DRAFT

Prepared for:

City of Glendale
Planning and Neighborhood Services Division
633 E. Broadway, Room 103
Glendale, CA 91206

Environmental Impact Report
for **San Fernando Soundstage Campus Project**
Technical Appendices



Westlake Village Office
860 Hampshire Road, Suite P
Westlake Village, CA 91361

Meridian Consultants

Los Angeles Office
706 S. Hill Street, 11th Floor
Los Angeles, CA 90014

MARCH 2023

Table of Contents

Appendices

A Air Quality and Greenhouse Gas Technical Study
B Historic Resources Assessment and Historic Preservation Memo
C Phase 1 Environmental Site Assessment
D Noise Study
E Transportation Analysis
F Initial Study and Notice of Preparation

APPENDIX A

Air Quality and Greenhouse Gas Technical Study

AIR QUALITY & GREENHOUSE GAS TECHNICAL STUDY

FOR THE

5426 SAN FERNANDO STUDIOS PROJECT

5426 San Fernando Road
Glendale, California 91203

PREPARED FOR:

San Fernando Studio Owner, LLC
136 E. 57th Street Suite 705
New York, NY 10022

PREPARED BY:

Westlake Village Office
920 Hampshire Road, Suite A5
Westlake Village, CA 91361

Meridian Consultants

Los Angeles Office
706 S. Hill Street, 11th Floor
Los Angeles, CA 90014

July 2022

Table of Contents

Section	Page
Executive Summary	1
Project Description	2
Regulatory Setting	6
Environmental Setting	18
Existing Operational Emissions	21
Methodology	25
Significance Thresholds	28
Impact Analysis	29

Attachments

A Existing Air Quality and Greenhouse Gas Emissions

B Proposed Air Quality and Greenhouse Gas Emissions

Tables

Table		Page
1	Sources and Health Effects of Criteria Air Pollutants	6
2	Ambient Air Quality Standards	9
3	Air Quality Monitoring Summary	18
4	South Coast Air Basin Attainment Status	19
5	California GHG Inventory 2011-2019	20
6	Existing Operational Air Quality Emissions to be Removed	20
7	Existing Operational GHG Emissions to be Removed	21
8	Construction Thresholds	26
9	Localized Significance Thresholds	27
10	Operational Thresholds	28
11	Project Construction Schedule	30
12	Project Construction Diesel Equipment Inventory	30
13	Maximum Construction Emissions	31
14	Maximum Operational Emissions	32
15	Localized Construction and Operational Emissions	32
16	Construction GHG Emissions	35
17	Operational GHG Emissions	36

Figures

Figure		Page
1	Regional and Local Vicinity	3
2	Project Site Location	4
3	Proposed Site Plan	5
4	Sensitive Receptor Map	22

EXECUTIVE SUMMARY

Griffith Studio Owner, LLC is proposing to demolish ten warehouse related structures to construct 406,318 gross square feet of studio and support uses, as well as 207,270 square feet of parking space.

In accordance with requirements under the California Environmental Quality Act (CEQA), this Air Quality and Greenhouse Gas Study provides an estimate of emissions for the Project and the potential impacts from associated construction and operation activities. The report includes the categories and types of emission sources resulting from the Project, the calculation procedures used in the analysis, and any assumptions or limitations.

This report also summarizes the potential for the Project to conflict with an applicable air quality plan, violate an air quality standard or threshold, result in a cumulatively net increase of criteria pollutant emissions, expose sensitive receptors to substantial pollutant concentrations, or create objectionable odors affecting a substantial number of people.

The findings of the analyses are as follows:

- The Project would be consistent with air quality policies set forth by the South Coast Air Quality Management District (SCAQMD) and the Air Quality Management Plan.
- Construction and operational emissions would not contribute to short- or long-term emissions that would increase the carcinogenic effects on sensitive receptors. Emissions associated with construction and operation would not exceed the SCAQMD thresholds. Thus, the Project would not result in a regional violation of applicable air quality standards or jeopardize the timely attainment of such standards in South Coast Area Basin.
- Operation of the Project will not employ toxic air contaminant–emitting processes. No substantial pollutant concentration would be generated.
- Project construction and operations would not result in significant levels of odors.
- The Project would result in less than significant cumulative air quality impacts during construction and operation of the Project.
- The Project would not generate GHG emissions, either directly or indirectly, that may have a significant impact on the environment.
- The Project would not conflict with applicable plan, policy, or regulation of an agency adopted for the purpose of reducing the emissions of GHGs.

Based upon a worst-case assessment, the proposed Project does not result in significant impacts to surrounding land uses from air quality.


PROJECT DESCRIPTION

The Project site is located in the City of Glendale (City) approximately 500 feet south of the Ventura Freeway (SR-134) and approximately 0.40 miles east of Interstate (I-) 5, as shown in **Figure 1: Regional and Local Vicinity**. The Project site is bound by West Milford Street to the north, medium density residential uses to the east, mixed-use structures to the south, and San Fernando Road to the west. The 9.74-acre Project site is currently developed with ten warehouse related structures. The Project is made up of two parcels (Assessor Parcel Number [APN] 5638-018-023 and 5638-018-032) and is located at 5426 San Fernando Road. The building locations on site are shown in **Figure 2: Project Site Location**. The Project site has a land use designation of Industrial/Commercial Mixed Use (IMU) and is located in the IMU zone.

Nearby uses include residential and industrial uses, as shown in **Figure 2**. The Project is served by multiple bus and shuttle lines operated by the Los Angeles County Metropolitan Transportation Authority (Metro) and the City of Glendale Beeline along San Fernando Road and SR 134. In the vicinity of the Project site, existing bicycle routes are provided on Doran Street and Broadway.

The Project proposes to demolish the existing structures and the existing surface parking for the construction of 4 new structures containing: (a) 10 production sound stage studios (individually, a "Stage" and, collectively, the "Stages"), (b) 3 flex spaces (individually, a "Flex Space"), production office uses (located in two structures, the "Production Office"), (c) various support spaces (both Flex Space support and Stage support), (d) an above grade parking garage that is utilized as a podium for Production Office uses (the "Parking Garage"), (e) and related surface parking lot (the "Surface Parking") as shown in **Figure 3: Proposed Site Plan**. The Project's four structures will contain approximately 406,318 square feet of gross floor area. The first building ("Building 1") fronts West San Fernando Road and West Milford Street and contains approximately 130,535 square feet of gross floor area of Production Office uses and the Parking Garage. The second building ("Building 2") is located to the west of the Building 1, fronts Milford Street and contains approximately 97,905 square feet of gross floor area with Stage and Flex Space uses. The third building ("Building 3") is located to the south of Building 2 separated by part of the fire lane and contains approximately 93,528 square feet of gross floor area of Stage uses. The fourth building ("Building 4") abuts Building 3 to the south with frontage on South Fernando and adjacent to the southern legal non-conforming residential properties. Building 4 contains 84,350 square feet of gross floor area with Production Office, Flex Spaces, and commissary uses.



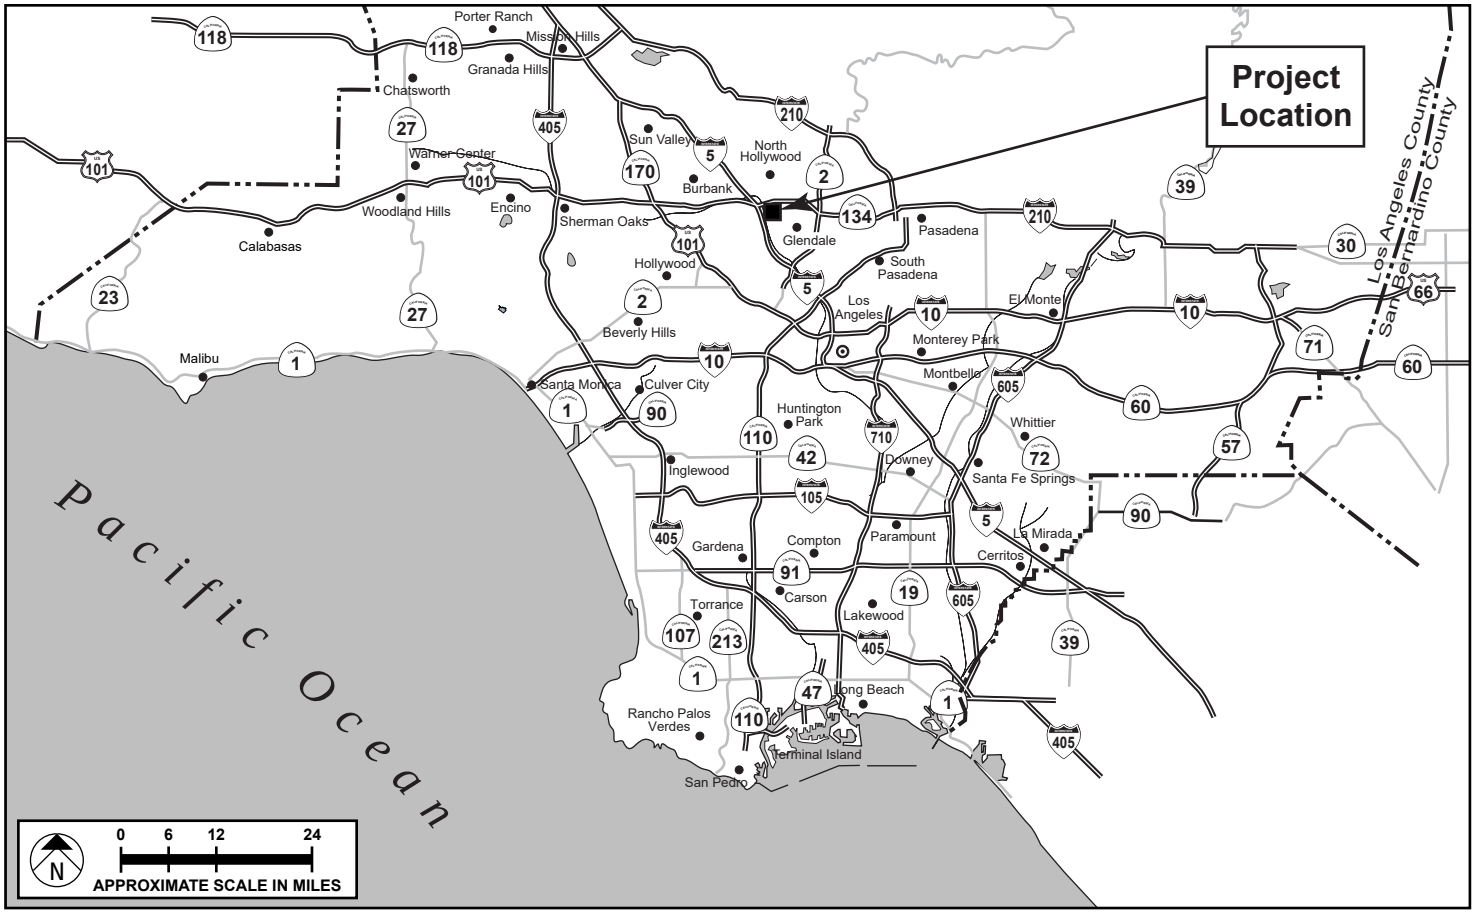

SOURCE: Google Earth - 2022; Meridian Consultants, LLC - 2022

FIGURE **1**

Regional and Local Vicinity

321-001-21




SOURCE: Google Earth - 2022; Meridian Consultants - 2022

FIGURE **2**

Project Site Location

321-001-21

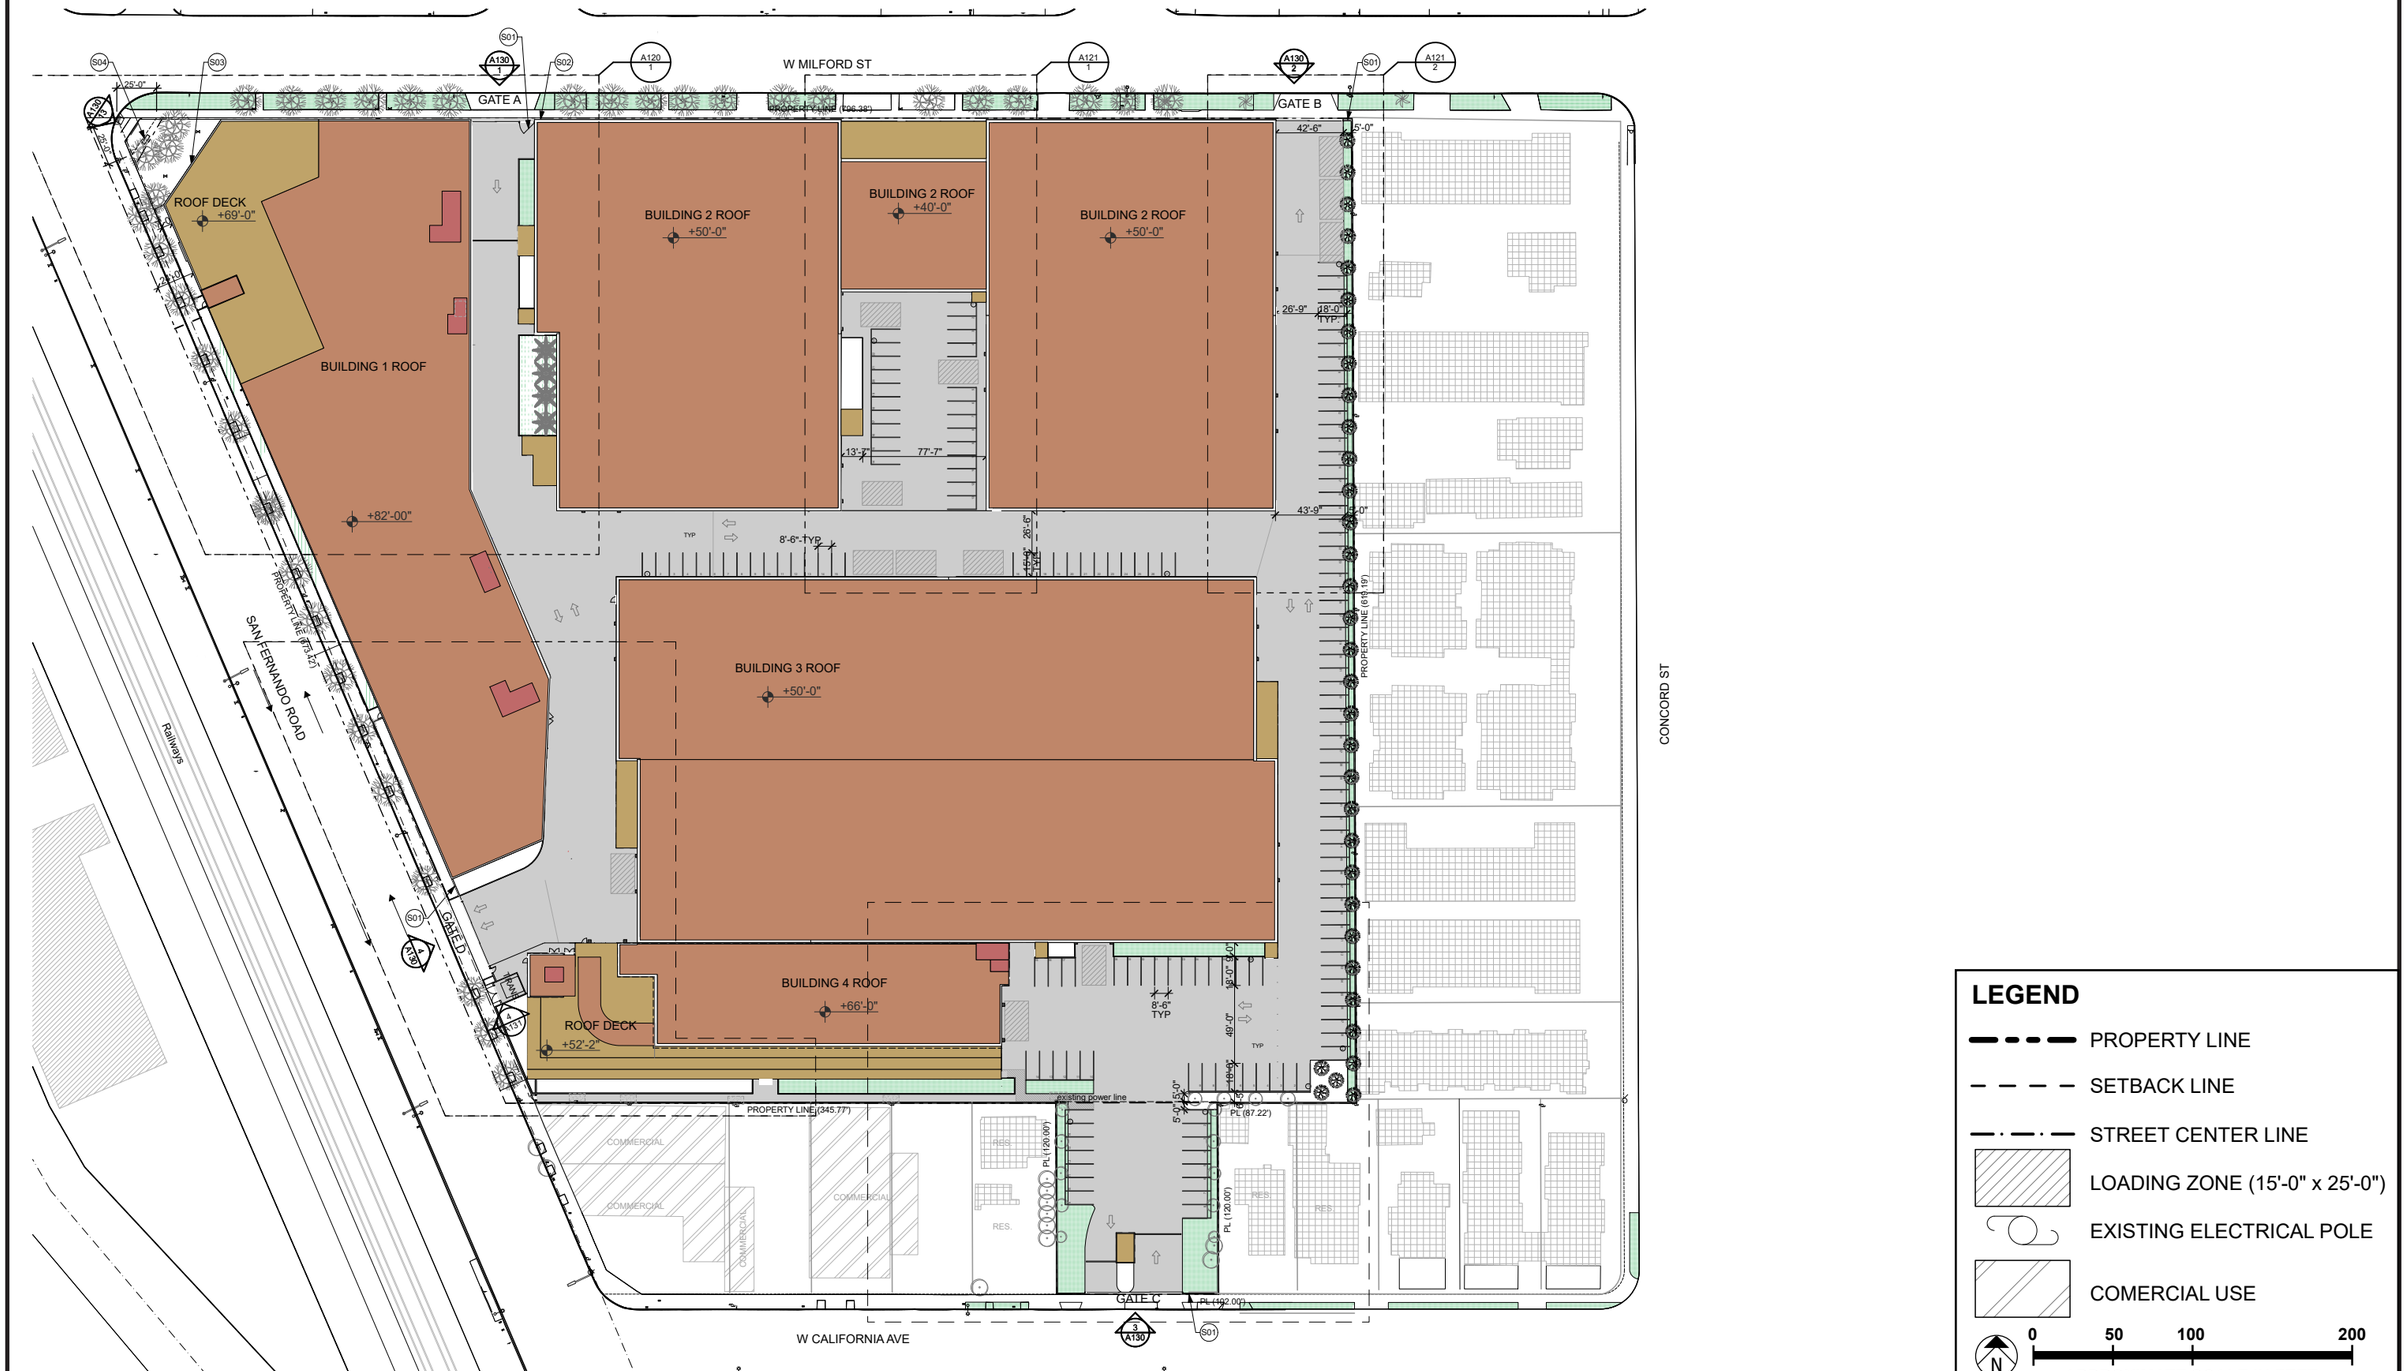

SOURCE: RELATIVITY ARCHTECTS - February 2022, Meridian Consultants - 2022

FIGURE **3**

Proposed Site Plan

321-001-21

REGULATORY SETTING

Ambient air quality emissions present complex environmental issues that require regulatory attention on both large and small scales. The cumulative nature of project-level and localized emissions contributing to greater regional conditions warrants that regulatory policies be instituted on national, State, and regional levels to address air quality concerns. The following sections outline the applicable regulatory framework that exists at the national, State, and regional levels for air quality.

Background

The United States Environmental Protection Agency (USEPA) is responsible for federal oversight and enforcement of air quality management policies under the 1970 Clean Air Act (CAA). Each individual state is tasked with preparing and adhering to State Implementation Plans[1] (SIPs) for achieving the goals set forth within the CAA. California has some of the most stringent air quality policies in the country and, through the California Air Resources Board (CARB) branch of the California Environmental Protection Agency (CalEPA), has developed its own ambient air quality standards (AAQS). The State is divided into air quality jurisdictions; each jurisdiction is governed by a regional air district that oversees policy implementation, permitting of air pollution emission sources, and enforcement of regulatory requirements. Six criteria air pollutants (CAPs) are monitored at the federal, State, and regional levels. These six CAPs—ozone, particulate matter PM10 and PM2.5, nitrogen dioxide, carbon monoxide, lead, and sulfur dioxide—were identified based on a consensus of decades of research that concluded inhalation of each of the chemicals results in adverse health effects in humans. The six pollutants are identified below in **Table 1: Sources and Health Effects of Criteria Air Pollutants**, along with their common sources and primary health effects from inhalation exposure.

TABLE 1
SOURCES AND HEALTH EFFECTS OF CRITERIA AIR POLLUTANTS

Pollutants	Sources	Primary Effects
Ozone (O3)	Formed through chemical reactions between pollutants emitted from vehicles, factories and other industrial sources, fossil fuels, combustion, consumer products, evaporation of paints, and many other sources; VOCs and NOx react in the presence of sunlight	Respiratory symptoms; worsening of lung disease; lung tissue damage; ecosystem damage; damage to rubber and some plastics
Respirable particulate matter (PM10)	Emissions from combustion of gasoline, oil, diesel fuel or wood; dust from construction sites, landfills and agriculture, wildfires and brush/waste burning, industrial sources, wind-blown dust from open lands, pollen and fragments of bacteria; chemical reactions of gases and certain organic compounds	Premature death and hospitalization; worsening of respiratory disease; reduced visibility; surface soiling
Fine particulate matter (PM2.5)	Emissions from combustion of gasoline, oil, diesel fuel or wood; chemical reactions of gases and certain organic compounds	Premature death; hospitalization; asthma-related emergencies; increased asthma symptoms and inhaler use

1 A State Implementation Plan is a document prepared by each state describing existing air quality conditions and measures that will be followed to attain and maintain National Ambient Air Quality Standards.

TABLE 1
SOURCES AND HEALTH EFFECTS OF CRITERIA AIR POLLUTANTS

Pollutants	Sources	Primary Effects
Carbon monoxide (CO)	Incomplete combustion of CO-containing fuels such as natural gas, gasoline, or wood; emitted by a wide variety of combustion sources, including motor vehicles, power plants, wildfires, and incinerators	Chest pain in heart disease patients; headaches; light-headedness; reduced mental alertness
Nitrogen dioxide (NO2)	Emitted from combustion sources similar to CO; formed in the atmosphere through reactions between NO and other air pollutants that require the presence of sunlight (photochemical reactions).	Lung irritation; enhanced allergic responses
Lead (Pb)	Present in soils; ore and metals processing; waste incinerators, utilities, and lead-acid battery manufacturers	Impaired mental function; learning disabilities; brain and kidney damage
Sulfur dioxide (SO2)	Emitted when sulfur-containing fuel is burned; industrial processes, such as natural gas and petroleum extraction, oil refining, and metal processing; volcanic activity and from geothermal fields	Worsening of asthma: increased symptoms, increased medication usage, and emergency room visits; acid rain

Source: California Air Resources Board, "Common Air Pollutants", https://ww2.arb.ca.gov/resources/common-air-pollutants. Accessed June 2022.

Ozone

Ozone (O3) is a gas formed when volatile organic compounds (VOCs) and oxides of nitrogen (NOx), both byproducts of internal combustion engine exhaust and other sources, undergo slow photochemical reactions in the presence of sunlight. Ozone concentrations are generally highest during the summer months, when direct sunlight, light wind, and warm temperature conditions are favorable to the formation of this pollutant.

Volatile Organic Compounds

VOCs are compounds comprised primarily of atoms of hydrogen and carbon. Internal combustion associated with motor vehicle usage is the major source of hydrocarbons. Adverse effects on human health are not caused directly by VOCs, but rather by reactions of VOCs to form secondary air pollutants, including ozone. VOCs themselves are not criteria pollutants; however, they contribute to the formation of ozone and are regulated under State policies.

Respirable Particulate Matter

Respirable particulate matter (PM10) consists of extremely small, suspended particles or droplets 10 micrometers (μm) or smaller in diameter. Some sources of PM10, like pollen and windstorms, are naturally occurring. However, in populated areas, most PM10 is caused by road dust, diesel soot, combustion products, the abrasion of tires and brakes, and construction activities.

Fine Particulate Matter

PM2.5 refers to fine particulate matter that is 2.5 µm or smaller in size. Sources of PM2.5 include fuel combustion from automobiles, power plants, wood burning, industrial processes, and diesel-powered vehicles, such as buses and trucks. These fine particles are also formed in the atmosphere when gases, such as sulfur dioxide (SO2), NOx, and VOCs, are transformed in the air by chemical reactions.

Carbon Monoxide

Carbon monoxide (CO) is a colorless, odorless gas produced by the incomplete combustion of fuels. CO concentrations tend to be the highest during winter mornings with little to no wind, when surface-based inversions trap the pollutant at ground levels. Because CO is emitted directly from internal combustion engines, unlike ozone, and because motor vehicles operating at slow speeds are the primary source of CO in the South Coast Air Basin (Basin), the highest ambient CO concentrations are generally found near congested transportation corridors and intersections.

Nitrogen Dioxide

Nitrogen dioxide (NO2) is a reddish-brown, highly reactive gas that is formed in the ambient air through the oxidation of nitric oxide (NO). NO2 is also a byproduct of fuel combustion. The principal form of NO2 produced by combustion is NO, but NO reacts quickly to form NO2, creating the mixture of NO and NO2 referred to as NOx. NO2 acts as an acute irritant and, in equal concentrations, is more injurious than NO. At atmospheric concentrations, however, NOx is only potentially irritating. NO2 absorbs blue light, the result of which is a brownish-red cast to the atmosphere and reduced visibility.

Lead

Lead (Pb) occurs in the atmosphere as particulate matter. The combustion of leaded gasoline is the primary source of airborne lead in the Basin. The use of leaded gasoline is no longer permitted for on-road motor vehicles, so most such combustion emissions are associated with off-road vehicles, such as race cars, that use leaded gasoline. Other sources of Pb include the manufacturing and recycling of batteries; sanding or removal of lead-based paint; ink; ceramics; ammunition; and secondary lead smelters.

Sulfur Dioxide

SO2 is a colorless, extremely irritating gas or liquid. It enters the atmosphere as a pollutant mainly as a result of the burning of high-sulfur-content fuel oils and coal, as well as from chemical processes occurring at chemical plants and refineries. When SO2 oxidizes in the atmosphere, it forms sulfates (SO4).

Federal

The USEPA sets national vehicle and stationary source emission standards; oversees approval of all SIPs; provides research and guidance for air pollution programs; and sets National Ambient Air Quality Standards (NAAQS). The NAAQS for the six CAPs are shown in **Table 2: Ambient Air Quality Standards**

and were identified from provisions of the 1970 CAA. The sections of the CAA that are most applicable to the Project include Title I: Nonattainment Provisions and Title II: Mobile Source Provisions.

The CAA and the promulgated standards have evolved as a living document over time as research into the effects of air pollution has enhanced regulatory understanding of the associated issues. The 1990 amendments to the CAA identify specific emission reduction goals for areas not meeting the NAAQS. These amendments require both a demonstration of reasonable further progress toward attainment and incorporation of additional sanctions for failure to attain or to meet interim milestones. On the national level, the USEPA designates regions as achieving "attainment" or suffering from "nonattainment" of the NAAQS based on air quality monitoring data. Regions that are designated as being in nonattainment are responsible for devising localized strategies for reducing emissions of CAPs and achieving regional attainment within a predetermined timeframe set by the USEPA.

The NAAQS were further amended in July 1997 to include an 8-hour standard for ozone and to adopt an NAAQS for PM2.5. The NAAQS were amended again in September 2006 to include an established methodology for calculating PM2.5, as well as to revoke the annual PM10 threshold. Additional revisions to the AAQS may be implemented in the future as the science of air quality progresses.

TABLE 2
AMBIENT AIR QUALITY STANDARDS

Pollutant	Averaging Time	California Standards		Federal Standards		
		Concentration	Method	Primary	Secondary	Method
Ozone (O3)	1 hour	0.09 ppm (180 µg/m^3)	Ultraviolet photometry	—	Same as primary standard	Ultraviolet photometry
	8 hours	0.07 ppm (137 µg/m^3)		0.075 ppm (147 µg/m^3)		
Respirable particulate matter (PM10)	24 hours	50 µg/m^3	Gravimetric or beta attenuation	150 µg/m^3	Same as primary standard	Inertial separation and gravimetric analysis
	Annual arithmetic mean	20 µg/m^3		—		
Fine particulate matter (PM2.5)	24 hours	No separate State standard		35 µg/m^3	Same as primary standard	Inertial separation and gravimetric analysis
	Annual arithmetic mean	12 µg/m^3	Gravimetric or beta attenuation	15 µg/m^3		
Carbon monoxide (CO)	8 hours	9.0 ppm (10 mg/m^3)	Nondispersive infrared photometry (NDIR)	9 ppm (10 mg/m^3)	None	NDIR
	1 hour	20 ppm (23 mg/m^3)		35 ppm (40 mg/m^3)		
Nitrogen dioxide (NO2)	Annual arithmetic mean	0.03 ppm (57 µg/m^3)	Gas phase chemilumi-nescence	0.053 ppm (100 µg/m^3)	Same as primary standard	Gas phase chemilumi-nescence
	1 hour	0.18 ppm (339 µg/m^3)		0.100 ppm (188 µg/m^3)		

Source: California Air Resources Board website at: http://www.arb.ca.gov/research/aaqs/aaqs.htm. Accessed June 2022.
Note: ppm = parts per million.

State

The California Clean Air Act, signed into law in 1988, requires all areas of the State to achieve and maintain the California Ambient Air Quality Standards (CAAQS) by the earliest practicable date. CARB is responsible for the coordination and administration of both State and federal air pollution control programs within California. In this capacity, CARB conducts research, sets CAAQS, compiles emission inventories, develops suggested control measures, and provides oversight of local programs.

CARB establishes emissions standards for motor vehicles sold in California, consumer products, and various types of commercial equipment. It also sets fuel specifications to further reduce vehicular emissions and the CAAQS currently in effect for each of the criteria pollutants, as well as other pollutants recognized by the State. The CAAQS are provided in **Table 2**. It should be noted that the CAAQS are generally more stringent than the NAAQS, reflecting California's diligent efforts toward reducing air pollution and improving air quality.

Regional

In California, jurisdiction over air quality management, enforcement, and planning is divided into 35 geographic regions. Within each region, a local air district is responsible for oversight of air quality monitoring, modeling, permitting, and enforcement to ensure that regulatory violations are avoided wherever possible.

The Project site is located within the 6,700-square-mile Basin and is under the SCAQMD's jurisdiction. The Basin includes the southern two-thirds of Los Angeles County, all of Orange County, and the western urbanized portions of Riverside and San Bernardino Counties.

South Coast Air Quality Management District

SCAQMD shares responsibility with CARB for ensuring that all State and federal AAQS are achieved and maintained over an area of approximately 10,743 square miles. This area includes the South Coast and Salton Sea Air Basins, all of Orange County, and the nondesert portions of Los Angeles, Riverside, and San Bernardino Counties. It does not include the Antelope Valley or the nondesert portion of western San Bernardino County.

SCAQMD is responsible for controlling emissions, primarily from stationary sources. SCAQMD maintains air quality monitoring stations throughout the air basins. SCAQMD, in coordination with the Southern California Association of Governments (SCAG), is also responsible for developing, updating, and implementing the Air Quality Management Plan (AQMP) for the air basins. An AQMP is a plan prepared and implemented by an air pollution district for a county or region designated as being in nonattainment of the NAAQS or CAAQS. The term "nonattainment area" is used to refer to an air basin in which one or more AAQS are exceeded. SCAQMD also prepares the SIP for its jurisdiction and promulgates rules and regulations. The SIP includes strategies and tactics to be used to attain the federal ozone standards in the South Coast Air Basin. The SIP elements are taken from the most recent AQMP.

SCAQMD approved a Final 2016 AQMP on March 3, 2017.[2] The 2016 AQMP includes transportation control measures developed by SCAG from its 2016–2040 Regional Transportation Plan/Sustainable Communities Strategy, as well as the integrated strategies and measures needed to meet the NAAQS. The 2016 AQMP demonstrates attainment of the 1-hour and 8-hour ozone NAAQS, as well as the latest 24-hour and annual PM2.5 standards. It should be noted that on September 3, 2020, SCAG adopted the 2020–2045 RTP/SCS,[3] which includes a SCS that addresses regional development and growth forecasts.

SCAQMD is responsible for limiting the amount of emissions that can be generated throughout the air basins by various stationary, area, and mobile sources. Specific rules and regulations have been adopted by the SCAQMD Governing Board that limit the emissions that can be generated by various uses/activities and identifying specific pollution-reduction measures that must be implemented in association with various uses and activities. These rules regulate not only the emissions of the federal and State criteria pollutants, but also toxic air contaminants (TACs) and acutely hazardous materials. The rules are also subject to ongoing refinement by SCAQMD.

Among the SCAQMD rules applicable to the Project are Rule 403 (Fugitive Dust) and Rule 1113 (Architectural Coatings). Rule 403 requires the use of stringent, best available control measures (BACMs) to minimize PM10 emissions during grading and construction activities. Rule 1113 limits the VOC content of coatings, with a VOC content limit for flat coatings of 50 grams per liter (g/L).[4] Additional details regarding these rules and other potentially applicable rules are presented as follows.

Rule 402 (Nuisance). This rule states that a "person shall not discharge from any source whatsoever such quantities of air contaminants or other material which cause injury, detriment, nuisance, or annoyance to any considerable number of persons or to the public, or which endanger the comfort, repose, health or safety of any such persons or to the public, or which cause, or have a natural tendency to cause, injury or damage to business or property."[5]

Rule 403 (Fugitive Dust). This rule requires fugitive dust sources to implement BACMs for all sources and prohibits all forms of visible particulate matter from crossing any property line. BACMs may include application of water or chemical stabilizers to disturbed soils covering haul vehicles; restricting vehicle speeds on unpaved roads to 15 miles per hour (mph); sweeping loose dirt from paved site-access roadways; cessation of construction activity when winds exceed 25 mph; and establishing a permanent ground cover on finished sites. SCAQMD Rule 403 is intended to reduce PM10 emissions from any

2 SCAQMD, "Final 2016 Air Quality Management Plan" (2016), https://www.aqmd.gov/docs/default-source/clean-air-plans/air-quality-management-plans/2016-air-quality-management-plan/final-2016-aqmp/final2016aqmp.pdf?sfvrsn=15. Accessed June 2022.

3 Southern California Association of Governments (SCAG), Connect SoCal: 2020-2045 Regional Transportation Plan/Sustainable Communities Strategies Draft, "Chapter 1," https://www.connectsocal.org/Pages/Connect-SoCal-Draft-Plan.aspx. Accessed June 2022.

4 SCAQMD, "Rule 1113 Architectural Coating" (amended September 6, 2013), http://www.aqmd.gov/docs/default-source/rule-book/reg-xi/r1113.pdf. Accessed June 2022.

5 SCAQMD, "Rule 402—Nuisance," http://www.aqmd.gov/docs/default-source/rule-book/rule-iv/rule-402.pdf. Accessed June 2022.

transportation, handling, construction, or storage activity that has the potential to generate fugitive dust (see also Rule 1186).

Rule 1113 (Architectural Coatings). This rule requires manufacturers, distributors, and end users of architectural and industrial maintenance coatings to reduce VOC emissions from the use of these coatings, primarily by placing limits on the VOC content of various coating categories.

Rule 1146.2 (Emissions of Oxides of Nitrogen from Large Water Heaters and Small Boilers and Process Heaters). This rule requires manufacturers, distributors, retailers, refurbishers, installers, and operators of new and existing units to reduce NOx emissions from natural-gas-fired water heaters, boilers, and process heaters as defined in this rule.

Rule 1186 (PM10 Emissions from Paved and Unpaved Roads, and Livestock Operations). This rule applies to owners and operators of paved and unpaved roads and livestock operations. The rule is intended to reduce PM10 emissions by requiring the cleanup of material deposited onto paved roads, use of certified street sweeping equipment, and treatment of high-use unpaved roads (see also Rule 403).

Stationary emissions sources subject to these rules are regulated through SCAQMD's permitting process. Through this permitting process, SCAQMD also monitors the amount of stationary emissions being generated and uses this information in developing AQMPs.

South Glendale Community Plan Final Program EIR

According to the South Glendale Community Plan Final Program EIR,[6] Policy AQ-1 requires conditions of approval for construction projects near sensitive receptors and/or that would generate substantial levels of mass emissions to implement emissions reduction strategies. This includes, but is not limited to, the use of electric-powered construction equipment, phasing construction activities, using alternative fuel such as high-performance renewable diesel for construction equipment and vehicles, and ensuring that construction equipment is maintained and tuned according to manufacturer specifications. Furthermore, Policies AQ-8 through AQ-10 would reduce AQ emissions by improving transit opportunities in the City and encouraging transit-oriented land uses to improve transit ridership and reduce automobile use and traffic congestion.

Greenhouse Gas

Greenhouse Gas Reduction Targets

Executive Order S-3-05, signed by Governor Arnold Schwarzenegger and issued in June 2005, proclaimed that California is vulnerable to the impacts of climate change. It declared that increased temperatures could reduce the Sierra snowpack, further exacerbate California's air quality problems, and potentially

6 City of Glendale, South Glendale Community Plan Environmental Impact Report, https://www.glendaleca.gov/government/departments/community-development/planning/community-plans/sgcp-eir. Accessed June 2022.

cause a rise in sea levels. To combat those concerns, the Executive Order established the following total GHG emission targets:

- By 2010, reduce GHG emissions to 2000 levels;
- By 2020, reduce GHG emissions to 1990 levels; and
- By 2050, reduce GHG emissions to 80 percent below 1990 levels.

Executive Order B-30-15, signed by Governor Edmund Gerald "Jerry" Brown and issued in April 29, 2015, established a new Statewide policy goal to reduce GHG emissions to 40 percent below their 1990 levels by 2030. Reducing GHG emissions by 40 percent below 1990 levels in 2030, and by 80 percent below 1990 levels by 2050 (consistent with Executive Order S-3-05), aligns with scientifically established levels needed to limit global warming to less than 2 degrees Celsius.[7]

AB 32, the Global Warming Solutions Act of 2006, requires a sharp reduction of GHG emissions to 1990 levels by 2020. To achieve these goals, which are consistent with the California Climate Action Team which works to coordinate statewide efforts to implement global warming emission reduction programs and the state's Climate Adaptation Strategy after the passing of AB 32, AB 32 mandates that CARB establish a quantified emissions cap and institute a schedule to meet the cap; implement regulations to reduce Statewide GHG emissions from stationary sources consistent with the California Climate Action Team strategies; and develop tracking, reporting, and enforcement mechanisms to ensure that reductions are achieved. To reach the reduction targets, AB 32 requires CARB to adopt—in an open, public process—rules and regulations that achieve the maximum technologically feasible and cost-effective GHG reductions.

Climate Change Scoping Plan

CARB approved a Climate Change Scoping Plan (Scoping Plan) on December 11, 2008, as required by AB 32. The Scoping Plan proposed a "comprehensive set of actions designed to reduce overall carbon GHG emissions in California, improve our environment, reduce our dependence on oil, diversify our energy sources, save energy, create new jobs, and enhance public health."[8] The Scoping Plan had a range of GHG reduction actions, including direct regulations; alternative compliance mechanisms; monetary and nonmonetary incentives; voluntary actions; market-based mechanisms, such as a cap-and-trade system; and an AB 32 implementation regulation to fund the program.

The Scoping Plan called for a "coordinated set of strategies" to address all major categories of GHG emissions.[9] Transportation emissions were to be addressed through a combination of higher standards

7 Office of the Governor, Governor Brown Established Most Ambitious Greenhouse Gas Reduction Target in North America (April 29, 2015), https://www.ca.gov/archive/gov39/2015/04/29/news18938/index.html. Accessed June 2022.

8 CARB, Climate Change Scoping Plan: A Framework for Change, https://www.arb.ca.gov/cc/scopingplan/document/adopted_scoping_plan.pdf. Accessed June 2022.

9 CARB, Climate Change Scoping Plan, p. ES-7, https://ww2.arb.ca.gov/our-work/programs/ab-32-climate-change-scoping-plan. Accessed June 2022.

for vehicle fuel economy, implementation of the Low Carbon Fuel Standard,[10] and greater consideration to reducing trip length and generation through land use planning and transit-oriented development. Buildings, land use, and industrial operations were encouraged and, sometimes, required to implement energy efficiency practices. Utility energy supplies will change to include more renewable energy sources through implementation of the Renewables Portfolio Standard. This will be complemented with emphasis on local generation, including rooftop photovoltaics and solar hot water installations. Additionally, the Scoping Plan emphasized opportunities for households and businesses to save energy and money through increasing energy efficiency. It indicated that substantial savings of electricity and natural gas would be accomplished through improving energy efficiency.

CARB updated the Scoping Plan in May 2014 (2014 Scoping Plan). The 2014 Scoping Plan[11] adjusted the 1990 GHG emissions levels to 431 million metric tons of carbon dioxide equivalents ($MMTCO_2e$); the updated 2020 GHG emissions forecast is 509 $MMTCO_2e$, which credited for certain GHG emission reduction measures already in place (e.g., the RPS). The 2014 Scoping Plan also recommended a 40 percent reduction in GHG emissions from 1990 levels by 2030, and a 60 percent reduction in GHG emissions from 1990 levels by 2040.

The 2017 Scoping Plan,[12] approved on December 14, 2017, builds on previous programs and takes aim at the 2030 target established by the SB 32 (Pavley), which is further discussed below. The 2017 Scoping Plan outlines options to meet California's aggressive goals to reduce GHGs by 40 percent below 1990 levels by 2030. In addition, the plan incorporates the State's updated RPS requiring utilities to procure 50 percent of their electricity from renewable energy sources by 2030. It also raises the State's Low Carbon Fuel Standard[13] and aims to reduce emissions of methane and hydrofluorocarbons by 40 percent from 2013 levels by 2030 and emissions of black carbon by 50 percent from 2013 levels.

The 2017 Scoping Plan[14] advises that absent conformity with a qualified GHG reduction plan, projects should incorporate all feasible GHG reduction measures and that achieving "no net additional increase in GHG emissions, resulting in no contribution to GHG impacts, is an appropriate overall objective for new development."

10 Office of the Governor, Executive Order S-01-07, (January 18, 2007), https://climateactionnetwork.ca/wp-content/uploads/2011/06/eos0107.pdf. Accessed June 2022.

11 CARB, First Update to the Climate Change Scoping Plan: Building on the Framework (May 2014), https://ww2.arb.ca.gov/sites/default/files/classic/cc/scopingplan/2013_update/first_update_climate_change_scoping_plan.pdf. Accessed June 2022.

12 CARB, California's 2017 Climate Change Scoping Plan, https://ww2.arb.ca.gov/sites/default/files/classic//cc/scopingplan/scoping_plan_2017.pdf. Accessed June 2022.

13 Office of the Governor, Executive Order S-01-07, (January 18, 2007), https://climateactionnetwork.ca/wp-content/uploads/2011/06/eos0107.pdf. Accessed June 2022.

14 California Air Resources Board, 2017. California's 2017 Climate Change Scoping Plan. pp. 100-101.Available: https://ww2.arb.ca.gov/sites/default/files/classic//cc/scopingplan/scoping_plan_2017.pdf. Accessed June 2022.

Transportation

Executive Order S-1-07, the Low Carbon Fuel Standard (issued on January 18, 2007), requires a reduction of at least 10 percent in the carbon intensity of California's transportation fuels by 2020.[15] Regulatory proceedings and implementation of the Low Carbon Fuel Standard have been directed to CARB. The Low Carbon Fuel Standard has been identified by CARB as a discrete early action item in the adopted Scoping Plan. CARB expects the Low Carbon Fuel Standard to achieve the minimum 10 percent reduction goal; however, many of the early action items outlined in the Scoping Plan work in tandem with one another. Other specific emission reduction measures included are the Million Solar Roofs Program[16] and Assembly Bill (AB) 1493 (Pavley I), and Vehicle Emissions: Greenhouse Gases which establishes motor vehicle GHG emissions standards.[17] To avoid the potential for double-counting emission reductions associated with AB 1493, the Scoping Plan has modified the aggregate reduction expected from the Low Carbon Fuel Standard to 9.1 percent. CARB released a draft version of the Low Carbon Fuel Standard in October 2008. The final regulation was approved by the Office of Administrative Law and filed with the Secretary of State on January 12, 2010; the Low Carbon Fuel Standard became effective on the same day.

Additionally, SCAG has prepared and adopted the 2020–2045 RTP/SCS,[18] which includes a Sustainable Communities Strategy that addresses regional development and growth forecasts. The SCAG 2020–2045 RTP/SCS is a long-range visioning plan that balances future mobility and housing needs with economic, environmental, and public health goals, with a specific goal of achieving an 8 percent reduction in passenger vehicle GHG emissions on a per capita basis by 2020, 19 percent reduction by 2035, and 21 percent reduction by 2040 compared to the 2005 level.

Energy

The California Energy Commission (CEC) first adopted the Energy Efficiency Standards for Residential and Nonresidential Buildings (California Code of Regulations, Title 24, Part 6) in 1978 in response to a legislative mandate to reduce energy consumption in the State. Although not originally intended to reduce GHG emissions, increased energy efficiency and reduced consumption of electricity, natural gas, and other fuels would result in fewer GHG emissions from residential and nonresidential buildings subject to the standard. The standards are updated periodically to allow for the consideration and inclusion of new energy efficiency technologies and methods.

---

15 Office of the Governor, Executive Order S-01-07 (January 18, 2007), https://climateactionnetwork.ca/wp-content/uploads/2011/06/eos0107.pdf. Accessed June 2022.

16 US Department of Energy, Laying the Foundation for Solar America: The Million Solar Roofs Initiative, https://www.nrel.gov/docs/fy07osti/40483.pdf. Accessed June 2022.

17 The standards enacted in Pavley I are the first GHG standards in the nation for passenger vehicles and took effect for model years starting in 2009 and going through 2016. Pavley I could potentially result in 27.7 million metric tons CO2e reduction in 2020. Pavley II will cover model years 2017 to 2025 and potentially result in an additional reduction of 4.1 million metric tons CO2e.

18 Southern California Association of Governments (SCAG), Connect SoCal: 2020-2045 Regional Transportation Plan/Sustainable Communities Strategies Draft, Chapter 1, https://www.connectsocal.org/Pages/Connect-SoCal-Draft-Plan.aspx. Accessed June 2022.

Part 11 of the Title 24 Building Energy Efficiency Standards is referred to as the California Green Building Standards (CALGreen) Code. The purpose of the CALGreen Code is to "improve public health, safety and general welfare by enhancing the design and construction of buildings through the use of building concepts having a positive environmental impact and encouraging sustainable construction practices in the following categories: (1) Planning and design; (2) Energy efficiency; (3) Water efficiency and conservation; (4) Material conservation and resource efficiency; and (5) Environmental air quality." The CALGreen Code is mandatory for all new buildings constructed in the State and establishes mandatory measures for new residential and non-residential buildings. Such mandatory measures include energy efficiency, water conservation, material conservation, planning and design, and overall environmental quality. The CALGreen Code was most recently updated in 2022 to include new mandatory measures for residential as well as nonresidential uses; the new measures took effect on January 1, 2023.

SB 1078 (Chapter 516, Statutes of 2002) requires retail sellers of electricity, including investor-owned utilities and community choice aggregators, to provide at least 20 percent of their supply from renewable sources by 2017. SB 107 (Chapter 464, Statutes of 2006) changed the target date to 2010. In November 2008, Governor Schwarzenegger signed Executive Order S-14-08, which expands the State's Renewables Portfolio Standard to 33 percent renewable power by 2020. Pursuant to Executive Order S-21-09, CARB was also preparing regulations to supplement the Renewables Portfolio Standard with a Renewable Energy Standard that will result in a total renewable energy requirement for utilities of 33 percent by 2020. But, on April 12, 2011, Governor Jerry Brown signed SB X1-2 to increase California's Renewables Portfolio Standard to 33 percent by 2020. SB 350 (Chapter 547, Statues of 2015), signed into law on October 7, 2015, further increased the Renewables Portfolio Standard to 50 percent by 2030. The legislation also included interim targets of 40 percent by 2024 and 45 percent by 2027.

Greener Glendale Plan

In March 2012, the City completed the Greener Glendale Plan,[19] consisting of the Greener Glendale 2010 Report, the Greener Glendale Plan for Municipal Operations, and the Greener Glendale Plan for Community Activities. The Greener Glendale Plan analyzes City activities related to sustainability and GHG emissions to show how implementing sustainability measures will result in reduced GHG emissions. The list of quantifiable GHG reduction categories in the Greener Glendale Plan includes 2020 emissions reduction targets to be achieved through California vehicle and fuel standards, building energy efficiency audits and upgrades, smart grid applications, green building standards, Zero Waste Plans, EV charging station installation, and a plastic bag ban, to name a few. The Greener Glendale Plan identified 2035 reduction targets through continued implementation of California vehicle and fuel standards, building energy and water efficiency audits and upgrades, Zero Waste Plan 90 percent diversion by 2030, tree planning programs, and turf reduction rebates.

19 City of Glendale, Greener Glendale, https://www.glendaleca.gov/government/departments/management-services/office-of-sustainability/greener-glendale. Accessed June 2022.

South Glendale Community Plan Final Program EIR

According to the South Glendale Community Plan Final Program EIR,[20] Policy GHG-1 requires the City to update the Greener Glendale Plan for community and municipal operations, and establish GHG reduction goals that are consistent with California's established goals of 40 percent below baseline emissions by 2030 and 80 percent below baseline emissions by 2050. This update would be evaluated against potential environmental impacts with the objective of qualifying the Greener Glendale Plan as the City's Climate Action Plan. The updated plan would include quantifiable and feasible measures that the City can implement to achieve established GHG reduction targets. Furthermore, Policy GHG-3 requires the City to reduce GHG emissions from new development by discouraging auto-dependent sprawl and dependence on the private automobile; promoting water conservation and recycling; promoting development that is compact, mixed use, pedestrian friendly, and transit oriented; and promoting energy-efficient building design and site planning.

Ordinance No. 5999

On November 15, 2022 the City of Glendale adopted reach codes to electrify new construction, increase local solar generation, and increase electric vehicle (EV) charging.[21] These ordinances mean that new homes and businesses built in Glendale after January 1, 2023, would be all-electric, with increased capacity to generate local solar power and increased availability of EV charging infrastructure. Ordinance No. 5999 also supports the City's recent authorization to prepare a Climate Action and Adaptation Plan (CAAP) which will aim to reduce communitywide emissions.

ENVIRONMENTAL SETTING

Air Quality

USEPA is the federal agency responsible for overseeing the country's air quality and setting the NAAQS for the CAPs. The NAAQS were devised based on extensive modeling and monitoring of air pollution across the country; they are designed to protect public health and prevent the formation of atmospheric ozone. Air quality of a region is considered to be in attainment of the NAAQS if the measured ambient air pollutant levels do not exceed the applicable concentration threshold. **Table 2** presents the federal and State AAQS.

As noted previously, CARB is the State agency responsible for setting the CAAQS. Air quality of a region is considered to be in attainment of the CAAQS if the measured ambient air pollutant levels for O3, CO, NO2, SO2, PM10, PM2.5, and Pb are not exceeded, and all other standards are not equaled or exceeded at any time in any consecutive 3-year period. The CAAQS are also presented in **Table 2**.

20 City of Glendale, South Glendale Community Plan Environmental Impact Report, https://www.glendaleca.gov/government/departments/community-development/planning/community-plans/sgcp-eir. Accessed June 2022.

21 City of Glendale, Ordinance No. 5999, November 15, 2022.

For evaluation purposes, the SCAQMD territory is divided into 38 source receptor areas (SRAs). These SRAs are designated to provide a general representation of the local meteorological, terrain, and air quality conditions within the particular geographical area.

The Project site is within SRA 7, East San Fernando Valley.[22] The nearest air monitoring station SCAQMD operation is located at 1630 North Main Street.[23] This station monitors O3, NO2, PM10 and PM2.5. **Table 3: Air Quality Monitoring Summary** summarizes published monitoring data from 2018 through 2020, the most recent 3-year period available. The data shows that during the past few years, the region has exceeded the O3, PM10, and PM2.5 standards.

USEPA and the CARB designate air basins where AAQS are exceeded as "nonattainment" areas. If standards are met, the area is designated as an "attainment" area. If there is inadequate or inconclusive data to make a definitive attainment designation, they are considered "unclassified." Federal nonattainment areas are further designated as marginal, moderate, serious, severe, or extreme as a function of deviation from standards.

The current attainment designations for the Basin are shown in **Table 4: South Coast Air Basin Attainment Status**. The Basin is currently designated as being in nonattainment at the federal level for O3 and PM2.5; and at the State level for O3, PM10, and PM2.5.

TABLE 3
AIR QUALITY MONITORING SUMMARY

Air Pollutant	Average Time (Units)	2018	2019	2020
Ozone (O3)	State Max 1 hour (ppm)	0.098	0.093	0.185
	Days > CAAQS threshold (0.09 ppm)	2	0	14
	National Max 8 hour (ppm)	0.073	0.080	0.118
	Days > NAAQS threshold (0.075 ppm)	4	2	22
	State Max 8 hour (ppm)	0.074	0.080	0.118
	Days > CAAQS threshold (0.07 ppm)	4	2	22
Carbon monoxide (CO)		—	—	—
Nitrogen dioxide (NO2)	National Max 1 hour (ppm)	0.070	0.070	0.061
	Days > NAAQS threshold (0.100 ppm)	0	0	0
	State Max 1 hour (ppm)	0.070	0.069	0.061
	Days > CAAQS threshold (0.18 ppm)	0	0	0
Respirable particulate matter (PM10)	National Max (µg/m3)	68.2	62.4	83.7
	National Annual Average (µg/m3)	30.2	23.0	33.1
	Days > NAAQS threshold (150 µg/m3)	0	0	0

22 SCAQMD, General Forecast Areas and Air Monitoring Areas, map, http://www.aqmd.gov/docs/default-source/default-document-library/map-of-monitoring-areas.pdf. Accessed June 2022.

23 South Coast Air Quality Management District, Site Survey Report for Los Angeles (Central)–North Main Street, AQS ID 060371103, http://www.aqmd.gov/docs/default-source/clean-air-plans/air-quality-monitoring-network-plan/aaqmnp-losangeles.pdf?sfvrsn=16. Accessed June 2022.

TABLE 3
AIR QUALITY MONITORING SUMMARY

Air Pollutant	Average Time (Units)	2018	2019	2020
	State Max (µg/m3)	81.2	93.9	185.2
	State Annual Average (µg/m3)	34.0	—	33.9
	Days > CAAQS threshold (50 µg/m3)	31	15	34
Fine particulate matter (PM2.5)	National Max (µg/m3)	61.4	43.5	175.0
	National Annual Average (µg/m3)	12.8	10.8	13.7
	Days > NAAQS threshold (35 µg/m3)	6	1	12
	State Max (µg/m3)	65.3	43.5	175.0
	State Annual Average (µg/m3)	16.0	10.8	15.0

Source: CARB, iADAM: Air Quality Data Statistics.
Note: (—) = Data not available.

TABLE 4
SOUTH COAST AIR BASIN ATTAINMENT STATUS

Pollutant	State Status	National Status
Ozone (O3)	Nonattainment	Nonattainment
Carbon monoxide (CO)	Attainment	Unclassified/Attainment
Nitrogen dioxide (NO2)	Attainment	Unclassified/Attainment
Sulfur dioxide (SO2)	Attainment	Unclassified/Attainment
Respirable particulate matter (PM10)	Nonattainment	Attainment
Fine particulate matter (PM2.5)	Nonattainment	Nonattainment

Source: California Air Resources Board (CARB) Area Designation Maps / State and National, https://ww2.arb.ca.gov/resources/documents/maps-state-and-federal-area-designations. Accessed June 2022.

Greenhouse Gases

California is the second largest contributor of GHGs in the United States and the 16th largest in the world.[24] In 2019, California produced 418.2 million metric tons of carbon dioxide equivalents ($MMTCO_2e$), including imported electricity, and excluding combustion of international fuels and carbon sinks or storage. The major source of GHGs in California is transportation, contributing to 40 percent of the State's total GHG emissions. The Statewide inventory of GHGs by sector is shown in **Table 5: California GHG Inventory 2011-2019.**

24 California Energy Commission, Inventory of California Greenhouse Gas Emissions and Sinks: 1990 to 2004, Staff Final Report, CEC-600-2006-013-SF, https://planning.lacity.org/eir/8150Sunset/References/4.E.%20Greenhouse%20Gas%20Emissions/GHG.20_CEC%20GHG%20Emissions%20and%20Sinks.pdf. Accessed June 2022.

TABLE 5
CALIFORNIA GHG INVENTORY 2011-2019

Main Sector	Emissions ($MMTCO_2e$)								
	2011	2012	2013	2014	2015	2016	2017	2018	2019
Transportation[a]	161.8	161.4	161.3	162.6	166.2	169.8	171.2	169.6	166.1
Electric Power	89.2	98.2	91.4	88.9	84.8	68.6	62.1	63.1	58.8
Industrial[b]	89.4	88.9	91.7	92.5	90.3	89.0	88.8	89.2	88.2
Commercial and Residential	46.0	43.5	44.2	38.2	38.8	40.6	41.3	41.4	43.8
Agriculture	34.4	35.5	33.8	34.7	33.5	33.3	32.5	32.7	31.8
High GWP[c,d]	14.5	15.5	16.8	17.7	18.6	19.2	20.0	20.4	20.6
Recycled and waste	8.4	8.3	8.4	8.4	8.5	8.6	8.7	8.7	8.9
Total Emissions	**443.7**	**451.3**	**447.6**	**443.0**	**440.7**	**429.1**	**424.6**	**425.1**	**418.2**

Source: CARB, GHG Current California Emission Inventory Data, https://ww2.arb.ca.gov/ghg-inventory-data. Accessed June 2022.
[a] Includes equipment used in construction, mining, oil drilling, industrial and airport ground operations.
[b] Reflects emissions from combustion of natural gas, diesel, and lease fuel plus fugitive emissions.
[c] These categories are listed in the Industrial sector of CARB's GHG Emission Inventory sectors.
[d] This category is listed in the Electric Power sector of CARB's GHG Emission Inventory sectors.
Note: $MMTCO_2e$ - million metric tons of carbon dioxide equivalent emissions

EXISTING OPERATIONAL EMISSIONS

Air Quality Emissions

As discussed previously, the Project site is currently developed with ten warehouse-related structures, which would be demolished as part of the Project. The current site usage generates existing vehicle trips and air quality emissions from operations related to these uses. Specifically, the existing uses generate approximately 344 daily vehicle trips.[25] **Table 6: Existing Operational Air Quality Emissions to be Removed** identifies the emissions from the existing warehouse facilities.

TABLE 6
EXISTING OPERATIONAL AIR QUALITY EMISSIONS TO BE REMOVED

Source	VOC	NOx	CO	SOx	PM10	PM2.5
	pounds/day					
Mobile	1	<1	2	<1	<1	<1
Area	6	<1	8	<1	<1	<1
Energy	<1	2	1	<1	<1	<1
Total	**7**	**2**	**12**	**<1**	**<1**	**<1**

*Source: Refer to the data sheets in **Attachment A.***
Note: Totals may not add up exactly due to rounding in the modeling calculations.

25 Gibson Transportation Consulting, Inc., CEQA Transportation Analysis for the 5426 San Fernando Studios Glendale, California, August 10, 2021. Existing uses currently generate 362 trips including 18 transit trips, for a total of 344 driveway trips.

Sensitive Receptors

SCAQMD considers a sensitive receptor to be a person in the population who is particularly susceptible to health effects due to exposure to an air contaminant. Sensitive receptors are identified near sources of air pollution to determine the potential for health hazards. Locations evaluated for exposure to air pollution include, but are not limited to, residences, schools, hospitals, and convalescent facilities.

The Project site is predominantly surrounded by a mix of residential and industrial uses. As mentioned previously, the Project site is bound by West Milford Street to the north, medium density residential uses to the east, mixed-use structures to the south, and San Fernando Road to the west. The nearest sensitive receptors to the Project site include:

- Residential uses to the east along W. Milford Street
- Residential use to the south along W. California Avenue
- Residential uses to the north along W. Milford Street

Figure 4: Sensitive Receptor Map provides a detailed image of the proximal land uses and identifies the sensitive receptors closest to the Project site. These uses represent the nearest sensitive receptors who may be impacted by emissions of air pollutants due to the Project.


Greenhouse Gases

The GHG emissions from the existing warehouse facilities are provided in **Table 7: Existing Operational GHG Emissions to be Removed**. Similar to the air quality emissions provided above, the emissions were estimated using CalEEMod. As shown in **Table 7**, the existing uses currently generate 1,331 $MTCO_2e$ per year.

TABLE 7
EXISTING OPERATIONAL GHG EMISSIONS TO BE REMOVED

GHG Emissions Source	Existing Emissions ($MTCO_2e$/year)
Mobile	9
Area	4
Energy	1117
Water	122
Waste	71
Refrigerants	8
Annual Total	**1,331**

MTCO2e = metric tons of carbon dioxide emissions.
*Refer to **Attachment** A.*

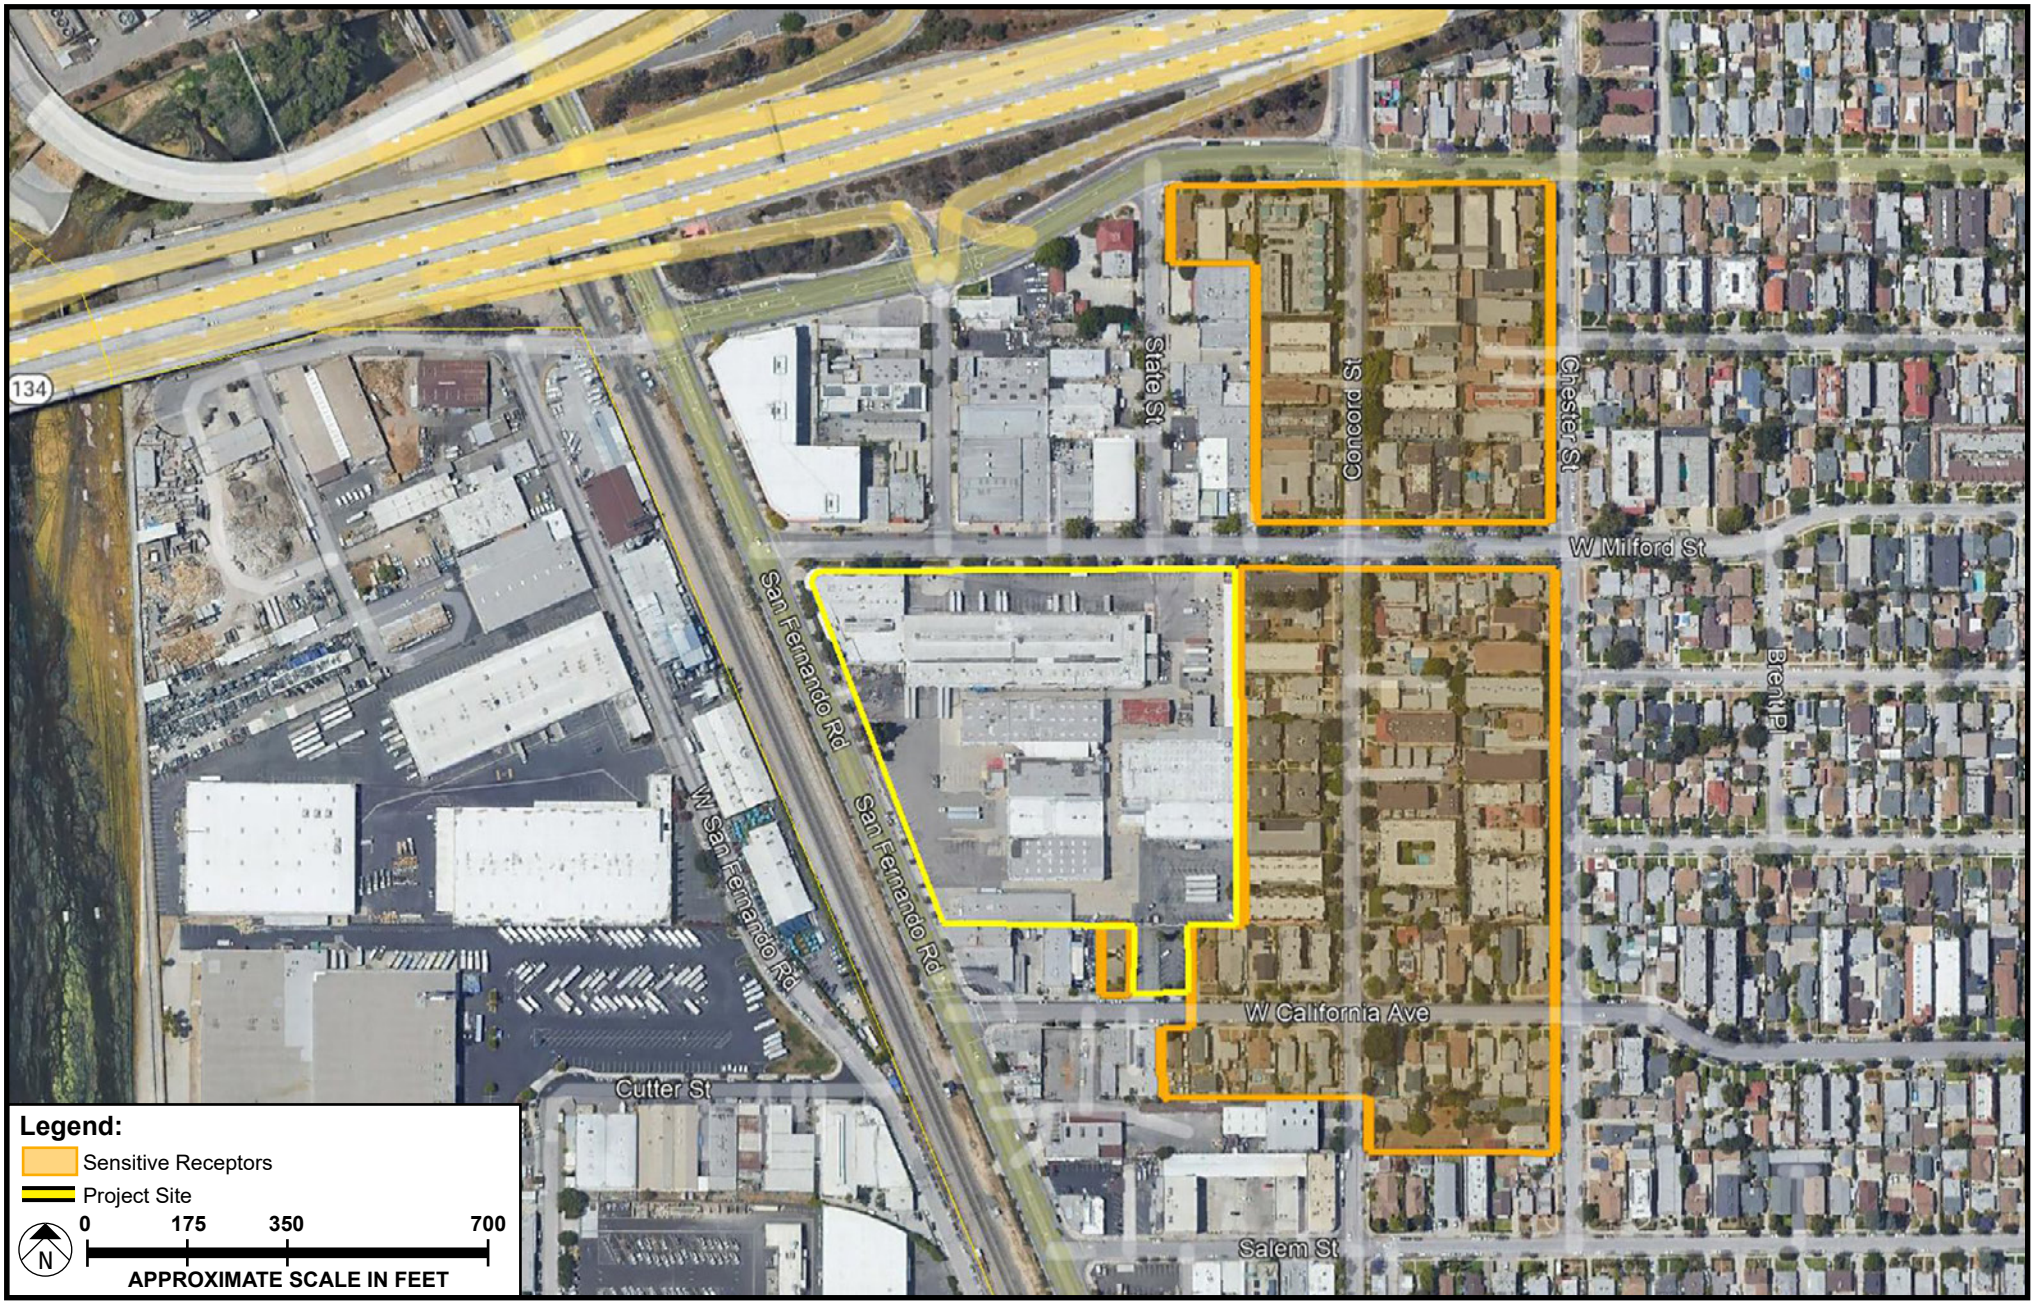

SOURCE: Google Earth - 2022; Meridian Consultants, LLC - 2022

FIGURE **4**

Sensitive Receptor Map

321-001-21

METHODOLOGY

Air Quality

Construction

Construction of the Project has the potential to generate temporary criteria pollutant emissions through the use of heavy-duty construction equipment, such as tractors and forklifts, and through vehicle trips generated from workers and haul trucks traveling to and from the Project site. Mobile-source emissions, primarily NOx, would result from the use of construction equipment, such as dozers and loaders. Construction emissions can vary substantially from day to day, depending on the level of activity, the specific type of construction activity, and prevailing weather conditions. The assessment of construction air quality impacts considers each of these potential sources.

Daily regional emissions during construction are forecasted by assuming a conservative estimate of construction activities (i.e., assuming all construction occurs at the earliest feasible date) and applying the mobile source and fugitive dust emissions factors. The Project would be required to comply with SCAQMD Rule 403, which identifies measures to reduce fugitive dust and is required to be implemented at all construction sites located with SCAB. Therefore, the following condition is applied—which would be required to reduce fugitive dust in compliance with SCAQMD Rule 403:

- **Control Efficiency of PM10**. During construction, methods and techniques should be applied to various operations or equipment when appropriate to reduce estimated emissions related to particulate matter. This includes replacing ground cover in disturbed areas as quick as possible, yielding to emission reduction efficiency of 15 – 49 percent.[26]

In addition, SCAQMD Staff recommends that the Lead Agency require the use of Tier 4 construction equipment of 50 horsepower or greater during construction. Alternative, applicable strategies include equipment outfitted with Best Available Control Technology (BACT) devices and CARB certified Level 3 Diesel Particulate Filters (DPF). Level 3 DPFs are capable of achieving at least an 85 percent reduction in particulate matter emissions.[27] Therefore, the following condition would be recommended by SCAQMD:

- **Construction Equipment Controls**. During construction, all off-road construction equipment greater than 50 horsepower shall meet USEPA Tier 3 emission standards with Level 3 DPF to minimize emissions of NOx associated with diesel construction equipment.

The emissions are estimated using the CalEEMod (Version 2020.1) software, an emissions inventory software program recommended by SCAQMD. The emissions are estimated using the SCAQMD-recommended CalEEMod software. CalEEMod is based on outputs from the CARB off-road emissions model

26 SCAQMD, CEQA Handbook, Tables 11-4, p. 11-15 and A11-9-A, page A11-77, http://www.aqmd.gov/docs/default-source/ceqa/handbook/localized-significance-thresholds/final-sample-construction-scenario-report.pdf. Accessed June 2022.

27 California Air Resources Board, Verification Procedure: Stationary, https://ww2.arb.ca.gov/our-work/programs/verification-procedure-warranty-and-use-compliance-requirements-use-strategies-4. Accessed June 2022.

(OFFROAD) and the CARB on-road vehicle emissions model (EMFAC), which are emissions estimation models developed by CARB and used to calculate emissions from construction activities, including on- and off-road vehicles. The input values used in this analysis are based on conservative assumptions in CalEEMod, with appropriate, Project-specific adjustments based on equipment types and expected construction activities. These values were then applied to the construction phasing assumptions used in the criteria pollutant analysis to generate criteria pollutant emissions values for each construction activity. Detailed construction equipment lists, construction scheduling, and emissions calculations are provided in **Attachment B**.

Operation

Operation of the Project has the potential to generate criteria pollutant emissions through vehicle trips traveling to and from the Project site. In addition, emissions would result from area sources on site, such as landscaping equipment and use of consumer products. Area-source emissions are based on landscaping equipment, and consumer product (including paint) usage rates provided in CalEEMod.

Operational emissions were estimated using the CalEEMod software, which was used to forecast the daily regional emissions from area sources that would occur during long-term Project operations. In calculating mobile-source emissions, trip-length values were based on the distances provided in CalEEMod.

Greenhouse Gases

The analysis of the Project's GHG emissions consists of a quantitative analysis of the GHG emissions generated by the construction and operation activities and a qualitative analysis of the Project's consistency with adopted GHG-related legislation, plans, and policies. This approach is in accordance with CEQA Guidelines Section 15064.4(a), which affirms the discretion of a lead agency to determine, in the context of a particular project, whether to use quantitative and/or qualitative methodologies to determine the significance of a project's impacts.

Emissions Inventory Modeling

The total GHG emissions from the Project were quantified to determine the level of the Project's estimated annual GHG emissions. As with the Air Quality section calculations, construction emissions were estimated using CalEEMod by assuming a conservative estimate of construction activities and applying the mobile-source emissions factors. The modeling used the same input values as previously discussed under the methodology section for air quality. SCAQMD's *Draft Guidance Document—Interim CEQA Greenhouse Gas (GHG) Significance Threshold*[28] recognizes that construction-related GHG emissions from projects occur over a relatively short-term period of time and contributes a relatively small portion of a project's overall lifetime GHG emissions. The guidance recommends that a project's construction-related GHG emissions be amortized over a 30-year project lifetime so that GHG reduction

28 SCAQMD, Draft Guidance Document—Interim CEQA Greenhouse Gas (GHG) Significance Threshold, http://www.aqmd.gov/docs/default-source/ceqa/handbook/greenhouse-gases-(ghg)-ceqa-significance-thresholds/ghgboardsynopsis.pdf?sfvrsn=2. Accessed June 2022.

measures will address construction GHG emissions as part of the operation GHG reduction strategies. Detailed construction equipment lists, construction scheduling, and emissions calculations are provided in **Attachment B**.

CalEEMod was also used to estimate operational GHG emissions from electricity, solid waste, water and wastewater, and landscaping equipment. CalEEMod calculates energy use from systems covered by Title 24 (e.g., heating, ventilation, and air conditioning [HVAC] system, water heating system, and lighting system); energy use from lighting; and energy use from office equipment, appliances, plug-ins, and other sources not covered by Title 24 or lighting. Mobile-source emissions were estimated based on the CARB EMFAC model. For mobile sources, CalEEMod was used to generate the vehicle miles traveled from the existing and Project uses based on the Project transportation analysis.[29]

With regard to energy demand, the consumption of fossil fuels to generate electricity and to provide heating and hot water generates GHG emissions. Energy demand rates were estimated based on square footage as well as predicted water supply needs for this use. Energy demand (off-site electricity generation) for the Project was calculated within CalEEMod using the CEC's CEUS data set, which provides energy demand by building type and climate zone.

Emissions of GHGs from solid waste disposal were also calculated using CalEEMod software. The emissions are based on the waste disposal rate for the land uses, the waste diversion rate, and the GHG emission factors for solid waste decomposition. The GHG emission factors, particularly for methane, depend on characteristics of the landfill, such as the presence of a landfill gas capture system and subsequent flaring or energy recovery. The default values, as provided in CalEEMod, for landfill gas capture (e.g., no capture, flaring, energy recovery), which are Statewide averages, were used in this assessment.

Emissions of GHGs from water and wastewater result from the required energy to supply and distribute the water and treat the wastewater. Wastewater also results in emissions of GHGs from wastewater treatment systems. Emissions are calculated using CalEEMod and are based on the water usage rate for the proposed uses; the electrical intensity factors for water supply, treatment, and distribution as well as for wastewater treatment; the GHG emission factors for the electricity utility provider; and the emission factors for the wastewater treatment process.

CalEEMod also quantifies common refrigerant GHGs used in air conditioning and refrigeration equipment, some of which are HFCs.

With respect to emission rates, CalEEMod incorporates EMFAC2021 emission rates by vehicle class and vehicle process. Specifically to CO2 emissions, EMFAC and subsequently CalEEMod take into account the following emission processes related to CO2 on an annual basis:

29 Gibson Transportation Consulting, Inc., CEQA Transportation Analysis for the 5426 San Fernando Studios Glendale, California, August 10, 2021.

- **Start Exhaust:** Extra emissions that occur when starting a vehicle.
- **Idle Exhaust:** Emissions that occur during extended idling events or when the vehicle is not operating any significant distance.
- **Run Exhaust:** Emissions that occur when traveling on the road, including at speed and idling, as part of normal driving.

SIGNIFICANCE THRESHOLDS

Air Quality

The determination of a project's significance on air quality shall be made considering the factors provided in the SCAQMD *CEQA Air Quality Handbook* (Handbook). The City has not adopted specific Citywide significance thresholds for air quality impacts; rather, the thresholds and methodologies contained in the SCAQMD Handbook for both construction and operational emissions are utilized for evaluating projects in the City. These thresholds are described below.

Construction Emission Thresholds

The Project will have a significant impact if it exceeds the construction thresholds listed in **Table 8: Construction Thresholds**.

TABLE 8
CONSTRUCTION THRESHOLDS

Pollutant	Construction Emissions (pounds/day)
Volatile organic compounds (VOCs)	75
Nitrogen dioxide (NO2)	100
Carbon monoxide (CO)	550
Sulfur dioxide (SO2)	150
Respirable particulate matter (PM10)	150
Fine particulate matter (PM2.5)	55

Construction and Operational Localized Significance Thresholds

The local significance thresholds (LST) are based on the SCAQMD's Final Localized Significance Threshold Methodology (LST Methodology)[30] guidance document for short-duration construction activities. The SCAQMD recommends the evaluation of localized air quality impacts to sensitive receptors in the immediate vicinity of the Project site because of construction activities. The SCAQMD provides voluntary guidance on the evaluation of localized air quality impacts to public agencies conducting environmental review of projects located within its jurisdiction. Localized air quality impacts are evaluated by

30 SCAQMD, Final Localized Significance Threshold (LST) Methodology, http://www.aqmd.gov/home/rules-compliance/ceqa/air-quality-analysis-handbook/localized-significance-thresholds. Accessed June 2022.

examining the on-site generation of pollutants and their resulting downwind concentrations. For construction, pollutant concentrations are compared to significance thresholds for particulates (PM10 and PM2.5), CO, and NO2. The significance threshold for PM10 represents compliance with SCAQMD Rule 403 (Fugitive Dust). The threshold for PM2.5 is designed to limit emissions and to allow progress toward attainment of the AAQS. Thresholds for CO and NO2 represent the allowable increase in concentrations above background levels that would not cause or contribute to an exceedance of their respective AAQS.

The LST Methodology provides lookup tables of maximum allowable emissions in pounds per day that are based on the area of a construction site from 1 acre up to 5 acres in size.[31] The threshold is a daily emissions level and thus the acreage is an approximation of the daily disturbed area.[32] Based on the anticipated off-road equipment utilized during construction, the maximum daily disturbed area during proposed Project construction would be 2.5 acres. Thus, the ambient conditions for a 2.5-acre site within East San Fernando Valley, as recorded in SRA 7 by the SCAQMD, were used in determining appropriate threshold levels. Thresholds for each criteria pollutant for construction activity and Project operation are listed in **Table 9: Localized Significance Thresholds**.

Lead agencies may use the LST mass rate look-up tables as a screening analysis. If the project exceeds any applicable LST when the mass rate look-up tables are used as a screening analysis, then project specific air quality modeling may be performed.

Based on the SCAQMD Handbook, thresholds for each criteria pollutant for the operations of the Project are provided in **Table 10: Operational Thresholds.**

TABLE 9
LOCALIZED SIGNIFICANCE THRESHOLDS

Pollutant	Construction	Operational
	pounds/day	
Nitrogen dioxide (NO2)	118	118
Carbon monoxide (CO)	868	868
Respirable particulate matter (PM10)	8	2
Fine particulate matter (PM2.5)	5	1

Notes:
Based on a distance to sensitive receptors of 25 meters (82 feet). SCAQMD's Localized Significance Threshold (LST) Methodology for CEQA Evaluations *guidance document provides that projects with boundaries located closer than 25 meters to the nearest receptor should use the LSTs for receptors located at 50 meters.*

31 SCAQMD, Final Localized Significance Threshold (LST) Methodology, Appendix C - Mass Rate LST Look-up Table , http://www.aqmd.gov/docs/default-source/ceqa/handbook/localized-significance-thresholds/appendix-c-mass-rate-lst-look-up-tables.pdf?sfvrsn=2. Accessed June 2022.

32 See Example 1 of SCAQMD Fact Sheet for Applying CalEEMod to Localized Significance Thresholds, http://www.aqmd.gov/docs/default-source/ceqa/handbook/localized-significance-thresholds/caleemod-guidance.pdf?sfvrsn=2. Accessed June 2022.

TABLE 10 OPERATIONAL THRESHOLDS	
Pollutant	**Operational Emissions (pounds/day)**
Volatile organic compounds (VOCs)	55
Nitrogen dioxide (NO2)	55
Carbon monoxide (CO)	550
Sulfur dioxide (SO2)	150
Respirable particulate matter (PM10)	150
Fine particulate matter (PM2.5)	55

Toxic Air Contaminants

As set forth in the SCAQMD Handbook, the determination of significance of a project with respect TACs shall be made on a case-by-case basis, considering the following factors:

- Regulatory framework for toxic materials and process involved;
- Proximity of TACs to sensitive receptors;
- Quantity, volume, and toxicity of the contaminants expected to be emitted;
- Likelihood and potential level of exposure; and
- Degree to which project design will reduce risk of exposure.

Consistency with Applicable Air Quality Plans

Section 15125 of the State CEQA Guidelines requires an analysis of project consistency with applicable governmental plans and policies. In accordance with the SCAQMD Handbook, the following criteria were used to evaluate the Project's consistency with SCAQMD and SCAG regional plans and policies, including the AQMP:

- Will the Project result in any of the following:
  - Increase the frequency or severity of existing air quality violations?
  - Cause or contribute to new air quality violations?
  - Delay the timely attainment of the air quality standards or the interim emission reductions specified in the AQMP?
- Will the Project exceed the assumptions utilized in preparing the AQMP?
- Is the Project consistent with the population and employment growth projections upon which AQMP forecasted emission levels are based?
- Does the Project include air quality mitigation measures?
- To what extent is Project development consistent with the AQMP land use policies?

Cumulative Threshold

SCAQMD recommends that a project be considered to result in a cumulatively considerable impact to air quality if any construction-related emissions and operational emissions from individual development projects exceed the mass daily emissions thresholds for individual projects.[33]

The SCAQMD neither recommends quantified analyses of the emissions generated by a set of cumulative development projects nor provides thresholds of significance to be used to assess the impacts associated with these emissions.

A project is also considered to result in a cumulatively considerable contribution to significant impacts if the population and employment projections for the project exceed the rate of growth defined in SCAQMD's AQMP.

Greenhouse Gases

Pursuant to CEQA Guidelines Section 15064.4, the methods suitable for analysis of GHG emissions are:

1. Use a model or methodology to quantify greenhouse gas emissions resulting from a project. The Lead Agency has discretion to select the model it considers most appropriate provided it supports its decision with substantial evidence. The Lead Agency should explain the limitation of the particular model or methodology selected for use.
2. Rely on a qualitative analysis or performance-based standards.

The City has not adopted a numerical significance threshold for assessing impacts related to GHG emissions. Nor have SCAQMD, OPR, CARB, CAPCOA, or any other State or regional agency adopted a numerical significance threshold for assessing GHG emissions that is applicable to the Project. Assessing the significance of a project's contribution to cumulative global climate change involves: (1) developing pertinent inventories of GHG emissions, and (2) considering project consistency with applicable emission reduction strategies and goals. This evaluation of consistency with such plans is the sole basis for determining the significance of the Project's GHG-related impacts on the environment.

IMPACT ANALYSIS

Air Quality

Emissions of air pollutants were estimated for construction and operation of the Project. In California, the California Air Pollution Control Officer's Association recommends the use of CalEEMod to calculate and organize emissions data for new development projects. CalEEMod is a program that relies on project-

33 SCAQMD, White Paper on Regulatory Options for Addressing Cumulative Impacts from Air Pollution Emissions, board meeting, Agenda No. 29 (September 5, 2003), Appendix D, p. D-3, http://www.aqmd.gov/docs/default-source/Agendas/Environmental-Justice/cumulative-impacts-working-group/cumulative-impacts-white-paper-appendix.pdf. Accessed June 2022.

specific information pertaining to geographic setting, utility service provision, construction scheduling and equipment inventory, and operational design features to generate estimates of air pollutant and GHG emissions. Information needed to parameterize the Project in CalEEMod was obtained from the construction engineer and the Project architect.

Table 11: Project Construction Schedule provides the dates and durations of each of the activities that will take place during construction of the Project, as well as a brief description of the scope of work. Future dates represent approximations based on the general Project timeline and are subject to change pending unpredictable circumstances that may arise.

TABLE 11
PROJECT CONSTRUCTION SCHEDULE

Construction Activity	Approximate Start Date	Approximate End Date	Duration (Days)	Description
Demolition	10/1/2023	11/10/2023	30	Removal of existing warehouse facilities
Grading	11/11/2023	2/2/2024	60	Grading of site and export of 20,000 cubic yards of soil
Building Construction	2/3/2024	5/3/2025	325	Construction of approximately 406,318 square feet of studio and support space
Paving	3/3/2025	5/3/2025	45	Paving of asphalt surfaces
Architectural Coating	2/3/2025	5/3/2025	65	Application of architectural coatings to building materials

*Note: Refer to **Attachment B.***

Construction

An assessment of air pollutant emissions was prepared utilizing the construction schedule in **Table 11**. **Table 12: Project Construction Diesel Equipment Inventory** displays the construction equipment required for each activity described in **Table 11**. Under regulatory compliance measures in CalEEMod, construction would be required to adhere to SCAQMD Rule 403 (Fugitive Dust) and Rule 1113 (Architectural Coatings).

TABLE 12
PROJECT CONSTRUCTION DIESEL EQUIPMENT INVENTORY

Phase	Off-Road Equipment Type	Amount	Daily Hours	Horsepower [HP] (Load Factor)
Demolition	Concrete/Industrial Saws	1	8	81 (0.73)
	Rubber Tired Dozers	2	8	247 (0.40)
	Excavators	3	8	158 (0.38)
Grading	Excavators	1	8	158 (0.38)
	Graders	1	8	187 (0.41)
	Rubber Tired Dozers	1	8	247 (0.40)
	Tractors/Loaders/Backhoes	3	8	97 (0.37)

TABLE 12
PROJECT CONSTRUCTION DIESEL EQUIPMENT INVENTORY

Phase	Off-Road Equipment Type	Amount	Daily Hours	Horsepower [HP] (Load Factor)
Building Construction	Cranes	1	7	231 (0.29)
	Forklifts	3	8	89 (0.20)
	Generator Sets	1	8	84 (0.74)
	Tractors/Loaders/Backhoes	3	7	97 (0.37)
	Welders	1	8	46 (0.45)
Architectural Coating	Air compressors	1	6	78 (0.48)
Paving	Pavers	2	8	130 (0.42)
	Paving Equipment	2	8	132 (0.36)
	Rollers	2	8	80 (0.38)

*Refer to **Attachment B.***

Maximum daily emissions of air pollutants during construction of the Project were calculated using CalEEMod. Construction activities involving grading and excavation would primarily generate PM2.5 and PM10 emissions. Approximately 76,000 cubic yards of soil would be exported for the subterranean parking garage. Mobile sources (such as diesel-fueled equipment on-site and vehicles traveling to and from the Project site) would primarily generate NOx emissions. The application of architectural coatings would primarily result in the release of VOC emissions. **Table 13: Maximum Construction Emissions** identifies daily emissions that are estimated for peak construction days for each construction year. It is important to note, emissions presented in **Table 13** includes regulatory compliance measures such as control efficiency of PM10 (dust control measures per SCAQMD Rule 403). Based on the modeling, construction of the Project would not exceed regional VOC, NOx, CO, SOx, PM10, and PM2.5 concentration thresholds. All criteria air pollutants would be below SCAQMD construction thresholds. Construction of the Project would not generate any significant environmental impacts associated with air quality compliance.

TABLE 13
MAXIMUM CONSTRUCTION EMISSIONS

Year	VOC	NOx	CO	SOx	PM10	PM2.5
	pounds/day					
2023	3	39	29	<1	6	2
2024	2	22	29	<1	4	2
2025	33	24	42	<1	5	2
Maximum	33	39	42	<1	6	2
SCAQMD Mass Daily Threshold	75	100	550	150	150	55
Threshold exceeded?	**No**	**No**	**No**	**No**	**No**	**No**

Source: CalEEMod.
Notes: CO = carbon monoxide; NOx = nitrogen oxides; PM10 = particulate matter less than 10 microns; PM2.5 = particulate matter less than 2.5 microns; SOx = sulfur oxides; VOC = volatile organic compounds.
*Refer to **Attachment B**, for maximum on-site plus off-site emissions during both the summer and winter seasons.*

Operation

As mentioned previously, the Project would replace the existing warehouse facilities with 406,318 gross square feet of studio and support uses, and 207,270 square feet of parking space. Operational emissions would result primarily from passenger vehicles traveling to and from the Project site. The results presented in **Table 14: Maximum Operational Emissions** are compared to the SCAQMD-established operational significance thresholds. As shown in **Table 14**, the operational emissions would not exceed the regional VOC, NOx, CO, SOx, PM10, and PM2.5 concentration thresholds. Operation of the Project would not generate any significant environmental impacts associated with air quality compliance.

TABLE 14
MAXIMUM OPERATIONAL EMISSIONS

Source	VOC	NOx	CO	SOx	PM10	PM 2.5
	pounds/day					
Mobile	8	2	17	<1	0	0
Area	13	0	25	<1	<1	<1
Total	21	2	42	<1	<1	<1
Existing	*7*	*2*	*12*	*<1*	<1	<1
Net Total	**14**	<1	**30**	**<1**	<1	<1
SCAQMD Mass Daily Threshold	55	55	550	150	150	55
Threshold exceeded?	**No**	**No**	**No**	**No**	**No**	**No**

Source: CalEEMod.
CO = carbon monoxide; NOx = nitrogen oxides; PM10 = particulate matter less than 10 microns; PM2.5 = particulate matter less than 2.5 microns; SOx = sulfur oxides; VOC = volatile organic compounds.
*Refer to **Attachment B**, for maximum operational emissions during both the summer and winter seasons.*

Localized Significance Thresholds

The results of the LST analysis are provided in **Table 15: Localized Construction and Operational Emissions**. These estimates assume the maximum area that would be disturbed during construction on any given day during Project buildout. It is important to note, emissions presented in **Table 15** include regulatory compliance measures such as control efficiency of PM10 (dust control measures per SCAQMD Rule 403) to provide a worst-case scenario analysis. As shown in **Table 15**, emissions would not exceed the localized significance construction and operational thresholds.

TABLE 15
LOCALIZED CONSTRUCTION AND OPERATIONAL EMISSIONS

Source	NOx	CO	PM10	PM2.5
	On-Site Emissions (pounds/day)			
Construction				
Total maximum emissions	27	24	4	2
LST threshold	118	868	8	5
Threshold Exceeded?	**No**	**No**	**No**	**No**
Operational				
Project area/energy emissions	<1	25	<1	<1
LST threshold	118	868	2	1
Threshold Exceeded?	**No**	**No**	**No**	**No**

TABLE 15 LOCALIZED CONSTRUCTION AND OPERATIONAL EMISSIONS				
	NOx	CO	PM10	PM2.5
Source	On-Site Emissions (pounds/day)			

Notes:
Totals in table may not appear to add exactly due to rounding in the computer model calculations.
CO = carbon monoxide; NOx = nitrogen oxide; PM10 = particulate matter less than 10 microns; PM2.5 = particulate matter less than 2.5 microns.
*Refer to **Attachment B**, for maximum on-site emissions during both the summer and winter seasons.*

Toxic Air Contaminants

Project construction would result in short-term emissions of diesel particulate matter, which is a TAC. Off-road heavy-duty diesel equipment would emit diesel particulate matter over the course of the construction period. Localized diesel particulate emissions (strongly correlated with PM2.5 emissions) would be minimal and would be substantially below localized thresholds, as shown in **Table 15**. Project compliance with the CARB anti-idling measure, which limits idling to no more than 5 minutes at any location for diesel-fueled commercial vehicles, would further minimize diesel particulate matter emissions in the Project area.

Project operations would generate only minor amounts of diesel emissions from delivery trucks and incidental maintenance activities. Trucks would comply with the applicable provisions of the CARB Truck and Bus regulation to minimize and reduce emission from existing diesel trucks. In addition, Project operations would only result in minimal emissions of air toxics from maintenance or other ongoing activities, such as from the use of architectural coatings or household cleaning products. As a result, toxic or carcinogenic air pollutants are not expected to occur in any meaningful amounts in conjunction with operation of the proposed uses within the Project site. Based on the uses expected on the Project site, potential long-term operational impacts associated with the release of TACs would be minimal and would not be expected to exceed the SCAQMD thresholds of significance.

Odors

As shown in **Table 15**, the construction of the Project would result in emissions below the localized significance thresholds. Mandatory compliance with SCAQMD Rule 1113 would limit the amount of VOCs in architectural coatings and solvents. According to SCAQMD, while almost any source may emit objectionable odors, some land uses are more likely to produce odors because of their operation. Land uses more likely to produce odors include agriculture, chemical plants, composting operations, dairies, fiberglass molding manufacturing, landfills, refineries, rendering plants, rail yards, and wastewater treatment plants. The Project does not contain any active manufacturing activities and would not convert current agricultural land to residential land uses. Therefore, objectionable odors would not be emitted by the proposed uses.

Any unforeseen odors generated by the Project will be controlled in accordance with SCAQMD Rule 402. As previously noted, Rule 402 prohibits the discharge of air contaminants that harm, endanger, or annoy

individuals or the public; endanger the comfort, health or safety of individuals or the public; or cause injury or damage to business or property. Failure to comply with Rule 402 could subject the offending facility to possible fines and/or operational limitations in an approved odor control or odor abatement plan.

Consistency with AQMP

The Basin is designated nonattainment at the federal level for O3 and PM2.5, and State level for O3, PM10, and PM2.5. SCAQMD developed regional emissions thresholds, as shown in **Table 8** and **Table 9**, to determine whether a project would contribute to air pollutant violations. If a project exceeds the regional air pollutant thresholds, then it would significantly contribute to air quality violations in the Basin.

As shown in **Table 13**, temporary emissions associated with construction of the Project would fall below SCAQMD thresholds for VOCs, NOx, CO, SOx, PM10, and PM2.5.

As shown in **Table 14**, long-term emissions associated with operation of the Project would not exceed SCAQMD thresholds for VOCs, NOx, CO, SOx, PM10, and PM2.5.

The Project's maximum potential NOx, CO, PM10, and PM2.5 daily emissions during construction and operation were analyzed to determine potential effects on localized concentrations and to determine if the potential exists for such emissions to cause or affect a violation of an applicable AAQS. As shown in **Table 15**, NOx, CO, PM10, and PM2.5 emissions would not exceed the SCAQMD localized significance thresholds.

The Project is also located in an urban area, which would reduce vehicle trips and vehicle miles traveled due to the Project's urban infill characteristic and proximity to public transit stops. These measures and features are consistent with existing recommendations to reduce air emissions.

Cumulative

Development of the Project in conjunction with any related projects near the Project would result in an increase in construction and operational emissions in an already urbanized area of the City. However, cumulative air quality impacts from construction, based on SCAQMD guidelines, are not analyzed in a manner similar to project-specific air quality impacts. Instead, SCAQMD recommends that a project's potential contribution to cumulative impacts should be assessed utilizing the same significance criteria as those for project-specific impacts. According to SCAQMD, individual development projects that generate construction or operational emissions that exceed SCAQMD recommended daily regional or localized thresholds for project-specific impacts would also cause a cumulatively considerable increase in emissions for those pollutants for which the Basin is in nonattainment.

Based on the Project impact analysis above, the Project would not generate construction or operational emissions that exceed SCAQMD recommended daily regional or localized thresholds. With the

implementation of regulatory compliance measures, such as Rule 403 (Fugitive Dust) and Rule 1113 (Architectural Coating), the Project's construction and operational emissions are not expected to significantly contribute to cumulative emissions for CO, NOx, PM10, and PM2.5. As such, the Project's contribution to cumulative air quality emissions in combination with any related projects would not be cumulatively considerable.

As discussed previously, the Project would not jeopardize the attainment of air quality standards in the 2016 AQMP for the South Coast Air Basin and the Los Angeles County portion of the South Coast Air Basin. As such, the Project would not have a cumulatively considerable contribution to a potential conflict with or obstruction of the implementation of the AQMP regional reduction plans**.** Cumulative impacts would be less than significant.

Greenhouse Gas Emissions

The forecasting of construction-related GHG emissions requires assumptions regarding the timing of construction as the emission factors for some of the Project's construction-related GHG emission sources decline over time. As shown in **Table 16: Construction GHG Emissions**, total construction emissions would be 1,319 metric tons of CO2e (MTCO2e). One-time, short-term emissions are converted to average annual emissions by amortizing them over the service life of a building. For buildings in general, it is reasonable to look at a 30-year time frame because this is a typical interval before a new building requires its first major renovation.[34] As shown in **Table 16**, when amortized over an average 30-year Project lifetime, average annual construction emissions from the Project would be 44 MTCO2e per year.

TABLE 16
CONSTRUCTION GHG EMISSIONS

Construction Phase	MTCO2e/Year
2023	277
2024	994
2025	394
Overall Total	**1,665**
30-Year Annual Amortized Rate	**56**

*Refer to **Attachment B** for overall construction emissions.*
Notes: GHG = greenhouse gas; MTCO2e = metric tons of carbon dioxide equivalent.

Operation of the Project has the potential to generate GHG emissions through vehicle trips traveling to and from the Project site. In addition, emissions would result from area sources on site, such as landscaping equipment and use of consumer products. Emissions from mobile and area sources, and indirect emissions from energy and water use, wastewater, waste management as well as refrigerants, would occur every year after full development of the uses allowed by the Project. The Project would

34 International Energy Agency (IEA), Energy Efficiency Requirements in Building Codes, Energy Efficiency Policies for New Buildings, IEA Information Paper, https://www.iea.org/reports/energy-efficiency-requirements-in-building-codes-policies-for-new-buildings. Accessed June 2022.

comply with the City's reach codes and would be all-electric. Operational Project emissions from area sources, energy sources, mobile sources, solid waste, refrigerants, and water and wastewater conveyance are shown in **Table 17: Operational GHG Emissions** below. As shown in **Table 17**, average annual net operational emissions from the proposed Project would be 1,571 MTCO2e per year.

TABLE 17
OPERATIONAL GHG EMISSIONS

Source	Unmitigated MTCO2e per year
Construction (amortized)	56
Mobile	71
Area	12
Energy	2382
Water	236
Waste	136
Refrigerants	8
Total	2,902
Existing	*1,331*
Net Total	**1,571**

*Refer to **Attachment B** for maximum annual operation emissions.*
Abbreviation: MTCO2e = metric tons of carbon dioxide emissions.

Conflict with Applicable Greenhouse Gas Reduction Plans, Policies, or Regulations

There are no federal, State, or local quantitative adopted thresholds of significance for addressing a project's GHG emissions. In the absence of any adopted, numeric threshold, this analysis evaluates the significance of a project by considering whether the project conflicts with applicable regulations or requirements adopted to implement a Statewide, regional, or local plan for the reduction of mitigation of greenhouse gas emissions. The following analysis describes the extent the Project complies with the regulations and policies outlined in SCAG's 2020-2045 RTP/SCS, the City's Greener Glendale Plan, and the City's South Glendale Community Plan Final Program EIR.

Consistency with SCAG's 2020-2045 RTP/SCS

The 2020-2045 RTP/SCS identifies strategies and investments to support development in areas with a range of transportation choices to reduce GHG emissions through decreasing vehicle miles traveled (VMT). The Project is served by multiple bus and shuttle lines operated by Metro and the City of Glendale Beeline along San Fernando Road and SR 134. In the vicinity of the Project site, existing bicycle routes are provided on Doran Street and Broadway. These features would offer alternative modes of transportation and would reduce VMT's, thereby reducing GHG emissions.

For these reasons, the proposed Project would not conflict with SCAG's 2020-2045 RTP/SCS.

Consistency with Greener Glendale Plan

As discussed previously, the City adopted the Greener Glendale Plan which identified 2035 reduction targets through continued implementation of California vehicle and fuel standards, building energy and water efficiency audits and upgrades, Zero Waste Plan 90 percent diversion by 2030, tree planning programs, and turf reduction rebates.[35] The Project would not conflict with these programs as they would be implemented at the State level. Moreover, the Project would comply with the California Green Building Standards Code (CALGreen), and the City's reach codes by being all-electric. As such, the Project would be consistent with the Greener Glendale Plan..

Consistency with South Glendale Community Plan Final Program EIR

As discussed previously, Policy GHG-3 of the South Glendale Community Plan Final Program EIR requires the City to reduce GHG emissions from new development by discouraging auto-dependent sprawl and dependence on the private automobile; promoting water conservation and recycling; promoting development that is compact, mixed use, pedestrian friendly, and transit oriented; and promoting energy-efficient building design and site planning. As mentioned previously, the Project is served by multiple bus and shuttle lines operated by Metro and the City of Glendale Beeline along San Fernando Road and SR 134. In the vicinity of the Project site, existing bicycle routes are provided on Doran Street and Broadway. Furthermore, the Project is committed to meeting the requirements of the CALGreen Code by incorporating strategies such as low-flow toilets, low-flow faucets, and other energy and resource conservation measures. The Project would comply with applicable energy, water, and waste efficiency measures specified in the Title 24 Building Energy Efficiency Standards and CALGreen standards. Moreover, the Project would comply with the City's reach codes and be developed as all-electric. As such, the Project would be consistent with the policies mentioned in the South Glendale Community Plan Final Program EIR.

For the reasons described above, the Project would be consistent with State-applicable plans, policies, and regulations adopted for the purpose of reducing GHG emissions; impacts would not be considered significant.

Cumulative Impacts

To achieve Statewide goals, CARB is in the process of establishing and implementing regulations to reduce Statewide GHG emissions. Currently, there is no generally accepted methodology that exists to determine whether GHG emissions associated with a specific project represent new emissions or existing and/or displaced emissions. Therefore, consistent with CEQA Guidelines Section 15064h(3), this analysis has determined that the Project's contribution to cumulative GHG emission and global climate change would be less than significant if the Project is consistent with the applicable regulatory plans and polices to reduce GHG emissions. Accordingly, the analysis above considered the potential for the Project to contribute to the cumulative impact of global climate change. As stated above, with compliance of regulatory measures and implementation of CALGreen Building Standards, the Project would not conflict

35 City of Glendale, "Greener Glendale," https://www.glendaleca.gov/government/departments/management-services/office-of-sustainability/greener-glendale. Accessed June 2022.

with applicable plans including SCAG's 2020-2045 RTP/SCS, the City's Greener Glendale Plan, and the City's South Glendale Community Plan Final Program EIR. As such, cumulative impacts would be less than significant during construction and operation.

San Fernando Studios - Existing Custom Report

Table of Contents

1. Basic Project Information

1.1. Basic Project Information

1.2. Land Use Types

1.3. User-Selected Emission Reduction Measures by Emissions Sector

2. Emissions Summary

2.4. Operations Emissions Compared Against Thresholds

2.5. Operations Emissions by Sector, Unmitigated

4. Operations Emissions Details

4.1. Mobile Emissions by Land Use

4.1.1. Unmitigated

4.2. Energy

4.2.1. Electricity Emissions By Land Use - Unmitigated

4.2.3. Natural Gas Emissions By Land Use - Unmitigated

4.3. Area Emissions by Source

4.3.2. Unmitigated

4.4. Water Emissions by Land Use

4.4.2. Unmitigated

4.5. Waste Emissions by Land Use

4.5.2. Unmitigated

4.6. Refrigerant Emissions by Land Use

4.6.1. Unmitigated

4.7. Offroad Emissions By Equipment Type

4.7.1. Unmitigated

4.8. Stationary Emissions By Equipment Type

4.8.1. Unmitigated

4.9. User Defined Emissions By Equipment Type

4.9.1. Unmitigated

4.10. Soil Carbon Accumulation By Vegetation Type

4.10.1. Soil Carbon Accumulation By Vegetation Type - Unmitigated

4.10.2. Above and Belowground Carbon Accumulation by Land Use Type - Unmitigated

4.10.3. Avoided and Sequestered Emissions by Species - Unmitigated

5. Activity Data

5.9. Operational Mobile Sources

5.9.1. Unmitigated

5.10. Operational Area Sources

5.10.1. Hearths

5.10.1.1. Unmitigated

5.10.2. Architectural Coatings

5.10.3. Landscape Equipment

5.11. Operational Energy Consumption

5.11.1. Unmitigated

5.12. Operational Water and Wastewater Consumption

5.12.1. Unmitigated

5.13. Operational Waste Generation

5.13.1. Unmitigated

5.14. Operational Refrigeration and Air Conditioning Equipment

5.14.1. Unmitigated

5.15. Operational Off-Road Equipment

5.15.1. Unmitigated

5.16. Stationary Sources

5.16.1. Emergency Generators and Fire Pumps

5.16.2. Process Boilers

5.17. User Defined

5.18. Vegetation

5.18.1. Land Use Change

5.18.1.1. Unmitigated

5.18.1. Biomass Cover Type

5.18.1.1. Unmitigated

5.18.2. Sequestration

5.18.2.1. Unmitigated

8. User Changes to Default Data

1. Basic Project Information

1.1. Basic Project Information

Data Field	Value
Project Name	San Fernando Studios - Existing
Lead Agency	—
Land Use Scale	Project/site
Analysis Level for Defaults	County
Windspeed (m/s)	2.50
Precipitation (days)	20.2
Location	34.15140404057885, -118.2727931268387
County	Los Angeles-South Coast
City	Glendale
Air District	South Coast AQMD
Air Basin	South Coast
TAZ	3984
EDFZ	18
Electric Utility	Glendale Water & Power
Gas Utility	Southern California Gas

1.2. Land Use Types

Land Use Subtype	Size	Unit	Lot Acreage	Building Area (sq ft)	Landscape Area (sq ft)	Special Landscape Area (sq ft)	Population	Description
General Heavy Industry	184	1000sqft	9.50	184,575	0.00	—	—	—

1.3. User-Selected Emission Reduction Measures by Emissions Sector

No measures selected

2. Emissions Summary

2.4. Operations Emissions Compared Against Thresholds

Criteria Pollutants (lb/day for daily, ton/yr for annual) and GHGs (lb/day for daily, MT/yr for annual)

Un/Mit.	TOG	ROG	NOx	CO	SO2	PM10E	PM10D	PM10T	PM2.5E	PM2.5D	PM2.5T	BCO2	NBCO2	CO2T	CH4	N2O	R	CO2e
Daily, Summer (Max)	—	—	—	—	—	—	—	—	—	—	—	—	—	—	—	—	—	—
Unmit.	2.66	6.62	2.01	11.7	0.01	0.14	0.00	0.14	0.14	0.00	0.14	205	7,205	7,409	21.2	0.27	48.0	8,069
Daily, Winter (Max)	—	—	—	—	—	—	—	—	—	—	—	—	—	—	—	—	—	—
Unmit.	1.22	5.28	1.96	4.13	0.01	0.13	0.00	0.13	0.13	0.00	0.13	205	7,172	7,377	21.2	0.27	48.0	8,037
Average Daily (Max)	—	—	—	—	—	—	—	—	—	—	—	—	—	—	—	—	—	—
Unmit.	1.89	5.89	1.92	8.78	0.01	0.14	0.00	0.14	0.14	0.00	0.14	205	7,177	7,381	21.2	0.27	48.0	8,039
Annual (Max)	—	—	—	—	—	—	—	—	—	—	—	—	—	—	—	—	—	—
Unmit.	0.35	1.07	0.35	1.60	< 0.005	0.02	0.00	0.02	0.03	0.00	0.03	33.9	1,188	1,222	3.51	0.04	7.95	1,331

2.5. Operations Emissions by Sector, Unmitigated

Criteria Pollutants (lb/day for daily, ton/yr for annual) and GHGs (lb/day for daily, MT/yr for annual)

Sector	TOG	ROG	NOx	CO	SO2	PM10E	PM10D	PM10T	PM2.5E	PM2.5D	PM2.5T	BCO2	NBCO2	CO2T	CH4	N2O	R	CO2e
Daily, Summer (Max)	—	—	—	—	—	—	—	—	—	—	—	—	—	—	—	—	—	—

Mobile	1.05	1.03	0.27	2.27	< 0.005	< 0.005	0.00	< 0.005	< 0.005	0.00	< 0.005	—	63.2	63.2	0.06	0.03	0.00	72.2
Area	1.43	5.50	0.07	8.02	< 0.005	0.01	—	0.01	0.01	—	0.01	—	33.0	33.0	< 0.005	< 0.005	—	34.0
Energy	0.18	0.09	1.66	1.40	0.01	0.13	—	0.13	0.13	—	0.13	—	6,720	6,720	0.50	0.04	—	6,745
Water	—	—	—	—	—	—	—	—	—	—	—	81.5	388	470	8.39	0.20	—	739
Waste	—	—	—	—	—	—	—	—	—	—	—	123	0.00	123	12.3	0.00	—	430
Refrig.	—	—	—	—	—	—	—	—	—	—	—	—	—	—	—	—	48.0	48.0
Total	2.66	6.62	2.01	11.7	0.01	0.14	0.00	0.14	0.14	0.00	0.14	205	7,205	7,409	21.2	0.27	48.0	8,069
Daily, Winter (Max)	—	—	—	—	—	—	—	—	—	—	—	—	—	—	—	—	—	—
Mobile	1.04	1.01	0.30	2.73	< 0.005	< 0.005	0.00	< 0.005	< 0.005	0.00	< 0.005	—	64.1	64.1	0.06	0.03	0.00	73.7
Area	—	4.18	—	—	—	—	—	—	—	—	—	—	—	—	—	—	—	—
Energy	0.18	0.09	1.66	1.40	0.01	0.13	—	0.13	0.13	—	0.13	—	6,720	6,720	0.50	0.04	—	6,745
Water	—	—	—	—	—	—	—	—	—	—	—	81.5	388	470	8.39	0.20	—	739
Waste	—	—	—	—	—	—	—	—	—	—	—	123	0.00	123	12.3	0.00	—	430
Refrig.	—	—	—	—	—	—	—	—	—	—	—	—	—	—	—	—	48.0	48.0
Total	1.22	5.28	1.96	4.13	0.01	0.13	0.00	0.13	0.13	0.00	0.13	205	7,172	7,377	21.2	0.27	48.0	8,037
Average Daily	—	—	—	—	—	—	—	—	—	—	—	—	—	—	—	—	—	—
Mobile	0.73	0.71	0.21	1.89	< 0.005	< 0.005	0.00	< 0.005	< 0.005	0.00	< 0.005	—	45.7	45.7	0.04	0.02	0.00	52.4
Area	0.98	5.09	0.05	5.49	< 0.005	0.01	—	0.01	0.01	—	0.01	—	22.6	22.6	< 0.005	< 0.005	—	23.3
Energy	0.18	0.09	1.66	1.40	0.01	0.13	—	0.13	0.13	—	0.13	—	6,720	6,720	0.50	0.04	—	6,745
Water	—	—	—	—	—	—	—	—	—	—	—	81.5	388	470	8.39	0.20	—	739
Waste	—	—	—	—	—	—	—	—	—	—	—	123	0.00	123	12.3	0.00	—	430
Refrig.	—	—	—	—	—	—	—	—	—	—	—	—	—	—	—	—	48.0	48.0
Total	1.89	5.89	1.92	8.78	0.01	0.14	0.00	0.14	0.14	0.00	0.14	205	7,177	7,381	21.2	0.27	48.0	8,039
Annual	—	—	—	—	—	—	—	—	—	—	—	—	—	—	—	—	—	—
Mobile	0.13	0.13	0.04	0.34	< 0.005	< 0.005	0.00	< 0.005	< 0.005	0.00	< 0.005	—	7.56	7.56	0.01	< 0.005	0.00	8.68
Area	0.18	0.93	0.01	1.00	< 0.005	< 0.005	—	< 0.005	< 0.005	—	< 0.005	—	3.74	3.74	< 0.005	< 0.005	—	3.85

Energy	0.03	0.02	0.30	0.26	< 0.005	0.02	—	0.02	0.02	—	0.02	—	1,113	1,113	0.08	0.01	—	1,117
Water	—	—	—	—	—	—	—	—	—	—	—	13.5	64.2	77.7	1.39	0.03	—	122
Waste	—	—	—	—	—	—	—	—	—	—	—	20.4	0.00	20.4	2.03	0.00	—	71.2
Refrig.	—	—	—	—	—	—	—	—	—	—	—	—	—	—	—	—	7.95	7.95
Total	0.35	1.07	0.35	1.60	< 0.005	0.02	0.00	0.02	0.03	0.00	0.03	33.9	1,188	1,222	3.51	0.04	7.95	1,331

4. Operations Emissions Details

4.1. Mobile Emissions by Land Use

4.1.1. Unmitigated

Mobile source emissions results are presented in Sections 2.6. No further detailed breakdown of emissions is available.

4.2. Energy

4.2.1. Electricity Emissions By Land Use - Unmitigated

Criteria Pollutants (lb/day for daily, ton/yr for annual) and GHGs (lb/day for daily, MT/yr for annual)

Land Use	TOG	ROG	NOx	CO	SO2	PM10E	PM10D	PM10T	PM2.5E	PM2.5D	PM2.5T	BCO2	NBCO2	CO2T	CH4	N2O	R	CO2e
Daily, Summer (Max)	—	—	—	—	—	—	—	—	—	—	—	—	—	—	—	—	—	—
General Heavy Industry	—	—	—	—	—	—	—	—	—	—	—	—	4,734	4,734	0.32	0.04	—	4,753
Total	—	—	—	—	—	—	—	—	—	—	—	—	4,734	4,734	0.32	0.04	—	4,753
Daily, Winter (Max)	—	—	—	—	—	—	—	—	—	—	—	—	—	—	—	—	—	—
General Heavy Industry	—	—	—	—	—	—	—	—	—	—	—	—	4,734	4,734	0.32	0.04	—	4,753

Total	—	—	—	—	—	—	—	—	—	—	—	—	4,734	4,734	0.32	0.04	—	4,753
Annual	—	—	—	—	—	—	—	—	—	—	—	—	—	—	—	—	—	—
General Heavy Industry	—	—	—	—	—	—	—	—	—	—	—	—	784	784	0.05	0.01	—	787
Total	—	—	—	—	—	—	—	—	—	—	—	—	784	784	0.05	0.01	—	787

4.2.3. Natural Gas Emissions By Land Use - Unmitigated

Criteria Pollutants (lb/day for daily, ton/yr for annual) and GHGs (lb/day for daily, MT/yr for annual)

Land Use	TOG	ROG	NOx	CO	SO2	PM10E	PM10D	PM10T	PM2.5E	PM2.5D	PM2.5T	BCO2	NBCO2	CO2T	CH4	N2O	R	CO2e
Daily, Summer (Max)	—	—	—	—	—	—	—	—	—	—	—	—	—	—	—	—	—	—
General Heavy Industry	0.18	0.09	1.66	1.40	0.01	0.13	—	0.13	0.13	—	0.13	—	1,986	1,986	0.18	< 0.005	—	1,992
Total	0.18	0.09	1.66	1.40	0.01	0.13	—	0.13	0.13	—	0.13	—	1,986	1,986	0.18	< 0.005	—	1,992
Daily, Winter (Max)	—	—	—	—	—	—	—	—	—	—	—	—	—	—	—	—	—	—
General Heavy Industry	0.18	0.09	1.66	1.40	0.01	0.13	—	0.13	0.13	—	0.13	—	1,986	1,986	0.18	< 0.005	—	1,992
Total	0.18	0.09	1.66	1.40	0.01	0.13	—	0.13	0.13	—	0.13	—	1,986	1,986	0.18	< 0.005	—	1,992
Annual	—	—	—	—	—	—	—	—	—	—	—	—	—	—	—	—	—	—
General Heavy Industry	0.03	0.02	0.30	0.26	< 0.005	0.02	—	0.02	0.02	—	0.02	—	329	329	0.03	< 0.005	—	330
Total	0.03	0.02	0.30	0.26	< 0.005	0.02	—	0.02	0.02	—	0.02	—	329	329	0.03	< 0.005	—	330

4.3. Area Emissions by Source

4.3.2. Unmitigated

Criteria Pollutants (lb/day for daily, ton/yr for annual) and GHGs (lb/day for daily, MT/yr for annual)

Source	TOG	ROG	NOx	CO	SO2	PM10E	PM10D	PM10T	PM2.5E	PM2.5D	PM2.5T	BCO2	NBCO2	CO2T	CH4	N2O	R	CO2e
Daily, Summer (Max)	—	—	—	—	—	—	—	—	—	—	—	—	—	—	—	—	—	—
Consumer Products	—	3.95	—	—	—	—	—	—	—	—	—	—	—	—	—	—	—	—
Architectural Coatings	—	0.23	—	—	—	—	—	—	—	—	—	—	—	—	—	—	—	—
Landscape Equipment	1.43	1.32	0.07	8.02	< 0.005	0.01	—	0.01	0.01	—	0.01	—	33.0	33.0	< 0.005	< 0.005	—	34.0
Total	1.43	5.50	0.07	8.02	< 0.005	0.01	—	0.01	0.01	—	0.01	—	33.0	33.0	< 0.005	< 0.005	—	34.0
Daily, Winter (Max)	—	—	—	—	—	—	—	—	—	—	—	—	—	—	—	—	—	—
Consumer Products	—	3.95	—	—	—	—	—	—	—	—	—	—	—	—	—	—	—	—
Architectural Coatings	—	0.23	—	—	—	—	—	—	—	—	—	—	—	—	—	—	—	—
Total	—	4.18	—	—	—	—	—	—	—	—	—	—	—	—	—	—	—	—
Annual	—	—	—	—	—	—	—	—	—	—	—	—	—	—	—	—	—	—
Consumer Products	—	0.72	—	—	—	—	—	—	—	—	—	—	—	—	—	—	—	—
Architectural Coatings	—	0.04	—	—	—	—	—	—	—	—	—	—	—	—	—	—	—	—

Landsca Equipment	0.18	0.16	0.01	1.00	< 0.005	< 0.005	—	< 0.005	< 0.005	—	< 0.005	—	3.74	3.74	< 0.005	< 0.005	—	3.85
Total	0.18	0.93	0.01	1.00	< 0.005	< 0.005	—	< 0.005	< 0.005	—	< 0.005	—	3.74	3.74	< 0.005	< 0.005	—	3.85

4.4. Water Emissions by Land Use

4.4.2. Unmitigated

Criteria Pollutants (lb/day for daily, ton/yr for annual) and GHGs (lb/day for daily, MT/yr for annual)

Land Use	TOG	ROG	NOx	CO	SO2	PM10E	PM10D	PM10T	PM2.5E	PM2.5D	PM2.5T	BCO2	NBCO2	CO2T	CH4	N2O	R	CO2e
Daily, Summer (Max)	—	—	—	—	—	—	—	—	—	—	—	—	—	—	—	—	—	—
General Heavy Industry	—	—	—	—	—	—	—	—	—	—	—	81.5	388	470	8.39	0.20	—	739
Total	—	—	—	—	—	—	—	—	—	—	—	81.5	388	470	8.39	0.20	—	739
Daily, Winter (Max)	—	—	—	—	—	—	—	—	—	—	—	—	—	—	—	—	—	—
General Heavy Industry	—	—	—	—	—	—	—	—	—	—	—	81.5	388	470	8.39	0.20	—	739
Total	—	—	—	—	—	—	—	—	—	—	—	81.5	388	470	8.39	0.20	—	739
Annual	—	—	—	—	—	—	—	—	—	—	—	—	—	—	—	—	—	—
General Heavy Industry	—	—	—	—	—	—	—	—	—	—	—	13.5	64.2	77.7	1.39	0.03	—	122
Total	—	—	—	—	—	—	—	—	—	—	—	13.5	64.2	77.7	1.39	0.03	—	122

4.5. Waste Emissions by Land Use

4.5.2. Unmitigated

Criteria Pollutants (lb/day for daily, ton/yr for annual) and GHGs (lb/day for daily, MT/yr for annual)

Land Use	TOG	ROG	NOx	CO	SO2	PM10E	PM10D	PM10T	PM2.5E	PM2.5D	PM2.5T	BCO2	NBCO2	CO2T	CH4	N2O	R	CO2e
Daily, Summer (Max)	—	—	—	—	—	—	—	—	—	—	—	—	—	—	—	—	—	—
General Heavy Industry	—	—	—	—	—	—	—	—	—	—	—	123	0.00	123	12.3	0.00	—	430
Total	—	—	—	—	—	—	—	—	—	—	—	123	0.00	123	12.3	0.00	—	430
Daily, Winter (Max)	—	—	—	—	—	—	—	—	—	—	—	—	—	—	—	—	—	—
General Heavy Industry	—	—	—	—	—	—	—	—	—	—	—	123	0.00	123	12.3	0.00	—	430
Total	—	—	—	—	—	—	—	—	—	—	—	123	0.00	123	12.3	0.00	—	430
Annual	—	—	—	—	—	—	—	—	—	—	—	—	—	—	—	—	—	—
General Heavy Industry	—	—	—	—	—	—	—	—	—	—	—	20.4	0.00	20.4	2.03	0.00	—	71.2
Total	—	—	—	—	—	—	—	—	—	—	—	20.4	0.00	20.4	2.03	0.00	—	71.2

4.6. Refrigerant Emissions by Land Use

4.6.1. Unmitigated

Criteria Pollutants (lb/day for daily, ton/yr for annual) and GHGs (lb/day for daily, MT/yr for annual)

Land Use	TOG	ROG	NOx	CO	SO2	PM10E	PM10D	PM10T	PM2.5E	PM2.5D	PM2.5T	BCO2	NBCO2	CO2T	CH4	N2O	R	CO2e

Daily, Summer (Max)	—	—	—	—	—	—	—	—	—	—	—	—	—	—	—	—	—	—
General Heavy Industry	—	—	—	—	—	—	—	—	—	—	—	—	—	—	—	—	48.0	48.0
Total	—	—	—	—	—	—	—	—	—	—	—	—	—	—	—	—	48.0	48.0
Daily, Winter (Max)	—	—	—	—	—	—	—	—	—	—	—	—	—	—	—	—	—	—
General Heavy Industry	—	—	—	—	—	—	—	—	—	—	—	—	—	—	—	—	48.0	48.0
Total	—	—	—	—	—	—	—	—	—	—	—	—	—	—	—	—	48.0	48.0
Annual	—	—	—	—	—	—	—	—	—	—	—	—	—	—	—	—	—	—
General Heavy Industry	—	—	—	—	—	—	—	—	—	—	—	—	—	—	—	—	7.95	7.95
Total	—	—	—	—	—	—	—	—	—	—	—	—	—	—	—	—	7.95	7.95

4.7. Offroad Emissions By Equipment Type

4.7.1. Unmitigated

Criteria Pollutants (lb/day for daily, ton/yr for annual) and GHGs (lb/day for daily, MT/yr for annual)

Equipment Type	TOG	ROG	NOx	CO	SO2	PM10E	PM10D	PM10T	PM2.5E	PM2.5D	PM2.5T	BCO2	NBCO2	CO2T	CH4	N2O	R	CO2e
Daily, Summer (Max)	—	—	—	—	—	—	—	—	—	—	—	—	—	—	—	—	—	—
Total	—	—	—	—	—	—	—	—	—	—	—	—	—	—	—	—	—	—

Daily, Winter (Max)	—	—	—	—	—	—	—	—	—	—	—	—	—	—	—	—	—	—
Total	—	—	—	—	—	—	—	—	—	—	—	—	—	—	—	—	—	—
Annual	—	—	—	—	—	—	—	—	—	—	—	—	—	—	—	—	—	—
Total	—	—	—	—	—	—	—	—	—	—	—	—	—	—	—	—	—	—

4.8. Stationary Emissions By Equipment Type

4.8.1. Unmitigated

Criteria Pollutants (lb/day for daily, ton/yr for annual) and GHGs (lb/day for daily, MT/yr for annual)

Equipment Type	TOG	ROG	NOx	CO	SO2	PM10E	PM10D	PM10T	PM2.5E	PM2.5D	PM2.5T	BCO2	NBCO2	CO2T	CH4	N2O	R	CO2e
Daily, Summer (Max)	—	—	—	—	—	—	—	—	—	—	—	—	—	—	—	—	—	—
Total	—	—	—	—	—	—	—	—	—	—	—	—	—	—	—	—	—	—
Daily, Winter (Max)	—	—	—	—	—	—	—	—	—	—	—	—	—	—	—	—	—	—
Total	—	—	—	—	—	—	—	—	—	—	—	—	—	—	—	—	—	—
Annual	—	—	—	—	—	—	—	—	—	—	—	—	—	—	—	—	—	—
Total	—	—	—	—	—	—	—	—	—	—	—	—	—	—	—	—	—	—

4.9. User Defined Emissions By Equipment Type

4.9.1. Unmitigated

Criteria Pollutants (lb/day for daily, ton/yr for annual) and GHGs (lb/day for daily, MT/yr for annual)

Equipment Type	TOG	ROG	NOx	CO	SO2	PM10E	PM10D	PM10T	PM2.5E	PM2.5D	PM2.5T	BCO2	NBCO2	CO2T	CH4	N2O	R	CO2e
Daily, Summer (Max)	—	—	—	—	—	—	—	—	—	—	—	—	—	—	—	—	—	—
Total	—	—	—	—	—	—	—	—	—	—	—	—	—	—	—	—	—	—
Daily, Winter (Max)	—	—	—	—	—	—	—	—	—	—	—	—	—	—	—	—	—	—
Total	—	—	—	—	—	—	—	—	—	—	—	—	—	—	—	—	—	—
Annual	—	—	—	—	—	—	—	—	—	—	—	—	—	—	—	—	—	—
Total	—	—	—	—	—	—	—	—	—	—	—	—	—	—	—	—	—	—

4.10. Soil Carbon Accumulation By Vegetation Type

4.10.1. Soil Carbon Accumulation By Vegetation Type - Unmitigated

Criteria Pollutants (lb/day for daily, ton/yr for annual) and GHGs (lb/day for daily, MT/yr for annual)

Vegetation	TOG	ROG	NOx	CO	SO2	PM10E	PM10D	PM10T	PM2.5E	PM2.5D	PM2.5T	BCO2	NBCO2	CO2T	CH4	N2O	R	CO2e
Daily, Summer (Max)	—	—	—	—	—	—	—	—	—	—	—	—	—	—	—	—	—	—
Total	—	—	—	—	—	—	—	—	—	—	—	—	—	—	—	—	—	—
Daily, Winter (Max)	—	—	—	—	—	—	—	—	—	—	—	—	—	—	—	—	—	—
Total	—	—	—	—	—	—	—	—	—	—	—	—	—	—	—	—	—	—
Annual	—	—	—	—	—	—	—	—	—	—	—	—	—	—	—	—	—	—
Total	—	—	—	—	—	—	—	—	—	—	—	—	—	—	—	—	—	—

4.10.2. Above and Belowground Carbon Accumulation by Land Use Type - Unmitigated

Criteria Pollutants (lb/day for daily, ton/yr for annual) and GHGs (lb/day for daily, MT/yr for annual)

Land Use	TOG	ROG	NOx	CO	SO2	PM10E	PM10D	PM10T	PM2.5E	PM2.5D	PM2.5T	BCO2	NBCO2	CO2T	CH4	N2O	R	CO2e
Daily, Summer (Max)	—	—	—	—	—	—	—	—	—	—	—	—	—	—	—	—	—	—
Total	—	—	—	—	—	—	—	—	—	—	—	—	—	—	—	—	—	—
Daily, Winter (Max)	—	—	—	—	—	—	—	—	—	—	—	—	—	—	—	—	—	—
Total	—	—	—	—	—	—	—	—	—	—	—	—	—	—	—	—	—	—
Annual	—	—	—	—	—	—	—	—	—	—	—	—	—	—	—	—	—	—
Total	—	—	—	—	—	—	—	—	—	—	—	—	—	—	—	—	—	—

4.10.3. Avoided and Sequestered Emissions by Species - Unmitigated

Criteria Pollutants (lb/day for daily, ton/yr for annual) and GHGs (lb/day for daily, MT/yr for annual)

Species	TOG	ROG	NOx	CO	SO2	PM10E	PM10D	PM10T	PM2.5E	PM2.5D	PM2.5T	BCO2	NBCO2	CO2T	CH4	N2O	R	CO2e
Daily, Summer (Max)	—	—	—	—	—	—	—	—	—	—	—	—	—	—	—	—	—	—
Avoided	—	—	—	—	—	—	—	—	—	—	—	—	—	—	—	—	—	—
Subtotal	—	—	—	—	—	—	—	—	—	—	—	—	—	—	—	—	—	—
Sequestered	—	—	—	—	—	—	—	—	—	—	—	—	—	—	—	—	—	—
Subtotal	—	—	—	—	—	—	—	—	—	—	—	—	—	—	—	—	—	—
Removed	—	—	—	—	—	—	—	—	—	—	—	—	—	—	—	—	—	—
Subtotal	—	—	—	—	—	—	—	—	—	—	—	—	—	—	—	—	—	—
—	—	—	—	—	—	—	—	—	—	—	—	—	—	—	—	—	—	—

Daily, Winter (Max)	—	—	—	—	—	—	—	—	—	—	—	—	—	—	—	—	—	—
Avoided	—	—	—	—	—	—	—	—	—	—	—	—	—	—	—	—	—	—
Subtotal	—	—	—	—	—	—	—	—	—	—	—	—	—	—	—	—	—	—
Sequestered	—	—	—	—	—	—	—	—	—	—	—	—	—	—	—	—	—	—
Subtotal	—	—	—	—	—	—	—	—	—	—	—	—	—	—	—	—	—	—
Removed	—	—	—	—	—	—	—	—	—	—	—	—	—	—	—	—	—	—
Subtotal	—	—	—	—	—	—	—	—	—	—	—	—	—	—	—	—	—	—
—	—	—	—	—	—	—	—	—	—	—	—	—	—	—	—	—	—	—
Annual	—	—	—	—	—	—	—	—	—	—	—	—	—	—	—	—	—	—
Avoided	—	—	—	—	—	—	—	—	—	—	—	—	—	—	—	—	—	—
Subtotal	—	—	—	—	—	—	—	—	—	—	—	—	—	—	—	—	—	—
Sequestered	—	—	—	—	—	—	—	—	—	—	—	—	—	—	—	—	—	—
Subtotal	—	—	—	—	—	—	—	—	—	—	—	—	—	—	—	—	—	—
Removed	—	—	—	—	—	—	—	—	—	—	—	—	—	—	—	—	—	—
Subtotal	—	—	—	—	—	—	—	—	—	—	—	—	—	—	—	—	—	—
—	—	—	—	—	—	—	—	—	—	—	—	—	—	—	—	—	—	—

5. Activity Data

5.9. Operational Mobile Sources

5.9.1. Unmitigated

Land Use Type	Trips/Weekday	Trips/Saturday	Trips/Sunday	Trips/Year	VMT/Weekday	VMT/Saturday	VMT/Sunday	VMT/Year
Total all Land Uses	344	0.00	0.00	89,686	0.00	0.00	0.00	0.00

5.10. Operational Area Sources

5.10.1. Hearths

5.10.1.1. Unmitigated

5.10.2. Architectural Coatings

Residential Interior Area Coated (sq ft)	Residential Exterior Area Coated (sq ft)	Non-Residential Interior Area Coated (sq ft)	Non-Residential Exterior Area Coated (sq ft)	Parking Area Coated (sq ft)
0	0.00	276,863	92,288	—

5.10.3. Landscape Equipment

Season	Unit	Value
Snow Days	day/yr	0.00
Summer Days	day/yr	250

5.11. Operational Energy Consumption

5.11.1. Unmitigated

Electricity (kWh/yr) and CO2 and CH4 and N2O and Natural Gas (kBTU/yr)

Land Use	Electricity (kWh/yr)	CO2	CH4	N2O	Natural Gas (kBTU/yr)
General Heavy Industry	3,533,484	489	0.0330	0.0040	6,198,113

5.12. Operational Water and Wastewater Consumption

5.12.1. Unmitigated

Land Use	Indoor Water (gal/year)	Outdoor Water (gal/year)
General Heavy Industry	42,550,000	0.00

5.13. Operational Waste Generation

5.13.1. Unmitigated

Land Use	Waste (ton/year)	Cogeneration (kWh/year)
General Heavy Industry	228	0.00

5.14. Operational Refrigeration and Air Conditioning Equipment

5.14.1. Unmitigated

Land Use Type	Equipment Type	Refrigerant	GWP	Quantity (kg)	Operations Leak Rate	Service Leak Rate	Times Serviced
General Heavy Industry	Other commercial A/C and heat pumps	R-410A	2,088	0.30	4.00	4.00	18.0

5.15. Operational Off-Road Equipment

5.15.1. Unmitigated

Equipment Type	Fuel Type	Engine Tier	Number per Day	Hours Per Day	Horsepower	Load Factor

5.16. Stationary Sources

5.16.1. Emergency Generators and Fire Pumps

Equipment Type	Fuel Type	Number per Day	Hours per Day	Hours per Year	Horsepower	Load Factor

5.16.2. Process Boilers

Equipment Type	Fuel Type	Number	Boiler Rating (MMBtu/hr)	Daily Heat Input (MMBtu/day)	Annual Heat Input (MMBtu/yr)

5.17. User Defined

Equipment Type	Fuel Type
—	—

5.18. Vegetation

5.18.1. Land Use Change

5.18.1.1. Unmitigated

Vegetation Land Use Type	Vegetation Soil Type	Initial Acres	Final Acres

5.18.1. Biomass Cover Type

5.18.1.1. Unmitigated

Biomass Cover Type	Initial Acres	Final Acres

5.18.2. Sequestration

5.18.2.1. Unmitigated

Tree Type	Number	Electricity Saved (kWh/year)	Natural Gas Saved (btu/year)

8. User Changes to Default Data

Screen	Justification
Characteristics: Utility Information	Updated CO2 intensity factor per City's 2021 power content label.
Land Use	Site is 9.5 acres.

Operations: Architectural Coatings	Consistent with SCAQMD Rule 1113 assumed VOC content of 50 grams per liter for architectural coatings.

San Fernando Studios - Project Custom Report

Table of Contents

1. Basic Project Information

1.1. Basic Project Information

1.2. Land Use Types

1.3. User-Selected Emission Reduction Measures by Emissions Sector

2. Emissions Summary

2.1. Construction Emissions Compared Against Thresholds

2.3. Construction Emissions by Year, Mitigated

2.4. Operations Emissions Compared Against Thresholds

2.6. Operations Emissions by Sector, Mitigated

3. Construction Emissions Details

3.2. Demolition (2023) - Mitigated

3.4. Grading (2023) - Mitigated

3.6. Grading (2024) - Mitigated

3.8. Building Construction (2024) - Mitigated

3.10. Building Construction (2025) - Mitigated

3.12. Paving (2025) - Mitigated

3.14. Architectural Coating (2025) - Mitigated

4. Operations Emissions Details

4.1. Mobile Emissions by Land Use

4.1.2. Mitigated

4.2. Energy

4.2.2. Electricity Emissions By Land Use - Mitigated

4.2.4. Natural Gas Emissions By Land Use - Mitigated

4.3. Area Emissions by Source

4.3.1. Mitigated

4.4. Water Emissions by Land Use

4.4.1. Mitigated

4.5. Waste Emissions by Land Use

4.5.1. Mitigated

4.6. Refrigerant Emissions by Land Use

4.6.2. Mitigated

4.7. Offroad Emissions By Equipment Type

4.7.2. Mitigated

4.8. Stationary Emissions By Equipment Type

4.8.2. Mitigated

4.9. User Defined Emissions By Equipment Type

4.9.2. Mitigated

4.10. Soil Carbon Accumulation By Vegetation Type

4.10.4. Soil Carbon Accumulation By Vegetation Type - Mitigated

4.10.5. Above and Belowground Carbon Accumulation by Land Use Type - Mitigated

4.10.6. Avoided and Sequestered Emissions by Species - Mitigated

5. Activity Data

5.1. Construction Schedule

5.2. Off-Road Equipment

5.2.2. Mitigated

5.3. Construction Vehicles

5.3.2. Mitigated

5.4. Vehicles

5.4.1. Construction Vehicle Control Strategies

5.5. Architectural Coatings

5.6. Dust Mitigation

5.6.1. Construction Earthmoving Activities

5.6.2. Construction Earthmoving Control Strategies

5.7. Construction Paving

5.8. Construction Electricity Consumption and Emissions Factors

5.9. Operational Mobile Sources

5.9.2. Mitigated

5.10. Operational Area Sources

5.10.1. Hearths

5.10.1.2. Mitigated

5.10.2. Architectural Coatings

5.10.3. Landscape Equipment

5.10.4. Landscape Equipment - Mitigated

5.11. Operational Energy Consumption

5.11.2. Mitigated

5.12. Operational Water and Wastewater Consumption

5.12.2. Mitigated

5.13. Operational Waste Generation

5.13.2. Mitigated

5.14. Operational Refrigeration and Air Conditioning Equipment

5.14.2. Mitigated

5.15. Operational Off-Road Equipment

5.15.2. Mitigated

5.16. Stationary Sources

5.16.1. Emergency Generators and Fire Pumps

5.16.2. Process Boilers

5.17. User Defined

5.18. Vegetation

5.18.1. Land Use Change

5.18.1.2. Mitigated

5.18.1. Biomass Cover Type

5.18.1.2. Mitigated

5.18.2. Sequestration

5.18.2.2. Mitigated

8. User Changes to Default Data

1. Basic Project Information

1.1. Basic Project Information

Data Field	Value
Project Name	San Fernando Studios - Project
Lead Agency	—
Land Use Scale	Project/site
Analysis Level for Defaults	County
Windspeed (m/s)	2.50
Precipitation (days)	20.2
Location	34.15141756507143, -118.27308099441504
County	Los Angeles-South Coast
City	Glendale
Air District	South Coast AQMD
Air Basin	South Coast
TAZ	3984
EDFZ	18
Electric Utility	Glendale Water & Power
Gas Utility	Southern California Gas

1.2. Land Use Types

Land Use Subtype	Size	Unit	Lot Acreage	Building Area (sq ft)	Landscape Area (sq ft)	Special Landscape Area (sq ft)	Population	Description
General Office Building	214	1000sqft	1.00	214,885	0.00	—	—	—
General Heavy Industry	191	1000sqft	4.17	191,433	0.00	—	—	—

Enclosed Parking with Elevator	419	Space	0.63	167,600	0.00	—	—	—
Parking Lot	114	Space	1.03	0.00	0.00	—	—	—

1.3. User-Selected Emission Reduction Measures by Emissions Sector

Sector	#	Measure Title
Energy	E-15	Require All-Electric Development

2. Emissions Summary

2.1. Construction Emissions Compared Against Thresholds

Criteria Pollutants (lb/day for daily, ton/yr for annual) and GHGs (lb/day for daily, MT/yr for annual)

Un/Mit.	TOG	ROG	NOx	CO	SO2	PM10E	PM10D	PM10T	PM2.5E	PM2.5D	PM2.5T	BCO2	NBCO2	CO2T	CH4	N2O	R	CO2e
Daily, Summer (Max)	—	—	—	—	—	—	—	—	—	—	—	—	—	—	—	—	—	—
Unmit.	4.00	32.8	23.4	45.2	0.06	0.85	4.44	5.29	0.76	1.08	1.84	—	10,877	10,877	0.45	0.58	22.3	11,085
Daily, Winter (Max)	—	—	—	—	—	—	—	—	—	—	—	—	—	—	—	—	—	—
Unmit.	4.16	32.8	38.9	42.3	0.09	1.31	5.17	6.48	1.21	1.15	2.27	—	12,237	12,237	0.66	1.39	0.58	12,669
Average Daily (Max)	—	—	—	—	—	—	—	—	—	—	—	—	—	—	—	—	—	—
Unmit.	1.96	5.91	12.0	20.7	0.03	0.41	2.55	2.95	0.38	0.65	1.03	—	5,877	5,877	0.25	0.39	5.96	6,005
Annual (Max)	—	—	—	—	—	—	—	—	—	—	—	—	—	—	—	—	—	—
Unmit.	0.36	1.08	2.19	3.77	0.01	0.07	0.46	0.54	0.07	0.12	0.19	—	973	973	0.04	0.06	0.99	994

Exceeds (Daily Max)	—	—	—	—	—	—	—	—	—	—	—	—	—	—	—	—	—	—
Threshold	75.0	75.0	100	550	150	—	—	150	—	—	55.0	—	—	—	—	—	—	—
Unmit.	No	No	No	No	No	—	—	No	—	—	No	—	—	—	—	—	—	—
Exceeds (Average Daily)	—	—	—	—	—	—	—	—	—	—	—	—	—	—	—	—	—	—
Threshold	75.0	75.0	100	550	150	—	—	150	—	—	55.0	—	—	—	—	—	—	—
Unmit.	No	No	No	No	No	—	—	No	—	—	No	—	—	—	—	—	—	—

2.3. Construction Emissions by Year, Mitigated

Criteria Pollutants (lb/day for daily, ton/yr for annual) and GHGs (lb/day for daily, MT/yr for annual)

Year	TOG	ROG	NOx	CO	SO2	PM10E	PM10D	PM10T	PM2.5E	PM2.5D	PM2.5T	BCO2	NBCO2	CO2T	CH4	N2O	R	CO2e
Daily - Summer (Max)	—	—	—	—	—	—	—	—	—	—	—	—	—	—	—	—	—	—
2024	2.77	2.28	15.8	31.4	0.04	0.54	3.67	4.21	0.50	0.90	1.40	—	8,532	8,532	0.35	0.54	20.5	8,723
2025	4.00	32.8	23.4	45.2	0.06	0.85	4.44	5.29	0.76	1.08	1.84	—	10,877	10,877	0.45	0.58	22.3	11,085
Daily - Winter (Max)	—	—	—	—	—	—	—	—	—	—	—	—	—	—	—	—	—	—
2023	4.16	3.09	38.9	28.8	0.09	1.31	5.17	6.48	1.21	1.15	2.27	—	12,237	12,237	0.66	1.39	0.53	12,669
2024	2.76	2.26	22.1	28.9	0.05	0.88	3.67	4.21	0.81	1.15	1.96	—	8,372	8,372	0.35	0.55	0.53	8,544
2025	3.99	32.8	23.7	42.3	0.06	0.85	4.44	5.29	0.76	1.08	1.84	—	10,678	10,678	0.46	0.59	0.58	10,866
Average Daily	—	—	—	—	—	—	—	—	—	—	—	—	—	—	—	—	—	—
2023	0.62	0.47	5.62	4.58	0.01	0.21	0.70	0.91	0.19	0.20	0.39	—	1,620	1,620	0.08	0.16	1.05	1,672
2024	1.96	1.60	12.0	20.7	0.03	0.41	2.55	2.95	0.38	0.65	1.03	—	5,877	5,877	0.25	0.39	5.96	6,005

2025	0.82	5.91	4.77	8.84	0.01	0.16	1.00	1.16	0.14	0.24	0.39	—	2,337	2,337	0.10	0.14	2.22	2,383
Annual	—	—	—	—	—	—	—	—	—	—	—	—	—	—	—	—	—	—
2023	0.11	0.09	1.03	0.84	< 0.005	0.04	0.13	0.17	0.03	0.04	0.07	—	268	268	0.01	0.03	0.17	277
2024	0.36	0.29	2.19	3.77	0.01	0.07	0.46	0.54	0.07	0.12	0.19	—	973	973	0.04	0.06	0.99	994
2025	0.15	1.08	0.87	1.61	< 0.005	0.03	0.18	0.21	0.03	0.04	0.07	—	387	387	0.02	0.02	0.37	394

2.4. Operations Emissions Compared Against Thresholds

Criteria Pollutants (lb/day for daily, ton/yr for annual) and GHGs (lb/day for daily, MT/yr for annual)

Un/Mit.	TOG	ROG	NOx	CO	SO2	PM10E	PM10D	PM10T	PM2.5E	PM2.5D	PM2.5T	BCO2	NBCO2	CO2T	CH4	N2O	R	CO2e
Daily, Summer (Max)	—	—	—	—	—	—	—	—	—	—	—	—	—	—	—	—	—	—
Unmit.	12.4	21.1	2.29	41.6	0.01	0.05	0.00	0.05	0.06	0.00	0.06	392	15,704	16,096	41.1	0.71	50.4	17,384
Mit.	12.4	21.1	2.29	41.6	0.01	0.05	0.00	0.05	0.06	0.00	0.06	392	15,704	16,096	41.1	0.71	50.4	17,384
% Reduced	—	—	—	—	—	—	—	—	—	—	—	—	—	—	—	—	—	—
Daily, Winter (Max)	—	—	—	—	—	—	—	—	—	—	—	—	—	—	—	—	—	—
Unmit.	7.88	16.9	2.25	20.0	0.01	0.01	0.00	0.01	0.01	0.00	0.01	392	15,608	16,000	41.1	0.72	50.4	17,293
Mit.	7.88	16.9	2.25	20.0	0.01	0.01	0.00	0.01	0.01	0.00	0.01	392	15,608	16,000	41.1	0.72	50.4	17,293
% Reduced	—	—	—	—	—	—	—	—	—	—	—	—	—	—	—	—	—	—
Average Daily (Max)	—	—	—	—	—	—	—	—	—	—	—	—	—	—	—	—	—	—
Unmit.	8.62	17.4	1.72	30.9	< 0.005	0.03	0.00	0.03	0.04	0.00	0.04	392	15,526	15,919	41.0	0.66	50.4	17,189
Mit.	8.62	17.4	1.72	30.9	< 0.005	0.03	0.00	0.03	0.04	0.00	0.04	392	15,526	15,919	41.0	0.66	50.4	17,189
% Reduced	—	—	—	—	—	—	—	—	—	—	—	—	—	—	—	—	—	—

Annual (Max)	—	—	—	—	—	—	—	—	—	—	—	—	—	—	—	—	—	—
Unmit.	1.57	3.18	0.31	5.64	< 0.005	0.01	0.00	0.01	0.01	0.00	0.01	65.0	2,571	2,636	6.78	0.11	8.34	2,846
Mit.	1.57	3.18	0.31	5.64	< 0.005	0.01	0.00	0.01	0.01	0.00	0.01	65.0	2,571	2,636	6.78	0.11	8.34	2,846
% Reduced	—	—	—	—	—	—	—	—	—	—	—	—	—	—	—	—	—	—
Exceeds (Daily Max)	—	—	—	—	—	—	—	—	—	—	—	—	—	—	—	—	—	—
Threshold	55.0	55.0	55.0	550	150	—	—	150	—	—	55.0	—	—	—	—	—	—	—
Unmit.	No	No	No	No	No	—	—	No	—	—	No	—	—	—	—	—	—	—
Mit.	No	No	No	No	No	—	—	No	—	—	No	—	—	—	—	—	—	—
Exceeds (Average Daily)	—	—	—	—	—	—	—	—	—	—	—	—	—	—	—	—	—	—
Threshold	55.0	55.0	55.0	550	150	—	—	150	—	—	55.0	—	—	—	—	—	—	—
Unmit.	No	No	No	No	No	—	—	No	—	—	No	—	—	—	—	—	—	—
Mit.	No	No	No	No	No	—	—	No	—	—	No	—	—	—	—	—	—	—

2.6. Operations Emissions by Sector, Mitigated

Criteria Pollutants (lb/day for daily, ton/yr for annual) and GHGs (lb/day for daily, MT/yr for annual)

Sector	TOG	ROG	NOx	CO	SO2	PM10E	PM10D	PM10T	PM2.5E	PM2.5D	PM2.5T	BCO2	NBCO2	CO2T	CH4	N2O	R	CO2e
Daily, Summer (Max)	—	—	—	—	—	—	—	—	—	—	—	—	—	—	—	—	—	—
Mobile	7.97	7.78	2.08	16.7	0.01	0.01	0.00	0.01	0.01	0.00	0.01	—	521	521	0.41	0.20	0.00	591
Area	4.44	13.3	0.21	25.0	< 0.005	0.03	—	0.03	0.04	—	0.04	—	103	103	< 0.005	< 0.005	—	103
Energy	0.00	0.00	0.00	0.00	0.00	0.00	—	0.00	0.00	—	0.00	—	14,331	14,331	0.97	0.12	—	14,390
Water	—	—	—	—	—	—	—	—	—	—	—	158	750	907	16.2	0.39	—	1,428

Waste	—	—	—	—	—	—	—	—	—	—	—	235	0.00	235	23.5	0.00	—	822
Refrig.	—	—	—	—	—	—	—	—	—	—	—	—	—	—	—	—	50.4	50.4
Total	12.4	21.1	2.29	41.6	0.01	0.05	0.00	0.05	0.06	0.00	0.06	392	15,704	16,096	41.1	0.71	50.4	17,384
Daily, Winter (Max)	—	—	—	—	—	—	—	—	—	—	—	—	—	—	—	—	—	—
Mobile	7.88	7.66	2.25	20.0	0.01	0.01	0.00	0.01	0.01	0.00	0.01	—	528	528	0.46	0.21	0.00	602
Area	—	9.22	—	—	—	—	—	—	—	—	—	—	—	—	—	—	—	—
Energy	0.00	0.00	0.00	0.00	0.00	0.00	—	0.00	0.00	—	0.00	—	14,331	14,331	0.97	0.12	—	14,390
Water	—	—	—	—	—	—	—	—	—	—	—	158	750	907	16.2	0.39	—	1,428
Waste	—	—	—	—	—	—	—	—	—	—	—	235	0.00	235	23.5	0.00	—	822
Refrig.	—	—	—	—	—	—	—	—	—	—	—	—	—	—	—	—	50.4	50.4
Total	7.88	16.9	2.25	20.0	0.01	0.01	0.00	0.01	0.01	0.00	0.01	392	15,608	16,000	41.1	0.72	50.4	17,293
Average Daily	—	—	—	—	—	—	—	—	—	—	—	—	—	—	—	—	—	—
Mobile	5.58	5.42	1.58	13.8	< 0.005	0.01	0.00	0.01	0.01	0.00	0.01	—	376	376	0.32	0.15	0.00	428
Area	3.04	12.0	0.14	17.1	< 0.005	0.02	—	0.02	0.03	—	0.03	—	70.3	70.3	< 0.005	< 0.005	—	70.6
Energy	0.00	0.00	0.00	0.00	0.00	0.00	—	0.00	0.00	—	0.00	—	14,331	14,331	0.97	0.12	—	14,390
Water	—	—	—	—	—	—	—	—	—	—	—	158	750	907	16.2	0.39	—	1,428
Waste	—	—	—	—	—	—	—	—	—	—	—	235	0.00	235	23.5	0.00	—	822
Refrig.	—	—	—	—	—	—	—	—	—	—	—	—	—	—	—	—	50.4	50.4
Total	8.62	17.4	1.72	30.9	< 0.005	0.03	0.00	0.03	0.04	0.00	0.04	392	15,526	15,919	41.0	0.66	50.4	17,189
Annual	—	—	—	—	—	—	—	—	—	—	—	—	—	—	—	—	—	—
Mobile	1.02	0.99	0.29	2.52	< 0.005	< 0.005	0.00	< 0.005	< 0.005	0.00	< 0.005	—	62.2	62.2	0.05	0.02	0.00	70.9
Area	0.55	2.20	0.03	3.12	< 0.005	< 0.005	—	< 0.005	0.01	—	0.01	—	11.6	11.6	< 0.005	< 0.005	—	11.7
Energy	0.00	0.00	0.00	0.00	0.00	0.00	—	0.00	0.00	—	0.00	—	2,373	2,373	0.16	0.02	—	2,382
Water	—	—	—	—	—	—	—	—	—	—	—	26.1	124	150	2.68	0.06	—	236
Waste	—	—	—	—	—	—	—	—	—	—	—	38.9	0.00	38.9	3.89	0.00	—	136
Refrig.	—	—	—	—	—	—	—	—	—	—	—	—	—	—	—	—	8.34	8.34

Total	1.57	3.18	0.31	5.64	< 0.005	0.01	0.00	0.01	0.01	0.00	0.01	65.0	2,571	2,636	6.78	0.11	8.34	2,846

3. Construction Emissions Details

3.2. Demolition (2023) - Mitigated

Criteria Pollutants (lb/day for daily, ton/yr for annual) and GHGs (lb/day for daily, MT/yr for annual)

Location	TOG	ROG	NOx	CO	SO2	PM10E	PM10D	PM10T	PM2.5E	PM2.5D	PM2.5T	BCO2	NBCO2	CO2T	CH4	N2O	R	CO2e
Onsite	—	—	—	—	—	—	—	—	—	—	—	—	—	—	—	—	—	—
Daily, Summer (Max)	—	—	—	—	—	—	—	—	—	—	—	—	—	—	—	—	—	—
Daily, Winter (Max)	—	—	—	—	—	—	—	—	—	—	—	—	—	—	—	—	—	—
Off-Road Equipment	3.39	2.84	27.3	23.5	0.03	1.20	—	1.20	1.10	—	1.10	—	3,425	3,425	0.14	0.03	—	3,437
Demolition	—	—	—	—	—	—	2.70	2.70	—	0.41	0.41	—	—	—	—	—	—	—
Onsite truck	0.00	0.00	0.00	0.00	0.00	0.00	0.00	0.00	0.00	0.00	0.00	—	0.00	0.00	0.00	0.00	0.00	0.00
Average Daily	—	—	—	—	—	—	—	—	—	—	—	—	—	—	—	—	—	—
Off-Road Equipment	0.28	0.23	2.25	1.93	< 0.005	0.10	—	0.10	0.09	—	0.09	—	282	282	0.01	< 0.005	—	282
Demolition	—	—	—	—	—	—	0.22	0.22	—	0.03	0.03	—	—	—	—	—	—	—
Onsite truck	0.00	0.00	0.00	0.00	0.00	0.00	0.00	0.00	0.00	0.00	0.00	—	0.00	0.00	0.00	0.00	0.00	0.00
Annual	—	—	—	—	—	—	—	—	—	—	—	—	—	—	—	—	—	—
Off-Road Equipment	0.05	0.04	0.41	0.35	< 0.005	0.02	—	0.02	0.02	—	0.02	—	46.6	46.6	< 0.005	< 0.005	—	46.8

Demolition	—	—	—	—	—	—	0.04	0.04	—	0.01	0.01	—	—	—	—	—	—	—
Onsite truck	0.00	0.00	0.00	0.00	0.00	0.00	0.00	0.00	0.00	0.00	0.00	—	0.00	0.00	0.00	0.00	0.00	0.00
Offsite	—	—	—	—	—	—	—	—	—	—	—	—	—	—	—	—	—	—
Daily, Summer (Max)	—	—	—	—	—	—	—	—	—	—	—	—	—	—	—	—	—	—
Daily, Winter (Max)	—	—	—	—	—	—	—	—	—	—	—	—	—	—	—	—	—	—
Worker	0.08	0.07	0.09	1.04	0.00	0.00	0.20	0.20	0.00	0.05	0.05	—	205	205	0.01	0.01	0.02	208
Vendor	0.00	0.00	0.00	0.00	0.00	0.00	0.00	0.00	0.00	0.00	0.00	—	0.00	0.00	0.00	0.00	0.00	0.00
Hauling	0.69	0.17	11.5	4.23	0.06	0.11	2.28	2.39	0.11	0.61	0.72	—	8,607	8,607	0.51	1.36	0.51	9,025
Average Daily	—	—	—	—	—	—	—	—	—	—	—	—	—	—	—	—	—	—
Worker	0.01	0.01	0.01	0.09	0.00	0.00	0.02	0.02	0.00	< 0.005	< 0.005	—	17.1	17.1	< 0.005	< 0.005	0.03	17.4
Vendor	0.00	0.00	0.00	0.00	0.00	0.00	0.00	0.00	0.00	0.00	0.00	—	0.00	0.00	0.00	0.00	0.00	0.00
Hauling	0.06	0.01	0.96	0.35	< 0.005	0.01	0.19	0.19	0.01	0.05	0.06	—	707	707	0.04	0.11	0.69	742
Annual	—	—	—	—	—	—	—	—	—	—	—	—	—	—	—	—	—	—
Worker	< 0.005	< 0.005	< 0.005	0.02	0.00	0.00	< 0.005	< 0.005	0.00	< 0.005	< 0.005	—	2.83	2.83	< 0.005	< 0.005	0.01	2.87
Vendor	0.00	0.00	0.00	0.00	0.00	0.00	0.00	0.00	0.00	0.00	0.00	—	0.00	0.00	0.00	0.00	0.00	0.00
Hauling	0.01	< 0.005	0.17	0.06	< 0.005	< 0.005	0.03	0.04	< 0.005	0.01	0.01	—	117	117	0.01	0.02	0.11	123

3.4. Grading (2023) - Mitigated

Criteria Pollutants (lb/day for daily, ton/yr for annual) and GHGs (lb/day for daily, MT/yr for annual)

Location	TOG	ROG	NOx	CO	SO2	PM10E	PM10D	PM10T	PM2.5E	PM2.5D	PM2.5T	BCO2	NBCO2	CO2T	CH4	N2O	R	CO2e
Onsite	—	—	—	—	—	—	—	—	—	—	—	—	—	—	—	—	—	—

Daily, Summer (Max)	—	—	—	—	—	—	—	—	—	—	—	—	—	—	—	—	—	—
Daily, Winter (Max)	—	—	—	—	—	—	—	—	—	—	—	—	—	—	—	—	—	—
Off-Road Equipment	2.43	2.04	20.0	19.7	0.03	0.94	—	0.94	0.87	—	0.87	—	2,958	2,958	0.12	0.02	—	2,968
Dust From Material Movement	—	—	—	—	—	—	1.85	1.85	—	0.89	0.89	—	—	—	—	—	—	—
Onsite truck	0.00	0.00	0.00	0.00	0.00	0.00	0.00	0.00	0.00	0.00	0.00	—	0.00	0.00	0.00	0.00	0.00	0.00
Average Daily	—	—	—	—	—	—	—	—	—	—	—	—	—	—	—	—	—	—
Off-Road Equipment	0.24	0.20	1.99	1.97	< 0.005	0.09	—	0.09	0.09	—	0.09	—	295	295	0.01	< 0.005	—	296
Dust From Material Movement	—	—	—	—	—	—	0.18	0.18	—	0.09	0.09	—	—	—	—	—	—	—
Onsite truck	0.00	0.00	0.00	0.00	0.00	0.00	0.00	0.00	0.00	0.00	0.00	—	0.00	0.00	0.00	0.00	0.00	0.00
Annual	—	—	—	—	—	—	—	—	—	—	—	—	—	—	—	—	—	—
Off-Road Equipment	0.04	0.04	0.36	0.36	< 0.005	0.02	—	0.02	0.02	—	0.02	—	48.9	48.9	< 0.005	< 0.005	—	49.0
Dust From Material Movement	—	—	—	—	—	—	0.03	0.03	—	0.02	0.02	—	—	—	—	—	—	—
Onsite truck	0.00	0.00	0.00	0.00	0.00	0.00	0.00	0.00	0.00	0.00	0.00	—	0.00	0.00	0.00	0.00	0.00	0.00
Offsite	—	—	—	—	—	—	—	—	—	—	—	—	—	—	—	—	—	—

Daily, Summer (Max)	—	—	—	—	—	—	—	—	—	—	—	—	—	—	—	—	—	—
Daily, Winter (Max)	—	—	—	—	—	—	—	—	—	—	—	—	—	—	—	—	—	—
Worker	0.08	0.07	0.09	1.04	0.00	0.00	0.20	0.20	0.00	0.05	0.05	—	205	205	0.01	0.01	0.02	208
Vendor	0.00	0.00	0.00	0.00	0.00	0.00	0.00	0.00	0.00	0.00	0.00	—	0.00	0.00	0.00	0.00	0.00	0.00
Hauling	0.24	0.06	3.98	1.47	0.02	0.04	0.79	0.83	0.04	0.21	0.25	—	2,986	2,986	0.18	0.47	0.18	3,131
Average Daily	—	—	—	—	—	—	—	—	—	—	—	—	—	—	—	—	—	—
Worker	0.01	0.01	0.01	0.11	0.00	0.00	0.02	0.02	0.00	< 0.005	< 0.005	—	20.8	20.8	< 0.005	< 0.005	0.04	21.1
Vendor	0.00	0.00	0.00	0.00	0.00	0.00	0.00	0.00	0.00	0.00	0.00	—	0.00	0.00	0.00	0.00	0.00	0.00
Hauling	0.02	0.01	0.40	0.15	< 0.005	< 0.005	0.08	0.08	< 0.005	0.02	0.02	—	298	298	0.02	0.05	0.29	313
Annual	—	—	—	—	—	—	—	—	—	—	—	—	—	—	—	—	—	—
Worker	< 0.005	< 0.005	< 0.005	0.02	0.00	0.00	< 0.005	< 0.005	0.00	< 0.005	< 0.005	—	3.44	3.44	< 0.005	< 0.005	0.01	3.49
Vendor	0.00	0.00	0.00	0.00	0.00	0.00	0.00	0.00	0.00	0.00	0.00	—	0.00	0.00	0.00	0.00	0.00	0.00
Hauling	< 0.005	< 0.005	0.07	0.03	< 0.005	< 0.005	0.01	0.01	< 0.005	< 0.005	< 0.005	—	49.3	49.3	< 0.005	0.01	0.05	51.8

3.6. Grading (2024) - Mitigated

Criteria Pollutants (lb/day for daily, ton/yr for annual) and GHGs (lb/day for daily, MT/yr for annual)

Location	TOG	ROG	NOx	CO	SO2	PM10E	PM10D	PM10T	PM2.5E	PM2.5D	PM2.5T	BCO2	NBCO2	CO2T	CH4	N2O	R	CO2e
Onsite	—	—	—	—	—	—	—	—	—	—	—	—	—	—	—	—	—	—
Daily, Summer (Max)	—	—	—	—	—	—	—	—	—	—	—	—	—	—	—	—	—	—
Daily, Winter (Max)	—	—	—	—	—	—	—	—	—	—	—	—	—	—	—	—	—	—
Off-Road Equipment	2.26	1.90	18.2	18.8	0.03	0.84	—	0.84	0.77	—	0.77	—	2,958	2,958	0.12	0.02	—	2,969

Dust From Material Movement	—	—	—	—	—	—	1.85	1.85	—	0.89	0.89	—	—	—	—	—	—	—
Onsite truck	0.00	0.00	0.00	0.00	0.00	0.00	0.00	0.00	0.00	0.00	0.00	—	0.00	0.00	0.00	0.00	0.00	0.00
Average Daily	—	—	—	—	—	—	—	—	—	—	—	—	—	—	—	—	—	—
Off-Road Equipment	0.15	0.12	1.18	1.22	< 0.005	0.05	—	0.05	0.05	—	0.05	—	191	191	0.01	< 0.005	—	192
Dust From Material Movement	—	—	—	—	—	—	0.12	0.12	—	0.06	0.06	—	—	—	—	—	—	—
Onsite truck	0.00	0.00	0.00	0.00	0.00	0.00	0.00	0.00	0.00	0.00	0.00	—	0.00	0.00	0.00	0.00	0.00	0.00
Annual	—	—	—	—	—	—	—	—	—	—	—	—	—	—	—	—	—	—
Off-Road Equipment	0.03	0.02	0.21	0.22	< 0.005	0.01	—	0.01	0.01	—	0.01	—	31.6	31.6	< 0.005	< 0.005	—	31.7
Dust From Material Movement	—	—	—	—	—	—	0.02	0.02	—	0.01	0.01	—	—	—	—	—	—	—
Onsite truck	0.00	0.00	0.00	0.00	0.00	0.00	0.00	0.00	0.00	0.00	0.00	—	0.00	0.00	0.00	0.00	0.00	0.00
Offsite	—	—	—	—	—	—	—	—	—	—	—	—	—	—	—	—	—	—
Daily, Summer (Max)	—	—	—	—	—	—	—	—	—	—	—	—	—	—	—	—	—	—
Daily, Winter (Max)	—	—	—	—	—	—	—	—	—	—	—	—	—	—	—	—	—	—
Worker	0.07	0.07	0.08	0.96	0.00	0.00	0.20	0.20	0.00	0.05	0.05	—	201	201	0.01	0.01	0.02	203
Vendor	0.00	0.00	0.00	0.00	0.00	0.00	0.00	0.00	0.00	0.00	0.00	—	0.00	0.00	0.00	0.00	0.00	0.00
Hauling	0.22	0.06	3.81	1.41	0.02	0.04	0.77	0.81	0.04	0.21	0.25	—	2,939	2,939	0.16	0.47	0.18	3,083

Average Daily	—	—	—	—	—	—	—	—	—	—	—	—	—	—	—	—	—	—
Worker	< 0.005	< 0.005	0.01	0.06	0.00	0.00	0.01	0.01	0.00	< 0.005	< 0.005	—	13.2	13.2	< 0.005	< 0.005	0.02	13.3
Vendor	0.00	0.00	0.00	0.00	0.00	0.00	0.00	0.00	0.00	0.00	0.00	—	0.00	0.00	0.00	0.00	0.00	0.00
Hauling	0.01	< 0.005	0.25	0.09	< 0.005	< 0.005	0.05	0.05	< 0.005	0.01	0.02	—	190	190	0.01	0.03	0.19	199
Annual	—	—	—	—	—	—	—	—	—	—	—	—	—	—	—	—	—	—
Worker	< 0.005	< 0.005	< 0.005	0.01	0.00	0.00	< 0.005	< 0.005	0.00	< 0.005	< 0.005	—	2.18	2.18	< 0.005	< 0.005	< 0.005	2.21
Vendor	0.00	0.00	0.00	0.00	0.00	0.00	0.00	0.00	0.00	0.00	0.00	—	0.00	0.00	0.00	0.00	0.00	0.00
Hauling	< 0.005	< 0.005	0.05	0.02	< 0.005	< 0.005	0.01	0.01	< 0.005	< 0.005	< 0.005	—	31.4	31.4	< 0.005	0.01	0.03	33.0

3.8. Building Construction (2024) - Mitigated

Criteria Pollutants (lb/day for daily, ton/yr for annual) and GHGs (lb/day for daily, MT/yr for annual)

Location	TOG	ROG	NOx	CO	SO2	PM10E	PM10D	PM10T	PM2.5E	PM2.5D	PM2.5T	BCO2	NBCO2	CO2T	CH4	N2O	R	CO2e
Onsite	—	—	—	—	—	—	—	—	—	—	—	—	—	—	—	—	—	—
Daily, Summer (Max)	—	—	—	—	—	—	—	—	—	—	—	—	—	—	—	—	—	—
Off-Road Equipment	1.44	1.20	11.2	13.1	0.02	0.50	—	0.50	0.46	—	0.46	—	2,398	2,398	0.10	0.02	—	2,406
Onsite truck	0.00	0.00	0.00	0.00	0.00	0.00	0.00	0.00	0.00	0.00	0.00	—	0.00	0.00	0.00	0.00	0.00	0.00
Daily, Winter (Max)	—	—	—	—	—	—	—	—	—	—	—	—	—	—	—	—	—	—
Off-Road Equipment	1.44	1.20	11.2	13.1	0.02	0.50	—	0.50	0.46	—	0.46	—	2,398	2,398	0.10	0.02	—	2,406
Onsite truck	0.00	0.00	0.00	0.00	0.00	0.00	0.00	0.00	0.00	0.00	0.00	—	0.00	0.00	0.00	0.00	0.00	0.00
Average Daily	—	—	—	—	—	—	—	—	—	—	—	—	—	—	—	—	—	—

Off-Road Equipment	0.94	0.78	7.31	8.55	0.02	0.32	—	0.32	0.30	—	0.30	—	1,562	1,562	0.06	0.01	—	1,568
Onsite truck	0.00	0.00	0.00	0.00	0.00	0.00	0.00	0.00	0.00	0.00	0.00	—	0.00	0.00	0.00	0.00	0.00	0.00
Annual	—	—	—	—	—	—	—	—	—	—	—	—	—	—	—	—	—	—
Off-Road Equipment	0.17	0.14	1.33	1.56	< 0.005	0.06	—	0.06	0.05	—	0.05	—	259	259	0.01	< 0.005	—	260
Onsite truck	0.00	0.00	0.00	0.00	0.00	0.00	0.00	0.00	0.00	0.00	0.00	—	0.00	0.00	0.00	0.00	0.00	0.00
Offsite	—	—	—	—	—	—	—	—	—	—	—	—	—	—	—	—	—	—
Daily, Summer (Max)	—	—	—	—	—	—	—	—	—	—	—	—	—	—	—	—	—	—
Worker	1.09	0.99	1.05	16.6	0.00	0.00	2.87	2.87	0.00	0.67	0.67	—	3,100	3,100	0.13	0.10	12.2	3,146
Vendor	0.24	0.09	3.57	1.75	0.02	0.04	0.80	0.85	0.04	0.22	0.26	—	3,035	3,035	0.12	0.42	8.23	3,171
Hauling	0.00	0.00	0.00	0.00	0.00	0.00	0.00	0.00	0.00	0.00	0.00	—	0.00	0.00	0.00	0.00	0.00	0.00
Daily, Winter (Max)	—	—	—	—	—	—	—	—	—	—	—	—	—	—	—	—	—	—
Worker	1.08	0.97	1.24	14.0	0.00	0.00	2.87	2.87	0.00	0.67	0.67	—	2,938	2,938	0.13	0.11	0.32	2,974
Vendor	0.24	0.09	3.71	1.79	0.02	0.04	0.80	0.85	0.04	0.22	0.26	—	3,036	3,036	0.12	0.42	0.21	3,164
Hauling	0.00	0.00	0.00	0.00	0.00	0.00	0.00	0.00	0.00	0.00	0.00	—	0.00	0.00	0.00	0.00	0.00	0.00
Average Daily	—	—	—	—	—	—	—	—	—	—	—	—	—	—	—	—	—	—
Worker	0.70	0.63	0.81	9.60	0.00	0.00	1.85	1.85	0.00	0.43	0.43	—	1,943	1,943	0.09	0.07	3.44	1,970
Vendor	0.16	0.06	2.45	1.16	0.01	0.03	0.52	0.55	0.03	0.14	0.17	—	1,978	1,978	0.08	0.27	2.31	2,064
Hauling	0.00	0.00	0.00	0.00	0.00	0.00	0.00	0.00	0.00	0.00	0.00	—	0.00	0.00	0.00	0.00	0.00	0.00
Annual	—	—	—	—	—	—	—	—	—	—	—	—	—	—	—	—	—	—
Worker	0.13	0.11	0.15	1.75	0.00	0.00	0.34	0.34	0.00	0.08	0.08	—	322	322	0.01	0.01	0.57	326
Vendor	0.03	0.01	0.45	0.21	< 0.005	0.01	0.09	0.10	0.01	0.03	0.03	—	327	327	0.01	0.05	0.38	342
Hauling	0.00	0.00	0.00	0.00	0.00	0.00	0.00	0.00	0.00	0.00	0.00	—	0.00	0.00	0.00	0.00	0.00	0.00

3.10. Building Construction (2025) - Mitigated

Criteria Pollutants (lb/day for daily, ton/yr for annual) and GHGs (lb/day for daily, MT/yr for annual)

Location	TOG	ROG	NOx	CO	SO2	PM10E	PM10D	PM10T	PM2.5E	PM2.5D	PM2.5T	BCO2	NBCO2	CO2T	CH4	N2O	R	CO2e
Onsite	—	—	—	—	—	—	—	—	—	—	—	—	—	—	—	—	—	—
Daily, Summer (Max)	—	—	—	—	—	—	—	—	—	—	—	—	—	—	—	—	—	—
Off-Road Equipment	1.35	1.13	10.4	13.0	0.02	0.43	—	0.43	0.40	—	0.40	—	2,398	2,398	0.10	0.02	—	2,406
Onsite truck	0.00	0.00	0.00	0.00	0.00	0.00	0.00	0.00	0.00	0.00	0.00	—	0.00	0.00	0.00	0.00	0.00	0.00
Daily, Winter (Max)	—	—	—	—	—	—	—	—	—	—	—	—	—	—	—	—	—	—
Off-Road Equipment	1.35	1.13	10.4	13.0	0.02	0.43	—	0.43	0.40	—	0.40	—	2,398	2,398	0.10	0.02	—	2,406
Onsite truck	0.00	0.00	0.00	0.00	0.00	0.00	0.00	0.00	0.00	0.00	0.00	—	0.00	0.00	0.00	0.00	0.00	0.00
Average Daily	—	—	—	—	—	—	—	—	—	—	—	—	—	—	—	—	—	—
Off-Road Equipment	0.32	0.27	2.51	3.14	0.01	0.10	—	0.10	0.10	—	0.10	—	577	577	0.02	< 0.005	—	579
Onsite truck	0.00	0.00	0.00	0.00	0.00	0.00	0.00	0.00	0.00	0.00	0.00	—	0.00	0.00	0.00	0.00	0.00	0.00
Annual	—	—	—	—	—	—	—	—	—	—	—	—	—	—	—	—	—	—
Off-Road Equipment	0.06	0.05	0.46	0.57	< 0.005	0.02	—	0.02	0.02	—	0.02	—	95.6	95.6	< 0.005	< 0.005	—	95.9
Onsite truck	0.00	0.00	0.00	0.00	0.00	0.00	0.00	0.00	0.00	0.00	0.00	—	0.00	0.00	0.00	0.00	0.00	0.00
Offsite	—	—	—	—	—	—	—	—	—	—	—	—	—	—	—	—	—	—

Daily, Summer (Max)	—	—	—	—	—	—	—	—	—	—	—	—	—	—	—	—	—	—
Worker	1.05	0.94	0.95	15.3	0.00	0.00	2.87	2.87	0.00	0.67	0.67	—	3,036	3,036	0.13	0.10	11.1	3,081
Vendor	0.21	0.09	3.39	1.66	0.02	0.04	0.80	0.85	0.02	0.22	0.24	—	2,984	2,984	0.12	0.42	8.17	3,120
Hauling	0.00	0.00	0.00	0.00	0.00	0.00	0.00	0.00	0.00	0.00	0.00	—	0.00	0.00	0.00	0.00	0.00	0.00
Daily, Winter (Max)	—	—	—	—	—	—	—	—	—	—	—	—	—	—	—	—	—	—
Worker	1.04	0.93	1.06	13.0	0.00	0.00	2.87	2.87	0.00	0.67	0.67	—	2,877	2,877	0.13	0.11	0.29	2,914
Vendor	0.21	0.09	3.54	1.68	0.02	0.04	0.80	0.85	0.02	0.22	0.24	—	2,986	2,986	0.12	0.42	0.21	3,114
Hauling	0.00	0.00	0.00	0.00	0.00	0.00	0.00	0.00	0.00	0.00	0.00	—	0.00	0.00	0.00	0.00	0.00	0.00
Average Daily	—	—	—	—	—	—	—	—	—	—	—	—	—	—	—	—	—	—
Worker	0.25	0.22	0.27	3.27	0.00	0.00	0.68	0.68	0.00	0.16	0.16	—	703	703	0.03	0.03	1.16	712
Vendor	0.05	0.02	0.86	0.40	0.01	0.01	0.19	0.20	0.01	0.05	0.06	—	718	718	0.03	0.10	0.85	750
Hauling	0.00	0.00	0.00	0.00	0.00	0.00	0.00	0.00	0.00	0.00	0.00	—	0.00	0.00	0.00	0.00	0.00	0.00
Annual	—	—	—	—	—	—	—	—	—	—	—	—	—	—	—	—	—	—
Worker	0.05	0.04	0.05	0.60	0.00	0.00	0.12	0.12	0.00	0.03	0.03	—	116	116	0.01	< 0.005	0.19	118
Vendor	0.01	< 0.005	0.16	0.07	< 0.005	< 0.005	0.03	0.04	< 0.005	0.01	0.01	—	119	119	< 0.005	0.02	0.14	124
Hauling	0.00	0.00	0.00	0.00	0.00	0.00	0.00	0.00	0.00	0.00	0.00	—	0.00	0.00	0.00	0.00	0.00	0.00

3.12. Paving (2025) - Mitigated

Criteria Pollutants (lb/day for daily, ton/yr for annual) and GHGs (lb/day for daily, MT/yr for annual)

Location	TOG	ROG	NOx	CO	SO2	PM10E	PM10D	PM10T	PM2.5E	PM2.5D	PM2.5T	BCO2	NBCO2	CO2T	CH4	N2O	R	CO2e
Onsite	—	—	—	—	—	—	—	—	—	—	—	—	—	—	—	—	—	—
Daily, Summer (Max)	—	—	—	—	—	—	—	—	—	—	—	—	—	—	—	—	—	—

Off-Road Equipment	0.95	0.80	7.45	9.98	0.01	0.35	—	0.35	0.32	—	0.32	—	1,511	1,511	0.06	0.01	—	1,517
Paving	—	0.10	—	—	—	—	—	—	—	—	—	—	—	—	—	—	—	—
Onsite truck	0.00	0.00	0.00	0.00	0.00	0.00	0.00	0.00	0.00	0.00	0.00	—	0.00	0.00	0.00	0.00	0.00	0.00
Daily, Winter (Max)	—	—	—	—	—	—	—	—	—	—	—	—	—	—	—	—	—	—
Off-Road Equipment	0.95	0.80	7.45	9.98	0.01	0.35	—	0.35	0.32	—	0.32	—	1,511	1,511	0.06	0.01	—	1,517
Paving	—	0.10	—	—	—	—	—	—	—	—	—	—	—	—	—	—	—	—
Onsite truck	0.00	0.00	0.00	0.00	0.00	0.00	0.00	0.00	0.00	0.00	0.00	—	0.00	0.00	0.00	0.00	0.00	0.00
Average Daily	—	—	—	—	—	—	—	—	—	—	—	—	—	—	—	—	—	—
Off-Road Equipment	0.12	0.10	0.92	1.23	< 0.005	0.04	—	0.04	0.04	—	0.04	—	186	186	0.01	< 0.005	—	187
Paving	—	0.01	—	—	—	—	—	—	—	—	—	—	—	—	—	—	—	—
Onsite truck	0.00	0.00	0.00	0.00	0.00	0.00	0.00	0.00	0.00	0.00	0.00	—	0.00	0.00	0.00	0.00	0.00	0.00
Annual	—	—	—	—	—	—	—	—	—	—	—	—	—	—	—	—	—	—
Off-Road Equipment	0.02	0.02	0.17	0.22	< 0.005	0.01	—	0.01	0.01	—	0.01	—	30.9	30.9	< 0.005	< 0.005	—	31.0
Paving	—	< 0.005	—	—	—	—	—	—	—	—	—	—	—	—	—	—	—	—
Onsite truck	0.00	0.00	0.00	0.00	0.00	0.00	0.00	0.00	0.00	0.00	0.00	—	0.00	0.00	0.00	0.00	0.00	0.00
Offsite	—	—	—	—	—	—	—	—	—	—	—	—	—	—	—	—	—	—
Daily, Summer (Max)	—	—	—	—	—	—	—	—	—	—	—	—	—	—	—	—	—	—
Worker	0.07	0.06	0.06	1.04	0.00	0.00	0.20	0.20	0.00	0.05	0.05	—	207	207	0.01	0.01	0.76	210
Vendor	0.00	0.00	0.00	0.00	0.00	0.00	0.00	0.00	0.00	0.00	0.00	—	0.00	0.00	0.00	0.00	0.00	0.00

Hauling	0.00	0.00	0.00	0.00	0.00	0.00	0.00	0.00	0.00	0.00	0.00	—	0.00	0.00	0.00	0.00	0.00	0.00
Daily, Winter (Max)	—	—	—	—	—	—	—	—	—	—	—	—	—	—	—	—	—	—
Worker	0.07	0.06	0.07	0.88	0.00	0.00	0.20	0.20	0.00	0.05	0.05	—	197	197	0.01	0.01	0.02	199
Vendor	0.00	0.00	0.00	0.00	0.00	0.00	0.00	0.00	0.00	0.00	0.00	—	0.00	0.00	0.00	0.00	0.00	0.00
Hauling	0.00	0.00	0.00	0.00	0.00	0.00	0.00	0.00	0.00	0.00	0.00	—	0.00	0.00	0.00	0.00	0.00	0.00
Average Daily	—	—	—	—	—	—	—	—	—	—	—	—	—	—	—	—	—	—
Worker	0.01	0.01	0.01	0.11	0.00	0.00	0.02	0.02	0.00	0.01	0.01	—	24.6	24.6	< 0.005	< 0.005	0.04	24.9
Vendor	0.00	0.00	0.00	0.00	0.00	0.00	0.00	0.00	0.00	0.00	0.00	—	0.00	0.00	0.00	0.00	0.00	0.00
Hauling	0.00	0.00	0.00	0.00	0.00	0.00	0.00	0.00	0.00	0.00	0.00	—	0.00	0.00	0.00	0.00	0.00	0.00
Annual	—	—	—	—	—	—	—	—	—	—	—	—	—	—	—	—	—	—
Worker	< 0.005	< 0.005	< 0.005	0.02	0.00	0.00	< 0.005	< 0.005	0.00	< 0.005	< 0.005	—	4.07	4.07	< 0.005	< 0.005	0.01	4.13
Vendor	0.00	0.00	0.00	0.00	0.00	0.00	0.00	0.00	0.00	0.00	0.00	—	0.00	0.00	0.00	0.00	0.00	0.00
Hauling	0.00	0.00	0.00	0.00	0.00	0.00	0.00	0.00	0.00	0.00	0.00	—	0.00	0.00	0.00	0.00	0.00	0.00

3.14. Architectural Coating (2025) - Mitigated

Criteria Pollutants (lb/day for daily, ton/yr for annual) and GHGs (lb/day for daily, MT/yr for annual)

Location	TOG	ROG	NOx	CO	SO2	PM10E	PM10D	PM10T	PM2.5E	PM2.5D	PM2.5T	BCO2	NBCO2	CO2T	CH4	N2O	R	CO2e
Onsite	—	—	—	—	—	—	—	—	—	—	—	—	—	—	—	—	—	—
Daily, Summer (Max)	—	—	—	—	—	—	—	—	—	—	—	—	—	—	—	—	—	—
Off-Road Equipment	0.15	0.13	0.88	1.14	< 0.005	0.03	—	0.03	0.03	—	0.03	—	134	134	0.01	< 0.005	—	134
Architectural Coatings	—	29.3	—	—	—	—	—	—	—	—	—	—	—	—	—	—	—	—

Onsite truck	0.00	0.00	0.00	0.00	0.00	0.00	0.00	0.00	0.00	0.00	0.00	—	0.00	0.00	0.00	0.00	0.00	0.00
Daily, Winter (Max)	—	—	—	—	—	—	—	—	—	—	—	—	—	—	—	—	—	—
Off-Road Equipment	0.15	0.13	0.88	1.14	< 0.005	0.03	—	0.03	0.03	—	0.03	—	134	134	0.01	< 0.005	—	134
Architectural Coatings	—	29.3	—	—	—	—	—	—	—	—	—	—	—	—	—	—	—	—
Onsite truck	0.00	0.00	0.00	0.00	0.00	0.00	0.00	0.00	0.00	0.00	0.00	—	0.00	0.00	0.00	0.00	0.00	0.00
Average Daily	—	—	—	—	—	—	—	—	—	—	—	—	—	—	—	—	—	—
Off-Road Equipment	0.03	0.02	0.16	0.20	< 0.005	< 0.005	—	< 0.005	< 0.005	—	< 0.005	—	23.8	23.8	< 0.005	< 0.005	—	23.9
Architectural Coatings	—	5.22	—	—	—	—	—	—	—	—	—	—	—	—	—	—	—	—
Onsite truck	0.00	0.00	0.00	0.00	0.00	0.00	0.00	0.00	0.00	0.00	0.00	—	0.00	0.00	0.00	0.00	0.00	0.00
Annual	—	—	—	—	—	—	—	—	—	—	—	—	—	—	—	—	—	—
Off-Road Equipment	0.01	< 0.005	0.03	0.04	< 0.005	< 0.005	—	< 0.005	< 0.005	—	< 0.005	—	3.94	3.94	< 0.005	< 0.005	—	3.95
Architectural Coatings	—	0.95	—	—	—	—	—	—	—	—	—	—	—	—	—	—	—	—
Onsite truck	0.00	0.00	0.00	0.00	0.00	0.00	0.00	0.00	0.00	0.00	0.00	—	0.00	0.00	0.00	0.00	0.00	0.00
Offsite	—	—	—	—	—	—	—	—	—	—	—	—	—	—	—	—	—	—
Daily, Summer (Max)	—	—	—	—	—	—	—	—	—	—	—	—	—	—	—	—	—	—
Worker	0.21	0.19	0.19	3.06	0.00	0.00	0.57	0.57	0.00	0.13	0.13	—	607	607	0.03	0.02	2.22	616

Vendor	0.00	0.00	0.00	0.00	0.00	0.00	0.00	0.00	0.00	0.00	0.00	—	0.00	0.00	0.00	0.00	0.00	0.00
Hauling	0.00	0.00	0.00	0.00	0.00	0.00	0.00	0.00	0.00	0.00	0.00	—	0.00	0.00	0.00	0.00	0.00	0.00
Daily, Winter (Max)	—	—	—	—	—	—	—	—	—	—	—	—	—	—	—	—	—	—
Worker	0.21	0.19	0.21	2.59	0.00	0.00	0.57	0.57	0.00	0.13	0.13	—	575	575	0.03	0.02	0.06	583
Vendor	0.00	0.00	0.00	0.00	0.00	0.00	0.00	0.00	0.00	0.00	0.00	—	0.00	0.00	0.00	0.00	0.00	0.00
Hauling	0.00	0.00	0.00	0.00	0.00	0.00	0.00	0.00	0.00	0.00	0.00	—	0.00	0.00	0.00	0.00	0.00	0.00
Average Daily	—	—	—	—	—	—	—	—	—	—	—	—	—	—	—	—	—	—
Worker	0.04	0.03	0.04	0.48	0.00	0.00	0.10	0.10	0.00	0.02	0.02	—	104	104	< 0.005	< 0.005	0.17	105
Vendor	0.00	0.00	0.00	0.00	0.00	0.00	0.00	0.00	0.00	0.00	0.00	—	0.00	0.00	0.00	0.00	0.00	0.00
Hauling	0.00	0.00	0.00	0.00	0.00	0.00	0.00	0.00	0.00	0.00	0.00	—	0.00	0.00	0.00	0.00	0.00	0.00
Annual	—	—	—	—	—	—	—	—	—	—	—	—	—	—	—	—	—	—
Worker	0.01	0.01	0.01	0.09	0.00	0.00	0.02	0.02	0.00	< 0.005	< 0.005	—	17.2	17.2	< 0.005	< 0.005	0.03	17.5
Vendor	0.00	0.00	0.00	0.00	0.00	0.00	0.00	0.00	0.00	0.00	0.00	—	0.00	0.00	0.00	0.00	0.00	0.00
Hauling	0.00	0.00	0.00	0.00	0.00	0.00	0.00	0.00	0.00	0.00	0.00	—	0.00	0.00	0.00	0.00	0.00	0.00

4. Operations Emissions Details

4.1. Mobile Emissions by Land Use

4.1.2. Mitigated

Mobile source emissions results are presented in Sections 2.5. No further detailed breakdown of emissions is available.

4.2. Energy

4.2.2. Electricity Emissions By Land Use - Mitigated

Criteria Pollutants (lb/day for daily, ton/yr for annual) and GHGs (lb/day for daily, MT/yr for annual)

Land Use	TOG	ROG	NOx	CO	SO2	PM10E	PM10D	PM10T	PM2.5E	PM2.5D	PM2.5T	BCO2	NBCO2	CO2T	CH4	N2O	R	CO2e
Daily, Summer (Max)	—	—	—	—	—	—	—	—	—	—	—	—	—	—	—	—	—	—
General Office Building	—	—	—	—	—	—	—	—	—	—	—	—	6,015	6,015	0.41	0.05	—	6,040
General Heavy Industry	—	—	—	—	—	—	—	—	—	—	—	—	7,434	7,434	0.50	0.06	—	7,464
Enclosed Parking with Elevator	—	—	—	—	—	—	—	—	—	—	—	—	829	829	0.06	0.01	—	832
Parking Lot	—	—	—	—	—	—	—	—	—	—	—	—	52.5	52.5	< 0.005	< 0.005	—	52.7
Total	—	—	—	—	—	—	—	—	—	—	—	—	14,331	14,331	0.97	0.12	—	14,390
Daily, Winter (Max)	—	—	—	—	—	—	—	—	—	—	—	—	—	—	—	—	—	—
General Office Building	—	—	—	—	—	—	—	—	—	—	—	—	6,015	6,015	0.41	0.05	—	6,040
General Heavy Industry	—	—	—	—	—	—	—	—	—	—	—	—	7,434	7,434	0.50	0.06	—	7,464
Enclosed Parking with Elevator	—	—	—	—	—	—	—	—	—	—	—	—	829	829	0.06	0.01	—	832
Parking Lot	—	—	—	—	—	—	—	—	—	—	—	—	52.5	52.5	< 0.005	< 0.005	—	52.7
Total	—	—	—	—	—	—	—	—	—	—	—	—	14,331	14,331	0.97	0.12	—	14,390
Annual	—	—	—	—	—	—	—	—	—	—	—	—	—	—	—	—	—	—

General Office Building	—	—	—	—	—	—	—	—	—	—	—	—	996	996	0.07	0.01	—	1,000
General Heavy Industry	—	—	—	—	—	—	—	—	—	—	—	—	1,231	1,231	0.08	0.01	—	1,236
Enclosed Parking with Elevator	—	—	—	—	—	—	—	—	—	—	—	—	137	137	0.01	< 0.005	—	138
Parking Lot	—	—	—	—	—	—	—	—	—	—	—	—	8.68	8.68	< 0.005	< 0.005	—	8.72
Total	—	—	—	—	—	—	—	—	—	—	—	—	2,373	2,373	0.16	0.02	—	2,382

4.2.4. Natural Gas Emissions By Land Use - Mitigated

Criteria Pollutants (lb/day for daily, ton/yr for annual) and GHGs (lb/day for daily, MT/yr for annual)

Land Use	TOG	ROG	NOx	CO	SO2	PM10E	PM10D	PM10T	PM2.5E	PM2.5D	PM2.5T	BCO2	NBCO2	CO2T	CH4	N2O	R	CO2e
Daily, Summer (Max)	—	—	—	—	—	—	—	—	—	—	—	—	—	—	—	—	—	—
General Office Building	0.00	0.00	0.00	0.00	0.00	0.00	—	0.00	0.00	—	0.00	—	0.00	0.00	0.00	0.00	—	0.00
General Heavy Industry	0.00	0.00	0.00	0.00	0.00	0.00	—	0.00	0.00	—	0.00	—	0.00	0.00	0.00	0.00	—	0.00
Enclosed Parking with Elevator	0.00	0.00	0.00	0.00	0.00	0.00	—	0.00	0.00	—	0.00	—	0.00	0.00	0.00	0.00	—	0.00
Parking Lot	0.00	0.00	0.00	0.00	0.00	0.00	—	0.00	0.00	—	0.00	—	0.00	0.00	0.00	0.00	—	0.00
Total	0.00	0.00	0.00	0.00	0.00	0.00	—	0.00	0.00	—	0.00	—	0.00	0.00	0.00	0.00	—	0.00

Daily, Winter (Max)	—	—	—	—	—	—	—	—	—	—	—	—	—	—	—	—	—	—
General Office Building	0.00	0.00	0.00	0.00	0.00	0.00	—	0.00	0.00	—	0.00	—	0.00	0.00	0.00	0.00	—	0.00
General Heavy Industry	0.00	0.00	0.00	0.00	0.00	0.00	—	0.00	0.00	—	0.00	—	0.00	0.00	0.00	0.00	—	0.00
Enclosed Parking with Elevator	0.00	0.00	0.00	0.00	0.00	0.00	—	0.00	0.00	—	0.00	—	0.00	0.00	0.00	0.00	—	0.00
Parking Lot	0.00	0.00	0.00	0.00	0.00	0.00	—	0.00	0.00	—	0.00	—	0.00	0.00	0.00	0.00	—	0.00
Total	0.00	0.00	0.00	0.00	0.00	0.00	—	0.00	0.00	—	0.00	—	0.00	0.00	0.00	0.00	—	0.00
Annual	—	—	—	—	—	—	—	—	—	—	—	—	—	—	—	—	—	—
General Office Building	0.00	0.00	0.00	0.00	0.00	0.00	—	0.00	0.00	—	0.00	—	0.00	0.00	0.00	0.00	—	0.00
General Heavy Industry	0.00	0.00	0.00	0.00	0.00	0.00	—	0.00	0.00	—	0.00	—	0.00	0.00	0.00	0.00	—	0.00
Enclosed Parking with Elevator	0.00	0.00	0.00	0.00	0.00	0.00	—	0.00	0.00	—	0.00	—	0.00	0.00	0.00	0.00	—	0.00
Parking Lot	0.00	0.00	0.00	0.00	0.00	0.00	—	0.00	0.00	—	0.00	—	0.00	0.00	0.00	0.00	—	0.00
Total	0.00	0.00	0.00	0.00	0.00	0.00	—	0.00	0.00	—	0.00	—	0.00	0.00	0.00	0.00	—	0.00

4.3. Area Emissions by Source

4.3.1. Mitigated

Criteria Pollutants (lb/day for daily, ton/yr for annual) and GHGs (lb/day for daily, MT/yr for annual)

Source	TOG	ROG	NOx	CO	SO2	PM10E	PM10D	PM10T	PM2.5E	PM2.5D	PM2.5T	BCO2	NBCO2	CO2T	CH4	N2O	R	CO2e
Daily, Summer (Max)	—	—	—	—	—	—	—	—	—	—	—	—	—	—	—	—	—	—
Consumer Products	—	8.70	—	—	—	—	—	—	—	—	—	—	—	—	—	—	—	—
Architectural Coatings	—	0.52	—	—	—	—	—	—	—	—	—	—	—	—	—	—	—	—
Landscape Equipment	4.44	4.10	0.21	25.0	< 0.005	0.03	—	0.03	0.04	—	0.04	—	103	103	< 0.005	< 0.005	—	103
Total	4.44	13.3	0.21	25.0	< 0.005	0.03	—	0.03	0.04	—	0.04	—	103	103	< 0.005	< 0.005	—	103
Daily, Winter (Max)	—	—	—	—	—	—	—	—	—	—	—	—	—	—	—	—	—	—
Consumer Products	—	8.70	—	—	—	—	—	—	—	—	—	—	—	—	—	—	—	—
Architectural Coatings	—	0.52	—	—	—	—	—	—	—	—	—	—	—	—	—	—	—	—
Total	—	9.22	—	—	—	—	—	—	—	—	—	—	—	—	—	—	—	—
Annual	—	—	—	—	—	—	—	—	—	—	—	—	—	—	—	—	—	—
Consumer Products	—	1.59	—	—	—	—	—	—	—	—	—	—	—	—	—	—	—	—
Architectural Coatings	—	0.10	—	—	—	—	—	—	—	—	—	—	—	—	—	—	—	—

Landscape Equipme	0.55	0.51	0.03	3.12	< 0.005	< 0.005	—	< 0.005	0.01	—	0.01	—	11.6	11.6	< 0.005	< 0.005	—	11.7
Total	0.55	2.20	0.03	3.12	< 0.005	< 0.005	—	< 0.005	0.01	—	0.01	—	11.6	11.6	< 0.005	< 0.005	—	11.7

4.4. Water Emissions by Land Use

4.4.1. Mitigated

Criteria Pollutants (lb/day for daily, ton/yr for annual) and GHGs (lb/day for daily, MT/yr for annual)

Land Use	TOG	ROG	NOx	CO	SO2	PM10E	PM10D	PM10T	PM2.5E	PM2.5D	PM2.5T	BCO2	NBCO2	CO2T	CH4	N2O	R	CO2e
Daily, Summer (Max)	—	—	—	—	—	—	—	—	—	—	—	—	—	—	—	—	—	—
General Office Building	—	—	—	—	—	—	—	—	—	—	—	72.9	347	420	7.50	0.18	—	661
General Heavy Industry	—	—	—	—	—	—	—	—	—	—	—	84.6	403	487	8.71	0.21	—	768
Enclosed Parking with Elevator	—	—	—	—	—	—	—	—	—	—	—	0.00	0.00	0.00	0.00	0.00	—	0.00
Parking Lot	—	—	—	—	—	—	—	—	—	—	—	0.00	0.00	0.00	0.00	0.00	—	0.00
Total	—	—	—	—	—	—	—	—	—	—	—	158	750	907	16.2	0.39	—	1,428
Daily, Winter (Max)	—	—	—	—	—	—	—	—	—	—	—	—	—	—	—	—	—	—
General Office Building	—	—	—	—	—	—	—	—	—	—	—	72.9	347	420	7.50	0.18	—	661

General Heavy Industry	—	—	—	—	—	—	—	—	—	—	—	84.6	403	487	8.71	0.21	—	768
Enclosed Parking with Elevator	—	—	—	—	—	—	—	—	—	—	—	0.00	0.00	0.00	0.00	0.00	—	0.00
Parking Lot	—	—	—	—	—	—	—	—	—	—	—	0.00	0.00	0.00	0.00	0.00	—	0.00
Total	—	—	—	—	—	—	—	—	—	—	—	158	750	907	16.2	0.39	—	1,428
Annual	—	—	—	—	—	—	—	—	—	—	—	—	—	—	—	—	—	—
General Office Building	—	—	—	—	—	—	—	—	—	—	—	12.1	57.4	69.5	1.24	0.03	—	109
General Heavy Industry	—	—	—	—	—	—	—	—	—	—	—	14.0	66.7	80.7	1.44	0.03	—	127
Enclosed Parking with Elevator	—	—	—	—	—	—	—	—	—	—	—	0.00	0.00	0.00	0.00	0.00	—	0.00
Parking Lot	—	—	—	—	—	—	—	—	—	—	—	0.00	0.00	0.00	0.00	0.00	—	0.00
Total	—	—	—	—	—	—	—	—	—	—	—	26.1	124	150	2.68	0.06	—	236

4.5. Waste Emissions by Land Use

4.5.1. Mitigated

Criteria Pollutants (lb/day for daily, ton/yr for annual) and GHGs (lb/day for daily, MT/yr for annual)

Land Use	TOG	ROG	NOx	CO	SO2	PM10E	PM10D	PM10T	PM2.5E	PM2.5D	PM2.5T	BCO2	NBCO2	CO2T	CH4	N2O	R	CO2e
Daily, Summer (Max)	—	—	—	—	—	—	—	—	—	—	—	—	—	—	—	—	—	—

General Office Building	—	—	—	—	—	—	—	—	—	—	—	107	0.00	107	10.7	0.00	—	375
General Heavy Industry	—	—	—	—	—	—	—	—	—	—	—	128	0.00	128	12.8	0.00	—	447
Enclosed Parking with Elevator	—	—	—	—	—	—	—	—	—	—	—	0.00	0.00	0.00	0.00	0.00	—	0.00
Parking Lot	—	—	—	—	—	—	—	—	—	—	—	0.00	0.00	0.00	0.00	0.00	—	0.00
Total	—	—	—	—	—	—	—	—	—	—	—	235	0.00	235	23.5	0.00	—	822
Daily, Winter (Max)	—	—	—	—	—	—	—	—	—	—	—	—	—	—	—	—	—	—
General Office Building	—	—	—	—	—	—	—	—	—	—	—	107	0.00	107	10.7	0.00	—	375
General Heavy Industry	—	—	—	—	—	—	—	—	—	—	—	128	0.00	128	12.8	0.00	—	447
Enclosed Parking with Elevator	—	—	—	—	—	—	—	—	—	—	—	0.00	0.00	0.00	0.00	0.00	—	0.00
Parking Lot	—	—	—	—	—	—	—	—	—	—	—	0.00	0.00	0.00	0.00	0.00	—	0.00
Total	—	—	—	—	—	—	—	—	—	—	—	235	0.00	235	23.5	0.00	—	822
Annual	—	—	—	—	—	—	—	—	—	—	—	—	—	—	—	—	—	—
General Office Building	—	—	—	—	—	—	—	—	—	—	—	17.8	0.00	17.8	1.77	0.00	—	62.1
General Heavy Industry	—	—	—	—	—	—	—	—	—	—	—	21.1	0.00	21.1	2.11	0.00	—	73.9

Enclosed Parking with Elevator	—	—	—	—	—	—	—	—	—	—	—	0.00	0.00	0.00	0.00	0.00	—	0.00
Parking Lot	—	—	—	—	—	—	—	—	—	—	—	0.00	0.00	0.00	0.00	0.00	—	0.00
Total	—	—	—	—	—	—	—	—	—	—	—	38.9	0.00	38.9	3.89	0.00	—	136

4.6. Refrigerant Emissions by Land Use

4.6.2. Mitigated

Criteria Pollutants (lb/day for daily, ton/yr for annual) and GHGs (lb/day for daily, MT/yr for annual)

Land Use	TOG	ROG	NOx	CO	SO2	PM10E	PM10D	PM10T	PM2.5E	PM2.5D	PM2.5T	BCO2	NBCO2	CO2T	CH4	N2O	R	CO2e
Daily, Summer (Max)	—	—	—	—	—	—	—	—	—	—	—	—	—	—	—	—	—	—
General Office Building	—	—	—	—	—	—	—	—	—	—	—	—	—	—	—	—	0.52	0.52
General Heavy Industry	—	—	—	—	—	—	—	—	—	—	—	—	—	—	—	—	49.8	49.8
Total	—	—	—	—	—	—	—	—	—	—	—	—	—	—	—	—	50.4	50.4
Daily, Winter (Max)	—	—	—	—	—	—	—	—	—	—	—	—	—	—	—	—	—	—
General Office Building	—	—	—	—	—	—	—	—	—	—	—	—	—	—	—	—	0.52	0.52
General Heavy Industry	—	—	—	—	—	—	—	—	—	—	—	—	—	—	—	—	49.8	49.8
Total	—	—	—	—	—	—	—	—	—	—	—	—	—	—	—	—	50.4	50.4

Annual	—	—	—	—	—	—	—	—	—	—	—	—	—	—	—	—	—	—
General Office Building	—	—	—	—	—	—	—	—	—	—	—	—	—	—	—	—	0.09	0.09
General Heavy Industry	—	—	—	—	—	—	—	—	—	—	—	—	—	—	—	—	8.25	8.25
Total	—	—	—	—	—	—	—	—	—	—	—	—	—	—	—	—	8.34	8.34

4.7. Offroad Emissions By Equipment Type

4.7.2. Mitigated

Criteria Pollutants (lb/day for daily, ton/yr for annual) and GHGs (lb/day for daily, MT/yr for annual)

Equipment Type	TOG	ROG	NOx	CO	SO2	PM10E	PM10D	PM10T	PM2.5E	PM2.5D	PM2.5T	BCO2	NBCO2	CO2T	CH4	N2O	R	CO2e
Daily, Summer (Max)	—	—	—	—	—	—	—	—	—	—	—	—	—	—	—	—	—	—
Total	—	—	—	—	—	—	—	—	—	—	—	—	—	—	—	—	—	—
Daily, Winter (Max)	—	—	—	—	—	—	—	—	—	—	—	—	—	—	—	—	—	—
Total	—	—	—	—	—	—	—	—	—	—	—	—	—	—	—	—	—	—
Annual	—	—	—	—	—	—	—	—	—	—	—	—	—	—	—	—	—	—
Total	—	—	—	—	—	—	—	—	—	—	—	—	—	—	—	—	—	—

4.8. Stationary Emissions By Equipment Type

4.8.2. Mitigated

Criteria Pollutants (lb/day for daily, ton/yr for annual) and GHGs (lb/day for daily, MT/yr for annual)

Equipment Type	TOG	ROG	NOx	CO	SO2	PM10E	PM10D	PM10T	PM2.5E	PM2.5D	PM2.5T	BCO2	NBCO2	CO2T	CH4	N2O	R	CO2e
Daily, Summer (Max)	—	—	—	—	—	—	—	—	—	—	—	—	—	—	—	—	—	—
Total	—	—	—	—	—	—	—	—	—	—	—	—	—	—	—	—	—	—
Daily, Winter (Max)	—	—	—	—	—	—	—	—	—	—	—	—	—	—	—	—	—	—
Total	—	—	—	—	—	—	—	—	—	—	—	—	—	—	—	—	—	—
Annual	—	—	—	—	—	—	—	—	—	—	—	—	—	—	—	—	—	—
Total	—	—	—	—	—	—	—	—	—	—	—	—	—	—	—	—	—	—

4.9. User Defined Emissions By Equipment Type

4.9.2. Mitigated

Criteria Pollutants (lb/day for daily, ton/yr for annual) and GHGs (lb/day for daily, MT/yr for annual)

Equipment Type	TOG	ROG	NOx	CO	SO2	PM10E	PM10D	PM10T	PM2.5E	PM2.5D	PM2.5T	BCO2	NBCO2	CO2T	CH4	N2O	R	CO2e
Daily, Summer (Max)	—	—	—	—	—	—	—	—	—	—	—	—	—	—	—	—	—	—
Total	—	—	—	—	—	—	—	—	—	—	—	—	—	—	—	—	—	—
Daily, Winter (Max)	—	—	—	—	—	—	—	—	—	—	—	—	—	—	—	—	—	—
Total	—	—	—	—	—	—	—	—	—	—	—	—	—	—	—	—	—	—
Annual	—	—	—	—	—	—	—	—	—	—	—	—	—	—	—	—	—	—
Total	—	—	—	—	—	—	—	—	—	—	—	—	—	—	—	—	—	—

4.10. Soil Carbon Accumulation By Vegetation Type

4.10.4. Soil Carbon Accumulation By Vegetation Type - Mitigated

Criteria Pollutants (lb/day for daily, ton/yr for annual) and GHGs (lb/day for daily, MT/yr for annual)

Vegetation	TOG	ROG	NOx	CO	SO2	PM10E	PM10D	PM10T	PM2.5E	PM2.5D	PM2.5T	BCO2	NBCO2	CO2T	CH4	N2O	R	CO2e
Daily, Summer (Max)	—	—	—	—	—	—	—	—	—	—	—	—	—	—	—	—	—	—
Total	—	—	—	—	—	—	—	—	—	—	—	—	—	—	—	—	—	—
Daily, Winter (Max)	—	—	—	—	—	—	—	—	—	—	—	—	—	—	—	—	—	—
Total	—	—	—	—	—	—	—	—	—	—	—	—	—	—	—	—	—	—
Annual	—	—	—	—	—	—	—	—	—	—	—	—	—	—	—	—	—	—
Total	—	—	—	—	—	—	—	—	—	—	—	—	—	—	—	—	—	—

4.10.5. Above and Belowground Carbon Accumulation by Land Use Type - Mitigated

Criteria Pollutants (lb/day for daily, ton/yr for annual) and GHGs (lb/day for daily, MT/yr for annual)

Land Use	TOG	ROG	NOx	CO	SO2	PM10E	PM10D	PM10T	PM2.5E	PM2.5D	PM2.5T	BCO2	NBCO2	CO2T	CH4	N2O	R	CO2e
Daily, Summer (Max)	—	—	—	—	—	—	—	—	—	—	—	—	—	—	—	—	—	—
Total	—	—	—	—	—	—	—	—	—	—	—	—	—	—	—	—	—	—
Daily, Winter (Max)	—	—	—	—	—	—	—	—	—	—	—	—	—	—	—	—	—	—
Total	—	—	—	—	—	—	—	—	—	—	—	—	—	—	—	—	—	—
Annual	—	—	—	—	—	—	—	—	—	—	—	—	—	—	—	—	—	—
Total	—	—	—	—	—	—	—	—	—	—	—	—	—	—	—	—	—	—

4.10.6. Avoided and Sequestered Emissions by Species - Mitigated

Criteria Pollutants (lb/day for daily, ton/yr for annual) and GHGs (lb/day for daily, MT/yr for annual)

Species	TOG	ROG	NOx	CO	SO2	PM10E	PM10D	PM10T	PM2.5E	PM2.5D	PM2.5T	BCO2	NBCO2	CO2T	CH4	N2O	R	CO2e
Daily, Summer (Max)	—	—	—	—	—	—	—	—	—	—	—	—	—	—	—	—	—	—
Avoided	—	—	—	—	—	—	—	—	—	—	—	—	—	—	—	—	—	—
Subtotal	—	—	—	—	—	—	—	—	—	—	—	—	—	—	—	—	—	—
Sequestered	—	—	—	—	—	—	—	—	—	—	—	—	—	—	—	—	—	—
Subtotal	—	—	—	—	—	—	—	—	—	—	—	—	—	—	—	—	—	—
Removed	—	—	—	—	—	—	—	—	—	—	—	—	—	—	—	—	—	—
Subtotal	—	—	—	—	—	—	—	—	—	—	—	—	—	—	—	—	—	—
—	—	—	—	—	—	—	—	—	—	—	—	—	—	—	—	—	—	—
Daily, Winter (Max)	—	—	—	—	—	—	—	—	—	—	—	—	—	—	—	—	—	—
Avoided	—	—	—	—	—	—	—	—	—	—	—	—	—	—	—	—	—	—
Subtotal	—	—	—	—	—	—	—	—	—	—	—	—	—	—	—	—	—	—
Sequestered	—	—	—	—	—	—	—	—	—	—	—	—	—	—	—	—	—	—
Subtotal	—	—	—	—	—	—	—	—	—	—	—	—	—	—	—	—	—	—
Removed	—	—	—	—	—	—	—	—	—	—	—	—	—	—	—	—	—	—
Subtotal	—	—	—	—	—	—	—	—	—	—	—	—	—	—	—	—	—	—
—	—	—	—	—	—	—	—	—	—	—	—	—	—	—	—	—	—	—
Annual	—	—	—	—	—	—	—	—	—	—	—	—	—	—	—	—	—	—
Avoided	—	—	—	—	—	—	—	—	—	—	—	—	—	—	—	—	—	—
Subtotal	—	—	—	—	—	—	—	—	—	—	—	—	—	—	—	—	—	—

Sequest	—	—	—	—	—	—	—	—	—	—	—	—	—	—	—	—	—	—
Subtotal	—	—	—	—	—	—	—	—	—	—	—	—	—	—	—	—	—	—
Removed	—	—	—	—	—	—	—	—	—	—	—	—	—	—	—	—	—	—
Subtotal	—	—	—	—	—	—	—	—	—	—	—	—	—	—	—	—	—	—
—	—	—	—	—	—	—	—	—	—	—	—	—	—	—	—	—	—	—

5. Activity Data

5.1. Construction Schedule

Phase Name	Phase Type	Start Date	End Date	Days Per Week	Work Days per Phase	Phase Description
Demolition	Demolition	10/1/2023	11/10/2023	5.00	30.0	—
Grading	Grading	11/11/2023	2/2/2024	5.00	60.0	—
Building Construction	Building Construction	2/3/2024	5/3/2025	5.00	325	—
Paving	Paving	3/3/2025	5/3/2025	5.00	45.0	—
Architectural Coating	Architectural Coating	2/3/2025	5/3/2025	5.00	65.0	—

5.2. Off-Road Equipment

5.2.2. Mitigated

Phase Name	Equipment Type	Fuel Type	Engine Tier	Number per Day	Hours Per Day	Horsepower	Load Factor
Demolition	Concrete/Industrial Saws	Diesel	Average	1.00	8.00	33.0	0.73
Demolition	Excavators	Diesel	Average	3.00	8.00	36.0	0.38
Demolition	Rubber Tired Dozers	Diesel	Average	2.00	8.00	367	0.40
Grading	Excavators	Diesel	Average	1.00	8.00	36.0	0.38
Grading	Graders	Diesel	Average	1.00	8.00	148	0.41

Grading	Rubber Tired Dozers	Diesel	Average	1.00	8.00	367	0.40
Grading	Tractors/Loaders/Backhoes	Diesel	Average	3.00	8.00	84.0	0.37
Building Construction	Cranes	Diesel	Average	1.00	7.00	367	0.29
Building Construction	Forklifts	Diesel	Average	3.00	8.00	82.0	0.20
Building Construction	Generator Sets	Diesel	Average	1.00	8.00	14.0	0.74
Building Construction	Tractors/Loaders/Backhoes	Diesel	Average	3.00	7.00	84.0	0.37
Building Construction	Welders	Diesel	Average	1.00	8.00	46.0	0.45
Paving	Pavers	Diesel	Average	2.00	8.00	81.0	0.42
Paving	Paving Equipment	Diesel	Average	2.00	8.00	89.0	0.36
Paving	Rollers	Diesel	Average	2.00	8.00	36.0	0.38
Architectural Coating	Air Compressors	Diesel	Average	1.00	6.00	37.0	0.48

5.3. Construction Vehicles

5.3.2. Mitigated

Phase Name	Trip Type	One-Way Trips per Day	Miles per Trip	Vehicle Mix
Demolition	—	—	—	—
Demolition	Worker	15.0	18.5	LDA,LDT1,LDT2
Demolition	Vendor	—	10.2	HHDT,MHDT
Demolition	Hauling	120	20.0	HHDT
Demolition	Onsite truck	—	—	HHDT
Grading	—	—	—	—
Grading	Worker	15.0	18.5	LDA,LDT1,LDT2
Grading	Vendor	—	10.2	HHDT,MHDT
Grading	Hauling	41.7	20.0	HHDT
Grading	Onsite truck	—	—	HHDT

Building Construction	—	—	—	—
Building Construction	Worker	220	18.5	LDA,LDT1,LDT2
Building Construction	Vendor	94.1	10.2	HHDT,MHDT
Building Construction	Hauling	0.00	20.0	HHDT
Building Construction	Onsite truck	—	—	HHDT
Paving	—	—	—	—
Paving	Worker	15.0	18.5	LDA,LDT1,LDT2
Paving	Vendor	—	10.2	HHDT,MHDT
Paving	Hauling	0.00	20.0	HHDT
Paving	Onsite truck	—	—	HHDT
Architectural Coating	—	—	—	—
Architectural Coating	Worker	43.9	18.5	LDA,LDT1,LDT2
Architectural Coating	Vendor	—	10.2	HHDT,MHDT
Architectural Coating	Hauling	0.00	20.0	HHDT
Architectural Coating	Onsite truck	—	—	HHDT

5.4. Vehicles

5.4.1. Construction Vehicle Control Strategies

Control Strategies Applied	PM10 Reduction	PM2.5 Reduction
Water unpaved roads twice daily	55%	55%
Limit vehicle speeds on unpaved roads to 25 mph	44%	44%
Sweep paved roads once per month	9%	9%

5.5. Architectural Coatings

Phase Name	Residential Interior Area Coated (sq ft)	Residential Exterior Area Coated (sq ft)	Non-Residential Interior Area Coated (sq ft)	Non-Residential Exterior Area Coated (sq ft)	Parking Area Coated (sq ft)

Architectural Coating	0.00	0.00	610,712	203,296	4,328

5.6. Dust Mitigation

5.6.1. Construction Earthmoving Activities

Phase Name	Material Imported (Cubic Yards)	Material Exported (Cubic Yards)	Acres Graded (acres)	Material Demolished (Building Square Footage)	Acres Paved (acres)
Demolition	0.00	0.00	0.00	313,300	—
Grading	—	20,000	60.0	0.00	—
Paving	0.00	0.00	0.00	0.00	1.66

5.6.2. Construction Earthmoving Control Strategies

Control Strategies Applied	Frequency (per day)	PM10 Reduction	PM2.5 Reduction
Water Exposed Area	3	74%	74%
Water Demolished Area	Other	74%	74%

5.7. Construction Paving

Land Use	Area Paved (acres)	% Asphalt
General Office Building	0.00	0%
General Heavy Industry	0.00	0%
Enclosed Parking with Elevator	0.63	100%
Parking Lot	1.03	100%

5.8. Construction Electricity Consumption and Emissions Factors

kWh per Year and Emission Factor (lb/MWh)

Year	kWh per Year	CO2	CH4	N2O

2023	0.00	489	0.03	< 0.005
2024	0.00	489	0.03	< 0.005
2025	0.00	489	0.03	< 0.005

5.9. Operational Mobile Sources

5.9.2. Mitigated

Land Use Type	Trips/Weekday	Trips/Saturday	Trips/Sunday	Trips/Year	VMT/Weekday	VMT/Saturday	VMT/Sunday	VMT/Year
Total all Land Uses	3,012	0.00	0.00	785,271	0.00	0.00	0.00	0.00

5.10. Operational Area Sources

5.10.1. Hearths

5.10.1.2. Mitigated

5.10.2. Architectural Coatings

Residential Interior Area Coated (sq ft)	Residential Exterior Area Coated (sq ft)	Non-Residential Interior Area Coated (sq ft)	Non-Residential Exterior Area Coated (sq ft)	Parking Area Coated (sq ft)
0	0.00	610,712	203,296	4,328

5.10.3. Landscape Equipment

Season	Unit	Value
Snow Days	day/yr	0.00
Summer Days	day/yr	250

5.10.4. Landscape Equipment - Mitigated

Season	Unit	Value

Snow Days	day/yr	0.00
Summer Days	day/yr	250

5.11. Operational Energy Consumption

5.11.2. Mitigated

Electricity (kWh/yr) and CO2 and CH4 and N2O and Natural Gas (kBTU/yr)

Land Use	Electricity (kWh/yr)	CO2	CH4	N2O	Natural Gas (kBTU/yr)
General Office Building	4,490,060	489	0.0330	0.0040	0.00
General Heavy Industry	5,548,753	489	0.0330	0.0040	0.00
Enclosed Parking with Elevator	618,684	489	0.0330	0.0040	0.00
Parking Lot	39,151	489	0.0330	0.0040	0.00

5.12. Operational Water and Wastewater Consumption

5.12.2. Mitigated

Land Use	Indoor Water (gal/year)	Outdoor Water (gal/year)
General Office Building	38,035,022	0.00
General Heavy Industry	44,168,750	0.00
Enclosed Parking with Elevator	0.00	0.00
Parking Lot	0.00	0.00

5.13. Operational Waste Generation

5.13.2. Mitigated

Land Use	Waste (ton/year)	Cogeneration (kWh/year)
General Office Building	199	0.00

General Heavy Industry	237	0.00
Enclosed Parking with Elevator	0.00	0.00
Parking Lot	0.00	0.00

5.14. Operational Refrigeration and Air Conditioning Equipment

5.14.2. Mitigated

Land Use Type	Equipment Type	Refrigerant	GWP	Quantity (kg)	Operations Leak Rate	Service Leak Rate	Times Serviced
General Office Building	Household refrigerators and/or freezers	R-134a	1,430	0.02	0.60	0.00	1.00
General Office Building	Other commercial A/C and heat pumps	R-410A	2,088	< 0.005	4.00	4.00	18.0
General Heavy Industry	Other commercial A/C and heat pumps	R-410A	2,088	0.30	4.00	4.00	18.0

5.15. Operational Off-Road Equipment

5.15.2. Mitigated

Equipment Type	Fuel Type	Engine Tier	Number per Day	Hours Per Day	Horsepower	Load Factor

5.16. Stationary Sources

5.16.1. Emergency Generators and Fire Pumps

Equipment Type	Fuel Type	Number per Day	Hours per Day	Hours per Year	Horsepower	Load Factor

5.16.2. Process Boilers

Equipment Type	Fuel Type	Number	Boiler Rating (MMBtu/hr)	Daily Heat Input (MMBtu/day)	Annual Heat Input (MMBtu/yr)

5.17. User Defined

Equipment Type	Fuel Type
—	—

5.18. Vegetation

5.18.1. Land Use Change

5.18.1.2. Mitigated

Vegetation Land Use Type	Vegetation Soil Type	Initial Acres	Final Acres

5.18.1. Biomass Cover Type

5.18.1.2. Mitigated

Biomass Cover Type	Initial Acres	Final Acres

5.18.2. Sequestration

5.18.2.2. Mitigated

Tree Type	Number	Electricity Saved (kWh/year)	Natural Gas Saved (btu/year)

8. User Changes to Default Data

Screen	Justification
Characteristics: Utility Information	Updated CO2 intensity factor per City's 2021 power content label.
Land Use	Provided project-specific square footages.
Construction: Construction Phases	Construction schedule per applicant.

Construction: Architectural Coatings	Consistent with SCAQMD Rule 1113 assumed VOC content of 50 grams per liter for architectural coatings.
Construction: Electricity	Updated CO2 intensity factor per City's 2021 power content label.
Operations: Vehicle Data	Source: Gibson Transportation Consulting, Inc., CEQA Transportation Analysis for 5426 San Fernando Studios, Glendale, California, August 10, 2021.
Operations: Architectural Coatings	Consistent with SCAQMD Rule 1113 assumed VOC content of 50 grams per liter for architectural coatings.
Operations: Energy Use	Assumed all-electric development.

Commercial Use Alternative Custom Report

Table of Contents

1. Basic Project Information

1.1. Basic Project Information

1.2. Land Use Types

1.3. User-Selected Emission Reduction Measures by Emissions Sector

2. Emissions Summary

2.4. Operations Emissions Compared Against Thresholds

2.5. Operations Emissions by Sector, Unmitigated

2.6. Operations Emissions by Sector, Mitigated

4. Operations Emissions Details

4.1. Mobile Emissions by Land Use

4.1.1. Unmitigated

4.1.2. Mitigated

4.2. Energy

4.2.1. Electricity Emissions By Land Use - Unmitigated

4.2.2. Electricity Emissions By Land Use - Mitigated

4.2.3. Natural Gas Emissions By Land Use - Unmitigated

4.2.4. Natural Gas Emissions By Land Use - Mitigated

4.3. Area Emissions by Source

4.3.2. Unmitigated

4.3.1. Mitigated

4.4. Water Emissions by Land Use

4.4.2. Unmitigated

4.4.1. Mitigated

4.5. Waste Emissions by Land Use

4.5.2. Unmitigated

4.5.1. Mitigated

4.6. Refrigerant Emissions by Land Use

4.6.1. Unmitigated

4.6.2. Mitigated

4.7. Offroad Emissions By Equipment Type

4.7.1. Unmitigated

4.7.2. Mitigated

4.8. Stationary Emissions By Equipment Type

4.8.1. Unmitigated

4.8.2. Mitigated

4.9. User Defined Emissions By Equipment Type

4.9.1. Unmitigated

4.9.2. Mitigated

4.10. Soil Carbon Accumulation By Vegetation Type

4.10.1. Soil Carbon Accumulation By Vegetation Type - Unmitigated

4.10.2. Above and Belowground Carbon Accumulation by Land Use Type - Unmitigated

4.10.3. Avoided and Sequestered Emissions by Species - Unmitigated

4.10.4. Soil Carbon Accumulation By Vegetation Type - Mitigated

4.10.5. Above and Belowground Carbon Accumulation by Land Use Type - Mitigated

4.10.6. Avoided and Sequestered Emissions by Species - Mitigated

5. Activity Data

5.9. Operational Mobile Sources

5.9.1. Unmitigated

5.9.2. Mitigated

5.10. Operational Area Sources

5.10.1. Hearths

5.10.1.1. Unmitigated

5.10.1.2. Mitigated

5.10.2. Architectural Coatings

5.10.3. Landscape Equipment

5.10.4. Landscape Equipment - Mitigated

5.11. Operational Energy Consumption

5.11.1. Unmitigated

5.11.2. Mitigated

5.12. Operational Water and Wastewater Consumption

5.12.1. Unmitigated

5.12.2. Mitigated

5.13. Operational Waste Generation

5.13.1. Unmitigated

5.13.2. Mitigated

5.14. Operational Refrigeration and Air Conditioning Equipment

5.14.1. Unmitigated

5.14.2. Mitigated

5.15. Operational Off-Road Equipment

5.15.1. Unmitigated

5.15.2. Mitigated

5.16. Stationary Sources

5.16.1. Emergency Generators and Fire Pumps

5.16.2. Process Boilers

5.17. User Defined

5.18. Vegetation

5.18.1. Land Use Change

5.18.1.1. Unmitigated

5.18.1.2. Mitigated

5.18.1. Biomass Cover Type

5.18.1.1. Unmitigated

5.18.1.2. Mitigated

5.18.2. Sequestration

5.18.2.1. Unmitigated

5.18.2.2. Mitigated

1. Basic Project Information

1.1. Basic Project Information

Data Field	Value
Project Name	Commercial Use Alternative
Lead Agency	—
Land Use Scale	Project/site
Analysis Level for Defaults	County
Windspeed (m/s)	2.50
Precipitation (days)	20.2
Location	34.15120977864565, -118.2729552333956
County	Los Angeles-South Coast
City	Glendale
Air District	South Coast AQMD
Air Basin	South Coast
TAZ	3984
EDFZ	18
Electric Utility	Glendale Water & Power
Gas Utility	Southern California Gas

1.2. Land Use Types

Land Use Subtype	Size	Unit	Lot Acreage	Building Area (sq ft)	Landscape Area (sq ft)	Special Landscape Area (sq ft)	Population	Description
General Office Building	392	1000sqft	3.40	392,070	0.00	—	—	—
Regional Shopping Center	196	1000sqft	1.60	196,030	0.00	—	—	—

Enclosed Parking with Elevator	578	1000sqft	4.60	578,000	0.00	—	—	—

1.3. User-Selected Emission Reduction Measures by Emissions Sector

Sector	#	Measure Title
Energy	E-15	Require All-Electric Development

2. Emissions Summary

2.4. Operations Emissions Compared Against Thresholds

Criteria Pollutants (lb/day for daily, ton/yr for annual) and GHGs (lb/day for daily, MT/yr for annual)

Un/Mit.	TOG	ROG	NOx	CO	SO2	PM10E	PM10D	PM10T	PM2.5E	PM2.5D	PM2.5T	BCO2	NBCO2	CO2T	CH4	N2O	R	CO2e
Daily, Summer (Max)	—	—	—	—	—	—	—	—	—	—	—	—	—	—	—	—	—	—
Unmit.	37.2	49.2	7.79	110	0.02	0.11	0.00	0.11	0.13	0.00	0.13	469	19,536	20,005	49.9	1.27	1.89	21,632
Mit.	37.2	49.2	7.79	110	0.02	0.11	0.00	0.11	0.13	0.00	0.13	469	19,536	20,005	49.9	1.27	1.89	21,632
% Reduced	—	—	—	—	—	—	—	—	—	—	—	—	—	—	—	—	—	—
Daily, Winter (Max)	—	—	—	—	—	—	—	—	—	—	—	—	—	—	—	—	—	—
Unmit.	27.9	40.5	7.96	70.7	0.02	0.05	0.00	0.05	0.04	0.00	0.04	469	19,352	19,821	50.1	1.29	1.89	21,458
Mit.	27.9	40.5	7.96	70.7	0.02	0.05	0.00	0.05	0.04	0.00	0.04	469	19,352	19,821	50.1	1.29	1.89	21,458
% Reduced	—	—	—	—	—	—	—	—	—	—	—	—	—	—	—	—	—	—
Average Daily (Max)	—	—	—	—	—	—	—	—	—	—	—	—	—	—	—	—	—	—
Unmit.	25.9	38.2	5.88	83.6	0.01	0.08	0.00	0.08	0.09	0.00	0.09	469	18,958	19,426	49.6	1.08	1.89	20,989

Mit.	25.9	38.2	5.88	83.6	0.01	0.08	0.00	0.08	0.09	0.00	0.09	469	18,958	19,426	49.6	1.08	1.89	20,989
% Reduced	—	—	—	—	—	—	—	—	—	—	—	—	—	—	—	—	—	—
Annual (Max)	—	—	—	—	—	—	—	—	—	—	—	—	—	—	—	—	—	—
Unmit.	4.73	6.98	1.07	15.3	< 0.005	0.01	0.00	0.01	0.02	0.00	0.02	77.6	3,139	3,216	8.21	0.18	0.31	3,475
Mit.	4.73	6.98	1.07	15.3	< 0.005	0.01	0.00	0.01	0.02	0.00	0.02	77.6	3,139	3,216	8.21	0.18	0.31	3,475
% Reduced	—	—	—	—	—	—	—	—	—	—	—	—	—	—	—	—	—	—

2.5. Operations Emissions by Sector, Unmitigated

Criteria Pollutants (lb/day for daily, ton/yr for annual) and GHGs (lb/day for daily, MT/yr for annual)

Sector	TOG	ROG	NOx	CO	SO2	PM10E	PM10D	PM10T	PM2.5E	PM2.5D	PM2.5T	BCO2	NBCO2	CO2T	CH4	N2O	R	CO2e
Daily, Summer (Max)	—	—	—	—	—	—	—	—	—	—	—	—	—	—	—	—	—	—
Mobile	28.2	27.5	7.36	58.9	0.02	0.05	0.00	0.05	0.04	0.00	0.04	—	1,842	1,842	1.46	0.71	0.00	2,091
Area	9.02	21.7	0.43	50.7	< 0.005	0.07	—	0.07	0.09	—	0.09	—	209	209	0.01	0.02	—	215
Energy	0.00	0.00	0.00	0.00	0.00	0.00	—	0.00	0.00	—	0.00	—	16,717	16,717	1.13	0.14	—	16,786
Water	—	—	—	—	—	—	—	—	—	—	—	161	768	929	16.6	0.40	—	1,463
Waste	—	—	—	—	—	—	—	—	—	—	—	307	0.00	307	30.7	0.00	—	1,075
Refrig.	—	—	—	—	—	—	—	—	—	—	—	—	—	—	—	—	1.89	1.89
Total	37.2	49.2	7.79	110	0.02	0.11	0.00	0.11	0.13	0.00	0.13	469	19,536	20,005	49.9	1.27	1.89	21,632
Daily, Winter (Max)	—	—	—	—	—	—	—	—	—	—	—	—	—	—	—	—	—	—
Mobile	27.9	27.1	7.96	70.7	0.02	0.05	0.00	0.05	0.04	0.00	0.04	—	1,867	1,867	1.63	0.75	0.00	2,132
Area	—	13.4	—	—	—	—	—	—	—	—	—	—	—	—	—	—	—	—
Energy	0.00	0.00	0.00	0.00	0.00	0.00	—	0.00	0.00	—	0.00	—	16,717	16,717	1.13	0.14	—	16,786
Water	—	—	—	—	—	—	—	—	—	—	—	161	768	929	16.6	0.40	—	1,463

Waste	—	—	—	—	—	—	—	—	—	—	—	307	0.00	307	30.7	0.00	—	1,075
Refrig.	—	—	—	—	—	—	—	—	—	—	—	—	—	—	—	—	1.89	1.89
Total	27.9	40.5	7.96	70.7	0.02	0.05	0.00	0.05	0.04	0.00	0.04	469	19,352	19,821	50.1	1.29	1.89	21,458
Average Daily	—	—	—	—	—	—	—	—	—	—	—	—	—	—	—	—	—	—
Mobile	19.7	19.2	5.58	48.9	0.01	0.03	0.00	0.03	0.03	0.00	0.03	—	1,329	1,329	1.14	0.53	0.00	1,515
Area	6.18	19.1	0.29	34.7	< 0.005	0.05	—	0.05	0.06	—	0.06	—	143	143	0.01	0.01	—	147
Energy	0.00	0.00	0.00	0.00	0.00	0.00	—	0.00	0.00	—	0.00	—	16,717	16,717	1.13	0.14	—	16,786
Water	—	—	—	—	—	—	—	—	—	—	—	161	768	929	16.6	0.40	—	1,463
Waste	—	—	—	—	—	—	—	—	—	—	—	307	0.00	307	30.7	0.00	—	1,075
Refrig.	—	—	—	—	—	—	—	—	—	—	—	—	—	—	—	—	1.89	1.89
Total	25.9	38.2	5.88	83.6	0.01	0.08	0.00	0.08	0.09	0.00	0.09	469	18,958	19,426	49.6	1.08	1.89	20,989
Annual	—	—	—	—	—	—	—	—	—	—	—	—	—	—	—	—	—	—
Mobile	3.60	3.50	1.02	8.92	< 0.005	0.01	0.00	0.01	0.01	0.00	0.01	—	220	220	0.19	0.09	0.00	251
Area	1.13	3.48	0.05	6.34	< 0.005	0.01	—	0.01	0.01	—	0.01	—	23.6	23.6	< 0.005	< 0.005	—	24.3
Energy	0.00	0.00	0.00	0.00	0.00	0.00	—	0.00	0.00	—	0.00	—	2,768	2,768	0.19	0.02	—	2,779
Water	—	—	—	—	—	—	—	—	—	—	—	26.7	127	154	2.75	0.07	—	242
Waste	—	—	—	—	—	—	—	—	—	—	—	50.9	0.00	50.9	5.09	0.00	—	178
Refrig.	—	—	—	—	—	—	—	—	—	—	—	—	—	—	—	—	0.31	0.31
Total	4.73	6.98	1.07	15.3	< 0.005	0.01	0.00	0.01	0.02	0.00	0.02	77.6	3,139	3,216	8.21	0.18	0.31	3,475

2.6. Operations Emissions by Sector, Mitigated

Criteria Pollutants (lb/day for daily, ton/yr for annual) and GHGs (lb/day for daily, MT/yr for annual)

Sector	TOG	ROG	NOx	CO	SO2	PM10E	PM10D	PM10T	PM2.5E	PM2.5D	PM2.5T	BCO2	NBCO2	CO2T	CH4	N2O	R	CO2e
Daily, Summer (Max)	—	—	—	—	—	—	—	—	—	—	—	—	—	—	—	—	—	—
Mobile	28.2	27.5	7.36	58.9	0.02	0.05	0.00	0.05	0.04	0.00	0.04	—	1,842	1,842	1.46	0.71	0.00	2,091

Area	9.02	21.7	0.43	50.7	< 0.005	0.07	—	0.07	0.09	—	0.09	—	209	209	0.01	0.02	—	215
Energy	0.00	0.00	0.00	0.00	0.00	0.00	—	0.00	0.00	—	0.00	—	16,717	16,717	1.13	0.14	—	16,786
Water	—	—	—	—	—	—	—	—	—	—	—	161	768	929	16.6	0.40	—	1,463
Waste	—	—	—	—	—	—	—	—	—	—	—	307	0.00	307	30.7	0.00	—	1,075
Refrig.	—	—	—	—	—	—	—	—	—	—	—	—	—	—	—	—	1.89	1.89
Total	37.2	49.2	7.79	110	0.02	0.11	0.00	0.11	0.13	0.00	0.13	469	19,536	20,005	49.9	1.27	1.89	21,632
Daily, Winter (Max)	—	—	—	—	—	—	—	—	—	—	—	—	—	—	—	—	—	—
Mobile	27.9	27.1	7.96	70.7	0.02	0.05	0.00	0.05	0.04	0.00	0.04	—	1,867	1,867	1.63	0.75	0.00	2,132
Area	—	13.4	—	—	—	—	—	—	—	—	—	—	—	—	—	—	—	—
Energy	0.00	0.00	0.00	0.00	0.00	0.00	—	0.00	0.00	—	0.00	—	16,717	16,717	1.13	0.14	—	16,786
Water	—	—	—	—	—	—	—	—	—	—	—	161	768	929	16.6	0.40	—	1,463
Waste	—	—	—	—	—	—	—	—	—	—	—	307	0.00	307	30.7	0.00	—	1,075
Refrig.	—	—	—	—	—	—	—	—	—	—	—	—	—	—	—	—	1.89	1.89
Total	27.9	40.5	7.96	70.7	0.02	0.05	0.00	0.05	0.04	0.00	0.04	469	19,352	19,821	50.1	1.29	1.89	21,458
Average Daily	—	—	—	—	—	—	—	—	—	—	—	—	—	—	—	—	—	—
Mobile	19.7	19.2	5.58	48.9	0.01	0.03	0.00	0.03	0.03	0.00	0.03	—	1,329	1,329	1.14	0.53	0.00	1,515
Area	6.18	19.1	0.29	34.7	< 0.005	0.05	—	0.05	0.06	—	0.06	—	143	143	0.01	0.01	—	147
Energy	0.00	0.00	0.00	0.00	0.00	0.00	—	0.00	0.00	—	0.00	—	16,717	16,717	1.13	0.14	—	16,786
Water	—	—	—	—	—	—	—	—	—	—	—	161	768	929	16.6	0.40	—	1,463
Waste	—	—	—	—	—	—	—	—	—	—	—	307	0.00	307	30.7	0.00	—	1,075
Refrig.	—	—	—	—	—	—	—	—	—	—	—	—	—	—	—	—	1.89	1.89
Total	25.9	38.2	5.88	83.6	0.01	0.08	0.00	0.08	0.09	0.00	0.09	469	18,958	19,426	49.6	1.08	1.89	20,989
Annual	—	—	—	—	—	—	—	—	—	—	—	—	—	—	—	—	—	—
Mobile	3.60	3.50	1.02	8.92	< 0.005	0.01	0.00	0.01	0.01	0.00	0.01	—	220	220	0.19	0.09	0.00	251
Area	1.13	3.48	0.05	6.34	< 0.005	0.01	—	0.01	0.01	—	0.01	—	23.6	23.6	< 0.005	< 0.005	—	24.3
Energy	0.00	0.00	0.00	0.00	0.00	0.00	—	0.00	0.00	—	0.00	—	2,768	2,768	0.19	0.02	—	2,779

Water	—	—	—	—	—	—	—	—	—	—	—	26.7	127	154	2.75	0.07	—	242
Waste	—	—	—	—	—	—	—	—	—	—	—	50.9	0.00	50.9	5.09	0.00	—	178
Refrig.	—	—	—	—	—	—	—	—	—	—	—	—	—	—	—	—	0.31	0.31
Total	4.73	6.98	1.07	15.3	< 0.005	0.01	0.00	0.01	0.02	0.00	0.02	77.6	3,139	3,216	8.21	0.18	0.31	3,475

4. Operations Emissions Details

4.1. Mobile Emissions by Land Use

4.1.1. Unmitigated

Mobile source emissions results are presented in Sections 2.6. No further detailed breakdown of emissions is available.

4.1.2. Mitigated

Mobile source emissions results are presented in Sections 2.5. No further detailed breakdown of emissions is available.

4.2. Energy

4.2.1. Electricity Emissions By Land Use - Unmitigated

Criteria Pollutants (lb/day for daily, ton/yr for annual) and GHGs (lb/day for daily, MT/yr for annual)

Land Use	TOG	ROG	NOx	CO	SO2	PM10E	PM10D	PM10T	PM2.5E	PM2.5D	PM2.5T	BCO2	NBCO2	CO2T	CH4	N2O	R	CO2e
Daily, Summer (Max)	—	—	—	—	—	—	—	—	—	—	—	—	—	—	—	—	—	—
General Office Building	—	—	—	—	—	—	—	—	—	—	—	—	10,976	10,976	0.74	0.09	—	11,021
Regional Shopping Center	—	—	—	—	—	—	—	—	—	—	—	—	2,883	2,883	0.19	0.02	—	2,895

Enclosed Parking with Elevator	—	—	—	—	—	—	—	—	—	—	—	—	2,859	2,859	0.19	0.02	—	2,870
Total	—	—	—	—	—	—	—	—	—	—	—	—	16,717	16,717	1.13	0.14	—	16,786
Daily, Winter (Max)	—	—	—	—	—	—	—	—	—	—	—	—	—	—	—	—	—	—
General Office Building	—	—	—	—	—	—	—	—	—	—	—	—	10,976	10,976	0.74	0.09	—	11,021
Regional Shopping Center	—	—	—	—	—	—	—	—	—	—	—	—	2,883	2,883	0.19	0.02	—	2,895
Enclosed Parking with Elevator	—	—	—	—	—	—	—	—	—	—	—	—	2,859	2,859	0.19	0.02	—	2,870
Total	—	—	—	—	—	—	—	—	—	—	—	—	16,717	16,717	1.13	0.14	—	16,786
Annual	—	—	—	—	—	—	—	—	—	—	—	—	—	—	—	—	—	—
General Office Building	—	—	—	—	—	—	—	—	—	—	—	—	1,817	1,817	0.12	0.01	—	1,825
Regional Shopping Center	—	—	—	—	—	—	—	—	—	—	—	—	477	477	0.03	< 0.005	—	479
Enclosed Parking with Elevator	—	—	—	—	—	—	—	—	—	—	—	—	473	473	0.03	< 0.005	—	475
Total	—	—	—	—	—	—	—	—	—	—	—	—	2,768	2,768	0.19	0.02	—	2,779

4.2.2. Electricity Emissions By Land Use - Mitigated

Criteria Pollutants (lb/day for daily, ton/yr for annual) and GHGs (lb/day for daily, MT/yr for annual)

Land Use	TOG	ROG	NOx	CO	SO2	PM10E	PM10D	PM10T	PM2.5E	PM2.5D	PM2.5T	BCO2	NBCO2	CO2T	CH4	N2O	R	CO2e
Daily, Summer (Max)	—	—	—	—	—	—	—	—	—	—	—	—	—	—	—	—	—	—
General Office Building	—	—	—	—	—	—	—	—	—	—	—	—	10,976	10,976	0.74	0.09	—	11,021
Regional Shopping Center	—	—	—	—	—	—	—	—	—	—	—	—	2,883	2,883	0.19	0.02	—	2,895
Enclosed Parking with Elevator	—	—	—	—	—	—	—	—	—	—	—	—	2,859	2,859	0.19	0.02	—	2,870
Total	—	—	—	—	—	—	—	—	—	—	—	—	16,717	16,717	1.13	0.14	—	16,786
Daily, Winter (Max)	—	—	—	—	—	—	—	—	—	—	—	—	—	—	—	—	—	—
General Office Building	—	—	—	—	—	—	—	—	—	—	—	—	10,976	10,976	0.74	0.09	—	11,021
Regional Shopping Center	—	—	—	—	—	—	—	—	—	—	—	—	2,883	2,883	0.19	0.02	—	2,895
Enclosed Parking with Elevator	—	—	—	—	—	—	—	—	—	—	—	—	2,859	2,859	0.19	0.02	—	2,870
Total	—	—	—	—	—	—	—	—	—	—	—	—	16,717	16,717	1.13	0.14	—	16,786
Annual	—	—	—	—	—	—	—	—	—	—	—	—	—	—	—	—	—	—
General Office Building	—	—	—	—	—	—	—	—	—	—	—	—	1,817	1,817	0.12	0.01	—	1,825

Regional Shopping Center	—	—	—	—	—	—	—	—	—	—	—	—	477	477	0.03	< 0.005	—	479
Enclosed Parking with Elevator	—	—	—	—	—	—	—	—	—	—	—	—	473	473	0.03	< 0.005	—	475
Total	—	—	—	—	—	—	—	—	—	—	—	—	2,768	2,768	0.19	0.02	—	2,779

4.2.3. Natural Gas Emissions By Land Use - Unmitigated

Criteria Pollutants (lb/day for daily, ton/yr for annual) and GHGs (lb/day for daily, MT/yr for annual)

Land Use	TOG	ROG	NOx	CO	SO2	PM10E	PM10D	PM10T	PM2.5E	PM2.5D	PM2.5T	BCO2	NBCO2	CO2T	CH4	N2O	R	CO2e
Daily, Summer (Max)	—	—	—	—	—	—	—	—	—	—	—	—	—	—	—	—	—	—
General Office Building	0.00	0.00	0.00	0.00	0.00	0.00	—	0.00	0.00	—	0.00	—	0.00	0.00	0.00	0.00	—	0.00
Regional Shopping Center	0.00	0.00	0.00	0.00	0.00	0.00	—	0.00	0.00	—	0.00	—	0.00	0.00	0.00	0.00	—	0.00
Enclosed Parking with Elevator	0.00	0.00	0.00	0.00	0.00	0.00	—	0.00	0.00	—	0.00	—	0.00	0.00	0.00	0.00	—	0.00
Total	0.00	0.00	0.00	0.00	0.00	0.00	—	0.00	0.00	—	0.00	—	0.00	0.00	0.00	0.00	—	0.00
Daily, Winter (Max)	—	—	—	—	—	—	—	—	—	—	—	—	—	—	—	—	—	—
General Office Building	0.00	0.00	0.00	0.00	0.00	0.00	—	0.00	0.00	—	0.00	—	0.00	0.00	0.00	0.00	—	0.00

Regional Shopping Center	0.00	0.00	0.00	0.00	0.00	0.00	—	0.00	0.00	—	0.00	—	0.00	0.00	0.00	0.00	—	0.00
Enclosed Parking with Elevator	0.00	0.00	0.00	0.00	0.00	0.00	—	0.00	0.00	—	0.00	—	0.00	0.00	0.00	0.00	—	0.00
Total	0.00	0.00	0.00	0.00	0.00	0.00	—	0.00	0.00	—	0.00	—	0.00	0.00	0.00	0.00	—	0.00
Annual	—	—	—	—	—	—	—	—	—	—	—	—	—	—	—	—	—	—
General Office Building	0.00	0.00	0.00	0.00	0.00	0.00	—	0.00	0.00	—	0.00	—	0.00	0.00	0.00	0.00	—	0.00
Regional Shopping Center	0.00	0.00	0.00	0.00	0.00	0.00	—	0.00	0.00	—	0.00	—	0.00	0.00	0.00	0.00	—	0.00
Enclosed Parking with Elevator	0.00	0.00	0.00	0.00	0.00	0.00	—	0.00	0.00	—	0.00	—	0.00	0.00	0.00	0.00	—	0.00
Total	0.00	0.00	0.00	0.00	0.00	0.00	—	0.00	0.00	—	0.00	—	0.00	0.00	0.00	0.00	—	0.00

4.2.4. Natural Gas Emissions By Land Use - Mitigated

Criteria Pollutants (lb/day for daily, ton/yr for annual) and GHGs (lb/day for daily, MT/yr for annual)

Land Use	TOG	ROG	NOx	CO	SO2	PM10E	PM10D	PM10T	PM2.5E	PM2.5D	PM2.5T	BCO2	NBCO2	CO2T	CH4	N2O	R	CO2e
Daily, Summer (Max)	—	—	—	—	—	—	—	—	—	—	—	—	—	—	—	—	—	—
General Office Building	0.00	0.00	0.00	0.00	0.00	0.00	—	0.00	0.00	—	0.00	—	0.00	0.00	0.00	0.00	—	0.00
Regional Shopping Center	0.00	0.00	0.00	0.00	0.00	0.00	—	0.00	0.00	—	0.00	—	0.00	0.00	0.00	0.00	—	0.00

Enclosed Parking with Elevator	0.00	0.00	0.00	0.00	0.00	0.00	—	0.00	0.00	—	0.00	—	0.00	0.00	0.00	0.00	—	0.00
Total	0.00	0.00	0.00	0.00	0.00	0.00	—	0.00	0.00	—	0.00	—	0.00	0.00	0.00	0.00	—	0.00
Daily, Winter (Max)	—	—	—	—	—	—	—	—	—	—	—	—	—	—	—	—	—	—
General Office Building	0.00	0.00	0.00	0.00	0.00	0.00	—	0.00	0.00	—	0.00	—	0.00	0.00	0.00	0.00	—	0.00
Regional Shopping Center	0.00	0.00	0.00	0.00	0.00	0.00	—	0.00	0.00	—	0.00	—	0.00	0.00	0.00	0.00	—	0.00
Enclosed Parking with Elevator	0.00	0.00	0.00	0.00	0.00	0.00	—	0.00	0.00	—	0.00	—	0.00	0.00	0.00	0.00	—	0.00
Total	0.00	0.00	0.00	0.00	0.00	0.00	—	0.00	0.00	—	0.00	—	0.00	0.00	0.00	0.00	—	0.00
Annual	—	—	—	—	—	—	—	—	—	—	—	—	—	—	—	—	—	—
General Office Building	0.00	0.00	0.00	0.00	0.00	0.00	—	0.00	0.00	—	0.00	—	0.00	0.00	0.00	0.00	—	0.00
Regional Shopping Center	0.00	0.00	0.00	0.00	0.00	0.00	—	0.00	0.00	—	0.00	—	0.00	0.00	0.00	0.00	—	0.00
Enclosed Parking with Elevator	0.00	0.00	0.00	0.00	0.00	0.00	—	0.00	0.00	—	0.00	—	0.00	0.00	0.00	0.00	—	0.00
Total	0.00	0.00	0.00	0.00	0.00	0.00	—	0.00	0.00	—	0.00	—	0.00	0.00	0.00	0.00	—	0.00

4.3. Area Emissions by Source

4.3.2. Unmitigated

Criteria Pollutants (lb/day for daily, ton/yr for annual) and GHGs (lb/day for daily, MT/yr for annual)

Source	TOG	ROG	NOx	CO	SO2	PM10E	PM10D	PM10T	PM2.5E	PM2.5D	PM2.5T	BCO2	NBCO2	CO2T	CH4	N2O	R	CO2e
Daily, Summer (Max)	—	—	—	—	—	—	—	—	—	—	—	—	—	—	—	—	—	—
Consumer Products	—	12.6	—	—	—	—	—	—	—	—	—	—	—	—	—	—	—	—
Architectural Coatings	—	0.77	—	—	—	—	—	—	—	—	—	—	—	—	—	—	—	—
Landscape Equipment	9.02	8.32	0.43	50.7	< 0.005	0.07	—	0.07	0.09	—	0.09	—	209	209	0.01	0.02	—	215
Total	9.02	21.7	0.43	50.7	< 0.005	0.07	—	0.07	0.09	—	0.09	—	209	209	0.01	0.02	—	215
Daily, Winter (Max)	—	—	—	—	—	—	—	—	—	—	—	—	—	—	—	—	—	—
Consumer Products	—	12.6	—	—	—	—	—	—	—	—	—	—	—	—	—	—	—	—
Architectural Coatings	—	0.77	—	—	—	—	—	—	—	—	—	—	—	—	—	—	—	—
Total	—	13.4	—	—	—	—	—	—	—	—	—	—	—	—	—	—	—	—
Annual	—	—	—	—	—	—	—	—	—	—	—	—	—	—	—	—	—	—
Consumer Products	—	2.30	—	—	—	—	—	—	—	—	—	—	—	—	—	—	—	—
Architectural Coatings	—	0.14	—	—	—	—	—	—	—	—	—	—	—	—	—	—	—	—

Landsca Equipment	1.13	1.04	0.05	6.34	< 0.005	0.01	—	0.01	0.01	—	0.01	—	23.6	23.6	< 0.005	< 0.005	—	24.3
Total	1.13	3.48	0.05	6.34	< 0.005	0.01	—	0.01	0.01	—	0.01	—	23.6	23.6	< 0.005	< 0.005	—	24.3

4.3.1. Mitigated

Criteria Pollutants (lb/day for daily, ton/yr for annual) and GHGs (lb/day for daily, MT/yr for annual)

Source	TOG	ROG	NOx	CO	SO2	PM10E	PM10D	PM10T	PM2.5E	PM2.5D	PM2.5T	BCO2	NBCO2	CO2T	CH4	N2O	R	CO2e
Daily, Summer (Max)	—	—	—	—	—	—	—	—	—	—	—	—	—	—	—	—	—	—
Consumer Products	—	12.6	—	—	—	—	—	—	—	—	—	—	—	—	—	—	—	—
Architectural Coatings	—	0.77	—	—	—	—	—	—	—	—	—	—	—	—	—	—	—	—
Landscape Equipment	9.02	8.32	0.43	50.7	< 0.005	0.07	—	0.07	0.09	—	0.09	—	209	209	0.01	0.02	—	215
Total	9.02	21.7	0.43	50.7	< 0.005	0.07	—	0.07	0.09	—	0.09	—	209	209	0.01	0.02	—	215
Daily, Winter (Max)	—	—	—	—	—	—	—	—	—	—	—	—	—	—	—	—	—	—
Consumer Products	—	12.6	—	—	—	—	—	—	—	—	—	—	—	—	—	—	—	—
Architectural Coatings	—	0.77	—	—	—	—	—	—	—	—	—	—	—	—	—	—	—	—
Total	—	13.4	—	—	—	—	—	—	—	—	—	—	—	—	—	—	—	—
Annual	—	—	—	—	—	—	—	—	—	—	—	—	—	—	—	—	—	—

Consumer Products	—	2.30	—	—	—	—	—	—	—	—	—	—	—	—	—	—	—	—
Architectural Coatings	—	0.14	—	—	—	—	—	—	—	—	—	—	—	—	—	—	—	—
Landscape Equipment	1.13	1.04	0.05	6.34	< 0.005	0.01	—	0.01	0.01	—	0.01	—	23.6	23.6	< 0.005	< 0.005	—	24.3
Total	1.13	3.48	0.05	6.34	< 0.005	0.01	—	0.01	0.01	—	0.01	—	23.6	23.6	< 0.005	< 0.005	—	24.3

4.4. Water Emissions by Land Use

4.4.2. Unmitigated

Criteria Pollutants (lb/day for daily, ton/yr for annual) and GHGs (lb/day for daily, MT/yr for annual)

Land Use	TOG	ROG	NOx	CO	SO2	PM10E	PM10D	PM10T	PM2.5E	PM2.5D	PM2.5T	BCO2	NBCO2	CO2T	CH4	N2O	R	CO2e
Daily, Summer (Max)	—	—	—	—	—	—	—	—	—	—	—	—	—	—	—	—	—	—
General Office Building	—	—	—	—	—	—	—	—	—	—	—	134	635	769	13.7	0.33	—	1,211
Regional Shopping Center	—	—	—	—	—	—	—	—	—	—	—	27.8	132	160	2.86	0.07	—	252
Enclosed Parking with Elevator	—	—	—	—	—	—	—	—	—	—	—	0.00	0.00	0.00	0.00	0.00	—	0.00
Total	—	—	—	—	—	—	—	—	—	—	—	161	768	929	16.6	0.40	—	1,463
Daily, Winter (Max)	—	—	—	—	—	—	—	—	—	—	—	—	—	—	—	—	—	—

General Office Building	—	—	—	—	—	—	—	—	—	—	—	134	635	769	13.7	0.33	—	1,211
Regional Shopping Center	—	—	—	—	—	—	—	—	—	—	—	27.8	132	160	2.86	0.07	—	252
Enclosed Parking with Elevator	—	—	—	—	—	—	—	—	—	—	—	0.00	0.00	0.00	0.00	0.00	—	0.00
Total	—	—	—	—	—	—	—	—	—	—	—	161	768	929	16.6	0.40	—	1,463
Annual	—	—	—	—	—	—	—	—	—	—	—	—	—	—	—	—	—	—
General Office Building	—	—	—	—	—	—	—	—	—	—	—	22.1	105	127	2.27	0.05	—	200
Regional Shopping Center	—	—	—	—	—	—	—	—	—	—	—	4.61	21.9	26.5	0.47	0.01	—	41.8
Enclosed Parking with Elevator	—	—	—	—	—	—	—	—	—	—	—	0.00	0.00	0.00	0.00	0.00	—	0.00
Total	—	—	—	—	—	—	—	—	—	—	—	26.7	127	154	2.75	0.07	—	242

4.4.1. Mitigated

Criteria Pollutants (lb/day for daily, ton/yr for annual) and GHGs (lb/day for daily, MT/yr for annual)

Land Use	TOG	ROG	NOx	CO	SO2	PM10E	PM10D	PM10T	PM2.5E	PM2.5D	PM2.5T	BCO2	NBCO2	CO2T	CH4	N2O	R	CO2e
Daily, Summer (Max)	—	—	—	—	—	—	—	—	—	—	—	—	—	—	—	—	—	—
General Office Building	—	—	—	—	—	—	—	—	—	—	—	134	635	769	13.7	0.33	—	1,211

Regional Shopping Center	—	—	—	—	—	—	—	—	—	—	—	27.8	132	160	2.86	0.07	—	252
Enclosed Parking with Elevator	—	—	—	—	—	—	—	—	—	—	—	0.00	0.00	0.00	0.00	0.00	—	0.00
Total	—	—	—	—	—	—	—	—	—	—	—	161	768	929	16.6	0.40	—	1,463
Daily, Winter (Max)	—	—	—	—	—	—	—	—	—	—	—	—	—	—	—	—	—	—
General Office Building	—	—	—	—	—	—	—	—	—	—	—	134	635	769	13.7	0.33	—	1,211
Regional Shopping Center	—	—	—	—	—	—	—	—	—	—	—	27.8	132	160	2.86	0.07	—	252
Enclosed Parking with Elevator	—	—	—	—	—	—	—	—	—	—	—	0.00	0.00	0.00	0.00	0.00	—	0.00
Total	—	—	—	—	—	—	—	—	—	—	—	161	768	929	16.6	0.40	—	1,463
Annual	—	—	—	—	—	—	—	—	—	—	—	—	—	—	—	—	—	—
General Office Building	—	—	—	—	—	—	—	—	—	—	—	22.1	105	127	2.27	0.05	—	200
Regional Shopping Center	—	—	—	—	—	—	—	—	—	—	—	4.61	21.9	26.5	0.47	0.01	—	41.8
Enclosed Parking with Elevator	—	—	—	—	—	—	—	—	—	—	—	0.00	0.00	0.00	0.00	0.00	—	0.00
Total	—	—	—	—	—	—	—	—	—	—	—	26.7	127	154	2.75	0.07	—	242

4.5. Waste Emissions by Land Use

4.5.2. Unmitigated

Criteria Pollutants (lb/day for daily, ton/yr for annual) and GHGs (lb/day for daily, MT/yr for annual)

Land Use	TOG	ROG	NOx	CO	SO2	PM10E	PM10D	PM10T	PM2.5E	PM2.5D	PM2.5T	BCO2	NBCO2	CO2T	CH4	N2O	R	CO2e
Daily, Summer (Max)	—	—	—	—	—	—	—	—	—	—	—	—	—	—	—	—	—	—
General Office Building	—	—	—	—	—	—	—	—	—	—	—	196	0.00	196	19.6	0.00	—	687
Regional Shopping Center	—	—	—	—	—	—	—	—	—	—	—	111	0.00	111	11.1	0.00	—	388
Enclosed Parking with Elevator	—	—	—	—	—	—	—	—	—	—	—	0.00	0.00	0.00	0.00	0.00	—	0.00
Total	—	—	—	—	—	—	—	—	—	—	—	307	0.00	307	30.7	0.00	—	1,075
Daily, Winter (Max)	—	—	—	—	—	—	—	—	—	—	—	—	—	—	—	—	—	—
General Office Building	—	—	—	—	—	—	—	—	—	—	—	196	0.00	196	19.6	0.00	—	687
Regional Shopping Center	—	—	—	—	—	—	—	—	—	—	—	111	0.00	111	11.1	0.00	—	388
Enclosed Parking with Elevator	—	—	—	—	—	—	—	—	—	—	—	0.00	0.00	0.00	0.00	0.00	—	0.00
Total	—	—	—	—	—	—	—	—	—	—	—	307	0.00	307	30.7	0.00	—	1,075

Annual	—	—	—	—	—	—	—	—	—	—	—	—	—	—	—	—	—
General Office Building	—	—	—	—	—	—	—	—	—	—	—	32.5	0.00	32.5	3.25	0.00	—	114
Regional Shopping Center	—	—	—	—	—	—	—	—	—	—	—	18.4	0.00	18.4	1.84	0.00	—	64.2
Enclosed Parking with Elevator	—	—	—	—	—	—	—	—	—	—	—	0.00	0.00	0.00	0.00	0.00	—	0.00
Total	—	—	—	—	—	—	—	—	—	—	—	50.9	0.00	50.9	5.09	0.00	—	178

4.5.1. Mitigated

Criteria Pollutants (lb/day for daily, ton/yr for annual) and GHGs (lb/day for daily, MT/yr for annual)

Land Use	TOG	ROG	NOx	CO	SO2	PM10E	PM10D	PM10T	PM2.5E	PM2.5D	PM2.5T	BCO2	NBCO2	CO2T	CH4	N2O	R	CO2e
Daily, Summer (Max)	—	—	—	—	—	—	—	—	—	—	—	—	—	—	—	—	—	—
General Office Building	—	—	—	—	—	—	—	—	—	—	—	196	0.00	196	19.6	0.00	—	687
Regional Shopping Center	—	—	—	—	—	—	—	—	—	—	—	111	0.00	111	11.1	0.00	—	388
Enclosed Parking with Elevator	—	—	—	—	—	—	—	—	—	—	—	0.00	0.00	0.00	0.00	0.00	—	0.00
Total	—	—	—	—	—	—	—	—	—	—	—	307	0.00	307	30.7	0.00	—	1,075
Daily, Winter (Max)	—	—	—	—	—	—	—	—	—	—	—	—	—	—	—	—	—	—

General Office Building	—	—	—	—	—	—	—	—	—	—	—	196	0.00	196	19.6	0.00	—	687
Regional Shopping Center	—	—	—	—	—	—	—	—	—	—	—	111	0.00	111	11.1	0.00	—	388
Enclosed Parking with Elevator	—	—	—	—	—	—	—	—	—	—	—	0.00	0.00	0.00	0.00	0.00	—	0.00
Total	—	—	—	—	—	—	—	—	—	—	—	307	0.00	307	30.7	0.00	—	1,075
Annual	—	—	—	—	—	—	—	—	—	—	—	—	—	—	—	—	—	—
General Office Building	—	—	—	—	—	—	—	—	—	—	—	32.5	0.00	32.5	3.25	0.00	—	114
Regional Shopping Center	—	—	—	—	—	—	—	—	—	—	—	18.4	0.00	18.4	1.84	0.00	—	64.2
Enclosed Parking with Elevator	—	—	—	—	—	—	—	—	—	—	—	0.00	0.00	0.00	0.00	0.00	—	0.00
Total	—	—	—	—	—	—	—	—	—	—	—	50.9	0.00	50.9	5.09	0.00	—	178

4.6. Refrigerant Emissions by Land Use

4.6.1. Unmitigated

Criteria Pollutants (lb/day for daily, ton/yr for annual) and GHGs (lb/day for daily, MT/yr for annual)

Land Use	TOG	ROG	NOx	CO	SO2	PM10E	PM10D	PM10T	PM2.5E	PM2.5D	PM2.5T	BCO2	NBCO2	CO2T	CH4	N2O	R	CO2e
Daily, Summer (Max)	—	—	—	—	—	—	—	—	—	—	—	—	—	—	—	—	—	—

General Office Building	—	—	—	—	—	—	—	—	—	—	—	—	—	—	—	—	0.95	0.95
Regional Shopping Center	—	—	—	—	—	—	—	—	—	—	—	—	—	—	—	—	0.94	0.94
Total	—	—	—	—	—	—	—	—	—	—	—	—	—	—	—	—	1.89	1.89
Daily, Winter (Max)	—	—	—	—	—	—	—	—	—	—	—	—	—	—	—	—	—	—
General Office Building	—	—	—	—	—	—	—	—	—	—	—	—	—	—	—	—	0.95	0.95
Regional Shopping Center	—	—	—	—	—	—	—	—	—	—	—	—	—	—	—	—	0.94	0.94
Total	—	—	—	—	—	—	—	—	—	—	—	—	—	—	—	—	1.89	1.89
Annual	—	—	—	—	—	—	—	—	—	—	—	—	—	—	—	—	—	—
General Office Building	—	—	—	—	—	—	—	—	—	—	—	—	—	—	—	—	0.16	0.16
Regional Shopping Center	—	—	—	—	—	—	—	—	—	—	—	—	—	—	—	—	0.16	0.16
Total	—	—	—	—	—	—	—	—	—	—	—	—	—	—	—	—	0.31	0.31

4.6.2. Mitigated

Criteria Pollutants (lb/day for daily, ton/yr for annual) and GHGs (lb/day for daily, MT/yr for annual)

Land Use	TOG	ROG	NOx	CO	SO2	PM10E	PM10D	PM10T	PM2.5E	PM2.5D	PM2.5T	BCO2	NBCO2	CO2T	CH4	N2O	R	CO2e
Daily, Summer (Max)	—	—	—	—	—	—	—	—	—	—	—	—	—	—	—	—	—	—

General Office Building	—	—	—	—	—	—	—	—	—	—	—	—	—	—	—	—	0.95	0.95
Regional Shopping Center	—	—	—	—	—	—	—	—	—	—	—	—	—	—	—	—	0.94	0.94
Total	—	—	—	—	—	—	—	—	—	—	—	—	—	—	—	—	1.89	1.89
Daily, Winter (Max)	—	—	—	—	—	—	—	—	—	—	—	—	—	—	—	—	—	—
General Office Building	—	—	—	—	—	—	—	—	—	—	—	—	—	—	—	—	0.95	0.95
Regional Shopping Center	—	—	—	—	—	—	—	—	—	—	—	—	—	—	—	—	0.94	0.94
Total	—	—	—	—	—	—	—	—	—	—	—	—	—	—	—	—	1.89	1.89
Annual	—	—	—	—	—	—	—	—	—	—	—	—	—	—	—	—	—	—
General Office Building	—	—	—	—	—	—	—	—	—	—	—	—	—	—	—	—	0.16	0.16
Regional Shopping Center	—	—	—	—	—	—	—	—	—	—	—	—	—	—	—	—	0.16	0.16
Total	—	—	—	—	—	—	—	—	—	—	—	—	—	—	—	—	0.31	0.31

4.7. Offroad Emissions By Equipment Type

4.7.1. Unmitigated

Criteria Pollutants (lb/day for daily, ton/yr for annual) and GHGs (lb/day for daily, MT/yr for annual)

Equipment Type	TOG	ROG	NOx	CO	SO2	PM10E	PM10D	PM10T	PM2.5E	PM2.5D	PM2.5T	BCO2	NBCO2	CO2T	CH4	N2O	R	CO2e

Daily, Summer (Max)	—	—	—	—	—	—	—	—	—	—	—	—	—	—	—	—	—	—
Total	—	—	—	—	—	—	—	—	—	—	—	—	—	—	—	—	—	—
Daily, Winter (Max)	—	—	—	—	—	—	—	—	—	—	—	—	—	—	—	—	—	—
Total	—	—	—	—	—	—	—	—	—	—	—	—	—	—	—	—	—	—
Annual	—	—	—	—	—	—	—	—	—	—	—	—	—	—	—	—	—	—
Total	—	—	—	—	—	—	—	—	—	—	—	—	—	—	—	—	—	—

4.7.2. Mitigated

Criteria Pollutants (lb/day for daily, ton/yr for annual) and GHGs (lb/day for daily, MT/yr for annual)

Equipment Type	TOG	ROG	NOx	CO	SO2	PM10E	PM10D	PM10T	PM2.5E	PM2.5D	PM2.5T	BCO2	NBCO2	CO2T	CH4	N2O	R	CO2e
Daily, Summer (Max)	—	—	—	—	—	—	—	—	—	—	—	—	—	—	—	—	—	—
Total	—	—	—	—	—	—	—	—	—	—	—	—	—	—	—	—	—	—
Daily, Winter (Max)	—	—	—	—	—	—	—	—	—	—	—	—	—	—	—	—	—	—
Total	—	—	—	—	—	—	—	—	—	—	—	—	—	—	—	—	—	—
Annual	—	—	—	—	—	—	—	—	—	—	—	—	—	—	—	—	—	—
Total	—	—	—	—	—	—	—	—	—	—	—	—	—	—	—	—	—	—

4.8. Stationary Emissions By Equipment Type

4.8.1. Unmitigated

Criteria Pollutants (lb/day for daily, ton/yr for annual) and GHGs (lb/day for daily, MT/yr for annual)

Equipment Type	TOG	ROG	NOx	CO	SO2	PM10E	PM10D	PM10T	PM2.5E	PM2.5D	PM2.5T	BCO2	NBCO2	CO2T	CH4	N2O	R	CO2e
Daily, Summer (Max)	—	—	—	—	—	—	—	—	—	—	—	—	—	—	—	—	—	—
Total	—	—	—	—	—	—	—	—	—	—	—	—	—	—	—	—	—	—
Daily, Winter (Max)	—	—	—	—	—	—	—	—	—	—	—	—	—	—	—	—	—	—
Total	—	—	—	—	—	—	—	—	—	—	—	—	—	—	—	—	—	—
Annual	—	—	—	—	—	—	—	—	—	—	—	—	—	—	—	—	—	—
Total	—	—	—	—	—	—	—	—	—	—	—	—	—	—	—	—	—	—

4.8.2. Mitigated

Criteria Pollutants (lb/day for daily, ton/yr for annual) and GHGs (lb/day for daily, MT/yr for annual)

Equipment Type	TOG	ROG	NOx	CO	SO2	PM10E	PM10D	PM10T	PM2.5E	PM2.5D	PM2.5T	BCO2	NBCO2	CO2T	CH4	N2O	R	CO2e
Daily, Summer (Max)	—	—	—	—	—	—	—	—	—	—	—	—	—	—	—	—	—	—
Total	—	—	—	—	—	—	—	—	—	—	—	—	—	—	—	—	—	—
Daily, Winter (Max)	—	—	—	—	—	—	—	—	—	—	—	—	—	—	—	—	—	—
Total	—	—	—	—	—	—	—	—	—	—	—	—	—	—	—	—	—	—
Annual	—	—	—	—	—	—	—	—	—	—	—	—	—	—	—	—	—	—
Total	—	—	—	—	—	—	—	—	—	—	—	—	—	—	—	—	—	—

4.9. User Defined Emissions By Equipment Type

4.9.1. Unmitigated

Criteria Pollutants (lb/day for daily, ton/yr for annual) and GHGs (lb/day for daily, MT/yr for annual)

Equipment Type	TOG	ROG	NOx	CO	SO2	PM10E	PM10D	PM10T	PM2.5E	PM2.5D	PM2.5T	BCO2	NBCO2	CO2T	CH4	N2O	R	CO2e
Daily, Summer (Max)	—	—	—	—	—	—	—	—	—	—	—	—	—	—	—	—	—	—
Total	—	—	—	—	—	—	—	—	—	—	—	—	—	—	—	—	—	—
Daily, Winter (Max)	—	—	—	—	—	—	—	—	—	—	—	—	—	—	—	—	—	—
Total	—	—	—	—	—	—	—	—	—	—	—	—	—	—	—	—	—	—
Annual	—	—	—	—	—	—	—	—	—	—	—	—	—	—	—	—	—	—
Total	—	—	—	—	—	—	—	—	—	—	—	—	—	—	—	—	—	—

4.9.2. Mitigated

Criteria Pollutants (lb/day for daily, ton/yr for annual) and GHGs (lb/day for daily, MT/yr for annual)

Equipment Type	TOG	ROG	NOx	CO	SO2	PM10E	PM10D	PM10T	PM2.5E	PM2.5D	PM2.5T	BCO2	NBCO2	CO2T	CH4	N2O	R	CO2e
Daily, Summer (Max)	—	—	—	—	—	—	—	—	—	—	—	—	—	—	—	—	—	—
Total	—	—	—	—	—	—	—	—	—	—	—	—	—	—	—	—	—	—
Daily, Winter (Max)	—	—	—	—	—	—	—	—	—	—	—	—	—	—	—	—	—	—
Total	—	—	—	—	—	—	—	—	—	—	—	—	—	—	—	—	—	—
Annual	—	—	—	—	—	—	—	—	—	—	—	—	—	—	—	—	—	—
Total	—	—	—	—	—	—	—	—	—	—	—	—	—	—	—	—	—	—

4.10. Soil Carbon Accumulation By Vegetation Type

4.10.1. Soil Carbon Accumulation By Vegetation Type - Unmitigated

Criteria Pollutants (lb/day for daily, ton/yr for annual) and GHGs (lb/day for daily, MT/yr for annual)

Vegetation	TOG	ROG	NOx	CO	SO2	PM10E	PM10D	PM10T	PM2.5E	PM2.5D	PM2.5T	BCO2	NBCO2	CO2T	CH4	N2O	R	CO2e
Daily, Summer (Max)	—	—	—	—	—	—	—	—	—	—	—	—	—	—	—	—	—	—
Total	—	—	—	—	—	—	—	—	—	—	—	—	—	—	—	—	—	—
Daily, Winter (Max)	—	—	—	—	—	—	—	—	—	—	—	—	—	—	—	—	—	—
Total	—	—	—	—	—	—	—	—	—	—	—	—	—	—	—	—	—	—
Annual	—	—	—	—	—	—	—	—	—	—	—	—	—	—	—	—	—	—
Total	—	—	—	—	—	—	—	—	—	—	—	—	—	—	—	—	—	—

4.10.2. Above and Belowground Carbon Accumulation by Land Use Type - Unmitigated

Criteria Pollutants (lb/day for daily, ton/yr for annual) and GHGs (lb/day for daily, MT/yr for annual)

Land Use	TOG	ROG	NOx	CO	SO2	PM10E	PM10D	PM10T	PM2.5E	PM2.5D	PM2.5T	BCO2	NBCO2	CO2T	CH4	N2O	R	CO2e
Daily, Summer (Max)	—	—	—	—	—	—	—	—	—	—	—	—	—	—	—	—	—	—
Total	—	—	—	—	—	—	—	—	—	—	—	—	—	—	—	—	—	—
Daily, Winter (Max)	—	—	—	—	—	—	—	—	—	—	—	—	—	—	—	—	—	—
Total	—	—	—	—	—	—	—	—	—	—	—	—	—	—	—	—	—	—
Annual	—	—	—	—	—	—	—	—	—	—	—	—	—	—	—	—	—	—
Total	—	—	—	—	—	—	—	—	—	—	—	—	—	—	—	—	—	—

4.10.3. Avoided and Sequestered Emissions by Species - Unmitigated

Criteria Pollutants (lb/day for daily, ton/yr for annual) and GHGs (lb/day for daily, MT/yr for annual)

Species	TOG	ROG	NOx	CO	SO2	PM10E	PM10D	PM10T	PM2.5E	PM2.5D	PM2.5T	BCO2	NBCO2	CO2T	CH4	N2O	R	CO2e
Daily, Summer (Max)	—	—	—	—	—	—	—	—	—	—	—	—	—	—	—	—	—	—
Avoided	—	—	—	—	—	—	—	—	—	—	—	—	—	—	—	—	—	—
Subtotal	—	—	—	—	—	—	—	—	—	—	—	—	—	—	—	—	—	—
Sequestered	—	—	—	—	—	—	—	—	—	—	—	—	—	—	—	—	—	—
Subtotal	—	—	—	—	—	—	—	—	—	—	—	—	—	—	—	—	—	—
Removed	—	—	—	—	—	—	—	—	—	—	—	—	—	—	—	—	—	—
Subtotal	—	—	—	—	—	—	—	—	—	—	—	—	—	—	—	—	—	—
—	—	—	—	—	—	—	—	—	—	—	—	—	—	—	—	—	—	—
Daily, Winter (Max)	—	—	—	—	—	—	—	—	—	—	—	—	—	—	—	—	—	—
Avoided	—	—	—	—	—	—	—	—	—	—	—	—	—	—	—	—	—	—
Subtotal	—	—	—	—	—	—	—	—	—	—	—	—	—	—	—	—	—	—
Sequestered	—	—	—	—	—	—	—	—	—	—	—	—	—	—	—	—	—	—
Subtotal	—	—	—	—	—	—	—	—	—	—	—	—	—	—	—	—	—	—
Removed	—	—	—	—	—	—	—	—	—	—	—	—	—	—	—	—	—	—
Subtotal	—	—	—	—	—	—	—	—	—	—	—	—	—	—	—	—	—	—
—	—	—	—	—	—	—	—	—	—	—	—	—	—	—	—	—	—	—
Annual	—	—	—	—	—	—	—	—	—	—	—	—	—	—	—	—	—	—
Avoided	—	—	—	—	—	—	—	—	—	—	—	—	—	—	—	—	—	—
Subtotal	—	—	—	—	—	—	—	—	—	—	—	—	—	—	—	—	—	—

Sequest	—	—	—	—	—	—	—	—	—	—	—	—	—	—	—	—	—	—
Subtotal	—	—	—	—	—	—	—	—	—	—	—	—	—	—	—	—	—	—
Removed	—	—	—	—	—	—	—	—	—	—	—	—	—	—	—	—	—	—
Subtotal	—	—	—	—	—	—	—	—	—	—	—	—	—	—	—	—	—	—
—	—	—	—	—	—	—	—	—	—	—	—	—	—	—	—	—	—	—

4.10.4. Soil Carbon Accumulation By Vegetation Type - Mitigated

Criteria Pollutants (lb/day for daily, ton/yr for annual) and GHGs (lb/day for daily, MT/yr for annual)

Vegetation	TOG	ROG	NOx	CO	SO2	PM10E	PM10D	PM10T	PM2.5E	PM2.5D	PM2.5T	BCO2	NBCO2	CO2T	CH4	N2O	R	CO2e
Daily, Summer (Max)	—	—	—	—	—	—	—	—	—	—	—	—	—	—	—	—	—	—
Total	—	—	—	—	—	—	—	—	—	—	—	—	—	—	—	—	—	—
Daily, Winter (Max)	—	—	—	—	—	—	—	—	—	—	—	—	—	—	—	—	—	—
Total	—	—	—	—	—	—	—	—	—	—	—	—	—	—	—	—	—	—
Annual	—	—	—	—	—	—	—	—	—	—	—	—	—	—	—	—	—	—
Total	—	—	—	—	—	—	—	—	—	—	—	—	—	—	—	—	—	—

4.10.5. Above and Belowground Carbon Accumulation by Land Use Type - Mitigated

Criteria Pollutants (lb/day for daily, ton/yr for annual) and GHGs (lb/day for daily, MT/yr for annual)

Land Use	TOG	ROG	NOx	CO	SO2	PM10E	PM10D	PM10T	PM2.5E	PM2.5D	PM2.5T	BCO2	NBCO2	CO2T	CH4	N2O	R	CO2e
Daily, Summer (Max)	—	—	—	—	—	—	—	—	—	—	—	—	—	—	—	—	—	—
Total	—	—	—	—	—	—	—	—	—	—	—	—	—	—	—	—	—	—

Daily, Winter (Max)	—	—	—	—	—	—	—	—	—	—	—	—	—	—	—	—	—	—
Total	—	—	—	—	—	—	—	—	—	—	—	—	—	—	—	—	—	—
Annual	—	—	—	—	—	—	—	—	—	—	—	—	—	—	—	—	—	—
Total	—	—	—	—	—	—	—	—	—	—	—	—	—	—	—	—	—	—

4.10.6. Avoided and Sequestered Emissions by Species - Mitigated

Criteria Pollutants (lb/day for daily, ton/yr for annual) and GHGs (lb/day for daily, MT/yr for annual)

Species	TOG	ROG	NOx	CO	SO2	PM10E	PM10D	PM10T	PM2.5E	PM2.5D	PM2.5T	BCO2	NBCO2	CO2T	CH4	N2O	R	CO2e
Daily, Summer (Max)	—	—	—	—	—	—	—	—	—	—	—	—	—	—	—	—	—	—
Avoided	—	—	—	—	—	—	—	—	—	—	—	—	—	—	—	—	—	—
Subtotal	—	—	—	—	—	—	—	—	—	—	—	—	—	—	—	—	—	—
Sequestered	—	—	—	—	—	—	—	—	—	—	—	—	—	—	—	—	—	—
Subtotal	—	—	—	—	—	—	—	—	—	—	—	—	—	—	—	—	—	—
Removed	—	—	—	—	—	—	—	—	—	—	—	—	—	—	—	—	—	—
Subtotal	—	—	—	—	—	—	—	—	—	—	—	—	—	—	—	—	—	—
—	—	—	—	—	—	—	—	—	—	—	—	—	—	—	—	—	—	—
Daily, Winter (Max)	—	—	—	—	—	—	—	—	—	—	—	—	—	—	—	—	—	—
Avoided	—	—	—	—	—	—	—	—	—	—	—	—	—	—	—	—	—	—
Subtotal	—	—	—	—	—	—	—	—	—	—	—	—	—	—	—	—	—	—
Sequestered	—	—	—	—	—	—	—	—	—	—	—	—	—	—	—	—	—	—
Subtotal	—	—	—	—	—	—	—	—	—	—	—	—	—	—	—	—	—	—

Removed	—	—	—	—	—	—	—	—	—	—	—	—	—	—	—	—	—	—
Subtotal	—	—	—	—	—	—	—	—	—	—	—	—	—	—	—	—	—	—
—	—	—	—	—	—	—	—	—	—	—	—	—	—	—	—	—	—	—
Annual	—	—	—	—	—	—	—	—	—	—	—	—	—	—	—	—	—	—
Avoided	—	—	—	—	—	—	—	—	—	—	—	—	—	—	—	—	—	—
Subtotal	—	—	—	—	—	—	—	—	—	—	—	—	—	—	—	—	—	—
Sequestered	—	—	—	—	—	—	—	—	—	—	—	—	—	—	—	—	—	—
Subtotal	—	—	—	—	—	—	—	—	—	—	—	—	—	—	—	—	—	—
Removed	—	—	—	—	—	—	—	—	—	—	—	—	—	—	—	—	—	—
Subtotal	—	—	—	—	—	—	—	—	—	—	—	—	—	—	—	—	—	—
—	—	—	—	—	—	—	—	—	—	—	—	—	—	—	—	—	—	—

5. Activity Data

5.9. Operational Mobile Sources

5.9.1. Unmitigated

Land Use Type	Trips/Weekday	Trips/Saturday	Trips/Sunday	Trips/Year	VMT/Weekday	VMT/Saturday	VMT/Sunday	VMT/Year
Total all Land Uses	10,658	0.00	0.00	2,778,693	0.00	0.00	0.00	0.00

5.9.2. Mitigated

Land Use Type	Trips/Weekday	Trips/Saturday	Trips/Sunday	Trips/Year	VMT/Weekday	VMT/Saturday	VMT/Sunday	VMT/Year
Total all Land Uses	10,658	0.00	0.00	2,778,693	0.00	0.00	0.00	0.00

5.10. Operational Area Sources

5.10.1. Hearths

5.10.1.1. Unmitigated

5.10.1.2. Mitigated

5.10.2. Architectural Coatings

Residential Interior Area Coated (sq ft)	Residential Exterior Area Coated (sq ft)	Non-Residential Interior Area Coated (sq ft)	Non-Residential Exterior Area Coated (sq ft)	Parking Area Coated (sq ft)
0	0.00	891,167	295,052	12,023

5.10.3. Landscape Equipment

Season	Unit	Value
Snow Days	day/yr	0.00
Summer Days	day/yr	250

5.10.4. Landscape Equipment - Mitigated

Season	Unit	Value
Snow Days	day/yr	0.00
Summer Days	day/yr	250

5.11. Operational Energy Consumption

5.11.1. Unmitigated

Electricity (kWh/yr) and CO2 and CH4 and N2O and Natural Gas (kBTU/yr)

Land Use	Electricity (kWh/yr)	CO2	CH4	N2O	Natural Gas (kBTU/yr)
General Office Building	8,192,372	489	0.0330	0.0040	0.00
Regional Shopping Center	2,152,179	489	0.0330	0.0040	0.00

Enclosed Parking with Elevator	2,133,647	489	0.0330	0.0040	0.00

5.11.2. Mitigated

Electricity (kWh/yr) and CO2 and CH4 and N2O and Natural Gas (kBTU/yr)

Land Use	Electricity (kWh/yr)	CO2	CH4	N2O	Natural Gas (kBTU/yr)
General Office Building	8,192,372	489	0.0330	0.0040	0.00
Regional Shopping Center	2,152,179	489	0.0330	0.0040	0.00
Enclosed Parking with Elevator	2,133,647	489	0.0330	0.0040	0.00

5.12. Operational Water and Wastewater Consumption

5.12.1. Unmitigated

Land Use	Indoor Water (gal/year)	Outdoor Water (gal/year)
General Office Building	69,671,629	0.00
Regional Shopping Center	14,518,214	0.00
Enclosed Parking with Elevator	0.00	0.00

5.12.2. Mitigated

Land Use	Indoor Water (gal/year)	Outdoor Water (gal/year)
General Office Building	69,671,629	0.00
Regional Shopping Center	14,518,214	0.00
Enclosed Parking with Elevator	0.00	0.00

5.13. Operational Waste Generation

5.13.1. Unmitigated

Land Use	Waste (ton/year)	Cogeneration (kWh/year)

General Office Building	365	0.00
Regional Shopping Center	206	0.00
Enclosed Parking with Elevator	0.00	0.00

5.13.2. Mitigated

Land Use	Waste (ton/year)	Cogeneration (kWh/year)
General Office Building	365	0.00
Regional Shopping Center	206	0.00
Enclosed Parking with Elevator	0.00	0.00

5.14. Operational Refrigeration and Air Conditioning Equipment

5.14.1. Unmitigated

Land Use Type	Equipment Type	Refrigerant	GWP	Quantity (kg)	Operations Leak Rate	Service Leak Rate	Times Serviced
General Office Building	Household refrigerators and/or freezers	R-134a	1,430	0.02	0.60	0.00	1.00
General Office Building	Other commercial A/C and heat pumps	R-410A	2,088	< 0.005	4.00	4.00	18.0
Regional Shopping Center	Other commercial A/C and heat pumps	R-410A	2,088	< 0.005	4.00	4.00	18.0
Regional Shopping Center	Stand-alone retail refrigerators and freezers	R-134a	1,430	0.04	1.00	0.00	1.00

5.14.2. Mitigated

Land Use Type	Equipment Type	Refrigerant	GWP	Quantity (kg)	Operations Leak Rate	Service Leak Rate	Times Serviced
General Office Building	Household refrigerators and/or freezers	R-134a	1,430	0.02	0.60	0.00	1.00

General Office Building	Other commercial A/C and heat pumps	R-410A	2,088	< 0.005	4.00	4.00	18.0
Regional Shopping Center	Other commercial A/C and heat pumps	R-410A	2,088	< 0.005	4.00	4.00	18.0
Regional Shopping Center	Stand-alone retail refrigerators and freezers	R-134a	1,430	0.04	1.00	0.00	1.00

5.15. Operational Off-Road Equipment

5.15.1. Unmitigated

Equipment Type	Fuel Type	Engine Tier	Number per Day	Hours Per Day	Horsepower	Load Factor

5.15.2. Mitigated

Equipment Type	Fuel Type	Engine Tier	Number per Day	Hours Per Day	Horsepower	Load Factor

5.16. Stationary Sources

5.16.1. Emergency Generators and Fire Pumps

Equipment Type	Fuel Type	Number per Day	Hours per Day	Hours per Year	Horsepower	Load Factor

5.16.2. Process Boilers

Equipment Type	Fuel Type	Number	Boiler Rating (MMBtu/hr)	Daily Heat Input (MMBtu/day)	Annual Heat Input (MMBtu/yr)

5.17. User Defined

Equipment Type	Fuel Type
—	—

5.18. Vegetation

5.18.1. Land Use Change

5.18.1.1. Unmitigated

Vegetation Land Use Type	Vegetation Soil Type	Initial Acres	Final Acres

5.18.1.2. Mitigated

Vegetation Land Use Type	Vegetation Soil Type	Initial Acres	Final Acres

5.18.1. Biomass Cover Type

5.18.1.1. Unmitigated

Biomass Cover Type	Initial Acres	Final Acres

5.18.1.2. Mitigated

Biomass Cover Type	Initial Acres	Final Acres

5.18.2. Sequestration

5.18.2.1. Unmitigated

Tree Type	Number	Electricity Saved (kWh/year)	Natural Gas Saved (btu/year)

5.18.2.2. Mitigated

Tree Type	Number	Electricity Saved (kWh/year)	Natural Gas Saved (btu/year)

Reduced Intensity Alternative Custom Report

Table of Contents

1. Basic Project Information

1.1. Basic Project Information

1.2. Land Use Types

1.3. User-Selected Emission Reduction Measures by Emissions Sector

2. Emissions Summary

2.4. Operations Emissions Compared Against Thresholds

2.5. Operations Emissions by Sector, Unmitigated

2.6. Operations Emissions by Sector, Mitigated

4. Operations Emissions Details

4.1. Mobile Emissions by Land Use

4.1.1. Unmitigated

4.1.2. Mitigated

4.2. Energy

4.2.1. Electricity Emissions By Land Use - Unmitigated

4.2.2. Electricity Emissions By Land Use - Mitigated

4.2.3. Natural Gas Emissions By Land Use - Unmitigated

4.2.4. Natural Gas Emissions By Land Use - Mitigated

4.3. Area Emissions by Source

4.3.2. Unmitigated

4.3.1. Mitigated

4.4. Water Emissions by Land Use

4.4.2. Unmitigated

4.4.1. Mitigated

4.5. Waste Emissions by Land Use

4.5.2. Unmitigated

4.5.1. Mitigated

4.6. Refrigerant Emissions by Land Use

4.6.1. Unmitigated

4.6.2. Mitigated

4.7. Offroad Emissions By Equipment Type

4.7.1. Unmitigated

4.7.2. Mitigated

4.8. Stationary Emissions By Equipment Type

4.8.1. Unmitigated

4.8.2. Mitigated

4.9. User Defined Emissions By Equipment Type

4.9.1. Unmitigated

4.9.2. Mitigated

4.10. Soil Carbon Accumulation By Vegetation Type

4.10.1. Soil Carbon Accumulation By Vegetation Type - Unmitigated

4.10.2. Above and Belowground Carbon Accumulation by Land Use Type - Unmitigated

4.10.3. Avoided and Sequestered Emissions by Species - Unmitigated

4.10.4. Soil Carbon Accumulation By Vegetation Type - Mitigated

4.10.5. Above and Belowground Carbon Accumulation by Land Use Type - Mitigated

4.10.6. Avoided and Sequestered Emissions by Species - Mitigated

5. Activity Data

5.9. Operational Mobile Sources

5.9.1. Unmitigated

5.9.2. Mitigated

5.10. Operational Area Sources

5.10.1. Hearths

5.10.1.1. Unmitigated

5.10.1.2. Mitigated

5.10.2. Architectural Coatings

5.10.3. Landscape Equipment

5.10.4. Landscape Equipment - Mitigated

5.11. Operational Energy Consumption

5.11.1. Unmitigated

5.11.2. Mitigated

5.12. Operational Water and Wastewater Consumption

5.12.1. Unmitigated

5.12.2. Mitigated

5.13. Operational Waste Generation

5.13.1. Unmitigated

5.13.2. Mitigated

5.14. Operational Refrigeration and Air Conditioning Equipment

5.14.1. Unmitigated

5.14.2. Mitigated

5.15. Operational Off-Road Equipment

5.15.1. Unmitigated

5.15.2. Mitigated

5.16. Stationary Sources

5.16.1. Emergency Generators and Fire Pumps

5.16.2. Process Boilers

5.17. User Defined

5.18. Vegetation

5.18.1. Land Use Change

5.18.1.1. Unmitigated

5.18.1.2. Mitigated

5.18.1. Biomass Cover Type

5.18.1.1. Unmitigated

5.18.1.2. Mitigated

5.18.2. Sequestration

5.18.2.1. Unmitigated

5.18.2.2. Mitigated

1. Basic Project Information

1.1. Basic Project Information

Data Field	Value
Project Name	Reduced Intensity Alternative
Lead Agency	—
Land Use Scale	Project/site
Analysis Level for Defaults	County
Windspeed (m/s)	2.50
Precipitation (days)	20.2
Location	34.151842669871044, -118.27309924968785
County	Los Angeles-South Coast
City	Glendale
Air District	South Coast AQMD
Air Basin	South Coast
TAZ	3984
EDFZ	18
Electric Utility	Glendale Water & Power
Gas Utility	Southern California Gas

1.2. Land Use Types

Land Use Subtype	Size	Unit	Lot Acreage	Building Area (sq ft)	Landscape Area (sq ft)	Special Landscape Area (sq ft)	Population	Description
General Heavy Industry	255	1000sqft	5.85	255,160	0.00	—	—	—
Enclosed Parking with Elevator	104	1000sqft	2.39	104,586	0.00	—	—	—

1.3. User-Selected Emission Reduction Measures by Emissions Sector

Sector	#	Measure Title
Energy	E-15	Require All-Electric Development

2. Emissions Summary

2.4. Operations Emissions Compared Against Thresholds

Criteria Pollutants (lb/day for daily, ton/yr for annual) and GHGs (lb/day for daily, MT/yr for annual)

Un/Mit.	TOG	ROG	NOx	CO	SO2	PM10E	PM10D	PM10T	PM2.5E	PM2.5D	PM2.5T	BCO2	NBCO2	CO2T	CH4	N2O	R	CO2e
Daily, Summer (Max)	—	—	—	—	—	—	—	—	—	—	—	—	—	—	—	—	—	—
Unmit.	6.44	11.9	1.09	23.3	< 0.005	0.03	0.00	0.03	0.03	0.00	0.03	283	11,132	11,416	29.5	0.46	66.4	12,358
Mit.	6.44	11.9	1.09	23.3	< 0.005	0.03	0.00	0.03	0.03	0.00	0.03	283	11,132	11,416	29.5	0.46	66.4	12,358
% Reduced	—	—	—	—	—	—	—	—	—	—	—	—	—	—	—	—	—	—
Daily, Winter (Max)	—	—	—	—	—	—	—	—	—	—	—	—	—	—	—	—	—	—
Unmit.	3.62	9.32	1.03	9.17	< 0.005	0.01	0.00	0.01	0.01	0.00	0.01	283	11,071	11,354	29.6	0.46	66.4	12,297
Mit.	3.62	9.32	1.03	9.17	< 0.005	0.01	0.00	0.01	0.01	0.00	0.01	283	11,071	11,354	29.6	0.46	66.4	12,297
% Reduced	—	—	—	—	—	—	—	—	—	—	—	—	—	—	—	—	—	—
Average Daily (Max)	—	—	—	—	—	—	—	—	—	—	—	—	—	—	—	—	—	—
Unmit.	4.46	10.0	0.81	17.1	< 0.005	0.02	0.00	0.02	0.02	0.00	0.02	283	11,045	11,329	29.5	0.44	66.4	12,263
Mit.	4.46	10.0	0.81	17.1	< 0.005	0.02	0.00	0.02	0.02	0.00	0.02	283	11,045	11,329	29.5	0.44	66.4	12,263
% Reduced	—	—	—	—	—	—	—	—	—	—	—	—	—	—	—	—	—	—

Annual (Max)	—	—	—	—	—	—	—	—	—	—	—	—	—	—	—	—	—	—
Unmit.	0.81	1.83	0.15	3.11	< 0.005	< 0.005	0.00	< 0.005	< 0.005	0.00	< 0.005	46.9	1,829	1,876	4.88	0.07	11.0	2,030
Mit.	0.81	1.83	0.15	3.11	< 0.005	< 0.005	0.00	< 0.005	< 0.005	0.00	< 0.005	46.9	1,829	1,876	4.88	0.07	11.0	2,030
% Reduced	—	—	—	—	—	—	—	—	—	—	—	—	—	—	—	—	—	—

2.5. Operations Emissions by Sector, Unmitigated

Criteria Pollutants (lb/day for daily, ton/yr for annual) and GHGs (lb/day for daily, MT/yr for annual)

Sector	TOG	ROG	NOx	CO	SO2	PM10E	PM10D	PM10T	PM2.5E	PM2.5D	PM2.5T	BCO2	NBCO2	CO2T	CH4	N2O	R	CO2e
Daily, Summer (Max)	—	—	—	—	—	—	—	—	—	—	—	—	—	—	—	—	—	—
Mobile	3.66	3.57	0.95	7.64	< 0.005	0.01	0.00	0.01	0.01	0.00	0.01	—	239	239	0.19	0.09	0.00	271
Area	2.78	8.37	0.13	15.6	< 0.005	0.02	—	0.02	0.03	—	0.03	—	64.3	64.3	< 0.005	0.01	—	66.2
Energy	0.00	0.00	0.00	0.00	0.00	0.00	—	0.00	0.00	—	0.00	—	10,291	10,291	0.69	0.08	—	10,334
Water	—	—	—	—	—	—	—	—	—	—	—	113	538	651	11.6	0.28	—	1,025
Waste	—	—	—	—	—	—	—	—	—	—	—	170	0.00	170	17.0	0.00	—	596
Refrig.	—	—	—	—	—	—	—	—	—	—	—	—	—	—	—	—	66.4	66.4
Total	6.44	11.9	1.09	23.3	< 0.005	0.03	0.00	0.03	0.03	0.00	0.03	283	11,132	11,416	29.5	0.46	66.4	12,358
Daily, Winter (Max)	—	—	—	—	—	—	—	—	—	—	—	—	—	—	—	—	—	—
Mobile	3.62	3.52	1.03	9.17	< 0.005	0.01	0.00	0.01	0.01	0.00	0.01	—	242	242	0.21	0.10	0.00	276
Area	—	5.80	—	—	—	—	—	—	—	—	—	—	—	—	—	—	—	—
Energy	0.00	0.00	0.00	0.00	0.00	0.00	—	0.00	0.00	—	0.00	—	10,291	10,291	0.69	0.08	—	10,334
Water	—	—	—	—	—	—	—	—	—	—	—	113	538	651	11.6	0.28	—	1,025
Waste	—	—	—	—	—	—	—	—	—	—	—	170	0.00	170	17.0	0.00	—	596
Refrig.	—	—	—	—	—	—	—	—	—	—	—	—	—	—	—	—	66.4	66.4

Total	3.62	9.32	1.03	9.17	< 0.005	0.01	0.00	0.01	0.01	0.00	0.01	283	11,071	11,354	29.6	0.46	66.4	12,297
Average Daily	—	—	—	—	—	—	—	—	—	—	—	—	—	—	—	—	—	—
Mobile	2.56	2.49	0.72	6.34	< 0.005	< 0.005	0.00	< 0.005	< 0.005	0.00	< 0.005	—	172	172	0.15	0.07	0.00	196
Area	1.91	7.56	0.09	10.7	< 0.005	0.01	—	0.01	0.02	—	0.02	—	44.1	44.1	< 0.005	< 0.005	—	45.4
Energy	0.00	0.00	0.00	0.00	0.00	0.00	—	0.00	0.00	—	0.00	—	10,291	10,291	0.69	0.08	—	10,334
Water	—	—	—	—	—	—	—	—	—	—	—	113	538	651	11.6	0.28	—	1,025
Waste	—	—	—	—	—	—	—	—	—	—	—	170	0.00	170	17.0	0.00	—	596
Refrig.	—	—	—	—	—	—	—	—	—	—	—	—	—	—	—	—	66.4	66.4
Total	4.46	10.0	0.81	17.1	< 0.005	0.02	0.00	0.02	0.02	0.00	0.02	283	11,045	11,329	29.5	0.44	66.4	12,263
Annual	—	—	—	—	—	—	—	—	—	—	—	—	—	—	—	—	—	—
Mobile	0.47	0.45	0.13	1.16	< 0.005	< 0.005	0.00	< 0.005	< 0.005	0.00	< 0.005	—	28.5	28.5	0.02	0.01	0.00	32.5
Area	0.35	1.38	0.02	1.96	< 0.005	< 0.005	—	< 0.005	< 0.005	—	< 0.005	—	7.30	7.30	< 0.005	< 0.005	—	7.51
Energy	0.00	0.00	0.00	0.00	0.00	0.00	—	0.00	0.00	—	0.00	—	1,704	1,704	0.11	0.01	—	1,711
Water	—	—	—	—	—	—	—	—	—	—	—	18.7	89.0	108	1.92	0.05	—	170
Waste	—	—	—	—	—	—	—	—	—	—	—	28.2	0.00	28.2	2.82	0.00	—	98.7
Refrig.	—	—	—	—	—	—	—	—	—	—	—	—	—	—	—	—	11.0	11.0
Total	0.81	1.83	0.15	3.11	< 0.005	< 0.005	0.00	< 0.005	< 0.005	0.00	< 0.005	46.9	1,829	1,876	4.88	0.07	11.0	2,030

2.6. Operations Emissions by Sector, Mitigated

Criteria Pollutants (lb/day for daily, ton/yr for annual) and GHGs (lb/day for daily, MT/yr for annual)

Sector	TOG	ROG	NOx	CO	SO2	PM10E	PM10D	PM10T	PM2.5E	PM2.5D	PM2.5T	BCO2	NBCO2	CO2T	CH4	N2O	R	CO2e
Daily, Summer (Max)	—	—	—	—	—	—	—	—	—	—	—	—	—	—	—	—	—	—
Mobile	3.66	3.57	0.95	7.64	< 0.005	0.01	0.00	0.01	0.01	0.00	0.01	—	239	239	0.19	0.09	0.00	271
Area	2.78	8.37	0.13	15.6	< 0.005	0.02	—	0.02	0.03	—	0.03	—	64.3	64.3	< 0.005	0.01	—	66.2
Energy	0.00	0.00	0.00	0.00	0.00	0.00	—	0.00	0.00	—	0.00	—	10,291	10,291	0.69	0.08	—	10,334

Water	—	—	—	—	—	—	—	—	—	—	—	113	538	651	11.6	0.28	—	1,025
Waste	—	—	—	—	—	—	—	—	—	—	—	170	0.00	170	17.0	0.00	—	596
Refrig.	—	—	—	—	—	—	—	—	—	—	—	—	—	—	—	—	66.4	66.4
Total	6.44	11.9	1.09	23.3	< 0.005	0.03	0.00	0.03	0.03	0.00	0.03	283	11,132	11,416	29.5	0.46	66.4	12,358
Daily, Winter (Max)	—	—	—	—	—	—	—	—	—	—	—	—	—	—	—	—	—	—
Mobile	3.62	3.52	1.03	9.17	< 0.005	0.01	0.00	0.01	0.01	0.00	0.01	—	242	242	0.21	0.10	0.00	276
Area	—	5.80	—	—	—	—	—	—	—	—	—	—	—	—	—	—	—	—
Energy	0.00	0.00	0.00	0.00	0.00	0.00	—	0.00	0.00	—	0.00	—	10,291	10,291	0.69	0.08	—	10,334
Water	—	—	—	—	—	—	—	—	—	—	—	113	538	651	11.6	0.28	—	1,025
Waste	—	—	—	—	—	—	—	—	—	—	—	170	0.00	170	17.0	0.00	—	596
Refrig.	—	—	—	—	—	—	—	—	—	—	—	—	—	—	—	—	66.4	66.4
Total	3.62	9.32	1.03	9.17	< 0.005	0.01	0.00	0.01	0.01	0.00	0.01	283	11,071	11,354	29.6	0.46	66.4	12,297
Average Daily	—	—	—	—	—	—	—	—	—	—	—	—	—	—	—	—	—	—
Mobile	2.56	2.49	0.72	6.34	< 0.005	< 0.005	0.00	< 0.005	< 0.005	0.00	< 0.005	—	172	172	0.15	0.07	0.00	196
Area	1.91	7.56	0.09	10.7	< 0.005	0.01	—	0.01	0.02	—	0.02	—	44.1	44.1	< 0.005	< 0.005	—	45.4
Energy	0.00	0.00	0.00	0.00	0.00	0.00	—	0.00	0.00	—	0.00	—	10,291	10,291	0.69	0.08	—	10,334
Water	—	—	—	—	—	—	—	—	—	—	—	113	538	651	11.6	0.28	—	1,025
Waste	—	—	—	—	—	—	—	—	—	—	—	170	0.00	170	17.0	0.00	—	596
Refrig.	—	—	—	—	—	—	—	—	—	—	—	—	—	—	—	—	66.4	66.4
Total	4.46	10.0	0.81	17.1	< 0.005	0.02	0.00	0.02	0.02	0.00	0.02	283	11,045	11,329	29.5	0.44	66.4	12,263
Annual	—	—	—	—	—	—	—	—	—	—	—	—	—	—	—	—	—	—
Mobile	0.47	0.45	0.13	1.16	< 0.005	< 0.005	0.00	< 0.005	< 0.005	0.00	< 0.005	—	28.5	28.5	0.02	0.01	0.00	32.5
Area	0.35	1.38	0.02	1.96	< 0.005	< 0.005	—	< 0.005	< 0.005	—	< 0.005	—	7.30	7.30	< 0.005	< 0.005	—	7.51
Energy	0.00	0.00	0.00	0.00	0.00	0.00	—	0.00	0.00	—	0.00	—	1,704	1,704	0.11	0.01	—	1,711
Water	—	—	—	—	—	—	—	—	—	—	—	18.7	89.0	108	1.92	0.05	—	170
Waste	—	—	—	—	—	—	—	—	—	—	—	28.2	0.00	28.2	2.82	0.00	—	98.7

Refrig.	—	—	—	—	—	—	—	—	—	—	—	—	—	—	—	—	11.0	11.0
Total	0.81	1.83	0.15	3.11	< 0.005	< 0.005	0.00	< 0.005	< 0.005	0.00	< 0.005	46.9	1,829	1,876	4.88	0.07	11.0	2,030

4. Operations Emissions Details

4.1. Mobile Emissions by Land Use

4.1.1. Unmitigated

Mobile source emissions results are presented in Sections 2.6. No further detailed breakdown of emissions is available.

4.1.2. Mitigated

Mobile source emissions results are presented in Sections 2.5. No further detailed breakdown of emissions is available.

4.2. Energy

4.2.1. Electricity Emissions By Land Use - Unmitigated

Criteria Pollutants (lb/day for daily, ton/yr for annual) and GHGs (lb/day for daily, MT/yr for annual)

Land Use	TOG	ROG	NOx	CO	SO2	PM10E	PM10D	PM10T	PM2.5E	PM2.5D	PM2.5T	BCO2	NBCO2	CO2T	CH4	N2O	R	CO2e
Daily, Summer (Max)	—	—	—	—	—	—	—	—	—	—	—	—	—	—	—	—	—	—
General Heavy Industry	—	—	—	—	—	—	—	—	—	—	—	—	9,774	9,774	0.66	0.08	—	9,814
Enclosed Parking with Elevator	—	—	—	—	—	—	—	—	—	—	—	—	517	517	0.03	< 0.005	—	519
Total	—	—	—	—	—	—	—	—	—	—	—	—	10,291	10,291	0.69	0.08	—	10,334
Daily, Winter (Max)	—	—	—	—	—	—	—	—	—	—	—	—	—	—	—	—	—	—

General Heavy Industry	—	—	—	—	—	—	—	—	—	—	—	—	9,774	9,774	0.66	0.08	—	9,814
Enclosed Parking with Elevator	—	—	—	—	—	—	—	—	—	—	—	—	517	517	0.03	< 0.005	—	519
Total	—	—	—	—	—	—	—	—	—	—	—	—	10,291	10,291	0.69	0.08	—	10,334
Annual	—	—	—	—	—	—	—	—	—	—	—	—	—	—	—	—	—	—
General Heavy Industry	—	—	—	—	—	—	—	—	—	—	—	—	1,618	1,618	0.11	0.01	—	1,625
Enclosed Parking with Elevator	—	—	—	—	—	—	—	—	—	—	—	—	85.6	85.6	0.01	< 0.005	—	86.0
Total	—	—	—	—	—	—	—	—	—	—	—	—	1,704	1,704	0.11	0.01	—	1,711

4.2.2. Electricity Emissions By Land Use - Mitigated

Criteria Pollutants (lb/day for daily, ton/yr for annual) and GHGs (lb/day for daily, MT/yr for annual)

Land Use	TOG	ROG	NOx	CO	SO2	PM10E	PM10D	PM10T	PM2.5E	PM2.5D	PM2.5T	BCO2	NBCO2	CO2T	CH4	N2O	R	CO2e
Daily, Summer (Max)	—	—	—	—	—	—	—	—	—	—	—	—	—	—	—	—	—	—
General Heavy Industry	—	—	—	—	—	—	—	—	—	—	—	—	9,774	9,774	0.66	0.08	—	9,814
Enclosed Parking with Elevator	—	—	—	—	—	—	—	—	—	—	—	—	517	517	0.03	< 0.005	—	519
Total	—	—	—	—	—	—	—	—	—	—	—	—	10,291	10,291	0.69	0.08	—	10,334

Daily, Winter (Max)	—	—	—	—	—	—	—	—	—	—	—	—	—	—	—	—	—	—
General Heavy Industry	—	—	—	—	—	—	—	—	—	—	—	—	9,774	9,774	0.66	0.08	—	9,814
Enclosed Parking with Elevator	—	—	—	—	—	—	—	—	—	—	—	—	517	517	0.03	< 0.005	—	519
Total	—	—	—	—	—	—	—	—	—	—	—	—	10,291	10,291	0.69	0.08	—	10,334
Annual	—	—	—	—	—	—	—	—	—	—	—	—	—	—	—	—	—	—
General Heavy Industry	—	—	—	—	—	—	—	—	—	—	—	—	1,618	1,618	0.11	0.01	—	1,625
Enclosed Parking with Elevator	—	—	—	—	—	—	—	—	—	—	—	—	85.6	85.6	0.01	< 0.005	—	86.0
Total	—	—	—	—	—	—	—	—	—	—	—	—	1,704	1,704	0.11	0.01	—	1,711

4.2.3. Natural Gas Emissions By Land Use - Unmitigated

Criteria Pollutants (lb/day for daily, ton/yr for annual) and GHGs (lb/day for daily, MT/yr for annual)

Land Use	TOG	ROG	NOx	CO	SO2	PM10E	PM10D	PM10T	PM2.5E	PM2.5D	PM2.5T	BCO2	NBCO2	CO2T	CH4	N2O	R	CO2e
Daily, Summer (Max)	—	—	—	—	—	—	—	—	—	—	—	—	—	—	—	—	—	—
General Heavy Industry	0.00	0.00	0.00	0.00	0.00	0.00	—	0.00	0.00	—	0.00	—	0.00	0.00	0.00	0.00	—	0.00
Enclosed Parking with Elevator	0.00	0.00	0.00	0.00	0.00	0.00	—	0.00	0.00	—	0.00	—	0.00	0.00	0.00	0.00	—	0.00

Total	0.00	0.00	0.00	0.00	0.00	0.00	—	0.00	0.00	—	0.00	—	0.00	0.00	0.00	0.00	—	0.00
Daily, Winter (Max)	—	—	—	—	—	—	—	—	—	—	—	—	—	—	—	—	—	—
General Heavy Industry	0.00	0.00	0.00	0.00	0.00	0.00	—	0.00	0.00	—	0.00	—	0.00	0.00	0.00	0.00	—	0.00
Enclosed Parking with Elevator	0.00	0.00	0.00	0.00	0.00	0.00	—	0.00	0.00	—	0.00	—	0.00	0.00	0.00	0.00	—	0.00
Total	0.00	0.00	0.00	0.00	0.00	0.00	—	0.00	0.00	—	0.00	—	0.00	0.00	0.00	0.00	—	0.00
Annual	—	—	—	—	—	—	—	—	—	—	—	—	—	—	—	—	—	—
General Heavy Industry	0.00	0.00	0.00	0.00	0.00	0.00	—	0.00	0.00	—	0.00	—	0.00	0.00	0.00	0.00	—	0.00
Enclosed Parking with Elevator	0.00	0.00	0.00	0.00	0.00	0.00	—	0.00	0.00	—	0.00	—	0.00	0.00	0.00	0.00	—	0.00
Total	0.00	0.00	0.00	0.00	0.00	0.00	—	0.00	0.00	—	0.00	—	0.00	0.00	0.00	0.00	—	0.00

4.2.4. Natural Gas Emissions By Land Use - Mitigated

Criteria Pollutants (lb/day for daily, ton/yr for annual) and GHGs (lb/day for daily, MT/yr for annual)

Land Use	TOG	ROG	NOx	CO	SO2	PM10E	PM10D	PM10T	PM2.5E	PM2.5D	PM2.5T	BCO2	NBCO2	CO2T	CH4	N2O	R	CO2e
Daily, Summer (Max)	—	—	—	—	—	—	—	—	—	—	—	—	—	—	—	—	—	—
General Heavy Industry	0.00	0.00	0.00	0.00	0.00	0.00	—	0.00	0.00	—	0.00	—	0.00	0.00	0.00	0.00	—	0.00

Enclosed Parking with Elevator	0.00	0.00	0.00	0.00	0.00	0.00	—	0.00	0.00	—	0.00	—	0.00	0.00	0.00	0.00	—	0.00
Total	0.00	0.00	0.00	0.00	0.00	0.00	—	0.00	0.00	—	0.00	—	0.00	0.00	0.00	0.00	—	0.00
Daily, Winter (Max)	—	—	—	—	—	—	—	—	—	—	—	—	—	—	—	—	—	—
General Heavy Industry	0.00	0.00	0.00	0.00	0.00	0.00	—	0.00	0.00	—	0.00	—	0.00	0.00	0.00	0.00	—	0.00
Enclosed Parking with Elevator	0.00	0.00	0.00	0.00	0.00	0.00	—	0.00	0.00	—	0.00	—	0.00	0.00	0.00	0.00	—	0.00
Total	0.00	0.00	0.00	0.00	0.00	0.00	—	0.00	0.00	—	0.00	—	0.00	0.00	0.00	0.00	—	0.00
Annual	—	—	—	—	—	—	—	—	—	—	—	—	—	—	—	—	—	—
General Heavy Industry	0.00	0.00	0.00	0.00	0.00	0.00	—	0.00	0.00	—	0.00	—	0.00	0.00	0.00	0.00	—	0.00
Enclosed Parking with Elevator	0.00	0.00	0.00	0.00	0.00	0.00	—	0.00	0.00	—	0.00	—	0.00	0.00	0.00	0.00	—	0.00
Total	0.00	0.00	0.00	0.00	0.00	0.00	—	0.00	0.00	—	0.00	—	0.00	0.00	0.00	0.00	—	0.00

4.3. Area Emissions by Source

4.3.2. Unmitigated

Criteria Pollutants (lb/day for daily, ton/yr for annual) and GHGs (lb/day for daily, MT/yr for annual)

Source	TOG	ROG	NOx	CO	SO2	PM10E	PM10D	PM10T	PM2.5E	PM2.5D	PM2.5T	BCO2	NBCO2	CO2T	CH4	N2O	R	CO2e
Daily, Summer (Max)	—	—	—	—	—	—	—	—	—	—	—	—	—	—	—	—	—	—

Consum Products	—	5.47	—	—	—	—	—	—	—	—	—	—	—	—	—	—	—	—
Architectural Coatings	—	0.34	—	—	—	—	—	—	—	—	—	—	—	—	—	—	—	—
Landscape Equipment	2.78	2.57	0.13	15.6	< 0.005	0.02	—	0.02	0.03	—	0.03	—	64.3	64.3	< 0.005	0.01	—	66.2
Total	2.78	8.37	0.13	15.6	< 0.005	0.02	—	0.02	0.03	—	0.03	—	64.3	64.3	< 0.005	0.01	—	66.2
Daily, Winter (Max)	—	—	—	—	—	—	—	—	—	—	—	—	—	—	—	—	—	—
Consumer Products	—	5.47	—	—	—	—	—	—	—	—	—	—	—	—	—	—	—	—
Architectural Coatings	—	0.34	—	—	—	—	—	—	—	—	—	—	—	—	—	—	—	—
Total	—	5.80	—	—	—	—	—	—	—	—	—	—	—	—	—	—	—	—
Annual	—	—	—	—	—	—	—	—	—	—	—	—	—	—	—	—	—	—
Consumer Products	—	1.00	—	—	—	—	—	—	—	—	—	—	—	—	—	—	—	—
Architectural Coatings	—	0.06	—	—	—	—	—	—	—	—	—	—	—	—	—	—	—	—
Landscape Equipment	0.35	0.32	0.02	1.96	< 0.005	< 0.005	—	< 0.005	< 0.005	—	< 0.005	—	7.30	7.30	< 0.005	< 0.005	—	7.51
Total	0.35	1.38	0.02	1.96	< 0.005	< 0.005	—	< 0.005	< 0.005	—	< 0.005	—	7.30	7.30	< 0.005	< 0.005	—	7.51

4.3.1. Mitigated

Criteria Pollutants (lb/day for daily, ton/yr for annual) and GHGs (lb/day for daily, MT/yr for annual)

Source	TOG	ROG	NOx	CO	SO2	PM10E	PM10D	PM10T	PM2.5E	PM2.5D	PM2.5T	BCO2	NBCO2	CO2T	CH4	N2O	R	CO2e
Daily, Summer (Max)	—	—	—	—	—	—	—	—	—	—	—	—	—	—	—	—	—	—
Consumer Products	—	5.47	—	—	—	—	—	—	—	—	—	—	—	—	—	—	—	—
Architectural Coatings	—	0.34	—	—	—	—	—	—	—	—	—	—	—	—	—	—	—	—
Landscape Equipment	2.78	2.57	0.13	15.6	< 0.005	0.02	—	0.02	0.03	—	0.03	—	64.3	64.3	< 0.005	0.01	—	66.2
Total	2.78	8.37	0.13	15.6	< 0.005	0.02	—	0.02	0.03	—	0.03	—	64.3	64.3	< 0.005	0.01	—	66.2
Daily, Winter (Max)	—	—	—	—	—	—	—	—	—	—	—	—	—	—	—	—	—	—
Consumer Products	—	5.47	—	—	—	—	—	—	—	—	—	—	—	—	—	—	—	—
Architectural Coatings	—	0.34	—	—	—	—	—	—	—	—	—	—	—	—	—	—	—	—
Total	—	5.80	—	—	—	—	—	—	—	—	—	—	—	—	—	—	—	—
Annual	—	—	—	—	—	—	—	—	—	—	—	—	—	—	—	—	—	—
Consumer Products	—	1.00	—	—	—	—	—	—	—	—	—	—	—	—	—	—	—	—
Architectural Coatings	—	0.06	—	—	—	—	—	—	—	—	—	—	—	—	—	—	—	—

Landscape Equipme	0.35	0.32	0.02	1.96	< 0.005	< 0.005	—	< 0.005	< 0.005	—	< 0.005	—	7.30	7.30	< 0.005	< 0.005	—	7.51
Total	0.35	1.38	0.02	1.96	< 0.005	< 0.005	—	< 0.005	< 0.005	—	< 0.005	—	7.30	7.30	< 0.005	< 0.005	—	7.51

4.4. Water Emissions by Land Use

4.4.2. Unmitigated

Criteria Pollutants (lb/day for daily, ton/yr for annual) and GHGs (lb/day for daily, MT/yr for annual)

Land Use	TOG	ROG	NOx	CO	SO2	PM10E	PM10D	PM10T	PM2.5E	PM2.5D	PM2.5T	BCO2	NBCO2	CO2T	CH4	N2O	R	CO2e
Daily, Summer (Max)	—	—	—	—	—	—	—	—	—	—	—	—	—	—	—	—	—	—
General Heavy Industry	—	—	—	—	—	—	—	—	—	—	—	113	538	651	11.6	0.28	—	1,025
Enclosed Parking with Elevator	—	—	—	—	—	—	—	—	—	—	—	0.00	0.00	0.00	0.00	0.00	—	0.00
Total	—	—	—	—	—	—	—	—	—	—	—	113	538	651	11.6	0.28	—	1,025
Daily, Winter (Max)	—	—	—	—	—	—	—	—	—	—	—	—	—	—	—	—	—	—
General Heavy Industry	—	—	—	—	—	—	—	—	—	—	—	113	538	651	11.6	0.28	—	1,025
Enclosed Parking with Elevator	—	—	—	—	—	—	—	—	—	—	—	0.00	0.00	0.00	0.00	0.00	—	0.00
Total	—	—	—	—	—	—	—	—	—	—	—	113	538	651	11.6	0.28	—	1,025
Annual	—	—	—	—	—	—	—	—	—	—	—	—	—	—	—	—	—	—

General Heavy Industry	—	—	—	—	—	—	—	—	—	—	—	18.7	89.0	108	1.92	0.05	—	170
Enclosed Parking with Elevator	—	—	—	—	—	—	—	—	—	—	—	0.00	0.00	0.00	0.00	0.00	—	0.00
Total	—	—	—	—	—	—	—	—	—	—	—	18.7	89.0	108	1.92	0.05	—	170

4.4.1. Mitigated

Criteria Pollutants (lb/day for daily, ton/yr for annual) and GHGs (lb/day for daily, MT/yr for annual)

Land Use	TOG	ROG	NOx	CO	SO2	PM10E	PM10D	PM10T	PM2.5E	PM2.5D	PM2.5T	BCO2	NBCO2	CO2T	CH4	N2O	R	CO2e
Daily, Summer (Max)	—	—	—	—	—	—	—	—	—	—	—	—	—	—	—	—	—	—
General Heavy Industry	—	—	—	—	—	—	—	—	—	—	—	113	538	651	11.6	0.28	—	1,025
Enclosed Parking with Elevator	—	—	—	—	—	—	—	—	—	—	—	0.00	0.00	0.00	0.00	0.00	—	0.00
Total	—	—	—	—	—	—	—	—	—	—	—	113	538	651	11.6	0.28	—	1,025
Daily, Winter (Max)	—	—	—	—	—	—	—	—	—	—	—	—	—	—	—	—	—	—
General Heavy Industry	—	—	—	—	—	—	—	—	—	—	—	113	538	651	11.6	0.28	—	1,025
Enclosed Parking with Elevator	—	—	—	—	—	—	—	—	—	—	—	0.00	0.00	0.00	0.00	0.00	—	0.00
Total	—	—	—	—	—	—	—	—	—	—	—	113	538	651	11.6	0.28	—	1,025

Annual	—	—	—	—	—	—	—	—	—	—	—	—	—	—	—	—	—
General Heavy Industry	—	—	—	—	—	—	—	—	—	—	—	18.7	89.0	108	1.92	0.05	—	170
Enclosed Parking with Elevator	—	—	—	—	—	—	—	—	—	—	—	0.00	0.00	0.00	0.00	0.00	—	0.00
Total	—	—	—	—	—	—	—	—	—	—	—	18.7	89.0	108	1.92	0.05	—	170

4.5. Waste Emissions by Land Use

4.5.2. Unmitigated

Criteria Pollutants (lb/day for daily, ton/yr for annual) and GHGs (lb/day for daily, MT/yr for annual)

Land Use	TOG	ROG	NOx	CO	SO2	PM10E	PM10D	PM10T	PM2.5E	PM2.5D	PM2.5T	BCO2	NBCO2	CO2T	CH4	N2O	R	CO2e
Daily, Summer (Max)	—	—	—	—	—	—	—	—	—	—	—	—	—	—	—	—	—	—
General Heavy Industry	—	—	—	—	—	—	—	—	—	—	—	170	0.00	170	17.0	0.00	—	596
Enclosed Parking with Elevator	—	—	—	—	—	—	—	—	—	—	—	0.00	0.00	0.00	0.00	0.00	—	0.00
Total	—	—	—	—	—	—	—	—	—	—	—	170	0.00	170	17.0	0.00	—	596
Daily, Winter (Max)	—	—	—	—	—	—	—	—	—	—	—	—	—	—	—	—	—	—
General Heavy Industry	—	—	—	—	—	—	—	—	—	—	—	170	0.00	170	17.0	0.00	—	596

Enclosed Parking with Elevator	—	—	—	—	—	—	—	—	—	—	—	0.00	0.00	0.00	0.00	0.00	—	0.00
Total	—	—	—	—	—	—	—	—	—	—	—	170	0.00	170	17.0	0.00	—	596
Annual	—	—	—	—	—	—	—	—	—	—	—	—	—	—	—	—	—	—
General Heavy Industry	—	—	—	—	—	—	—	—	—	—	—	28.2	0.00	28.2	2.82	0.00	—	98.7
Enclosed Parking with Elevator	—	—	—	—	—	—	—	—	—	—	—	0.00	0.00	0.00	0.00	0.00	—	0.00
Total	—	—	—	—	—	—	—	—	—	—	—	28.2	0.00	28.2	2.82	0.00	—	98.7

4.5.1. Mitigated

Criteria Pollutants (lb/day for daily, ton/yr for annual) and GHGs (lb/day for daily, MT/yr for annual)

Land Use	TOG	ROG	NOx	CO	SO2	PM10E	PM10D	PM10T	PM2.5E	PM2.5D	PM2.5T	BCO2	NBCO2	CO2T	CH4	N2O	R	CO2e
Daily, Summer (Max)	—	—	—	—	—	—	—	—	—	—	—	—	—	—	—	—	—	—
General Heavy Industry	—	—	—	—	—	—	—	—	—	—	—	170	0.00	170	17.0	0.00	—	596
Enclosed Parking with Elevator	—	—	—	—	—	—	—	—	—	—	—	0.00	0.00	0.00	0.00	0.00	—	0.00
Total	—	—	—	—	—	—	—	—	—	—	—	170	0.00	170	17.0	0.00	—	596
Daily, Winter (Max)	—	—	—	—	—	—	—	—	—	—	—	—	—	—	—	—	—	—

General Heavy Industry	—	—	—	—	—	—	—	—	—	—	—	170	0.00	170	17.0	0.00	—	596
Enclosed Parking with Elevator	—	—	—	—	—	—	—	—	—	—	—	0.00	0.00	0.00	0.00	0.00	—	0.00
Total	—	—	—	—	—	—	—	—	—	—	—	170	0.00	170	17.0	0.00	—	596
Annual	—	—	—	—	—	—	—	—	—	—	—	—	—	—	—	—	—	—
General Heavy Industry	—	—	—	—	—	—	—	—	—	—	—	28.2	0.00	28.2	2.82	0.00	—	98.7
Enclosed Parking with Elevator	—	—	—	—	—	—	—	—	—	—	—	0.00	0.00	0.00	0.00	0.00	—	0.00
Total	—	—	—	—	—	—	—	—	—	—	—	28.2	0.00	28.2	2.82	0.00	—	98.7

4.6. Refrigerant Emissions by Land Use

4.6.1. Unmitigated

Criteria Pollutants (lb/day for daily, ton/yr for annual) and GHGs (lb/day for daily, MT/yr for annual)

Land Use	TOG	ROG	NOx	CO	SO2	PM10E	PM10D	PM10T	PM2.5E	PM2.5D	PM2.5T	BCO2	NBCO2	CO2T	CH4	N2O	R	CO2e
Daily, Summer (Max)	—	—	—	—	—	—	—	—	—	—	—	—	—	—	—	—	—	—
General Heavy Industry	—	—	—	—	—	—	—	—	—	—	—	—	—	—	—	—	66.4	66.4
Total	—	—	—	—	—	—	—	—	—	—	—	—	—	—	—	—	66.4	66.4
Daily, Winter (Max)	—	—	—	—	—	—	—	—	—	—	—	—	—	—	—	—	—	—

General Heavy Industry	—	—	—	—	—	—	—	—	—	—	—	—	—	—	—	—	66.4	66.4
Total	—	—	—	—	—	—	—	—	—	—	—	—	—	—	—	—	66.4	66.4
Annual	—	—	—	—	—	—	—	—	—	—	—	—	—	—	—	—	—	—
General Heavy Industry	—	—	—	—	—	—	—	—	—	—	—	—	—	—	—	—	11.0	11.0
Total	—	—	—	—	—	—	—	—	—	—	—	—	—	—	—	—	11.0	11.0

4.6.2. Mitigated

Criteria Pollutants (lb/day for daily, ton/yr for annual) and GHGs (lb/day for daily, MT/yr for annual)

Land Use	TOG	ROG	NOx	CO	SO2	PM10E	PM10D	PM10T	PM2.5E	PM2.5D	PM2.5T	BCO2	NBCO2	CO2T	CH4	N2O	R	CO2e
Daily, Summer (Max)	—	—	—	—	—	—	—	—	—	—	—	—	—	—	—	—	—	—
General Heavy Industry	—	—	—	—	—	—	—	—	—	—	—	—	—	—	—	—	66.4	66.4
Total	—	—	—	—	—	—	—	—	—	—	—	—	—	—	—	—	66.4	66.4
Daily, Winter (Max)	—	—	—	—	—	—	—	—	—	—	—	—	—	—	—	—	—	—
General Heavy Industry	—	—	—	—	—	—	—	—	—	—	—	—	—	—	—	—	66.4	66.4
Total	—	—	—	—	—	—	—	—	—	—	—	—	—	—	—	—	66.4	66.4
Annual	—	—	—	—	—	—	—	—	—	—	—	—	—	—	—	—	—	—
General Heavy Industry	—	—	—	—	—	—	—	—	—	—	—	—	—	—	—	—	11.0	11.0
Total	—	—	—	—	—	—	—	—	—	—	—	—	—	—	—	—	11.0	11.0

4.7. Offroad Emissions By Equipment Type

4.7.1. Unmitigated

Criteria Pollutants (lb/day for daily, ton/yr for annual) and GHGs (lb/day for daily, MT/yr for annual)

Equipment Type	TOG	ROG	NOx	CO	SO2	PM10E	PM10D	PM10T	PM2.5E	PM2.5D	PM2.5T	BCO2	NBCO2	CO2T	CH4	N2O	R	CO2e
Daily, Summer (Max)	—	—	—	—	—	—	—	—	—	—	—	—	—	—	—	—	—	—
Total	—	—	—	—	—	—	—	—	—	—	—	—	—	—	—	—	—	—
Daily, Winter (Max)	—	—	—	—	—	—	—	—	—	—	—	—	—	—	—	—	—	—
Total	—	—	—	—	—	—	—	—	—	—	—	—	—	—	—	—	—	—
Annual	—	—	—	—	—	—	—	—	—	—	—	—	—	—	—	—	—	—
Total	—	—	—	—	—	—	—	—	—	—	—	—	—	—	—	—	—	—

4.7.2. Mitigated

Criteria Pollutants (lb/day for daily, ton/yr for annual) and GHGs (lb/day for daily, MT/yr for annual)

Equipment Type	TOG	ROG	NOx	CO	SO2	PM10E	PM10D	PM10T	PM2.5E	PM2.5D	PM2.5T	BCO2	NBCO2	CO2T	CH4	N2O	R	CO2e
Daily, Summer (Max)	—	—	—	—	—	—	—	—	—	—	—	—	—	—	—	—	—	—
Total	—	—	—	—	—	—	—	—	—	—	—	—	—	—	—	—	—	—
Daily, Winter (Max)	—	—	—	—	—	—	—	—	—	—	—	—	—	—	—	—	—	—
Total	—	—	—	—	—	—	—	—	—	—	—	—	—	—	—	—	—	—

Annual	—	—	—	—	—	—	—	—	—	—	—	—	—	—	—	—	—	—
Total	—	—	—	—	—	—	—	—	—	—	—	—	—	—	—	—	—	—

4.8. Stationary Emissions By Equipment Type

4.8.1. Unmitigated

Criteria Pollutants (lb/day for daily, ton/yr for annual) and GHGs (lb/day for daily, MT/yr for annual)

Equipment Type	TOG	ROG	NOx	CO	SO2	PM10E	PM10D	PM10T	PM2.5E	PM2.5D	PM2.5T	BCO2	NBCO2	CO2T	CH4	N2O	R	CO2e
Daily, Summer (Max)	—	—	—	—	—	—	—	—	—	—	—	—	—	—	—	—	—	—
Total	—	—	—	—	—	—	—	—	—	—	—	—	—	—	—	—	—	—
Daily, Winter (Max)	—	—	—	—	—	—	—	—	—	—	—	—	—	—	—	—	—	—
Total	—	—	—	—	—	—	—	—	—	—	—	—	—	—	—	—	—	—
Annual	—	—	—	—	—	—	—	—	—	—	—	—	—	—	—	—	—	—
Total	—	—	—	—	—	—	—	—	—	—	—	—	—	—	—	—	—	—

4.8.2. Mitigated

Criteria Pollutants (lb/day for daily, ton/yr for annual) and GHGs (lb/day for daily, MT/yr for annual)

Equipment Type	TOG	ROG	NOx	CO	SO2	PM10E	PM10D	PM10T	PM2.5E	PM2.5D	PM2.5T	BCO2	NBCO2	CO2T	CH4	N2O	R	CO2e
Daily, Summer (Max)	—	—	—	—	—	—	—	—	—	—	—	—	—	—	—	—	—	—
Total	—	—	—	—	—	—	—	—	—	—	—	—	—	—	—	—	—	—

Daily, Winter (Max)	—	—	—	—	—	—	—	—	—	—	—	—	—	—	—	—	—	—
Total	—	—	—	—	—	—	—	—	—	—	—	—	—	—	—	—	—	—
Annual	—	—	—	—	—	—	—	—	—	—	—	—	—	—	—	—	—	—
Total	—	—	—	—	—	—	—	—	—	—	—	—	—	—	—	—	—	—

4.9. User Defined Emissions By Equipment Type

4.9.1. Unmitigated

Criteria Pollutants (lb/day for daily, ton/yr for annual) and GHGs (lb/day for daily, MT/yr for annual)

Equipment Type	TOG	ROG	NOx	CO	SO2	PM10E	PM10D	PM10T	PM2.5E	PM2.5D	PM2.5T	BCO2	NBCO2	CO2T	CH4	N2O	R	CO2e
Daily, Summer (Max)	—	—	—	—	—	—	—	—	—	—	—	—	—	—	—	—	—	—
Total	—	—	—	—	—	—	—	—	—	—	—	—	—	—	—	—	—	—
Daily, Winter (Max)	—	—	—	—	—	—	—	—	—	—	—	—	—	—	—	—	—	—
Total	—	—	—	—	—	—	—	—	—	—	—	—	—	—	—	—	—	—
Annual	—	—	—	—	—	—	—	—	—	—	—	—	—	—	—	—	—	—
Total	—	—	—	—	—	—	—	—	—	—	—	—	—	—	—	—	—	—

4.9.2. Mitigated

Criteria Pollutants (lb/day for daily, ton/yr for annual) and GHGs (lb/day for daily, MT/yr for annual)

Equipment Type	TOG	ROG	NOx	CO	SO2	PM10E	PM10D	PM10T	PM2.5E	PM2.5D	PM2.5T	BCO2	NBCO2	CO2T	CH4	N2O	R	CO2e

Daily, Summer (Max)	—	—	—	—	—	—	—	—	—	—	—	—	—	—	—	—	—	—
Total	—	—	—	—	—	—	—	—	—	—	—	—	—	—	—	—	—	—
Daily, Winter (Max)	—	—	—	—	—	—	—	—	—	—	—	—	—	—	—	—	—	—
Total	—	—	—	—	—	—	—	—	—	—	—	—	—	—	—	—	—	—
Annual	—	—	—	—	—	—	—	—	—	—	—	—	—	—	—	—	—	—
Total	—	—	—	—	—	—	—	—	—	—	—	—	—	—	—	—	—	—

4.10. Soil Carbon Accumulation By Vegetation Type

4.10.1. Soil Carbon Accumulation By Vegetation Type - Unmitigated

Criteria Pollutants (lb/day for daily, ton/yr for annual) and GHGs (lb/day for daily, MT/yr for annual)

Vegetation	TOG	ROG	NOx	CO	SO2	PM10E	PM10D	PM10T	PM2.5E	PM2.5D	PM2.5T	BCO2	NBCO2	CO2T	CH4	N2O	R	CO2e
Daily, Summer (Max)	—	—	—	—	—	—	—	—	—	—	—	—	—	—	—	—	—	—
Total	—	—	—	—	—	—	—	—	—	—	—	—	—	—	—	—	—	—
Daily, Winter (Max)	—	—	—	—	—	—	—	—	—	—	—	—	—	—	—	—	—	—
Total	—	—	—	—	—	—	—	—	—	—	—	—	—	—	—	—	—	—
Annual	—	—	—	—	—	—	—	—	—	—	—	—	—	—	—	—	—	—
Total	—	—	—	—	—	—	—	—	—	—	—	—	—	—	—	—	—	—

4.10.2. Above and Belowground Carbon Accumulation by Land Use Type - Unmitigated

Criteria Pollutants (lb/day for daily, ton/yr for annual) and GHGs (lb/day for daily, MT/yr for annual)

Land Use	TOG	ROG	NOx	CO	SO2	PM10E	PM10D	PM10T	PM2.5E	PM2.5D	PM2.5T	BCO2	NBCO2	CO2T	CH4	N2O	R	CO2e
Daily, Summer (Max)	—	—	—	—	—	—	—	—	—	—	—	—	—	—	—	—	—	—
Total	—	—	—	—	—	—	—	—	—	—	—	—	—	—	—	—	—	—
Daily, Winter (Max)	—	—	—	—	—	—	—	—	—	—	—	—	—	—	—	—	—	—
Total	—	—	—	—	—	—	—	—	—	—	—	—	—	—	—	—	—	—
Annual	—	—	—	—	—	—	—	—	—	—	—	—	—	—	—	—	—	—
Total	—	—	—	—	—	—	—	—	—	—	—	—	—	—	—	—	—	—

4.10.3. Avoided and Sequestered Emissions by Species - Unmitigated

Criteria Pollutants (lb/day for daily, ton/yr for annual) and GHGs (lb/day for daily, MT/yr for annual)

Species	TOG	ROG	NOx	CO	SO2	PM10E	PM10D	PM10T	PM2.5E	PM2.5D	PM2.5T	BCO2	NBCO2	CO2T	CH4	N2O	R	CO2e
Daily, Summer (Max)	—	—	—	—	—	—	—	—	—	—	—	—	—	—	—	—	—	—
Avoided	—	—	—	—	—	—	—	—	—	—	—	—	—	—	—	—	—	—
Subtotal	—	—	—	—	—	—	—	—	—	—	—	—	—	—	—	—	—	—
Sequestered	—	—	—	—	—	—	—	—	—	—	—	—	—	—	—	—	—	—
Subtotal	—	—	—	—	—	—	—	—	—	—	—	—	—	—	—	—	—	—
Removed	—	—	—	—	—	—	—	—	—	—	—	—	—	—	—	—	—	—
Subtotal	—	—	—	—	—	—	—	—	—	—	—	—	—	—	—	—	—	—
—	—	—	—	—	—	—	—	—	—	—	—	—	—	—	—	—	—	—
Daily, Winter (Max)	—	—	—	—	—	—	—	—	—	—	—	—	—	—	—	—	—	—

Avoided	—	—	—	—	—	—	—	—	—	—	—	—	—	—	—	—	—	—
Subtotal	—	—	—	—	—	—	—	—	—	—	—	—	—	—	—	—	—	—
Sequestered	—	—	—	—	—	—	—	—	—	—	—	—	—	—	—	—	—	—
Subtotal	—	—	—	—	—	—	—	—	—	—	—	—	—	—	—	—	—	—
Removed	—	—	—	—	—	—	—	—	—	—	—	—	—	—	—	—	—	—
Subtotal	—	—	—	—	—	—	—	—	—	—	—	—	—	—	—	—	—	—
—	—	—	—	—	—	—	—	—	—	—	—	—	—	—	—	—	—	—
Annual	—	—	—	—	—	—	—	—	—	—	—	—	—	—	—	—	—	—
Avoided	—	—	—	—	—	—	—	—	—	—	—	—	—	—	—	—	—	—
Subtotal	—	—	—	—	—	—	—	—	—	—	—	—	—	—	—	—	—	—
Sequestered	—	—	—	—	—	—	—	—	—	—	—	—	—	—	—	—	—	—
Subtotal	—	—	—	—	—	—	—	—	—	—	—	—	—	—	—	—	—	—
Removed	—	—	—	—	—	—	—	—	—	—	—	—	—	—	—	—	—	—
Subtotal	—	—	—	—	—	—	—	—	—	—	—	—	—	—	—	—	—	—
—	—	—	—	—	—	—	—	—	—	—	—	—	—	—	—	—	—	—

4.10.4. Soil Carbon Accumulation By Vegetation Type - Mitigated

Criteria Pollutants (lb/day for daily, ton/yr for annual) and GHGs (lb/day for daily, MT/yr for annual)

Vegetation	TOG	ROG	NOx	CO	SO2	PM10E	PM10D	PM10T	PM2.5E	PM2.5D	PM2.5T	BCO2	NBCO2	CO2T	CH4	N2O	R	CO2e
Daily, Summer (Max)	—	—	—	—	—	—	—	—	—	—	—	—	—	—	—	—	—	—
Total	—	—	—	—	—	—	—	—	—	—	—	—	—	—	—	—	—	—
Daily, Winter (Max)	—	—	—	—	—	—	—	—	—	—	—	—	—	—	—	—	—	—

Total	—	—	—	—	—	—	—	—	—	—	—	—	—	—	—	—	—	—
Annual	—	—	—	—	—	—	—	—	—	—	—	—	—	—	—	—	—	—
Total	—	—	—	—	—	—	—	—	—	—	—	—	—	—	—	—	—	—

4.10.5. Above and Belowground Carbon Accumulation by Land Use Type - Mitigated

Criteria Pollutants (lb/day for daily, ton/yr for annual) and GHGs (lb/day for daily, MT/yr for annual)

Land Use	TOG	ROG	NOx	CO	SO2	PM10E	PM10D	PM10T	PM2.5E	PM2.5D	PM2.5T	BCO2	NBCO2	CO2T	CH4	N2O	R	CO2e
Daily, Summer (Max)	—	—	—	—	—	—	—	—	—	—	—	—	—	—	—	—	—	—
Total	—	—	—	—	—	—	—	—	—	—	—	—	—	—	—	—	—	—
Daily, Winter (Max)	—	—	—	—	—	—	—	—	—	—	—	—	—	—	—	—	—	—
Total	—	—	—	—	—	—	—	—	—	—	—	—	—	—	—	—	—	—
Annual	—	—	—	—	—	—	—	—	—	—	—	—	—	—	—	—	—	—
Total	—	—	—	—	—	—	—	—	—	—	—	—	—	—	—	—	—	—

4.10.6. Avoided and Sequestered Emissions by Species - Mitigated

Criteria Pollutants (lb/day for daily, ton/yr for annual) and GHGs (lb/day for daily, MT/yr for annual)

Species	TOG	ROG	NOx	CO	SO2	PM10E	PM10D	PM10T	PM2.5E	PM2.5D	PM2.5T	BCO2	NBCO2	CO2T	CH4	N2O	R	CO2e
Daily, Summer (Max)	—	—	—	—	—	—	—	—	—	—	—	—	—	—	—	—	—	—
Avoided	—	—	—	—	—	—	—	—	—	—	—	—	—	—	—	—	—	—
Subtotal	—	—	—	—	—	—	—	—	—	—	—	—	—	—	—	—	—	—
Sequestered	—	—	—	—	—	—	—	—	—	—	—	—	—	—	—	—	—	—
Subtotal	—	—	—	—	—	—	—	—	—	—	—	—	—	—	—	—	—	—

Remove	—	—	—	—	—	—	—	—	—	—	—	—	—	—	—	—	—	—
Subtotal	—	—	—	—	—	—	—	—	—	—	—	—	—	—	—	—	—	—
—	—	—	—	—	—	—	—	—	—	—	—	—	—	—	—	—	—	—
Daily, Winter (Max)	—	—	—	—	—	—	—	—	—	—	—	—	—	—	—	—	—	—
Avoided	—	—	—	—	—	—	—	—	—	—	—	—	—	—	—	—	—	—
Subtotal	—	—	—	—	—	—	—	—	—	—	—	—	—	—	—	—	—	—
Sequestered	—	—	—	—	—	—	—	—	—	—	—	—	—	—	—	—	—	—
Subtotal	—	—	—	—	—	—	—	—	—	—	—	—	—	—	—	—	—	—
Removed	—	—	—	—	—	—	—	—	—	—	—	—	—	—	—	—	—	—
Subtotal	—	—	—	—	—	—	—	—	—	—	—	—	—	—	—	—	—	—
—	—	—	—	—	—	—	—	—	—	—	—	—	—	—	—	—	—	—
Annual	—	—	—	—	—	—	—	—	—	—	—	—	—	—	—	—	—	—
Avoided	—	—	—	—	—	—	—	—	—	—	—	—	—	—	—	—	—	—
Subtotal	—	—	—	—	—	—	—	—	—	—	—	—	—	—	—	—	—	—
Sequestered	—	—	—	—	—	—	—	—	—	—	—	—	—	—	—	—	—	—
Subtotal	—	—	—	—	—	—	—	—	—	—	—	—	—	—	—	—	—	—
Removed	—	—	—	—	—	—	—	—	—	—	—	—	—	—	—	—	—	—
Subtotal	—	—	—	—	—	—	—	—	—	—	—	—	—	—	—	—	—	—
—	—	—	—	—	—	—	—	—	—	—	—	—	—	—	—	—	—	—

5. Activity Data

5.9. Operational Mobile Sources

5.9.1. Unmitigated

Land Use Type	Trips/Weekday	Trips/Saturday	Trips/Sunday	Trips/Year	VMT/Weekday	VMT/Saturday	VMT/Sunday	VMT/Year
Total all Land Uses	1,382	0.00	0.00	360,307	0.00	0.00	0.00	0.00

5.9.2. Mitigated

Land Use Type	Trips/Weekday	Trips/Saturday	Trips/Sunday	Trips/Year	VMT/Weekday	VMT/Saturday	VMT/Sunday	VMT/Year
Total all Land Uses	1,382	0.00	0.00	360,307	0.00	0.00	0.00	0.00

5.10. Operational Area Sources

5.10.1. Hearths

5.10.1.1. Unmitigated

5.10.1.2. Mitigated

5.10.2. Architectural Coatings

Residential Interior Area Coated (sq ft)	Residential Exterior Area Coated (sq ft)	Non-Residential Interior Area Coated (sq ft)	Non-Residential Exterior Area Coated (sq ft)	Parking Area Coated (sq ft)
0	0.00	387,420	128,100	6,240

5.10.3. Landscape Equipment

Season	Unit	Value
Snow Days	day/yr	0.00
Summer Days	day/yr	250

5.10.4. Landscape Equipment - Mitigated

Season	Unit	Value
Snow Days	day/yr	0.00
Summer Days	day/yr	250

5.11. Operational Energy Consumption

5.11.1. Unmitigated

Electricity (kWh/yr) and CO2 and CH4 and N2O and Natural Gas (kBTU/yr)

Land Use	Electricity (kWh/yr)	CO2	CH4	N2O	Natural Gas (kBTU/yr)
General Heavy Industry	7,295,456	489	0.0330	0.0040	0.00
Enclosed Parking with Elevator	386,072	489	0.0330	0.0040	0.00

5.11.2. Mitigated

Electricity (kWh/yr) and CO2 and CH4 and N2O and Natural Gas (kBTU/yr)

Land Use	Electricity (kWh/yr)	CO2	CH4	N2O	Natural Gas (kBTU/yr)
General Heavy Industry	7,295,456	489	0.0330	0.0040	0.00
Enclosed Parking with Elevator	386,072	489	0.0330	0.0040	0.00

5.12. Operational Water and Wastewater Consumption

5.12.1. Unmitigated

Land Use	Indoor Water (gal/year)	Outdoor Water (gal/year)
General Heavy Industry	58,968,750	0.00
Enclosed Parking with Elevator	0.00	0.00

5.12.2. Mitigated

Land Use	Indoor Water (gal/year)	Outdoor Water (gal/year)

General Heavy Industry	58,968,750	0.00
Enclosed Parking with Elevator	0.00	0.00

5.13. Operational Waste Generation

5.13.1. Unmitigated

Land Use	Waste (ton/year)	Cogeneration (kWh/year)
General Heavy Industry	316	0.00
Enclosed Parking with Elevator	0.00	0.00

5.13.2. Mitigated

Land Use	Waste (ton/year)	Cogeneration (kWh/year)
General Heavy Industry	316	0.00
Enclosed Parking with Elevator	0.00	0.00

5.14. Operational Refrigeration and Air Conditioning Equipment

5.14.1. Unmitigated

Land Use Type	Equipment Type	Refrigerant	GWP	Quantity (kg)	Operations Leak Rate	Service Leak Rate	Times Serviced
General Heavy Industry	Other commercial A/C and heat pumps	R-410A	2,088	0.30	4.00	4.00	18.0

5.14.2. Mitigated

Land Use Type	Equipment Type	Refrigerant	GWP	Quantity (kg)	Operations Leak Rate	Service Leak Rate	Times Serviced
General Heavy Industry	Other commercial A/C and heat pumps	R-410A	2,088	0.30	4.00	4.00	18.0

5.15. Operational Off-Road Equipment

5.15.1. Unmitigated

Equipment Type	Fuel Type	Engine Tier	Number per Day	Hours Per Day	Horsepower	Load Factor

5.15.2. Mitigated

Equipment Type	Fuel Type	Engine Tier	Number per Day	Hours Per Day	Horsepower	Load Factor

5.16. Stationary Sources

5.16.1. Emergency Generators and Fire Pumps

Equipment Type	Fuel Type	Number per Day	Hours per Day	Hours per Year	Horsepower	Load Factor

5.16.2. Process Boilers

Equipment Type	Fuel Type	Number	Boiler Rating (MMBtu/hr)	Daily Heat Input (MMBtu/day)	Annual Heat Input (MMBtu/yr)

5.17. User Defined

Equipment Type	Fuel Type
—	—

5.18. Vegetation

5.18.1. Land Use Change

5.18.1.1. Unmitigated

Vegetation Land Use Type	Vegetation Soil Type	Initial Acres	Final Acres

5.18.1.2. Mitigated

Vegetation Land Use Type	Vegetation Soil Type	Initial Acres	Final Acres

5.18.1. Biomass Cover Type

5.18.1.1. Unmitigated

Biomass Cover Type	Initial Acres	Final Acres

5.18.1.2. Mitigated

Biomass Cover Type	Initial Acres	Final Acres

5.18.2. Sequestration

5.18.2.1. Unmitigated

Tree Type	Number	Electricity Saved (kWh/year)	Natural Gas Saved (btu/year)

5.18.2.2. Mitigated

Tree Type	Number	Electricity Saved (kWh/year)	Natural Gas Saved (btu/year)

APPENDIX B

Cultural Resources

APPENDIX B.1

May 2021 istoric Preservation Memo

Sapphos
environmental inc.

May 18, 2021
Job Number: 2539-003
Historic Preservation Services
for 5426 San Fernando Road, Glendale, CA

MEMORANDUM FOR THE RECORD
2.6 2539-003.M01

TO: Gonzales Law Group
(Mr. Michael Gonzales)

FROM: Sapphos Environmental, Inc.
(Ms. Carrie Chasteen)

SUBJECT: Historic Preservation Services for 5426 San Fernando Road, Glendale, CA

EXECUTIVE SUMMARY

Sapphos Environmental, Inc. understands the subject property was assigned a California Register Status Code of 5S3, or "Appears to be individually eligible for local listing or designation through survey evaluation" in the survey conducted for the 2018 South Glendale Community Draft Plan.[1] The property was found to be potentially locally significant for industrial development from the post-World War II period; continued growth of San Fernando Road as an important industrial corridor (Criterion 1). A review of historic aerials demonstrates the buildings associated with the West Glendale Winery were demolished between 1925 and 1947, and the subject property was redeveloped with the existing Moderne warehouse in 1947. Substantially more permits have been issued for the subject property than those cited in the 2018 survey results; many for interior alterations which would have greatly impacted the use of the buildings use for manufacturing and warehouse storage. In order for a property to be considered eligible for a historical register, it must meet one or more eligibility criteria and possess integrity. The post-World War II development period is commonly considered to have occurred between 1945 and 1969. Although the subject property may be associated with post-war industrial development of southwest Glendale, the businesses associated with this property did not significantly contribute to the history of Glendale. Numerous buildings on the subject property were constructed following the post-war period, the use of the buildings has not been retained, and the primary office building has been substantially altered. Therefore, the subject property does not appear eligible for listing in a historical register.

[1] City of Glendale. 2018. South Glendale Historic Resources Survey. Prepared by Historic Resources Group, Pasadena CA.

Corporate Office:
430 North Halstead Street
Pasadena, CA 91107
TEL 626.683.3547
FAX 626.628.1745

Billing Address:
P.O. Box 655
Sierra Madre, CA 91025
Web site:
www.sapphosenvironmental.com

INTRODUCTION

Sapphos Environmental, Inc. understands that the subject property located at 5426 San Fernando Road, Glendale, California (APN 5638-018-032) is proposed to be redeveloped. Sapphos Environmental, Inc. also understands the subject property was assigned a California Register Status Code of 5S3, or "Appears to be individually eligible for local listing or designation through survey evaluation" in the survey conducted for the 2018 South Glendale Community Draft Plan.[2] The property was found to be potentially locally significant for industrial development from the post-World War II period; continued growth of San Fernando Road as an important industrial corridor (Criterion 1). For the 2018 survey, reconnaissance surveys were conducted to identify properties for which further research was warranted. Sapphos Environmental, Inc. qualified architectural historian (Ms. Carrie Chasteen) conducted a preliminary intensive survey to determine if the property retains sufficient integrity to merit consideration as a historical resource pursuant to the California Environmental Quality Act (CEQA).

METHODOLOGY

Background and literature research was conducted in the 2018 Historic Context Statement and Survey Report prepared for the South Glendale Community Plan. Additionally, historic Sanborn maps, building permits, and online newspaper articles were reviewed. A site visit was conducted by Ms. Chasteen on May 13, 2021. Ms. Chasteen possesses a Master of Science in Historic Preservation, has more than 19 years of experience in the field of cultural resources management, and meets the Secretary of the Interior's *Professional Qualification Standards* in the fields of History and Architectural History.

PROPERTY HISTORY

The Sanborn Map Company generated hand-drawn maps for urban centers for use by fire insurance companies for actuary purposes and generally accurately depict building footprints, porches, building materials, building uses, and other details dependent upon availability. The earliest Sanborn map for the subject property was created in 1919 which depicts several buildings associated with the West Glendale Winery clustered at the intersection of Milford Street and San Fernando Road.[3] The last Sanborn map available from lapl.org produced for the City of Glendale was published in 1925 which documents the existence of the West Glendale Winery.[4] A review of historic aerials demonstrates the buildings associated with the West Glendale Winery were demolished between 1925 and 1947, and the subject property was redeveloped with the existing Moderne warehouse by 1947 (Figure 1, *Historic Aerial, 1952*).

[2] City of Glendale. 2018. South Glendale Historic Resources Survey. Prepared by Historic Resources Group, Pasadena, CA.

[3] Sanborn Map Company. June 1919. Glendale, 35.

[4] Sanborn Map Company. 1925. Glendale, Volume 1, Sheet 116.



Figure 1. Historic Aerial, 1952
SOURCE: *Historicaerials.com, 2021*

The 1964 historic aerial (not pictured due to redundancy) does not depict any real change of development of the site. By 1972, infill construction began to occur on the subject property (Figure 2, *Historic Aerial, 1972*). In Figure 2, note the addition of ancillary buildings on the southern boundary of the subject property towards the center and eastern ends of the property.



Figure 2. Historic Aerial, 1972
SOURCE: *Historicaerials.com, 2021*

By 1977, the subject property was approximately 80 percent infilled with additions. Numerous ancillary buildings had been constructed, many of which are visible from the public right-of-way (Figure 3, *Historic Aerial, 1977*).

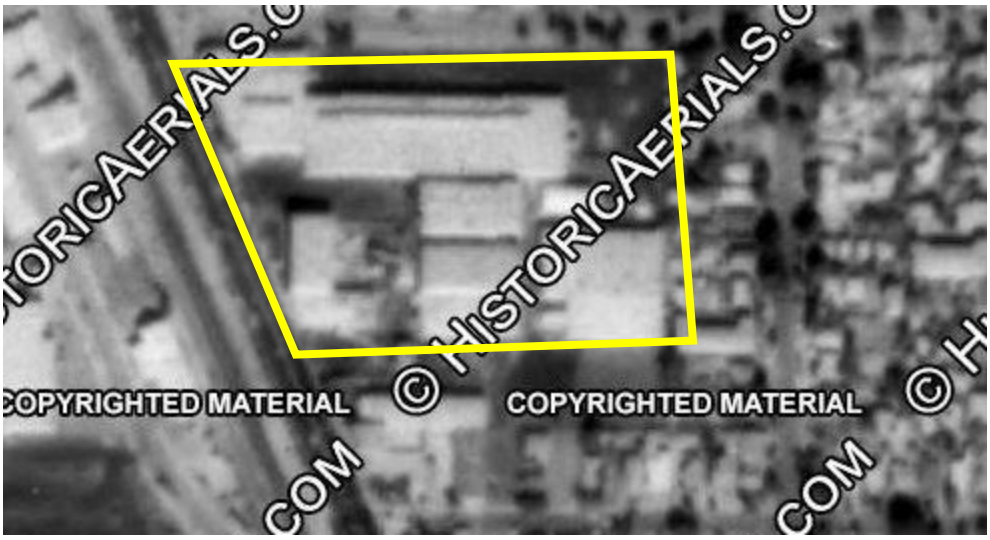


Figure 3. Historic Aerial, 1977
SOURCE: *Historicaerials.com, 2021*

By 1989, the subject property had been built out to the site plan that is visible today (Figure 4, *Historic Aerial, 1989*).



Figure 4. Historic Aerial, 1989
SOURCE: *Historicaerials.com, 2021*

Construction History

Substantially more permits have been issued for the subject property than those cited in the 2018 survey results; many for interior alterations which would have greatly impacted the use of the buildings use for manufacturing and warehouse storage. Table 1, *Permit History* summarizes the permits issued for the subject property.

TABLE 1
PERMIT HISTORY

Permit No.	Issue Date	Brief Summary of Work
15284	1/2/1940	Enclose stock in rear of building with 8 feet of fabric and barbed wire.
33952	**12/10/1948**	**Construct property line wall.***
33985	12/15/1948	Add interior insulation. Build partitions for two additional offices.
N/A	**N/A**	**Replace fire damage.**
39696	**9/18/1950**	**Application for proposed building at rear of parcel.**
39536	**2/1/1951**	**Make an exterior door into a window. Erect a 2 × 4 partition 12 feet long with a door.**
39764	3/14/1951	Enlarge women's toilet room and change entry by addition partition. Enlarge men's toilet room and change location of [stalls].
39826	**3/26/1951**	**Create opening in brick wall. Close a second opening. Construct partitions for additional offices.**
40684	9/4/1951	Sheet rock partitions for additional offices.
40950	**10/19/1951**	**Enclose opening, add stud sash and fire door.**
55692	**10/29/1951**	**Construct Warehouses E and F.[5]**
41832	**4/7/1952**	**Make new opening through brick wall and install overhead door.**
42559	7/18/1952	Move the location of two toilets and toilet rooms.
42872	9/20/1952	Erect brick veneer on one wall and install partition to protect from steam boiler.
43158	**10/14/1952**	**Install four new trusses and roof.**
43510	**12/5/1952**	**Application to construct Warehouse F.[6]**
46216	1/18/1954	Install electric hoist monorail system.
51225	1/20/1956	Construct ceiling attached to existing trusses. Create toilet rooms and offices.
51405	2/15/1956	Construct new partition in existing compound room.
51515	**2/29/1956**	**Demolish existing frame building.**
51630	3/13/1956	Make men's and women's restrooms in existing building.
51834	4/6/1956	Install automated sprinkler system.
54043	3/8/1957	Convert existing area into office space.
55692	**10/27/1957**	**Construction of a warehouse.**
55806	11/19/1957	Add partition in warehouse and two fire doors.
07655	**6/23/1960**	**Install cooling tower (rooftop).**
44695	**9/6/1962**	**Foundation and erection of steel shed building.**
48901	**11/28/1962**	**Add 20,800 square feet to existing 10,560-square-foot building.**
55924	5/6/1963	Install partition and alter entry door swing.
03471	**1/4/1966**	**Build concrete block building and adjacent facility.**
12477	8/4/1966	Alter existing and masonry wall.
70417	**6/2/1971**	**Install metal canopy.**
00745	**3/6/1974**	**Enclose existing roofed area with concrete block walls.**
25801	8/1/1976	Replace metal beams and siding.
Illegible	**9/10/1976**	**Construct 2-story concrete tilt up building.**
65888	11/30/1979	Warehouse modified with concrete floor and glue lam roofing system.
77637	**4/15/1980**	**Construct concrete tilt-up building.**
N/A	**10/13/1988**	**Construct paved parking lot.**
B10070033	**2/10/1998**	**Install 62 feet of wood screen on roof to screen air conditioner.**
20080821	**2/15/2009**	**Demo Building 1, a concrete tilt-up building constructed in 1977.**

NOTE: *Bolded permits would impact the subject property's exterior integrity of design, materials, workmanship, feeling, association, and setting.

[5] Certificate of Occupancy issued February 20, 1953.

[6] Certificate of Occupancy issued February 11, 1953.

Other permits issued were related to electrical work, reroofing, and plumbing, which are generally not considered to bear weight in defining a property's significance. It was noted numerous permits were issued for electrical upgrades and equipment over the course of time, which reflects the expansion of buildings located on the subject property. On May 21, 1999, a Certificate of Use and Occupancy was applied for to use the subject property as corporate offices for PRC – DeSoto International, Inc.[7]

Use History

Certificates of Occupancy and the historic building permit record indicate several businesses have occupied this site. The Glendale Lumber Company is noted as using this facility. However, research in historic newspapers and the South Glendale Community Plan Historic Context Statement does not indicate that the Glendale Lumber Company made demonstrably significant contributions to the history of the nation, state, region, or City of Glendale. Another early business located at this site was the American Radiator & Standard Sanitary Company. This company was formed in 1929 through the merger of the American Radiator and Standard Sanitary companies in Buffalo, New York. Chicago was the chosen headquarters for the company with branch sales offices in New York, Boston, Minneapolis and Denver. The American Radiator & Standard Sanitary Company produced residential radiator heating equipment and quickly expanded its market throughout the United States.[8] Based on lack of fanfare in the press and lack of mention in the South Glendale Community Plan Historic Context Statement, the American Radiator & Standard Sanitary Company did not make demonstrably significant contributions to the post-war history of Glendale.

An early Certificate of Occupancy indicates the subject property was owned and operated by Product Research Company (also known as Product Research & Chemical Company; PRC). All identified newspaper articles refer to PRC as being located at 2919 Empire Avenue, Burbank, California.[9] PRC was noted for manufacturing caulking and sealants but is not known as the inventor of such products. The majority of the press coverage for PRC consists of help wanted advertisements, which lists the Burbank office as the place of business. The local press coverage does not champion innovative use of caulking and other sealants produced at this facility, no mention of tremendous sales that would have boosted the local economy, nor is there mention of expansion of the facility to meet increased post-war demand. Based on lack of fanfare in local media, it cannot be demonstrated that PRC made demonstrably significant contributions to the post-war history of industrial development of Glendale.

[7] City of Glendale. Application No. BUO-19990104.

[8] American Radiator & Standard Sanitary Company. "History of the Corporation." 1881–1960. Available at: https://ohiomemory.org/digital/collection/p15005coll27/id/40085/

[9] *Los Angeles Times*. 10 April 1966. Accountant Help Wanted Ad, 249.

SITE VISIT

A site visit was conducted on May 13, 2021 to document the current condition of the buildings located on the subject property. The subject property has been used by a film industry company for equipment storage, stages, and equipment testing. The original use of manufacturing and storage of caulking and sealants is no longer extant, and the equipment associated with this use is also no longer extant. It was noted that the original office building has been altered by infill of two large banks of windows facing San Fernando Road. Additionally, the primary entrance of the office building has been altered with the replacement of paired swinging doors noted in the permit history with a single, modern metal door. The entryway to the lobby, the premier public space, was reduced to accommodate the reduction of doors and the primary entryway has been further altered with the introduction of stone veneer.

CONCLUSIONS

In order for a property to be considered eligible for a historical register, it must meet one or more eligibility criteria and possess integrity. The post-World War II development period is commonly considered to have occurred between 1945 and 1973/75. Although the subject property may be associated with post-war industrial development of southwest Glendale, the businesses associated with this property did not significantly contribute to the history of Glendale.. Numerous buildings on the subject property were constructed following the post-war period, the use of the buildings has not been retained, and the primary office building has been substantially altered. Therefore, the subject property does not appear eligible for listing in a historical register.

APPENDIX B.2

August 2021 istoric Resources Memo


memorandum

date	August 11, 2021
to	Michael Gonzales, Gonzales Law Group
cc	
from	Margarita Jerabek-Bray, Ph.D., Alison Garcia Kellar, M.S., and Anokhi Varma, M.S.
subject	Preliminary Historical Resources Assessment for 5426 San Fernando Road, Glendale, California

Environmental Science Associates appreciates the opportunity to submit this findings memorandum (Memo) summarizing the results of its preliminary Historical Resources Assessment for 5426 San Fernando Road (APN: 5638-018-032) in Glendale, California (Project Site). ESA understands that a new project may be proposed for the Project Site at 5426 San Fernando Road. This memo has been prepared for the purposes of due diligence with regard to historical resources, for compliance with CEQA.

As shown in **Figure 1** below, the Project Site is improved with eight industrial structures that have been identified and keyed to the map for the purposes of this study. Building A1 and A2, located at the northwest corner of the 5426 San Fernando Road property at the junction of San Fernando Road and Milford Street (**Figure 1**), is comprised of a warehouse which was constructed in 1946 (A1); and an attached office and display room (A2) which was constructed in 1947 (subject building). In 1974, a large L-shaped addition was constructed to the south and east of the warehouse portion of Building A1. The subject building, A2, (i.e. office and display room), which is located on the northwest corner of the project site, was previously identified in 2017 and assigned a California Historical Resource (CHR) Status Code of 5S3 as a part of the City of Glendale's *City of Glendale South Glendale Historic Resources Survey,* meaning the subject building "Appears to be individually eligible for local listing or designation through survey evaluation."[1] The survey also identified the subject building as eligible under local Criterion 1 as an "excellent example of industrial development from the immediate post-World War II period, representing the continued growth of San Fernando Road as an important industrial corridor in South Glendale." The period of significance in the City's Context: Industrial Development is from 1890 to 1955. Therefore, the "immediate post-World War II period" would be from 1945-1955.

[1] Christine Lazzarertto and Robby Aranguren, "DPR 523 Series Forms: 5426 San Fernando Road," Prepared for the City of Glendale, 2017, 1-2.

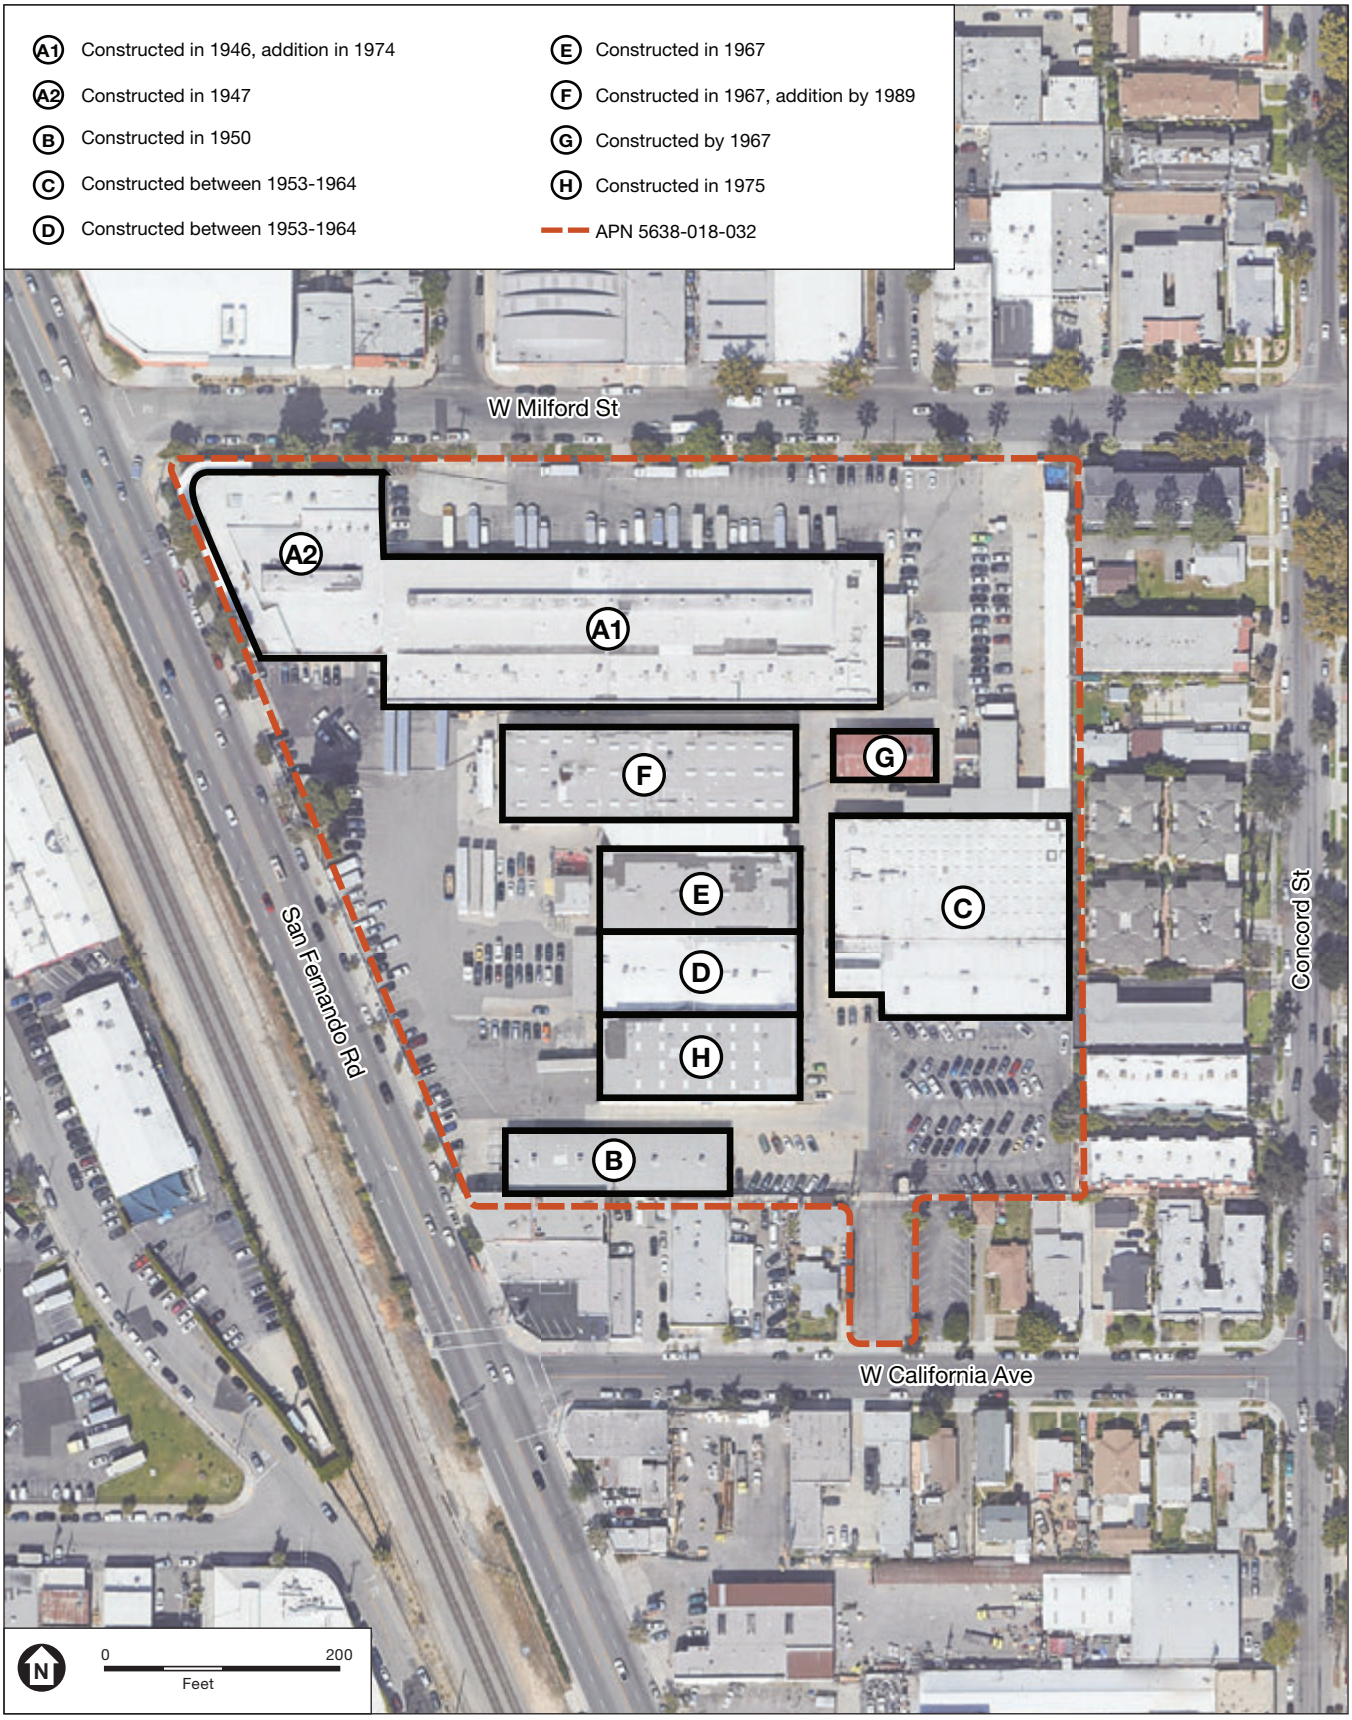

SOURCE: ESA, 2021; Google Earth, 2021

5426-5454 San Fernando Road

Figure 1
Project Site

ESA

ESA conducted an intensive survey of the Project Site and has uncovered new information about the history, site development, construction, use, and later changes to the subject building and associated property. Building A2 was identified in the aforementioned survey as an example of Mid-Century Modern style, yet it also includes some Streamline Moderne characteristics which were not discussed in the survey. Based upon this new research, ESA found the subject building, Building A2, as well as the subject property as a whole (5426 San Fernando Road), to be ineligible for listing on the National Register of Historic Places (NR), California Register of Historic Resources (CR), and on the Glendale Register of Historic Resources, as the subject building (A2) fails to convey significant historic associations and is not a distinctive example of its style as applied to an industrial office and display room due to a substantial lack of integrity. Furthermore, the attached buildings A1 and A2 taken together do not appear to meet the thresholds of significance or integrity as applied to an industrial office and warehouse property type under any of the applicable criteria.

Survey and Research Methods

This Report was prepared by ESA's architectural historians, including: Margarita Jerabek-Bray, Ph.D., Director of Historical Resources; Alison Garcia Kellar, M.S., Senior Architectural Historian; and Anokhi Varma, M.S., Historic Architect. All of our ESA staff meet and exceed the *Secretary of the Interior's Professional Qualification Standards* in history, architectural history or historic architecture. Professional qualifications are provided in **Appendix A**.

The preparation of this Report involved a review of the National Register and its annual updates, the California Register, the Statewide Historical Resources Inventory (HRI) database maintained by the State Office of Historic Preservation (OHP), and the City of Glendale's Register of Historic Resources to identify any previously recorded properties within the Project site.

In addition, the following tasks were performed for the study:

- Conducted field inspections of the Project site and utilized the survey methodology of the OHP.
- Photographed the Project site and associated landscape features.
- Conducted site-specific research on the Project site utilizing assessor records, building permits, Sanborn Fire Insurance Maps (Sanborn maps), city directories, historical photographs, historical newspapers, and other published sources.
- Conducted research through the Los Angeles County Assessor's Office and the City of Glendale Department of Public Works.
- Reviewed and analyzed ordinances, statutes, regulations, bulletins, and technical materials relating to federal, state, and local historic preservation, designation assessment processes, and related programs.
- Reviewed the City of Glendale's previous historical resources surveys and the Citywide historic context.
- Evaluated potential historical resources based upon criteria used by the National Register of Historic Places (36 CFR Section 60.2), the California Register of Historical Resources (PRC Section 5024.1), and City of Glendale Historic Preservation Ordinance (Section 15.20.050 of the Glendale Municipal Code).

Environmental Setting

Previous Surveys

The *City of Glendale South Glendale Historic Resources Survey*, included the west portion of the subject building, Building A2, which was identified and recorded as potentially eligible for the Glendale Register under local Criterion 1 "as an excellent example of industrial development from the immediate post-WWII period, representing the continued growth of San Fernando Road as an important industrial corridor."[2] The survey form is included as an attachment to this Memo. As mentioned above, Building A2 was assigned a preliminary status code of 5S3, which means that the building may be eligible for local listing or designation through survey evaluation. The property is associated with the "Industrial Development" contextual theme, and was included as a potential resource for the following: "Industrial development from the post-World War II period; continued growth of San Fernando Road as an important industrial corridor."[3]

However, some of the statements related to potential historic eligibility of the subject building as stated on the survey form were found to be incorrect due to the low historic integrity present at the Project Site, as discussed in greater detail below.

The subject building (Building A 5426 San Fernando Road) was identified as having a "Mid-century Modern/Industrial" architectural style, with "No major alterations."[4] However, the construction history on the survey form included only a partial building permit history for the address 5426 San Fernando Road, which further research has determined also includes building permits for the other seven structures located on the property, and are not specific to Building A2. Further, building permits for the property at 5430 and 5454 San Fernando were not included in the survey report or inventory, which resulted in an incomplete depiction of all of the modifications undertaken at the property. Also, the survey did not mention the Streamline Moderne features that are present at Building A1. Additionally, notable engineer Eugene Birnbaum was erroneously identified as having worked at the Project Site on an alteration building permit from the 1950s as indicated in the 2017 DPR form. However, no such building permit was located in the permit search for any of the buildings on the property, as documented in this report.

Historic Contexts

Industrial Development (1890-1955)

The following context is from the *City of Glendale South Glendale Historic Resources Survey*:

> Early industrial development in Glendale and Tropico was associated primarily with the citrus and building industries and developed along the rail lines that connected the towns to Los Angeles. Industrial development after 1920 was focused almost exclusively in the area around San Fernando Road, which

[2] "DPR 523 Series Forms: 5426 San Fernando Road," 2017, page 2 (BSO form); and Historic Resources Group, "Appendix B: Individually Eligible Properties, South Glendale Community Plan," City of Glendale, 2018, 62.

[3] "DPR 523 Series Forms: 5426 San Fernando Road," 2017, page 2 (BSO form).

[4] Ibid.

grew into a major industrial corridor and was a significant factor in the development and growth of Glendale and the surrounding area. The 1995 San Fernando Road Corridor survey determined that resources from this early era of development are rare.

One of the earliest industries in the Glendale vicinity was the West Glendale Winery, established about 1890 in a brick building located on San Fernando Road near what is now Doran Street, which at that time was outside the town limits. Proprietor Charles R. Pironi's products included orange wine. Sanborn Fire Insurance maps show that by 1908 a number of industries had been established in the town proper. Charles M. Lund, a wagon maker from Council Bluffs, Iowa opened Glendale's first blacksmith shop in 1906 on West Third Street (now Wilson Avenue) between Howard Street and Isabel Street. By 1908 Lund had added a buggies and implements shop and by 1912 a harness shop. Four fruit packing houses were located along Glendale Avenue, adjacent to the railroad tracks. The Pinkham & McKevitt packing house, which by 1912 was owned by the Edmund Peycke Company, was located at the south end of town at the intersection of Glendale Avenue and Lomita Avenue. The Sparr Fruit Packing Company was located on Glendale Avenue just south of West Second Street (now California Avenue), and the C.C.U. packing house occupied the northeast corner of the intersection of Glendale Avenue and West First Street (now Lexington Avenue). Further north along the tracks, just outside of town, was the E.M. Ross packing house. The growing town also had three large lumber yards: the Independent Lumber Company at West Second Street (California Avenue) and Geneva Street; the Litchfield Lumber Company on Glendale Avenue, just south of the Sparr Fruit Packing Company; and the Valley Lumber Company at West Fourth Street (now Broadway) and Maryland Avenue. No physical remnant of these early industries remains.

The nearby town of Tropico was simultaneously developing its own industries. There was a small packing house at Brand Boulevard and Depot Street (now Cerritos Avenue), adjacent to the public school, but industrial development was logically focused west of San Fernando Road along the Southern Pacific Railroad tracks. The Los Angeles Basket Company occupied a long, narrow property between the tracks and Los Angeles Avenue, north of Cypress Street; its warehouse is still standing at 448 West Cypress Street. The Tropico Manufacturing Company planing mill was located on Tropico Avenue (now Los Feliz Road) just east of the tracks; across the street and immediately adjacent to the tracks was the Tropico Lumber Company. Across the tracks in Atwater was the Western Art Tile Works, which made decorative terra cotta, faience tile, vitrified clay sewer pipe, water pipe, drain tile, and other products. The plant was subsequently known by various names including Tropico Potteries, Pacific Tile Company, and Gladding McBean, and in the 1920s was the area's largest manufacturing plant. The site is now occupied by a Costco shopping center. Tropico was annexed by the city of Glendale in 1918, and in 1920 the Greater Glendale Development Association asked the City Council to set aside land flanking San Fernando Road as an industrial area. The Association focused on San Fernando because of its strategic location linking Los Angeles and the San Fernando Valley, and its proximity to both the Southern Pacific and Pacific Electric railways. Within a year a number of industries located in that section, and during the 1920s the area developed into a major industrial corridor stretching along the entire southwest flank of Glendale. One of the leading figures in the development of the San Fernando Road industrial corridor in the 1920s was Lloyd Harmond Wilson (1878-1942), a prominent Glendale realtor, developer, and real estate speculator. Wilson was born in Missouri in 1878 and began his career in Chicago in the publishing and advertising businesses. He moved to Glendale with his family in 1921 and quickly launched a successful career in real estate development, specializing in industrial properties in the San Fernando Road area. Wilson played an important role in the city's commercial life for two decades and was "instrumental in promoting much of the city's industrial growth and development, especially in the western part of the city." Wilson shrewdly focused his development efforts on San Fernando Road, then

primarily a residential district. He brokered deals with established businesses, persuading them to move to Glendale and selling or leasing them properties developed by his company, L.H. Wilson, Inc. Within two years Wilson was hailed as the "progressive realtor whose magic wand" had tripled and quadrupled real estate values in the area and enriched scores of investors:

> *The name L.H. Wilson has become synonymous with the remarkable development along the San Fernando Road. When you say San Fernando road you think of Wilson, and when you say Wilson you think of the San Fernando road.*

By late 1928 Wilson was credited with the establishment of 70 separate industrial businesses in the city in the 1920s, settling them in extensive tracts he developed along San Fernando Road and "adding materially to the wealth of Glendale and paving the way for the distribution of immense sums of money through the different firms that he has established here." In 1928 alone Wilson brokered deals that brought 14 companies to the San Fernando Road area and built nine industrial buildings, five of which he sold before the end of that year. By mid-1929 Wilson had signed leases for six more buildings that were then under construction. Among the diverse industries Wilson attracted to Glendale were the Security Baking Company, the Glendale Glass Tile Company, the Hollywood Shoe Manufacturing Company, the Hollywood Mosaic Tile Company the Indium Steel and Alloys Company, and the West Coast Style Shoes Co. In the late 1920s, Wilson, with his extensive holdings along San Fernando Road, was a leader in the effort to widen ten miles of the thoroughfare to 55 feet between curbs. The complex project required the demolition of existing buildings along both sides of the street, involving 540 separate parcels and more than 1,000 property owners.

Wilson eschewed mundane industrial designs for his developments, insisting instead on attractive, distinguished architecture. Wilson expressed his development philosophy in discussing plans for the Security Baking Co.:

> *We kept away from the stereotyped design of industrial structures and decided to erect a building that would be a credit not only to the industrial section of Glendale but to the business or residential districts as well. Not only have we set our faces steadily against anything shoddy in construction but we insisted on architecture and designs that have added a beautiful building to those that we have erected in this industrial area.*

Most of the industrial buildings developed by Wilson in the San Fernando Road corridor have been demolished or substantially altered. Two extant examples include 3901 San Fernando Road and 4500 San Fernando Road. Post-World War II industrial development in Glendale received a significant boost beginning in 1955, when Grand Central Air Terminal was closed to air traffic and the airport property was subdivided for development. The Grand Central Industrial Center opened in 1955 with four buildings and gradually took over the airport's entire112-acre site. Though located outside of the South Glendale study area, the development of the Grand Central property extended the San Fernando Road industrial corridor along Glendale's entire southwest border. By 2006 the Chamber of Commerce reported 575 industries, many located on the city's west side, employing more than 21,000 persons.[5]

[5] *City of Glendale South Glendale Historic Resources Survey*, 2014, 140-142.

Industrial Development: Property Types and Registration Requirements

Registration Requirements included for industrial resources under the Industrial Development Context in the "City of Glendale South Glendale Historic Resource Survey" are reproduced below:

> Industrial buildings important to Glendale's development history date from the late-18th century through the mid-20th century. Properties may include warehouses, industrial plants, factories, associated offices, and ancillary buildings and structures. Note that a property that is an excellent or rare example of a particular architectural style or property type, or the work of a master or noted architect may also be significant under the Architecture and Design Context.
>
> An industrial property from this period may be significant:

CRITERIA	REASON
A/1/1[6] (Event)	As an excellent example of industrial development representing an early industry in Glendale (including railroad development, viticulture, citrus, building, or motion picture industries), or the growth of San Fernando Road as an important industrial corridor.

Industrial Development: Integrity Considerations

Each type of property depends on certain aspects of integrity, more than others, to express its historic significance. Determining which of the aspects is most important to a particular property type requires an understanding of the property's significance and its essential physical features. The rarity of the property type should also be considered when assessing its physical integrity. In order to be eligible for listing at the federal, state, or local levels, a property must retain sufficient integrity to convey its historic significance under the Industrial Development theme.

CRITERIA	REQUIRED ASPECTS OF INTEGRITY
A/1/1 (Event)	An industrial property from this period eligible under Criteria A/1/A, 1 (Event) should retain integrity of location, design, feeling, and association, at a minimum, in order to reflect the important association with industry in South Glendale. Some replacement of original features, including storefronts, may be acceptable given the relative rarity of these resources.

Industrial Development: Registration Requirements

To be eligible under the Industrial Development theme, a property must:

- Date from the period of significance;
- Represent one of the early industries in Glendale or reflect a pattern or trend in industrial growth;
- Display most of the character-defining features of the property type or style; and
- Retain the essential aspects of integrity.[7]

[6] The local criterion was referenced from the *City of Glendale South Glendale Historic Resources Survey*, 2017, 15.

[7] *City of Glendale South Glendale Historic Resources Survey*, 2017, 149.

Mid-Century Modern

The following is a Mid-Century Modern context is a sub-theme of Post-World War II Modernism, as published in the *City of Glendale South Glendale Historic Resources Survey*, prepared for the City of Glendale in 2014:

> Mid-century Modern is a term used to describe the post-World War II iteration of the International Style in both residential and commercial design. The International Style was characterized by geometric forms, smooth wall surfaces, and an absence of exterior decoration. Mid-century Modern represents the adaptation of these elements to the local climate and topography, as well as to the postwar need for efficiently-built, moderately-priced homes. In Southern California, this often meant the use of wood post-and-beam construction. Midcentury Modernism is often characterized by a clear expression of structure and materials, large expanses of glass, and open interior plans.
>
> The roots of the style can be traced to early Modernists like Richard Neutra and Rudolph Schindler, whose local work inspired "second generation" Modern architects like Gregory Ain, Craig Ellwood, Harwell Hamilton Harris, Pierre Koenig, Raphael Soriano, and many more. These postwar architects developed an indigenous Modernism that was born from the International Style but matured into a fundamentally regional style, fostered in part by Art and Architecture magazine's pivotal Case Study Program (1945-1966). The style gained popularity because its use of standardized, prefabricated materials permitted quick and economical construction. It became the predominant architectural style in the postwar years and is represented in almost every property type, from single-family residences to commercial buildings to gas stations.
>
> Character-defining features include:
>
> - One or two-story configuration
> - Horizontal massing (for small-scale buildings)
> - Simple geometric forms
> - Expressed post-and-beam construction, in wood or steel
> - Flat roof or low-pitched gable roof with wide overhanging eaves and cantilevered canopies
> - Unadorned wall surfaces
> - Wood, plaster, brick or stone used as exterior wall panels or accent materials
> - Flush-mounted metal frame fixed windows and sliding doors, and clerestory windows
> - Exterior staircases, decks, patios and balconies
> - Little or no exterior decorative detailing

- Expressionistic/Organic subtype: sculptural forms and geometric shapes, including butterfly, A-frame, folded plate or barrel vault roofs[8]

Merchandise Display Windows

As evidenced through the Sanborn map of 1950, Building A was originally constructed with display windows along its west front and north corner elevation situated along San Fernando Road. These display windows would have featured American Radiator & Standard Sanitary Company's latest products in the windows, oriented such that drivers-by and pedestrians could see the company's products - even at night. In the early to mid-20th century, commercial businesses began deliberately appealing to potential roadside customers through their architecture, as captured in the following excerpts from *Main Street to Miracle Mile: American Roadside Architecture* below:

> By the 1920s, buildings and associated businesses were competing for attention from drivers navigating streets and highways. One approach to accomplish this was to make buildings appear to be bolder, in order to catch attention from the rapidly changing community and environment. Modern architecture served to fill the need for more eye-catching imagery in the built environment during a time of increased demand for roadside visibility. Architectural design offered solutions for businesses to present themselves with attention-grabbing modern style.[9]
>
> One solution to the problem was the "visual front," a concept that began to surface in the mid-1930s for downtown architecture but did not gain widespread application along the roadside until after the war. A visual front was created by completely glazing the front, and sometimes the sides, of a commercial building, so that the interior of the structure, especially when lit at night, would provide visual appeal for the exterior. The glass was sometimes canted inward, to cut down on glare and provide visual variety. In this novel way of handling a favored Modern material, glass, architects devised a sleek-looking buildings that both answered the demand to attract attention and, by showcasing the inside on the outside, exhibited "function," therefore confirming to Modern architectural dogma.[10]

Streamline Moderne, 1935 to 1945

Building A 5426 San Fernando Road includes limited Streamline Moderne features, including the canopy, rounded corner, smooth stucco cladding, and a flat roof. As the City of Glendale does not have a context statement for the Streamline Moderne style, it is common practice to reference other applicable contexts. Since Glendale's architecture generally follows regional trends, excerpts from SurveyLA's *Los Angeles Citywide Historic Context Statement* regarding eligibility standards for the Streamline Moderne style are provided as follows:

> **Summary Statement of Significance**: Resources evaluated under this sub-theme are significant in the area of Architecture as excellent examples of the Streamline Moderne styles and exhibit quality of design through distinctive features. Streamline Moderne architecture was popular between the mid-1930s and mid-1940s; the style underscored the American public's affinity for technology, progress, and modernity, and evinces a sense of motion and speed. It was applied to single-family and multi-family residences, as

[8] Ibid., 224.
[9] Chester Liebs, *Main Street to Miracle Mile: American Roadside Architecture*, United States, John Hopkins University Press, 1985, 53.
[10] Ibid., 61.

well as some commercial and institutional properties. On rare occasion it was applied to industrial properties.[11]

Property Type Description: The Streamline Moderne style was a versatile idiom that was applied to an array of property types. Some of the most iconic and architecturally distinctive examples of the style are represented in the context of commercial buildings; however, the style was often expressed in the form of custom single-family residences and small-scale multi-family residences. To a lesser extent, the style was also applied to institutional and industrial properties. Groupings of resources in the style may be evaluated as historic districts. Given Streamline Moderne's relatively brief period of popularity, examples of the style are relatively rare in [the] Los Angeles [area as well as Glendale]. Many of the buildings designed in the style are attributed to notable architects of the 1930s and 1940s. Milton J. Black and William Kesling designed single-family and multi-family dwellings in the style; Stiles Clements, Robert Derrah, Parkinson and Parkinson, Wurdeman and Becket, and other notable local architects are more closely aligned with larger-scale commercial, institutional, and industrial buildings designed in the style.[12]

Character-Defining/Associative Features:

- Retains most of the essential character-defining features of the style from the period of significance
- Horizontal orientation
- Rounded corners and curved surfaces, emulating a "windswept" appearance
- Flat or nearly flat roof
- Speedlines at wall surfaces, such as horizontal moldings and continuous sill courses
- Smooth stucco cladding
- Metal, often steel casement, windows
- Unadorned wall surfaces, with minimal ornament
- Windows "punched" into walls, with no surrounds[13]

Property Setting

The multi-building Project Site includes eight structures. Building permits for the entire Project Site were issued under three addresses - 5426, 5430 and 5454 San Fernando Road. **Table 1** includes building permits for Buildings

[11] Architectural Resources Group, *Los Angeles Citywide Historic Context Statement; Context: Architecture and Engineering; Sub-Context: L.A. Modernism, 1919-1980*, Prepared for the City of Los Angeles, Department of City Planning, 2019, 88.
[12] Ibid, 89.
[13] Ibid.

B-F, H, and Structure G, as decipherable apart from Buildings A1 and A2, while **Table 2** includes building permits specific to Building A, inclusive (Buildings A1 and A2).

The 1925 Sanborn map depicts the Project Site prior to the construction of any of the extant buildings (**Figure 2**). The surrounding neighborhood included partially developed residential single-family lots to the east, northeast, and south, with commercial businesses including a veterinary hospital, feed mill, and cabinet manufacturing company located to the immediate north. While today the property is one single parcel, it was comprised of two distinct parcels in 1925. The southernmost parcel was occupied by the Glendale Lumber Company, and included a shop and a mill building. The West Glendale Winery was located in the northern parcel, at the northwestern extent of the Project Site. The northern parcel then included several different wine manufacturing buildings including a distillery/fermenting building, wine storage, and adjacent dwellings which were possibly for workers.

The 1950 Sanborn map and 1952 aerial photograph show further residential development surrounding the project site with many single family residences to the immediate east, northeast, and south of the subject property (**Figure 3**). A mix of manufacturing businesses sat to the north of the Project Site including: auto wrecking, refrigerator manufacturing, wood working, rubber manufacturing products, sheet metal works, air conditioning fixtures, aircraft part shops, and machine shops.

Los Angeles County Assessor records indicate that an early manufacturing or office building was constructed along San Fernando Road in 1940. The early building was likely the original location of the Products Research Company (PRC) when the company began in 1945, and is visible on the 1950 Sanborn map (**Figure 3**). The early building was later demolished in 2008.

Project Site Development

Building A1 and A2 at 5426 San Fernando Road) was constructed between 1946 and 1947 and was occupied by American Radiator & Standard Sanitary Corporation, replacing the West Glendale Winery. Building A1 was expanded to the south and east in 1974 according to a building permit.

By the time of the 1950 Sanborn map, the southern portion of the Project Site included an early building used as a felt gasket manufacturing facility as part of PRC, Building B which was then used as a bottle soft drink depot by a different business, truck storage, offices, and a parking lot (**Figure 3**).

Buildings C, D, E, and F were constructed between 1953 and 1967, around the time the PRC began to occupy more and more of the Project Site, and likely reflect a large construction campaign to accommodate the rapidly growing company. A newspaper article from 1960 indicates that PRC was then known nationally and was involved in manufacturing products for a wide range of industries.[14] These new buildings replaced some of the buildings in the southern portion of the Project Site by the mid-1960s, and by the early 1970s, nearly all of the previous southern improvements had been removed and replaced by PRC, with additional infill toward the center of the Project Site.

Building C, used as offices and warehouse spaces with a punch press tool room, and Building D, used as a factory building for staging and packing were both constructed between 1953 and 1964. The Los Angeles County Assessor's records erroneously indicate that Buildings C and D were constructed in 1947 and 1950, yet the 1950

[14] "Advertisement: How Green Is Our Valley," *Valley Times*, September 27, 1960, 33.

Sanborn map and 1952 aerial photograph do not include either (**Figures 3 and 4**). Building C was modified with an additional office space in 2000.

Buildings E and F were both constructed as factories in 1967 according to the Los Angeles County Assessor records, a construction date which corroborates with the aerial from 1964, and the aerial and Sanborn map from 1970 (**Figures 5, 6, and 7**). Building F was expanded substantially to the west by 1989, as visible in an aerial photograph (**Figure 9**).

A permit to construct Structure G was issued in 1967, and the structure appears on both the 1970 aerial photograph and Sanborn map (**Figures 6 and 7**). Structure G was not visible in the 1964 aerial, and thus does not reflect the Los Angeles County Assessor records which indicate its construction date as 1957.

Building H was constructed in 1975, according to Los Angeles County Assessor records and is first visible on an aerial photograph taken in 1981 (**Figure 8**).

Building permits on file with the City of Glendale Department of Public Works and the Los Angeles County Assessor's Office for the multi-building Project Site include the following addresses: 5426, 5430, and 5454 San Fernando Road. As ESA was best able to discern, **Table 1** below includes the building permits specific to Buildings B-F, H, and Structure G, while **Table 2** includes building permits specific to Building A, inclusive (A1 and A2).


TABLE 1
BUILDING PERMITS ASSOCIATED WITH BUILDINGS B-F, H, AND STRUCTURE G AT 5426, 5430, AND 5454 SAN FERNANDO ROAD ADDRESSES

CITY OF GLENDALE DEPARTMENT OF PUBLIC WORKS[15]

Issued	Location	Permit/Assessor Record	Owner	Contractor (C) or Architect (A) Engineer (E)	Valuation ($)	Description
9/18/1950	5426 San Fernando Road	38686	Mrs. Emma E. Boyd	Edgar N. Doug (C)	1,300	Construct a building of size 66 x 80, wall height 6' and 60' length, with cap sheet roofing, in the rear of the lot. This is likely for Building D, which was constructed between 1953 and 1964, years after the permit was issued.
10/29/1951	5426 San Fernando Road	55692	Ruth Jennings and Helen Greg at Edna Boyd	Edgar N. Gregg (C)	40,000	66'x160' cement warehouse addition constructed to the rear of the existing structure. Unclear which building this is referring to.
11/19/1952	5426 San Fernando Road	43510	Mrs. Emma Boyd	W. A. Hunsucker (ED)	1,900	61' x 85' 1-story cement block building to be constructed

15 Documentation exists for all permits and certificates of occupancy listed in this table.


Issued	Location	Permit/Assessor Record	Owner	Contractor (C) or Architect (A) Engineer (E)	Valuation ($)	Description
						roughly in the middle of the lot. Materials to be stored at building: rolls of wool felt, tin cans, glass jars, cardboard cartons, finished goods for shipping, felt, adhesives. This permit may have been for Building C, which was constructed between 1953 and 1964.
1/18/1954	5426 San Fernando Road	46216	Product Research Co.	N/A	1,000	Install electric hoist monorail system, building not specified but this may have been Building C or D
2/9/1956	5410-5426 San Fernando Road	51515	L. D. Arthouse	N/A	150	Demolish 55'x75' 1-story A-frame shell, remove from premises.
3/13/1956	5426 San Fernando Road	51630	Emma E. Boyd	W. R. Harter (C)	2,500	Construct men's and women's restrooms, possibly in Building C.
4/6/1956	5426 San Fernando Road	51834	Products Research Co.	Scott E. Campbell Co.	5,414	Install automatic fire sprinkler system at office, warehouse, and manufacture buildings
1/16/1967	5430 San Fernando Road	N/A	Products Research Chemical Corporation	David Demski		Construction of new structure within existing complex, Building E
1/16/1967	5430 San Fernando Road	N/A	Products Research Chemical Corporation	David Demski	10,000	Erect 1 story sheet metal buildings, Structure G
4/3/2000	5454 San Fernando Road	15284	PRC De Soto	Milestone Building Services (C)	2,000	Addition of office space for Building C
8/19/2008	5426 San Fernando Road		Target Corporation	American Integrated Services (C)	20,000	Demolish 6,500 concrete tilt-up building constructed in 1977 and the original 1945 building on the site.

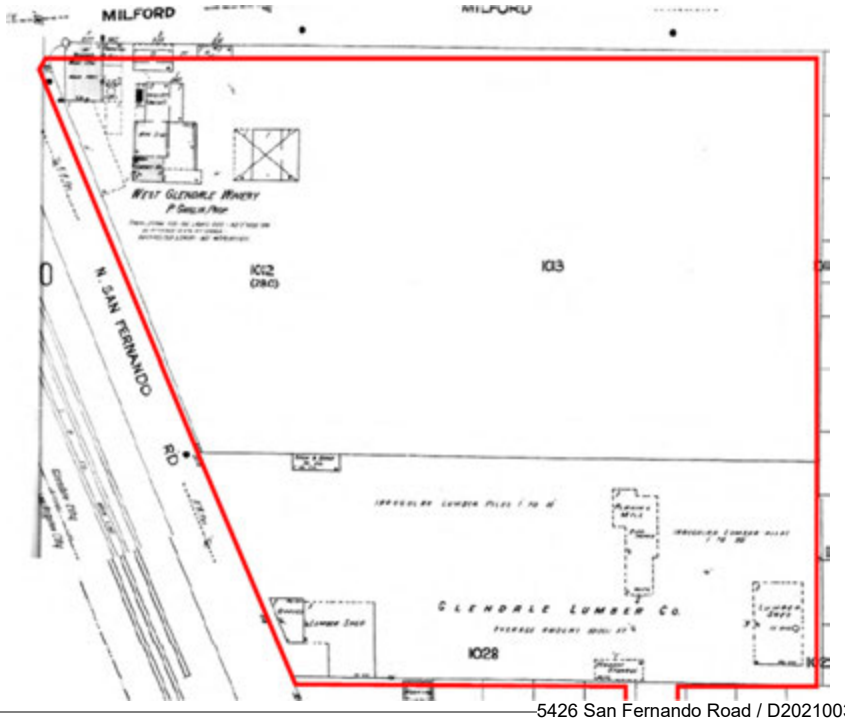

5426 San Fernando Road / D202100395.00

SOURCE: EDR


Figure 2
Project site identified with red outline in Sanborn Map, 1925

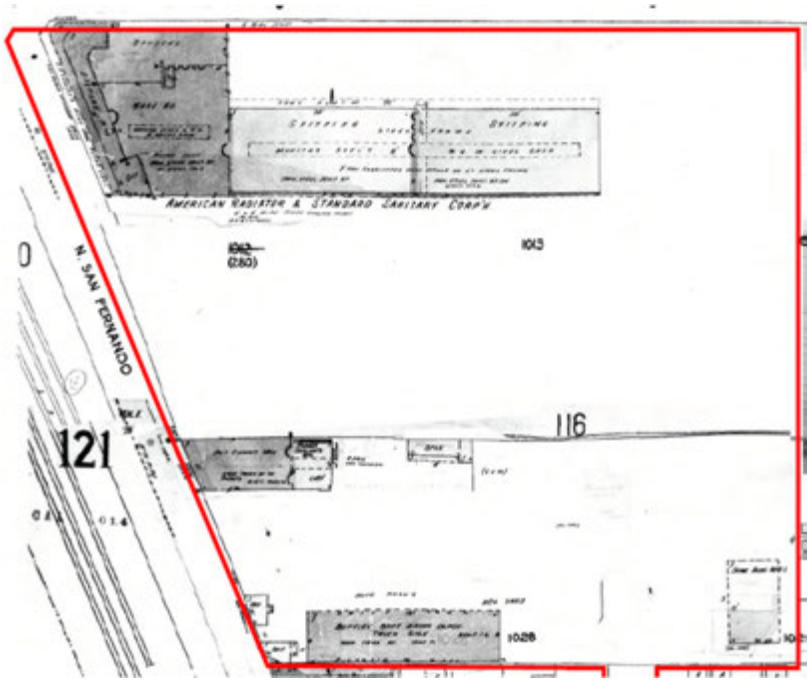

5426 San Fernando Road / D202100395.00

SOURCE: EDR

Figure 3
Project site identified with red outline in Sanborn Map, 1950

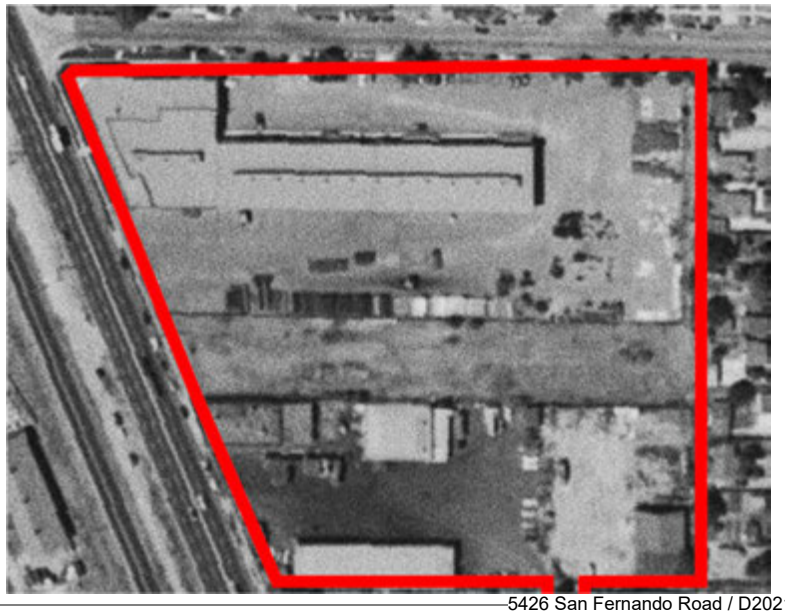

5426 San Fernando Road / D202100395.00

SOURCE: EDR

Figure 4
Project site identified with red outline in aerial photograph, 1952



5426 San Fernando Road / D202100395.00

SOURCE: EDR


Figure 5
Project site identified with red outline in aerial photograph, 1964



5426 San Fernando Road / D202100395.00

SOURCE: EDR


Figure 6
Project site identified with red outline in aerial photograph, 1970

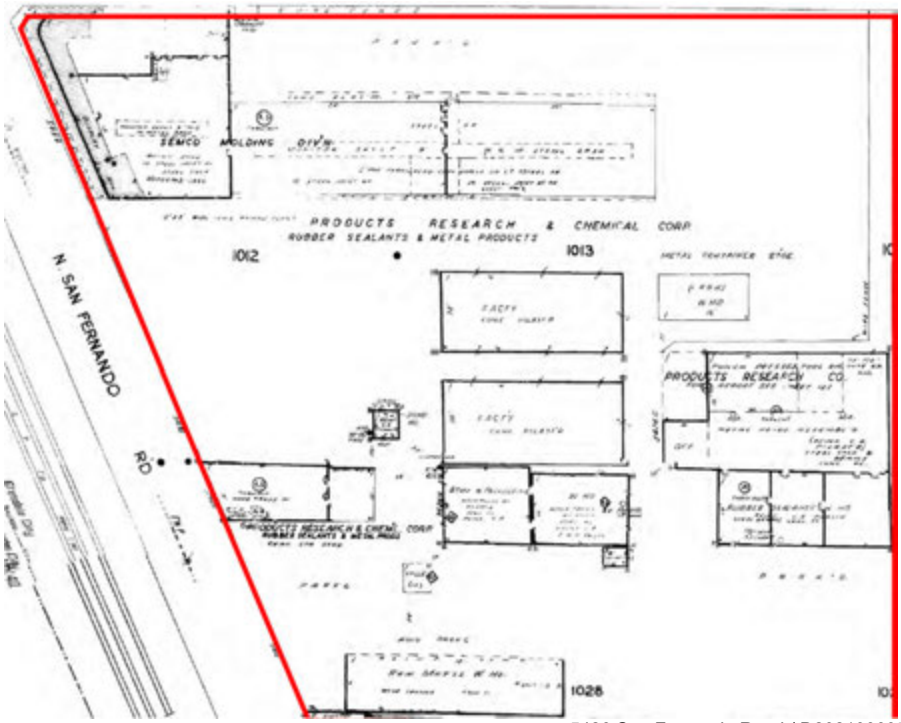

5426 San Fernando Road / D202100395.00

SOURCE: EDR

Figure 7
Project site identified with red outline in Sanborn map, 1970

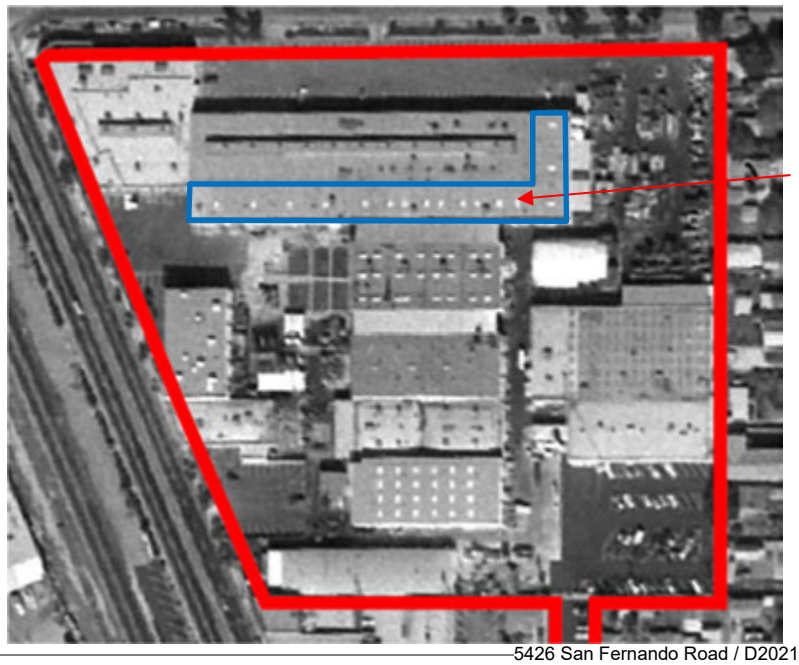

5426 San Fernando Road / D202100395.00

SOURCE: EDR

Figure 8

Project site identified with red outline in aerial photograph, 1981. Additions encompassing south and east elevations of warehouse of subject building, Building A, indicated by red arrow and blue outline.




5426 San Fernando Road / D202100395.00

SOURCE: EDR

Figure 9

Project site identified with red outline in aerial photograph, 1989

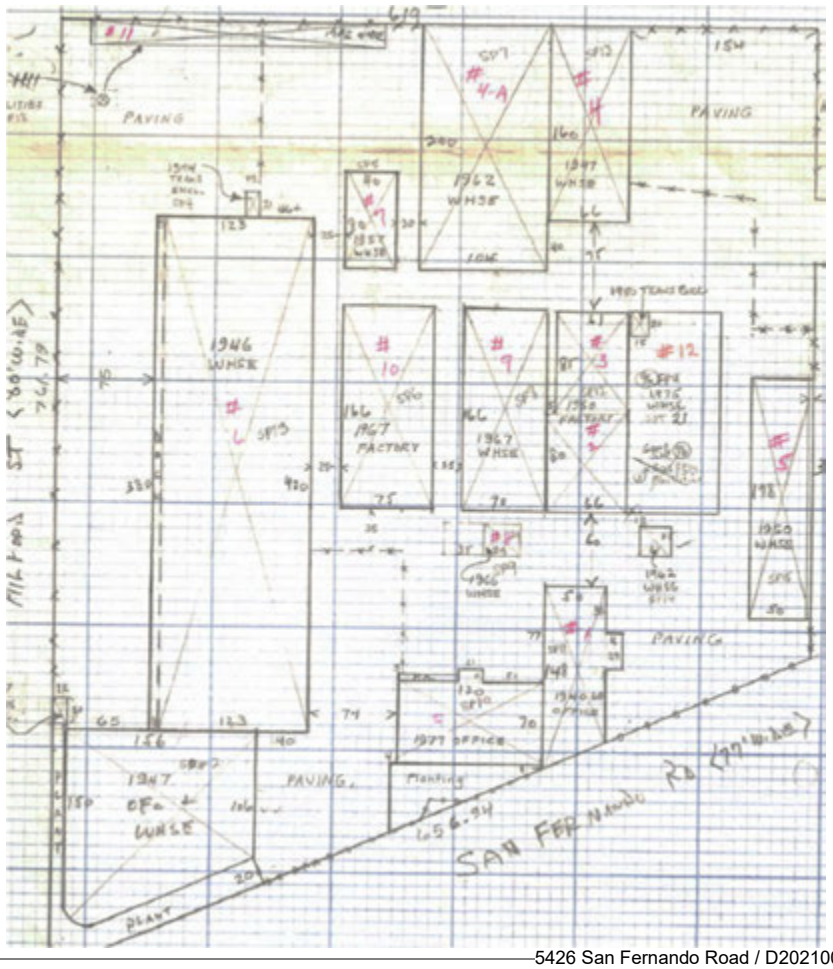

5426 San Fernando Road / D202100395.00

SOURCE: Los Angeles County Assessor's Office

Figure 10
Plot plan with Project Site and relative construction dates, c. 1977.
This document is included as an attachment to this Memo.

Construction History

Building A1 and A2 (5426 San Fernando Road)

According to a plot plan from the Los Angeles County Assessor's Office, Building A's warehouse area (A1) at the east portion of the building was constructed in 1946, while the office area at the west portion of the building (A2) was constructed in 1947 (**Figure 10**). There was no original building permit for the subject building (Building A1 or A2 at 5426 San Fernando Road) on file with the City of Glendale Department of Public Works. As mentioned previously, since the multi-building Project Site includes eight structures, building permits for the property were all collectively issued under the 5426, 5430, and 5454 San Fernando Road addresses. As ESA was best able to discern, **Table 2** includes building permits specific to Building A1 and A2, including building permits for the subject building issued under the 5426, 5430, and 5454 San Fernando Road addressees.

Building permits issued in 1948 included work to construct a reinforced property line wall; interior wall modifications; and additional interior partitions. The 1950 Sanborn map illustrates Buildings A1 and A2 when it was occupied by American Radiator & Standard Sanitary Corporation, who likely occupied the building from construction through to 1955, according to building permits and a newspaper article (**Figure 13**). The western portion, Building A2, included a display area, offices and a warehouse, while the eastern elongated portion,

Building A1, included shipping areas, both of which had skylights. As depicted on the Sanborn map, Building A2's northwest corner is curved with a generous awning. A large and elongated display room ran along the San Fernando elevation with large display windows facing the road. The 1952 aerial photograph reflects the same configuration as the 1950 Sanborn map (**Figure 11**). An April 1955 newspaper article discussing the sale of the building indicates that Building A2 was also referred to as 5454 San Fernando Road.[16] Ames Harris Neville Co. occupied the building from roughly 1955 to 1958. An artist's rendering from the time of the transaction reflects Building A2's early configuration, which appears to have changed substantially over time (**Figure 13**). The facade originally featured large display windows and a primary corner entrance. Physical evidence of alterations to the original design were observed during ESA's survey and include the following: details at the overhang have since been removed, landscaping and original signage have been altered including brick entrance planters, and the original display room storefront with floor-to-ceiling display windows and primary entrance have been removed and the openings filled/stuccoed. The location of the former floor-to-ceiling display windows is visible in the 1950 Sanborn map (**Figure 3**). The existing new windows and door are non-original later replacements that detract from the architectural integrity of the building type and style. Further, the overhanging canopy had been altered with the removal of the decorative notches and raised signage as visible in the newspaper rendering (**Figure 13**).

Several building permits were issued in 1951 and 1952. Permitted work included modifications to the men's and women's restrooms; the creation of openings at the interior; the enclosure of an existing door along San Fernando Road; office partition enclosures; the enclosure of another interior room; plaster work; and fire door installation. Permits issued in 1952 included work to the restrooms; the construction of a brick veneer wall adjacent to a steam boiler; and 4 new trusses (**Figure 12**).

Permits issued when the building was occupied by Ames-Harris Neville Co. included sprinklers in 1954, and a new sign in 1955. However, a newspaper article published in December 1955 indicates that a fire damaged a building at the subject property, when materials caught on fire.[17] The fire doors at the structure closed and sealed off the inflammable materials, which helped to prevent a severe explosion.[18] 1956 modifications included a new ceiling; a new restroom; additional office partitions; and automatic sprinkler installation. Modifications to the building's roof, additional interior walls, and more sprinklers were installed in 1957.

According to building permits, it appears that Product Research Company (PRC) occupied the building beginning in the late-1950s. PRC first occupied the property further south along San Fernando Road, at a smaller building. PRC developed the southern portions of the site before migrating north into Buildings A1 and A2. In 1960, a building permit was issued to cut a door into the side of the building, which likely referred to modifications at the north or east elevations of the warehouse portion of Building A1. The 1970 Sanborn map illustrates PRC as occupying Building A1 and A2, despite multiple permits issued for interior modifications since the 1950 Sanborn map was issued (**Figure 14**). In 1974, a permit issued for 5454 San Fernando Road indicates that an addition to the south and east elevations at the warehouse portion (Building A1) were constructed, which is visible in the 1977 aerial photograph (**Figures 15 and 16**). Other permits from this time included new partitions, concrete floors, and the enclosure of former window openings. A permit issued in 1980 indicated that glass openings were replaced with wood and stucco, which likely reflects the current configuration of the north and west elevation of

[16] "Recent Industrial Realty Sales Top $3,000,000," *The Los Angeles Times*, April 3, 1955, 145.
[17] "Automatic Fire Doors Prevent Serious Blast," *Los Angeles Evening Citizen News*, December 9, 1955.
[18] Ibid.

the office portion of the building (Building A2). In 2002, a permit was issued to address structural steel truss and column modifications. Later permitted changes include electrical work and gas systems modifications in 2014.

TABLE 2
BUILDING A 5426 AND 5454 SAN FERNANDO ROAD


CITY OF GLENDALE DEPARTMENT OF PUBLIC WORKS[19]

Issued	Location	Permit/Assessor Record	Owner	Contractor (C) or Architect (A) Engineer (E)	Valuation ($)	Description
12/10/1948	5426 San Fernando Road	33957	Emma E. Boyd	Edgar Dregg (C)	1900	Construct a reinforced property line wall which is 14' high and 38' long. Strengthen the stud wall. Lath and plaster walls and ceiling. Place a 2-6" wooden partition with lath and plaster.
12/15/1948	5426 San Fernando Road	33985	Product Research Corp	Product Research Corp	1,200	Cover inside walls and ceilings of two existing offices in warehouse with ½" insulating material. Build 2x4 stud petitions for two additional offices: sizes12x18 and size 12x12 adjoining existing offices. Cover walls and ceiling of the additional offices with ½" insulating material.
3/14/1951	5426 San Fernando Road	39764	Emma Boyd	W. R. Harter (C)	900	Enlarge women's restroom and change entry by adding partition. Enlarge men's restroom and change location of stools.
3/26/1951	5426 San Fernando Road	39826	Emma Boyd	W. R. Harter (C)	1,500	Create a 9'x 7' door through brick wall. Plaster close an existing door on the San Fernando Road. Build partitions to enclose offices.
9/04/1951	5426 San Fernando Road	40684	Emma Boyd	W. R. Harter (C)	150	Add a 8'x18' room to existing offices. Add partitions
10/19/1951	5426 San Fernando Road	40950	Emma Boyd	W. R. Harter (C)	250	Close off 10'x12' opening with 2x4 stud wall, plaster both sides, install

19 Documentation exists for all permits and certificates of occupancy listed in this table.

Issued	Location	Permit/Assessor Record	Owner	Contractor (C) or Architect (A) Engineer (E)	Valuation ($)	Description
						steel sash and install 3' x 7' fire door
4/7/1951	5426 San Fernando Road	41832	Emma E. Boyd	W. R. Harter (C)	250	At commercial building, make 7'x9' opening through brick wall and install overhead door
7/18/1952	5426 San Fernando Road	42559	Emma E. Boyd	W. R. Harter (C)	500	Relocate 2 toilets and toilet rooms
9/2/1952	5426 San Fernando Road	42872	Emma E. Boyd	W. R. Harter (C)	400	Erect brick veneer on one wall to provide protection on steam boiler
10/14/1952	5426 San Fernando Road	43158	Estate of Emma Boyd	Mackintosh & Mackintosh (E) T. F. Merrill & Sons (C)	3,000	Install 4 new trusses on roof in factory
10/28/1954	5454 San Fernando Road	48173	Ames-Harris Neville Co	Grinnell Co of the Pacific (C)	21,500	Install automatic fire sprinklers in all the existing area of the building.
1/28/1955	5454 San Fernando Road	48716	Ames-Harris Neville Co	QRS Neon Corp (C)	400	Construct a 13' x 2'6" sign on the corner of the San Fernando Road and W Milford Street.
1/20/1956	5426 San Fernando Road	51225	Emma Boyd	W. R. Harter (C)	3,000	Modifications to 1-story office building, new 10'6" ceiling attached to existing trusses, construct new toilet room and private office separations
2/15/1956	5426 San Fernando Road	51405	Emma E. Boyd	W. R. Harter (C)	2,000	Construct new wall to make a Compound Room in the existing masonry building
4/6/1956	5426 San Fernando Road	51834	Products Research Co.	Scott E. Campbell Co.	5,414	Install automatic fire sprinkler system at office, warehouse, and manufacture buildings
3/8/1957	5426 San Fernando Road	54043	Emma E. Boyd	W. R. Harter (C)	2,000	Convert existing former general shop/manufacture area to offices
5/3/1957	5454 San Fernando Road	54427	Ames-Harris Neville Co	Dudley Steel Corp (C)	17,600	Construct a 40 x80 x16 open building with a corrugated galvanized iron roof 23' 2" high


Issued	Location	Permit/Assessor Record	Owner	Contractor (C) or Architect (A) Engineer (E)	Valuation ($)	Description
11/19/1957	5426 San Fernando Road	55806	Ruth Jennings, Edna Boyd, and Helen Gregg	Eugene Russell (A) Edgar N. Gregg (C)	1,000	Building a separation wall in warehouse, add fire doors
12/5/1957	5454 San Fernando Road	55910	Ames-Harris Neville Co	Dudley Steel Corp (C)	17,600	Enclose existing all steel building with formed girts and galvanized iron sheets.
12/30/1957	5454 San Fernando Road	56038	Ames-Harris Neville Co	Grinnell Co of the Pacific (C)	1,415	Addition to the existing automatic sprinkler system.
5/11/1960	5454 San Fernando Road	N/A	Fullview	D D Demski (C)	150	Cut a door at the side of the building.
12/23/1969	5454 San Fernando Road	N/A	Product Research Company	Carl Linderman (C)	4,000	Construct 2x4 wood sheet partitions
12/12/1969	5454 San Fernando Road	N/A	Product Research Company	Solar Co. (C)	1,687	Construct a metal canopy of size 52'x17' at south elevation
6/21/1974	5454 San Fernando Road	N/A	Product Research Company	H M Hansen (C)	155,000	New construction with concrete floors
7//19/1974	5454 San Fernando Road	N/A	Product Research Company	Carl Linderman (C)		Remove glass and enclose openings
9/17/1980	5454 San Fernando Road	15284	Product Research Company	Carl Linderman (C)	9,000	Replacement of glass openings with wood and stucco
7/18/1988	5454 San Fernando Road	15284	Product Research Company	Darryl Luizzi Construction (C)	9,000	Block wall construction
4/3/2000	5454 San Fernando Road	15284	PRC De Soto	Milestone Building Services (C)	2,000	Addition of office space for Building 4A (Building C)
11/27/2002	5454 San Fernando Road	15284	Neman Niaki	Castillo Concrete Construction (C)	15,000	Structural repair of spalled off existing truss and addition of a new steel column under existing steel beam
12/1/2014	5426 San Fernando Road	BE1428348	Video Rental Service	Professional Electrical Service, Inc. (C)	N/A	Electrical modifications to building
12/22/2014	5426 San Fernando Road	BP1429820	N/A	Durna and Sons Rooter and Plumbing	N/A	Gas systems modifications at parking lot

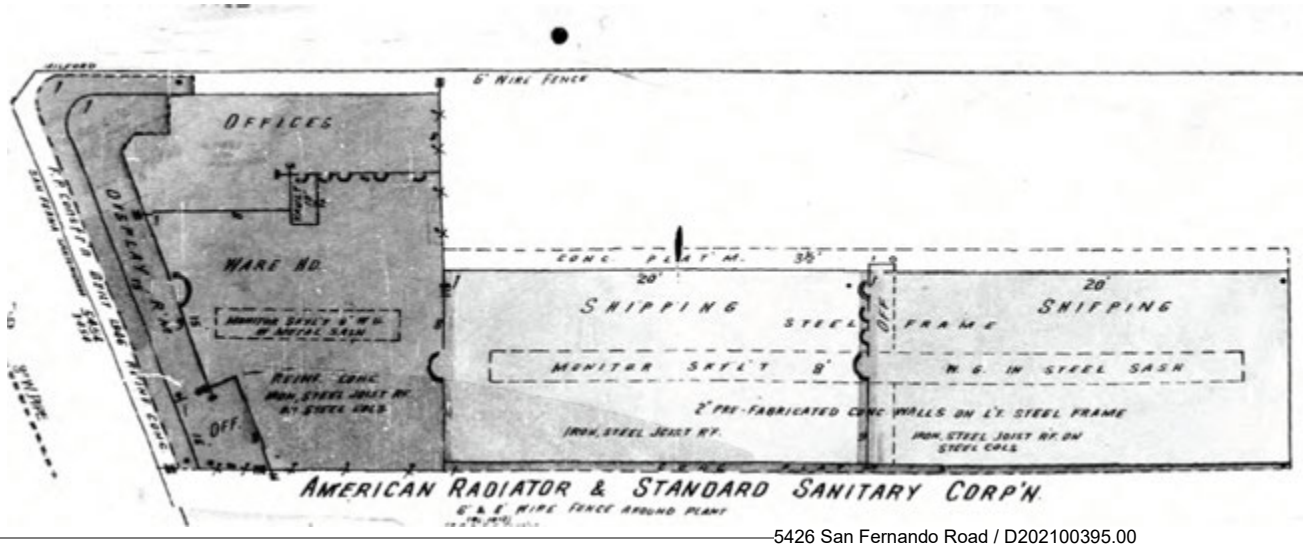

5426 San Fernando Road / D202100395.00

SOURCE: EDR


Figure 11
Detail of Buildings A1 and A2 from 1950 Sanborn Map

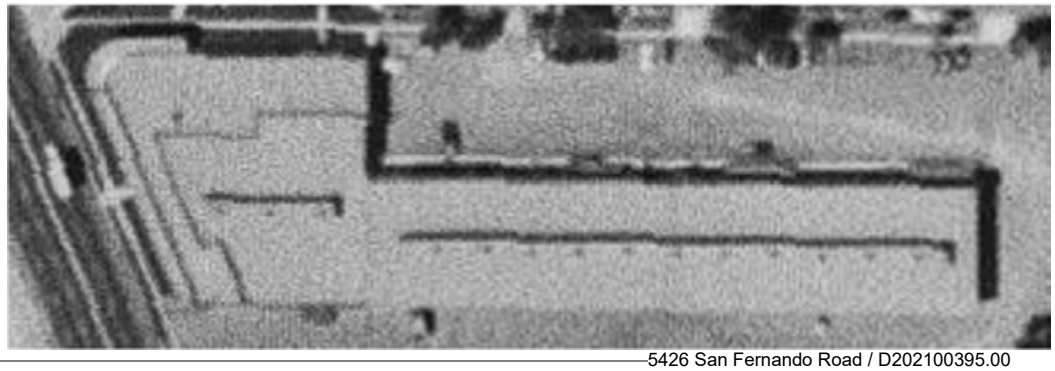

5426 San Fernando Road / D202100395.00

SOURCE: EDR

Figure 12
Detail of aerial photograph of Building A1 and A2, 1952

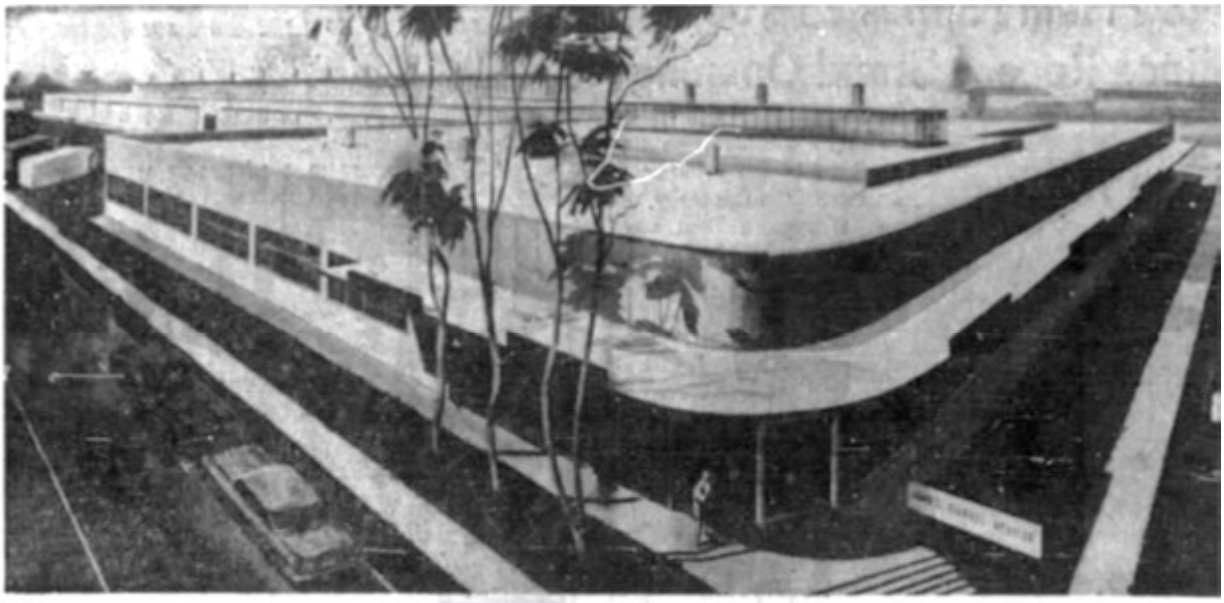


IN LARGE DEAL—Pictured is plant at 5454 San Fernando Road, Glendale, bought by Ames Harris Neville Co. from American Radiator & Standard Sanitary Corp. for over $500,000. Roy C. Seeley Co. reported deal.

5426 San Fernando Road / D202100395.00

SOURCE: "Recent Industrial Realty Sales Top $3,000,000," *The Los Angeles Times*, April 3, 1955, 145.


Figure 13
Detail of a rendering Building A2, here referred to as 5454 San Fernando Road, from a *The Los Angeles Times* article, 1955

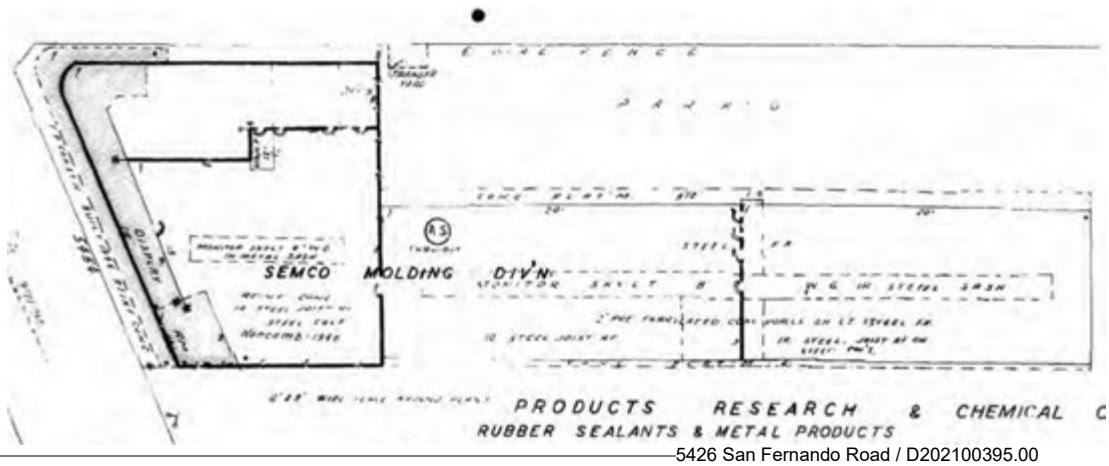

5426 San Fernando Road / D202100395.00

SOURCE: EDR

Figure 14
Detail Building A1 and A2 from 1970 Sanborn map. Display room is still clearly visible in Building A2; the building was then used by Products Research & Chemical Compnay's Semco Molding Division.

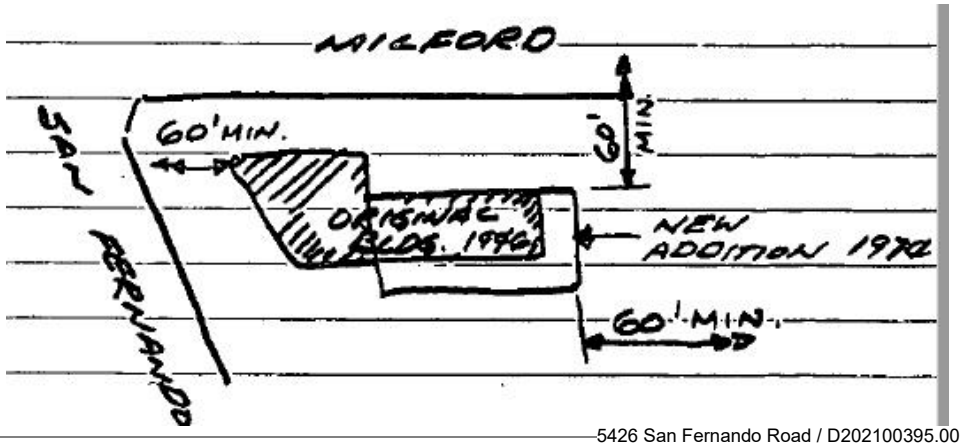

5426 San Fernando Road / D202100395.00

SOURCE: City of Glendale Department of Public Works

Figure 15
Sketch map of permit issued for 5454 San Fernando Road indicating addition to Building A1, 1974



5426 San Fernando Road / D202100395.00

SOURCE: EDR

Figure 16
Detail of aerial photograph of Building A1 and A2, 1977

Occupancy and Ownership History

The Project Site has been occupied by several large companies over the course of its history. As noted above, the southern portion of the site was originally owned and occupied by the Glendale Lumber Company. Robert E. Boyd managed and owned the Glendale Lumber Company, and was married to Emma E. Boyd.[20] Robert passed away in 1938 making Emma a widow.[21] Emma likely inherited her husband's business and land, as a newspaper article indicates that she and daughter Helen were the owners of the Glendale Lumber Company by 1939.[22] Building permits issued for the project site at 5426 San Fernando Road as early as 1948 include Emma E. Boyd as owner. Emma likely developed the property inherited from her husband as a means of income. Permits interchangeably include the various tenant company names and Emma's name as the listed "owner" for roughly two decades up until the mid-1950s when much of the Project Site was developed with buildings serving PRC.

[20] "Mill at Glendale Damaged by Blaze," *The Los Angeles Times*, March 31, 1928; and 1930 U. S. Federal Census.

[21] "Robert Ernest Boyd," Ancestry.com. U.S., Find a Grave Index, 1600s-Current [database on-line]. Provo, UT, USA: Ancestry.com Operations, Inc., 2012.

[22] "Judge Denies Higher Court Has Ordered Closed Shop Ban," *The Sacramento Bee*, April 22, 1939, 10.

An overlap in tenants is evident when comparing Sanborn maps, telephone directories, building permits, and newspaper articles as the northern and southern portions of the Project Site developed at different times. The earliest building permits for the Project Site were attributed to PRC, which operated at a building (since demolished) centrally located along San Fernando Road which was constructed in 1945, the year that PRC began. PRC continued to construct buildings toward the central portion of the site and eventually moved into Building A1 and A2 in the late-1950s, as discussed below.

The American Radiator & Standard Sanitary Corporation constructed the subject building (Building A1 and A2 5426 San Fernando Road) between 1946 and 1947 in the northern portion of the site. The American Radiator & Standard Sanitary Corporation had only occupied the building for about 8 years when it was sold to Ames Harris Neville Co., a company that produced canvas products, in 1955.[23] Ames Harris Neville Co. operated at Building A1 and A2 until about 1958, which was the last year the company was listed at that address in the Pacific Telephone Directory. Meanwhile, the southern and central portions of the Project Site were becoming developed; Buildings B, C, D, and F were constructed between 1950 and 1967 for PRC as indicated by building permits, newspaper articles, and job advertisements. By 1967, PRC had developed the entire Project Site to suit the company's manufacturing needs, remaining its primary tenant through about 1991, when the last newspaper job posting was published at the 5426 San Fernando Road address.[24] Subsequent manufacturing tenants have included, Cortaulds Aerospace, PRC-DeSoto International Inc., Video Rental Service, Target Corporation, and Semco.

TABLE 3
OCCUPANCY HISTORY OF 5426, 5430, AND 5454 SAN FERNANDO ROAD

Year	Source	Owner/Occupant	Notes
c. 1946-1955	Sanborn Map; Pacific Telephone Directory	American Radiator & Standard Sanitary Corporation	The Sanborn map from 1950 indicates American Radiator & Standard Sanitary Corporation's presence at the 5426 San Fernando Road address, and City directories indicate the company was listed at 5454 San Fernando Road in 1950.
c. 1955-1958	Newspaper article, Pacific Telephone Directory	Ames Harris Neville Co.	The plant was utilized for production of canvas products, including tents and sleeping bags, located at the 5450 San Fernando Road address.
c. 1945-1991	Glendale building permits; newspaper articles and advertisements	Emma E. Boyd/ Product Research Company	A building permit indicates that the Product Research Company was occupying the 5426 San Fernando Road address as early as 1945, in a building located further south along San Fernando Road. Products Research Company eventually developed the entire parcel and moved into 5426 San Fernando by the late-1950s.
c. 1992-2009	Newspaper job advertisements; Pacific Bell and Cole Information Services Directories	Cortaulds Aerospace	

[23] "Recent Industrial Realty Sales Top $3,000,000," *The Los Angeles Times*, April 3, 1955, 145.
[24] "Chemist: Hazardous Materials," *The Los Angeles Times*, June 29, 1991, 135.

Year	Source	Owner/Occupant	Notes
c. 2000s	Glendale Building Permits	PRC-DeSoto International Inc.; Video Rental Service; Target Corporation; Semco	

Emma E. Boyd

Emma E. Boyd was a longtime owner of the Project Site and developed many of the improvements still present today. Emma was born in Indiana in about 1873, to an American father and German mother. She married Robert E. Boyd at age 19, and was living in Utah along with their daughters Ruth and Helen at the time of the 1920 U.S. Census.[25] By the 1930 U. S. Census, Emma and her family were living in Glendale, and her husband was the owner and manager of the Glendale Lumber Company, which was formerly located on the southern portion of the Project Site.[26] Eight years later Robert passed away, and by 1939, Emma and Helen were owners of his company. After her husband died as the lumber yard business was ending, Emma appears to have been enterprising and continued to own land and redevelop the property. Various building permits issued between the 1940s through to the mid-1950s indicate Emma's ownership of much, if not all, of the Project Site. Emma passed away in 1956.[27]

Products Research Company (PRC)

The Products Research Company (PRC) was founded in 1945. The company produced caulking, sealing, coating, and potting compounds for use in a wide range of industrial applications.[28] PRC was operating at the Project Site as early as 1945, in a now demolished building which was centrally located along San Fernando Road. PCR slowly began to develop the site and after the mid-1950s began to expand its operations. However, the subject building (Building A 5426 San Fernando Road), was previously constructed for the American Radiator & Standard Sanitary Building between 1946 and 1947 and was not occupied by PRC until about 1956.

In 1960, the PRC national company headquarters was constructed at 2919 Empire Avenue in Burbank.[29] A 1960 advertisement indicates that PRC had grown rapidly from a "local industry into a world-wide power in the fields of its efforts…and there are many."[30] By the time the new headquarters was constructed, the company was considered to be one of the nation's leading manufacturers of calking, sealing, coating, and potting compounds for use in the construction, electronics, marine, petroleum, missile and aircraft industries.[31] According to a newspaper article, PRC applied for listing on the Pacific Coast Stock Exchange and on the American Stock Exchange in 1964. The company was operating facilities in Burbank and Glendale and in Gloucester City, NJ at

[25] U. S. Federal Census, 1920.

[26] "Mill at Glendale Damaged by Blaze," *The Los Angeles Times*, March 31, 1928; and 1930 U. S. Federal Census.

[27] "Emma Elizabeth Boyd," Ancestry.com. U.S., Find a Grave Index, 1600s-Current [database on-line]. Provo, UT, USA: Ancestry.com Operations, Inc., 2012.

[28] Carl S. Millken, "Valley Business and Industry," *Valley Times*, April 27, 1960, 17.

[29] "Seegman Elected…" *Valley Times*, July 15, 1960, 28.

[30] "Advertisement: How Green Is Our Valley," *Valley Times*, September 27, 1960, 33.

[31] Carl S. Millken, "Valley Business and Industry," *Valley Times*, April 27, 1960, 17.

the time. PRC also had manufacturing agreements with companies in Great Britain, France and Japan.[32] PRC was renamed as "Products Research Chemical Corporation" by the mid-1960s.[33] A 1991 newspaper job posting indicates that Products Research Chemical Corporation was still operating at the subject property at 5426 San Fernando Road at this time.[34]

Architectural Descriptions

Project Site

According to the Los Angeles County Assessor, the Project Site is comprised of one parcel 5638-018-032 sized 403,934 square feet, located at the southeast corner of San Fernando Road and Milford Street. The parcel is improved with seven buildings and one structure (**Figure 1 and 17**). The site is entered at the north from Milford Street, and from the west at San Fernando Road. The northern and the western edge of the site along the Milford Street and San Fernando Road are lined with cement concrete sidewalks with mature trees planted in medians along the sidewalk.

The parcel is improved with Buildings A-F and Structure G. Building A1 and A2 was constructed between 1946 and 1947 and is located parallel to Milford Street on the northern edge of the parcel. The elongated industrial warehouse portion of Building A1 projects to the east (**Figure 18**). A mid-century modern style office and warehouse addition at the west (Building A2) was later constructed in 1947 at the northwestern corner of the Project Site at the corner of San Fernando Road and Milford Street (**Figure 19**). Building A1 expanded to the south and west in 1974.

Building B, a reinforced concrete building with wooden trusses was constructed in 1950 and sits parallel on the southern edge of the parcel (**Figure 20**). Building B has a rectangular footprint and was used as a depot for bottled soft drinks in 1950, and by 1970 was used as a warehouse for raw materials and a truck stage.

Building C, a reinforced concrete building with steel columns and beams, was constructed between 1953 and 1964 along the eastern edge of the Project Site (**Figure 21**). Building C is generally square in footprint. A parking lot sits to the south of Building C. Building C was used as office areas and to store punch press tools and rubber sealants.

Building D, a reinforced concrete structure, with concrete foundation and wooden truss roof was constructed between 1953 and 1964 (**Figure 22**). Rectangular in footprint, Building D is located to the north of Building B and to the west of Building C. Building D was originally used as a warehouse for packaging and stage.

Building E, a concrete structure with plastered walls was constructed in 1967 (**Figure 23**). Rectangular in footprint, Building E lies to the north of Building D and was originally used as a factory.

Building F, a concrete structure with plastered walls was constructed in 1967 to the north of Building E, and to the south of Building A (**Figure 24**). Building F is rectangular in footprint and was originally used as a factory and was expanded to the west by 1989.

---

[32] "Burbank Co. Asks Listing On Exchanges," *Valley Times*, January 2, 1964, 27.
[33] "Firm Elects Gregory as Chairman," *The Los Angeles Times*, March 11, 1966, 51.
[34] "Chemist: Hazardous Materials," *The Los Angeles Times*, June 29, 1991, 135.

Structure G, is an open steel gable structure with a truss roof that was constructed by 1970 (**Figure 25**). Located north of Building C and east of Building F, Structure G is rectangular in footprint and was used for open air storage purposes.

Building H, a concrete structure with plastered walls was constructed by 1981 (**Figure 26**). Located north of Building B and south of Building D, Building H has a rectangular footprint and was used as a warehouse.



5426 San Fernando Road / D202100395.00

SOURCE: GoogleMaps

Figure 17
Bird's eye view of the Project Site looking southeast with San Fernando Road in the foreground



5426 San Fernando Road / D202100395.00

SOURCE: ESA

Figure 18
View of warehouse section of Building A, looking southeast



5426 San Fernando Road / D202100395.00

SOURCE: ESA

Figure 19
View of office portion of Building A, looking southeast. Original display windows have been removed and walled in, and the original front entrance has been replaced as indicated by red arrows.



5426 San Fernando Road / D202100395.00

SOURCE: ESA

Figure 20
View of Building B, looking west



5426 San Fernando Road / D202100395.00

SOURCE: ESA

Figure 21
View of Building C, looking northeast



5426 San Fernando Road / D202100395.00

SOURCE: ESA

Figure 22
View of Building D at left, looking northwest



5426 San Fernando Road / D202100395.00

SOURCE: ESA

Figure 23
View of Building E, looking southwest



5426 San Fernando Road / D202100395.00

SOURCE: ESA

Figure 24
View of Building F, looking east



5426 San Fernando Road / D202100395.00

SOURCE: ESA

Figure 25
View of Structure G, looking northeast



5426 San Fernando Road / D202100395.00

SOURCE: ESA

Figure 26
View of Building H, looking northwest

Building A (5426 San Fernando Road) – Comprised of Buildings A1 and A2

Site

Building A2 is located on the northwest corner of the site at the southeast corner of San Fernando Road and Milford Street. The building is situated at the northwestern extent of the property. Building A2 is attached to the west end of Building A1. Building A1 and A2 extends along the northern edge of the Project Site, parallel with Milford Street (**Figure 27**). Milford Street and San Fernando Road are lined with cement concrete sidewalks and trees. A commercial building sits to the north of Milford Street, and a railroad extends to the west along San Fernando Road.

Exterior

The eastern warehouse portion, Building A1, was constructed first, and was originally used as for shipping. The Utilitarian Industrial style rectangular shaped building has modular prefabricated concrete walls attached to a steel wall matrix, a steel frame structure with monitor skylights along the length of the building, and a flat galvanized iron roof. The northern elevation of warehouse portion is articulated by a ribbon of metal casement windows and large metal roll up doors (altered) at regular intervals that lead to a concrete platform outside for docking (**Figure 28**). There is an ADA access ramp adjacent to the concrete platform on the corner of the building leading to the loading dock, which appears to be a contemporary alteration (**Figure 29**).

The main entrance to former office and display room in Building A2 (altered) is located at northwest corner of the site at the corner of San Fernando Road and Milford Street (**Figure 30**). A concrete staircase flanked by exposed brick retaining walls on either side leads to the primary entrance doors of the Industrial/Mid-Century Modern style office and warehouse building. The one-story building is roughly L-shaped and includes an irregular footprint at the western office portion, and an elongated rectangular footprint at the eastern warehouse portion. A surface parking lot sits to the north of the warehouse portion of the building. Building A2 was constructed in 1947, as a display room and office addition to the warehouse in Building A1. The façade has a curved overhang, flat roof, and raised parapet with vertical concrete scoring. The front elevation has non-original textured stone veneer cladding on either side of the non-original replacement flush metal door. All original display windows appear to have been removed and either walled in or replaced with tall fixed windows (tinted tempered glass). Some original multi-lite metal casement windows remain on the warehouse behind the former office and display area. The overall finish of the building is smooth concrete and stucco, however the finish below the windows on the western wall is painted brick (**Figure 31**). The eastern rear elevation of Building A2 has multi-light metal casement windows and a double door entry to the building. The southern elevation has three entrances to the building, one into the storage space and two into the office space and single hung hopper metal windows on side of the doors.



5426 San Fernando Road / D202100395.00

SOURCE: ESA

Figure 27
View of the loading dock at the warehouse portion of Building A1, with the monitor skylights at the roof, looking south



5426 San Fernando Road / D202100395.00

SOURCE: ESA

Figure 28
View of the rolling doors with concrete platform leading to the docking loading dock at the north elevation of the warehouse portion of Building A1, looking west



5426 San Fernando Road / D202100395.00

SOURCE: ESA

Figure 29
Walkway at north elevation of warehouse portion of Building A1, looking toward office portion of Building A2, looking northwest



5426 San Fernando Road / D202100395.00

SOURCE: ESA

Figure 30
View of the curved overhang at Building A2 with raised parapet, looking southeast



5426 San Fernando Road / D202100395.00

SOURCE: ESA

Figure 31
View of Building A2's western elevation with original metal multi-lite industrial windows, and altered display window area (filled with stucco) looking northeast

Interior

The character of the interior spaces is industrial and utilitarian. The display room and offices in Building A2 have been entirely removed and the area is currently used for storage. There are no remaining original features at the building interior, as evidenced by the extensive permitted interior modifications over time. The former office and display area is constructed of board-formed concrete with concrete girders. However, there is warehouse space behind the former office and display room that is covered by a metal truss roof and monitor windows. This area also has a building envelope constructed of board formed concrete.

There is a clear structural division between Building A2 and the long attached warehouse Building A1 to the east, which was constructed a year earlier in a separate building campaign and with a different construction method. While the east wall of Building A2 is board-formed concrete, the construction system of the attached Building A1 is not board formed concrete but appears to be a form of prefabricated modular construction consisting of a metal frame to which are affixed modular concrete sections that form the building envelope. This structural system is visible throughout Building A1 space at the north elevation. The original south elevation of Building A1, however, has a series of board-formed concrete rooms that are accessed off the main space. Metal roll up doors are located at regular intervals on the north and south elevations (Figure 32) of Building A1; and the south elevation and east entrance area of Building A1 are later additions. The main space of Building A1 has trussed roof with corrugated metal sheeting covering and monitor skylights that run the length of the warehouse portion (**Figure 33**). The metal roll-up doors on the northern wall open onto a docking platform and the concrete loading dock which connect directly onto Milford Street.

A wide corridor with a concrete ramp acts (**Figure 34**) as an internal entrance from the warehouse Building A1 into the office Building A2. The original office, restrooms, and a display area in Building A2 have been removed. Post and beam construction is visible in the interior space of office portion of Building A2 (**Figure 35**).

The walls and the ceiling are generally painted concrete in Building A2, but have a stucco finish in the northern portion of the office space of building A2 reflecting later alterations.



5426 San Fernando Road / D202100395.00

SOURCE: ESA


Figure 32
View of the concrete modular wall with steel frame structure, metal roll up doors and truss roof at the warehouse portion of Building A1, looking north



5426 San Fernando Road / D202100395.00

SOURCE: ESA

Figure 33
View of the truss roof, and the monitor skylight in the warehouse portion of Building A1, looking east

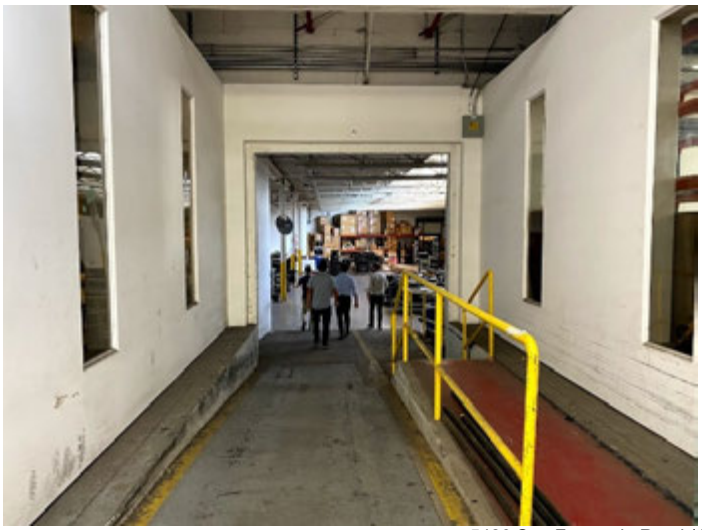

5426 San Fernando Road / D202100395.00

SOURCE: ESA

Figure 34
Concrete ramp between warehouse portion A1 and office portion of Building A2, looking west.



5426 San Fernando Road / D202100395.00

SOURCE: ESA

Figure 35
The interior of the curved office portion of Building A2, 5426 San Fernando, with the concrete posts and beam construction, and painted board formed concrete walls, looking north

Findings

Evaluation

A/1/1 Events

According to Assessor records, the east section of Building A (Building A1) was originally constructed in 1946 as an industrial warehouse structure. The following year, the attached office and display room addition was constructed in the Mid-Century Modern style with limited Streamline Moderne elements (Building A2) at the northwest corner of the property oriented toward San Fernando Road. The Building A was constructed in 1946-1947, in the immediate post-World War II era, at the end of the period of significance for the City's Industrial Development context, which ranges from 1890 to 1955. The Project Site's proximity to the Southern Pacific Railway line was an intentional planned component of the San Fernando Road industrial corridor, an area that was set aside for industrial development in the 1920s strategically due to its proximity to the railways. Much of the corridor was constructed with an emphasis on high quality materials and architectural design. The subject property was first improved in the early twentieth century with early industrial uses including a winery and lumberyard. Following World War II, industrial development in Glendale soared with the closure of the Grand Central Air Terminal airport, a 112-acre site that was extensively developed thereafter. By 2006 there were 575 different industrial companies operating in the area. The subject property as a whole continued in industrial use during the Post World War period, supporting a variety of industrial enterprises, most notably including American Radiator & Standard Sanitary Corporation (c. 1946-1955); Ames Harris Neville Co. (c.1955-1958); and Product Research Company (c. 1945-1991); and generally contributed to economic development of area.

The subject building A2 appears to have been constructed for the American Radiator & Standard Sanitary Corporation, and originally included offices, a display room with large display windows, and a small warehouse with a monitor roof and daylight windows. The attached building A1 included a large utilitarian warehouse with a monitor roof and daylight windows and shipping facilities with multiple garage bays. The American Radiator & Standard Sanitary Corporation occupied the building between about 1946 to 1955, however, it was not a significant building in the corporation's history nor was it representative of the company's corporate identity. The company headquarters were in the truly iconic American Radiator Building, a 23-story black-and-gold skyscraper in New York City designed by Raymond M. Hood and built in 1923-24; a five-story showroom and office addition designed by J. Andre Fouilhoux to harmonize with the existing tower was built in 1936-37.[35] The subject building served as a local order processing and distribution facility for the much larger, national company. Originally, the subject building had display windows along the San Fernando Road elevation, which would have showcased the company's latest products. It appears that this company occupied the building for a short period, only a decade. It does not appear that this was a significant company facility but represented a branch facility in a larger sales and distribution network as the headquarters was located in New York City. As such, this was probably not the site of a locally significant industry or manufacturing plant that contributed significantly to the economic development of Glendale, it was only a general sales and shipping facility that was part of a broader network. Furthermore, based upon the maps, aerial views, permit, and occupancy history, it appears the building

[35] The American Radiator Building (now American Standard Building), as located at 40 West 40th Street, New York City, New York, is listed in the National Register of Historic Places (May 7, 1980) and as a New York City Landmark. Constructed in 1924, the building is identified for its architectural significance and for its association with master architect, Raymond Hood. The American Radiator Building is an architectural icon associated with the early American Radiator Company, five years before it merged with Standard Manufacturing Company to form American Radiator & Standard Sanitary Company, who built Building A in 1946-1947. National Register Nomination: American Radiator Building (American Standard Building), prepared by Landmarks Preservation Commission, 1979.

underwent substantial changes when PRC moved into the building in the late-1950s, and then later for subsequent occupants--modifications which would fall out of the period of significance for the City's Industrial Development context. PRC occupied Buildings A1 and A2 from the late-1950s through to the early 1990s, yet its headquarters was located in Burbank, with another large facility in New Jersey. Additionally, the remainder of the site development is associated with Products Research Company, which came in after the period of significance for industrial development (1890-1955). As such, the remainder of the Project Site does not qualify for eligibility for association with Products Research Company or as a potential historic district because the buildings were constructed after the period of significance.

As a result, it appears that Buildings A1 and A2 was not significantly associated with a notable business, as both the American Radiator & Standard Sanitary Company that built and occupied the building (c. 1946-1955), and PRC that occupied and remodeled the building after the period of significance, both were headquartered elsewhere around the country and are not significantly identified with this site, and the subject building is not associated with activities that appear to have contributed significantly to economic or industrial development or manufacturing (e.g. aviation, etc.) in Glendale. Further, Building A2 has undergone substantial changes over time, including the removal and/or enclosure of character-defining windows and original openings, modifications to the curved canopy awning including the removal of vertical detailing elements, the removal of historic signage, and the removal of all original interior finishes and spaces associated with the offices and display area. The most significant alteration is the removal of the large display windows that are a primary character-defining feature that is an essential feature of the subject property. Display windows are usually considered a significant character-defining feature for commercial buildings along automobile corridors, such as car showrooms, particularly in how buildings displaying merchandise would appeal to motorists during the mid-20th century. The American Radiator Company's headquarters in New York City featured large display windows that were added in the late 1930s. The subject building (A2) was originally designed as a branch distribution hub, and although it functioned as an industrial warehouse and merchandise distribution center, the building featured display windows set in a Mid-Century Modern style façade oriented toward San Fernando Road as a symbol of its corporate identity and association.

While Building A2 was identified in the *City of Glendale South Glendale Historic Resources Survey* as eligible for the Glendale Register under local Criterion 1 for its association as an "excellent example of industrial development from the immediate post-WWII period, representing the continued growth of San Fernando Road as an important industrial corridor," the changes to the building over time do not allow the building to be considered an excellent example of industrial development in the area. As clearly shown on the Sanborn map and supported by the building permit documentation, the subject Building A2 was built in 1947 as an office and display room for the American Radiator & Standard Sanitary Company, and in order to be considered eligible it would have to retain the integrity of its original façade and display windows. The alteration of the façade and removal of the display windows affects the integrity of design, altering the primary character-defining features of the office and showroom that was designed for the American Radiator & Standard Sanitary Company, as the windows would have been one of the most visible aspects of the facade. Further, the 1996 San Fernando Road Corridor Redevelopment Survey identified several extant pre-World War II industrial buildings as important examples of early industrial development along San Fernando Road. The subject Building comprised of A1 and A2, is not an excellent example of early industrial development along San Fernando Road as an industrial corridor, as it was constructed after World War II, after most of the development along the corridor was completed.

Therefore, Building A2, as located at 5426 San Fernando Road, is recommended ineligible for listing under National Register Criterion A, California Register Criterion 1, or Glendale Register of Historic Resources Criterion 1. **Furthermore, Buildings A1 and A2 appear ineligible for listing, and the property as a whole does not appear eligible either.**

B/2/2 Persons

Building A1 and A2 5426 San Fernando Road does not appear to be associated with notable persons at the National, State, or Local level. Emma E. Boyd was the early landowner, and developed much of the parcel after her husband, who owned the Glendale Lumber Company passed away. It appears as though Emma was enterprising and developed the Project Site in a piecemeal fashion until her death in the mid-1950s, at a time when the property was rapidly developing due to the PRC tenant. Comparably, Glendale realtor, and real estate developer Lloyd Harmond Wilson notably developed the San Fernando Road industrial corridor, beginning as early as the 1920s. Wilson owned and developed hundreds of parcels for industrial purposes in the area. While Emma was involved in industry development of San Fernando Road and contributed generally to the economic development of the area Emma does not appear to have been significant in Glendale, or in California.

Therefore, Building A1 and A2, as located at 5426 San Fernando Road, is recommended ineligible for listing under National Register Criterion B, California Register Criterion 2, or Glendale Register of Historic Resources Criterion 2.

C/3/3 Design/Architecture

The subject building is an example of a Mid-Century Modern industrial building. The office portion, Building A2, reflects late influences of the Streamline Moderne style in its curved corner form and canopy, and appears to be Modern derivative of the earlier style which was most prominent from 1924 to 1938.[36] While Building A2 was identified in the 2014 *City of Glendale South Glendale Historic Resources Survey*, some of the statements related to potential historic eligibility of Building A2 were found to be incorrect due to the low historic integrity present at the Project Site, and the relatively high thresholds necessary for local eligibility. Building A2 was identified in the survey as having a "Mid-century Modern/Industrial" architectural style, with "No major alterations."[37] However, the façade has been substantially altered by removal of the display windows, filling in of window openings with stucco, replacement of the front entrance, installment of tall, narrow, fixed tinted tempered-glass windows, and alteration of the exterior finish with stone veneer. In the survey, Building A2 was not identified as significant as an excellent or rare example of the "Mid-century Modern/Industrial" style, and rather, was identified for its pattern of industrial development along the San Fernando Road corridor. Additionally, the survey did not identify the Streamline Moderne stylistic elements present at Building A2, which include the curved overhanging canopy, flat roof, rounded corner, and unadorned wall surfaces. Furthermore, the Construction History in the DPR 523 forms for Building A2 included only a partial building permit history for the address of 5426 San Fernando Road, which further research has determined also includes building permits for the other seven structures located on the property, and are not specific to Building A2. Research uncovered numerous additional building permits for the property, listed as 5430 and 5454 San Fernando Road, that were not reviewed as part of the DPR 523 forms, which resulted in an incomplete depiction of the site development and all of the

[36] "SurveyLA: Los Angeles Citywide Historic Context Statement, Context: Architecture and Engineering, Sub-Context: L.A. Modernism, 1919-1980," Prepared for the City of Los Angeles, Department of City Planning, Office of Historic Resources, 2019, 65-70. A more notable example of a Steamline Moderne commercial building is the May Company Building in Los Angeles, constructed in 1939.

[37] Ibid.

modifications undertaken at Building A2 and at the Project Site. Additionally, notable engineer Eugene Birnbaum was erroneously identified as having worked at the Project Site on alteration building permit from the 1950s as indicated in the DPR 523 forms for the subject building. No such building permit was located in the permit search for the subject building or property.

While the subject building A2 includes a few character-defining features, namely the curved overhang, smooth exterior concrete and stucco walls, and horizontally oriented windows, Building A2 is not an outstanding or distinctive example of Mid-Century Modern architecture, as it is an altered Mid-Century Modern addition to a utilitarian industrial warehouse Building A1. While the Building A2 was identified in the City survey, it doesn't retain integrity to convey its association or design intent. Additionally, while the building was overall Mid-Century Modern in style, it retains some elements of the Streamline Moderne style, including the curved overhanging canopy, flat roof, rounded corner, and unadorned wall surfaces. There are several other Streamline Moderne style buildings within the South Glendale survey area that retain higher integrity, including 701 W. Broadway, 221 N. Brand Boulevard, and 305 E. Harvard Street. While subject building A2 was constructed just after the Streamline Modern style's period of significance, and retains only a few character-defining features, the building does not embody distinctive or exemplary characteristics of the architectural style. Furthermore, the entire removal of the original display windows and display area, that are depicted on the Sanborn maps and in the newspaper rendering, and conversion of the original display area to warehouse use has substantially obliterated the original design and style of the primary façade (street elevations and corner) of building A2. All of the original display windows have been removed and the walls filled in and new incompatible windows installed that are completely out of proportion and the wrong design for the building. Furthermore, the original front entrance has been removed and replaced with an incompatible entrance and door that are not at all in keeping with the original style of the building. The survey registration requirements allow that "Some replacement of original features, including storefronts, may be acceptable given the relative rarity of these resources."[38] Similar to the impact of removal of an automobile showroom and display windows, the removal of the building A2's display windows, corner entrance and display area that were directly associated with the original function and design of the building has resulted in a substantial material change that has impaired its ability to convey its original function and historical associations, rendering it ineligible.

Therefore, it is not a rare example of an industrial resource nor is it an excellent or rare example of a Mid-Century Modern or Streamline Moderne style building within the city. In addition, the Modern design of the display windows was a distinctive feature associated with the American Radiator & Standard Sanitary Corporation and with automobile culture during the immediate post-World War II period. Their removal and the alterations to the façade substantially detract from the subject Building A2's integrity of design, workmanship, materials, and association. Further there is no longer a strong distinction between the office portion and the warehouse portion as the interiors have been largely modified over time. As such, the building is not eligible for listing on the National, State, or local registers for its design or architecture.

Therefore, Building A2, as located at 5426 San Fernando Road, is recommended ineligible for listing under National Register Criterion C California Register Criterion 1, and Glendale Register of Historic Resources Criterion 3.

[38] *City of Glendale South Glendale Historic Context Statement*, August 14, 2014, page 150.

5. Early Heritage of the City

Building A2 was constructed in the mid-century period, and does not exemplify or reflect the City's early heritage, as buildings associated with its early heritage would have been constructed in the late 19th century, or early 20th century. Building A2 was constructed as a mid-century industrial warehouse with display room and office building and does not have historic associations with important events, notable persons, or for distinctive or exemplary characterizes of an architectural style, nor is representative of the work of a master designer, builder, or architect.

Therefore, Building A2, as located at 5426 San Fernando Road, is recommended ineligible for listing under Glendale Register of Historic Resources Criterion 5.

Integrity

The character-defining features as defined in the City's survey form for the subject property focus on the corner structure (subject building), and not the other buildings that comprise the Project Site. Several of the character-defining features that were identified in the survey have compromised integrity, including modification and removal of several of the steel sash windows, and replacement of the main entrance door and window assembly. ESA found Building A2's facade to be substantially altered – original display windows had been removed and filled, the primary entrance was replaced, incompatible veneer tiles were added, and several original windows were replaced with new non-original tinted tempered glass fixed windows. Furthermore, Building A1 was substantially altered by later additions on the south and east elevations and replacement of the garage bays on the north elevation and alteration of the loading dock. As a consequence, the integrity of association with the American Radiator & Standard Sanitary Corporation and the original industrial warehouse and office building type is materially impaired by these changes since the original function of the building as an office and warehouse facility is largely dependent upon the fact that the front of the building was a display area and offices. Furthermore, the offices and early display areas along San Fernando Road have been entirely removed and the area is presently used for warehouse storage. Additionally, the integrity of design, workmanship and materials is also affected by the changes to the west and north corner facade of the building where the architectural detailing was originally concentrated. The rest of the property was altered after the period of significance (ca. 1946-1955) and substantially detracts from the integrity of the property as an example of a post-WWII industrial facility.

Conclusion

Due to lack of historical significance under Criterion A/1/1, and lack of integrity under both Criterion A/1/1 and Criterion C/3/3, ESA finds the subject building does not meet the threshold of significance for listing in the National Register, California Register or for local listing.

The subject property is not a rare example of a pre-War industrial facility, it is not associated with a highly significant Post World War II industrial enterprise (e.g. aviation, etc.), but was constructed as a branch distributing center for the American Radiator & Standard Sanitary Corporation that made radiators, sinks, and refrigerators. The subject building was not occupied by PRC until after the period of significance. Furthermore, the subject property was largely redeveloped during the 1960s and 1970s by PRC and these changes substantially detract from the property's potential eligibility as a historic district. **Therefore, Building A1 and A2, as located at 5426 San Fernando Road, is recommended ineligible for listing under National Register Criterion A California Register Criterion 1, and Glendale Register of Historic Resources Criterion 1**.

The subject building is not associated with a significant personage. **Therefore, Building A1 and A2, as located at 5426 San Fernando Road, is recommended ineligible for listing under National Register Criterion B California Register Criterion 2, and Glendale Register of Historic Resources Criterion 2**.

As an example of a Mid-Century Modern-style with limited Streamline Modern elements, the building was designed as industrial office and display room for a warehouse and distributing facility. The subject building lacks integrity to convey the distinctive characteristics of its property type and style. The character-defining features that were identified as part of the City's survey focused solely on the 1947 office portion addition (Building A2), and did not address the warehouse portion, nor the other buildings that comprise the Project Site. Several of the character-defining features that were identifies in the survey have compromised integrity, including modification and removal of several of the large display windows, and the replacement main entrance door and window assembly. ESA found Building A 5426 San Fernando's facade to be substantially altered – original display windows had been removed and filled, the primary entrance was replaced, incompatible veneer tiles were added, and several original windows were replaced with incompatible new windows. As a consequence, the integrity of association with the American Radiator & Standard Sanitary Corporation is materially impaired by these changes since the original function of the building as a sales and warehouse facility is largely dependent upon the fact that the front of the building was a display area and offices. Furthermore, the offices and early display areas along San Fernando Road have been entirely removed from the interior and the area is presently used for warehouse storage. Additionally, the integrity of design, workmanship and materials is also affected by these changes to the facade of the building where the architectural detailing was originally concentrated. The rest of the property was altered after the period of significance (ca. 1946-1955) for new uses associated with PRC and these changes substantially detracts from the integrity of the property as an example of a post-WWII industrial facility within the period of significance as defined by the City's historic context.

Therefore, Building A2, as located at 5426 San Fernando Road, is recommended ineligible for listing under National Register Criterion C California Register Criterion 1, and Glendale Register of Historic Resources Criterion 3.

References

1920 U. S. Federal Census.

1930 U. S. Federal Census.

"Advertisement: How Green Is Our Valley." *Valley Times*, September 27, 1960.

"Automatic Fire Doors Prevent Serious Blast." *Los Angeles Evening Citizen News*, December 9, 1955.

"Burbank Co. Asks Listing On Exchanges." *Valley Times*, January 2, 1964.

"Chemist: Hazardous Materials." *The Los Angeles Times*, June 29, 1991.

"Emma Elizabeth Boyd." Ancestry.com. U.S., Find a Grave Index, 1600s-Current [database on-line]. Provo, UT, USA: Ancestry.com Operations, Inc., 2012.

"Firm Elects Gregory as Chairman." *The Los Angeles Times*, March 11, 1966.

Historic Resources Group. "Appendix B: Individually Eligible Properties, South Glendale Community Plan." City of Glendale, 2018.

Historic Resources Group. *City of Glendale South Glendale Historic Resources Survey*. Prepared for the City of Glendale, 2014.

"Judge Denies Higher Court Has Ordered Closed Shop Ban" *The Sacramento Bee*, April 22, 1939.

Lazzarertto, Christine, and Robby Aranguren. "DPR 523 Series Forms: 5426 San Fernando Road." Prepared for the City of Glendale, 2017.

"Mill at Glendale Damaged by Blaze." *The Los Angeles Times*, March 31, 1928.

Millken, Carl S. "Valley Business and Industry," *Valley Times*, April 27, 1960.

"Recent Industrial Realty Sales Top $3,000,000." *The Los Angeles Times*, April 3, 1955.

"Robert Ernest Boyd." Ancestry.com. U.S., Find a Grave Index, 1600s-Current [database on-line]. Provo, UT, USA: Ancestry.com Operations, Inc., 2012.

"Seegman Elected…" *Valley Times*, July 15, 1960.

"SurveyLA: Los Angeles Citywide Historic Context Statement, Context: Architecture and Engineering, Sub-Context: L.A. Modernism, 1919-1980." Prepared for the City of Los Angeles, Department of City Planning, Office of Historic Resources, 2019.



Margarita Jerabek-Bray, PhD

Historic Resources Director

EDUCATION

Ph.D., Art History, University of California, Los Angeles

M.A., Architectural History, School of Architecture, University of Virginia

Certificate of Historic Preservation, School of Architecture, University of Virginia

B.A., Art History, Oberlin College

32 YEARS EXPERIENCE

AWARDS

2020 Gold Nugget Merit Award, PCBC, Best Rehabilitation Project

2018 Merit Award, Environmental Analysis Document, Association of Environmental Professionals

2016 Preservation Design Award, Interpretive Exhibit, California Preservation Foundation

2014 Preservation Award, Los Angeles Conservancy

2014 Westside Prize, Westside Urban Forum

2014 Design Award: Westside Urban Forum

2012 Preservation Design Award, California Preservation Foundation

Margarita Jerabek-Bray, Ph.D., has 32 years of professional practice in the United States with an extensive background in historic preservation, architectural history, and historical archaeology. She specializes in American Architecture, Modern and Contemporary Architecture, Urban History and Design, and Cultural Landscape, and is a regional expert on Southern California architecture. Her qualifications and experience meet and exceed the Secretary of the Interior's Professional Qualification Standards in History, Architectural History, and Archaeology. Margarita assists clients with strategic advice and historic preservation consultation services to support project success. Highly experienced and solution oriented, she provides historic resources management and preservation consultation services for all stages of project development, from due diligence through planning and design, to preparation of required documentation for environmental review and permitting. She provides expert historic preservation services for environmental review and, when necessary, implements mitigation requirements and preservation treatment measures.

Margarita is a highly experienced and respected authority in the evaluation, management and treatment of historic properties, and is expert in the preparation of legally defensible documentation for compliance with Sections 106 and 110 of the National Historic Preservation Act (NHPA), National Environmental Policy Act (NEPA), Section 4(f) of the Department of Transportation Act, California Environmental Quality Act (CEQA), and local ordinances and planning requirements. She has managed and conducted hundreds of projects for public and private clients throughout California and the United States, and as primary investigator she has authored numerous historic resources technical reports, plan reviews, HABS/HAER/HALS reports, salvage inventories, rehabilitation plans, relocation plans, construction monitoring reports, interpretive programs, as well as curated exhibits, provided input for interpretive websites and assisted in the development of content for documentary films.

Margarita Directs ESA's Southern California Historic Resources Practice, leading a team of historians, architectural historians, and preservation specialists who are a part of ESA's more than 30-member Cultural Resources Group. She has conducted a broad range of planning and technical studies for development projects throughout Los Angeles County. Her relevant on-call contracts with various municipalities and agencies throughout the Southland and her West Hollywood experience, including historic resource assessments for commercial, industrial, studio, and residential resources, is summarized below.

PROFESSIONAL AFFILIATIONS

California Preservation Foundation

Santa Monica Conservancy

Society of Architectural Historians, Life Member

American Institute of Architects (AIA), National Allied Member

Neutra Institute, Fellow

Relevant Experience

Agency On-Call Preservation Contracts. Margarita currently manages ESA's on-call preservation consulting contracts with the City of Santa Monica, City of Hermosa Beach, and serves as principal investigator for historic resources for our on-call contracts with the City of Los Angeles's Department of Public Works Bureau of Engineering, and Los Angeles Unified School District.

Policy Documents. Margarita has contributed her preservation planning expertise to several projects including **Lincoln Specific Plan** (Whittier), and **CPA-7** (Culver Studios). Her knowledge of preservation policy and law is also demonstrated in the **Citywide Survey and General Plan Update** completed by ESA for the City of Hermosa Beach, and the **Culver City General Plan Update**.

City of Santa Monica On-Call Historic Preservation Services, Santa Monica, CA. *Project Manager/Principal Architectural Historian.* Dr. Jerabek is the primary point of contact and contract administrator for ESA's on-call contract for historic preservation services with the City of Santa Monica. Under her 12-year tenure, ESA's historic division has prepared hundreds of studies including **preliminary assessments, landmark assessments, structure of merit assessments, Secretary of the Interior's Standards plan reviews** and preservation recommendations, **landscape assessments, character-defining features reports** and **CEQA impacts analyses**.

Historic Resources and Preservation Consultation Service for Santa Monica City Hall, City of Santa Monica, CA. *Project Manager/Principal Architectural Historian.* Prepared a **Section 106 Effects Evaluation** report and provided mitigation services pursuant to a **Memorandum of Agreement for Structural Seismic Upgrades, ADA Improvements, Relocation of Wood Paneling, and Adaptive Re-use of the Historic Jail** under a grant from the Federal Emergency Management Administration (FEMA). Dr. Jerabek was the primary point of contact, provided project management and agency coordination, and served as principal architectural historian for the project. ESA prepared a **HABS report** for the historic jail located in the northeast wing of City Hall; conducted **Plan Reviews** and provided preservation recommendations for the seismic upgrades; reviewed proposed ADA improvements and provided recommendations to avoid impacts; reviewed the wood paneling relocation plans and worked with the City to select a qualified master craftsman and conducted construction monitoring for the project; reviewed the jail rehabilitation project for conversion of the two-story jail into an IT Center and offices and provided design consultation for conformance with the Standards, including in-kind replacement of the historic windows; curated, designed and oversaw installation of an interpretive exhibit in the IT Center lobby. Follow-on services for the City included **Preservation Consultation and Monitoring** for restoration of the entrance to City Hall, and **Paint Analysis** and color recommendations for repainting City Hall. Dr. Jerabek also conducted a **Landscape Analysis** and provided **Plan Reviews** for the City's **Ken Genser Square** and **Tongva Park** projects that received a 2014 *Design Award* from the Westside Urban Forum.

City of Hermosa Beach On-Call Historic Preservation Services. *Project Director.* ESA has performed a number of surveys, Certificate of Appropriateness, and CEQA compliance reviews for historic structures while serving as a historic preservation consultant for the City of Hermosa Beach. Projects include historic resources surveys on three of the oldest commercial buildings in the downtown area of Hermosa Beach for the City of Hermosa Beach: **Bank of America Building** at 90 Pier Avenue, the **Hermosa Hotel** at 26 Pier Avenue, Art Deco-style **Community Center**, and the Neoclassical Revival-style **Bijou Theatre** located at

1221-1227 Hermosa Avenue. ESA prepared a comprehensive assessment of each building, and reviewed all plans for compliance under the local preservation ordinance and CEQA, which stipulate the use of the Secretary of the Interior's Standards for Rehabilitation as mitigation. Upon implementation of rehabilitation work on the Bijou, ESA also monitored all construction work until final completion. ESA was later commissioned to undertake a Certificate of Appropriateness and CEQA compliance review of interior tenant improvements to the Bijou Theater for conformance with the Secretary of the Interior's Standards. ESA has carried out site reviews of the work to examine the scope and nature of selective demolition and new construction, provided guidance on technical preservation matters, and undertook a substantial completion review of the works. Most recently, ESA provided project review for tenant improvements, and conducting construction monitoring and oversight for restoration of ornamental plasterwork in the Bijou Building. Additionally, ESA provided paint analysis and restoration treatment recommendations for the Art Deco-style Hermosa Beach Community Center.

Hermosa Beach General Plan Update and EIR, City of Hermosa Beach, CA. *Project Manager for Cultural Resources/Principal Architectural Historian.* Managed ESA's Cultural Resources scope of work and collaborated with Raimi & Associates and PMC to provide consulting services to the City of Hermosa Beach for preparation of a **Comprehensive Integrated General Plan and Coastal Land Use Plan Update and EIR Focused on Sustainability and Low Carbon Future**. Directed city-wide reconnaissance survey to identify potentially eligible historical resources. Developed historic contexts and themes for the City's historical resources. Reviewed and provided recommendations for revisions to the preservation ordinance. Provided input for preparation of historic preservation goals and policies for the General Plan update. Managed preparation of the cultural resources technical report, and oversaw preparation of the historic resources, archaeological and paleontological discussions and analyses for the EIR.

City of Long Beach, Environmental Consultation and HABS Documentation. Margarita has assisted the City of Long Beach by preparing documentation for the **City Hall and Library Complex HABS** and associated landscape plaza; she provided historic resources support for the City's EIR, and prepared documentation for the **Atlantic Theater HABS** and an **Interpretive Exhibit** for installation in the new North Long Beach Public Library.

City of Whittier, Preservation Consultation Services for the Public Library Rehabilitation Project. Margarita lead a **Historical Resources Assessment and Impacts Analysis** and provided design consultation for rehabilitation of the Modern-style Whittier Library. Constructed in 1958, the property is significant for its association with Mid-Century Modernism, postwar period institutional properties, and architect William Henry Harrison. ESA found that the library possesses sufficient historical significance and architectural merit to convey its significant as an individual resource under National Register Criteria A and C. Margarita's role on the project was to direct and manage the ESA project team, coordinate with the architect and City, provide review and internal quality assurance/quality control to the ESA team in the preparation of both the Historic Resources Assessment to evaluate the significance and integrity of the building, as well as for the plan review that was conducted to evaluate the proposed project's conformance with the Secretary of the Interior's Standards for the Treatment of Historic Properties, and hearing attendance. ESA is

currently completing a **HABS report** as baseline documentation for the rehabilitation project.

City of Burbank, Historic Preservation Consultation Services. Margarita directed preparation of ESA's historic resources technical report and CEQA impacts analysis, and prepared the historic section of the **IS/MND for the Burbank Reservoir No. 1 Replacement Project**, which evaluated the eligibility of the Burbank Reservoir facility and analyzed the potential impacts of the Project for compliance with the CEQA. Margarita directed preparation of ESA's historic resources technical report and historic resources EIR section for the **Burbank Bob Hope Airport Replacement Terminal Project EIR**, which evaluated the eligibility of the buildings and structures for eligibility as a potential historic district and as individual resources, and analyzed the potential impacts of the Project for compliance with the CEQA. While the Airport did not appear eligible as a historic district, ESA evaluated 11 hangars and buildings over 45 years in age as potential individual resources. The majority of the buildings and structures were found ineligible, however, Hangars 1 and 2, which are the earliest intact hangars, were recommended eligible for the National Register, California Register, and for local listing. Under contract with the City of Burbank, Margarita managed and conducted a historic resources impacts analysis and plan review for **Rehabilitation of the Casting Building** as a Fitness Center, by Marmol Radziner and Associates, AIA, located in the Disney Studio's Historic District. The Project repurposed and expanded the existing 4,000 square feet Casting Building on the Studio Lot by about 8,700 square feet for an Employee Fitness Center adjacent to the historic Commissary. Margarita provided design consultation for conformance with the Secretary of the Interior's Standards to rehabilitate the Casting Building as a fitness center. To reduce potential impacts, Margarita prepared a HABS report to record the Casting Building in professional large format HABS photographs and a narrative history and description of the building.

SoCal Historic Resource Surveys. Margarita has managed and conducted several large historic resources survey projects including three surveys for the **Adelante-Eastside** (Boyle Heights), **Wilshire Center/Koreatown**, and **Normandie 5** redevelopment areas that were among the earliest to utilize *SurveyLA* tools and methods and to employ the Multiple Property Documentation Approach, working in close collaboration with the Los Angeles Office of Historic Resources. These surveys have been incorporated into the **Los Angeles Citywide Survey**. Other notable accomplishments include **Hermosa Beach Citywide Survey**, and **Santa Monica North of Wilshire Survey** for which she served as Project Director.

Mills Act Applications and Architectural Conservation. Margarita has assisted applicants in Los Angeles, Beverly Hills and West Hollywood with the preparation of Mills Act Applications. Her expertise in the preservation of Modern architecture is represented by the Landmark nomination and Mills Act Application for Victor Gruen's **Rosenstiel Residence**, 1210 Coldwater Canyon Drive in Beverly Hills. Her forward-looking landmark nomination for a Mills Act application for the Post-Modern **Sun Tech Townhomes** in Santa Monica, illustrates her broad ranging knowledge in resources of the recent past. Her conservation and interpretation skills are represented by the award-winning **Montebello Home Savings and Loan** project that involved cleaning and restoration of the historic bank building and art works designed by Millard Sheets Studio, and design and installation of a 5-panel interpretive exhibit and rediscovery of a lost tapestry originally designed for the building, for which she received a *California Preservation Design Award, 2016*. Her in-depth and award-winning preservation work includes the **RMS Queen Mary Survey of Fine**

and Decorative Art, the **RMS Queen Mary Historic Structure Report**, and the **Queen Mary Conservation Management Plan** (*California Preservation Foundation Preservation Design Award, 2012*).

Environmental Documentation and Compliance with CEQA. Margarita has prepared a full range of CEQA documentation for historic preservation projects throughout greater Los Angeles including Categorical Exemption Letters, assessments and plan reviews for Certificates of Appropriateness, Initial Studies/MNDs, Focused EIRs, and EIRs. A partial list of important environmental documents for projects in Los Angeles involving substantial historical analysis completed by Dr. Jerabek-Bray includes the **LAX Specific Plan Amendment Study EIR, Academy of Motion Pictures Project EIR, The New Century Plan EIR for Westfield, Washington Square EIR, Sunset Doheny Mixed-Use EIR, One Santa Fe Mixed-Use MND, Lindbrook & Gayley Mixed-Use MND, 6230 Sunset Mixed-Use Project EIR, Hollywood Center EIR, Palladium EIR, Sunset and Crescent Heights EIR, and Yucca and Argyle EIR**. In Santa Monica she contributed to the **Fairmont Miramar Hotel & Bungalows Revitalization Plan EIR, St. John's Health Center Development Agreement Addendum EIR, Santa Monica Pier Gangway Project and Phase 4 Structural Upgrade**, and CEQA support for the **Santa Monica-Malibu Unified School District-Wide Facilities Plan**. In Pasadena her experience includes the **Glenarm Power Plant Repowering Project EIR**. In Long Beach she provided expertise and support for the **Art Exchange Redevelopment Project EIR** support, and the **Golden Shore Master Plan EIR**.

Educational Facilities and University Campuses, CA. *Principal Investigator/Project Manager.* Dr. Jerabek-Bray has conducted numerous evaluations of school and university campuses throughout Southern California. Under ESA's on-call contract with the Los Angeles Unified School District, she has managed and completed over 30 task orders involving historic resources, including campus assessments, character-defining features analysis, and project reviews for compliance with CEQA. For example, Margarita managed and conducted preparation of a historic resources technical report for Jefferson High School and provided preservation design consultation for this site-specific school upgrade and modernization project under the District's School Upgrade Program (SUP). The proposed project included the rehabilitation of existing character-defining buildings and landscapes, demolition and removal of non-contributing buildings, and construction of new facilities. Rehabilitation work included modernization and seismic upgrade to existing buildings. Because the school site is considered a historical resource under CEQA, Margarita provided design consultation for conformance with the Secretary of the Interior's Standards to reduce potential project impacts to less than significant. Once project plans were developed, Margarita oversaw review of the proposed project by ESA historic staff and completed impacts analysis findings regarding potential project impacts to identified historical resources that would be affected by the project. Margarita also provided project management, oversight and contributed to the preparation of CEQA and NEPA procedural guidelines to help the Los Angeles Unified School District (LAUSD) to comply with the historical resources requirements of CEQA and NEPA, and to implement practical approaches to preserving culturally significant resources whenever possible. The LAUSD's Office of Environmental Health and Safety requested the preparation of CEQA and NEPA guidelines, in addition to design guidelines and treatment approaches, specifically in support of the School Upgrade Program, and generally to guide ongoing repair and maintenance work on these sites. The guidelines build upon the District's ongoing efforts to identify historical

resources, including the recently updated Historic Context Statement, survey of 55 campuses, creation of an ArcGIS-compatible database with current and previous survey results, and a Historic Resources Inventory. Dr. Jerabek-Bray worked with LAUSD and facilities staff to determine the scope, class, and type of projects that would impact historical resources and need to be addressed in the procedural guidelines. As a final work product, Dr. Jerabek-Bray authored a CEQA and NEPA procedural guidelines document that included the following sections: introduction, regulatory setting, environmental setting, project description, management and planning guidelines, procedural low charts for CEQA and NEPA/Section 106, and standard mitigation measures.

Margarita served as the project manager and principal investigator for the district-wide cultural resources survey for Long Beach Unified School District (LBUSD) which included the evaluation of 70 potentially eligible District school facilities for listing in the National Register and California Register, and included preservation guidelines for the district-wide facilities modernization program. She conducted CEQA Compliance reviews for select projects including rehabilitation of Long Beach Polytechnic Auditorium and Woodrow Wilson Auditorium. Margarita completed a district-wide historic resources survey for the Santa Monica Unified School District, and provided preservation consultation for modernization and additions to selected school sites.

As part of the larger USC Master Plan Project Margarita prepared a historic resources analysis for the USC Student Union Project IS/MND evaluating the Formalist Modern Norman Topping Center and impacts to the adjacent Commons Building and surrounding historic district. She also prepared a HABS report for the Schoenburg Institute at USC. Other HABS reports for educational facilities include the Gymnasium at the University of La Verne, and the Administration Building at Harvard-Westlake Academy.

Harkham Hillel Hebrew Academy Renovation and Expansion Project, Historic Resources Assessment and Impacts Analysis, Beverly Hills, CA. *Principal Investigator/Project Manager*: Margarita directed the historic significance analysis of two school buildings—the original Oakhurst Building designed by master architect Sydney Eisenshtat in 1963 in the Modern Style and the Doheny Building constructed in 1989 and designed by Harshad Patel. She oversaw preparation of an intensive-level Historic Resource Assessment Report for the two buildings in accordance with the California Office of Historic Preservation's requirements for preparing historic resource evaluation reports. ESA found that the Oakhurst Building is eligible for listing on the National Register of Historic Places and the California Register of Historical Resources under criteria A/1 and C/3, but it did not meet the requirements for local eligibility under the City of Beverly Hills criteria. The client plans to rehabilitate the existing buildings, which would be updated for current use and continue to function as school buildings. The proposed project would add two additions to the rear of the property in order to accommodate additional classroom and gymnasium space. Margarita oversaw preparation of a character-defining features analysis and provided design consultation for conformance with the Secretary of the Interior's Standards to reduce potential project impacts to less than significant. She also conducted an impacts analysis of the proposed project and prepared a preservation plan that was incorporated into the project as a project design feature to ensure the project would meet the Secretary's Standards for Rehabilitation. The project has been reviewed and approved by the City of Beverly Hills as an Initial Study/Mitigated Negative Declaration.

Rehabilitation of the Dunbar Hotel, 4255 S. Central Avenue, Los Angeles, CA. *Project Manager/Principal Architectural Historian.* As a Project Manager, Dr. Jerabek-Bray directed a careful space-by-space inventory of character-defining features (including all windows) associated with the Dunbar Hotel's period of significance (1928-1970). This included photo documentation of each feature along with a written description, condition, and treatment options. ESA recorded 425 character- defining features and spaces into an electronic database. Dr. Jerabek was principal author for the rehabilitation report that included a project description, methods, historical background and construction history, accompanied by historic photographs, an architectural description of existing conditions, a maintenance plan for high-integrity features, a restoration plan for low-integrity features, and a replication plan. The written report also provided a list of any issues and concerns that should be taken into account during the building rehabilitation and for the long-term preservation of the Dunbar Hotel. The hotel reopened in June 2013 as a senior living facility amidst local fanfare, "An encore for the historic Dunbar Hotel," Los Angeles Times, June 11, 2013. The project was the recipient of the 2014 *Westside Prize* from the Westside Urban Forum and recipient of a 2014 *Preservation Award* from the L.A. Conservancy.

Historical Resources and Preservation Consulting Services for The Culver Studios, Culver City, CA. *Project Manager/Principal Architectural Historian.* Since late 2014, Dr. Jerabek-Bray and ESA' s Historic Resources Practice has provided a suite of services including historical resources evaluation, environmental review and documentation, and historic preservation consultation services for the CPA-6 Specific Plan, and the CPA-7 Specific Plan known as "The Innovation Plan," a blueprint for the future of The Culver Studios. Dr. Jerabek is the point of contact for historic services, attends client and city meetings, attends public hearings, provides technical direction and advice, directs and conducts the preparation of report deliverables, directs and conducts construction monitoring, and acts as the City's preservation officer for the Innovation Plan. The Plan will transform the 14.3-acre Studio into a new media production hub, keeping the Studio on the vanguard of changing production practices in the entertainment industry. The Culver Studios is a motion picture studio in downtown Culver City established in 1919 by Thomas Ince, and eventually became the home of RCA, one of the "Big Eight" major motion picture companies in the Los Angeles metropolitan area. The Studio was the production site of historically significant motion pictures like King Kong, Gone with the Wind, and Citizen Kane. The Innovation Plan will restore and re-group historic structures adjacent to the Mansion, build new support buildings near existing historic sound-stages, and establish a creative campus in the core of the 14.3-acre studio lot. The Studio's 100-year history will be showcased, historic bungalows will be preserved, and original landscaping in front of the Mansion will be restored. The Innovation Plan balances the need to provide state-of-the-art studio facilities, while retaining the Studio's unique ambiance and prominent place in the community. ESA surveyed and evaluated the Studio's historical resources, provided input to the development of The Plan to reduce impacts to historical resources, completed HABS report for Bungalows S, T, U and V, prepared a Relocation and Rehabilitation Plan for the bungalows, conducted construction monitoring for relocation of the bungalows, conducted plan reviews for tenant improvements to the Mansion and associated historic buildings in the historic core, conducted a landscape analysis, and provided documentation and input for the landscape restoration. ESA also prepared the environmental documentation for The Innovation Plan EIR, and is

implementing the mitigation program for historical resources including HABS documentation of Stages 2/3/4 and a salvage program, preparation of a preservation plan for the Studio, and development of an interpretive program for the Studio.

Historic Resources and Preservation Consultation Services for the Redevelopment of the Fred C. Nelles State Reform School, Whittier, CA. *Project Manager/Principal Architectural Historian.* The Fred C. Nelles Correctional Facility is a listed California State Landmark, and is significant as the state's first reform school for boys. The 1920s-1930s Tudor Revival-style campus is currently vacant and will soon be redeveloped as a multi-use residential and commercial project, "The Groves", entitled under the certified Lincoln Specific Plan EIR. For over a decade, Dr. Jerabek-Bray has been providing Historic Resources and Preservation Consultation services to the developer, Brookfield Homes. Work began with preparation of a historic resources assessment report to clarify the regulatory status and assessed the potential eligibility of a historic district. No district was found to be present, but eight individual resources were identified. Margarita conducted an opportunities and constraints analysis and provided input to the developer on managing impacts to historic resources and the feasibility of adaptive reuse of the individual buildings for the project. She directed preparation of feasibility studies for the EIR, that were peer reviewed by the City's consultants. She provided peer review of the Lincoln Plan EIR on behalf of the developer, and attended city meetings and hearings for the EIR. Once the EIR was certified, she worked with the developer's architect to prepare rehabilitation plans for the individual resources to be retained and adaptively reused. The rehabilitation plans were peer reviewed by the City and the City's preservation consultant. She directed ESA's historic team in the completion of a HABS/HALS for the campus, with photography by Positive Image. She also worked with Eye-Glass Productions on a documentary film, and oral histories. Dr. Jerabek-Bray assisted the client to implement a full suite of mitigation measures including a heritage trail, a signage program, oral histories, salvage program, and construction monitoring for rehabilitation historic buildings. She recently completed consultation services and construction monitoring for adaptive reuse of the school's Commissary as a community center (The Commons), which is the first historic building to be restored. The Commons project received a Gold Nugget merit award (2020) for best rehabilitation project from Pacific Coast Builders Conference (PCBC).

Home Savings and Loan Art and Architecture Conservation Services, Interpretive Exhibit, Montebello, CA. *Project Manager/Principal Investigator*. Margarita provided project management and oversight for the conservation work of the art and architecture and an interpretive exhibit for the Montebello branch of Home Savings and Loan Association. Constructed in 1973, the Montebello branch was designed by Millard Sheets (1907–1989), an accomplished, nationally prominent artist and designer, with integrated art works by the Millard Sheets Design Company. The building and art works were preserved in preparation for the building's new use as a medical office by PIH Health. ESA provided oversight for the conservation work undertaken by Preservation Arts. Additionally, Margarita assisted with the development of a project schedule, conducted conservation monitoring and documentation, and provided project oversight during the implementation of the conservation project to ensure that the cleaning and repair of the art works and exterior architectural materials was conducted in accordance with accepted standards for art and architectural conservation work, that the work completed is of acceptable quality, and that the project stayed on schedule and within budget. After the conservation work was completed, she oversaw the development of an interpretive exhibit to

beautify the interior and protect the building's important art, architecture, and history. The exhibit contains professionally mounted permanent narrative panels and photographic enlargements with captions illustrating the key information about the Montebello Branch and its historic use. One of the highlights of the interpretive exhibit is a reproduction of the original tapestry hung its original location for which ESA coordinated with the Mingei International Museum. The project was the recipient of a prestigious 2016 *Preservation Design Award* from the California Preservation Foundation.

Rancho Los Amigos South Campus EIR, County of Los Angeles, Department of Public Works, Downey. CA. *Project Manager/Principal Architectural Historian*. The County of Los Angeles (County) proposes redevelopment of a portion of the Rancho Los Amigos (RLA) South Campus which is located in the City of Downey. The 74-acre RLA South Campus was the home of the "Los Angeles County Poor Farm" that was established in 1880s to provide room and board to indigent citizens in exchange for agricultural labor, then served as an infirmary and later evolved into a hospital facility in 1932. The RLA South Campus functioned as a major hospital complex from 1956 to the 1990s, when it was abandoned. The RLA South Campus is currently unoccupied and has been designated as the RLA Historic District in the National Register of Historic Places. The County is proposing redevelopment of a 21-acre portion of the RLA South Campus with County uses, including a Sheriff's Station Crime Laboratory, Internal Services Department Headquarters, and Probation Department Headquarters. The project will include supporting parking and installation of utilities and other features on a site that has been abandoned for nearly 30 years. Building demolition and/or repurposing or relocation of existing buildings will be required. ESA lead the CEQA process on behalf of the County, including preparation of all technical studies in support of a full-scope EIR for the RLA South Campus Project. This included a Historic District Evaluation, archaeological surveys, traffic, water supply, arborist services, and all other CEQA-required topics. ESA is also served in an Executive Consultant role to the County, to advise on other potential future projects at the RLA Campus.



Alison Garcia Kellar

Senior Architectural Historian

EDUCATION

MS, Historic Preservation, University of Pennsylvania

BA, Design, University of California at Davis

9 YEARS EXPERIENCE

PROFESSIONAL AFFILIATIONS
Latinos in Heritage Conservation, Education Committee Member

California Preservation Foundation, Member

Society of Architectural Historians, Southern California Chapter Member

National Trust for Historic Preservation, Member

AWARDS
Albert Binder Travel Fellowship, 2012 and 2013

PennDesign Departmental Grant, 2011-2013

Alison is a senior architectural historian with 9 years of professional and academic experience with a background in historic preservation, design, and museum collections. Her work with historic resources and cultural heritage in California has included managing and authoring historic resource assessments, National Register Nominations, historic structure reports, feasibility studies, Federal Historic Preservation Tax Credit applications, in addition to extensive archival research and resource documentation. Alison applies her understanding of preservation design and historic interiors to inform impacts analyses of proposed development and recommendations for adaptive reuse.

Relevant Experience

Earl Carroll Theatre Historic Structure Report, Los Angeles, CA. *Senior Architectural Historian.* Alison was the lead author of the Historic Structure Report created for the rehabilitation of the historic Earl Carroll Theatre in Hollywood. Constructed in 1938, the property is significant for its association with owner-operator Earl Carroll, Hollywood nightlife, and architect Gordon B. Kaufmann. The theatre is a listed LA Historic-Cultural Monument and has been identified as eligible for the National Register. In recent years, the theatre has been rented by television network studios as sound stages, and as a result some public areas have been modified over time. Alison conducted supplemental in-depth research, participated with the creation of a detailed interior and exterior character-defining features analysis, and assisted with the analysis of the theatre's current condition. She developed recommendations in compliance with the SOI standards that sensitively guide stakeholders with ongoing preservation efforts.

Celes King III Swimming Pool Historic American Building Survey, Los Angeles, CA. *Senior Architectural Historian, Deputy Project Manager.* ESA was hired to conduct HABS documentation for the City of Los Angeles Park and Recreation Department. Constructed in the early 1960s, the Celes King III Swimming Pool was designed by architect Albert Criz in the Mid-Century Modern-Expressionist style. Alison conducted in-depth research related to the history of the surrounding recreational complex, construction of the swimming pool, architect, and neighboring communities.

Alpine Village Preservation Consulting Services, Unincorporated Los Angeles County, CA. *Senior Architectural Historian.* Alison was the lead author of the preliminary historical significance evaluation determination for the Alpine Village complex, a European-style shopping center located near Torrance, California. Comprised of seven buildings constructed between 1969 and 1974, the complex is an example of an increasingly rare type of roadside architecture, and retains high historic integrity. Alison participated in conducting in-depth construction chronology research, determining the complex's period of significance, and

identified both interior and exterior character-defining features for the property to help guide ongoing planning efforts.

Whittier Public Library, Whittier CA. *Senior Architectural Historian.* Alison was the lead author of the Historic Resources Assessment which determined that the library is significant as an individual resource under National Register Criteria A and C. Constructed in 1958, the property is significant for its association with Mid-Century Modernism, postwar period institutional properties, and architect William Henry Harrison. Alison assembled the construction history for the library and the Whittier Civic Center. She created a detailed character-defining features analysis identifying significant and contributing features at the property's interior, exterior, and site. Alison coordinated with the project architect to ensure that the project met the Secretary of the Interior's Standards (SOI) in order to meet community's contemporary needs while respecting the building's historic character. Alison authored and oversaw the production of a HABS report to document the library building prior to selective demolition and project construction.

Benjamin Franklin Elementary School Historic Resource Evaluation and Mitigated Negative Declaration, San Diego, CA. *Senior Architectural Historian.* Alison conducted an HRA for the 1930s, 40s, and 50s-designed elementary school campus. The property was found to be a historic district eligible for its association with the post-war development of the Kensington neighborhood, and for its association with two master San Diego architects. The proposed project was reviewed for compliance with the Secretary of the Interior's Standards, and a CEQA analysis was performed, resulting in the Mitigation Measures and design considerations for future construction within the district. Alison authored and oversaw the production of a HABS report to document the campus and its buildings prior to project construction.

1202 3rd Street Promenade Preservation Consulting, Santa Monica, CA. *Senior Architectural Historian*. Constructed in 1949 as a JC Penny department store, the commercial building was designed in the Late Moderne style. ESA previously worked to produce a Landmark Assessment Report, and today, the property is recognized as a City of Santa Monica Landmark. Alison conducted a SOI Standards conformance review of a proposed tenant improvement project for a Certificate of Appropriateness.

1221 Hermosa Avenue Preservation Consulting, Hermosa Beach, CA. *Senior Architectural Historian*. ESA serves as a historic preservation consultant to the City of Hermosa Beach, and has a longstanding relationship with the building at 1221 Hermosa Boulevard, known as the Bijou Building. The building is a former historic theatre and bank designed in the NeoClassical Revival style, constructed in 1923. Alison evaluated proposed tenant improvement modifications including the removal of non-original features and the retention of original features related to original theatre and bank uses. Alison has conducted design reviews which included an understanding of all modifications to the space over time, character-defining features analyses, and reviews of proposed plans against CEQA thresholds and the SOI Standards for compliance. Alison is currently participating with overseeing the construction monitoring efforts for the theatre space as part of this ongoing project.

Universal Hilton Historic Resources Technical Report and Environmental Impacts Report for 555 W Universal Terrace Parkway, Los Angeles, CA. *Senior Architectural Historian.* The Universal Hilton Hotel was designed by master architect, William L. Pereira in 1983 in the Postmodern style. As one of Pereira's final commissions, the hotel building was originally part of a master plan and was designed to accommodate visitors to the expanding Universal Theme Parks. Alison conducted in-depth architect and postmodern style research, and evaluated the property for historic significance as part of the Historic Resources Technical Report.

Los Cerritos Wetlands Restoration Plan Program, Cultural Resource Assessment, Seal Beach, CA. *Senior Architectural Historian.* The Los Cerritos Wetlands Restoration EIR project will reinstate historic wetlands to a previously developed oil rig/production site that has been in operation since the early 20th century. As part of the larger restoration plan program, ESA was hired to conduct a cultural resources study to observe, document, and prepare preliminary mitigation measures related to identified built environment resources. Alison collaborated with the archeology team during a field visit to identify potential sites for later investigative studies. She reviewed historic aerial photographs, and conducted research to determine the companies and general ages of oil-industry related infrastructure including oil rigs, operations sheds, and decommissioned tank farms. Mitigation recommendations presented for the structures included Historic Resource Assessment reports to be conducted in the future.

3325 Monterey Road CEQA Impacts Analysis and Design Review, San Marino, California. *Senior Architectural Historian.* A two-story Art Deco style single-family residence, constructed in 1927 in San Marino, California was determined to be a historic resource. Proposed modifications to the residence included a two-story rear addition and building rehabilitation. Alison assisted with preservation design consultation and conducted a plan review for conformance with the SOI Standards for the proposed project. She coordinated with the project architect to better convey preservation components of the proposed work into the drawing set for city review. The review required a character-defining features analysis to determine the level of significance of the remaining features.

Golden Gate Village Historic Resource Evaluation, Marin City, CA. *Architectural Historian.* The highly-intact Golden Gate Village low-income housing complex was constructed in 1958 to house many of the former Marinship workers and their families. Designed by prominent mid-century designers including Aaron G. Green, John Carl Warnecke, and Lawrence Halprin, the property serves as an example of a well-designed housing complex, significant as a product of post-war urban development and for its prominent mid-century designers. Alison performed the site visit and conducted research through local and private archival repositories, plan analysis, and interviews, to produce the report narrative and historic evaluation for the property. Today, the property is listed on the National Register of Historic Places.

McDonnell Hall/Our Lady of Guadalupe Chapel Historic Structure Report, San Jose, CA. *Architectural Historian.* Constructed as a parish church in 1914, the building moved to its current location in 1953. Here, the building served as a

APPENDIX B.3

2017 DPR Survey Form for 5426 San Fernando Road

Attachments

2017 DPR Survey Form for 5426 San Fernando Road

Los Angeles County Assessor's Records

Building Permits

State of California -- The Resources Agency
DEPARTMENT OF PARKS AND RECREATION

PRIMARY RECORD

Primary #
HRI #
Trinomial
NRHP Status Code 5S3
Other Listings

Page 1 of 2 **Resource Name or #:** 5426 San Fernando Rd

P1. Other Identifier

***P2. Location:** **Not for Publication** **Unrestricted**

***a. County** Los Angeles and (P2c, P2e, and P2b or P2d. Attach a Location Map as Necessary.)

***b USGS 7.5' Quad** Burbank **Date** 2018 **T** 1N **; R** 13W **;** **of** **of Sec** **B. M.**

c. Address 5426 San Fernando Rd **City** Glendale **Zip** 91203

d. UTM: Zone , **mE/** **mN** **e. Other Locational Data:** APN: 5638018032

***P3a. Description**

Character-defining Features

- ■ One-story height
- ■ Irregular plan, simple massing, asymmetrical composition
- ■ Reinforced concrete and steel construction
- ■ Flat roof with parapet and cantilevered canopies
- ■ Unadorned cement plaster wall surfaces with brick accent panels
- ■ Corner entrance set back from sidewalk with wide concrete steps and raised brick planters
- ■ Flush metal door with sidelights
- ■ Flush-mounted, steel sash, divided light awning and fixed windows
- ■ Rounded corner

Alterations

No major alterations

Integrity

The property retains integrity of location, design, setting, materials, workmanship, feeling, and association.

P5a. Photograph or Drawing (Photograph required for buildings, structure, and objects.)



***P3b. Resource Attributes:**
HP8. Industrial building

***P4. Resources Present** ■ Building

***P5b. Description of Photo**
View Southeast, 2017

***P6. Date Constructed/Age and Source**
1946; 1947; 1962; 1967; 1977, LA County Tax Assessor

***P7. Owner and Address**

***P8. Recorded by:**
Historic Resources Group
12 S Fair Oaks Ave, Suite 200
Pasadena, CA 91105

***P9. Date Recorded** 2017

***P10. Survey Type** Intensive

***P11. Report Citation:** Historic Resources Group, City of Glendale South Glendale Historic Context Statement, September 30, 2014.

***Attachments:** ■Building, Structure, and Object Record

State of California -- The Resources Agency
DEPARTMENT OF PARKS AND RECREATION

BUILDING, STRUCTURE, AND OBJECT RECORD

Primary #
HRI #

Page 2 of 2 **NRHP Status Code** 5S3

***Resource Name or #:** 5426 San Fernando Rd

B1. Historic Name:
B2. Common Name: Ver

B3. Original Use: Industrial **B4. Present Use:** Industrial

***B5. Architectural Style:** Industrial Vernacular

***B6. Construction History:**
File also lists 5420-5426 as address. 1929 Certificate of Inspection shows early use as an industrial building for the Glendale Lumber Co. PERMIT: 1940, Fence alteration for owner, Hollywood Water Heater. PERMIT: 1947, Addition of room to existing offices for owner Emma Boyd by contractor W.R. Harter. No architect listed. First mention of Products Research Co. is 1951. PERMIT: 1956, Owner is Products Research Co. PERMIT: 1957, Conversion of area to offices for owner E.E. Boyd. PERMIT: 195X, Repairs due to fire damage for owner Emma E. Boyd with architect listed as Eugene D. Birnbaum and contractor as Edgar N. Gregg. PERMIT: 1957, Construction of wall in warehouse building for owners Ruth Jennings, Edna Boyd, and Helen Gregg. 1957 Certificate of Inspection shows owner as Jennings, Gregg and Boyd.

Owner History:
Address not listed in available city directories.

***B7. Moved** No **Date:** **Original Location** ***B8. Related Features**

B9a. Architect: **b. Builder:**

B10. Significance: Industrial Development: Industrial Development (1890-1955) **Area** South Glendale

Period of Significance: 1946; 1947 **Property Type:** Industrial **Applicable Criteria:** 1

This property was evaluated during the 2017 South Glendale historic resources survey. It is eligible for listing in the Glendale Register under local Criterion 1 as an excellent example of industrial development from the immediate post-World War II period, representing the continued growth of San Fernando Road as an important industrial corridor in South Glendale.

B11. Additional Resource Attributes:




***B12. References**
Historic Resources Group, City of Glendale South Glendale Historic Context Statement, September 30, 2014.
City of Glendale Building Permits.
Glendale City Directories.
Sanborn Fire Insurance Maps.

B13. Remarks:

***B14. Evaluator:** Christine Lazzaretto; Robby Aranguren

***Date of Evaluation:** December 2017

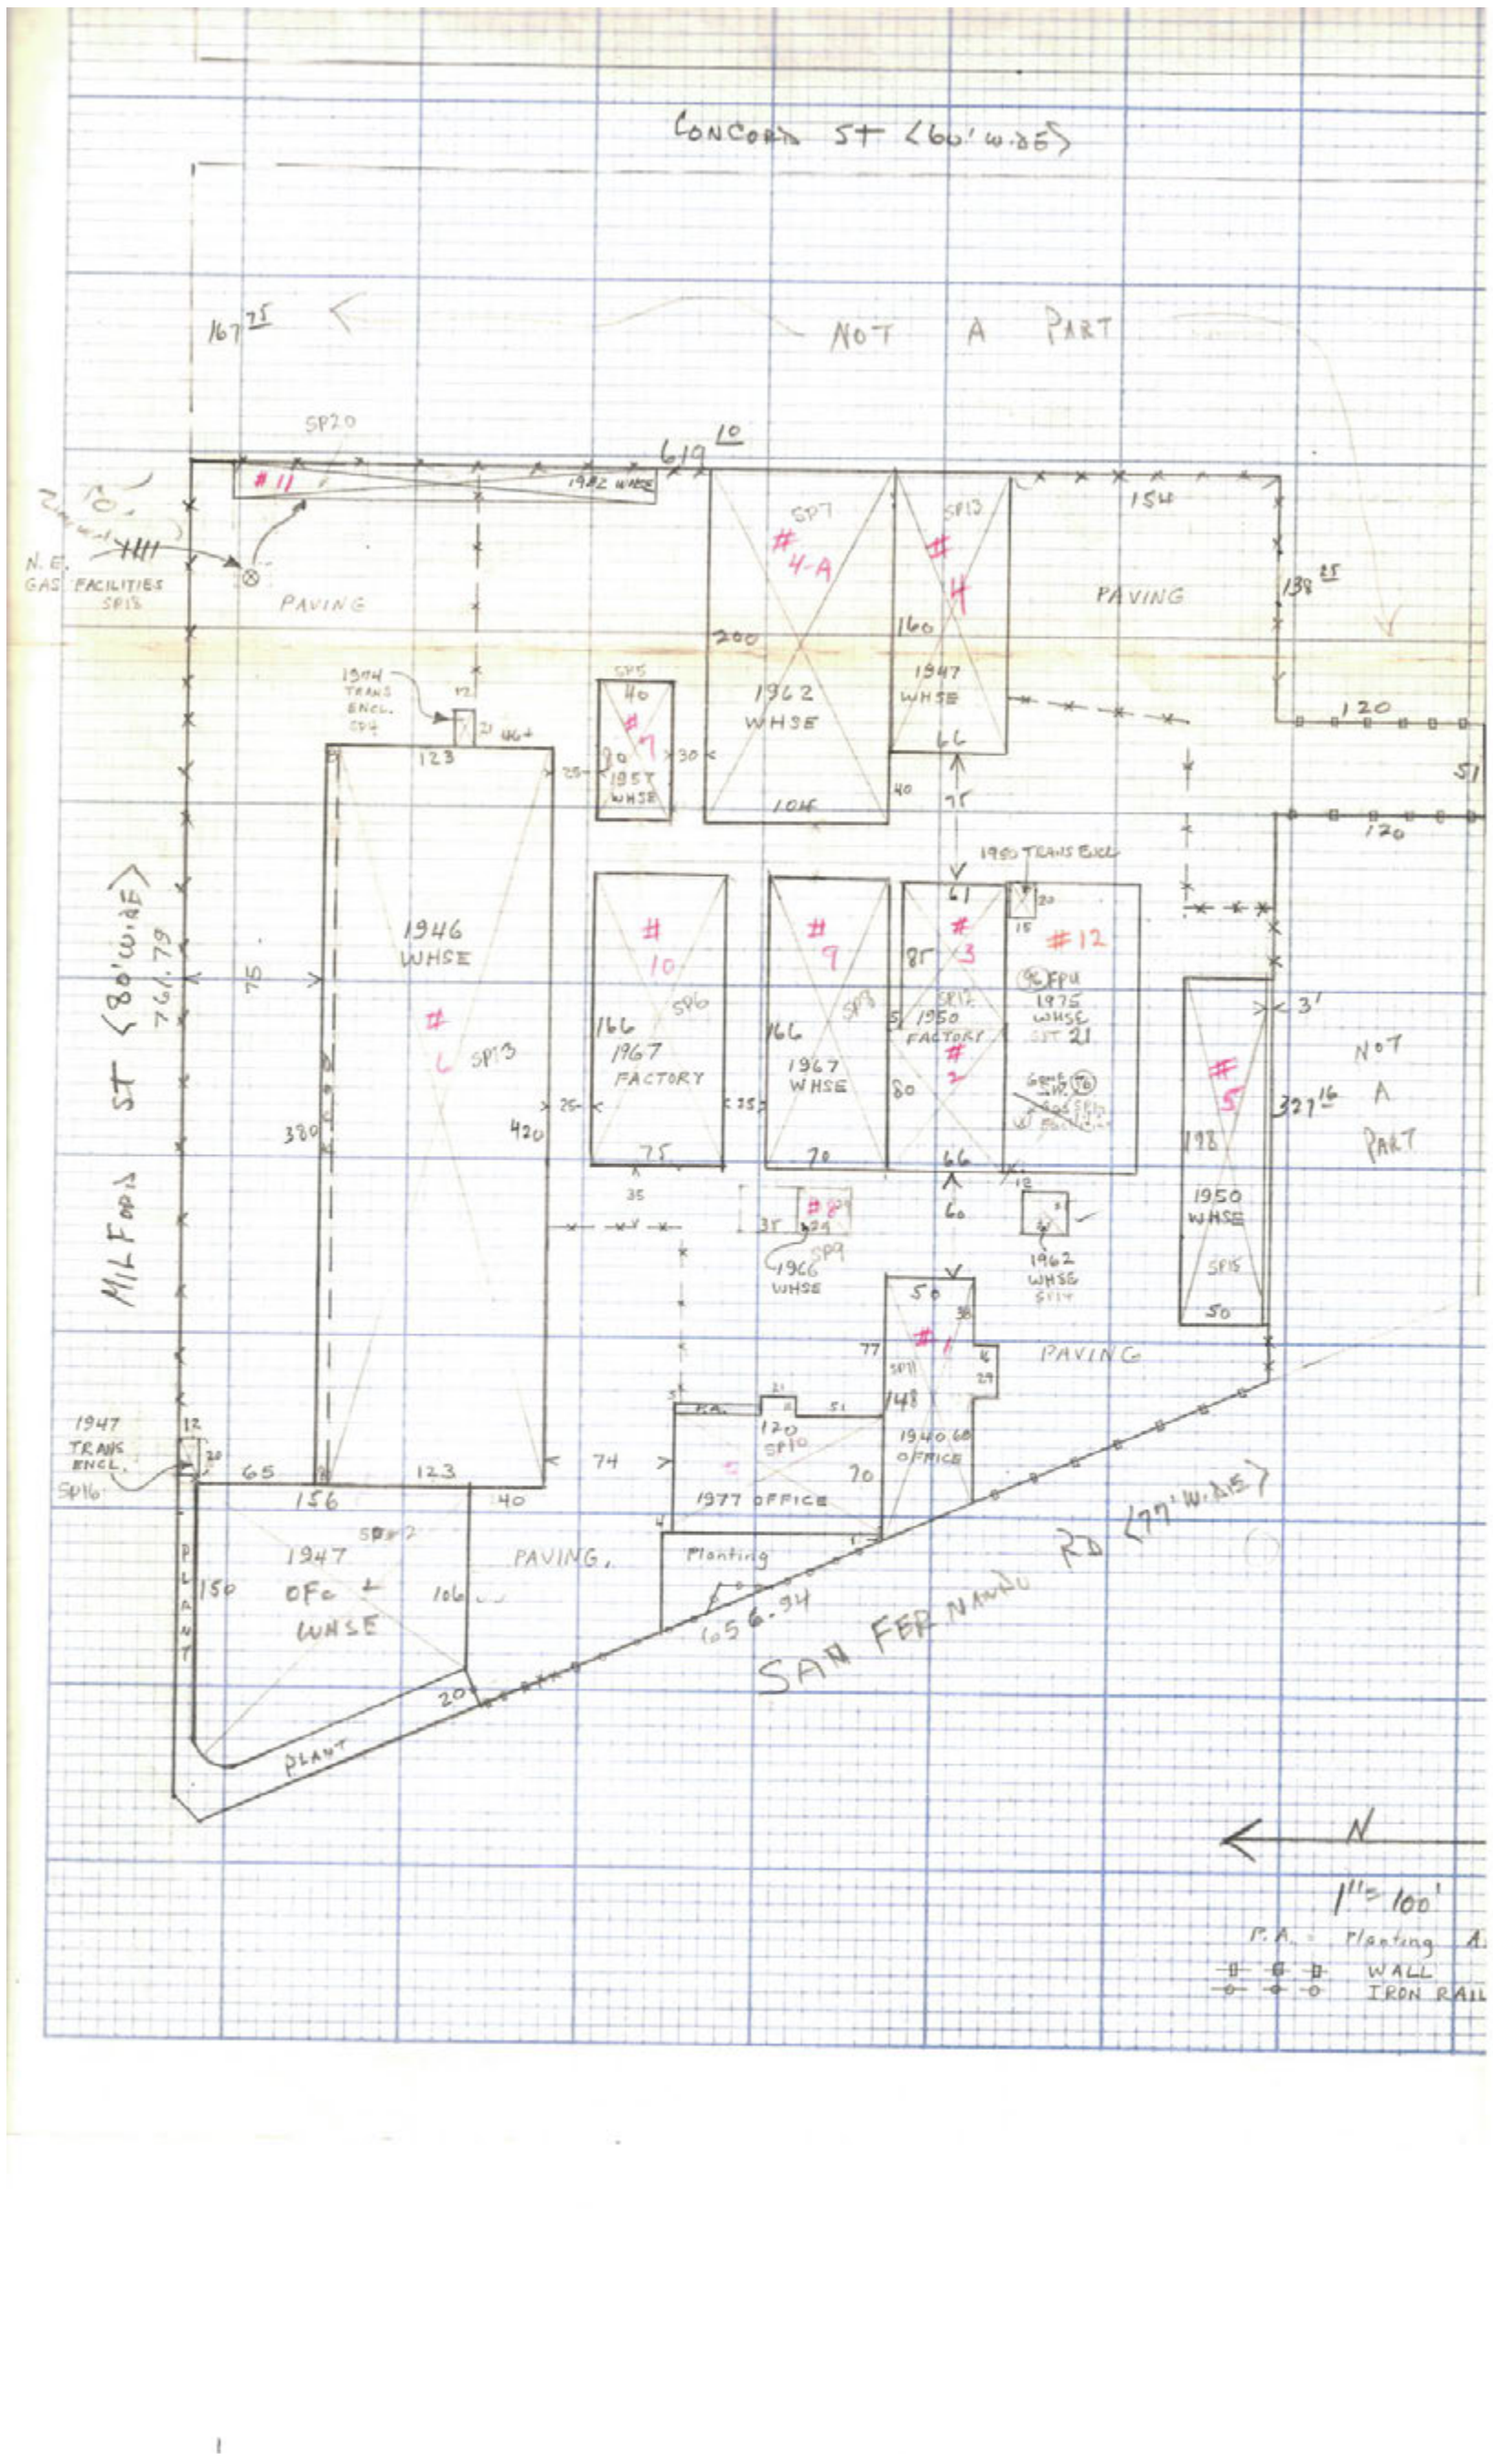
CONCORD ST (66' W.DE)
NOT A PART
SP20
#11
1982 WHSE
N.E. GAS FACILITIES SP15
PAVING
#4-A
1962 WHSE
#4
1947 WHSE
PAVING
1946 WHSE
#6
#10
1967 FACTORY
#9
1967 WHSE
#3
1950 FACTORY
#12
1975 WHSE
#5
1950 WHSE
#8
1966 WHSE
1962 WHSE
#1
1940-68 OFFICE
1977 OFFICE
#2
1947 OFFICE & WHSE
PAVING
Planting
PLANT
MILFORD ST (80' W.DE)
SAN FERNANDO RD (77' W.DE)
1947 TRANS ENCL. SP16
1944 TRANS ENCL. SP4
1950 TRANS ENCL
N
1" = 100'
P.A. = Planting A.
WALL
IRON RAIL

1946 WHSE

SITUS ADDRESS 5454 San Fernando Rd Glendale

DIAGRAM AND COMPUTATION RECORD L.A. CO. ASSESSOR
COMMERCIAL - INDUSTRIAL

REG.	MB	PG.	PCL.
24	5638	18	32

BLDG. #6 | CONSTRUCTION DETAILS (CHECK-OFF OPTIONAL) | NO. STORIES 1 | INTERIOR DETAILS | SUB PT. 3

TYPE		EXTERIOR WALLS		CEILING		LIGHTING FIXTURE	BSM A	1 B	MZ C	TYP D	TOP E
Design	Use	Wall Height		Acoust. Plaster		Fluorescent Industrial	X				
Bank		Story Height		" Tile		" Office		X	X		
Manufacture				Gypsum		Incandescent					
Medical Ofc.		Concrete Block		Plaster NONE		Recessed		X	X		
Office		" Poured									
Store		" Tilt Up	X	Suspended		Minimum					
X Warehouse	X	Corr. Alum.		FRONT		Average	X	X	X		
		Corr. Iron		Flat		Good					
CONSTRUCTION		Reinf. Brick		Recessed NONE		Special					
Light		Stucco		Double		Foot Candles ±	40	100	100		
Standard	X	Latistee!	X								
Heavy		Trim-Brick		Plate Glass in		AIR CONDITIONING					
Special		Trim-Stone		Sheet Glass in		Refrig. Tons					
		Pilasters		Metal ☐ Wood		Chilled Water					
FOUNDATION		Party Wall		Bulkhead		No. of Pipes:					
Masonry		Painted Exterior	X			Filter					
Concrete	X	ROOF		Length		Humidity					
Piers		Arched		Height							
		Flat	X	Drop Ceiling		Boiler: BTU					
Reinforced		Gable		Entry Floor:		Evap. Cooler S	X				
FLOORS		Shed		SASH		Forced Air					
Concr. - Grade		Monitor 240x12 x6	X	Type: Steel		Heat Pump Tons					
" Lt. Weight		Trusses - Steel	X	Approx. Sq. Ft. 360		Space Heaters	X				
" Raised 5"	X	" Wood				Wall - Gas - Elec.					
3 Ft. 6 In.		" Light									
Wood		" Heavy		DOORS		SPRINKLERS					
Joists - Wood		Lam. Wood Beam		Plate Glass-Metal		Single %	X				
" Steel				" " Wood		Double %					
		Typ Bay Size 80'x10		Metal Overhead							
		Spans 80'x40		Metal Rollup		ELEVATOR NO.	1	2	3	4	5
FRAME				Automatic		Freight					
Wood		Ply Sheathing	X	Sgl (1) ☐ Dbl (2)		Passenger					
Masonry		Steel Deck	X			Make					
Reinf. Conc.				BUILT-INS		Capacity					
Steel-Struct.		Composition	X	Vault		No. of Stops					
Steel-Rigid		Concrete		Cooler/Freezer		No. of Floors					
Post & Girder				Dock Lift							
		No. Ventilators ±	11	Crane Runway		Electric					
						Hydraulic					
		No. Skylights ±	12	Capacity: Tons							

INTERIOR DETAILS

ROOMS	PBL	BSM A	1 B	MZ C	TYP D	TOP E	FLOOR COVER	PARTITIONS TYPE-FINISH	CEILING
All	19	X					None	Various	None
			X				CARPET	GYP. BD.	(B) Sag A.T.
				X			V.A.T.	" "	(10) " "
					X		V.A.T.	Plaster (Est.)	(10) " "

ADDITIONAL DESCRIPTION ON RP4494 ENCLOSED

MISCELLANEOUS STRUCTURES

Structure	Floor	Found.	Exterior	Roof	Interior

MISCELLANEOUS INFORMATION

77 M.2 - New Record To Combine Classify, Update - Review & Complete for 1978

(78) 4t Allow Add'l dep. See RP81, Hollywood 780213

Date	Appraiser	Date	Appraiser
3/1/77	Semrow		
770803	S. Hoffman (78) M		

76B822K-ASSR 374A-REV. 3/76-PS 4-76

AREA COMPUTATIONS

MAIN AREAS		OTHER AREAS	
WHSE		Dock	
123 x 420 =	51660 ft	420 x 8 =	3360 ft
		RAMP	
		24 x 12 =	288 ft
INTERNAL ROOMS		SPRINKLERS	
(B) INT. OFCS.		BASE BLDG	51660
4 x 14 = 56		INT. ROOMS	3005
20 x 28 = 560		LUNCH ROOM	
2 x 21 = 84		13 x 34 =	442
	700 ft	Rest Rooms	
(C) INT. OFCS.		13 x 34 =	442
39 x 34 =	1326 ft		55549 ft
(D) INT. LAB.			
1 x 22 = 22			
29 x 33 = 957			
	979 ft		
	3005 ft		

COST COMPUTATIONS

FACTOR DERIVATION WHSE CLASS CG.5B Conc Tilt-up		FACTOR DERIVATION CLASS _____		INTERNAL OFFICE CLASS _____	
Base Factor	11.21	Base Factor			
Area Adjustment	-17 %	Area Adjustment	%	Base Factor	
Height Adj. (19-14=5 x 1=)	-4 % or $	Height Adj.	% or $	Area Adjustment	%
Shape Adj.	+2 %	Shape Adj.	%	Adjusted Factor	
Total Adj.	-19 %	Total Adj.	%	Plumbing Adjustment	+
Adj. Multiplier	.81	Adj. Multiplier			
Adjusted Factor	9.08	Adjusted Factor			
Raised Floor 3.5 x .22	+ .77	Raised Floor	+		
Total Adj. Factor	9.85	Total Adj. Factor		Total Adj. Factor	
Rounded	9.90	Rounded		Rounded	

	1978 M			19 ___			19 ___		
Unit	Area	Unit Cost	Cost	Area	Unit Cost	Cost	Area	Unit Cost	Cost
BASE BLDG.	51660	9.90	511430						
INT. ROOMS.	3005	13.00	39060						
DOCK	3360	3.00	10080						
RAMP	288	2.50	720						
SPRINKLERS	55549	.70	38880						
OFC AIR COND	8 TON	800	6400						
RCN OTHER									
RCN TOTAL			606570						

606570


OWNER'S NAME:

BUILDER'S NAME:


PERMIT NO.	DATE	AMOUNT	IMPROVEMENT
GL 25323	46-5-2	35000	FDN
25793	46-7-31	190 000	Whse & ofc (Part of)
04240	74-6-12	155 000	Add Storage

OPTIONAL COST COMPUTATION LINE

SUB. PT.	YR CHG	DESIGN TYPE	YR BLT	EFF YR	DEPR TABLE	RCN TOTAL	% GOOD	ADD DEPR TYPE	ADD DEPR % GOOD	RCLD THIS SUB PT.
3	77	310	46	50				4K		240 000
✓	78	✓	✓	58	MC50	606570	81			491326
✓	78	✓	✓	✓	✓	✓	✓	3K	49	240000
79	75MV	(606570 x .74 = 448860)					.85	.		381530

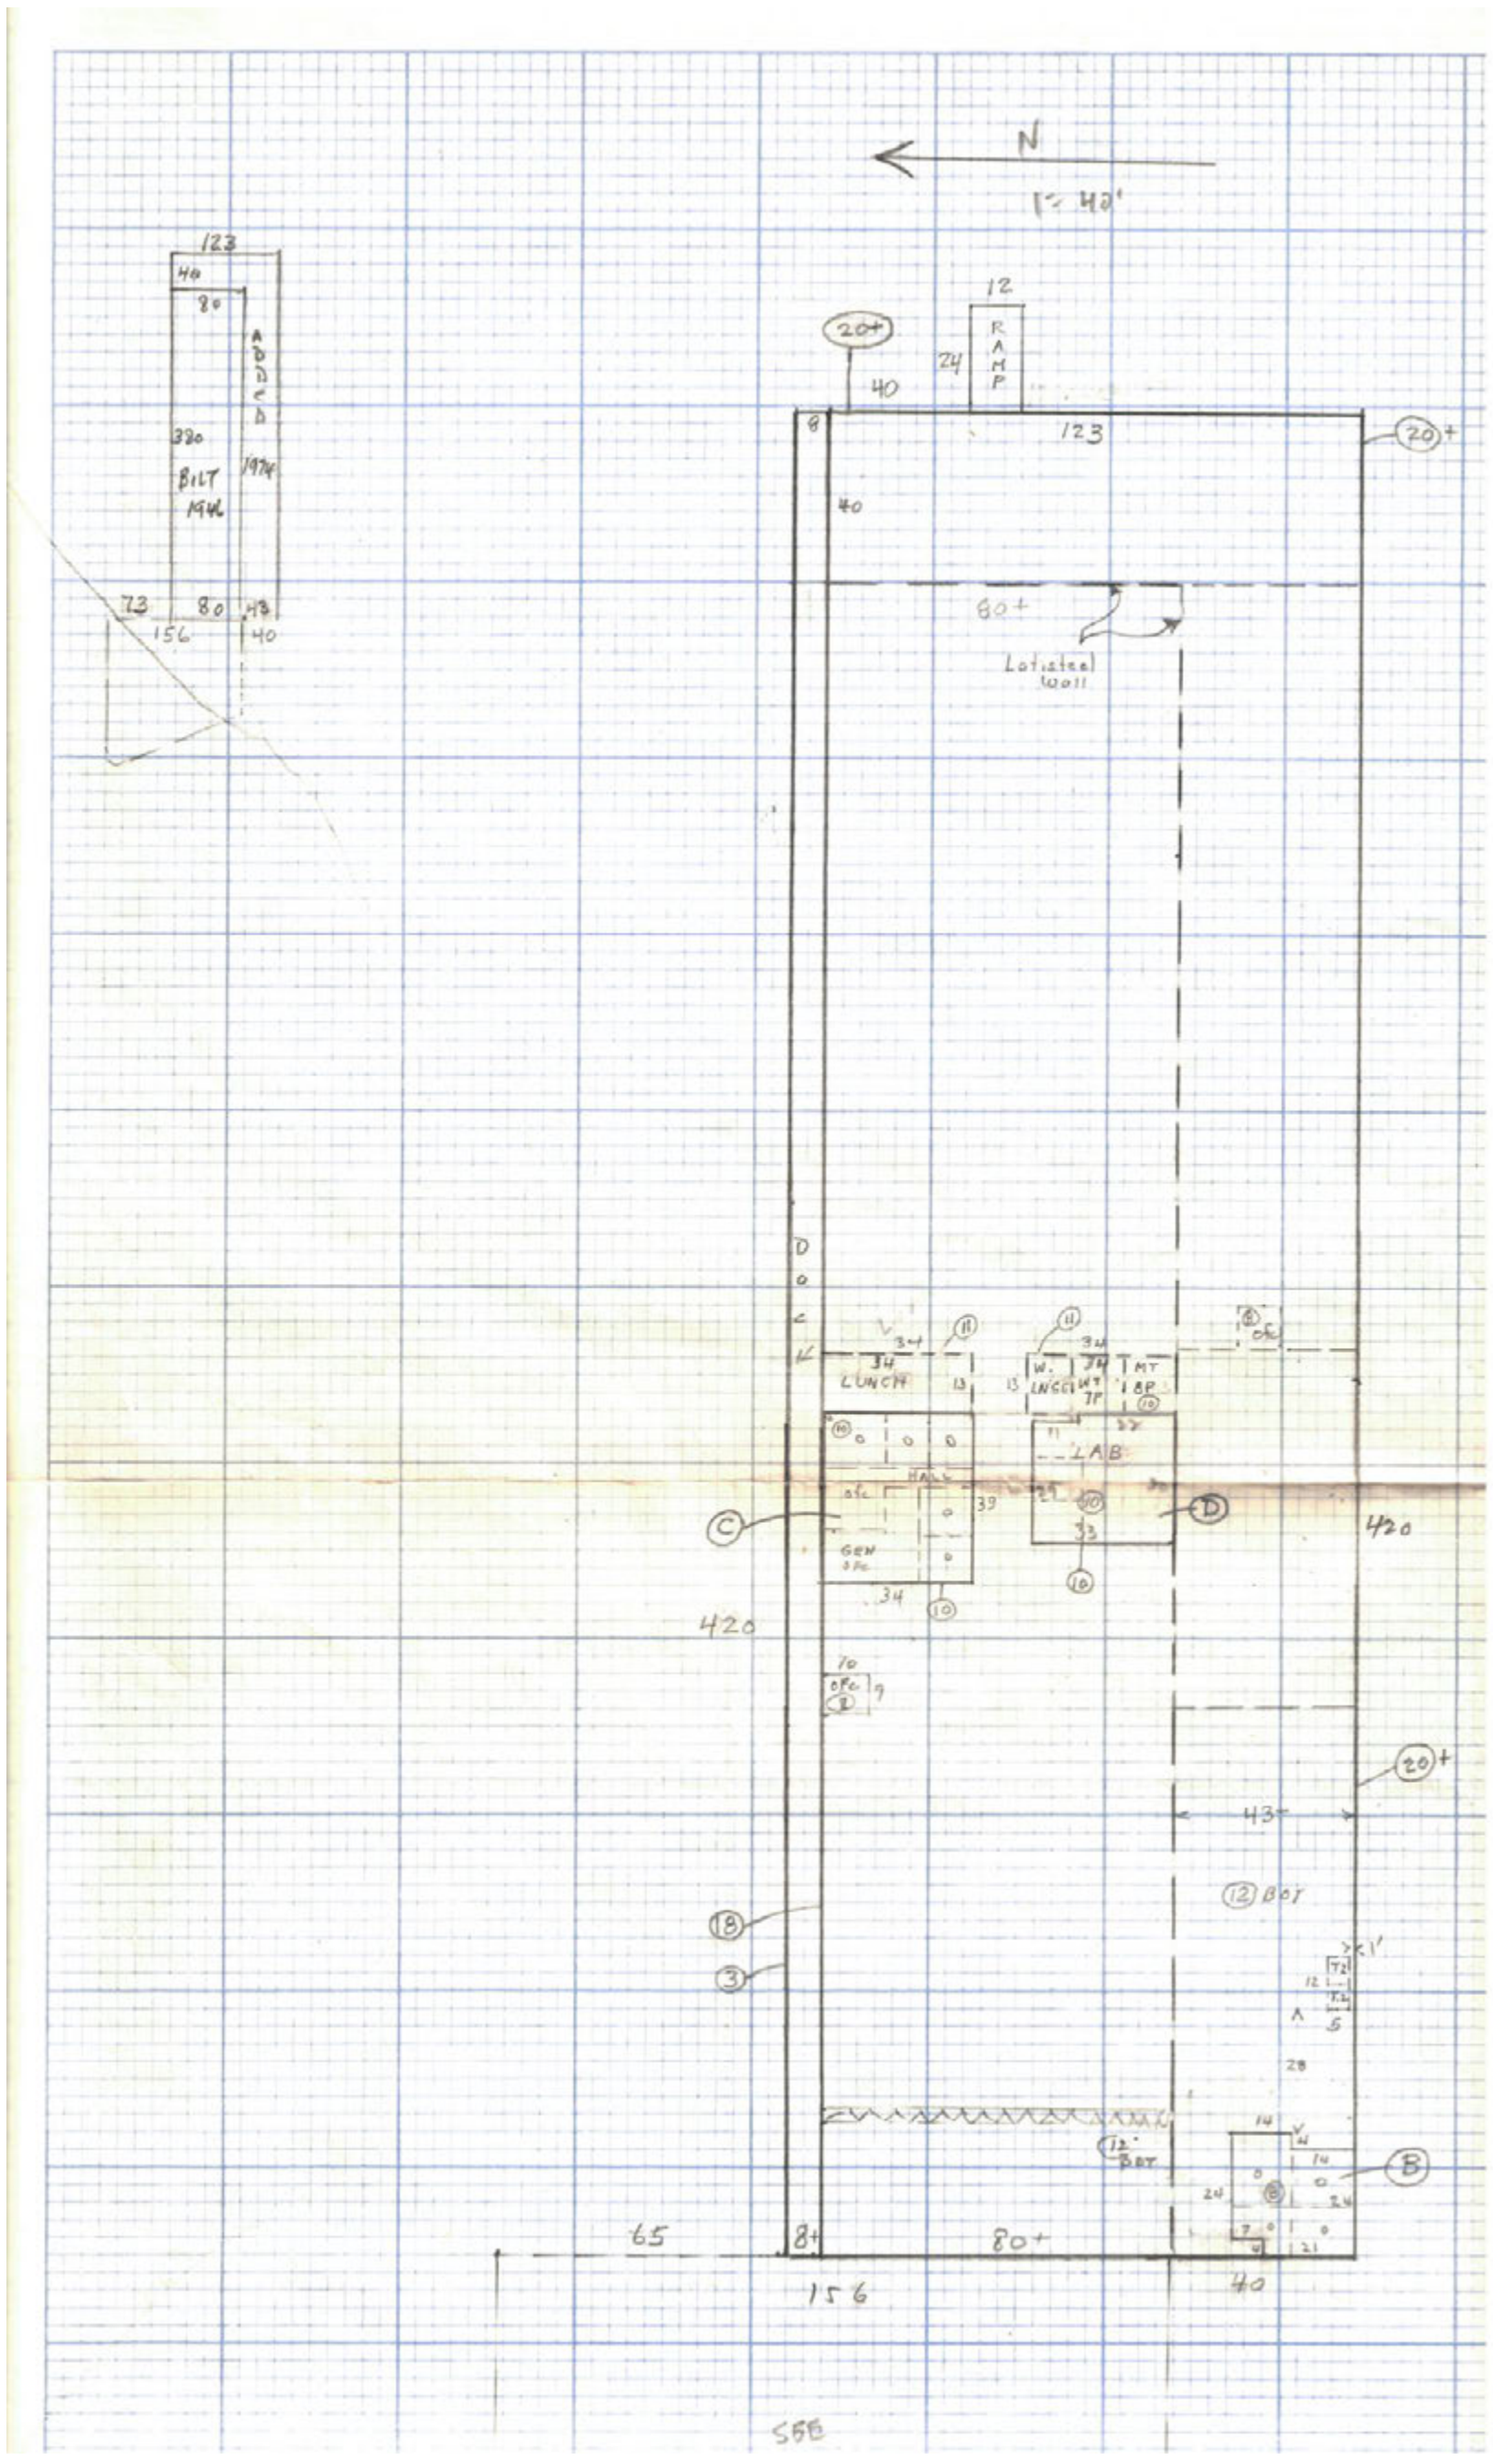
N
1" = 40'
123
40
80
ADDED
320
BILT
1974
1974
73
80
43
156
40
12
RAMP
24
20+
40
123
20+
80+
Lateral wall
LUNCH
W. LNGE
MT
LAB
OFC
HALL
GEN
OFC
420
420
43+
12 BOT
65
80+
156
40
B
C
D
18
3
20+
12 BOT

565

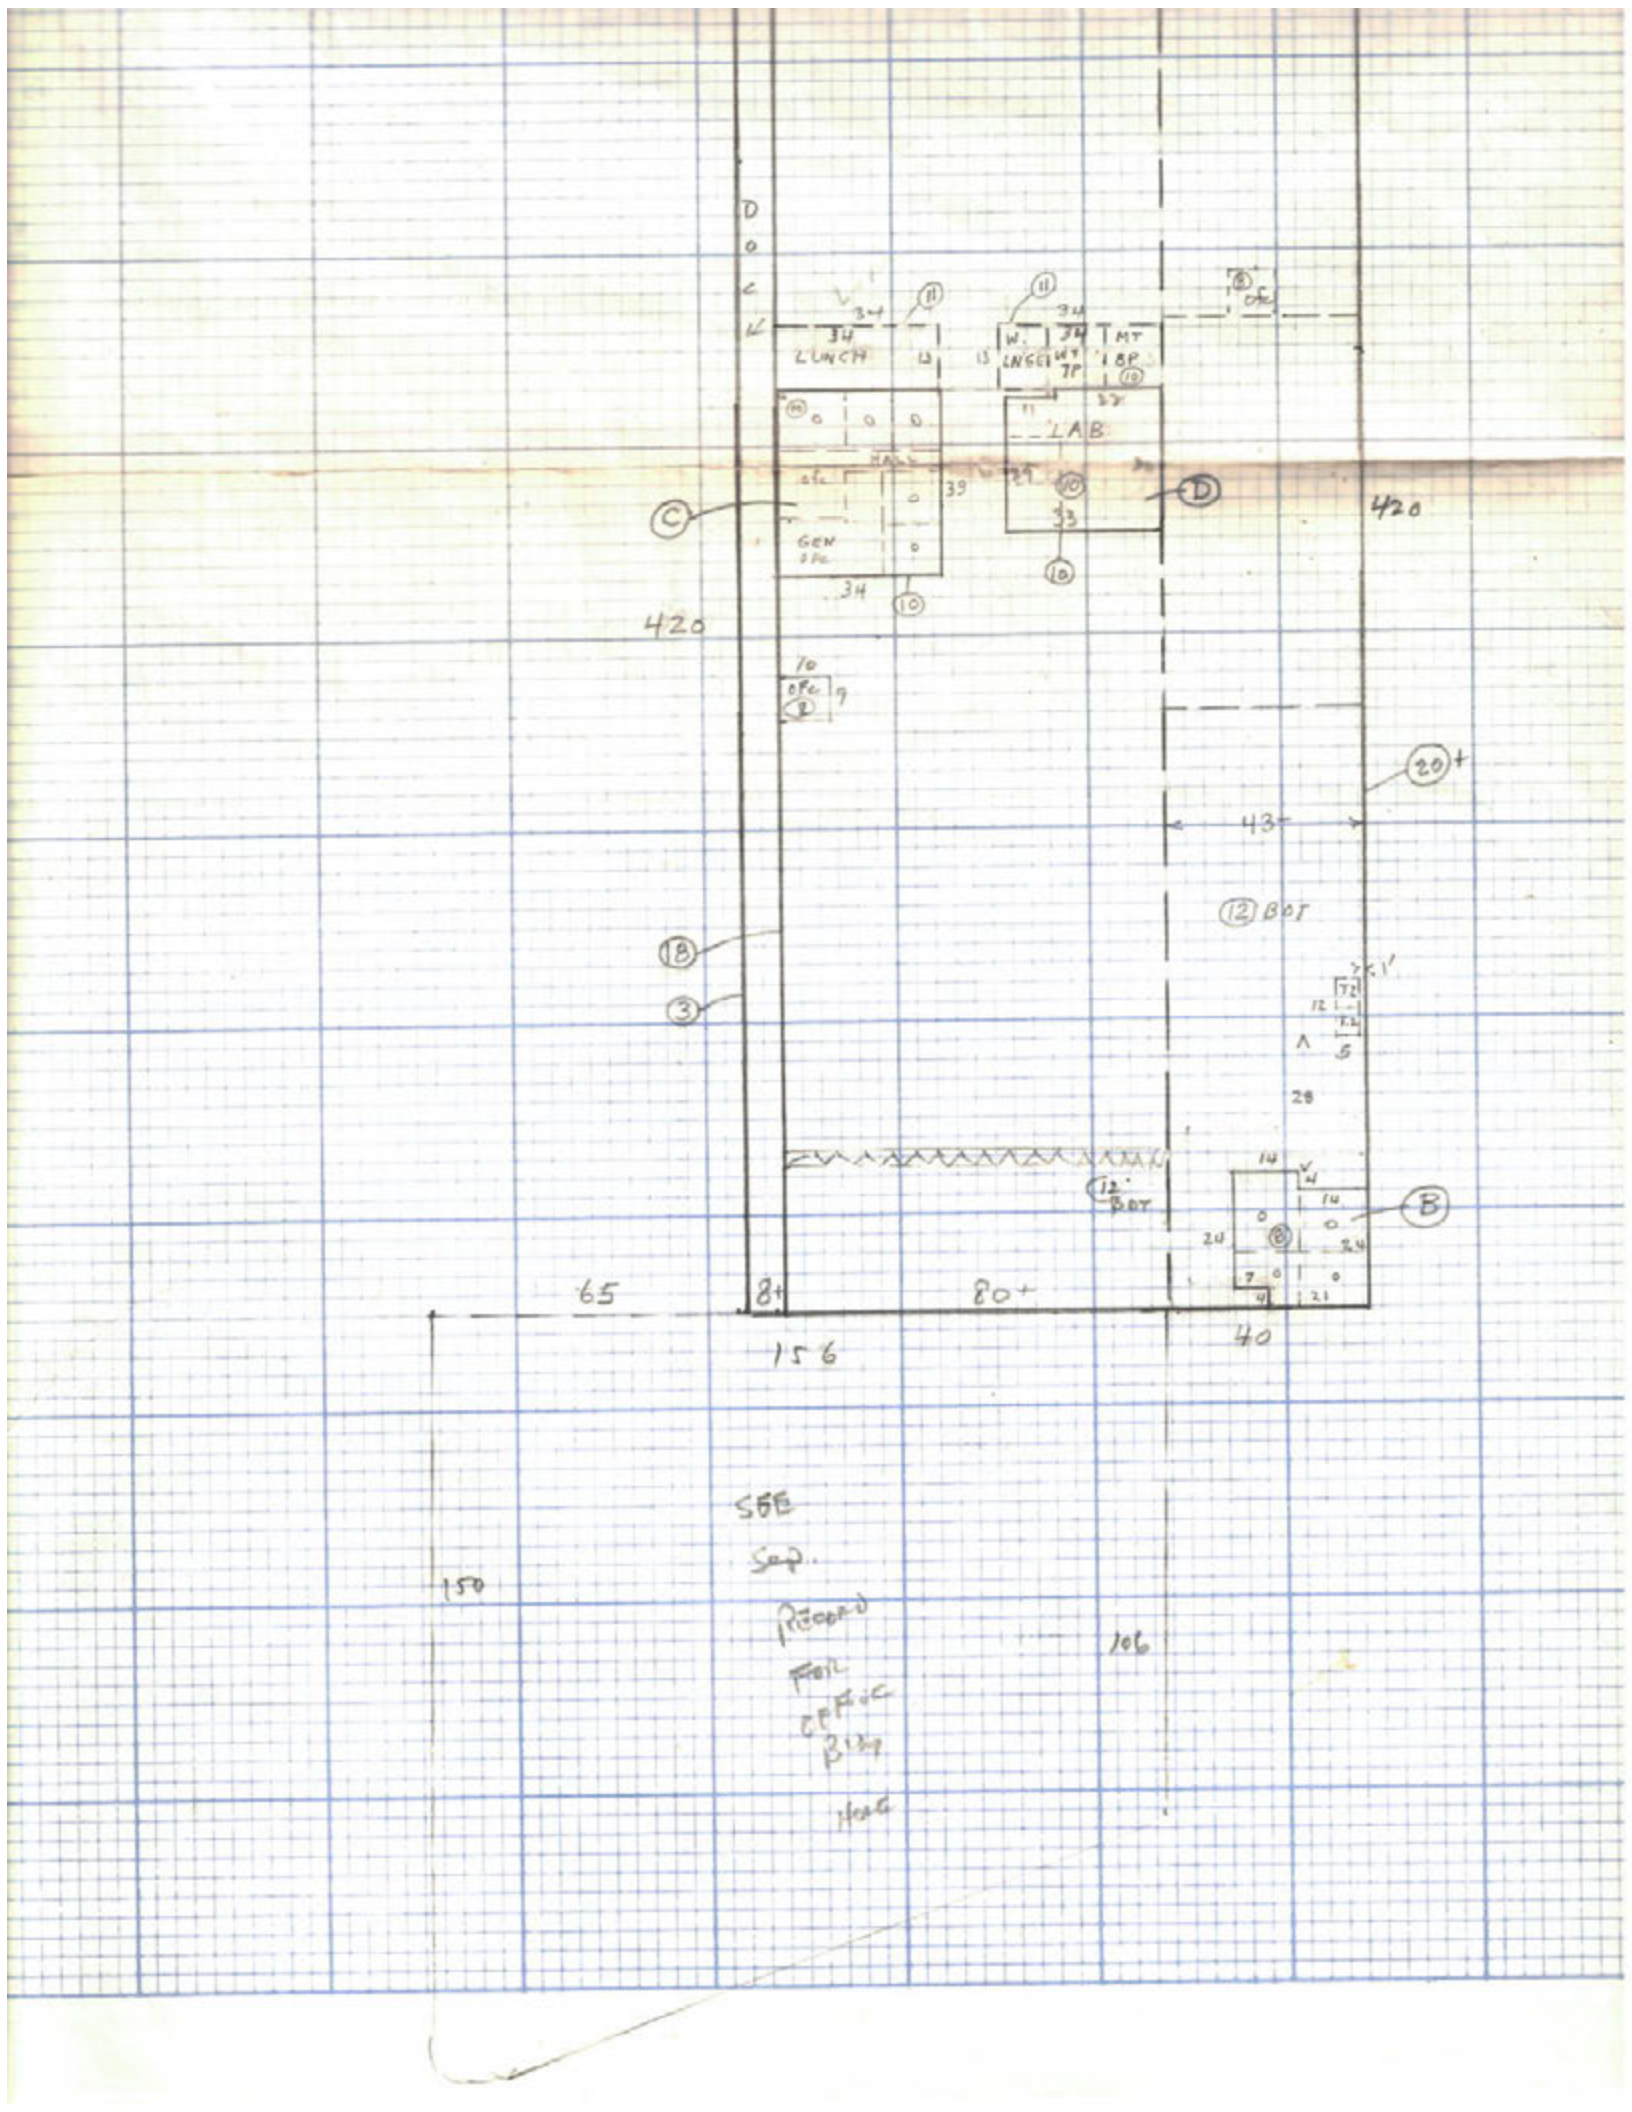
DOCK
LUNCH
LAB
GEN
420
420
43+
12 BOT
12 BOT
65
80+
156
40
150
106
SEE
SEP.
RECORD
FOR
OFFICE
BLDG
PLAN

1947 WHSE

SITUS ADDRESS 5454 San Fernando Rd (Glendale)

DIAGRAM AND COMPUTATION RECORD L.A. CO. ASSESSOR
COMMERCIAL – INDUSTRIAL

REG.	MB	PG.	PCL.
24	5638	18	32

BLDG. | CONSTRUCTION DETAILS (CHECK-OFF OPTIONAL) | NO. STORIES 1 | INTERIOR DETAILS | SUB PT. 2

TYPE			EXTERIOR WALLS		CEILING		LIGHTING FIXTURE	BSM A	1 B	MZ C	TYP D	TOP E
Design	Use		Wall Height	17 Avg.	Acoust. Plaster		Fluorescent Industrial	X				
Bank			Story Height	16	" Tile		" Office		X			
Manufacture					Gypsum		Incandescent					
Medical Ofc.			Concrete Block		Plaster		Recessed		X			
Office	X	X	" 8" Poured	X								
Store			" Tilt Up		Suspended		Minimum					
Warehouse	X	X	Corr. Alum.		**FRONT**		Average	X	X			
			Corr. Iron		Flat		Good					
CONSTRUCTION			Reinf. Brick		Recessed		Special					
Light			Stucco		Double		Foot Candles	60	100			
Standard			Painted Ext.	X								
Heavy	X		Trim-Brick		Plate Glass in	X	**AIR CONDITIONING**					
Special			Trim-Stone		Sheet Glass in		Refrig. 25 Est. Tons		X			
			Pilasters		Metal X Wood		Chilled Water					
FOUNDATION			Party Wall		Bulkhead		No. of Pipes:					
Masonry							Filter					
Concrete	X		**ROOF**		Length ±	40	Humidity					
Piers			Arched		Height	10						
			Flat	X	Drop Ceiling		Boiler: BTU					
Reinforced			Gable		Entry Floor:		Evap. Cooler	X				
FLOORS			Shed		**SASH**		Forced Air		X			
Concr. - Grade					Type:		Heat Pump Tons					
" Lt. Weight			Trusses - Steel	X	Approx. Sq. Ft.		Space Heaters	X				
" Raised	X		" Wood		Considerable		Wall - Gas - Elec.					
2 Ft. - In.	X		" Light									
Wood			" Heavy		**DOORS**		**SPRINKLERS**					
Joists - Wood			Lam. Wood Beam		Plate Glass-Metal	X	Single %	X	X			
" Steel					" " Wood		Double %					
			Typ Bay Size	76'&20	Metal Overhead							
			Spans	76'x '	Metal Rollup		**ELEVATOR NO.**	1	2	3	4	5
FRAME					Automatic		Freight					
Wood			Ply Sheathing		Sgl(1) Dbl (2)	1	Passenger					
Masonry			Steel Deck	X			Make					
Reinf. Conc.	X				**BUILT-INS**		Capacity					
Steel-Struct.			Composition	X	Vault	1	No. of Stops					
Steel-Rigid			Concrete 6" Panel	K	Cooler/Freezer		No. of Floors					
Post & Girder					Dock Lift							
			No. Ventilators		Crane Runway		Electric					
							Hydraulic					
			No. Skylights		Capacity: Tons							

ROOMS	PBL	BSM A	1 B	MZ C	TYP D	TOP E	FLOOR COVER	PARTITIONS TYPE-FINISH	CEILING
All	0	X					None		None
Typically	±32		X				Carpet	Plaster	(10) Susp. A.T.

Additional Description in Diagram Area

MISCELLANEOUS STRUCTURES

Structure	Floor	Found.	Exterior	Roof	Interior

MISCELLANEOUS INFORMATION

(77 M&E NEW Record To Combine, Clarify + Delete – Revise + Complete for 78
(78) Recosted o/c int. views. Floor plan current. Plbg. fixture estimates per maint. dept.
(78) Ur Allow Add'l Dep See RP81. Hollywood 780213

Date	Appraiser	Date	Appraiser
3/1/77	J. Hagen		
770803	S. Hoffman (78) M		

76B822K-ASSR 374A-REV. 3/76-PS 4-76

AREA COMPUTATIONS

MAIN AREAS		OTHER AREAS	
Base Bldg			
173+106 / 2 x 156 =	21762		
Less:			
(1½ x 20 x 26) =	(-260)		
+ 2/3 x 7 x 26 =	+121		
	21623 sq ft		
Finished Office Area			
Base Bldg	21623		
less: unfinished area			
15 x 88 = 1320			
6 x 108 = 648			
19 x 113 = 2147			
18 x 122 = 2196			
14 x 100 = 1400			
57+15 / 2 x 95 = 3420			
16 x 41+84 / 2 = 600			
	(-11731)		
	9892 sq ft		

COST COMPUTATIONS


FACTOR DERIVATION CLASS CX		FACTOR DERIVATION CLASS ____		INTERNAL OFFICE CLASS ____	
Base Factor		Base Factor			
Area Adjustment	%	Area Adjustment	%	Base Factor	
Height Adj.	% or $	Height Adj.	% or $	Area Adjustment	%
Shape Adj.	%	Shape Adj.	%	Adjusted Factor	
Total Adj.	%	Total Adj.	%	Plumbing Adjustment	+
Adj. Multiplier		Adj. Multiplier			
Adjusted Factor		Adjusted Factor			
Raised Floor	+	Raised Floor	+		
Total Adj. Factor		Total Adj. Factor		Total Adj. Factor	
Rounded		Rounded		Rounded	

	1978 M			19 ____			19 ____		
Unit	Area	Unit Cost	Cost	Area	Unit Cost	Cost	Area	Unit Cost	Cost
BASE BLDG	21623	11.50	248660						
INT. OFC.	9892	10.50	103870						
AIR COND	25 Tons	750**	18750						
SPRINKLERS	21623	.70	15140						
RCN OTHER									
RCN TOTAL			386420						

OWNER'S NAME:			BUILDER'S NAME:	
PERMIT NO.	DATE	AMOUNT	IMPROVEMENT	
GL 25793	46.7.31	190000	Whse & Ofc. Part of	
48166	54.10.28	30000	General alters	
48173	54.10.29	21500	Sprinklers	
46185	69.4.9	1800	Alt. Vault	
53867	69.11.06	40000	Improve. Int. structure	
54802	69.12.12	1687	Add Canopy	
55065	69.12.23	4000	Alter ofc.	

OPTIONAL COST COMPUTATION LINE

SUB. PT.	YR CHG	DESIGN TYPE	YR BLT	EFF YR	DEPR TABLE	RCN TOTAL	% GOOD	ADD DEPR TYPE	ADD DEPR % GOOD	RCLD THIS SUB PT.
2	77	2	47					4K		151000
2	78	3100	47	53	MC50	386420	73	0		282090
2	78	3100	47	53	MC50	386420	73	3K	54	151000
79 (75 MV)		(386420 x .74 = 285950)					.78			223040

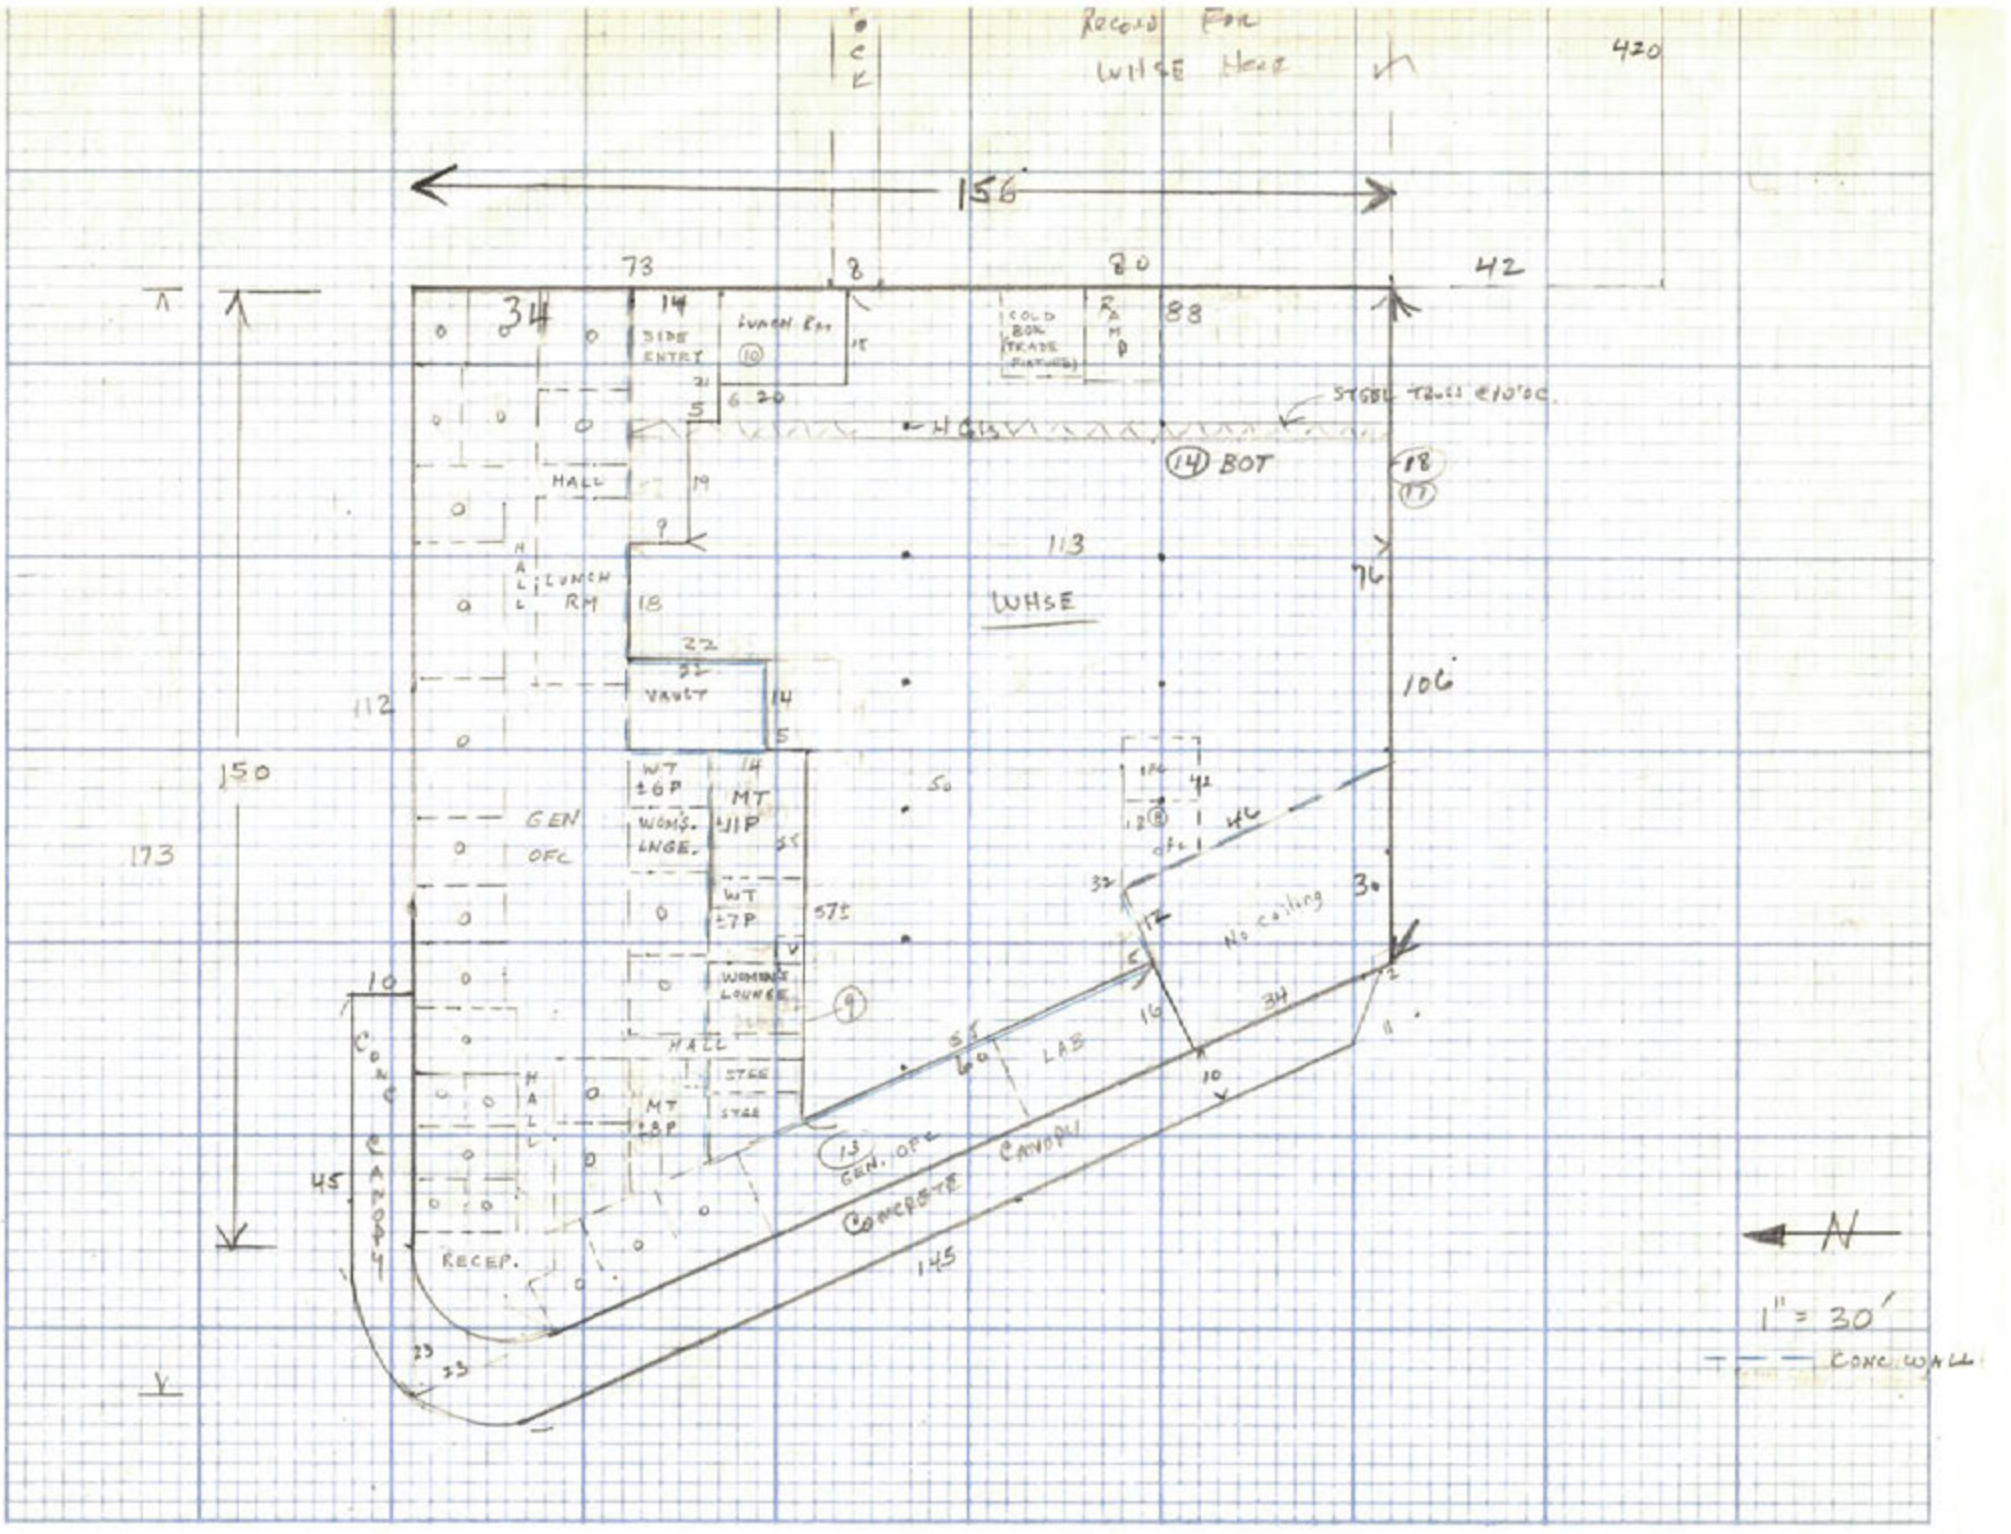
RECORD FOR
WHSE HEAT
420
156
73
8
80
42
34
14
SIDE ENTRY
LUNCH RM
10
15
21
5
6.20
COLD BOX (TRADE FIXTURES)
88
STEEL TRUSS @10'OC.
HC15
(14) BOT
18
17
HALL
19
9
113
WHSE
76
LUNCH RM
18
22
32
VAULT
14
5
106
112
150
173
WT ±6P
MT ±11P
WOM'S. LNGE.
GEN OFC
14
42
HC
50
55
57±
WT ±7P
32
30
No ceiling
WOMEN'S LOUNGE
9
10
HALL
STAGE
STAGE
MT ±8P
ST
LAB
CANOPY
13
GEN. OFC
CONCRETE
CANOPY
RECEP.
45
145
23
23
N
1" = 30'
CONC. WALL

ADDITIONAL DESCRIPTION

BASE BLDG.

Walls - Plaster of 8" poured concrete typically
Minor brick & stucco - west side

Sash - considerable steel sash all sides

Roof - ± 20% 6" conc o/conc girders
± 80% compo. o/ steel deck o/ light angle iron trusses, painted under

Roof Monitor
⑥ high x 12' wide x ± 85' Long
Sash - ⑥ high cont. steel
Ventilators - 3
Air Cond - Served by 3 evap. coolers;
space heating included in base bldg unit cost.

CONC. CANOPY (IN FACTORY 1 UNIT COST)
Flat, 5" - 7" conc, stuccoed underside
Cantilevered

INTERIOR OFFICE
Floor-Finish - Carpets (Personal Property)

Partitions - Plaster typically
Some drywall in alum. frame
Some wood paneling & some wall cover.
8" conc as shown on diagram except 6" around vault

SEE SEPARATE

5420-5426 SAN FERNANDO RD.

CITY OF GLENDALE
PERMIT SERVICES CENTER
633 E. BROADWAY
MSB ROOM 101
GLENDALE CA 91206-4453
(818) 548-3200

PERMIT NBR: S10031722
PROJECT NBR:

SIGN PERMIT

APPLIC DATE: 07/16/92
ISSUE DATE: 07/16/92

IMPROVEMENT TYPE.: ALTERATION
USE TYPE.....: COMMERCIAL
PROPOSED WORK....: ALTERATION COMMERCIAL
PROPSD WORK LINE1: ADD 1 NON -ELECTRIC WALL SIGN
PROPSD WORK LINE2:

BUILDING ADDRESS:
5426 SAN FERNANDO RD
GLENDALE CA 91203

PROPERTY DESCRIPTION: 5638-0018-0032
*LOT COM AT INTERSECTION OF NE LINE OF SAN FERNANDO RD WITH N LINE OF TR NO 5468 TH NW ON SD NE LINE AND E ON S LINE OF MILFORD ST TO W LINE OF TR NO SEE ASSESSOR MAPBOOK FOR MISSING PORTION NO 3784 AND POR OF WEST GLENDALE

WORKERS COMP. EXEMPT: N ZONING:
WORKERS COMP. EXP DATE: 10/01/92

VALUATION $ 350.00

OWNER INFORMATION:
KERDMAN,HARRY U TR ET AL
606 N ROXBURY DR
BEVERLY HILLS CA 90210

WK:(818) 368-4860 HM:
APPLC: O'CONNOR GEORGE R
DR. # [redacted]
CONTRACTOR INFORMATION:
O'CONNOR, GEORGE R
614 SAN FERNANDO RD
LOS ANGELES CA 91340-
PHONE:
CITY LICENSE: ESG00089
STATE LICENSE:
LICENSEE: O'CONNOR GEORGE R
PHONE:

In respect to the signatures provided on the application design permit, I/we certify that existing amortized or obsolete signs will be removed prior to the erection of the above requested sign; and that I/we am/are:

1. an owner of the property,
2. authorized by written agreement or contract to represent the property owner,
3. the owner of a lease which assigns to the lessee authorization to erect such sign; or
4. authorized by written agreement or contract to represent a leasee described in 3. above.

========== M I S C. I N F O R M A T I O N ==========

NUMBER OF SIGNS.....1 WALL SIGN.....1 MICROFILM FEE.....1

==========COMMENTS==========

FEE: $ 30.80

THIS IS TO CERTIFY THAT PERMIT IS GRANTED THIS DATE: _____

FOR INSPECTIONS
CALL 818 548-4830

_____
FOR PERMIT SERVICES ADMINISTRATOR

PW-PSC-2 (REV. 3/92)

INSPECTION RECORD

PRESERVE THIS RECORD OF YOUR BUILDING INSPECTIONS

This card must be posted in a conspicuous place at or near the main entrance to the new building, addition or alteration during foundation and framing construction.

When the building is framed this card may be posted at the electric meter service box or the garage and must always be available to the building inspector.

The issuance of a building permit does not authorize the installation of mechanical work such as plumbing, electrical, heating or refrigeration which requires a separate plumbing, electrical, heating or refrigeration permit.

Building permits shall expire on the **one hundred eightieth (180)** day from date of issuance if the work permitted thereunder has not been commenced. Such permit shall also expire if the building or work authorized by such permit is suspended or abandoned for a period of **180** days at any time after work commences.

INSPECTIONS

INSPECTIONS	APPROVED BY	DATE
PRESITE		
SHORING		
SETBACK AND YARDS		
UFER		
TRENCH AND FORMS REINFORCING STEEL		
SETBACK & ELEVATION SURVEY		
O.K. TO POUR FOOTINGS		

DO NOT POUR FOOTINGS UNTIL ABOVE IS APPROVED

UNDERGROUND HYDRO		
UNDERGROUND FLUSH		
HEAT OR REFRIG. GROUNDWORK		
ELECTRICAL GROUNDWORK		
PLUMBING GROUNDWORK		
GAS PIPING GROUNDWORK		
UNDER FLOOR INSULATION		
FIRST FLOOR JOISTS		
O.K. TO POUR SLAB FLOOR		

DO NOT POUR CONCRETE FLOOR SLAB OR COVER FIRST FLOOR JOISTS UNTIL ABOVE IS APPROVED

INSPECTIONS	APPROVED BY	DATE
ROUGH ELECTRIC		
ROUGH PLUMBING		
DUCTS		
ROUGH HEATING OR REFRIGERATION		
ROUGH GAS PIPING		
ROOF SHEATHING (Commercial Only)		
ROUGH FRAMING AND ROOF		
ALARM ROUGH		
OVERHEAD HYDRO		
FIRE SPRINKLER WELD INSPECTION		
INSULATION		
O.K. TO COVER		

DO NOT COVER UNTIL ABOVE IS APPROVED

LATHING Interior ☐ Exterior ☐		
DRYWALL		
BROWNCOAT Interior ☐ Exterior ☐		
SEWER SEPTIC TANK-CESSPOOL		
FINAL GAS		
FINAL PLUMBING		
FINAL ELECTRICAL		
FINAL HEATING OR REFRIGERATION		
ENERGY FINAL		
LANDSCAPE FINAL		
GRADING FINAL		
FINAL ENGINEERING		
FINAL SPRINKLER		
FINAL CENTRAL STATION		
FINAL FIRE ALARM		
F.P.B. FINAL		
FINAL BUILDING INSPECTION SIGN	MB	8.10.92

CORRECTIONS & PARTIAL INSPECTIONS

INSPECTIONS	APPROVED BY	DATE

APPLICATION FOR SIGN PERMIT

City of Glendale
Permit Services Center

Permit No. S10031722
Accepted by: GLN
Receipt No. _____

MSB Room 101 633 E. Broadway at Glendale Avenue (818) 548-3200

Please print legibly and complete all applicable spaces.

Job Address 5426 San Fernando Rd | Date 7-7-92

Contractor/Company Oconnor Electric
Mailing Address 614 San Fernando Rd
City San Fernando State Ca Zip 91340
Telephone 818 ~~26~~ 368-4860
State License No. 406653 Expires on _____
City License No. _____ Expires on _____
Workmen's Comp. Expires on _____

Engineer _____
State License No. _____
Mailing Address _____
Telephone _____

Owner's Name Quait Tools Aerospace
Mailing Address 5454 San Fernando Rd
City San Fernando State Ca Zip _____
Telephone _____

CONTRACTOR'S EXEMPTION DECLARATION

I certify that I am exempt from the "License Required" provisions of the Contractor License Law. (State Basis of Exemption)

_____

If I should become subject to the Workmen's Compensation provisions of the Labor Code of California, I will forthwith comply with provisions of Sec. 3700 or my permit will be deemed revoked.

_____
Date Signature of Exempt Individual

Provide Plot Plan on back of this Application

Description of Work: SIGN (4) 3'x5'

Ground Sign	____	Marquee	____
Wall Sign	X	Under Marquee	____
Other	____	Non - Electric	____

Valuation $ 350.00

Sign Manufacturer _____
Total KVA _____

NOTE: The U.L. approval decal shall be exposed for electrical inspector at time of inspection.

HOME

	Fees
____ Number of Electric Circuits	____
____ Additional Branch Circ.	____
Permit Fee	
Total Fees	$ ____

For Staff Use Only
Por of West Glendale
Lot No. _____ Bl. No. _____ Sec. Sht. 20
Tract _____ Use Zone M-2.

In respect to the signature below, I certify that existing amoritized or obsolete signs will be removed prior to the erection of the above requested sign; and that I am:

1. an owner of the property,
2. authorized by written agreement or contract to represent the property owner,
3. the owner of a lease which assigns to the leasee authorization to erect such sign; or
4. authorized by written agreement or contract to represent a leasee described in 3. above.

O.K. TO ISSUE
BCEL, ONLY
CHECKED O.T.C.

7-6-92 John M Kennedy
Date Signature of Owner or Authorized Agent

This permit becomes null and void if work is not commenced within 30 days, or if construction or work is suspended or abandoned for a period of 60 days at any time after work is commenced. I hereby certify that I have read this application and state that the information is correct. I agree to comply with all City and County ordinances and State laws relating to this type of construction, whether specified herein or not. I hereby authorize representatives of the City to enter upon the above mentioned property for purposes of inspecting the work permitted. "I certify that in the performance of the work for which this permit is issued I shall not employ any persons in any manner so as to become subject to the workmen's compensation laws of California."


Date 7-6-92
Driver's License No. [redacted]

John M Kennedy
Signature of Contractor or Authorized Agent

PSC-57 (Rev. 10/91) Printed on Recycled Paper

PLOT PLAN

NOTE: Locate all Structures and all new and existing Signs on Lot. Make Bottom of Page the Street Frontage. Indicate colors, size and wording of sign and indicate if illuminated.

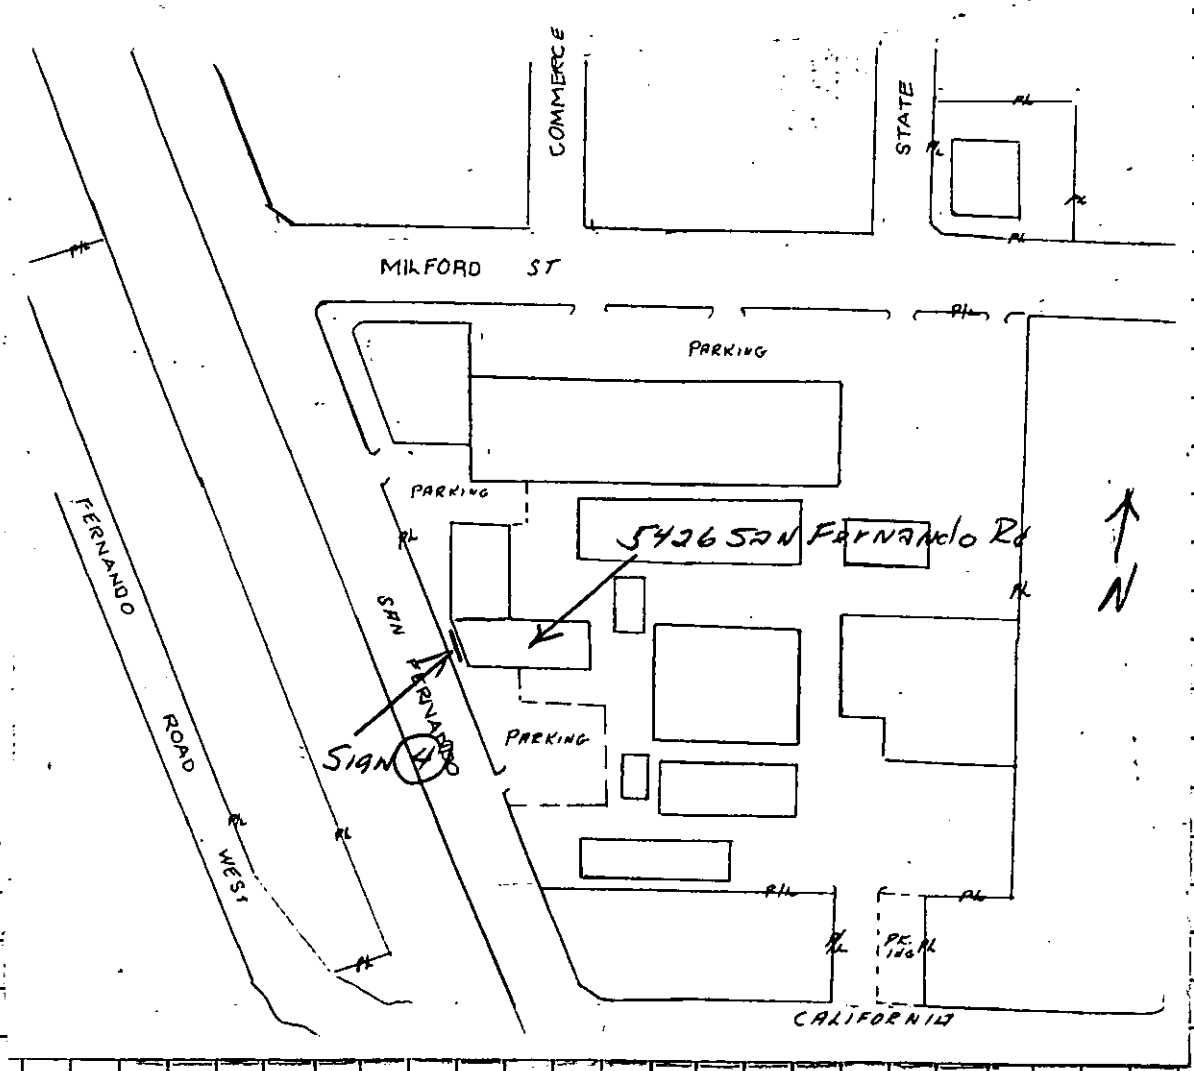

SIGN (4)

3' X 5' WALL SIGN

NON ILLUM.

Colors Red, White & Blue

NON ILLUM.

5426 SAN FERNANDO

MARS

AUG 12 1993

CITY OF GLENDALE
PERMIT SERVICES CENTER
633 E. BROADWAY
MSB ROOM 101
GLENDALE CA 91206-4453
(818) 548-3200

PERMIT NBR: B10037593
PROJECT NBR:

PERMIT TO BUILD

APPLIC DATE: 06/02/93
ISSUE DATE: 06/02/93

IMPROVEMENT TYPE.: MISCELLANEOUS
USE TYPE.....: COMMERCIAL
PROPOSED WORK....: MISCELLANEOUS COMMERCIAL
PROPSD WORK LINE1: T/O REROOF 3 PLY BUILT-UP OWENS CORNING
PROPSD WORK LINE2: CLASS A - 85 SQS

BUILDING ADDRESS:
5426 SAN FERNANDO RD
GLENDALE CA 91203

PROPERTY DESCRIPTION: 5638-0018-0032
*LOT COM AT INTERSECTION OF NE LINE OF SAN FERNANDO RD WITH N LINE OF TR NO 5468 TH NW ON SD NE LINE AND E ON S LINE OF MILFORD ST TO W LINE OF TR NO SEE ASSESSOR MAPBOOK FOR MISSING PORTION NO 3784 AND POR OF WEST GLENDALE

WORKERS COMP. EXEMPT: N ZONING:
WORKERS COMP. EXP DATE: 06/02/94

OWNER INFORMATION:
TROSTORFF,RUTH G TR ET AL
2129 ROSCOMARE RD
BEL AIR CA 90077

WK:(818) 998-0429 HM:
APPLC: [redacted] RGANIZATION
DR. #

CONTRACTOR INFORMATION:
BRYANT ORGANIZATION
16627 S AVALON
CARSON CA 90746-
PHONE:
CITY LICENSE: RFG00251
STATE LICENSE:
LICENSEE: BRYANT ORGANIZA
PHONE:

A CERTIFICATE OF OCCUPANCY IS REQUIRED, EXCEPT FOR SINGLE FAMILY DWELLINGS, TO BE ISSUED BY PERMIT SERVICES BEFORE THIS BUILDING MAY BE OCCUPIED. NO CERTIFICATE OF USE AND OCCUPANCY WILL BE ISSUED UNTIL ALL BUILDING, PLUMBING, MECHANICAL & ELECTRICAL INSPECTIONS HAVE BEEN MADE AND APPROVED. IF THE USE OF THE BUILDING OR IF OWNERSHIP CHANGES, A NEW CERTIFICATE MUST BE OBTAINED.

NOTE: SEPARATE ELECTRICAL, MECHANICAL AND PLUMBING PERMITS ARE REQUIRED.

THIS PERMIT BECOMES NULL AND VOID IF WORK IS NOT COMMENCED WITHIN 180 DAYS FROM DATE OF ISSUANCE OR IF CONSTRUCTION OR WORK IS SUSPENDED OR ABANDONED FOR A PERIOD OF 90 DAYS AT ANY TIME AFTER WORK IS COMMENCED.

==========LOT CHARACTERISTICS==========

AREA	..LEN..	.WIDTH.	CORNER LOT	N
1			HILLSIDE LOT	
2				

==BUILDING CHARACTERISTICS==

BUILDING HEIGHT (FT)	
NUMBER OF STORIES	
NO. OF DWELLING UNITS	0
NO. EXISTING BUILDINGS	0
SPRINKLED	N
TYPE OF CONSTRUCTION	
OCCUPANCY TYPE	
OCCUPANCY LOAD	
TOTAL AREA SQ FT	
VALUATION	$ 23700

==========ENGINEER OR ARCHITECT==========

====BUILDING DIMENSIONS====

	LEN	WIDTH
FIN. BASEMENT		
1ST FLOOR		
2ND FLOOR		
GARAGE		
CARPORT		
PORCH		
DECK		

ZONING

PW. AGREEMENT
SUBDIV REGS CC&R
AFFORD. ALLOC. # 000000
MARKET RATE ALLOC.# 000000
COVENANT

======UNITS======

SINGLE FAMILY	
NBR BEDRMS	
MULTI FAMILY	
EFFICIENCY	
1 BEDROOM	
2 BEDROOM	
3+ BEDROOM	
TOTL UNITS	

==SETBACKS===MAIN===ACC=

FRONT		
REAR		
SIDE (MIN)		
SIDE (COMB)		
SIDE ST		
MAJOR ARTERY		

=====WORKERS COMP.=====
EXEMPT

======IMPROVEMENTS======

CENTRAL-A-C	
ELECTRIC	
FIREPLACE	
PLUMBING	
BATH (NBR)	
OTHER	

==MAXIMUM HEIGHTS==

STORIES	0.0
FEET	

======PARKING======

OFF STREET	
HANDICAPPED	
NO. FIXED SEATS	000

=====AIRPORT ZONE=====
NOISE FLT PATT

==========COMMENTS==========

FEE: $ 252.90

THIS IS TO CERTIFY THAT PERMIT TO BUILD IS GRANTED THIS DATE: _____

FOR INSPECTIONS
CALL 818 548-4830

_____
FOR PERMIT SERVICES ADMINISTRATOR

PW-PSC-2 (REV. 3/92)

INSPECTION RECORD

PRESERVE THIS RECORD OF YOUR BUILDING INSPECTIONS

This card must be posted in a conspicuous place at or near the main entrance to the new building, addition or alteration during foundation and framing construction.

When the building is framed this card may be posted at the electric meter service box or the garage and must always be available to the building inspector.

The issuance of a building permit does not authorize the installation of mechanical work such as plumbing, electrical, heating or refrigeration which requires a separate plumbing, electrical, heating or refrigeration permit.

Building permits shall expire on the **one hundred eightieth (180)** day from date of issuance if the work permitted thereunder has not been commenced. Such permit shall also expire if the building or work authorized by such permit is suspended or abandoned for a period of **180** days at any time after work commences.

INSPECTIONS

INSPECTIONS	APPROVED BY	DATE
PRESITE		
SHORING		
SETBACK AND YARDS		
UFER		
TRENCH AND FORMS REINFORCING STEEL		
SETBACK & ELEVATION SURVEY		
O.K. TO POUR FOOTINGS		

DO NOT POUR FOOTINGS UNTIL ABOVE IS APPROVED

UNDERGROUND HYDRO		
UNDERGROUND FLUSH		
HEAT OR REFRIG. GROUNDWORK		
ELECTRICAL GROUNDWORK		
PLUMBING GROUNDWORK		
GAS PIPING GROUNDWORK		
UNDER FLOOR INSULATION		
FIRST FLOOR JOISTS		
O.K. TO POUR SLAB FLOOR		

DO NOT POUR CONCRETE FLOOR SLAB OR COVER FIRST FLOOR JOISTS UNTIL ABOVE IS APPROVED

INSPECTIONS	APPROVED BY	DATE
ROUGH ELECTRIC		
ROUGH PLUMBING		
DUCTS		
ROUGH HEATING OR REFRIGERATION		
ROUGH GAS PIPING		
ROOF SHEATHING (Commercial Only)		
ROUGH FRAMING AND ROOF		
ALARM ROUGH		
OVERHEAD HYDRO		
FIRE SPRINKLER WELD INSPECTION		
INSULATION		
O.K. TO COVER		

DO NOT COVER UNTIL ABOVE IS APPROVED

LATHING Interior ☐ Exterior ☐		
DRYWALL		
BROWNCOAT Interior ☐ Exterior ☐		
SEWER SEPTIC TANK-CESSPOOL		
FINAL GAS		
FINAL PLUMBING		
FINAL ELECTRICAL		
FINAL HEATING OR REFRIGERATION		
ENERGY FINAL		
LANDSCAPE FINAL		
GRADING FINAL		
FINAL ENGINEERING		
FINAL SPRINKLER		
FINAL CENTRAL STATION		
FINAL FIRE ALARM		
F.P.B. FINAL		
FINAL BUILDING INSPECTION	[illegible]	8/11-93

CORRECTIONS & PARTIAL INSPECTIONS

INSPECTIONS	APPROVED BY	DATE

APPLICATION FOR BUILDING PERMIT

City of Glendale
Permit Services Center

Permit No. B10037593
Accepted by: C. Woods
Receipt No. 679918

MSB, Room 101 633 E. Broadway at Glendale Avenue (818) 548-3200

Please print legibly and complete all applicable spaces.
Separate permits are required for plumbing, electrical, heating & air conditioning.
A double fee will be charged if work is started before permit is issued.

Job Address 5426 San Fernando Rd PRC 13106 #11

Date 6-2-93

I hereby affirm that I am licensed under provisions of Chapter 9 (commencing with Section 7000) of Division 3 of the Business and Professions Code of the State of California, and my license is in full force and effect.

Contractor/Company: Bryant Bros.
Mailing Address: 16627 S. Avalon
City: Gardena State: Ca Zip: 90746
Telephone: 213-770-0155 Emergency Tele. No.
Contractor's License: 365357 - 11-30-94 WC 6-2-94 Mg 00251

THIS PROJECT IS FOR:

- [ ] New
- [ ] Repair
- [ ] Alteration
- [ ] Dwelling/Duplex
- [x] Apartments
- [x] Commercial
- [ ] Addition
- [ ] Demolition
- [x] Reroof

Comm

Describe work to be done: Tear off - Reroof 3 ply Build up - Owens Corning Class A 855 SQS

- [ ] Architect
- [ ] Engineer _____ State License No. _____

Mailing Address
City State Zip
Telephone Emergency Tele. No.

Owner's Name: S.L. Horne
Mailing Address: 7657 Winnetka
City: Canoga Park State: 91306 Zip
Telephone: 998-0429

Lot Characteristics

Lot Area _____ sq. ft. Lot Width _____ ft. Lot Depth _____ ft.

No. existing bldgs _____

No. Dwelling units on lot _____

Floor area [ ] increase [ ] decrease _____ sq. ft.

No. of stories 1

Max building height 40 ft.

Existing use _____

Proposed use _____

No. Fixed Seats _____

No. of Parking Spaces _____

FOR STAFF USE ONLY

Map Bk	Page	Parcel No.	Section Sht
5138	018	032	
UBC ed. 91	Lot No.	Block No.	Tract 5468
Zone	Fire Zone	Occupancy B-2	Occ Load

Type of Construction

Required Setbacks

Front	Right side	Left side	Rear	Special

Engineering - Easements:
Public Service: Electric _____ Water _____
Distance from face of curb to Property Line _____ ft.
Hillside Lot [ ] Yes [ ] No

Building Dimensions

Garage _____
Carport _____
Porch _____
Deck _____
1st Floor _____
2nd Floor _____

Construction Type

- [ ] Masonry
- [ ] Structural Steel
- [ ] Wood Frame
- [ ] Reinf. Concrete
- [ ] Other

CONSTRUCTION VALUATION
Including labor, materials, wiring, plumbing, heating, etc.

$ 23,700 AG

Revised Valuation

$ _____

OK TO ISSUE

NOTE: Attach Plot Plan Sheet with this Application.

I hereby affirm that there is a construction lending agency for the performance of the work for which this permit is issued (Sec. 3097 Civil Code)

Plan Check Validation

Construction Lender and Branch

Mailing Address

City Zip

Owner - Builder Declaration

Section 7031.5 Business and Professional Code: Any City or County which requires a permit to construct, alter, improve, demolish, or repair any structure proir to its issuance also requires the applicant for such permit to file a signed statement that he is licensed pursuant to the provisions of the Contrator's License Law, Chapter 9, Section 7000 of Division 3 of the Business and Professional Code, or that he is exempt therefrom, and the basis for the alleged exemption. Any violation of Section 7031.5 by any applicant subjects the applicant to a civil penalty of not more than five hundred dollars)$500).

I hereby affirm that I am exempt from the Contractor's License Law for the following reason:

☐ I, as owner of the property, or my employees with wages as their sole compensation, will do the work, and the structure is not intended or offered for sale.

Sec. 7044, Business and Professional Code: The Contractor's License Law does not apply to an owner who builds or improves thereon and who does such work himself or through his own employees, provided that such improvements are not intended or offered for sale. If, however, the building or improvement is sold within one year of completion, the owner-builder will have the burden of proving that he did not build or improve for the purpose of sale.

☐ I, as owner of the property, am exclusively contracting with licensed contractors to construct the project.

Sec. 7044, Business and Professional Code: The Contractor's License Law does not apply to an owner of property who builds or improves thereon, and who contracts for such projects with a contractor(s) licensed pursuant to the Contractor's License Law.

☐ I am exempt under Sec._____ B&PC for this reason_____

Date _____ Owner _____

Will you or a future occupant of the building for which the permit is issued, need to comply with the requirements of the State Health and Safety Code SEC. 25505, 25533 and 25534 (I.E. Will this building be used to handle hazardous or generic hazardous waste)?

_____Yes _____No

Worker's Compensation Declaration

I hereby affirm that I have a certificate of consent to self-insure, or a certificate of Worker's Compensation insurance or a certified copy thereof. (Sec. 3800, Labor Code)

Policy No. 3092 Company SELF INSUR Worker's Comp. expiration date _____

Certificate of Exemption from Worker's Compensation Insurance

I certify that in the performance of the work for which this permit is issued, I shall not employ any person in any manner so as to become subject to the Worker's Compensation Laws of California.

NOTICE TO APPLICANT: If after making this Certificate of Exemption, you should become subject to the provisions of the Worker's Compensation provisions of the Labor Code, you must forthwith comply with such provisions or this permit shall be revoked.

Applicant _____ Date _____

I certify that I have read this application and state that the information is correct. I agree to comply with all City and County ordinances and State laws relating to building construction, that no work on the above property will be performed not specifically described in this application, and, I hereby authorize representatives of this City to enter upon the above-mentioned property for purposes of inspecting the work permitted and posting notices. This permit becomes null and void if construction or work is not commenced within 180 days, or if construction or work is suspended or abandoned for a period of 90 days at any time after work is commenced. I agree not to occupy or allow occupancy of any building authorized by this permit until final building inspection has been completed.

Signature of Applicant

Driver's License No. [redacted]

Date 6-2-93

PLOT PLAN INSTRUCTIONS


City of Glendale
Permit Services Center

PLEASE SHOW ON PLOT PLANS FOR BUILDING PERMIT THE FOLLOWING INFORMATION:

1. Make the bottom of the page the street frontage.
2. Draw the shape of the lot only if it is irregular.
3. Put the dimensions of the lot in the brackets provided on the sheet for right, left, front and rear; or if it is irregular, on the outside of the lot lines.
4. Draw where existing structures sit on the property and show length/width size. Locate all structures on the lot and their distance from one another.
5. Draw where the new construction will be located: ie. onto an existing building or on the property and its size.
6. Show how far from the property lines existing buildings and new construction will be.

STREET NAMES

1. Give the names of the road or street your property is located on. Mark an X where the building is located.
2. Show the nearest intersecting streets or roadways.
3. Check the appropriate box if the property is a corner or hillside lot.

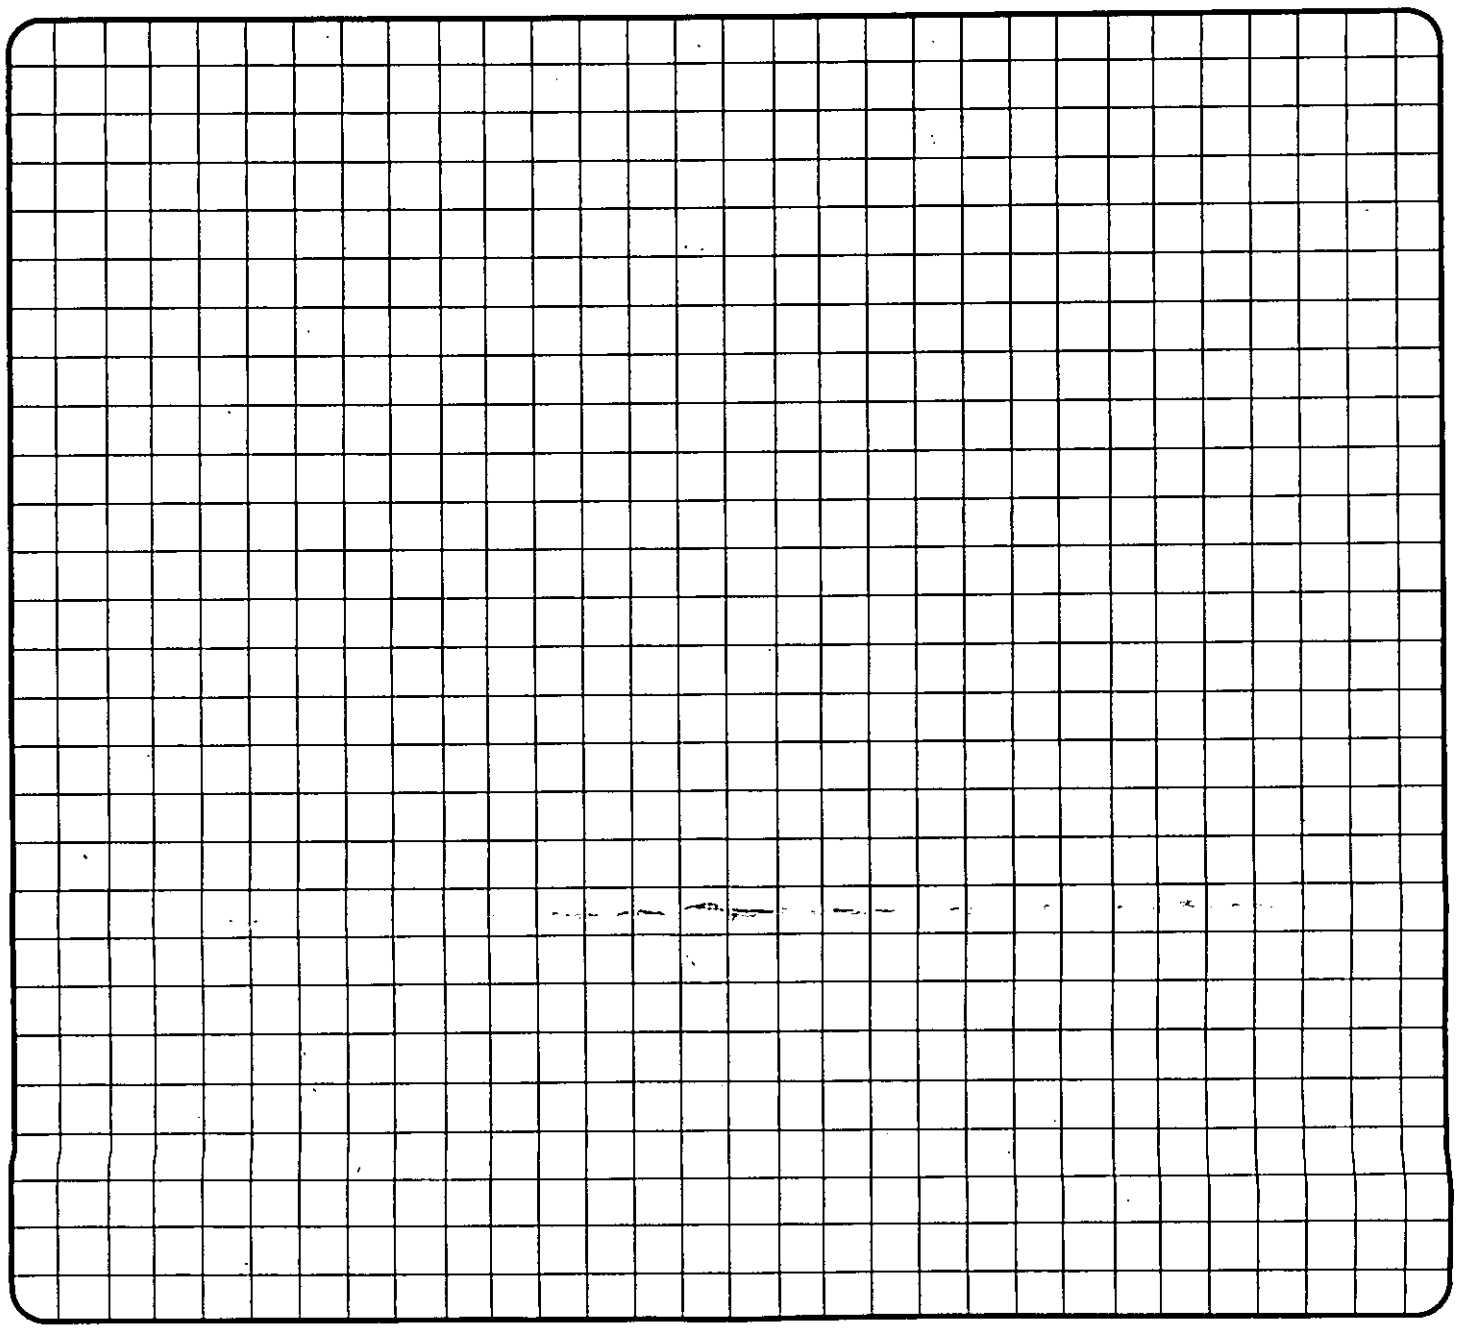

5420-5426 SAN FERNANDO RD.

CITY OF GLENDALE
PERMIT SERVICES CENTER
633 E. BROADWAY
MSB ROOM 101
GLENDALE CA 91206-4453
(818) 548-3200

MARS 38
L=110
JAN 22 1993

PERMIT NBR: B10025593
PROJECT NBR:

PERMIT TO BUILD

APPLIC DATE: 09/04/91
ISSUE DATE: 09/04/91

IMPROVEMENT TYPE.: MISCELLANEOUS
USE TYPE.....: COMMERCIAL
PROPOSED WORK....: MISCELLANEOUS
PROPSD WORK LINE1: RE ROOF
PROPSD WORK LINE2:

COMMERCIAL

BUILDING ADDRESS:
5426 SAN FERNANDO RD
GLENDALE CA 91203

PROPERTY DESCRIPTION: 5638-0018-0032
*LOT COM AT INTERSECTION OF NE LINE OF SAN FERNANDO RD WITH N LINE OF TR NO 5468 TH NW ON SD NE LINE AND E ON S LINE OF MILFORD ST TO W LINE OF TR NO SEE ASSESSOR MAPBOOK FOR MISSING PORTION NO 3784 AND POR OF WEST GLENDALE

WORKERS COMP. EXEMPT: Y ZONING:
WORKERS COMP. EXP DATE:

OWNER INFORMATION:
BUCK,CARL M JR TR ET AL
8242 W 003 ST STE
LOS ANGELES CA 90048

WK:(213) 770-0155 HM:
APPLC: BRYANT
DR. # [redacted]
CONTRACTOR INFORMATION:
BRYANT ORGANIZATION
16627 S. AVALON BLVD.
CARSON CA 90746-
PHONE:
CITY LICENSE: RFG00007
STATE LICENSE:
LICENSEE: BRYANT ORGAN. BRYANT O
PHONE:

A CERTIFICATE OF OCCUPANCY IS REQUIRED, EXCEPT FOR SINGLE FAMILY DWELLINGS, TO BE ISSUED BY PERMIT SERVICES BEFORE THIS BUILDING MAY BE OCCUPIED. NO CERTIFICATE OF USE AND OCCUPANCY WILL BE ISSUED UNTIL ALL BUILDING, PLUMBING, MECHANICAL & ELECTRICAL INSPECTIONS HAVE BEEN MADE AND APPROVED. IF THE USE OF THE BUILDING OR IF OWNERSHIP CHANGES, A NEW CERTIFICATE MUST BE OBTAINED.

NOTE: SEPARATE ELECTRICAL, MECHANICAL AND PLUMBING PERMITS ARE REQUIRED.

THIS PERMIT BECOMES NULL AND VOID IF WORK IS NOT COMMENCED WITHIN 180 DAYS FROM DATE OF ISSUANCE OR IF CONSTRUCTION OR WORK IS SUSPENDED OR ABANDONED FOR A PERIOD OF 90 DAYS AT ANY TIME AFTER WORK IS COMMENCED.

==========LOT CHARACTERISTICS==========

AREA	..LEN..	.WIDTH.
1		
2		

CORNER LOT N
HILLSIDE LOT

==========ENGINEER OR ARCHITECT==========

==BUILDING CHARACTERISTICS==
BUILDING HEIGHT (FT)
NUMBER OF STORIES
NO. OF DWELLING UNITS 0
NO. EXISTING BUILDINGS 0
SPRINKLED N
TYPE OF CONSTRUCTION

OCCUPANCY TYPE
OCCUPANCY LOAD

TOTAL AREA SQ FT

VALUATION $ 227125

BUILDING DIMENSIONS	LEN	WIDTH
FIN. BASEMENT		
1ST FLOOR		
2ND FLOOR		
GARAGE		
CARPORT		
PORCH		
DECK		

ZONING

PW. AGREEMENT
SUBDIV REGS CC&R
AFFORD. ALLOC. # 000000
MARKET RATE ALLOC.# 000000
COVENANT

UNITS
SINGLE FAMILY
NBR BEDRMS

MULTI FAMILY
EFFICIENCY
1 BEDROOM
2 BEDROOM
3+ BEDROOM
TOTL UNITS

==SETBACKS===MAIN===ACC=
FRONT
REAR
SIDE (MIN)
SIDE (COMB)
SIDE ST
MAJOR ARTERY

=====WORKERS COMP.=====
EXEMPT

IMPROVEMENTS
CENTRAL-A-C
ELECTRIC -
FIREPLACE
PLUMBING
BATH (NBR)
OTHER

==MAXIMUM HEIGHTS==
STORIES 0.0
FEET

======PARKING======
OFF STREET
HANDICAPPED
NO. FIXED SEATS 000

=====AIRPORT ZONE=====
NOISE FLT PATT

==========COMMENTS==========

FEE: $ 1,146.10

THIS IS TO CERTIFY THAT PERMIT TO BUILD IS GRANTED THIS DATE: _____

FOR INSPECTIONS
CALL 818 548-4830

_____
FOR PERMIT SERVICES ADMINISTRATOR

PSC-1

INSPECTION RECORD

PRESERVE THIS RECORD OF YOUR BUILDING INSPECTIONS

This card must be posted in a conspicuous place at or near the main entrance to the new building, addition or alteration during foundation and framing construction.

When the building is framed this card may be posted at the electric meter service box or the garage and must always be available to the building inspector.

The issuance of a building permit does not authorize the installation of mechanical work such as plumbing, electrical, heating or refrigeration which requires a separate plumbing, electrical, heating or refrigeration permit.

Building permits shall expire on the **one hundred eightieth (180)** day from date of issuance if the work permitted thereunder has not been commenced. Such permit shall also expire if the building or work authorized by such permit is suspended or abandoned for a period of **180** days at any time after work commences.

INSPECTIONS

INSPECTIONS	APPROVED BY	DATE
SETBACK AND YARDS		
SHORING & TRENCH AND FORMS		
UFER & REINFORCING STEEL		
SET BACK & ELEVATION SURVEY		
O.K. TO POUR FOOTINGS		

DO NOT POUR FOOTINGS UNTIL ABOVE IS APPROVED

HEAT OR REFRIG. GROUND WORK		
ELECTRICAL GROUNDWORK		
PLUMBING GROUNDWORK		
GAS PIPING GROUNDWORK		
FIRST FLOOR JOISTS		
O.K. TO COVER FIRST FLOOR JOISTS		
O.K. TO POUR SLAB FLOOR		

DO NOT POUR CONCRETE FLOOR SLAB OR COVER FIRST FLOOR JOISTS UNTIL ABOVE IS APPROVED

Do not call for framing inspection until electrical, plumbing, and heating approvals have been obtained.

ROUGH ELECTRIC		
ROUGH PLUMBING		
DUCTS		
ROUGH HEATING OR REFRIGERATION		
ROUGH GAS PIPING		
ROOF SHEATHING (Commerical Only)		
ROUGH FRAMING AND ROOF		
INSULATION		
F.P.B.		
O.K. TO COVER		

DO NOT COVER UNTIL ABOVE IS APPROVED

CEIL HEAT		
LATHING		
DRYWALL		
SCRATCH COAT EXTERIOR		
BROWN COAT INTERIOR		
BROWN COAT EXTERIOR FINISH		
INTERIOR FINISH		
ENERGY REQ'MTS		
SEWER-SEPTIC TANK-CESSPOOL		
FINAL GAS		
FINAL PLUMBING		
FINAL ELECTRICAL		
FINAL HEATING OR REFRIGERATION		
F.P.B.		
FINAL BUILDING INSPECTION	[illegible]	1/20/93

OCCUPANCY OF THIS BUILDING BEFORE ALL FINAL INSPECTIONS ARE MADE IS A VIOLATION OF THE CITY OF GLENDALE MUNICIPAL CODE

CORRECTIONS & PARTIAL INSPECTIONS

INSPECTIONS	APPROVED BY	DATE

APPLICATION FOR BUILDING PERMIT

City of Glendale
Permit Services Center

Permit No. B100025593
Accepted by: BH
Receipt No. 442 FB15

MSB, Room 101 633 E. Broadway at Glendale Avenue (818) 548-3200

Please print legibly and complete all applicable spaces.
Separate permits are required for plumbing, electrical, heating & air conditioning.
A double fee will be charged if work is started before permit is issued.

Job Address 5426 San Fernando Rd. Glendale

Date 9-4-91

I hereby affirm that I am licensed under provisions of Chapter 9 (commencing with Section 7000) of Division 3 of the Business and Professions Code of the State of California, and my license is in full force and effect.

Contractor/Company: BRYANT ORR
Mailing Address: 16237 S. AVALON BL.
City: GARDEN Gal-f State: 90746 Zip
Telephone: 213 770 0155 Emergency Tele. No.
Contractor's License: 365357 B EG 00007 Self Insured

THIS PROJECT IS FOR:

- [ ] New
- [ ] Repair
- [ ] Alteration
- [ ] Dwelling/Duplex
- [ ] Apartments
- [X] Commercial
- [ ] Addition
- [ ] Demolition
- [X] Reroof

Describe work to be done: Tear off to Plywood & 3 PLY BUILD UP 412 SQS

- [ ] Architect
- [ ] Engineer _____ State License No. _____

Mailing Address
City State Zip
Telephone Emergency Tele. No.

Owner's Name: GARY HORNE CONST.
Mailing Address: 4525 SHERMAN OAKS AVE
City: SHERMAN OAKS State: CA Zip: 91403
Telephone: 818 995-0538

Lot Characteristics

Lot Area _____ sq. ft. Lot Width _____ ft. Lot Depth _____ ft.

No. existing bldgs _____

No. Dwelling units on lot _____

Floor area [ ] increase [ ] decrease _____ sq. ft.

No. of stories _____

Max building height _____ ft.

Existing use _____

Proposed use _____

No. Fixed Seats _____

No. of Parking Spaces _____

FOR STAFF USE ONLY

Map Bk	Page	Parcel No.	Section Sht
5038	18	32	
UBC ed. 88	Lot No.	Block No.	Tract 37844
Zone	Fire Zone 2	Occupancy B-2	Occ Load

Type of Construction: No. CHANGE BY

Required Setbacks

Front	Right side	Left side	Rear	Special

Engineering - Easements:
Public Service: Electric _____ Water _____
Distance from face of curb to Property Line _____ ft.
Hillside Lot [ ] Yes [ ] No

Building Dimensions

Garage _____
Carport _____
Porch EXEMPT
Deck EXEMPT
1st Floor _____
2nd Floor _____

CITY OF GLENDALE
DESIGN REVIEW BOARD
SEP 04 1991

Construction Type

- [ ] Masonry
- [ ] Structural Steel
- [ ] Wood Frame
- [ ] Reinf. Concrete
- [ ] Other

CONSTRUCTION VALUATION
Including labor, materials, wiring, plumbing, heating, etc.

$ 27,125 @

Revised Valuation

$ _____

PERMIT ISSUED

NOTE: Attach Plot Plan Sheet with this Application.

Printed on Recycled Paper

I hereby affirm that there is a construction lending agency for the performance of the work for which this permit is issued (Sec. 3097 Civil Code)

Plan Check Validation

Construction Lender and Branch

Mailing Address

City Zip

Owner - Builder Declaration

Section 7031.5 Business and Professional Code: Any City or County which requires a permit to construct, alter, improve, demolish, or repair any structure proir to its issuance also requires the applicant for such permit to file a signed statement that he is licensed pursuant to the provisions of the Contrator's License Law, Chapter 9, Section 7000 of Division 3 of the Business and Professional Code, or that he is exempt therefrom, and the basis for the alleged exemption. Any violation of Section 7031.5 by any applicant subjects the applicant to a civil penalty of not more than five hundred dollars)$500).

I hereby affirm that I am exempt from the Contractor's License Law for the following reason:

☐ I, as owner of the property, or my employees with wages as their sole compensation, will do the work, and the structure is not intended or offered for sale.

Sec. 7044, Business and Professional Code: The Contractor's License Law does not apply to an owner who builds or improves thereon and who does such work himself or through his own employees, provided that such improvements are not intended or offered for sale. If, however, the building or improvement is sold within one year of completion, the owner-builder will have the burden of proving that he did not build or improve for the purpose of sale.

☐ I, as owner of the property, am exclusively contracting with licensed contractors to construct the project.

Sec. 7044, Business and Professional Code: The Contractor's License Law does not apply to an owner of property who builds or improves thereon, and who contracts for such projects with a contractor(s) licensed pursuant to the Contractor's License Law.

☐ I am exempt under Sec._____ B&PC for this reason_____

Date _____ Owner _____

Will you or a future occupant of the building for which the permit is issued, need to comply with the requirements of the State Health and Safety Code SEC. 25505, 25533 and 25534 (I.E. Will this building be used to handle hazardous or generic hazardous waste)?

_____Yes _____No

Worker's Compensation Declaration

I hereby affirm that I have a certificate of consent to self-insure, or a certificate of Worker's Compensation insurance or a certified copy thereof. (Sec. 3800, Labor Code)

Policy No. _____ Company _____ Worker's Comp. expiration date _____

Certificate of Exemption from Worker's Compensation Insurance

I certify that in the performance of the work for which this permit is issued, I shall not employ any person in any manner so as to become subject to the Worker's Compensation Laws of California.

NOTICE TO APPLICANT: If after making this Certificate of Exemption, you should become subject to the provisions of the Worker's Compensation provisions of the Labor Code, you must forthwith comply with such provisions or this permit shall be revoked.

Applicant _____ Date _____

I certify that I have read this application and state that the information is correct. I agree to comply with all City and County ordinances and State laws relating to building construction, that no work on the above property will be performed not specifically described in this application, and, I hereby authorize representatives of this City to enter upon the above-mentioned property for purposes of inspecting the work permitted and posting notices. I understand that the building permit will expired within 180 days from the date of its issuance unless work is commenced. I agree not to occupy or allow occupancy of any building authorized by this permit until final building inspection has been completed.

Signature of Applicant

Driver's License No. [redacted]

Date 9-4-97

PLOT PLAN INSTRUCTIONS


City of Glendale
Permit Services Center

PLEASE SHOW ON PLOT PLANS FOR BUILDING PERMIT THE FOLLOWING INFORMATION:

1. Make the bottom of the page the street frontage.
2. Draw the shape of the lot only if it is irregular.
3. Put the dimensions of the lot in the brackets provided on the sheet for right, left, front and rear; or if it is irregular, on the outside of the lot lines.
4. Draw where existing structures sit on the property and show length/width size. Locate all structures on the lot and their distance from one another.
5. Draw where the new construction will be located: ie. onto an existing building or on the property and its size.
6. Show how far from the property lines existing buildings and new construction will be.

STREET NAMES

1. Give the names of the road or street your property is located on. Mark an X where the building is located.
2. Show the nearest intersecting streets or roadways.
3. Check the appropriate box if the property is a corner or hillside lot.

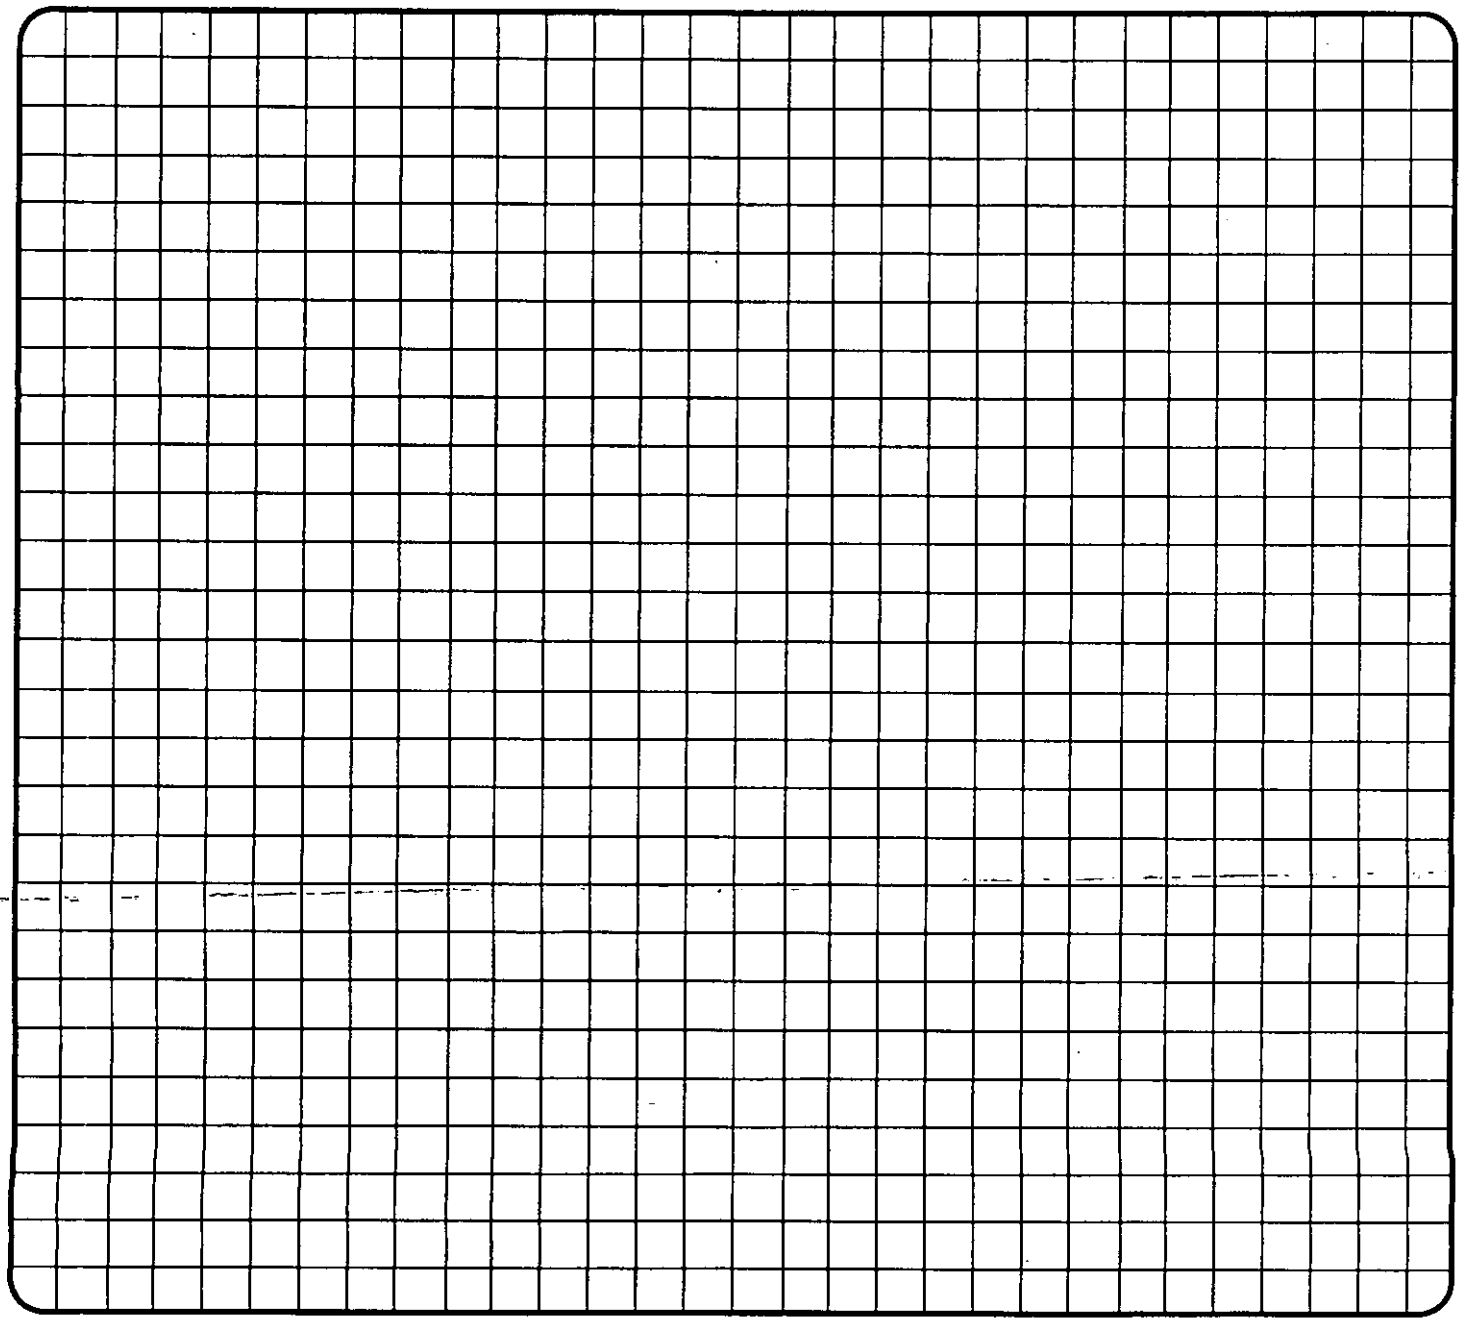

5426 3/4 SFR

MARS

MAY 10 1996

L=13

CITY OF GLENDALE
PERMIT SERVICES CENTER
633 E. BROADWAY
MSB ROOM 101
GLENDALE CA 91206-4453
(818) 548-3200

PERMIT NBR: E10057721
PROJECT NBR:

ELECTRICAL PERMIT

APPLIC DATE: 04/17/96
ISSUE DATE: 04/17/96

IMPROVEMENT TYPE.: ALTERATION
USE TYPE.....: COMMERCIAL
PROPOSED WORK....: ALTERATION
PROPSD WORK LINE1: 1 SERVICE
PROPSD WORK LINE2:

COMMERCIAL

BUILDING ADDRESS:
5426-3/4 SAN FERNANDO RD
GLENDALE CA 91203

OWNER INFORMATION:
TROSTORFF,RUTH G TR ET AL
15260 VENTURA BLVD STE
SHERMAN OAKS CA 91403

PROPERTY DESCRIPTION: 5638-0018-0032
*LOT COM AT INTERSECTION OF NE LINE OF SAN FERNANDO RD WITH N LINE OF TR NO 5468 TH NW ON SD NE LINE AND E ON S LINE OF MILFORD ST TO W LINE OF TR NO SEE ASSESSOR MAPBOOK FOR MISSING PORTION NO 3784 AND POR OF WEST GLENDALE

WORKERS COMP. EXEMPT: N ZONING:
WORKERS COMP. EXP DATE: 10/01/96

WK:(818) 246-7419 HM:
APPL: MARCUS CABLE-JEFF
DR. # [redacted]
CONTRACTOR INFORMATION:
THUNDER ROAD ELECTRIC
2520 5TH ST #A
SANTA MONICA CA 90405-
PHONE:
CITY LICENSE: ELE00957
STATE LICENSE:
LICENSEE: THUNDER ROAD ELECTRIC
PHONE: (310) 396-0835

========== DESCRIPTION OF WORK ==========

SERV 0-200 AMPS.....1

=========SERVICE SIZE=========
SERVICE EQUIPMENT AMPS/VOLT

==========EQUIPMENT==========
MOTORS WATER HEATER
TRANSFORMERS MISC. EQ. OR
HEATING APPL.

======FIXTURE COUNTS======
OUTLETS

==========COMMENTS==========

WORK ON THIS PERMIT MUST COMMENCE WITHIN 180 DAYS FROM DATE OF ISSUANCE O PERMIT BECOMES VOID.

WORK IS TO BE LIMITED TO THAT STATED ON THIS PERMIT. ALL WORK MUST BE DONE IN ACCORDANCE WITH THE CITY OF GLENDALE CODE AND THE RULES OF THIS DEPARTMENT. WORK MUST BE DONE BY THE LICENSEE OR EMPLOYEES UNDER LICENSEE'S DIRECT SUPERVISION. CONCEALED WORK MUST BE INSPECTED BEFORE CLOSE-IN.

ROUGH CUT-IN FINAL

FEE: $ 22.85

THIS IS TO CERTIFY THAT PERMIT IS GRANTED THIS DATE:

FOR INSPECTIONS
CALL 818 548-4830

FOR PERMIT SERVICES ADMINISTRATOR

PW-PSC-2 (REV. 10/95)

INSPECTION RECORD

PRESERVE THIS RECORD OF YOUR BUILDING INSPECTIONS

This card must be posted in a conspicuous place at or near the main entrance to the new building, addition or alteration during foundation and framing construction.

When the building is framed this card may be posted at the electric meter service box or the garage and must always be available to the building inspector.

The issuance of a building permit does not authorize the installation of mechanical work such as plumbing, electrical, heating or refrigeration which requires a separate plumbing, electrical, heating or refrigeration permit.

Building permits shall expire on the **one hundred eightieth (180)** day from date of issuance if the work permitted thereunder has not been commenced. Such permit shall also expire if the building or work authorized by such permit is suspended or abandoned for a period of **180** days at any time after work commences.

INSPECTIONS

INSPECTIONS	APPROVED BY	DATE
PRESITE		
SHORING		
SETBACK AND YARDS		
UFER		
TRENCH AND FORMS REINFORCING STEEL		
SETBACK & ELEVATION SURVEY		
O.K. TO POUR FOOTINGS		

DO NOT POUR FOOTINGS UNTIL ABOVE IS APPROVED

UNDERGROUND HYDRO		
UNDERGROUND FLUSH		
HEAT OR REFRIG. GROUNDWORK		
ELECTRICAL GROUNDWORK		
PLUMBING GROUNDWORK		
GAS PIPING GROUNDWORK		
UNDER FLOOR INSULATION		
FIRST FLOOR JOISTS		
O.K. TO POUR SLAB FLOOR		

DO NOT POUR CONCRETE FLOOR SLAB OR COVER FIRST FLOOR JOISTS UNTIL ABOVE IS APPROVED

INSPECTIONS	APPROVED BY	DATE
ROUGH ELECTRIC		
ROUGH PLUMBING		
DUCTS		
ROUGH HEATING OR REFRIGERATION		
ROUGH GAS PIPING		
ROOF SHEATHING (Commercial Only)		
ROUGH FRAMING AND ROOF		
ALARM ROUGH		
OVERHEAD HYDRO		
FIRE SPRINKLER WELD INSPECTION		
INSULATION		
O.K. TO COVER		

DO NOT COVER UNTIL ABOVE IS APPROVED

LATHING Interior ☐ Exterior ☐		
DRYWALL		
BROWNCOAT Interior ☐ Exterior ☐		
SEWER SEPTIC TANK-CESSPOOL		
FINAL GAS		
FINAL PLUMBING		
FINAL ELECTRICAL	TM	4/23-'96
FINAL HEATING OR REFRIGERATION		
ENERGY FINAL		
LANDSCAPE FINAL		
GRADING FINAL		
FINAL ENGINEERING		
FINAL SPRINKLER		
FINAL CENTRAL STATION		
FINAL FIRE ALARM		
F.P.B. FINAL		
FINAL BUILDING INSPECTION		

CORRECTIONS & PARTIAL INSPECTIONS

INSPECTIONS	APPROVED BY	DATE
NEW 20 AMP. CONT.		
REFRIGE TO P.S.	TM	4/24-'96

APPLICATION FOR ELECTRICAL PERMIT

City of Glendale
Permit Services Center

Permit No. E1005772
Accepted by: [illegible]
Receipt No. 5433/8023

MSB Room 101 633 E. Broadway at Glendale Avenue (818) 548-3200

Please print legibly in ink and complete all applicable spaces.
A double fee will be charged if work is started before a permit is pulled.

Job Address 5426 3/4 SAN FERNANDO Rd | Date 4-16-96

Contractor/Company THUNDER ROAD ELECTRIC.
Mailing Address 2520-A 5TH ST.
City SANTA MONICA State CA Zip 90405
Telephone (310) 396-0875 Emergency No. (310) 319-8338
Contractor's City License No. ELE 00957 Expires on 1-1-97
State License No. 492592 Expires on 9-30-97
Workmen's Comp. Expires on 10-1-96

Property Owner's Name MARCUS CABLE
Mailing Address 6246 SAN FERNANDO RD.
City GLENDALE State CA Zip 91201
Telephone (818) 246-7419

CONTRACTOR'S EXEMPTION DECLARATION

I certify that I am exempt from the "License Required" provisions of the Contractor License Law. (State Basis of Exemption)

If I should become subject to the Workmen's Compensation provisions of the Labor Code of California, I will forthwith comply with provisions of Sec. 3700 or my permit will be deemed revoked.

Date Signature of Exempt Individual

DECLARATION OF OWNER

I am the bonafide owner of the building described in the foregoing application: Said building is a single family dwelling used exclusively for living purposes except for the usual accessory buildings in conjunction with such dwelling: Said living quarters are occupied or will be occupied by the under signed. I will personally purchase all materials and will perform all labor in connection with the foregoing permit. I declare under penalty of perjury that the foregoing is true and correct.

Date Signature of the Owner/Builder

THIS PERMIT IS FOR: [illegible] 4-16-96

- [X] New Bldg.
- [ ] Existing Bldg.
- [ ] No Service Change
- [ ] Reconnect or Reseal

Totals shown below must be submitted in diagram on back of this application or on separate greensheet on site when Rough Electrical Inspection is requested.

Branch Circuits:
First Ten _____
Eleven to Forty _____
Each Additional over Forty _____

Quantity	HP - KW - KVA			Phase		Unit Cost
	Over	Incl.	Actual	1	3	
	0	1				
	1	5				
	5	20				
	20	50				
	50	100				

_____ Adding Outlets
_____ Cellular Floor Raceway @ _____ per 100ft.
_____ Distribution Panel, Overcurrent Device @ _____ each
_____ Switchboard - Voltage
1 Service - Voltage 120/240 1Φ
Amperage 20
_____ Temp. Service or Temp. Lighting
_____ Private Swimming Pool
_____ Miscellaneous

Specify Number of:
Motors _____ Welder _____ Water Heater _____
Transformers _____ Range _____ Heating Appl. _____
Dryer _____ Misc. Equip. or Appl. _____

I hereby certify that I have read this application and state that the information is correct. I agree to comply with all City and County ordinances and State laws relating to this type of construction, whether specified herein or not. I hereby authorize representatives of the City to enter upon the above mentioned property for purposes of inspecting the work permitted. "I certify that in the performance of the work for which this permit is issued I shall not employ any persons in any manner so as to become subject to the workmen's compensation laws of California." This permit becomes null and void if work is not commenced within 180 days, or if work is suspended or abandoned for a period of 90 days at any time after work is commenced.

Date 4-17-96
Driver's License No. [redacted]
Signature of Property Owner/Contractor

PWPSC-53 (Rev. 4/95) Printed on Recycled Paper

98

CITY OF GLENDALE
PERMIT SERVICES CENTER
633 E. BROADWAY
MSB ROOM 101
GLENDALE CA 91206-4453
(818) 548-3200

PERMIT NBR: B10070033
PROJECT NBR:

PERMIT TO BUILD

APPLIC DATE: 02/10/98
ISSUE DATE: 02/10/98

IMPROVEMENT TYPE.: ALTERATION
USE TYPE.....: COMMERCIAL
PROPOSED WORK....: ALTERATION COMMERCIAL
PROPSD WORK LINE1: 62 FEET OF WOOD SCREEN ON TOP OF ROOF
PROPSD WORK LINE2: TO COVER AIR CONDITIONER

BUILDING ADDRESS:
5426 SAN FERNANDO RD
GLENDALE CA 91203

OWNER INFORMATION:
TROSTORFF,RUTH G TR ET AL
9401 WILSHIRE BLVD 9
BEVERLY HILLS CA 90212

PROPERTY DESCRIPTION: 5638-0018-0032
*LOT COM AT INTERSECTION OF NE LINE OF SAN FERNANDO RD WITH N LINE OF TR NO 5468 TH NW ON SD NE LINE AND E ON S LINE OF MILFORD ST TO W LINE OF TR NO SEE ASSESSOR MAPBOOK FOR MISSING PORTION NO 3784 AND POR OF WEST GLENDALE

WORKERS COMP. EXEMPT: N ZONING:
WORKERS COMP. EXP DATE: 04/01/98

WK:(818) 767-4000 HM:
APPL: JOSE
DR. # [redacted]
CONTRACTOR INFORMATION:
GEMINI CONSTRUCTION & SECURITY
7660 SAN FERNANDO RD.
SUN VALLEY CA 91352-
PHONE:
CITY LICENSE: GEN02805
STATE LICENSE:
LICENSEE: GEMINI CONST. & SECURITY
PHONE: (818) 767-4000

A CERTIFICATE OF OCCUPANCY IS REQUIRED, EXCEPT FOR SINGLE FAMILY DWELLINGS, TO BE ISSUED BY PERMIT SERVICES BEFORE THIS BUILDING MAY BE OCCUPIED. NO CERTIFICATE OF USE AND OCCUPANCY WILL BE ISSUED UNTIL ALL BUILDING, PLUMBING, MECHANICAL & ELECTRICAL INSPECTIONS HAVE BEEN MADE AND APPROVED. IF THE USE OF THE BUILDING OR IF OWNERSHIP CHANGES, A NEW CERTIFICATE MUST BE OBTAINED.

NOTE: SEPARATE ELECTRICAL, MECHANICAL AND PLUMBING PERMITS ARE REQUIRED.

THIS PERMIT BECOMES NULL AND VOID IF WORK IS NOT COMMENCED WITHIN 180 DAYS FROM DATE OF ISSUANCE OR IF CONSTRUCTION OR WORK IS SUSPENDED OR ABANDONED FOR A PERIOD OF 90 DAYS AT ANY TIME AFTER WORK IS COMMENCED.

==========LOT CHARACTERISTICS==========

AREA	..LEN..	.WIDTH.
1		
2		

CORNER LOT N
HILLSIDE LOT

==========ENGINEER OR ARCHITECT==========

==BUILDING CHARACTERISTICS==
BUILDING HEIGHT (FT)
NUMBER OF STORIES
NO. OF DWELLING UNITS 0
NO. EXISTING BUILDINGS 0
SPRINKLED N
TYPE OF CONSTRUCTION

OCCUPANCY TYPE
OCCUPANCY LOAD

TOTAL AREA SQ FT

VALUATION $ 4000

====BUILDING DIMENSIONS=====

	LEN	WIDTH
FIN. BASEMENT		
1ST FLOOR		
2ND FLOOR		
GARAGE		
CARPORT		
PORCH		
DECK		

ZONING

PW. AGREEMENT
SUBDIV REGS CC&R
AFFORD. ALLOC. # 000000
MARKET RATE ALLOC.# 000000
COVENANT

======UNITS======

SINGLE FAMILY	NBR BEDRMS
MULTI FAMILY	
EFFICIENCY	
1 BEDROOM	
2 BEDROOM	
3+ BEDROOM	
TOTL UNITS	

==SETBACKS===MAIN===ACC=

FRONT		
REAR		
SIDE (MIN)		
SIDE (COMB)		
SIDE ST		
MAJOR ARTERY		

=====WORKERS COMP.=====
EXEMPT

======IMPROVEMENTS======
CENTRAL-A-C
ELECTRIC
FIREPLACE
PLUMBING
BATH (NBR)
OTHER

==MAXIMUM HEIGHTS==
STORIES 0.0
FEET

======PARKING======
OFF STREET
HANDICAPPED
NO. FIXED SEATS 000

=====AIRPORT ZONE====
NOISE FLT PATT

==========COMMENTS==========

FEE: $ 150.50

THIS IS TO CERTIFY THAT PERMIT TO BUILD IS GRANTED THIS DATE: .....

FOR INSPECTIONS
CALL 818 548-4830

.....FOR PERMIT SERVICES ADMINISTRATOR.....

PW-PSC-2 (REV 3/92)

INSPECTION RECORD

PRESERVE THIS RECORD OF YOUR BUILDING INSPECTIONS

This card must be posted in a conspicuous place at or near the main entrance to the new building, addition or alteration during foundation and framing construction.

When the building is framed this card may be posted at the electric meter service box or the garage and must always be available to the building inspector.

The issuance of a building permit does not authorize the installation of mechanical work such as plumbing, electrical, heating or refrigeration which requires a separate plumbing, electrical, heating or refrigeration permit.

Building permits shall expire on the **one hundred eightieth (180)** day from date of issuance if the work permitted thereunder has not been commenced. Such permit shall also expire if the building or work authorized by such permit is suspended or abandoned for a period of **180** days at any time after work commences.

INSPECTIONS

INSPECTIONS	APPROVED BY	DATE
PRESITE		
SHORING		
SETBACK AND YARDS		
UFER		
TRENCH AND FORMS REINFORCING STEEL		
SETBACK & ELEVATION SURVEY		
O.K. TO POUR FOOTINGS		

DO NOT POUR FOOTINGS UNTIL ABOVE IS APPROVED

UNDERGROUND HYDRO		
UNDERGROUND FLUSH		
HEAT OR REFRIG. GROUNDWORK		
ELECTRICAL GROUNDWORK		
PLUMBING GROUNDWORK		
GAS PIPING GROUNDWORK		
UNDER FLOOR INSULATION		
FIRST FLOOR JOISTS		
O.K. TO POUR SLAB FLOOR		

DO NOT POUR CONCRETE FLOOR SLAB OR COVER FIRST FLOOR JOISTS UNTIL ABOVE IS APPROVED

INSPECTIONS	APPROVED BY	DATE
ROUGH ELECTRIC		
ROUGH PLUMBING		
DUCTS		
ROUGH HEATING OR REFRIGERATION		
ROUGH GAS PIPING		
ROOF SHEATHING (Commercial Only)		
ROUGH FRAMING AND ROOF		
ALARM ROUGH		
OVERHEAD HYDRO		
FIRE SPRINKLER WELD INSPECTION		
INSULATION		
O.K. TO COVER		

DO NOT COVER UNTIL ABOVE IS APPROVED

LATHING Interior ☐ Exterior ☐		
DRYWALL		
BROWNCOAT Interior ☐ Exterior ☐		
SEWER SEPTIC TANK-CESSPOOL		
FINAL GAS		
FINAL PLUMBING		
FINAL ELECTRICAL		
FINAL HEATING OR REFRIGERATION		
ENERGY FINAL		
LANDSCAPE FINAL		
GRADING FINAL		
FINAL ENGINEERING		
FINAL SPRINKLER		
FINAL CENTRAL STATION		
FINAL FIRE ALARM		
F.P.B. FINAL		
FINAL BUILDING INSPECTION	JMS	2.4.98

CORRECTIONS & PARTIAL INSPECTIONS

INSPECTIONS	APPROVED BY	DATE

APPLICATION FOR BUILDING PERMIT

City of Glendale
Permit Services Center

Permit No. B1000 0033
Accepted by LD
P.C. Receipt No.
B.P. Receipt No. 00620

MSB, Room 101 633 E. Broadway at Glendale Avenue (818) 548-3200

Please print legibly in ink and complete all applicable spaces.
Separate permits are required for plumbing, electrical, heating & air conditioning.
A double fee will be charged if work is started before permit is issued.

5426

Job Address ~~5430~~ SAN FERNANDO Rd.

Date 2/10/98

I hereby affirm that I am licensed under provisions of Chapter 9 (commencing with Section 7000) of Division 3 of the Business and Professions Code of the State of California, and my license is in full force and effect.

GEMINI CONSTRUCTION & SVC.
Contractor/Company
7660 SAN FERNANDO Rd.
Mailing Address
SUN VALLEY CA 91352
City State Zip
818-767-4000
Telephone Emergency Tele. No.
458826 LIC NO 02807
Contractor's License

THIS PROJECT IS FOR:

- [X] New
- [ ] Repair
- [X] Alteration
- [ ] Dwelling/Duplex
- [ ] Apartments
- [X] Commercial
- [X] Addition
- [ ] Demolition
- [ ] Reroof

Describe work to be done:
62 FEET OF WIND SCREEN ON TOP OF ROOF TO COVER AIR CONDITIONING.

- [ ] Architect
- [X] Engineer S. P. KERR
State License No. C54259
Mailing Address
City State Zip
Telephone Emergency Tele. No.

COURTAULDS AEROSPACE
Property Owner's Name
5430 SAN FERNANDO RD.
Mailing Address
GLENDALE CA.
City State Zip
Telephone

Lot Characteristics
Lot Area ____ sq. ft. Lot Width ____ ft. Lot Depth ____ ft.

No. existing bldgs ____
No. Dwelling units on lot N/A
Floor area [ ] increase [X] decrease 0 sq. ft.
No. of stories 1
Max building height ____ ft.
Existing use COMM.
Proposed use COMM.
No. Fixed Seats N/A
No. of Parking Spaces ____

FOR STAFF USE ONLY

Map Bk	Page	Parcel No.	Section Sht
5638	018	032	20
UBC ed.	Lot No.	Block No.	Tract
94	31		3748 ~~5468~~
Zone	Fire Zone	Occupancy	Occ Load
M2	2	SAME	

Type of Construction SAME

Required Setbacks

Front	Right side	Left side	Rear	Special
	No	MIN	0E	

Engineering - Easements:
Public Service: Electric ____ Water ____
Distance from face of curb to Property Line ____ ft.
Hillside Lot [ ] Yes [ ] No

Building Dimensions
Garage ____
Carport ____
Porch ____
Deck ____
1st Floor ____
2nd Floor ____

Construction Type
- [ ] Masonry
- [X] Structural Steel
- [ ] Wood Frame
- [ ] Reinf. Concrete
- [ ] Other

CONSTRUCTION VALUATION
Including labor, materials, wiring, plumbing, heating, etc.
$ X 4000 00
2/10/98
Revised Valuation
$ 0
O.K. TO ISSUE 2/10/98
BUILDING (BC)
NOTE: Attach Plot Plan Sheet with this Application.

PWPSC - 51 (Rev. 4/95) Printed on Recycled Paper

- M. FEE = $60
- NO E-FD

I hereby affirm that there is a construction lending agency for the performance of the work for which this permit is issued (Sec. 3097 Civil Code)

Construction Lender and Branch

Mailing Address

City Zip

Owner - Builder Declaration

Section 7031.5 Business and Professional Code: Any City or County which requires a permit to construct, alter, improve, demolish, or repair any structure proir to its issuance also requires the applicant for such permit to file a signed statement that he is licensed pursuant to the provisions of the Contrator's License Law, Chapter 9, Section 7000 of Division 3 of the Business and Professional Code, or that he is exempt therefrom, and the basis for the alleged exemption. Any violation of Section 7031.5 by any applicant subjects the applicant to a civil penalty of not more than five hundred dollars ($500).

I hereby affirm that I am exempt from the Contractor's License Law for the following reason:

☐ I, as owner of the property, or my employees with wages as their sole compensation, will do the work, and the structure is not intended or offered for sale.

Sec. 7044, Business and Professional Code: The Contractor's License Law does not apply to an owner who builds or improves thereon and who does such work himself or through his own employees, provided that such improvements are not intended or offered for sale. If, however, the building or improvement is sold within one year of completion, the owner-builder will have the burden of proving that he did not build or improve for the purpose of sale.

☐ I, as owner of the property, am exclusively contracting with licensed contractors to construct the project.

Sec. 7044, Business and Professional Code: The Contractor's License Law does not apply to an owner of property who builds or improves thereon, and who contracts for such projects with a contractor(s) licensed pursuant to the Contractor's License Law.

☐ I am exempt under Sec._____ B&PC for this reason_____

Date _____ Owner _____

Will you or a future occupant of the building for which the permit is issued, need to comply with the requirements of the State Health and Safety Code SEC. 25505, 25533 and 25534 (I.E. Will this building be used to handle hazardous or generic hazardous waste)?

_____Yes _____No

Worker's Compensation Declaration

I hereby affirm that I have a certificate of consent to self-insure, or a certificate of Worker's Compensation insurance or a certified copy thereof. (Sec. 3800, Labor Code)

Policy No. UC2-161-031975-017 Company Liberty Mutual Worker's Comp. expiration date 4-1-98

Certificate of Exemption from Worker's Compensation Insurance

I certify that in the performance of the work for which this permit is issued, I shall not employ any person in any manner so as to become subject to the Worker's Compensation Laws of California.

NOTICE TO APPLICANT: If after making this Certificate of Exemption, you should become subject to the provisions of the Worker's Compensation provisions of the Labor Code, you must forthwith comply with such provisions or this permit shall be revoked.


Applicant _____ Date 4/9/98

I certify that I have read this application and state that the information is correct. I agree to comply with all City and County ordinances and State laws relating to building construction, that no work on the above property will be performed not specifically described in this application, and, I hereby authorize representatives of this City to enter upon the above-mentioned property for purposes of inspecting the work permitted and posting notices. This permit becomes null and void if construction or work is not commenced within 180 days, or if construction or work is suspended or abandoned for a period of 90 days at any time after work is commenced. I agree not to occupy or allow occupancy of any building authorized by this permit until final building inspection has been completed.

Signature of Applicant

Driver's License No. [redacted]

Date 4/9/98

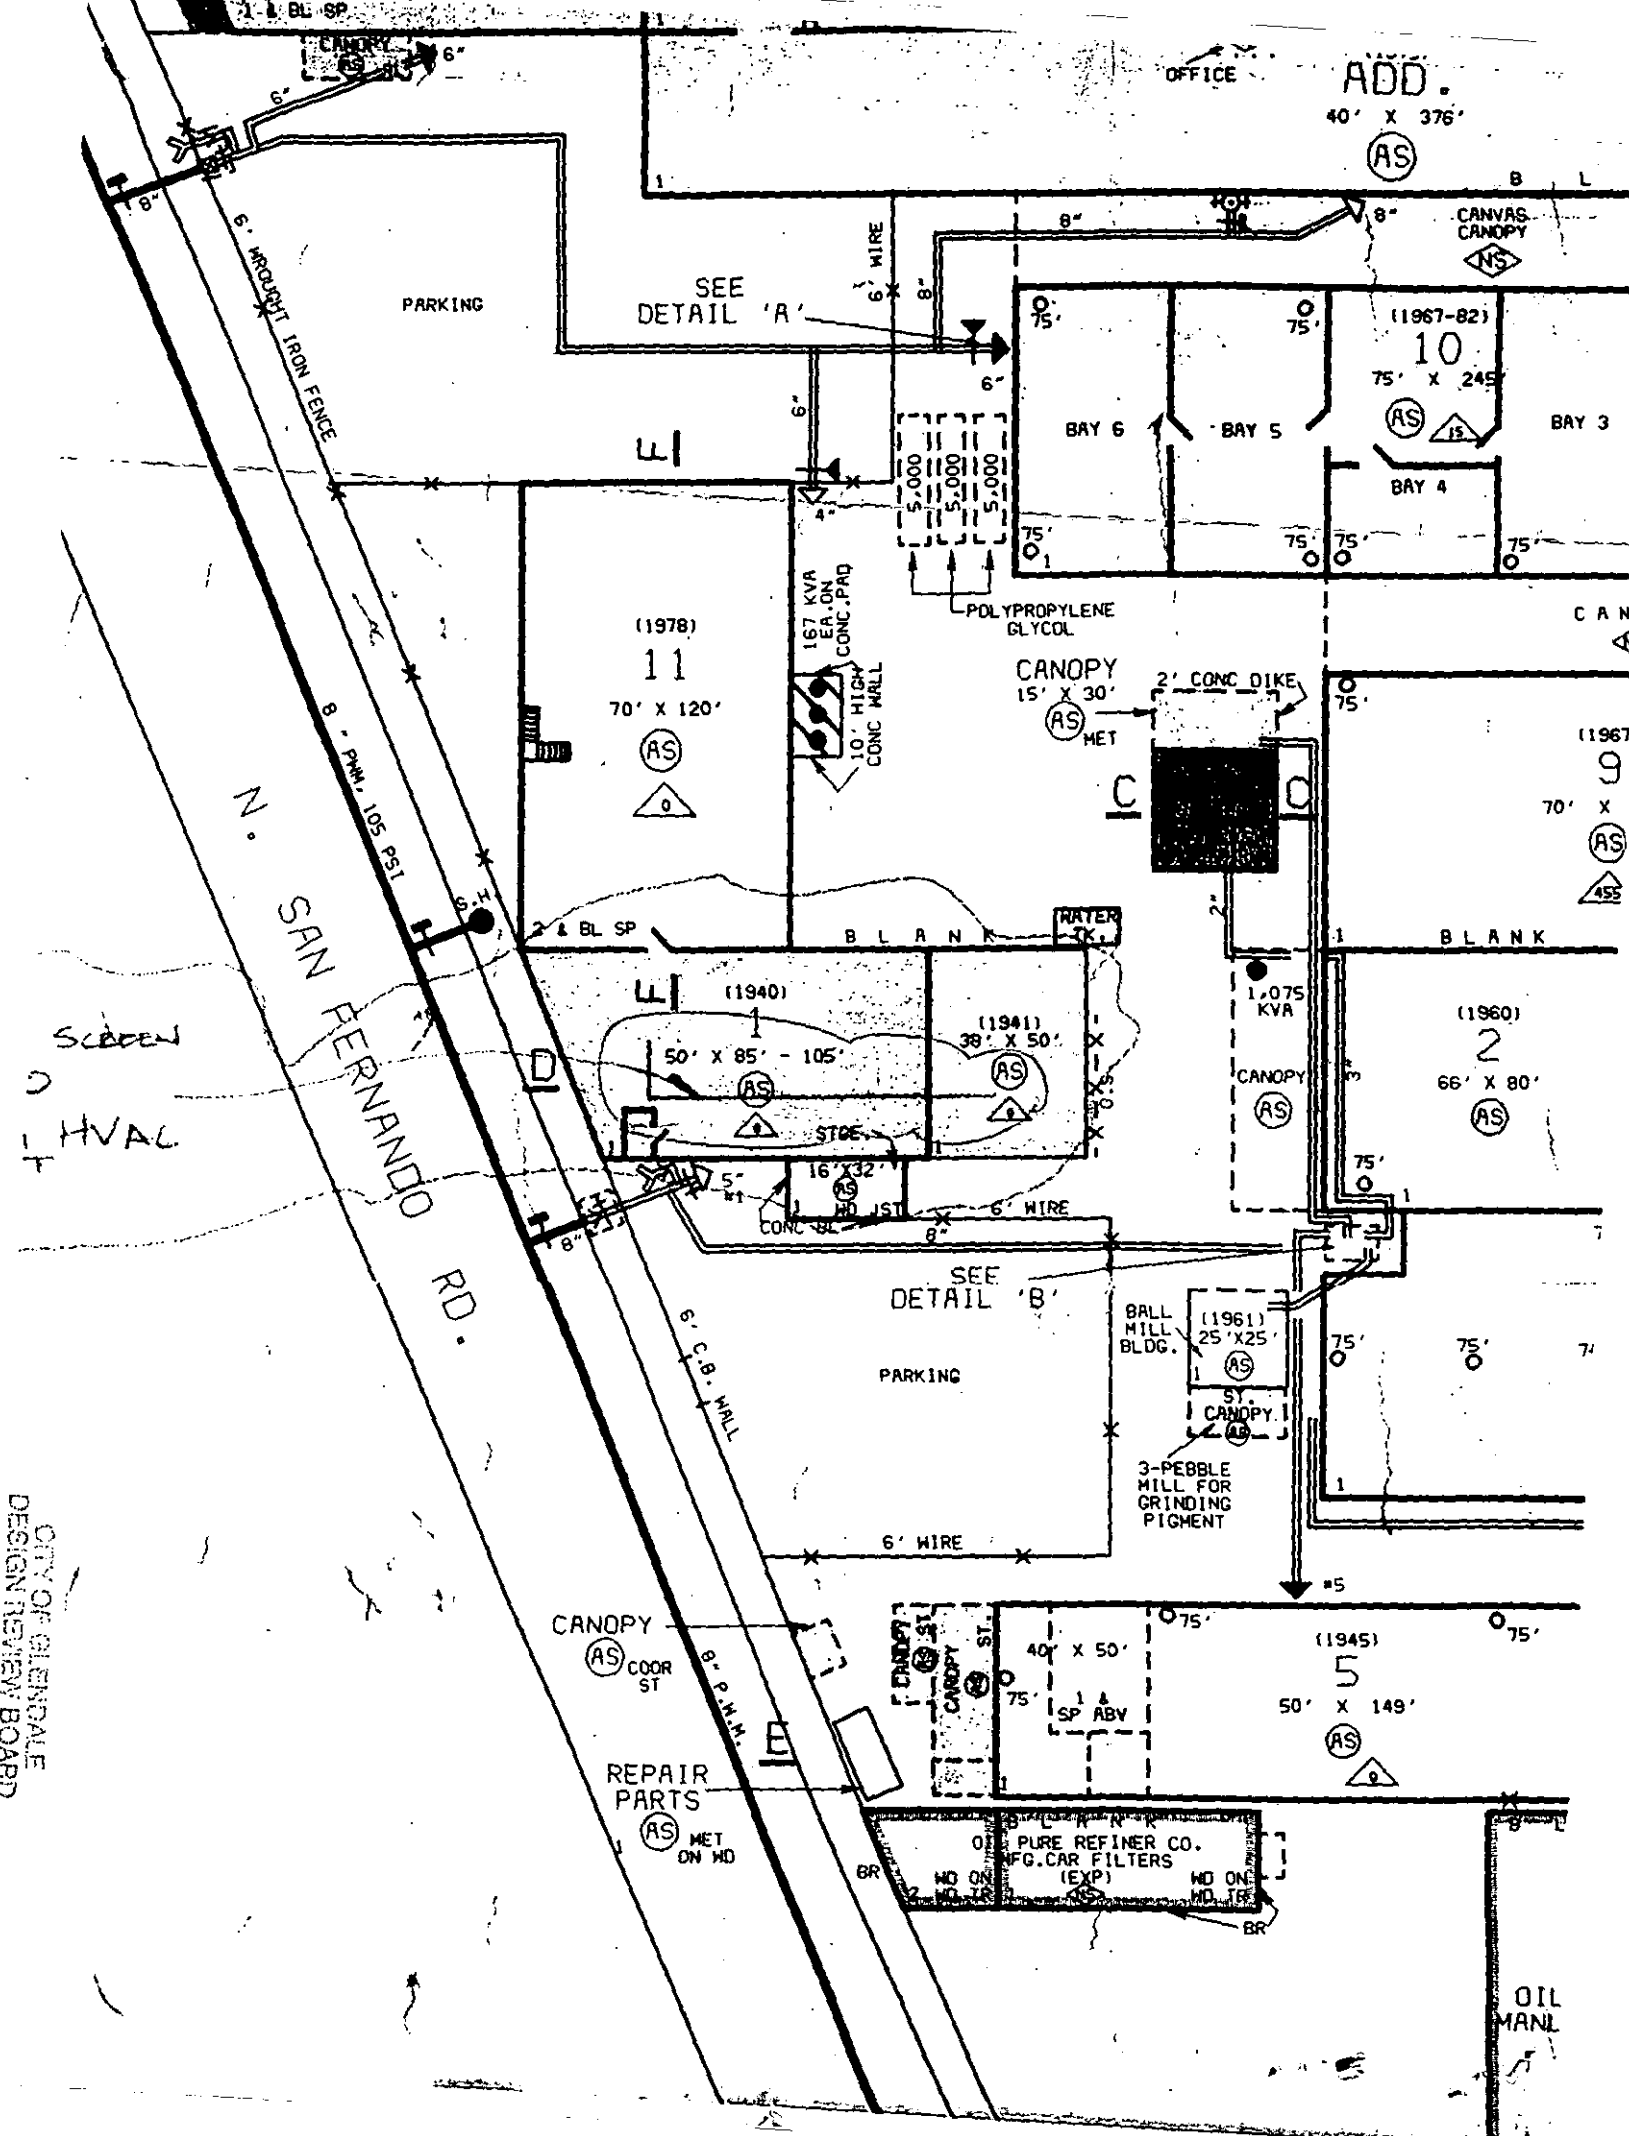
ADD.
40' X 376'
OFFICE
CANVAS CANOPY
SEE DETAIL 'A'
PARKING
6' WROUGHT IRON FENCE
8" P.W.M. 105 PSI
N. SAN FERNANDO RD.
(1967-82)
10
75' X 245'
BAY 6
BAY 5
BAY 4
BAY 3
5,000
POLYPROPYLENE GLYCOL
(1978)
11
70' X 120'
167 KVA EA. ON CONC. PAD
10' HIGH CONC WALL
CANOPY
15' X 30'
MET
2' CONC DIKE
(1967
9
70' X
BLANK
WATER TK.
(1940)
50' X 85' - 105'
(1941)
38' X 50'
STOR.
1,075 KVA
(1960)
2
66' X 80'
CANOPY
16' X 32'
HD. JST
CONC. BL.
6' WIRE
SEE DETAIL 'B'
BALL MILL BLDG.
(1961)
25' X 25'
5' CANOPY
3-PEBBLE MILL FOR GRINDING PIGMENT
6' C.B. WALL
8" P.W.M.
CANOPY
COOR ST
REPAIR PARTS
MET ON HD
(1945)
5
50' X 149'
40' X 50'
SP ABV
PURE REFINER CO.
FG. CAR FILTERS
(EXP)
WD ON MD TR
OIL MANL
SCREEN
HVAC
CITY OF GLENDALE
DESIGN REVIEW BOARD

Certificate of Occupancy

CITY OF GLENDALE, CALIFORNIA

NOTE:—Any change of use or occupancy must be approved by the Building Department.

ADDRESS 5426 San Fernando

OCCUPANY Type III, Group F, Warehouse

THIS CERTIFIES THAT, SO FAR AS ASCERTAINED BY OR MADE KNOWN TO THE UNDERSIGNED, THE BUILDING AT THE ABOVE ADDRESS COMPLIES WITH THE APPLICABLE REQUIREMENTS OF THE STATE HOUSING ACT AND ALL BUILDING, ELECTRICAL AND PLUMBING ORDINANCES OF THE CITY OF GLENDALE, AND THAT ALL REQUIRED FLOOR LOAD SIGNS HAVE BEEN INSTALLED.

ALBERT T. BROWN, Supt of Buildings

DATE February 11, 1953 **By** A. T. Brown

Approved by Building Department

Certificate of Occupancy

CITY OF GLENDALE, CALIFORNIA

NOTE:—Any change of use or occupancy must be approved by the Building Department.

ADDRESS 5426 San Fernando Road

OCCUPANY Type III(N). Group E & F

THIS CERTIFIES THAT, SO FAR AS ASCERTAINED BY OR MADE KNOWN TO THE UNDERSIGNED, THE BUILDING AT THE ABOVE ADDRESS COMPLIES WITH THE APPLICABLE REQUIREMENTS OF THE STATE HOUSING ACT AND ALL BUILDING, ELECTRICAL AND PLUMBING ORDINANCES OF THE CITY OF GLENDALE, AND THAT ALL REQUIRED FLOOR LOAD SIGNS HAVE BEEN INSTALLED.

GERALD B. WILSON
ALBERT T. BROWN, Supt of Buildings

DATE Feb. 10, 1958 **By** [illegible]

Certificate of Occupancy

CITY OF GLENDALE, CALIFORNIA

NOTE:—Any change of use or occupancy must be approved by the Building Department.

ADDRESS 5454 San Fernando Road

OCCUPANY Type III - Group E

THIS CERTIFIES THAT, SO FAR AS ASCERTAINED BY OR MADE KNOWN TO THE UNDERSIGNED, THE BUILDING AT THE ABOVE ADDRESS COMPLIES WITH THE APPLICABLE REQUIREMENTS OF THE STATE HOUSING ACT AND ALL BUILDING, ELECTRICAL AND PLUMBING ORDINANCES OF THE CITY OF GLENDALE, AND THAT ALL REQUIRED FLOOR LOAD SIGNS HAVE BEEN INSTALLED.

E. W. ROLLAND
XXXXXX XXXXXXXXXXXX
ALBERT T. BROWN, Supt of Buildings

DATE 8-15-56

By blm

FORM B-79

Date Nov. 7, 1960

Certificate No. 59

CERTIFICATE OF USE AND OCCUPANCY

FOR EXISTING LEGAL STRUCTURE OR BUILDING

CITY OF GLENDALE

Name Products Research Company

Use & Occupancy Address 5410 San Fernando Road

Use Warehouse, maintenance shop Occupancy F-2 Type Bldg. _____

THIS CERTIFIES THAT SO FAR AS ASCERTAINED BY OR MADE KNOWN TO THE BELOW NAMED PARTIES, THE BUILDING AT THE ABOVE ADDRESS IS A LEGALLY EXISTING BUILDING AND IT HAS BEEN DETERMINED THAT THE CHANGE OF USE OR OCCUPANCY OR BOTH TO THE ABOVE NAMED USE OCCUPANCY AND OWNER OR TENANT WILL NOT RESULT IN ANY INCREASED HAZARD TO LIFE OR LIMB, HEALTH, PROPERTY OR PUBLIC WELFARE AND SUCH USE AND OCCUPANCY COMPLIES WITH THE ZONING APPENDIX OF THE GLENDALE MUNICIPAL CODE.

GERALD B. WILSON
Superintendant of Buildings

WYLIE H. EATON
Zoning Administrator

(ORDINANCE NO. 3182 REQUIRES THAT THIS CERTIFICATE BE POSTED IN A CONSPICUOUS PLACE ON THE PREMISES AND SHALL NOT BE REMOVED EXCEPT BY THE SUPERINTENDANT OF BUILDINGS.)

FORM B-78

SUBJECT TO [illegible] . 3737-U

Date August 31, 1967

Certificate No. 5423
B-17547

CERTIFICATE OF USE AND OCCUPANCY

FOR NEW STRUCTURE OR BUILDING

CITY OF GLENDALE

Name Products Research & Chemical Corp.

Use & Occupancy Address 5630 San Fernando Road

Use Warehouse Occupancy B-2 Type Bldg. IV-N

THIS CERTIFIES THAT SO FAR AS ASCERTAINED BY OR MADE KNOWN TO THE BELOW NAMED PARTIES, THE BUILDING AT THE ABOVE ADDRESS COMPLIES WITH THE APPLICABLE REQUIREMENTS OF THE STATE HOUSING ACT, ALL BUILDING, PLUMBING AND ELECTRICAL ORDINANCES, THE FIRE PREVENTION CODE, AND THE ZONING APPENDIX OF THE GLENDALE MUNICIPAL CODE, AND THAT ALL FLOOR LOAD AND ROOM CAPACITY SIGNS HAVE BEEN INSTALLED.

CLYDE A. BLODGETT
Superintendent of Buildings

WYLIE H. EATON
Zoning Administrator

(ORDINANCE NO. 3568 REQUIRES THAT THIS CERTIFICATE BE POSTED IN A CONSPICUOUS PLACE ON THE PREMISES AND SHALL NOT BE REMOVED EXCEPT BY THE SUPERINTENDENT OF BUILDINGS.)

FORM B-78

Date May 12, 1966

Certificate No. B03471

CERTIFICATE OF USE AND OCCUPANCY

FOR NEW STRUCTURE OR BUILDING

CITY OF GLENDALE

Name Products Research Company

Use & Occupancy Address 5426 San Fernando Road

Use Chemical Manufacturing Occupancy H-2 Type Bldg. II & IV-H

THIS CERTIFIES THAT SO FAR AS ASCERTAINED BY OR MADE KNOWN TO THE BELOW NAMED PARTIES, THE BUILDING AT THE ABOVE ADDRESS COMPLIES WITH THE APPLICABLE REQUIREMENTS OF THE STATE HOUSING ACT, ALL BUILDING, PLUMBING AND ELECTRICAL ORDINANCES, THE FIRE PREVENTION CODE, AND THE ZONING APPENDIX OF THE GLENDALE MUNCIPAL CODE, AND THAT ALL FLOOR LOAD AND ROOM CAPACITY SIGNS HAVE BEEN INSTALLED.

GERALD B. WILSON
Superintendant of Buildings

WYLIE H. EATON
Zoning Administrator

(ORDINANCE NO. 3182 REQUIRES THAT THIS CERTIFICATE BE POSTED IN A CONSPICUOUS PLACE ON THE PREMISES AND SHALL NOT BE REMOVED EXCEPT BY THE SUPERINTENDANT OF BUILDINGS.)

FORM B-78

Date August 7, 1963

Certificate No. 48901

CERTIFICATE OF USE AND OCCUPANCY

FOR NEW STRUCTURE OR BUILDING

CITY OF GLENDALE

Name Products Research Company

Use & Occupancy Address 5426 San Fernando Road

Use Light Metal Mfg. Occupancy E-2 & F-2 Type Bldg. III-N

THIS CERTIFIES THAT SO FAR AS ASCERTAINED BY OR MADE KNOWN TO THE BELOW NAMED PARTIES, THE BUILDING AT THE ABOVE ADDRESS COMPLIES WITH THE APPLICABLE REQUIREMENTS OF THE STATE HOUSING ACT, ALL BUILDING, PLUMBING AND ELECTRICAL ORDINANCES, THE FIRE PREVENTION CODE, AND THE ZONING APPENDIX OF THE GLENDALE MUNCIPAL CODE, AND THAT ALL FLOOR LOAD AND ROOM CAPACITY SIGNS HAVE BEEN INSTALLED.

GERALD B. WILSON
Superintendant of Buildings

WYLIE H. EATON
Zoning Administrator

(ORDINANCE NO. 3182 REQUIRES THAT THIS CERTIFICATE BE POSTED IN A CONSPICUOUS PLACE ON THE PREMISES AND SHALL NOT BE REMOVED EXCEPT BY THE SUPERINTENDANT OF BUILDINGS.)

FORM B-79

EXPIRES JANUARY 7, 1972

Date March 11, 1963

Certificate No. 5422

CERTIFICATE OF USE AND OCCUPANCY

FOR EXISTING LEGAL STRUCTURE OR BUILDING

CITY OF GLENDALE

Name Products Research & Chemical Corp.

Use & Occupancy Address 5440 San Fernando Road

Use Mfg. of sealants & caulking compounds Occupancy F-2, F-2 Type Bldg.

THIS CERTIFIES THAT SO FAR AS ASCERTAINED BY OR MADE KNOWN TO THE BELOW NAMED PARTIES, THE BUILDING AT THE ABOVE ADDRESS IS A LEGALLY EXISTING BUILDING AND IT HAS BEEN DETERMINED THAT THE CHANGE OF USE OR OCCUPANCY OR BOTH TO THE ABOVE NAMED USE OCCUPANCY AND OWNER OR TENANT WILL NOT RESULT IN ANY INCREASED HAZARD TO LIFE OR LIMB, HEALTH, PROPERTY OR PUBLIC WELFARE AND SUCH USE AND OCCUPANCY COMPLIES WITH THE ZONING APPENDIX OF THE GLENDALE MUNICIPAL CODE.

CLYDE A. BLODGETT
Superintendent of Buildings

WYLIE H. EATON
Zoning Administrator

(ORDINANCE NO. 3568 REQUIRES THAT THIS CERTIFICATE BE POSTED IN A CONSPICUOUS PLACE ON THE PREMISES AND SHALL NOT BE REMOVED EXCEPT BY THE SUPERINTENDENT OF BUILDINGS.)



FORM B-78

[illegible] JUNE 7, 1968.

Date [illegible]t. 29, 1967

Certificate No. 5122
BP 17351

CERTIFICATE OF USE AND OCCUPANCY

FOR NEW STRUCTURE OR BUILDING

CITY OF GLENDALE

Name [illegible]roducts Research & Chemical Corp.

Use & Occupancy Address [illegible] [illegible]rando Road

Use [illegible] Occupancy [illegible] Type Bldg. [illegible]

THIS CERTIFIES THAT SO FAR AS ASCERTAINED BY OR MADE KNOWN TO THE BELOW NAMED PARTIES, THE BUILDING AT THE ABOVE ADDRESS COMPLIES WITH THE APPLICABLE REQUIREMENTS OF THE STATE HOUSING ACT, ALL BUILDING, PLUMBING AND ELECTRICAL ORDINANCES, THE FIRE PREVENTION CODE, AND THE ZONING APPENDIX OF THE GLENDALE MUNICIPAL CODE, AND THAT ALL FLOOR LOAD AND ROOM CAPACITY SIGNS HAVE BEEN INSTALLED.

CLYDE A. BLODGETT
Superintendent of Buildings

WYLIE H. EATON
Zoning Administrator

(ORDINANCE NO. 3568 REQUIRES THAT THIS CERTIFICATE BE POSTED IN A CONSPICUOUS PLACE ON THE PREMISES AND SHALL NOT BE REMOVED EXCEPT BY THE SUPERINTENDENT OF BUILDINGS.)



APPLICATION FOR CERTIFICATE OF USE AND OCCUPANCY

Certificate No. BUO-19990104

City of Glendale
Permit Services Center

Accepted by: AD

Receipt No. 0007

MSB Room 101 633 E. Broadway at Glendale Avenue (818) 548-3200

Please read instructions on the back before completing this form.
Please type or print legibly in ink. Complete all numbered boxes.

1 Street Address of New Business: 5426 San Fernando Rd., Glendale, CA 91203	Unit Number	Date: 5/21/99
Name of Business: PRC-DeSoto International, Inc.		Business Phone: 818-240-2060
Name of Applicant (Owner of Business or Corp. Officer): Theodore M. Clark	Title: President	Emergency Phone: 818-242-8148
Mailing Address of Applicant: P.O. Box 1800, Glendale, CA	Zip Code: 91209-1800	
Owner of Building: 5430 Glendale Investors	Mailing Address of Owner: 15260 Ventura Blvd. Sherman Oaks	Phone: (818) 789-5600

2 Proposed Building Use	3 Previous Building Use	4 Floor Area Devoted To Such Use (Sq. Ft.)
Corporate Offices (39)	Corporate Offices (39)	6,500

5 Please describe all of the business activity which you intend to conduct on this property (please attach additional sheet if necessary).
Corporate offices for manufacturing operations.

6 Number of off-street parking spaces	7 Maximum number of EMPLOYEES expected to be on the premises at any given time	8 Maximum number of OTHER PERSONS expected to be on the premises at any given time
294	300	8

9 Will seating be provided on the premises for patrons? [XX] No [ ] Yes
If yes, number of seats to be provided _____ (Please attach a seating plan, complete with location and width of exitways and aisles.)

10 Any outside storage	11 Proposed Occupancy Date
[XX] No [ ] Yes	_____ Earliest date when access for inspection will be available _____
12 Estimated cost of any proposed modification: None	13 Will hazardous materials be used, stored, handled or generated on the premises? [XX] No [ ] Yes If yes, please complete a hazardous materials disclosure permit application and return it with this application.

14 If any of the following specific equipment or material is required for the proposed use, please indicate size, type or quantity:
acids _____ chemical solvents _____ clarifier _____ equipment requiring cooling water _____
explosives _____ flammables _____ grease trap _____ parts washer _____ spray booth _____
spray painting _____ miscellaneous _____

15 I declare under penalty of perjury that the foregoing is true and correct. Executed on _____ at _____ California.
Driver's License No. [redacted]
Signature of Applicant _____

INFORMATION TO BE PROVIDED BY THE BUILDING SECTION

Where applicable, has the applicant been informed of the requirements of the Redevelopment Agency? [✓] No [ ] Yes
Does this use require a permit from the City Manager? [✓] No [ ] Yes

checker AN fee 140 s.s 22 lot 31 block _____ tract 3784
use zone M2 fire zone 2 present occupancy H2/H3/B2 proposed occupancy B/H2/H3

INVESTIGATOR'S REPORT: Subject to P.I.

Building Inspection ok
Zoning ok
Indus. Waste ok
Fire ok
Hazardous Materials _____

PWPSC-83 (Rev. 10/95) Printed on Recycled Paper

Certificate of Use and Occupancy

June 28, 2000 — For Existing Legal Structure or Building — **BUO-19990104**

Named Applicant: **Theordore M. Clark, President**

Named Business: **PRC -Desoto International, Inc**

Street Address: **5426 San Fernando Rd., Glendale, CA 91203**

Use: **CORPORATE OFFICE** Occupancy Classification: **H2/H3/B2**

Square Feet: **6500** Parking Spaces: **294** Zoning: **M2**

This certifies that so far as ascertained by or made known to the below named parties, the building identified above is a legally existing building and has been determined that the change of use or occupancy or both to the named use and occupancy and owner or tenant will not result in any increased hazard to life or limb, health, property or public welfare and such use and occupancy complies with the various ordinances of the city regulating building construction and use.

Stuart D. Tom, P.E.
Building Official

Edith Fuentes
Zoning Administrator

(Section 109.5 Volume I of the Glendale Building and Safety Code requires that this certificate be posted in a conspicuous place on the premises and shall not be removed except by the Permit Services Administrator.)

HANRICH, INC. STRUCTURAL ENGINEERING – COMMERCIAL AND INDUSTRIAL PLANNING

9126 LAS TUNAS DRIVE • TEMPLE CITY • CALIFORNIA 91780 • AREA CODE 213 286-9137 | 283-6721

H. M. HANSEN • S.E. 824 • PRESIDENT

J. A. DIETRICH • VICE PRESIDENT

October 13, 1976

City of Glendale
Department of Building
and Safety

PROJECT: PRODUCTS RESEARCH
5426 San Fernando Road

Gentlemen:

This is to certify that an inspection of the friction pile shaft depths and sizes was made on October 11, 1976.

All shafts were found to exceed the minimum depths and diameter as required by the approved Plans.

Respectfully,

H. M. Hansen

H.M. Hansen
President

sr

5426 SAN.
FERNANDO

September 25, 1980

Mr. Carl Linderman
5426 San Fernando Road
Glendale, CA. 91203

Re: 5426 San Fernando Road
Request for Variance

Dear Mr. Linderman:

The Building Commission at the September 24, 1980 meeting held a public hearing on your request for variance from the requirements of the 1976 Edition of the Uniform Building Code as adopted by the City of Glendale, to allow the use of 1979 Edition of the Code. This request for variance was by application #76230 and applied to the above referenced address.

The Commission, after due consideration, found that the facts required by the 1976 Edition of the Uniform Building Code as adopted by the City of Glendale for the granting of a variance, were present. Your request for variance was granted based on the following facts:

1. That the strict application of the provisions of this Code would result in practical difficulties or unnecessary hardships inconsistent with the general purpose and intent of this Code, because if the project was delayed for ten months, the project could be built as planned by the designer.

2. That there are exceptional circumstances of conditions applicable to the building or structure involved or to the intended use or development thereof that do not generally apply to other buildings or structures, the construction of which is regulated by this Code.

3. That the granting of a variance will not be materially detrimental to the public welfare or injurious to the property or improvements in the neighborhood in which the building or structure is located; and in granting a variance, the Building Commission may impose such conditions as are necessary to protect the public health, safety or welfare in accordance with the purpose and intent of this Code. It will not be detrimental because if the project was delayed for ten months, the project could be built as designed by the designer.

4. That the granting of a variance will not be contrary to the objectives of this Code because the building will be designed in compliance with the 1979 Code.

Section 3-41 of the Glendale Municipal Code, 1964, provides that any person aggrieved by the decision of the Commission granting or denying a variance may appeal to the City Council within fifteen (15) days after the act or determination appealed from, by filing with the City Clerk a written notice of appeal.

Very truly yours,

Alexander C. Pyper
Superintendent of Building

By Martin C. Nixt
Acting Superintendent of Building

ACP:NCN:js

2480 2nd Edwards Ref.

5426 SAN FERNADO RD.

NUMBER STREET

I hereby affirm that there is a construction lending agency for the performance of the work for which this permit is issued (Sec. 3097, Civil Code)

CONSTRUCTION LENDER & BRANCH

MAILING ADDRESS

CITY ZIP

OWNER-BUILDER DECLARATION

I hereby affirm that I am exempt from the Contractor's License Law for the following reason: *(Sec. 7031.5, Business and Professions Code: Any city or county which requires a permit to construct, alter, improve, demolish, or repair any structure, prior to its issuance also requires the applicant for such permit to file a signed statement that he is licensed pursuant to the provisions of the Contractor's License Law, Chapter 9 (commencing with Section 7000) of Division 3 of the Business and Professions Code, or that he is exempt therefrom, and the basis for the alleged exemption. Any violation of Section 7031.5 by any applicant for a permit, subjects the applicant to a civil penalty of not more than five hundred dollars ($500).)*

☐ I, as owner of the property, or my employees with wages as their sole compensation, will do the work, and the structure is not intended or offered for sale. *(Sec. 7044, Business and Professions Code: The Contractor's License Law does not apply to an owner of property who builds or improves thereon and who does such work himself or through his own employees, provided that such improvements are not intended or offered for sale. If, however, the building or improvement is sold within one year of completion, the owner-builder will have the burden of proving that he did not build or improve for the purpose of sale.)*

☐ I, as owner of the property, am exclusively contracting with licensed contractors to construct the project. *(Sec. 7044, Business and Professions Code: The Contractor's License Law does not apply to an owner of property who builds or improves thereon, and who contracts for such projects with a contractor(s) licensed pursuant to the Contractor's License Law.)*

☐ I am exempt under Sec. _____, B. & P.C. for this reason _____

Date _____ Owner _____

WORKERS' COMPENSATION DECLARATION

I hereby affirm that I have a certificate of consent to self-insure, or a certificate of Workers' Compensation Insurance, or a certified copy thereof. *(Sec. 3800, Labor Code.)*

Policy No. _____ Company _____

CERTIFICATE OF EXEMPTION FROM WORKERS' COMPENSATION INSURANCE

(This section need not be completed if the permit is for one hundred dollars ($100) or less.)

I certify that in the performance of the work for which this permit is issued, I shall not employ any person in any manner so as to become subject to the Workers' Compensation Laws of California.

NOTICE TO APPLICANT: If, after making this Certificate of Exemption you should become subject to the Workers' Compensation provisions of the Labor Code, you must forthwith comply with such provisions or this permit shall be deemed revoked.

Applicant _____ Date _____

I agree not to occupy or allow occupancy of any building authorized by this permit until final building inspection has been received.

I certify that I have read this application and state that the above information is correct. I agree to comply with all city and county ordinances and state laws relating to building construction, and hereby authorize representatives of this city to enter upon the above-mentioned property for inspection purposes.

Signature of Applicant _____ Date 10-13-88

Form PWB 51 (Rev 8/88)

PERMANENT

PLAN CHECK VALIDATION

5426 SAN FERNADO RD

NUMBER STREET

APPLICATION FOR A

BUILDING PERMIT

BUILDING SECTION, PUBLIC WORKS DIVISION

633 E. BROADWAY, CITY OF GLENDALE, CA 91206-4390 (818) 956-4835

NOTE: WHEN PROPERLY VALIDATED IN THIS SPACE, THIS FORM CONSTITUTES A BUILDING PERMIT TO DO THE WORK PRESCRIBED HEREIN.

1916B010 01/06/89CHEK 81.20

LICENSED CONTRACTOR'S DECLARATION

I hereby affirm that I am licensed under provisions of Chapter 9 (commencing with Section 7000) of Division 3 of the Business and Professions Code, and my license is in full force and effect.

CONTRACTOR DARRYL LUI 221	CITY LIC. NO
MAILING ADDRESS 1375 RAYMOND	TEL. NO. 5007434
CITY GLENDALE	ZIP 91201
☐ARCH ☐ENGR. BRIAN SCHRANER	STATE LIC. NO.
MAILING ADDRESS 538 WEST HARVARD	TEL. NO. 5008508
CITY GLENDALE CALIF	ZIP 91204
OWNER P.R.C.	TEL. NO
MAILING ADDRESS 5426 SAN FERNADO	
CITY GLENDALE CALIA	ZIP 91203

DESCRIPTION OF WORK

NEW ☒ ADD'N ☐ ALTER. ☐ REPAIR ☐ DEMOLISH ☐

FLOOR AREA INCR. OR DECR. (SQ. FT.)	NO. OF STORIES	NO. OF DWELLING UNITS
6120		

PRESENT BLDG. USE | PROPOSED BLDG USE

DESCRIBE WORK TO BE DONE PARKING LOT

LOT WIDTH 51 LOT DEPTH 120 NO. OF EXISTING BLDGS ON LOT 0

NOTE! PROVIDE PLOT PLAN ON BACK SIDE OF THIS COPY ONLY

VALUATION NOTE: Include Labor, Mat., Wiring, Plumb., Heat, Etc. $ 10,000

WORKERS COMPENSATION EXPIRE DATE

MAP BK. 5638 PAGE 18 PARCEL # Por 32 SEC. SH. 20 UBC Ed 82

LOT NO. Por 3 BLOCK NO. _____ TRACT Por Town of Glendale

USE ZONE AA FIRE ZONE 3 OCCUPANCY _____ TYPE OF CONSTR. _____ OCC LOAD _____

REQ'D SET BACKS	FRONT	RIGHT SIDE	LEFT SIDE	REAR	SPECIAL CASE	SEATS
	31	0'	0'	0'		

CITY ENGINEER

EASEMENT None

DIST. FACE OF CURB TO P.L. 12 FT. SEWER YES (NO) GRADING 885 cy

PKG SPC 31 (Not Req'd)

10-13-88 PUBLIC SERVICE WATER Fee ELECTRIC

PLANNING Bexxell 1/6/89

P.C. FEE _____ PERM. PLAN ☒ W/OUT PLAN ☐ CHECKER'S APPROVAL WL

PERMIT FEE 80.50

I certify that I have read this application and state that the above information is correct. I agree to comply with all city and county ordinances and state laws relating to building construction, and hereby authorize representatives of this city to enter upon the above-mentioned property for inspection purposes.

Driver's License No. _____

Signature of Applicant _____ Date 10-13-88

PERMANENT


INSPECTION RECORD

ITEM SET BACKS FRONT | L. SIDE | FIELD CHECK R. SIDE | REAR TRENCHES: WIDTH____ DEPTH ____	INSPECTOR	DATE
1st FLOOR JOIST: SLAB____		
FRAMING____		
FINAL EXPIRED	Abella	03-06-91

PARTIAL OR MISC. INSPECTIONS

OK TO PAVE	Bert	1-26-89

NOTE: LOCATE ALL STRUCTURES ON LOT. MAKE BOTTOM OF PAGE THE STREET FRONTAGE.

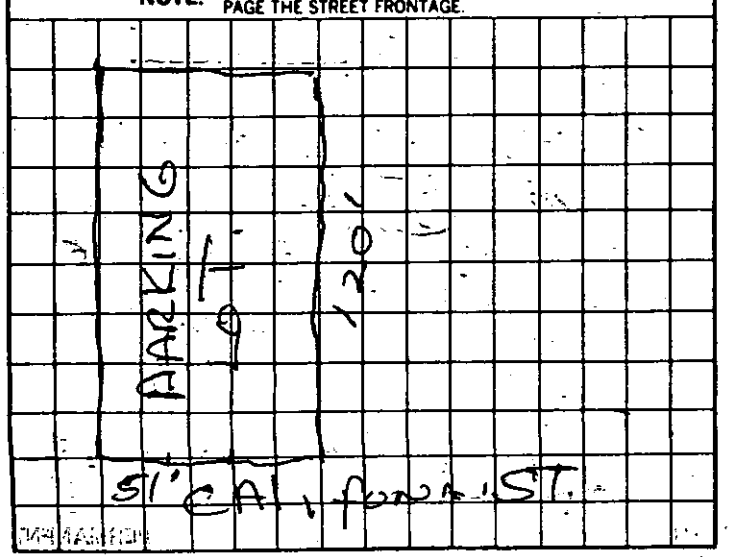

EXEMPTION DECLARATION

I certify that I am exempt from the "License required" provisions of the Contractor License Law. (State basis of exemption)

no employee

If I should become subject to the workmen's compensation provisions of the Labor Code of California I will forthwith comply with the provisions of Section 3700 or my permit will be deemed revoked.

Date Signature of Exempt Individual

Section 19831 of the Health & Safety Code requires the following:

"OWNER-BUILDER VERIFICATION

"Attention Property Owner:

"An 'owner-builder' building permit has been applied for in your name and bearing your signature.

"Please complete and return this information in the envelope provided at your earliest opportunity to avoid unnecessary delay in processing and issuing your building permit. No building permit will be issued until this verification is received.

1. I personally plan to provide the major labor and materials for construction of the proposed property improvement (yes or no) YES.

2. I (have/have not) HAVE signed an application for a building permit for the proposed work.

3. I have contracted with the following person (firm) to provide the proposed construction:

Name _____
Address _____ City _____
Phone _____ Contractors License No. _____

4. I plan to provide portions of the work, but I have hired the following person to coordinate, supervise, and provide the major work:

Name DAVID DEMSKY
Address _____ City 1604 VICTORY BLVD. GLENDALE CA
Phone 242-3181 Contractors License No. _____

5. I will provide some of the work but I have contracted (hired) the following persons to provide the work indicated:

Name	Address	Phone	Type of Work

Signed: Carl Lindemann
Property owner
Social Security number [redacted]
Date: 10-16-80

C R Lindemann

PWB-121 (7/80)

CITY OF GLENDALE
PUBLIC WORKS DIVISION
OWNER-BUILDER INFORMATION

Dear Property Owner:

State law Sec. 19830 & 19831 of part 3 of division 13 of the Health & Safety Code requires the following information be supplied to you:

"OWNER–BUILDER INFORMATION

"Dear Property Owner:

"An application for a building permit has been submitted in your name listing yourself as the builder of the property improvements specified.

"For your protection you should be aware that as 'owner-builder' you are the responsible party of record on such a permit. Building permits are not required to be signed by property owners unless they are personally performing their own work. If your work is being performed by someone other than yourself, you may protect yourself from possible liability if that person applies for the proper permit in his or her name.

"Contractors are required by law to be licensed and bonded by the State of California and to have a business license from the city or county. They are also required by law to put their license number on all permits for which they apply.

"If you plan to do your own work, with the exception of various trades that you plan to subcontract, you should be aware of the following information for your benefit and protection:

"If you employ or otherwise engage any persons other than your immediate family, and the work (including materials and other costs) is $200 or more for the entire project, and such persons are not licensed as contractors or subcontractors, then you may be an employer.

"If you are an employer, you must register with the state and federal government as an employer and you are subject to several obligations including state and federal income tax withholding, federal social security taxes, workers' compensation insurance, disability insurance costs, and unemployment compensation contributions.

"There may be financial risks for you if you do not carry out these obligations, and these risks are especially serious with respect to workers' compensation insurance.

"For more specific information about your obligations under federal law, contact the Internal Revenue Service (and, if you wish, the U. S. Small Business Administration). For more specific information about your obligations under state law, contact the Department of Benefit Payments and the Division of Industrial Accidents.

"If the structure is intended for sale, property owners who are not licensed contractors are allowed to perform their work personally or through their own employees, without a licensed contractor or subcontractor, only under limited conditions.

"A frequent practice of unlicensed persons professing to be contractors is to secure an 'owner-builder' building permit, erroneously implying that the property owner is providing his or her own labor and material personally. Building permits are not required to be signed by property owners unless they are performing their own work personally.

"Information about licensed contractors may be obtained by contacting the Contractors' State License Board in your community or at 1020 N Street, Sacramento, California 95814.

"Please complete and return the enclosed owner-builder verification form so that we can confirm that you are aware of these matters. The building permit will not be issued until the verification is returned.

Very truly yours,

B-70

BUILDING RECORD

ADDRESS 5426 San Fernando Road, Lot 31, Tract 3784

TYPE III(N), Group E & F

PERMIT NO. 55692

COMPLETED 1-2-58

ARCHITECT

ENGINEER

CONTRACTOR Edgar N. Gregg

VALUATION	STORIES	ROOMS	APART'S.	EXT. WALLS	FIRE ZONE	USE ZONE
$40,000.00	1	1		Cement Block	2	M-2

INSPECTIONS

DATE	INSPECTOR	REMARKS
1-2-58	F.W.Leggitt	Final Inspection C.O.I.

B-70

BUILDING RECORD

ADDRESS 5426 San Fernando

Port. of Lot 31
Tract 3784

TYPE III & Group F

PERMIT NO. 43510

COMPLETED February 11, 1953

ARCHITECT

ENGINEER

CONTRACTOR Edgar N. Gregg, 208 East Glenoaks Glendale 7

VALUATION	STORIES	ROOMS	~~APART'S~~	EXT. WALLS	FIRE ZONE	USE ZONE
$19,000.00	1	1	Warehouse	Cement Block	2	M-2

INSPECTIONS

DATE	INSPECTOR	REMARKS
2-11-53	R. H.	Final Building Inspection COI

5426 SAN FERNANDO RD.

NUMBER STREET

APPLICATION FOR A

BUILDING PERMIT

BUILDING SECTION, PUBLIC WORKS DIVISION
633 E. BROADWAY, CITY OF GLENDALE, CA 91205 956-4835

LICENSED CONTRACTOR'S DECLARATION

I hereby affirm that I am licensed under provisions of Chapter 9 (commencing with Section 7000) of Division 3 of the Business and Professions Code, and my license is in full force and effect.

CONTRACTOR	CITY LIC. NO.
OWNER	
MAILING ADDRESS	TEL. NO.
5426 SAN FERNANDO RD	240-2060
☐ ARCH. ☐ ENGR. H.L. STANDEFER	STATE LIC. NO. 6578
MAILING ADDRESS	TEL. NO.
4344 LAUREL CANYON	761 2745
OWNER	TEL. NO.
CARL LINDERMAN	240-2060
MAILING ADDRESS	
5426 SAN FERNANDO RD.	

I hereby affirm that there is a construction lending agency for the performance of the work for which this permit is issued. (Sec. 3097, Civil Code.)

CONSTRUCTION LENDER & BRANCH: NONE

MAILING ADDRESS:

CK. CASH M.O. PLAN CHECK VALIDATION

70474 APR 14 80PC 171

DESCRIPTION OF WORK

NEW ☐ ADD'N ☑ ALTER. ☐ REPAIR ☐ DEMOLISH ☐

FLOOR AREA INCR. OR DECR. (SQ. FT.)	NO. OF STORIES	NO. OF DWELLING UNITS
6075	1	

PRESENT BLDG. USE	PROPOSED BLDG. USE
WARE HOUSE	WARE HOUSE

DESCRIBE WORK TO BE DONE: CONCRETE TILT UP

WOOD FRAME ROOF

LOT WIDTH	LOT DEPTH	NO. OF EXISTING BLDGS. ON LOT
761.43	619.1	12

NOTE! PROVIDE PLOT PLAN ON BACK SIDE OF THIS COPY ONLY

VALUATION NOTE: Include Labor, Mat., Wiring, Plumb., Heat, Etc. $ 60,000

WORKERS COMPENSATION EXPIRE DATE

MAP BK 2638 PAGE 18 PARCEL # 22 SEC. SH. 20

LOT NO. Por 31 BLOCK NO. ____ TRACT Wm Islinda

USE ZONE	FIRE ZONE	OCCUPANCY	TYPE OF CONSTR.
M2	2	H2	IN

REQ'D SET BACKS	FRONT	RIGHT SIDE	LEFT SIDE	REAR	SPECIAL CASE
	0	0	0	0	Yes 76230 Variance

CITY ENGINEER: None

EASEMENT ____

DIST. FACE OF CURB TO P.L. 10 FT. SEWER (YES) NO GRADING

PUBLIC SERVICE	PLANNING
WATER 10 ELECTRIC	
P.C. FEE ____ PERM. PLAN ☑	CHECKER'S APPROVAL
PERMIT FEE 263.55 W/O PLAN ☐	John Tye

I certify that I have read this application and state that the above information is correct. I agree to comply with all city and county ordinances and state laws relating to building construction, and hereby authorize representatives of this city to enter upon the above-mentioned property for inspection purposes.

M1@0 SM 320
200

Signature of Applicant Carl Linderman Date 4-15-80

STRONG MOTION FEE

Form PWB-51 (Rev. 7/79)

Check under 79 code.

PERMANENT

CK. CASH M.O. NOTE: WHEN PROPERLY VALIDATED IN THIS SPACE, THIS FORM CONSTITUTES A BUILDING PERMIT TO DO THE WORK PRESCRIBED HEREIN.

77537 JUL 15 80 BP 26675 2.00

77536 JUL 15 80 BP 2.00

#2


INSPECTION RECORD

ITEM	INSPECTOR	DATE
SET BACKS FRONT | L. SIDE | FIELD CHECK R. SIDE | REAR		
TRENCHES: WIDTH ~~bar~~ DEPTH	R.D	1-21-81
1st FLOOR ~~JOIST~~ SLAB	R.D	2-4-81
FRAMING	R.D	5-28-81
FINAL Fixt RRD		

PARTIAL OR MISC. INSPECTIONS

14 piers dep. by Merrick		
	R.D	1-21-81
Slab on grade	R.D	2-5-81
Side cafes w/re-bar	Merrick R.D	2-12-81
6 panels	R.D	2-19-81
Pad 6 add panels re-bar	R.D	2-25-81
Re-bar 6 panels - dep. by Merrick	R.D	2-27-81
" " 2 " "	R.D	3-6-81
Retainers	R.D	4-8-81
Form strip - rod and	R.D	5-28-81

NOTE: LOCATE ALL STRUCTURES ON LOT. MAKE BOTTOM OF PAGE THE STREET FRONTAGE.

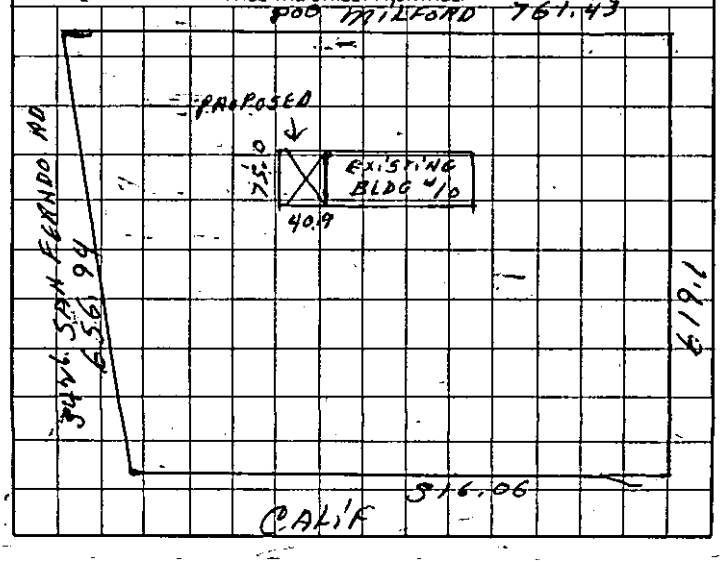

5426 San Fernando
NUMBER STREET

APPLICATION FOR A

BUILDING PERMIT

BUILDING SECTION, PUBLIC WORKS DIVISION
633 E. BROADWAY, CITY OF GLENDALE, CA 91205 956-4835

LICENSED CONTRACTOR'S DECLARATION

I hereby affirm that I am licensed under provisions of Chapter 9 (commencing with Section 7000) of Division 3 of the Business and Professions Code, and my license is in full force and effect.

CONTRACTOR Owner Lindeman	CITY LIC. NO.
MAILING ADDRESS 5430 San Fernando	TEL. NO. 240-2060
☑ ARCH. ☑ ENGR. HL, STANDEFER	STATE LIC. NO. 6578
MAILING ADDRESS 4344 Laurel Canyon Blvd	TEL. NO. 761 2745
OWNER Carl Lindeman Research Prods	TEL. NO. 240 2060
MAILING ADDRESS 5430 San Fernando	

I hereby affirm that there is a construction lending agency for the performance of the work for which this permit is issued. (Sec. 3097, Civil Code.)

CONSTRUCTION LENDER & BRANCH

MAILING ADDRESS

DESCRIPTION OF WORK

NEW ☑ ADD'N ☐ ALTER. ☐ REPAIR ☐ DEMOLISH ☐

FLOOR AREA INCR. OR DECR. (SQ. FT.)	NO. OF STORIES	NO. OF DWELLING UNITS
12127	1	

PRESENT BLDG. USE — PROPOSED BLDG. USE Warehouse

DESCRIBE WORK TO BE DONE Concrete floor walls
Glue Lam Trusses Roof System

LOT WIDTH	LOT DEPTH	NO. OF EXISTING BLDGS. ON LOT
761	619	11

NOTE! PROVIDE PLOT PLAN ON BACK SIDE OF THIS COPY ONLY

VALUATION NOTE: Include Labor, Mat., Wiring, Plumb., Heat, Etc. $181,905

WORKERS COMPENSATION EXPIRE DATE

MAP BK. 5638 PAGE 18 PARCEL # 32 SEC. SH. 20
LOT NO. 31 BLOCK NO. TRACT 3784

USE ZONE	FIRE ZONE	OCCU-PANCY	TYPE OF CONSTR.
M2	2	B2	III N

REQ'D SET BACKS	FRONT	RIGHT SIDE	LEFT SIDE	REAR	SPECIAL CASE
	0	0	0	0	—

CITY ENGINEER
EASEMENT
DIST. FACE OF CURB TO P.L. ____ FT. SEWER YES NO GRADING E B W

WATER PUBLIC SERVICE ELECTRIC PLANNING

P.C. FEE	PERM. PLAN ☑	CHECKER'S APPROVAL
PERMIT FEE	W/OUT PLAN ☐	J.T. LN

I certify that I have read this application and state that the above information is correct. I agree to comply with all city and county ordinances and state laws relating to building construction, and hereby authorize representatives of this city to enter upon the above-mentioned property for inspection purposes.

Signature of Applicant Carl Lindeman Date 11-30-79

STRONG MOTION FEE micro 5.00

PERMANENT

CK. CASH M.O. PLAN CHECK VALIDATION
#6357 3 OCT 17 79 PC 33.22
658891 NOV 30 79 MS 5.00 A

CK. CASH M.O. NOTE: WHEN PROPERLY VALIDATED IN THIS SPACE, THIS FORM CONSTITUTES A BUILDING PERMIT TO DO THE WORK PRESCRIBED HEREIN.
658887 NOV 30 79 BP 42.66 A
658888 NOV 30 79 BP 50.73 A


INSPECTION RECORD

ITEM	INSPECTOR	DATE
SET BACKS FRONT 0 L. SIDE 0 FIELD CHECK R. SIDE 0 REAR 0		
TRENCHES: WIDTH Pilas DEPTH		
1st FLOOR JOIST: SLAB	QL	3/26/80
FRAMING		
FINAL FX OK REC		

PARTIAL OR MISC. INSPECTIONS

OK to pour conc. on foundation piles only	QL	2/11/80
called up Engr. he is aware of pile failure	as	2/28/80
ok corp to please expose west corner	QL	3/13/80
ok rebar panel N-1 to 8 N-9 A&B E-3.5-1, W-1 to 3	QL	4/17/80
OK to place concrete pile caps (W-corner)	QL	4/18/80
Pilasters & bar tie	Foundation	
	R.D	6-24-80
Roof nailing ok	as	8/1/80
ok frame insp. for elect. approval	as	9/5/80
send notice bldg. permit to Expires 1/23/81	as	1/14/81

NOTE: LOCATE ALL STRUCTURES ON LOT. MAKE BOTTOM OF PAGE THE STREET FRONTAGE.

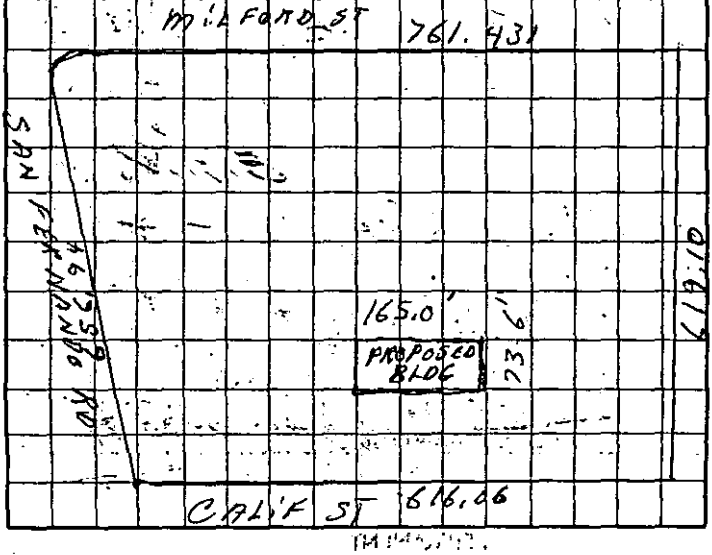

JOB ADDRESS

5426 SAN FERNANDO RD.
NUMBER STREET

8585

APPLICATION FOR A

HEATING, VENTILATING, AIR-CONDITIONING OR REFRIGERATION PERMIT

BUILDING SECTION, PUBLIC WORKS DIVISION
CITY OF GLENDALE, CALIFORNIA

NOTE: WHEN PROPERLY VALIDATED IN THIS SPACE THIS FORM CONSTITUTES A PERMIT TO DO THE WORK DESCRIBED HEREON.

CK. MO. CASH 33952 MR 27 '91 PD 91.00

CONTRACTOR AIR COND. CO INC.	STATE LIC. NO. 120486
MAILING ADDRESS GLEN. 91201 6265 SAN FERNANDO	TEL. NO. 244-6671
OWNER PRODUCTS RES. CHEMICAL	CITY BUS. LIC. 17045
MAILING ADDRESS 2819 EMPIRE BURBANK	TEL. NO. 848-3792

DESCRIPTION OF BLDG.

NEW [X] ADD'N [ ] ALTER. [ ] REPLACE [ ]

FEE COMPUTATION

QUAN.	ITEM	UNIT COST	FEE
	GAS SYSTEMS:		
	APPLIANCE VENT		
	AIR HANDLING UNITS		
	EVAPORATIVE COOLERS		
2	VENTILATING SYSTEMS (FAN, HOOD, ETC.)	2.00	4.00
	REFRIGERATION SYSTEMS ALTERED, REPAIRED OR ADDED TO		
	AIR-CONDITIONING SYSTEMS ALTERED, REPAIRED OR ADDED TO		
	HEATING APPLIANCE OR SYSTEM ALTERED, REPAIRED OR ADDED TO		

HEATING APPLIANCES

(INSTALLED, OR RELOCATED)

TYPE	B.T.U.	FEE
1-GAS PAC. UNIT	80,000	4.00
4-GAS PAC. UNITS OVER	100,000	20.00

BOILERS, COMPRESSORS OR ABSORPTION SYSTEMS INSTALLED OR RELOCATED

QUANTITY	TYPE	HP OR B.T.U.	UNIT COST	FEE
8	PAC. UNIT	2-4 & 6-8HP	@ 7.50 EA.	60.00
			@ "	
			@ "	

I have carefully read and examined the above application and know the same to be true and correct. All provisions of Laws and Ordinances covering this type of construction will be complied with whether specified herein or not. No person shall be employed in violation of the Labor Code of the State of California.

PERMIT FEE	3.00
INVESTIGATION FEE	
TOTAL FEE	91.00

Jim R Rodriguez ACCO
SIGNATURE OF CONTRACTOR OR AUTHORIZED AGENT

FORM B-55

PERMANENT

INSPECTION RECORD

ITEM	INSPECTOR	DATE
Ground Work	—	—
Gas	—	—
Rough Heating		9-19-77
Rough Refrig. or Air Cond.		9-19-77
Ducts *		9-19-77
Final Heating		9-29-77
Final Refrig. or Air Cond.		9-29-77

CORRECTIONS & PARTIAL INSPECTIONS

* OK - Ducts, Trunks & Risers thru 2nd Fl. 10-5-77

—

Not Ready 10-7-77

Install Dampers on Sup. Ducts. Where Duct Runs Through Terminated No Cover 10-19-77

—

Cover not made 10-25-77

OCT 1977

JOB ADDRESS

5426 San Fernando Rd
NUMBER STREET

APPLICATION FOR A

HEATING, VENTILATING, AIR-CONDITIONING OR REFRIGERATION PERMIT

BUILDING SECTION, PUBLIC WORKS DIVISION
CITY OF GLENDALE, CALIFORNIA

CONTRACTOR M.S. McCabe	STATE LIC. NO. 274879
MAILING ADDRESS P.O. Box 3145 Glendale	TEL. NO. 242-8762
OWNER P.R.Q.	CITY BUS. LIC. 17094
MAILING ADDRESS 5454 San Fernando	TEL. NO.

NOTE: WHEN PROPERLY VALIDATED IN THIS SPACE THIS FORM CONSTITUTES A PERMIT TO DO THE WORK DESCRIBED HEREON.

CK. MO. CASH 35511 JUN 15 '77 AL 11.00

DESCRIPTION OF BLDG.

NEW ☒ ADD'N ☐ ALTER. ☐ REPLACE ☐

FEE COMPUTATION

QUAN.	ITEM	UNIT COST	FEE
	GAS SYSTEMS:		
	APPLIANCE VENT		
	AIR HANDLING UNITS		
	EVAPORATIVE COOLERS		
	VENTILATING SYSTEMS (FAN, HOOD, ETC.)		
	REFRIGERATION SYSTEMS ALTERED, REPAIRED OR ADDED TO		
	AIR-CONDITIONING SYSTEMS ALTERED, REPAIRED OR ADDED TO		
	HEATING APPLIANCE OR SYSTEM ALTERED, REPAIRED OR ADDED TO		

HEATING APPLIANCES

(INSTALLED, OR RELOCATED)

TYPE	B.T.U.	FEE
Delta Duct Heater	72000	4.00

BOILERS, COMPRESSORS OR ABSORPTION SYSTEMS INSTALLED OR RELOCATED

QUANTITY	TYPE	HP OR B.T.U.	UNIT COST	FEE
1	Surpinem Air Cond.	BHP 96000	@ 7.00 Ea	4.00
			@ "	
			@ "	

I have carefully read and examined the above application and know the same to be true and correct. All provisions of Laws and Ordinances covering this type of construction will be complied with whether specified herein or not. No person shall be employed in violation of the Labor Code of the State of California.

PERMIT FEE	3.00
INVESTIGATION FEE	
TOTAL FEE	11.00

Billy J. McCabe

SIGNATURE OF CONTRACTOR OR AUTHORIZED AGENT

FORM B-55 PERMANENT

INSPECTION RECORD

ITEM	INSPECTOR	DATE
Ground Work		
Gas		
Rough Heating		
Rough Refrig. or Air Cond.		
Ducts	[illegible]	[illegible]
Final Heating		
Final Refrig. or Air Cond.	[illegible]	[illegible]

CORRECTIONS & PARTIAL INSPECTIONS

OK to Cover Ducts, 2nd Fl
[illegible]

Covers not made [illegible]

OCT 7 1977

B-26

OWNER PRODUCTS RESEARCH ADDRESS 5426 SAN FERNANDO

PURPOSE OF BUILDING BRICK Whse. SPECIAL PERMIT NO.

LOT BLK TRACT FIRE DISTRICT NO.

BUILDING			PLUMBING OVER			PLASTERING			WIRING (over)		
Date 12-15-48			Date 12-13-48			Date 1-5-49			Date 12-27-48 Out. 30		
			No. 85-878			No. 27537			No. 54118 Sw. 6		
No. 33985			Fix. 1 1 Sump						Range Fix.		
Amt. #1200-			Htr. 1 1 Drain			Yds. Int. 500			Htr. Mot.		
			Gas. 1 1 Wtr. Sys.			Yds. Ext. —			Trans.		
Con. OWNER			Con. STORY & SONS			Con. D.W. SMALL			Con. PIPPITT ELECT		
	Date	Insp.		Date	Insp.		Date	Insp.		Date	Insp.
Foundation			Rough	12-20-48	Carr	Ext. Lath			Rough	12-27-48	OT
1st Floor Joist			Gas	1-14-49	Mc	In. Lath	1-6	JAH.	Finish Wire	1-27-49	H
			Sewer	12-20-48	Carr	Ext. Scratch			Fixtures	1-31-49	H
Frame	12-27	R.H.	Cesspool			In. Brown	1-10	JAH.	Motor		
Finish	4-4-49	R.H.	Heating			Ext. Brown			Furnace		
			Finish	1-27-49	H	Finish	1-13	JAH.	Range		

SEWER	HEATING	ELECTRIC	LATHING	WIRING
Date 12-13-48	Date 1-27-49	Date	Date 1-5-49	Date 1-26-49 Out. 20
No.	No. 86529	No.	No. 27531	No. 54381 Sw. 6
Sewer No. EXIST.	Wall	Sw.		Range Fix. 20
Cesspool	Floor 2 Dual	Mot.	Yds. Int. 430	Htr. 1-10-1-15 Mot. 3
Septic	Unit		Yds. Ext.	1-2 Trans.
Con.	Con. STORY & SONS		Con. T.W. WILLIAMS Con.	G. PIPPITT

St melts
3 & Power meters } installed 1/11/49 - DT

Plbg.
1-25-49 Issued to Elec 1-27-49 OK
86495
1 Fired Gas
Story & Sons

Plbg
1-27-49
86529
1 Gas Stv.
Story & Sons

54381 - R.O 1/28/49 HCH Except twist lock receptacles in laboratory

Elect. Per. No. 54744
3-10-49 Gordon D. Pippitt Rough 3/10/49 DT
40 outlets, 2 Fixtures, 11 motors - 27½ HP
1 - 3 HP
2 - 2 HP
3 - ½ HP
3 - 1 HP

MAR 15 1949
By

B-26

OWNER Products Research Corp. ADDRESS 5426 San Fernando Rd.

PURPOSE OF BUILDING Remodel SPECIAL PERMIT NO.

LOT Por. 31 BLK TRACT 3284 FIRE DISTRICT NO.

BUILDING

Date 2-1-51

No. 39536

Amt. 3.00

Con. W.R. Hartee

	Date	Insp.
Foundation		
1st Floor Joist		
Frame	2-6-51	RH
Finish	3-26-51	RH

SEWER

Date

No. 99918

Sewer No. Exist

Cesspool

Septic

Con.

PLUMBING

Date 2-28-51

No. 99918

Fix. 10

Htr. 1 WATER SYSTEM 1

Gas. 1

Con. Stacy Plbg.

	Date	Insp.
Rough	3-30-51	Caw
Gas	4-26-51	OJR
Sewer		
Cesspool		
Heating		
Finish	4-26-51	OJR

HEATING

Date

No.

Wall

Floor Dual

Unit

Con.

ELECTRIC

Date

No.

Sw.

Mot.

PLASTERING

Date 2-7-51

No. 31070

Yds. Int.

Yds. Ext. 20

Con. Dw. Small

	Date	Insp.
Ext. Lath		
In. Lath	2-7-51	leh
Ext. Scratch		
In. Brown	2-8-51	leh
Ext. Brown		
Finish	2-14-51	leh

LATHING

Date 2-7-51

No. 31069

Yds. Int. 20

Yds. Ext.

Con. Dw. Williamson

WIRING

Date 3-16-51 Out. 4

No. 62097 Sw. 3

Range Fix. 4

Htr. Mot.

Trans.

Con. H. L. Myer

	Date	Insp.
Rough	3-19-51	D
Finish Wire	3-19-51	D
Fixtures	3-19-51	D
Motor		
Furnace		
Range	Roof Fin 5/31/50 DT	

WIRING

Date 5-29-50 Out.

No. 54011 Sw.

Range Fix.

Htr. 3/4 HP Mot. 1

Dryer Trans. 1

Con. H.L. Magee

B-26

OWNER Products Research Co. ADDRESS 5426 San Fernando

PURPOSE OF BUILDING Install Elec. Hoist Monorail SPECIAL PERMIT NO.

LOT Por 31 BLK TRACT West Glendale 5y5. FIRE DISTRICT NO. 3 M2

BUILDING

Date 1-18-54

No. 46216

Amt. 1,000

Con. OWNER

	Date	Insp.
Foundation		
1st Floor Joist		
Frame		
Finish	APR 1 '54	K.G.

PLUMBING

Date 1-18-54

No. 19092

Fix. WATER SYSTEM

Htr. WATER SOFTENER

Gas. 1 SPRINKLER SYSTEM

Con. L. G. Bishop.

	Date	Insp.
Rough		
Gas		
Sewer		
Cesspool		
Heating		
Finish	JAN 18 '54	Conv

PLASTERING

Date

No.

Yds. Int.

Yds. Ext.

Con.

	Date	Insp.
Ext. Lath		
In. Lath		
Ext. Scratch		
In. Brown		
Ext. Brown		
Finish		

WIRING

Date 1-20-54 Out. 1

No. 72590 Sw. 2

Range Fix.

Htr. 1/4" Mot. 1

Power Pole Trans.

Con. Fjelstrom

	Date	Insp.
Rough	JAN 20 '54	H.
Finish Wire	APR 1 '54	H.
Fixtures		
Motor		
Furnace		
Range		

SEWER

Date

No.

Sewer No.

Cesspool

Septic

Con.

HEATING

Date

No.

Wall

Floor Dual

Unit

Con.

ELECTRIC

Date

No.

Sw.

Mot.

LATHING

Date

No.

Yds. Int.

Yds. Ext.

Con.

WIRING

Date 2-19-54 Out.

No. 72911 Sw.

Range Fix.

Htr. 3/4 Mot. 1

Trans.

Con. Fjelstrom

#72911
Ro FEB 25 '54
Fin FEB 25 '54

3-22-5
#7317
3-Su
(3600 w) 3-NT
Fjelstro

Rj MAR 22 '54
Fin MAR 22 '5
added le

B-26

OWNER E. E. Boyd ADDRESS 5426 San Fernando

PURPOSE OF BUILDING offices SPECIAL PERMIT NO.

LOT Por 31 BLK TRACT 3784 FIRE DISTRICT NO. 2 M2

BUILDING

Date 3-8-57
No. 54043
Amt. $2,000.00
Con. W. R. Harter

	Date	Insp.
Foundation		
Steel		
1st Floor Joist		
Frame		
Finish	4/25/57	JWL

PLUMBING

Date
No.
Fix. WATER SYSTEM
Htr. WATER SOFTENER
Gas. SPRINKLER SYSTEM
Con.

	Date	Insp.
Rough		
Gas		
Sewer		
Cesspool-Tank		
Rough Heating		
Heating	JUN 13 '57	mc
Finish		

HEATING

Date 3-25-57
No. 40374
~~Wall~~ water cooler
Floor
Con.

	LATH.	PLAST.
Date		
No.		
Yds. Int.		
Yds. Ext.		
Con		

	Date	Insp.
Ext. Lath		
Int. Lath		
Ext. Scratch		
Int. Brown		
Ext. Brown		
Finish		

SEWER

Date
No.
Sewer No.
Cesspool
Septic
Con.

WIRING

Date 3-12-57 Out. 17
No. 85333 Sw. 3
Range Oven Fix. 7
Htr. Dryer Trans.
Mot.
Con H. L. Magee

	Date	Insp.
Rough	4/24/57	"
Finish Wire	"	"
Fixtures		
Meter		

Date 85731 Out. 10
No. 4/23/57 Sw.
Power Pole Fix.
Htr. 2 Mot. 14
Con Magee Elec

	Date	Insp.
Rough		
Finish Wire		
Fixtures		

Wall frame only Interior 3/12/57 R.H.

B-26

OWNER Prod. Research ADDRESS 5426 San Fernando

PURPOSE OF BUILDING SPECIAL PERMIT NO.

LOT BLK TRACT FIRE DISTRICT NO.

BUILDING		
Date		
No.		
Amt.		
Con.		
	Date	Insp.
Foundation		
1st Floor Joist		
Frame		
Finish		

PLUMBING		
Date	12-1-53	
No.	18380	
Fix.	WATER SYSTEM	
Htr.	WATER SOFTENER	
Gas. /	SPRINKLER SYSTEM	
Con.	Story Plbg	
	Date	Insp.
Rough	Void 1-22-54	
Gas		
Sewer		
Cesspool		
Heating	JAN 22 '54	
Finish		

PLASTERING		
Date		
No.		
Yds. Int.		
Yds. Ext.		
Con.		
	Date	Insp.
Ext. Lath		
In. Lath		
Ext. Scratch		
In. Brown		
Ext. Brown		
Finish		

WIRING		
Date	12-22-53 Out.	
No.	72399 Sw.	
Range	Fix.	
Htr.	14 Mot. 1	
Power Pole	Trans.	
Con.	Wisdom	
	Date	Insp.
Rough		
Finish Wire	JUN 1 '55	
Fixtures		
Motor		
Furnace		
Range		

SEWER	
Date	/
No.	
Sewer No.	
Cesspool	
Septic	
Con.	

HEATING		ELECTRIC	
Date	12-4-53	Date	
No.	18455	No.	
Wall	1-VENT	Sw.	
Floor	Dual	Mot.	
Unit			
Con.	Stor		

LATHING	
Date	
No.	
Yds. Int.	
Yds. Ext.	
Con.	

WIRING	
Date	12-24-53 Out. /
No.	72407 Sw.
Range	JUN 1 '55 Fix. 2
Htr.	fix JUN 1 '55 Mot.
	Trans.
Con.	Lighting

DEC 23 '53

work taken out never comp

B-26

OWNER Emma Boyd ADDRESS 5426 San Fernando

PURPOSE OF BUILDING Alterations SPECIAL PERMIT NO.

LOT Por. 31 BLK TRACT 3784 FIRE DISTRICT NO.

BUILDING			PLUMBING			PLASTERING			WIRING		
Date 10-19-51			Date			Date 10-24-51			Date 10-2-51 Out. 3		
			No.			No. 32266			No. 63980 Sw.		
No. 40950			Fix.						Range Fix.		
Amt. 250.00			Htr. WATER SYSTEM			Yds. Int. 10			1 Htr. 21,000 BTU 10 HP Mot. 1		
			Gas.			Yds. Ext. 10			Trans.		
Con. W. R. Hartley			Con.			Con. Dew. Amaee.			Con. H. L. Magee		
	Date	Insp.		Date	Insp.		Date	Insp.	OVER	Date	Insp.
Foundation			Rough			Ext. Lath	10/24/51	leh	Rough	10-9-51	O
1st Floor Joist			Gas			In. Lath	10/24/51	leh	Finish Wire	10-8-51	O
			Sewer			Ext. Scratch	11-6-51	leh	Fixtures		
Frame	10/24/51	RH	Cesspool			In. Brown	11-6-51	leh	Motor		
Finish	11-28-51	RH	Heating	11-8-51	OAW	Ext. Brown	11-15-51	LEH	Furnace		
			Finish			Finish	11-28-51	LEH	Range		

SEWER		HEATING		ELECTRIC		LATHING		WIRING	
Date		Date	9-14-51	Date		Date 10-24-51		Date	Out.
No.		No.	3427	No.		No. 32269		No.	Sw.
Sewer No.		Wall		Sw.				Range	Fix.
Cesspool		Floor 1	Dual	Mot.		Yds. Int. 10		Htr.	Mot.
Septic		Unit				Yds. Ext. 10			Trans.

Add to Offices
9-4-51
40684
$150 —
Hawtes

Plastering
11-2-45
21762
Exp 150 yds.
Ratigan

Painting
11-2-45
21763
Exp 150 yds.
Dan Welker

Wiring 6-19-50
59250
1 mot 7H
Magee

Wiring 8-16-49
56381
2 mot
Piggott

63980 Added Load 21,000 W 10-8-51

B-26

OWNER Emma Boyd ADDRESS 7426 San Fernando

PURPOSE OF BUILDING Boiler Housing SPECIAL PERMIT NO.

LOT Por 31 BLK TRACT 3784 FIRE DISTRICT NO.

BUILDING			PLUMBING OVER			PLASTERING			OVER WIRING		
Date 9-2-52			Date 9-8-52			Date			Date 9-30-52	Out. 50	
No. 42872			No. 9710			No.			No. 67658	Sw. 10	
Amt. 700.00			Fix. 1 WATER SYSTEM						Range	Fix. 31	
			Htr. 1 WATER SOFTENER			Yds. Int.			Htr.	Mot. 50	
			Gas. 2 SPRINKLER SYSTEM			Yds. Ext.			Power Pole	Trans.	
Con. W. R. Harper			Con. Story Plbg.			Con.			Con. H. L. Magee		
	Date	Insp.		Date	Insp.		Date	Insp.		Date	Insp.
Foundation			Rough	9-8-52	Mc	Ext. Lath			Rough	9-30-52	H
1st Floor Joist	Jan 10 1953		Gas	9-11-52	Mc	In. Lath			Finish Wire	No Chg.	
	MAR 25 1953		Sewer			Ext. Scratch			Fixtures	MAR 25 1953	
Frame			Cesspool			In. Brown			Motor		
Finish			Heating			Ext. Brown			Furnace Ro	10-22-53	A
			Finish	9-11-52	Mc	Finish			Range Fin Combination	10-22-53	A

SEWER	HEATING	ELECTRIC	LATHING	WIRING	
Date	Date	Date	Date	Date 10-2-53	Out. 8
No.	No.	No.	No.	No. 71557	Sw.
Sewer No.	Wall	Sw.		Range	Fix. 8
Cesspool	Floor Dual	Mot.	Yds. Int.	Htr. 40 IP	Mot. 1
Septic	Unit		Yds. Ext.		Trans.

#9884 - 9-17-52

1- Fix.

Story - PLBg.

Ro - 9-17-52 - me.

B-26-27243

OWNER Glendale Linen Co ADDRESS ~~324-26 No~~ San Fernando

PURPOSE OF BUILDING Industrial Bldg FIRE DISTRICT NO. 5426

BUILDING

DATE 11-29-29

NO. 01088

AMT. 5000 ~

CON. Owner

	INSP'D.	INSP.
FOUNDATION	11/29/29	CMJ
1ST FOOR	12/19	CMJ
2 & 3 FLOOR		
CHIMNEY		

SEWER

DATE

NO.

AMT.

CON.

PLUMBING

DATE 12-11-29

NO. 4608

AMT. 220 ~

CON H. H. Jurneyan

	INSP'D.	INSP.
ROUGH	DEC 16 '29	H
GAS	JAN 7 '30	H
SEWER	DEC 23 '29	H
CESSPOOL		
FURNACE		
FINISH	JAN 7 '30	H

CESSPOOL

DATE

NO.

AMT.

CON.

PLASTERING

DATE 12-19-29

NO. 1102

YDS. INT. 280

YDS. EXT.

CON Green & West

	INSP'D.	INSP.
EXT. LATH		
IN. LATH	12-19	JMB
EXT. PLASTER	12-24	JMB
IN. PLASTER		
GARAGE		

FURNACE

DATE

NO.

AMT.

CON.

WIRING

DATE 12-19-29 OUT 26

NO. 2219 SW. 9

FIX. 22

MOT

FUR

CON W Paull

	INSP'D.	INSP.
ROUGH	12-19	JMC
FINISH	12-30	JMC
FIXTURES		
MOTOR	1-7	JMC
FURNACE		

WIRING

DATE 1-7-30 OUT 4

NO. 2311 SW.

FIX.

3-2-1 HP MOT 5

1-½ FUR

CON. W Paull

3420 San Fernando
New roof 10-16-35
#6811
$57-
McCarthy Roof Co.

Elec. 2-2-31
4628
1 mot 1/4 HP
Coghlin Elec.

Tlby 12-2-31
14801
$120-
Gas Stove Hosp.

RECEIVED
DEC 31 1929
By

RECEIVED
JAN 7 1930
By

D-26

OWNER EMMA E. BOYD ADDRESS 5426 - SAN FERNANDO

PURPOSE OF BUILDING OVER HEAD DOOR SPECIAL PERMIT NO.

LOT POR 31 BLK TRACT 3784 FIRE DISTRICT NO.

BUILDING			PLUMBING			PLASTERING			WIRING		
Date APR 7 1952			Date 2-20-52			Date			Date 11-3-52 Out. 3		
No. 41832			No. 6025			No.			No. Sw.		
Amt. 25.00			Fix. WATER SYSTEM 1						Range Fix. 3		
			Htr. WATER SOFTENER			Yds. Int. RO 11-9			Htr. 1/4 Mot. 1		
			Gas. SPRINKLER SYSTEM			Yds. Ext. FIN 1-9			Rower Pole Trans.		
Con. W. R. HARTER			Con. STORY PLBG			Con. REMOVE 3P & 4PS			Con. WISDOM		
	Date	Insp.		Date	Insp.		Date	Insp.	OVER	Date	Insp.
Foundation STEEL	4-8-52	RH	Rough			Ext. Lath			Rough		
1st Floor Joist			Gas	No Insp.		In. Lath			Finish Wire		
			Sewer	MAR 24 1953		Ext. Scratch			Fixtures		
Frame			Cesspool			In. Brown			Motor		
Finish	7-21-52	RH	Heating			Ext. Brown			Furnace		
			Finish			Finish			Range		

SEWER	HEATING	ELECTRIC	LATHING	WIRING
Date	Date	Date	Date	Date Out.
No.	No.	No.	No.	No. Sw.
Sewer No.	Wall	Sw.		Range Fix.
Cesspool	Floor Dual	Mot.	Yds. Int.	Htr. Mot.
Septic	Unit		Yds. Ext.	Trans.
Cor.	C.		C.	C.

ECEC,
#66564
7-11-52
CHECK SERVICE ON
3Ø POWER

OWNER Emma Boya ADDRESS 5426 San Fernando

PURPOSE OF BUILDING Warehouse SPECIAL PERMIT NO.

LOT P-31 BLK TRACT 3784 FIRE DISTRICT NO.

BUILDING only

Date 12-5-52

No. 43510

Amt. 19,000 00

Con. Gregg.

	Date	Insp.
Foundation	12-15-52	BL.
1st Floor Joist		
Vert-3 wall	12-19-52	RN
Frame		
Finish	2-11-53	RH

SEWER

Date

No.

Sewer No.

Cesspool

Septic

Con.

X PLUMBING

Date 7-24-52

No. 8889

Fix. 2 WATER SYSTEM

Htr. WATER SOFTENER

Gas. SPRINKLER SYSTEM

Con. Story Plbg.

	Date	Insp.
Rough		
Gas		
Sewer		
Cesspool		
Heating		
Finish		

HEATING

Date

No.

Wall

Floor Dual

Unit

Con.

ELECTRIC

Date

No.

Sw.

Mot.

PLASTERING

Date

No.

Yds. Int.

Yds. Ext.

Con.

	Date	Insp.
Ext. Lath		
In. Lath		
Ext. Scratch		
In. Brown		
Ext. Brown		
Finish		

LATHING

Date

No.

Yds. Int.

Yds. Ext.

Con.

WIRING

Date 1-30-53 Out. 30

No. 68865 Sw. 9

Range Fix. 17

Htr. Mot.

Power Pole Trans.

Con. Gold Coast

	Date	Insp.
Rough	1-30-53	JH
Finish Wire	1-30-53	JH
Fixtures		
Motor		
Furnace		
Range		

Over WIRING

Date 12-22-52 Out. 2

No. 68476 Sw.

Range Fix.

Htr. Mot.

Jumpsale Trans.

Con. Gold Coast

'ERT-STEEL-W-NRL
WALLS

OND BEAM STEEL S & E
WALLS--- 12-29-52 RH

BOND BEAM STEEL-W-N
WALLS-- 1-2-53 RH

Erect Partitions
7-21-52
42559
$500 -
Harter

#6847G
Ro
Lin 12-22-5

Temp. pole

B-26

OWNER EMMA BOYD ADDRESS 5426 San Fernando Road

PURPOSE OF BUILDING Rest Rooms SPECIAL PERMIT NO.

LOT 31 BLK TRACT 3784 FIRE DISTRICT NO. M2 #2

BUILDING

Date 3-13-56

No. 51630

Amt. $2,500.00

Con. W. R. Harter

owner	Date	Insp.
Foundation		
Steel		
1st Floor Joist		
Frame	4/16/56 JWL	
Finish	4/25/57 JWL	

SEWER

Date 4-6-56

No. 33600

Sewer No. 1 eff

Cesspool

Septic

Con. Charles Long

PLUMBING

owner

Date 4-6-56

No. 33600

Fix. 2 WATER SYSTEM

Htr. WATER SOFTENER

Gas. SPRINKLER SYSTEM

Con. Charles Long

	Date	Insp.
Rough		
Gas		
Sewer	4/6/56 OJK	
Cesspool-Tank		
Rough Heating		
Heating		
Finish	4/25/56 OJK	

HEATING

Date	
No.	
Wall	
Floor	
Con.	

PLASTERING

Date

No.

Yds. Int.

Yds. Ext.

Con.

	Date	Insp.
Ext. Lath		
In. Lath		
Ext. Scratch		
In. Brown		
Ext. Brown		
Finish		

LATHING

Date	
No.	
Yds. Int.	
Yds. Ext.	
Con.	

WIRING

Date Out.

No. Sw.

Range Oven Fix.

Htr. Dryer Mot.

Trans.

Con.

	Date	Insp.
Rough		
Finish Wire		
Fixtures		
Meter		

Date Out.

No. Sw.

Power Pole Fix.

Htr. Mot.

Con.

	Date	Insp.
Rough		
Finish Wire		
Fixtures		

3/29/56 - Addl frame insp. F.D.

√28/56
3447√
1 air worker
Courtesy Worke
Void work
not done
12/12/56
MC

B-26

OWNER Emma Bayde ADDRESS 5426 San Fernando

PURPOSE OF BUILDING Repair Fire Damage SPECIAL PERMIT NO.

LOT N. W. 1/2 65' 31 BLK TRACT 3784 FIRE DISTRICT NO.

BUILDING			PLUMBING			PLASTERING			WIRING		
Date 12-17-55			Date 12-14-55			Date			Date 12-12-55 Out.		
			No. 31378			No.			No. 00025 Sw.		
No. 57017			Fix. WATER SYSTEM						Range Fix.		
Amt. 12000 00			Htr. WATER SOFTENER			Yds. Int.			Htr. Mot. 11 024		
			Gas. / SPRINKLER SYSTEM			Yds. Ext.			Trans.		
Con. Edgar Gregg.			Con. L. G. Bishop			Con.			Con. Magee		
OWNER	Date	Insp.		Date	Insp.		Date	Insp.		Date	Insp.
Foundation			Rough			Ext. Lath			Rough		
Steel			Gas	12-13-55	MC	In. Lath			Finish Wire	12-20-55	H
1st Floor Joist			Sewer			Ext. Scratch			Fixtures		
			Cesspool-Tank			In. Brown			Meter	12-12-55	H.
Frame	2-9-56	JWC		RO 2-25-56	MC	Ext. Brown			Date		Out.
Finish	4-25-56	"	Heating	3-15-56	OJR	Finish			No.		Sw.
SEWER			Finish			LATHING			Power Pole		Fix.
Date			HEATING			Date			Htr.		Mot.
No.			Date 2-6-56			No.			Con.		
Sewer No.			No. 32308							Date	Insp.
Cesspool			Wall			Yds. Int.			Rough		
Septic			Floor /			Yds. Ext.			Finish Wire		

otare - #80025
- 15 Hp
- 20 "
- 10 "
- 7½ "
.25 "
- 3/4 "
- 5 "

AND-S WALL STEEL JAN 5 '53 RH.

1. Wall steel JAN 3 '50 RH.

elding - Front wall steel 1-17-56 R.H.

eapplam JAN 30 '56 RH

B-26

OWNER Emma Boyd ADDRESS 5426 San Fernando

PURPOSE OF BUILDING Remodel Mfg. Bldg. SPECIAL PERMIT NO.

LOT Por. 31 BLK TRACT 3784 FIRE DISTRICT NO.

BUILDING			PLUMBING			PLASTERING			WIRING		
Date 3-26-51			Date			Date 4-9-51			Date 4-6-51 Out. 10		
			No.			No. 31328			No. 62271 Sw. 2		
No. 39826			Fix.						Range Fix. 12		
Amt. $26.00			Htr. WATER SYSTEM			Yds. Int. 10			Htr. Mot.		
			Gas.			Yds. Ext. 30			Trans.		
Con. W. K. Hartley			Con.			Con. D. W. Small			Con. H. L. Magee		
OVER	Date	Insp.		Date	Insp.		Date	Insp.	OVER	Date	Insp.
Foundation			Rough			Ext. Lath	4-9-51	leh	Rough	8-1-51	O
1st Floor Joist			Gas			In. Lath	4-9-51	leh	Finish Wire	8-1-51	O
			Sewer			Ext. Scratch	4-19-51	leh	Fixtures	8-1-51	O
Frame			Cesspool			In. Brown	4-11-51	leh	Motor		
Finish	9-6-51	RH	Heating			Ext. Brown	4-26-51	leh	Furnace		
			Finish			Finish	5-10-51	leh	Range		

SEWER	HEATING	ELECTRIC	LATHING	OVER WIRING
Date	Date	Date	Date 4-9-51	Date 9-6-51 Out. 3
No.	No.	No.	No. 31330	No. 63736 Sw. 1
Sewer No.	Wall	Sw.		Range Fix. 2
Cesspool	Floor Dual	Mot.	Yds. Int. 10	Htr. Mot.
Septic	Unit		Yds. Ext. 30	Trans.
Con.	Con.		Con. J. W. Williams	Con. H. L. Magee

#63726 Fin & Fix 9-12-51 D
#63726 Rough 9-6-51 D
62271 Before insp. part of work was covered up 4-6-51 D
39826 Frame front wall, 1st Floor 3-28-51 D

B-28

OWNER Emma Boyd ADDRESS 5426 San Fernando

PURPOSE OF BUILDING Fire Repair SPECIAL PERMIT NO.

LOT Por 31 BLK TRACT 3784 FIRE DISTRICT NO.

BUILDING

Date 10-14-52

No. 43158

Amt. 3,100 00

Con. Merrill & Sons

	Date	Insp.
Foundation		
1st Floor Joist		
	No Insp	
Frame	6-10-53	
Finish		

SEWER

Date	
No.	
Sewer No.	
Cesspool	
Septic	
Con.	

PLUMBING

Date 9-17-52

No. 9884

Fix. 1 WATER SYSTEM

Htr. Boiler WATER SOFTENER

Gas. SPRINKLER SYSTEM

Con. Story

	Date	Insp.
Rough		
Gas		
Sewer		
Cesspool		
Heating		
Finish	10-20-52	MC

HEATING

Date 3-4-53

No. 13010

Wall

Floor 2 Dual

Unit 1-gas

Con.

ELECTRIC

Date

No.

Sw.

Mot.

PLASTERING

Date

No.

Yds. Int.

Yds. Ext.

Con.

	Date	Insp.
Ext. Lath		
In. Lath		
Ext. Scratch		
In. Brown		
Ext. Brown		
Finish		

LATHING

Date	
No.	
Yds. Int.	
Yds. Ext.	
Con.	

WIRING

Date 1-6-53 Out.

No. 68389 Sw.

Range Fix.

2 Htr. 3600 2200 Mot. 1

Power Pole Trans.

Con. Magee

	Date	Insp.
Rough		
Finish Wire	1-6-53	H
Fixtures		
Motor		
Furnace		
Range		

WIRING

Date	Out.
No.	Sw.
Range	Fix.
Htr.	Mot.
	Trans.
Con.	

7189
#9884 — STORY ~~Office~~.
1 - BOILER
FINAL - 10-20-52 ~~me~~

Remodel 3-14-51
#39764
$900 -
Hartley

Wall 12-10-48
#33957
$1900 —
Gregg

Wiring 5-9-51
#62580
20 HP 1 mot.
Magee

Wiring 7-3-51
#63049
5 Mot 1½ HP
1 HP
¾ HP
½ HP
2 - ¾ HP
Magee

B-26

OWNER Jennings, Gregg & Boyd ADDRESS 5426 San Fernando Road

PURPOSE OF BUILDING warehouse SPECIAL PERMIT NO.

LOT 31 BLK 1 TRACT 3784 FIRE DISTRICT NO. 2 M-2

BUILDING		
Date	10-27-57	
No.	55692	
Amt.	$40,000.00	
Con.	Edgar Gregg	
cover	Date	Insp.
Foundation	11/4/57	Fwl.
Verbatim	11/14/57	Fwk.
Steel		
1st Floor Joist		
Frame		
Finish	1/2/58	Fwk.

PLUMBING		
Date	10-9-57	
No.	43826	
Fix.	4	WATER SYSTEM
Htr.		WATER SOFTENER
Gas.		SPRINKLER SYSTEM
Con.	Earl Rice	
	Date	Insp.
Rough	10/31/57	Mc
Gas	12-12-57	Mc
Sewer	12-30-57	Mc
Cesspool-Tank		
Rough Heating		
Heating	12-30-57	Mc
Finish	12-31-57	Mc

HEATING	
Date	12-11-57
No.	45964
Wall	8
Floor	
Con.	

	LATH.	PLAST.
Date		
No.		
Yds. Int.		
Yds. Ext.		
Con		
	Date	Insp.
Ext. Lath		
Int. Lath		
Ext. Scratch		
Int. Brown		
Ext. Brown		
Finish		

SEWER	
Date	10-25-57
No.	44148
Sewer No.	
~~Cesspool~~	4 drywells
Septic	
Con.	M. C. Hood

(over)

WIRING		
Date	12-31-57	Out.
No.	86930	Sw.
Range	Oven	Fix.
Htr.	Dryer	Trans.
Mot.	1 @ 30 - Hood	
Con.	H. & Mogel	
	Date	Insp.
Rough	12-31-57	H
Finish Wire		
Fixtures		
Meter	30	
Date	10-25-57	Out. V
No.	87958	Sw.
Power Pole		Fix.
Htr.		Mot.
Con.	Mogel	
	Date	Insp.
Rough	10/28/57	H
Finish Wire	"	"
Fixtures		

nd lift steel & Bond Beam par 11/20/57 Ra
Ramps trench 11/21/57 Wi
Cof Disphr 12/6/57 R-1

Wiring 7-31-57
#86930
1 mot 5HP
Magee

Elec
12/18/57
88477
45 out.
4 air.
27 fix.
motors 8@1/20
Ro. 12/18/57 W.
Fur. 12/30/57 D
Air 12/30/57 D
Heater 12/18/57 W.

Wiring 4-3-58
#S9393
1 mot @ 1/4 HP
Magee

Wiring 6-2-55
#57752
7 out
2 mot.
Magee

Partition & fire door
11-19-57
#55806
$1,000—
Ed. Gregg

Fire Sprinklers
12-11-57
#55932
$1,500.00
Rockwood Sprinkler

Plbg. 12-11-57
#45030
Fire Sprinkler
Rockwood Sprinkler

B-26

OWNER EMMA BOYD ADDRESS 5426-A SAN FERNANDO

PURPOSE OF BUILDING LIGHT MFG & 1 RM STORAGE SPECIAL PERMIT NO.

LOT 31 BLK TRACT 3784 FIRE DISTRICT NO.

BUILDING			OVER PLUMBING			~~PLASTERING~~ ELEC.			OVER WIRING		
Date 9-18-50			Date 11-2-50			Date 12-3-31			Date 11-16-50 Out. 17		
No. 38686			No. 97902			No. 6688			No. 60973 Sw. 2		
Amt. 13,000			Fix. 1-SUMP						Range Fix.		
			Htr. WATER SYSTEM 1			~~Yds. Int.~~ 3 OUTLETS			Htr. Mot.		
			Gas.			~~Yds. Ext.~~			Trans.		
Con. GREGG			Con. STORY PLBG			Con. PAUL			Con. GOLD COAST ELEC		
	Date	Insp.		Date	Insp.		Date	Insp.		Date	Insp.
Foundation	9-27-50	RH	Rough			Ext. Lath			Rough	11-21-50	DT
1st Floor Joist			Gas	12-15-50	OR	In. Lath			Finish Wire	11-21-50	DT
			Sewer	11-7-50	OJR	Ext. Scratch			Fixtures		
Frame	12-18-50	RH	Cesspool			In. Brown			Motor NEW COM. LT METER		
Finish	12-18-50	RH	Heating	3-14-51	OJR	Ext. Brown			Furnace		
			Finish	11-7-50	OJR	Finish			Range		

SEWER		HEATING	ELECTRIC	LATHING	WIRING
Date 11-2-50		Date 12-8-50	Date	Date	Date 12-8-50 Out.
No. 97902		No. 98553	No.	No.	No. 61182 Sw.
Sewer No. EXIST		Wall	Sw.		Range Fix.
Cesspool		Floor 2 Dual	Mot.	Yds. Int.	Htr. & FIN 1-5-50 Mot. 1
Septic		Unit		Yds. Ext.	RG 12-11-D Trans.
Con. STORY PLBG		Con. H. A. PHILLIPS		Con.	Con. H. L. MAGEE

WIRING
10-10-50
60588
- 25HP MOTOR
- 3 HP MOTOR
L. MAGEE
G + FIN. 10-11-50 D
DED LOAD 28 H.P.

-20-50
60684
- 15 HP MOTOR
ODUCTS RESEARCH
G + FINISH 10-20-50 DT

VERT. STEEL E + S WALLS
10-9-60 R.H.
VERT STEEL N & W WALLS
10-10-50 R.H.
B.B. STEEL - 10-17-50
RA

PLBG
11-6-50
#99978
1-FUEL GAS
STORY PLBG
ROUGH 11/1/50 O
FINAL 11/7/50 O
GAS 11/1/50 O

PLBG
12-11-50
#98596
1-FUEL GAS
STORY PLBG
FINAL 12-15-50

B-26

OWNER EMMA BOYD ADDRESS 5426 San Fernando

PURPOSE OF BUILDING Office Remodel SPECIAL PERMIT NO.

LOT 31 BLK TRACT 3784 FIRE DISTRICT NO. 2 H2

BUILDING

Date 1-20-56

No. 51225

Amt. $3,000.00

Con. W.R. HARTER

	Date	Insp.
Foundation		
Steel		
1st Floor Joist		
Frame	2-9-56	FWL
Finish	4/2/56	FWL

SEWER

Date	
No.	
Sewer No.	
Cesspool	
Septic	
Con.	

PLUMBING (Back)

Date 2-2-56

No. 3224V

Fix. 16 WATER SYSTEM

Htr. 1 WATER SOFTENER

Gas. SPRINKLER SYSTEM

Con. Chas Long Plbg

	Date	Insp.
Rough	2-7-56	MC
Gas		
Sewer		
Cesspool-Tank		
Rough Heating		
Heating		
Finish	4/30/56	MC

HEATING

Date	
No.	
Wall	
Floor	
Con.	

LATH & PLASTERING

Date 2-6-56

No. 38408

Yds. Int. 250 / 400 P

Yds. Ext.

Con. John Covello

	Date	Insp.
Ext. Lath		
In. Lath	2-14-56	EH
Ext. Scratch	2-23-56	EH
In. Brown	FEB 20 '56	EH
Ext. Brown	3-1-56	"
Finish	3-12-56	"

LATHING

Date	
No.	
Yds. Int.	
Yds. Ext.	
Con.	

WIRING

Date 3-28-56 Out. 100

No. 81238 Sw. 20

Range Oven Fix. 50

Htr. Dryer Mot 2@ 1/2

Trans.

Con. H-L. Magee

	Date	Insp.
Rough	3/29/56	H
Finish Wire	12/14/56	H
Fixtures		
Meter		
Date	Out.	
No.	Sw.	
Power Pole	Fix.	
Htr.	Mot.	
Con.		

	Date	Insp.
Rough		
Finish Wire		
Fixtures		

~~2 Home on~~
~~2-24-56 R.A. Longan Const.~~

Plbg

2-23-56
3x585
1 Lamp
Chas Long Plbg.
2/15/56 OSR fin

Wiring 6-6-56
82097
2 out.
Powers

Plbg. 6-28-55
28163
1 bth.
Bishop

Plbg
2 sinks
Compound Room
2-15-56
51405
$2,000.00
Hartis

Automatic Sprinklers
4-6-56
51834
$ 5,414.00
Owner Products Research
Scott + Cambell

5420-5426 SAN FERNANDO RD.



Certificate of Use and Occupancy

For Existing Legal Structure or Building

March 13, 1995 — UO-15709

Named Applicant: Theodore M. Clark, Vice President

Named Business: Courtaulds Aerospace, Inc.

Street Address: 5426 San Fernando Rd. Glendale, CA 91203

Use: Corporate Offices — Occupancy Classification: H2/H3/B2

Square Feet: 6,500 — Parking Spaces: 294 — Zoning: M2

This certifies that so far as ascertained by or made known to the below named parties, the building identified above is a legally existing building and has been determined that the change of use or occupancy or both to the named use occupancy and owner or tenant will not result in any increased hazard to life or limb, health, property or public welfare and such use and occupancy complies with the various ordinances of the city regulating building construction and use.

Michael J. Wiederkehr
Acting Permit Services Administrator

Edith Fuentes
Zoning Administrator

(Section 308 (e), Volume I of the Glendale Building and Safety Code requires that this certificate be posted in a conspicuous place on the premises and shall not be removed except by the Permit Services Administrator.)

MARS
C-27
MAR 15 1995

19

HOLMES & NARVER, INC.
ENGINEERS · CONSTRUCTORS
828 SOUTH FIGUEROA STREET
LOS ANGELES 17
MADISON 7-4377

LOS ANGELES
HONOLULU

July 8, 1963

City of Glendale
Department of Building and Safety
Glendale, California

Attention: Mr. C. A. Blodgett, Assistant Superintendent

Gentlemen:

Reference is made to the construction of the Metal Products Facility at 5426 San Fernando Road by Products Research Company. A review in your office was made of the Building Code requirement for one hour fire resistive construction for exterior walls, Fire Zone No. 2. Noted was an exception to the requirement if the exterior wall is on a street at least 30 feet wide.

In the development of a "Master Plan" for Products Research Company of the Glendale Site a driveway is provided at least 30 feet in width adjacent to the west face of the Metal Products Facility extending beyond the Facility both northward and southward.

We respectfully request that the proposed Driveway, as long as maintained by Products Research Company, be accepted as an exception as noted in the first paragraph above.

Very truly yours,

HOLMES & NARVER, INC.

HK Madison

H. K. Madison
Project Engineer

cc: Products Research Company - Attention: Mr. Gordon Bradford
Products Research Company - Attention: Mr. Nelson Sweetser

Exterior wall on west side is unprotected incombustible construction fronting on a (private) street 30' wide.
North wall will be 1-hr protected per Sec. 2203(a)

CAB 7/12/63

PLANT ADDRESS • 5426 SAN FERNANDO ROAD • GLENDALE 3, CALIFORNIA
RESEARCH LABORATORIES • 2911 EMPIRE AVENUE • BURBANK, CALIFORNIA

CABLE ADDRESS "PRORECO"

PRODUCTS RESEARCH COMPANY

2919 EMPIRE AVENUE • BURBANK, CALIFORNIA • VICTORIA 9-3992

July 11, 1963

File
OK CAB 1-15-63

City of Glendale
Department of Building and Safety
Glendale, California

Attention: Mr. C. A. Blodgett

Gentlemen:

The final review by your office of the construction of the metal products manufacturing building at 5426 San Fernando Road, belonging to Products Research Company, raised a question about the material of construction on the exterior walls of the open side storage area.

Our engineers, Holmes & Narver, suggested a solution based on a statement in the Glendale Building Code that an "exterior wall fronting on a street having a width of at least thirty feet may be of unprotected incombustible construction." This would apply to the parapet and trim stub wall along the west side of the storage area which would then not have to be of one hour fire resistive construction, normally required in Fire Zone 2.

We understand, therefore, based on the above, that the present construction of the west face of the storage area portion of the building is acceptable as long as an adjacent driveway at least thirty feet wide is maintained for the purpose of controlled vehicular traffic.

Very truly yours,

PRODUCTS RESEARCH COMPANY

Gordon M. Bradford, Jr.

GMBjr:ms

Recommendations for use of our products are based on reliable tests.
No guarantee of results is implied, however, where conditions are beyond our control.

5426 San Fernando Rd

CERTIFICATE OF CONFORMANCE

AMERICAN INSTITUTE OF TIMBER CONSTRUCTION — AITC — QUALIFIED LICENSEE

THE UNDERSIGNED MANUFACTURER HEREBY CERTIFIES that the products identified below and on attached sheets Nos. 1 of 1 are marked with the Collective Mark of the AMERICAN INSTITUTE OF TIMBER CONSTRUCTION (AITC) and were manufactured in conformance with applicable provisions of U. S. Product Standard PS 56-73, for Structural Glued Laminated Timber, and that such manufacture has been at our plant in Fresno, California, which plant has a quality control system approved by the Inspection Bureau of the AMERICAN INSTITUTE OF TIMBER CONSTRUCTION and inspected periodically by such Bureau. The undersigned manufacturer further certifies that the work has been done in accordance with the applicable job specifications.

The manufacture of these members complies with the manufacturing and fabricating provisions of Chapter 25 of the Uniform Building Code.

JOB NAME: Prod. Research

JOB LOCATION: 5426 San Fernando Rd. Glendale, Calif.

CUSTOMER'S ORDER NO. _____ DATE 10/22/76 MFGR'S ORDER NO. S-H-10043-XG-1

5- 6 3/4X39X71' Glulam beams

SIGNATURE [signature] COMPANY Standard Structures Inc.

TITLE Quality Control Supr ADDRESS 5574 Air Terminal Dr DATE 12/4/76

AITC HEREBY CERTIFIES that the said company at its said plant is licensed by the AMERICAN INSTITUTE OF TIMBER CONSTRUCTION to use the AITC Collective Mark in respect of products which comply with applicable provisions of said Standard, that the adequacy of the quality control system in effect at said plant is periodically inspected and verified by the Inspection Bureau of the AMERICAN INSTITUTE OF TIMBER CONSTRUCTION, and that, in the judgment of the undersigned, said company is capable of complying with applicable manufacturing and testing provisions of said Standard in respect of products manufactured at said plant. Conformance with the Standard in respect of any specific or particular product is the sole responsibility of the manufacturer; AITC's guarantee hereunder being that the said company is qualified to produce a product meeting the said Standard and that its plant is periodically inspected and verified by the AITC Inspection Bureau.

AMERICAN INSTITUTE OF TIMBER CONSTRUCTION ... LEGAL ... IBEC

AITC *Certificate No.* **A 10037** Signed for

AMERICAN INSTITUTE OF TIMBER CONSTRUCTION

Paul R. Beattie — *Paul R. Beattie, Executive Vice President*


Jack Minneci — *Jack Minneci, Manager, Inspection Bureau*

© 1973 AMERICAN INSTITUTE OF TIMBER CONSTRUCTION

AITC FORM 18-1-73

The principal members of the job covered by this certificate are stamped with one of the following type quality marks. Each qualified plant has an individual qualification designation. The designation "P-143" shown on the typical quality marks below is not assigned to any plant and is used only for the purpose of illustration.

A TYPICAL CUSTOM PRODUCT QUALITY MARK

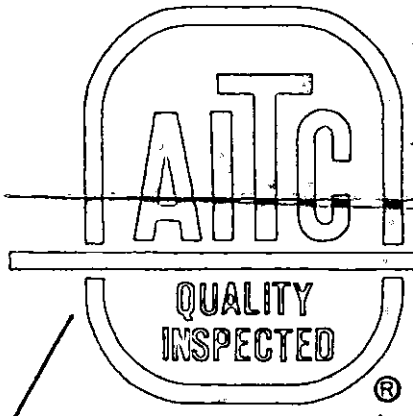


P-143 — AITC designation of qualified licensed plant.

CS 253-63 — Indicates conformance to U.S. Commercial Standard for Structural Glued Laminated Timber.

Indicates that the designated licensed plant has met all requirements for qualification and maintains an acceptable quality control system which is periodically inspected by AITC.

A TYPICAL NON-CUSTOM PRODUCT QUALITY MARK

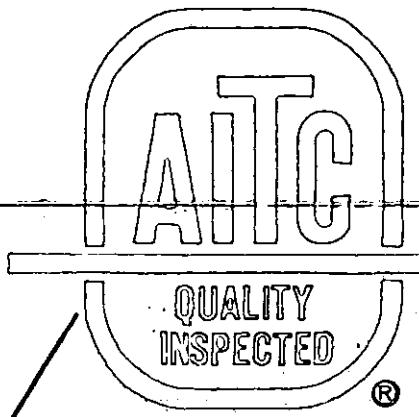

P-143W — AITC designation of qualified licensed plant.

"SPECIES" — Designates type of adhesive, W for WET USE or D for DRY USE.

Name of wood species used.

0000f ARCH — Designates appearance grade. IND—Industrial. ARCH—Architectural. PREM—Premium.

Designates dry use stress. f—bending t—tension. c—compression parallel to grain.

CS 253-63 — Indicates conformance to U.S. Commercial Standard for Structural Glued Laminated Timber.

Indicates that the designated licensed plant has met all requirements for qualification and maintains an acceptable quality control system which is periodically inspected by AITC.

▷ For a custom product the specifications covering the desired product are included in the plans and specifications.
▷ For non-custom products essential detail specifications are included on stamp.

November 19, 1957

xxxxxxxxxxx G. B. WILSON

Edgar N. Gregg
208 E. Glenoaks Blvd.
Glendale, California

Dear Mr. Gregg,

In accordance with your request we would like to review the conditions imposed on your proposed building located at 5426 San Fernando Road. The easterly 90' of the building is restricted to use as an "F" occupancy as listed in the Glendale Building Code. The westerly 70' is classed as an "E3" occupancy and may be used for the storage of Class I, II, and III flammable liquids. This includes liquids with flash points below 190 degrees Fahrenheit as indicated in Section 1001 of the Glendale Building Code.

A one hour fire separation is to be provided between the "F" occupancy and the "E" occupancy and said separation is to be provided with Class "D" fire doors. The "D" fire doors are being accepted by this department in lieu of Class "C" fire doors normally required in the one hour occupancy separation.

The entire building is to be sprinklered throughout. At the time that sprinkler plans are submitted to this department we will require the approval of the Fire Department on these plans.

Please contact us if any further clarification is required or if we may be of any further assistance.

Very truly yours,

CITY OF GLENDALE

Gerald B. Wilson
Supt. of Buildings

GBW:blm

HOLMES & NARVER, INC.
ENGINEERS · CONSTRUCTORS
828 SOUTH FIGUEROA STREET
LOS ANGELES 17
MADISON 7-4377

April 3, 1963

City of Glendale
Department of Building and Safety
Glendale, California

Attention: Mr. C. A. Blodgett
Assistant Superintendent

Subject: Construction of Metal Products
Facility for Products Research
Company, 5426 San Fernando Road

Gentlemen:

Reference is made to the Subject Construction now underway by permit issued from your office. A telephone discussion was held with you on April 2, 1963, by Mr. Norman Jones, Chief Structural Engineer for Holmes & Narver pertaining to the nailing of the plywood roof diaphragm of the referenced building.

Determination was made that 6 penny nails at 4 inches on center at all edges will develop overstress of about 10%. The figure is arrived at by comparing the calculated maximum diaphragm shear of 290 pounds per foot (page 17 of our original calculations) with the allowable of 281 for the above nail and spacing per Table 25-M of the Uniform Building Code.

Recommendation is made that the 6 penny nailing at 4 inches on center at all edges with supplemental additional nailing with 6 penny nails at 12 inches on center at all edges will provide for the maximum shear stress in the diaphragm. Request is made for your approval of our recommendation.

OK CAB 4-4-63

Very truly yours,

HOLMES & NARVER, INC.

H. K. Madison
Project Engineer

cc: Products Research Company
Attention: Mr. Gordon Bradford
Kalish Construction
Attention: Mr. Richard Kalish

A-7

CITY OF GLENDALE

INTER-DEPARTMENT COMMUNICATION

DATE July 21, 1959

TO G. Wilson, Building Superintendent

FROM E. H. Aiman, Fire Chief
By: A. W. Hunt, Fire Marshal

SUBJECT PRODUCTS RESEARCH CO.
5426 SAN FERNANDO ROAD

With further reference to usage of Building "C" at the above location for the purpose of storing and packaging of certain flammable liquids, I have checked on the type of liquid to be used and stored in this building and found that 90% of the product is nonflammable, with the balance being M.E.K., and the mixture of the two result in the final product being practically nonflammable, also, except for a minor flash obtained under certain conditions.

Therefore, I am going to consider this material to be "Class III" and permit a total of 220 gallons to be stored and packaged inside of the aforesaid building, subject to your approval and the firm's compliance with the following:

1. It is understood that drums not exceeding 60 gallon capacity will be used in dispensing of liquids to smaller containers.

2. Drums used in dispensing of the liquids must be in an upright position, with dispensing being done by pump, and the tops of the drums must be covered in a satisfactory manner during dispensing operations.

3. Install an approved type mechanical ventilation system which will preclude the accumulation of any possible flammable vapors in hazardous concentrations. Design of the ventilating system shall take into account the relatively high specific gravity of the vapors. Mechanical systems for removing flammable vapors shall be designed, installed and operated in accordance with nationally recognized good practice.

4. Open flames and other sources of ignition shall not be used within the possible path of vapor travel in or a vapor area.

5. Wherever flammable liquids are stored in containers, provision shall be made and maintained for the detection of leakage. Leaking containers shall be immediately removed and the contents transferred to a tight container.

6. Access shall be provided by unobstructed aisles whereby first-aid fire control apparatus may be brought to bear on any part of such flammable liquids storage.

7. In buildings, rooms or other confined spaces in which flammable liquids are stored, combustible waste materials shall not be allowed to accumulate, except in closed metal containers.

8. Where flammable liquids are stored, or are used in open vessels, or are dispensed within buildings or other enclosures, first-aid fire-control equipment shall be provided in such quantities as public safety shall require. The number and type of appliances shall be in accordance with nationally recognized good practice and shall be acceptable to the Chief of the Bureau of Fire Prevention.

9. Smoking is to be prohibited within this building, and approved type "No Smoking" signs, with the letters "By Order of the Fire Chief," must be posted in conspicuous places.

10. Two means of egress must be provided from this building, one remote from the other, and must be installed in accordance with the Building Code requirements.


Yours very truly,

E. H. AIMAN, FIRE CHIEF

By _____
A. W. Hunt, Fire Marshal

AWH:be

cc: Products Research Co.

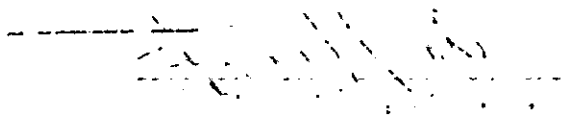

GENERAL ELECTRIC COMPANY

212 N. VIGNES ST., P. O. BOX 2830, TERMINAL ANNEX, LOS ANGELES 54, CALIF., TEL. MAdison 5-7381

INDUSTRIAL SALES OPERATION

June 27, 1963

Mr. A. Kidder
4712 Rosemont Avenue
La Crescenta, California

Subject: Cummings & Sander Division
of Products Research Company

Dear Mr. Kidder:

At your request, we met you this morning at Cummings & Sander Division of Products Research Company, 5426 San Fernando Road, Glendale, California for the purpose of inspecting four disconnect switches.

There was some question as to whether or not these switches were capable of handling 480 volts.

The purpose of this letter is to certify that the General Electric HCI switches, Catalog THC31 and THC32, are rated 600-volts maximum. The basic switch rating of the THC31 is 30-amp, 3-pole, 600-volt. The THC32 is rated 60-amp, 3-pole, 600-volt.

Enclosed you will find a copy of our Handbook Sheet 7621, Page 1. You will note - the basic switch is listed separately and then under heading "Fuse-clip and No-fuse Kits", we list the various fuse-clip kits of different ratings, both 250-volt and 600-volt, for the same switch.

I trust this is the information you wanted. If I can be of further assistance in this matter, please do not hesitate to contact me.


Very truly yours,

G. B. Moe
DISTRIBUTOR SALES

GBM:dw

Enc.

Accent on VALUE

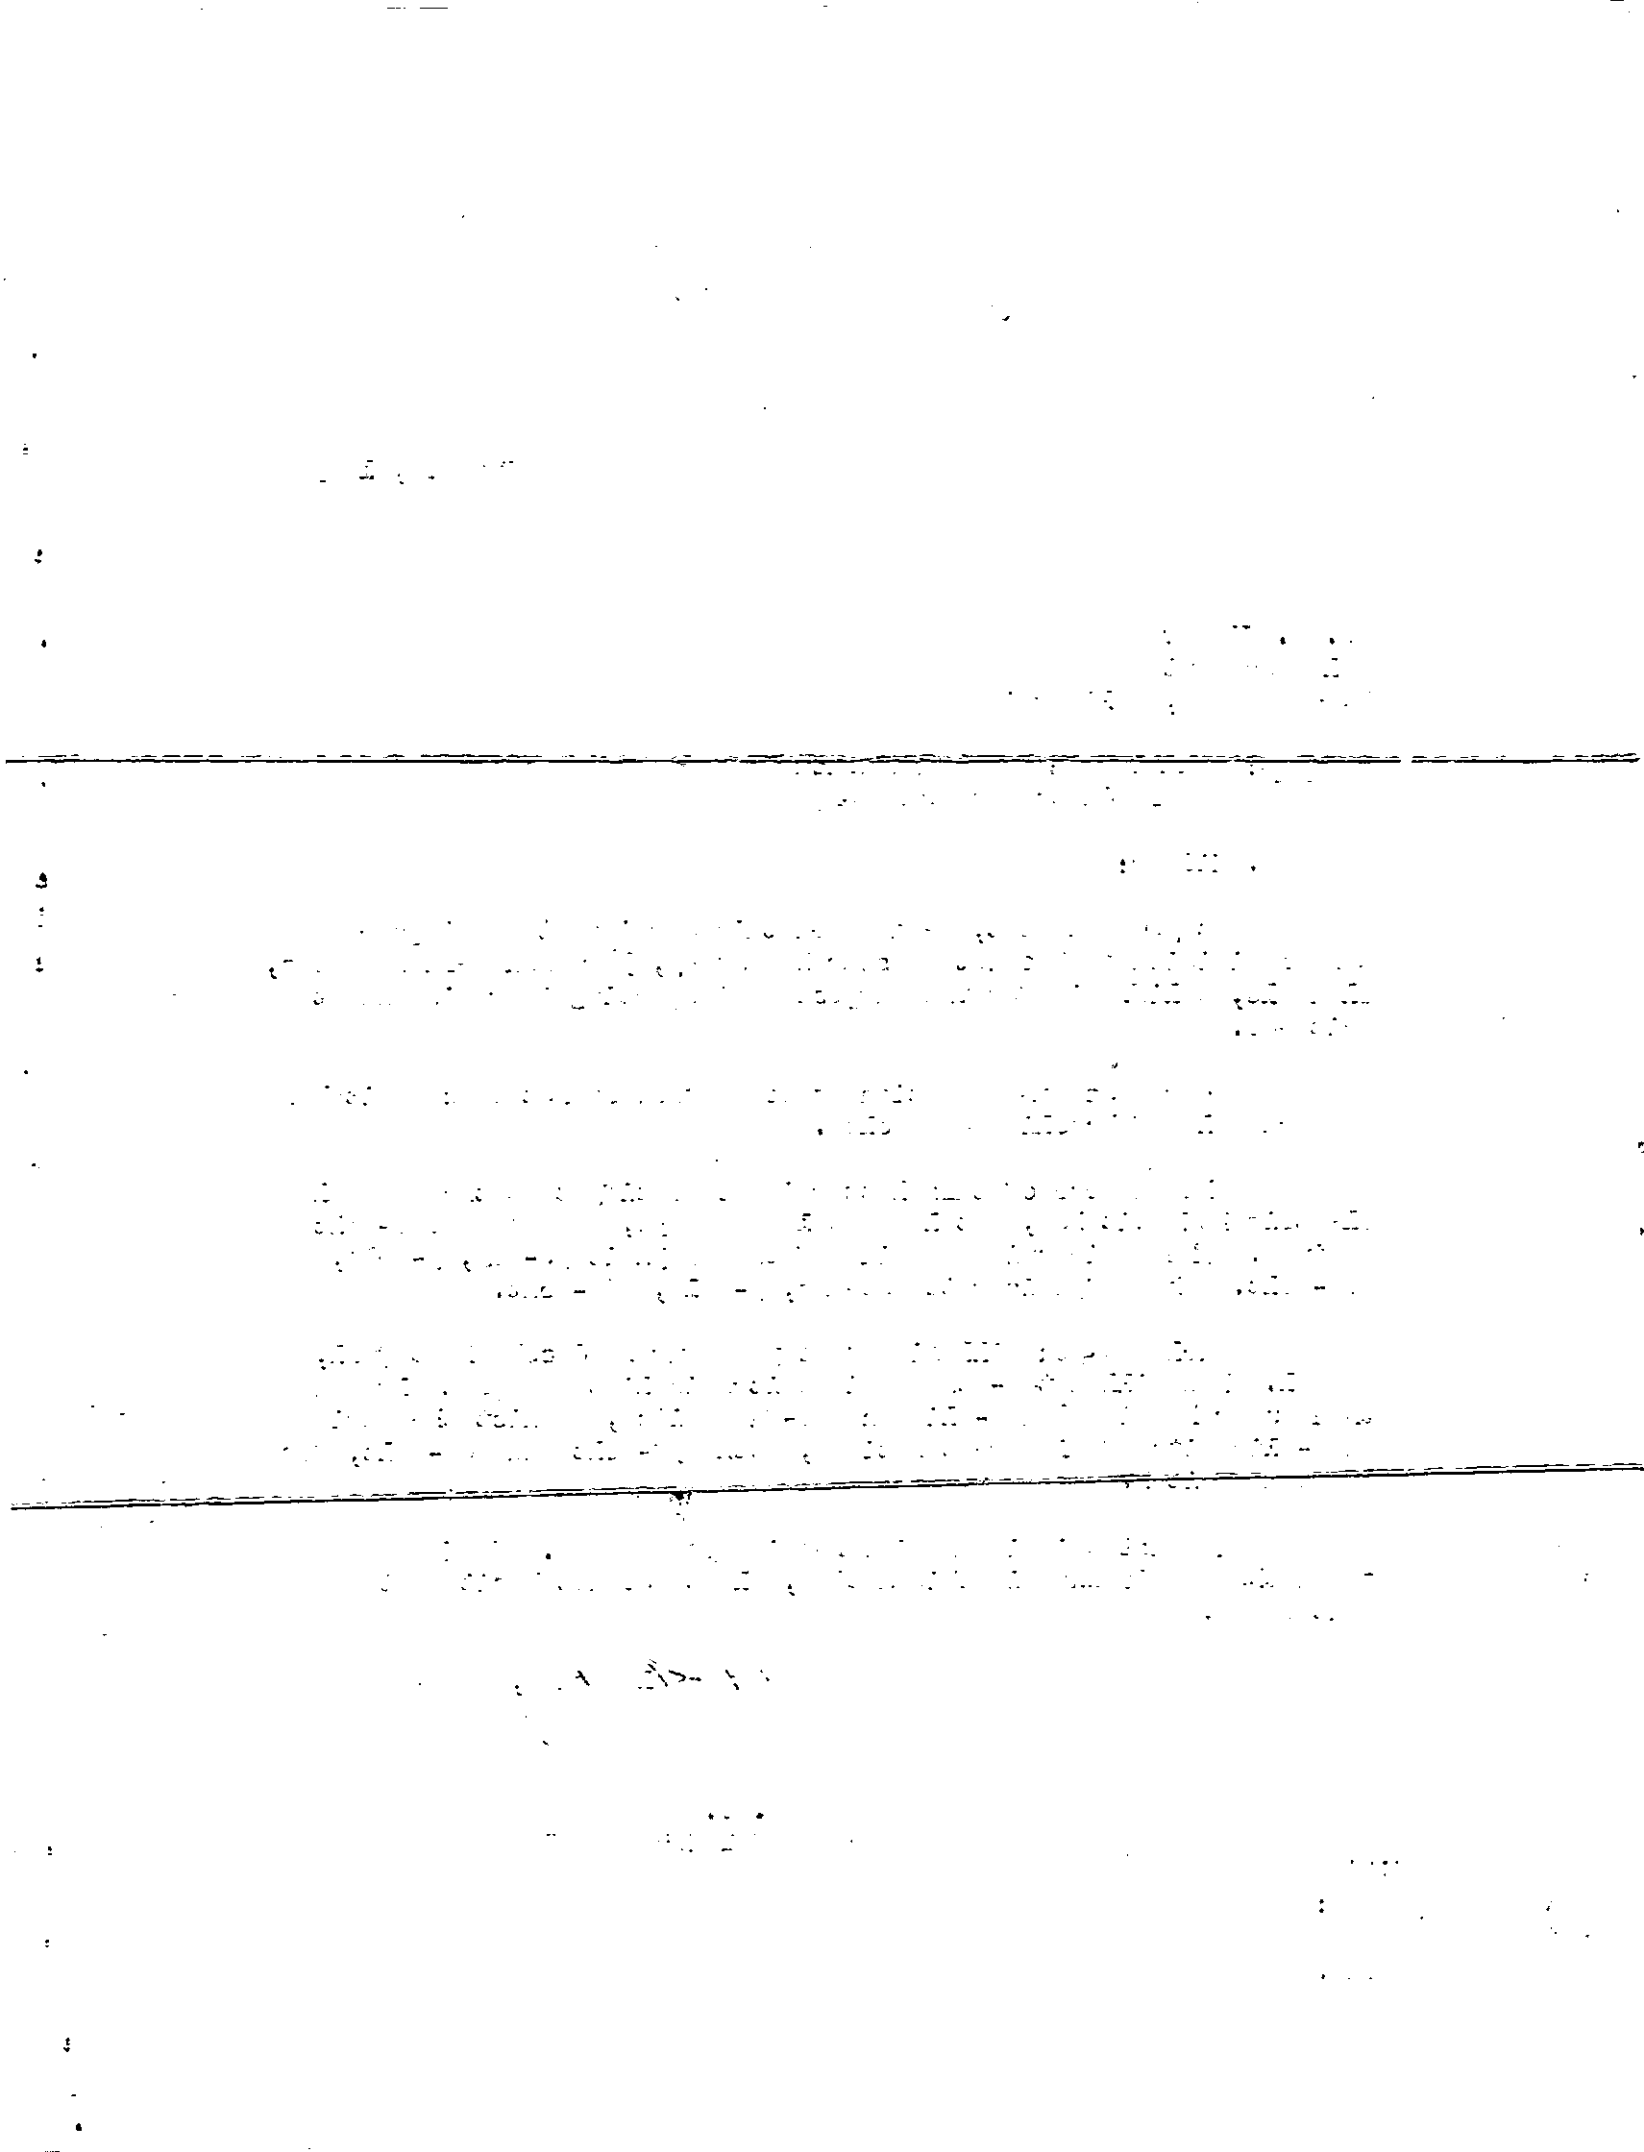

TELEDYNE, INC.
CRITTENDEN TRANSFORMERS DIVISION
13011 SOUTH SPRING STREET
LOS ANGELES, CALIFORNIA 90061
213 321-4355

January 22, 1969

RECEIVED
JAN 23 1969
Berg Electric Corp.

Berg Electric
5850 Venice
Los Angeles, CA. 90019

Attention: Joel

Reference: Products & Research Job

Gentlemen:

The Crittenden transformers installed at Products & Research, can be modified and still cool efficiently.

When the back top exhaust Vent is blocked off, Vents must be cut in both ends at the top to provide adequate cooling.

Very truly yours

Chuck Kinzy/Sales Manager

Crittenden Transformers

CK/pj

JOB ADDRESS

SAN FERNANDO RD 5426

STREET NUMBER

APPLICATION FOR A

PLUMBING PERMIT

BUILDING SECTION, PUBLIC WORKS DIVISION
CITY OF GLENDALE, CALIFORNIA

TRACT

CONTRACTOR J.W. DAVIS PLBG — STATE LIC. NO 124646

MAILING ADDRESS 500 EAST WALNUT — CITY LIC. NO 11532

BURBANK CA 91501 — TEL. NO 843-4352

LOT NO.

OWNER PRODUCTS RESEARCH & CHEM — TEL. NO 240-2060

MAILING ADDRESS 5430 SAN FERNANDO RD GLENDALE

NOTE: WHEN PROPERLY VALIDATED IN THIS SPACE, THIS FORM CONSTITUTES A PLUMBING PERMIT TO DO THE WORK DESCRIBED HEREON.

CK. MO. CASH 55932 FEB 2 82PB 5.00 A

FEE COMPUTATION

	BATHTUBS	CLOTHES WASHERS	
	SHOWERS AND/OR PAN	SUMP PUMP	
	WATER CLOSETS AND/OR ANTI-SYPHON BALLCOCK	DRINKING FOUNTAINS	
	LAVATORIES	URINALS	
	SINKS, KITCHEN, BAR FLOOR, SERVICE	FLOOR DRAIN	
	LAUNDRY TRAYS	WATER HEATERS AND OR VENTS	
	DISHWASHERS	GREASE TRAPS	
	GARBAGE DISPOSALS (IN EXISTING SINKS)	WATER SOFTENERS	

TOTAL NO. OF ABOVE FIXTURES: @ EA.

LAWN SPRINKLER SYSTEMS:

BACK FLOW DEVICES: 0-5 DEVICES @ ADD. DEVICES @ EA.

1 INDUSTRIAL WASTE INTERCEPTOR CLARIFIER 2.00

WATER SYSTEMS, WITHOUT FIXTURES @

GAS SYSTEMS: 0-5 OUTLETS @ ADD. OUTLETS @ EA.

BOILERS STEAM OR HOT WATER @

TEMP. AND/OR PRESS RELIEF VALVES OR HI-TEMP LIMIT DEVICES @

SEWER CONNECTIONS @

SEWER CAP OR CESSPOOL FILL @

SEPTIC TANK, SEEPAGE PIT AND/OR DRAIN FIELD @

MISCELLANEOUS

I have carefully read and examined the above application and know the same to be true and correct. All provisions of the Laws and Ordinances governing this type of construction will be complied with whether mentioned herein or not. "I certify that in the performance of the work for which this permit is issued I shall not employ any person in any manner so as to become subject to the workmen's compensation laws of California".

PERMIT FEE	3.00
REINSPECTION FEE	
INVESTIGATION FEE	
TOTAL FEE	5.00

J.W. Davis

SIGNATURE OF CONTRACTOR OR AUTHORIZED AGENT

FORM PWB-52
(REV. 8/75)

PERMANENT

INSPECTION RECORD

BASIC INSPECTIONS

ITEM	INSPECTOR	DATE
GROUND WORK		
ROUGH GAS & PL'B'G		
SEWER, SEPTIC TANK		
SEEPAGE PIT, DRAINFIELD		
FINAL GAS		
FINAL PLUMBING	OK	6-30-82

PARTIAL OR MISC. INSPECTIONS

UNSUCCESSFUL TRIPS

JOB ADDRESS

5426 SAN FERNANDO RD

NUMBER STREET

APPLICATION FOR A

BUILDING PERMIT

BUILDING SECTION, PUBLIC WORKS DIVISION
CITY OF GLENDALE, CALIFORNIA

CONTRACTOR: CARL LINDERMAN	CITY LIC. NO.: 15708
MAILING ADDRESS: 1604½ VICTORY BLVD	TEL. NO.: 240-2060
☐ ARCH. ☑ ENGR.: H M. HANSEN	STATE LIC. NO.: SE. 824
MAILING ADDRESS: 9126 LAS TUNAS DR	TEL. NO.: 286-9137
OWNER: PRODUCTS RESEARCH	TEL. NO.: 849-3992
MAILING ADDRESS: 2919 EMPIRE AVE BURBANK	
CONSTRUCTION LENDER & BRANCH: —	
MAILING ADDRESS: —	

CK. CASH M.O. PLAN CHECK VALIDATION

DESCRIPTION OF WORK

NEW ☑ ADD'N ☐ ALTER. ☐ REPAIR ☐ DEMOLISH ☐

FLOOR AREA INCR. OR DECR. (SQ.FT.)	NO. OF STORIES	NO. OF DWELLING UNITS
16,800	2	

PRESENT BLDG. USE	PROPOSED BLDG. USE
	CORP. OFFICE

DESCRIBE WORK TO BE DONE: TWO STORY, TILT UP CONCRETE WALLS + WOOD FRAME

LOT WIDTH	LOT DEPTH	NO. OF EXISTING BLDGS. ON LOT
		11

NOTE! PROVIDE PLOT PLAN ON BACK SIDE OF ORIGINAL COPY ONLY

VALUATION NOTE: Include Labor, Mat., Wiring, Plumb., Heat, Etc. $ 325,000

MAP BK. 5638 PAGE 18 PARCEL # 16 SEC. SH. 20
TOWN 31 BLOCK NO. — TRACT 3784

USE ZONE M2 FIRE ZONE 2 OCCUPANCY F-2 TYPE OF CONSTR. IV-N

REQ'D SET BACKS	FRONT	RIGHT SIDE	LEFT SIDE	REAR	SPECIAL CASE
	0	0	0	0	C143-D

CITY ENGINEER Approval & Information by Others

EASEMENT NONE SHOWN

DIST. FACE OF CURB TO P.L. 10' FT. SEWER (YES) NO GRADING

PUBLIC SERVICE		PLANNING
WATER RDM	ELECTRIC	CUP 9-10-76

P.C. FEE 431.93 PERM. PLAN ☑ CHECKER'S APPROVAL
PERMIT FEE 664.50 OUT PLAN ☐

I have carefully read and examined the above application and find the same to be true and correct. All provisions of the Laws and Ordinances governing building construction will be complied with whether specified herein or not. I agree not to occupy or allow occupancy of any building authorized by this permit until final building inspection has been received. "I certify that in the performance of the work for which this permit is issued I shall not employ any person in any manner so as to become subject to the workmen's compensation laws of California."

Carl Linderman 12 SHT

SIGNATURE OF OWNER OR CONTRACTOR

CK. CASH M.O. NOTE: WHEN PROPERLY VALIDATED IN THIS SPACE, THIS FORM CONSTITUTES A BUILDING PERMIT TO DO THE WORK PRESCRIBED HEREIN.

FORM B-51 (REV. 7/74) ® L PERMANENT

INSPECTION RECORD

ITEM (SET BACKS: FRONT | L. SIDE | FIELD CHECK: R. SIDE | REAR)	INSPECTOR	DATE
TRENCHES: WIDTH ____ DEPTH ____		
1st. FLOOR JOIST: SLAB ____		
FRAMING ____ APR 17 1978	Clerk	4/29/77
FINAL ____	HOO	2-24-78

PARTIAL OR MISC. INSPECTIONS

No Soil's Report for Drilling of Piers.		
B.13 on Job.	N.M.	10-12-76
Deputy Insp. for Pilings.		
B. Higley # 270	NM	10-13-76
Ace Caps	N.M.	10-20-76
OK to pour 6 Pier Caps		11-26-76
Steel Panels & Columns.	NM	12-16-76
Panels for vault and ref. steel		
5 cols.	R.D.	12-23-76
Steel on Cols on East Wall	NM	2-3-77
Tag Closure Straps NE		
Windows	NM	3-2-77
OK for Straps above Windows.	NM	3-3-77
Tag Roof Straps.	NM	3-21-77

NOTE: LOCATE ALL STRUCTURES ON LOT. MAKE BOTTOM OF PAGE THE STREET FRONTAGE.

Roof bailing was by Mike

drywall 2nd floor HOO 5-27-77

drywall 1st floor HOO 6-8-77

OK drywall HOO 6-9-77

Steel studs OK cover 1 side HOO 6-15-77

T Bar ceiling needs fix. secured

800 MILFORD ST.

CALIF ST.

PROPOSED BLDG.

5426

SAN FERNANDO RD.

JOB ADDRESS

5426 San Fernando Rd.

WOH355

for M

CONTRACTOR Bergelectric Corp. TEL. NO. 938-2741

MAILING ADDRESS 5850 Venice Blvd. STATE LIC. NO. 85046.

OWNER P.R.C. CITY LIC. NO. 3687

MAILING ADDRESS 5426 San Fernando Rd. TEL. NO.

DESCRIPTION OF WORK

☐ NEW BLDG. ☐ EXIST. BLDG. ☐ NO SERV. CHANGE ☑ RECONNECT OR RESEAL

FEE COMPUTATION

NOTE! TOTALS SHOWN BELOW MUST BE SUBMITTED IN DIAGRAM ON SEPARATE WORK SHEET PROVIDED FOR THIS PURPOSE.

.....FIXTURES .....RECEPTACLES

.....OUTLETS .....SWITCHES

FIRST TEN @ .....EACH

ADDITIONAL @.....EACH **FEE**.....

MOTORS 2 WELDER ____

TRANSFORMERS ____ RANGE ____

HEATING APPL. ____ DRYER ____

WATER HTR.. ____ MISC. EQ. or APPL. ____

QUAN.	HP - KW - KVA OVER	INCL.	ACTUAL	PHASE 1	PHASE 3	UNIT COST	FEE
	0	1					
2	1	5	5 HP			4.50	9.00
4	5	20	10 HP			3.00	12.00
1	20		50 HP			4.00	4.00

19.00

____ SIGNS – INCANDESCENT – TRANSFORMER @ ____ ea. ____

____ CELLULAR FLOOR RACEWAY @ ____ PER 100 FT. ____

____ DISTRIBUTION PANEL, OVERCURRENT DEVICE @ ____ ea. ____

____ SWITCHBOARD – VOLTAGE ____

____ SERVICE – VOLTAGE ____ . AMPERAGE ____

____ TEMP. SERVICE OR TEMP. LIGHTING

____ MISCELLANEOUS ____

I have carefully read and examined the above application and know the same to be true and correct. All provisions of the Laws and Ordinances governing this type of construction will be complied with whether mentioned herein or not. No person shall be employed in violation of the Labor Code of the State of California.

PERMIT FEE @	**2.00**
INVESTIGATION FEE	
TOTAL FEE	**21.00**

Luther Noble.

SIGNATURE OF CONTRACTOR OR AUTHORIZED AGENT

PERMANENT

FORM B-53

CK. MO. CASH NOTE: WHEN PROPERLY VALIDATED IN THIS SPACE, THIS FORM CONSTITUTES AN ELECTRIC PERMIT TO DO THE WORK DESCRIBED HEREON.

37193 JUL 9 68 EL 21.00

INSPECTION RECORD
BASIC INSPECTIONS

ITEM	INSPECTOR	DATE
GROUND WORK	[illegible]	7/22/68
ROUGH	[illegible]	
FIXTURES		
RELEASE TO PUBLIC SERVICE		
FINAL	OT 19 [illegible] 5/68	

PARTIAL OR MISC. INSPECTIONS

2nd 50 lb on b-	[illegible]	7/11/68
info.	[illegible]	8/22/68
cor. reserve ckt.	[illegible]	8/23/68
grd on feeder	[illegible]	10/10/68
Call KW		

JOB ADDRESS

5426 SAN FERNANDO Rd
NUMBER

APPLICATION FOR

BUILDING SECTION, PUBLIC WORKS DIVISION
CITY OF GLENDALE, CALIFORNIA

CONTRACTOR H.P. STERLING ELEC	TEL. NO. CH 51506
MAILING ADDRESS 304 N. VERDUGO Rd	STATE LIC. NO. 143727
OWNER PRODUCTS RESEARCH	CITY LIC. NO. 1938
MAILING ADDRESS 5426 SAN FERNANDO Rd	TEL. NO.

DESCRIPTION OF WORK

☐ NEW BLDG. ☐ EXIST. BLDG. ☒ NO SERV. CHANGE ☐ RECONNECT OR RESEAL

USE ZONE

FEE COMPUTATION

NOTE! TOTALS SHOWN BELOW MUST BE SUBMITTED IN DIAGRAM ON SEPARATE WORK SHEET PROVIDED FOR THIS PURPOSE.

7 OUTLETS, BASE PLUGS, SWITCHES, FIXTURES (2 / 1 / 4)

FIRST TEN @ 25¢ EACH 1.75

ADDITIONAL @ 10¢ EACH

LESS THAN 18 APART @ 5¢ EACH

MOTORS

QUAN.	OVER	INCL.	ACTUAL HP	RATE	FEE
	0	1 HP		@ .75 EA.	
1	1 HP	5 HP	2.3	@ $1.50 "	1.50
	5 HP	20 HP		@ $3.00 "	
	20 HP	50 HP		@ $4.00 "	
	50 HP	UP		@ $6.00 "	

TOTAL AIR COND. H. P. ____ SUB TOTAL → 3.25

_____ RANGE OUTLETS OR CLOTHES DRYER @ $1.00 EACH

_____ TRANSFORMERS OR RECTIFIERS KVA @ 25¢ PER KVA

_____ HEATING ELEMENTS OVER 1650 WATTS @ $1.00 EACH

_____ AIR CONDITIONER, PLUGS @ $1.50 EACH

_____ WELDERS (TRANSFORMER TYPE) _____ KVA @ 25¢ PER KVA

_____ WELDERS (MOTOR GENERATOR) _____ HP (FEE 75% GREATER THAN MTR. ALONE)

_____ CONSTRUCTION OR TEMPORARY LIGHTING @ $2.00

_____ MISCELLANEOUS _____

I have carefully read and examined the above application and know the same to be true and correct. All provisions of the Laws and Ordinances governing this type of construction will be complied with whether mentioned herein or not. No person shall be employed in violation of the Labor Code of the State of California.

Howard J. Frost

SIGNATURE OF CONTRACTOR OR AUTHORIZED AGENT

PERMIT FEE @	2.00
SUPPLEMENTARY PERMIT FEE @ .50	
INVESTIGATION FEE	
TOTAL FEE	5.25

07386 JUN 20 60 EL 5.25

(CK.) MO. CASH NOTE: WHEN PROPERLY VALIDATED IN THIS SPACE, THIS FORM CONSTITUTES AN ELECTIC PERMIT TO DO THE WORK DESCRIBED HEREON.

PERMANENT

FORM B-53 Ⓟe

INSPECTION RECORD

BASIC INSPECTIONS

ITEM	INSPECTOR	DATE
GROUND WORK		
ROUGH	[illegible]	6/21/60
FINISH	[illegible]	6/21/60
FIXTURES	—	—
FINAL RELEASE TO PUBLIC SERV.	[illegible]	6/21/60

PARTIAL OR MISC. INSPECTIONS

UNSUCCESSFUL TRIPS

RECORD INFORMATION

O.H.	U.G.	TEMP. OK.	TEMP. CONSTR.	NO. OF METERS

LITE _____ WIRE PWR _____ PHASE HEAT _____ KW

RANGE	OVEN	TABLE TOP	W. HTR.	DRYER

OTHER RES. APPLIANCES OVER 2 KW.

TOTAL KW OR HP.	TOTAL HP.
_____ S Φ	_____ 3 Φ

Add'l load to 3φ Pow 2.3 H.P.
air cond'r/min .6-21-60-[illegible]

JOB ADDRESS

5426 San Fernando Rd.

NUMBER STREET

APPLICATION FOR A

HEATING, VENTILATING, AIR-CONDITIONING OR REFRIGERATION PERMIT

BUILDING SECTION, PUBLIC WORKS DIVISION

CITY OF GLENDALE, CALIFORNIA

CONTRACTOR: Don Glenn Htg & A/C	STATE LIC. NO.: 188089
MAILING ADDRESS: 2030 Montrose Ave	TEL. NO.: CI 4-3784
OWNER: Products Research	CITY BUS. LIC.: 810
MAILING ADDRESS: 5426 San Fernando	TEL. NO.: CH 5-1184

DESCRIPTION OF WORK

☒ HEATING ☐ AIR CONDITIONING ☐ REFRIGERATION ☐ VENTILATION

USE ZONE

FEE COMPUTATION

GAS SYSTEMS: 0-5 OUTLETS @ $1.00 ADD. DEVICES @ 20¢ _____

_____ REFRIGERATION SYSTEMS, INSTALLED, REPLACED, REPAIRED OR RELOCATED @ $1.50 ea. _____

_____ EVAPORATIVE COOLERS OR VENTILATING SYSTEMS @ $1.50 each _____

51779 FEB 4 63 PB 5.50

CK MO. CASH

NOTE: WHEN PROPERLY VALIDATED IN THIS SPACE THIS FORM CONSTITUTES A PERMIT TO DO THE WORK DESCRIBED HEREON.

SUB TOTAL →

HEATING APPLIANCES (INCL. VENTS) @ $1.50 EACH
(INSTALLED, ALTERED, REPLACED, REPAIRED OR RELOCATED) _____

TYPE	B.T.U.	FEE
Forced air furnace	225,000	1.50

12 CIRCULATING AIR OUTLETS OR INLETS @ 25¢ EACH 3.00

REFRIGERANT COMPRESSORS (INSTALLED OR REPLACED)

QUANTITY	OVER	INCL.	ACTUAL H.P.	RATE	FEE
	0	20		@ 4.00 EACH	
	20	50		@ 7.50 "	
	50	UP		@ 20.00 "	

I have carefully read and examined the above application and know the same to be true and correct. All provisions of Laws and Ordinances covering this type of construction will be complied with whether specified herein or not. No person shall be employed in violation of the Labor Code of the State of California.

PERMIT FEE	1.00
INVESTIGATION FEE	
TOTAL FEE	5.50

Velma Gundy

SIGNATURE OF CONTRACTOR OR AUTHORIZED AGENT

FORM B-55 ℗ PERMANENT

INSPECTION RECORD

ITEM	INSPECTOR	DATE
ROUGH HEATING		
ROUGH REFRIG. OR AIR COND.		
DUCTS		
FINAL HEATING	JR	3-14-63
FINAL REFRIG. OR AIR COND.		

PARTIAL OR MISC. INSPECTIONS

Fire damper required where duct finish finished		
	JR	3-14-63

UNSUCCESSFUL TRIPS

JOB ADDRESS

5426 SAN FERNANDO

NUMBER STREET

APPLICATION FOR A

HEATING, VENTILATING, AIR-CONDITIONING OR REFRIGERATION PERMIT

BUILDING SECTION, PUBLIC WORKS DIVISION

CITY OF GLENDALE, CALIFORNIA

CONTRACTOR B & S HEATING	STATE LIC. NO. 190517
MAILING ADDRESS 441 W. ACACIA ST	TEL. NO. CI-63253
OWNER PRODUCTS RESEARCH	CITY BUS. LIC. 557
MAILING ADDRESS 5426 SAN FERNANDO	TEL. NO.

DESCRIPTION OF WORK

☒ HEATING ☐ AIR CONDITIONING ☐ REFRIGERATION ☐ VENTILATION

USE ZONE

FEE COMPUTATION

GAS SYSTEMS: 0-5 OUTLETS @ $1.00 ADD. DEVICES @ 20¢

_____ REFRIGERATION SYSTEMS, INSTALLED, REPLACED, REPAIRED OR RELOCATED @ $1.50 ea. _____

_____ EVAPORATIVE COOLERS OR VENTILATING SYSTEMS @ $1.50 each _____

SUB TOTAL →

HEATING APPLIANCES (INCL. VENTS) @ $1.50 EACH
(INSTALLED, ALTERED, REPLACED, REPAIRED OR RELOCATED) _____

TYPE	B.T.U.	FEE
UNIT HEATER	50,000	1.50

_____ CIRCULATING AIR OUTLETS OR INLETS @ 25¢ EACH _____

REFRIGERANT COMPRESSORS (INSTALLED OR REPLACED)

QUANTITY	OVER	INCL.	ACTUAL H.P.	RATE	FEE
	0	20		@ 4.00 EACH	
	20	50		@ 7.50 "	
	50	UP		@ 20.00 "	

I have carefully read and examined the above application and know the same to be true and correct. All provisions of Laws and Ordinances covering this type of construction will be complied with whether specified herein or not. No person shall be employed in violation of the Labor Code of the State of California.

PERMIT FEE	1.00
INVESTIGATION FEE	
TOTAL FEE	2.50

S. M. Mikus

SIGNATURE OF CONTRACTOR OR AUTHORIZED AGENT

FORM B-55 ⓟ PERMANENT

2.50

29554 OCT 26 61 PB

(CK.) MO. CASH

NOTE: WHEN PROPERLY VALIDATED IN THIS SPACE THIS FORM CONSTITUTES A PERMIT TO DO THE WORK DESCRIBED HEREON.

INSPECTION RECORD

ITEM	INSPECTOR	DATE
ROUGH HEATING		
ROUGH REFRIG. OR AIR COND.		
DUCTS		
FINAL HEATING	QR	10-27-71
FINAL REFRIG. OR AIR COND.		

PARTIAL OR MISC. INSPECTIONS

UNSUCCESSFUL TRIPS

JOB ADDRESS

5426 SAN FERNANDO RD.

NUMBER STREET

APPLICATION FOR A

BUILDING PERMIT

BUILDING SECTION, PUBLIC WORKS DIVISION
633 E. BROADWAY, CITY OF GLENDALE, CA 91205 956-4835

LICENSED CONTRACTOR'S DECLARATION

I hereby affirm that I am licensed under provisions of Chapter 9 (commencing with Section 7000) of Division 3 of the Business and Professions Code, and my license is in full force and effect.

CONTRACTOR	CITY,LIC. NO.
OWNER	
MAILING ADDRESS	TEL. NO.
5426 SAN FERNANDO	240 2060
☐ ARCH. ☑ ENGR. H L STANDLEE	STATE LIC. NO. L 5178
MAILING ADDRESS	TEL. NO.
384 LAUREL CANYON	761 2745
OWNER	TEL. NO.
CARL L. LINDEMAN	240 2060
MAILING ADDRESS	
5426 SAN FERNANDO RD.	

I hereby affirm that there is a construction lending agency for the performance of the work for which this permit is issued. (Sec. 3097, Civil Code.)

CONSTRUCTION LENDER & BRANCH NONE

MAILING ADDRESS

OWNER-BUILDER DECLARATION

I hereby affirm that I am exempt from the Contractor's License Law for the following reason: *(Sec. 7031.5, Business and Professions Code: Any city or county which requires a permit to construct, alter, improve, demolish, or repair any structure, prior to its issuance also requires the applicant for such permit to file a signed statement that he is licensed pursuant to the provisions of the Contractor's License Law, Chapter 9 (commencing with Section 7000) of Division 3 of the Business and Professions Code, or that he is exempt therefrom, and the basis for the alleged exemption. Any violation of Section 7031.5 by any applicant for a permit, subjects the applicant to a civil penalty of not more than five hundred dollars ($500).)*

☑ I, as owner of the property, or my employees with wages as their sole compensation, will do the work, and the structure is not intended or offered for sale. *(Sec. 7044, Business and Professions Code: The Contractor's License Law does not apply to an owner of property who builds or improves thereon and who does such work himself or through his own employees, provided that such improvements are not intended or offered for sale. If, however, the building or improvement is sold within one year of completion, the owner-builder will have the burden of proving that he did not build or improve for the purpose of sale.)*

☐ I, as owner of the property, am exclusively contracting with licensed contractors to construct the project. *(Sec. 7044, Business and Professions Code: The Contractor's License Law does not apply to an owner of property who builds or improves thereon, and who contracts for such projects with a contractor(s) licensed pursuant to the Contractor's License Law.)*

☐ I am exempt under Sec. _____, B. & P.C. for this reason _____

Date 10-16-80 Owner Carl Lindeman

WORKERS' COMPENSATION DECLARATION

I hereby affirm that I have a certificate of consent to self-insure, or a certificate of Workers' Compensation Insurance, or a certified copy thereof. *(Sec. 3800, Labor Code.)*

Policy No. _____ Company _____

CERTIFICATE OF EXEMPTION FROM WORKERS' COMPENSATION INSURANCE

(This section need not be completed if the permit is for one hundred dollars ($100) or less.)

I certify that in the performance of the work for which this permit is issued, I shall not employ any person in any manner so as to become subject to the Workers' Compensation Laws of California.

NOTICE TO APPLICANT: If, after making this Certificate of Exemption you should become subject to the Workers' Compensation provisions of the Labor Code, you must forthwith comply with such provisions or this permit shall be deemed revoked.

Applicant _____ Date _____

I agree not to occupy or allow occupancy of any building authorized by this permit until final building inspection has been received.


I certify that I have read this application and state that the above information is correct. I agree to comply with all city and county ordinances and state laws relating to building construction, and hereby authorize representatives of this city to enter upon the above-mentioned property for inspection purposes.

Signature of Applicant Carl Lindeman Date 10-15-80

STRONG MOTION FEE
Form PWB-51 (Rev. 7/79)

PERMANENT

Front

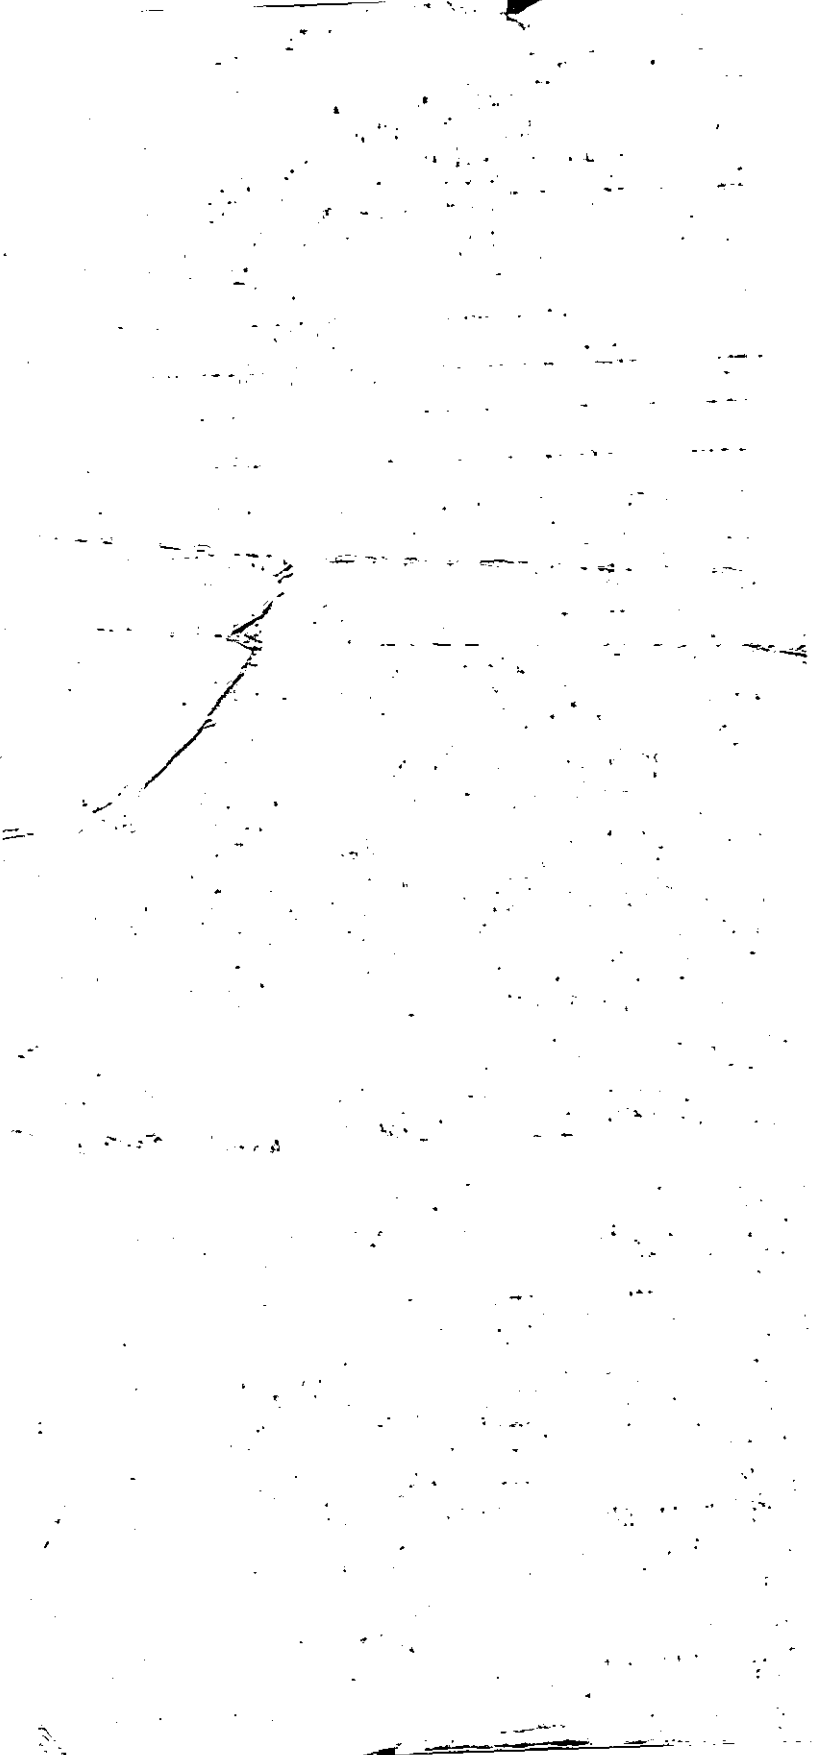

JOB ADDRESS

5426 NUMBER San Fernando STREET

APPLICATION FOR AN

[illegible] SECTION, PUBLIC WORKS DEPARTMENT

CITY OF GLENDALE, CALIFORNIA

CONTRACTOR Shamrock Elect	TEL. NO. 353 9640
MAILING ADDRESS 7852 Hillrose	STATE LIC. NO. 222741
OWNER Prod-Research Co.	CITY LIC. NO. 309
MAILING ADDRESS Same	TEL. NO.

DESCRIPTION OF WORK

☐ NEW BLDG. ☒ EXIST. BLDG. ☒ NO SERV. CHANGE ☐ RECONNECT OR RESEAL | USE ZONE

FEE COMPUTATION

NOTE! TOTALS SHOWN BELOW MUST BE SUBMITTED IN DIAGRAM ON SEPARATE WORK SHEET PROVIDED FOR THIS PURPOSE.

..... FIXTURES .....

..... OUTLETS, BASE PLUGS, SWITCHES .....

FIRST TEN @ _____ EACH .....

ADDITIONAL @ _____ EACH .....

MOTORS

QUAN.	OVER	INCL.	ACTUAL HP	UNIT COST	FEE
2	0	1 HP	½	@ EA.	1 50
	1 HP	5 HP		@ "	
	5 HP	20 HP		@ "	
	20 HP	50 HP		@ "	
	50 HP	UP		@ "	

TOTAL AIR COND. H. P. ☐ SUB TOTAL → 1 50

_____ RANGE, OR OVEN OUTLETS @ _____ EACH _____

_____ TRANSFORMERS OR RECTIFIERS _____ KVA @ _____ PER KVA _____

_____ HEATING ELEMENTS OVER 1650 WATTS @ _____ EACH _____

_____ AIR CONDITIONER, PLUGS @ _____ EACH _____

_____ CLOTHES DRYER @ _____ EACH _____

_____ MISCELLANEOUS _____ _____

_____ _____

_____ _____

I have carefully read and examined the above application and know the same to be true and correct. All provisions of the Laws and Ordinances governing this type of construction will be complied with whether mentioned herein or not. No person shall be employed in violation of the Labor Code of the State of California.

E. Bunker

SIGNATURE OF CONTRACTOR OR AUTHORIZED AGENT

PERMIT FEE @	2.00
SUPPLEMENTARY PERMIT FEE @ .50	
INVESTIGATION FEE	
TOTAL FEE	3 50

FORM B-53 PERMANENT

3 50

03521 JAN 17 66 EL

CK. NO. CASH NOTE: WHEN PROPERLY VALIDATED IN THIS SPACE, THIS FORM CONSTITUTES AN ELECTRIC PERMIT TO DO THE WORK DESCRIBED HEREON.

INSPECTION RECORD
BASIC INSPECTIONS

ITEM	INSPECTOR	DATE
GROUND WORK		
ROUGH		
FINISH	[illegible]	1-18-66
FIXTURES		
FINAL RELEASE TO PUBLIC SERV.	[illegible]	11

PARTIAL OR MISC. INSPECTIONS

UNSUCCESSFUL TRIPS

RECORD INFORMATION

O.H.	U.G.	TEMP. POWER POLE	NO. OF METERS

LITE _____ WIRE | PWR _____ PHASE | HEAT _____ KW

RANGE	OVEN	TABLE TOP	W. HTR.	DRYER

OTHER RES. APPLIANCES OVER 2 KW.

TOTAL KW OR HP.	TOTAL HP.
_____ S Φ	_____ 3 Φ

JOB ADDRESS

5426 SAN FERNANDO RD

NUMBER STREET

APPLICATION FOR A

PLUMBING PERMIT

BUILDING SECTION, PUBLIC WORKS DIVISION
CITY OF GLENDALE, CALIFORNIA

CONTRACTOR BRUCE A. LINDSAY INC	STATE LIC. NO. 214346
MAILING ADDRESS 23609 CALABASAS	CITY LIC. NO. 6883
CALABASAS	TEL. NO. 883-3020
OWNER PLAG. KATE ARMSTRONG	TEL. NO. TH 5 7421
MAILING ADDRESS 125 E ANGELENO, BURB	
PROPOSED USE	USE ZONE

03653 JAN 19 66 PB 7.00

NOTE: WHEN PROPERLY VALIDATED IN THIS SPACE, THIS FORM CONSTITUTES A PLUMBING PERMIT TO DO THE WORK DESCRIBED HEREON.

MO. CASH

FEE COMPUTATION

BATHTUBS	CLOTHES WASHERS
SHOWERS AND/OR PAN	SHAMPOO BOWLS
WATER CLOSETS AND/OR ANTI-SYPHON BALLCOCK	DRINKING FOUNTAINS
LAVATORIES	URINALS
SINKS, KITCHEN, BAR FLOOR, SERVICE	FLOOR DRAIN
LAUNDRY TRAYS	CLARIFIERS
DISHWASHERS	GREASE TRAPS
GARBAGE DISPOSALS (IN EXISTING SINKS)	WATER SOFTENERS
WATER HEATERS AND OR VENTS	

10 SD

TOTAL NO. OF ABOVE FIXTURES : @ 1.00 EA.

LAWN SPRINKLER SYSTEMS:	0-5 VALVES @ 2.00	6-12 VALVES @ 3.00	OVER 12 VALVES @ 4.00
BACK FLOW DEVICES:	0-5 DEVICES @ 2.00	ADD. DEVICES @ 25¢ EA.	
SWIMMING POOL PIPING SYSTEM @ 5.00			
WATER SYSTEMS, WITHOUT FIXTURES @ 1.00			
GAS SYSTEMS:	0-5 OUTLETS @ 1.00	ADD. OUTLETS @ 20¢ EA.	
BOILERS STEAM OR HOT WATER @ 2.00			
TEMP. AND/OR PRESS RELIEF VALVES OR HI-TEMP LIMIT DEVICES @ 1.00			
SEWER CONNECTIONS @ 3.00	#2401 5.00		
SEWER CAP OR CESSPOOL FILL @ 1.00			
SEPTIC TANK, SEEPAGE PIT AND/OR DRAIN FIELD @ 3.00			
MISCELLANEOUS			

I have carefully read and examined the above application and know the same to be true and correct. All provisions of Laws and Ordinances covering this type of construction will be complied with whether specified herein or not. No person shall be employed in violation of the Labor Code of the State of California.

PERMIT FEE	1.00
INVESTIGATION FEE	
TOTAL FEE	7.00

R E Schmidt

SIGNATURE OF CONTRACTOR OR AUTHORIZED AGENT

FORM B-52

PERMANENT

INSPECTION RECORD

BASIC INSPECTIONS

ITEM	INSPECTOR	DATE
GROUND WORK		
ROUGH GAS & PL'B'G		
SEWER, [redacted]	D.H.	1-20-66
SEEPAGE PIT, DRAINFIELD		
FINAL GAS		
FINAL PLUMBING		

PERMIT OR MISC. INSPECTIONS

UNSUCCESSFUL TRIPS

19' L.M.H. 6 FT. DEEP

JOB ADDRESS

5426 SAN FERNANDO RD.

NUMBER STREET

APPLICATION FOR A

LATHING/PLASTERING PERMIT

OR

ROOFING PERMIT

BUILDING SECTION, PUBLIC WORKS DIVISION

CITY OF GLENDALE, CALIFORNIA

CONTRACTOR KALISH CONSTRUCTION	STATE LIC. NO
MAILING ADDRESS 6996 GLENDALE TER.	TEL. NO.
OWNER PRODUCTS RESEARCH	TEL. NO.
MAILING ADDRESS 5424 SAN FERNANDO	

DESCRIPTION OF WORK

☐ NEW BLDG. ☐ ALTER. ☒ ADD'N. ☐ REPAIR

PRESENT USE	PROPOSED USE
MANUFACTURING	

ROOFING DETAILS

TYPE OF ROOFING _____ NO. OF SQUARES _____

DESCRIPTION _____

(INCLUDE WEIGHTS, NO. OF LAYERS, TYPE OF SHINGLES, ROCK, ETC.)

VALUATION (INCLUDE ALL LABOR AND MATERIAL) $ _____ FEE _____

480

59841 JUL 12 63 LP

CK. MO. CASH NOTE: WHEN PROPERLY VALIDATED IN THIS SPACE, THIS FORM CONSTITUTES A PERMIT TO DO WORK DESCRIBED HEREIN.

LATHING & PLASTERING DETAILS

40 YDS. EXTER. LATH @ 1¢ PER YD.

40 YDS. EXTER. PLASTER @ 1¢ PER YD.

_____ YDS. INTER. LATH @ 1¢ PER YD.

_____ YDS. INTER. PLASTER @ 1¢ PER YD.

COMPUTE FEE AT ½¢ PER YARD FOR AMOUNTS OVER 1,000 YARDS. _____

COMBINED LATHING & PLASTERING PERMIT ($4.00) _____

OR

SEPARATE LATHING OR PLASTERING PERMIT ($2.00) _____

TOTAL FEE 4.80

INFORMATION PROVIDED BY BUILDING SECTION			
USE ZONE M2	FIRE ZONE 2	OCCUPANCY _____	CHECKERS APPROVAL _____

I have read and examined the above application and know the same to be true and correct. All provisions of Laws and Ordinances covering building construction will be complied with whether specified herein or not. No person shall be employed in violation of the Labor Code of the State of California.

Richard J. Kalish

SIGNATURE OF CONTRACTOR OR AUTHORIZED AGENT

FORM B-54 ⓟ ε

PERMANENT

INSPECTION RECORD

LATHING AND PLASTERING

ITEM	INSPECTOR	DATE
LATHING	EB	7-12-67
EXTERIOR SCRATCH		
INTERIOR BROWN		
EXTERIOR BROWN	EB	7-25-67
INTERIOR FINISH		
FINAL	EB	7-25-67

PARTIAL OR MISC. INSPECTIONS

UNSUCCESSFUL TRIPS

ROOFING

ITEM	INSPECTOR	DATE
SHEATHING (COMMERCIAL)		
FINAL		

PARTIAL OR MISC. INSPECTIONS

UNSUCCESSFUL TRIPS

JOB ADDRESS

5426 San Fernando Rd.
NUMBER STREET

APPLICATION FOR A

BUILDING PERMIT

BUILDING SECTION, PUBLIC WORKS DIVISION
CITY OF GLENDALE, CALIFORNIA

CONTRACTOR Scott E. Campbell Co.	STATE LIC. NO. 160206
MAILING ADDRESS 767.3 Melrose Ave.	TEL. NO. OL 14040
☐ ARCH. ☐ ENGR.	STATE LIC. NO.
MAILING ADDRESS	TEL. NO.
OWNER Products Research	TEL. NO.
MAILING ADDRESS 5426 San Fernando Rd.	

DESCRIPTION OF WORK

NEW ☐ ADD'N ☐ ALTER. ☐ REPAIR ☐ DEMOLISH ☐

FLOOR AREA (SQ. FT.)	NO. OF STORIES	NO. OF DWELLING UNITS
PRESENT BLDG. USE	PROPOSED BLDG. USE	

DESCRIBE WORK TO BE DONE Auto. Fire Sprs.

NOTE! PROVIDE PLOT PLAN ON BACK SIDE OF ORIGINAL COPY ONLY

EXTERIOR WALL MATERIAL	ROOF FRAMING MATERIAL
PARTITIONING MATERIAL	ROOF COVERING MATERIAL
LOT WIDTH ____ LOT DEPTH ____	NO. OF EXISTING BLDGS. ON LOT ____

VALUATION NOTE: Include Labor, Mat., Wiring, Plumb., Heat, Etc. $ 700.00

INFORMATION PROVIDED BY BLDG. SECTION

LOT NO. Por 31 BLOCK NO. ____ TRACT W. Glendale

USE ZONE M2	FIRE ZONE 2	OCCUPANCY	SEC. SH. 20

REQ'D SET BACKS	FRONT	RIGHT SIDE	LEFT SIDE	REAR
	No Change			

TYPE OF CONSTR.	SPECIAL CASE NO.	GRADE

Approval & Information by Others

CITY ENGINEER EASEMENT

DIST. FACE OF CURB TO P.L. ____ FT. SEWER AVAILABLE ____ DRIVE OVER ____

PUBLIC SERVICE	PLANNING
WATER ____ ELECTRIC ____	

P.C. FEE	PERM. PLAN APPROVED ☑ W/OUT PLAN ☐	CHECKER'S APPROVAL
PERMIT FEE 5.00		

I have carefully read and examined the above application and find the same to be true and correct. All provisions of the Laws and Ordinances governing building construction will be complied with whether specified herein or not. No person shall be employed in violation of the Labor Code of the State of California. I agree not to occupy or allow occupancy of any building authorized by this permit until final building inspection has been received.

C. Gould
SIGNATURE OF OWNER OR AUTHORIZED AGENT

FORM B-51 ①E

PERMANENT

CK. CASH M.O. PLAN CHECK VALIDATION

5.00

532842 MAR 11 63 AL

CK CASH M.O.

NOTE: WHEN PROPERLY VALIDATED IN THIS SPACE, THIS FORM CONSTITUTES A BUILDING PERMIT TO DO THE WORK PRESCRIBED HEREIN.

INSPECTION RECORD

BASIC INSPECTIONS

ITEM	INSPECTOR	DATE
TRENCHES: WIDTH_____ DEPTH_____		
1st. FLOOR JOIST		
FRAMING		
FINAL	RP	9-26-63

PARTIAL OR MISC. INSPECTIONS

UNSUCCESSFUL TRIPS

ITEM	INSP.	DATE	ITEM	INSP.	DATE

SET BACKS FIELD CHECK	FRONT	R. SIDE	L. SIDE	REAR	INSP.	DATE

TO APPLICANT: PLEASE DO NOT WRITE ABOVE THIS LINE

NOTE: LOCATE ALL STRUCTURES ON LOT, MAKE BOTTOM OF PAGE THE STREET FRONTAGE.

JOB ADDRESS

5426 San Fernando Rd
NUMBER STREET

APPLICATION FOR A

HEATING, VENTILATING, AIR-CONDITIONING OR REFRIGERATION PERMIT

BUILDING SECTION, PUBLIC WORKS DIVISION
CITY OF GLENDALE, CALIFORNIA

CONTRACTOR Abel Inc	STATE LIC. NO. 221472
MAILING ADDRESS 2820 San Fernando	TEL. NO. 245-7225
OWNER David Almeda Jr.	CITY BUS. LIC. 2288
MAILING ADDRESS	TEL. NO. 242-2161

22454 MAY 29 67 PB 5.00

CK. MO. CASH NOTE: WHEN PROPERLY VALIDATED IN THIS SPACE THIS FORM CONSTITUTES A PERMIT TO DO THE WORK DESCRIBED HEREON.

DESCRIPTION OF BLDG.

NEW ☐ ADD'N ☐ ALTER. ☐ REPLACE ☐

FEE COMPUTATION

QUAN.	ITEM	UNIT COST	FEE
2	GAS SYSTEMS:		
	EVAPORATIVE COOLERS		
	VENTILATING SYSTEMS		
	REFRIGERATION SYSTEMS ALTERED, REPLACED, RELOCATED		
	AIR-CONDITIONING SYSTEMS ALTERED, REPLACED, RELOCATED		

SUB TOTAL →

HEATING APPLIANCES

(INSTALLED, ALTERED, REPLACED OR RELOCATED) @ _____ EACH

TYPE	B.T.U.	FEE
2 - Suspended Units	250M	4.00

AIR CONDITIONING OR REFRIGERATION SYSTEMS INSTALLED

QUANTITY	OVER	INCL.	ACTUAL TONS	UNIT COST	FEE
	0	20		@ EA.	
	20	50		@ "	
	50	UP		@ "	
AIR CIRCULATING OUTLETS OR INLETS				@ "	

I have carefully read and examined the above application and know the same to be true and correct. All provisions of Laws and Ordinances covering this type of construction will be complied with whether specified herein or not. No person shall be employed in violation of the Labor Code of the State of California.

PERMIT FEE	1.00
INVESTIGATION FEE	
TOTAL FEE	5.00

Jos Beckmann
SIGNATURE OF CONTRACTOR OR AUTHORIZED AGENT

FORM B-55 **PERMANENT**

INSPECTION RECORD

ITEM	INSPECTOR	DATE
GROUND WORK		
GAS		
ROUGH HEATING		
ROUGH REFRIG. OR AIR COND.		
DUCTS		
FINAL HEATING	JR	6-7-67
FINAL REFRIG. OR AIR COND.		

CORRECTIONS & PARTIAL INSPECTIONS

JOB ADDRESS

5426 San Fernando Rd. Glen
NUMBER STREET

APPLICATION FOR A

LATHING/PLASTERING PERMIT
OR
ROOFING PERMIT

BUILDING SECTION, PUBLIC WORKS DIVISION
CITY OF GLENDALE, CALIFORNIA

CONTRACTOR Lic. J Bros Drywall	STATE LIC. NO 221570
MAILING ADDRESS P.O. Box 3252 Van Nuys	TEL. NO. 782-1053
OWNER P.R.C.	TEL. NO.
MAILING ADDRESS 5426 San Fernando Rd. Glen	

DESCRIPTION OF WORK

☐ NEW BLDG. ☐ ALTER. ☑ ADD'N. ☐ REPAIR

PRESENT USE	PROPOSED USE

ROOFING DETAILS

TYPE OF ROOFING _____ NO. OF SQUARES _____

DESCRIPTION _____

(INCLUDE WEIGHTS, NO. OF LAYERS, TYPE OF SHINGLES, ROCK, ETC.)

VALUATION (INCLUDE ALL LABOR AND MATERIAL) $ _____ FEE _____

LATHING & PLASTERING DETAILS

_____ YDS. EXTER. LATH

_____ YDS. EXTER. PLASTER

_____ YDS. INTER. LATH

_____ YDS. INTER. PLASTER

500 YDS. INTER. DRYWALL 5.00

COMBINED LATHING & PLASTERING PERMIT ($4.00)

OR

SEPARATE LATHING OR PLASTERING PERMIT ($2.00) 2.00

TOTAL FEE 7.00

INFORMATION PROVIDED BY BUILDING SECTION			
USE ZONE	FIRE ZONE	OCCUPANCY	SEC. SH.

I have read and examined the above application and know the same to be true and correct. All provisions of Laws and Ordinances covering building construction will be complied with whether specified herein or not. No person shall be employed in violation of the Labor Code of the State of California.

Raymond Lint

SIGNATURE OF CONTRACTOR OR AUTHORIZED AGENT

PERMANENT

FORM B-54

14126 SEP 21 66 LP 7.00

NOTE: WHEN PROPERLY VALIDATED IN THIS SPACE, THIS FORM CONSTITUTES A PERMIT TO DO WORK DESCRIBED HEREIN.

CK MO. CASH

INSPECTION RECORD

ITEM	INSPECTOR	DATE
LATHING		
DRYWALL		
EXTERIOR SCRATCH		
INTERIOR BROWN		
EXTERIOR BROWN		
INTERIOR FINISH		
SHEATHING (COMMERCIAL)		
FINAL	EB	9-30-06

PARTIAL OR MISC. INSPECTIONS

D.W. nailing — (except bathrooms)	EB	9-21-06

JOB ADDRESS

5426 SAN FERNANDO RD.
NUMBER STREET

APPLICATION FOR A

BUILDING PERMIT

BUILDING SECTION, PUBLIC WORKS DIVISION
CITY OF GLENDALE, CALIFORNIA

CONTRACTOR DAVID D. DEMSKI	STATE LIC. NO. 133287
MAILING ADDRESS 1012 VICTORY BLVD.	TEL. NO. 242-3181
☐ ARCH. ☐ ENGR.	STATE LIC. NO.
MAILING ADDRESS	TEL. NO.
OWNER PRODUCTS RES. & CHEM. CORP.	TEL. NO.
MAILING ADDRESS 5426 SAN FERNANDO RD. GLEN.	

DESCRIPTION OF WORK

NEW ☐ ADD'N ☐ ALTER. ☑ REPAIR ☐ DEMOLISH ☑

FLOOR AREA (SQ. FT.)	NO. OF STORIES	NO. OF DWELLING UNITS
1000		NONE

PRESENT BLDG. USE	PROPOSED BLDG. USE
STORAGE	STORAGE

DESCRIBE WORK TO BE DONE ~~DEMOLITION~~, ALTER OF EXISTING & MASONRY WALL.

NOTE! PROVIDE PLOT PLAN ON BACK SIDE OF ORIGINAL COPY ONLY

EXTERIOR WALL MATERIAL	ROOF FRAMING MATERIAL
MASONRY (CONC. BLK)	W. STEEL CANVEY
PARTITIONING MATERIAL	ROOF COVERING MATERIAL
WD. STUDS & DRYWALL	
LOT WIDTH ____ LOT DEPTH ____	NO. OF EXISTING BLDGS. ON LOT 6

VALUATION NOTE: Include Labor, Mat., Wiring, Plumb., Heat, Etc. $15,000.00

INFORMATION PROVIDED BY BLDG. SECTION

LOT NO. 31 BLOCK NO. ____ TRACT 3784

USE ZONE	FIRE ZONE	OCCUPANCY	SEC. SH.
M-2	2	F2	20

REQ'D SET BACKS	FRONT	RIGHT SIDE	LEFT SIDE	REAR
		EXISTING		

TYPE OF CONSTR. III-N SPECIAL CASE NO. ____ GRADE ____

Approval & Information by Others
CITY ENGINEER
EASEMENT
DIST. FACE OF CURB TO P.I. 10 FT. SEWER YES NO DRIVE OVER ____

PUBLIC SERVICE	PLANNING
WATER ____ ELECTRIC ____	
P.C. FEE 24.00 PERMIT FEE 48.00	PERM. PLAN APPROVED ☑ W/OUT PLAN ☐ CHECKER'S APPROVAL J.V.V.

I have carefully read and examined the above application and find the same to be true and correct. All provisions of the Laws and Ordinances governing building construction will be complied with whether specified herein or not. No person shall be employed in violation of the Labor Code of the State of California. I agree not to occupy or allow occupancy of any building authorized by this permit until final building inspection has been received.

William N. Brunner
SIGNATURE OF OWNER OR AUTHORIZED AGENT

FORM B-51 PERMANENT

CK. CASH M.O. PLAN CHECK VALIDATION
12365 AUG 66 PC 24.00


CK. CASH M.O.
12477 AUG 66 AL 48.00

NOTE: WHEN PROPERLY VALIDATED IN THIS SPACE, THIS FORM CONSTITUTES A BUILDING PERMIT TO DO THE WORK PRESCRIBED HEREIN.

INSPECTION RECORD

ITEM SET BACKS: FRONT | R. SIDE | FIELD CHECK: L. SIDE | REAR	INSPECTOR	DATE
TRENCHES: WIDTH ____ DEPTH ____		
1st. FLOOR JOIST		
FRAMING	Awk	9/19/66
FINAL	Awk	12/22/66
PARTIAL C.O. MISC. INSPECTIONS		
4' Lift on front wall	Awk	8/23/66
8' Lift OK	Awk	8/24/66
steel frame @ openings	RJ.	9/2/66
Tag frame Plan not		
Ledgable	Awk	9/15/66
In progress	Awk	10/10/66

NOTE: LOCATE ALL STRUCTURES ON LOT, MAKE BOTTOM OF PAGE THE STREET FRONTAGE.

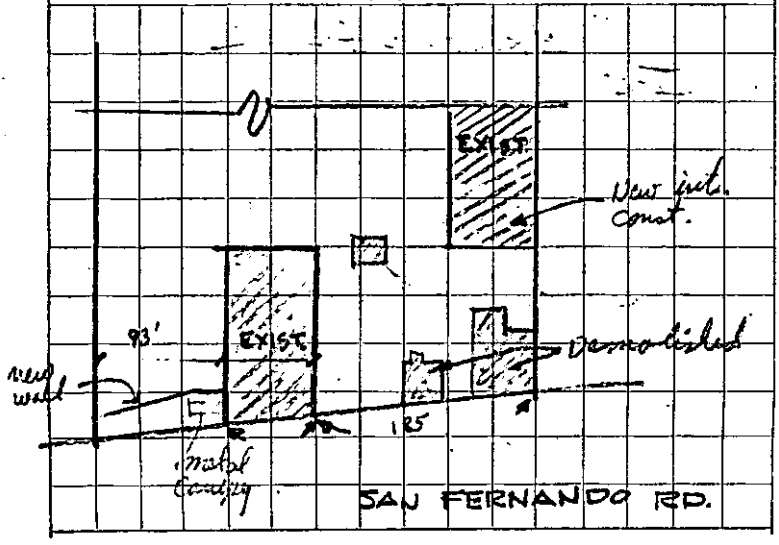

JOB ADDRESS

5420 San Fernando Rd. West
NUMBER STREET

APPLICATION FOR A

HEATING, VENTILATING, AIR-CONDITIONING OR REFRIGERATION PERMIT

BUILDING SECTION, PUBLIC WORKS DIVISION
CITY OF GLENDALE, CALIFORNIA

43852 JAN 20 69 PB 8.75

CK. MO. CASH
NOTE: WHEN PROPERLY VALIDATED IN THIS SPACE THIS FORM CONSTITUTES A PERMIT TO DO THE WORK DESCRIBED HEREON.

CONTRACTOR	STATE LIC. NO.
Schlom Htg. & A/c	139142
MAILING ADDRESS	TEL. NO.
7255 Radford N.H.	875-1280
OWNER	CITY BUS. LIC.
Frankson Ind. R.E.	1494
MAILING ADDRESS	TEL. NO.
119 So. Golden Mall	Vi-92463

DESCRIPTION OF BLDG.

NEW ☐ ADD'N ☐ ALTER. ☐ REPLACE ☐

FEE COMPUTATION

QUAN.	ITEM	UNIT COST	FEE
	GAS SYSTEMS:		
	EVAPORATIVE COOLERS		
	VENTILATING SYSTEMS		
	REFRIGERATION SYSTEMS ALTERED, REPLACED, RELOCATED		
	AIR-CONDITIONING SYSTEMS ALTERED, REPLACED, RELOCATED		

SUB TOTAL →

HEATING APPLIANCES

(INSTALLED, ALTERED, REPLACED OR RELOCATED) @ $2.00 EACH

TYPE	B.T.U.	FEE
1 G/S FAU	80M	2.00

AIR CONDITIONING OR REFRIGERATION SYSTEMS INSTALLED

QUANTITY	OVER	INCL.	ACTUAL TONS	UNIT COST	FEE
1	0	20	2½	@ 4.00 EA.	$4.00
	20	50		@ "	
	50	UP		@ "	

AIR CIRCULATING OUTLETS OR INLETS 7 @ 25¢ " 1.75

I have carefully read and examined the above application and know the same to be true and correct. All provisions of Laws and Ordinances covering this type of construction will be complied with whether specified herein or not. No person shall be employed in violation of the Labor Code of the State of California.

PERMIT FEE	1.00
INVESTIGATION FEE	
TOTAL FEE	8.75

SIGNATURE OF CONTRACTOR OR AUTHORIZED AGENT

FORM B-56

PERMANENT

INSPECTION RECORD

ITEM	INSPECTOR	DATE
GROUND WORK		
GAS		
ROUGH HEATING		
ROUGH REFRIG. OR AIR COND.		
DUCTS		
FINAL HEATING	C.L.B.	1-22-69
FINAL REFRIG. OR AIR COND.	C.L.B.	1-22-69

CORRECTIONS & PARTIAL INSPECTIONS

JOB ADDRESS

5426 SAN FERNANDO RD.
NUMBER STREET

APPLICATION FOR A

PLUMBING PERMIT

BUILDING SECTION, PUBLIC WORKS DIVISION
CITY OF GLENDALE, CALIFORNIA

CONTRACTOR PODS PLUMBING	STATE LIC. NO. 280159
MAILING ADDRESS 10373 FOOTHILL BLVD	CITY LIC. NO. 804
LAKE VIEW TERRACE	TEL. NO. 8999891
OWNER PRODUCTS RESEARCH & CHEMICAL	TEL. NO.
MAILING ADDRESS SOMERS JOB	
PROPOSED USE	
USE ZONE	

1250

1 66 PB
SEP 3 54 3 1

NOTE: WHEN PROPERLY VALIDATED IN THIS SPACE, THIS FORM CONSTITUTES A PLUMBING PERMIT TO DO THE WORK DESCRIBED HEREON.

CK. NO. CASH

FEE COMPUTATION

	BATHTUBS		CLOTHES WASHERS
	SHOWERS		SHOWER PANS
2	WATER CLOSETS		DRINKING FOUNTAINS
2	LAVATORIES	1	URINALS
	SINKS, KITCHEN, BAR FLOOR, SERVICE		SAND TRAPS
	LAUNDRY TRAYS		CLARIFIERS
	DISHWASHERS		GREASE TRAPS
	GARBAGE DISPOSALS (IN EXISTING SINKS)		WATER SOFTENERS
1	WATER HEATERS AND OR VENTS		

TOTAL NO. OF ABOVE FIXTURES: 6 @ 1.50 EA. 9.00

	LAWN SPRINKLER SYSTEMS:	0-5 VALVES @ 2.00	6-12 VALVES @ 3.00 — OVER 12 VALVES @ 4.00
	BACK FLOW DEVICES:	0.5 DEVICES @ 2.00	ADD. DEVICES @ 25¢ EA.
	SWIMMING POOL PIPING SYSTEM @ 5.00		
	WATER SYSTEMS, WITHOUT FIXTURES @ 1.00		
1	GAS SYSTEMS:	0-5 OUTLETS @ 1.00	ADD. OUTLETS @ 20¢ EA. 1.50
	BOILERS STEAM OR HOT WATER @ 2.00		
	TEMP. AND/OR PRESS RELIEF VALVES OR HI-TEMP LIMIT DEVICES @ 1.00		
	SEWER CONNECTIONS @ 3.00		
	SEWER CAP OR CESSPOOL FILL @ 1.00		
	SEPTIC TANK, SEEPAGE PIT AND/OR DRAIN FIELD @ 3.00		
	MISCELLANEOUS		

I have carefully read and examined the above application and know the same to be true and correct. All provisions of Laws and Ordinances covering this type of construction will be complied with whether specified herein or not. No person shall be employed in violation of the Labor Code of the State of California.

PERMIT FEE	2.00
INVESTIGATION FEE	
TOTAL FEE	12.50

Zbigniew R. Podsadecki
SIGNATURE OF CONTRACTOR OR AUTHORIZED AGENT

FORM 8-52

PERMANENT

INSPECTION RECORD

BASIC INSPECTIONS

ITEM	INSPECTOR	DATE
GROUND WORK	D.H.	9-1-66
ROUGH GAS & PL'B'G	D.H.	9-12-66
SEWER, SEPTIC TANK		
SEEPAGE PIT, DRAINFIELD		
FINAL GAS	D.H.	10-13-66
FINAL PLUMBING	D.H.	10-13-66

PARTIAL OR MISC. INSPECTIONS

UNSUCCESSFUL TRIPS

NO BLDG CARD D.H. 9-12-66

COULD NOT FIND BLDG CARD D.H. 10-13-66

5426 SAN FERNANDO RD.

CONTRACTOR COMMERCIAL REFRIGERATION CO	TEL. NO. 222-9171
MAILING ADDRESS 1700 N SOTO ST, LA 33	STATE LIC. NO. SC 92164
OWNER PRODUCTS RESEARCH	CITY LIC. NO. 2790
MAILING ADDRESS ABOVE	TEL. NO.

DESCRIPTION OF WORK

☐ NEW BLDG. ☒ EXIST. BLDG. ☐ NO SERV. CHANGE ☐ RECONNECT OR RESEAL

FEE COMPUTATION

NOTE! TOTALS SHOWN BELOW MUST BE SUBMITTED IN DIAGRAM ON SEPARATE WORK SHEET PROVIDED FOR THIS PURPOSE.

BRANCH CIRCUITS

FIRST TEN _____

ELEVEN TO FORTY _____

ADDITIONAL _____ **FEE** .....

MOTORS	1	WELDER	
TRANSFORMERS		RANGE	
HEATING APPL.		DRYER	
WATER HTR..		MISC. EQ. or APPL.	

QUAN.	HP - KW - KVA OVER	INCL.	ACTUAL	PHASE 1	PHASE 3	UNIT COST	FEE
	0	1					
	1	5					
1	5	20	10		3		4.00
	20						

CK. MO. CASH NOTE: WHEN PROPERLY VALIDATED IN THIS SPACE, THIS FORM CONSTITUTES AN ELECTRIC PERMIT TO DO THE WORK DESCRIBED HEREON.

74514 SEP 3071 EL

8.00

10.00

_____ ADDING OUTLETS _____

_____ CELLULAR FLOOR RACEWAY @ _____ PER 100 FT. _____

_____ DISTRIBUTION PANEL, OVERCURRENT DEVICE @ _____ ea. _____

_____ SWITCHBOARD – VOLTAGE _____

_____ SERVICE –VOLTAGE _____, AMPERAGE _____

_____ TEMP. SERVICE OR TEMP. LIGHTING

_____ PRIVATE SWIMMING POOL _____

_____ MISCELLANEOUS _____

I have carefully read and examined the above application and know the same to be true and correct. All provisions of the Laws and Ordinances governing this type of construction will be complied with whether mentioned herein or not. No person shall be employed in violation of the Labor Code of the State of California.

PERMIT FEE @	4.00
INVESTIGATION FEE	
TOTAL FEE	8.00

SIGNATURE OF CONTRACTOR OR AUTHORIZED AGENT

FORM B-53

INSPECTION RECORD
BASIC INSPECTIONS

ITEM	INSPECTOR	DATE
GROUND WORK		
ROUGH		
FIXTURES		4/20/22
RELEASE TO PUBLIC SERVICE		
FINAL		

PARTIAL OR MISC. INSPECTIONS

JOB ADDRESS

5426 San Fernando Rd.

NUMBER STREET

APPLICATION FOR A

HEATING, VENTILATING, AIR-CONDITIONING OR REFRIGERATION PERMIT

BUILDING SECTION, PUBLIC WORKS DIVISION
CITY OF GLENDALE, CALIFORNIA

CONTRACTOR B & B - Heat. & A/C	STATE LIC. NO. 220548
MAILING ADDRESS 441 W. Acacia	TEL. NO. CI-24632
OWNER Product Research	CITY BUS. LIC. 895
MAILING ADDRESS 5426 San Fernando Rd	TEL. NO. 245-1184

DESCRIPTION OF BLDG.

NEW ☐ ADD'N ☐ ALTER. ☐ REPLACE ☐

FEE COMPUTATION

QUAN.	ITEM	UNIT COST	FEE
	GAS SYSTEMS:		
8	EVAPORATIVE COOLERS	2	16.00
	VENTILATING SYSTEMS		
	REFRIGERATION SYSTEMS ALTERED, REPLACED, RELOCATED		
	AIR-CONDITIONING SYSTEMS ALTERED, REPLACED, RELOCATED		

SUB TOTAL → 16 00

HEATING APPLIANCES

(INSTALLED, ALTERED, REPLACED OR RELOCATED) @ _____ EACH

TYPE	B.T.U.	FEE

AIR CONDITIONING OR REFRIGERATION SYSTEMS INSTALLED

QUANTITY	OVER	INCL.	ACTUAL TONS	UNIT COST	FEE
	0	20		@ EA.	
	20	50		@ "	
	50	UP		@ "	
AIR CIRCULATING OUTLETS OR INLETS				@ "	

I have carefully read and examined the above application and know the same to be true and correct. All provisions of Laws and Ordinances covering this type of construction will be complied with whether specified herein or not. No person shall be employed in violation of the Labor Code of the State of California.

PERMIT FEE	1.00
INVESTIGATION FEE	
TOTAL FEE	17 00

Robert H. Garcia

SIGNATURE OF CONTRACTOR OR AUTHORIZED AGENT

FORM B-55 **PERMANENT**

27359 OCT 3 67 PB 17.00

CK. MO. CASH

NOTE: WHEN PROPERLY VALIDATED IN THIS SPACE THIS FORM CONSTITUTES A PERMIT TO DO THE WORK DESCRIBED HEREON.

INSPECTION RECORD

ITEM	INSPECTOR	DATE
GROUND WORK		
GAS		
ROUGH HEATING		
ROUGH REFRIG. OR AIR COND.		
DUCTS		
FINAL HEATING		
FINAL REFRIG. OR AIR COND.	DR	10-3-67

CORRECTIONS & PARTIAL INSPECTIONS

5426 San Fernando Road

MAINTENANCE

CONTRACTOR: Gerald W. Carson — TEL. NO.:

MAILING ADDRESS: — STATE LIC. NO.:

OWNER: Products Research — CITY LIC. NO.: 574

MAILING ADDRESS: — TEL. NO.:

DESCRIPTION OF WORK

☐ NEW BLDG. ☐ EXIST. BLDG. ☐ NO SERV. CHANGE ☐ RECONNECT OR RESEAL

FEE COMPUTATION

NOTE! TOTALS SHOWN BELOW MUST BE SUBMITTED IN DIAGRAM ON SEPARATE WORK SHEET PROVIDED FOR THIS PURPOSE.

BRANCH CIRCUITS

FIRST TEN _____

ELEVEN TO FORTY _____

ADDITIONAL _____ **FEE** .....

MOTORS _____ WELDER _____

TRANSFORMERS _____ RANGE _____

HEATING APPL. _____ DRYER _____

WATER HTR. _____ MISC. EQ. or APPL. _____

QUAN.	HP - KW - KVA OVER	INCL.	ACTUAL	PHASE 1	PHASE 3	UNIT COST	FEE
	0	1					
	1	5					
	5	20					
	20						

CK., MO., CASH NOTE: WHEN PROPERLY VALIDATED IN THIS SPACE, THIS FORM CONSTITUTES AN ELECTRIC PERMIT TO DO THE WORK DESCRIBED HEREON.

April 1970

_____ ADDING OUTLETS _____

_____ CELLULAR FLOOR RACEWAY @ _____ PER 100 FT. _____

_____ DISTRIBUTION PANEL, OVERCURRENT DEVICE @ _____ ea. _____

_____ SWITCHBOARD – VOLTAGE _____

_____ SERVICE –VOLTAGE _____ . AMPERAGE _____

_____ TEMP. SERVICE OR TEMP. LIGHTING

_____ PRIVATE SWIMMING POOL _____

_____ MISCELLANEOUS _____

NO WORK DONE

I have carefully read and examined the above application and know the same to be true and correct. All provisions of the Laws and Ordinances governing this type of construction will be complied with whether mentioned herein or not. No person shall be employed in violation of the Labor Code of the State of California.

~~PERMIT FEE~~ @

~~INVESTIGATION FEE~~

TOTAL FEE

SIGNATURE OF CONTRACTOR OR AUTHORIZED AGENT

FORM B-53

INSPECTION RECORD
BASIC INSPECTIONS

ITEM	INSPECTOR	DATE
GROUND WORK		
ROUGH		
FIXTURES		
RELEASE TO PUBLIC SERVICE		
FINAL		

PARTIAL OR MISC. INSPECTIONS

JOB ADDRESS

5426 SAN FERNANDO RD
NUMBER STREET

APPLICATION FOR A

HEATING, VENTILATING, AIR-CONDITIONING OR REFRIGERATION PERMIT W/O 11638

BUILDING SECTION, PUBLIC WORKS DIVISION
CITY OF GLENDALE, CALIFORNIA

CONTRACTOR COMMERCIAL REFRIGERATION	STATE LIC. NO. 92164
MAILING ADDRESS 1700 N SOTO ST. LA 33	TEL. NO. 222-9171
OWNER PRODUCTS RESEARCH	CITY BUS. LIC. 2790
MAILING ADDRESS ABOUE	TEL. NO.

74347 SEP 24 71 PB $ 5.00

CK. MO. CASH

NOTE: WHEN PROPERLY VALIDATED IN THIS SPACE THIS FORM CONSTITUTES A PERMIT TO DO THE WORK DESCRIBED HEREON.

DESCRIPTION OF BLDG.

NEW [X] ADD'N [ ] ALTER. [ ] REPLACE [ ]

FEE COMPUTATION

QUAN.	ITEM	UNIT COST	FEE
	GAS SYSTEMS:		
	EVAPORATIVE COOLERS		
	VENTILATING SYSTEMS		
	REFRIGERATION SYSTEMS ALTERED, REPLACED, RELOCATED		
	AIR-CONDITIONING SYSTEMS ALTERED, REPLACED, RELOCATED		

SUB TOTAL →

HEATING APPLIANCES

(INSTALLED, ALTERED, REPLACED OR RELOCATED) @ _____ EACH

TYPE	B.T.U.	FEE

AIR CONDITIONING OR REFRIGERATION SYSTEMS INSTALLED

QUANTITY	OVER	INCL.	ACTUAL TONS	UNIT COST	FEE
1	0	20	5	@ 4.00 EA.	4.00
	20	50		@ "	
	50	UP		@ "	
AIR CIRCULATING OUTLETS OR INLETS				@ "	

I have carefully read and examined the above application and know the same to be true and correct. All provisions of Laws and Ordinances covering this type of construction will be complied with whether specified herein or not. No person shall be employed in violation of the Labor Code of the State of California.

PERMIT FEE	1.00
INVESTIGATION FEE	
TOTAL FEE	5.00

SIGNATURE OF CONTRACTOR OR AUTHORIZED AGENT

FORM B-55 PERMANENT

INSPECTION RECORD

ITEM	INSPECTOR	DATE
GROUND WORK	—	—
GAS	—	—
ROUGH HEATING	—	—
ROUGH REFRIG. OR AIR COND.	CLB	11-3-71
DUCTS	—	—
FINAL HEATING	—	—
FINAL REFRIG. OR AIR COND.	CLB	11-3-71

CORRECTIONS & PARTIAL INSPECTIONS

Unit Fooled, 3 Wks. Bk to Installer For Repairs ✓

CLB 11-3-71

JOB ADDRESS

5426 San Fernando Rd.
NUMBER STREET

APPLICATION FOR A

LATHING/PLASTERING PERMIT
OR
ROOFING PERMIT

BUILDING SECTION, PUBLIC WORKS DIVISION
CITY OF GLENDALE, CALIFORNIA

CONTRACTOR Ray Russ	STATE LIC. NO 114681
MAILING ADDRESS 1151 Lennrose	TEL. NO. 768-1763
OWNER Products Research	TEL. NO.
MAILING ADDRESS 5426 San Fernando Rd.	

DESCRIPTION OF WORK

☑ NEW BLDG. ☐ ALTER. ☐ ADD'N. ☐ REPAIR

PRESENT USE	PROPOSED USE

ROOFING DETAILS

TYPE OF ROOFING _____ NO. OF SQUARES _____

DESCRIPTION _____

(INCLUDE WEIGHTS, NO. OF LAYERS, TYPE OF SHINGLES, ROCK, ETC.)

VALUATION (INCLUDE ALL LABOR AND MATERIAL) $ _____ FEE _____

LATHING & PLASTERING DETAILS

_____ YDS. EXTER. LATH _____

_____ YDS. EXTER. PLASTER _____

24 YDS. INTER. LATH 24

24 YDS. INTER. PLASTER 24

_____ YDS. INTER. DRYWALL _____

COMBINED LATHING & PLASTERING PERMIT ($4.00) 4.00

OR

SEPARATE LATHING OR PLASTERING PERMIT ($2.00) _____

TOTAL FEE 4.00

INFORMATION PROVIDED BY BUILDING SECTION			
USE ZONE R-4	FIRE ZONE ✓	OCCUPANCY	SEC. SH.

I have read and examined the above application and know the same to be true and correct. All provisions of Laws and Ordinances covering building construction will be complied with whether specified herein or not. No person shall be employed in violation of the Labor Code of the State of California.

Ray Russ
SIGNATURE OF CONTRACTOR OR AUTHORIZED AGENT

PERMANENT

FORM B-54

1445 SEP 29 66 LF 4.48

CK. MO. CASH NOTE: WHEN PROPERLY VALIDATED IN THIS SPACE, THIS FORM CONSTITUTES A PERMIT TO DO WORK DESCRIBED HEREIN.

INSPECTION RECORD

ITEM	INSPECTOR	DATE
LATHING	EB	9-29-66
DRYWALL		
EXTERIOR SCRATCH		
INTERIOR BROWN	EB	9-30-66
EXTERIOR BROWN		
INTERIOR FINISH	EB	10-3-66
SHEATHING (COMMERCIAL)		
FINAL	EB	11-21-66

PARTIAL OR MISC. INSPECTIONS

JOB ADDRESS

5426 San Fernando Rd.

NUMBER STREET

APPLICATION FOR A

HEATING, VENTILATING, AIR-CONDITIONING OR REFRIGERATION PERMIT

BUILDING SECTION, PUBLIC WORKS DIVISION

CITY OF GLENDALE, CALIFORNIA

CONTRACTOR: B&B Heating & A/C	STATE LIC. NO.: 190517
MAILING ADDRESS: 441 W. Acacia St.	TEL. NO.: CI-63253
OWNER: Products Research Co.	CITY BUS. LIC.: 563
MAILING ADDRESS: 5427 San Fernando Rd.	TEL. NO.:

DESCRIPTION OF WORK

☐ HEATING ☒ AIR CONDITIONING ☐ REFRIGERATION ☐ VENTILATION

USE ZONE

FEE COMPUTATION

GAS SYSTEMS: 0-5 OUTLETS @ $1.00 ADD. DEVICES @ 20¢

_____ REFRIGERATION SYSTEMS, INSTALLED, REPLACED, REPAIRED OR RELOCATED @ $1.50 ea. _____

_____ EVAPORATIVE COOLERS OR VENTILATING SYSTEMS @ $1.50 each _____

SUB TOTAL →

HEATING APPLIANCES (INCL. VENTS) @ $1.50 EACH
(INSTALLED, ALTERED, REPLACED, REPAIRED OR RELOCATED) _____

TYPE	B.T.U.	FEE

2 CIRCULATING AIR OUTLETS OR INLETS @ 25¢ EACH .50

REFRIGERANT COMPRESSORS (INSTALLED OR REPLACED)

QUANTITY	OVER	INCL.	ACTUAL H.P.	RATE	FEE
1	0	20		@ 4.00 EACH	4.00
	20	50		@ 7.50 "	
	50	UP		@ 20.00 "	

I have carefully read and examined the above application and know the same to be true and correct. All provisions of Laws and Ordinances covering this type of construction will be complied with whether specified herein or not. No person shall be employed in violation of the Labor Code of the State of California.

PERMIT FEE 1.00

INVESTIGATION FEE

TOTAL FEE 5.50

S. M. Mathews

SIGNATURE OF CONTRACTOR OR AUTHORIZED AGENT

FORM B-55 ℗ PERMANENT

5.50 1 63 PB

63679 OCT

CK. MO. CASH

NOTE: WHEN PROPERLY VALIDATED IN THIS SPACE THIS FORM CONSTITUTES A PERMIT TO DO THE WORK DESCRIBED HEREON.

INSPECTION RECORD

ITEM	INSPECTOR	DATE
ROUGH HEATING		
ROUGH REFRIG. OR AIR COND.		
DUCTS		
FINAL HEATING		
FINAL REFRIG. OR AIR COND.	JR	10-7-63

PARTIAL OR MISC. INSPECTIONS

Jerry Carson		

UNSUCCESSFUL TRIPS

JOB ADDRESS Jerry CARSON

26
5454 SAN FERNANDO RD 747
NUMBER STREET

APPLICATION FOR A

BUILDING PERMIT

BUILDING SECTION, PUBLIC WORKS DIVISION
CITY OF GLENDALE, CALIFORNIA

CONTRACTOR SOLAR CO	CITY LIC. NO.:
MAILING ADDRESS 3135 YERDUGO RD	TEL. NO. 257 8156
☐ ARCH. ☐ ENGR R.W. HAUSSLER	STATE LIC. NO. 698
MAILING ADDRESS 3013 BURBANK BL	TEL. NO. TH-75107
OWNER PRODUCT RESEARCH	TEL. NO. 240-2060
MAILING ADDRESS 5454 SAN FERNANDO RD	
CONSTRUCTION LENDER & BRANCH NONE	
MAILING ADDRESS	

DESCRIPTION OF WORK

NEW ☐ ADD'N ☐ ALTER. ☐ REPAIR ☐ DEMOLISH ☐

FLOOR AREA (SQ. FT.)	NO. OF STORIES	NO. OF DWELLING UNITS

PRESENT BLDG. USE	PROPOSED BLDG. USE
MANUFACTURING	SAME

DESCRIBE WORK TO BE DONE METAL CANOPY 20#L.
40'X17' 10' FROM PROPERTY LINE

LOT WIDTH	LOT DEPTH	NO. OF EXISTING BLDGS. ON LOT

NOTE! PROVIDE PLOT PLAN ON BACK SIDE OF ORIGINAL COPY ONLY

VALUATION NOTE: Include Labor, Mat., Wiring, Plumb., Heat, Etc. $ 1450.00

MAP BK. 563 PAGE 18 PARCEL # 1
LOT NO. Portion of West BLOCK NO. Glendale TRACT

USE ZONE	FIRE ZONE	OCCUPANCY	SEC. SH.
M2	2	F2	20

REQ'D SET BACKS	FRONT	RIGHT SIDE	LEFT SIDE	REAR
	—	10'	—	—

TYPE OF CONSTR. SPECIAL CASE NO.
GRADE Drive in place

Approval & Information by Others
CITY ENGINEER
EASEMENT NONE IN ENGR.

DIST. FACE OF CURB TO P.L. 10 FT. SEWER YES NO ~~OVER~~ DRIVE way in place

PUBLIC SERVICE
WATER F & K ELECTRIC

PLANNING

P.C. FEE	7.50	PERM. PLAN APPROVED ☐ W/OUT PLAN ☐	CHECKER'S APPROVAL
PERMIT FEE	15.00		

I have carefully read and examined the above application and find the same to be true and correct. All provisions of the Laws and Ordinances governing building construction will be complied with whether specified herein or not. No person shall be employed in violation of the Labor Code of the State of California. I agree not to occupy or allow occupancy of any building authorized by this permit until final building inspection has been received.

SIGNATURE OF OWNER OR AUTHORIZED AGENT

FORM B-51 (REV. 10/69)

PERMANENT

CASH M.O. PLAN CHECK VALIDATION
(CK) 70416 JUN 71 PC 7.50

NOTE: WHEN PROPERLY VALIDATED IN THIS SPACE, THIS FORM CONSTITUTES A BUILDING PERMIT TO DO THE WORK PRESCRIBED HEREIN.
(CK) CASH M.O.
70417 JUN 71 AL 15.00


INSPECTION RECORD

ITEM (SET BACKS: FRONT | L. SIDE | R. SIDE | REAR; FIELD CHECK)	INSPECTOR	DATE
TRENCHES: WIDTH ____ DEPTH EXIST		
1st. FLOOR JOIST: SLAB ____		✓
FRAMING ____	[illegible]	8-17-71
FINAL ____	[illegible]	8-17-71

PARTIAL OR MISC. INSPECTIONS

Footings	[illegible]	7-14-71

NOTE: LOCATE ALL STRUCTURES ON LOT, MAKE BOTTOM OF PAGE THE STREET FRONTAGE.

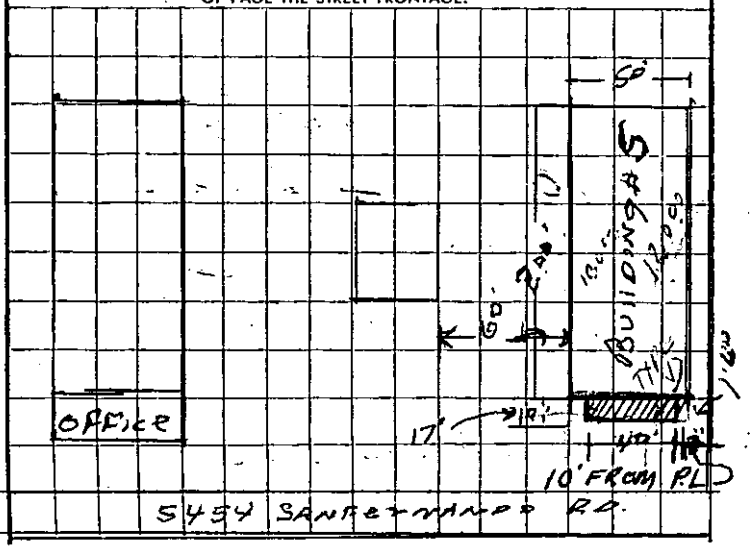

JOB ADDRESS

5426 SAN FERNANDO RD

NUMBER STREET

APPLICATION FOR A

BUILDING PERMIT

BUILDING SECTION, PUBLIC WORKS DIVISION
CITY OF GLENDALE, CALIFORNIA

CONTRACTOR NILSEN FIRE PROTECTION INC.	STATE LIC. NO. 151487
MAILING ADDRESS 718 N. FAIR OAKS AVE. PASADENA	TEL. NO. MU-14760
☐ ARCH. ☐ ENGR.	STATE LIC. NO.
MAILING ADDRESS	TEL. NO.
OWNER KALISH CONSTRUCTION	TEL. NO.
MAILING ADDRESS	

DESCRIPTION OF WORK

NEW ☑ ADD'N ☐ ALTER. ☐ REPAIR ☐ DEMOLISH ☐

FLOOR AREA (SQ. FT.)	NO. OF STORIES	NO. OF DWELLING UNITS
PRESENT BLDG. USE	PROPOSED BLDG. USE	

DESCRIBE WORK TO BE DONE AUTOMATIC FIRE SPRINKLER SYSTEM

NOTE! PROVIDE PLOT PLAN ON BACK SIDE OF ORIGINAL COPY ONLY

EXTERIOR WALL MATERIAL	ROOF FRAMING MATERIAL
PARTITIONING MATERIAL	ROOF COVERING MATERIAL
LOT WIDTH ____ LOT DEPTH ____	NO. OF EXISTING BLDGS. ON LOT ____

VALUATION NOTE: Include Labor, Mat., Wiring, Plumb., Heat, Etc. $7900 00

INFORMATION PROVIDED BY BLDG. SECTION

LOT NO. 31 BLOCK NO. ____ TRACT Por Wat 3784

USE ZONE	FIRE ZONE	OCCUPANCY	SEC. SH.
M2	2	E-2 F2	20

REQ'D SETBACKS	FRONT	RIGHT SIDE	LEFT SIDE	REAR

TYPE OF CONSTR. III-N SPECIAL CASE NO. ____ GRADE ____

Approval & Information by Others
CITY ENGINEER

EASEMENT

DIST. FACE OF CURB TO P.L. ____ FT. SEWER AVAILABLE ____ DRIVE OVER ____

PUBLIC SERVICE	PLANNING
WATER ____ ELECTRIC ____	

P.C. FEE 13.50
PERMIT FEE 27.00

PERM. PLAN APPROVED W/~~OUT~~ PLAN ☑ CHECKER'S APPROVAL J.J.G.

I have carefully read and examined the above application and find the same to be true and correct. All provisions of the Laws and Ordinances governing building construction will be complied with whether specified herein or not. No person shall be employed in violation of the Labor Code of the State of California. I agree not to occupy or allow occupancy of any building authorized by this permit until final building inspection has been received.

Nels M. Nilsen / Robert L Nell

SIGNATURE OF OWNER OR AUTHORIZED AGENT

FORM B-51 Ⓟc

PERMANENT

51383 JAN 25 63 PC 13.50

CK. CASH M.O. PLAN CHECK VALIDATION

51384 JAN 25 63 AL 27.00

CK. CASH M.O. NOTE: WHEN PROPERLY VALIDATED IN THIS SPACE, THIS FORM CONSTITUTES A BUILDING PERMIT TO DO THE WORK PRESCRIBED HEREIN.

INSPECTION RECORD

BASIC INSPECTIONS

ITEM	INSPECTOR	DATE
TRENCHES: WIDTH _____ DEPTH _____		
1st. FLOOR JOIST		
FRAMING		
FINAL	RO	5-26-63

PARTIAL OR MISC. INSPECTIONS

UNSUCCESSFUL TRIPS

ITEM	INSP.	DATE	ITEM	INSP.	DATE

SET BACKS FIELD CHECK	FRONT	R. SIDE	L. SIDE	REAR	INSP.	DATE

TO APPLICANT: PLEASE DO NOT WRITE ABOVE THIS LINE

NOTE: LOCATE ALL STRUCTURES ON LOT, MAKE BOTTOM OF PAGE THE STREET FRONTAGE.

JOB ADDRESS

5426 San Fernando Rd.
NUMBER STREET

APPLICATION FOR A

LATHING/PLASTERING PERMIT
OR
ROOFING PERMIT

BUILDING SECTION, PUBLIC WORKS DIVISION
CITY OF GLENDALE, CALIFORNIA

CONTRACTOR Binder Bros	STATE LIC. NO 209206
MAILING ADDRESS Box 6025 Glendale	TEL. NO. 245-2422
OWNER J.R.C. Corp.	TEL. NO. 849-3992
MAILING ADDRESS 2919 Empire Ave Burbank 6153	CITY BUS. LIC.

DESCRIPTION OF WORK

☐ NEW BLDG. ☐ ALTER. ☐ ADD'N. ☐ REPAIR

PRESENT USE	PROPOSED USE

ROOFING DETAILS

TYPE OF ROOFING Comp 90 NO. OF SQUARES 120

DESCRIPTION #15 #90-3 Ply & Rock

Bldg #4 x 4A Reppins

(INCLUDE WEIGHTS, NO. OF LAYERS, TYPE OF SHINGLES, ROCK, ETC.)

VALUATION (INCLUDE ALL LABOR AND MATERIAL) $ 6300.00 FEE 40.50

LATHING & PLASTERING DETAILS

_____ YDS. EXTER. LATH

_____ YDS. EXTER. PLASTER

_____ YDS. INTER. LATH

_____ YDS. INTER. PLASTER

_____ YDS. INTER. DRYWALL

COMBINED LATHING & PLASTERING PERMIT ($4.00)

LATHING, PLASTERING OR DRYWALL PERMIT ($2.00) EA.

TOTAL FEE

INFORMATION PROVIDED BY BUILDING SECTION			
USE ZONE M-2	FIRE ZONE 2	OCCUPANCY	SEC. SH.

I have read and examined the above application and know the same to be true and correct. All provisions of Laws and Ordinances covering building construction will be complied with whether specified herein or not. No person shall be employed in violation of the Labor Code of the State of California.

Glenn E. Binder
SIGNATURE OF CONTRACTOR OR AUTHORIZED AGENT

PERMANENT

FORM B-54

002822 MAY 9 74 AL 4050 - CK. MO. CASH NOTE: WHEN PROPERLY VALIDATED IN THIS SPACE, THIS FORM CONSTITUTES A PERMIT TO DO WORK DESCRIBED HEREIN.

INSPECTION RECORD

ITEM	INSPECTOR	DATE
INTERIOR LATHING		
EXTERIOR LATHING		
DRYWALL		
EXTERIOR SCRATCH		
INTERIOR SCRATCH		
INTERIOR BROWN		
EXTERIOR BROWN		
INTERIOR FINISH		
FINAL	R.D.	7-15-91

PARTIAL OR MISC. INSPECTIONS

JOB ADDRESS

5426 San Fernando Rd
NUMBER STREET

APPLICATION FOR A

PLUMBING PERMIT

BUILDING SECTION, PUBLIC WORKS DIVISION
CITY OF GLENDALE, CALIFORNIA

CONTRACTOR L+H Plumbing Co	STATE LIC. NO. 191241
MAILING ADDRESS 1006 Broadway	CITY LIC. NO. 1117
Sweetzer	TEL. NO. CI 55363
OWNER Same	TEL. NO.
MAILING ADDRESS	

PROPOSED USE _____ USE ZONE _____

FEE COMPUTATION

BATHTUBS	CLOTHES WASHERS
SHOWERS	SHOWER PANS
WATER CLOSETS	DRINKING FOUNTAINS
LAVATORIES	URINALS
SINKS, KITCHEN, BAR FLOOR, SERVICE	SAND TRAPS
LAUNDRY TRAYS	CLARIFIERS
DISHWASHERS	GREASE TRAPS
GARBAGE DISPOSALS (IN EXISTING SINKS)	WATER SOFTENERS
WATER HEATERS AND OR VENTS	

TOTAL NO. OF ABOVE FIXTURES : @ 1.00 EA.

LAWN SPRINKLER SYSTEMS:	0-5 VALVES @ 2.00	6-12 VALVES @ 3.00	OVER 12 VALVES @ 4.00
BACK FLOW DEVICES:	0-5 DEVICES @ 2.00	ADD. DEVICES @ 25¢ EA.	

SWIMMING POOL PIPING SYSTEM @ 5.00

WATER SYSTEMS, WITHOUT FIXTURES @ 1.00

1 GAS SYSTEMS:	0-5 OUTLETS @ 1.00	ADD. OUTLETS @ 20¢ EA.	1.00

BOILERS STEAM OR HOT WATER @ 2.00

TEMP. AND/OR PRESS RELIEF VALVES OR HI-TEMP LIMIT DEVICES @ 1.00

SEWER CONNECTIONS @ 3.00

SEWER CAP OR CESSPOOL FILL @ 1.00

SEPTIC TANK, SEEPAGE PIT AND/OR DRAIN FIELD @ 3.00

MISCELLANEOUS

I have carefully read and examined the above application and know the same to be true and correct. All provisions of Laws and Ordinances covering this type of construction will be complied with whether specified herein or not. No person shall be employed in violation of the Labor Code of the State of California.

PERMIT FEE	1.00
INVESTIGATION FEE	
TOTAL FEE	2.00

James A. Hendry
SIGNATURE OF CONTRACTOR OR AUTHORIZED AGENT

FORM B-52

PERMANENT

33085 JAN 17 62 PB 2.00

CK. MO. CASH

NOTE: WHEN PROPERLY VALIDATED IN THIS SPACE, THIS FORM CONSTITUTES A PLUMBING PERMIT TO DO THE WORK DESCRIBED HEREON.

INSPECTION RECORD

BASIC INSPECTIONS

ITEM	INSPECTOR	DATE
GROUND WORK		
ROUGH GAS & PL'B'G		
SEWER, SEPTIC TANK		
SEEPAGE PIT, DRAINFIELD		
FINAL GAS		
FINAL PLUMBING		

PARTIAL OR MISC. INSPECTIONS

UNSUCCESSFUL TRIPS

JOB ADDRESS

5426 San Fernando Rd.
NUMBER STREET

APPLICATION FOR A

HEATING, VENTILATING, AIR-CONDITIONING OR REFRIGERATION PERMIT

BUILDING SECTION, PUBLIC WORKS DIVISION
CITY OF GLENDALE, CALIFORNIA

CONTRACTOR B&B Heating & A/C Co.	STATE LIC. NO. 190517
MAILING ADDRESS 4526 San Fernando Rd.	TEL. NO. CI-63253
OWNER Products Research Co.	TEL. NO.
MAILING ADDRESS	

DESCRIPTION OF WORK

☐ HEATING ☐ AIR CONDITIONING
☒ REFRIGERATION ☐ VENTILATION
USE ZONE

FEE COMPUTATION

I ____ REFRIGERATION SYSTEMS, INSTALLED,

REPLACED, REPAIRED OR RELOCATED @ $1.50 ea. ____

____ EVAPORATIVE COOLERS OR

VENTILATING SYSTEMS @ $1.50 each ____

8.75 - 072151 JUN 15 60 PB

NOTE: WHEN PROPERLY VALIDATED IN THIS SPACE THIS FORM CONSTITUTES A PERMIT TO DO THE WORK DESCRIBED HEREON.

MO. ✓ CASH

SUB TOTAL → 1.50

HEATING APPLIANCES (INCL. VENTS) @ $1.50 EACH
(INSTALLED, ALTERED, REPLACED, REPAIRED OR RELOCATED)

TYPE	B.T.U.	FEE
1 - Heat pump	22,500	1.50

3 ____ CIRCULATING AIR OUTLETS OR INLETS @ 25¢ EACH ____ .75

REFRIGERANT COMPRESSORS (INSTALLED OR REPLACED)

QUANTITY	OVER	INCL.	ACTUAL H.P.	RATE	FEE
1	0	20	2	@ 4.00 EACH	4.00
	20	50		@ 7.50 "	
	50	UP		@ 20.00 "	

I have carefully read and examined the above application and know the same to be true and correct. All provisions of Laws and Ordinances covering this type of construction will be complied with whether specified herein or not. No person shall be employed in violation of the Labor Code of the State of California.

PERMIT FEE	1.00
INVESTIGATION FEE	8.75
TOTAL FEE	7.25

J M Meiss
SIGNATURE OF CONTRACTOR OR AUTHORIZED AGENT

FORM B-55 (P)E

PERMANENT

INSPECTION RECORD

ITEM	INSPECTOR	DATE
ROUGH HEATING	JP	6-21-66
ROUGH REFRIG. OR AIR COND.		
DUCTS		
FINAL HEATING		
FINAL REFRIG. OR AIR COND.	JP	6-24-66

PARTIAL OR MISC. INSPECTIONS

UNSUCCESSFUL TRIPS

JOB ADDRESS

5426 San Fernando Rd.

NUMBER STREET

APPLICATION FOR A

HEATING, VENTILATING, AIR-CONDITIONING OR REFRIGERATION PERMIT

BUILDING SECTION, PUBLIC WORKS DIVISION
CITY OF GLENDALE, CALIFORNIA

CONTRACTOR B&B Heating & A/C Co.	STATE LIC. NO. 190517
MAILING ADDRESS 4526 San Fernando Rd	TEL. NO. C1-63253
OWNER Products Research Co.	TEL. NO.
MAILING ADDRESS 986	

10834 SEP 2 60 PB 8.50

CK. MO. CASH

NOTE: WHEN PROPERLY VALIDATED IN THIS SPACE THIS FORM CONSTITUTES A PERMIT TO DO THE WORK DESCRIBED HEREON.

DESCRIPTION OF WORK

☐ HEATING ☐ AIR CONDITIONING
☒ REFRIGERATION ☐ VENTILATION

USE ZONE

FEE COMPUTATION

1 REFRIGERATION SYSTEMS, INSTALLED,

REPLACED, REPAIRED OR RELOCATED @ $1.50 ea.

EVAPORATIVE COOLERS OR

VENTILATING SYSTEMS @ $1.50 each

SUB TOTAL → 1.50

HEATING APPLIANCES (INCL. VENTS) @ $1.50 EACH
(INSTALLED, ALTERED, REPLACED, REPAIRED OR RELOCATED)

TYPE	B.T.U.	FEE
1-Heat Pump	22,500	1.50

2 CIRCULATING AIR OUTLETS OR INLETS @ 25¢ EACH .50

REFRIGERANT COMPRESSORS (INSTALLED OR REPLACED)

QUANTITY	OVER	INCL.	ACTUAL H.P.	RATE	FEE
1	0	20	2	@ 4.00 EACH	4.00
	20	50		@ 7.50 "	
	50	UP		@ 20.00 "	

I have carefully read and examined the above application and know the same to be true and correct. All provisions of Laws and Ordinances covering this type of construction will be complied with whether specified herein or not. No person shall be employed in violation of the Labor Code of the State of California.

PERMIT FEE 1.00

INVESTIGATION FEE

TOTAL FEE 8.50

SIGNATURE OF CONTRACTOR OR AUTHORIZED AGENT

FORM B-55 (D)e

PERMANENT

INSPECTION RECORD

ITEM	INSPECTOR	DATE
ROUGH HEATING		
ROUGH REFRIG. OR AIR COND.		
DUCTS		
FINAL HEATING	RG	9-13-60
FINAL REFRIG. OR AIR COND.		

PARTIAL OR MISC. INSPECTIONS

UNSUCCESSFUL TRIPS

JOB ADDRESS

5426 San Fernando Rd.

NUMBER STREET

APPLICATION FOR A

HEATING, VENTILATING, AIR-CONDITIONING OR REFRIGERATION PERMIT

BUILDING SECTION, PUBLIC WORKS DIVISION

CITY OF GLENDALE, CALIFORNIA

CONTRACTOR B&B Heating & A/C	STATE LIC. NO. 190517
MAILING ADDRESS 4526 San Fernando Rd.	TEL. NO. CI-63253
OWNER	CITY BUS. LIC.
MAILING ADDRESS	TEL. NO.

250

16246 JAN - 6 61 PB

CK. MO. CASH

NOTE: WHEN PROPERLY VALIDATED IN THIS SPACE THIS FORM CONSTITUTES A PERMIT TO DO THE WORK DESCRIBED HEREON.

DESCRIPTION OF WORK

☒ HEATING ☐ AIR CONDITIONING ☐ REFRIGERATION ☐ VENTILATION USE ZONE

FEE COMPUTATION

GAS SYSTEMS: 0-5 OUTLETS @ $1.00 ADD. DEVICES @ 20¢

_____ REFRIGERATION SYSTEMS, INSTALLED, REPLACED, REPAIRED OR RELOCATED @ $1.50 ea. _____

_____ EVAPORATIVE COOLERS OR VENTILATING SYSTEMS @ $1.50 each _____

SUB TOTAL →

HEATING APPLIANCES (INCL. VENTS) @ $1.50 EACH
(INSTALLED, ALTERED, REPLACED, REPAIRED OR RELOCATED)

TYPE	B.T.U.	FEE
Unit Heater	25,000	1.50

_____ CIRCULATING AIR OUTLETS OR INLETS @ 25¢ EACH _____

REFRIGERANT COMPRESSORS (INSTALLED OR REPLACED)

QUANTITY	OVER	INCL.	ACTUAL H.P.	RATE	FEE
	0	20		@ 4.00 EACH	
	20	50		@ 7.50 "	
	50	UP		@ 20.00 "	

I have carefully read and examined the above application and know the same to be true and correct. All provisions of Laws and Ordinances covering this type of construction will be complied with whether specified herein or not. No person shall be employed in violation of the Labor Code of the State of California.

PERMIT FEE	1.00
INVESTIGATION FEE	
TOTAL FEE	2.50

J. M. Mihm

SIGNATURE OF CONTRACTOR OR AUTHORIZED AGENT

FORM B-55 ℗ PERMANENT

INSPECTION RECORD

ITEM	INSPECTOR	DATE
ROUGH HEATING		
ROUGH REFRIG. OR AIR COND.		
DUCTS		
FINAL HEATING	JR	1-18-61
FINAL REFRIG. OR AIR COND.		

PARTIAL OR MISC. INSPECTIONS

UNSUCCESSFUL TRIPS

JOB ADDRESS

5426 San Fernando Rd
NUMBER STREET

APPLICATION FOR A

PLUMBING PERMIT

BUILDING SECTION, PUBLIC WORKS DIVISION
CITY OF GLENDALE, CALIFORNIA

CONTRACTOR Bill Hannam Plbg	STATE LIC. NO. 733678
MAILING ADDRESS 1807 Ludlow	CITY LIC. NO. 246
Rosemead, Calif.	TEL. NO.
OWNER 5426 San Fernando Rd	TEL. NO.
MAILING ADDRESS	

PROPOSED USE Bone USE ZONE

FEE COMPUTATION

BATHTUBS	CLOTHES WASHERS
SHOWERS AND/OR PAN	SHAMPOO BOWLS
WATER CLOSETS AND/OR ANTI-SYPHON BALLCOCK	DRINKING FOUNTAINS
LAVATORIES	URINALS
SINKS, KITCHEN, BAR FLOOR, SERVICE	FLOOR DRAIN
LAUNDRY TRAYS	CLARIFIERS
DISHWASHERS	GREASE TRAPS
GARBAGE DISPOSALS (IN EXISTING SINKS)	WATER SOFTENERS
WATER HEATERS AND OR VENTS	

3.50 -
99204 OCT 4 65 PB
CK MO. CASH
NOTE: WHEN PROPERLY VALIDATED IN THIS SPACE, THIS FORM CONSTITUTES A PLUMBING PERMIT TO DO THE WORK DESCRIBED HEREON.

TOTAL NO. OF ABOVE FIXTURES : @ 1.00 EA.

LAWN SPRINKLER SYSTEMS:	0-5 VALVES @ 2.00	6-12 VALVES @ 3.00	OVER 12 VALVES @ 4.00
BACK FLOW DEVICES:	0-5 DEVICES @ 2.00	ADD. DEVICES @ 25¢ EA.	
SWIMMING POOL PIPING SYSTEM @ 5.00			
WATER SYSTEMS, WITHOUT FIXTURES @ 1.00			
GAS SYSTEMS:	0-5 OUTLETS @ 5.00	ADD. OUTLETS @ 20¢ EA.	1.50
BOILERS STEAM OR HOT WATER @ 2.00			
TEMP. AND/OR PRESS RELIEF VALVES OR HI-TEMP LIMIT DEVICES @ 1.00			
SEWER CONNECTIONS @ 3.00			
SEWER CAP OR CESSPOOL FILL @ 1.00			
SEPTIC TANK, SEEPAGE PIT AND/OR DRAIN FIELD @ 3.00			
MISCELLANEOUS			

I have carefully read and examined the above application and know the same to be true and correct. All provisions of Laws and Ordinances covering this type of construction will be complied with whether specified herein or not. No person shall be employed in violation of the Labor Code of the State of California.

PERMIT FEE	2.00
INVESTIGATION FEE	
TOTAL FEE	3.50

Bill Hannam Plbg
SIGNATURE OF CONTRACTOR OR AUTHORIZED AGENT

FORM B-52

PERMANENT

INSPECTION RECORD

BASIC INSPECTIONS

ITEM	INSPECTOR	DATE
GROUND WORK		
ROUGH GAS & PL'B'G		
SEWER, SEPTIC TANK		
SEEPAGE PIT, DRAINFIELD		
FINAL GAS	B G	10 3 65
FINAL PLUMBING		

PARTIAL OR MISC. INSPECTIONS

UNSUCCESSFUL TRIPS

NO TEST ON GAS D.H. 10-4-65

JOB ADDRESS

5426 San Fernando Rd
NUMBER STREET

APPLICATION FOR AN

ELECTRICAL PERMIT Duo

BUILDING SECTION, PUBLIC WORKS DIVISION

CITY OF GLENDALE, CALIFORNIA

CONTRACTOR A B Carr	TEL. NO. CH 97588
MAILING ADDRESS 3639 Fourth Ave	STATE LIC. NO. 112567
OWNER Products Research	CITY LIC. NO. 1390
MAILING ADDRESS 5426 San Fernando	TEL. NO.

DESCRIPTION OF WORK

☐ NEW BLDG. ☒ EXIST. BLDG. ☐ NO SERV. CHANGE ☐ RECONNECT OR RESEAL

USE ZONE

7 1 2 3 4 MAR 2 64 EL 6.75

CK. MO. CASH NOTE: WHEN PROPERLY VALIDATED IN...THIS SPACE, THIS FORM CONSTITUTES AN ELECTIC PERMIT TO DO THE WORK DESCRIBED HEREON.

FEE COMPUTATION

NOTE! TOTALS SHOWN BELOW MUST BE SUBMITTED IN DIAGRAM ON SEPARATE WORK SHEET PROVIDED FOR THIS PURPOSE.

..... FIXTURES	
..... OUTLETS, BASE PLUGS, SWITCHES	
FIRST TEN @ 25¢ EACH	
ADDITIONAL @ 10¢ EACH	

MOTORS

QUAN.	OVER	INCL.	ACTUAL HP	RATE	FEE
1	0	1 HP	1	@ .75 EA.	75
	1 HP	5 HP		@ $1.50 "	
	5 HP	20 HP		@ $3.00 "	
1	20 HP	50 HP	50	@ $4.00 "	4.00
	50 HP	UP		@ $6.00 "	

TOTAL AIR COND. H. P. ____ SUB TOTAL → 4.75

_____ RANGE, OR OVEN OUTLETS @ $1.00 EACH	
_____ TRANSFORMERS OR RECTIFIERS KVA @ 25¢ PER KVA	
_____ HEATING ELEMENTS OVER 1650 WATTS @ $1.00 EACH	
_____ AIR CONDITIONER, PLUGS @ $1.50 EACH	
_____ WELDERS (TRANSFORMER TYPE) _____ KVA @ 25¢ PER KVA	
_____ WELDERS (MOTOR GENERATOR) _____ HP (FEE 75% GREATER THAN MTR. ALONE)	
_____ CLOTHES DRYER @ $1.00 EACH	
_____ MISCELLANEOUS _____	

I have carefully read and examined the above application and know the same to be true and correct. All provisions of the Laws and Ordinances governing this type of construction will be complied with whether mentioned herein or not. No person shall be employed in violation of the Labor Code of the State of California.

Albert B. Carr,
SIGNATURE OF CONTRACTOR OR AUTHORIZED AGENT

PERMIT FEE @	2.00
SUPPLEMENTARY PERMIT FEE @ .50	
INVESTIGATION FEE	
TOTAL FEE	6.75

FORM B-53

PERMANENT

INSPECTION RECORD

BASIC INSPECTIONS

ITEM	INSPECTOR	DATE
GROUND WORK		
ROUGH	[illegible]	11/26/65
FINISH	[illegible]	12/2/65
FIXTURES		
FINAL RELEASE TO PUBLIC SERV.	[illegible]	12/20/65

PARTIAL OR MISC. INSPECTIONS

UNSUCCESSFUL TRIPS

RECORD INFORMATION

O.H.	U.G.	TEMP. OK.	TEMP. CONSTR.	NO. OF METERS

LITE _____ WIRE PWR _____ PHASE HEAT _____ KW

RANGE	OVEN	TABLE TOP	W. HTR.	DRYER

OTHER RES. APPLIANCES OVER 2 KW.

TOTAL KW OR HP.	TOTAL HP.
_____ S Φ	_____ 3 Φ

Was seal off compound in seal pot. Y
Straps conduit near 3/2/64

JOB ADDRESS

5426 San Fernando Rd

NUMBER STREET

APPLICATION FOR A

HEATING, VENTILATING, AIR-CONDITIONING OR REFRIGERATION PERMIT

BUILDING SECTION, PUBLIC WORKS DIVISION
CITY OF GLENDALE, CALIFORNIA

CONTRACTOR H E Dobbs	STATE LIC. NO. 119237
MAILING ADDRESS 4706 W Magnolia	TEL. NO. TH5-5142
OWNER Products Research Co	CITY BUS. LIC. 2020
MAILING ADDRESS 5426 San Fernando	TEL. NO.

1300 - 96728 AUG 10 65 PB

CK. MO. CASH

NOTE: WHEN PROPERLY VALIDATED IN THIS SPACE THIS FORM CONSTITUTES A PERMIT TO DO THE WORK DESCRIBED HEREON.

DESCRIPTION OF BLDG.

NEW ☐ ADDN ☐ ALTER. ☑ REPLACE ☐

FEE COMPUTATION

QUAN.	ITEM	UNIT COST	FEE
	GAS SYSTEMS:		
6	EVAPORATIVE COOLERS		12.00
	VENTILATING SYSTEMS		
	REFRIGERATION SYSTEMS ALTERED, REPLACED, RELOCATED		
	AIR-CONDITIONING SYSTEMS ALTERED, REPLACED, RELOCATED		

SUB TOTAL →

HEATING APPLIANCES

(INSTALLED, ALTERED, REPLACED OR RELOCATED) @ _____ EACH

TYPE	B.T.U.	FEE

AIR CONDITIONING OR REFRIGERATION SYSTEMS INSTALLED

QUANTITY	OVER	INCL.	ACTUAL TONS	UNIT COST	FEE
	0	20		@ EA.	
	20	50		@ "	
	50	UP		@ "	
AIR CIRCULATING OUTLETS OR INLETS				@ "	

I have carefully read and examined the above application and know the same to be true and correct. All provisions of Laws and Ordinances covering this type of construction will be complied with whether specified herein or not. No person shall be employed in violation of the Labor Code of the State of California.

PERMIT FEE	1.00
INVESTIGATION FEE	
TOTAL FEE	13.00

Howard E Dobbs

SIGNATURE OF CONTRACTOR OR AUTHORIZED AGENT

FORM B-55 **PERMANENT**

INSPECTION RECORD

ITEM	INSPECTOR	DATE
GROUND WORK		
GAS		
ROUGH HEATING		
ROUGH REFRIG. OR AIR COND.		
DUCTS		
FINAL HEATING		
FINAL REFRIG. OR AIR COND.	JR	8-11-65

CORRECTIONS & PARTIAL INSPECTIONS

JOB ADDRESS

5426 San Fernando Rd.

NUMBER STREET

APPLICATION FOR A

LATHING/PLASTERING PERMIT

OR

ROOFING PERMIT

BUILDING SECTION, PUBLIC WORKS DIVISION

CITY OF GLENDALE, CALIFORNIA

CONTRACTOR Aetna Rfg Co	STATE LIC. NO. 164661
MAILING ADDRESS 4308 So Vermont	TEL. NO. AD 24731
OWNER Products Research	TEL. NO. 246-1631
MAILING ADDRESS SAME	

DESCRIPTION OF WORK

☐ NEW BLDG. ☐ ALTER. ☐ ADD'N. ☐ REPAIR

PRESENT USE	PROPOSED USE

ROOFING DETAILS

TYPE OF ROOFING Composition NO. OF SQUARES 220

DESCRIPTION 15 LB FELT - Asphalt 90 LB Mineral Capsheet over Present Roof

(INCLUDE WEIGHTS, NO. OF LAYERS, TYPE OF SHINGLES, ROCK, ETC.)

VALUATION (INCLUDE ALL LABOR AND MATERIAL) $ 2600.00 FEE 12.00

84 6 29 NOV 20 64 AL 12.00 -

CK MO. CASH NOTE: WHEN PROPERLY VALIDATED IN THIS SPACE, THIS FORM CONSTITUTES A PERMIT TO DO WORK DESCRIBED HEREIN.

LATHING & PLASTERING DETAILS

_____ YDS. EXTER. LATH

_____ YDS. EXTER. PLASTER

_____ YDS. INTER. LATH

_____ YDS. INTER. PLASTER

_____ YDS. INTER. DRYWALL

COMBINED LATHING & PLASTERING PERMIT ($4.00) _____

OR

SEPARATE LATHING OR PLASTERING PERMIT ($2.00) _____

TOTAL FEE _____

INFORMATION PROVIDED BY BUILDING SECTION			
USE ZONE M2	FIRE ZONE 3	OCCUPANCY	SEC. SH.

I have read and examined the above application and know the same to be true and correct. All provisions of Laws and Ordinances covering building construction will be complied with whether specified herein or not. No person shall be employed in violation of the Labor Code of the State of California.

SIGNATURE OF CONTRACTOR OR AUTHORIZED AGENT

FORM B-54

PERMANENT

INSPECTION RECORD

ITEM	INSPECTOR	DATE
LATHING		
DRYWALL		
EXTERIOR SCRATCH		
INTERIOR BROWN		
EXTERIOR BROWN		
INTERIOR FINISH		
SHEATHING (COMMERCIAL)		
FINAL Ground	RJ	1-22-65

PARTIAL OR MISC. INSPECTIONS

JOB ADDRESS

5426 SAN FERNANDO RD
NUMBER STREET

APPLICATION FOR AN
ELECTRICAL PERMIT
CITY OF GLENDALE, CALIFORNIA

350

CONTRACTOR PRODUCTS RESEARCH CO. TEL. NO. 246-1631

MAILING ADDRESS 5426 SAN FERNANDO RD STATE LIC. NO.

OWNER PRODUCTS RESEARCH CO LTD CITY LIC. NO.

MAILING ADDRESS 5426 SAN FERNANDO RD TEL. NO. 246-1631

97488 AUG 25 65 EL

DESCRIPTION OF WORK

☐ NEW BLDG. ☑ EXIST. BLDG. ☐ NO SERV. CHANGE ☐ RECONNECT OR RESEAL | USE ZONE

FEE COMPUTATION

NOTE! TOTALS SHOWN BELOW MUST BE SUBMITTED IN DIAGRAM ON SEPARATE WORK SHEET PROVIDED FOR THIS PURPOSE.

5 FIXTURES .....

3 OUTLETS, BASE PLUGS, SWITCHES .....

FIRST TEN @ 25¢ EACH 2.XX

ADDITIONAL @ _____ EACH .....

MOTORS

QUAN.	OVER	INCL.	ACTUAL HP	UNIT COST	FEE
1	0	1 HP	1	@ EA.	1.25
	1 HP	5 HP		@ "	
	5 HP	20 HP		@ "	
	20 HP	50 HP		@ "	
	50 HP	UP		@ "	

TOTAL AIR COND. H. P. 1 SUB TOTAL → 3.75 7.00

_____ RANGE, OR OVEN OUTLETS @ _____ EACH _____

_____ TRANSFORMERS OR RECTIFIERS _____ KVA @ _____ PER KVA _____

_____ HEATING ELEMENTS OVER 1650 WATTS @ _____ EACH

ONE AIR CONDITIONER, PLUGS @ 1-50 EACH 1.50

_____ CLOTHES DRYER @ _____ EACH _____

_____ MISCELLANEOUS _____ 3.00

10 Ai $ 5.25

I have carefully read and examined the above application and know the same to be true and correct. All provisions of the Laws and Ordinances governing this type of construction will be complied with whether mentioned herein or not. No person shall be employed in violation of the Labor Code of the State of California.

LIC# 1191

D. Rodgers.

SIGNATURE OF CONTRACTOR OR AUTHORIZED AGENT

PERMIT FEE @	1.00
SUPPLEMENTARY PERMIT FEE @ .50	
INVESTIGATION FEE	
TOTAL FEE	3.50

NO. CASH NOTE: WHEN PROPERLY VALIDATED IN THIS SPACE, THIS FORM CONSTITUTES AN ELECTRIC PERMIT TO DO THE WORK DESCRIBED HEREON.

FORM B-53

PERMANENT

INSPECTION RECORD
BASIC INSPECTIONS

ITEM	INSPECTOR	DATE
GROUND WORK		
ROUGH		8/26/65
FINISH		
FIXTURES		
*FINAL RELEASE TO PUBLIC SERV.		

PARTIAL OR MISC. INSPECTIONS

UNSUCCESSFUL TRIPS

RECORD INFORMATION

O.H.	U.G.	TEMP. POWER POLE	NO. OF METERS

LITE _____ WIRE | PWR _____ PHASE | HEAT _____ KW

RANGE	OVEN	TABLE TOP	W. HTR.	DRYER

OTHER RES. APPLIANCES OVER 2 KW.

TOTAL KW OR HP. _____ S Φ | TOTAL HP. _____ 3 Φ

JOB ADDRESS

5426 San Fernando
NUMBER STREET

APPLICATION FOR A PLUMBING PERMIT

BUILDING SECTION, PUBLIC WORKS DIVISION
CITY OF GLENDALE, CALIFORNIA

CONTRACTOR K & H Plumbing Co	STATE LIC. NO. 191241
MAILING ADDRESS 1806 E Broadway	CITY LIC. NO. 1117
OWNER Products Research & Chem	TEL. NO. 25313
MAILING ADDRESS Same	TEL. NO.

PROPOSED USE _____ USE ZONE _____

42242 JUL 19 62 PB 2.00

NOTE: WHEN PROPERLY VALIDATED IN THIS SPACE, THIS FORM CONSTITUTES A PLUMBING PERMIT TO DO THE WORK DESCRIBED HEREON.

CK. MO. CASH

FEE COMPUTATION

BATHTUBS	CLOTHES WASHERS
SHOWERS	SHOWER PANS
WATER CLOSETS	DRINKING FOUNTAINS
LAVATORIES	URINALS
SINKS, KITCHEN, BAR FLOOR, SERVICE	SAND TRAPS
LAUNDRY TRAYS	CLARIFIERS
DISHWASHERS	GREASE TRAPS
GARBAGE DISPOSALS (IN EXISTING SINKS)	WATER SOFTENERS
WATER HEATERS AND OR VENTS	

TOTAL NO. OF ABOVE FIXTURES : @ 1.00 EA.

LAWN SPRINKLER SYSTEMS:	0-5 VALVES @ 2.00	6-12 VALVES @ 3.00	OVER 12 VALVES @ 4.00
BACK FLOW DEVICES:	0-5 DEVICES @ 2.00	ADD. DEVICES @ 25¢ EA.	

SWIMMING POOL PIPING SYSTEM @ 5.00

WATER SYSTEMS, WITHOUT FIXTURES @ 1.00

1	GAS SYSTEMS:	0-5 OUTLETS @ 1.00	ADD. OUTLETS @ 20¢ EA. 1.00

BOILERS STEAM OR HOT WATER @ 2.00

TEMP. AND/OR PRESS RELIEF VALVES OR HI-TEMP LIMIT DEVICES @ 1.00

SEWER CONNECTIONS @ 3.00

SEWER CAP OR CESSPOOL FILL @ 1.00

SEPTIC TANK, SEEPAGE PIT AND/OR DRAIN FIELD @ 3.00

MISCELLANEOUS

I have carefully read and examined the above application and know the same to be true and correct. All provisions of Laws and Ordinances covering this type of construction will be complied with whether specified herein or not. No person shall be employed in violation of the Labor Code of the State of California.

PERMIT FEE	1.00
INVESTIGATION FEE	
TOTAL FEE	2.00

James A. Hendrix
SIGNATURE OF CONTRACTOR OR AUTHORIZED AGENT

FORM B-52

PERMANENT

INSPECTION RECORD

BASIC INSPECTIONS

ITEM	INSPECTOR	DATE
GROUND WORK		
ROUGH GAS & PL'B'G		
SEWER, SEPTIC TANK		
SEEPAGE PIT, DRAINFIELD		
FINAL GAS	[illegible]	7-19-62
FINAL PLUMBING		

PARTIAL OR MISC. INSPECTIONS

UNSUCCESSFUL TRIPS

I-6739

JOB ADDRESS

5426 SAN FERNANDO RD.
NUMBER STREET

APPLICATION FOR A

HEATING, VENTILATING, AIR-CONDITIONING OR REFRIGERATION PERMIT

BUILDING SECTION, PUBLIC WORKS DIVISION
CITY OF GLENDALE, CALIFORNIA

CONTRACTOR COMMERCIAL REFRIGERATION Co.	STATE LIC. NO. 92164
MAILING ADDRESS 1700 N. SOTO ST., L.A.	TEL. NO. CA 29171
OWNER PRODUCTS RESEARCH	CITY BUS. LIC. 185
MAILING ADDRESS 5426 SAN FERNANDO RD.	TEL. NO.

5.00
38868 MAY 22 62 PB
CK. MO. CASH
NOTE: WHEN PROPERLY VALIDATED IN THIS SPACE THIS FORM CONSTITUTES A PERMIT TO DO THE WORK DESCRIBED HEREON.

DESCRIPTION OF WORK

☐ HEATING ☒ AIR CONDITIONING
☐ REFRIGERATION ☐ VENTILATION
USE ZONE

FEE COMPUTATION

GAS SYSTEMS: 0-5 OUTLETS @ $1.00 ADD. DEVICES @ 20¢ 1.00

1 REFRIGERATION SYSTEMS, INSTALLED, REPLACED, REPAIRED OR RELOCATED @ $1.50 ea. 1.50

_____ EVAPORATIVE COOLERS OR VENTILATING SYSTEMS @ $1.50 each

PACKAGE A/C

SUB TOTAL → 2.50

HEATING APPLIANCES (INCL. VENTS) @ $1.50 EACH
(INSTALLED, ALTERED, REPLACED, REPAIRED OR RELOCATED)

TYPE	B.T.U.	FEE
PAYNE GAS FURNACE	80,000	1.50

ALL EXISTING
_____ CIRCULATING AIR OUTLETS OR INLETS @ 25¢ EACH

REFRIGERANT COMPRESSORS (INSTALLED OR REPLACED)

QUANTITY	OVER	INCL.	ACTUAL H.P.	RATE	FEE
	0	20		@ 4.00 EACH	
	20	50		@ 7.50 "	
	50	UP		@ 20.00 "	

I have carefully read and examined the above application and know the same to be true and correct. All provisions of Laws and Ordinances covering this type of construction will be complied with whether specified herein or not. No person shall be employed in violation of the Labor Code of the State of California.

PERMIT FEE 1.00
INVESTIGATION FEE
TOTAL FEE $5.00

SIGNATURE OF CONTRACTOR OR AUTHORIZED AGENT

FORM B-55 (P) PERMANENT

INSPECTION RECORD

ITEM	INSPECTOR	DATE
ROUGH HEATING		
ROUGH REFRIG. OR AIR COND.		
DUCTS		
FINAL HEATING	[illegible]	6-27-62
FINAL REFRIG. OR AIR COND.	[illegible]	6-27-62

PARTIAL OR MISC. INSPECTIONS

UNSUCCESSFUL TRIPS

JOB ADDRESS

5426 SAN FERNANDO RD.

NUMBER STREET

APPLICATION FOR A

BUILDING PERMIT

BUILDING SECTION, PUBLIC WORKS DIVISION
CITY OF GLENDALE, CALIFORNIA

CONTRACTOR DAVID-DEMSKI CARL LINDERMAN	CITY LIC. NO. 15708
MAILING ADDRESS 1604½ VICTORY	TEL. NO. 242 3181
☐ ARCH. ☐ ENGR. —	STATE LIC. NO.
MAILING ADDRESS —	TEL. NO.
OWNER P.R.C.	TEL. NO. 240 2060
MAILING ADDRESS 2919 EMPIRE AVE BURBANK	
CONSTRUCTION LENDER & BRANCH —	
MAILING ADDRESS —	

DESCRIPTION OF WORK

NEW ☐ ADD'N ☐ ALTER. ☐ REPAIR ☒ DEMOLISH ☐

FLOOR AREA INCR. OR DECR. (SQ.FT.) DPR 3,000	NO. OF STORIES	NO. OF DWELLING UNITS
PRESENT BLDG. USE STOREAGE + MFG.	PROPOSED BLDG. USE SAME	

DESCRIBE WORK TO BE DONE REPLACE METAL [redacted] BEAMS + SIDING

LOT WIDTH	LOT DEPTH	NO. OF EXISTING BLDGS. ON LOT 10

NOTE! PROVIDE PLOT PLAN ON BACK SIDE OF ORIGINAL COPY ONLY

VALUATION NOTE: Include Labor, Mat., Wiring, Plumb., Heat, Etc. $ 3,000

MAP BK. 5438	PAGE 18	PARCEL # 15	SEC. SH. 20		
LOT NO. 31	BLOCK NO. —	TRACT 3784			
USE ZONE M2	FIRE ZONE 2	OCCU-PANCY F-2	TYPE OF CONSTR. IV		
REQ'D SET BACKS	FRONT	RIGHT SIDE	LEFT SIDE	REAR	SPECIAL CASE
	NO				

CITY ENGINEER Approval & Information by Others

EASEMENT —

DIST. FACE OF CURB TO P.L. — FT. SEWER YES NO GRADING —

PUBLIC SERVICE	PLANNING
WATER — ELECTRIC —	

P.C. FEE 17.16	PERM. PLAN ☐	CHECKER'S APPROVAL
PERMIT FEE 36.40	WIRE PLAN ☐	

I have carefully read and examined the above application and find the same to be true and correct. All provisions of the Laws and Ordinances governing building construction will be complied with whether specified herein or not. I agree not to occupy or allow occupancy of any building authorized by this permit until final building inspection has been received. "I certify that in the performance of the work for which this permit is issued I shall not employ any person in any manner so as to become subject to the workmen's compensation laws of California."

Carl Linderman

SIGNATURE OF OWNER OR CONTRACTOR

FORM B-51 (REV. 7/74) Ⓟ L **PERMANENT**

CK. CASH M.O. PLAN CHECK VALIDATION 25803 11 '76 20 17.16

NOTE: WHEN PROPERLY VALIDATED IN THIS SPACE, THIS FORM CONSTITUTES A BUILDING PERMIT TO DO THE WORK PRESCRIBED HEREIN.

CK. CASH M.O. 25803 11 '76 AL 26.90


INSP FIELD TO SUBJECT

INSPECTION RECORD

ITEM (SET BACKS: FRONT | L. SIDE | R. SIDE | REAR; FIELD CHECK)	INSPECTOR	DATE
TRENCHES: WIDTH_____ DEPTH_____		
1st. FLOOR JOIST: SLAB_____		
FRAMING_____		✓
FINAL_____	NM	11-10-76

PARTIAL OR MISC. INSPECTIONS

NOTE: LOCATE ALL STRUCTURES ON LOT. MAKE BOTTOM OF PAGE THE STREET FRONTAGE.

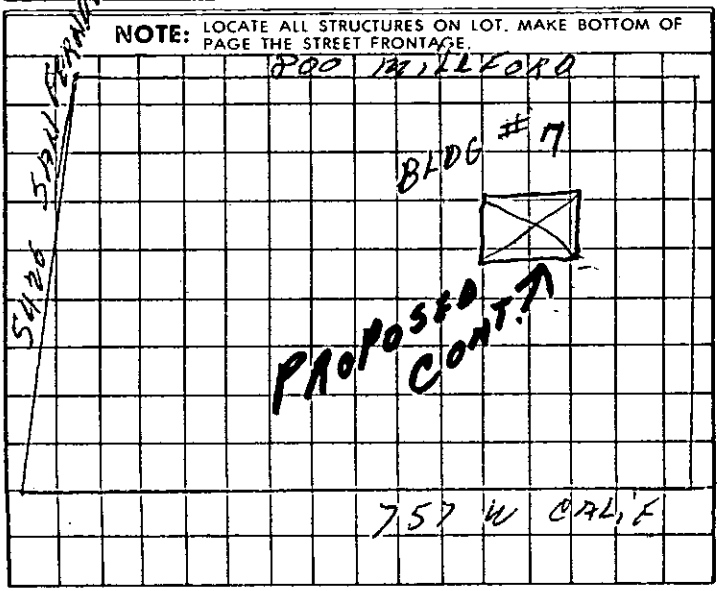

JOB ADDRESS

5426 San Fernando Rd.
NUMBER STREET

APPLICATION FOR A

BUILDING PERMIT

BUILDING SECTION, PUBLIC WORKS DIVISION
CITY OF GLENDALE, CALIFORNIA

CONTRACTOR Nilsen Fire Protection	STATE LIC. NO. 151487
MAILING ADDRESS 218 N. Fair Oaks Pasadena	TEL. NO. MU 14760
☐ ARCH. ☐ ENGR.	STATE LIC. NO.
MAILING ADDRESS	TEL. NO.
OWNER Products Research Co	TEL. NO.
MAILING ADDRESS 5426 San Fernando Rd.	

DESCRIPTION OF WORK

NEW ☑ ADD'N ☐ ALTER. ☐ REPAIR ☐ DEMOLISH ☐

FLOOR AREA (SQ. FT.)	NO. OF STORIES	NO. OF DWELLING UNITS

PRESENT BLDG. USE	PROPOSED BLDG. USE

DESCRIBE WORK TO BE DONE Automatic Fire Sprinkler.

NOTE! PROVIDE PLOT PLAN ON BACK SIDE OF ORIGINAL COPY ONLY

EXTERIOR WALL MATERIAL	ROOF FRAMING MATERIAL
PARTITIONING MATERIAL	ROOF COVERING MATERIAL
LOT WIDTH ____ LOT DEPTH ____	NO. OF EXISTING BLDGS. ON LOT ____

VALUATION NOTE: Include Labor, Mat., Wiring, Plumb., Heat, Etc. $8300.00

INFORMATION PROVIDED BY BLDG. SECTION

LOT NO. 31 BLOCK NO. ____ TRACT 3784

USE ZONE M2	FIRE ZONE 2	OCCUPANCY	SEC. SH. 20

REQ'D SET BACKS	FRONT	RIGHT SIDE	LEFT SIDE	REAR

TYPE OF CONSTR. ____ SPECIAL CASE NO. ____ GRADE ____

Approval & Information by Others
CITY ENGINEER
EASEMENT
DIST. FACE OF CURB TO P.L. ____ FT. SEWER AVAILABLE ____ DRIVE OVER ____

PUBLIC SERVICE	PLANNING
WATER ____ ELECTRIC ____	

P.C. FEE 15.00 PERMIT FEE 30.00 PERM. PLAN APPROVED W/ ☐ PLAN ☐ CHECKER'S APPROVAL

I have carefully read and examined the above application and find the same to be true and correct. All provisions of the Laws and Ordinances governing building construction will be complied with whether specified herein or not. No person shall be employed in violation of the Labor Code of the State of California. I agree not to occupy or allow occupancy of any building authorized by this permit until final building inspection has been received.

Nils M Nilsen / Robert Nall
SIGNATURE OF OWNER OR AUTHORIZED AGENT

FORM B-51 (P) E

PERMANENT

63594 SEP 27 63 PC 15.00 -
CK. CASH M.O. PLAN CHECK VALIDATION

63595 SEP 27 63 AL 30.00 -
CK. CASH M.O. NOTE: WHEN PROPERLY VALIDATED IN THIS SPACE, THIS FORM CONSTITUTES A BUILDING PERMIT TO DO THE WORK PRESCRIBED HEREIN.

INSPECTION RECORD

BASIC INSPECTIONS

ITEM	INSPECTOR	DATE
TRENCHES: WIDTH_____ DEPTH_____		
1st. FLOOR JOIST		
FRAMING		
FINAL	RJ	11-27-63

PARTIAL OR MISC. INSPECTIONS

UNSUCCESSFUL TRIPS

ITEM	INSP.	DATE	ITEM	INSP.	DATE

SET BACKS FIELD CHECK	FRONT	R. SIDE	L. SIDE	REAR	INSP.	DATE

TO APPLICANT: PLEASE DO NOT WRITE ABOVE THIS LINE

NOTE: LOCATE ALL STRUCTURES ON LOT, MAKE BOTTOM OF PAGE THE STREET FRONTAGE.

JOB ADDRESS

5426 SAN FERNANDO RD.
NUMBER STREET

APPLICATION FOR A

BUILDING PERMIT

BUILDING SECTION, PUBLIC WORKS DIVISION
CITY OF GLENDALE, CALIFORNIA

CONTRACTOR CARL LINDERMAN	CITY LIC. NO. 7160
MAILING ADDRESS 1604 VICTORY	TEL. NO. ~~243-8142~~
☐ ARCH. ☐ ENGR. —	STATE LIC. NO.
MAILING ADDRESS —	TEL. NO.
OWNER PRODUCTS RESEARCH	TEL. NO. ~~849-3992~~
MAILING ADDRESS	
CONSTRUCTION LENDER & BRANCH —	
MAILING ADDRESS —	

DESCRIPTION OF WORK

NEW ☐ ADD'N ☐ ALTER. ☑ REPAIR. ☐ DEMOLISH ☐

FLOOR AREA INCR. OR DECR. (SQ.FT.) 4600	NO. OF STORIES 1	NO. OF DWELLING UNITS
PRESENT BLDG. USE OFFICE	PROPOSED BLDG. USE OFFICE	
DESCRIBE WORK TO BE DONE NEW PARTITIONS + GRID CEILING		
LOT WIDTH — LOT DEPTH —	NO. OF EXISTING BLDGS. ON LOT 10	

NOTE! PROVIDE PLOT PLAN ON BACK SIDE OF ORIGINAL COPY ONLY

VALUATION NOTE: Include Labor, Mat., Wiring, Plumb., Heat, Etc. $ 30,000

MAP BK. 26-35 PAGE 18 PARCEL # 15 SEC. SH. 20
LOT NO. 31 BLOCK NO. — TRACT 3154

USE ZONE	FIRE ZONE	OCCUPANCY	TYPE OF CONSTR.
M-1	2	F-2	III N

REQD SET BACKS	FRONT	RIGHT SIDE	LEFT SIDE	REAR	SPECIAL CASE
	No Change				

Approval & Information by Others

CITY ENGINEER N/A

EASEMENT —
DIST. FACE OF CURB TO P.L. — FT. SEWER YES NO GRADING —

PUBLIC SERVICE	PLANNING
WATER — ELECTRIC —	
P.C. FEE 50.50	PERM. PLAN ☑ CHECKER'S APPROVAL
PERMIT FEE 132.00	W/OUT PLAN ☐

I have carefully read and examined the above application and find the same to be true and correct. All provisions of the Laws and Ordinances governing building construction will be complied with whether specified herein or not. No person shall be employed in violation of the Labor Code of the State of California. I agree not to occupy or allow occupancy of any building authorized by this permit until final building inspection has been received.

Carl Linderman
SIGNATURE OF OWNER OR AUTHORIZED AGENT

FORM B-51 (REV. 10/69) PERMANENT / SHEET

CK. CASH M.O. 03915 JUN 11 '74 MS

NOTE: WHEN PROPERLY VALIDATED IN THIS SPACE, THIS FORM CONSTITUTES A BUILDING PERMIT TO DO THE WORK PRESCRIBED HEREIN. 13450

CK. ☒ CASH M.O. 03911 - JUN 11 '74 PC PLAN CHECK VALIDATION 85.80

7.42

5.00

INSPECTION RECORD

ITEM (SET BACKS: FRONT | L. SIDE | FIELD CHECK: R. SIDE | REAR)	INSPECTOR	DATE
TRENCHES: WIDTH ____ DEPTH ____		
1st. FLOOR JOIST: SLAB ____		✓
FRAMING ____	R.O.	7-25-7
FINAL ____	R.O.	2-13-75 ✓

PARTIAL OR MISC. INSPECTIONS

Drywall	R.O. ✓	7-25-74
Lag final contact'd	R.O.	9-12-74 ✓

NOTE: LOCATE ALL STRUCTURES ON LOT, MAKE BOTTOM OF PAGE THE STREET FRONTAGE.

800 MILLFORD

5426 SAN FERNDO RD

BLDG #1

ALTER AREA

757 W CALIF

JOB ADDRESS

5426 San Fernando Rd

NUMBER STREET

APPLICATION FOR A

BUILDING PERMIT

BUILDING SECTION, PUBLIC WORKS DIVISION

CITY OF GLENDALE, CALIFORNIA

CONTRACTOR L O Hupp	STATE LIC. NO. 116455
MAILING ADDRESS 4862 Hartwick LA	TEL. NO. CL 70060
☐ ARCH. ☐ ENGR.	STATE LIC. NO.
MAILING ADDRESS Same	TEL. NO.
OWNER Products Research Co.	TEL. NO. EM5-1184
MAILING ADDRESS 5426 San Fernando Rd	

DESCRIPTION OF WORK

NEW ☐ ADD'N ☒ ALTER. ☐ REPAIR ☐ DEMOLISH ☐

FLOOR AREA (SQ. FT.) 240	NO. OF STORIES 1	NO. OF DWELLING UNITS
PRESENT BLDG. USE Factory	PROPOSED BLDG. USE Factory	
DESCRIBE WORK TO BE DONE Build 2 walls & ceiling (interior)		

NOTE! PROVIDE PLOT PLAN ON BACK SIDE OF ORIGINAL COPY ONLY

EXTERIOR WALL MATERIAL	ROOF FRAMING MATERIAL None
PARTITIONING MATERIAL 2X4 Pl. Board.	ROOF COVERING MATERIAL
LOT WIDTH ____ LOT DEPTH ____	NO. OF EXISTING BLDGS. ON LOT ____

VALUATION NOTE: Include Labor, Mat., Wiring, Plumb., Heat, Etc. $ 800.

INFORMATION PROVIDED BY BLDG. SECTION

LOT NO. 3 BLOCK NO. ____ TRACT 3784

USE ZONE M2	FIRE ZONE 2	OCCUPANCY ____		SEC. SH. 20
REQ'D SET BACKS	FRONT	RIGHT SIDE	LEFT SIDE	REAR
TYPE OF CONSTR. ____	SPECIAL CASE NO. ____		GRADE ____	

Approval & Information by Others

CITY ENGINEER

EASEMENT

DIST. FACE OF CURB TO P.L. ____ FT. SEWER AVAILABLE ____ DRIVE OVER ____

PUBLIC SERVICE	PLANNING
WATER ____ ELECTRIC ____	
P.C. FEE ____ PERMIT FEE 6.00	PLOT PLAN APPROVED ☐ W/OUT PLAN ☐ CHECKER'S APPROVAL

I have carefully read and examined the above application and find the same to be true and correct. All provisions of the Laws and Ordinances governing building construction will be complied with whether specified herein or not. No person shall be employed in violation of the Labor Code of the State of California. I agree not to occupy or allow occupancy of any building authorized by this permit until final building inspection has been received.

L O Hupp

SIGNATURE OF OWNER OR AUTHORIZED AGENT

FORM B-51 ℗ε

PERMANENT

07288 JUN 16 60 AL 6.00 -

CK. CASH M.O. PLAN CHECK VALIDATION

NOTE: WHEN PROPERLY VALIDATED IN THIS SPACE, THIS FORM CONSTITUTES A BUILDING PERMIT TO DO THE WORK PRESCRIBED HEREIN.

CK. CASH M.O.

INSPECTION RECORD

BASIC INSPECTIONS

ITEM	INSPECTOR	DATE
TRENCHES: WIDTH _____ DEPTH _____		
1st. FLOOR JOIST		
FRAMING	RJ	6-21-60
FINAL	RJ	1-5-61

PARTIAL OR MISC. INSPECTIONS

Pad O.W. survey	E.E.	6-21-60


UNSUCCESSFUL TRIPS

ITEM	INSP.	DATE	ITEM	INSP.	DATE

SET BACKS FIELD CHECK	FRONT	R. SIDE	L. SIDE	REAR	INSP.	DATE

TO APPLICANT: PLEASE DO NOT WRITE ABOVE THIS LINE

NOTE: LOCATE ALL STRUCTURES ON LOT, MAKE BOTTOM OF PAGE THE STREET FRONTAGE.

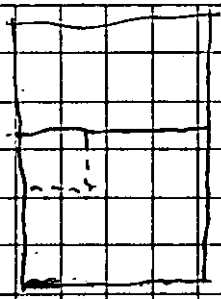

JOB ADDRESS

5426 SAN FERNANDO RD
NUMBER STREET

APPLICATION FOR AN

ELECTRICAL PERMIT

BUILDING SECTION, PUBLIC WORKS DIVISION

CITY OF GLENDALE, CALIFORNIA

CONTRACTOR H. P. STERLING ELEC	TEL. NO. CH56853
MAILING ADDRESS 34 No VERDUGO RD	STATE LIC. NO. 143777
OWNER PRODUCTS RESEARCH CO	CITY LIC. NO. 2203
MAILING ADDRESS 2919 EMPIRE BURB	TEL. NO. CH 51871

DESCRIPTION OF WORK

☐ NEW BLDG. ☒ EXIST. BLDG. ☐ NO SERV. CHANGE ☐ RECONNECT OR RESEAL

USE ZONE

FEE COMPUTATION

NOTE! TOTALS SHOWN BELOW MUST BE SUBMITTED IN DIAGRAM ON SEPARATE WORK SHEET PROVIDED FOR THIS PURPOSE.

_____ FIXTURES

1 OUTLETS, BASE PLUGS, SWITCHES

FIRST TEN @ 25¢ EACH .25

ADDITIONAL @ 10¢ EACH

MOTORS

QUAN.	OVER	INCL.	ACTUAL HP	RATE	FEE
2	0	1 HP	1 1/3 HP, 1 HP	@ .75 EA.	1.50
1	1 HP	5 HP	3	@ $1.50 "	1.50
	5 HP	20 HP		@ $3.00 "	
	20 HP	50 HP		@ $4.00 "	
	50 HP	UP		@ $6.00 "	

TOTAL AIR COND. H. P. ☐ SUB TOTAL → 3.25

____ RANGE, OR OVEN OUTLETS @ $1.00 EACH

____ TRANSFORMERS OR RECTIFIERS KVA @ 25¢ PER KVA

____ HEATING ELEMENTS OVER 1650 WATTS @ $1.00 EACH

____ AIR CONDITIONER, PLUGS @ $1.50 EACH

____ WELDERS (TRANSFORMER TYPE) ____ KVA @ 25¢ PER KVA

____ WELDERS (MOTOR GENERATOR) X HP (FEE 75% GREATER THAN MTR. ALONE)

____ CLOTHES DRYER @ $1.00 EACH

____ MISCELLANEOUS ____

I have carefully read and examined the above application and know the same to be true and correct. All provisions of the Laws and Ordinances governing this type of construction will be complied with whether mentioned herein or not. No person shall be employed in violation of the Labor Code of the State of California.

PERMIT FEE @	2.00
SUPPLEMENTARY PERMIT FEE @ .50	
INVESTIGATION FEE	
TOTAL FEE	5.25

Howard S. Sterling
SIGNATURE OF CONTRACTOR OR AUTHORIZED AGENT

5.25 -

331173 JAN 19 62 EL

MO. CASH NOTE: WHEN PROPERLY VALIDATED IN THIS SPACE, THIS FORM CONSTITUTES AN ELECTIC PERMIT TO DO THE WORK DESCRIBED HEREON.

FORM B-53

PERMANENT

P.

INSPECTION RECORD

BASIC INSPECTIONS

ITEM	INSPECTOR	DATE
GROUND WORK		
ROUGH	[illegible]	11/19/62
FINISH	[illegible]	11/19/62
FIXTURES		
FINAL RELEASE TO PUBLIC SERV.	[illegible]	11/19/62

PARTIAL OR MISC. INSPECTIONS

UNSUCCESSFUL TRIPS

RECORD INFORMATION

O.H.	U.G.	TEMP. OK.	TEMP. CONSTR.	NO. OF METERS

LITE _____ WIRE PWR _____ PHASE HEAT _____ KW

RANGE	OVEN	TABLE TOP	W. HTR.	DRYER

OTHER RES. APPLIANCES OVER 2 KW.

TOTAL KW OR HP.	TOTAL HP.
_____ 5 Φ	_____ 3 Φ

add 3 Φ to Trailer to 3 Φ Power
1-19-62 — [illegible]

JOB ADDRESS

5426 San Fernando.
NUMBER STREET

APPLICATION FOR A

PLUMBING PERMIT

BUILDING SECTION, PUBLIC WORKS DIVISION
CITY OF GLENDALE, CALIFORNIA

CONTRACTOR L & H Plumbing Co	STATE LIC. NO. 191241
MAILING ADDRESS 1006 E. Broadway	CITY LIC. NO. 2028
OWNER Products Research	TEL. NO. CI 25313
MAILING ADDRESS Same	TEL. NO.

PROPOSED USE _____ USE ZONE _____

48926 NOV 29 62 PB 2.00

CK. MO. (CASH)

NOTE: WHEN PROPERLY VALIDATED IN THIS SPACE, THIS FORM CONSTITUTES A PLUMBING PERMIT TO DO THE WORK DESCRIBED HEREON.

FEE COMPUTATION

BATHTUBS	CLOTHES WASHERS
SHOWERS	SHOWER PANS
WATER CLOSETS	DRINKING FOUNTAINS
LAVATORIES	URINALS
SINKS, KITCHEN, BAR FLOOR, SERVICE	SAND TRAPS
LAUNDRY TRAYS	CLARIFIERS
DISHWASHERS	GREASE TRAPS
GARBAGE DISPOSALS (IN EXISTING SINKS)	WATER SOFTENERS
1 WATER HEATERS AND OR VENTS	

TOTAL NO. OF ABOVE FIXTURES: @ 1.00 EA. 1.00

LAWN SPRINKLER SYSTEMS:	0-5 VALVES @ 2.00	6-12 VALVES @ 3.00	OVER 12 VALVES @ 4.00
BACK FLOW DEVICES:	0.5 DEVICES @ 2.00	ADD. DEVICES @ 25¢ EA.	

SWIMMING POOL PIPING SYSTEM @ 5.00

WATER SYSTEMS, WITHOUT FIXTURES @ 1.00

GAS SYSTEMS:	0-5 OUTLETS @ 1.00	ADD. OUTLETS @ 20¢ EA.

BOILERS STEAM OR HOT WATER @ 2.00

TEMP. AND/OR PRESS RELIEF VALVES OR HI-TEMP LIMIT DEVICES @ 1.00

SEWER CONNECTIONS @ 3.00

SEWER CAP OR CESSPOOL FILL @ 1.00

SEPTIC TANK, SEEPAGE PIT AND/OR DRAIN FIELD @ 3.00

MISCELLANEOUS

I have carefully read and examined the above application and know the same to be true and correct. All provisions of Laws and Ordinances covering this type of construction will be complied with whether specified herein or not. No person shall be employed in violation of the Labor Code of the State of California.

PERMIT FEE	1.00
INVESTIGATION FEE	
TOTAL FEE	2.00

James A. Hindus
SIGNATURE OF CONTRACTOR OR AUTHORIZED AGENT

FORM B-52

PERMANENT

INSPECTION RECORD

BASIC INSPECTIONS

ITEM	INSPECTOR	DATE
GROUND WORK		
ROUGH GAS & PL'B'G		
SEWER, SEPTIC TANK		
SEEPAGE PIT, DRAINFIELD		
FINAL GAS		
FINAL PLUMBING	[illegible]	1-12-69

PARTIAL OR MISC. INSPECTIONS

UNSUCCESSFUL TRIPS

JOB ADDRESS

5426 SAN FERNANDO Rd
NUMBER STREET

APPLICATION FOR AN

ELECTRICAL PERMIT

BUILDING SECTION, PUBLIC WORKS DIVISION

CITY OF GLENDALE, CALIFORNIA

CONTRACTOR: H.P. STERLING ELEC	TEL. NO.: CH56853
MAILING ADDRESS: 304 No. VERDUGO Rd	STATE LIC. NO.: 143727
OWNER: P.R.C.	CITY LIC. NO.: 2119
MAILING ADDRESS: 2919 EMPIRE-BURBANK	TEL. NO.: CH 51184

DESCRIPTION OF WORK

☐ NEW BLDG. ☐ EXIST. BLDG. ☐ NO SERV. CHANGE ☐ RECONNECT OR RESEAL | USE ZONE

FEE COMPUTATION

NOTE: TOTALS SHOWN BELOW MUST BE SUBMITTED IN DIAGRAM ON SEPARATE WORK SHEET PROVIDED FOR THIS PURPOSE.

2 FIXTURES 1.50

3 2 1 OUTLETS, BASE PLUGS, SWITCHES .75

(FIRST TEN @ 25¢ EACH

ADDITIONAL @ 10¢ EACH

MOTORS

QUAN.	OVER	INCL.	ACTUAL HP	RATE	FEE
	0	1 HP		@ .75 EA.	
	1 HP	5 HP		@ $1.50 "	
1	5 HP	20 HP	10 HP	@ $3.00 "	3.00
	20 HP	50 HP		@ $4.00 "	
	50 HP	UP		@ $6.00 "	

TOTAL AIR COND. H. P. [ ] SUB TOTAL → 4.25

_____ RANGE, OR OVEN OUTLETS @ $1.00 EACH

_____ TRANSFORMERS OR RECTIFIERS KVA @ 25¢ PER KVA

_____ HEATING ELEMENTS OVER 1650 WATTS @ $1.00 EACH

_____ AIR CONDITIONER, PLUGS @ $1.50 EACH

_____ WELDERS (TRANSFORMER TYPE) _____ KVA @ 25¢ PER KVA

_____ WELDERS (MOTOR GENERATOR) _____ HP (FEE 75% GREATER THAN MTR. ALONE)

_____ CLOTHES DRYER @ $1.00 EACH

_____ MISCELLANEOUS _____

I have carefully read and examined the above application and know the same to be true and correct. All provisions of the Laws and Ordinances governing this type of construction will be complied with whether mentioned herein or not. No person shall be employed in violation of the Labor Code of the State of California.

Howard L. Prout
SIGNATURE OF CONTRACTOR OR AUTHORIZED AGENT

PERMIT FEE @	2.00
SUPPLEMENTARY PERMIT FEE @ .50	
INVESTIGATION FEE	
TOTAL FEE	6.25

6.25

473162 OCT 26 62 EL

CK MO. CASH NOTE: WHEN PROPERLY VALIDATED IN THIS SPACE, THIS FORM CONSTITUTES AN ELECTIC PERMIT TO DO THE WORK DESCRIBED HEREON.

FORM B-53 **PERMANENT**

INSPECTION RECORD

BASIC INSPECTIONS

ITEM	INSPECTOR	DATE
GROUND WORK		
ROUGH		10/26/62
FINISH		11/14/62
FIXTURES		11/14/62
FINAL RELEASE TO PUBLIC SERV.		11/14/62

PARTIAL OR MISC. INSPECTIONS

UNSUCCESSFUL TRIPS

RECORD INFORMATION

O.H.	U.G.	TEMP. OK.	TEMP. CONSTR.	NO. OF METERS

LITE _____ WIRE | PWR _____ PHASE | HEAT _____ KW

RANGE	OVEN	TABLE TOP	W. HTR.	DRYER

OTHER RES. APPLIANCES OVER 2 KW.

TOTAL KW OR HP.	TOTAL HP.
_____ 5 Φ	_____ 3 Φ

applied load to 3 ϕ Room
11-14-62 SH

JOB ADDRESS

5426 SAN FERNANDO RD
NUMBER STREET

APPLICATION FOR AN ELECTRICAL PERMIT

BUILDING SECTION, PUBLIC WORKS DIVISION
CITY OF GLENDALE, CALIFORNIA

CONTRACTOR: H.P. STERLING ELECT.	TEL. NO.: C 5685
MAILING ADDRESS: 304 N. VERDUGO RD	STATE LIC. NO.: 143727
OWNER: PRODUCTS RESEARCH CO	CITY LIC. NO.: 2623
MAILING ADDRESS: 2919 EMPIRE BURB	TEL. NO.: VI 93992

DESCRIPTION OF WORK

☐ NEW BLDG. ☐ EXIST. BLDG. ☐ NO SERV. CHANGE ☐ RECONNECT OR RESEAL | USE ZONE

FEE COMPUTATION

NOTE! TOTALS SHOWN BELOW MUST BE SUBMITTED IN DIAGRAM ON SEPARATE WORK SHEET PROVIDED FOR THIS PURPOSE.

3 FIXTURES — 1

7 2 4 1 OUTLETS, BASE PLUGS, SWITCHES

FIRST TEN @ 25¢ EACH — 2.50

ADDITIONAL @ 10¢ EACH —

MOTORS

QUAN.	OVER	INCL.	ACTUAL HP	RATE	FEE
	0	1 HP		@ .75 EA.	
	1 HP	5 HP		@ $1.50 "	
	5 HP	20 HP		@ $3.00 "	
	20 HP	50 HP		@ $4.00 "	
	50 HP	UP		@ $6.00 "	

TOTAL AIR COND. H. P. ____ SUB TOTAL → 2.50

____ RANGE, OR OVEN OUTLETS @ $1.00 EACH ____

____ TRANSFORMERS OR RECTIFIERS ____ KVA @ 25¢ PER KVA ____

____ HEATING ELEMENTS OVER 1650 WATTS @ $1.00 EACH ____

____ AIR CONDITIONER, PLUGS @ $1.50 EACH ____

____ WELDERS (TRANSFORMER TYPE) ____ KVA @ 25¢ PER KVA ____

____ WELDERS (MOTOR GENERATOR) ____ HP (FEE 75% GREATER THAN MTR. ALONE) ____

____ CLOTHES DRYER @ $1.00 EACH ____

____ MISCELLANEOUS ____ ____

I have carefully read and examined the above application and know the same to be true and correct. All provisions of the Laws and Ordinances governing this type of construction will be complied with whether mentioned herein or not. No person shall be employed in violation of the Labor Code of the State of California.

Howard L. Prout
SIGNATURE OF CONTRACTOR OR AUTHORIZED AGENT

PERMIT FEE @	2.00
SUPPLEMENTARY PERMIT FEE @ .50	
INVESTIGATION FEE	
TOTAL FEE	4.50

4.50

50721 JAN 11 63 EL

CK. MO. CASH NOTE: WHEN PROPERLY VALIDATED IN THIS SPACE, THIS FORM CONSTITUTES AN ELECTIC PERMIT TO DO THE WORK DESCRIBED HEREON.

FORM B-53

PERMANENT

INSPECTION RECORD

BASIC INSPECTIONS

ITEM	INSPECTOR	DATE
GROUND WORK		
ROUGH	[illegible]	1/15/63
FINISH	[illegible]	1/15/63
FIXTURES		
FINAL RELEASE TO PUBLIC SERV.	[illegible]	1/15/63

PARTIAL OR MISC. INSPECTIONS

UNSUCCESSFUL TRIPS

Connection	[illegible]	1/14/63

RECORD INFORMATION

O.H.	U.G.	TEMP. OK.	TEMP. CONSTR.	NO. OF METERS

LITE ____ WIRE	PWR ____ PHASE	HEAT ____ KW

RANGE	OVEN	TABLE TOP	W. HTR.	DRYER

OTHER RES. APPLIANCES OVER 2 KW.

TOTAL KW OR HP.	TOTAL HP.
____ S Φ	____ 3 Φ

Temp OK. Okayed by Storm
4'2" from transformer) atty
p.c. (as per Howard Starling)
1-15-63 —

JOB ADDRESS

5426 San Fernando Rd
NUMBER STREET

APPLICATION FOR A

PLUMBING PERMIT

BUILDING SECTION, PUBLIC WORKS DIVISION
CITY OF GLENDALE, CALIFORNIA

CONTRACTOR L & H Plumbing Co	STATE LIC. NO. 191240
MAILING ADDRESS 1006 Broadway	CITY LIC. NO. 2028
Products Research	TEL. NO. CI 25313
OWNER Same	TEL. NO.
MAILING ADDRESS	

PROPOSED USE _____ USE ZONE _____

FEE COMPUTATION

BATHTUBS	CLOTHES WASHERS
SHOWERS	SHOWER PANS
WATER CLOSETS	DRINKING FOUNTAINS
LAVATORIES	URINALS
SINKS, KITCHEN, BAR FLOOR, SERVICE	SAND TRAPS
LAUNDRY TRAYS	CLARIFIERS
DISHWASHERS	GREASE TRAPS
GARBAGE DISPOSALS (IN EXISTING SINKS)	WATER SOFTENERS
WATER HEATERS AND OR VENTS	

TOTAL NO. OF ABOVE FIXTURES : @ 1.00 EA.

LAWN SPRINKLER SYSTEMS:	0-5 VALVES @ 2.00	6-12 VALVES @ 3.00	OVER 12 VALVES @ 4.00
BACK FLOW DEVICES:	0-5 DEVICES @ 2.00	ADD. DEVICES @ 25¢ EA.	

SWIMMING POOL PIPING SYSTEM @ 5.00

WATER SYSTEMS, WITHOUT FIXTURES @ 1.00

1 GAS SYSTEMS:	0-5 OUTLETS @ 1.00	ADD. OUTLETS @ 20¢ EA.	1.00

BOILERS STEAM OR HOT WATER @ 2.00

TEMP. AND/OR PRESS RELIEF VALVES OR HI-TEMP LIMIT DEVICES @ 1.00

SEWER CONNECTIONS @ 3.00

SEWER CAP OR CESSPOOL FILL @ 1.00

SEPTIC TANK, SEEPAGE PIT AND/OR DRAIN FIELD @ 3.00

MISCELLANEOUS

I have carefully read and examined the above application and know the same to be true and correct. All provisions of Laws and Ordinances covering this type of construction will be complied with whether specified herein or not. No person shall be employed in violation of the Labor Code of the State of California.

PERMIT FEE	1.00
INVESTIGATION FEE	
TOTAL FEE	2.00

James A. Hendry
SIGNATURE OF CONTRACTOR OR AUTHORIZED AGENT

FORM B-52

PERMANENT

2.00
51554 JAN 29 63 PB
CK. MO. CASH

NOTE: WHEN PROPERLY VALIDATED IN THIS SPACE, THIS FORM CONSTITUTES A PLUMBING PERMIT TO DO THE WORK DESCRIBED HEREON.

INSPECTION RECORD

BASIC INSPECTIONS

ITEM	INSPECTOR	DATE
GROUND WORK		
ROUGH GAS & PL'B'G		
SEWER, SEPTIC TANK		
SEEPAGE PIT, DRAINFIELD		
FINAL GAS	JF	11-27-5
FINAL PLUMBING		

PARTIAL OR MISC. INSPECTIONS

UNSUCCESSFUL TRIPS

JOB ADDRESS:

5426 San Fernando Rd.
NUMBER STREET

APPLICATION FOR A

PLUMBING PERMIT

BUILDING SECTION, PUBLIC WORKS DIVISION
CITY OF GLENDALE, CALIFORNIA

CONTRACTOR Reade Bros.	STATE LIC. NO. 147095
MAILING ADDRESS 634 W. Verdugo Glendale	CITY LIC. NO. 1453 TEL. NO. CH 5-1678
OWNER Products Research Co.	TEL. NO.
MAILING ADDRESS	
PROPOSED USE	USE ZONE

4.00

51667 JAN 31 63 PB

NOTE: WHEN PROPERLY VALIDATED IN THIS SPACE, THIS FORM CONSTITUTES A PLUMBING PERMIT TO DO THE WORK DESCRIBED HEREON.

CK. MO. CASH

FEE COMPUTATION

	BATHTUBS		CLOTHES WASHERS
	SHOWERS		SHOWER PANS
	WATER CLOSETS		DRINKING FOUNTAINS
	LAVATORIES		URINALS
	SINKS, KITCHEN, BAR FLOOR, SERVICE		SAND TRAPS
	LAUNDRY TRAYS		CLARIFIERS
	DISHWASHERS		GREASE TRAPS
	GARBAGE DISPOSALS (IN EXISTING SINKS)		WATER SOFTENERS
	WATER HEATERS AND OR VENTS		

TOTAL NO. OF ABOVE FIXTURES: @ 1.00 EA.

	LAWN SPRINKLER SYSTEMS:	0-5 VALVES @ 2.00	6-12 VALVES @ 3.00 — OVER 12 VALVES @ 4.00
	BACK FLOW DEVICES:	0-5 DEVICES @ 2.00	ADD. DEVICES @ 25¢ EA.
	SWIMMING POOL PIPING SYSTEM @ 5.00		
	WATER SYSTEMS, WITHOUT FIXTURES @ 1.00		
	GAS SYSTEMS:	0-5 OUTLETS @ 1.00	ADD. OUTLETS @ 20¢ EA.
	BOILERS STEAM OR HOT WATER @ 2.00		
	TEMP. AND/OR PRESS RELIEF VALVES OR HI-TEMP LIMIT DEVICES @ 1.00		
1	SEWER CONNECTIONS @ 3.00 B-750	1	3.00
	SEWER CAP OR CESSPOOL FILL @ 1.00		
	SEPTIC TANK, SEEPAGE PIT AND/OR DRAIN FIELD @ 3.00		
	MISCELLANEOUS		

I have carefully read and examined the above application and know the same to be true and correct. All provisions of Laws and Ordinances covering this type of construction will be complied with whether specified herein or not. No person shall be employed in violation of the Labor Code of the State of California.

PERMIT FEE	1.00
INVESTIGATION FEE	
TOTAL FEE	4.00

M. E. Reade

SIGNATURE OF CONTRACTOR OR AUTHORIZED AGENT

FORM B-52

PERMANENT

INSPECTION RECORD

BASIC INSPECTIONS

ITEM	INSPECTOR	DATE
GROUND WORK		
ROUGH GAS & PL'B'G		
SEWER, SEPTIC TANK	L G	2-11-63
SEEPAGE PIT, DRAINFIELD		
FINAL GAS		
FINAL PLUMBING		

PARTIAL OR MISC. INSPECTIONS

UNSUCCESSFUL TRIPS

Sewer to property line
L G 2-4-63

Sewer to gate L G 2-5-63

Sewer to fence, L G 2-8-63

JOB ADDRESS

5426 SAN FERNANDO Rd
NUMBER STREET

APPLICATION FOR AN

ELECTRICAL PERMIT

BUILDING SECTION, PUBLIC WORKS DIVISION
CITY OF GLENDALE, CALIFORNIA 56853

CONTRACTOR H.P. STERLING ELEC	TEL. NO. CH ~~5-1501~~
MAILING ADDRESS 304 No VERDUGO Rd	STATE LIC. NO. 143727
OWNER R.R.C.	CITY LIC. NO. 2303
MAILING ADDRESS 2919 EMPIRE BLVD	TEL. NO. CH 51184

DESCRIPTION OF WORK

☐ NEW BLDG. ☒ EXIST. BLDG. ☐ NO SERV. CHANGE ☐ RECONNECT OR RESEAL | USE ZONE

FEE COMPUTATION

NOTE! TOTALS SHOWN BELOW MUST BE SUBMITTED IN DIAGRAM ON SEPARATE WORK SHEET PROVIDED FOR THIS PURPOSE.

..... FIXTURES .....

..... OUTLETS, BASE PLUGS, SWITCHES

FIRST TEN @ 25¢ EACH .....

ADDITIONAL @ 10¢ EACH .....

MOTORS

QUAN.	OVER	INCL.	ACTUAL HP	RATE	FEE
	0	1 HP	½	@ .75 EA.	1.50
	1 HP	5 HP	3	@ $1.50 "	1.50
	5 HP	20 HP		@ $3.00 "	
	20 HP	50 HP		@ $4.00 "	
	50 HP	UP		@ $6.00 "	

TOTAL AIR COND. H. P. [ ] SUB TOTAL → 3.00

_____ RANGE, OR OVEN OUTLETS @ $1.00 EACH _____

_____ TRANSFORMERS OR RECTIFIERS KVA @ 25¢ PER KVA _____

_____ HEATING ELEMENTS OVER 1650 WATTS @ $1.00 EACH _____

_____ AIR CONDITIONER, PLUGS @ $1.50 EACH _____

_____ WELDERS (TRANSFORMER TYPE) _____ KVA @ 25¢ PER KVA _____

_____ WELDERS (MOTOR GENERATOR) _____ HP (FEE 75% GREATER THAN MTR. ALONE) _____

_____ CLOTHES DRYER @ $1.00 EACH _____

_____ MISCELLANEOUS _____ _____

I have carefully read and examined the above application and know the same to be true and correct. All provisions of the Laws and Ordinances governing this type of construction will be complied with whether mentioned herein or not. No person shall be employed in violation of the Labor Code of the State of California.

Howard V. Pratt
SIGNATURE OF CONTRACTOR OR AUTHORIZED AGENT

PERMIT FEE @	2.00
SUPPLEMENTARY PERMIT FEE @ .50	
INVESTIGATION FEE	
TOTAL FEE	5.00

24652 JUL 18 61 EL 5.00

NOTE: WHEN PROPERLY VALIDATED IN THIS SPACE, THIS FORM CONSTITUTES AN ELECTIC PERMIT TO DO THE WORK DESCRIBED HEREON.

CK MO. CASH

FORM B-53

PERMANENT

INSPECTION RECORD

BASIC INSPECTIONS

ITEM	INSPECTOR	DATE
GROUND WORK		
ROUGH	[illegible]	7/18/61
FINISH	DT	10/16/62
FIXTURES		
FINAL RELEASE TO PUBLIC SERV.		

PARTIAL OR MISC. INSPECTIONS

UNSUCCESSFUL TRIPS

RECORD INFORMATION

O.H.	U.G.	TEMP. OK.	TEMP. CONSTR.	NO. OF METERS

LITE _____ WIRE PWR _____ PHASE HEAT _____ KW

RANGE	OVEN	TABLE TOP	W. HTR.	DRYER

OTHER RES. APPLIANCES OVER 2 KW.

TOTAL KW OR HP.	TOTAL HP.
_____ S Φ	_____ 3 Φ

1) New 3 Φ Prim. #1 7/20/61 H
Bldg - D
Waiting for carrier person from
~~Sterling Place 7/19/62 H~~

JOB ADDRESS

5426 San Fernando Rd.
NUMBER STREET

131dg - D

APPLICATION FOR AN ELECTRICAL PERMIT

BUILDING SECTION, PUBLIC WORKS DIVISION

CITY OF GLENDALE, CALIFORNIA

CONTRACTOR: Stoker Electric	TEL. NO.: G14-1960
MAILING ADDRESS: 1151 E Hemlock	STATE LIC. NO.: 106659
OWNER: Products Research Co	CITY LIC. NO.: 969
MAILING ADDRESS: 5426 San Fernando Rd	TEL. NO.:

DESCRIPTION OF WORK

☐ NEW BLDG. ☑ EXIST. BLDG. ☐ NO SERV. CHANGE ☐ RECONNECT OR RESEAL

USE ZONE

FEE COMPUTATION

NOTE! TOTALS SHOWN BELOW MUST BE SUBMITTED IN DIAGRAM ON SEPARATE WORK SHEET PROVIDED FOR THIS PURPOSE.

____ FIXTURES	
1 OUTLETS, BASE PLUGS, SWITCHES	
FIRST TEN @ 25¢ EACH	.25
ADDITIONAL @ 10¢ EACH	

MOTORS

QUAN.	OVER	INCL.	ACTUAL HP	RATE	FEE
	0	1 HP		@ .75 EA.	
	1 HP	5 HP		@ $1.50 "	
	5 HP	20 HP		@ $3.00 "	
	20 HP	50 HP		@ $4.00 "	
	50 HP	UP		@ $6.00 "	

TOTAL AIR COND. H. P. ____ SUB TOTAL →

____ RANGE, OR OVEN OUTLETS @ $1.00 EACH	
1 TRANSFORMERS OR RECTIFIERS 1/4 KVA @ 25¢ PER KVA	.20
____ HEATING ELEMENTS OVER 1650 WATTS @ $1.00 EACH	
____ AIR CONDITIONER, PLUGS @ $1.50 EACH	
____ WELDERS (TRANSFORMER TYPE) ____ KVA @ 25¢ PER KVA	
____ WELDERS (MOTOR GENERATOR) ____ HP (FEE 75% GREATER THAN MTR. ALONE)	
____ CLOTHES DRYER @ $1.00 EACH	
____ MISCELLANEOUS ____	

I have carefully read and examined the above application and know the same to be true and correct. All provisions of the Laws and Ordinances governing this type of construction will be complied with whether mentioned herein or not. No person shall be employed in violation of the Labor Code of the State of California.

Geo R Stoker

SIGNATURE OF CONTRACTOR OR AUTHORIZED AGENT

PERMIT FEE @	2.00
SUPPLEMENTARY PERMIT FEE @ .50	
INVESTIGATION FEE	
TOTAL FEE	2.50

23765 JUN 28 61 EL

CK MO. CASH NOTE: WHEN PROPERLY VALIDATED IN THIS SPACE THIS FORM CONSTITUTES AN ELECTIC PERMIT TO DO THE WORK DESCRIBED HEREON.

FORM B-53

PERMANENT

INSPECTION RECORD

BASIC INSPECTIONS

ITEM	INSPECTOR	DATE
GROUND WORK		
ROUGH	DT	10/16/62
FINISH	DT	10/16/62
FIXTURES		
FINAL RELEASE TO PUBLIC SERV.		

PARTIAL OR MISC. INSPECTIONS

UNSUCCESSFUL TRIPS

Job not ready	KGH	11/3/61

RECORD INFORMATION

O.H.	U.G.	TEMP. OK.	TEMP. CONSTR.	NO. OF METERS

LITE ____ WIRE	PWR ____ PHASE	HEAT ____ KW

RANGE	OVEN	TABLE TOP	W. HTR.	DRYER

OTHER RES. APPLIANCES OVER 2 KW.

TOTAL KW OR HP.	TOTAL HP.
____ S Φ	____ 3 Φ

JOB ADDRESS

5426 San Fernando Rd.

NUMBER STREET

APPLICATION FOR A

HEATING, VENTILATING, AIR-CONDITIONING OR REFRIGERATION PERMIT

BUILDING SECTION, PUBLIC WORKS DIVISION

CITY OF GLENDALE, CALIFORNIA

CONTRACTOR B&B Heating & A/C Co.	STATE LIC. NO. 190517
MAILING ADDRESS 4525 San Fernando Rd.	TEL. NO. CI-63253
OWNER PRODUCTS RESEARCH	CITY BUS. LIC. 986
MAILING ADDRESS 5826 San Fernando	TEL. NO.

350

18943 MAR 23 61 FE

CK. MO. CASH

NOTE: WHEN PROPERLY VALIDATED IN THIS SPACE THIS FORM CONSTITUTES A PERMIT TO DO THE WORK DESCRIBED HEREON.

DESCRIPTION OF WORK

☒ HEATING ☐ AIR CONDITIONING ☐ REFRIGERATION ☐ VENTILATION

USE ZONE

FEE COMPUTATION

GAS SYSTEMS: 0-5 OUTLETS @ $1.00 ADD. DEVICES @ 20¢ — 1.00

_____ REFRIGERATION SYSTEMS, INSTALLED, REPLACED, REPAIRED OR RELOCATED @ $1.50 ea. _____

_____ EVAPORATIVE COOLERS OR VENTILATING SYSTEMS @ $1.50 each _____

SUB TOTAL → 1.00

HEATING APPLIANCES (INCL. VENTS) @ $1.50 EACH
(INSTALLED, ALTERED, REPLACED, REPAIRED OR RELOCATED) _____

TYPE	B.T.U.	FEE
Suspended Unit	100,000	1.50

_____ CIRCULATING AIR OUTLETS OR INLETS @ 25¢ EACH _____

REFRIGERANT COMPRESSORS (INSTALLED OR REPLACED)

QUANTITY	OVER	INCL.	ACTUAL H.P.	RATE	FEE
	0	20		@ 4.00 EACH	
	20	50		@ 7.50 "	
	50	UP		@ 20.00 "	

I have carefully read and examined the above application and know the same to be true and correct. All provisions of Laws and Ordinances covering this type of construction will be complied with whether specified herein or not. No person shall be employed in violation of the Labor Code of the State of California.

PERMIT FEE	1.00
INVESTIGATION FEE	
TOTAL FEE	3.50

L. M. Milne

SIGNATURE OF CONTRACTOR OR AUTHORIZED AGENT

FORM B-55 ℗ PERMANENT

INSPECTION RECORD

ITEM	INSPECTOR	DATE
ROUGH HEATING		
ROUGH REFRIG. OR AIR COND.		
Gas O.K.	GR	3-23-61
FINAL HEATING	GR	3-24-61
FINAL REFRIG. OR AIR COND.		

PARTIAL OR MISC. INSPECTIONS

Thermostat & temp. limit control required	GR	3-23-61

UNSUCCESSFUL TRIPS

5426

JOB ADDRESS

5454 Ave. Fernando Rd

STREET NUMBER

TRACT

LOT NO.

APPLICATION FOR A PLUMBING PERMIT

BUILDING SECTION, PUBLIC WORKS DIVISION
CITY OF GLENDALE, CALIFORNIA

CONTRACTOR Pride Plbg Co	STATE LIC. NO. 212081
MAILING ADDRESS 4019 A. Vineland Ave	CITY LIC. NO. 1072
Los Angeles Calif	TEL. NO.
OWNER Prod Quality Research, Corp	TEL. NO.
MAILING ADDRESS 5454 Ave Fernando Burbank	

042117 JUN 20 74 PB 21.50

CK. MO. CASH

NOTE: WHEN PROPERLY VALIDATED IN THIS SPACE, THIS FORM CONSTITUTES A PLUMBING PERMIT TO DO THE WORK DESCRIBED HEREON.

FEE COMPUTATION

	BATHTUBS		CLOTHES WASHERS
	SHOWERS AND/OR PAN		SUMP PUMP
6	WATER CLOSETS AND/OR ANTI-SYPHON BALLCOCK	1	DRINKING FOUNTAINS
4	LAVATORIES	1	URINALS
1	SINKS, KITCHEN, BAR FLOOR SERVICE		FLOOR DRAIN
	LAUNDRY TRAYS		WATER HEATERS AND OR VENTS
	DISHWASHERS		GREASE TRAPS
	GARBAGE DISPOSALS (IN EXISTING SINKS)		WATER SOFTENERS

TOTAL NO. OF ABOVE FIXTURES: 13 @ EA.

LAWN SPRINKLER SYSTEMS:

BACK FLOW DEVICES: 0-5 DEVICES @ ADD. DEVICES @ EA.

INDUSTRIAL WASTE INTERCEPTOR

WATER SYSTEMS, WITHOUT FIXTURES @

GAS SYSTEMS: 0-5 OUTLETS @ ADD. OUTLETS @ EA.

BOILERS STEAM OR HOT WATER @

TEMP. AND/OR PRESS RELIEF VALVES OR HI-TEMP LIMIT DEVICES @

SEWER CONNECTIONS @

SEWER CAP OR CESSPOOL FILL @

SEPTIC TANK, SEEPAGE PIT AND/OR DRAIN FIELD @

MISCELLANEOUS

	19.50
PERMIT FEE	2.00
REINSPECTION FEE	
INVESTIGATION FEE	
TOTAL FEE	21.50

I have carefully read and examined the above application and know the same to be true and correct. All provisions of Laws and Ordinances covering this type of construction will be complied with whether specified herein or not. No person shall be employed in violation of the Labor Code of the State of California.

SIGNATURE OF CONTRACTOR OR AUTHORIZED AGENT

FORM B-52
(REV. 10/69)

PERMANENT

INSPECTION RECORD

BASIC INSPECTIONS

ITEM	INSPECTOR	DATE
GROUND WORK — 5012	J M	6/24/74
ROUGH ~~GAS~~ & PL'B'G — ✓	J M	7/11/74
SEWER, SEPTIC TANK		
SEEPAGE PIT, DRAINFIELD		
FINAL GAS		
FINAL PLUMBING	J M	9/6/74

PARTIAL OR MISC. INSPECTIONS

UNSUCCESSFUL TRIPS

JOB ADDRESS

5426 SAN FERNANDO RD
NUMBER STREET

APPLICATION FOR A

BUILDING PERMIT

BUILDING SECTION, PUBLIC WORKS DIVISION
CITY OF GLENDALE, CALIFORNIA

CONTRACTOR: J.M. CARDEN SPR. CO INC — CITY LIC. NO.: 17144
MAILING ADDRESS: 2611 SAN FERNANDO RD LA — TEL. NO.: 223-4156
☐ ARCH. ☐ ENGR. N/A — STATE LIC. NO.: 160282
MAILING ADDRESS — TEL. NO.:

OWNER: PRODUCTS RESEARCH CHEM CORP — TEL. NO.:
MAILING ADDRESS: 5426 SAN FERNANDO RD.
CONSTRUCTION LENDER & BRANCH: OWNER.
MAILING ADDRESS

DESCRIPTION OF WORK

NEW ☒ ADD'N ☐ ALTER. ☐ REPAIR ☐ DEMOLISH ☐

FLOOR AREA INCR. OR DECR. (SQ.FT.)	NO. OF STORIES	NO. OF DWELLING UNITS
16,800	2	

PRESENT BLDG. USE: | PROPOSED BLDG. USE: OFFICES

DESCRIBE WORK TO BE DONE: INSTALL FIRE SPRINKLER SYSTEM COMPLETE

LOT WIDTH ____ LOT DEPTH ____ | NO. OF EXISTING BLDGS. ON LOT ____

NOTE! PROVIDE PLOT PLAN ON BACK SIDE OF ORIGINAL COPY ONLY

VALUATION — NOTE: Include Labor, Mat., Wiring, Plumb., Heat, Etc. $14,600.00

MAP BK. 5638 PAGE 18 PARCEL # 15 SEC. SH. 20
LOT NO. 31 BLOCK NO. ____ TRACT 3784

USE ZONE	FIRE ZONE	OCCUPANCY	TYPE OF CONSTR.
M2	2	F2	III-N

REQ'D SET BACKS	FRONT	RIGHT SIDE	LEFT SIDE	REAR	SPECIAL CASE
	NO CHANGE				

CITY ENGINEER Approval & Information by Others

EASEMENT ____
DIST. FACE OF CURB TO P.L. ____ FT. SEWER YES NO GRADING N/A

PUBLIC SERVICE N/A — PLANNING N/A
WATER ____ ELECTRIC ____

P.C. FEE 55.58 — PERM. PLAN ☒ — CHECKER'S APPROVAL
PERMIT FEE 25.50 — W/OUT PLAN ☐

I have carefully read and examined the above application and find the same to be true and correct. All provisions of the Laws and Ordinances governing building construction will be complied with whether specified herein or not. I agree not to occupy or allow occupancy of any building authorized by this permit until final building inspection has been received. "I certify that in the performance of the work for which this permit is issued I shall not employ any person in any manner so as to become subject to the workmen's compensation laws of California."

E. H. Lambelle
SIGNATURE OF OWNER OR CONTRACTOR

FORM B-51 (REV. 7/74) ℗L **PERMANENT**

micro #P...

CK. CASH M.O. PLAN CHECK VALIDATION 3390 3 APR 26 '77 FC 55581

CK. CASH M.O. NOTE: WHEN PROPERLY VALIDATED IN THIS SPACE, THIS FORM CONSTITUTES A BUILDING PERMIT TO DO THE WORK PRESCRIBED HEREIN. 3390 3 APR 26 '77 FC 55581

2.M. 1.05 0 9.58 A1 1 APR 26 '77 FINAL


INSPECTION RECORD

ITEM	INSPECTOR	DATE
SET BACKS: FRONT | L. SIDE | FIELD CHECK R. SIDE | REAR		
TRENCHES: WIDTH_____DEPTH_____		
1st. FLOOR JOIST: SLAB_____		
FRAMING_____		
FINAL_____	[illegible]	2-24-78

PARTIAL OR MISC. INSPECTIONS

APR 17 1978		

NOTE: LOCATE ALL STRUCTURES ON LOT. MAKE BOTTOM OF PAGE THE STREET FRONTAGE.

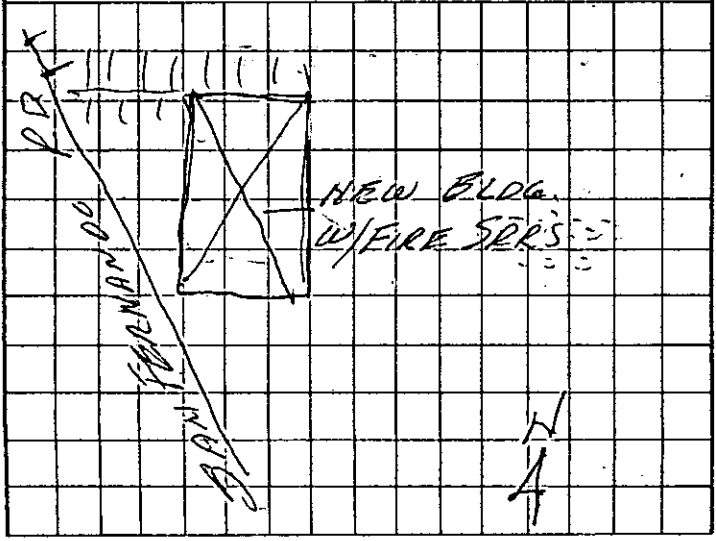

JOB ADDRESS

5426 San Fernando
STREET NUMBER

APPLICATION FOR A

PLUMBING PERMIT

BUILDING SECTION, PUBLIC WORKS DIVISION
CITY OF GLENDALE, CALIFORNIA

TRACT

LOT NO.

CONTRACTOR: Pride Plumbing	STATE LIC. NO.: 212081
MAILING ADDRESS: 4019 S. Verdugo Rd	CITY LIC. NO.: 1073
Los Angeles 90065	TEL. NO.: 254-2834
OWNER: Cal Products Research	TEL. NO.:
MAILING ADDRESS: 5426 San Fernando Rd	

650 - 01512 APR 374 PB

CK. MO. CASH

NOTE: WHEN PROPERLY VALIDATED IN THIS SPACE, THIS FORM CONSTITUTES A PLUMBING PERMIT TO DO THE WORK DESCRIBED HEREON.

FEE COMPUTATION

	BATHTUBS		CLOTHES WASHERS
	SHOWERS AND/OR PAN		SUMP PUMP
	WATER CLOSETS AND/OR ANTI-SYPHON BALLCOCK		DRINKING FOUNTAINS
	LAVATORIES		URINALS
3	SINKS, KITCHEN, BAR FLOOR, SERVICE		FLOOR DRAIN
	LAUNDRY TRAYS		WATER HEATERS AND OR VENTS
	DISHWASHERS		GREASE TRAPS
	GARBAGE DISPOSALS (IN EXISTING SINKS)		WATER SOFTENERS

TOTAL NO. OF ABOVE FIXTURES: 3 @ EA. 4.50

LAWN SPRINKLER SYSTEMS:

BACK FLOW DEVICES: 0-5 DEVICES @ ADD. DEVICES @ EA.

INDUSTRIAL WASTE INTERCEPTOR

WATER SYSTEMS, WITHOUT FIXTURES @

GAS SYSTEMS: 0-5 OUTLETS @ ADD. OUTLETS @ EA.

BOILERS STEAM OR HOT WATER @

TEMP. AND/OR PRESS RELIEF VALVES OR HI-TEMP LIMIT DEVICES @

SEWER CONNECTIONS @

SEWER CAP OR CESSPOOL FILL @

SEPTIC TANK, SEEPAGE PIT AND/OR DRAIN FIELD @

MISCELLANEOUS

I have carefully read and examined the above application and know the same to be true and correct. All provisions of Laws and Ordinances covering this type of construction will be complied with whether specified herein or not. No person shall be employed in violation of the Labor Code of the State of California.

PERMIT FEE	2.
REINSPECTION FEE	
INVESTIGATION FEE	
TOTAL FEE	6.50

Thomas Donnell (D.P.)
SIGNATURE OF CONTRACTOR OR AUTHORIZED AGENT

FORM B-52
(REV. 10/69)

PERMANENT

INSPECTION RECORD

BASIC INSPECTIONS

ITEM	INSPECTOR	DATE
GROUND WORK ---- SOIL	J M	4/3/74
ROUGH ~~GAS~~ & PL'B'G	J M	4/19/74
SEWER, SEPTIC TANK		
SEEPAGE PIT, DRAINFIELD		
FINAL GAS		
FINAL PLUMBING	J M	6/19/74

PARTIAL OR MISC. INSPECTIONS

UNSUCCESSFUL TRIPS

JOB ADDRESS

5426 San Fernando Road — TOM.
NUMBER STREET

APPLICATION FOR AN

ELECTRICAL PERMIT

BUILDING SECTION, PUBLIC WORKS DIVISION
CITY OF GLENDALE, CALIFORNIA

CONTRACTOR BERGELECTRIC CORP.	TEL. NO. 938 2741
MAILING ADDRESS 5850 Venice Blvd. L.A.	STATE LIC. NO. 85046
OWNER Products Research Corp.	CITY LIC. NO. 3687
MAILING ADDRESS 5426 San Fernando Rd.	TEL. NO.

DESCRIPTION OF WORK

☐ NEW BLDG. ☐ EXIST. BLDG. ☐ NO SERV. CHANGE ☐ RECONNECT OR RESEAL | USE ZONE

FEE COMPUTATION

NOTE! TOTALS SHOWN BELOW MUST BE SUBMITTED IN DIAGRAM ON SEPARATE WORK SHEET PROVIDED FOR THIS PURPOSE.

..... FIXTURES .....

..... OUTLETS, BASE PLUGS, SWITCHES

FIRST TEN @ _____ EACH .....

ADDITIONAL @ _____ EACH .....

MOTORS

QUAN.	OVER	INCL.	ACTUAL HP	UNIT COST	FEE
	0	1 HP		@ EA.	
	1 HP	5 HP		@ "	
3	5 HP	20 HP		@4.00 "	12.00
	20 HP	50 HP		@ "	
2	50 HP 100	UP 500		@10.00 "	20.00

TOTAL AIR COND. H. P. _____ SUB TOTAL → 32.00

_____ RANGE, OR OVEN OUTLETS @ _____ EACH _____

_____ TRANSFORMERS OR RECTIFIERS _____ KVA @ _____ PER KVA _____

_____ HEATING ELEMENTS OVER 1650 WATTS @ _____ EACH _____

_____ AIR CONDITIONER, PLUGS @ _____ EACH _____

_____ CLOTHES DRYER @ _____ EACH _____

_____ MISCELLANEOUS Add C/B to existing switchboard 1-90A, 1-75A, 1-225A, 1-350A Lot 9.00

I have carefully read and examined the above application and know the same to be true and correct. All provisions of the Laws and Ordinances governing this type of construction will be complied with whether mentioned herein or not. No person shall be employed in violation of the Labor Code of the State of California.

PERMIT FEE @	2.00
SUPPLEMENTARY PERMIT FEE @ .50	
INVESTIGATION FEE	
TOTAL FEE	43.00

Robert W. Dun Evans
SIGNATURE OF CONTRACTOR OR AUTHORIZED AGENT

W/O 4 Fix

FORM B-53

PERMANENT

41807 NOV 12 68 EL 43.00

CK. MO. CASH NOTE: WHEN PROPERLY VALIDATED IN THIS SPACE, THIS FORM CONSTITUTES AN ELECTRIC PERMIT TO DO THE WORK DESCRIBED HEREON.

INSPECTION RECORD
BASIC INSPECTIONS

ITEM	INSPECTOR	DATE
GROUND WORK		
ROUGH		
FINISH	[illegible]	1/22/69
FIXTURES		
FINAL RELEASE TO PUBLIC SERV.	[illegible]	1/22/69

PARTIAL OR MISC. INSPECTIONS

w.h. Installation -	[illegible]	12/12/68
to inspect in all		
buildings		
information	[illegible]	12/13/68
In Exception for Warrenton	[illegible]	1/22/69

UNSUCCESSFUL TRIPS

RECORD INFORMATION

O.H.	U.G.	TEMP. POWER POLE	NO. OF METERS

LITE _____ WIRE | PWR _____ PHASE | HEAT _____ KW

RANGE	OVEN	TABLE TOP	W. HTR.	DRYER

OTHER RES. APPLIANCES OVER 2 KW.

TOTAL KW OR HP. _____ S Φ

TOTAL HP. _____ 3 Φ

JOB ADDRESS

5496 SAN Fernando Rd
NUMBER STREET

APPLICATION FOR AN

ELECTRICAL PERMIT

BUILDING SECTION, PUBLIC WORKS DIVISION

CITY OF GLENDALE, CALIFORNIA

CONTRACTOR Arthur J. Kidder	TEL. NO. CH8-2746
MAILING ADDRESS 4712 Rosemont Ave	STATE LIC. NO. 140018
OWNER Products Research	CITY LIC. NO. 114 3127
MAILING ADDRESS 2919 Empire Ave Burbank	TEL. NO.

DESCRIPTION OF WORK

☐ NEW BLDG. ☐ EXIST. BLDG. ☐ NO SERV. CHANGE ☐ RECONNECT OR RESEAL | USE ZONE

58087 JUN 11 63 EL 60.50

CR. NO. CASH NOTE: WHEN PROPERLY VALIDATED IN THIS SPACE, THIS FORM CONSTITUTES AN ELECTIC PERMIT TO DO THE WORK DESCRIBED HEREON.

FEE COMPUTATION

NOTE! TOTALS SHOWN BELOW MUST BE SUBMITTED IN DIAGRAM ON SEPARATE WORK SHEET PROVIDED FOR THIS PURPOSE.

_____ FIXTURES _____

_____ OUTLETS, BASE PLUGS, SWITCHES

FIRST TEN @ 25¢ EACH _____

ADDITIONAL @ 10¢ EACH _____

MOTORS

QUAN.	OVER	INCL.	ACTUAL HP	RATE	FEE
38	0	1 HP	1/4 1/2	@ .75 EA.	28.50
16	1 HP	5 HP	1, 2, 3+	@ $1.50 "	24.00
2	5 HP	20 HP	1-10 1-15	@ $3.00 "	6.00
	20 HP	50 HP		@ $4.00 "	
	50 HP	UP		@ $6.00 "	

TOTAL AIR COND. H. P. ☐ SUB TOTAL → 58.50

_____ RANGE, OR OVEN OUTLETS @ $1.00 EACH _____

_____ TRANSFORMERS OR RECTIFIERS KVA @ 25¢ PER KVA _____

_____ HEATING ELEMENTS OVER 1650 WATTS @ $1.00 EACH _____

_____ AIR CONDITIONER, PLUGS @ $1.50 EACH _____

_____ WELDERS (TRANSFORMER TYPE) _____ KVA @ 25¢ PER KVA _____

_____ WELDERS (MOTOR GENERATOR) _____ HP (FEE 75% GREATER THAN MTR. ALONE) _____

_____ CLOTHES DRYER @ $1.00 EACH _____

_____ MISCELLANEOUS _____ _____

I have carefully read and examined the above application and know the same to be true and correct. All provisions of the Laws and Ordinances governing this type of construction will be complied with whether mentioned herein or not. No person shall be employed in violation of the Labor Code of the State of California.

Arthur J. Kidder
SIGNATURE OF CONTRACTOR OR AUTHORIZED AGENT

PERMIT FEE @	2.00
SUPPLEMENTARY PERMIT FEE @ .50	
INVESTIGATION FEE	
TOTAL FEE	60.50

FORM B-53

PERMANENT

INSPECTION RECORD

BASIC INSPECTIONS

ITEM	INSPECTOR	DATE
GROUND WORK		
ROUGH	[illegible]	9/16/63
FINISH	[illegible]	9/16/63
FIXTURES	[illegible]	9/16/63
FINAL RELEASE TO PUBLIC SERV.	[illegible]	9/16/63

PARTIAL OR MISC. INSPECTIONS

Mr. Ruckman made his correction but called contractor pending	[illegible]	7/9/63

UNSUCCESSFUL TRIPS

Cancelled	[illegible]	6/24/63
Cancelled	[illegible]	6/26/63

RECORD INFORMATION

O.H.	U.G.	TEMP. OK.	TEMP. CONSTR.	NO. OF METERS

LITE ____ WIRE	PWR ____ PHASE	HEAT ____ KW

RANGE	OVEN	TABLE TOP	W. HTR.	DRYER

OTHER RES. APPLIANCES OVER 2 KW.

TOTAL KW OR HP.	TOTAL HP.
____ S Φ	____ 3 Φ

Provide platform to change fuses on Radiant
Provide motor rated Switch on this Duct
Switch on ~~panel~~ ~~to be motor rated~~
~~Switch 60 amp 4 pole~~
~~Twist lock plug and 4 conductor cable~~
~~Receptacle for 480V.~~
~~more 4 conductor cable and conduit~~
~~Contractor~~ and gutter on
~~no work, cancel~~ ~~Permit~~
2nd Insp. 6/26/63 [illegible]

U.L. Label on Bus duct for motor return

JOB ADDRESS

5426 SAN FERNANDO ROAD

NUMBER STREET

APPLICATION FOR AN

ELECTRIC PERMIT

BUILDING SECTION, PUBLIC WORKS DIVISION

CITY OF GLENDALE, CALIFORNIA

CONTRACTOR MAGEE ELECTRIC CO	TEL. NO. CI 25702
MAILING ADDRESS 815 E-CHEVY CHASE	STATE LIC. NO. 604
OWNER PRODUCTS RESEARCH	CITY LIC. NO. 2416
MAILING ADDRESS 5426 SAN FERNANDO Rd	TEL. NO.

DESCRIPTION OF WORK

☐ NEW BLDG. ☐ EXIST. BLDG. ☐ NO SERV. CHANGE ☐ RECONNECT OR RESEAL

USE ZONE

FEE COMPUTATION

NOTE! TOTALS SHOWN BELOW MUST BE SUBMITTED IN DIAGRAM ON SEPARATE WORK SHEET PROVIDED FOR THIS PURPOSE.

_____ OUTLETS, BASE PLUGS, SWITCHES, FIXTURES

FIRST TEN @ 25¢ EACH _____

ADDITIONAL @ 10¢ EACH _____

LESS THAN 18 APART @ 5¢ EACH _____

MOTORS

QUAN.	OVER	INCL.	ACTUAL HP	RATE	FEE
3	0	1 HP	1 - 1/4 2 - 1/4	@ .75 EA.	2.25
2	1 HP	5 HP	1 - 5 1 - 2 KW	@ $1.50 "	3.00
1	5 HP	20 HP	2 CH.I	@ $3.00 "	3.00
1	20 HP	50 HP	40 C. MOVED ONLY	@ $4.00 "	4.00
	50 HP	UP		@ $6.00 "	

TOTAL AIR COND. H. P. ____ SUB TOTAL → 12.25

_____ RANGE OUTLETS OR CLOTHES DRYER @ $1.00 EACH _____

_____ TRANSFORMERS OR RECTIFIERS KVA @ 25¢ PER KVA. _____

_____ HEATING ELEMENTS OVER 1650 WATTS @ $1.00 EACH _____

_____ AIR CONDITIONER, PLUGS @ $1.50 EACH _____

_____ WELDERS (TRANSFORMER TYPE) _____ KVA @ 25¢ PER KVA _____

_____ WELDERS (MOTOR GENERATOR) _____ HP (FEE 75% GREATER THAN MTR. ALONE) _____

_____ CONSTRUCTION OR TEMPORARY LIGHTING @ $2.00 _____

_____ MISCELLANEOUS _____ _____

I have carefully read and examined the above application and know the same to be true and correct. All provisions of the Laws and Ordinances governing this type of construction will be complied with whether mentioned herein or not. No person shall be employed in violation of the Labor Code of the State of California.

PERMIT FEE @	2.00
SUPPLEMENTARY PERMIT FEE @ .50	
INVESTIGATION FEE	
TOTAL FEE	14.25

Magee

SIGNATURE OF CONTRACTOR OR AUTHORIZED AGENT

PERMANENT

FORM B-53 Ⓟc

CK. MO. CASH 012433 FEB 3 60 EL 14.25

NOTE: WHEN PROPERLY VALIDATED IN THIS SPACE, THIS FORM CONSTITUTES AN ELECTRIC PERMIT TO DO THE WORK DESCRIBED HEREON.

INSPECTION RECORD

BASIC INSPECTIONS

ITEM	INSPECTOR	DATE
GROUND WORK		
ROUGH	JRP	2-4-60
FINISH	JRP	2-4-60
FIXTURES		
FINAL RELEASE TO PUBLIC SERV.	JRP	2-8-60

PARTIAL OR MISC. INSPECTIONS

UNSUCCESSFUL TRIPS

RECORD INFORMATION

O.H.	U.G.	TEMP. OK.	TEMP. CONSTR.	NO. OF METERS
✓				1

LITE 1 WIRE	PWR 3 PHASE 1600 AMP.	HEAT KW

RANGE	OVEN	TABLE TOP	W. HTR.	DRYER

OTHER RES. APPLIANCES OVER 2 KW.

TOTAL KW OR HP.	TOTAL HP.
✓ S Φ	3 Φ

JOB ADDRESS Bld. 5

5426 SAN FERNANDO Rd
NUMBER STREET

APPLICATION FOR AN

ELECTRICAL PERMIT

BUILDING SECTION, PUBLIC WORKS DIVISION 117

CITY OF GLENDALE, CALIFORNIA

CONTRACTOR A.P. STERLING ELEC	TEL. NO. 245 6853
MAILING ADDRESS 304 No VERDUGO Rd	STATE LIC. NO. 143727
OWNER PRODUCTS RESEARCH	CITY LIC. NO. 2623
MAILING ADDRESS 2919 Empire Ave	TEL. NO. VI 9399

DESCRIPTION OF WORK

☐ NEW BLDG. ☐ EXIST. BLDG. ☐ NO SERV. CHANGE ☐ RECONNECT OR RESEAL

USE ZONE

FEE COMPUTATION

NOTE! TOTALS SHOWN BELOW MUST BE SUBMITTED IN DIAGRAM ON SEPARATE WORK SHEET PROVIDED FOR THIS PURPOSE.

235 FIXTURES 23.50

1.69 73 88 8 OUTLETS, BASE PLUGS, SWITCHES

FIRST TEN @ 25¢ EACH 2.50

ADDITIONAL @ 10¢ EACH 15.90

MOTORS

QUAN.	OVER	INCL.	ACTUAL HP	RATE	FEE
9	0	1 HP	3-1/6 1-3/4 3-1/2 3-1	@ .75 EA.	6.75
6	1 HP	5 HP	5-2 1-3	@ $1.50 "	9.00
	5 HP	20 HP		@ $3.00 "	
	20 HP	50 HP		@ $4.00 "	
	50 HP	UP		@ $6.00 "	

TOTAL AIR COND. H. P. ____ SUB TOTAL → 37.65

____ RANGE, OR OVEN OUTLETS @ $1.00 EACH

____ TRANSFORMERS OR RECTIFIERS KVA @ 25¢ PER KVA

1 HEATING ELEMENTS OVER 1650 WATTS @ $1.00 EACH 1.00

____ AIR CONDITIONER, PLUGS @ $1.50 EACH

____ WELDERS (TRANSFORMER TYPE) ____ KVA @ 25¢ PER KVA

____ WELDERS (MOTOR GENERATOR) ____ HP (FEE 75% GREATER THAN MTR. ALONE)

____ CLOTHES DRYER @ $1.00 EACH

____ MISCELLANEOUS

I have carefully read and examined the above application and know the same to be true and correct. All provisions of the Laws and Ordinances governing this type of construction will be complied with whether mentioned herein or not. No person shall be employed in violation of the Labor Code of the State of California.

Howard A. Sterling
SIGNATURE OF CONTRACTOR OR AUTHORIZED AGENT

PERMIT FEE @	2.00
SUPPLEMENTARY PERMIT FEE @ .50	
INVESTIGATION FEE	
TOTAL FEE	60.65

52902 FEB 28 63 EL 60.65 - (CK)

NO. CASH NOTE: WHEN PROPERLY VALIDATED IN THIS SPACE, THIS FORM CONSTITUTES AN ELECTIC PERMIT TO DO THE WORK DESCRIBED HEREON.

FORM B-53

PERMANENT

INSPECTION RECORD

BASIC INSPECTIONS

ITEM	INSPECTOR	DATE
GROUND WORK		
ROUGH	[illegible]	5/24/63
FINISH	[illegible]	5/27/63
FIXTURES	[illegible]	6/17/63
FINAL RELEASE TO PUBLIC SERV.	[illegible]	6/17/63

PARTIAL OR MISC. INSPECTIONS

Room Ubs for Fixtures	[illegible]	3/6/63
Room Ubs. for Pan	[illegible]	3/14/63
Room Mezz	[illegible]	4/5/63

UNSUCCESSFUL TRIPS

RECORD INFORMATION

O.H.	U.G.	TEMP. OK	TEMP. CONSTR.	NO. OF METERS
	✓			1

3φ 4 wire Parallel 350 MCM WIRE	FWR _____ PHASE	HEAT _____ KW	
RANGE	OVEN	TABLE TOP	W. HTR.	DRYER

OTHER RES. APPLIANCES OVER 2 KW.

TOTAL KW OR HP.	TOTAL HP.
600 amp 3φ 4 wire 120-208 3φ	3φ

U.G. to Pad
600 amp Main
Parallel 350 MCM
3φ 4 wire.

new Ltg & Power 350 MCM Cu Parallel 5-27-63 JH

Bldg finished but permit cannot be pulled as it has the motors to be installed Later on 5-24-63 JH
motors by others - (Permit # 58087) 6/17/63 JH

JOB ADDRESS

5426 San Fernando rd

NUMBER STREET

APPLICATION FOR A

PLUMBING PERMIT

BUILDING SECTION, PUBLIC WORKS DIVISION
CITY OF GLENDALE, CALIFORNIA

CONTRACTOR Patton & Son	STATE LIC. NO. 123178
MAILING ADDRESS 12926 Laticoy st No Hollywood	CITY LIC. NO. 1855 TEL. NO. PO 5-727
OWNER Kalich Const. Co	TEL. NO. CH 53300
MAILING ADDRESS	

PROPOSED USE Manf USE ZONE

FEE COMPUTATION

	BATHTUBS		CLOTHES WASHERS
	SHOWERS AND/OR PAN		SHAMPOO BOWLS
6	WATER CLOSETS AND/OR ANTI-SYPHON BALLCOCK	2	DRINKING FOUNTAINS
5	LAVATORIES	2	URINALS
	SINKS, KITCHEN, BAR FLOOR, SERVICE		FLOOR DRAIN
	LAUNDRY TRAYS		CLARIFIERS
	DISHWASHERS		GREASE TRAPS
	GARBAGE DISPOSALS (IN EXISTING SINKS)		WATER SOFTENERS
1	WATER HEATERS AND OR VENTS		

TOTAL NO. OF ABOVE FIXTURES: 16 @ 1.00 EA. 16.00

LAWN SPRINKLER SYSTEMS:	0-5 VALVES @ 2.00	6-12 VALVES @ 3.00	OVER 12 VALVES @ 4.00
BACK FLOW DEVICES:	0-5 DEVICES @ 2.00	ADD. DEVICES @ 25¢ EA.	

SWIMMING POOL PIPING SYSTEM @ 5.00

WATER SYSTEMS, WITHOUT FIXTURES @ 1.00 1 00 1

1 GAS SYSTEMS: 0-5 OUTLETS @ 1.00 10 ADD. OUTLETS @ 20¢ EA. 2.00

BOILERS STEAM OR HOT WATER @ 2.00

TEMP. AND/OR PRESS RELIEF VALVES OR HI-TEMP LIMIT DEVICES @ 1.00

SEWER CONNECTIONS @ 3.00

SEWER CAP OR CESSPOOL FILL @ 1.00

SEPTIC TANK, SEEPAGE PIT AND/OR DRAIN FIELD @ 3.00

MISCELLANEOUS

I have carefully read and examined the above application and know the same to be true and correct. All provisions of Laws and Ordinances covering this type of construction will be complied with whether specified herein or not. No person shall be employed in violation of the Labor Code of the State of California.

PERMIT FEE	1.00
INVESTIGATION FEE	
TOTAL FEE	19.00

James Patton
SIGNATURE OF CONTRACTOR OR AUTHORIZED AGENT

FORM B-52

PERMANENT

51912 FEB 7 63 PB 19.00

CK MO. CASH

NOTE: WHEN PROPERLY VALIDATED IN THIS SPACE, THIS FORM CONSTITUTES A PLUMBING PERMIT TO DO THE WORK DESCRIBED HEREON.

INSPECTION RECORD

BASIC INSPECTIONS

ITEM	INSPECTOR	DATE
GROUND WORK		1-8-63
ROUGH GAS & PL'B'G		4-3-63
SEWER, SEPTIC TANK		3-20-63
SURFACE PIT, DRAINFIELD		
FINAL GAS		5-22-63
FINAL PLUMBING		5-22-63

PARTIAL OR MISC. INSPECTIONS

UNSUCCESSFUL TRIPS

No test on sanitary as
needed 2 5-63

JOB ~~ADDRESS~~

5426 San Fernando Rd

~~757 W. CALIFORNIA ST.~~

NUMBER STREET

APPLICATION FOR A

BUILDING PERMIT

BUILDING SECTION, PUBLIC WORKS DIVISION
CITY OF GLENDALE, CALIFORNIA

CONTRACTOR SCOTT E. CAMPBELL CO	STATE LIC. NO. 160206
MAILING ADDRESS 7673 MELROSE AVE. L.A. 46	TEL. NO. 651-4040
☐ ARCH. ☐ ENGR.	STATE LIC. NO.
MAILING ADDRESS	TEL. NO.
OWNER Products Research	TEL. NO.
MAILING ADDRESS	

DESCRIPTION OF WORK

NEW ☒ ADD'N ☐ ALTER. ☐ REPAIR ☐ DEMOLISH ☐

FLOOR AREA (SQ. FT.) 900	NO. OF STORIES	NO. OF DWELLING UNITS
PRESENT BLDG. USE	PROPOSED BLDG. USE products research	

DESCRIBE WORK TO BE DONE INSTALLATION OF FIRE SPRINKLERS.

NOTE! PROVIDE PLOT PLAN ON BACK SIDE OF ORIGINAL COPY ONLY

EXTERIOR WALL MATERIAL	ROOF FRAMING MATERIAL
PARTITIONING MATERIAL	ROOF COVERING MATERIAL
LOT WIDTH ____ LOT DEPTH ____	NO. OF EXISTING BLDGS. ON LOT ____

VALUATION NOTE: Include Labor, Mat., Wiring, Plumb., Heat, Etc. $600.00

INFORMATION PROVIDED BY BLDG. SECTION

LOT NO. 31 BLOCK NO. ____ TRACT 3784 ~~Tract~~

USE ZONE M-2	FIRE ZONE 2	OCCUPANCY E-V		SEC. SH. 20
REQ'D SET BACKS	FRONT	RIGHT SIDE	LEFT SIDE	REAR
		no	change	

TYPE OF CONST. VN SPECIAL CASE NO. ____ GRADE ____

Approval & Information by Others
CITY ENGINEER

EASEMENT ____

DIST. FACE OF CURB TO P.L. ____ FT. SEWER YES NO DRIVE OVER ____

PUBLIC SERVICE	PLANNING
WATER ____ ELECTRIC ____	
P.C. FEE ____ PERMIT FEE 5.00	PERM. PLAN APPROVED W/QUALIFICATION ☐ CHECKER'S APPROVAL ____

I have carefully read and examined the above application and find the same to be true and correct. All provisions of the Laws and Ordinances governing building construction will be complied with whether specified herein or not. No person shall be employed in violation of the Labor Code of the State of California. I agree not to occupy or allow occupancy of any building authorized by this permit until final building inspection has been received.

Mary L. Holmes

SIGNATURE OF OWNER OR AUTHORIZED AGENT

FORM B-51 **PERMANENT**

PLAN CHECK VALIDATION

CK. CASH. M.O.

NOTE: WHEN PROPERLY VALIDATED IN THIS SPACE, THIS FORM CONSTITUTES A BUILDING PERMIT TO DO THE WORK PRESCRIBED HEREIN.

CK. CASH M.O. 04754 FEB 11 66 AL 5.00

INSPECTION RECORD

ITEM SET BACKS: FRONT | R. SIDE | FIELD CHECK: L. SIDE | REAR	INSPECTOR	DATE
TRENCHES: WIDTH_____DEPTH_____		
1st. FLOOR JOIST.....		
FRAMING.....		
FINAL.....	a w k	4/14/66

PARTIAL OR MISC. INSPECTIONS

NOTE: LOCATE ALL STRUCTURES ON LOT, MAKE BOTTOM OF PAGE THE STREET FRONTAGE.

JOB ADDRESS

5524 SAN FERNANDO RD.
NUMBER STREET

APPLICATION FOR AN

SIGN PERMIT

BUILDING SECTION, PUBLIC WORKS DIVISION
CITY OF GLENDALE, CALIFORNIA

OWNER GLENDALE AUTO R&D	TEL. NO.
MAILING ADDRESS SAME	
ENGINEER Gordon Farrell	STATE LIC. NO. 905
MAILING ADDRESS 5630 MURIETTA	TEL. NO. 781-5630
CONTRACTOR ELECTRICAL ADV.	STATE LIC. NO. 9798-C
MAILING ADDRESS 2211 N SAN Fernando BURBANK	CITY BUS. LIC. NO.
	TEL. NO. 842-5221

DESCRIPTION OF WORK

ACCESSORY SIGN ☒ (Advertising dealing with goods or activity on the premises)

BILL BOARD ☐ (Advertising NOT connected with premises on which the sign is erected)

GROUND SIGN ☒ TEMPORARY SIGN ☐ WALL SIGN ☐

ROOF SIGN ☐ PROJECTING SIGN ☐ COMB. SIGN ☐

VALUATION $ 500.00

NOTE! PROVIDE PLOT PLAN ON BACK OF ORIGINAL COPY ONLY

SIGN MANUFACTURER ELECTRICAL ADV. TOTAL KVA

NOTE: THE U.L. APPROVAL DECAL SHALL BE EXPOSED FOR ELECTRICAL INSPECTOR AT TIME OF INSPECTION.

ELECTRICAL FEES

1 NUMBER OF CIRCUITS 5.00

ELECTRICAL PERMIT FEE 4.00

TOTAL ELECTRICAL FEE 9.00

INFORMATION PROVIDED BY BLDG. SECTION			
LOT NO. 9	BLOCK NO.	TRACT 4084	
USE ZONE M2	FIRE ZONE 2	SECTIONAL SHEET 25A	

CHECKER'S APPROVAL: P. C. FEE

PERMIT FEE 5.00

I have carefully read and examined the above application and know the same to be true and correct. All provisions of Laws and Ordinances covering this type of construction will be complied with whether specified herein or not. No person shall be employed in violation of the Labor Code of the State of California.

SIGNATURE OF CONTRACTOR OR AUTHORIZED AGENT

FORM B-57 PERMANENT

APPROVED BY TRAFFIC ENGR. (INC FLASHERS) 3/6/72 DAR.

PLAN CHECK VALIDATION

CK. M.O. CASH

5.00 5.00

CK. MO. CASH 78778 MAR 6 72 AL 72 FL

NOTE: WHEN PROPERLY VALIDATED IN THIS SPACE THIS FORM CONSTITUTES A PERMIT TO DO THE WORK DESCRIBED HEREIN.

Zoning approval 3-6-72 Pitt

10' from face of curb to R on SAN FERNANDO RD & 18' from face of curb to R on [illegible]

INSPECTION RECORD

BASIC INSPECTIONS

ITEM	INSPECTOR	DATE
HOLE: DIA. 2'-6" DEPTH 5'-6"	CBB	4-27-72
ROOF FOOTING	—	—
FRAMING	CBB	5-4-72
ROUGH WIRING	—	—
FINISH WIRING	CBB	5-4-72
FINAL	CBB	5-4-72


PARTIAL OR MISC. INSPECTIONS

UNSUCCESSFUL TRIPS

TO APPLICANT: DO NOT WRITE ABOVE THIS LINE

PLOT PLAN

NOTE: LOCATE ALL STRUCTURES ON LOT, MAKE BOTTOM OF PAGE THE STREET FRONTAGE.

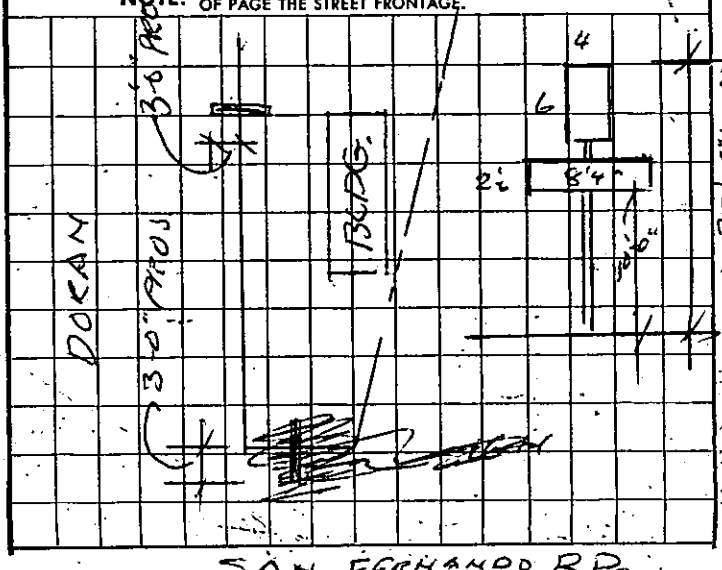

JOB ADDRESS

5426 San Fernando Road

NUMBER STREET

APPLICATION FOR A

HEATING, VENTILATING, AIR-CONDITIONING OR REFRIGERATION PERMIT

BUILDING SECTION, PUBLIC WORKS DIVISION

CITY OF GLENDALE, CALIFORNIA

CONTRACTOR Los Angeles Air Cond., Inc.	STATE LIC. NO. 208872
MAILING ADDRESS 1335 S. Eastern, LA 22	TEL. NO. AN 16156
OWNER Product Research Co.	CITY BUS. LIC.
MAILING ADDRESS 5426 San Fernando Rd. Glendale	TEL. NO.

52460 FEB 20 63 PB 8.50

CK. MO. CASH

NOTE: WHEN PROPERLY VALIDATED IN THIS SPACE THIS FORM CONSTITUTES A PERMIT TO DO THE WORK DESCRIBED HEREON.

DESCRIPTION OF WORK

☒ HEATING ☐ AIR CONDITIONING ☐ REFRIGERATION ☒ VENTILATION

USE ZONE

FEE COMPUTATION

GAS SYSTEMS: 0-5 OUTLETS @ $1.00 ADD. DEVICES @ 20¢

_____ REFRIGERATION SYSTEMS, INSTALLED, REPLACED, REPAIRED OR RELOCATED @ $1.50 ea. _____

1 EVAPORATIVE COOLERS OR VENTILATING SYSTEMS @ $1.50 each 1.50

SUB TOTAL → 1.50

HEATING APPLIANCES (INCL. VENTS) @ $1.50 EACH
(INSTALLED, ALTERED, REPLACED, REPAIRED OR RELOCATED)

TYPE	B.T.U.	FEE
4 suspended unit heaters		6.00
3 - 150M		
1 - 75M		

_____ CIRCULATING AIR OUTLETS OR INLETS @ 25¢ EACH _____

REFRIGERANT COMPRESSORS (INSTALLED OR REPLACED)

QUANTITY	OVER	INCL.	ACTUAL H.P.	RATE	FEE
	0	20		@ 4.00 EACH	
	20	50		@ 7.50 "	
	50	UP		@ 20.00 "	

I have carefully read and examined the above application and know the same to be true and correct. All provisions of Laws and Ordinances covering this type of construction will be complied with whether specified herein or not. No person shall be employed in violation of the Labor Code of the State of California.

PERMIT FEE	1.00
INVESTIGATION FEE	
TOTAL FEE	8.50

Charles B. Taylor Charles B Taylor

SIGNATURE OF CONTRACTOR OR AUTHORIZED AGENT

FORM B-55 ℗ PERMANENT

INSPECTION RECORD

ITEM	INSPECTOR	DATE
ROUGH HEATING		
ROUGH REFRIG. OR AIR COND.		
DUCTS		
FINAL HEATING	SR	7-31-63
FINAL REFRIG. OR AIR COND.		

PARTIAL OR MISC. INSPECTIONS

UNSUCCESSFUL TRIPS

JOB ADDRESS

5426 SAN FERNANDO Rd
NUMBER STREET

APPLICATION FOR AN

ELECTRICAL PERMIT

BUILDING SECTION, PUBLIC WORKS DIVISION

CITY OF GLENDALE, CALIFORNIA

CONTRACTOR H. D. STERLING Re	TEL. NO. CH 56853
MAILING ADDRESS 304 N. Verdugo Rd.	STATE LIC. NO. 143727
OWNER Products Research	CITY LIC. NO. 2623
MAILING ADDRESS	TEL. NO.

7.10

54237 MAR 29 63 EL

CK MO. CASH NOTE: WHEN PROPERLY VALIDATED IN THIS SPACE, THIS FORM CONSTITUTES AN ELECTIC PERMIT TO DO THE WORK DESCRIBED HEREON.

DESCRIPTION OF WORK

☐ NEW BLDG. ☒ EXIST. BLDG. ☐ NO SERV. CHANGE ☐ RECONNECT OR RESEAL

USE ZONE

FEE COMPUTATION

NOTE! TOTALS SHOWN BELOW MUST BE SUBMITTED IN DIAGRAM ON SEPARATE WORK SHEET PROVIDED FOR THIS PURPOSE.

18 FIXTURES	2.50
18 OUTLETS, BASE PLUGS, SWITCHES	2.60
FIRST TEN @ 25¢ EACH	
ADDITIONAL @ 10¢ EACH	

MOTORS

QUAN.	OVER	INCL.	ACTUAL HP	RATE	FEE
	0	1 HP		@ .75 EA.	
	1 HP	5 HP		@ $1.50 "	
	5 HP	20 HP		@ $3.00 "	
	20 HP	50 HP		@ $4.00 "	
	50 HP	UP		@ $6.00 "	

TOTAL AIR COND. H. P. | SUB TOTAL → 5.10

____ RANGE, OR OVEN OUTLETS @ $1.00 EACH	
____ TRANSFORMERS OR RECTIFIERS KVA @ 25¢ PER KVA	
____ HEATING ELEMENTS OVER 1650 WATTS @ $1.00 EACH	
____ AIR CONDITIONER, PLUGS @ $1.50 EACH	
____ WELDERS (TRANSFORMER TYPE) ____ KVA @ 25¢ PER KVA	
____ WELDERS (MOTOR GENERATOR) ____ HP (FEE 75% GREATER THAN MTR. ALONE)	
____ CLOTHES DRYER @ $1.00 EACH	
____ MISCELLANEOUS	

I have carefully read and examined the above application and know the same to be true and correct. All provisions of the Laws and Ordinances governing this type of construction will be complied with whether mentioned herein or not. No person shall be employed in violation of the Labor Code of the State of California.

Ernest R. Sterling
SIGNATURE OF CONTRACTOR OR AUTHORIZED AGENT

PERMIT FEE @	2.00
SUPPLEMENTARY PERMIT FEE @ .50	
INVESTIGATION FEE	
TOTAL FEE	7.10

FORM B-53

PERMANENT

INSPECTION RECORD

BASIC INSPECTIONS

ITEM	INSPECTOR	DATE
GROUND WORK		
ROUGH	[illegible]	3/29/63
FINISH	[illegible]	5/24/63
FIXTURES	[illegible]	6/24/63
FINAL RELEASE TO PUBLIC SERV.		

PARTIAL OR MISC. INSPECTIONS

UNSUCCESSFUL TRIPS

not ready	[illegible]	4/2/63

RECORD INFORMATION

O.H.	U.G.	TEMP. OK.	TEMP. CONSTR.	NO. OF METERS

LITE _____ WIRE | PWR _____ PHASE | HEAT _____ KW

RANGE.	OVEN	TABLE TOP	W. HTR.	DRYER

OTHER RES. APPLIANCES OVER 2 KW.

TOTAL KW OR HP. _____ S Φ | TOTAL HP. _____ 3 Φ

Thermostat and pilot flame - still in explosive area
3-29-63 - [illegible]

JOB ADDRESS

5426 SAN FERNDO RD.
NUMBER STREET

APPLICATION FOR A

BUILDING PERMIT

BUILDING SECTION, PUBLIC WORKS DIVISION
CITY OF GLENDALE, CALIFORNIA 7160

CONTRACTOR / DAVID DEMSKI	CITY LIC. NO. SB 133207
MAILING ADDRESS 1604 S. VICTORY BLVD	TEL. NO. 242 3101
☐ ARCH. ☑ ENGR. H.M. HANSEN	STATE LIC. NO. SE 824
MAILING ADDRESS 9126 LAS TUNAS DR	TEL. NO. 286 9137
OWNER PRODUCTS RESEARCH	TEL. NO. 849-3992
MAILING ADDRESS 2919 EMPIRE BURBANK	
CONSTRUCTION LENDER & BRANCH —	
MAILING ADDRESS —	

DESCRIPTION OF WORK

NEW ☐ ADD'N ☐ ALTER. ☑ REPAIR ☐ DEMOLISH ☐

FLOOR AREA INCR. OR DECR. (SQ.FT.)	NO. OF STORIES	NO. OF DWELLING UNITS

PRESENT BLDG. USE	PROPOSED BLDG. USE
MFG.	MFG.

DESCRIBE WORK TO BE DONE ENCLOSE EXISTING ROOFED AREA, CONCRETE BLK WALLS

LOT WIDTH	LOT DEPTH	NO. OF EXISTING BLDGS. ON LOT
		9

NOTE! PROVIDE PLOT PLAN ON BACK SIDE OF ORIGINAL COPY ONLY

VALUATION NOTE: Include Labor, Mat., Wiring, Plumb., Heat, Etc. $ 18000

MAP BK. 54-35	PAGE 15	PARCEL # 15	SEC. SH. 20
LOT NO. 31	BLOCK NO.	TRACT 3754	

USE ZONE M2	FIRE ZONE 3	OCCU-PANCY F-2	TYPE OF CONSTR. III N

REQ'D SET BACKS	FRONT	RIGHT SIDE	LEFT SIDE	REAR	SPECIAL CASE
	N.P.				

Approval & Information by Others

CITY ENGINEER

EASEMENT
DIST. FACE OF CURB TO P.L. FT. SEWER YES NO GRADING

PUBLIC SERVICE	PLANNING
WATER ELECTRIC	
P.C. FEE 59.80	PERM. PLAN ☑
PERMIT FEE 92.00	W/OUT PLAN ☐

CHECKERS APPROVAL

I have carefully read and examined the above application and find the same to be true and correct. All provisions of the Laws and Ordinances governing building construction will be complied with whether specified herein or not. No person shall be employed in violation of the Labor Code of the State of California. I agree not to occupy or any building authorized by this permit until final building inspection has been received.

Carl Lindeman PRC. SUPT.
SIGNATURE OF OWNER OR AUTHORIZED AGENT

FORM B-51 (REV. 10/69) PERMANENT 2 SHEETS

CASH M.O. PLAN CHECK VALIDATION
CK. 00621 FEB 28 74 PC 59.80 R-

NOTE: WHEN PROPERLY VALIDATED IN THIS SPACE, THIS FORM CONSTITUTES A BUILDING PERMIT TO DO THE WORK PRESCRIBED HEREIN.
CASH M.O. CK. 00745 MAR 6 74 AL 93.26
00746 MAR 6 74 MS 1.00

8 M 426

INSPECTION RECORD

ITEM (SET BACKS: FRONT | L. SIDE | FIELD CHECK: R. SIDE | REAR)	INSPECTOR	DATE
TRENCHES: WIDTH ____ DEPTH ____		
1st. FLOOR JOIST: SLAB ____		
FRAMING ____		
FINAL ____	RD	9-12-74

PARTIAL OR MISC. INSPECTIONS

4' left + dowels OK also		✓
OK stucco (6)	[illegible]	3-6-74
" grout 8' 3 Bays.	[illegible]	3-12-74
" " 8' 2 "	[illegible]	3-14-74
Not Ready	[illegible]	3-15-74
OK grout 8' 2 Bays	[illegible]	3-18-74
4' Lift N. Wall Lunchroom	[illegible]	3-21-74
" " W. Wall "	" [illegible]	3-22-74
2nd Grout Lift Nook & NM		3-27-74
12' lift Next Wall	[illegible]	4-2-74
OK Grout W. Wall 14'	[illegible]	4-3-74
" " Topout at L.R.	[illegible]	4-9-74
" " 2 walls	R.D.	4-16-74

NOTE: LOCATE ALL STRUCTURES ON LOT, MAKE BOTTOM OF PAGE THE STREET FRONTAGE.

DRIVEWAY NOT BUILT

X BLDG 4-9

BLDG # 5

757 W CALIF

5426 JOB ADDRESS

~~5454~~ San Fernando Rd

NUMBER Bldg #1 STREET

APPLICATION FOR A

HEATING, VENTILATING, AIR-CONDITIONING OR REFRIGERATION PERMIT

BUILDING SECTION, PUBLIC WORKS DIVISION
CITY OF GLENDALE, CALIFORNIA

CONTRACTOR M S McCabe	STATE LIC. NO. 274879
MAILING ADDRESS PO Box 3145	TEL. NO. 242-8762
OWNER PRC	CITY BUS. LIC. 6986
MAILING ADDRESS 5454 San Fernando	TEL. NO. 242-8762

DESCRIPTION OF BLDG.

NEW ☐ ADD'N ☐ ALTER. ☐ REPLACE ☐

FEE COMPUTATION

QUAN.	ITEM	UNIT COST	FEE
1	GAS SYSTEMS:		1.50
~~0~~	APPLIANCE VENT		
2	~~AIR-HANDLING UNITS~~ Duct Htrs		6.00
	EVAPORATIVE COOLERS		
	VENTILATING SYSTEMS (FAN, HOOD, ETC.)		
	REFRIGERATION SYSTEMS ALTERED, REPAIRED OR ADDED TO		
	AIR-CONDITIONING SYSTEMS ALTERED, REPAIRED OR ADDED TO		
	HEATING APPLIANCE OR SYSTEM ALTERED, REPAIRED OR ADDED TO		

NOTE: WHEN PROPERLY VALIDATED IN THIS SPACE THIS FORM CONSTITUTES A PERMIT TO DO THE WORK DESCRIBED HEREON.

CK. MO. CASH 06520 SEP 474 PB 23.00

HEATING APPLIANCES

(INSTALLED, OR RELOCATED) /-

TYPE	B.T.U.	FEE
1 FAU	150,000	5.00

BOILERS, COMPRESSORS OR ABSORPTION SYSTEMS INSTALLED OR RELOCATED

QUANTITY	TYPE	HP OR B.T.U.	UNIT COST	FEE
1	Compressor	5 HP	@ EA.	7.50
			@ "	
			@ "	

I have carefully read and examined the above application and know the same to be true and correct. All provisions of Laws and Ordinances covering this type of construction will be complied with whether specified herein or not. No person shall be employed in violation of the Labor Code of the State of California.

PERMIT FEE	3.00
INVESTIGATION FEE	
TOTAL FEE	23.00

Bill D. McCabe

SIGNATURE OF CONTRACTOR OR AUTHORIZED AGENT

FORM B-55 PERMANENT

INSPECTION RECORD

ITEM	INSPECTOR	DATE
GROUND WORK	—	—
GAS	DB	9-12-54
ROUGH HEATING	—	—
ROUGH REFRIG. OR AIR COND.	—	—
DUCTS	DB	9-12-54
FINAL HEATING	DB	9-12-54
FINAL REFRIG. OR AIR COND.	DB	9-12-54

CORRECTIONS & PARTIAL INSPECTIONS

Sheep Corr. Line DB 9-12-54

JOB ADDRESS

5426 SAN FERNANDO Rd GLENDALE, CA.
NUMBER

APPLICATION FOR AN

ELECTRICAL PERMIT

BUILDING SECTION, PUBLIC WORKS DIVISION
CITY OF GLENDALE, CALIFORNIA

CONTRACTOR: Howell ELECTRIC	TEL. NO.: 249-1884
MAILING ADDRESS: 17712 Lyman Fontana	STATE LIC. NO.: 293-711
OWNER: Products Research	CITY LIC. NO.: 7770
MAILING ADDRESS:	TEL. NO.:

DESCRIPTION OF WORK

☐ NEW BLDG. ☐ EXIST. BLDG. ☐ NO SERV. CHANGE ☐ RECONNECT OR RESEAL

FEE COMPUTATION

NOTE! TOTALS SHOWN BELOW MUST BE SUBMITTED IN DIAGRAM ON SEPARATE WORK SHEET PROVIDED FOR THIS PURPOSE.

BRANCH CIRCUITS

FIRST TEN	10	2.50
ELEVEN TO FORTY	14	28.00
ADDITIONAL		FEE 5 3.00

MOTORS		WELDER	
TRANSFORMERS	[redacted]	RANGE	
HEATING APPL.		DRYER	
WATER HTR..		MISC. EQ. or APPL.	

QUAN.	HP - KW - KVA OVER	INCL.	ACTUAL	PHASE 1	PHASE 3	UNIT COST	FEE
	0	1					
	1	5					
	5	20					
	20						

CK. MO. CASH NOTE: WHEN PROPERLY VALIDATED IN THIS SPACE, THIS FORM CONSTITUTES AN ELECTRIC PERMIT TO DO THE WORK DESCRIBED HEREON.

04952 JUL 12 74 EL 7450

	ADDING OUTLETS [redacted]	
	CELLULAR FLOOR RACEWAY @ _____ PER 100 FT.	
	DISTRIBUTION PANEL. OVERCURRENT DEVICE @ _____ ea.	
1	SWITCHBOARD – VOLTAGE 120/208	15.00
200	SERVICE – VOLTAGE 120/240 AMPERAGE 200	2.50
	TEMP. SERVICE OR TEMP. LIGHTING	
	PRIVATE SWIMMING POOL	
	MISCELLANEOUS	

I have carefully read and examined the above application and know the same to be true and correct. All provisions of the Laws and Ordinances governing this type of construction will be complied with whether mentioned herein or not. No person shall be employed in violation of the Labor Code of the State of California.

PERMIT FEE @	4.00
INVESTIGATION FEE	
TOTAL FEE	74.50

Howell
SIGNATURE OF CONTRACTOR OR AUTHORIZED AGENT

FORM B-53

PINK COPY

INSPECTION RECORD
BASIC INSPECTIONS

ITEM	INSPECTOR	DATE
GROUND WORK		
ROUGH		✓
FIXTURES		10/8/74
RELEASE TO PUBLIC SERVICE		✓
FINAL		✓

PARTIAL OR MISC. INSPECTIONS

Room walls		9/16/74
Room Ceiling	✓	

JOB ADDRESS

5426 San Fernando
NUMBER STREET

APPLICATION FOR A

HEATING, VENTILATING, AIR-CONDITIONING OR REFRIGERATION PERMIT

BUILDING SECTION, PUBLIC WORKS DIVISION.
CITY OF GLENDALE, CALIFORNIA

98970 SEP 29 65 PB 18.00

CK. MO. CASH

NOTE: WHEN PROPERLY VALIDATED IN THIS SPACE THIS FORM CONSTITUTES A PERMIT TO DO THE WORK DESCRIBED HEREON.

CONTRACTOR: Abel Inc.	STATE LIC. NO. 221472
MAILING ADDRESS 1850 W. Victory	TEL. NO. Cl. 6-4826
OWNER David Ulemski	CITY BUS. LIC. 2388
MAILING ADDRESS	TEL. NO. 242-3181

DESCRIPTION OF BLDG.

NEW ☐ ADD'N ☐ ALTER. ☐ REPLACE ☐

FEE COMPUTATION

QUAN.	ITEM	UNIT COST	FEE
	GAS SYSTEMS:		
	EVAPORATIVE COOLERS		
	VENTILATING SYSTEMS		
	REFRIGERATION SYSTEMS ALTERED, REPLACED, RELOCATED		
	AIR-CONDITIONING SYSTEMS ALTERED, REPLACED, RELOCATED		

SUB TOTAL →

HEATING APPLIANCES

(INSTALLED, ALTERED, REPLACED OR RELOCATED) @ _____ EACH

TYPE	B.T.U.	FEE
2 - Duo-Vent	110M	4.00

AIR CONDITIONING OR REFRIGERATION SYSTEMS INSTALLED

QUANTITY	OVER	INCL.	ACTUAL TONS	UNIT COST	FEE
2	0	20	5	@ EA.	8.00
	20	50		@ "	
	50	UP		@ "	
AIR CIRCULATING OUTLETS OR INLETS			20	@ "	5.00

I have carefully read and examined the above application and know the same to be true and correct. All provisions of Laws and Ordinances covering this type of construction will be complied with whether specified herein or not. No person shall be employed in violation of the Labor Code of the State of California.

PERMIT FEE	1.00
INVESTIGATION FEE	
TOTAL FEE	18.00

Jo Bollmann
SIGNATURE OF CONTRACTOR OR AUTHORIZED AGENT

FORM B-55 **PERMANENT**

INSPECTION RECORD

ITEM	INSPECTOR	DATE
GROUND WORK		
GAS		
ROUGH HEATING		
ROUGH REFRIG. OR AIR COND.		
DUCTS		
FINAL HEATING	HR	1-26-65
FINAL REFRIG. OR AIR COND.	"	"

CORRECTIONS & PARTIAL INSPECTIONS

JOB ADDRESS

SAN FERNADO Rd. 5426
STREET NUMBER

APPLICATION FOR A

PLUMBING PERMIT

BUILDING SECTION, PUBLIC WORKS DIVISION
CITY OF GLENDALE, CALIFORNIA

TRACT

LOT NO.

CONTRACTOR Lyons Plumbing — STATE LIC. NO. 370057
MAILING ADDRESS 778 E Washington Blvd. — CITY LIC. NO.
Pasadena, Calif. 91104 — TEL. NO. 681-0934
OWNER David Demski Gen — TEL. NO.
MAILING ADDRESS 1604½ Victory Blvd.

NOTE: WHEN PROPERLY VALIDATED IN THIS SPACE, THIS FORM CONSTITUTES A PLUBING PERMIT TO DO THE WORK DESCRIBED HEREON.

CK. MO. CASH

FEE COMPUTATION

	BATHTUBS		CLOTHES WASHERS
1	SHOWERS AND/OR PAN		SUMP PUMP
11	WATER CLOSETS AND/OR ANTI-SYPHON BALLCOCK	2	DRINKING FOUNTAINS
12	LAVATORIES	2	URINALS
2	SINKS, KITCHEN, BAR FLOOR, SERVICE		FLOOR DRAIN
	LAUNDRY TRAYS	1	WATER HEATERS AND OR VENTS
	DISHWASHERS		GREASE TRAPS
	GARBAGE DISPOSALS (IN EXISTING SINKS)		WATER SOFTENERS

TOTAL NO. OF ABOVE FIXTURES: 31 @ 1.50 EA. 46.50

LAWN SPRINKLER SYSTEMS:

BACK FLOW DEVICES: 0-5 DEVICES @ ADD. DEVICES @ EA.

INDUSTRIAL WASTE INTERCEPTOR

WATER SYSTEMS, WITHOUT FIXTURES @

1 GAS SYSTEMS: 0-5 OUTLETS @ 5 ADD. OUTLETS @ EA. 1.50 7.50

BOILERS STEAM OR HOT WATER @

1 TEMP. AND/OR PRESS RELIEF VALVES OR HI-TEMP LIMIT DEVICES @ 1.00

1 SEWER CONNECTIONS @ 5.00 existing 5.00

SEWER CAP OR CESSPOOL FILL @

SEPTIC TANK, SEEPAGE PIT AND/OR DRAIN FIELD @

MISCELLANEOUS

I have carefully read and examined the above application and know the same to be true and correct. All provisions of the Laws and Ordinances governing this type of construction will be complied with whether mentioned herein or not. "I certify that in the performance of the work for which this permit is issued I shall not employ any person in any manner so as to become subject to the workmen's compensation laws of California."

PERMIT FEE	2.00
REINSPECTION FEE	
INVESTIGATION FEE	
TOTAL FEE	57.50

Charles Lyons
SIGNATURE OF CONTRACTOR OR AUTHORIZED AGENT

FORM B-52
(REV. 8/75)

PERMANENT

INSPECTION RECORD

BASIC INSPECTIONS

ITEM	INSPECTOR	DATE
GROUND WORK	On	10-4-76
ROUGH GAS & PL'B'G	On	5-4-77
SEWER, SEPTIC TANK	On	10-29-76
SEEPAGE PIT, DRAINFIELD		
FINAL GAS	On	7-15-77
FINAL PLUMBING	On	11-8-77

PARTIAL OR MISC. INSPECTIONS

Rgh plb on rear of bldg On		4-11-77
Sent Gas under slab fronts	On	8-15-77

UNSUCCESSFUL TRIPS

Not ready	On	4-11-77

NOV 16 1977

JOB ADDRESS

3426 — NUMBER — Sanfernando Rd — STREET

APPLICATION FOR AN

ELECTRICAL PERMIT

BUILDING SECTION, PUBLIC WORKS DIVISION
CITY OF GLENDALE, CALIFORNIA

CONTRACTOR: Shamrock Elect.	TEL. NO.: 353-9640
MAILING ADDRESS: 7852 Hillrose, Sunland	STATE LIC. NO.: 222741
OWNER: Products Research Corp	CITY LIC. NO.: 390
MAILING ADDRESS: Same	TEL. NO.:

DESCRIPTION OF WORK

☐ NEW BLDG. ☒ EXIST. BLDG. ☒ NO SERV. CHANGE ☐ RECONNECT OR RESEAL — USE ZONE

FEE COMPUTATION

NOTE! TOTALS SHOWN BELOW MUST BE SUBMITTED IN DIAGRAM ON SEPARATE WORK SHEET PROVIDED FOR THIS PURPOSE.

40 FIXTURES

46 OUTLETS, BASE PLUGS, SWITCHES

FIRST TEN @ _____ EACH 2.50

ADDITIONAL @ _____ EACH 7.60

MOTORS

QUAN.	OVER	INCL.	ACTUAL HP	UNIT COST	FEE
	0	1 HP		@ EA.	
	1 HP	5 HP		@ "	
2	5 HP	20 HP	5	@ 3.00 "	6.00
	20 HP	50 HP		@ "	
	50 HP	UP		@ "	

TOTAL AIR COND. H. P. 10 — SUB TOTAL → 16.10

_____ RANGE, OR OVEN OUTLETS @ _____ EACH _____

_____ TRANSFORMERS OR RECTIFIERS _____ KVA @ _____ PER KVA _____

_____ HEATING ELEMENTS OVER 1650 WATTS @ _____ EACH _____

_____ AIR CONDITIONER, PLUGS @ _____ EACH _____

_____ CLOTHES DRYER @ _____ EACH _____

_____ MISCELLANEOUS _____ _____

I have carefully read and examined the above application and know the same to be true and correct. All provisions of the Laws and Ordinances governing this type of construction will be complied with whether mentioned herein or not. No person shall be employed in violation of the Labor Code of the State of California.

D. Bunkey
SIGNATURE OF CONTRACTOR OR AUTHORIZED AGENT

PERMIT FEE @	2.00
SUPPLEMENTARY PERMIT FEE @ .50	
INVESTIGATION FEE	
TOTAL FEE	18.10

99955 OCT 19 65 EL 1810

CK MO. CASH NOTE: WHEN PROPERLY VALIDATED IN THIS SPACE, THIS FORM CONSTITUTES AN ELECTRIC PERMIT TO DO THE WORK DESCRIBED HEREON.

FORM B-53

PERMANENT

INSPECTION RECORD
BASIC INSPECTIONS

ITEM	INSPECTOR	DATE
GROUND WORK		
ROUGH	J.V.	10/19/65
FINISH	J.V.	1/18/66
FIXTURES	J.V.	"
FINAL RELEASE TO PUBLIC SERV.	J.V.	"

PARTIAL OR MISC. INSPECTIONS

UNSUCCESSFUL TRIPS

RECORD INFORMATION

O.H.	U.G.	TEMP. POWER POLE	NO. OF METERS

LITE _____ WIRE | PWR. _____ PHASE | HEAT _____ KW

RANGE	OVEN	TABLE TOP	W. HTR.	DRYER

OTHER RES. APPLIANCES OVER 2 KW.

TOTAL KW OR HP.	TOTAL HP.
_____ S Φ	_____ 3 Φ

2 - 100 AMP L.R.

2 - 24.2 Running AMPS.

JOB ADDRESS

5426 SAN FERNANDO RD.
NUMBER STREET

APPLICATION FOR A

HEATING, VENTILATING, AIR-CONDITIONING OR REFRIGERATION PERMIT

BUILDING SECTION, PUBLIC WORKS DIVISION
CITY OF GLENDALE, CALIFORNIA

CONTRACTOR: UTILITY SHEET METAL	STATE LIC. NO.: 187985
MAILING ADDRESS: 11324 TUXFORD-SUN VALLEY	TEL. NO.: 983-1654
OWNER	CITY BUS. LIC.: 4227
MAILING ADDRESS	TEL. NO.

DESCRIPTION OF BLDG.

NEW ☒ ADD'N ☐ ALTER. ☐ REPLACE ☐

FEE COMPUTATION

QUAN.	ITEM	UNIT COST	FEE
	GAS SYSTEMS:		
	EVAPORATIVE COOLERS		
	VENTILATING SYSTEMS		
	REFRIGERATION SYSTEMS ALTERED, REPLACED, RELOCATED		
	AIR-CONDITIONING SYSTEMS ALTERED, REPLACED, RELOCATED		

SUB TOTAL →

HEATING APPLIANCES

(INSTALLED, ALTERED, REPLACED OR RELOCATED) @ _____ EACH

TYPE	B.T.U.	FEE
1-Steam Unit Heater	100,000	2.00

AIR CONDITIONING OR REFRIGERATION SYSTEMS INSTALLED

QUANTITY	OVER	INCL.	ACTUAL TONS	UNIT COST	FEE
	0	20		@ EA.	
	20	50		@ "	
	50	UP		@ "	
AIR CIRCULATING OUTLETS OR INLETS 7				@ "	1.75

I have carefully read and examined the above application and know the same to be true and correct. All provisions of Laws and Ordinances covering this type of construction will be complied with whether specified herein or not. No person shall be employed in violation of the Labor Code of the State of California.

PERMIT FEE	1.00
INVESTIGATION FEE	
TOTAL FEE	4.75

C. H. Ruschow (R.M.E.
SIGNATURE OF CONTRACTOR OR AUTHORIZED AGENT

FORM B-55 **PERMANENT**

4.75
APR 20 66 PB
07718
CK. MO. CASH
NOTE: WHEN PROPERLY VALIDATED IN THIS SPACE THIS FORM CONSTITUTES A PERMIT TO DO THE WORK DESCRIBED HEREON.

INSPECTION RECORD

ITEM	INSPECTOR	DATE
GROUND WORK		
GAS		
ROUGH HEATING		
ROUGH REFRIG. OR AIR COND.		
DUCTS		
FINAL HEATING	MR	6-21-66
FINAL REFRIG. OR AIR COND.		

CORRECTIONS & PARTIAL INSPECTIONS

JOB ADDRESS

5426 San Fernando
NUMBER STREET

APPLICATION FOR A

HEATING, VENTILATING, AIR-CONDITIONING OR REFRIGERATION PERMIT

BUILDING SECTION, PUBLIC WORKS DIVISION
CITY OF GLENDALE, CALIFORNIA

CONTRACTOR Abel Inc.	STATE LIC. NO. 221472
MAILING ADDRESS 2820 N. San Fernando	TEL. NO. 245-7225
OWNER Products Research	CITY BUS. LIC. 2388
MAILING ADDRESS	TEL. NO. 246-1631

03267 JAN 11 66 PB 9.00 -

CK. MO. CASH

NOTE: WHEN PROPERLY VALIDATED IN THIS SPACE THIS FORM CONSTITUTES A PERMIT TO DO THE WORK DESCRIBED HEREON.

DESCRIPTION OF BLDG.

NEW ☐ ADD'N ☐ ALTER. ☐ REPLACE ☐

FEE COMPUTATION

QUAN.	ITEM	UNIT COST	FEE
1	GAS SYSTEMS:		1.50
	EVAPORATIVE COOLERS		
	VENTILATING SYSTEMS		
	REFRIGERATION SYSTEMS ALTERED, REPLACED, RELOCATED		
	AIR-CONDITIONING SYSTEMS ALTERED, REPLACED, RELOCATED		

SUB TOTAL → 1.50

HEATING APPLIANCES

(INSTALLED, ALTERED, REPLACED OR RELOCATED) @ _____ EACH

TYPE	B.T.U.	FEE
2- Hwy. Furnace		4.00

AIR CONDITIONING OR REFRIGERATION SYSTEMS INSTALLED

QUANTITY	OVER	INCL.	ACTUAL TONS	UNIT COST	FEE
	0	20		@ EA.	
	20	50		@ "	
	50	UP		@ "	
AIR CIRCULATING OUTLETS OR INLETS			10	@ "	2.50

I have carefully read and examined the above application and know the same to be true and correct. All provisions of Laws and Ordinances covering this type of construction will be complied with whether specified herein or not. No person shall be employed in violation of the Labor Code of the State of California.

PERMIT FEE	1.00
INVESTIGATION FEE	
TOTAL FEE	9.00

J. Buckmaster
SIGNATURE OF CONTRACTOR OR AUTHORIZED AGENT

FORM B-55 **PERMANENT**

INSPECTION RECORD

ITEM	INSPECTOR	DATE
GROUND WORK		
GAS	JHR	1-14-66
ROUGH HEATING		
ROUGH REFRIG. OR AIR COND.		
DUCTS		
FINAL HEATING	JHR	1-14-66
FINAL REFRIG. OR AIR COND.		

CORRECTIONS & PARTIAL INSPECTIONS

JOB ADDRESS

5420 San Fernando

NUMBER | STREET

APPLICATION FOR A

BUILDING PERMIT

BUILDING SECTION, PUBLIC WORKS DIVISION
633 E. BROADWAY, CITY OF GLENDALE, CA 91205 956-4835

LICENSED CONTRACTOR'S DECLARATION

I hereby affirm that I am licensed under provisions of Chapter 9 (commencing with Section 7000) of Division 3 of the Business and Professions Code, and my license is in full force and effect.

CONTRACTOR Owner	CITY LIC. NO.
MAILING ADDRESS 5420 San Fernando	TEL. NO. 240-2060
☐ ARCH. ☐ ENGR. H.L. STANDEFER	STATE LIC. NO. 6578
MAILING ADDRESS 344 LAUREL CANYON BLVD	TEL. NO. 761-2745
OWNER Carl Lindeman or Research Plaods	TEL. NO. 240-2060
MAILING ADDRESS 5420 San Fernando	

I hereby affirm that there is a construction lending agency for the performance of the work for which this permit is issued. (Sec. 3097, Civil Code.)

CONSTRUCTION LENDER & BRANCH

MAILING ADDRESS

OWNER-BUILDER DECLARATION

I hereby affirm that I am exempt from the Contractor's License Law for the following reason: *(Sec. 7031.5. Business and Professions Code: Any city or county which requires a permit to construct, alter, improve, demolish, or repair any structure, prior to its issuance also requires the applicant for such permit to file a signed statement that he is licensed pursuant to the provisions of the Contractor's License Law, Chapter 9 (commencing with Section 7000) of Division 3 of the Business and Professions Code, or that he is exempt therefrom, and the basis for the alleged exemption. Any violation of Section 7031.5 by any applicant for a permit, subjects the applicant to a civil penalty of not more than five hundred dollars ($500).)*

☒ I, as owner of the property, or my employees with wages as their sole compensation, will do the work, and the structure is not intended or offered for sale. *(Sec. 7044. Business and Professions Code: The Contractor's License Law does not apply to an owner of property who builds or improves thereon and who does such work himself or through his own employees, provided that such improvements are not intended or offered for sale. If, however, the building or improvement is sold within one year of completion, the owner-builder will have the burden of proving that he did not build or improve for the purpose of sale.)*

☒ I, as owner of the property, am exclusively contracting with licensed contractors to construct the project. *(Sec. 7044. Business and Professions Code: The Contractor's License Law does not apply to an owner of property who builds or improves thereon, and who contracts for such projects with a contractor(s) licensed pursuant to the Contractor's License Law.)*

☐ I am exempt under Sec. _____ B. & P.C. for this reason _____

Date 11-29-79 Owner Carl Lindeman

WORKERS' COMPENSATION DECLARATION

I hereby affirm that I have a certificate of consent to self-insure, or a certificate of Workers' Compensation Insurance, or a certified copy thereof. *(Sec. 3800, Labor Code.)*

Policy No. _____ Company _____

CERTIFICATE OF EXEMPTION FROM WORKERS' COMPENSATION INSURANCE

(This section need not be completed if the permit is for one hundred dollars ($100) or less.)

I certify that in the performance of the work for which this permit is issued, I shall not employ any person in any manner so as to become subject to the Workers' Compensation Laws of California.

NOTICE TO APPLICANT: If, after making this Certificate of Exemption you should become subject to the Workers' Compensation provisions of the Labor Code, you must forthwith comply with such provisions or this permit shall be deemed revoked.

Applicant _____ Date _____

I agree not to occupy or allow occupancy of any building authorized by this permit until final building inspection has been received.


I certify that I have read this application and state that the above information is correct. I agree to comply with all city and county ordinances and state laws relating to building construction, and hereby authorize representatives of this city to enter upon the above-mentioned property for inspection purposes.

Signature of Applicant Carl Lindeman Date 11-30-79

STRONG MOTION FEE

PERMANENT

P63573 OCT 1980 3337 5

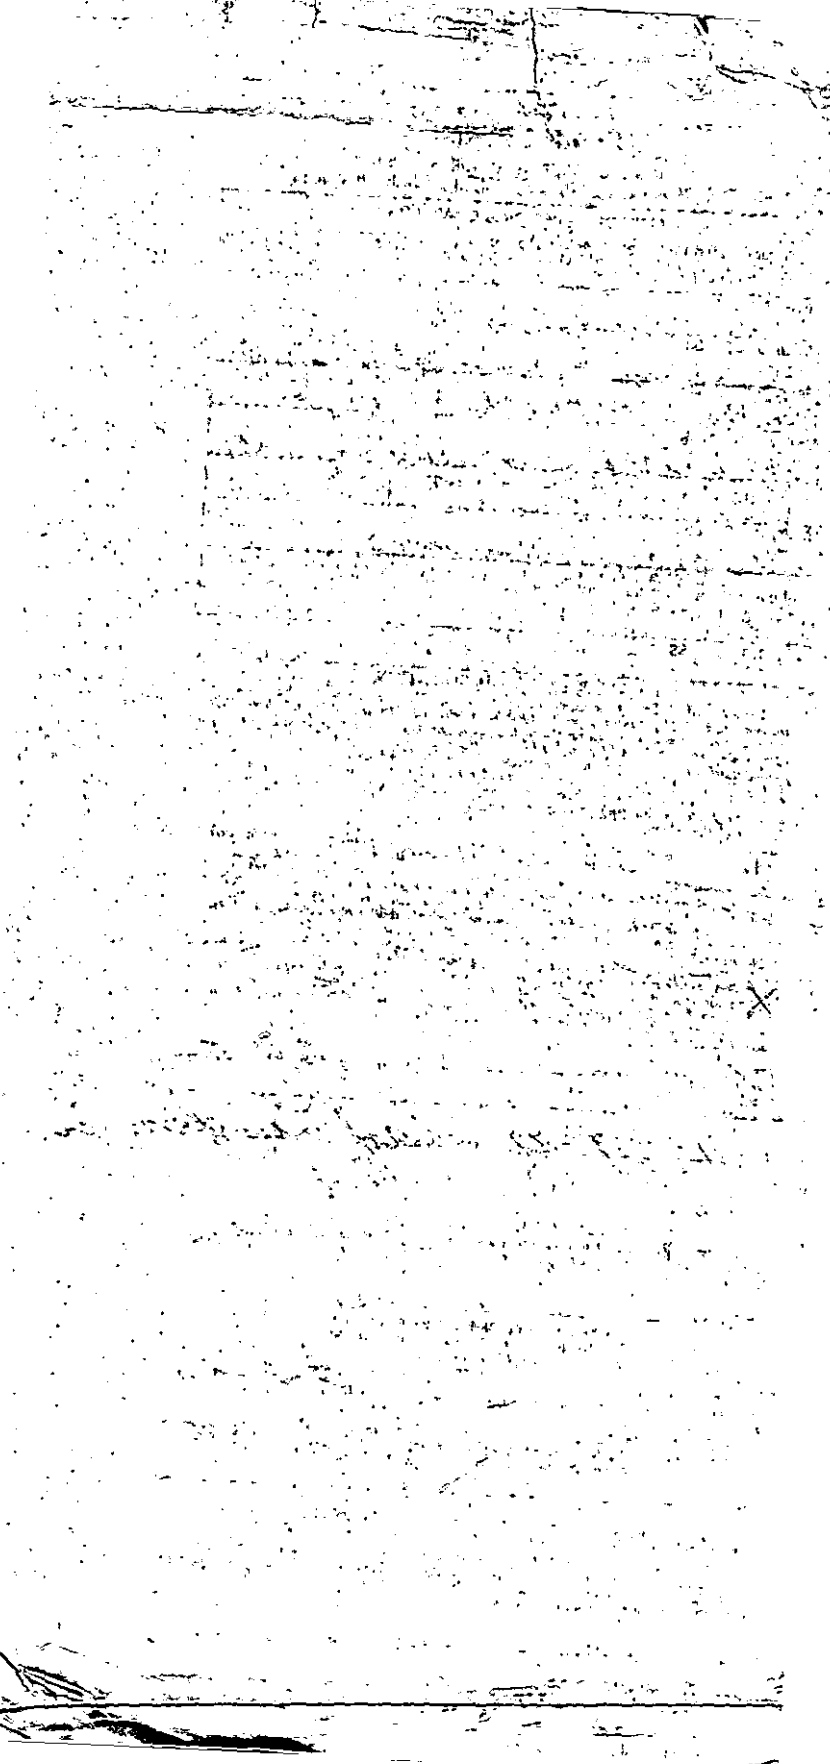

JOB ADDRESS

5426 SAN FERNDO. RD.
NUMBER STREET

APPLICATION FOR A

BUILDING PERMIT

BUILDING SECTION, PUBLIC WORKS DIVISION
CITY OF GLENDALE, CALIFORNIA

CONTRACTOR DAVID DEMSKI	CITY LIC. NO. 7160
MAILING ADDRESS 1604½ VICTORY BLVD	TEL. NO. 242-3191
☐ ARCH. ☐ ENGR.	STATE LIC. NO.
MAILING ADDRESS	TEL. NO.
OWNER PRODUCTS RESEARCH	TEL. NO. 849-3992
MAILING ADDRESS 5426 SAN FERNDO, RD.	
CONSTRUCTION LENDER & BRANCH	
MAILING ADDRESS	

DESCRIPTION OF WORK

NEW ☐ ADD'N ☐ ALTER. ☑ REPAIR ☐ DEMOLISH ☐

FLOOR AREA INCR. OR DECR. (SQ.FT.)	NO. OF STORIES	NO. OF DWELLING UNITS

PRESENT BLDG. USE	PROPOSED BLDG. USE
MFG.	MFG.

DESCRIBE WORK TO BE DONE NEW 2X4 DRY WALL PARTITIONS
2X4 METAL GRID CEILING

LOT WIDTH	LOT DEPTH	NO. OF EXISTING BLDGS. ON LOT 9

NOTE! PROVIDE PLOT PLAN ON BACK SIDE OF ORIGINAL COPY ONLY

VALUATION NOTE: Include Labor, Mat., Wiring, Plumb., Heat, Etc. $ 20,000

MAP BK. 5738 PAGE 18 PARCEL # 15 SEC. SH. 20
LOT NO. 31 BLOCK NO. ____ TRACT 3784

USE ZONE	FIRE ZONE	OCCUPANCY	TYPE OF CONSTR.
M2	2	F-2	III N

REQ'D SET BACKS	FRONT	RIGHT SIDE	LEFT SIDE	REAR	SPECIAL CASE
	NO CHANGE				

Approval & Information by Others

CITY ENGINEER

EASEMENT NA
DIST. FACE OF CURB TO P.L. ____ FT. SEWER YES NO GRADING NA

PUBLIC SERVICE	PLANNING
WATER NA ELECTRIC NA	NA
P.C. FEE 66.30 PERM. PLAN ☑	CHECKER'S APPROVAL
PERMIT FEE 42.00 W/OUT PLAN ☐	

I have carefully read and examined the above application and find the same to be true and correct. All provisions of the Laws and Ordinances governing building construction will be complied with whether specified herein or not. No person shall be employed in violation of the Labor Code of the State of California. I agree not to occupy or allow occupancy of any building authorized by this permit until final building inspection has been received.

Carl Lindemann
SIGNATURE OF OWNER OR AUTHORIZED AGENT (ONE SHT)

FORM B-51 (REV. 10/69) **PERMANENT**

CASH M.O. PLAN CHECK VALIDATION
CK 01331 MAR 28 74 PC 66.30 -
CASH M.O. 01331 MAR 28 74 AL 103.40 -
CK 01332 MAR 28 74 MS 10.50 -
CASH M.O. 01333 MAR 28 74 -

NOTE: WHEN PROPERLY VALIDATED IN THIS SPACE, THIS FORM CONSTITUTES A BUILDING PERMIT TO DO THE WORK PRESCRIBED HEREIN.


INSPECTION RECORD

ITEM (SET BACKS: FRONT | L. SIDE | FIELD CHECK: R. SIDE | REAR)	INSPECTOR	DATE
TRENCHES: WIDTH ____ DEPTH ____		
1st. FLOOR JOIST: SLAB ____		
FRAMING ____	RW	4-12-74
FINAL ____	RW	9-12-74

PARTIAL OR MISC. INSPECTIONS

Partial drive & well only	RW	4-16-74

NOTE: LOCATE ALL STRUCTURES ON LOT, MAKE BOTTOM OF PAGE THE STREET FRONTAGE.

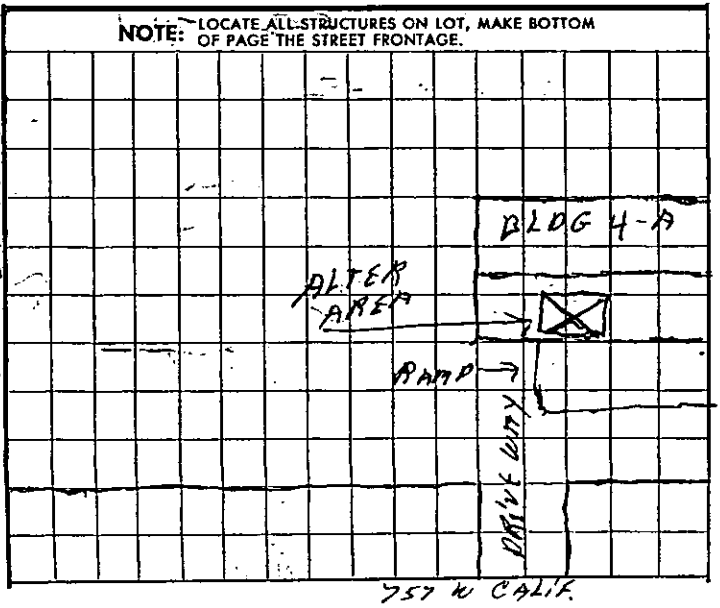

JOB ADDRESS

5426 NUMBER — SAN FERNANDO RD. STREET

APPLICATION FOR A

BUILDING PERMIT

BUILDING SECTION, PUBLIC WORKS DIVISION
CITY OF GLENDALE, CALIFORNIA

CONTRACTOR PRODUCTS RESEARCH CO.	STATE LIC. NO.
MAILING ADDRESS 5426 SAN FERNANDO RD.	TEL. NO. CI-61631
☐ ARCH. ☐ ENGR.	STATE LIC. NO.
MAILING ADDRESS	TEL. NO.
OWNER PRODUCTS RESEARCH CO.	TEL. NO. CI 61631
MAILING ADDRESS 5426 SAN FERNANDO RD.	

DESCRIPTION OF WORK

NEW ☐ ADD'N ☐ ALTER. ☒ REPAIR ☐ DEMOLISH ☐

FLOOR AREA (SQ. FT.) 9000	NO. OF STORIES 1	NO. OF DWELLING UNITS
PRESENT BLDG. USE OFFICE & MFG.	PROPOSED BLDG. USE SAME	

DESCRIBE WORK TO BE DONE INSTALL NON-LOAD BEARING PART. & ALTER ENTRANCE SO DOOR SWINGS IN

NOTE! PROVIDE PLOT PLAN ON BACK SIDE OF ORIGINAL COPY ONLY

EXTERIOR WALL MATERIAL —	ROOF FRAMING MATERIAL —
PARTITIONING MATERIAL WOOD & SHEETROCK	ROOF COVERING MATERIAL —
LOT WIDTH 220 LOT DEPTH 609	NO. OF EXISTING BLDGS. ON LOT 6

VALUATION NOTE: Include Labor, Mat., Wiring, Plumb., Heat, Etc. $ 600.00

INFORMATION PROVIDED BY BLDG. SECTION

LOT NO. M31 BLOCK NO. — TRACT 3784

USE ZONE M2	FIRE ZONE 2	OCCUPANCY F-2 E-2		SEC. SH. 20
REQ'D SET BACKS	FRONT	RIGHT SIDE	LEFT SIDE	REAR

TYPE OF CONSTR. — SPECIAL CASE NO. — GRADE —

Approval & Information by Others
CITY ENGINEER — EASEMENT

DIST. FACE OF CURB TO P.L. — FT. SEWER AVAILABLE — DRIVE OVER —

PUBLIC SERVICE	PLANNING
WATER — ELECTRIC —	

P.C. FEE — PERMIT FEE 5.00 — PERM. PLAN APPROVED W/OUT PLAN ☐ — CHECKER'S APPROVAL

I have carefully read and examined the above application and find the same to be true and correct. All provisions of the Laws and Ordinances governing building construction will be complied with whether specified herein or not. No person shall be employed in violation of the Labor Code of the State of California. I agree not to occupy or allow occupancy of any building authorized by this permit until final building inspection has been received.

Robert L. Miller
SIGNATURE OF OWNER OR AUTHORIZED AGENT

FORM B-51 (R) ε

PERMANENT

CK. CASH M.O. PLAN CHECK VALIDATION

8/ 30 - 5.00

55924 MAY 6 63 AL

CK. CASH M.O. NOTE: WHEN PROPERLY VALIDATED IN THIS SPACE, THIS FORM CONSTITUTES A BUILDING PERMIT TO DO THE WORK PRESCRIBED HEREIN.

INSPECTION RECORD

BASIC INSPECTIONS

ITEM	INSPECTOR	DATE
TRENCHES: WIDTH _____ DEPTH _____		
1st. FLOOR JOIST		
FRAMING	[illegible]	6-5-63
FINAL	[illegible]	7-26-63

PARTIAL OR MISC. INSPECTIONS

D.W. marking	[illegible]	6-7-63
	X	


UNSUCCESSFUL TRIPS

ITEM	INSP.	DATE	ITEM	INSP.	DATE

SET BACKS FIELD CHECK	FRONT	R. SIDE	L. SIDE	REAR	INSP.	DATE
	[illegible]					

TO APPLICANT: PLEASE DO NOT WRITE ABOVE THIS LINE

NOTE: LOCATE ALL STRUCTURES ON LOT, MAKE BOTTOM OF PAGE THE STREET FRONTAGE.

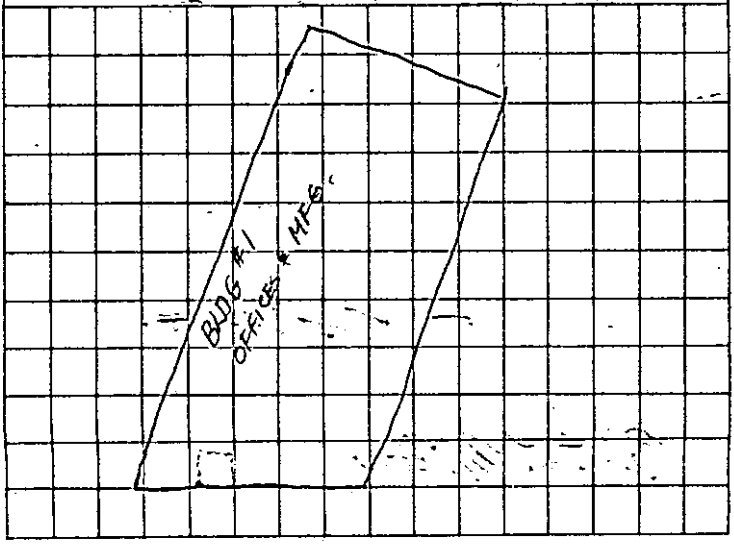

JOB ADDRESS

5426 San Fernando Rd.
NUMBER STREET

APPLICATION FOR A

BUILDING PERMIT

BUILDING SECTION, PUBLIC WORKS DIVISION
CITY OF GLENDALE, CALIFORNIA

CONTRACTOR L. P. LARSON	STATE LIC. NO. 104922
MAILING ADDRESS 7329 E. GARFIELD	TEL. NO. 243-7117
☐ ARCH. ☐ ENGR.	STATE LIC. NO.
MAILING ADDRESS	TEL. NO.
OWNER PRODUCTS RESERCH CO.	TEL. NO.
MAILING ADDRESS	

DESCRIPTION OF WORK

NEW ☐ ADD'N ☐ ALTER. ☑ REPAIR ☐ DEMOLISH ☐

FLOOR AREA (SQ. FT.)	NO. OF STORIES	NO. OF DWELLING UNITS
PRESENT BLDG. USE	PROPOSED BLDG. USE	

DESCRIBE WORK TO BE DONE REMOVE ONE PARTITION
INSTALL TWO

NOTE! PROVIDE PLOT PLAN ON BACK SIDE OF ORIGINAL COPY ONLY

EXTERIOR WALL MATERIAL	ROOF FRAMING MATERIAL
PARTITIONING MATERIAL METAL STUDS	ROOF COVERING MATERIAL
LOT WIDTH ____ LOT DEPTH ____	NO. OF EXISTING BLDGS. ON LOT ____

VALUATION NOTE: Include Labor, Mat., Wiring, Plumb., Heat, Etc. $ 4000.00

INFORMATION PROVIDED BY BLDG. SECTION

LOT NO. 13 BLOCK NO. ____ TRACT West Glendale

USE ZONE M-2	FIRE ZONE 2	OCCUPANCY F-2	SEC. OCC. 20	
REQ'D SET BACKS	FRONT	RIGHT SIDE	LEFT SIDE	REAR
TYPE OF CONSTR. ____	SPECIAL CASE NO. ____		GRADE ____	

Approval & Information by Others
CITY ENGINEER

EASEMENT

DIST. FACE OF CURB TO P.L. ____ FT. SEWER AVAILABLE ____ DRIVE OVER ____

PUBLIC SERVICE	PLANNING
WATER ____ ELECTRIC ____	
P.C. FEE 7.50 PERMIT FEE 15.00	PERM. PLAN APPROVED ☐ W/OUT PLAN ☐

I have carefully read and examined the above application and find the same to be true and correct. All provisions of the Laws and Ordinances governing building construction will be complied with whether specified herein or not. No person shall be employed in violation of the Labor Code of the State of California. I agree not to occupy or allow occupancy of any building authorized by this permit until final building inspection has been received.

L. P. Larson
SIGNATURE OF OWNER OR AUTHORIZED AGENT

FORM B-51 ⓒ E

PERMANENT

THIS PERMIT ISSUED SUBJECT TO FIELD CONDITIONS CHECKED BY INSPECTOR

7.50

52014 FEB 8 63 PC

CK. CASH M.O. PLAN CHECK VALIDATION

52015 FEB 8 63 AL 1500 -

CK. CASH M.O. NOTE: WHEN PROPERLY VALIDATED IN THIS SPACE, THIS FORM CONSTITUTES A BUILDING PERMIT TO DO THE WORK PRESCRIBED HEREIN.

WORK THIS PERMIT WITH 4801

INSPECTION RECORD

BASIC INSPECTIONS

ITEM	INSPECTOR	DATE
TRENCHES: WIDTH _____ DEPTH _____		
1st. FLOOR JOIST		
FRAMING	EB	2/24/63
FINAL	EB	3-11-63

PARTIAL OR MISC. INSPECTIONS

Part D.W. making west 1/2 ceiling only	EB	2-15-63
Part D.W making Second west layer 1/2 ceiling	EB	2-18-63
fire blocks (2 locations)	EB	2-18-63
Part D.W throughout west wall strapping	EB	2-19-63
Fire-blocking comp.	EB	2-20-63
D.W making east side of west wall	EB	2-21-63

~~UNSUCCESSFUL TRIPS~~


ITEM	INSP.	DATE	ITEM	INSP.	DATE
1st layer D.W	comp.	EB	2-25-63		
Part D.W Insp-	1st + second layers	EB	2-27-63		

SET BACKS / FIELD CHECK	FRONT	R. SIDE	L. SIDE	REAR	INSP.	DATE

TO APPLICANT: PLEASE DO NOT WRITE ABOVE THIS LINE

D.W. making Comp. EB 2/28/63

NOTE: LOCATE ALL STRUCTURES ON LOT, MAKE BOTTOM OF PAGE THE STREET FRONTAGE

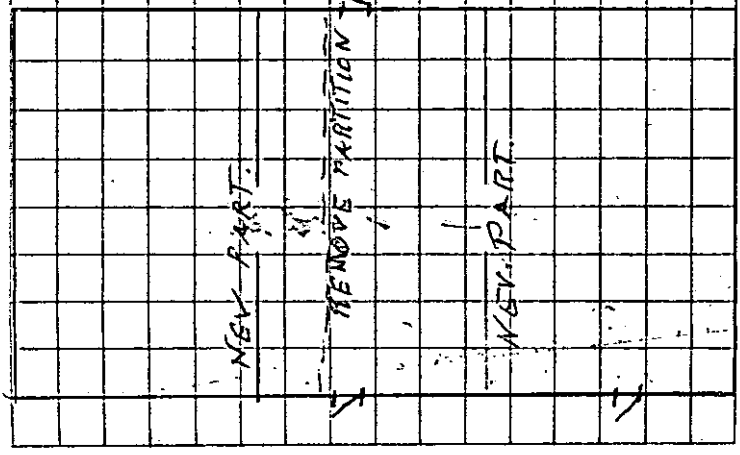

JOB ADDRESS

Move To Folder

5426 SAN FERNANDO RD.

NUMBER STREET

APPLICATION FOR AN

ELECTRICAL PERMIT

BUILDING SECTION, PUBLIC WORKS DIVISION

CITY OF GLENDALE, CALIFORNIA

CONTRACTOR: CALIF. ELECT. CONST. CO.	TEL. NO.: 264-4300
MAILING ADDRESS: 2310 E. 7TH, LOS ANGELES	STATE LIC. NO.: C10-82152
OWNER: PRODUCTS RESEARCH	CITY LIC. NO.: 3500
MAILING ADDRESS: 5426 SAN FERNANDO RD	TEL. NO.:

DESCRIPTION OF WORK

[X] NEW BLDG.	[ ] EXIST. BLDG.	[ ] NO SERV. CHANGE	[ ] RECONNECT OR RESEAL	USE ZONE

FEE COMPUTATION

NOTE! TOTALS SHOWN BELOW MUST BE SUBMITTED IN DIAGRAM ON SEPARATE WORK SHEET PROVIDED FOR THIS PURPOSE.

34 FIXTURES		3.40
50 OUTLETS, BASE PLUGS, SWITCHES		
FIRST TEN @ .25 EACH		2.50
ADDITIONAL @ .10 EACH		4.00

MOTORS

QUAN.	OVER	INCL.	ACTUAL HP	UNIT COST	FEE
3	0	1 HP	1/4 1/2	@ .75 EA.	2.25
20	1 HP	5 HP	1/2	@ 1.50	30.00
2	5 HP	20 HP	10	@ 3.00	6.00
1	20 HP	50 HP	50	@ 4.00	4.00
	50 HP	UP		@	

TOTAL AIR COND. H.P. [ ] SUB TOTAL → 52.15

____ RANGE, OR OVEN OUTLETS @ ____ EACH	
1 TRANSFORMERS OR RECTIFIERS 30 KVA @ 4.00 PER KVA	4.00
____ HEATING ELEMENTS OVER 1650 WATTS @ ____ EACH	
____ AIR CONDITIONER; PLUGS @ ____ EACH	
____ CLOTHES DRYER @ ____ EACH	
____ MISCELLANEOUS 2.000 A SERVICE	6.00

I have carefully read and examined the above application and know the same to be true and correct. All provisions of the Laws and Ordinances governing this type of construction will be complied with whether mentioned herein or not. No person shall be employed in violation of the Labor Code of the State of California.

PERMIT FEE @	2.00
SUPPLEMENTARY PERMIT FEE @ .50	
INVESTIGATION FEE	
TOTAL FEE	64.15

J. B. Kramer

SIGNATURE OF CONTRACTOR OR AUTHORIZED AGENT

#5001

FORM B-53

PERMANENT

03616 JAN 1966 EL 64.15

CK MO. CASH NOTE: WHEN PROPERLY VALIDATED IN THIS SPACE, THIS FORM CONSTITUTES AN ELECTRIC PERMIT TO DO THE WORK DESCRIBED HEREON.

INSPECTION RECORD
BASIC INSPECTIONS

ITEM	INSPECTOR	DATE
GROUND WORK		
ROUGH		
FINISH	[illegible]	4/18/66
FIXTURES	[illegible]	"
FINAL RELEASE TO PUBLIC SERV.	[illegible]	"

PARTIAL OR MISC. INSPECTIONS

Dr. on permit slab trans. bldg. slab	[illegible]	1/26/66
Dr. on control room	[illegible]	1/31/66
Dr. on new slab	[illegible]	1/31/66
Partial on feeders	[illegible]	2/3/66
End on feeders	[illegible]	3/24/66

UNSUCCESSFUL TRIPS

Installation not ready	[illegible]	3/23/66
	[illegible]	4/5/66

RECORD INFORMATION

O.H.	U.G.	TEMP. POWER POLE	NO. OF METERS

LITE _____ WIRE | PWR _____ PHASE | HEAT _____ KW

RANGE	OVEN	TABLE TOP	W. HTR.	DRYER

OTHER RES. APPLIANCES OVER 2 KW.

TOTAL KW OR HP.	TOTAL HP.
_____ S Φ	_____ 3 Φ

~~seal off not all filled~~

~~limit switch not connected~~

~~Feeders on type-S and missing~~

JOB ADDRESS

5426 San Fernando Rd.

NUMBER STREET

APPLICATION FOR A

BUILDING PERMIT

BUILDING SECTION, PUBLIC WORKS DIVISION
CITY OF GLENDALE, CALIFORNIA

CONTRACTOR David D. Demski	STATE LIC. NO. 133787
MAILING ADDRESS 1612 Victory Blvd-	TEL. NO. 242-3181
☐ ARCH. ☐ ENGR.	STATE LIC. NO.
MAILING ADDRESS	TEL. NO.
OWNER Products Research Co.	TEL. NO. 246-1631
MAILING ADDRESS 5426 San Fernando Rd-	

DESCRIPTION OF WORK

NEW ☐ ADD'N ☐ ALTER. ☒ REPAIR ☐ DEMOLISH ☐

FLOOR AREA (SQ. FT.)	NO. OF STORIES	NO. OF DWELLING UNITS

PRESENT BLDG. USE	PROPOSED BLDG. USE

DESCRIBE WORK TO BE DONE Non-bearing partitions

Suspended acoustical ceiling

NOTE! PROVIDE PLOT PLAN ON BACK SIDE OF ORIGINAL COPY ONLY

EXTERIOR WALL MATERIAL	ROOF FRAMING MATERIAL
PARTITIONING MATERIAL 2x4 Studs + plywood	ROOF COVERING MATERIAL
LOT WIDTH ____ LOT DEPTH ____	NO. OF EXISTING BLDGS. ON LOT ____

VALUATION NOTE: Include Labor, Mat., Wiring, Plumb., Heat, Etc. $ 5000 -

INFORMATION PROVIDED BY BLDG. SECTION

LOT NO. Por 3 BLOCK NO. ____ TRACT 3284

USE ZONE	FIRE ZONE	OCCU-PANCY	SEC. SH.
M2	2	F2	26

REQ'D SET BACKS	FRONT	RIGHT SIDE	LEFT SIDE	REAR
		EXISTING		

TYPE OF CONSTR. III-N	SPECIAL CASE NO. ____	GRADE ____

Approval & Information by Others

CITY ENGINEER

EASEMENT

DIST. FACE OF CURB TO P.L. ____ FT. SEWER YES NO DRIVE OVER ____

PUBLIC SERVICE	PLANNING
WATER ____ ELECTRIC ____	
P.C. FEE 9.00 PERMIT FEE 18.00	PERM. PLAN APPROVED W/OUT PLAN ☐ CHECKER'S APPROVAL

I have carefully read and examined the above application and find the same to be true and correct. All provisions of the Laws and Ordinances governing building construction will be complied with whether specified herein or not. No person shall be employed in violation of the Labor Code of the State of California. I agree not to occupy or allow occupancy of any building authorized by this permit until final building inspection has been received.

David D. Demski

SIGNATURE OF OWNER OR AUTHORIZED AGENT

PERMANENT

FORM B-51

CK. CASH M.O. PLAN CHECK VALIDATION 98900 SEP 28 65 PC 9.00

CK. CASH M.O. NOTE: WHEN PROPERLY VALIDATED IN THIS SPACE, THIS FORM CONSTITUTES A BUILDING PERMIT TO DO THE WORK PRESCRIBED HEREIN. 98901 SEP 28 65 AL 18.00

INSPECTION RECORD

ITEM	INSPECTOR	DATE
SET BACKS: FRONT / R. SIDE / L. SIDE / FIELD CHECK REAR		
TRENCHES: WIDTH ____ DEPTH ____	None	
1st. FLOOR JOIST		
FRAMING	awk	10/18/65
FINAL	awk	11/18/65

PARTIAL OR MISC. INSPECTIONS

NOTE: LOCATE ALL STRUCTURES ON LOT, MAKE BOTTOM OF PAGE THE STREET FRONTAGE.

JOB ADDRESS

5426 San Fernando Rd.
NUMBER STREET

APPLICATION FOR A

HEATING, VENTILATING, AIR-CONDITIONING OR REFRIGERATION PERMIT

BUILDING SECTION, PUBLIC WORKS DIVISION
CITY OF GLENDALE, CALIFORNIA

CONTRACTOR: PET REFRIG. SERVICE	STATE LIC. NO. 218440
MAILING ADDRESS: 1754 VICTORY BLVD	TEL. NO. 245 2452
OWNER: Pemski, David	CITY BUS. LIC.
MAILING ADDRESS: 1612 VICTORY	TEL. NO. 242-3181

DESCRIPTION OF BLDG.

NEW ☐ ADD'N ☒ ALTER. ☐ REPLACE ☐

FEE COMPUTATION

QUAN.	ITEM	UNIT COST	FEE
	GAS SYSTEMS:		
	EVAPORATIVE COOLERS		
	VENTILATING SYSTEMS		
1	REFRIGERATION SYSTEMS ALTERED, REPLACED, RELOCATED		
	AIR-CONDITIONING SYSTEMS ALTERED, REPLACED, RELOCATED		

SUB TOTAL →

HEATING APPLIANCES

(INSTALLED, ALTERED, REPLACED OR RELOCATED) @ _____ EACH

TYPE	B.T.U.	FEE

AIR CONDITIONING OR REFRIGERATION SYSTEMS INSTALLED

QUANTITY	OVER	INCL.	ACTUAL TONS	UNIT COST	FEE
1	0	20	3 ton	@ 40.00 EA.	40.00
	20	50		@ "	
	50	UP		@ "	
AIR CIRCULATING OUTLETS OR INLETS				@ "	

I have carefully read and examined the above application and know the same to be true and correct. All provisions of Laws and Ordinances covering this type of construction will be complied with whether specified herein or not. No person shall be employed in violation of the Labor Code of the State of California.

PERMIT FEE	1.00
INVESTIGATION FEE	4.00
TOTAL FEE	5.00

SIGNATURE OF CONTRACTOR OR AUTHORIZED AGENT

FORM B-55 **PERMANENT**

5.00 -

148908 OCT 13 66 PB

CK. MO. CASH

NOTE: WHEN PROPERLY VALIDATED IN THIS SPACE THIS FORM CONSTITUTES A PERMIT TO DO THE WORK DESCRIBED HEREON.

INSPECTION RECORD

ITEM	INSPECTOR	DATE
GROUND WORK		
GAS		
ROUGH HEATING		
ROUGH REFRIG. OR AIR COND.		
DUCTS		
FINAL HEATING		
FINAL REFRIG. OR AIR COND.	GR	10.25.66

CORRECTIONS & PARTIAL INSPECTIONS

Main & additional unit in - inspected
in A.M. GR 10.26.66

JOB ADDRESS

5426 San Fernando Road

NUMBER STREET

APPLICATION FOR A

PLUMBING PERMIT

BUILDING SECTION, PUBLIC WORKS DIVISION

CITY OF GLENDALE, CALIFORNIA

CONTRACTOR: Pod's Plumbing & Supp.	STATE LIC. NO.: 240159
MAILING ADDRESS: 10373 Foothill Blvd.	CITY LIC. NO.: 804
Lake View Terrace,	TEL. NO.: 899-9891
OWNER: Products Research	TEL. NO.:
MAILING ADDRESS: 5426 San Fernando Rd. Glendale	

4.00

15109 OCT 18 66 PB

CK. MO. CASH

NOTE: WHEN PROPERLY VALIDATED IN THIS SPACE, THIS FORM CONSTITUTES A PLUMBING PERMIT TO DO THE WORK DESCRIBED HEREON.

FEE COMPUTATION

BATHTUBS	CLOTHES WASHERS
SHOWERS AND/OR PAN	SUMP PUMP
WATER CLOSETS AND/OR ANTI-SYPHON BALLCOCK	DRINKING FOUNTAINS
LAVATORIES	URINALS
SINKS, KITCHEN, BAR FLOOR, SERVICE	FLOOR DRAIN
LAUNDRY TRAYS	WATER HEATERS AND OR VENTS
DISHWASHERS	GREASE TRAPS
GARBAGE DISPOSALS (IN EXISTING SINKS)	WATER SOFTENERS

TOTAL NO. OF ABOVE FIXTURES : @ EA.

	LAWN SPRINKLER SYSTEMS:	0-5 VALVES @ 2.00	6-12 VALVES @	OVER 12 VALVES @
1				2.00
	BACK FLOW DEVICES:	0.5 DEVICES @	ADD. DEVICES @ EA.	
	INDUSTRIAL WASTE INTERCEPTOR			
	WATER SYSTEMS, WITHOUT FIXTURES @ 1.00			
	GAS SYSTEMS:	0-5 OUTLETS @	ADD. OUTLETS @ EA.	
	BOILERS STEAM OR HOT WATER @			
	TEMP. AND/OR PRESS RELIEF VALVES OR HI-TEMP LIMIT DEVICES @			
	SEWER CONNECTIONS @			
	SEWER CAP OR CESSPOOL FILL @			
	SEPTIC TANK, SEEPAGE PIT AND/OR DRAIN FIELD @			
	MISCELLANEOUS			

I have carefully read and examined the above application and know the same to be true and correct. All provisions of Laws and Ordinances covering this type of construction will be complied with whether specified herein or not. No person shall be employed in violation of the Labor Code of the State of California.

PERMIT FEE	2.00
REINSPECTION FEE	
INVESTIGATION FEE	
TOTAL FEE	$ 4.00

Pods Plumbing + Supplies McGodsalski

SIGNATURE OF CONTRACTOR OR AUTHORIZED AGENT

FORM B-52
REV. 9/65

PERMANENT

INSPECTION RECORD


BASIC INSPECTIONS

ITEM	INSPECTOR	DATE
GROUND WORK		
ROUGH GAS & PL'B'G		
SEWER, SEPTIC TANK		
SEEPAGE PIT, DRAINFIELD		
FINAL GAS		
FINAL PLUMBING	D.H.	10-18-66

PARTIAL OR MISC. INSPECTIONS

UNSUCCESSFUL TRIPS

5480 - 5426 SAN FERNANDO RD

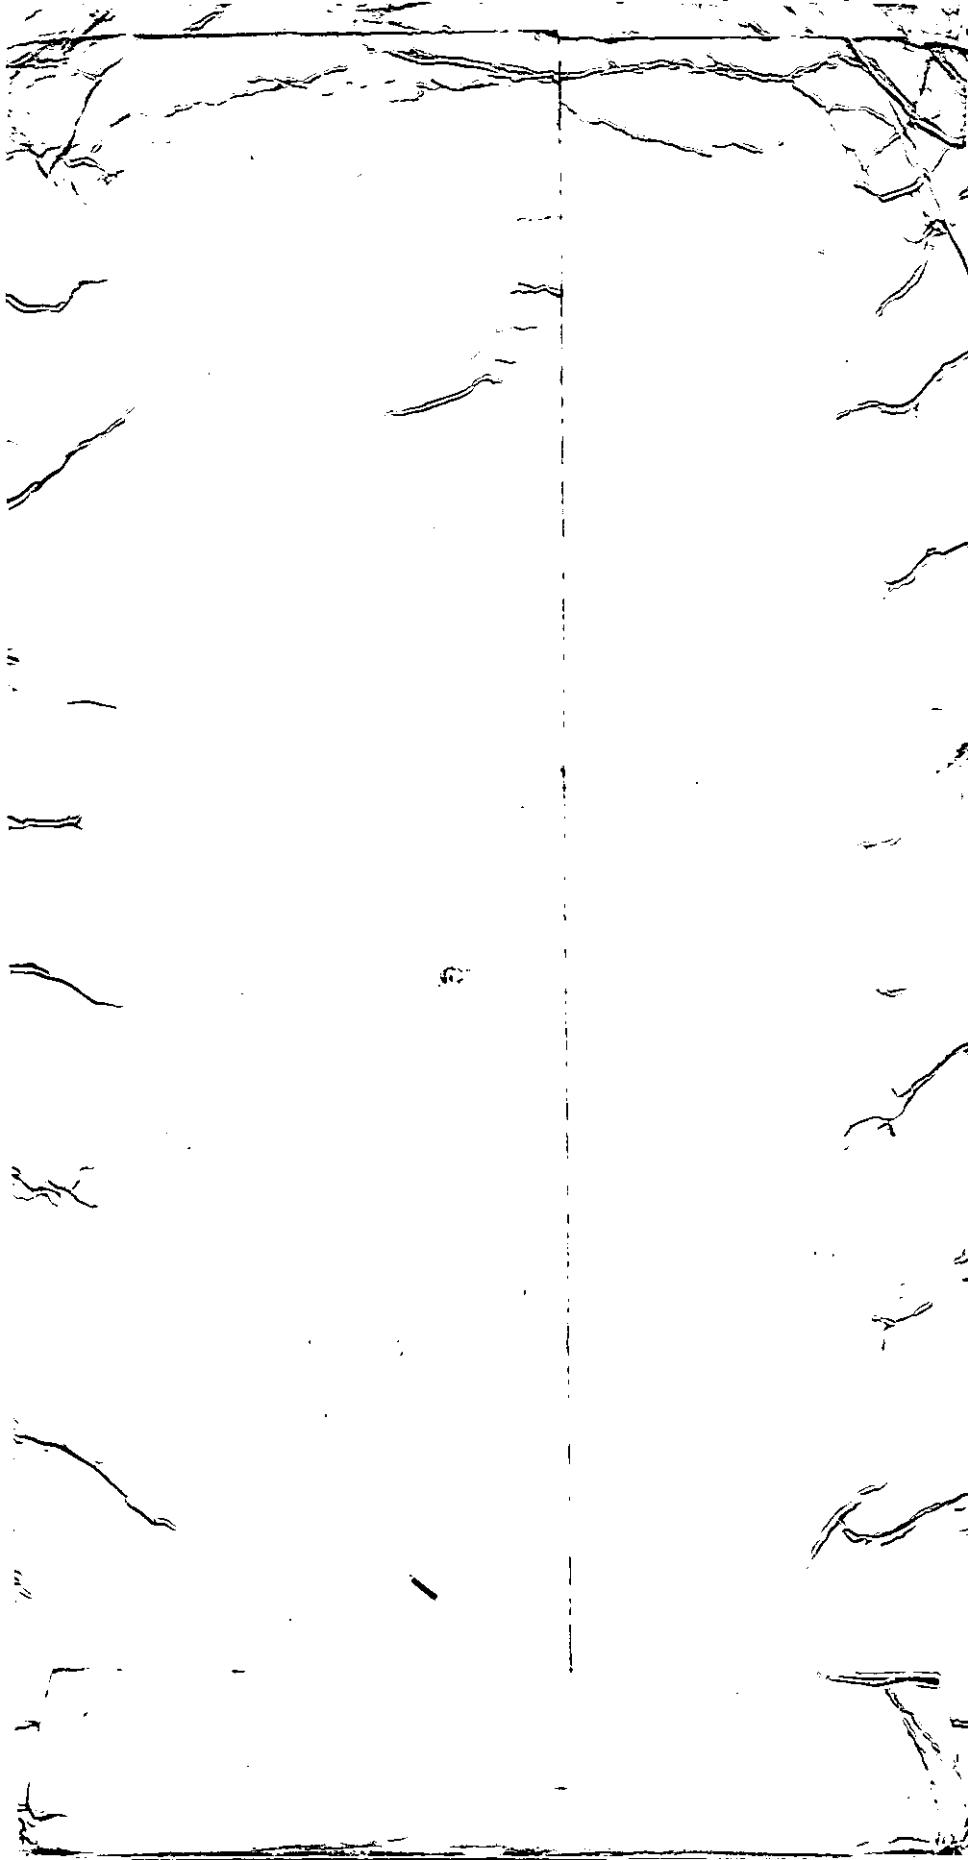

5426 SAN FERNANDO

CITY OF GLENDALE
PERMIT SERVICES CENTER
633 E. BROADWAY
MSB ROOM 101
GLENDALE CA 91206-4453
(818) 548-3200

PERMIT TO BUILD

PERMIT NBR: B10069143
PROJECT NBR:

APPLIC DATE: 12/10/97
ISSUE DATE: 12/10/97

IMPROVEMENT TYPE.: ALTERATION
USE TYPE.....: COMMERCIAL
PROPOSED WORK....: ALTERATION
PROPSD WORK LINE1: REM & REP EXIST CLG LIGHS AND PANEL COMMERCIAL
PROPSD WORK LINE2: REMOVE T BAR AND INST A 5/8 DRYWALL

BUILDING ADDRESS:
5426 SAN FERNANDO RD
GLENDALE CA 91203

OWNER INFORMATION:
TROSTORFF,RUTH G TR ET AL
9401 WILSHIRE BLVD 9
BEVERLY HILLS CA 90212

PROPERTY DESCRIPTION: 5638-0018-0032
*LOT COM AT INTERSECTION OF NE LINE OF SAN FERNANDO RD WITH N LINE OF TR NO 5468 TH NW ON SD NE LINE AND E ON S LINE OF MILFORD ST TO W LINE OF TR NO SEE ASSESSOR MAPBOOK FOR MISSING PORTION ND 3784 AND POR OF WEST GLENDALE

WORKERS COMP. EXEMPT: Y ZONING:
WORKERS COMP. EXP DATE:

WK: HM:
APPL: MILESTONE BUILDING SERVICES
DR. # [redacted]
CONTRACTOR INFORMATION:
MILESTONE BUILDING SERVICES
5632 VAN NUYS BLVD
VAN NUYS CA 91402-
PHONE:
CITY LICENSE: GEN03214
STATE LICENSE:
LICENSEE: MILESTONE BUILD SERVICES
PHONE: (818) 902-8568

A CERTIFICATE OF OCCUPANCY IS REQUIRED, EXCEPT FOR SINGLE FAMILY DWELLINGS, TO BE ISSUED BY PERMIT SERVICES BEFORE THIS BUILDING MAY BE OCCUPIED. NO CERTIFICATE OF USE AND OCCUPANCY WILL BE ISSUED UNTIL ALL BUILDING, PLUMBING, MECHANICAL & ELECTRICAL INSPECTIONS HAVE BEEN MADE AND APPROVED. IF THE USE OF THE BUILDING OR IF OWNERSHIP CHANGES, A NEW CERTIFICATE MUST BE OBTAINED.

NOTE: SEPARATE ELECTRICAL, MECHANICAL AND PLUMBING PERMITS ARE REQUIRED.

THIS PERMIT BECOMES NULL AND VOID IF WORK IS NOT COMMENCED WITHIN 180 DAYS FROM DATE OF ISSUANCE OR IF CONSTRUCTION OR WORK IS SUSPENDED OR ABANDONED FOR A PERIOD OF 90 DAYS AT ANY TIME AFTER WORK IS COMMENCED.

==========LOT CHARACTERISTICS==========

AREA ..LEN.. .WIDTH. CORNER LOT N
1 HILLSIDE LOT
2

==========ENGINEER OR ARCHITECT==========

==BUILDING CHARACTERISTICS==
BUILDING HEIGHT (FT)
NUMBER OF STORIES
NO. OF DWELLING UNITS 0
NO. EXISTING BUILDINGS 0
SPRINKLED N
TYPE OF CONSTRUCTION

OCCUPANCY TYPE
OCCUPANCY LOAD

TOTAL AREA SQ FT

VALUATION $ 4000

====BUILDING DIMENSIONS=====

	LEN	WIDTH
FTN. BASEMENT		
1ST FLOOR		
2ND FLOOR		
GARAGE		
CARPORT		
PORCH		
DECK		

ZONING

PW. AGREEMENT
SUBDIV REGS CC&R
AFFORD. ALLOC. # 000000
MARKET RATE ALLOC.# 000000
COVENANT

======UNITS======

SINGLE FAMILY
NBR BEDRMS
MULTI FAMILY
EFFICIENCY
1 BEDROOM
2 BEDROOM
3+ BEDROOM
TOTL UNITS

==SETBACKS===MAIN===ACC=

	MAIN	ACC
FRONT		
REAR		
SIDE (MIN)		
SIDE (COMB)		
SIDE ST		
MAJOR ARTERY		

=====WORKERS COMP.=====
EXEMPT

======IMPROVEMENTS======
CENTRAL-A-C
ELECTRIC
FIREPLACE
PLUMBING
BATH (NBR)
OTHER

==MAXIMUM HEIGHTS==
STORIES 0.0
FEET

======PARKING======
OFF STREET
HANDICAPPED
NO. FIXED SEATS 000

=====AIRPORT ZONE====
NOISE FLT PATT

==========COMMENTS==========

FEE: $ 156.45

THIS IS TO CERTIFY THAT PERMIT TO BUILD IS GRANTED THIS DATE: .....

FOR INSPECTIONS
CALL 818 548-4830

..... FOR PERMIT SERVICES ADMINISTRATOR

PW-PSC-2 (REV. 3/92)

INSPECTION RECORD

PRESERVE THIS RECORD OF YOUR BUILDING INSPECTIONS

This card must be posted in a conspicuous place at or near the main entrance to the new building, addition or alteration during foundation and framing construction.

When the building is framed this card may be posted at the electric meter service box or the garage and must always be available to the building inspector.

The issuance of a building permit does not authorize the installation of mechanical work such as plumbing, electrical, heating or refrigeration which requires a separate plumbing, electrical, heating or refrigeration permit.

Building permits shall expire on the **one hundred eightieth (180)** day from date of issuance if the work permitted thereunder has not been commenced. Such permit shall also expire if the building or work authorized by such permit is suspended or abandoned for a period of **180** days at any time after work commences.

INSPECTIONS

INSPECTIONS	APPROVED BY	DATE
PRESITE		
SHORING		
SETBACK AND YARDS		
UFER		
TRENCH AND FORMS REINFORCING STEEL		
SETBACK & ELEVATION SURVEY		
O.K. TO POUR FOOTINGS		

DO NOT POUR FOOTINGS UNTIL ABOVE IS APPROVED

UNDERGROUND HYDRO		
UNDERGROUND FLUSH		
HEAT OR REFRIG. GROUNDWORK		
ELECTRICAL GROUNDWORK		
PLUMBING GROUNDWORK		
GAS PIPING GROUNDWORK		
UNDER FLOOR INSULATION		
FIRST FLOOR JOISTS		
O.K. TO POUR SLAB FLOOR		

DO NOT POUR CONCRETE FLOOR SLAB OR COVER FIRST FLOOR JOISTS UNTIL ABOVE IS APPROVED

INSPECTIONS	APPROVED BY	DATE
ROUGH ELECTRIC		
ROUGH PLUMBING		
DUCTS		
ROUGH HEATING OR REFRIGERATION		
ROUGH GAS PIPING		
ROOF SHEATHING (Commercial Only)		
ROUGH FRAMING AND ROOF	[signature]	3/19-98
ALARM ROUGH		
OVERHEAD HYDRO		
FIRE SPRINKLER WELD INSPECTION		
INSULATION		
O.K. TO COVER		

DO NOT COVER UNTIL ABOVE IS APPROVED

LATHING Interior ☐ Exterior ☐		
DRYWALL	[signature]	3/17-98
BROWNCOAT Interior ☐ Exterior ☐		
SEWER SEPTIC TANK-CESSPOOL		
FINAL GAS		
FINAL PLUMBING		
FINAL ELECTRICAL		
FINAL HEATING OR REFRIGERATION		
ENERGY FINAL		
LANDSCAPE FINAL		
GRADING FINAL		
FINAL ENGINEERING		
FINAL SPRINKLER		
FINAL CENTRAL STATION		
FINAL FIRE ALARM		
F.P.B. FINAL		
FINAL BUILDING INSPECTION	[signature]	6/28-99

PP

CORRECTIONS & PARTIAL INSPECTIONS

INSPECTIONS	APPROVED BY	DATE
10 day notice	[signature]	5/27-99

APPLICATION FOR BUILDING PERMIT

City of Glendale
Permit Services Center

Permit No. B10069143
Accepted by: C. Woods
P.C. Receipt No. 0053
B.P. Receipt No. 0053

MSB, Room 101 633 E. Broadway at Glendale Avenue (818) 548-3200

Please print legibly in ink and complete all applicable spaces.
Separate permits are required for plumbing, electrical, heating & air conditioning.
A double fee will be charged if work is started before permit is issued.

Job Address 5454 SAN FERNANDO RD, GLENDALE CA 91209

Date 12-10-97

I hereby affirm that I am licensed under provisions of Chapter 9 (commencing with Section 7000) of Division 3 of the Business and Professions Code of the State of California, and my license is in full force and effect.

MILE STONE BUILDING SERVICES
Contractor/Company
5632 VAN NUYS BLVD #108
Mailing Address
VAN NUYS CA 91402
City State Zip
(818)377-9695 (818)902-9588
Telephone Emergency Tele. No.
B2. 576052 Gen 03214 WC
Contractor's License

THIS PROJECT IS FOR:
- [ ] New
- [ ] Repair
- [x] Alteration
- [ ] Dwelling/Duplex
- [x] Apartments
- [x] Commercial
- [ ] Addition
- [ ] Demolition
- [ ] Reroof

Describe work to be done:
REM & REP. EXIST (E)(N) CLG. LIGHTS AND PANELS. REMOVE T BAR CLG AND INSTALL A CYPRESS 5/8 DRYWALL CLG.

Lot Characteristics
Lot Area ____ sq. ft. Lot Width ____ ft. Lot Depth ____ ft.

No. existing bldgs ____
No. Dwelling units on lot ____
Floor area [/] increase [ ] decrease 0 sq. ft.
No. of stories ____
Max building height ____ ft.
Existing use COMM
Proposed use COMM.
No. Fixed Seats ____
No. of Parking Spaces ____

- [x] Architect
- [ ] Engineer

State License No. C12981
STUDIO C = ARCHITECTURE.
Mailing Address
12304 MOORPARK ST.
City State Zip
STUDIO CITY CA 91604.
Telephone Emergency Tele. No.

COURTAULDS AEROSPACE.
Property Owner's Name
5454 SAN FERNANDO RD.
Mailing Address
GLENDALE CA 91209.
City State Zip
(818) 549-7770
Telephone

FOR STAFF USE ONLY

Map Bk	Page	Parcel No.	Section Sht
5638	018	032	20
UBC ed.	Lot No.	Block No.	Tract
94	31		POR. OF TR. 5468
Zone	Fire Zone	Occupancy	Occ Load
M2	2	B	

Type of Construction VN

Required Setbacks

Front	Right side	Left side	Rear	Special

Engineering - Easements:
Public Service: Electric ____ Water ____
Distance from face of curb to Property Line ____ ft.
Hillside Lot [ ] Yes [ ] No

Building Dimensions
Garage ____
Carport ____
Porch ____
Deck ____
1st Floor ____
2nd Floor ____

Construction Type
- [ ] Masonry
- [ ] Structural Steel
- [x] Wood Frame
- [ ] Reinf. Concrete
- [ ] Other

CONSTRUCTION VALUATION
Including labor, materials, wiring, plumbing, heating, etc.
$ 4000.00 TB
Revised Valuation
$ ____

NOTE: Attach Plot Plan Sheet with this Application.

O.T.C. TO ISSUE DC(T3), FC(K)

PWPSC - 51 (Rev. 4/95)

Printed on Recycled Paper

ENERGY FEE IS REQ.

P.C. = ~~57.84~~ 65
PERMIT = 87.45
MICRO = 24

I hereby affirm that there is a construction lending agency for the performance of the work for which this permit is issued (Sec. 3097 Civil Code)

Construction Lender and Branch

Mailing Address

City | Zip

Owner - Builder Declaration

Section 7031.5 Business and Professional Code: Any City or County which requires a permit to construct, alter, improve, demolish, or repair any structure proir to its issuance also requires the applicant for such permit to file a signed statement that he is licensed pursuant to the provisions of the Contrator's License Law, Chapter 9, Section 7000 of Division 3 of the Business and Professional Code, or that he is exempt therefrom, and the basis for the alleged exemption. Any violation of Section 7031.5 by any applicant subjects the applicant to a civil penalty of not more than five hundred dollars ($500).

I hereby affirm that I am exempt from the Contractor's License Law for the following reason:

☐ I, as owner of the property, or my employees with wages as their sole compensation, will do the work, and the structure is not intended or offered for sale.

Sec. 7044, Business and Professional Code: The Contractor's License Law does not apply to an owner who builds or improves thereon and who does such work himself or through his own employees, provided that such improvements are not intended or offered for sale. If, however, the building or improvement is sold within one year of completion, the owner-builder will have the burden of proving that he did not build or improve for the purpose of sale.

☐ I, as owner of the property, am exclusively contracting with licensed contractors to construct the project.

Sec. 7044, Business and Professional Code: The Contractor's License Law does not apply to an owner of property who builds or improves thereon, and who contracts for such projects with a contractor(s) licensed pursuant to the Contractor's License Law.

☐ I am exempt under Sec._____ B&PC for this reason_____

Date _____ Owner _____

Will you or a future occupant of the building for which the permit is issued, need to comply with the requirements of the State Health and Safety Code SEC. 25505, 25533 and 25534 (I.E. Will this building be used to handle hazardous or generic hazardous waste)?

_____Yes _____No

Worker's Compensation Declaration

I hereby affirm that I have a certificate of consent to self-insure, or a certificate of Worker's Compensation insurance or a certified copy thereof. (Sec. 3800, Labor Code)

Policy No. _____ Company STATE COMP FUND. Worker's Comp. expiration date _____

Certificate of Exemption from Worker's Compensation Insurance

I certify that in the performance of the work for which this permit is issued, I shall not employ any person in any manner so as to become subject to the Worker's Compensation Laws of California.

NOTICE TO APPLICANT: If after making this Certificate of Exemption, you should become subject to the provisions of the Worker's Compensation provisions of the Labor Code, you must forthwith comply with such provisions or this permit shall be revoked.


Applicant MILESTONE BLDG. SVCS. Date 11-10-97

I certify that I have read this application and state that the information is correct. I agree to comply with all City and County ordinances and State laws relating to building construction, that no work on the above property will be performed not specifically described in this application, and, I hereby authorize representatives of this City to enter upon the above-mentioned property for purposes of inspecting the work permitted and posting notices. This permit becomes null and void if construction or work is not commenced within 180 days, or if construction or work is suspended or abandoned for a period of 90 days at any time after work is commenced. I agree not to occupy or allow occupancy of any building authorized by this permit until final building inspection has been completed.

Signature of Applicant

Driver's License No [redacted]


Date 11-10-97

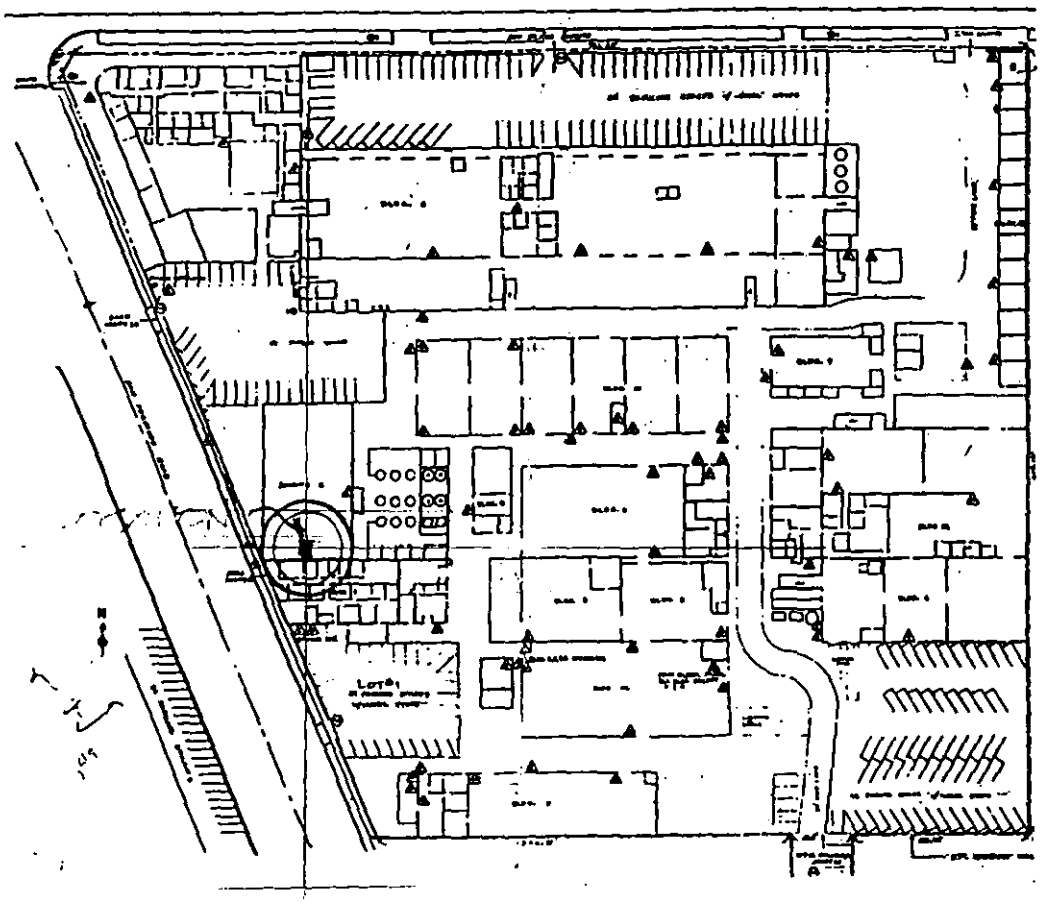


SITE: BUILDING # 11
MAP BOOK 5638 PG. 18 PARCEL 32 SEC. SAT. 20 LOT 31
COURTAULDS AEROSPACE
PRODUCTS RESEARCH AND CHEMICAL CORP.
GLENDALE MANUF. FACILITY
5454 SAN FERNANDO ROAD
GLENDALE CA 91209
TEL- 818.549.7676
OCCUPANCY = OFFICES ('B' OCCUPANCY)


BUILDING TYPE CONST. = III-N
TOTAL EXIST. AREA = 16,800 S.F.
REPLACE CLG. AREA 638 SF.
PARKING: SEE ATTACHED PLANS
FOR ACCESS AND PARKING

SITE 1

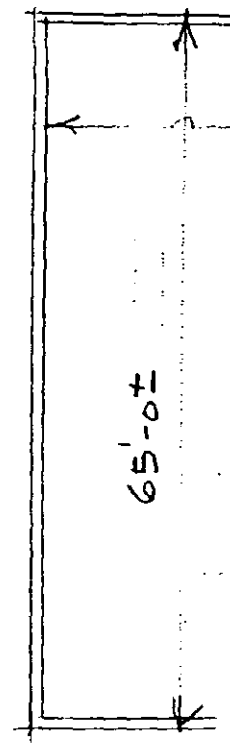

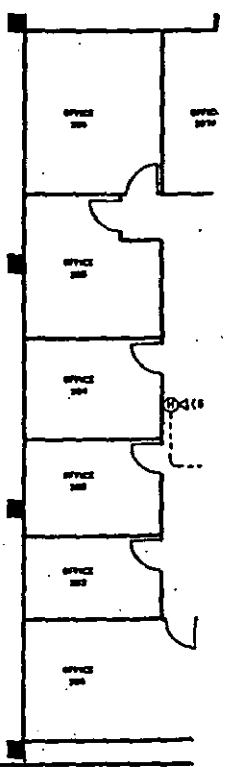

GROUND
ROOF CL

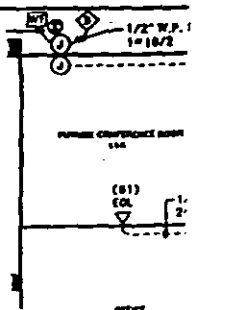

5426 San Fernando

MARS

SEP 22 1997

BLD # 6.: Gate

Provide Safety Disconnect Switch For The Gate. (20 Amp)

CITY OF GLENDALE
PERMIT SERVICES CENTER
633 E. BROADWAY
MSB ROOM 101
GLENDALE CA 91206-4453
(818) 548-3200

PERMIT NBR: E10040376
PROJECT NBR:

APPLIC DATE: 10/13/93
ISSUE DATE: 10/13/93

ELECTRICAL PERMIT

IMPROVEMENT TYPE.: ALTERATION
USE TYPE.....: COMMERCIAL
PROPOSED WORK....: ALTERATION
PROPSD WORK LINE1: ADD 2 MOTORS
PROPSD WORK LINE2:

COMMERCIAL

BUILDING ADDRESS:
5426 SAN FERNANDO RD
GLENDALE CA 91203

PROPERTY DESCRIPTION: 5638-0018-0032
*LOT COM AT INTERSECTION OF NE LINE OF SAN FERNANDO RD WITH N LINE OF TR NO 5468 TH NW ON SD NE LINE AND E ON S LINE OF MILFORD ST TO W LINE OF TR NO SEE ASSESSOR MAPBOOK FOR MISSING PORTION NO 3784 AND POR OF WEST GLENDALE

WORKERS COMP. EXEMPT: N ZONING:
WORKERS COMP. EXP DATE: 04/01/94

OWNER INFORMATION:
TROSTORFF,RUTH G TR ET AL
2129 ROSCOMARE RD
LOS ANGELES CA 90077

WK:(818) 767-0892 HM:(818) 767-0892
APPLC: GEMINI CONST. & SECURITY CO
DR. # [redacted]
CONTRACTOR INFORMATION:
GEMINI CONST. & SECURITY CO
7660 SAN FERNANDO ROAD
SUN VALLEY CA 91352-
PHONE:
CITY LICENSE: SPE00188
STATE LICENSE:
LICENSEE: GEMINI CONSTRUC
PHONE: (818) 767-0892

DESCRIPTION OF WORK

MOTORS 0-1 HP.....2

SERVICE SIZE

SERVICE EQUIPMENT AMPS/VOLT

EQUIPMENT

MOTORS WATER HEATER
TRANSFORMERS MISC. EQ. OR
HEATING APPL.

FIXTURE COUNTS

OUTLETS

COMMENTS

WORK ON THIS PERMIT MUST COMMENCE WITHIN 180 DAYS FROM DATE OF ISSUANCE OR PERMIT BECOMES VOID.

WORK IS TO BE LIMITED TO THAT STATED ON THIS PERMIT. ALL WORK MUST BE DONE IN ACCORDANCE WITH THE CITY OF GLENDALE CODE AND THE RULES OF THIS DEPARTMENT. WORK MUST BE DONE BY THE LICENSEE OR EMPLOYEES UNDER LICENSEE'S DIRECT SUPERVISION. CONCEALED WORK MUST BE INSPECTED BEFORE CLOSE-IN.

ROUGH _____ CUT-IN _____ FINAL _____

FEE: $ 24.40

THIS IS TO CERTIFY THAT PERMIT IS GRANTED THIS DATE: _____

FOR INSPECTIONS
CALL 818 548-4830

_____
FOR PERMIT SERVICES ADMINISTRATOR

PW-PSC-2 (REV. 3/92)

INSPECTION RECORD

PRESERVE THIS RECORD OF YOUR BUILDING INSPECTIONS

This card must be posted in a conspicuous place at or near the main entrance to the new building, addition or alteration during foundation and framing construction.

When the building is framed this card may be posted at the electric meter service box or the garage and must always be available to the building inspector.

The issuance of a building permit does not authorize the installation of mechanical work such as plumbing, electrical, heating or refrigeration which requires a separate plumbing, electrical, heating or refrigeration permit.

Building permits shall expire on the **one hundred eightieth (180)** day from date of issuance if the work permitted thereunder has not been commenced. Such permit shall also expire if the building or work authorized by such permit is suspended or abandoned for a period of **180** days at any time after work commences.

INSPECTIONS

INSPECTIONS	APPROVED BY	DATE
PRESITE		
SHORING		
SETBACK AND YARDS		
UFER		
TRENCH AND FORMS REINFORCING STEEL		
SETBACK & ELEVATION SURVEY		
O.K. TO POUR FOOTINGS		

DO NOT POUR FOOTINGS UNTIL ABOVE IS APPROVED

UNDERGROUND HYDRO		
UNDERGROUND FLUSH		
HEAT OR REFRIG. GROUNDWORK		
ELECTRICAL GROUNDWORK T-24 R-610	Tom	10/18. '97
PLUMBING GROUNDWORK		
GAS PIPING GROUNDWORK		
UNDER FLOOR INSULATION		
FIRST FLOOR JOISTS		
O.K. TO POUR SLAB FLOOR		

DO NOT POUR CONCRETE FLOOR SLAB OR COVER FIRST FLOOR JOISTS UNTIL ABOVE IS APPROVED

INSPECTIONS	APPROVED BY	DATE
ROUGH ELECTRIC		
ROUGH PLUMBING		
DUCTS		
ROUGH HEATING OR REFRIGERATION		
ROUGH GAS PIPING		
ROOF SHEATHING (Commercial Only)		
ROUGH FRAMING AND ROOF		
ALARM ROUGH		
OVERHEAD HYDRO		
FIRE SPRINKLER WELD INSPECTION		
INSULATION		
O.K. TO COVER		

DO NOT COVER UNTIL ABOVE IS APPROVED

LATHING Interior ☐ Exterior ☐		
DRYWALL		
BROWNCOAT Interior ☐ Exterior ☐		
SEWER SEPTIC TANK-CESSPOOL		
FINAL GAS		
FINAL PLUMBING		
FINAL ELECTRICAL	MB	8-25-97
FINAL HEATING OR REFRIGERATION		
ENERGY FINAL		
LANDSCAPE FINAL		
GRADING FINAL		
FINAL ENGINEERING		
FINAL SPRINKLER		
FINAL CENTRAL STATION		
FINAL FIRE ALARM		
F.P.B. FINAL		
FINAL BUILDING INSPECTION		

CORRECTIONS & PARTIAL INSPECTIONS

INSPECTIONS	APPROVED BY	DATE

APPLICATION FOR ELECTRICAL PERMIT

City of Glendale
Permit Services Center

Permit No. E10040376
Accepted by: C. Woods
Receipt No. 3295B019

MSB Room 101 633 E. Broadway at Glendale Avenue (818) 548-3200

Please print legibly and complete all applicable spaces.

Job Address 5426 SAN FERNANDO RD. Date 10-10-93

Contractor/Company GEMINI CONSTRUCTION & SECURITY Co.
Mailing Address 7660 SAN FERNANDO RD.
City GLENDALE State CA Zip 91352
Telephone 818/767-0892 Emergency No. 818/886-4934
Contractor's City License No. SPE 188 Expires on 12-31-93
State License No. 458826 7-31-94
Workmen's Comp. Expires on ~~6-30-94~~ 4-1-94

Owner's Name JOSEPH A. ANNESE
Mailing Address 17554 NORDHOFF ST.
City NORTHRIDGE State CA Zip 91325
Telephone 818/563-0903

CONTRACTOR'S EXEMPTION DECLARATION

I certify that I am exempt from the "License Required" provisions of the Contractor License Law. (State Basis of Exemption)

If I should become subject to the Workmen's Compensation provisions of the Labor Code of California, I will forthwith comply with provisions of Sec. 3700 or my permit will be deemed revoked.

Date Signature of Exempt Individual

DECLARATION OF OWNER

I am the bonafide owner of the building described in the foregoing application: Said building is a single family dwelling used exclusively for living purposes except for the usual accessory buildings in conjunction with such dwelling: Said living quarters are occupied or will be occupied by the under signed. I will personally purchase all materials and will perform all labor in connection with the foregoing permit. I declare under penalty of perjury that the foregoing is true and correct.

Date Signature of the Owner/Builder

THIS PERMIT IS FOR:

☐ New Bldg. ☒ Existing Bldg.
☐ No Service Change ☐ Reconnect or Reseal

Totals shown below must be submitted in diagram on back of this application or on separate greensheet on site when Rough Electrical Inspection is requested.

Branch Circuits:
First Ten _____
Eleven to Forty _____
Each Additional over Forty _____

Quantity	HP - KW - KVA			Phase		Unit Cost
	Over	Incl.	Actual	1	3	
2	0	1	1/2 H.P			
	1	5				
	5	20				
	20	50				
	50	100				

_____ Adding Outlets
_____ Cellular Floor Raceway @ _____ per 100ft.
_____ Distribution Panel, Overcurrent Device @ _____ each
_____ Switchboard - Voltage
_____ Service - Voltage _____
Amperage _____
_____ Temp. Service or Temp. Lighting
_____ Private Swimming Pool
_____ Miscellaneous

Specify Number of:
Motors 2 Welder _____ Water Heater _____
Transformers _____ Range _____ Heating Appl. _____
Dryer _____ Misc. Equip. or Appl. _____

I hereby certify that I have read this application and state that the information is correct. I agree to comply with all City and County ordinances and State laws relating to this type of construction, whether specified herein or not. I hereby authorize representatives of the City to enter upon the above mentioned property for purposes of inspecting the work permitted. "I certify that in the performance of the work for *which this permit is issued I shall not employ any persons in any manner so as to become subject to the workmen's compensation laws of California.*" This permit becomes null and void if work is not commenced within 180 days, or if work is suspended or abandoned for a period of 90 days at any time after work is commenced.

Date 10-10-93

Driver's License No [redacted]

Signature of Contractor or Authorized Agent

PWPSC-53 (Rev. 11/91) Printed on Recycled Paper

SHOW COMPLETE WIRING DIAGRAM IN SPACE PROVIDED BELOW

(For larger projects attach full Electrical Plan)

5426 SAN FERNANDO

BLD # 4
(Filing Grp)

MARS
AUG 2 0 1997

CITY OF GLENDALE
PERMIT SERVICES CENTER
633 E. BROADWAY
MSB ROOM 101
GLENDALE CA 91206-4453
(818) 548-3200

PERMIT NBR: E10045739
PROJECT NBR:

APPLIC DATE: 07/28/94
ISSUE DATE: 07/28/94

ELECTRICAL PERMIT

IMPROVEMENT TYPE.: ALTERATION
USE TYPE.....: COMMERCIAL
PROPOSED WORK....: ALTERATION
PROPSD WORK LINE1: 11 BRANCH CIRCUITS, 7 MOTORS AND 5
PROPSD WORK LINE2: DITR. PANELS

BUILDING ADDRESS:
5426 SAN FERNANDO RD
GLENDALE CA 91203

PROPERTY DESCRIPTION:/ 5638-0018-0032
*LOT COM AT INTERSECTION OF NE LINE OF SAN FERNANDO RD WITH N LINE OF TR NO 5468 TH NW ON SD NE LINE AND E ON S LINE OF MILFORD ST TO W LINE OF TR NO SEE ASSESSOR MAPBOOK FOR MISSING PORTION NO 3784 AND POR OF WEST GLENDALE

WORKERS COMP. EXEMPT: Y ZONING:
WORKERS COMP. EXP DATE:

COMMERCIAL

OWNER INFORMATION:
TENANT-COURTAULDS
2129 ROSCOMARE RD
LOS ANGELES CA 90077

WK:(818) 549-7770 HM:(818) 549-7770
APPLC: TENANT-COURTAULDS
DR. # [redacted]
CONTRACTOR INFORMATION:
LIGHTNING ELEC.DBA MELRICH
9932 LULL STREET
BURBANK CA 91504-
PHONE:
CITY LICENSE: ELE01262
STATE LICENSE:
LICENSEE: LIGHTNING ELEC DBA MELR
PHONE: (818) 767-7530

DESCRIPTION OF WORK

MOTORS 0-1 HP.....5	MOTORS 1 TO 5 HP.....1	MOTORS 5-20 HP.....1
DIST. PANEL-.....5	BRANCH CIR. 1-10.....10	BRANCH CIR 11-40.....1

SERVICE SIZE

SERVICE EQUIPMENT AMPS/VOLT

EQUIPMENT

MOTORS WATER HEATER
TRANSFORMERS MISC. EQ. OR
HEATING APPL.

FIXTURE COUNTS

OUTLETS

COMMENTS

WORK ON THIS PERMIT MUST COMMENCE WITHIN 180 DAYS FROM DATE OF ISSUANCE OR PERMIT BECOMES VOID.

WORK IS TO BE LIMITED TO THAT STATED ON THIS PERMIT. ALL WORK MUST BE DONE IN ACCORDANCE WITH THE CITY OF GLENDALE CODE AND THE RULES OF THIS DEPARTMENT. WORK MUST BE DONE BY THE LICENSEE OR EMPLOYEES UNDER LICENSEE'S DIRECT SUPERVISION. CONCEALED WORK MUST BE INSPECTED BEFORE CLOSE-IN.

ROUGH _____ CUT-IN _____ FINAL _____

FEE: $ 141.95

THIS IS TO CERTIFY THAT PERMIT IS GRANTED THIS DATE: _____

FOR INSPECTIONS
CALL 818 548-4830

_____
FOR PERMIT SERVICES ADMINISTRATOR

PW-PSC-2 (REV. 3/92)

INSPECTION RECORD

PRESERVE THIS RECORD OF YOUR BUILDING INSPECTIONS

This card must be posted in a conspicuous place at or near the main entrance to the new building, addition or alteration during foundation and framing construction.

When the building is framed this card may be posted at the electric meter service box or the garage and must always be available to the building inspector.

The issuance of a building permit does not authorize the installation of mechanical work such as plumbing, electrical, heating or refrigeration which requires a separate plumbing, electrical, heating or refrigeration permit.

Building permits shall expire on the **one hundred eightieth (180)** day from date of issuance if the work permitted thereunder has not been commenced. Such permit shall also expire if the building or work authorized by such permit is suspended or abandoned for a period of **180** days at any time after work commences.

INSPECTIONS

INSPECTIONS	APPROVED BY	DATE
PRESITE		
SHORING		
SETBACK AND YARDS		
UFER		
TRENCH AND FORMS REINFORCING STEEL		
SETBACK & ELEVATION SURVEY		
O.K. TO POUR FOOTINGS		

DO NOT POUR FOOTINGS UNTIL ABOVE IS APPROVED

UNDERGROUND HYDRO		
UNDERGROUND FLUSH		
HEAT OR REFRIG. GROUNDWORK		
ELECTRICAL GROUNDWORK		
PLUMBING GROUNDWORK		
GAS PIPING GROUNDWORK		
UNDER FLOOR INSULATION		
FIRST FLOOR JOISTS		
O.K. TO POUR SLAB FLOOR		

DO NOT POUR CONCRETE FLOOR SLAB OR COVER FIRST FLOOR JOISTS UNTIL ABOVE IS APPROVED

INSPECTIONS	APPROVED BY	DATE
ROUGH ELECTRIC	Tom	9/29-94
ROUGH PLUMBING		
DUCTS		
ROUGH HEATING OR REFRIGERATION		
ROUGH GAS PIPING		
ROOF SHEATHING (Commercial Only)		
ROUGH FRAMING AND ROOF		
ALARM ROUGH		
OVERHEAD HYDRO		
FIRE SPRINKLER WELD INSPECTION		
INSULATION		
O.K. TO COVER		

DO NOT COVER UNTIL ABOVE IS APPROVED

LATHING Interior ☐ Exterior ☐		
DRYWALL		
BROWNCOAT Interior ☐ Exterior ☐		
SEWER SEPTIC TANK-CESSPOOL		
FINAL GAS		
FINAL PLUMBING		
FINAL ELECTRICAL	Tom	9/14-'97
FINAL HEATING OR REFRIGERATION		
ENERGY FINAL		
LANDSCAPE FINAL		
GRADING FINAL		
FINAL ENGINEERING		
FINAL SPRINKLER		
FINAL CENTRAL STATION		
FINAL FIRE ALARM		
F.P.B. FINAL		
FINAL BUILDING INSPECTION		

CORRECTIONS & PARTIAL INSPECTIONS

INSPECTIONS	APPROVED BY	DATE
FINAL FOR FILLING RM AREA	Tom	9/29-94
ROUGH WALL CHECK FOR ELECT. RM & OFFICE WALLS		

APPLICATION FOR ELECTRICAL PERMIT

City of Glendale
Permit Services Center

Permit No. E1004573
Accepted by: MS
Receipt No. 1738020

MSB Room 101 633 E. Broadway at Glendale Avenue (818) 548-3200

Please print legibly and complete all applicable spaces.

Job Address 5426 ~~5430~~ SAN FERNANDO RD Date 7-28-94

Contractor/Company LIGHTNING ELECTRIC
Mailing Address 9932 LULL STREET
City BURBANK State CA Zip 91504
Telephone 818-767-7530 Emergency No. —
Contractor's City License No. ELE 1262 Expires on 9-30-94 (1-1-95)
State License No. 498172
Workmen's Comp. Expires on ✓

Owner's Name COURTBULDS
Mailing Address 5426 SAN FERNANDO RD
City GLENDALE State CA Zip 91203
Telephone 549-7770

CONTRACTOR'S EXEMPTION DECLARATION

I certify that I am exempt from the "License Required" provisions of the Contractor License Law. (State Basis of Exemption)

If I should become subject to the Workmen's Compensation provisions of the Labor Code of California, I will forthwith comply with provisions of Sec. 3700 or my permit will be deemed revoked.

7-28-94 Paul Mustoe
Date Signature of Exempt Individual

DECLARATION OF OWNER

I am the bonafide owner of the building described in the foregoing application: Said building is a single family dwelling used exclusively for living purposes except for the usual accessory buildings in conjunction with such dwelling: Said living quarters are occupied or will be occupied by the under signed. I will personally purchase all materials and will perform all labor in connection with the foregoing permit. I declare under penalty of perjury that the foregoing is true and correct.

Date Signature of the Owner/Builder

THIS PERMIT IS FOR:

☐ New Bldg. ☒ Existing Bldg.
☐ No Service Change ☐ Reconnect or Reseal

Totals shown below must be submitted in diagram on back of this application or on separate greensheet on site when Rough Electrical Inspection is requested.

Branch Circuits:
First Ten 10
Eleven to Forty 1
Each Additional over Forty —

Quantity	HP - KW - KVA Over	Incl.	Actual	Phase 1	Phase 3	Unit Cost
5	0	1	1		X	
1	1	5	5		X	
1	5	20	10		X	
	20	50				
	50	100				

~~2~~ 8 Adding Outlets
— Cellular Floor Raceway @ — per 100ft.
5 Distribution Panel, Overcurrent Device @ — each
— Switchboard - Voltage
— Service - Voltage —
Amperage —
— Temp. Service or Temp. Lighting
— Private Swimming Pool
— Miscellaneous

Specify Number of:
Motors — Welder — Water Heater —
Transformers — Range — Heating Appl. —
Dryer — Misc. Equip. or Appl. —

I hereby certify that I have read this application and state that the information is correct. I agree to comply with all City and County ordinances and State laws relating to this type of construction, whether specified herein or not. I hereby authorize representatives of the City to enter upon the above mentioned property for purposes of inspecting the work permitted. "I certify that in the performance of the work for which this permit is issued I shall not employ any persons in any manner so as to become subject to the workmen's compensation laws of California." This permit becomes null and void if work is not commenced within 180 days, or if work is suspended or abandoned for a period of 90 days at any time after work is commenced.

Date 7-28-94
Driver's License No. [redacted]
Paul Mustoe
Signature of Contractor or Authorized Agent

SHOW COMPLETE WIRING DIAGRAM IN SPACE PROVIDED BELOW

(For larger projects attach full Electrical Plan)

00

5420 SFR

5420 SAN FERNANDO RD

Permit Number: BE 20000874
Plan Check Number:

Printed On: 29-JUN-2000

Expiration Date: 26-DEC-2000

BE 20000874

BE3020
ELEC. FOR ALT/REPAIR TO C

CITY OF GLENDALE - BUILDING AND SAFETY
633 E.Broadway, Rm.101
lendale, CA 91206 - (818)548-3200 (818)548-4830(INSP)

Permit Status: OPEN
Status Date: 29-JUN-2000

Electrical Permit

Scope of Work
12 NEW OUTLETS

Individual's / Company Name	Address / City, State Zip	City, State Lic. / Worker's Comp.	Phone Number
(APP) Mustoe, Paul	3326 MONROE ST Carlsbad, Ca 92008		
(OWN) P R C	Glendale, Ca 91209		818-240-2060
(CNT)			
(ELE) Mustoe, Paul	3326 Monroe St Carlsbad, Ca 92008	CCLC 20001195/, EXEMPT/,	760-720-3758

Tract Name / Number	Block(s)	Lot(s)	Assessor's ID
Tract 5468		3784	5638018032

Estimated Value: **Calculated Value:** $14

Permit Quantities	Qty	Comments or Y / N	Permit Quantities	Qty	Comments or Y / N
1 - 10 Outlets	10		11 & Up	2	

Comments

Fees	Amount	Fee Description	Amount
ELECTRIC	$31.50		
Total Fees:	$31.50		
Total Fees Due:	$0.00	Total Fees Paid:	$31.50

Clearances Agencies

Activity Code	Status	By	Date
Condition Code	Status	By	Date

The person signing for this permit acknowledges that there are NO Oak, Bay or Sycamore Trees with trunks larger than an eight inch (8") diameter within a twenty foot (20 ft.) influence of the proposed construction.

The City of Glendale restricts issuance of the building permit to the property owner or licensed general contractor only. Signatures of this individual must be verified by personal identification. Any person signing the permit application as agent for the owner or contractor shall have an original letter of authorization at the time of permit issuance.

Applications Shall expire 180 days after the date of submittal unless excepted by sec. 107.4 of the Glendale Building Code, and thereafter, any documents submitted to the department shall be returned to the applicant or destroyed by the building official. Upon written request from the applicant, the building official may extend the period of permit application.

COPYRIGHT KIVA 1997

5420 SAN FERNANDO RD,

LICENSED CONTRACTORS DECLARATION

I hereby affirm, under penalty of perjury, that I am licenced under the provisions of Chapter 9 (starting with Section 7000) of Division 3 o fthe Bus. & Prof. code , and that my license is in full force and effect.

License Class C-10 License No. 280420 Contractor's Signature Paul Mustoe Date 6-29-00

OWNER - BUILDER DECLARATION

As the property owner and builder of the proposed project ('owner-builder') you are the responsible party of record on this permit. Building permits are not required to be signed by property owners unless they are personally performing their own work. If your work is being performed by someone other than yourself, you may protect yourself from possible liability if that person applies for the proper permit in his or her name. Contractors are required by law to be licensed and bonded by the State of Calfornia and to have a business license from the City of Glendale. They are also required by law to put their license number on all permits for which they apply. If you plan to do your own work, with the exception of various trades that you plan to subcontract, you should be aware that if you employ or otherwise engage any persons other than your immediate family, and the work (including materials and other costs) is $200 or more for the entire project, and such persons are not licensed as contractors or subcontractors, then you may be an employer. If you are an employer, you must register with the state and federal govemment as an employer and you are subject to several obligations including state and federal income tax withholding, federal social security taxes, workers compensation insurance, disability insurance costs, and unemployment compensation contributions. There may be financial risks for you if you do not carry out these obligations, and these risks are especially serious with respect to workers' compensation insurance. For more specific information about your obligations under federal law, contact the Internal Revenue Service (and, if you wish, the U.S. Small Business Administration). For more specific information about your obligations under state law, contact the Department of Benefit Payments and the Division of Industrial Accidents. If the structure is intended for sale, property owners who are not licensed contractors are allowed to perform their work personally or through their own employees, without a licensed contractor or subcontractor, only under limited conditions. A frequent practice of unlicensed persons professing to be contractors is to secure an 'owner-builder' building permit, erroneously implying that the property owner is providing his or her own labor and material personally. Information about licensed contractors may be obtained by contacting the Contractors' State License Board in your community or at 1020 N Street, Sacramento, California 95814. Note: The current mailing address of the Contractors State License Board is P.O. Box 26000, Sacramento, California 95826.

Section 7031.5 of the Bus. & Prof. Code requires the permit applicant to sign a statement above or claim exemption from the Contractor's license Law and state the basis for such exemption. Violations of this section subjects the applicant to a civil penalty of not more than five hundred dollars ($500). I hereby affirm that I have read the paragraph above and willfully accept the responsibility of an owner-builder. I further affirm, under penalty of perjury, that I am exempt from the Contractor's License Law for the following reason:

_____ INITIAL I, as owner of the property, or my employees with wages as their sole compensation, will do the work, and the structure is not intended or offered for sale (Sec. 7044, Business and Professions Code: The Contractors License Law does not apply to an owner of property who builds or improves thereon, and who does such work himself or herself or through his or her own employees, provided that the improvements are not intended or offered for sale. If, however, the building or improvement is sold within one year of completion, the owner-builder will have the burden of proving that he or she did not build or improve for the purpose of sale.).

_____ INITIAL I, as owner of the property, am exclusively contracting with licensed contractors to construct the project (Sec. 7044, Business and Professions Code: The Contractors License Law does not apply to an owner of property who builds or improves thereon, and who contracts for the projects with a contractor(s) licensed pursuant to the Contractors License Law.). I have or plan to contract with the following person (company) to provide the proposed construction:

Name_____ Address_____ Phone_____ Contractors Lic. No._____

_____ INITIAL I, as owner of the property, plan to provide portions of the work but I have or plan to contract with the following person(s) /(company(ies)) to provide the work indicated.

Name_____ Address_____ Phone_____ Type of work_____

Name_____ Address_____ Phone_____ Type of work_____

Name_____ Address_____ Phone_____ Type of work_____

I am exempt under Section _____ of the Bus. and Prof. Code for the following reason:_____

_____ INITIAL

Name of Property Owner _____ Signature _____ Date _____

WORKERS COMPENSATION DECLARATION

_____ INITIAL I have and will maintain a certificate of consent to self-insure for workers' compensation, as provided for by Section 3700 of the Labor Code, for the performance of the work for which this permit is issued.

_____ INITIAL I have and will maintain workers' compensation insurance, as required by Section 3700 of the Labor Code, for the performance of the work for which this permit is issued. My workers'compensation insurance carrier and policy number are:

Carrier:_____ Policy Number_____ Expiration Date_____

(This section need not be completed if the permit is for one hundred dollars ($100) or less)

PM INITIAL I certify that in the performance of the work for which this permit is issued, I shall not employ any person in any manner so as to become subject to the workers' compensation laws of California, and agree that if I should become subject to the workers' compensation provisions of Section 3700 of the Labor Code, I shall forthwith comply with those provisions.

Print Name Paul Mustoe Signature Paul Mustoe Date 6-29-00

☒ CONTRACTOR
☐ OWNER
☐ AGENT

WARNING: FAILURE TO SECURE WORKERS' COMPENSATION COVERAGE IS UNLAWFUL, AND SHALL SUBJECT AN EMPLOYER TO CRIMINAL PENALTIES AND CIVIL FINES UP TO ONE HUNDRED THOUSAND DOLLARS ($100,000), IN ADDITION TO THE COST OF COMPENSATION, DAMAGES AS PROVIDED FOR IN SECTION 3706 OF THE LABOR CODE, INTEREST, AND ATORNEY'S FEES.

ASBESTOS NOTIFICATION

☐ I declare that notification of asbestos removal is not applicable to this project. ☐ A notification letter has or will be sent to the AQMD or EPA. _____ SIGNATURE

CONSTRUCTION LENDING AGENCY

I hereby affirm under penalty of perjury that there is a construction lending agency for the performance or the work for which this permit is issued (Sec. 3097, Civil Code).

Lender's Name_____ Lender's Address_____ Phone_____

FINAL DECLARATION

I certify that I have read this application and state that the above information is correct. I agree to comply with all city and county ordinances and state laws relating to building construction, and hereby authorize representatives of the City of Glendale to enter upon the above-mentioned property for inspection purposes.

Print Name Paul Mustoe Signature Paul Mustoe Date 6-29-00

☒ CONTRACTOR
☐ OWNER
☐ AGENT

APPLICATION FOR ELECTRICAL PERMIT

City of Glendale
Permit Services Center

Permit No. Be20000874
Accepted by: AG
Receipt No. 0017

MS8 Room 101 633 E. Broadway at Glendale Avenue (818) 548-3200

Please print legibly in ink and complete all applicable spaces.
A double fee will be charged if work is started before a permit is pulled.

Job Address 5420 San Fernando Rd | Date 6-29-00

Contractor/Company PAUL MUSTOE
Mailing Address 3326 MONROE ST
City CARLSBAD State CA Zip 92008
Telephone 760-720-3758 Emergency No. _____
Contractor's City License No. _____ Expires on _____
State License No. 280420 Expires on 5-31-02
Workmen's Comp. Expires on — Exempt

Property Owner's Name PBC
Mailing Address 5420 SAN FERNANDO RD.
City Glendale State CA Zip 91209
Telephone 240 - 2060

CONTRACTOR'S EXEMPTION DECLARATION

I certify that I am exempt from the "License Required" provisions of the Contractor License Law. (State Basis of Exemption)

_____

If I should become subject to the Workmen's Compensation provisions of the Labor Code of California, I will forthwith comply with provisions of Sec. 3700 or my permit will be deemed revoked.

6-29-00 Paul Mustoe
Date Signature of Exempt Individual

DECLARATION OF OWNER

I am the bonafide owner of the building described in the foregoing application: Said building is a single family dwelling used exclusively for living purposes except for the usual accessory buildings in conjunction with such dwelling: Said living quarters are occupied or will be occupied by the under signed. I will personally purchase all materials and will perform all labor in connection with the foregoing permit. I declare under penalty of perjury that the foregoing is true and correct.

_____
Date Signature of the Owner/Builder

THIS PERMIT IS FOR:

☐ New Bldg. ☒ Existing Bldg.
☐ No Service Change ☐ Reconnect or Reseal

Totals shown below must be submitted in diagram on back of this application or on separate greensheet on site when Rough Electrical Inspection is requested.

Branch Circuits:
First Ten _____
Eleven to Forty _____
Each Additional over Forty _____

Quantity	HP - KW - KVA Over	Incl.	Actual	Phase 1	3	Unit Cost
	0	1				
	1	5				
	5	20				
	20	50				
	50	100				

12 Adding Outlets
_____ Cellular Floor Raceway @ _____ per 100ft.
_____ Distribution Panel, Overcurrent Device @ _____ each
_____ Switchboard - Voltage
_____ Service - Voltage _____
Amperage _____
_____ Temp. Service or Temp. Lighting
_____ Private Swimming Pool
_____ Miscellaneous

Specify Number of:
Motors _____ Welder _____ Water Heater _____
Transformers _____ Range _____ Heating Appl. _____
Dryer _____ Misc. Equip. or Appl. _____

I hereby certify that I have read this application and state that the information is correct. I agree to comply with all City and County ordinances and State laws relating to this type of construction, whether specified herein or not. I hereby authorize representatives of the City to enter upon the above mentioned property for purposes of inspecting the work permitted. "I certify that in the performance of the work for which this permit is issued I shall not employ any persons in any manner so as to become subject to the workmen's compensation laws of California." This permit becomes null and void if work is not commenced within 180 days, or if work is suspended or abandoned for a period of 90 days at any time after work is commenced.

Date 6-29-00
Driver's License No. [redacted]


Paul Mustoe
Signature of Property Owner/Contractor

SHOW COMPLETE WIRING DIAGRAM IN SPACE PROVIDED BELOW

(For larger projects attach full Electrical Plan)

PRC

CONFERANCE ROOM

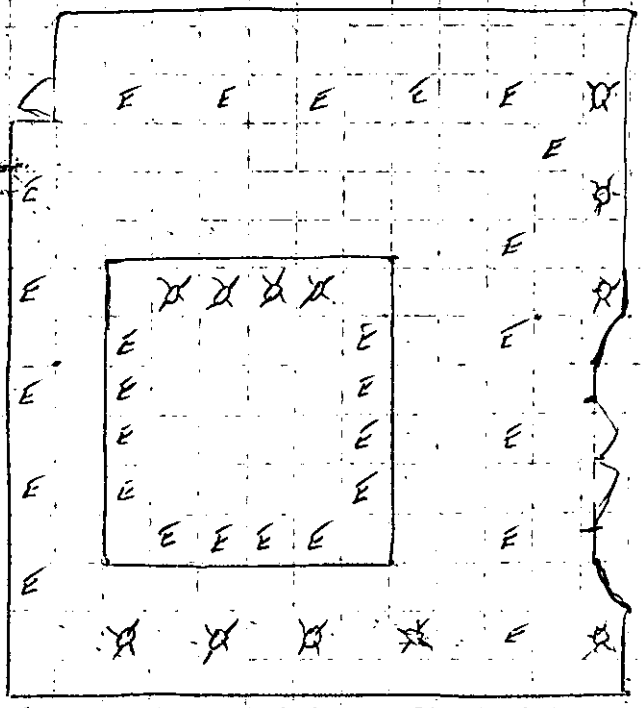

12 - ✳ NEW LIGHTS ADDED

ADDRESS ~~a 5420 SanFernandoRd~~

BE20000874

CORRECTIONS & PARTIAL INSPECTIONS

INSPECTIONS	APPROVED BY	DATE
Presite		
Shoring		
Setback & Yards		
Ufer		
Trench & Forms Reinforcing Survey		
Setback & Elevation Survey		
OK to Pour Footings		

DO NOT POUR FOOTINGS UNTIL ABOVE IS APPROVED

Underground Hydro		
Underground Plush		
Heat or Refrigeration Groundwork		
Electrical Groundwork		
Plumbing Groundwork		
Gas Piping Groundwork		
Under Floor Insulation		
First Floor Joists		
OK to Pour Slab Floor		

DO NOT POUR CONCRETE FLOOR SLAB OR COVER FIRST FLOOR JOISTS UNTIL ABOVE IS APPROVED

Rough Electric		
Rough Plumbing		
Ducts		
Rough Heating or Refrig.		
Rough Gas Piping		
Roof Sheating (Commercial Only)		
Rough Framing & Roof		
Alarm Rough		
Overhead Hydro		
Fire Sprinkler Weld Insp.		
Insulation		
OK To Cover		

DO NOT COVER UNTIL ABOVE IS APPROVED

INSPECTIONS	APPROVED BY	DATE
Lathing Interior ☐ Exterior ☐		
Drywall		
Brown Coat Interior ☐ Exterior ☐		
Sewer-Septic Tank - Cesspool		
Final Gas		
Final Plumbing		
Final Electrical	DM 6/30/00 T-Bar ceiling down wires	
Final Heating or Refrigeration		
Energy Final		
Landscape Final		
Grading Final		
Final-Engineering		
Final Sprinkler		
Final Central Station		
Final Fire Alarm		
F.P.U. Final		
Final Building Inspection		

OCCUPANCY OF THIS BUILDING BEFORE ALL FINAL INSPECTIONS ARE MADE IS VIOLATION OF THE CITY OF GLENDALE MUNICIPAL CODE

INSPECTIONS	APPROVED BY	DATE

98

5426 SFR

CITY OF GLENDALE
PERMIT SERVICES CENTER
633 E. BROADWAY
MSB ROOM 101
GLENDALE CA 91206-4453
(818) 548-3200

PERMIT NBR: E10069934
PROJECT NBR:

ELECTRICAL PERMIT

APPLIC DATE: 02/03/98
ISSUE DATE: 02/03/98

IMPROVEMENT TYPE.: ALTERATION
USE TYPE.....: COMMERCIAL
PROPOSED WORK....: ALTERATION
PROPSD WORK LINE1: 6 OUTLETS.
PROPSD WORK LINE2:

COMMERCIAL

BUILDING ADDRESS:
5426 SAN FERNANDO RD
GLENDALE CA 91203

OWNER INFORMATION:
TROSTORFF,RUTH G TR ET AL
9401 WILSHIRE BLVD 9
BEVERLY HILLS CA 90212

PROPERTY DESCRIPTION: 5638-0018-0032
*LOT COM AT INTERSECTION OF NE LINE OF SAN FERNANDO RD WITH N LINE OF TR NO 5469 TH NW ON SD NE LINE AND E ON S LINE OF MILFORD ST TO W LINE OF TR NO SEE ASSESSOR MAPBOOK FOR MISSING PORTION NO 3784 AND POR OF WEST GLENDALE

WORKERS COMP. EXEMPT: Y ZONING:
WORKERS COMP. EXP DATE:

WK:(818) 549-7770 HM:
APPL: ROBERT MYERS
DR. # [redacted]
CONTRACTOR INFORMATION:
MYERS ELECTRIC
134 S. PARKWOOD AVE
PASADENA CA 91107-
PHONE:
CITY LICENSE: ELE02009
STATE LICENSE:
LICENSEE: MYERS ELECTRIC
PHONE: (626) 793-2112

========== DESCRIPTION OF WORK ==========

NBR OUTLETS ADDED.....6 BRANCH CIR. 1-10.....2

==========SERVICE SIZE==========
SERVICE EQUIPMENT AMPS/VOLT

=====FIXTURE COUNTS======
OUTLETS

==========EQUIPMENT==========
MOTORS WATER HEATER
TRANSFORMERS MISC. EQ. OR
HEATING APPL.

==========COMMENTS==========

WORK ON THIS PERMIT MUST COMMENCE WITHIN 180 DAYS FROM DATE OF ISSUANCE O PERMIT BECOMES VOID.

WORK IS TO BE LIMITED TO THAT STATED ON THIS PERMIT. ALL WORK MUST BE DONE IN ACCORDANCE WITH THE CITY OF GLENDALE CODE AND THE RULES OF THIS DEPARTMENT. WORK MUST BE DONE BY THE LICENSEE OR EMPLOYEES UNDER LICENSEE'S DIRECT SUPERVISION. CONCEALED WORK MUST BE INSPECTED BEFORE CLOSE-IN.

ROUGH ..... CUT-IN ..... FINAL .....

FEE: $ 42.90

THIS IS TO CERTIFY THAT PERMIT IS GRANTED THIS DATE: .....

FOR INSPECTIONS
CALL 818 548-4830

.....FOR PERMIT SERVICES ADMINISTRATOR.....

PW-PSC-2 (REV. 3/92)

INSPECTION RECORD

PRESERVE THIS RECORD OF YOUR BUILDING INSPECTIONS

This card must be posted in a conspicuous place at or near the main entrance to the new building, addition or alteration during foundation and framing construction.

When the building is framed this card may be posted at the electric meter service box or the garage and must always be available to the building inspector.

The issuance of a building permit does not authorize the installation of mechanical work such as plumbing, electrical, heating or refrigeration which requires a separate plumbing, electrical, heating or refrigeration permit.

Building permits shall expire on the **one hundred eightieth (180)** day from date of issuance if the work permitted thereunder has not been commenced. Such permit shall also expire if the building or work authorized by such permit is suspended or abandoned for a period of **180** days at any time after work commences.

INSPECTIONS

INSPECTIONS	APPROVED BY	DATE
PRESITE		
SHORING		
SETBACK AND YARDS		
UFER		
TRENCH AND FORMS REINFORCING STEEL		
SETBACK & ELEVATION SURVEY		
O.K. TO POUR FOOTINGS		

DO NOT POUR FOOTINGS UNTIL ABOVE IS APPROVED

UNDERGROUND HYDRO		
UNDERGROUND FLUSH		
HEAT OR REFRIG. GROUNDWORK		
ELECTRICAL GROUNDWORK		
PLUMBING GROUNDWORK		
GAS PIPING GROUNDWORK		
UNDER FLOOR INSULATION		
FIRST FLOOR JOISTS		
O.K. TO POUR SLAB FLOOR		

DO NOT POUR CONCRETE FLOOR SLAB OR COVER FIRST FLOOR JOISTS UNTIL ABOVE IS APPROVED

INSPECTIONS	APPROVED BY	DATE
ROUGH ELECTRIC	KM	3/16-'98
ROUGH PLUMBING		
DUCTS		
ROUGH HEATING OR REFRIGERATION		
ROUGH GAS PIPING		
ROOF SHEATHING (Commercial Only)		
ROUGH FRAMING AND ROOF		
ALARM ROUGH		
OVERHEAD HYDRO		
FIRE SPRINKLER WELD INSPECTION		
INSULATION		
O.K. TO COVER		

DO NOT COVER UNTIL ABOVE IS APPROVED

LATHING Interior ☐ Exterior ☐		
DRYWALL		
BROWNCOAT Interior ☐ Exterior ☐		
SEWER SEPTIC TANK-CESSPOOL		
FINAL GAS		
FINAL PLUMBING		
FINAL ELECTRICAL	EXPIRES	9/2-'00
FINAL HEATING OR REFRIGERATION		
ENERGY FINAL		
LANDSCAPE FINAL		
GRADING FINAL		
FINAL ENGINEERING		
FINAL SPRINKLER		
FINAL CENTRAL STATION		
FINAL FIRE ALARM		
F.P.B. FINAL		
FINAL BUILDING INSPECTION		

CORRECTIONS & PARTIAL INSPECTIONS

INSPECTIONS	APPROVED BY	DATE
HARD CEILING LIGHTS.		
NEVER CALL FOR FINAL INSPECTION		

APPLICATION FOR ELECTRICAL PERMIT

City of Glendale
Permit Services Center

Permit No. E/0069934
Accepted by: D.L.P.
Receipt No. _____

MSB Room 101 633 E. Broadway at Glendale Avenue (818) 548-3200

Please print legibly in ink and complete all applicable spaces.
A double fee will be charged if work is started before a permit is pulled.

Job Address 5426 SAN FERNANDO Rd | Date 2/3/98

Contractor/Company MYERS ELECTRIC
Mailing Address 134 S PARKWOOD AVE
City PASADENA State CA Zip 91107
Telephone 626-795-2112 Emergency No. _____
Contractor's City License No. ELE 2009 Expires on 1-1-99
State License No. 634795/C10 Expires on 1/31/00
Workmen's Comp. Expires on N/A EXEMPT

Property Owner's Name LOCKHEED AEROSPACE
Mailing Address 5426 SAN FERNANDO Rd
City GLENDALE State CA Zip _____
Telephone (818) 549-7770

CONTRACTOR'S EXEMPTION DECLARATION

I certify that I am exempt from the "License Required" provisions of the Contractor License Law. (State Basis of Exemption)

_____

If I should become subject to the Workmen's Compensation provisions of the Labor Code of California, I will forthwith comply with provisions of Sec. 3700 or my permit will be deemed revoked.

X 2/3/98 _____
Date Signature of Exempt Individual

DECLARATION OF OWNER

I am the bonafide owner of the building described in the foregoing application: Said building is a single family dwelling used exclusively for living purposes except for the usual accessory buildings in conjunction with such dwelling: Said living quarters are occupied or will be occupied by the under signed. I will personally purchase all materials and will perform all labor in connection with the foregoing permit. I declare under penalty of perjury that the foregoing is true and correct.

_____
Date Signature of the Owner/Builder

THIS PERMIT IS FOR:

☐ New Bldg. ☐ Existing Bldg.
☐ No Service Change ☐ Reconnect or Reseal

Totals shown below must be submitted in diagram on back of this application or on separate greensheet on site when Rough Electrical Inspection is requested.

Branch Circuits:
First Ten 2
Eleven to Forty _____
Each Additional over Forty _____

Quantity	HP - KW - KVA			Phase		Unit Cost
	Over	Incl.	Actual	1	3	
	0	1				
	1	5				
	5	20				
	20	50				
	50	100				

6 Adding Outlets
_____ Cellular Floor Raceway @ _____ per 100ft.
_____ Distribution Panel, Overcurrent Device @ _____ each
_____ Switchboard - Voltage
_____ Service - Voltage _____
Amperage _____
_____ Temp. Service or Temp. Lighting
_____ Private Swimming Pool
_____ Miscellaneous

Specify Number of:
Motors _____ Welder _____ Water-Heater _____
Transformers _____ Range _____ Heating Appl. _____
Dryer _____ Misc. Equip. or Appl. _____

I hereby certify that I have read this application and state that the information is correct. I agree to comply with all City and County ordinances and State laws relating to this type of construction, whether specified herein or not. I hereby authorize representatives of the City to enter upon the above mentioned property for purposes of inspecting the work permitted. "I certify that in the performance of the work for which this permit is issued I shall not employ any persons in any manner so as to become subject to the workmen's compensation laws of California." This permit becomes null and void if work is not commenced within 180 days, or if work is suspended or abandoned for a period of 90 days at any time after work is commenced.

Date 2/3/98
Driver's License No. [redacted]

_____
Signature of Property Owner/Contractor

PWPSC-53 (Rev. 4/95) Printed on Recycled Paper

SHOW COMPLETE WIRING DIAGRAM IN SPACE PROVIDED BELOW

(For larger projects attach full Electrical Plan)

JOB ADDRESS

5426 San Fernando Road
NUMBER STREET

MAINTENANCE
ELECTRICAL PERMIT

BUILDING SECTION, PUBLIC WORKS DIVISION
CITY OF GLENDALE, CALIFORNIA

CONTRACTOR	TEL. NO.
Gerald W. Carson	
MAILING ADDRESS	STATE LIC. NO.
OWNER	CITY LIC. NO.
Products Research Co	
MAILING ADDRESS	TEL. NO.

DESCRIPTION OF WORK

☐ NEW BLDG. ☐ EXIST. BLDG. ☐ NO SERV. CHANGE ☐ RECONNECT OR RESEAL

FEE COMPUTATION

NOTE! TOTALS SHOWN BELOW MUST BE SUBMITTED IN DIAGRAM ON SEPARATE WORK SHEET PROVIDED FOR THIS PURPOSE.

BRANCH CIRCUITS

FIRST TEN _____

ELEVEN TO FORTY _____

ADDITIONAL _____ **FEE** .....

MOTORS _____ WELDER _____

TRANSFORMERS _____ RANGE _____

HEATING APPL. _____ DRYER _____

WATER HTR. _____ MISC. EQ. or APPL. _____

QUAN.	HP - KW - KVA OVER	INCL.	ACTUAL	PHASE 1	PHASE 3	UNIT COST	FEE
	0	1					
	1	5					
	5	20					
	20						

CK. MO. CASH NOTE: WHEN PROPERLY VALIDATED IN THIS SPACE, THIS FORM CONSTITUTES AN ELECTRIC PERMIT TO DO THE WORK DESCRIBED HEREON.

May 1970

_____ ADDING OUTLETS _____

_____ CELLULAR FLOOR RACEWAY @ _____ PER 100 FT. _____

_____ DISTRIBUTION PANEL, OVERCURRENT DEVICE @ _____ ea. _____

_____ SWITCHBOARD – VOLTAGE _____

_____ SERVICE –VOLTAGE _____ , AMPERAGE _____

_____ TEMP. SERVICE OR TEMP. LIGHTING

_____ PRIVATE SWIMMING POOL _____

_____ MISCELLANEOUS _____

NO WORK DONE

I have carefully read and examined the above application and know the same to be true and correct. All provisions of the Laws and Ordinances governing this type of construction will be complied with whether mentioned herein or not. No person shall be employed in violation of the Labor Code of the State of California.

~~PERMIT FEE @~~

~~INVESTIGATION FEE~~

TOTAL FEE

SIGNATURE OF CONTRACTOR OR AUTHORIZED AGENT

FORM B-53

CANCELLED

INSPECTION RECORD

BASIC INSPECTIONS

ITEM	INSPECTOR	DATE
GROUND WORK		
ROUGH		
FIXTURES		
RELEASE TO PUBLIC SERVICE		
FINAL		

PARTIAL OR MISC. INSPECTIONS

JOB ADDRESS

5426 SAN FERNANDO RD
NUMBER STREET

APPLICATION FOR AN

MAINTENANCE

BUILDING SECTION, PUBLIC WORKS DIVISION
CITY OF GLENDALE, CALIFORNIA

Cancelled

CONTRACTOR PRODUCTS RESEARCH CO. | TEL. NO. 246-1631
MAILING ADDRESS 5426 SAN FERNANDO RD | STATE LIC. NO.
OWNER PRODUCTS RESEARCH CO. LTD | CITY LIC. NO. 1568
MAILING ADDRESS 5426 SAN FERNANDO RD | TEL. NO. 246-1631

DESCRIPTION OF WORK

☐ NEW BLDG. ☒ EXIST. BLDG. ☐ NO SERV. CHANGE ☐ RECONNECT OR RESEAL | USE ZONE

FEE COMPUTATION

NOTE! TOTALS SHOWN BELOW MUST BE SUBMITTED IN DIAGRAM ON SEPARATE WORK SHEET PROVIDED FOR THIS PURPOSE.

..... FIXTURES .....

4 OUTLETS, BASE PLUGS, SWITCHES .....

FIRST TEN @ 25 EACH 1-00

ADDITIONAL @ _____ EACH .....

MOTORS

QUAN.	OVER	INCL.	ACTUAL HP	UNIT COST	FEE
24	0	1 HP	.5	@ .75 EA.	18-00
	1 HP	5 HP		@ "	
	5 HP	20 HP		@ "	
	20 HP	50 HP		@ "	
	50 HP	UP		@ "	

TOTAL AIR COND. H. P. 4.5 SUB TOTAL → 19-00

_____ RANGE, OR OVEN OUTLETS @ _____ EACH

1 TRANSFORMERS OR ~~RECTIFIERS~~ 45 KVA @ _____ PER KVA 4-02

_____ HEATING ELEMENTS OVER 1650 WATTS @ _____ EACH

6 ~~AIR CONDITIONER~~, PLUGS @ 1-50 EACH WATER 9-00

_____ CLOTHES DRYER @ _____ EACH

1 MISCELLANEOUS 100 AMP CIRCUIT BREAKER PANEL 3-00

I have carefully read and examined the above application and know the same to be true and correct. All provisions of the Laws and Ordinances governing this type of construction will be complied with whether mentioned herein or not. No person shall be employed in violation of the Labor Code of the State of California.

~~PERMIT FEE @~~ ~~2.00~~

SUPPLEMENTARY PERMIT FEE @ .50

INVESTIGATION FEE

TOTAL FEE $35-00

D. Rodgers 1568
SIGNATURE OF CONTRACTOR OR AUTHORIZED AGENT

FORM B-53

PERMANENT

35.00 -
98112 SEP 10 65 EL
CK. NO. CASH NOTE: WHEN PROPERLY VALIDATED IN THIS SPACE, THIS FORM CONSTITUTES AN ELECTRIC PERMIT TO DO THE WORK DESCRIBED HEREON.
MONTH OF AUGUST 1965

INSPECTION RECORD

BASIC INSPECTIONS

ITEM	INSPECTOR	DATE
GROUND WORK		
ROUGH		
FINISH		9/13/65
FIXTURES		
FINAL RELEASE TO PUBLIC SERV.		

PARTIAL OR MISC. INSPECTIONS

UNSUCCESSFUL TRIPS

RECORD INFORMATION

O.H.	U.G.	TEMP. POWER POLE	NO. OF METERS

LITE ____ WIRE	PWR ____ PHASE	HEAT ____ KW

RANGE	OVEN	TABLE TOP	W. HTR.	DRYER

OTHER RES. APPLIANCES OVER 2 KW.

TOTAL KW OR HP.	TOTAL HP.
____ S Φ	____ 3 Φ

JOB ADDRESS

5426 SAN FERNANDO RD.

NUMBER STREET

APPLICATION FOR AN COMPLETED

MAINTENANCE

BUILDING SECTION, PUBLIC WORKS DIVISION

CITY OF GLENDALE, CALIFORNIA

CONTRACTOR PRODUCTS RESEARCH CO.	TEL. NO. 246-1631
MAILING ADDRESS 5426 SAN FERNANDO RD.	STATE LIC. NO.
OWNER PRODUCTS RESEARCH CO LTD.	CITY LIC. NO. 1191
MAILING ADDRESS 5426 SAN FERNANDO RD	TEL. NO. 246-1631

DESCRIPTION OF WORK

☐ NEW BLDG. ☒ EXIST. BLDG. ☐ NO SERV. CHANGE ☐ RECONNECT OR RESEAL | USE ZONE

FEE COMPUTATION

NOTE! TOTALS SHOWN BELOW MUST BE SUBMITTED IN DIAGRAM ON SEPARATE WORK SHEET PROVIDED FOR THIS PURPOSE.

..... FIXTURES .....

7 ..... OUTLETS, BASE PLUGS, SWITCHES .....

FIRST TEN @ 25¢ EACH 1-75

ADDITIONAL @ _____ EACH .....

MOTORS

QUAN.	OVER	INCL.	ACTUAL HP	UNIT COST	FEE
	0	1 HP		@ EA.	
	1 HP	5 HP		@ "	
1	5 HP	20 HP	7½	@ "	3-00
	20 HP	50 HP		@ "	
	50 HP	UP		@ "	

TOTAL AIR COND. H. P. [ ] SUB TOTAL → 4-75

_____ RANGE, OR OVEN OUTLETS @ _____ EACH _____

_____ TRANSFORMERS OR RECTIFIERS _____ KVA @ _____ PER KVA _____

_____ HEATING ELEMENTS OVER 1650 WATTS @ _____ EACH _____

_____ AIR CONDITIONER, PLUGS @ _____ EACH _____

_____ CLOTHES DRYER @ _____ EACH _____

_____ MISCELLANEOUS _____

DISTRIBUTION PANEL 20

100 AMP SERVICE ENTRANCE 1-50

I have carefully read and examined the above application and know the same to be true and correct. All provisions of the Laws and Ordinances governing this type of construction will be complied with whether mentioned herein or not. No person shall be employed in violation of the Labor Code of the State of California.

D.O. Rodger. / Agent

SIGNATURE OF CONTRACTOR OR AUTHORIZED AGENT

~~PERMIT FEE~~ @ ~~0.00~~

~~SUPPLEMENTARY PERMIT FEE @ .50~~

~~INVESTIGATION FEE~~

TOTAL FEE 6-45

FORM B-53

PERMANENT

CK. MO. CASH NOTE: WHEN PROPERLY VALIDATED IN THIS SPACE, THIS FORM CONSTITUTES AN ELECTRIC PERMIT TO DO THE WORK DESCRIBED HEREON.

99888 OCT 18 65 EL 6.45

Month of Sept 1965

INSPECTION RECORD
BASIC INSPECTIONS

ITEM	INSPECTOR	DATE
GROUND WORK		
ROUGH		
FINISH	[illegible]	10/19/65
FIXTURES	[illegible]	
FINAL RELEASE TO PUBLIC SERV.	[illegible]	"

PARTIAL OR MISC. INSPECTIONS

UNSUCCESSFUL TRIPS

RECORD INFORMATION

O.H.	U.G.	TEMP. POWER POLE	NO. OF METERS

LITE ____ WIRE	PWR ____ PHASE	HEAT ____ KW

RANGE	OVEN	TABLE TOP	W. HTR.	DRYER

OTHER RES. APPLIANCES OVER 2 KW.

TOTAL KW OR HP.	TOTAL HP.
____ S Φ	____ 3 Φ

JOB ADDRESS

5426 SAN FERNANDO ROAD

NUMBER STREET

APPLICATION FOR AN

ELECTRICAL PERMIT

BUILDING SECTION, PUBLIC WORKS DIVISION

Maintenance

CONTRACTOR PRODUCTS RESEARCH CO LTD — TEL. NO. 246-1631

MAILING ADDRESS 5426 SAN FERNANDO RD — STATE LIC. NO.

OWNER PRODUCTS RESEARCH CO LTD — CITY LIC. NO.

MAILING ADDRESS 5426 SAN FERNANDO RD — TEL. NO. 246-1631

DESCRIPTION OF WORK

☐ NEW BLDG. ☐ EXIST. BLDG. ☐ NO SERV. CHANGE ☐ RECONNECT OR RESEAL — USE ZONE

FEE COMPUTATION

NOTE! TOTALS SHOWN BELOW MUST BE SUBMITTED IN DIAGRAM ON SEPARATE WORK SHEET PROVIDED FOR THIS PURPOSE.

..... FIXTURES .....

..... OUTLETS, BASE PLUGS, SWITCHES .....

FIRST TEN @ _____ EACH .....

ADDITIONAL @ _____ EACH .....

MOTORS

QUAN.	OVER	INCL.	ACTUAL HP	UNIT COST	FEE
	0	1 HP		@ EA.	
	1 HP	5 HP		@ "	
	5 HP	20 HP		@ "	
	20 HP	50 HP		@ "	
	50 HP	UP		@ "	

TOTAL AIR COND. H. P. _____ SUB TOTAL →

_____ RANGE, OR OVEN OUTLETS @ _____ EACH _____

_____ TRANSFORMERS OR RECTIFIERS _____ KVA @ _____ PER KVA _____

_____ HEATING ELEMENTS OVER 1650 WATTS @ _____ EACH _____

_____ AIR CONDITIONER, PLUGS @ _____ EACH _____

_____ CLOTHES DRYER @ _____ EACH _____

_____ MISCELLANEOUS _____

NO WORK DONE

OCTOBER 1965

CK. MO. CASH NOTE: WHEN PROPERLY VALIDATED IN THIS SPACE, THIS FORM CONSTITUTES AN ELECTRIC PERMIT TO DO THE WORK DESCRIBED HEREON.

I have carefully read and examined the above application and know the same to be true and correct. All provisions of the Laws and Ordinances governing this type of construction will be complied with whether mentioned herein or not. No person shall be employed in violation of the Labor Code of the State of California.

D. Rodgers Jr.

SIGNATURE OF CONTRACTOR OR AUTHORIZED AGENT

~~PERMIT FEE @~~ 2.00

~~SUPPLEMENTARY PERMIT FEE @ .50~~

~~INVESTIGATION FEE~~

TOTAL FEE Nil

FORM B-53

PERMANENT

INSPECTION RECORD
BASIC INSPECTIONS

ITEM	INSPECTOR	DATE
GROUND WORK		
ROUGH		
FINISH		
FIXTURES		
FINAL RELEASE TO PUBLIC SERV.		

PARTIAL OR MISC. INSPECTIONS

UNSUCCESSFUL TRIPS

RECORD INFORMATION

O.H.	U.G.	TEMP. POWER POLE	NO. OF METERS

LITE_____WIRE | PWR_____PHASE | HEAT_____KW

RANGE	OVEN	TABLE TOP	W. HTR.	DRYER

OTHER RES. APPLIANCES OVER 2 KW.

TOTAL KW OR HP.	TOTAL HP.
_____ S Φ	_____ 3 Φ

JOB ADDRESS

5426 San Fernando Road
NUMBER STREET

MAINTENANCE ELECTRICAL PERMIT

BUILDING SECTION, PUBLIC WORKS DIVISION
CITY OF GLENDALE, CALIFORNIA

CONTRACTOR: Gerald W. Carson — TEL. NO.:

MAILING ADDRESS: 5426 SAN FERNANDO Rd. — STATE LIC. NO.:

OWNER: Products Research — CITY LIC. NO.:

MAILING ADDRESS: — TEL. NO.:

DESCRIPTION OF WORK

☐ NEW BLDG. ☐ EXIST. BLDG. ☐ NO SERV. CHANGE ☐ RECONNECT OR RESEAL — USE ZONE

FEE COMPUTATION

NOTE! TOTALS SHOWN BELOW MUST BE SUBMITTED IN DIAGRAM ON SEPARATE WORK SHEET PROVIDED FOR THIS PURPOSE.

..... FIXTURES .....

..... OUTLETS, BASE PLUGS, SWITCHES

FIRST TEN @ _____ EACH .....

ADDITIONAL @ _____ EACH .....

MOTORS

QUAN.	OVER	INCL.	ACTUAL HP	UNIT COST	FEE
	0	1 HP		@ ,EA.	
	1 HP	5 HP		@ "	
	5 HP	20 HP		@ "	
	20 HP	50 HP		@ "	
	50 HP	UP		@ "	

TOTAL AIR COND. H. P. _____ SUB TOTAL →

_____ RANGE, OR OVEN OUTLETS @ _____ EACH

_____ TRANSFORMERS OR RECTIFIERS _____ KVA @ _____ PER KVA

_____ HEATING ELEMENTS OVER 1650 WATTS @ _____ EACH

_____ AIR CONDITIONER, PLUGS @ _____ EACH

_____ CLOTHES DRYER @ _____ EACH

_____ MISCELLANEOUS _____

NO WORK DONE.

July, 1966

CK. MO. CASH NOTE: WHEN PROPERLY VALIDATED IN THIS SPACE, THIS FORM CONSTITUTES AN ELECTRIC PERMIT TO DO THE WORK DESCRIBED HEREON.

I have carefully read and examined the above application and know the same to be true and correct. All provisions of the Laws and Ordinances governing this type of construction will be complied with whether mentioned herein or not. No person shall be employed in violation of the Labor Code of the State of California.

D. Rodger.
SIGNATURE OF CONTRACTOR OR AUTHORIZED AGENT

~~PERMIT FEE @~~ ~~2.00~~

~~SUPPLEMENTARY PERMIT FEE @ .50~~

~~INVESTIGATION FEE~~

TOTAL FEE

FORM B-53 **PERMANENT**

INSPECTION RECORD
BASIC INSPECTIONS

ITEM	INSPECTOR	DATE
GROUND WORK		
ROUGH		
FINISH		
FIXTURES		
FINAL RELEASE TO PUBLIC SERV.		

PARTIAL OR MISC. INSPECTIONS

UNSUCCESSFUL TRIPS

RECORD INFORMATION

O.H.	U.G.	TEMP. POWER POLE	NO. OF METERS

LITE ____ WIRE	PWR ____ PHASE	HEAT ____ KW

RANGE	OVEN	TABLE TOP	W. HTR.	DRYER

OTHER RES. APPLIANCES OVER 2 KW.

TOTAL KW OR HP.	TOTAL HP.
____ S Φ	____ 3 Φ

JOB ADDRESS

5426 San Fernando Road
NUMBER STREET

MAINTENANCE ELECTRICAL PERMIT

BUILDING SECTION, PUBLIC WORKS DIVISION
CITY OF GLENDALE, CALIFORNIA

RECEIVED
JUL 1 1966

File 7/1/66

CONTRACTOR: Gerald W. Carson	TEL. NO.
MAILING ADDRESS: Products Research	STATE LIC. NO.
OWNER	CITY LIC. NO.
MAILING ADDRESS	TEL. NO.

DESCRIPTION OF WORK

☐ NEW BLDG. ☐ EXIST. BLDG. ☐ NO SERV. CHANGE ☐ RECONNECT OR RESEAL | USE ZONE

FEE COMPUTATION

NOTE! TOTALS SHOWN BELOW MUST BE SUBMITTED IN DIAGRAM ON SEPARATE WORK SHEET PROVIDED FOR THIS PURPOSE.

..... FIXTURES .....

..... OUTLETS, BASE PLUGS, SWITCHES

FIRST TEN @ _____ EACH .....

ADDITIONAL @ _____ EACH .....

MOTORS

QUAN.	OVER	INCL.	ACTUAL HP	UNIT COST	FEE
	0	1 HP		@ EA.	
	1 HP	5 HP		@ "	
	5 HP	20 HP		@ "	
	20 HP	50 HP		@ "	
	50 HP	UP		@ "	

TOTAL AIR COND. H. P. [ ] SUB TOTAL →

_____ RANGE, OR OVEN OUTLETS @ _____ EACH _____

_____ TRANSFORMERS OR RECTIFIERS _____ KVA @ _____ PER KVA _____

_____ HEATING ELEMENTS OVER 1650 WATTS @ _____ EACH _____

_____ AIR CONDITIONER, PLUGS @ _____ EACH _____

_____ CLOTHES DRYER @ _____ EACH _____

_____ MISCELLANEOUS _____

No Work Done

Month of June, 1966

CK. MO. CASH NOTE: WHEN PROPERLY VALIDATED IN THIS SPACE, THIS FORM CONSTITUTES AN ELECTRIC PERMIT TO DO THE WORK DESCRIBED HEREON.

I have carefully read and examined the above application and know the same to be true and correct. All provisions of the Laws and Ordinances governing this type of construction will be complied with whether mentioned herein or not. No person shall be employed in violation of the Labor Code of the State of California.

~~PERMIT FEE @~~ ~~2.00~~
~~SUPPLEMENTARY PERMIT FEE @ .50~~
~~INVESTIGATION FEE~~
TOTAL FEE →

E. Gebert
SIGNATURE OF CONTRACTOR OR AUTHORIZED AGENT

FORM B-53 PERMANENT

INSPECTION RECORD

BASIC INSPECTIONS

ITEM	INSPECTOR	DATE
GROUND WORK		
ROUGH		
FINISH		
FIXTURES		
FINAL RELEASE TO PUBLIC SERV.		

PARTIAL OR MISC. INSPECTIONS

UNSUCCESSFUL TRIPS

RECORD INFORMATION

O.H.	U.G.	TEMP. POWER POLE	NO. OF METERS

LITE _____ WIRE | PWR _____ PHASE | HEAT _____ KW

RANGE	OVEN	TABLE TOP	W. HTR.	DRYER

OTHER RES. APPLIANCES OVER 2 KW.

TOTAL KW OR HP.	TOTAL HP.
_____ S Φ	_____ 3 Φ

31517

JOB ADDRESS

NUM 5426 San Fernando Road

MAINTENANCE
ELECTRICAL PERMIT

BUILDING SECTION, PUBLIC WORKS DIVISION
CITY OF GLENDALE, CALIFORNIA

CONTRACTOR: Gerald W. Carson	TEL. NO.
MAILING ADDRESS: Products Research	STATE LIC. NO.
OWNER	CITY LIC. NO.
MAILING ADDRESS	TEL. NO.

DESCRIPTION OF WORK

☐ NEW BLDG. ☐ EXIST. BLDG. ☐ NO SERV. CHANGE ☐ RECONNECT OR RESEAL | USE ZONE

FEE COMPUTATION

NOTE! TOTALS SHOWN BELOW MUST BE SUBMITTED IN DIAGRAM ON SEPARATE WORK SHEET PROVIDED FOR THIS PURPOSE.

..... FIXTURES

..... OUTLETS, BASE PLUGS, SWITCHES

FIRST TEN @ _____ EACH

ADDITIONAL @ _____ EACH

RECEIVED
JUN 1 1966
ACCOUNTING

MOTORS

QUAN.	OVER	INCL.	ACTUAL HP	UNIT COST	FEE
	0	1 HP		@ EA.	
	1 HP	5 HP		@ "	
	5 HP	20 HP		@ "	
	20 HP	50 HP		@ "	
	50 HP	UP		@ "	

TOTAL AIR COND. H. P. _____ SUB TOTAL →

_____ RANGE, OR OVEN OUTLETS @ _____ EACH

_____ TRANSFORMERS OR RECTIFIERS _____ KVA @ _____ PER KVA

_____ HEATING ELEMENTS OVER 1650 WATTS @ _____ EACH

_____ AIR CONDITIONER, PLUGS @ _____ EACH

_____ CLOTHES DRYER @ _____ EACH

_____ MISCELLANEOUS "No Work Done"

Month of May, 1966

CK. MO. CASH NOTE: WHEN PROPERLY VALIDATED IN THIS SPACE, THIS FORM CONSTITUTES AN ELECTRIC PERMIT TO DO THE WORK DESCRIBED HEREON.

I have carefully read and examined the above application and know the same to be true and correct. All provisions of the Laws and Ordinances governing this type of construction will be complied with whether mentioned herein or not. No person shall be employed in violation of the Labor Code of the State of California.

E. Gelbart JMC

SIGNATURE OF CONTRACTOR OR AUTHORIZED AGENT

~~PERMIT FEE @~~	~~2.00~~
~~SUPPLEMENTARY PERMIT FEE @ .50~~	
~~INVESTIGATION FEE~~	
TOTAL FEE	

FORM B-53

PERMANENT

INSPECTION RECORD

BASIC INSPECTIONS

ITEM	INSPECTOR	DATE
GROUND WORK		
ROUGH		
FINISH		
FIXTURES		
FINAL RELEASE TO PUBLIC SERV.		

PARTIAL OR MISC. INSPECTIONS

UNSUCCESSFUL TRIPS

RECORD INFORMATION

O.H.	U.G.	TEMP. POWER POLE	NO. OF METERS

LITE _____ WIRE | PWR _____ PHASE | HEAT _____ KW

RANGE	OVEN	TABLE TOP	W. HTR.	DRYER

OTHER RES. APPLIANCES OVER 2 KW.

TOTAL KW OR HP.	TOTAL HP.
_____ S Φ	_____ 3 Φ

JOB ADDRESS

5426 San Fernando Road
NUMBER STREET

APPLICATION FOR A MAINTENANCE
ELECTRICAL PERMIT

BUILDING SECTION, PUBLIC WORKS DIVISION
CITY OF GLENDALE, CALIFORNIA

CONTRACTOR: Gerald W. Carson	TEL. NO.
MAILING ADDRESS: Products Research Co.	STATE LIC. NO.
OWNER	CITY LIC. NO. 1368
MAILING ADDRESS: 5426 SAN FERNANDO RD	TEL. NO. 246-1631

DESCRIPTION OF WORK

☐ NEW BLDG. ☒ EXIST. BLDG. ☐ NO SERV. CHANGE ☐ RECONNECT OR RESEAL | USE ZONE

FEE COMPUTATION

NOTE! TOTALS SHOWN BELOW MUST BE SUBMITTED IN DIAGRAM ON SEPARATE WORK SHEET PROVIDED FOR THIS PURPOSE.

2 FIXTURES

4 OUTLETS, BASE PLUGS, SWITCHES

FIRST TEN @ 25c EACH 1-50

ADDITIONAL @ _____ EACH

MOTORS

QUAN.	OVER	INCL.	ACTUAL HP	UNIT COST	FEE
1	0	1 HP	1/12	@ EA.	75
1	1 HP	5 HP	2	@ "	1-50
1	1 HP	~~20~~ 5 HP	3	@ "	1-50
	20 HP	50 HP		@ "	
	50 HP	UP		@ "	

TOTAL AIR COND. H. P. ____ SUB TOTAL $3.75 — 2.5

____ RANGE, OR OVEN OUTLETS @ ____ EACH

____ TRANSFORMERS OR RECTIFIERS ____ KVA @ ____ PER KVA

____ HEATING ELEMENTS OVER 1650 WATTS @ ____ EACH

____ AIR CONDITIONER, PLUGS @ ____ EACH

____ CLOTHES DRYER @ ____ EACH

____ MISCELLANEOUS

I have carefully read and examined the above application and know the same to be true and correct. All provisions of the Laws and Ordinances governing this type of construction will be complied with whether mentioned herein or not. No person shall be employed in violation of the Labor Code of the State of California.

~~PERMIT FEE~~ @	~~2.00~~
~~SUPPLEMENTARY PERMIT FEE @ .50~~	
~~INVESTIGATION FEE~~	
TOTAL FEE	$3.75 — 2.5

D. Rodger SMC
SIGNATURE OF CONTRACTOR OR AUTHORIZED AGENT

FORM B-53 **PERMANENT**

5.25 PAID 5/17/66

08800 MAY 16 66 EL

CASH NO. CASH NOTE: WHEN PROPERLY VALIDATED IN THIS SPACE, THIS FORM CONSTITUTES AN ELECTRIC PERMIT TO DO THE WORK DESCRIBED HEREON.

INSPECTION RECORD

BASIC INSPECTIONS

ITEM	INSPECTOR	DATE
GROUND WORK		
ROUGH		
FINISH		5/17/66
FIXTURES		
FINAL RELEASE TO PUBLIC SERV.		

PARTIAL OR MISC. INSPECTIONS

UNSUCCESSFUL TRIPS

RECORD INFORMATION

O.H.	U.G.	TEMP. POWER POLE	NO. OF METERS

LITE ____ WIRE	PWR ____ PHASE	HEAT ____ KW

RANGE	OVEN	TABLE TOP	W. HTR.	DRYER

OTHER RES. APPLIANCES OVER 2 KW.

TOTAL KW OR HP.	TOTAL HP.
____ S Φ	____ 3 Φ

JOB ADDRESS

5426 San Fernando Road

NUMBER STREET

RECEIVED APR 1 1966

MAINTENANCE ELECTRICAL PERMIT

BUILDING SECTION, PUBLIC WORKS DIVISION
CITY OF GLENDALE, CALIFORNIA

A/C's PAY

CONTRACTOR Gerald W. Carson	TEL. NO. 246-1631
MAILING ADDRESS 5426 SAN FERNANDO RD.	STATE LIC. NO.
OWNER PRODUCTS RESEARCH CO.	CITY LIC. NO. 1368
MAILING ADDRESS 5426 SAN FERNANDO RD	TEL. NO. 246-4631

DESCRIPTION OF WORK

☐ NEW BLDG. ☒ EXIST. BLDG. ☐ NO SERV. CHANGE ☒ RECONNECT OR RESEAL — USE ZONE

FEE COMPUTATION

NOTE! TOTALS SHOWN BELOW MUST BE SUBMITTED IN DIAGRAM ON SEPARATE WORK SHEET PROVIDED FOR THIS PURPOSE.

1 FIXTURES ~~2~~

2 OUTLETS, BASE PLUGS, SWITCHES

FIRST TEN @ 25 EACH 75

ADDITIONAL @ _____ EACH

MOTORS

QUAN.	OVER	INCL.	ACTUAL HP	UNIT COST	FEE
1	0	1 HP	1/100	@ EA.	75
1	1 HP	5 HP	1½	@ "	1-50
	5 HP	20 HP		@ "	
	20 HP	50 HP		@ "	
	50 HP	UP		@ "	

TOTAL AIR COND. H. P. ☐ SUB TOTAL → 3-00

_____ RANGE, OR OVEN OUTLETS @ _____ EACH

_____ TRANSFORMERS OR RECTIFIERS _____ KVA @ _____ PER KVA

_____ HEATING ELEMENTS OVER 1650 WATTS @ _____ EACH

_____ AIR CONDITIONER, PLUGS @ _____ EACH

_____ CLOTHES DRYER @ _____ EACH

_____ MISCELLANEOUS _____

I have carefully read and examined the above application and know the same to be true and correct. All provisions of the Laws and Ordinances governing this type of construction will be complied with whether mentioned herein or not. No person shall be employed in violation of the Labor Code of the State of California.

D. Rodgers.

SIGNATURE OF CONTRACTOR OR AUTHORIZED AGENT

~~PERMIT FEE @~~	~~2.00~~
~~SUPPLEMENTARY PERMIT FEE @ .50~~	
~~INVESTIGATION FEE~~	
TOTAL FEE	3-00

FORM B-53 PERMANENT

07727 APR 20 66 EL

CK MO. CASH NOTE: WHEN PROPERLY VALIDATED IN THIS SPACE, THIS FORM CONSTITUTES AN ELECTRIC PERMIT TO DO THE WORK DESCRIBED HEREON.

INSPECTION RECORD
BASIC INSPECTIONS

ITEM	INSPECTOR	DATE
GROUND WORK		
ROUGH		
FINISH		4/21/66
FIXTURES		
FINAL RELEASE TO PUBLIC SERV.		

PARTIAL OR MISC. INSPECTIONS

UNSUCCESSFUL TRIPS

RECORD INFORMATION

O.H.	U.G.	TEMP. POWER POLE	NO. OF METERS

LITE _____ WIRE | PWR _____ PHASE | HEAT _____ KW

RANGE	OVEN	TABLE TOP	W. HTR.	DRYER

OTHER RES. APPLIANCES OVER 2 KW.

TOTAL KW OR HP.	TOTAL HP.
_____ S Φ	_____ 3 Φ

JOB ADDRESS

5426 San Fernando Road
NUMBER STREET

APPLICATION FOR AN

ELECTRICAL PERMIT

BUILDING AND ~~MAINTENANCE~~ DIVISION

CITY OF GLENDALE, CALIFORNIA

061075

MAR 14 66 EL

CONTRACTOR: PRODUCTS RESEARCH CO. | TEL. NO.:

MAILING ADDRESS: 5426 SAN FERNANDO RD | STATE LIC. NO.:

OWNER | CITY LIC. NO.:

MAILING ADDRESS | TEL. NO.:

DESCRIPTION OF WORK

☐ NEW BLDG. ☒ EXIST. BLDG. ☐ NO SERV. CHANGE ☐ RECONNECT OR RESEAL | USE ZONE

FEE COMPUTATION

NOTE! TOTALS SHOWN BELOW MUST BE SUBMITTED IN DIAGRAM ON SEPARATE WORK SHEET PROVIDED FOR THIS PURPOSE.

1 FIXTURES 25

2 OUTLETS, BASE PLUGS, SWITCHES

FIRST TEN @ 25 EACH 50

ADDITIONAL @ _____ EACH .....

MOTORS

QUAN.	OVER	INCL.	ACTUAL HP	UNIT COST	FEE
	0	1 HP		@ EA.	
	1 HP	5 HP		@ "	
	5 HP	20 HP		@ "	
	20 HP	50 HP		@ "	
	50 HP	UP		@ "	

TOTAL AIR COND. H. P. _____ SUB TOTAL → 75c

_____ RANGE, OR OVEN OUTLETS @ _____ EACH _____

_____ TRANSFORMERS OR RECTIFIERS _____ KVA @ _____ PER KVA _____

_____ HEATING ELEMENTS OVER 1650 WATTS @ _____ EACH _____

_____ AIR CONDITIONER, PLUGS @ _____ EACH _____

_____ CLOTHES DRYER @ _____ EACH _____

_____ MISCELLANEOUS _____ _____

_____ _____

_____ _____

CK. MO. CASH NOTE: WHEN PROPERLY VALIDATED IN THIS SPACE, THIS FORM CONSTITUTES AN ELECTRIC PERMIT TO DO THE WORK DESCRIBED HEREON.

February, 1966

I have carefully read and examined the above application and know the same to be true and correct. All provisions of the Laws and Ordinances governing this type of construction will be complied with whether mentioned herein or not. No person shall be employed in violation of the Labor Code of the State of California.

~~PERMIT FEE~~ @ ~~2.00~~

~~SUPPLEMENTARY PERMIT FEE~~ @ .50

~~INVESTIGATION~~ FEE

TOTAL FEE $0.75

D. Rodger.

SIGNATURE OF CONTRACTOR OR AUTHORIZED AGENT

FORM B-53 **PERMANENT**

INSPECTION RECORD

BASIC INSPECTIONS

ITEM	INSPECTOR	DATE
GROUND WORK		
ROUGH		
FINISH	[illegible]	3/21/66
FIXTURES		
FINAL RELEASE TO PUBLIC SERV.	[illegible]	11

PARTIAL OR MISC. INSPECTIONS

UNSUCCESSFUL TRIPS

RECORD INFORMATION

O.H.	U.G.	TEMP. POWER POLE	NO. OF METERS

LITE _____ WIRE | PWR _____ PHASE | HEAT _____ KW

RANGE	OVEN	TABLE TOP	W. HTR.	DRYER

OTHER RES. APPLIANCES OVER 2 KW.

TOTAL KW OR HP.	TOTAL HP.
_____ S Φ	_____ 3 Φ

JOB ADDRESS

5426 San Fernando Road
NUMBER STREET

File CAB 2/7/66

MAINTENANCE ELECTRICAL PERMIT

BUILDING SECTION, PUBLIC WORKS DIVISION
CITY OF GLENDALE, CALIFORNIA

CONTRACTOR Gerald W. Carson	TEL. NO.
MAILING ADDRESS 5426 San Fernando St.	STATE LIC. NO.
OWNER Products Research Co	CITY LIC. NO.
MAILING ADDRESS 5426 San Fernando St.	TEL. NO.

DESCRIPTION OF WORK

☐ NEW BLDG. ☐ EXIST. BLDG. ☐ NO SERV. CHANGE ☐ RECONNECT OR RESEAL — USE ZONE

FEE COMPUTATION

NOTE! TOTALS SHOWN BELOW MUST BE SUBMITTED IN DIAGRAM ON SEPARATE WORK SHEET PROVIDED FOR THIS PURPOSE.

..... FIXTURES .....

..... OUTLETS, BASE PLUGS, SWITCHES

FIRST TEN @ _____ EACH .....

ADDITIONAL @ _____ EACH .....

MOTORS

QUAN.	OVER	INCL.	ACTUAL HP	UNIT COST	FEE
	0	1 HP		@ EA.	
	1 HP	5 HP		@ "	
	5 HP	20 HP		@ "	
	20 HP	50 HP		@ "	
	50 HP	UP		@ "	

TOTAL AIR COND. H. P. _____ SUB TOTAL →

_____ RANGE, OR OVEN OUTLETS @ _____ EACH

_____ TRANSFORMERS OR RECTIFIERS _____ KVA @ _____ PER KVA

_____ HEATING ELEMENTS OVER 1650 WATTS @ _____ EACH

_____ AIR CONDITIONER, PLUGS @ _____ EACH

_____ CLOTHES DRYER @ _____ EACH

_____ MISCELLANEOUS NO WORK DONE

Month of January, 1966

CK., MO., CASH NOTE: WHEN PROPERLY VALIDATED IN THIS SPACE, THIS FORM CONSTITUTES AN ELECTRIC PERMIT TO DO THE WORK DESCRIBED HEREON.

I have carefully read and examined the above application and know the same to be true and correct. All provisions of the Laws and Ordinances governing this type of construction will be complied with whether mentioned herein or not. No person shall be employed in violation of the Labor Code of the State of California.

~~PERMIT FEE~~ @ ~~1.00~~

~~SUPPLEMENTARY PERMIT FEE @ .50~~

~~INVESTIGATION FEE~~

TOTAL FEE —

E. A. Gebert Cer #1312
SIGNATURE OF CONTRACTOR OR AUTHORIZED AGENT

FORM B-53

PERMANENT

INSPECTION RECORD

BASIC INSPECTIONS

ITEM	INSPECTOR	DATE
GROUND WORK		
ROUGH		
FINISH		
FIXTURES		
FINAL RELEASE TO PUBLIC SERV.		

PARTIAL OR MISC. INSPECTIONS

UNSUCCESSFUL TRIPS

RECORD INFORMATION

O.H.	U.G.	TEMP. POWER POLE	NO. OF METERS

LITE_____WIRE | PWR_____PHASE | HEAT_____KW

RANGE	OVEN	TABLE TOP	W. HTR.	DRYER

OTHER RES. APPLIANCES OVER 2 KW.

TOTAL KW OR HP.	TOTAL HP.
S Φ	3 Φ

JOB ADDRESS

5426 San Fernando Road
NUMBER STREET

APPLICATION FOR AN

ELECTRICAL PERMIT

BUILDING [illegible] DIVISION

MAINTENANCE

CONTRACTOR	TEL. NO.
Products Research Co.	246-1631
MAILING ADDRESS	STATE LIC. NO.
5426 SAN FERNANDO RD.	
OWNER	CITY LIC. NO.
MAILING ADDRESS	TEL. NO.

DESCRIPTION OF WORK

☐ NEW BLDG. ☐ EXIST. BLDG. ☐ NO SERV. CHANGE ☐ RECONNECT OR RESEAL | USE ZONE

FEE COMPUTATION

NOTE! TOTALS SHOWN BELOW MUST BE SUBMITTED IN DIAGRAM ON SEPARATE WORK SHEET PROVIDED FOR THIS PURPOSE.

..... FIXTURES	
1 OUTLETS, BASE PLUGS, SWITCHES	
FIRST TEN @ _____ EACH	25¢
ADDITIONAL @ _____ EACH	

MOTORS

QUAN.	OVER	INCL.	ACTUAL HP	UNIT COST	FEE
	0	1 HP		@ EA.	
	1 HP	5 HP		@ "	
	5 HP	20 HP		@ "	
	20 HP	50 HP		@ "	
	50 HP	UP		@ "	

TOTAL AIR COND. H. P. [ ] SUB TOTAL → 25¢

_____ RANGE, OR OVEN OUTLETS @ _____ EACH _____

_____ TRANSFORMERS OR RECTIFIERS _____ KVA @ _____ PER KVA _____

_____ HEATING ELEMENTS OVER 1650 WATTS @ _____ EACH _____

_____ AIR CONDITIONER, PLUGS @ _____ EACH _____

_____ CLOTHES DRYER @ _____ EACH _____

_____ MISCELLANEOUS _____ _____

I have carefully read and examined the above application and know the same to be true and correct. All provisions of the Laws and Ordinances governing this type of construction will be complied with whether mentioned herein or not. No person shall be employed in violation of the Labor Code of the State of California.

D. Rodger Jr Mgr
SIGNATURE OF CONTRACTOR OR AUTHORIZED AGENT

PERMIT FEE @	2.00
SUPPLEMENTARY PERMIT FEE @ .50	
INVESTIGATION FEE	
TOTAL FEE	25 CENTS

FORM B-53 **PERMANENT**

12/15/65

Month of November, 1965 023555 DEC 15 65 EL

CK MO. CASH NOTE: WHEN PROPERLY VALIDATED IN THIS SPACE, THIS FORM CONSTITUTES AN ELECTRIC PERMIT TO DO THE WORK DESCRIBED HEREON.

INSPECTION RECORD
BASIC INSPECTIONS

ITEM	INSPECTOR	DATE
GROUND WORK		
ROUGH		
FINISH	JV	12/16/65
FIXTURES		
FINAL RELEASE TO PUBLIC SERV.	JV	11

PARTIAL OR MISC. INSPECTIONS

UNSUCCESSFUL TRIPS

RECORD INFORMATION

O.H.	U.G.	TEMP. POWER POLE	NO. OF METERS

LITE _____ WIRE | PWR _____ PHASE | HEAT _____ KW

RANGE	OVEN	TABLE TOP	W. HTR.	DRYER

OTHER RES. APPLIANCES OVER 2 KW.

TOTAL KW OR HP.	TOTAL HP.
_____ S Φ	_____ 3 Φ

JOB ADDRESS

5426 San Fernando Road
NUMBER STREET

MAINTENANCE ELECTRICAL PERMIT

BUILDING SECTION, PUBLIC WORKS DIVISION
CITY OF GLENDALE, CALIFORNIA

CONTRACTOR Gerald W. Carson	TEL. NO.
MAILING ADDRESS	STATE LIC. NO.
OWNER Products Research	CITY LIC. NO.
MAILING ADDRESS	TEL. NO.

DESCRIPTION OF WORK

☐ NEW BLDG. ☐ EXIST. BLDG. ☐ NO SERV. CHANGE ☐ RECONNECT OR RESEAL | USE ZONE

FEE COMPUTATION

NOTE! TOTALS SHOWN BELOW MUST BE SUBMITTED IN DIAGRAM ON SEPARATE WORK SHEET PROVIDED FOR THIS PURPOSE.

..... FIXTURES .....

..... OUTLETS, BASE PLUGS, SWITCHES

FIRST TEN @ _____ EACH .....

ADDITIONAL @ _____ EACH .....

MOTORS

QUAN.	OVER	INCL.	ACTUAL HP	UNIT COST	FEE
	0	1 HP		@ EA.	
	1 HP	5 HP		@ "	
	5 HP	20 HP		@ "	
	20 HP	50 HP		@ "	
	50 HP	UP		@ "	

TOTAL AIR COND. H. P. _____ SUB TOTAL →

_____ RANGE, OR OVEN OUTLETS @ _____ EACH

_____ TRANSFORMERS OR RECTIFIERS _____ KVA @ _____ PER KVA

_____ HEATING ELEMENTS OVER 1650 WATTS @ _____ EACH

_____ AIR CONDITIONER, PLUGS @ _____ EACH

_____ CLOTHES DRYER @ _____ EACH

_____ MISCELLANEOUS _____

No Work Done

October 1967

CK. MO. CASH NOTE: WHEN PROPERLY VALIDATED IN THIS SPACE, THIS FORM CONSTITUTES AN ELECTRIC PERMIT TO DO THE WORK DESCRIBED HEREON.

I have carefully read and examined the above application and know the same to be true and correct. All provisions of the Laws and Ordinances governing this type of construction will be complied with whether mentioned herein or not. No person shall be employed in violation of the Labor Code of the State of California.

E. Hebert

SIGNATURE OF CONTRACTOR OR AUTHORIZED AGENT

~~PERMIT FEE @~~ ~~2.00~~

~~SUPPLEMENTARY PERMIT FEE @ .50~~

~~INVESTIGATION FEE~~

TOTAL FEE

FORM B-53

PERMANENT

INSPECTION RECORD

BASIC INSPECTIONS

ITEM	INSPECTOR	DATE
GROUND WORK		
ROUGH		
FINISH		
FIXTURES		
FINAL RELEASE TO PUBLIC SERV.		

PARTIAL OR MISC. INSPECTIONS

UNSUCCESSFUL TRIPS

RECORD INFORMATION

O.H.	U.G.	TEMP. POWER POLE	NO. OF METERS

LITE _____ WIRE | PWR _____ PHASE | HEAT _____ KW

RANGE	OVEN	TABLE TOP	W. HTR.	DRYER

OTHER RES. APPLIANCES OVER 2 KW.

TOTAL KW OR HP.	TOTAL HP.
_____ S Φ	_____ 3 Φ

JOB ADDRESS

5426 San Fernando Rd

NUMBER STREET

MAINTENANCE ELECTRICAL PERMIT

BUILDING SECTION, PUBLIC WORKS DIVISION
CITY OF GLENDALE, CALIFORNIA

CONTRACTOR	TEL. NO.
Gerald W. Carson	
MAILING ADDRESS	STATE LIC. NO.
OWNER	CITY LIC. NO.
Products Research Co.	
MAILING ADDRESS	TEL. NO.

DESCRIPTION OF WORK

☐ NEW BLDG. ☐ EXIST. BLDG. ☐ NO SERV. CHANGE ☐ RECONNECT OR RESEAL | USE ZONE

FEE COMPUTATION

NOTE! TOTALS SHOWN BELOW MUST BE SUBMITTED IN DIAGRAM ON SEPARATE WORK SHEET PROVIDED FOR THIS PURPOSE.

..... FIXTURES .....

..... OUTLETS, BASE PLUGS, SWITCHES

FIRST TEN @ _____ EACH .....

ADDITIONAL @ _____ EACH .....

MOTORS

QUAN.	OVER	INCL.	ACTUAL HP	UNIT COST	FEE
	0	1 HP		@ EA.	
	1 HP	5 HP		@ "	
	5 HP	20 HP		@ "	
	20 HP	50 HP		@ "	
	50 HP	UP		@ "	

TOTAL AIR COND. H. P. [ ] SUB TOTAL →

_____ RANGE, OR OVEN OUTLETS @ _____ EACH _____

_____ TRANSFORMERS OR RECTIFIERS _____ KVA @ _____ PER KVA _____

_____ HEATING ELEMENTS OVER 1650 WATTS @ _____ EACH _____

_____ AIR CONDITIONER, PLUGS @ _____ EACH _____

_____ CLOTHES DRYER @ _____ EACH _____

_____ MISCELLANEOUS _____ _____

No Work Done

I have carefully read and examined the above application and know the same to be true and correct. All provisions of the Laws and Ordinances governing this type of construction will be complied with whether mentioned herein or not. No person shall be employed in violation of the Labor Code of the State of California.

E. Gebert

SIGNATURE OF CONTRACTOR OR AUTHORIZED AGENT

~~PERMIT FEE @~~	~~2.00~~
~~SUPPLEMENTARY PERMIT FEE @ .50~~	
~~INVESTIGATION FEE~~	
TOTAL FEE	

September, 1967

CK. MO. CASH NOTE: WHEN PROPERLY VALIDATED IN THIS SPACE, THIS FORM CONSTITUTES AN ELECTRIC PERMIT TO DO THE WORK DESCRIBED HEREON.

FORM B-53

PERMANENT

INSPECTION RECORD

BASIC INSPECTIONS

ITEM	INSPECTOR	DATE
GROUND WORK		
ROUGH		
FINISH		
FIXTURES		
FINAL RELEASE TO PUBLIC SERV.		

PARTIAL OR MISC. INSPECTIONS

UNSUCCESSFUL TRIPS

RECORD INFORMATION

O.H.	U.G.	TEMP. POWER POLE	NO. OF METERS

LITE ____ WIRE	PWR ____ PHASE	HEAT ____ KW

RANGE	OVEN	TABLE TOP	W. HTR.	DRYER

OTHER RES. APPLIANCES OVER 2 KW.

TOTAL KW OR HP.	TOTAL HP.
____ S Φ	____ 3 Φ

JOB ADDRESS

5426 San Fernando Road
NUMBER STREET

MAINTENANCE
ELECTRICAL PERMIT

BUILDING SECTION, PUBLIC WORKS DIVISION
CITY OF GLENDALE, CALIFORNIA

CONTRACTOR Ed Gebert	TEL. NO.
MAILING ADDRESS	STATE LIC. NO.
OWNER Products Research	CITY LIC. NO. # 18
MAILING ADDRESS	TEL. NO. 246-1631

DESCRIPTION OF WORK

☐ NEW BLDG. ☐ EXIST. BLDG. ☐ NO SERV. CHANGE ☐ RECONNECT OR RESEAL | USE ZONE

FEE COMPUTATION

NOTE! TOTALS SHOWN BELOW MUST BE SUBMITTED IN DIAGRAM ON SEPARATE WORK SHEET PROVIDED FOR THIS PURPOSE.

..... FIXTURES .....

.....OUTLETS, BASE PLUGS, SWITCHES

FIRST TEN @ _____ EACH .....

ADDITIONAL @ _____ EACH .....

MOTORS

QUAN.	OVER	INCL.	ACTUAL HP	UNIT COST	FEE
	0	1 HP		@ EA.	
	1 HP	5 HP		@ "	
	5 HP	20 HP		@ "	
	20 HP	50 HP		@ "	
	50 HP	UP		@ "	

TOTAL AIR COND. H. P. [ ] SUB TOTAL →

_____ RANGE, OR OVEN OUTLETS @ _____ EACH _____

_____ TRANSFORMERS OR RECTIFIERS _____ KVA @ _____ PER KVA _____

_____ HEATING ELEMENTS OVER 1650 WATTS @ _____ EACH _____

_____ AIR CONDITIONER, PLUGS @ _____ EACH _____

_____ CLOTHES DRYER @ _____ EACH _____

_____ MISCELLANEOUS _____

(No Work Done)

August, 1967

CK. MO. CASH NOTE: WHEN PROPERLY VALIDATED IN THIS SPACE, THIS FORM CONSTITUTES AN ELECTRIC PERMIT TO DO THE WORK DESCRIBED HEREON.

I have carefully read and examined the above application and know the same to be true and correct. All provisions of the Laws and Ordinances governing this type of construction will be complied with whether mentioned herein or not. No person shall be employed in violation of the Labor Code of the State of California.

E. A. Gebert

SIGNATURE OF CONTRACTOR OR AUTHORIZED AGENT
Lic # 284

~~PERMIT FEE @~~	~~2.00~~
~~SUPPLEMENTARY PERMIT FEE @ .50~~	
~~INVESTIGATION FEE~~	
TOTAL FEE	

FORM B-53 **PERMANENT**

INSPECTION RECORD

BASIC INSPECTIONS

ITEM	INSPECTOR	DATE
GROUND WORK		
ROUGH		
FINISH		
FIXTURES		
FINAL RELEASE TO PUBLIC SERV.		

PARTIAL OR MISC. INSPECTIONS

UNSUCCESSFUL TRIPS

RECORD INFORMATION

O.H.	U.G.	TEMP. POWER POLE	NO. OF METERS

LITE _____ WIRE	PWR _____ PHASE	HEAT _____ KW

RANGE	OVEN	TABLE TOP	W. HTR.	DRYER

OTHER RES. APPLIANCES OVER 2 KW.

TOTAL KW OR HP.	TOTAL HP.
_____ S Φ	_____ 3 Φ

JOB ADDRESS

5426 San Fernando Road
NUMBER STREET

MAINTENANCE
ELECTRICAL PERMIT

BUILDING SECTION, PUBLIC WORKS DIVISION
CITY OF GLENDALE, CALIFORNIA

CONTRACTOR: Gerald W. Carson	TEL. NO.: 246-1631
MAILING ADDRESS	STATE LIC. NO.
OWNER: Products Research Co.	CITY LIC. NO.: 18
MAILING ADDRESS	TEL. NO.

DESCRIPTION OF WORK

☐ NEW BLDG. ☐ EXIST. BLDG. ☐ NO SERV. CHANGE ☐ RECONNECT OR RESEAL | USE ZONE

FEE COMPUTATION

NOTE! TOTALS SHOWN BELOW MUST BE SUBMITTED IN DIAGRAM ON SEPARATE WORK SHEET PROVIDED FOR THIS PURPOSE.

..... FIXTURES .....

..... OUTLETS, BASE PLUGS, SWITCHES

FIRST TEN @ _____ EACH .....

ADDITIONAL @ _____ EACH .....

MOTORS

QUAN.	OVER	INCL.	ACTUAL HP	UNIT COST	FEE
	0	1 HP		@ EA.	
	1 HP	5 HP		@ "	
	5 HP	20 HP		@ "	
	20 HP	50 HP		@ "	
	50 HP	UP		@ "	

TOTAL AIR COND. H. P. [ ] SUB TOTAL →

_____ RANGE, OR OVEN OUTLETS @ _____ EACH _____

_____ TRANSFORMERS OR RECTIFIERS _____ KVA @ _____ PER KVA _____

_____ HEATING ELEMENTS OVER 1650 WATTS @ _____ EACH _____

_____ AIR CONDITIONER, PLUGS @ _____ EACH _____

_____ CLOTHES DRYER @ _____ EACH _____

_____ MISCELLANEOUS _____ _____

No Work Done

I have carefully read and examined the above application and know the same to be true and correct. All provisions of the Laws and Ordinances governing this type of construction will be complied with whether mentioned herein or not. No person shall be employed in violation of the Labor Code of the State of California.

~~PERMIT FEE @~~	~~2.00~~
~~SUPPLEMENTARY PERMIT FEE @ .50~~	
~~INVESTIGATION FEE~~	
TOTAL FEE	

SIGNATURE OF CONTRACTOR OR AUTHORIZED AGENT

FORM B-53 **PERMANENT**

July, 1967

CK. MO. CASH NOTE: WHEN PROPERLY VALIDATED IN THIS SPACE, THIS FORM CONSTITUTES AN ELECTRIC PERMIT TO DO THE WORK DESCRIBED HEREON.

INSPECTION RECORD

BASIC INSPECTIONS

ITEM	INSPECTOR	DATE
GROUND WORK		
ROUGH		
FINISH		
FIXTURES		
FINAL RELEASE TO PUBLIC SERV.		

PARTIAL OR MISC. INSPECTIONS

UNSUCCESSFUL TRIPS

RECORD INFORMATION

O.H.	U.G.	TEMP. POWER POLE	NO. OF METERS

LITE ____ WIRE	PWR ____ PHASE	HEAT ____ KW

RANGE	OVEN	TABLE TOP	W. HTR.	DRYER

OTHER RES. APPLIANCES OVER 2 KW.

TOTAL KW OR HP.	TOTAL HP.
____ S Φ	____ 3 Φ

JOB ADDRESS

5426 San Fernando
NUMBER STREET

MAINTENANCE ELECTRICAL PERMIT

BUILDING SECTION, PUBLIC WORKS DIVISION
CITY OF GLENDALE, CALIFORNIA

CONTRACTOR: Gerald W. Carson	TEL. NO.: 246-1631
MAILING ADDRESS: 5426 SAN FERNANDO RD	STATE LIC. NO.:
OWNER: Products Research	CITY LIC. NO.: #18
MAILING ADDRESS: "	TEL. NO.: "

DESCRIPTION OF WORK

☐ NEW BLDG. ☐ EXIST. BLDG. ☐ NO SERV. CHANGE ☐ RECONNECT OR RESEAL | USE ZONE

FEE COMPUTATION

NOTE! TOTALS SHOWN BELOW MUST BE SUBMITTED IN DIAGRAM ON SEPARATE WORK SHEET PROVIDED FOR THIS PURPOSE.

..... FIXTURES .....

1 OUTLETS, BASE PLUGS, SWITCHES

FIRST TEN @ _____ EACH .25

ADDITIONAL @ _____ EACH .25

MOTORS

QUAN.	OVER	INCL.	ACTUAL HP	UNIT COST	FEE
	0	1 HP		@ EA.	
	1 HP	5 HP		@ "	
	5 HP	20 HP		@ "	
	20 HP	50 HP		@ "	
	50 HP	UP		@ "	

TOTAL AIR COND. H. P. [ ] SUB TOTAL → .25

_____ RANGE, OR OVEN OUTLETS @ _____ EACH _____

_____ TRANSFORMERS OR RECTIFIERS _____ KVA @ _____ PER KVA _____

_____ HEATING ELEMENTS OVER 1650 WATTS @ _____ EACH _____

_____ AIR CONDITIONER, PLUGS @ _____ EACH _____

_____ CLOTHES DRYER @ _____ EACH _____

_____ MISCELLANEOUS _____ _____

_____ _____

_____ _____

I have carefully read and examined the above application and know the same to be true and correct. All provisions of the Laws and Ordinances governing this type of construction will be complied with whether mentioned herein or not. No person shall be employed in violation of the Labor Code of the State of California.

~~PERMIT FEE @ 2.00~~

~~SUPPLEMENTARY PERMIT FEE @ .50~~

~~INVESTIGATION FEE~~

TOTAL FEE .25

SIGNATURE OF CONTRACTOR OR AUTHORIZED AGENT

FORM B-53 **PERMANENT**

25 - 24240 JUL 6 67 EL

June, 1967

CK. MO. (CASH) NOTE: WHEN PROPERLY VALIDATED IN THIS SPACE, THIS FORM CONSTITUTES AN ELECTRIC PERMIT TO DO THE WORK DESCRIBED HEREON.

INSPECTION RECORD
BASIC INSPECTIONS

ITEM	INSPECTOR	DATE
GROUND WORK		
ROUGH		
FINISH	[illegible]	8/24/67
FIXTURES		
FINAL RELEASE TO PUBLIC SERV.	[illegible]	[illegible]

PARTIAL OR MISC. INSPECTIONS

UNSUCCESSFUL TRIPS

Mrs. Carson not in	J.V.	7/10/67

RECORD INFORMATION

O.H.	U.G.	TEMP. POWER POLE	NO. OF METERS

LITE _____ WIRE | PWR _____ PHASE | HEAT _____ KW

RANGE	OVEN	TABLE TOP	W. HTR.	DRYER

OTHER RES. APPLIANCES OVER 2 KW.

TOTAL KW OR HP.	TOTAL HP.
_____ S Φ	_____ 3 Φ

JOB ADDRESS

5426 San Fernando

NUMBER STREET

File 188

MAINTENANCE ELECTRICAL PERMIT

BUILDING SECTION, PUBLIC WORKS DIVISION

CITY OF GLENDALE, CALIFORNIA

CONTRACTOR Gerald W. Carson	TEL. NO.
MAILING ADDRESS	STATE LIC. NO.
OWNER Products Research Co.	CITY LIC. NO. # 18
MAILING ADDRESS	TEL. NO. 246-1631

DESCRIPTION OF WORK

☐ NEW BLDG. ☐ EXIST. BLDG. ☐ NO SERV. CHANGE ☐ RECONNECT OR RESEAL USE ZONE

FEE COMPUTATION

NOTE! TOTALS SHOWN BELOW MUST BE SUBMITTED IN DIAGRAM ON SEPARATE WORK SHEET PROVIDED FOR THIS PURPOSE.

..... FIXTURES .....

..... OUTLETS, BASE PLUGS, SWITCHES

FIRST TEN @ _____ EACH .....

ADDITIONAL @ _____ EACH .....

MOTORS

QUAN.	OVER	INCL.	ACTUAL HP	UNIT COST	FEE
	0	1 HP		@ EA.	
	1 HP	5 HP		@ "	
	5 HP	20 HP		@ "	
	20 HP	50 HP		@ "	
	50 HP	UP		@ "	

TOTAL AIR COND. H. P. _____ SUB TOTAL →

_____ RANGE, OR OVEN OUTLETS @ _____ EACH

_____ TRANSFORMERS OR RECTIFIERS _____ KVA @ _____ PER KVA

_____ HEATING ELEMENTS OVER 1650 WATTS @ _____ EACH

_____ AIR CONDITIONER, PLUGS @ _____ EACH

_____ CLOTHES DRYER @ _____ EACH

_____ MISCELLANEOUS _____

No work Done

Month of May, 1967

CK. MO. CASH NOTE: WHEN PROPERLY VALIDATED IN THIS SPACE, THIS FORM CONSTITUTES AN ELECTRIC PERMIT TO DO THE WORK DESCRIBED HEREON.

I have carefully read and examined the above application and know the same to be true and correct. All provisions of the Laws and Ordinances governing this type of construction will be complied with whether mentioned herein or not. No person shall be employed in violation of the Labor Code of the State of California.

E Lebert

SIGNATURE OF CONTRACTOR OR AUTHORIZED AGENT

~~PERMIT FEE @~~	~~2.00~~
~~SUPPLEMENTARY PERMIT FEE @ .50~~	
~~INVESTIGATION FEE~~	
TOTAL FEE	

FORM B-53

PERMANENT

INSPECTION RECORD

BASIC INSPECTIONS

ITEM	INSPECTOR	DATE
GROUND WORK		
ROUGH		
FINISH		
FIXTURES		
FINAL RELEASE TO PUBLIC SERV.		

PARTIAL OR MISC. INSPECTIONS

UNSUCCESSFUL TRIPS

RECORD INFORMATION

O.H.	U.G.	TEMP. POWER POLE	NO. OF METERS

LITE ____ WIRE	PWR ____ PHASE	HEAT ____ KW

RANGE	OVEN	TABLE TOP	W. HTR.	DRYER

OTHER RES. APPLIANCES OVER 2 KW.

TOTAL KW OR HP.	TOTAL HP.
____ S Φ	____ 3 Φ

JOB ADDRESS

5426 San Fernando Road
NUMBER STREET

File 788

MAINTENANCE ELECTRICAL PERMIT

BUILDING SECTION, PUBLIC WORKS DIVISION
CITY OF GLENDALE, CALIFORNIA

CONTRACTOR: Gerald W. Carson	TEL. NO.
MAILING ADDRESS	STATE LIC. NO.
OWNER: Products Research	CITY LIC. NO. 17
MAILING ADDRESS	TEL. NO.

DESCRIPTION OF WORK

☐ NEW BLDG. ☐ EXIST. BLDG. ☐ NO SERV. CHANGE ☐ RECONNECT OR RESEAL | USE ZONE

FEE COMPUTATION

NOTE! TOTALS SHOWN BELOW MUST BE SUBMITTED IN DIAGRAM ON SEPARATE WORK SHEET PROVIDED FOR THIS PURPOSE.

..... FIXTURES .....

..... OUTLETS, BASE PLUGS, SWITCHES

FIRST TEN @ _____ EACH .....

ADDITIONAL @ _____ EACH .....

MOTORS

QUAN.	OVER	INCL.	ACTUAL HP	UNIT COST	FEE
	0	1 HP		@ EA.	
	1 HP	5 HP		@ "	
	5 HP	20 HP		@ "	
	20 HP	50 HP		@ "	
	50 HP	UP		@ "	

TOTAL AIR COND. H. P. [ ] SUB TOTAL →

_____ RANGE, OR OVEN OUTLETS @ _____ EACH

_____ TRANSFORMERS OR RECTIFIERS _____ KVA @ _____ PER KVA

_____ HEATING ELEMENTS OVER 1650 WATTS @ _____ EACH

_____ AIR CONDITIONER, PLUGS @ _____ EACH

_____ CLOTHES DRYER @ _____ EACH

_____ MISCELLANEOUS

No Work Done

April, 1967

CK. MO. CASH NOTE: WHEN PROPERLY VALIDATED IN THIS SPACE, THIS FORM CONSTITUTES AN ELECTRIC PERMIT TO DO THE WORK DESCRIBED HEREON.

I have carefully read and examined the above application and know the same to be true and correct. All provisions of the Laws and Ordinances governing this type of construction will be complied with whether mentioned herein or not. No person shall be employed in violation of the Labor Code of the State of California.

E. Gebert

SIGNATURE OF CONTRACTOR OR AUTHORIZED AGENT

~~PERMIT FEE @ 2.00~~

~~SUPPLEMENTARY PERMIT FEE @ .50~~

~~INVESTIGATION FEE~~

TOTAL FEE

FORM B-53

PERMANENT

INSPECTION RECORD

BASIC INSPECTIONS

ITEM	INSPECTOR	DATE
GROUND WORK		
ROUGH		
FINISH		
FIXTURES		
FINAL RELEASE TO PUBLIC SERV.		

PARTIAL OR MISC. INSPECTIONS

UNSUCCESSFUL TRIPS

RECORD INFORMATION

O.H.	U.G.	TEMP. POWER POLE	NO. OF METERS

LITE_____WIRE | PWR_____PHASE | HEAT_____KW

RANGE	OVEN	TABLE TOP	W. HTR.	DRYER

OTHER RES. APPLIANCES OVER 2 KW.

TOTAL KW OR HP. _____ S Φ | TOTAL HP. _____ 3 Φ

31517

JOB ADDRESS

5426 San Fernando Road

NUMBER STREET

MAINTENANCE ELECTRICAL PERMIT

BUILDING SECTION, PUBLIC WORKS DIVISION
CITY OF GLENDALE, CALIFORNIA

CONTRACTOR Gerald W. Carson	TEL. NO.
MAILING ADDRESS	STATE LIC. NO.
OWNER Products Research Co.	CITY LIC. NO.
MAILING ADDRESS	TEL. NO.

DESCRIPTION OF WORK

☐ NEW BLDG. ☐ EXIST. BLDG. ☐ NO SERV. CHANGE ☐ RECONNECT OR RESEAL | USE ZONE

FEE COMPUTATION

NOTE! TOTALS SHOWN BELOW MUST BE SUBMITTED IN DIAGRAM ON SEPARATE WORK SHEET PROVIDED FOR THIS PURPOSE.

2 FIXTURES 50c

.....OUTLETS, BASE PLUGS, SWITCHES

FIRST TEN @ _____ EACH .....

ADDITIONAL @ _____ EACH .....

MOTORS

QUAN.	OVER	INCL.	ACTUAL HP	UNIT COST	FEE
	0	1 HP		@ EA.	
	1 HP	5 HP		@ "	
	5 HP	20 HP		@ "	
	20 HP	50 HP		@ "	
	50 HP	UP		@ "	

TOTAL AIR COND. H. P. _____ SUB TOTAL →

RECEIVED
APR 6 1967
A/C's PAYABLE

_____ RANGE, OR OVEN OUTLETS @ _____ EACH

_____ TRANSFORMERS OR RECTIFIERS _____ KVA @ _____ PER

_____ HEATING ELEMENTS OVER 1650 WATTS @ _____ EACH

_____ AIR CONDITIONER, PLUGS @ _____ EACH

_____ CLOTHES DRYER @ _____ EACH

_____ MISCELLANEOUS _____

I have carefully read and examined the above application and know the same to be true and correct. All provisions of the Laws and Ordinances governing this type of construction will be complied with whether mentioned herein or not. No person shall be employed in violation of the Labor Code of the State of California.

DO RODGER.

SIGNATURE OF CONTRACTOR OR AUTHORIZED AGENT

~~PERMIT FEE @~~	~~2.00~~
~~SUPPLEMENTARY PERMIT FEE @ .50~~	
~~INVESTIGATION FEE~~	
TOTAL FEE	50c

FORM B-53

PERMANENT

Month of March, 1967 20662 APR 12 67 EL 50

CK. MO. CASH NOTE: WHEN PROPERLY VALIDATED IN THIS SPACE, THIS FORM CONSTITUTES AN ELECTRIC PERMIT TO DO THE WORK DESCRIBED HEREON.

INSPECTION RECORD
BASIC INSPECTIONS

ITEM	INSPECTOR	DATE
GROUND WORK		
ROUGH		
FINISH	[illegible]	4/14/67
FIXTURES	[illegible]	"
FINAL RELEASE TO PUBLIC SERV.	[illegible]	"

PARTIAL OR MISC. INSPECTIONS

UNSUCCESSFUL TRIPS

RECORD INFORMATION

O.H.	U.G.	TEMP. POWER POLE	NO. OF METERS

LITE _____ WIRE | PWR _____ PHASE | HEAT _____ KW

RANGE	OVEN	TABLE TOP	W. HTR.	DRYER

OTHER RES. APPLIANCES OVER 2 KW.

TOTAL KW OR HP.	TOTAL HP.
_____ S Φ	_____ 3 Φ

JOB ADDRESS

5426 San Fernando Road
NUMBER STREET

MAINTENANCE ELECTRICAL PERMIT

APPLICATION NO.

BUILDING SECTION, PUBLIC WORKS DIVISION
CITY OF GLENDALE, CALIFORNIA

File 988

CONTRACTOR	TEL. NO.
Gerald W. Carson	
MAILING ADDRESS	STATE LIC. NO.
OWNER	CITY LIC. NO.
Products Research	17
MAILING ADDRESS	TEL. NO.

DESCRIPTION OF WORK

☐ NEW BLDG. ☐ EXIST. BLDG. ☐ NO SERV. CHANGE ☐ RECONNECT OR RESEAL | USE ZONE

FEE COMPUTATION

NOTE! TOTALS SHOWN BELOW MUST BE SUBMITTED IN DIAGRAM ON SEPARATE WORK SHEET PROVIDED FOR THIS PURPOSE.

..... FIXTURES ..... NIL

..... OUTLETS, BASE PLUGS, SWITCHES

FIRST TEN @ _____ EACH ..... NIL

ADDITIONAL @ _____ EACH ..... NIL

MOTORS

QUAN.	OVER	INCL.	ACTUAL HP	UNIT COST	FEE
	0	1 HP		@ EA.	NIL
	1 HP	5 HP		@ "	"
	5 HP	20 HP		@ "	"
	20 HP	50 HP		@ "	"
	50 HP	UP		@ "	"

February, 1967

CK. MO. CASH NOTE: WHEN PROPERLY VALIDATED IN THIS SPACE, THIS FORM CONSTITUTES AN ELECTRIC PERMIT TO DO THE WORK DESCRIBED HEREON.

TOTAL AIR COND. H. P. [ ] SUB TOTAL →

_____ RANGE, OR OVEN OUTLETS @ _____ EACH _____

_____ TRANSFORMERS OR RECTIFIERS _____ KVA @ _____ PER KVA _____

_____ HEATING ELEMENTS OVER 1650 WATTS @ _____ EACH _____

_____ AIR CONDITIONER, PLUGS @ _____ EACH _____

_____ CLOTHES DRYER @ _____ EACH _____

_____ MISCELLANEOUS _____ _____

RECEIVED
FEB 28 1967

I have carefully read and examined the above application and know the same to be true and correct. All provisions of the Laws and Ordinances governing this type of construction will be complied with whether mentioned herein or not. No person shall be employed in violation of the Labor Code of the State of California.

~~PERMIT FEE @~~	~~2.00~~
~~SUPPLEMENTARY PERMIT FEE @ .50~~	
~~INVESTIGATION FEE~~	
TOTAL FEE	NIL

D. Rodger.
SIGNATURE OF CONTRACTOR OR AUTHORIZED AGENT

FORM B-53 **PERMANENT**

INSPECTION RECORD
BASIC INSPECTIONS

ITEM	INSPECTOR	DATE
GROUND WORK		
ROUGH		
FINISH		
FIXTURES		
FINAL RELEASE TO PUBLIC SERV.		

PARTIAL OR MISC. INSPECTIONS

UNSUCCESSFUL TRIPS

RECORD INFORMATION

O.H.	U.G.	TEMP. POWER POLE	NO. OF METERS

LITE _____ WIRE | PWR _____ PHASE | HEAT _____ KW

RANGE	OVEN	TABLE TOP	W. HTR.	DRYER

OTHER RES. APPLIANCES OVER 2 KW.

TOTAL KW OR HP. _____ S Φ | TOTAL HP. _____ 3 Φ

JOB ADDRESS

5426 San Fernando Road
NUMBER STREET

APPLICATION FOR AN

ELECTRICAL PERMIT

BUILDING SECTION, PUBLIC WORKS DIVISION
MUNICIPAL BUILDING
BURBANK, CALIFORNIA

CONTRACTOR Gerald W. Carson	TEL. NO. 246-1631
MAILING ADDRESS	STATE LIC. NO.
OWNER Products Research	CITY LIC. NO. 18
MAILING ADDRESS	TEL. NO.

DESCRIPTION OF WORK

☐ NEW BLDG. ☐ EXIST. BLDG. ☐ NO SERV. CHANGE ☐ RECONNECT OR RESEAL | USE ZONE

FEE COMPUTATION

NOTE! TOTALS SHOWN BELOW MUST BE SUBMITTED IN DIAGRAM ON SEPARATE WORK SHEET PROVIDED FOR THIS PURPOSE.

..... FIXTURES .....

..... OUTLETS, BASE PLUGS, SWITCHES

FIRST TEN @ _____ EACH .....

ADDITIONAL @ _____ EACH .....

MOTORS

QUAN.	OVER	INCL.	ACTUAL HP	UNIT COST	FEE
	0	1 HP		@ EA.	
	1 HP	5 HP		@ "	
	5 HP	20 HP		@ "	
	20 HP	50 HP		@ "	
	50 HP	UP		@ "	

TOTAL AIR COND. H. P. . SUB TOTAL →

_____ RANGE, OR OVEN OUTLETS @ _____ EACH _____

_____ TRANSFORMERS OR RECTIFIERS _____ KVA @ _____ PER KVA _____

_____ HEATING ELEMENTS OVER 1650 WATTS @ _____ EACH _____

_____ AIR CONDITIONER, PLUGS @ _____ EACH _____

_____ CLOTHES DRYER @ _____ EACH _____

_____ MISCELLANEOUS _____ _____

_____ _____

_____ _____

December, 1966

CK., MO., CASH NOTE: WHEN PROPERLY VALIDATED IN THIS SPACE, THIS FORM CONSTITUTES AN ELECTRIC PERMIT TO DO THE WORK DESCRIBED HEREON.

RECEIVED
JAN 9 1967
A/C's PAYABLE

I have carefully read and examined the above application and know the same to be true and correct. All provisions of the Laws and Ordinances governing this type of construction will be complied with whether mentioned herein or not. No person shall be employed in violation of the Labor Code of the State of California.

D. Rodger

SIGNATURE OF CONTRACTOR OR AUTHORIZED AGENT

~~PERMIT FEE @ 2.00~~

~~SUPPLEMENTARY PERMIT FEE @ .50~~

~~INVESTIGATION FEE~~

TOTAL FEE NIL

FORM B-53

PERMANENT

INSPECTION RECORD
BASIC INSPECTIONS

ITEM	INSPECTOR	DATE
GROUND WORK		
ROUGH		
FINISH		
FIXTURES		
FINAL RELEASE TO PUBLIC SERV.		

PARTIAL OR MISC. INSPECTIONS

UNSUCCESSFUL TRIPS

RECORD INFORMATION

O.H.	U.G.	TEMP. POWER POLE	NO. OF METERS

LITE ____ WIRE	PWR ____ PHASE	HEAT ____ KW

RANGE	OVEN	TABLE TOP	W. HTR.	DRYER

OTHER RES. APPLIANCES OVER 2 KW.

TOTAL KW OR HP.	TOTAL HP.
____ S Φ	____ 3 Φ

JOB ADDRESS

5426 San Fernando
NUMBER STREET

MAINTENANCE
ELECTRICAL PERMIT

BUILDING SECTION, PUBLIC WORKS DIVISION
CITY OF GLENDALE, CALIFORNIA

CONTRACTOR Gerald W. Carson	TEL. NO.
MAILING ADDRESS	STATE LIC. NO.
OWNER Products Research	CITY LIC. NO. 18
MAILING ADDRESS	TEL. NO. 246-1631

DESCRIPTION OF WORK

☐ NEW BLDG. ☐ EXIST. BLDG. ☐ NO SERV. CHANGE ☐ RECONNECT OR RESEAL USE ZONE

FEE COMPUTATION

NOTE! TOTALS SHOWN BELOW MUST BE SUBMITTED IN DIAGRAM ON SEPARATE WORK SHEET PROVIDED FOR THIS PURPOSE.

3 FIXTURES 75

6 OUTLETS, BASE PLUGS, SWITCHES

FIRST TEN @ _____ EACH 1 50

ADDITIONAL @ _____ EACH

MOTORS

QUAN.	OVER	INCL.	ACTUAL HP	UNIT COST	FEE
	0	1 HP		@ EA.	
	1 HP	5 HP		@	
	5 HP	20 HP		@	
	20 HP	50 HP		@	
	50 HP	UP		@	

TOTAL AIR COND. H. P. _____ SUBTOTAL → 2-25

_____ RANGE, OR OVEN OUTLETS @ _____ EACH

_____ TRANSFORMERS OR RECTIFIERS _____ KVA @ _____ PER KVA

_____ HEATING ELEMENTS OVER 1650 WATTS @ _____ EACH

_____ AIR CONDITIONER, PLUGS @ _____ EACH

_____ CLOTHES DRYER @ _____ EACH

_____ MISCELLANEOUS

1 PANEL 42 C.B.'s @ 20¢ 8-40

I have carefully read and examined the above application and know the same to be true and correct. All provisions of the Laws and Ordinances governing this type of construction will be complied with whether mentioned herein or not. No person shall be employed in violation of the Labor Code of the State of California.

~~PERMIT FEE @ 2.00~~

SUPPLEMENTARY PERMIT FEE @ .50

~~INVESTIGATION FEE~~

TOTAL FEE 10 65 XX

D. Rodger

SIGNATURE OF CONTRACTOR OR AUTHORIZED AGENT

FORM B-53

PERMANENT

MONTH OF NOVEMBER 16917 DEC 12 66 EL 10.65

CK. MO. CASH NOTE: WHEN PROPERLY VALIDATED IN THIS SPACE, THIS FORM CONSTITUTES AN ELECTRIC PERMIT TO DO THE WORK DESCRIBED HEREON.

File

DEC 8 1966

W/C'S PAYABLE

INSPECTION RECORD

BASIC INSPECTIONS

ITEM	INSPECTOR	DATE
GROUND WORK		
ROUGH		
FINISH	[illegible]	12/13/66
FIXTURES	[illegible]	"
FINAL RELEASE TO PUBLIC SERV.	[illegible]	"

PARTIAL OR MISC. INSPECTIONS

UNSUCCESSFUL TRIPS

RECORD INFORMATION

O.H.	U.G.	TEMP. POWER POLE	NO. OF METERS

LITE _____ WIRE | PWR _____ PHASE | HEAT _____ KW

RANGE	OVEN	TABLE TOP	W. HTR.	DRYER

OTHER RES. APPLIANCES OVER 2 KW.

TOTAL KW OR HP.	TOTAL HP.
_____ S Φ	_____ 3 Φ

Bond Paper

JOB ADDRESS

5426 SAN FERNANDO RD.
NUMBER STREET

APPLICATION FOR AN

ELECTRICAL PERMIT

BUILDING CONSTRUCTION

MAINTENANCE

CONTRACTOR PRODUCTS RESEARCH CO.	TEL. NO. 246-1631
MAILING ADDRESS 5426 SAN FERNANDO RD.	STATE LIC. NO.
OWNER	CITY LIC. NO. 18
MAILING ADDRESS	TEL. NO.

DESCRIPTION OF WORK

☐ NEW BLDG. ☐ EXIST. BLDG. ☐ NO SERV. CHANGE ☐ RECONNECT OR RESEAL ☐ USE ZONE

RECEIVED NOV 7 1968

FEE COMPUTATION

NOTE! TOTALS SHOWN BELOW MUST BE SUBMITTED IN DIAGRAM ON SEPARATE WORK SHEET PROVIDED FOR THIS PURPOSE.

	A/C's PAYABLE
15 FIXTURES	
11 OUTLETS, BASE PLUGS, SWITCHES	
FIRST TEN @ 25 EACH	2.50
ADDITIONAL @ ____ EACH	1.60

MOTORS

QUAN.	OVER	INCL.	ACTUAL HP	UNIT COST	FEE
6	0	1 HP	2 1/2 1 1/2 1/2	@ 75 EA.	4.50
2	1 HP	5 HP	3+4	@ 1.50 "	3-00
	5 HP	20 HP		@ "	
	20 HP	50 HP		@ "	
	50 HP	UP		@ "	

TOTAL AIR COND. H. P. ____ SUB TOTAL → 11-60

____ RANGE, OR OVEN OUTLETS @ ____ EACH ____

____ TRANSFORMERS OR RECTIFIERS ____ KVA @ ____ PER KVA ____

____ HEATING ELEMENTS OVER 1650 WATTS @ ____ EACH ____

____ AIR CONDITIONER, PLUGS @ ____ EACH ____

____ CLOTHES DRYER @ ____ EACH ____

28 MISCELLANEOUS CIRCUIT BREAKERS @ 20¢ 5-60

1 100 AMP 3 ø SERVICE 1-50

I have carefully read and examined the above application and know the same to be true and correct. All provisions of the Laws and Ordinances governing this type of construction will be complied with whether mentioned herein or not. No person shall be employed in violation of the Labor Code of the State of California.

~~PERMIT FEE @ 2.00~~

~~SUPPLEMENTARY PERMIT FEE @ .50~~

~~INVESTIGATION FEE~~

TOTAL FEE 18-70

D. Rodger

SIGNATURE OF CONTRACTOR OR AUTHORIZED AGENT

FORM B-53 **PERMANENT**

16251 NOV 21 66 EL 18.70

CK MO. CASH NOTE: WHEN PROPERLY VALIDATED IN THIS SPACE, THIS FORM CONSTITUTES AN ELECTRIC PERMIT TO DO THE WORK DESCRIBED HEREON.

INSPECTION RECORD

BASIC INSPECTIONS

ITEM	INSPECTOR	DATE
GROUND WORK		
ROUGH		
FINISH	[illegible]	11/22/66
FIXTURES	[illegible]	"
FINAL RELEASE TO PUBLIC SERV.	[illegible]	"

PARTIAL OR MISC. INSPECTIONS

UNSUCCESSFUL TRIPS

RECORD INFORMATION

O.H.	U.G.	TEMP. POWER POLE	NO. OF METERS

LITE _____ WIRE | PWR _____ PHASE | HEAT _____ KW

RANGE	OVEN	TABLE TOP	W. HTR.	DRYER

OTHER RES. APPLIANCES OVER 2 KW.

TOTAL KW OR HP.	TOTAL HP.
_____ S Φ	_____ 3 Φ

JOB ADDRESS

5426 San Fernando Road
NUMBER STREET

APPLICATION FOR AND
ELECTRICAL PERMIT

BUILDING SECTION, PUBLIC WORKS DIVISION
CITY OF GLENDALE, CALIFORNIA

CONTRACTOR Gerald W. Carson	TEL. NO. 246-1631
MAILING ADDRESS	STATE LIC. NO.
OWNER Products Research	CITY LIC. NO.
MAILING ADDRESS 5426 San Fernando Rd	TEL. NO.

DESCRIPTION OF WORK

☐ NEW BLDG. ☐ EXIST. BLDG. ☐ NO SERV. CHANGE ☐ RECONNECT OR RESEAL USE ZONE

FEE COMPUTATION

NOTE! TOTALS SHOWN BELOW MUST BE SUBMITTED IN DIAGRAM ON SEPARATE WORK SHEET PROVIDED FOR THIS PURPOSE.

..... FIXTURES .....

..... OUTLETS, BASE PLUGS, SWITCHES .....

FIRST TEN @ _____ EA. .....

ADDITIONAL @ _____ EACH .....

OCT 12 1965
FEE PAYABLE

MOTORS

QUAN.	OVER	INCL.	ACTUAL HP	UNIT COST	FEE
	0	1 HP		@ EA.	
	1 HP	5 HP		@ "	
	5 HP	20 HP		@ "	
	20 HP	50 HP		@ "	
	50 HP	UP		@ "	

TOTAL AIR COND. H. P. _____ SUB TOTAL →

_____ RANGE, OR OVEN OUTLETS @ _____ EACH _____

_____ TRANSFORMERS OR RECTIFIERS _____ KVA @ _____ PER KVA _____

_____ HEATING ELEMENTS OVER 1650 WATTS @ _____ EACH _____

_____ AIR CONDITIONER, PLUGS @ _____ EACH _____

_____ CLOTHES DRYER @ _____ EACH _____

_____ MISCELLANEOUS _____

No Work Done

I have carefully read and examined the above application and know the same to be true and correct. All provisions of the Laws and Ordinances governing this type of construction will be complied with whether mentioned herein or not. No person shall be employed in violation of the Labor Code of the State of California.

E. Gebert

SIGNATURE OF CONTRACTOR OR AUTHORIZED AGENT

~~PERMIT FEE @~~	~~2.00~~
~~SUPPLEMENTARY PERMIT FEE @ .50~~	
~~INVESTIGATION FEE~~	
TOTAL FEE	

Month of September, 1966

CK. MO. CASH NOTE: WHEN PROPERLY VALIDATED IN THIS SPACE, THIS FORM CONSTITUTES AN ELECTRIC PERMIT TO DO THE WORK DESCRIBED HEREON.

FORM B-53

PERMANENT

INSPECTION RECORD

BASIC INSPECTIONS

ITEM	INSPECTOR	DATE
GROUND WORK		
ROUGH		
FINISH		
FIXTURES		
FINAL RELEASE TO PUBLIC SERV.		

PARTIAL OR MISC. INSPECTIONS

UNSUCCESSFUL TRIPS

RECORD INFORMATION

O.H.	U.G.	TEMP. POWER POLE	NO. OF METERS

LITE_____WIRE | PWR_____PHASE | HEAT_____KW

RANGE	OVEN	TABLE TOP	W. HTR.	DRYER

OTHER RES. APPLIANCES OVER 2 KW.

TOTAL KW OR HP.	TOTAL HP.
_____ S Φ	_____ 3 Φ

31517

JOB ADDRESS

5426 San Fernando Road
NUMBER STREET

MAINTENANCE
ELECTRICAL PERMIT

BUILDING SECTION, PUBLIC WORKS DIVISION
CITY OF GLENDALE, CALIFORNIA

6.00

14292 SEP 26 EL

CK. MO. CASH NOTE: WHEN PROPERLY VALIDATED IN THIS SPACE, THIS FORM CONSTITUTES AN ELECTRIC PERMIT TO DO THE WORK DESCRIBED HEREON.

CONTRACTOR	TEL. NO.
Gerald W. Carson	
MAILING ADDRESS	STATE LIC. NO.
Products Research	
OWNER	CITY LIC. NO. 18
MAILING ADDRESS	TEL. NO.

DESCRIPTION OF WORK

☐ NEW BLDG. ☐ EXIST. BLDG. ☐ NO SERV. CHANGE ☐ RECONNECT OR RESEAL | USE ZONE

FEE COMPUTATION

NOTE! TOTALS SHOWN BELOW MUST BE SUBMITTED IN DIAGRAM ON SEPARATE WORK SHEET PROVIDED FOR THIS PURPOSE.

2 FIXTURES .50

1 OUTLETS, BASE PLUGS, SWITCHES .25

FIRST TEN @ _____ EACH

ADDITIONAL @ _____ EACH

MOTORS

QUAN.	OVER	INCL.	ACTUAL HP	UNIT COST	FEE
1	0	1 HP	1	@ EA.	.75
1	1 HP	5 HP	1.5	@ "	1.50
1	5 HP	20 HP	7.5	@ "	3.00
	20 HP	50 HP		@ "	
	50 HP	UP		@ "	

August 1966

TOTAL AIR COND. H. P. ☐ SUB TOTAL → 6.00

_____ RANGE, OR OVEN OUTLETS @ _____ EACH

_____ TRANSFORMERS OR RECTIFIERS _____ KVA @ _____ PER KVA

_____ HEATING ELEMENTS OVER 1650 WATTS @ _____ EACH

_____ AIR CONDITIONER, PLUGS @ _____ EACH

_____ CLOTHES DRYER @ _____ EACH

_____ MISCELLANEOUS

SEP 8 1966

A/C's PAYABLE

I have carefully read and examined the above application and know the same to be true and correct. All provisions of the Laws and Ordinances governing this type of construction will be complied with whether mentioned herein or not. No person shall be employed in violation of the Labor Code of the State of California.

D. Rodgers
SIGNATURE OF CONTRACTOR OR AUTHORIZED AGENT

PERMIT FEE @	2.00
SUPPLEMENTARY PERMIT FEE @ .50	
INVESTIGATION FEE	
TOTAL FEE	$6 xx/xx

FORM B-53

PERMANENT

INSPECTION RECORD

BASIC INSPECTIONS

ITEM	INSPECTOR	DATE
GROUND WORK		
ROUGH		
FINISH	[illegible]	9/30/66
FIXTURES	[illegible]	"
FINAL RELEASE TO PUBLIC SERV.	[illegible]	"

PARTIAL OR MISC. INSPECTIONS

UNSUCCESSFUL TRIPS

RECORD INFORMATION

O.H.	U.G.	TEMP. POWER POLE	NO. OF METERS

LITE ____ WIRE	PWR ____ PHASE	HEAT ____ KW

RANGE	OVEN	TABLE TOP	W. HTR.	DRYER

OTHER RES. APPLIANCES OVER 2 KW.

TOTAL KW OR HP. ____ S Φ	TOTAL HP. ____ 3 Φ

JOB ADDRESS

0426 San Fernando Rd
NUMBER STREET

File CAB 12/27/66

December 65

APPLICATION FOR AN
ELEMAINTENANCE
BUILDING SECTION, PUBLIC WORKS DIVISION
CITY OF GLENDALE, CALIFORNIA

CONTRACTOR Products Research	TEL. NO. 246-1631
MAILING ADDRESS 5426 San Fernando Rd	STATE LIC. NO.
OWNER "	CITY LIC. NO.
MAILING ADDRESS "	TEL. NO. "

DESCRIPTION OF WORK

☐ NEW BLDG. ☐ EXIST. BLDG. ☐ NO SERV. CHANGE ☐ RECONNECT OR RESEAL | USE ZONE

FEE COMPUTATION

NOTE! TOTALS SHOWN BELOW MUST BE SUBMITTED IN DIAGRAM ON SEPARATE WORK SHEET PROVIDED FOR THIS PURPOSE.

..... FIXTURES .....

..... OUTLETS, BASE PLUGS, SWITCHES

FIRST TEN @ _____ EACH .....

ADDITIONAL @ _____ EACH .....

MOTORS

QUAN.	OVER	INCL.	ACTUAL HP	UNIT COST	FEE
	0	1 HP		@ EA.	
	1 HP	5 HP		@ "	
	5 HP	20 HP		@ "	
	20 HP	50 HP		@ "	
	50 HP	UP		@ "	

TOTAL AIR COND. H. P. _____ SUB TOTAL →

_____ RANGE, OR OVEN OUTLETS @ _____ EACH

_____ TRANSFORMERS OR RECTIFIERS _____ KVA @ _____ PER KVA

_____ HEATING ELEMENTS OVER 1650 WATTS @ _____ EACH

_____ AIR CONDITIONER, PLUGS @ _____ EACH

_____ CLOTHES DRYER @ _____ EACH

_____ MISCELLANEOUS No work Done

Month of December 1965

CK. MO. CASH NOTE: WHEN PROPERLY VALIDATED IN THIS SPACE, THIS FORM CONSTITUTES AN ELECTRIC PERMIT TO DO THE WORK DESCRIBED HEREON.

I have carefully read and examined the above application and know the same to be true and correct. All provisions of the Laws and Ordinances governing this type of construction will be complied with whether mentioned herein or not. No person shall be employed in violation of the Labor Code of the State of California.

~~PERMIT FEE @~~ ~~2.00~~

~~SUPPLEMENTARY PERMIT FEE @ .50~~

~~INVESTIGATION FEE~~

TOTAL FEE —

E. A. Gebert # 13172

SIGNATURE OF CONTRACTOR OR AUTHORIZED AGENT

FORM B-53 PERMANENT

INSPECTION RECORD

BASIC INSPECTIONS

ITEM	INSPECTOR	DATE
GROUND WORK		
ROUGH		
FINISH		
FIXTURES		
FINAL RELEASE TO PUBLIC SERV.		

PARTIAL OR MISC. INSPECTIONS

UNSUCCESSFUL TRIPS

RECORD INFORMATION

O.H.	U.G.	TEMP. POWER POLE	NO. OF METERS

LITE_____ WIRE | PWR_____ PHASE | HEAT_____ KW

RANGE	OVEN	TABLE TOP	W. HTR.	DRYER

OTHER RES. APPLIANCES OVER 2 KW.

TOTAL KW OR HP.	TOTAL HP.
_____ S Φ	_____ 3 Φ

JOB ADDRESS

5426 San Fernando Road
NUMBER STREET

APPLICATION FOR
MAINTENANCE ELECTRICAL PERMIT
BUILDING SECTION, PUBLIC WORKS DIVISION
CITY OF GLENDALE, CALIFORNIA

CONTRACTOR: Gerald W. Carson	TEL. NO.
MAILING ADDRESS	STATE LIC. NO.
OWNER: Products Research Co	CITY LIC. NO.
MAILING ADDRESS	TEL. NO.

DESCRIPTION OF WORK

☐ NEW BLDG. ☐ EXIST. BLDG. ☐ NO SERV. CHANGE ☐ RECONNECT OR RESEAL | USE ZONE

FEE COMPUTATION

NOTE! TOTALS SHOWN BELOW MUST BE SUBMITTED IN DIAGRAM ON SEPARATE WORK SHEET PROVIDED FOR THIS PURPOSE.

..... FIXTURES .....

..... OUTLETS, BASE PLUGS, SWITCHES

FIRST TEN @ _____ EACH .....

ADDITIONAL @ _____ EACH .....

MOTORS

QUAN.	OVER	INCL.	ACTUAL HP	UNIT COST	FEE
	0	1 HP		@ EA.	
	1 HP	5 HP		@ "	
	5 HP	20 HP		@ "	
	20 HP	50 HP		@ "	
	50 HP	UP		@ "	

TOTAL AIR COND. H. P. _____ SUB TOTAL →

_____ RANGE, OR OVEN OUTLETS @ _____ EACH _____

_____ TRANSFORMERS OR RECTIFIERS _____ KVA @ _____ PER KVA _____

_____ HEATING ELEMENTS OVER 1650 WATTS @ _____ EACH _____

_____ AIR CONDITIONER, PLUGS @ _____ EACH _____

_____ CLOTHES DRYER @ _____ EACH _____

_____ MISCELLANEOUS _____

No Work Done

December, 1967

CK. MO. CASH NOTE: WHEN PROPERLY VALIDATED IN THIS SPACE, THIS FORM CONSTITUTES AN ELECTRIC PERMIT TO DO THE WORK DESCRIBED HEREON.

I have carefully read and examined the above application and know the same to be true and correct. All provisions of the Laws and Ordinances governing this type of construction will be complied with whether mentioned herein or not. No person shall be employed in violation of the Labor Code of the State of California.

E. Gehert

SIGNATURE OF CONTRACTOR OR AUTHORIZED AGENT

~~PERMIT FEE @~~	~~2.00~~
~~SUPPLEMENTARY PERMIT FEE @ .50~~	
~~INVESTIGATION FEE~~	
TOTAL FEE	—

FORM B-53

PERMANENT

INSPECTION RECORD

BASIC INSPECTIONS

ITEM	INSPECTOR	DATE
GROUND WORK		
ROUGH		
FINISH		
FIXTURES		
FINAL RELEASE TO PUBLIC SERV.		

PARTIAL OR MISC. INSPECTIONS

UNSUCCESSFUL TRIPS

RECORD INFORMATION

O.H.	U.G.	TEMP. POWER POLE	NO. OF METERS

LITE _____ WIRE | PWR _____ PHASE | HEAT _____ KW

RANGE	OVEN	TABLE TOP	W. HTR.	DRYER

OTHER RES. APPLIANCES OVER 2 KW.

TOTAL KW OR HP.	TOTAL HP.
_____ S Φ	_____ 3 Φ

JOB ADDRESS

5426 San Fernando Road
NUMBER STREET

MAINTENANCE ELECTRICAL PERMIT

BUILDING SECTION, PUBLIC WORKS DIVISION
CITY OF GLENDALE, CALIFORNIA

CONTRACTOR	TEL. NO.
Gerald W. Carson	
MAILING ADDRESS	STATE LIC. NO.
OWNER	CITY LIC. NO.
Products Research	
MAILING ADDRESS	TEL. NO.

DESCRIPTION OF WORK

☐ NEW BLDG. ☐ EXIST. BLDG. ☐ NO SERV. CHANGE ☐ RECONNECT OR RESEAL | USE ZONE

FEE COMPUTATION

NOTE! TOTALS SHOWN BELOW MUST BE SUBMITTED IN DIAGRAM ON SEPARATE WORK SHEET PROVIDED FOR THIS PURPOSE.

..... FIXTURES .....

..... OUTLETS, BASE PLUGS, SWITCHES

FIRST TEN @ _____ EACH .....

ADDITIONAL @ _____ EACH .....

MOTORS

QUAN.	OVER	INCL.	ACTUAL HP	UNIT COST	FEE
	0	1 HP		@ EA.	
	1 HP	5 HP		@ "	
	5 HP	20 HP		@ "	
	20 HP	50 HP		@ "	
	50 HP	UP		@ "	

November, 1967

CK. MO. CASH NOTE: WHEN PROPERLY VALIDATED IN THIS SPACE, THIS FORM CONSTITUTES AN ELECTRIC PERMIT TO DO THE WORK DESCRIBED HEREON.

TOTAL AIR COND. H. P. [ ] SUB TOTAL →

_____ RANGE, OR OVEN OUTLETS @ _____ EACH

_____ TRANSFORMERS OR RECTIFIERS _____ KVA @ _____ PER KVA

_____ HEATING ELEMENTS OVER 1650 WATTS @ _____ EACH

_____ AIR CONDITIONER, PLUGS @ _____ EACH

_____ CLOTHES DRYER @ _____ EACH

_____ MISCELLANEOUS _____

NO Work Done

I have carefully read and examined the above application and know the same to be true and correct. All provisions of the Laws and Ordinances governing this type of construction will be complied with whether mentioned herein or not. No person shall be employed in violation of the Labor Code of the State of California.

E. Gebert

SIGNATURE OF CONTRACTOR OR AUTHORIZED AGENT

~~PERMIT FEE~~ @	~~2.00~~
~~SUPPLEMENTARY PERMIT FEE @ .50~~	
~~INVESTIGATION FEE~~	
TOTAL FEE	

FORM B-53

PERMANENT

INSPECTION RECORD
BASIC INSPECTIONS

ITEM	INSPECTOR	DATE
GROUND WORK		
ROUGH		
FINISH		
FIXTURES		
FINAL RELEASE TO PUBLIC SERV.		

PARTIAL OR MISC. INSPECTIONS

UNSUCCESSFUL TRIPS

RECORD INFORMATION

O.H.	U.G.	TEMP. POWER POLE	NO. OF METERS

LITE ____ WIRE	PWR ____ PHASE	HEAT ____ KW

RANGE	OVEN	TABLE TOP	W. HTR.	DRYER

OTHER RES. APPLIANCES OVER 2 KW.

TOTAL KW OR HP.	TOTAL HP.
____ S Φ	____ 3 Φ

JOB ADDRESS

5426 San Fernando
NUMBER STREET

MAINTENANCE
ELECTRICAL PERMIT

BUILDING SECTION, PUBLIC WORKS DIVISION
CITY OF GLENDALE, CALIFORNIA MAY 1971

CONTRACTOR: Gerald W. Carson	TEL. NO.
MAILING ADDRESS	STATE LIC. NO.
OWNER: Products Research Co.	CITY LIC. NO. 698
MAILING ADDRESS	TEL. NO.

DESCRIPTION OF WORK

☐ NEW BLDG. ☐ EXIST. BLDG. ☐ NO SERV. CHANGE ☐ RECONNECT OR RESEAL

FEE COMPUTATION

NOTE! TOTALS SHOWN BELOW MUST BE SUBMITTED IN DIAGRAM ON SEPARATE WORK SHEET PROVIDED FOR THIS PURPOSE.

BRANCH CIRCUITS

FIRST TEN _____

ELEVEN TO FORTY _____

ADDITIONAL _____ **FEE** .....

MOTORS _____ WELDER _____

TRANSFORMERS _____ RANGE _____

HEATING APPL. _____ DRYER _____

WATER HTR.. _____ MISC. EQ. or APPL. _____

QUAN.	HP - KW - KVA OVER	INCL.	ACTUAL	PHASE 1	3	UNIT COST	FEE
	0	1					
	1	5					
	5	20					
	20						

CK. MO. CASH NOTE: WHEN PROPERLY VALIDATED IN THIS SPACE, THIS FORM CONSTITUTES AN ELECTRIC PERMIT TO DO THE WORK DESCRIBED HEREON.

_____ ADDING OUTLETS _____

_____ CELLULAR FLOOR RACEWAY @ _____ PER 100 FT. _____

_____ DISTRIBUTION PANEL, OVERCURRENT DEVICE @ _____ ea. _____

_____ SWITCHBOARD – VOLTAGE _____

_____ SERVICE –VOLTAGE _____ . AMPERAGE _____

_____ TEMP. SERVICE OR TEMP. LIGHTING

_____ PRIVATE SWIMMING POOL _____

_____ MISCELLANEOUS _____

NO WORK DONE

I have carefully read and examined the above application and know the same to be true and correct. All provisions of the Laws and Ordinances governing this type of construction will be complied with whether mentioned herein or not. No person shall be employed in violation of the Labor Code of the State of California.

~~PERMIT FEE~~ @

~~INVESTIGATION FEE~~

TOTAL FEE

SIGNATURE OF CONTRACTOR OR AUTHORIZED AGENT

FORM B-53

INSPECTION RECORD

BASIC INSPECTIONS

ITEM	INSPECTOR	DATE
GROUND WORK		
ROUGH		
FIXTURES		
RELEASE TO PUBLIC SERVICE		
FINAL		

PARTIAL OR MISC. INSPECTIONS

JOB ADDRESS

5426 San Fernando
NUMBER STREET

MAINTENANCE

BUILDING SECTION, PUBLIC WORKS DIVISION
CITY OF GLENDALE, CALIFORNIA March 1971

CONTRACTOR Gerald W. Carson	TEL. NO.
MAILING ADDRESS	STATE LIC. NO.
OWNER Products Research	CITY LIC. NO. 698
MAILING ADDRESS	TEL. NO.

DESCRIPTION OF WORK

☐ NEW BLDG. ☐ EXIST. BLDG. ☐ NO SERV. CHANGE ☐ RECONNECT OR RESEAL

FEE COMPUTATION

NOTE! TOTALS SHOWN BELOW MUST BE SUBMITTED IN DIAGRAM ON SEPARATE WORK SHEET PROVIDED FOR THIS PURPOSE.

BRANCH CIRCUITS

FIRST TEN _____

ELEVEN TO FORTY _____

ADDITIONAL _____ **FEE** .....

MOTORS _____ WELDER _____

TRANSFORMERS _____ RANGE _____

HEATING APPL. _____ DRYER _____

WATER HTR. _____ MISC. EQ. or APPL. _____

QUAN.	HP - KW - KVA OVER	INCL.	ACTUAL	PHASE 1	PHASE 3	UNIT COST	FEE
	0	1					
	1	5					
	5	20					
	20						

CK. MO. CASH NOTE: WHEN PROPERLY VALIDATED IN THIS SPACE, THIS FORM CONSTITUTES AN ELECTRIC PERMIT TO DO THE WORK DESCRIBED HEREON.

_____ ADDING OUTLETS _____

_____ CELLULAR FLOOR RACEWAY @ _____ PER 100 FT. _____

_____ DISTRIBUTION PANEL. OVERCURRENT DEVICE @ _____ ea. _____

_____ SWITCHBOARD – VOLTAGE _____

_____ SERVICE –VOLTAGE _____ , AMPERAGE _____

_____ TEMP. SERVICE OR TEMP. LIGHTING

_____ PRIVATE SWIMMING POOL _____

_____ MISCELLANEOUS _____

No Work Done

I have carefully read and examined the above application and know the same to be true and correct. All provisions of the Laws and Ordinances governing this type of construction will be complied with whether mentioned herein or not. No person shall be employed in violation of the Labor Code of the State of California.

PERMIT FEE @	
INVESTIGATION FEE	
TOTAL FEE	

Gerald W. Carson
SIGNATURE OF CONTRACTOR OR AUTHORIZED AGENT

FORM B-53

INSPECTION RECORD

BASIC INSPECTIONS

ITEM	INSPECTOR	DATE
GROUND WORK		
ROUGH		
FIXTURES		
RELEASE TO PUBLIC SERVICE		
FINAL		

PARTIAL OR MISC. INSPECTIONS

JOB ADDRESS

5426 San Fernando Road
NUMBER STREET

MAINTENANCE

BUILDING SECTION, PUBLIC WORKS DIVISION
CITY OF GLENDALE, CALIFORNIA Feb. 1971

CONTRACTOR	TEL. NO.
Gerald W. Carson	
MAILING ADDRESS	STATE LIC. NO.
OWNER	CITY LIC. NO.
Products Research	698
MAILING ADDRESS	TEL. NO.

DESCRIPTION OF WORK

☐ NEW BLDG. ☐ EXIST. BLDG. ☐ NO SERV. CHANGE ☐ RECONNECT OR RESEAL

FEE COMPUTATION

NOTE! TOTALS SHOWN BELOW MUST BE SUBMITTED IN DIAGRAM ON SEPARATE WORK SHEET PROVIDED FOR THIS PURPOSE.

BRANCH CIRCUITS

FIRST TEN _____

ELEVEN TO FORTY _____

ADDITIONAL _____ **FEE** .....

MOTORS _____ WELDER _____

TRANSFORMERS _____ RANGE _____

HEATING APPL. _____ DRYER _____

WATER HTR.. _____ MISC. EQ. or APPL. _____

QUAN.	HP - KW - KVA			PHASE		UNIT COST	FEE
	OVER	INCL.	ACTUAL	1	3		
	0	1					.....
	1	5					.....
	5	20					.....
	20						.....

_____ ADDING OUTLETS _____

_____ CELLULAR FLOOR RACEWAY @ _____ PER 100 FT. _____

_____ DISTRIBUTION PANEL, OVERCURRENT DEVICE @ _____ ea. _____

_____ SWITCHBOARD — VOLTAGE _____

_____ SERVICE —VOLTAGE _____ , AMPERAGE _____

_____ TEMP. SERVICE OR TEMP. LIGHTING

_____ PRIVATE SWIMMING POOL _____

_____ MISCELLANEOUS _____

NO WORK DONE

I have carefully read and examined the above application and know the same to be true and correct. All provisions of the Laws and Ordinances governing this type of construction will be complied with whether mentioned herein or not. No person shall be employed in violation of the Labor Code of the State of California.

~~PERMIT FEE~~ @

~~INVESTIGATION FEE~~

TOTAL FEE

G Carson
SIGNATURE OF CONTRACTOR OR AUTHORIZED AGENT

FORM B-53

CK. MO. CASH NOTE: WHEN PROPERLY VALIDATED IN THIS SPACE, THIS FORM CONSTITUTES AN ELECTRIC PERMIT TO DO THE WORK DESCRIBED HEREON.

INSPECTION RECORD

BASIC INSPECTIONS

ITEM	INSPECTOR	DATE
GROUND WORK		
ROUGH		
FIXTURES		
RELEASE TO PUBLIC SERVICE		
FINAL		

PARTIAL OR MISC. INSPECTIONS

JOB ADDRESS

5426 San Fernando Road
NUMBER STREET

APPLICATION FOR AN ELECTRICAL PERMIT

BUILDING SECTION, PUBLIC WORKS DIVISION
CITY OF GLENDALE, CALIFORNIA Jan. 1971

CONTRACTOR	TEL. NO.
Gerald W. Carson	
MAILING ADDRESS	STATE LIC. NO.
OWNER	CITY LIC. NO.
Products Research	698
MAILING ADDRESS	TEL. NO.

DESCRIPTION OF WORK

☐ NEW BLDG. ☐ EXIST. BLDG. ☐ NO SERV. CHANGE ☐ RECONNECT OR RESEAL

FEE COMPUTATION

NOTE! TOTALS SHOWN BELOW MUST BE SUBMITTED IN DIAGRAM ON SEPARATE WORK SHEET PROVIDED FOR THIS PURPOSE.

BRANCH CIRCUITS

FIRST TEN _____

ELEVEN TO FORTY _____

ADDITIONAL _____ **FEE** .....

MOTORS _____ WELDER _____

TRANSFORMERS _____ RANGE _____

HEATING APPL. _____ DRYER _____

WATER HTR. _____ MISC. EQ. or APPL. _____

QUAN.	HP - KW - KVA			PHASE		UNIT COST	FEE
	OVER	INCL.	ACTUAL	1	3		
	0	1					
	1	5					
	5	20					
	20						

CK. MO. CASH NOTE: WHEN PROPERLY VALIDATED IN THIS SPACE, THIS FORM CONSTITUTES AN ELECTRIC PERMIT TO DO THE WORK DESCRIBED HEREON.

_____ ADDING OUTLETS _____

_____ CELLULAR FLOOR RACEWAY @ _____ PER 100 FT. _____

_____ DISTRIBUTION PANEL, OVERCURRENT DEVICE @ _____ ea. _____

_____ SWITCHBOARD – VOLTAGE _____

_____ SERVICE –VOLTAGE _____ . AMPERAGE _____

_____ TEMP. SERVICE OR TEMP. LIGHTING

_____ PRIVATE SWIMMING POOL _____

_____ MISCELLANEOUS _____

NO WORK DONE

I have carefully read and examined the above application and know the same to be true and correct. All provisions of the Laws and Ordinances governing this type of construction will be complied with whether mentioned herein or not. No person shall be employed in violation of the Labor Code of the State of California.

~~PERMIT FEE~~ @

~~INVESTIGATION FEE~~

TOTAL FEE

Gerald W Carson

SIGNATURE OF CONTRACTOR OR AUTHORIZED AGENT

FORM B-53

INSPECTION RECORD

BASIC INSPECTIONS

ITEM	INSPECTOR	DATE
GROUND WORK		
ROUGH		
FIXTURES		
RELEASE TO PUBLIC SERVICE		
FINAL		

PARTIAL OR MISC. INSPECTIONS

JOB ADDRESS

5426 San Fernando Road
NUMBER STREET

MAINTENANCE

BUILDING SECTION, PUBLIC WORKS DIVISION
CITY OF GLENDALE, CALIFORNIA Dec. 1970

CONTRACTOR	TEL. NO.
Gerald W. Carson	
MAILING ADDRESS	STATE LIC. NO.
OWNER	CITY LIC. NO.
Products Research Co	698
MAILING ADDRESS	TEL. NO.

DESCRIPTION OF WORK

☐ NEW BLDG. ☐ EXIST. BLDG. ☐ NO SERV. CHANGE ☐ RECONNECT OR RESEAL

FEE COMPUTATION

NOTE! TOTALS SHOWN BELOW MUST BE SUBMITTED IN DIAGRAM ON SEPARATE WORK SHEET PROVIDED FOR THIS PURPOSE.

BRANCH CIRCUITS

FIRST TEN _____

ELEVEN TO FORTY _____

ADDITIONAL _____ **FEE** .....

MOTORS _____ WELDER _____

TRANSFORMERS _____ RANGE _____

HEATING APPL. _____ DRYER _____

WATER HTR.. _____ MISC. EQ. or APPL. _____

QUAN.	HP - KW - KVA			PHASE		UNIT COST	FEE
	OVER	INCL.	ACTUAL	1	3		
	0	1					
	1	5					
	5	20					
	20						

CK. MO. CASH NOTE: WHEN PROPERLY VALIDATED IN THIS SPACE, THIS FORM CONSTITUTES AN ELECTRIC PERMIT TO DO THE WORK DESCRIBED HEREON.

_____ ADDING OUTLETS _____

_____ CELLULAR FLOOR RACEWAY @ _____ PER 100 FT. _____

_____ DISTRIBUTION PANEL. OVERCURRENT DEVICE @ _____ ea. _____

_____ SWITCHBOARD – VOLTAGE _____

_____ SERVICE –VOLTAGE _____ . AMPERAGE _____

_____ TEMP. SERVICE OR TEMP. LIGHTING

_____ PRIVATE SWIMMING POOL _____

_____ MISCELLANEOUS _____

NO WORK DONE

I have carefully read and examined the above application and know the same to be true and correct. All provisions of the Laws and Ordinances governing this type of construction will be complied with whether mentioned herein or not. No person shall be employed in violation of the Labor Code of the State of California.

~~PERMIT FEE~~ @

INVESTIGATION FEE

TOTAL FEE

Gerald W Carson
SIGNATURE OF CONTRACTOR OR AUTHORIZED AGENT

FORM B-53

INSPECTION RECORD

BASIC INSPECTIONS

ITEM	INSPECTOR	DATE
GROUND WORK		
ROUGH		
FIXTURES		
RELEASE TO PUBLIC SERVICE		
FINAL		

PARTIAL OR MISC. INSPECTIONS

JOB ADDRESS

5426 San Fernando Road
NUMBER STREET

MAINTENANCE

ELECTRICAL PERMIT

BUILDING SECTION, PUBLIC WORKS DIVISION
CITY OF GLENDALE, CALIFORNIA NOV 1970

CONTRACTOR: Gerald W. Carson — TEL. NO.:

MAILING ADDRESS: — STATE LIC. NO.:

OWNER: Products Research — CITY LIC. NO.: 698

MAILING ADDRESS: — TEL. NO.:

DESCRIPTION OF WORK

☐ NEW BLDG. ☐ EXIST. BLDG. ☐ NO SERV. CHANGE ☐ RECONNECT OR RESEAL

FEE COMPUTATION

NOTE! TOTALS SHOWN BELOW MUST BE SUBMITTED IN DIAGRAM ON SEPARATE WORK SHEET PROVIDED FOR THIS PURPOSE.

BRANCH CIRCUITS

FIRST TEN _____

ELEVEN TO FORTY _____

ADDITIONAL _____ FEE .....

MOTORS _____ WELDER _____

TRANSFORMERS _____ RANGE _____

HEATING APPL. _____ DRYER _____

WATER HTR.. _____ MISC. EQ. or APPL. _____

QUAN.	HP - KW - KVA OVER	INCL.	ACTUAL	PHASE 1	PHASE 3	UNIT COST	FEE
	0	1					
	1	5					
	5	20					
	20						

_____ ADDING OUTLETS _____

_____ CELLULAR FLOOR RACEWAY @ _____ PER 100 FT. _____

_____ DISTRIBUTION PANEL, OVERCURRENT DEVICE @ _____ ea. _____

_____ SWITCHBOARD — VOLTAGE _____

_____ SERVICE —VOLTAGE _____, AMPERAGE _____

_____ TEMP. SERVICE OR TEMP. LIGHTING

_____ PRIVATE SWIMMING POOL _____

_____ MISCELLANEOUS _____

NO WORK DONE

I have carefully read and examined the above application and know the same to be true and correct. All provisions of the Laws and Ordinances governing this type of construction will be complied with whether mentioned herein or not. No person shall be employed in violation of the Labor Code of the State of California.

~~PERMIT FEE~~ @

~~INVESTIGATION FEE~~

TOTAL FEE

SIGNATURE OF CONTRACTOR OR AUTHORIZED AGENT

FORM B-53

CK. MO. CASH NOTE: WHEN PROPERLY VALIDATED IN THIS SPACE, THIS FORM CONSTITUTES AN ELECTRIC PERMIT TO DO THE WORK DESCRIBED HEREON.

INSPECTION RECORD

BASIC INSPECTIONS

ITEM	INSPECTOR	DATE
GROUND WORK		
ROUGH		
FIXTURES		
RELEASE TO PUBLIC SERVICE		
FINAL		

PARTIAL OR MISC. INSPECTIONS

JOB ADDRESS

5426 San Fernando

NUMBER STREET

MAINTENANCE

ELECTRICAL PERMIT

BUILDING SECTION, PUBLIC WORKS DIVISION
CITY OF GLENDALE, CALIFORNIA Oct. 1970

CONTRACTOR	TEL. NO.
Gerald W. Carson	
MAILING ADDRESS	STATE LIC. NO.
OWNER	CITY LIC. NO.
Products Research	698
MAILING ADDRESS	TEL. NO.

DESCRIPTION OF WORK

☐ NEW BLDG. ☐ EXIST. BLDG. ☐ NO SERV. CHANGE ☐ RECONNECT OR RESEAL

FEE COMPUTATION

NOTE! TOTALS SHOWN BELOW MUST BE SUBMITTED IN DIAGRAM ON SEPARATE WORK SHEET PROVIDED FOR THIS PURPOSE.

BRANCH CIRCUITS

FIRST TEN _____

ELEVEN TO FORTY _____

ADDITIONAL _____ FEE.....

MOTORS _____ WELDER _____

TRANSFORMERS _____ RANGE _____

HEATING APPL. _____ DRYER _____

WATER HTR.. _____ MISC. EQ. or APPL. _____

QUAN.	HP - KW - KVA			PHASE		UNIT COST	FEE
	OVER	INCL.	ACTUAL	1	3		
	0	1					
	1	5					
	5	20					
	20						

CK., MO., CASH NOTE: WHEN PROPERLY VALIDATED IN THIS SPACE, THIS FORM CONSTITUTES AN ELECTRIC PERMIT TO DO THE WORK DESCRIBED HEREON.

_____ ADDING OUTLETS _____

_____ CELLULAR FLOOR RACEWAY @ _____ PER 100 FT. _____

_____ DISTRIBUTION PANEL, OVERCURRENT DEVICE @ _____ ea. _____

_____ SWITCHBOARD — VOLTAGE _____

_____ SERVICE —VOLTAGE _____, AMPERAGE _____

_____ TEMP. SERVICE OR TEMP. LIGHTING

_____ PRIVATE SWIMMING POOL _____

_____ MISCELLANEOUS _____

NO WORK DONE

I have carefully read and examined the above application and know the same to be true and correct. All provisions of the Laws and Ordinances governing this type of construction will be complied with whether mentioned herein or not. No person shall be employed in violation of the Labor Code of the State of California.

~~PERMIT FEE~~ @

~~INVESTIGATION FEE~~

TOTAL FEE

SIGNATURE OF CONTRACTOR OR AUTHORIZED AGENT

FORM B-53

INSPECTION RECORD

BASIC INSPECTIONS

ITEM	INSPECTOR	DATE
GROUND WORK		
ROUGH		
FIXTURES		
RELEASE TO PUBLIC SERVICE		
FINAL		

PARTIAL OR MISC. INSPECTIONS

JOB ADDRESS

5426 San Fernando Road
NUMBER STREET

MAINTENANCE

BUILDING SECTION, PUBLIC WORKS DIVISION
CITY OF GLENDALE, CALIFORNIA Sept. 1970

CONTRACTOR	TEL. NO.
Gerald W. Carson	
MAILING ADDRESS	STATE LIC. NO.
OWNER	CITY LIC. NO.
Products Research Co	698
MAILING ADDRESS	TEL. NO.

DESCRIPTION OF WORK

☐ NEW BLDG. ☐ EXIST. BLDG. ☐ NO SERV. CHANGE ☐ RECONNECT OR RESEAL

FEE COMPUTATION

NOTE! TOTALS SHOWN BELOW MUST BE SUBMITTED IN DIAGRAM ON SEPARATE WORK SHEET PROVIDED FOR THIS PURPOSE.

BRANCH CIRCUITS

FIRST TEN _____

ELEVEN TO FORTY _____

ADDITIONAL _____ **FEE** .....

MOTORS _____ WELDER _____

TRANSFORMERS _____ RANGE _____

HEATING APPL. _____ DRYER _____

WATER HTR.. _____ MISC. EQ. or APPL. _____

QUAN.	HP - KW - KVA			PHASE		UNIT COST	FEE
	OVER	INCL.	ACTUAL	1	3		
	0	1					.....
	1	5					.....
	5	20					.....
	20						.....

CK. MO. CASH NOTE: WHEN PROPERLY VALIDATED IN THIS SPACE, THIS FORM CONSTITUTES AN ELECTRIC PERMIT TO DO THE WORK DESCRIBED HEREON.

_____ ADDING OUTLETS _____

_____ CELLULAR FLOOR RACEWAY @ _____ PER 100 FT. _____

_____ DISTRIBUTION PANEL, OVERCURRENT DEVICE @ _____ ea. _____

_____ SWITCHBOARD – VOLTAGE _____

_____ SERVICE –VOLTAGE _____ , AMPERAGE _____

_____ TEMP. SERVICE OR TEMP. LIGHTING

_____ PRIVATE SWIMMING POOL _____

_____ MISCELLANEOUS _____

No Work Done

I have carefully read and examined the above application and know the same to be true and correct. All provisions of the Laws and Ordinances governing this type of construction will be complied with whether mentioned herein or not. No person shall be employed in violation of the Labor Code of the State of California.

~~PERMIT FEE~~ @

~~INVESTIGATION FEE~~

TOTAL FEE

SIGNATURE OF CONTRACTOR OR AUTHORIZED AGENT

FORM B-53

INSPECTION RECORD

BASIC INSPECTIONS

ITEM	INSPECTOR	DATE
GROUND WORK		
ROUGH		
FIXTURES		
RELEASE TO PUBLIC SERVICE		
FINAL		

PARTIAL OR MISC. INSPECTIONS

JOB ADDRESS

5426 San Fernando Road

NUMBER STREET

MAINTENANCE

ELECTRICAL PERMIT

BUILDING SECTION, PUBLIC WORKS DIVISION
CITY OF GLENDALE, CALIFORNIA Aug. 1970

CONTRACTOR Gerald W. Carson	TEL. NO.
MAILING ADDRESS	STATE LIC. NO.
OWNER Products Research Co.	CITY LIC. NO. 698
MAILING ADDRESS	TEL. NO.

DESCRIPTION OF WORK

☐ NEW BLDG. ☐ EXIST. BLDG. ☐ NO SERV. CHANGE ☐ RECONNECT OR RESEAL

FEE COMPUTATION

NOTE! TOTALS SHOWN BELOW MUST BE SUBMITTED IN DIAGRAM ON SEPARATE WORK SHEET PROVIDED FOR THIS PURPOSE.

BRANCH CIRCUITS

FIRST TEN _____

ELEVEN TO FORTY _____

ADDITIONAL _____ FEE _____

MOTORS _____ WELDER _____

TRANSFORMERS _____ RANGE _____

HEATING APPL. _____ DRYER _____

WATER HTR.. _____ MISC. EQ. or APPL. _____

QUAN.	HP - KW - KVA OVER	INCL.	ACTUAL	PHASE 1	PHASE 3	UNIT COST	FEE
	0	1					
	1	5					
	5	20					
	20						

_____ ADDING OUTLETS _____

_____ CELLULAR FLOOR RACEWAY @ _____ PER 100 FT. _____

_____ DISTRIBUTION PANEL, OVERCURRENT DEVICE @ _____ ea. _____

_____ SWITCHBOARD — VOLTAGE _____

_____ SERVICE —VOLTAGE _____, AMPERAGE _____

_____ TEMP. SERVICE OR TEMP. LIGHTING

_____ PRIVATE SWIMMING POOL _____

_____ MISCELLANEOUS _____

NO WORK DONE

I have carefully read and examined the above application and know the same to be true and correct. All provisions of the Laws and Ordinances governing this type of construction will be complied with whether mentioned herein or not. No person shall be employed in violation of the Labor Code of the State of California.

~~PERMIT FEE~~ @

~~INVESTIGATION FEE~~

TOTAL FEE

SIGNATURE OF CONTRACTOR OR AUTHORIZED AGENT

FORM B-53

CK. MO. CASH NOTE: WHEN PROPERLY VALIDATED IN THIS SPACE, THIS FORM CONSTITUTES AN ELECTRIC PERMIT TO DO THE WORK DESCRIBED HEREON.

INSPECTION RECORD

BASIC INSPECTIONS

ITEM	INSPECTOR	DATE
GROUND WORK		
ROUGH		
FIXTURES		
RELEASE TO PUBLIC SERVICE		
FINAL		

PARTIAL OR MISC. INSPECTIONS

JOB ADDRESS

5426 San Fernando Road
NUMBER STREET

MAINTENANCE
ELECTRICAL PERMIT

BUILDING SECTION, PUBLIC WORKS DIVISION
CITY OF GLENDALE, CALIFORNIA July 1970

CONTRACTOR	TEL. NO.
Gerald W. Carson	
MAILING ADDRESS	STATE LIC. NO.
OWNER	CITY LIC. NO.
Products Research Co.	504
MAILING ADDRESS	TEL. NO.

CK. NO. CASH NOTE: WHEN PROPERLY VALIDATED IN THIS SPACE, THIS FORM CONSTITUTES AN ELECTRIC PERMIT TO DO THE WORK DESCRIBED HEREON.

DESCRIPTION OF WORK

☐ NEW BLDG. ☐ EXIST. BLDG. ☐ NO SERV. CHANGE ☐ RECONNECT OR RESEAL

FEE COMPUTATION

NOTE! TOTALS SHOWN BELOW MUST BE SUBMITTED IN DIAGRAM ON SEPARATE WORK SHEET PROVIDED FOR THIS PURPOSE.

BRANCH CIRCUITS

FIRST TEN _____

ELEVEN TO FORTY _____

ADDITIONAL _____ **FEE** .....

MOTORS _____ WELDER _____

TRANSFORMERS _____ RANGE _____

HEATING APPL. _____ DRYER _____

WATER HTR.. _____ MISC. EQ. or APPL. _____

QUAN.	HP - KW - KVA			PHASE		UNIT COST	FEE
	OVER	INCL.	ACTUAL	1	3		
	0	1					.....
	1	5					.....
	5	20					.....
	20						

_____ ADDING OUTLETS _____ _____

_____ CELLULAR FLOOR RACEWAY @ _____ PER 100 FT. _____ _____

_____ DISTRIBUTION PANEL, OVERCURRENT DEVICE @ _____ ea. _____

_____ SWITCHBOARD – VOLTAGE _____ _____

_____ SERVICE –VOLTAGE _____ . AMPERAGE _____ _____

_____ TEMP. SERVICE OR TEMP. LIGHTING _____

_____ PRIVATE SWIMMING POOL _____ _____

_____ MISCELLANEOUS _____ _____

NO WORK DONE

I have carefully read and examined the above application and know the same to be true and correct. All provisions of the Laws and Ordinances governing this type of construction will be complied with whether mentioned herein or not. No person shall be employed in violation of the Labor Code of the State of California.

~~PERMIT FEE~~ @

INVESTIGATION ~~FEE~~

TOTAL FEE

SIGNATURE OF CONTRACTOR OR AUTHORIZED AGENT

FORM B-53

INSPECTION RECORD

BASIC INSPECTIONS

ITEM	INSPECTOR	DATE
GROUND WORK		
ROUGH		
FIXTURES		
RELEASE TO PUBLIC SERVICE		
FINAL		

PARTIAL OR MISC. INSPECTIONS

JOB ADDRESS

5426 San Fernando Road

NUMBER STREET

MAINTENANCE

BUILDING SECTION, PUBLIC WORKS DIVISION
CITY OF GLENDALE, CALIFORNIA June 1970

CONTRACTOR Gerald W. Carson	TEL. NO.
MAILING ADDRESS	STATE LIC. NO.
OWNER Products Research	CITY LIC. NO. 574
MAILING ADDRESS	TEL. NO.

DESCRIPTION OF WORK

☐ NEW BLDG. ☐ EXIST. BLDG. ☐ NO SERV. CHANGE ☐ RECONNECT OR RESEAL

FEE COMPUTATION

NOTE! TOTALS SHOWN BELOW MUST BE SUBMITTED IN DIAGRAM ON SEPARATE WORK SHEET PROVIDED FOR THIS PURPOSE.

BRANCH CIRCUITS

FIRST TEN _____

ELEVEN TO FORTY _____

ADDITIONAL _____ **FEE** .....

MOTORS _____ WELDER _____

TRANSFORMERS _____ RANGE _____

HEATING APPL. _____ DRYER _____

WATER HTR.. _____ MISC. EQ. or APPL. _____

QUAN.	HP - KW - KVA OVER	INCL.	ACTUAL	PHASE 1	3	UNIT COST	FEE
	0	1					
	1	5					
	5	20					
	20						

CK. MO. CASH NOTE: WHEN PROPERLY VALIDATED IN THIS SPACE, THIS FORM CONSTITUTES AN ELECTRIC PERMIT TO DO THE WORK DESCRIBED HEREON.

_____ ADDING OUTLETS _____

_____ CELLULAR FLOOR RACEWAY @ _____ PER 100 FT. _____

_____ DISTRIBUTION PANEL, OVERCURRENT DEVICE @ _____ ea. _____

_____ SWITCHBOARD – VOLTAGE _____

_____ SERVICE –VOLTAGE _____, AMPERAGE _____

_____ TEMP. SERVICE OR TEMP. LIGHTING

_____ PRIVATE SWIMMING POOL _____

_____ MISCELLANEOUS _____

NO WORK DONE

I have carefully read and examined the above application and know the same to be true and correct. All provisions of the Laws and Ordinances governing this type of construction will be complied with whether mentioned herein or not. No person shall be employed in violation of the Labor Code of the State of California.

~~PERMIT FEE~~ @

~~INVESTIGATION FEE~~

TOTAL FEE

SIGNATURE OF CONTRACTOR OR AUTHORIZED AGENT

FORM B-53

PERMANENT

INSPECTION RECORD

BASIC INSPECTIONS

ITEM	INSPECTOR	DATE
GROUND WORK		
ROUGH		
FIXTURES		
RELEASE TO PUBLIC SERVICE		
FINAL		

PARTIAL OR MISC. INSPECTIONS

JOB ADDRESS

5426 San Fernando Road
NUMBER STREET

APPLICATION FOR AN ELECTRICAL PERMIT

BUILDING SECTION, PUBLIC WORKS DIVISION
CITY OF GLENDALE, CALIFORNIA

CONTRACTOR	TEL. NO.
Gerald W. Carson	
MAILING ADDRESS	STATE LIC. NO.
OWNER	CITY LIC. NO.
Products Research	574
MAILING ADDRESS	TEL. NO.

DESCRIPTION OF WORK

☐ NEW BLDG. ☐ EXIST. BLDG. ☐ NO SERV. CHANGE ☐ RECONNECT OR RESEAL

FEE COMPUTATION

NOTE! TOTALS SHOWN BELOW MUST BE SUBMITTED IN DIAGRAM ON SEPARATE WORK SHEET PROVIDED FOR THIS PURPOSE.

.....FIXTURES .....RECEPTACLES

.....OUTLETS .....SWITCHES

FIRST TEN @ .....EACH

ADDITIONAL @.....EACH **FEE**.....

MOTORS _____ WELDER _____

TRANSFORMERS _____ RANGE _____

HEATING APPL. _____ DRYER _____

WATER HTR.. _____ MISC. EQ. or APPL. _____

QUAN.	HP - KW - KVA			PHASE		UNIT COST	FEE
	OVER	INCL.	ACTUAL	1	3		
	0	1					
	1	5					
	5	20					
	20						

_____ SIGNS – INCANDESCENT – TRANSFORMER @ _____ ea. _____

_____ CELLULAR FLOOR RACEWAY @ _____ PER 100 FT. _____

_____ DISTRIBUTION PANEL, OVERCURRENT DEVICE @ _____ ea. _____

_____ SWITCHBOARD – VOLTAGE _____

_____ SERVICE –VOLTAGE _____, AMPERAGE _____

_____ TEMP. SERVICE OR TEMP. LIGHTING

_____ MISCELLANEOUS _____

NO WORK DONE

I have carefully read and examined the above application and know the same to be true and correct. All provisions of the Laws and Ordinances governing this type of construction will be complied with whether mentioned herein or not. No person shall be employed in violation of the Labor Code of the State of California.

PERMIT FEE @	**2.00**
INVESTIGATION FEE	
TOTAL FEE	

SIGNATURE OF CONTRACTOR OR AUTHORIZED AGENT

FORM B-53

PERMANENT

CK., MO., CASH NOTE: WHEN PROPERLY VALIDATED IN THIS SPACE, THIS FORM CONSTITUTES AN ELECTRIC PERMIT TO DO THE WORK DESCRIBED HEREON.

Feb. 1970

INSPECTION RECORD

BASIC INSPECTIONS

ITEM	INSPECTOR	DATE
GROUND WORK		
ROUGH		
FIXTURES		
RELEASE TO PUBLIC SERVICE		
FINAL		

PARTIAL OR MISC. INSPECTIONS

JOB ADDRESS

5426 San Fernando Road
NUMBER STREET

MAINTENANCE ELECTRICAL PERMIT

BUILDING SECTION, PUBLIC WORKS DIVISION
CITY OF GLENDALE, CALIFORNIA

CONTRACTOR Gerald W. Carson	TEL. NO.
MAILING ADDRESS	STATE LIC. NO.
OWNER Products Research	CITY LIC. NO. 574
MAILING ADDRESS	TEL. NO.

DESCRIPTION OF WORK

☐ NEW BLDG. ☐ EXIST. BLDG. ☐ NO SERV. CHANGE ☐ RECONNECT OR RESEAL

FEE COMPUTATION

NOTE! TOTALS SHOWN BELOW MUST BE SUBMITTED IN DIAGRAM ON SEPARATE WORK SHEET PROVIDED FOR THIS PURPOSE.

.....FIXTURES .....RECEPTACLES

.....OUTLETS .....SWITCHES

FIRST TEN @ .....EACH

ADDITIONAL @.....EACH **FEE**.....

MOTORS _____ WELDER _____

TRANSFORMERS _____ RANGE _____

HEATING APPL. _____ DRYER _____

WATER HTR.. _____ MISC. EQ. or APPL. _____

QUAN.	HP - KW - KVA OVER	INCL.	ACTUAL	PHASE 1	3	UNIT COST	FEE
	0	1					
	1	5					
	5	20					
	20						

CK. MO. CASH NOTE: WHEN PROPERLY VALIDATED IN THIS SPACE, THIS FORM CONSTITUTES AN ELECTRIC PERMIT TO DO THE WORK DESCRIBED HEREON.

Nov. 1969

_____ SIGNS – INCANDESCENT – TRANSFORMER @ _____ ea. _____

_____ CELLULAR FLOOR RACEWAY @ _____ PER 100 FT. _____

_____ DISTRIBUTION PANEL, OVERCURRENT DEVICE @ _____ ea. _____

_____ SWITCHBOARD – VOLTAGE _____

_____ SERVICE –VOLTAGE _____, AMPERAGE _____

_____ TEMP. SERVICE OR TEMP. LIGHTING

_____ MISCELLANEOUS _____

no work done

I have carefully read and examined the above application and know the same to be true and correct. All provisions of the Laws and Ordinances governing this type of construction will be complied with whether mentioned herein or not. No person shall be employed in violation of the Labor Code of the State of California.

~~PERMIT FEE @~~ ~~2.00~~

~~INVESTIGATION FEE~~

TOTAL FEE

H. Carson
SIGNATURE OF CONTRACTOR OR AUTHORIZED AGENT

FORM B-53

PERMANENT

INSPECTION RECORD

BASIC INSPECTIONS

ITEM	INSPECTOR	DATE
GROUND WORK		
ROUGH		
FIXTURES		
RELEASE TO PUBLIC SERVICE		
FINAL		

PARTIAL OR MISC. INSPECTIONS

JOB ADDRESS

5426 San Fernando Road
NUMBER STREET

MAINTENANCE
ELECTRICAL PERMIT

BUILDING SECTION, PUBLIC WORKS DIVISION
CITY OF GLENDALE, CALIFORNIA

CONTRACTOR	TEL. NO.
Gerald W. Carson	
MAILING ADDRESS	STATE LIC. NO.
OWNER	CITY LIC. NO.
Products Research	574
MAILING ADDRESS	TEL. NO.

DESCRIPTION OF WORK

☐ NEW BLDG. ☐ EXIST. BLDG. ☐ NO SERV. CHANGE ☐ RECONNECT OR RESEAL

FEE COMPUTATION

NOTE! TOTALS SHOWN BELOW MUST BE SUBMITTED IN DIAGRAM ON SEPARATE WORK SHEET PROVIDED FOR THIS PURPOSE.

.....FIXTURES .....RECEPTACLES

.....OUTLETS .....SWITCHES

FIRST TEN @ .....EACH

ADDITIONAL @.....EACH **FEE**.....

MOTORS _____ WELDER _____

TRANSFORMERS _____ RANGE _____

HEATING APPL. _____ DRYER _____

WATER HTR.. _____ MISC. EQ. or APPL. _____

QUAN.	HP - KW - KVA			PHASE		UNIT COST	FEE
	OVER	INCL.	ACTUAL	1	3		
	0	1					
	1	5					
	5	20					
	20						

NOTE: WHEN PROPERLY VALIDATED IN THIS SPACE, THIS FORM CONSTITUTES AN ELECTRIC PERMIT TO DO THE WORK DESCRIBED HEREON.

CK. MO. CASH

Jan. 1970

_____ SIGNS – INCANDESCENT – TRANSFORMER.@_____ ea. _____

_____ CELLULAR FLOOR RACEWAY @_____ PER 100 FT._____

_____ DISTRIBUTION PANEL, OVERCURRENT DEVICE.@_____ ea. _____

_____ SWITCHBOARD – VOLTAGE _____

_____ SERVICE –VOLTAGE_____, AMPERAGE_____

_____ TEMP. SERVICE OR TEMP. LIGHTING

_____ MISCELLANEOUS_____

no work done

I have carefully read and examined the above application and know the same to be true and correct. All provisions of the Laws and Ordinances governing this type of construction will be complied with whether mentioned herein or not. No person shall be employed in violation of the Labor Code of the State of California.

~~PERMIT FEE~~ @ ~~2.00~~

~~INVESTIGATION FEE~~

TOTAL FEE

SIGNATURE OF CONTRACTOR OR AUTHORIZED AGENT

FORM B-53

PERMANENT

INSPECTION RECORD

BASIC INSPECTIONS

ITEM	INSPECTOR	DATE
GROUND WORK		
ROUGH		
FIXTURES		
RELEASE TO PUBLIC SERVICE		
FINAL		

PARTIAL OR MISC. INSPECTIONS

JOB ADDRESS

5426 San Fernando Road

NUMBER STREET

MAINTENANCE

ELECTRICAL PERMIT

BUILDING SECTION, PUBLIC WORKS DIVISION

CITY OF GLENDALE, CALIFORNIA

CONTRACTOR Gerald W. Carson	TEL. NO.
MAILING ADDRESS	STATE LIC. NO.
OWNER Products Research Co	CITY LIC. NO. 574
MAILING ADDRESS	TEL. NO.

DESCRIPTION OF WORK

☐ NEW BLDG. ☐ EXIST. BLDG. ☐ NO SERV. CHANGE ☐ RECONNECT OR RESEAL

FEE COMPUTATION

NOTE! TOTALS SHOWN BELOW MUST BE SUBMITTED IN DIAGRAM ON SEPARATE WORK SHEET PROVIDED FOR THIS PURPOSE.

.....FIXTURES .....RECEPTACLES

.....OUTLETS .....SWITCHES

FIRST TEN @ .....EACH

ADDITIONAL @.....EACH **FEE**.....

MOTORS _____ WELDER _____

TRANSFORMERS _____ RANGE _____

HEATING APPL. _____ DRYER _____

WATER HTR.. _____ MISC. EQ. or APPL. _____

QUAN.	HP - KW - KVA OVER	INCL.	ACTUAL	PHASE 1	PHASE 3	UNIT COST	FEE
	0	1					
	1	5					
	5	20					
	20						

CK. MO. CASH NOTE: WHEN PROPERLY VALIDATED IN THIS SPACE, THIS FORM CONSTITUTES AN ELECTRIC PERMIT TO DO THE WORK DESCRIBED HEREON.

Oct. 1969

_____ SIGNS – INCANDESCENT – TRANSFORMER @ _____ ea. _____

_____ CELLULAR FLOOR RACEWAY @ _____ PER 100 FT. _____

_____ DISTRIBUTION PANEL, OVERCURRENT DEVICE @ _____ ea. _____

_____ SWITCHBOARD – VOLTAGE _____ _____

_____ SERVICE –VOLTAGE _____ . AMPERAGE _____ _____

_____ TEMP. SERVICE OR TEMP. LIGHTING _____

_____ MISCELLANEOUS _____ _____

No work done

I have carefully read and examined the above application and know the same to be true and correct. All provisions of the Laws and Ordinances governing this type of construction will be complied with whether mentioned herein or not. No person shall be employed in violation of the Labor Code of the State of California.

PERMIT FEE @	**2.00**
INVESTIGATION FEE	
TOTAL FEE	

SIGNATURE OF CONTRACTOR OR AUTHORIZED AGENT

FORM B-53

PERMANENT

INSPECTION RECORD

BASIC INSPECTIONS

ITEM	INSPECTOR	DATE
GROUND WORK		
ROUGH		
FIXTURES		
RELEASE TO PUBLIC SERVICE		
FINAL		

PARTIAL OR MISC. INSPECTIONS

JOB ADDRESS

5426 San Fernando Road
NUMBER STREET

MAINTENANCE
ELECTRICAL PERMIT

BUILDING SECTION, PUBLIC WORKS DIVISION
CITY OF GLENDALE, CALIFORNIA

CONTRACTOR: Gerald W. Carson	TEL. NO.
MAILING ADDRESS	STATE LIC. NO.
OWNER: Products Research Co.	CITY LIC. NO.
MAILING ADDRESS	TEL. NO.

DESCRIPTION OF WORK

☐ NEW BLDG. ☐ EXIST. BLDG. ☐ NO SERV. CHANGE ☐ RECONNECT OR RESEAL

FEE COMPUTATION

NOTE! TOTALS SHOWN BELOW MUST BE SUBMITTED IN DIAGRAM ON SEPARATE WORK SHEET PROVIDED FOR THIS PURPOSE.

.....FIXTURES .....RECEPTACLES

.....OUTLETS ..... SWITCHES

FIRST TEN @ .....EACH

ADDITIONAL @.....EACH **FEE**.....

MOTORS _____ WELDER _____

TRANSFORMERS _____ RANGE _____

HEATING APPL. _____ DRYER _____

WATER HTR.. _____ MISC. EQ. or APPL. _____

QUAN.	HP - KW - KVA OVER	INCL.	ACTUAL	PHASE 1	PHASE 3	UNIT COST	FEE
	0	1					
	1	5					
	5	20					
	20						

Sept. 1969

_____ SIGNS – INCANDESCENT – TRANSFORMER @_____ ea. _____

_____ CELLULAR FLOOR RACEWAY @_____ PER 100 FT._____ _____

_____ DISTRIBUTION PANEL, OVERCURRENT DEVICE @_____ ea. _____

_____ SWITCHBOARD – VOLTAGE_____ _____

_____ SERVICE –VOLTAGE_____ . AMPERAGE_____ _____

_____ TEMP. SERVICE OR TEMP. LIGHTING _____

_____ MISCELLANEOUS_____ _____

NO WORK DONE

I have carefully read and examined the above application and know the same to be true and correct. All provisions of the Laws and Ordinances governing this type of construction will be complied with whether mentioned herein or not. No person shall be employed in violation of the Labor Code of the State of California.

~~PERMIT FEE~~ @ ~~2.00~~

~~INVESTIGATION FEE~~

TOTAL FEE

SIGNATURE OF CONTRACTOR OR AUTHORIZED AGENT

FORM B-53

PERMANENT

CK. MO. CASH NOTE: WHEN PROPERLY VALIDATED IN THIS SPACE, THIS FORM CONSTITUTES AN ELECTRIC PERMIT TO DO THE WORK DESCRIBED HEREON.

INSPECTION RECORD
BASIC INSPECTIONS

ITEM	INSPECTOR	DATE
GROUND WORK		
ROUGH		
FIXTURES		
RELEASE TO PUBLIC SERVICE		
FINAL		

PARTIAL OR MISC. INSPECTIONS

JOB ADDRESS

5426 San Fernando Road

NUMBER STREET

MAINTENANCE

ELECTRICAL PERMIT

BUILDING SECTION, PUBLIC WORKS DIVISION

CITY OF GLENDALE, CALIFORNIA

CONTRACTOR Gerald W. Carson	TEL. NO.
MAILING ADDRESS	STATE LIC. NO.
OWNER Products Research Co.	CITY LIC. NO.
MAILING ADDRESS	TEL. NO.

DESCRIPTION OF WORK

☐ NEW BLDG. ☐ EXIST. BLDG. ☐ NO SERV. CHANGE ☐ RECONNECT OR RESEAL

FEE COMPUTATION

NOTE! TOTALS SHOWN BELOW MUST BE SUBMITTED IN DIAGRAM ON SEPARATE WORK SHEET PROVIDED FOR THIS PURPOSE.

_____ FIXTURES _____ RECEPTACLES

_____ OUTLETS _____ SWITCHES

FIRST TEN @ _____ EACH

ADDITIONAL @ _____ EACH **FEE** _____

MOTORS _____ WELDER _____

TRANSFORMERS _____ RANGE _____

HEATING APPL. _____ DRYER _____

WATER HTR. _____ MISC. EQ. or APPL. _____

QUAN.	HP - KW - KVA			PHASE		UNIT COST	FEE
	OVER	INCL.	ACTUAL	1	3		
	0	1					
	1	5					
	5	20					
	20						

CK. MO. CASH NOTE: WHEN PROPERLY VALIDATED IN THIS SPACE, THIS FORM CONSTITUTES AN ELECTRIC PERMIT TO DO THE WORK DESCRIBED HEREON.

Aug. 1969

_____ SIGNS – INCANDESCENT – TRANSFORMER @ _____ ea. _____

_____ CELLULAR FLOOR RACEWAY @ _____ PER 100 FT. _____

_____ DISTRIBUTION PANEL, OVERCURRENT DEVICE @ _____ ea. _____

_____ SWITCHBOARD – VOLTAGE _____

_____ SERVICE – VOLTAGE _____, AMPERAGE _____

_____ TEMP. SERVICE OR TEMP. LIGHTING

_____ MISCELLANEOUS _____

No Work Done

I have carefully read and examined the above application and know the same to be true and correct. All provisions of the Laws and Ordinances governing this type of construction will be complied with whether mentioned herein or not. No person shall be employed in violation of the Labor Code of the State of California.

~~PERMIT FEE~~ @ ~~2.00~~

~~INVESTIGATION FEE~~

TOTAL FEE

SIGNATURE OF CONTRACTOR OR AUTHORIZED AGENT

FORM B-53 **PERMANENT**

INSPECTION RECORD

BASIC INSPECTIONS

ITEM	INSPECTOR	DATE
GROUND WORK		
ROUGH		
FIXTURES		58
RELEASE TO PUBLIC SERVICE		
FINAL		

PARTIAL OR MISC. INSPECTIONS

JOB ADDRESS

5426 San Fernando Road
NUMBER STREET

MAINTENANCE
ELECTRICAL PERMIT

BUILDING SECTION, PUBLIC WORKS DIVISION
CITY OF GLENDALE, CALIFORNIA

CONTRACTOR	TEL. NO.
Gerald W. Carson	
MAILING ADDRESS	STATE LIC. NO.
OWNER	CITY LIC. NO.
Products Research	
MAILING ADDRESS	TEL. NO.

DESCRIPTION OF WORK

☐ NEW BLDG. ☐ EXIST. BLDG. ☐ NO SERV. CHANGE ☐ RECONNECT OR RESEAL

FEE COMPUTATION

NOTE! TOTALS SHOWN BELOW MUST BE SUBMITTED IN DIAGRAM ON SEPARATE WORK SHEET PROVIDED FOR THIS PURPOSE.

_____ FIXTURES _____ RECEPTACLES

_____ OUTLETS _____ SWITCHES

FIRST TEN @ _____ EACH

ADDITIONAL @ _____ EACH **FEE** _____

MOTORS _____ WELDER _____

TRANSFORMERS _____ RANGE _____

HEATING APPL. _____ DRYER _____

WATER HTR.. _____ MISC. EQ. or APPL. _____

QUAN.	HP - KW - KVA			PHASE		UNIT COST	FEE
	OVER	INCL.	ACTUAL	1	3		
	0	1					
	1	5					
	5	20					
	20						

CK. MO. CASH NOTE: WHEN PROPERLY VALIDATED IN THIS SPACE, THIS FORM CONSTITUTES AN ELECTRIC PERMIT TO DO THE WORK DESCRIBED HEREON.

July 1969

_____ SIGNS – INCANDESCENT – TRANSFORMER @ _____ ea. _____

_____ CELLULAR FLOOR RACEWAY @ _____ PER 100 FT. _____

_____ DISTRIBUTION PANEL, OVERCURRENT DEVICE @ _____ ea. _____

_____ SWITCHBOARD – VOLTAGE _____

_____ SERVICE –VOLTAGE _____ , AMPERAGE _____

_____ TEMP. SERVICE OR TEMP. LIGHTING

_____ MISCELLANEOUS _____

no work done

I have carefully read and examined the above application and know the same to be true and correct. All provisions of the Laws and Ordinances governing this type of construction will be complied with whether mentioned herein or not. No person shall be employed in violation of the Labor Code of the State of California.

~~PERMIT FEE~~ @	~~2.00~~
~~INVESTIGATION FEE~~	
TOTAL FEE	

SIGNATURE OF CONTRACTOR OR AUTHORIZED AGENT

PERMANENT

FORM B-53

INSPECTION RECORD
BASIC INSPECTIONS

ITEM	INSPECTOR	DATE
GROUND WORK		
ROUGH		
FIXTURES		
RELEASE TO PUBLIC SERVICE		
FINAL		

PARTIAL OR MISC. INSPECTIONS

JOB ADDRESS

5426 San Fernando

NUMBER STREET

MAINTENANCE ELECTRICAL PERMIT

BUILDING SECTION, PUBLIC WORKS DIVISION
CITY OF GLENDALE, CALIFORNIA

CONTRACTOR: Gerald W. Carson	TEL. NO.
MAILING ADDRESS	STATE LIC. NO.
OWNER: Products Research	CITY LIC. NO. 416
MAILING ADDRESS	TEL. NO.

DESCRIPTION OF WORK

☐ NEW BLDG. ☐ EXIST. BLDG. ☐ NO SERV. CHANGE ☐ RECONNECT OR RESEAL

FEE COMPUTATION

NOTE! TOTALS SHOWN BELOW MUST BE SUBMITTED IN DIAGRAM ON SEPARATE WORK SHEET PROVIDED FOR THIS PURPOSE.

.....FIXTURES .....RECEPTACLES

.....OUTLETS ..... SWITCHES

FIRST TEN @ .....EACH

ADDITIONAL @.....EACH **FEE**.....

MOTORS _____ WELDER _____

TRANSFORMERS _____ RANGE _____

HEATING APPL. _____ DRYER _____

WATER HTR.. _____ MISC. EQ. or APPL. _____

QUAN.	HP - KW - KVA OVER	INCL.	ACTUAL	PHASE 1	3	UNIT COST	FEE
	0	1					
	1	5					
	5	20					
	20						

_____ SIGNS – INCANDESCENT – TRANSFORMER @ _____ ea. _____

_____ CELLULAR FLOOR RACEWAY @ _____ PER 100 FT. _____

_____ DISTRIBUTION PANEL, OVERCURRENT DEVICE @ _____ ea. _____

_____ SWITCHBOARD – VOLTAGE _____

_____ SERVICE –VOLTAGE _____, AMPERAGE _____

_____ TEMP. SERVICE OR TEMP. LIGHTING

_____ MISCELLANEOUS _____

No Work Done

I have carefully read and examined the above application and know the same to be true and correct. All provisions of the Laws and Ordinances governing this type of construction will be complied with whether mentioned herein or not. No person shall be employed in violation of the Labor Code of the State of California.

~~PERMIT FEE @~~ ~~2.00~~

~~INVESTIGATION FEE~~

TOTAL FEE

SIGNATURE OF CONTRACTOR OR AUTHORIZED AGENT

PERMANENT

FORM B-53

CK. MO. CASH NOTE: WHEN PROPERLY VALIDATED IN THIS SPACE, THIS FORM CONSTITUTES AN ELECTRIC PERMIT TO DO THE WORK DESCRIBED HEREON.

June, 196

INSPECTION RECORD
BASIC INSPECTIONS

ITEM	INSPECTOR	DATE
GROUND WORK		
ROUGH		
FIXTURES		
RELEASE TO PUBLIC SERVICE		
FINAL		

PARTIAL OR MISC. INSPECTIONS

JOB ADDRESS

5426 San Fernando Road

NUMBER STREET

APPLICATION FOR ELECTRICAL PERMIT

BUILDING SECTION, PUBLIC WORKS DIVISION
CITY OF GLENDALE, CALIFORNIA

June, 1971

CONTRACTOR: Gerald W. Carson	TEL. NO.
MAILING ADDRESS	STATE LIC. NO.
OWNER: Products Research Co.	CITY LIC. NO. 698
MAILING ADDRESS	TEL. NO.

DESCRIPTION OF WORK

☐ NEW BLDG. ☐ EXIST. BLDG. ☐ NO SERV. CHANGE ☐ RECONNECT OR RESEAL

FEE COMPUTATION

NOTE! TOTALS SHOWN BELOW MUST BE SUBMITTED IN DIAGRAM ON SEPARATE WORK SHEET PROVIDED FOR THIS PURPOSE.

BRANCH CIRCUITS

FIRST TEN _____

ELEVEN TO FORTY _____

ADDITIONAL _____ **FEE** .....

MOTORS _____ WELDER _____

TRANSFORMERS _____ RANGE _____

HEATING APPL. _____ DRYER _____

WATER HTR.. _____ MISC. EQ. or APPL. _____

QUAN.	HP - KW - KVA OVER	INCL.	ACTUAL	PHASE 1	PHASE 3	UNIT COST	FEE
	0	1					
	1	5					
	5	20					
	20						

_____ ADDING OUTLETS _____

_____ CELLULAR FLOOR RACEWAY @ _____ PER 100 FT. _____

_____ DISTRIBUTION PANEL, OVERCURRENT DEVICE @ _____ ea. _____

_____ SWITCHBOARD – VOLTAGE _____

_____ SERVICE –VOLTAGE _____ . AMPERAGE _____

_____ TEMP. SERVICE OR TEMP. LIGHTING

_____ PRIVATE SWIMMING POOL _____

_____ MISCELLANEOUS _____

NO WORK DONE

I have carefully read and examined the above application and know the same to be true and correct. All provisions of the Laws and Ordinances governing this type of construction will be complied with whether mentioned herein or not. No person shall be employed in violation of the Labor Code of the State of California.

~~PERMIT FEE~~ @

~~INVESTIGATION FEE~~

TOTAL FEE

SIGNATURE OF CONTRACTOR OR AUTHORIZED AGENT

FORM B-53

CK. MO. CASH NOTE: WHEN PROPERLY VALIDATED IN THIS SPACE, THIS FORM CONSTITUTES AN ELECTRIC PERMIT TO DO THE WORK DESCRIBED HEREON.

INSPECTION RECORD

BASIC INSPECTIONS

ITEM	INSPECTOR	DATE
GROUND WORK		
ROUGH		
FIXTURES		
RELEASE TO PUBLIC SERVICE		
FINAL		

PARTIAL OR MISC. INSPECTIONS

JOB ADDRESS

5426 San Fernando Road
NUMBER STREET

File

MAINTENANCE
ELECTRICAL PERMIT

BUILDING SECTION, PUBLIC WORKS DIVISION
CITY OF GLENDALE, CALIFORNIA

CONTRACTOR	TEL. NO.
Gerald W. Carson	
MAILING ADDRESS	STATE LIC. NO.
OWNER	CITY LIC. NO.
Products Research	
MAILING ADDRESS	TEL. NO.

DESCRIPTION OF WORK

☐ NEW BLDG. ☐ EXIST. BLDG. ☐ NO SERV. CHANGE ☐ RECONNECT OR RESEAL

FEE COMPUTATION

NOTE! TOTALS SHOWN BELOW MUST BE SUBMITTED IN DIAGRAM ON SEPARATE WORK SHEET PROVIDED FOR THIS PURPOSE.

_____ FIXTURES _____ RECEPTACLES

_____ OUTLETS _____ SWITCHES

FIRST TEN @ _____ EACH

ADDITIONAL @ _____ EACH **FEE** _____

MOTORS _____ WELDER _____

TRANSFORMERS _____ RANGE _____

HEATING APPL. _____ DRYER _____

WATER HTR. _____ MISC. EQ. or APPL. _____

QUAN.	HP - KW - KVA			PHASE		UNIT COST	FEE
	OVER	INCL.	ACTUAL	1	3		
	0	1					
	1	5					
	5	20					
	20						

Sept. 1968

_____ SIGNS – INCANDESCENT – TRANSFORMER @ _____ ea. _____

_____ CELLULAR FLOOR RACEWAY @ _____ PER 100 FT. _____

_____ DISTRIBUTION PANEL, OVERCURRENT DEVICE @ _____ ea. _____

_____ SWITCHBOARD – VOLTAGE _____

_____ SERVICE – VOLTAGE _____ , AMPERAGE _____

_____ TEMP. SERVICE OR TEMP. LIGHTING

_____ MISCELLANEOUS _____

No Work Done

I have carefully read and examined the above application and know the same to be true and correct. All provisions of the Laws and Ordinances governing this type of construction will be complied with whether mentioned herein or not. No person shall be employed in violation of the Labor Code of the State of California.

~~PERMIT FEE~~ @ ~~2.00~~

~~INVESTIGATION FEE~~

TOTAL FEE

SIGNATURE OF CONTRACTOR OR AUTHORIZED AGENT

FORM B-53

PERMANENT

CK., MO., CASH NOTE: WHEN PROPERLY VALIDATED IN THIS SPACE, THIS FORM CONSTITUTES AN ELECTRIC PERMIT TO DO THE WORK DESCRIBED HEREON.

INSPECTION RECORD

BASIC INSPECTIONS

ITEM	INSPECTOR	DATE
GROUND WORK		
ROUGH		
FIXTURES		
RELEASE TO PUBLIC SERVICE		
FINAL		

PARTIAL OR MISC. INSPECTIONS

JOB ADDRESS

5426 San Fernando Road MAINTENANCE

NUMBER STREET

APPLICATION FOR AN

ELECTRICAL PERMIT

BUILDING SECTION, PUBLIC WORKS DIVISION

CITY OF GLENDALE, CALIFORNIA

CONTRACTOR	TEL. NO.
Gerald W. Carson	
MAILING ADDRESS	STATE LIC. NO.
OWNER	CITY LIC. NO.
Products Research	416
MAILING ADDRESS	TEL. NO.

DESCRIPTION OF WORK

☐ NEW BLDG. ☐ EXIST. BLDG. ☐ NO SERV. CHANGE ☐ RECONNECT OR RESEAL

FEE COMPUTATION

NOTE! TOTALS SHOWN BELOW MUST BE SUBMITTED IN DIAGRAM ON SEPARATE WORK SHEET PROVIDED FOR THIS PURPOSE.

.....FIXTURES .....RECEPTACLES

.....OUTLETS ..... SWITCHES

FIRST TEN @ .....EACH

ADDITIONAL @.....EACH **FEE**.....

MOTORS _____ WELDER _____

TRANSFORMERS _____ RANGE _____

HEATING APPL. _____ DRYER _____

WATER HTR.. _____ MISC. EQ. or APPL. _____

QUAN.	HP - KW - KVA OVER	INCL.	ACTUAL	PHASE 1	PHASE 3	UNIT COST	FEE
	0	1					
	1	5					
	5	20					
	20						

CK. MO. CASH NOTE: WHEN PROPERLY VALIDATED IN THIS SPACE, THIS FORM CONSTITUTES AN ELECTRIC PERMIT TO DO THE WORK DESCRIBED HEREON.

Aug. 1968

_____ SIGNS – INCANDESCENT – TRANSFORMER @ _____ ea. _____

_____ CELLULAR FLOOR RACEWAY @ _____ PER 100 FT. _____

_____ DISTRIBUTION PANEL, OVERCURRENT DEVICE @ _____ ea. _____

_____ SWITCHBOARD – VOLTAGE _____

_____ SERVICE –VOLTAGE _____, AMPERAGE _____

_____ TEMP. SERVICE OR TEMP. LIGHTING

_____ MISCELLANEOUS

No Work Done

I have carefully read and examined the above application and know the same to be true and correct. All provisions of the Laws and Ordinances governing this type of construction will be complied with whether mentioned herein or not. No person shall be employed in violation of the Labor Code of the State of California.

~~PERMIT FEE~~ @ ~~2.00~~

~~INVESTIGATION FEE~~

TOTAL FEE

SIGNATURE OF CONTRACTOR OR AUTHORIZED AGENT

FORM B-53

PERMANENT

INSPECTION RECORD

BASIC INSPECTIONS

ITEM	INSPECTOR	DATE
GROUND WORK		
ROUGH		
FIXTURES		
RELEASE TO PUBLIC SERVICE		
FINAL		

PARTIAL OR MISC. INSPECTIONS

JOB ADDRESS

5426 San Fernando Road

NUMBER STREET

file

MAINTENANCE ELECTRICAL PERMIT

BUILDING SECTION, PUBLIC WORKS DIVISION

CITY OF GLENDALE, CALIFORNIA

CONTRACTOR	TEL. NO.
Gerald W. Carson	
MAILING ADDRESS	STATE LIC. NO.
OWNER	CITY LIC. NO.
Products Research	263
MAILING ADDRESS	TEL. NO.

CK. MO. CASH NOTE: WHEN PROPERLY VALIDATED IN THIS SPACE, THIS FORM CONSTITUTES AN ELECTRIC PERMIT TO DO THE WORK DESCRIBED HEREON.

DESCRIPTION OF WORK

☐ NEW BLDG. ☐ EXIST. BLDG. ☐ NO SERV. CHANGE ☐ RECONNECT OR RESEAL

FEE COMPUTATION

NOTE! TOTALS SHOWN BELOW MUST BE SUBMITTED IN DIAGRAM ON SEPARATE WORK SHEET PROVIDED FOR THIS PURPOSE.

_____FIXTURES _____RECEPTACLES

_____OUTLETS _____SWITCHES

FIRST TEN @ _____EACH

ADDITIONAL @_____EACH **FEE**_____

MOTORS _____ WELDER _____

TRANSFORMERS _____ RANGE _____

HEATING APPL. _____ DRYER _____

WATER HTR.. _____ MISC. EQ. or APPL. _____

QUAN.	HP - KW - KVA			PHASE		UNIT COST	FEE
	OVER	INCL.	ACTUAL	1	3		
	0	1					
	1	5					
	5	20					
	20						

July, 1968

_____ SIGNS – INCANDESCENT – TRANSFORMER @_____ ea. _____

_____ CELLULAR FLOOR RACEWAY @ _____ PER 100 FT. _____

_____ DISTRIBUTION PANEL, OVERCURRENT DEVICE @_____ ea. _____

_____ SWITCHBOARD – VOLTAGE _____

_____ SERVICE –VOLTAGE _____, AMPERAGE _____

_____ TEMP. SERVICE OR TEMP. LIGHTING

_____ MISCELLANEOUS _____

NO WORK DONE

I have carefully read and examined the above application and know the same to be true and correct. All provisions of the Laws and Ordinances governing this type of construction will be complied with whether mentioned herein or not. No person shall be employed in violation of the Labor Code of the State of California.

~~PERMIT FEE~~ @	~~2.00~~
~~INVESTIGATION FEE~~	
TOTAL FEE	

G. Carson

SIGNATURE OF CONTRACTOR OR AUTHORIZED AGENT

PERMANENT

FORM B-53

INSPECTION RECORD
BASIC INSPECTIONS

ITEM	INSPECTOR	DATE
GROUND WORK		
ROUGH		
FIXTURES		
RELEASE TO PUBLIC SERVICE		
FINAL		

PARTIAL OR MISC. INSPECTIONS

JOB ADDRESS

5426 San Fernando Road
NUMBER STREET

MAINTENANCE ELECTRICAL PERMIT

BUILDING SECTION, PUBLIC WORKS DIVISION
CITY OF GLENDALE, CALIFORNIA

File 1/211

CONTRACTOR Gerald W. Carson	TEL. NO.
MAILING ADDRESS	STATE LIC. NO.
OWNER Products Research Co	CITY LIC. NO.
MAILING ADDRESS	TEL. NO.

CK. MO. CASH NOTE: WHEN PROPERLY VALIDATED IN THIS SPACE, THIS FORM CONSTITUTES AN ELECTRIC PERMIT TO DO THE WORK DESCRIBED HEREON.

DESCRIPTION OF WORK

☐ NEW BLDG. ☐ EXIST. BLDG. ☐ NO SERV. CHANGE ☐ RECONNECT OR RESEAL

FEE COMPUTATION

NOTE! TOTALS SHOWN BELOW MUST BE SUBMITTED IN DIAGRAM ON SEPARATE WORK SHEET PROVIDED FOR THIS PURPOSE.

.....FIXTURES .....RECEPTACLES

.....OUTLETS .....SWITCHES

FIRST TEN @ .....EACH

ADDITIONAL @.....EACH **FEE**.....

MOTORS _____ WELDER _____
TRANSFORMERS _____ RANGE _____
HEATING APPL. _____ DRYER _____
WATER HTR.. _____ MISC. EQ. or APPL. _____

QUAN.	HP - KW - KVA OVER	INCL.	ACTUAL	PHASE 1	3	UNIT COST	FEE
	0	1					
	1	5					
	5	20					
	20						

June, 1968

_____ SIGNS – INCANDESCENT – TRANSFORMER @ _____ ea. _____
_____ CELLULAR FLOOR RACEWAY @ _____ PER 100 FT. _____
_____ DISTRIBUTION PANEL, OVERCURRENT DEVICE @ _____ ea. _____
_____ SWITCHBOARD – VOLTAGE _____
_____ SERVICE –VOLTAGE _____, AMPERAGE _____
_____ TEMP. SERVICE OR TEMP. LIGHTING
_____ MISCELLANEOUS _____
No Work Done

I have carefully read and examined the above application and know the same to be true and correct. All provisions of the Laws and Ordinances governing this type of construction will be complied with whether mentioned herein or not. No person shall be employed in violation of the Labor Code of the State of California.

~~PERMIT FEE~~ @ ~~2.00~~
~~INVESTIGATION FEE~~
TOTAL FEE

SIGNATURE OF CONTRACTOR OR AUTHORIZED AGENT

FORM B-53

PERMANENT

INSPECTION RECORD

BASIC INSPECTIONS

ITEM	INSPECTOR	DATE
GROUND WORK		
ROUGH		
FIXTURES		
RELEASE TO PUBLIC SERVICE		
FINAL		

PARTIAL OR MISC. INSPECTIONS

JOB ADDRESS

5426 San Fernando Rd C
NUMBER STREET

MAINTENANCE
ELECTRICAL PERMIT

BUILDING SECTION, PUBLIC WORKS DIVISION
CITY OF GLENDALE, CALIFORNIA

CONTRACTOR Gerald W. Carson	TEL. NO.
MAILING ADDRESS	STATE LIC. NO.
OWNER Products Research	CITY LIC. NO. 263
MAILING ADDRESS	TEL. NO.

DESCRIPTION OF WORK

☐ NEW BLDG. ☐ EXIST. BLDG. ☐ NO SERV. CHANGE ☐ RECONNECT OR RESEAL

FEE COMPUTATION

NOTE! TOTALS SHOWN BELOW MUST BE SUBMITTED IN DIAGRAM ON SEPARATE WORK SHEET PROVIDED FOR THIS PURPOSE.

.....FIXTURES .....RECEPTACLES

.....OUTLETS .....SWITCHES

FIRST TEN @ .....EACH

ADDITIONAL @.....EACH **FEE**.....

MOTORS _____ WELDER _____

TRANSFORMERS _____ RANGE _____

HEATING APPL. _____ DRYER _____

WATER HTR.. _____ MISC. EQ. or APPL. _____

QUAN.	HP - KW - KVA OVER	INCL.	ACTUAL	PHASE 1	3	UNIT COST	FEE
	0	1					
	1	5					
	5	20					
	20						

May, 1968

_____ SIGNS – INCANDESCENT – TRANSFORMER @_____ ea. _____

_____ CELLULAR FLOOR RACEWAY @_____ PER 100 FT._____ _____

_____ DISTRIBUTION PANEL, OVERCURRENT DEVICE @_____ ea. _____

_____ SWITCHBOARD – VOLTAGE_____ _____

_____ SERVICE –VOLTAGE_____, AMPERAGE_____ _____

_____ TEMP. SERVICE OR TEMP. LIGHTING _____

_____ MISCELLANEOUS_____ _____

No work Done

I have carefully read and examined the above application and know the same to be true and correct. All provisions of the Laws and Ordinances governing this type of construction will be complied with whether mentioned herein or not. No person shall be employed in violation of the Labor Code of the State of California.

~~PERMIT FEE~~ @	~~2.00~~
~~INVESTIGATION FEE~~	
TOTAL FEE	

SIGNATURE OF CONTRACTOR OR AUTHORIZED AGENT

FORM B-53 **PERMANENT**

CK. MO. CASH NOTE: WHEN PROPERLY VALIDATED IN THIS SPACE, THIS FORM CONSTITUTES AN ELECTRIC PERMIT TO DO THE WORK DESCRIBED HEREON.

INSPECTION RECORD

BASIC INSPECTIONS

ITEM	INSPECTOR	DATE
GROUND WORK		
ROUGH		
FIXTURES		
RELEASE TO PUBLIC SERVICE		
FINAL		

PARTIAL OR MISC. INSPECTIONS

JOB ADDRESS

5426 San Fernando Road
NUMBER STREET

Idle

MAINTENANCE
ELECTRICAL PERMIT

BUILDING SECTION, PUBLIC WORKS DIVISION
CITY OF GLENDALE, CALIFORNIA

CONTRACTOR: Gerald W. Carson	TEL. NO.: 246-1631
MAILING ADDRESS: 5426 San Fernando Road	STATE LIC. NO.:
OWNER: Products Research	CITY LIC. NO.: 263
MAILING ADDRESS: 5426 San Fernando Road	TEL. NO.: 246-1631

DESCRIPTION OF WORK

☐ NEW BLDG. ☐ EXIST. BLDG. ☐ NO SERV. CHANGE ☐ RECONNECT OR RESEAL

FEE COMPUTATION

NOTE! TOTALS SHOWN BELOW MUST BE SUBMITTED IN DIAGRAM ON SEPARATE WORK SHEET PROVIDED FOR THIS PURPOSE.

.....FIXTURES .....RECEPTACLES

.....OUTLETS .....SWITCHES

FIRST TEN @ .....EACH

ADDITIONAL @.....EACH **FEE**.....

MOTORS _____ WELDER _____

TRANSFORMERS _____ RANGE _____

HEATING APPL. _____ DRYER _____

WATER HTR.. _____ MISC. EQ. or APPL. _____

QUAN.	HP - KW - KVA OVER	INCL.	ACTUAL	PHASE 1	3	UNIT COST	FEE
	0	1					
	1	5					
	5	20					April, 1968
	20						

_____ SIGNS – INCANDESCENT – TRANSFORMER @ _____ ea. _____

_____ CELLULAR FLOOR RACEWAY @ _____ PER 100 FT. _____

_____ DISTRIBUTION PANEL, OVERCURRENT DEVICE @ _____ ea. _____

_____ SWITCHBOARD – VOLTAGE _____

_____ SERVICE –VOLTAGE _____ , AMPERAGE _____

_____ TEMP. SERVICE OR TEMP. LIGHTING

_____ MISCELLANEOUS _____

NO WORK DONE

CK. MO. CASH NOTE: WHEN PROPERLY VALIDATED IN THIS SPACE, THIS FORM CONSTITUTES AN ELECTRIC PERMIT TO DO THE WORK DESCRIBED HEREON.

I have carefully read and examined the above application and know the same to be true and correct. All provisions of the Laws and Ordinances governing this type of construction will be complied with whether mentioned herein or not. No person shall be employed in violation of the Labor Code of the State of California.

~~PERMIT FEE~~ @	~~2.00~~
~~INVESTIGATION FEE~~	
TOTAL FEE	

SIGNATURE OF CONTRACTOR OR AUTHORIZED AGENT

PERMANENT

FORM B-53

INSPECTION RECORD
BASIC INSPECTIONS

ITEM	INSPECTOR	DATE
GROUND WORK		
ROUGH		
FIXTURES		
RELEASE TO PUBLIC SERVICE		
FINAL		

PARTIAL OR MISC. INSPECTIONS

JOB ADDRESS

5426 San Fernando
NUMBER STREET

MAINTENANCE

ELECTRICAL PERMIT

BUILDING SECTION, PUBLIC WORKS DIVISION
CITY OF GLENDALE, CALIFORNIA

CONTRACTOR	TEL. NO.
Gerald W. Carson	
MAILING ADDRESS	STATE LIC. NO.
OWNER	CITY LIC. NO.
Products Research Co.	263
MAILING ADDRESS	TEL. NO.

DESCRIPTION OF WORK

☐ NEW BLDG. ☐ EXIST. BLDG. ☐ NO SERV. CHANGE ☐ RECONNECT OR RESEAL

FEE COMPUTATION

NOTE! TOTALS SHOWN BELOW MUST BE SUBMITTED IN DIAGRAM ON SEPARATE WORK SHEET PROVIDED FOR THIS PURPOSE.

.....FIXTURES .....RECEPTACLES

.....OUTLETS .....SWITCHES

FIRST TEN @ .....EACH

ADDITIONAL @.....EACH **FEE**.....

MOTORS _____ WELDER _____

TRANSFORMERS _____ RANGE _____

HEATING APPL. _____ DRYER _____

WATER HTR.. _____ MISC. EQ. or APPL. _____

QUAN.	HP - KW - KVA			PHASE		UNIT COST	FEE
	OVER	INCL.	ACTUAL	1	3		
	0	1					
	1	5					
	5	20					
	20						

CK. MO. CASH NOTE: WHEN PROPERLY VALIDATED IN THIS SPACE, THIS FORM CONSTITUTES AN ELECTRIC PERMIT TO DO THE WORK DESCRIBED HEREON.

March 1968

_____ SIGNS – INCANDESCENT – TRANSFORMER @ _____ ea. _____

_____ CELLULAR FLOOR RACEWAY @ _____ PER 100 FT. _____

_____ DISTRIBUTION PANEL, OVERCURRENT DEVICE @ _____ ea. _____

_____ SWITCHBOARD – VOLTAGE _____

_____ SERVICE –VOLTAGE _____ . AMPERAGE _____

_____ TEMP. SERVICE OR TEMP. LIGHTING

_____ MISCELLANEOUS _____

NO WORK DONE

I have carefully read and examined the above application and know the same to be true and correct. All provisions of the Laws and Ordinances governing this type of construction will be complied with whether mentioned herein or not. No person shall be employed in violation of the Labor Code of the State of California.

~~PERMIT FEE @~~ ~~2.00~~

~~INVESTIGATION FEE~~

TOTAL FEE

G W Carson

SIGNATURE OF CONTRACTOR OR AUTHORIZED AGENT

FORM B-53

PERMANENT

INSPECTION RECORD

BASIC INSPECTIONS

ITEM	INSPECTOR	DATE
GROUND WORK		
ROUGH		
FIXTURES		
RELEASE TO PUBLIC SERVICE		
FINAL		

PARTIAL OR MISC. INSPECTIONS

JOB ADDRESS

5426 San Fernando
NUMBER STREET

MAINTENANCE
ELECTRICAL PERMIT

BUILDING SECTION, PUBLIC WORKS DIVISION
CITY OF GLENDALE, CALIFORNIA

CONTRACTOR	TEL. NO.
Gerald W. Carson	
MAILING ADDRESS	STATE LIC. NO.
OWNER	CITY LIC. NO.
Products Research	
MAILING ADDRESS	TEL. NO.

DESCRIPTION OF WORK

☐ NEW BLDG. ☐ EXIST. BLDG. ☐ NO SERV. CHANGE ☐ RECONNECT OR RESEAL

FEE COMPUTATION

NOTE! TOTALS SHOWN BELOW MUST BE SUBMITTED IN DIAGRAM ON SEPARATE WORK SHEET PROVIDED FOR THIS PURPOSE.

_____ FIXTURES _____ RECEPTACLES

_____ OUTLETS _____ SWITCHES

FIRST TEN @ _____ EACH

ADDITIONAL @ _____ EACH **FEE** _____

MOTORS _____ WELDER _____

TRANSFORMERS _____ RANGE _____

HEATING APPL. _____ DRYER _____

WATER HTR. _____ MISC. EQ. or APPL. _____

QUAN.	HP - KW - KVA OVER	INCL.	ACTUAL	PHASE 1	PHASE 3	UNIT COST	FEE
	0	1					
	1	5					
	5	20					
	20						

_____ SIGNS – INCANDESCENT – TRANSFORMER @ _____ ea. _____

_____ CELLULAR FLOOR RACEWAY @ _____ PER 100 FT. _____

_____ DISTRIBUTION PANEL, OVERCURRENT DEVICE @ _____ ea. _____

_____ SWITCHBOARD – VOLTAGE _____ _____

_____ SERVICE – VOLTAGE _____, AMPERAGE _____ _____

_____ TEMP. SERVICE OR TEMP. LIGHTING _____

_____ MISCELLANEOUS _____

NO WORK DONE

I have carefully read and examined the above application and know the same to be true and correct. All provisions of the Laws and Ordinances governing this type of construction will be complied with whether mentioned herein or not. No person shall be employed in violation of the Labor Code of the State of California.

~~PERMIT FEE @~~ ~~2.00~~

~~INVESTIGATION FEE~~

TOTAL FEE

SIGNATURE OF CONTRACTOR OR AUTHORIZED AGENT

FORM B-53 **PERMANENT**

CK. MO. CASH NOTE: WHEN PROPERLY VALIDATED IN THIS SPACE, THIS FORM CONSTITUTES AN ELECTRIC PERMIT TO DO THE WORK DESCRIBED HEREON.

Feb., 196[illegible]

INSPECTION RECORD

BASIC INSPECTIONS

ITEM	INSPECTOR	DATE
GROUND WORK		
ROUGH		
FIXTURES		
RELEASE TO PUBLIC SERVICE		
FINAL		

PARTIAL OR MISC. INSPECTIONS

JOB ADDRESS

5426 San Fernando Road
NUMBER STREET

MAINTENANCE

ELECTRICAL PERMIT

BUILDING SECTION, PUBLIC WORKS DIVISION
CITY OF GLENDALE, CALIFORNIA

CONTRACTOR: Gerald W. Carson	TEL. NO.
MAILING ADDRESS	STATE LIC. NO.
OWNER: Products Research	CITY LIC. NO.
MAILING ADDRESS	TEL. NO.

DESCRIPTION OF WORK

☐ NEW BLDG. ☐ EXIST. BLDG. ☐ NO SERV. CHANGE ☐ RECONNECT OR RESEAL

FEE COMPUTATION

NOTE! TOTALS SHOWN BELOW MUST BE SUBMITTED IN DIAGRAM ON SEPARATE WORK SHEET PROVIDED FOR THIS PURPOSE.

_____ FIXTURES _____ RECEPTACLES

_____ OUTLETS _____ SWITCHES

FIRST TEN @ _____ EACH

ADDITIONAL @ _____ EACH **FEE** _____

MOTORS _____ WELDER _____

TRANSFORMERS _____ RANGE _____

HEATING APPL. _____ DRYER _____

WATER HTR. _____ MISC. EQ. or APPL. _____

QUAN.	HP - KW - KVA			PHASE		UNIT COST	FEE
	OVER	INCL.	ACTUAL	1	3		
	0	1					
	1	5					
	5	20					
	20						

_____ SIGNS -- INCANDESCENT -- TRANSFORMER @ _____ ea. _____

_____ CELLULAR FLOOR RACEWAY @ _____ PER 100 FT. _____

_____ DISTRIBUTION PANEL, OVERCURRENT DEVICE @ _____ ea. _____

_____ SWITCHBOARD -- VOLTAGE _____

_____ SERVICE -- VOLTAGE _____, AMPERAGE _____

_____ TEMP. SERVICE OR TEMP. LIGHTING

_____ MISCELLANEOUS _____

NO WORK DONE

NOTE: WHEN PROPERLY VALIDATED IN THIS SPACE, THIS FORM CONSTITUTES AN ELECTRIC PERMIT TO DO THE WORK DESCRIBED HEREON.

CK. MO. CASH

January, 1968

I have carefully read and examined the above application and know the same to be true and correct. All provisions of the Laws and Ordinances governing this type of construction will be complied with whether mentioned herein or not. No person shall be employed in violation of the Labor Code of the State of California.

PERMIT FEE @	~~0.00~~
~~INVESTIGATION FEE~~	
TOTAL FEE	

SIGNATURE OF CONTRACTOR OR AUTHORIZED AGENT

FORM B-53

PERMANENT

INSPECTION RECORD
BASIC INSPECTIONS

ITEM	INSPECTOR	DATE
GROUND WORK		
ROUGH		
FIXTURES		
RELEASE TO PUBLIC SERVICE		
FINAL		

PARTIAL OR MISC. INSPECTIONS

JOB ADDRESS

5426 San Fernando Road

NUMBER STREET

MAINTENANCE ELECTRICAL PERMIT

BUILDING SECTION, PUBLIC WORKS DIVISION
CITY OF GLENDALE, CALIFORNIA

July, 1971

CONTRACTOR: Gerald W. Carson	TEL. NO.
MAILING ADDRESS	STATE LIC. NO.
OWNER: Products Research Co	CITY LIC. NO. 698
MAILING ADDRESS	TEL. NO.

DESCRIPTION OF WORK

☐ NEW BLDG. ☐ EXIST. BLDG. ☐ NO SERV. CHANGE ☐ RECONNECT OR RESEAL

FEE COMPUTATION

NOTE! TOTALS SHOWN BELOW MUST BE SUBMITTED IN DIAGRAM ON SEPARATE WORK SHEET PROVIDED FOR THIS PURPOSE.

BRANCH CIRCUITS

FIRST TEN _____

ELEVEN TO FORTY _____

ADDITIONAL _____ FEE .....

MOTORS _____ WELDER _____

TRANSFORMERS _____ RANGE _____

HEATING APPL. _____ DRYER _____

WATER HTR.. _____ MISC. EQ. or APPL. _____

QUAN.	HP - KW - KVA OVER	INCL.	ACTUAL	PHASE 1	3	UNIT COST	FEE
	0	1					
	1	5					
	5	20					
	20						

_____ ADDING OUTLETS _____

_____ CELLULAR FLOOR RACEWAY @ _____ PER 100 FT. _____

_____ DISTRIBUTION PANEL, OVERCURRENT DEVICE @ _____ ea. _____

_____ SWITCHBOARD – VOLTAGE _____

_____ SERVICE –VOLTAGE _____ . AMPERAGE _____

_____ TEMP. SERVICE OR TEMP. LIGHTING

_____ PRIVATE SWIMMING POOL _____

_____ MISCELLANEOUS _____

No Work Done

I have carefully read and examined the above application and know the same to be true and correct. All provisions of the Laws and Ordinances governing this type of construction will be complied with whether mentioned herein or not. No person shall be employed in violation of the Labor Code of the State of California.

~~PERMIT FEE~~ @

~~INVESTIGATION FEE~~

TOTAL FEE

Gerald W Carson

SIGNATURE OF CONTRACTOR OR AUTHORIZED AGENT

CK. MO. CASH NOTE: WHEN PROPERLY VALIDATED IN THIS SPACE, THIS FORM CONSTITUTES AN ELECTRIC PERMIT TO DO THE WORK DESCRIBED HEREON.

FORM B-53

INSPECTION RECORD

BASIC INSPECTIONS

ITEM	INSPECTOR	DATE
GROUND WORK		
ROUGH		
FIXTURES		
RELEASE TO PUBLIC SERVICE		
FINAL		

PARTIAL OR MISC. INSPECTIONS

JOB ADDRESS

5426 San Fernando Rd
NUMBER STREET

File

MAINTENANCE

~~PERMANENT~~

BUILDING SECTION, PUBLIC WORKS DIVISION
CITY OF GLENDALE, CALIFORNIA

CONTRACTOR Gerald W. Carson	TEL. NO.
MAILING ADDRESS	STATE LIC. NO.
OWNER Products Research	CITY LIC. NO. 446
MAILING ADDRESS	TEL. NO.

DESCRIPTION OF WORK

☐ NEW BLDG. ☐ EXIST. BLDG. ☐ NO SERV. CHANGE ☐ RECONNECT OR RESEAL

FEE COMPUTATION

NOTE! TOTALS SHOWN BELOW MUST BE SUBMITTED IN DIAGRAM ON SEPARATE WORK SHEET PROVIDED FOR THIS PURPOSE.

.....FIXTURES .....RECEPTACLES

.....OUTLETS .....SWITCHES

FIRST TEN @ .....EACH

ADDITIONAL @.....EACH **FEE**.....

MOTORS _____ WELDER _____

TRANSFORMERS _____ RANGE _____

HEATING APPL. _____ DRYER _____

WATER HTR.. _____ MISC. EQ. or APPL. _____

QUAN.	HP - KW - KVA OVER	INCL.	ACTUAL	PHASE 1	3	UNIT COST	FEE
	0	1					
	1	5					
	5	20					
	20						

CK. MO., CASH NOTE: WHEN PROPERLY VALIDATED IN THIS SPACE, THIS FORM CONSTITUTES AN ELECTRIC PERMIT TO DO THE WORK DESCRIBED HEREON.

Oct. 1968

_____ SIGNS – INCANDESCENT – TRANSFORMER @_____ ea. _____

_____ CELLULAR FLOOR RACEWAY @_____ PER 100 FT. _____

_____ DISTRIBUTION PANEL, OVERCURRENT DEVICE @ done ea. _____

_____ SWITCHBOARD – VOLTAGE _____ _____

_____ SERVICE –VOLTAGE _____ , AMPERAGE _____ _____

_____ TEMP. SERVICE OR TEMP. LIGHTING _____

_____ MISCELLANEOUS _____ _____

no fee

I have carefully read and examined the above application and know the same to be true and correct. All provisions of the Laws and Ordinances governing this type of construction will be complied with whether mentioned herein or not. No person shall be employed in violation of the Labor Code of the State of California.

~~PERMIT FEE~~ @ ~~2.00~~

~~INVESTIGATION FEE~~

TOTAL FEE

SIGNATURE OF CONTRACTOR OR AUTHORIZED AGENT

PERMANENT

FORM B-53

INSPECTION RECORD
BASIC INSPECTIONS

ITEM	INSPECTOR	DATE
GROUND WORK		
ROUGH		
FIXTURES		
RELEASE TO PUBLIC SERVICE		
FINAL		

PARTIAL OR MISC. INSPECTIONS

JOB ADDRESS

5426 San Fernando Road

NUMBER STREET

MAINTENANCE

ELECTRICAL PERMIT

BUILDING SECTION, PUBLIC WORKS DIVISION
CITY OF GLENDALE, CALIFORNIA

File

CONTRACTOR	TEL. NO.
Gerald W. Carson	
MAILING ADDRESS	STATE LIC. NO.
OWNER	CITY LIC. NO.
Products Research Co	
MAILING ADDRESS	TEL. NO.

DESCRIPTION OF WORK

☐ NEW BLDG. ☐ EXIST. BLDG. ☐ NO SERV. CHANGE ☐ RECONNECT OR RESEAL

FEE COMPUTATION

NOTE! TOTALS SHOWN BELOW MUST BE SUBMITTED IN DIAGRAM ON SEPARATE WORK SHEET PROVIDED FOR THIS PURPOSE.

.....FIXTURES .....RECEPTACLES

.....OUTLETS .....SWITCHES

FIRST TEN @ .....EACH

ADDITIONAL @.....EACH **FEE**.....

MOTORS _____ WELDER _____

TRANSFORMERS _____ RANGE _____

HEATING APPL. _____ DRYER _____

WATER HTR.. _____ MISC. EQ. or APPL. _____

QUAN.	HP - KW - KVA OVER	INCL.	ACTUAL	PHASE 1 | 3	UNIT COST	FEE
	0	1				
	1	5				
	5	20				
	20					

CK. MO. CASH NOTE: WHEN PROPERLY VALIDATED IN THIS SPACE, THIS FORM CONSTITUTES AN ELECTRIC PERMIT TO DO THE WORK DESCRIBED HEREON.

Nov. 1968

_____ SIGNS – INCANDESCENT – TRANSFORMER @_____ ea. _____

_____ CELLULAR FLOOR RACEWAY @_____ PER 100 FT. _____

_____ DISTRIBUTION PANEL, OVERCURRENT DEVICE @_____ ea. _____

_____ SWITCHBOARD – VOLTAGE _____ _____

_____ SERVICE –VOLTAGE _____, AMPERAGE _____ _____

_____ TEMP. SERVICE OR TEMP. LIGHTING _____

_____ MISCELLANEOUS _____ _____

NO WORK DONE

I have carefully read and examined the above application and know the same to be true and correct. All provisions of the Laws and Ordinances governing this type of construction will be complied with whether mentioned herein or not. No person shall be employed in violation of the Labor Code of the State of California.

~~PERMIT FEE @~~	~~2.00~~
~~INVESTIGATION FEE~~	
TOTAL FEE	

SIGNATURE OF CONTRACTOR OR AUTHORIZED AGENT

PERMANENT

FORM B-53

INSPECTION RECORD

BASIC INSPECTIONS

ITEM	INSPECTOR	DATE
GROUND WORK		
ROUGH		
FIXTURES		
RELEASE TO PUBLIC SERVICE		
FINAL		

PARTIAL OR MISC. INSPECTIONS

JOB ADDRESS

5426 San Fernando Road

MAINTENANCE ELECTRICAL PERMIT

BUILDING SECTION, PUBLIC WORKS DIVISION
CITY OF GLENDALE, CALIFORNIA

File

CONTRACTOR: Gerald W. Carson	TEL. NO.
MAILING ADDRESS	STATE LIC. NO.
OWNER: Products Research Co	CITY LIC. NO.
MAILING ADDRESS	TEL. NO.

DESCRIPTION OF WORK

☐ NEW BLDG. ☐ EXIST. BLDG. ☐ NO SERV. CHANGE ☐ RECONNECT OR RESEAL

FEE COMPUTATION

NOTE! TOTALS SHOWN BELOW MUST BE SUBMITTED IN DIAGRAM ON SEPARATE WORK SHEET PROVIDED FOR THIS PURPOSE.

.....FIXTURES .....RECEPTACLES

.....OUTLETS .....SWITCHES

FIRST TEN @ .....EACH

ADDITIONAL @.....EACH **FEE**.....

MOTORS _____ WELDER _____

TRANSFORMERS _____ RANGE _____

HEATING APPL. _____ DRYER _____

WATER HTR. _____ MISC. EQ. or APPL. _____

QUAN.	HP - KW - KVA OVER	INCL.	ACTUAL	PHASE 1	3	UNIT COST	FEE
	0	1					
	1	5					
	5	20					
	20						

CK. MO. CASH NOTE: WHEN PROPERLY VALIDATED IN THIS SPACE, THIS FORM CONSTITUTES AN ELECTRIC PERMIT TO DO THE WORK DESCRIBED HEREON.

Dec. 1968

_____ SIGNS – INCANDESCENT – TRANSFORMER @ _____ ea. _____

_____ CELLULAR FLOOR RACEWAY @ _____ PER 100 FT. _____

_____ DISTRIBUTION PANEL, OVERCURRENT DEVICE @ _____ ea. _____

_____ SWITCHBOARD – VOLTAGE _____

_____ SERVICE – VOLTAGE _____, AMPERAGE _____

_____ TEMP. SERVICE OR TEMP. LIGHTING

_____ MISCELLANEOUS _____

no work done

I have carefully read and examined the above application and know the same to be true and correct. All provisions of the Laws and Ordinances governing this type of construction will be complied with whether mentioned herein or not. No person shall be employed in violation of the Labor Code of the State of California.

~~PERMIT FEE @~~	~~2.00~~
~~INVESTIGATION~~ FEE	
TOTAL FEE	

SIGNATURE OF CONTRACTOR OR AUTHORIZED AGENT

FORM B-53

PERMANENT

INSPECTION RECORD
BASIC INSPECTIONS

ITEM	INSPECTOR	DATE
GROUND WORK		
ROUGH		
FIXTURES		
RELEASE TO PUBLIC SERVICE		
FINAL		

PARTIAL OR MISC. INSPECTIONS

JOB ADDRESS

5426 San Fernando
NUMBER STREET

MAINTENANCE ELECTRICAL PERMIT

BUILDING SECTION, PUBLIC WORKS DIVISION
CITY OF GLENDALE, CALIFORNIA

CONTRACTOR	TEL. NO.
Gerald W. Carson	
MAILING ADDRESS	STATE LIC. NO.
OWNER	CITY LIC. NO.
Products Research	416
MAILING ADDRESS	TEL. NO.

DESCRIPTION OF WORK

☐ NEW BLDG. ☐ EXIST. BLDG. ☐ NO SERV. CHANGE ☐ RECONNECT OR RESEAL

FEE COMPUTATION

NOTE! TOTALS SHOWN BELOW MUST BE SUBMITTED IN DIAGRAM ON SEPARATE WORK SHEET PROVIDED FOR THIS PURPOSE.

.....FIXTURES .....RECEPTACLES

.....OUTLETS .....SWITCHES

FIRST TEN @ .....EACH

ADDITIONAL @.....EACH **FEE**.....

MOTORS _____ WELDER _____

TRANSFORMERS _____ RANGE _____

HEATING APPL. _____ DRYER _____

WATER HTR. _____ MISC. EQ. or APPL. _____

QUAN.	HP - KW - KVA			PHASE		UNIT COST	FEE
	OVER	INCL.	ACTUAL	1	3		
	0	1					
	1	5					
	5	20					
	20						

_____ SIGNS – INCANDESCENT – TRANSFORMER @_____ ea. _____

_____ CELLULAR FLOOR RACEWAY @_____ PER 100 FT._____ _____

_____ DISTRIBUTION PANEL, OVERCURRENT DEVICE @_____ ea. _____

_____ SWITCHBOARD – VOLTAGE_____ _____

_____ SERVICE –VOLTAGE_____, AMPERAGE_____ _____

_____ TEMP. SERVICE OR TEMP. LIGHTING _____

_____ MISCELLANEOUS_____ _____

NO WORK DONE

I have carefully read and examined the above application and know the same to be true and correct. All provisions of the Laws and Ordinances governing this type of construction will be complied with whether mentioned herein or not. No person shall be employed in violation of the Labor Code of the State of California.

~~PERMIT FEE~~ @	~~2.00~~
~~INVESTIGATION FEE~~	
TOTAL FEE	

CK. MO. CASH NOTE: WHEN PROPERLY VALIDATED IN THIS SPACE, THIS FORM CONSTITUTES AN ELECTRIC PERMIT TO DO THE WORK DESCRIBED HEREON.

Jan. 1969

SIGNATURE OF CONTRACTOR OR AUTHORIZED AGENT

FORM B-53 **PERMANENT**

INSPECTION RECORD
BASIC INSPECTIONS

ITEM	INSPECTOR	DATE
GROUND WORK		
ROUGH		
FIXTURES		
RELEASE TO PUBLIC SERVICE		
FINAL		

PARTIAL OR MISC. INSPECTIONS

JOB ADDRESS

5426 San Fernando Road
NUMBER STREET

MAINTENANCE
ELECTRICAL PERMIT

BUILDING SECTION, PUBLIC WORKS DIVISION
CITY OF GLENDALE, CALIFORNIA

File

CONTRACTOR	TEL. NO.
Gerald W. Carson	
MAILING ADDRESS	STATE LIC. NO.
OWNER	CITY LIC. NO.
Products Research Co.	416
MAILING ADDRESS	TEL. NO.

CK. MO. CASH NOTE: WHEN PROPERLY VALIDATED IN THIS SPACE, THIS FORM CONSTITUTES AN ELECTRIC PERMIT TO DO THE WORK DESCRIBED HEREON.

DESCRIPTION OF WORK

☐ NEW BLDG. ☐ EXIST. BLDG. ☐ NO SERV. CHANGE ☐ RECONNECT OR RESEAL

FEE COMPUTATION

NOTE! TOTALS SHOWN BELOW MUST BE SUBMITTED IN DIAGRAM ON SEPARATE WORK SHEET PROVIDED FOR THIS PURPOSE.

_____ FIXTURES _____ RECEPTACLES

_____ OUTLETS _____ SWITCHES

FIRST TEN @ _____ EACH

ADDITIONAL @ _____ EACH **FEE** _____

MOTORS _____ WELDER _____

TRANSFORMERS _____ RANGE _____

HEATING APPL. _____ DRYER _____

WATER HTR.. _____ MISC. EQ. or APPL. _____

QUAN.	HP - KW - KVA			PHASE		UNIT COST	FEE
	OVER	INCL.	ACTUAL	1	3		
	0	1					
	1	5					
	5	20					
	20						

Feb. 1969

_____ SIGNS – INCANDESCENT – TRANSFORMER @ _____ ea. _____

_____ CELLULAR FLOOR RACEWAY @ _____ PER 100 FT. _____

_____ DISTRIBUTION PANEL, OVERCURRENT DEVICE @ _____ ea. _____

_____ SWITCHBOARD – VOLTAGE _____

_____ SERVICE –VOLTAGE _____, AMPERAGE _____

_____ TEMP. SERVICE OR TEMP. LIGHTING

_____ MISCELLANEOUS _____

NO WORK DONE

I have carefully read and examined the above application and know the same to be true and correct. All provisions of the Laws and Ordinances governing this type of construction will be complied with whether mentioned herein or not. No person shall be employed in violation of the Labor Code of the State of California.

~~PERMIT FEE~~ @ ~~2.00~~

~~INVESTIGATION FEE~~

TOTAL FEE

SIGNATURE OF CONTRACTOR OR AUTHORIZED AGENT

FORM B-53

PERMANENT

INSPECTION RECORD
BASIC INSPECTIONS

ITEM	INSPECTOR	DATE
GROUND WORK		
ROUGH		
FIXTURES		
RELEASE TO PUBLIC SERVICE		
FINAL		

PARTIAL OR MISC. INSPECTIONS

JOB ADDRESS

5426 San Fernando Road
NUMBER STREET

APPLICATION FOR AN ELECTRICAL PERMIT

BUILDING SECTION, PUBLIC WORKS DIVISION
CITY OF GLENDALE, CALIFORNIA

CONTRACTOR	TEL. NO.
Gerald W. Carson	
MAILING ADDRESS	STATE LIC. NO.
OWNER	CITY LIC. NO.
Products Research	416
MAILING ADDRESS	TEL. NO.

DESCRIPTION OF WORK

☐ NEW BLDG. ☐ EXIST. BLDG. ☐ NO SERV. CHANGE ☐ RECONNECT OR RESEAL

FEE COMPUTATION

NOTE! TOTALS SHOWN BELOW MUST BE SUBMITTED IN DIAGRAM ON SEPARATE WORK SHEET PROVIDED FOR THIS PURPOSE.

_____ FIXTURES _____ RECEPTACLES

_____ OUTLETS _____ SWITCHES

FIRST TEN @ _____ EACH

ADDITIONAL @ _____ EACH **FEE** _____

MOTORS _____ WELDER _____

TRANSFORMERS _____ RANGE _____

HEATING APPL. _____ DRYER _____

WATER HTR. _____ MISC. EQ. or APPL. _____

QUAN.	HP - KW - KVA			PHASE		UNIT COST	FEE
	OVER	INCL.	ACTUAL	1	3		
	0	1					
	1	5					
	5	20					
	20						

_____ SIGNS – INCANDESCENT – TRANSFORMER @ _____ ea. _____

_____ CELLULAR FLOOR RACEWAY @ _____ PER 100 FT. _____

_____ DISTRIBUTION PANEL, OVERCURRENT DEVICE @ _____ ea. _____

_____ SWITCHBOARD – VOLTAGE _____ _____

_____ SERVICE – VOLTAGE _____, AMPERAGE _____ _____

_____ TEMP. SERVICE OR TEMP. LIGHTING _____

_____ MISCELLANEOUS _____ _____

No Work Done

I have carefully read and examined the above application and know the same to be true and correct. All provisions of the Laws and Ordinances governing this type of construction will be complied with whether mentioned herein or not. No person shall be employed in violation of the Labor Code of the State of California.

~~PERMIT FEE~~ @	~~2.00~~
~~INVESTIGATION FEE~~	
TOTAL FEE	

SIGNATURE OF CONTRACTOR OR AUTHORIZED AGENT

FORM B-53

PERMANENT

CK. MO. CASH NOTE: WHEN PROPERLY VALIDATED IN THIS SPACE, THIS FORM CONSTITUTES AN ELECTRIC PERMIT TO DO THE WORK DESCRIBED HEREON.

March 196

INSPECTION RECORD
BASIC INSPECTIONS

ITEM	INSPECTOR	DATE
GROUND WORK		
ROUGH		
FIXTURES		
RELEASE TO PUBLIC SERVICE		
FINAL		

PARTIAL OR MISC. INSPECTIONS

JOB ADDRESS

5426 San Fernando Road
NUMBER STREET

MAINTENANCE
ELECTRICAL PERMIT

BUILDING SECTION, PUBLIC WORKS DIVISION
CITY OF GLENDALE, CALIFORNIA

File

CONTRACTOR	TEL. NO.
Gerald W. Carson	
MAILING ADDRESS	STATE LIC. NO.
OWNER	CITY LIC. NO.
Products Research	416
MAILING ADDRESS	TEL. NO.

DESCRIPTION OF WORK

☐ NEW BLDG. ☐ EXIST. BLDG. ☐ NO SERV. CHANGE ☐ RECONNECT OR RESEAL

FEE COMPUTATION

NOTE! TOTALS SHOWN BELOW MUST BE SUBMITTED IN DIAGRAM ON SEPARATE WORK SHEET PROVIDED FOR THIS PURPOSE.

.....FIXTURES .....RECEPTACLES

.....OUTLETS ..... SWITCHES

FIRST TEN @ .....EACH

ADDITIONAL @.....EACH **FEE**.....

MOTORS _____ WELDER _____

TRANSFORMERS _____ RANGE _____

HEATING APPL. _____ DRYER _____

WATER HTR.. _____ MISC. EQ. or APPL. _____

QUAN.	HP - KW - KVA			PHASE		UNIT COST	FEE
	OVER	INCL.	ACTUAL	1	3		
	0	1					
	1	5					
	5	20					
	20						

CK., MO., CASH NOTE: WHEN PROPERLY VALIDATED IN THIS SPACE, THIS FORM CONSTITUTES AN ELECTRIC PERMIT TO DO THE WORK DESCRIBED HEREON.

April 1969

_____ SIGNS – INCANDESCENT – TRANSFORMER @ _____ ea. _____

_____ CELLULAR FLOOR RACEWAY @ _____ PER 100 FT. _____

_____ DISTRIBUTION PANEL, OVERCURRENT DEVICE @ _____ ea. _____

_____ SWITCHBOARD – VOLTAGE _____ _____

_____ SERVICE –VOLTAGE _____, AMPERAGE _____ _____

_____ TEMP. SERVICE OR TEMP. LIGHTING _____

_____ MISCELLANEOUS _____ _____

No Work Done

I have carefully read and examined the above application and know the same to be true and correct. All provisions of the Laws and Ordinances governing this type of construction will be complied with whether mentioned herein or not. No person shall be employed in violation of the Labor Code of the State of California.

~~PERMIT FEE~~ @	~~2.00~~
~~INVESTIGATION FEE~~	
TOTAL FEE	

SIGNATURE OF CONTRACTOR OR AUTHORIZED AGENT

FORM B-53

PERMANENT

INSPECTION RECORD

BASIC INSPECTIONS

ITEM	INSPECTOR	DATE
GROUND WORK		
ROUGH		
FIXTURES		
RELEASE TO PUBLIC SERVICE		
FINAL		

PARTIAL OR MISC. INSPECTIONS

JOB ADDRESS

5426 San Fernando Road
NUMBER STREET

MAINTENANCE
ELECTRICAL PERMIT

BUILDING SECTION, PUBLIC WORKS DIVISION
CITY OF GLENDALE, CALIFORNIA

CONTRACTOR: Gerald W. Carson	TEL. NO.
MAILING ADDRESS	STATE LIC. NO.
OWNER: Products Research Co	CITY LIC. NO. 416
MAILING ADDRESS	TEL. NO.

CK. MO. CASH NOTE: WHEN PROPERLY VALIDATED IN THIS SPACE, THIS FORM CONSTITUTES AN ELECTRIC PERMIT TO DO THE WORK DESCRIBED HEREON.

DESCRIPTION OF WORK

☐ NEW BLDG. ☐ EXIST. BLDG. ☐ NO SERV. CHANGE ☐ RECONNECT OR RESEAL

FEE COMPUTATION

NOTE! TOTALS SHOWN BELOW MUST BE SUBMITTED IN DIAGRAM ON SEPARATE WORK SHEET PROVIDED FOR THIS PURPOSE.

.....FIXTURES .....RECEPTACLES

.....OUTLETS .....SWITCHES

FIRST TEN @ .....EACH

ADDITIONAL @.....EACH **FEE**.....

MOTORS _____ WELDER _____

TRANSFORMERS _____ RANGE _____

HEATING APPL. _____ DRYER _____

WATER HTR.. _____ MISC. EQ. or APPL. _____

QUAN.	HP - KW - KVA OVER	INCL.	ACTUAL	PHASE 1	3	UNIT COST	FEE
	0	1					
	1	5					
	5	20					
	20						

May, 1969

_____ SIGNS – INCANDESCENT – TRANSFORMER @ _____ ea. _____

_____ CELLULAR FLOOR RACEWAY @ _____ PER 100 FT. _____

_____ DISTRIBUTION PANEL, OVERCURRENT DEVICE @ _____ ea. _____

_____ SWITCHBOARD – VOLTAGE _____ _____

_____ SERVICE –VOLTAGE _____ , AMPERAGE _____ _____

_____ TEMP. SERVICE OR TEMP. LIGHTING _____

_____ MISCELLANEOUS _____ _____

NO WORK DONE

I have carefully read and examined the above application and know the same to be true and correct. All provisions of the Laws and Ordinances governing this type of construction will be complied with whether mentioned herein or not. No person shall be employed in violation of the Labor Code of the State of California.

~~PERMIT FEE @~~	~~2.00~~
~~INVESTIGATION FEE~~	
TOTAL FEE	

SIGNATURE OF CONTRACTOR OR AUTHORIZED AGENT

FORM B-53

PERMANENT

INSPECTION RECORD
BASIC INSPECTIONS

ITEM	INSPECTOR	DATE
GROUND WORK		
ROUGH		
FIXTURES		
RELEASE TO PUBLIC SERVICE		
FINAL		

PARTIAL OR MISC. INSPECTIONS

JOB ADDRESS

5426 San Fernando Road
NUMBER STREET

MAINTENANCE
ELECTRICAL PERMIT

BUILDING SECTION, PUBLIC WORKS DIVISION
CITY OF GLENDALE, CALIFORNIA

CONTRACTOR	TEL. NO.
Gerald W. Carson	
MAILING ADDRESS	STATE LIC. NO.
OWNER	CITY LIC. NO.
Products Research Co.	574
MAILING ADDRESS	TEL. NO.

DESCRIPTION OF WORK

☐ NEW BLDG. ☐ EXIST. BLDG. ☐ NO SERV. CHANGE ☐ RECONNECT OR RESEAL

FEE COMPUTATION

NOTE! TOTALS SHOWN BELOW MUST BE SUBMITTED IN DIAGRAM ON SEPARATE WORK SHEET PROVIDED FOR THIS PURPOSE.

_____ FIXTURES _____ RECEPTACLES

_____ OUTLETS _____ SWITCHES

FIRST TEN @ _____ EACH

ADDITIONAL @ _____ EACH **FEE** _____

MOTORS _____ WELDER _____

TRANSFORMERS _____ RANGE _____

HEATING APPL. _____ DRYER _____

WATER HTR.. _____ MISC. EQ. or APPL. _____

QUAN.	HP - KW - KVA			PHASE		UNIT COST	FEE
	OVER	INCL.	ACTUAL	1	3		
	0	1					
	1	5					
	5	20					
	20						

CK. MO. CASH NOTE: WHEN PROPERLY VALIDATED IN THIS SPACE, THIS FORM CONSTITUTES AN ELECTRIC PERMIT TO DO THE WORK DESCRIBED HEREON.

Dec. 1969

_____ SIGNS – INCANDESCENT – TRANSFORMER @ _____ ea. _____

_____ CELLULAR FLOOR RACEWAY @ _____ PER 100 FT. _____

_____ DISTRIBUTION PANEL, OVERCURRENT DEVICE @ _____ ea. _____

_____ SWITCHBOARD – VOLTAGE _____

_____ SERVICE – VOLTAGE _____, AMPERAGE _____

_____ TEMP. SERVICE OR TEMP. LIGHTING

_____ MISCELLANEOUS _____

No Work Done

I have carefully read and examined the above application and know the same to be true and correct. All provisions of the Laws and Ordinances governing this type of construction will be complied with whether mentioned herein or not. No person shall be employed in violation of the Labor Code of the State of California.

~~PERMIT FEE~~ @	~~2.00~~
~~INVESTIGATION FEE~~	
TOTAL FEE	

SIGNATURE OF CONTRACTOR OR AUTHORIZED AGENT

PERMANENT

FORM B-53

INSPECTION RECORD
BASIC INSPECTIONS

ITEM	INSPECTOR	DATE
GROUND WORK		
ROUGH		
FIXTURES		
RELEASE TO PUBLIC SERVICE		
FINAL		

PARTIAL OR MISC. INSPECTIONS

JOB ADDRESS

5426 San Fernando Road
NUMBER STREET

MAINTENANCE
ELECTRICAL PERMIT

BUILDING SECTION, PUBLIC WORKS DIVISION
CITY OF GLENDALE, CALIFORNIA

CONTRACTOR Gerald W. Carson	TEL. NO.
MAILING ADDRESS	STATE LIC. NO.
OWNER Products Research	CITY LIC. NO. 574
MAILING ADDRESS	TEL. NO.

DESCRIPTION OF WORK

☐ NEW BLDG. ☐ EXIST. BLDG. ☐ NO SERV. CHANGE ☐ RECONNECT OR RESEAL

FEE COMPUTATION

NOTE! TOTALS SHOWN BELOW MUST BE SUBMITTED IN DIAGRAM ON SEPARATE WORK SHEET PROVIDED FOR THIS PURPOSE.

.....FIXTURES .....RECEPTACLES

.....OUTLETS ..... SWITCHES

FIRST TEN @ .....EACH

ADDITIONAL @.....EACH **FEE**.....

MOTORS _____ WELDER _____

TRANSFORMERS _____ RANGE _____

HEATING APPL. _____ DRYER _____

WATER HTR.. _____ MISC. EQ. or APPL. _____

QUAN.	HP - KW - KVA OVER	INCL.	ACTUAL	PHASE 1	3	UNIT COST	FEE
	0	1					
	1	5					
	5	20					
	20						

CK. MO. CASH NOTE: WHEN PROPERLY VALIDATED IN THIS SPACE, THIS FORM CONSTITUTES AN ELECTRIC PERMIT TO DO THE WORK DESCRIBED HEREON.

Mar 1970

_____ SIGNS – INCANDESCENT – TRANSFORMER @ _____ ea. _____

_____ CELLULAR FLOOR RACEWAY @ _____ PER 100 FT. _____

_____ DISTRIBUTION PANEL, OVERCURRENT DEVICE @ _____ ea. _____

_____ SWITCHBOARD – VOLTAGE _____

_____ SERVICE –VOLTAGE _____, AMPERAGE _____

_____ TEMP. SERVICE OR TEMP. LIGHTING

_____ MISCELLANEOUS _____

No Work Done

I have carefully read and examined the above application and know the same to be true and correct. All provisions of the Laws and Ordinances governing this type of construction will be complied with whether mentioned herein or not. No person shall be employed in violation of the Labor Code of the State of California.

~~PERMIT FEE~~ @	~~2.00~~
INVESTIGATION FEE	
TOTAL FEE	

SIGNATURE OF CONTRACTOR OR AUTHORIZED AGENT

PERMANENT

FORM B-53

INSPECTION RECORD

BASIC INSPECTIONS

ITEM	INSPECTOR	DATE
GROUND WORK		
ROUGH		
FIXTURES		
RELEASE TO PUBLIC SERVICE		
FINAL		

PARTIAL OR MISC. INSPECTIONS

file	JH	4/22/70

JOB ADDRESS

SAN FERNADO Rd. 5426

STREET NUMBER

APPLICATION FOR A

PLUMBING PERMIT

BUILDING SECTION, PUBLIC WORKS DIVISION
CITY OF GLENDALE, CALIFORNIA

TRACT

LOT NO.

CONTRACTOR Lyons Plumbing	STATE LIC. NO. 310057
MAILING ADDRESS 778 E Wash. Blvd	CITY LIC. NO. 1813
PASA. CALIF. 91104	TEL. NO. 681-0934
OWNER P.R.C.	TEL. NO.
MAILING ADDRESS	

NOTE: WHEN PROPERLY VALIDATED IN THIS SPACE, THIS FORM CONSTITUTES A PLUMBING PERMIT TO DO THE WORK DESCRIBED HEREON.

CK. MO. CASH 3415 Cash 4 77PB

8.C.A.

FEE COMPUTATION

	BATHTUBS		CLOTHES WASHERS
	SHOWERS AND/OR PAN		SUMP PUMP
2	WATER CLOSETS AND/OR ANTI-SYPHON BALLCOCK		DRINKING FOUNTAINS
2	LAVATORIES		URINALS
	SINKS, KITCHEN, BAR FLOOR, SERVICE		FLOOR DRAIN
	LAUNDRY TRAYS		WATER HEATERS AND OR VENTS
	DISHWASHERS		GREASE TRAPS
	GARBAGE DISPOSALS (IN EXISTING SINKS)		WATER SOFTENERS

TOTAL NO. OF ABOVE FIXTURES : @ EA. 6.00

LAWN SPRINKLER SYSTEMS:

BACK FLOW DEVICES: 0-5 DEVICES @ ADD. DEVICES @ EA.

INDUSTRIAL WASTE INTERCEPTOR

WATER SYSTEMS, WITHOUT FIXTURES @

GAS SYSTEMS: 0-5 OUTLETS @ ADD. OUTLETS @ EA.

BOILERS STEAM OR HOT WATER @

TEMP. AND/OR PRESS RELIEF VALVES OR HI-TEMP LIMIT DEVICES @

SEWER CONNECTIONS @

SEWER CAP OR CESSPOOL FILL @

SEPTIC TANK, SEEPAGE PIT AND/OR DRAIN FIELD @

MISCELLANEOUS

I have carefully read and examined the above application and know the same to be true and correct. All provisions of the Laws and Ordinances governing this type of construction will be complied with whether mentioned herein or not. "I certify that in the performance of the work for which this permit is issued I shall not employ any person in any manner so as to become subject to the workmen's compensation laws of California."

PERMIT FEE	2.00
REINSPECTION FEE	
INVESTIGATION FEE	
TOTAL FEE	8.00

SIGNATURE OF CONTRACTOR OR AUTHORIZED AGENT

FORM B-52
(REV. 8/75)

PERMANENT

INSPECTION RECORD

BASIC INSPECTIONS

ITEM	INSPECTOR	DATE
GROUND WORK	5.01 [illegible]	5-4-77
ROUGH GAS & PL'B'G		
SEWER, SEPTIC TANK		
SEEPAGE PIT, DRAINFIELD		
FINAL GAS		
FINAL PLUMBING	OK	5-24-77

PARTIAL OR MISC. INSPECTIONS

UNSUCCESSFUL TRIPS

JOB ADDRESS

5426 San Fernando Rd.
NUMBER STREET

APPLICATION FOR A

LATHING/PLASTERING PERMIT
OR
ROOFING PERMIT

BUILDING SECTION, PUBLIC WORKS DIVISION
CITY OF GLENDALE, CALIFORNIA

CONTRACTOR Brusken Bros	STATE LIC. NO 209206
MAILING ADDRESS Box 6025 Glendale 9	TEL. NO. CH-2422
OWNER P.R.C.	TEL. NO. 240-2060
MAILING ADDRESS Above	CITY BUS. LIC. 16786

DESCRIPTION OF WORK

☐ NEW BLDG. ☐ ALTER. ☐ ADD'N. ☐ REPAIR

PRESENT USE	PROPOSED USE

ROOFING DETAILS

TYPE OF ROOFING Repairs NO. OF SQUARES

DESCRIPTION 3-ply Felt & Tar Rock
Installed to Valley Irons
(INCLUDE WEIGHTS, NO. OF LAYERS, TYPE OF SHINGLES, ROCK, ETC.)

VALUATION (INCLUDE ALL LABOR AND MATERIAL) $ 1900 00 FEE 57 90

LATHING & PLASTERING DETAILS

_____ YDS. EXTER. LATH

_____ YDS. EXTER. PLASTER

_____ YDS. INTER. LATH

_____ YDS. INTER. PLASTER

_____ YDS. INTER. DRYWALL

COMBINED LATHING & PLASTERING PERMIT ($4.00)

LATHING, PLASTERING OR DRYWALL PERMIT ($2.00) EA.

TOTAL FEE

INFORMATION PROVIDED BY BUILDING SECTION			
USE ZONE	FIRE ZONE	OCCUPANCY	SEC. SH.

I have read and examined the above application and know the same to be true and correct. All provisions of Laws and Ordinances covering building construction will be complied with whether specified herein or not. No person shall be employed in violation of the Labor Code of the State of California.

Glenn S. Brusken
SIGNATURE OF CONTRACTOR OR AUTHORIZED AGENT

PERMANENT

FORM B-54

APR 25 '77 AL 57.90 C.A.
3366 CK. MO. CASH
NOTE: WHEN PROPERLY VALIDATED IN THIS SPACE, THIS FORM CONSTITUTES A PERMIT TO DO WORK DESCRIBED HEREIN.

INSPECTION RECORD

ITEM	INSPECTOR	DATE
INTERIOR LATHING		
EXTERIOR LATHING		
DRYWALL		
EXTERIOR SCRATCH		
INTERIOR SCRATCH		
INTERIOR BROWN		
EXTERIOR BROWN		
INTERIOR FINISH		
FINAL	[illegible]	10-1977

PARTIAL OR MISC. INSPECTIONS

	OCT 24 1977	

JOB ADDRESS PLAN IN BOX

5426 SAN FERNANDO RD.

NUMBER STREET

APPLICATION FOR A

ELECTRICAL PERMIT

BUILDING SECTION, PUBLIC WORKS DIVISION
CITY OF GLENDALE, CALIFORNIA

CONTRACTOR LES KERENYI	TEL. NO. 413-0834
MAILING ADDRESS 850 N. OCCIDENTAL LA	STATE LIC. NO. 296872
OWNER PIWOUCKS RESEARCH	CITY LIC. NO. 9373
MAILING ADDRESS 5426 SAN FERNANDO RD	TEL. NO. 240 2060

DESCRIPTION OF WORK

☒ NEW BLDG. ☐ EXIST. BLDG. ☐ NO SERV. CHANGE ☐ RECONNECT OR RESEAL

FEE COMPUTATION

NOTE! TOTALS SHOWN BELOW MUST BE SUBMITTED IN DIAGRAM ON SEPARATE WORK SHEET PROVIDED FOR THIS PURPOSE.

BRANCH CIRCUITS
FIRST TEN 13 9.45
ELEVEN TO FORTY _____
ADDITIONAL _____ FEE

MOTORS _____ WELDER _____
TRANSFORMERS _____ RANGE _____
HEATING APPL. _____ DRYER _____
WATER HTR. _____ MISC. EQ. or APPL. _____

QUAN.	HP - KW - KVA OVER	INCL.	ACTUAL	PHASE 1	3	UNIT COST	FEE
2	0	1	1/50 HP			1.80	3.80
6	1 HP 1-	8-3 HP				3.15	18.90
	5	20					
	20						

CK. MO. CASH NOTE: WHEN PROPERLY VALIDATED IN THIS SPACE, THIS FORM CONSTITUTES AN ELECTRIC PERMIT TO DO THE WORK DESCRIBED HEREON.

90309 AUG 12 81 EL 37.15 A

_____ ADDING OUTLETS _____
_____ CELLULAR FLOOR RACEWAY @ _____ PER 100 FT. _____
_____ DISTRIBUTION PANEL, OVERCURRENT DEVICE @ _____ ea. _____
_____ SWITCHBOARD — VOLTAGE _____
_____ SERVICE—VOLTAGE _____, AMPERAGE _____
_____ TEMP. SERVICE OR TEMP. LIGHTING
_____ PRIVATE SWIMMING POOL _____
_____ MISCELLANEOUS _____

I have carefully read and examined the above application and know the same to be true and correct. All provisions of the Laws and Ordinances governing this type of construction will be complied with whether mentioned herein or not. "I certify that in the performance of the work for which this permit is issued I shall not employ any person in any manner so as to become subject to the workmen's compensation laws of California."

PERMIT FEE @	5.00
INVESTIGATION FEE	
TOTAL FEE	37.15

X _____
SIGNATURE OF CONTRACTOR OR AUTHORIZED AGENT

FORM PWB-53 (Rev. 7/77)

PERMANENT

INSPECTION RECORD
BASIC INSPECTIONS

ITEM	INSPECTOR	DATE
GROUND WORK		
ROUGH		
FIXTURES		
RELEASE TO PUBLIC SERVICE		
FINAL	Fuot	8/18/81

PARTIAL OR MISC. INSPECTIONS

EXEMPTION DECLARATION

I certify that I am exempt from the "License Required" provisions of the Contractor License Law. (State basis of exemption)

No employees

If I should become subject to the workmen's compensation provisions of the Labor Code of California I will forthwith comply with the provisions of Section 3700 or my permit will be deemed revoked.

Date Signature of Exempt Individual

JOB ADDRESS

5426 SAN FERNANDO RD.
NUMBER STREET

APPLICATION FOR A

HEATING, VENTILATING, AIR-CONDITIONING OR REFRIGERATION PERMIT

BUILDING SECTION, PUBLIC WORKS DIVISION
CITY OF GLENDALE, CALIFORNIA

CONTRACTOR MELRICH CORP. DBA; REF-AIR	STATE LIC. NO. 392546
MAILING ADDRESS 1512 W. MAGNOLIA	TEL. NO. 845-1210
OWNER PRC CORP.	CITY BUS. LIC. 8787
MAILING ADDRESS 5426 SAN FERNANDO	TEL. NO. 240-2060

DESCRIPTION OF BLDG.

NEW ☐ ADD'N ☐ ALTER. ☐ REPLACE ☒

FEE COMPUTATION

QUAN.	ITEM	UNIT COST	FEE
	GAS SYSTEMS:		
	APPLIANCE VENT		
1	AIR HANDLING UNITS	3.50	3.50
	EVAPORATIVE COOLERS		
	VENTILATING SYSTEMS (FAN, HOOD, ETC.)		
	REFRIGERATION SYSTEMS ALTERED, REPAIRED OR ADDED TO		
1	AIR-CONDITIONING SYSTEMS ALTERED, REPAIRED OR ADDED TO	4.50	4.50
	HEATING APPLIANCE OR SYSTEM ALTERED, REPAIRED OR ADDED TO		

CK. MO. CASH
NOTE: WHEN PROPERLY VALIDATED IN THIS SPACE THIS FORM CONSTITUTES A PERMIT TO DO THE WORK DESCRIBED HEREON.

84815 APR 28 81PB 20.00

HEATING APPLIANCES

(INSTALLED, OR RELOCATED)

TYPE	B.T.U.	FEE

BOILERS, COMPRESSORS OR ABSORPTION SYSTEMS INSTALLED OR RELOCATED

QUANTITY	TYPE	HP OR B.T.U.	UNIT COST	FEE
1	COMPRESSORS	10 HP.	@8.50 EA.	8.50
			@ "	
			@ "	

I have carefully read and examined the above application and know the same to be true and correct. All provisions of Laws and Ordinances covering this type of construction will be complied with whether specified herein or not. No person shall be employed in violation of the Labor Code of the State of California.

PERMIT FEE	3.50
INVESTIGATION FEE	
TOTAL FEE	20.00

John R Wilson
SIGNATURE OF CONTRACTOR OR AUTHORIZED AGENT

FORM B-55

PERMANENT

INSPECTION RECORD

ITEM	INSPECTOR	DATE
Ground Work		
Gas		
Rough Heating		
Rough Refrig. or Air Cond.		
Ducts	[illegible]	5-2-81
Final Heating		
Final Refrig. or Air Cond.	[illegible]	6-2-81

CORRECTIONS & PARTIAL INSPECTIONS

JOB ADDRESS

5426 SAN FERNANDO RD

NUMBER STREET

APPLICATION FOR A

ELECTRICAL PERMIT

BUILDING SECTION, PUBLIC WORKS DIVISION

CITY OF GLENDALE, CALIFORNIA

CONTRACTOR: CARL LINDEMAN	TEL. NO.
MAILING ADDRESS	STATE LIC. NO.
OWNER: PRODUCTS RESEARCH	CITY LIC. NO. 17720
MAILING ADDRESS: 2919 EMPIRE AVE	TEL. NO. 849 3992

DESCRIPTION OF WORK

☑ NEW BLDG. ☐ EXIST. BLDG. ☐ NO SERV. CHANGE ☐ RECONNECT OR RESEAL

FEE COMPUTATION

NOTE! TOTALS SHOWN BELOW MUST BE SUBMITTED IN DIAGRAM ON SEPARATE WORK SHEET PROVIDED FOR THIS PURPOSE.

BRANCH CIRCUITS

FIRST TEN 25.00

ELEVEN TO FORTY 100.00

ADDITIONAL 12.00 86 TOTAL FEE 197.00

MOTORS 13 WELDER

TRANSFORMERS 2 RANGE

HEATING APPL. DRYER

WATER HTR.. MISC. EQ. or APPL.

QUAN.	HP - KW - KVA OVER	INCL.	ACTUAL	PHASE 1	PHASE 3	UNIT COST	FEE
7	0	1	.1	4-1φ			16.50
2	1	5	18 KVA	3-1φ	3φ		7.50
3	5	20	24 KVA		3φ		12.00
	20						

CK. MO. CASH NOTE: WHEN PROPERLY VALIDATED IN THIS SPACE, THIS FORM CONSTITUTES AN ELECTRIC PERMIT TO DO THE WORK DESCRIBED HEREON.

3367 APR 15 77EL 26250A

	ADDING OUTLETS	
	CELLULAR FLOOR RACEWAY @ PER 100 FT.	
6	DISTRIBUTION PANEL, OVERCURRENT DEVICE @ 94 .25 ea.	23.50
1	SWITCHBOARD – VOLTAGE 480 - 277	15.00
	SERVICE –VOLTAGE , AMPERAGE 2000	
	TEMP. SERVICE OR TEMP. LIGHTING	
	PRIVATE SWIMMING POOL	
	MISCELLANEOUS	

I have carefully read and examined the above application and know the same to be true and correct. All provisions of the Laws and Ordinances governing this type of construction will be complied with whether mentioned herein or not. "I certify that in the performance of the work for which this permit is issued I shall not employ any person in any manner so as to become subject to the workmen's compensation laws of California."

PERMIT FEE @	4.00
INVESTIGATION FEE	
TOTAL FEE	269.50

Carl Lindeman

SIGNATURE OF CONTRACTOR OR AUTHORIZED AGENT

FORM B-53 (REV. 7/74) **PERMANENT**

INSPECTION RECORD
BASIC INSPECTIONS

ITEM	INSPECTOR	DATE
GROUND WORK		
ROUGH		
FIXTURES	JT	9/19/77
RELEASE TO PUBLIC SERVICE New 2000/277/480 3ϕ4W	JT	7/6/77
FINAL	JT	9/19/77

PARTIAL OR MISC. INSPECTIONS

RO all wooden walls	JT	4/29/77
RO on steel partitions in conference rm, projection room, fly in walls		
grnt in floor	2ND floor	
ceilings	JT	7/5/77
Ceilings	ON	8.24.77

JOB ADDRESS

5426 SAN FERNANDO RD.

NUMBER STREET

APPLICATION FOR A Carl LINDERMAN

ELECTRICAL PERMIT

BUILDING SECTION, PUBLIC WORKS DIVISION

CITY OF GLENDALE, CALIFORNIA

CONTRACTOR Howell Elect.	TEL. NO. 829-1884
MAILING ADDRESS 17712 GLAND Cantura	STATE LIC. NO. 293-711
OWNER P R C	CITY LIC. NO. 16654
MAILING ADDRESS 114 Empire Blvd	TEL. NO. 240 2060

DESCRIPTION OF WORK

☒ NEW BLDG. ☐ EXIST. BLDG. ☐ NO SERV. CHANGE ☐ RECONNECT OR RESEAL

FEE COMPUTATION

NOTE! TOTALS SHOWN BELOW MUST BE SUBMITTED IN DIAGRAM ON SEPARATE WORK SHEET PROVIDED FOR THIS PURPOSE.

BRANCH CIRCUITS

FIRST TEN 4

ELEVEN TO FORTY

ADDITIONAL FEE 10.00

MOTORS WELDER

TRANSFORMERS RANGE

HEATING APPL. DRYER

WATER HTR.. MISC. EQ. or APPL.

QUAN.	HP - KW - KVA OVER	INCL.	ACTUAL	PHASE 1	PHASE 3	UNIT COST	FEE
	0	1					
	1	5					
	5	20					
	20						

CK. MO. CASH NOTE: WHEN PROPERLY VALIDATED IN THIS SPACE, THIS FORM CONSTITUTES AN ELECTRIC PERMIT TO DO THE WORK DESCRIBED HEREON.

28985 NOV 9 76EL 14.00 R-

ADDING OUTLETS

CELLULAR FLOOR RACEWAY @ PER 100 FT.

DISTRIBUTION PANEL, OVERCURRENT DEVICE @ ea.

SWITCHBOARD – VOLTAGE

SERVICE –VOLTAGE , AMPERAGE

TEMP. SERVICE OR TEMP. LIGHTING

PRIVATE SWIMMING POOL

MISCELLANEOUS drawing to set on site

I have carefully read and examined the above application and know the same to be true and correct. All provisions of the Laws and Ordinances governing this type of construction will be complied with whether mentioned herein or not. "I certify that in the performance of the work for which this permit is issued I shall not employ any person in any manner so as to become subject to the workmen's compensation laws of California."

PERMIT FEE @	4.00
INVESTIGATION FEE	
TOTAL FEE	14.00

Howell

SIGNATURE OF CONTRACTOR OR AUTHORIZED AGENT

FORM B-53 (REV. 7/74) PERMANENT

INSPECTION RECORD
BASIC INSPECTIONS

ITEM	INSPECTOR	DATE
GROUND WORK	J T	11/10/76
ROUGH		
FIXTURES	J T	9/19/77
RELEASE TO PUBLIC SERVICE		
FINAL	J T	9/19/77

PARTIAL OR MISC. INSPECTIONS

RO all walls wood Ro on steel partition 1st floor	J T	7/5/77

JOB ADDRESS

San Fernando Rd. 5426

STREET NUMBER

APPLICATION FOR A

PLUMBING PERMIT

BUILDING SECTION, PUBLIC WORKS DIVISION
CITY OF GLENDALE, CALIFORNIA

TRACT

LOT NO.

CONTRACTOR Lyons Plumbing	STATE LIC. NO. 310057
MAILING ADDRESS 778 E Washington	CITY LIC. NO. 18313
Pasa. Calif. 91104	TEL. NO. 681-0934
OWNER P.R.C.	TEL. NO.
MAILING ADDRESS	

NOTE: WHEN PROPERLY VALIDATED IN THIS SPACE, THIS FORM CONSTITUTES A PLUMBING PERMIT TO DO THE WORK DESCRIBED HEREON.

CK. MO. CASH 35234 Jun 3 77P3

95[illegible]

FEE COMPUTATION

BATHTUBS		CLOTHES WASHERS	
SHOWERS AND/OR PAN		SUMP PUMP	
WATER CLOSETS AND/OR ANTI-SYPHON BALLCOCK		DRINKING FOUNTAINS	
LAVATORIES		URINALS	
SINKS, KITCHEN, BAR FLOOR, SERVICE		FLOOR DRAIN	
LAUNDRY TRAYS		WATER HEATERS AND OR VENTS	
DISHWASHERS		GREASE TRAPS	
GARBAGE DISPOSALS (IN EXISTING SINKS)		WATER SOFTENERS	

TOTAL NO. OF ABOVE FIXTURES : @ 5.00 EA. 1.50

LAWN SPRINKLER SYSTEMS:

BACK FLOW DEVICES: 0-5 DEVICES @ ADD. DEVICES @ EA.

INDUSTRIAL WASTE INTERCEPTOR

WATER SYSTEMS, WITHOUT FIXTURES @

GAS SYSTEMS: 0-5 OUTLETS @ ADD. OUTLETS @ EA.

BOILERS STEAM OR HOT WATER @

1 TEMP. AND/OR PRESS RELIEF VALVES OR HI-TEMP LIMIT DEVICES @ 1.50

1 SEWER CONNECTIONS @ To Existing 5.00

SEWER CAP OR CESSPOOL FILL @

SEPTIC TANK, SEEPAGE PIT AND/OR DRAIN FIELD @

MISCELLANEOUS

Supplement #34150

I have carefully read and examined the above application and know the same to be true and correct. All provisions of the Laws and Ordinances governing this type of construction will be complied with whether mentioned herein or not. "I certify that in the performance of the work for which this permit is issued I shall not employ any person in any manner so as to become subject to the workmen's compensation laws of California."

PERMIT FEE	9.00
REINSPECTION FEE	
INVESTIGATION FEE	
TOTAL FEE	9.00

Charles Lyons

SIGNATURE OF CONTRACTOR OR AUTHORIZED AGENT

FORM B-52
(REV. 8/75)

PERMANENT

INSPECTION RECORD

BASIC INSPECTIONS

ITEM	INSPECTOR	DATE
GROUND WORK		
ROUGH GAS & PL'B'G	OK	6-8-77
SEWER, SEPTIC TANK		
SEEPAGE PIT, DRAINFIELD		
FINAL GAS		
FINAL PLUMBING	OK	7-19-77

PARTIAL OR MISC. INSPECTIONS

UNSUCCESSFUL TRIPS

JOB ADDRESS
5426 San Fernando Rd. Glendale
NUMBER STREET

APPLICATION FOR A

ELECTRICAL PERMIT

BUILDING SECTION, PUBLIC WORKS DIVISION
633 E. BROADWAY, RM. 101
GLENDALE, CA 91206-4390

CONTRACTOR: Access Controls	TEL. NO.: 213 849-3154
MAILING ADDRESS: 177 W. Magnolia Burbank	STATE LIC. NO.: 286088
OWNER: Products Research & Chem. Co	CITY LIC. NO.: 33104
MAILING ADDRESS: 5426 San Fernando Rd. Glendale	TEL. NO.: 240-2060

DESCRIPTION OF WORK

☐ NEW BLDG. ☐ EXIST. BLDG. ☐ NO SERV. CHANGE ☐ RECONNECT OR RESEAL

FEE COMPUTATION

NOTE! TOTALS SHOWN BELOW MUST BE SUBMITTED IN DIAGRAM ON SEPARATE WORK SHEET PROVIDED FOR THIS PURPOSE.

BRANCH CIRCUITS

FIRST TEN _____

ELEVEN TO FORTY _____

ADDITIONAL _____ FEE.....

MOTORS _____ WELDER _____

TRANSFORMERS _____ RANGE _____

HEATING APPL. _____ DRYER _____

WATER HTR. _____ MISC. EQ. or APPL. _____

QUAN.	HP - KW - KVA OVER	HP - KW - KVA INCL.	HP - KW - KVA ACTUAL	PHASE 1	PHASE 3	UNIT COST	FEE
1	0	1	1/3 H.P.			4.75	4.75
	1	5					
	5	20					
	20						

CK. MO. CASH NOTE: WHEN PROPERLY VALIDATED IN THIS SPACE, THIS FORM CONSTITUTES AN ELECTRIC PERMIT TO DO THE WORK DESCRIBED HEREON.

_____ ADDING OUTLETS _____

_____ CELLULAR FLOOR RACEWAY @ _____ PER 100 FT. _____

_____ DISTRIBUTION PANEL, OVERCURRENT DEVICE @ _____ ea. _____

_____ SWITCHBOARD — VOLTAGE _____

_____ SERVICE—VOLTAGE _____, AMPERAGE _____

_____ TEMP. SERVICE OR TEMP. LIGHTING

_____ PRIVATE SWIMMING POOL _____

_____ MISCELLANEOUS _____

I have carefully read and examined the above application and know the same to be true and correct. All provisions of the Laws and Ordinances governing this type of construction will be complied with whether mentioned herein or not. I certify that in the performance of the work for which this permit is issued I shall not employ any person in any manner so as to become subject to the workmen's compensation laws of California.

PERMIT FEE @	10.00
INVESTIGATION FEE	
TOTAL FEE	14.75

Bryan S Tanner
SIGNATURE OF CONTRACTOR OR AUTHORIZED AGENT

FORM PWB-53 (Rev. 7/77)

PERMANENT

BASIC INSPECTIONS

ITEM	INSPECTOR	DATE
GROUND WORK		
ROUGH		
FIXTURES		
RELEASE TO PUBLIC SERVICE		
FINAL	Tom	9/28-'88

PARTIAL OR MISC. INSPECTIONS

JOB ADDRESS

5426 SAN FERNANDO ROAD

NUMBER STREET

APPLICATION FOR A

BUILDING PERMIT

BUILDING SECTION, PUBLIC WORKS DIVISION
CITY OF GLENDALE, CALIFORNIA

CONTRACTOR KALISH CONSTR. CO.	STATE LIC. NO. 159787
MAILING ADDRESS 722 Avonglen Terrace, Glendale	TEL. NO. CH 5-3300
☐ ARCH. ☒ ENGR. HOLMES & NARVER, INC.	STATE LIC. NO. C-10455
MAILING ADDRESS 828 S. Figueroa, L.A. 17	TEL. NO. MA 74377
OWNER PRODUCTS RESEARCH CO.	TEL. NO. VL 93992
MAILING ADDRESS 2919 EMPIRE St. BURBANK, CALIF.	

DESCRIPTION OF WORK

NEW ☐ ADD'N ☒ ALTER. ☐ REPAIR ☐ DEMOLISH ☐

FLOOR AREA (SQ. FT.)	NO. OF STORIES	NO. OF DWELLING UNITS
20,800	1	—

PRESENT BLDG. USE: WHSE. & Lt. METAL
PROPOSED BLDG. USE: Lt. METALS MFG.

DESCRIBE WORK TO BE DONE: ADD 20,800 SQ. FT BLDG. to EXIST. 10,560 SQ. FT. BLDG.

NOTE! PROVIDE PLOT PLAN ON BACK SIDE OF ORIGINAL COPY ONLY

EXTERIOR WALL MATERIAL	ROOF FRAMING MATERIAL
CONC. MASONRY	Steel + wood Joist
PARTITIONING MATERIAL (Type FR)	ROOF COVERING MATERIAL
CONC. BLK. + Wd. Stud	BUILT UP Felt + Asphalt OR PLASTIC COAT.

LOT WIDTH	LOT DEPTH	NO. OF EXISTING BLDGS. ON LOT	VALUATION
619'	316 TO 761	7	NOTE: Include Labor, Mat., Wiring, Plumb., Heat, Etc. $ 154,000

INFORMATION PROVIDED BY BLDG. SECTION

LOT NO. 7021 BLOCK NO. — TRACT Ass't Sec. 32 & 33 T 2N R 13W

USE ZONE	FIRE ZONE	OCCUPANCY	SEC. SH.
M 2	2	E-2 & F-2	20

REQ'D SET BACKS	FRONT	RIGHT SIDE	LEFT SIDE	REAR
	20'	0	20	0

TYPE OF CONSTR. III-N SPECIAL CASE NO. —

GRADE Ltd. Ag.

Approval & Information by Others

CITY ENGINEER

EASEMENT None E.K.

DIST. FACE OF CURB TO P.L. 10 E.K. FT.

SEWER AVAILABLE Yes

DRIVE Way on plot

PUBLIC SERVICE

WATER S.P.C. 8-28-62 ELECTRIC

PLANNING

P.C. FEE	PERM. PLAN APPROVED ☒	CHECKER'S APPROVAL
35.75	W/OUT PLAN ☐	
PERMIT FEE 259.50		

I have carefully read and examined the above application and find the same to be true and correct. All provisions of the Laws and Ordinances governing building construction will be complied with whether specified herein or not. No person shall be employed in violation of the Labor Code of the State of California. I agree not to occupy or allow occupancy of any building authorized by this permit until final building inspection has been received.

HK Madison, Proj Engr

SIGNATURE OF OWNER OR AUTHORIZED AGENT

PERMANENT

CK. CASH M.O. PLAN CHECK VALIDATION

44338 AUG 28 62 PC 135.75

CK. CASH M.O. 48901 NOV 28 62 BP 259.50

NOTE: WHEN PROPERLY VALIDATED IN THIS SPACE, THIS FORM CONSTITUTES A BUILDING PERMIT TO DO THE WORK PRESCRIBED HEREIN.

INSPECTION RECORD

BASIC INSPECTIONS

ITEM	INSPECTOR	DATE
TRENCHES: WIDTH _____ DEPTH _____		
1st. FLOOR JOIST		
FRAMING		
FINAL P.E.	RJ	1-24-63

PARTIAL OR MISC. INSPECTIONS

Trench Ftg. excvtn	RJ	1-17-63
Cont. footings	RJ	
Partial Wall steel	RJ	1-22-63
2 Wall Piers + trench	RJ	1-25-63
4 Lift Block Work	RJ	1-30-63
20 Colm. steel	RJ	1-31-63
9 Lift Regular Blk Work	RJ	2-6-63
2 Block Work	RJ	2-7-63
Beams over openings	RJ	2-8-63
Wall steel	RJ	2-13-63
	RJ	2-18-63
	RJ	2-19-63
Slab Reinf	RJ	3-6-63


UNSUCCESSFUL TRIPS

ITEM	INSP.	DATE	ITEM	INSP.	DATE

SET BACKS / FIELD CHECK	FRONT	R. SIDE	L. SIDE	REAR	INSP.	DATE

TO APPLICANT: PLEASE DO NOT WRITE ABOVE THIS LINE

NOTE: LOCATE ALL STRUCTURES ON LOT. MAKE BOTTOM OF PAGE THE STREET FRONTAGE.

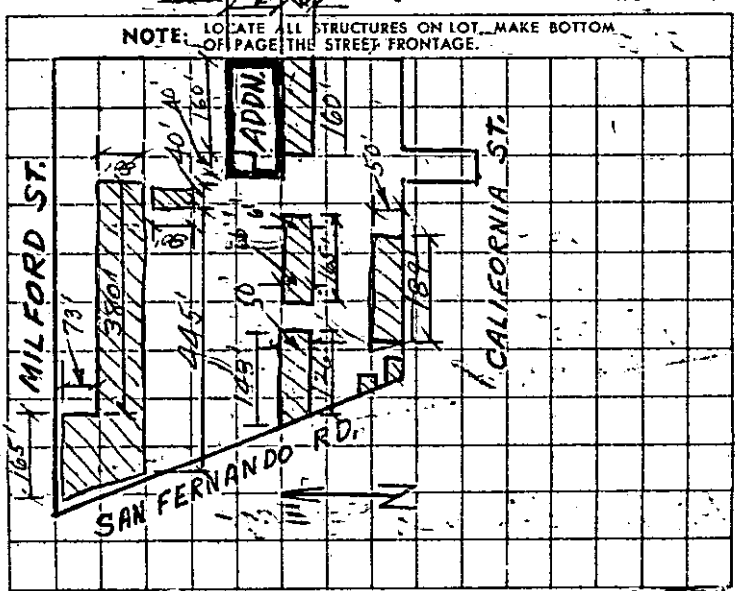

Building Section
City of Glendale

INSPECTION ORDER

Street No. _____

TIME REQUESTED

Called by _____ ☐ A.M. ☐ P.M.

INSPECTION WANTED ON

BUILD.	PLUMB.	HEATING	ELECTRIC	LATHING
	Ground	& A/C	Under-Gr.	
Found.	Rough	Ground		PLASTER-
Joist	Sewer	Ducts	Rough	ING
Frame	Cesspool	Rough	Final	
	Gas-Htr.	Refrig.		Drywall
Final	Final	Final	Fixtures	

REMARKS _____

Reinf. in 8" floor slab RJ 3-14-63
R. Beam over door RJ 3-29-63
tag Roof Graph Nailing RJ 4-1-63
Nails no good
Roof nailing @ Skylights RJ 4-5-63
" " Boundry & Rake Edge RJ 4-8-63
Part D.W. nailing EB 4-1-63
D.W. nailing EB 4-16-63
tag final RJ 6-3-63

JOB ADDRESS

5426 SAN FERNANDO RD

NUMBER STREET

APPLICATION FOR A

PLUMBING PERMIT

BUILDING SECTION, PUBLIC WORKS DIVISION

CITY OF GLENDALE, CALIFORNIA

CONTRACTOR PETE ARMSTRONG PLBG CO.	STATE LIC. NO. 103653
MAILING ADDRESS 125 E. ANGELENO	CITY LIC. NO. 778
BURBANK	TEL. NO. 845741
OWNER PRODUCTS RESEARCH	TEL. NO.
MAILING ADDRESS ARMC	
PROPOSED USE	USE ZONE

JOB 1809

950 -

03 C C 0 JAN 18 66 PB

CK. MO. CASH

NOTE: WHEN PROPERLY VALIDATED IN THIS SPACE, THIS FORM CONSTITUTES A PLUMBING PERMIT TO DO THE WORK DESCRIBED HEREON.

FEE COMPUTATION

BATHTUBS		CLOTHES WASHERS	
SHOWERS AND/OR PAN		SHAMPOO BOWLS	
WATER CLOSETS AND/OR ANTI-SYPHON BALLCOCK	1	DRINKING FOUNTAINS	
LAVATORIES		URINALS	
SINKS, KITCHEN, BAR FLOOR, SERVICE	4	FLOOR DRAIN	
LAUNDRY TRAYS		CLARIFIERS	
DISHWASHERS		GREASE TRAPS	
GARBAGE DISPOSALS (IN EXISTING SINKS)		WATER SOFTENERS	
WATER HEATERS AND OR VENTS			

TOTAL NO. OF ABOVE FIXTURES: 150 @ 1.00 EA. 150

LAWN SPRINKLER SYSTEMS:	0-5 VALVES @ 2.00	6-12 VALVES @ 3.00	OVER 12 VALVES @ 4.00
BACK FLOW DEVICES:	0.5 DEVICES @ 2.00	ADD. DEVICES @ 25¢ EA.	

SWIMMING POOL PIPING SYSTEM @ 5.00

WATER SYSTEMS, WITHOUT FIXTURES @ 1.00

GAS SYSTEMS:	0-5 OUTLETS @ 1.00	ADD. OUTLETS @ 20¢ EA.

BOILERS STEAM OR HOT WATER @ 2.00

TEMP. AND/OR PRESS RELIEF VALVES OR HI-TEMP LIMIT DEVICES @ 1.00

SEWER CONNECTIONS @ 3.00 B2401

SEWER CAP OR CESSPOOL FILL @ 1.00

SEPTIC TANK, SEEPAGE PIT AND/OR DRAIN FIELD @ 3.00

MISCELLANEOUS

I have carefully read and examined the above application and know the same to be true and correct. All provisions of Laws and Ordinances covering this type of construction will be complied with whether specified herein or not. No person shall be employed in violation of the Labor Code of the State of California.

PERMIT FEE	7.00
INVESTIGATION FEE	
TOTAL FEE	950

Robert L Armstrong

SIGNATURE OF CONTRACTOR OR AUTHORIZED AGENT

FORM B-52

PERMANENT

INSPECTION RECORD

BASIC INSPECTIONS

ITEM	INSPECTOR	DATE
GROUND WORK		
ROUGH GAS & PL'B'G		
SEWER, SEPTIC TANK 19' 6' DEEP	D. Hr	1-20-66
SEEPAGE PIT, DRAINFIELD		
FINAL GAS		
FINAL PLUMBING	D. H	4-14-66

PARTIAL OR MISC. INSPECTIONS

Soil Grd. work + cast Iron sewer line.	On	1-15-66

UNSUCCESSFUL TRIPS

JOB ADDRESS 6876

5426 SAN FERNANDO ROAD

NUMBER STREET

APPLICATION FOR A

PLUMBING PERMIT

BUILDING SECTION, PUBLIC WORKS DIVISION

CITY OF GLENDALE, CALIFORNIA

CONTRACTOR AIR CONDITIONING CO., INC. | STATE LIC. NO. 120696

MAILING ADDRESS 6265 SAN FERNANDO ROAD | CITY LIC. NO. 1784

GLENDALE 1 | TEL. NO. 246571

OWNER PRODUCT RESEARCH & CHEMICAL CO. TEL. NO. 849-3992

MAILING ADDRESS 2919 EMPIRE - BURBANK

PROPOSED USE

USE ZONE

FEE COMPUTATION

BATHTUBS	CLOTHES WASHERS
SHOWERS AND/OR PAN	SHAMPOO BOWLS
WATER CLOSETS AND/OR ANTI-SYPHON BALLCOCK	DRINKING FOUNTAINS
LAVATORIES	URINALS
SINKS, KITCHEN, BAR FLOOR, SERVICE	FLOOR DRAIN
LAUNDRY TRAYS	CLARIFIERS
DISHWASHERS	GREASE TRAPS
GARBAGE DISPOSALS (IN EXISTING SINKS)	WATER SOFTENERS
WATER HEATERS AND OR VENTS	

NOTE: WHEN PROPERLY VALIDATED IN THIS SPACE, THIS FORM CONSTITUTES A PLUMBING PERMIT TO DO THE WORK DESCRIBED HEREON.

CASH 23481 MO. 2 20 67 DR

TOTAL NO. OF ABOVE FIXTURES : @ 1.00 EA.

	LAWN SPRINKLER SYSTEMS:	0-5 VALVES @ 2.00	6-12 VALVES @ 3.00	OVER 12 VALVES @ 4.00
1	BACK FLOW DEVICES:	0-5 DEVICES @ 2.00	ADD. DEVICES @ 25¢ EA.	2.00
	SWIMMING POOL PIPING SYSTEM @ 5.00			
1	WATER SYSTEMS, WITHOUT FIXTURES @ 1.00			1.00
1	GAS SYSTEMS:	0-5 OUTLETS @ 1.00	ADD. OUTLETS @ 20¢ EA.	1.00
1	BOILERS STEAM OR HOT WATER @ 2.00			2.00
	TEMP. AND/OR PRESS RELIEF VALVES OR HI-TEMP LIMIT DEVICES @ 1.00			
	SEWER CONNECTIONS @ 3.00			
	SEWER CAP OR CESSPOOL FILL @ 1.00			
	SEPTIC TANK, SEEPAGE PIT AND/OR DRAIN FIELD @ 3.00			
	MISCELLANEOUS			

I have carefully read and examined the above application and know the same to be true and correct. All provisions of Laws and Ordinances covering this type of construction will be complied with whether specified herein or not. No person shall be employed in violation of the Labor Code of the State of California.

PERMIT FEE 7.00

INVESTIGATION FEE

TOTAL FEE 9.00

Kenneth W. Simon

SIGNATURE OF CONTRACTOR OR AUTHORIZED AGENT

FORM B-52

PERMANENT

INSPECTION RECORD

BASIC INSPECTIONS

ITEM	INSPECTOR	DATE
GROUND WORK		
ROUGH GAS & PL'B'G	D. H	8-31-67
SEWER, SEPTIC TANK		
SEEPAGE PIT, DRAINFIELD		
FINAL GAS		
FINAL-PLUMBING	D. H	8-31-67

PARTIAL OR MISC. INSPECTIONS

UNSUCCESSFUL TRIPS

JOB ADDRESS

5426 San Fernando Road

NUMBER STREET

APPLICATION FOR A

BUILDING PERMIT

BUILDING SECTION, PUBLIC WORKS DIVISION

CITY OF GLENDALE, CALIFORNIA

CONTRACTOR Holmes & Narver, Inc.	STATE LIC. NO. 115545
MAILING ADDRESS 828 S. Figueroa St	TEL. NO. 627-4377
☐ ARCH. ☒ ENGR. ~~S.E. 626~~ R.R. Alvy	STATE LIC. NO. S.E. 626
MAILING ADDRESS 828 S. Figueroa St.	TEL. NO. 627-4377
OWNER Products Research Co.	TEL. NO. 849-3992
MAILING ADDRESS 2919 Empire St. Burbank, Calif.	

DESCRIPTION OF WORK

NEW ☒ ADD'N ☐ ALTER. ☐ REPAIR ☐ DEMOLISH ☐

FLOOR AREA (SQ. FT.) 900	NO. OF STORIES 1	NO. OF DWELLING UNITS
PRESENT BLDG. USE —	PROPOSED BLDG. USE Chemical Manuf.	

DESCRIBE WORK TO BE DONE Build Concrete Block Building & Adjacent Facility

NOTE! PROVIDE PLOT PLAN ON BACK SIDE OF ORIGINAL COPY ONLY

EXTERIOR WALL MATERIAL Masonry	ROOF FRAMING MATERIAL Reinf. Conc.
PARTITIONING MATERIAL Masonry	ROOF COVERING MATERIAL Built-Up Roofing & Gravel
LOT WIDTH 61' LOT DEPTH 760'	NO. OF EXISTING BLDGS. ON LOT 7

VALUATION NOTE: Include Labor, Mat., Wiring, Plumb., Heat, Etc. $15,000

INFORMATION PROVIDED BY BLDG. SECTION

LOT NO. 31 BLOCK NO. — TRACT West Glendale 3784

USE ZONE	FIRE ZONE	OCCUPANCY	SEC. SH.
M2	2	E2	20

REQ'D SET BACKS	FRONT	RIGHT SIDE	LEFT SIDE	REAR
	0.	0	0	0

TYPE OF CONSTR. II & III-A SPECIAL USE NO. — GRADE HRAZ

Approval & Information by Others

CITY ENGINEER — EASEMENT

DIST. FACE OF CURB TO P.L. 10 FT. SEWER (YES) NO DRIVE over alley

PUBLIC SERVICE — PLANNING

WATER 12-7-65 ELECTRIC

P.C. FEE 24.00 PERMIT FEE

PERM. PLAN APPROVED ☐ W/OUT PLAN ☐ CHECKER'S APPROVAL

I have carefully read and examined the above application and find the same to be true and correct. All provisions of the Laws and Ordinances governing building construction will be complied with whether specified herein or not. No person shall be employed in violation of the Labor Code of the State of California. I agree not to occupy or allow occupancy of any building authorized by this permit until final building inspection has been received.

Frank Mezzola

SIGNATURE OF OWNER OR AUTHORIZED AGENT

FORM B-51 **PERMANENT**

CK. CASH. M.O. PLAN CHECK VALIDATION 02036 DEC 8 65 PC 24.00 R-

CK. CASH M.O. FOR 03471 JAN 4 66 BP 48.00


NOTE: THIS SPACE, WHEN PROPERLY VALIDATED IN THIS SPACE, CONSTITUTES A BUILDING PERMIT TO DO THE WORK PRESCRIBED HEREIN.

INSPECTION RECORD

ITEM	INSPECTOR	DATE
SET BACKS: FRONT Exist / R. SIDE Exist / FIELD CHECK L. SIDE Exist / REAR Exist		
TRENCHES: WIDTH Per Plan DEPTH	A. WK	1-19-66
1st. FLOOR JOIST		
FRAMING		
FINAL	A WK	5-11-66

PARTIAL OR MISC. INSPECTIONS

Trench Insp	A WK	1/14/66
Steel in Footing	A WK	1/17/66
Partial Foundation	A WK	1/18/66
Partial Slab	A WK	1-27-66
Steel in Roof Deck		
2 Wall Nail Pattern	A WK	2-10-66
Roof Steel	A WK	2-11-66
Deformation	A WK	4-14-66

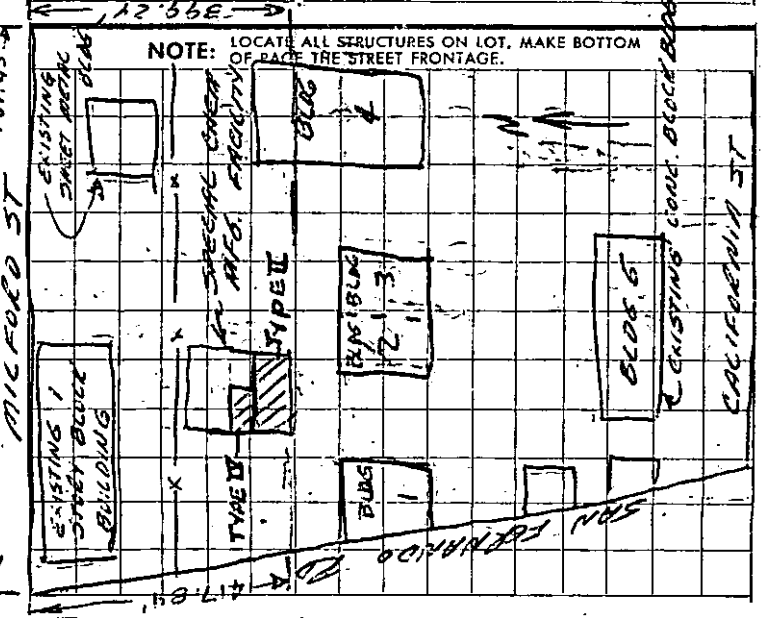

JOB ADDRESS

5426 San Fernando Rd

NUMBER STREET

APPLICATION FOR A

BUILDING PERMIT

BUILDING SECTION, PUBLIC WORKS DIVISION
CITY OF GLENDALE, CALIFORNIA

CONTRACTOR Products Research Co	STATE LIC. NO. C45 11184
MAILING ADDRESS 5426 San Fernando Rd	TEL. NO. [redacted]
☐ ARCH. ☐ ENGR.	STATE LIC. NO.
MAILING ADDRESS	TEL. NO.
OWNER Products Research Co	TEL. NO.
MAILING ADDRESS 5426 San Fernando Rd Glendale	

DESCRIPTION OF WORK

NEW ☑ ADD'N ☐ ALTER. ☐ REPAIR ☐ DEMOLISH ☐

FLOOR AREA (SQ. FT.) 625	NO. OF STORIES 1	NO. OF DWELLING UNITS None
PRESENT BLDG. USE	PROPOSED BLDG. USE Manufacturing	

DESCRIBE WORK TO BE DONE Foundation & erection of steel shed building

NOTE! PROVIDE PLOT PLAN ON BACK SIDE OF ORIGINAL COPY ONLY

EXTERIOR WALL MATERIAL Steel	ROOF FRAMING MATERIAL Steel
PARTITIONING MATERIAL	ROOF COVERING MATERIAL Steel
LOT WIDTH ____ LOT DEPTH ____	NO. OF EXISTING BLDGS. ON LOT ____

VALUATION NOTE: Include Labor, Mat., Wiring, Plumb., Heat, Etc. $2500.00

INFORMATION PROVIDED BY BLDG. SECTION

LOT NO. Por. 3 BLOCK NO. ____ TRACT 3784

USE ZONE M-2	FIRE ZONE 2	OCCUPANCY E-2	SEC. SH. 00

REQ'D SET BACKS	FRONT	RIGHT SIDE	LEFT SIDE	REAR
	25' TO Bldg.	20'	20'	20' From #3 Bldg

TYPE OF CONSTR. ____ SPECIAL CASE NO. ____ GRADE LAG

Approval & Information by Others

CITY ENGINEER EASEMENT OK RBP

DIST. FACE OF CURB TO P.L. 10' RBP FT. SEWER AVAILABLE Yes DRIVE-WAY OVER Plate

PUBLIC SERVICE

WATER S.V.C. 6.00 ELECTRIC Yes

PLANNING B.P.

P.C. FEE ____ PERMIT FEE 12.00

PERM. PLAN APPROVED W/OUT PLAN ☐ CHECKER'S APPROVAL

I have carefully read and examined the above application and find the same to be true and correct. All provisions of the Laws and Ordinances governing building construction will be complied with whether specified herein or not. No person shall be employed in violation of the Labor Code of the State of California. I agree not to occupy or allow occupancy of any building authorized by this permit until final building inspection has been received.

SIGNATURE OF OWNER OR AUTHORIZED AGENT

FORM B-51 (P)E

PERMANENT

6.00 - 1 - 44695 SEP 62 PC

CK. CASH M.O. PLAN CHECK VALIDATION

12.00 - 1 - 44695 SEP 62 BP

CK. CASH M.O. NOTE: WHEN PROPERLY VALIDATED IN THIS SPACE, THIS FORM CONSTITUTES A BUILDING PERMIT TO DO THE WORK PRESCRIBED HEREIN.

INSPECTION RECORD

BASIC INSPECTIONS

ITEM	INSPECTOR	DATE
TRENCHES: WIDTH_____ DEPTH_____	RG	9-12-62
1st. FLOOR JOIST		
FRAMING		
FINAL	RG	9-25-62

PARTIAL OR MISC. INSPECTIONS


UNSUCCESSFUL TRIPS

ITEM	INSP.	DATE	ITEM	INSP.	DATE

SET BACKS FIELD CHECK	FRONT	R. SIDE	L. SIDE	REAR	INSP.	DATE

TO APPLICANT: PLEASE DO NOT WRITE ABOVE THIS LINE

NOTE: LOCATE ALL STRUCTURES ON LOT, MAKE BOTTOM OF PAGE THE STREET FRONTAGE.

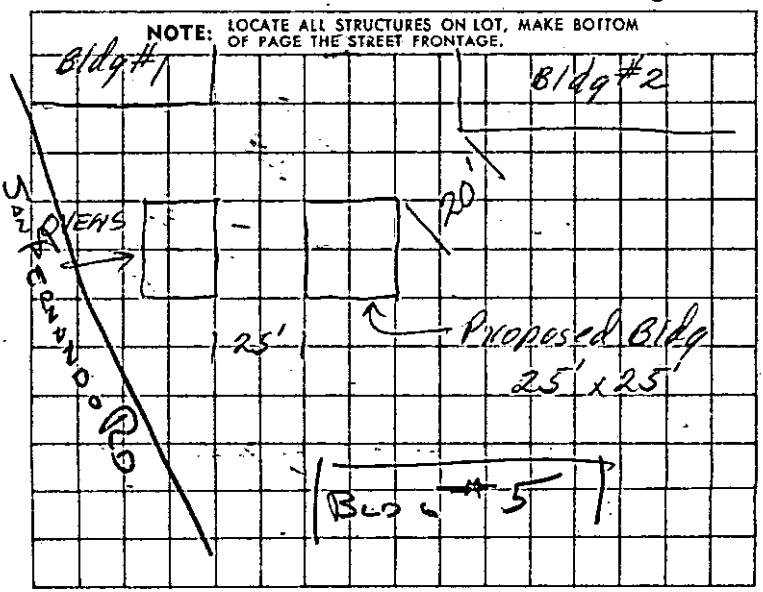

JOB ADDRESS

5426 NUMBER | SAN FERNANDO STREET

APPLICATION FOR A

BUILDING PERMIT

BUILDING SECTION, PUBLIC WORKS DIVISION
CITY OF GLENDALE, CALIFORNIA

CONTRACTOR E.A. JOHNSON	STATE LIC. NO. 75592
MAILING ADDRESS 2173 COLORADO - LA 41	TEL. NO. CL 5-1423
☒ ARCH. ENGR. A.T. BROWN	STATE LIC. NO. 4016
MAILING ADDRESS 518 E. GLENOAKS	TEL. NO. C1
OWNER PRODUCTS RESEARCH CO.	TEL. NO.
MAILING ADDRESS 5426 SAN FERNANDO BLVD	

DESCRIPTION OF WORK

NEW ☒ ADD'N ☐ ALTER. ☐ REPAIR ☐ DEMOLISH ☐

FLOOR AREA (SQ. FT.)	NO. OF STORIES	NO. OF DWELLING UNITS

PRESENT BLDG. USE	PROPOSED BLDG. USE
FACTORY	FACTORY

DESCRIBE WORK TO BE DONE: INSTALL COOLING TOWER (ROOF STRUCT.)

NOTE! PROVIDE PLOT PLAN ON BACK SIDE OF ORIGINAL COPY ONLY

EXTERIOR WALL MATERIAL	ROOF FRAMING MATERIAL
BRICK	WOOD.
PARTITIONING MATERIAL	ROOF COVERING MATERIAL
	COMPO.
LOT WIDTH ____ LOT DEPTH ____	NO. OF EXISTING BLDGS. ON LOT ____

VALUATION NOTE: Include Labor, Mat., Wiring, Plumb., Heat, Etc. $2,000.00

INFORMATION PROVIDED BY BLDG. SECTION

LOT NO. PART 31 BLOCK NO. ____ TRACT 3784

USE ZONE	FIRE ZONE	OCCUPANCY	SEC. SH.
M2	2	F-2	20

REQ'D SET BACKS	FRONT	RIGHT SIDE	LEFT SIDE	REAR

TYPE OF CONSTR. III-1 SPECIAL CASE NO. ____ GRADE ____

Approval & Information by Others
CITY ENGINEER EASEMENT

DIST. FACE OF CURB TO P.L. ____ FT. SEWER AVAILABLE ____ DRIVE OVER ____

PUBLIC SERVICE	PLANNING
WATER ____ ELECTRIC ____	

P.C. FEE 4.50 PERMIT FEE 9.00 PERM. PLAN APPROVED ☒ W/~~OUT~~ PLAN ☐ CHECKER'S APPROVAL

I have carefully read and examined the above application and find the same to be true and correct. All provisions of the Laws and Ordinances governing building construction will be complied with whether specified herein or not. No person shall be employed in violation of the Labor Code of the State of California. I agree not to occupy or allow occupancy of any building authorized by this permit until final building inspection has been received.

E.A. Johnson
SIGNATURE OF OWNER OR AUTHORIZED AGENT

FORM B-51 (R)c

PERMANENT

4.50 - 07654 JUN 23 60 PC

CK. CASH. M.O. PLAN CHECK VALIDATION

9.00 - 07655 JUN 23 60 BP

CK. CASH M.O. NOTE: WHEN PROPERLY VALIDATED IN THIS SPACE, THIS FORM CONSTITUTES A BUILDING PERMIT TO DO THE WORK PRESCRIBED HEREIN.

INSPECTION RECORD

BASIC INSPECTIONS

ITEM	INSPECTOR	DATE
TRENCHES: WIDTH_____ DEPTH_____		
1st. FLOOR JOIST		
FRAMING		
FINAL	109	5-16-4

PARTIAL OR MISC. INSPECTIONS

UNSUCCESSFUL TRIPS

ITEM	INSP.	DATE	ITEM	INSP.	DATE

SET BACKS FIELD CHECK	FRONT	R. SIDE	L. SIDE	REAR	INSP.	DATE

TO APPLICANT: PLEASE DO NOT WRITE ABOVE THIS LINE

NOTE: LOCATE ALL STRUCTURES ON LOT, MAKE BOTTOM OF PAGE THE STREET FRONTAGE.

SEE PLANS

5454 San Fernando Rd. MAINTENANCE

INSPECTION CERTIFICATE

No. A2010

WESTERN WOOD PRODUCTS ASSOCIATION • PORTLAND, OREGON 97204

This is to certify that I have inspected and tallied the lumber hereinafter described, to be shipped to PRODUCTS RESEARCH, GLENDALE, CALIFORNIA via TRUCK

This certificate applies to the grade and tally of the lumber at time of inspection at the plant of WEYERHAEUSER COMPANY COTTAGE GROVE, OREGON and is in accordance with WCLIB #15 grading rules.

PIECES	SIZE	DESCRIPTION	LINEAL FEET R/L	BOARD FEET
		K D DOUGLAS FIR LAMINATING STOCK		
		PARA 154 A MARK S Except Slope of Grain 1" in 14" Dense Grain Stamped L-1 Lam Dense grain 1" in 14" Mill 442		
		2x6 sized 11/2 clean by 5 5/8 H or M	1012	
		2x8 sized 1 1/2 clean by 7 1/2 H or M	3124	
		PARA 154 B MARK I Except Slope of Grain 1" in 12" Med Grain Stamped L-2 Med Grain 1" in 12" Mill 442		
		2x6 sized 1 1/2 cleanby 5 5/8 H or M	1024	
		2x8 sized 1 1/2 clean by 7 1/2 H or M	2319	
		PARA 154C MARK O Except Slope of Grain 1" in 10" Med Grain Stamped L-3 Med Grain 1" in 10" Mill 442		
		2x6 sized 1 1/2 clean by 5 5/8 H or M	2306	
		2x8 sized 11/2 clean b 71/2 H or M	6956	
		TOTAL FOOTAGE	16741 LF	20374 BF
		ORDER NUMBER 2275-0005		

EACH PIECE MARKED:

COPY

Charles L Abbott
Inspector, Western Wood Products Association

DATED AT Cottage Grove, Oregon

ON March 2 19 67

Inspector, Western Wood Products Association
James R. Ryress
Chief Quality Supervisor

FORM G3b

INSPECTION CERTIFICATE

No. A2810

WESTERN WOOD PRODUCTS ASSOCIATION • PORTLAND, OREGON 97204

This is to certify that I have inspected and tallied the lumber hereinafter described, to be shipped to PRODUCTS RESEARCH, GLENDALE, CALIFORNIA via TRUCK

This certificate applies to the grade and tally of the lumber at time of inspection at the plant of WEYERHAEUSER COMPANY COTTAGE GROVE, OREGON and is in accordance with WCLIB #15 grading rules.

PIECES	SIZE	DESCRIPTION	LINEAL FEET R/L	BOARD FEET
		K D DOUGLAS FIR LAMINATING STOCK		
		PARA 154 A MARK S Except Slope of Grain 1" in 14" Dense Grain Stamped L-1 Lam Dense grain 1" in 14" Mill 442		
	2x6	sized 11/2 clean by 5 5/8 H or M	1012	
	2x8	sized 1 1/2 clean by 7 1/2 H or M	3124	
		PARA 154 B MARK I Except Slope of Grain 1" in 12" Med Grain Stamped L-2 Med Grain 1" in 12" Mill 442		
	2x6	sized 1 1/2 cleanby 5 5/8 H or M	1024	
	2x8	sized 1 1/2 clean by 7 1/2 H or M	2319	
		PARA 154C MARK O Except Slope of Grain 1" in 10" Med Grain Stamped L-3 Med Grain 1" in 10" Mill 442		
	2x6	sized 1 1/2 clean by 5 5/8 H or M	2306	
	2x8	sized 11/2 clean by 7 1/2 H or M	6956	
		TOTAL FOOTAGE	16741 LF	20874 BF
		ORDER NUMBER 2275-0005		

EACH PIECE MARKED:

COPY

Charles L. Abbott
Inspector, Western Wood Products Association

DATED AT Cottage Grove, Oregon

ON March 2 19 67

James R. Pyles
Inspector, Western Wood Products Association

Chief Quality Supervisor

FORM G3b

CERTIFICATE OF CONFORMANCE

AMERICAN INSTITUTE OF TIMBER CONSTRUCTION — AITC — QUALIFIED LICENSEE

THE UNDERSIGNED MANUFACTURER HEREBY CERTIFIES that the products identified below and on attached sheets Nos. _____ and the principal members of which are marked with the Collective Mark of the AMERICAN INSTITUTE OF TIMBER CONSTRUCTION (AITC) were manufactured in conformance with applicable provisions of U. S. Commercial Standard, CS 253-63, for Structural Glued Laminated Timber, and that such manufacture has been at our plant in Cottage Grove, which plant has a quality control system approved by the Inspection Bureau of the AMERICAN INSTITUTE OF TIMBER CONSTRUCTION and inspected periodically by such Bureau. The undersigned manufacturer further certifies that the work has been done in accordance with the applicable job specifications. **Undersigned manufacturer certifies that work has been done in accordance w/applicable job specs & w/manufacturing & fabricating provision of Chap. 25 U.B.C.**

JOB NAME: **PRODUCTS RESEARCH**

JOB LOCATION: **5440 San Fernando Rd., Glendale, California**

CUSTOMER'S ORDER NO. _____ DATE **3-7-67** MFGR'S ORDER NO. **2275-0005**

SIGNATURE: E. P. Blair

COMPANY: **WEYERHAEUSER COMPANY LAMINATED LUMBER PRODUCTS**

TITLE: **Quality Control Supervisor**

ADDRESS: **P.O.Box 585 Cottage Grove, Oregon**

DATE: March 15, 1967

AITC HEREBY CERTIFIES that the said company at its said plant is licensed by the AMERICAN INSTITUTE OF TIMBER CONSTRUCTION to use the AITC Collective Mark in respect of products which comply with applicable provisions of said Standard, that the adequacy of the quality control system in effect at said plant is periodically inspected and verified by the Inspection Bureau of the AMERICAN INSTITUTE OF TIMBER CONSTRUCTION, and that, in the judgment of the undersigned, said company is capable of complying with applicable manufacturing and testing provisions of said Standard in respect of products manufactured at said plant. Conformance with the Standard in respect of any specific or particular product is the sole responsibility of the manufacturer; AITC's guarantee hereunder being that the said company is qualified to produce a product meeting the said Standard and that its plant is periodically inspected and verified by the AITC Inspection Bureau.

AITC *Certificate No.* 45723

Signed for

AMERICAN INSTITUTE OF TIMBER CONSTRUCTION

T. Hanrahan — *Executive Vice President*


Thomas E Braswell — *Director, Inspection Bureau*

© 1965 AMERICAN INSTITUTE OF TIMBER CONSTRUCTION

AITC FORM 1B-1-65

The principal members of the job covered by this certificate are stamped with one of the following type quality marks. Each qualified plant has an individual qualification designation. The designation "P-143" shown on the typical quality marks below is not assigned to any plant and is used only for the purpose of illustration.

A TYPICAL CUSTOM PRODUCT QUALITY MARK

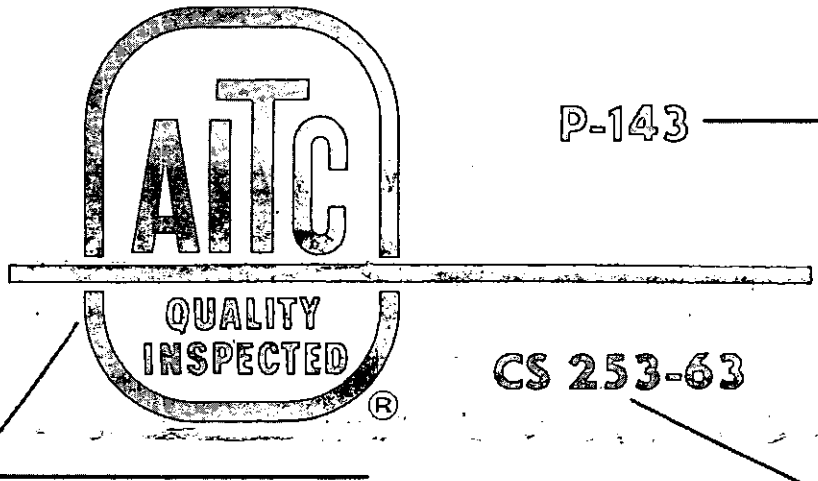


P-143 — AITC designation of qualified licensed plant.

CS 253-63 — Indicates conformance to U.S. Commercial Standard for Structural Glued Laminated Timber.

Indicates that the designated licensed plant has met all requirements for qualification and maintains an acceptable quality control system which is periodically inspected by AITC.

A TYPICAL NON-CUSTOM PRODUCT QUALITY MARK

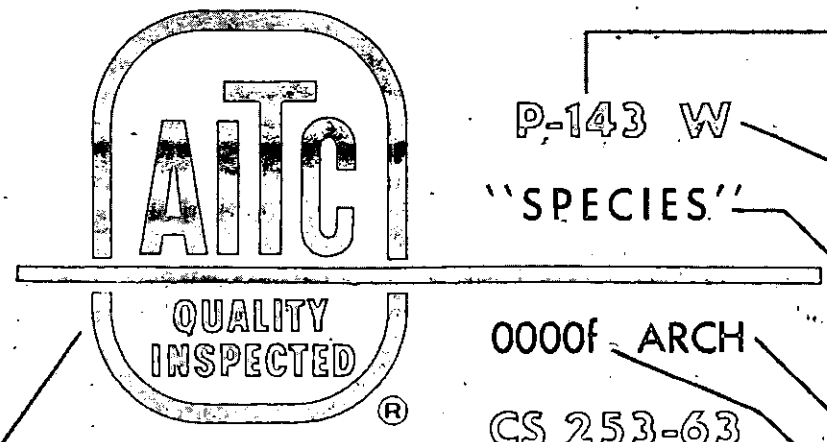

P-143 W — AITC designation of qualified licensed plant.

Designates type of adhesive, W for WET USE or D for DRY USE.

"SPECIES" — Name of wood species used.

0000f - ARCH — Designates appearance grade. IND — Industrial. ARCH — Architectural. PREM — Premium.

Designates dry use stress. f — bending. t — tension. c — compression parallel to grain.

CS 253-63 — Indicates conformance to U.S. Commercial Standard for Structural Glued Laminated Timber.

Indicates that the designated licensed plant has met all requirements for qualification and maintains an acceptable quality control system which is periodically inspected by AITC.

▷ For a custom product the specifications covering the desired product are included in the plans and specifications.
▷ For non-custom products essential detail specifications are included on stamp.

SHEET No. _____

ATTACHMENT NUMBER 1 TO AITC Certificate of Conformance No. 45723 Dated 3-7-67

Job Name: PRODUCTS RESEARCH

Job Location: 5440 San Fernando Rd., Glendale, California

Customer's Order No. _____ Dated 3-7-67 Mfgr's Order No. 2275-0005

The following identifies the members and gives the basic specifications that were used on this job:

Lumber Species: _____

Member Identification	Quantity	Size	Combination	Adhesive Type	Appearance Grade	Camber
A	1	5½ x 25½	A	Exterior	Ind.	
A-1	1	5½ x 25½	A	Exterior	Ind.	
F	1	7 x 25½	A	Exterior	Ind.	
B	1	5½ x 25½	A	Exterior	Ind.	
C	1	5½ x 25½	A	Exterior	Ind.	
B-1	1	5½ x 25½	A	Exterior	Ind.	
F-1	1	7 x 25½	A	Exterior	Ind.	
C-1	1	5½ x 25½	A	Exterior	Ind.	
D	2	7 x 34½	A	Exterior	Ind.	
E	5	7 x 33	A	Exterior	Ind.	

P- 149
AITC Licensed Plant No.
WEYERHAEUSER COMPANY
LAMINATED LUMBER PRODUCTS
Company

AMERICAN INSTITUTE OF TIMBER CONSTRUCTION
AITC
QUALIFIED LICENSEE

E. P. Blanquet
Plant Quality Control Supervisor

March 15 1967
Date

AITC Form 1B-2-65

© 1965 American Institute of Timber Construction

5440 San Fernando

Industrial Commercial Residential

David D. Demski

General Contractor

NEW ADDRESS:
1612 Victory Blvd.
Glendale, Calif. 91201

1616 Victory Blvd., Glendale 1, California

242-3181 245-2856

March 21, 1967

City of Glendale
Building Dept.
Att: Mr. Rodgers
633 East Broadway
Glendale, California

Jog Address: 5440 San Fernando Rd.,
Glendale

Dear Sir,

Enclosed are the Certificate of Conformance and the Inspection Certificate for the laminated beams that are to be installed on the above project.

Very truly yours,

David D. Demski

Industrial Commercial Residential

David D. Demski

General Contractor

1612 Victory Blvd., Glendale 1, California 91201

242-3181 245-2856

March 21, 1967

City of Glendale
Building Dept.
Att: Mr. Rodgers
633 East Broadway
Glendale, California

Jog Address: 5440 San Fernando Rd.,
Glendale

Dear Sir,

Enclosed are the Certificate of Conformance and the Inspection Certificate for the laminated beams that are to be installed on the above project.

Very truly yours,

David D. Demski

Building

City of GLENDALE CALIFORNIA

PLANNING DIVISION
JOSEPH A. MELLEN
PLANNING DIRECTOR

109 NORTH GLENDALE AVENUE
244-4651

ROBERT C. ROBERTSON
PRINCIPAL PLANNER
WYLIE H. EATON
ZONING ADMINISTRATOR

January 10, 1966

Products Research Company
2919 Empire Avenue
Burbank, California

Attention: Mr. G. M. Bradford

Re: Case No. 3787-U

Gentlemen:

The Zoning Administrator at a hearing held January 7, 1966, at 2:45 P. M., granted your application for a Variance to permit polymeric raw material manufacturing on Portion of West Glendale, being 5430-5460 San Fernando Road and 744-846 Milford Street, which is in the M2 Industrial Zone and No. 2 Fire Zone, subject to the following conditions:

1. That the location of the construction be substantially in accordance with the Zoning Administrator's Exhibit "A".

2. That the applicants obtain approval of the Bureau of Fire Prevention;

3. That final plans for the construction be approved by the Zoning Administrator;

4. That the application be granted for two years, until January 7, 1968.

Under the provisions of the Municipal Code the determination of the Zoning Administrator does not become effective until after an elapsed period of seven days from the date of determination. This seven-day period is provided for the purpose of allowing opportunity for any aggrieved person to file a written appeal from this decision with the Board of Zoning Adjustments.

The rights and privileges granted by this variance unless promptly commenced and used in full compliance with all

the conditions of approval will expire one year from the date of this grant except where the time limit is stated as a condition of approval.

Yours very truly,

W. H. Eaton, Zoning Administrator

William W. Wolf
Planning Assistant III

WHE:WWW:jf
REGISTERED MAIL
cc: Building Section
City Clerk

City of GLENDALE CALIFORNIA

PLANNING DIVISION
JOSEPH A. MELLEN
PLANNING DIRECTOR

633 EAST BROADWAY
GLENDALE, CALIFORNIA 91205
TELEPHONE 244-4651
245-6871

ROBERT C. ROBERTSON
PRINCIPAL PLANNER
WYLIE H. EATON
ZONING ADMINISTRATOR

December 20, 1967

Producto Research & Chemical Corporation
2919 Empire Avenue
Burbank, California

Attention: Mr. Leonard S. Feldman

Re: Case No. 4446-U

Gentlemen:

The Zoning Administrator at a hearing held December 20, 1967, at 9:00 A. M., granted your application for Variance to permit polymeric raw material manufacture on Portion of West Glendale Tract, being 5430-5460 San Fernando Road and 744-846 Milford St., which is in the M2 Industrial Zone and No. 2 Fire Zone, for a period of four years, until January 7, 1972, subject to the condition that the applicants obtain approval of the Bureau of Fire Prevention.

Under the provisions of the Municipal Code, the determination of the Zoning Administrator does not become effective until after an elapsed period of seven days from the date of determination. This seven-day period is provided for the purpose of allowing opportunity for any aggrieved person to file a written appeal from this decision with the Board of Zoning Adjustments.

The rights and privileges granted by this variance unless promptly commenced and used in full compliance with all the conditions of approval will expire one year from the date of this grant.

Yours very truly,

W. H. Eaton, Zoning Administrator

WHE:EP
REGISTERED MAIL
cc: Bureau of Fire Prevention; City Clerk; Building Section

CERTIFICATE OF CONFORMANCE

AMERICAN INSTITUTE OF TIMBER CONSTRUCTION — AITC — QUALIFIED LICENSEE

THE UNDERSIGNED MANUFACTURER HEREBY CERTIFIES that the products identified below and on attached sheets Nos. _____ and the principal members of which are marked with the Collective Mark of the AMERICAN INSTITUTE OF TIMBER CONSTRUCTION (AITC) were manufactured in conformance with applicable provisions of U. S. Commercial Standard, CS 253-63, for Structural Glued Laminated Timber, and that such manufacture has been at our plant in Cottage Grove, which plant has a quality control system approved by the Inspection Bureau of the AMERICAN INSTITUTE OF TIMBER CONSTRUCTION and inspected periodically by such Bureau. The undersigned manufacturer further certifies that the work has been done in accordance with the applicable job specifications. **Undersigned manufacturer certifies that work has been done in accordance w/applicable job specsxx & w/manufacturing & fabricating provision of Chap. 25 U.B.C.**

JOB NAME: PRODUCTS RESEARCH

JOB LOCATION: 5440 San Fernando Rd., Glendale, California

CUSTOMER'S ORDER NO. _____ DATE 3-7-67 MFGR'S ORDER NO. 2275-0005

SIGNATURE E. P. Blozvich COMPANY WEYERHAEUSER COMPANY LAMINATED LUMBER PRODUCTS

TITLE Quality Control Supervisor ADDRESS P.O.Box 585 Cottage Grove, Oregon DATE March 15, 1967

AITC HEREBY CERTIFIES that the said company at its said plant is licensed by the AMERICAN INSTITUTE OF TIMBER CONSTRUCTION to use the AITC Collective Mark in respect of products which comply with applicable provisions of said Standard, that the adequacy of the quality control system in effect at said plant is periodically inspected and verified by the Inspection Bureau of the AMERICAN INSTITUTE OF TIMBER CONSTRUCTION, and that, in the judgment of the undersigned, said company is capable of complying with applicable manufacturing and testing provisions of said Standard in respect of products manufactured at said plant. Conformance with the Standard in respect of any specific or particular product is the sole responsibility of the manufacturer; AITC's guarantee hereunder being that the said company is qualified to produce a product meeting the said Standard and that its plant is periodically inspected and verified by the AITC Inspection Bureau.

AMERICAN INSTITUTE OF TIMBER CONSTRUCTION SEAL 1952

AITC *Certificate No.* 45723

Signed for

AMERICAN INSTITUTE OF TIMBER CONSTRUCTION

T. Hanrahan — *Executive Vice President*

Thomas E Braswell — *Director, Inspection Bureau*

© 1965 AMERICAN INSTITUTE OF TIMBER CONSTRUCTION

AITC FORM 1B-1-65

The principal members of the job covered by this certificate are stamped with one of the following type quality marks. Each qualified plant has an individual qualification designation. The designation "P-143" shown on the typical quality marks below is not assigned to any plant and is used only for the purpose of illustration.

A TYPICAL CUSTOM PRODUCT QUALITY MARK



P-143 — AITC designation of qualified licensed plant.

CS 253-63 — Indicates conformance to U.S. Commercial Standard for Structural Glued Laminated Timber.

Indicates that the designated licensed plant has met all requirements for qualification and maintains an acceptable quality control system which is periodically inspected by AITC.

A TYPICAL NON-CUSTOM PRODUCT QUALITY MARK



P-143 W — AITC designation of qualified licensed plant.

"SPECIES" — Designates type of adhesive, W for WET USE or D for DRY USE.

0000f ARCH — Name of wood species used.

CS 253-63 — Designates appearance grade. IND — Industrial. ARCH — Architectural. PREM — Premium.

Designates dry use stress. f — bending. t — tension. c — compression parallel to grain.

Indicates that the designated licensed plant has met all requirements for qualification and maintains an acceptable quality control system which is periodically inspected by AITC.

Indicates conformance to U.S. Commercial Standard for Structural Glued Laminated Timber.

▷ For a custom product the specifications covering the desired product are included in the plans and specifications.
▷ For non-custom products essential detail specifications are included on stamp.

SHEET No. _____

ATTACHMENT NUMBER 1 TO AITC Certificate of Conformance No. 45723 Dated 3-7-67

Job Name: PRODUCTS RESEARCH

Job Location: 5440 San Fernando Rd., Glendale, California

Customer's Order No. _____ Dated 3-7-67 Mfgr's Order No. 2275-0005

The following identifies the members and gives the basic specifications that were used on this job:

Lumber Species: _____

Member Identification	Quantity	Size	Combination	Adhesive Type	Appearance Grade	Camber
A	1	5½ x 25½	A	Exterior	Ind.	
A-1	1	5½ x 25½	A	Exterior	Ind.	
F	1	7 x 25½	A	Exterior	Ind.	
B	1	5½ x 25½	A	Exterior	Ind.	
C	1	5½ x 25½	A	Exterior	Ind.	
B-1	1	5½ x 25½	A	Exterior	Ind.	
F-1	1	7 x 25½	A	Exterior	Ind.	
C-1	1	5½ x 25½	A	Exterior	Ind.	
D	2	7 x 34½	A	Exterior	Ind.	
E	5	7 x 33	A	Exterior	Ind.	

P- 149
AITC Licensed Plant No.
WEYERHAEUSER COMPANY
LAMINATED LUMBER PRODUCTS
Company

AMERICAN INSTITUTE OF TIMBER CONSTRUCTION AITC QUALIFIED LICENSEE

E. P. Blomquist
Plant Quality Control Supervisor

March 15, 1967
Date

AITC Form 1B-2-65

© 1965 American Institute of Timber Construction

00

5454 SAN FERNANDO RD A

Permit Number: BB 20000491
Plan Check Number:

Printed On: 03-APR-2000

Expiration Date: 30-SEP-2000

BB3020
COMMERCIAL-ALTERATION/REP

CITY OF GLENDALE - BUILDING AND SAFETY
633 E.Broadway Rm.101
Glendale, CA 91206 - (818)548-3200 (818)548-4830(INSP)

Permit Status: OPEN
Status Date: 03-APR-2000

Building Permit

Scope of Work
TENANT IMPROVEMENT FOR 2 PARTITIONS ONLY IN BLDG. 4A

Individual's / Company Name	Address / City, State Zip	City, State Lic. / Worker's Comp.	Phone Number
(APP) Milestone Building Services	5632 VAN NUYS BLVD Van Nuys, Ca 91402		
(OWN) P R C De Soto Int.	5454 San Fernando Rd Glendale, Ca 91203		
(CNT)			
(GEN) Milestone Building Services	5632 Van Nuys Blvd Van Nuys, Ca 91402	CCLB 20000246/ /	818377-9695
(ARC) Mahmood Meschi	P O Box 261292 Encino, Ca 91426	/ /	818-981-9538

Tract Name / Number	Block(s)	Lot(s)	Assessor's ID
Tract 42-75		601B00	5593005040

Estimated Value: **Calculated Value:** $2,000

Permit Quantities	Qty	Comments or Y / N	Permit Quantities	Qty	Comments or Y / N
Aircraft And Parts		Y			
Occupancy Designatio		F1/B	Use For Occupancy		Manufacturing/Office
Number Of Stories		2	Plan Required		Y
Plot Plan Attached		Y			
Type Iii - Non Rated		Y			
Section Map Number		20			
Light Industrial Zon		Y			

Comments

Fees	Amount	Fee Description	Amount
BUILDING ACCESSIBILTY SUR	$5.90	BUILDING PERMIT	$59.00
MICROFILM	$6.00	PLAN CHECK	$65.00
PLAN CHECK - ACCESSIBILTY	$3.84		
		Total Fees:	$139.74
Total Fees Due:	$0.00	Total Fees Paid:	$139.74

Clearances Agencies

Activity Code	Status	By	Date		
BUILDING	DONE	ELEE	03-APR-2000	Signature:_____	Date:_____
FIRE	DONE	RORTIZ	03-APR-2000	Signature:_____	Date:_____

Condition Code	Status	By	Date

The person signing for this permit acknowledges that there are NO Oak, Bay or Sycamore Trees with trunks larger than an eight inch (8") diameter within a twenty foot (20 ft.) influence of the proposed construction.

At the time of final inspection, the inspector shall verify the installation of smoke detectors in all sleeping rooms and hallways leading thereto. Battery operated smoke detectors are acceptable in existing construction.

The City of Glendale restricts issuance of the building permit to the property owner or licensed general contractor only. Signatures of this individual must be verified by personal identification. Any person signing the permit application as agent for the owner or contractor shall have an original letter of authorization at the time of permit issuance.

Applications Shall expire 180 days after the date of submittal unless excepted by sec. 107.4 of the Glendale Building Code, and thereafter, any documents submitted to the department shall be returned to the applicant or destroyed by the building official. Upon written request from the applicant, the building official may extend the period of permit application.

COPYRIGHT KIVA 1997

5454 SAN FERNANDO RD A,

LICENSED CONTRACTORS DECLARATION

I hereby affirm, under penalty of perjury, that I am licenced under the provisions of Chapter 9 (starting with Section 7000) of Division 3 o fthe Bus. & Prof. code , and that my license is in full force and effect.

License Class _____ License No._____Contractor's Signature_____Date_____

OWNER - BUILDER DECLARATION

As the property owner and builder of the proposed project ('owner-builder') you are the responsible party of record on this permit. Building permits are not required to be signed by property owners unless they are personally performing their own work. If your work is being performed by someone other than yourself, you may protect yourself from possible liability if that person applies for the proper permit in his or her name. Contractors are required by law to be licensed and bonded by the State of California and to have a business license from the City of Glendale. They are also required by law to put their license number on all permits for which they apply. If you plan to do your own work, with the exception of various trades that you plan to subcontract, you should be aware that if you employ or otherwise engage any persons other than your immediate family, and the work (including materials and other costs) is $200 or more for the entire project, and such persons are not licensed as contractors or subcontractors, then you may be an employer. If you are an employer, you must register with the state and federal government as an employer and you are subject to several obligations including state and federal income tax withholding, federal social security taxes, workers compensation insurance, disability insurance costs, and unemployment compensation contributions. There may be financial risks for you if you do not carry out these obligations, and these risks are especially serious with respect to workers' compensation insurance. For more specific information about your obligations under federal law, contact the Internal Revenue Service (and, if you wish, the U.S. Small Business Administration). For more specific information about your obligations under state law, contact the Department of Benefit Payments and the Division

of Industrial Accidents. If the structure is intended for sale, property owners who are not licensed contractors are allowed to perform their work personally or through their own employees, without a licensed contractor or subcontractor, only under limited conditions. A frequent practice of unlicensed persons professing to be contractors is to secure an 'owner-builder' building permit, erroneously implying that the property owner is providing his or her own labor and material personally. Information about licensed contractors may be obtained by contacting the Contractors' State License Board in your community or at 1020 N Street, Sacramento, California 95814. Note: The current mailing address of the Contractors State License Board is P.O. Box 26000, Sacramento, California 95826.

Section 7031.5 of the Bus. & Prof. Code requires the permit applicant to sign a statement above or claim exemption from the Contractor's license Law and state the basis for such exemption. Violations of this section subjects the applicant to a civil penalty of not more than five hundred dollars ($500). I hereby affirm that I have read the paragraph above and willfully accept the responsibility of an owner-builder. I further affirm, under penalty of perjury, that I am exempt from the Contractor's License Law for the following reason:

_____ INITIAL I, as owner of the property, or my employees with wages as their sole compensation, will do the work, and the structure is not intended or offered for sale (Sec. 7044, Business and Professions Code: The Contractors License Law does not apply to an owner of property who builds or improves thereon, and who does such work himself or herself or through his or her own employees, provided that the improvements are not intended or offered for sale. If, however, the building or improvement is sold within one year of completion, the owner-builder will have the burden of proving that he or she did not build or improve for the purpose of sale.).

_____ INITIAL I, as owner of the property, am exclusively contracting with licensed contractors to construct the project (Sec. 7044, Business and Professions Code: The Contractors License Law does not apply to an owner of property who builds or improves thereon, and who contracts for the projects with a contractor(s) licensed pursuant to the Contractors License Law.). I have or plan to contract with the following person (company) to provide the proposed construction:

Name_____ Address_____Phone_____Contractors Lic. No._____

_____ INITIAL I, as owner of the property, plan to provide portions of the work but I have or plan to contract with the following person(s) /(company(ies)) to provide the work indicated.

Name_____ Address_____Phone_____Type of work_____

Name_____ Address_____Phone_____Type of work_____

Name_____ Address_____Phone_____Type of work_____

I am exempt under Section _____ of the Bus. and Prof. Code for the following reason:_____

_____ INITIAL _____

Name of Property Owner _____ Signature _____ Date _____

WORKERS COMPENSATION DECLARATION

_____ INITIAL I have and will maintain a cerdificate of consent to self-insure for workers' compensation, as provided for by Section 3700 of the Labor Code, for the performance of the work for which this permit is issued.

_____ INITIAL I have and will maintain workers' compensation insurance, as required by Section 3700 of the Labor Code, for the performance of the work for which this permit is issued. My workers'compensation insurance carrier and policy number are:

Carrier_____ Policy Number_____Expiration Date_____
(This section need not be completed if the permit is for one hundred dollars ($100) or less)

_____ INITIAL I certify that in the performance of the work for which this permit is issued, I shall not employ any person in any manner so as to become subject to the workers' compensation laws of California, and agree that if I should become subject to the workers' compensation provisions of Section 3700 of the Labor Code, I shall forthwith comply with those provisions.

Print Name _____ Signature _____ Date _____

☐CONTRACTOR
☐OWNER
☐AGENT

WARNING: FAILURE TO SECURE WORKERS' COMPENSATION COVERAGE IS UNLAWFUL, AND SHALL SUBJECT AN EMPLOYER TO CRIMINAL PENALTIES AND CIVIL FINES UP TO ONE HUNDRED THOUSAND DOLLARS ($100,000), IN ADDITION TO THE COST OF COMPENSATION, DAMAGES AS PROVIDED FOR IN SECTION 3706 OF THE LABOR CODE, INTEREST, AND ATORNEY'S FEES.

ASBESTOS NOTIFICATION

☐I declare that notification of asbestos removal is not applicable to this project. ☐A notification letter has or will be sent to the AQMD or EPA. _____ SIGNATURE

CONSTRUCTION LENDING AGENCY

I hereby affirm under penalty of perjury that there is a construction lending agency for the performance or the work for which this permit is issued (Sec. 3097, Civil Code).


Lender's Name_____Lender's Address_____Phone_____

FINAL DECLARATION

I certify that I have read this application and state that the above information is correct. I agree to comply with all city and county ordinances and state laws relating to building construction, and hereby authorize representatives of the City of Glendale to enter upon the above-mentioned property for inspection purposes.

Print Name NICK KHREISAT Signature _____ Date 4-3-2006

☑CONTRACTOR
☐OWNER
☐AGENT

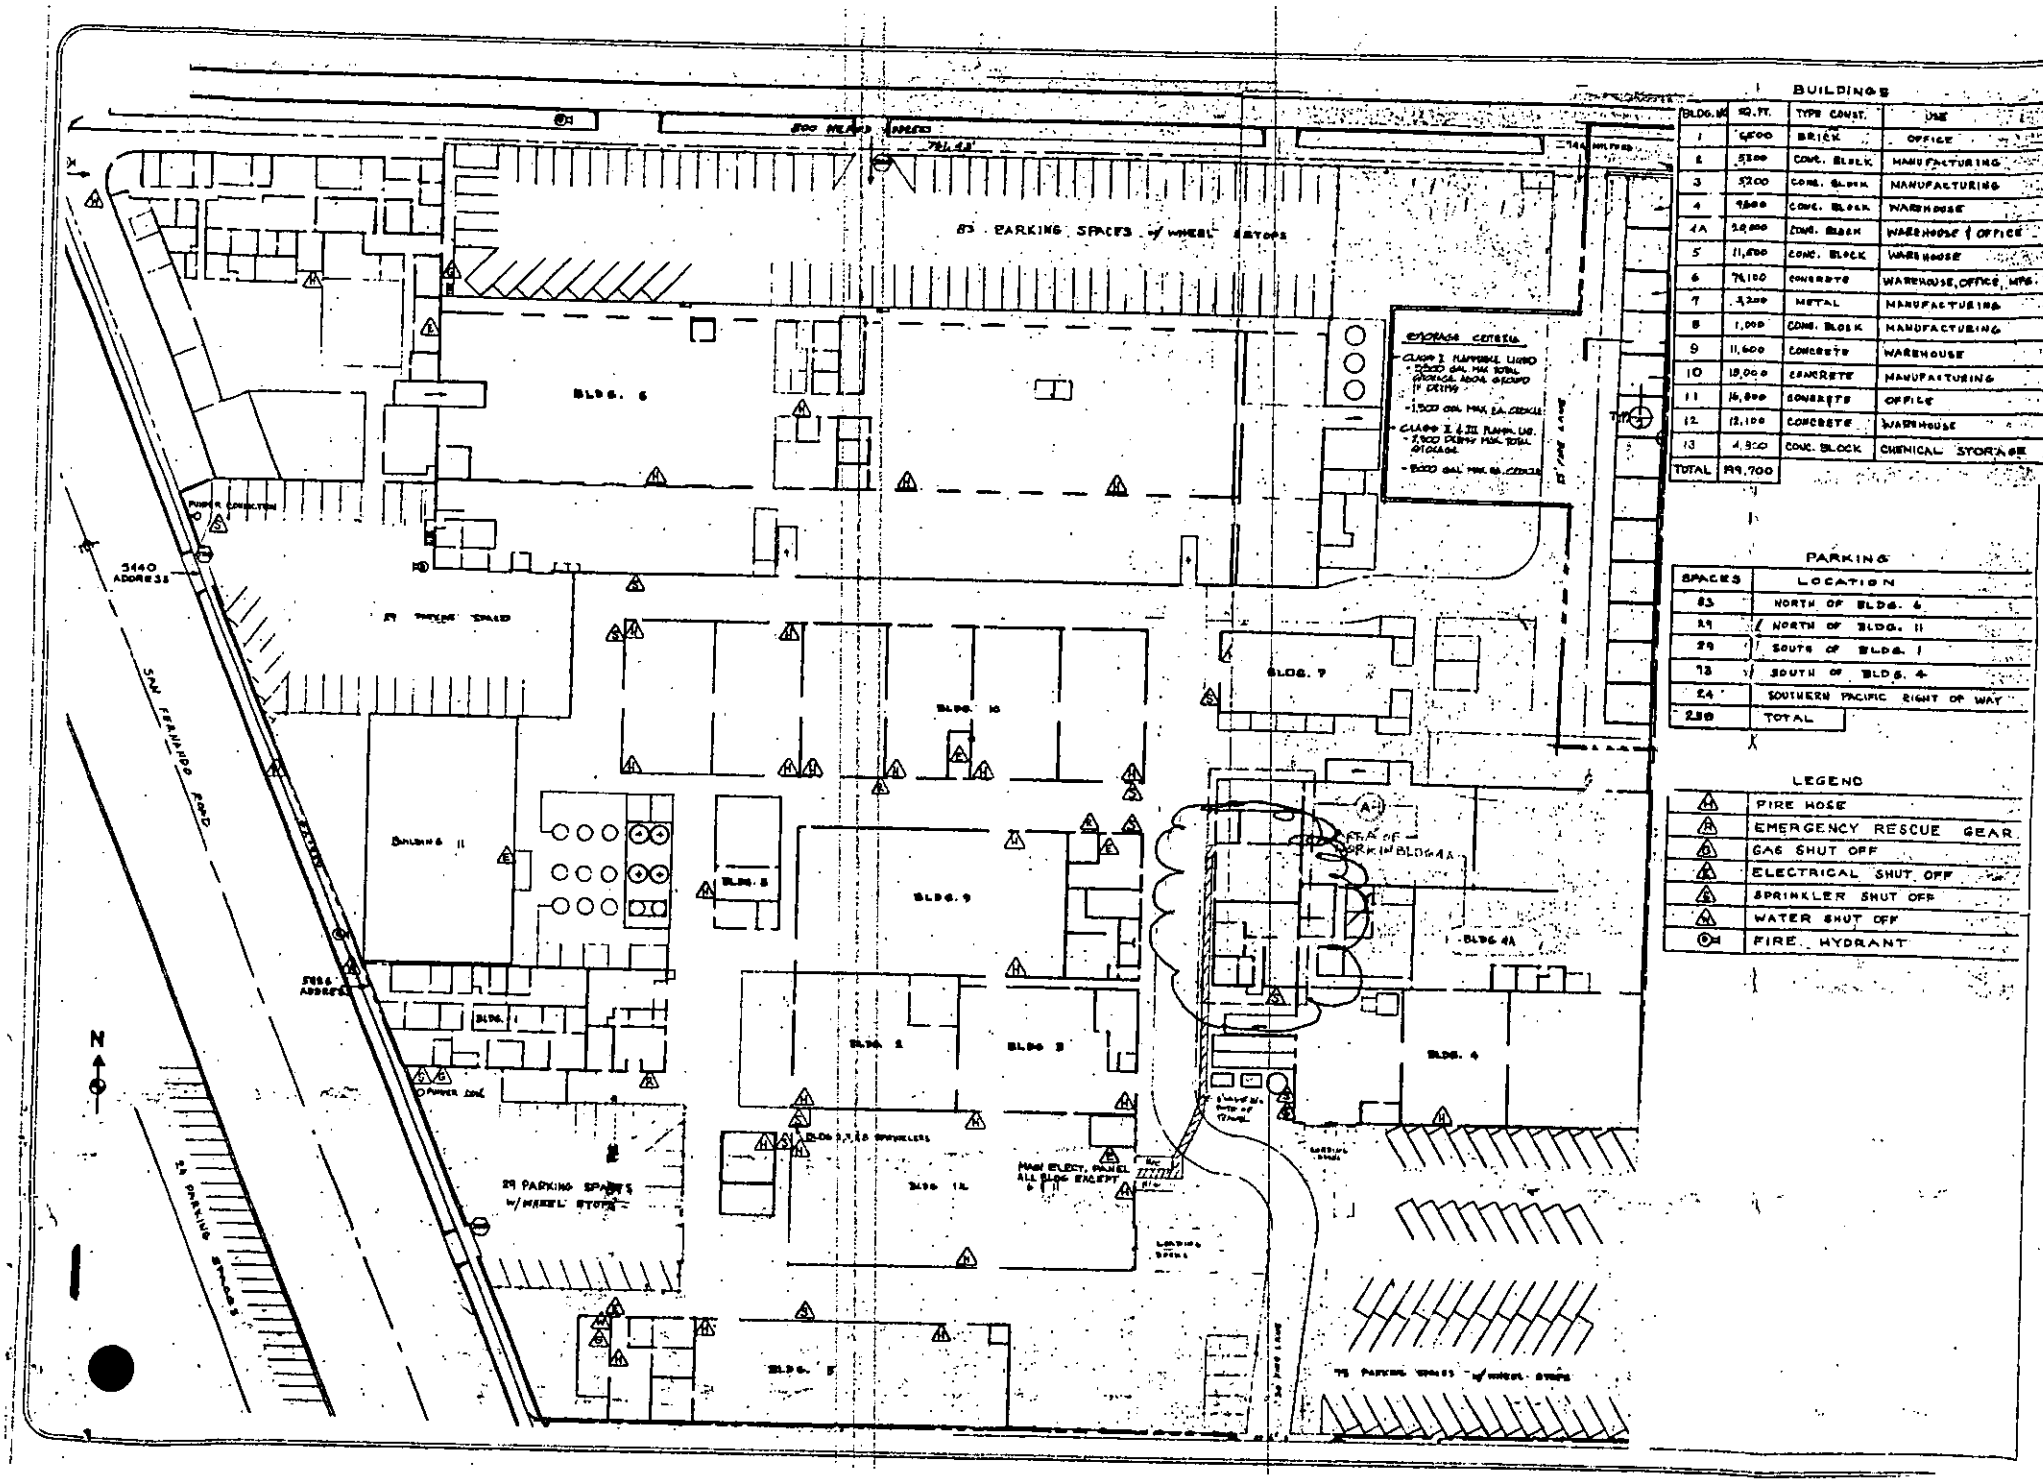

BUILDINGS

BLDG. NO.	SQ. FT.	TYPE CONST.	USE
1	6,000	BRICK	OFFICE
2	5,200	CONC. BLOCK	MANUFACTURING
3	5,200	CONC. BLOCK	MANUFACTURING
4	9,800	CONC. BLOCK	WAREHOUSE
4A	20,000	CONC. BLOCK	WAREHOUSE & OFFICE
5	11,600	CONC. BLOCK	WAREHOUSE
6	76,100	CONCRETE	WAREHOUSE, OFFICE, MFG.
7	3,200	METAL	MANUFACTURING
8	1,000	CONC. BLOCK	MANUFACTURING
9	11,600	CONCRETE	WAREHOUSE
10	18,000	CONCRETE	MANUFACTURING
11	16,000	CONCRETE	OFFICE
12	12,100	CONCRETE	WAREHOUSE
13	4,900	CONC. BLOCK	CHEMICAL STORAGE
TOTAL	229,700		

PARKING

SPACES	LOCATION
83	NORTH OF BLDG. 6
29	NORTH OF BLDG. 11
29	SOUTH OF BLDG. 1
73	SOUTH OF BLDG. 4
24	SOUTHERN PACIFIC RIGHT OF WAY
238	TOTAL

LEGEND

	FIRE HOSE
	EMERGENCY RESCUE GEAR
	GAS SHUT OFF
	ELECTRICAL SHUT OFF
	SPRINKLER SHUT OFF
	WATER SHUT OFF
	FIRE HYDRANT

ARKIECO - ARCHITECTURE

CITY OF GLENDALE - BUILDING AND SAFETY
633 E. Broadway, Room 101
Glendale, CA 91206 - (818) 548-3200, 548-4830 (Inspection)

APPLICATION NO. BB - 20000491

APPLICATION FOR BUILDING PERMIT

Separate applications are required for Electrical, Plumbing, Heating/Air Conditioning, Fire Sprinklers, Use & Occupancy and Signs

Please complete the section below clearly, legibly and in ink

EXPIRATION DATE:

APPLICATION NO. BB - 20000491

PROJECT ADDRESS, CITY AND ZIP: 5454 SAN FERNANDO RD, GLENDALE, (BLDG. 4A) — UNIT (SUITE) NO.

BLDG. TYPE: ☐ DWELLING/DUPLEX ☐ APARTMENT/CONDO ☒ COMMERCIAL ☐ MANUFACTURING ☐ RECREATIONAL ☐ PUBLIC ADMIN./UTILITY

SCOPE OF CONSTRUCTION: ☐ NEW STRUCTURE ☒ ADDITION ☒ ALTERATION/REPAIR ☐ DEMOLISH STRUCTURE

DESCRIPTION OF CONSTRUCTION ACTIVITY: OFFICE ADDITION - BLDG. 4A
T.I. (FOR 2-PARTITIONS ONLY)

COST OF CONSTRUCTION (includes all fixed equipment, electrical, plumbing, mechanical and labor costs. This may be revised by the building official.) $2000 — 4/3/00

CHECK THIS BOX IF WORK HAS ALREADY STARTED ☐. Double the permit fee will be charged for legalization.

Check one for the primary contact

	NAME	MAILING ADDRESS	CITY, STATE & ZIP	PHONE NO.
☐	APPLICANT'S NAME: 8341 CALIFORNIA AVE SUITE A	MILESTONE BLDG & SVCS -	91402 -	BUS. PHONE NO. (818) 779695
	APPLICANT'S TITLE: GENERAL MGR.			ALT. PHONE NO.
☐	PROPERTY OWNER'S NAME: P.M.C. DESOTO	5454 SAN FERNANDO RD	GLENDALE CA	PHONE NO. (818) 240-2060
☐	ARCHITECT/ENGINEER'S NAME: ARSIESO -	P.O. BOX 261292	ENCINO CA 91426	STATE LIC. NO. C24317 / PHONE NO.
☒	CONTRACTOR'S NAME: MILESTONE BUILDING SERVICES	57600	CITY BUS. LIC. NO.	STATE LIC. NO. 8341 CALIFORNIA AVE SUITE A GLENDALE CA 91402 / PHONE NO. (818) 779695

VCCLB20000246

STAFF USE ONLY BELOW THIS LINE

ASSESSOR'S PARCEL NO.	LEGAL DESCRIPTION, TRACT	BLOCK	LOT	SECTION MAP NO.	PARCEL ZONE
5593 - 005 - 040	601800		Por of West Glendale 42-75	20	M2
NO. OF EXISTING BUILDINGS ON PARCEL AND RESPECTIVE USES				LOT DIMENSIONS	FIRE ZONE 4 ☐ / LOT AREA

PROPOSED USE OF BUILDING				EXISTING USE OF BUILDING (Only if changed)				
SAME				MANUF. / OFFICE				
USE OF SPACE	OCCUPANCY DESIGNATION			FLOOR AREA (BLDG.)			OCCUPANT LOAD	
SAME	F1/B							
BEDROOMS	DWELLING UNITS	FIRE SPRINKLERS	HEIGHT (BLDG.)	STORIES	BASEMENT	MEZZ.	SPECIAL INSP.	TYPE OF CONSTR.
N/A	N/A	YES		2	—	—		III N

FLOOR AREA (ZONING)	HEIGHT (BLDG.)	PARKING PROVIDED	PARKING REQUIRED	CASES, ORDINANCES, VARIANCES...

STAFF COMMENTS, (INITIALS)

PLAN REQUIRED ☐
PLOT PLAN ATTACHED ☐
NEW CERT. OF OCCUPANCY ☐

- MAHMOOD MESCHI (ARCH.) ; C24312 (EXP. 8/31/01)

W/C State Fund 6/1/00 # 1454027-99

O.K. TO SUBMIT/EXPRESS BY: PRINT	SIGNATURE	DATE	ACCEPTED BY:	DATE	RECEIPT NO.	P.C. FEE
			I. Capra	4/3/00	0033	Y / N

Check only if applicable					Check only if applicable				
☐	ENGINEERING PRINT	SIGNATURE	DATE	P.W. EASEMENTS		R.L. TO CURB FACE		ACCESSIBILITY	Y / N
☐	ZONING PRINT	SIGNATURE	DATE		☐	P.S. WATER PRINT	SIGNATURE	DATE	ENERGY Y / N
☒	FIRE/INDUSTRIAL WASTE PRINT RAY ORTIZ	SIGNATURE	DATE 4/3/00		☐	P.S. ELECTRIC PRINT	SIGNATURE	DATE	STRONG MOTION Y / N
☐	DESIGN REVIEW PRINT	SIGNATURE	DATE		☐	AGENCY: PRINT	SIGNATURE	DATE	S.F.C. N/A
☐	AGENCY: PRINT	SIGNATURE	DATE		☐	AGENCY: PRINT	SIGNATURE	DATE	ARCHIVE FEE (PAGES) $6 —
BLDG. PLAN CHECK PRINT		SIGNATURE	DATE	ACCEPTED BY:	DATE	RECEIPT NO.		SUPP. P.C. FEE Y / N	
O.K. TO ISSUE PERMIT BY: PRINT EDWARDO S. LEE		SIGNATURE	DATE 4/3/00	ACCEPTED BY:	DATE	RECEIPT NO.		PERMIT FEE Y / N	

THE CITY OF GLENDALE RESTRICTS ISSUANCE OF THE BUILDING PERMIT TO THE PROPERTY OWNER OR LICENCED GENERAL CONTRACTOR ONLY. SIGNATURES OF THIS INDIVIDUAL MUST BE VERIFIED BY PERSONAL IDENTIFICATION. ANY PERSON SIGNING THE PERMIT APPLICATION AS AGENT FOR THE OWNER OR CONTRACTOR SHALL HAVE AN ORIGINAL LETTER OF AUTHORIZATION AT THE TIME OF PERMIT ISSUANCE. APPLICATIONS SHALL EXPIRE 180 DAYS AFTER THE DATE OF SUBMITTAL AND THEREAFTER, ANY DOCUMENTS SUBMITTED TO THE DEPARTMENT SHALL BE RETURNED TO THE APPLICANT OR DESTROYED BY THE BUILDING OFFICIAL. UPON WRITTEN REQUEST FROM THE APPLICANT, THE BUILDING OFFICIAL MAY EXTEND THE PERIOD OF PERMIT APPLICATION.

BB Rev. 01/2000

APPLICATION NO. BB - 20000491

PROJECT ADDRESS: 5454 SAN FERNANDO (BLDG. 4A)

LICENSED CONTRACTORS DECLARATION

I HEREBY AFFIRM, UNDER PENALTY OF PERJURY, THAT I AM LICENCED UNDER THE PROVISIONS OF CHAPTER 9 (STARTING WITH SECTION 7000) OF DIVISION 3 O FTHE BUS. & PROF. CODE , AND THAT MY LICENSE IS IN FULL FORCE AND EFFECT.

LICENSE CLASS _____ LICENSE NO._____CONTRACTOR'S SIGNATURE_____DATE_____

OWNER-BUILDER DECLARATION

AS THE PROPERTY OWNER AND BUILDER OF THE PROPOSED PROJECT ('OWNER-BUILDER') YOU ARE THE RESPONSIBLE PARTY OF RECORD ON THIS PERMIT. BUILDING PERMITS ARE NOT REQUIRED TO BE SIGNED BY PROPERTY OWNERS UNLESS THEY ARE PERSONALLY PERFORMING THEIR OWN WORK. IF YOUR WORK IS BEING PERFORMED BY SOMEONE OTHER THAN YOURSELF, YOU MAY PROTECT YOURSELF FROM POSSIBLE LIABILITY IF THAT PERSON APPLIES FOR THE PROPER PERMIT IN HIS OR HER NAME. CONTRACTORS ARE REQUIREO BY LAW TO BE LICENSED AND BONDED BY THE STATE OF CALFORNIA AND TO HAVE A BUSINESS LICENSE FROM THE CITY OF GLENDALE. THEY ARE ALSO REQUIRED BY LAW TO PUT THEIR LICENSE NUMBER ON ALL PERMITS FOR WHICH THEY APPLY. IF YOU PLAN TO DO YOUR OWN WORK, WITH THE EXCEPTION OF VARIOUS TRADES THAT YOU PLAN TO SUBCONTRACT, YOU SHOULD BE AWARE THAT IF YOU EMPLOY OR OTHERWISE ENGAGE ANY PERSONS OTHER THAN YOUR IMMEDIATE FAMILY, AND THE WORK (INCLUDING MATERIALS AND OTHER COSTS) IS $200 OR MORE FOR THE ENTIRE PROJECT, AND SUCH PERSONS ARE NOT LICENSED AS CONTRACTORS OR SUBCONTRACTORS, THEN YOU MAY BE AN EMPLOYER. IF YOU ARE AN EMPLOYER, YOU MUST REGISTER WITH THE STATE AND FEDERAL GOVEMMENT AS AN EMPLOYER AND YOU ARE SUBJECT TO SEVERAL OBLIGATIONS INCLUDING STATE AND FEDERAL INCOME TAX WITHHOLDING, FEDERAL SOCIAL SECURITY TAXES, WORKERS COMPENSATION INSURANCE, DISABILITY INSURANCE COSTS, AND UNEMPLOYMENT COMPENSATION CONTRIBUTIONS. THERE MAY BE FINANCIAL RISKS FOR YOU IF YOU DO NOT CARRY OUT THESE OBLIGATIONS, AND THESE RISKS ARE ESPECIALLY SERIOUS WITH RESPECT TO WORKERS' COMPENSATION INSURANCE. FOR MORE SPECIFIC INFORMATION ABOUT YOUR OBLIGATIONS UNDER FEDERAL LAW, CONTACT THE INTERNAL REVENUE SERVICE (ANO, IF YOU WISH, THE U.S. SMALL BUSINESS ADMINISTRATION). FOR MORE SPECIFIC INFORMATION ABOUT YOUR OBLIGATIONS UNDER STATE LAW, CONTACT THE DEPARTMENT OF BENEFIT PAYMENTS AND THE DIVISION OF INDUSTRIAL ACCIDENTS. IF THE STRUCTURE IS INTENDED FOR SALE, PROPERTY OWNERS WHO ARE NOT LICENSED CONTRACTORS ARE ALLOWED TO PERFORM THEIR WORK PERSONALLY OR THROUGH THEIR OWN EMPLOYEES, WITHOUT A LICENSED CONTRACTOR OR SUBCONTRACTOR, ONLY UNDER LIMITED CONDITIONS. A FREQUENT PRACTICE OF UNLICENSED PERSONS PROFESSING TO BE CONTRACTORS IS TO SECURE AN 'OWNER-BUILDER' BUILDING PERMIT, ERRONEOUSLY IMPLYING THAT THE PROPERTY OWNER IS PROVIDING HIS OR HER OWN LABOR AND MATERIAL PERSONALLY. INFORMATION ABOUT LICENSED CONTRACTORS MAY BE OBTAINED BY CONTACTING THE CONTRACTORS' STATE LICENSE BOARD IN YOUR COMMUNITY OR AT 1020 N STREET, SACRAMENTO, CALIFORNIA 95814. NOTE: THE CURRENT MAILING ADDRESS OF THE CONTRACTORS STATE LICENSE BOARD IS P.O. BOX 26000, SACRAMENTO, CALIFORNIA 95826.

SECTION 7031.5 OF THE BUS. & PROF. CODE REQUIRES THE PERMIT APPLICANT TO SIGN A STATEMENT ABOVE OR CLAIM EXEMPTION FROM THE CONTRACTOR'S LICENSE LAW AND STATE THE BASIS FOR SUCH EXEMPTION. VIOLATIONS OF THIS SECTION SUBJECTS THE APPLICANT TO A CIVIL PENALTY OF NOT MORE THAN FIVE HUNDRED DOLLARS ($500). I HEREBY AFFIRM THAT I HAVE READ THE PARAGRAPH ABOVE AND WILLFULLY ACCEPT THE RESPONSIBILITY OF AN OWNER-BUILDER. I FURTHER AFFIRM, UNDER PENALTY OF PERJURY, THAT I AM EXEMPT FROM THE CONTRACTOR'S LICENSE LAW FOR THE FOLLOWING REASON:

_____ INITIAL I, AS OWNER OF THE PROPERTY, OR MY EMPLOYEES WITH WAGES AS THEIR SOLE COMPENSATION, WILL DO THE WORK, AND THE STRUCTURE IS NOT INTENDED OR OFFERED FOR SALE (SEC. 7044, BUSINESS AND PROFESSIONS CODE: THE CONTRACTORS LICENSE LAW DOES NOT APPLY TO AN OWNER OF PROPERTY WHO BUILDS OR IMPROVES THEREON, AND WHO DOES SUCH WORK HIMSELF OR HERSELF OR THROUGH HIS OR HER OWN EMPLOYEES. PROVIDED THAT THE IMPROVEMENTS ARE NOT INTENDED OR OFFERED FOR SALE. IF, HOWEVER, THE BUILDING OR IMPROVEMENT IS SOLD WITHIN ONE YEAR OF COMPLETION, THE OWNER-BUILDER WILL HAVE THE BURDEN OF PROVING THAT HE OR SHE DID NOT BUILD OR IMPROVE FOR THE PURPOSE OF SALE.).

_____ INITIAL I, AS OWNER OF THE PROPERTY, AM EXCLUSIVELY CONTRACTING WITH LICENSED CONTRACTORS TO CONSTRUCT THE PROJECT (SEC. 7044, BUSINESS AND PROFESSIONS CODE: THE CONTRACTORS LICENSE LAW DOES NOT APPLY TO AN OWNER OF PROPERTY WHO BUILDS OR IMPROVES THEREON, AND WHO CONTRACTS FOR THE PROJECTS WITH A CONTRACTOR(S) LICENSED PURSUANT TO THE CONTRACTORS LICENSE LAW.). I HAVE OR PLAN TO CONTRACT WITH THE FOLLOWING PERSON (COMPANY) TO PROVIDE THE PROPOSED CONSTRUCTION:

NAME_____ ADDRESS_____PHONE_____CONTRACTORS LIC. NO._____

_____ INITIAL I, AS OWNER OF THE PROPERTY, PLAN TO PROVIDE PORTIONS OF THE WORK BUT I HAVE OR PLAN TO CONTRACT WITH THE FOLLOWING PERSON(S) /(COMPANY(IES)) TD PROVIDE THE WORK INOICATED

NAME_____ ADDRESS_____PHONE_____TYPE OF WORK_____

NAME_____ ADDRESS_____PHONE_____TYPE OF WORK_____

NAME_____ ADDRESS_____PHONE_____TYPE OF WORK_____

_____ INITIAL I AM EXEMPT UNDER SECTION _____ OF THE BUS. AND PROF. CODE FOR THE FOLLOWING REASON:_____

Name of Property Owner_____Signature_____Date_____

WORKERS COMPENSATION DECLARATION

_____ INITIAL I HAVE AND WILL MAINTAIN A CERTIFICATE OF CONSENT TO SELF-INSURE FOR WORKERS' COMPENSATION, AS PROVIDED FOR BY SECTION 3700 OF THE LABOR CODE, FOR THE PERFORMANCE OF THE WORK FOR WHICH THIS PERMIT IS ISSUED.

_____ INITIAL I HAVE AND WILL MAINTAIN WORKERS' COMPENSATION INSURANCE, AS REQUIRED BY SECTION 3700 OF THE LABOR CODE, FOR THE PERFORMANCE OF THE WORK FOR WHICH THIS PERMIT IS ISSUED. MY WORKERS'COMPENSATION INSURANCE CARRIER AND POLICY NUMBER ARE:

CARRIER_____ POLICY NUMBER_____EXPIRATION DATE_____
(THIS SECTION NEED NOT BE COMPLETED IF THE PERMIT IS FOR ONE HUNDRED DOLLARS ($100) OR LESS)

_____ INITIAL I CERTIFY THAT IN THE PERFORMANCE OF THE WORK FOR WHICH THIS PERMIT IS ISSUED, I SHALL NOT EMPLOY ANY PERSON IN ANY MANNER SO AS TO BECOME SUBJECT TO THE WORKERS' COMPENSATION LAWS OF CALIFORNIA, AND AGREE THAT IF I SHOULD BECOME SUBJECT TO THE WORKERS' COMPENSATION PROVISIONS OF SECTION 3700 OF THE LABOR CODE, I SHALL FORTHWITH COMPLY WITH THOSE PROVISIONS.

☐ CONTRACTOR
☐ OWNER
☐ AGENT

Print Name_____Signature_____Date_____

WARNING: FAILURE TO SECURE WORKERS' COMPENSATION COVERAGE IS UNLAWFUL, AND SHALL SUBJECT AN EMPLOYER TO CRIMINAL PENALTIES AND CIVIL FINES UP TO ONE HUNDRED THOUSAND DOLLARS ($100,000), IN ADDITION TO THE COST OF COMPENSATION, DAMAGES AS PROVIDED FOR IN SECTION 3706 OF THE LABOR CODE, INTEREST, AND ATORNEY'S FEES.

ASBESTOS NOTIFICATION

☐ I declare that notification of asbestos removal is not applicable to this project ☐ A notification letter has or will be sent to the AQMD or EPA _____ SIGNATURE

CONSTRUCTION LENDING AGENCY

I HEREBY AFFIRM UNDER PENALTY OF PERJURY THAT THERE IS A CONSTRUCTION LENDING AGENCY FOR THE PERFORMANCE OR THE WORK FOR WHICH THIS PERMIT IS ISSUED (SEC. 3097, CIVIL CODE)

LENDER'S NAME_____LENDER'S ADDRESS_____PHONE_____

FINAL DECLARATION

I CERTIFY THAT I HAVE READ THIS APPLICATION AND STATE THAT THE ABOVE INFORMATION IS CORRECT. I AGREE TO COMPLY WITH ALL CITY AND COUNTY ORDINANCES AND STATE LAWS RELATING TO BUILDING CONSTRUCTION, AND HEREBY AUTHORIZE REPRESENTATIVES OF THE CITY OF GLENDALE TO ENTER UPON THE ABOVE-MENTIONED PROPERTY FOR INSPECTION PURPOSES.

☐ CONTRACTOR
☐ OWNER
☐ AGENT

Print name_____Signature_____Date_____

BLDG PERMIT NO. _____

ADDRESS _____

INSPECTIONS	APPROVED BY	DATE
Presite		
Shoring		
Setback & Yards		
Ufer		
Trench & Forms Reinforcing Survey		
Setback & Elevation Survey		
OK to Pour Footings		

DO NOT POUR FOOTINGS UNTIL ABOVE IS APPROVED

Underground Hydro		
Underground Flush		
Heat or Refrigeration Groundwork		
Electrical Groundwork		
Plumbing Groundwork		
Gas Piping Groundwork		
Under Floor Insulation		
First Floor Joists		
OK to Pour Slab Floor		

DO NOT POUR CONCRETE FLOOR SLAB OR COVER FIRST FLOOR JOISTS UNTIL ABOVE IS APPROVED

Rough Electric		
Rough Plumbing		
Ducts		
Rough Heating or Refrig.		
Rough Gas Piping		
Roof Sheating (Commercial Only)		
Rough Framing & Roof	[signature]	9/7-00
Alarm Rough		
Overhead Hydro		
Fire Sprinkler Weld Insp.		
Insulation		
OK To Cover		

DO NOT COVER UNTIL ABOVE IS APPROVED

INSPECTIONS	APPROVED BY	DATE
Lathing Interior ☐ Exterior ☐		
Drywall	[signature]	9/7-00
Brown Coat Interior ☐ Exterior ☐		
Sewer-Septic Tank - Cesspool		
Final Gas		
Final Plumbing		
Final Electrical		
Final Heating or Refrigeration		
Energy Final		
Landscape Final		
Grading Final		
Final-Engineering		
Final Sprinkler		
Final Central Station		
Final Fire Alarm		
F.P.B. Final		
Final Building Inspection	[signature]	9/26-00

OCCUPANCY OF THIS BUILDING BEFORE ALL FINAL INSPECTIONS ARE MADE IS VIOLATION OF THE CITY OF GLENDALE MUNICIPAL CODE

CORRECTIONS & PARTIAL INSPECTIONS

INSPECTIONS	APPROVED BY	DATE

Certificate of Use and Occupancy

For Existing Legal Structure or Building

March 13, 1995 — UO-15706

Named Applicant: Theodore M. Clark, Vice President

Named Business: Courtaulds Aerospace, Inc.

Street Address: 5454 San Fernando Rd. #B, Glendale, CA 91203

Use: Manufacturing — Occupancy Classification: H2/H3/B2

Square Feet: 46,600 — Parking Spaces: 294 — Zoning: M2

This certifies that so far as ascertained by or made known to the below named parties, the building identified above is a legally existing building and has been determined that the change of use or occupancy or both to the named use occupancy and owner or tenant will not result in any increased hazard to life or limb, health, property or public welfare and such use and occupancy complies with the various ordinances of the city regulating building construction and use.

Michael J. Wiederkehr
Acting Permit Services Administrator

Edith Fuentes
Zoning Administrator

(Section 308 (e), Volume I of the Glendale Building and Safety Code requires that this certificate be posted in a conspicuous place on the premises and shall not be removed except by the Permit Services Administrator.)

MARS
L = 29
MAR 15 1995

Certificate of Use and Occupancy

For Existing Legal Structure or Building

January 31, 1995 — UO-15705

Named Applicant: Theodore M. Clark, Vice President

Named Business: Courtaulds Aerospace, Inc.

Street Address: 5454 San Fernando Rd. #A, Glendale, CA 91203

Use: Offices — Occupancy Classification: H2/H3/B2

Square Feet: 27,500 — Parking Spaces: 294 — Zoning: M2

This certifies that so far as ascertained by or made known to the below named parties, the building identified above is a legally existing building and has been determined that the change of use or occupancy or both to the named use occupancy and owner or tenant will not result in any increased hazard to life or limb, health, property or public welfare and such use and occupancy complies with the various ordinances of the city regulating building construction and use.

Michael J. Wiederkehr
Acting Permit Services Administrator

Edith Fuentes
Zoning Administrator

(Section 308 (e), Volume I of the Glendale Building and Safety Code requires that this certificate be posted in a conspicuous place on the premises and shall not be removed except by the Permit Services Administrator.)

MARS
L=32
FEB 01 1995

5454 SAN FERNADO RD.
NUMBER STREET

I hereby affirm that there is a construction lending agency for the performance of the work for which this permit is issued (Sec. 3097, Civil Code.)
CONSTRUCTION LENDER & BRANCH
MAILING ADDRESS
CITY ZIP

OWNER-BUILDER DECLARATION

I hereby affirm that I am exempt from the Contractor's License Law for the following reason: *(Sec. 7031.5, Business and Professions Code: Any city or county which requires a permit to construct, alter, improve, demolish, or repair any structure, prior to its issuance also requires the applicant for such permit to file a signed statement that he is licensed pursuant to the provisions of the Contractor's License Law, Chapter 9 (commencing with Section 7000) of Division 3 of the Business and Professions Code, or that he is exempt therefrom, and the basis for the alleged exemption. Any violation of Section 7031.5 by any applicant for a permit, subjects the applicant to a civil penalty of not more than five hundred dollars ($500).)*

☐ I, as owner of the property, or my employees with wages as their sole compensation, will do the work, and the structure is not intended or offered for sale. *(Sec. 7044, Business and Professions Code: The Contractor's License Law does not apply to an owner of property who builds or improves thereon and who does such work himself or through his own employees, provided that such improvements are not intended or offered for sale. If, however, the building or improvement is sold within one year of completion, the owner-builder will have the burden of proving that he did not build or improve for the purpose of sale.)*

☐ I, as owner of the property, am exclusively contracting with licensed contractors to construct the project. *(Sec. 7044, Business and Professions Code: The Contractor's License Law does not apply to an owner of property who builds or improves thereon, and who contracts for such projects with a contractor(s) licensed pursuant to the Contractor's License Law.)*

☐ I am exempt under Sec. _____, B. & P.C. for this reason _____

Date _____ Owner _____

5454 SAN FERNANDO Rd.
NUMBER STREET

APPLICATION FOR A
BUILDING PERMIT
BUILDING SECTION, PUBLIC WORKS DIVISION
633 E. BROADWAY, CITY OF GLENDALE, CA 91206-4390 (818) 956-4835

LICENSED CONTRACTOR'S DECLARATION

I hereby affirm that I am licensed under provisions of Chapter 9 (commencing with Section 7000) of Division 3 of the Business and Professions Code, and my license is in full force and effect.

CONTRACTOR DARRYL LUIZZI CONST	CITY LIC. NO. 34368
MAILING ADDRESS 1375 RAYMOND	TEL. NO. 5007437
CITY GLENDALE	ZIP 91201
☐ ARCH ☐ ENGR. JOSEPH C. ENGEL	STATE LIC. NO. C-2910
MAILING ADDRESS 5454 SAN FERNADO	TEL. NO. 2402060
CITY GLENDALE	ZIP 91209
OWNER PRODUCTS RESEARCH	TEL. NO. 2402060
MAILING ADDRESS 5454 SAN FERNADO	
CITY GLENDALE	ZIP 91209

NOTE: WHEN PROPERLY VALIDATED IN THIS SPACE, THIS FORM CONSTITUTES A BUILDING PERMIT TO DO THE WORK PRESCRIBED HEREIN.

DESCRIPTION OF WORK

NEW ☒ ADD'N ☐ ALTER ☐ REPAIR ☐ DEMOLISH ☐

FLOOR AREA INCR. OR DECR. (SQ. FT.) 0	NO. OF STORIES	NO. OF DWELLING UNITS
PRESENT BLDG. USE	PROPOSED BLDG. USE	

DESCRIBE WORK TO BE DONE Blackwall 140'

LOT WIDTH _____ LOT DEPTH _____ NO. OF EXISTING BLDGS ON LOT _____

NOTE! PROVIDE PLOT PLAN ON BACK SIDE OF THIS COPY ONLY

VALUATION NOTE: Include Wiring, Plumb., Labor, Heat, Mat., Etc. $9,000

WORKERS COMPENSATION EXPIRE DATE No employees

MAP BK 5638 PAGE 18 PARCEL 32 SEC. SH. 20 UBC Ed ?
LOT NO. 31 BLOCK NO. _____ TRACT West Glendale

USE ZONE	FIRE ZONE	OCCUPANCY	TYPE OF CONSTR.	OCC LOAD
M2	2	M/S	—	—

REQ'D SET BACKS	FRONT	RIGHT SIDE	LEFT SIDE	REAR	SPECIAL CASE	SEATS
	EXIST'G	0	9	9		

CITY ENGINEER
EASEMENT None
DIST. FACE OF CURB TO P.L. 10 FT SEWER (YES) NO GRADING _____ PKG SPC

PUBLIC SERVICE
WATER _____ ELECTRIC _____

PLANNING

P.C. FEE _____ PERM. PLAN ☐
PERMIT FEE 35.48 W/O PLAN ☐
CHECKER'S APPROVAL BW 7-18

I certify that I have read this application and state that the above information is correct. I agree to comply with all city and county ordinances and state laws relating to building construction, and hereby authorize representatives of this city to enter upon the above-mentioned property for inspection purposes.

36!!

Signature of Applicant _____ Date 7-18-88

PERMANENT

PLAN CHECK VALIDATION

...consensus of ... all successors in interest ... City for all claims, suits and actions arising out of any errors or inaccuracies contained in any plans submitted for the purpose of obtaining this permit.

Br...

WORKERS' COMPENSATION DECLARATION

I hereby affirm that I have a certificate of consent to self-insure, or a certificate of Workers' Compensation Insurance, or a certified copy thereof. *(Sec. 3800, Labor Code.)*

Policy No. _____ Company _____

CERTIFICATE OF EXEMPTION FROM WORKERS' COMPENSATION INSURANCE

(This section need not be completed if the permit is for one hundred dollars ($100) or less.)

I certify that in the performance of the work for which this permit is issued, I shall not employ any person in any manner so as to become subject to the Workers' Compensation Laws of California.

NOTICE TO APPLICANT: If, after making this Certificate of Exemption you should become subject to the Workers' Compensation provisions of the Labor Code, you must forthwith comply with such provisions or this permit shall be deemed revoked.

Applicant _____ Date _____

I agree not to occupy or allow occupancy of any building authorized by this permit until final building inspection has been received.

I certify that I have read this application and state that the above information is correct. I agree to comply with all city and county ordinances and state laws relating to building construction, and hereby authorize representatives of this city to enter upon the above-mentioned property for inspection purposes.

Signature of Applicant _____ Date _____

Form PWB 51 (Rev 11/83)

PERMANENT

0506 8009 5-12-88 87.43
Plans actually submitted 7-18-88


INSPECTION RECORD

ITEM	INSPECTOR	DATE
SET BACKS FRONT / L. SIDE / FIELD CHECK R. SIDE / REAR AS PER PLAN TRENCHES: WIDTH 24 DEPTH 18		8-12-88
1st FLOOR JOIST: SLAB		
FRAMING		
FINAL		10-4-88

PARTIAL OR MISC. INSPECTIONS

GROUT TO 4'0		8-25-88
GROUT TOP OUT TO 10'0		8-29-88

NOTE:- LOCATE ALL STRUCTURES ON LOT. MAKE BOTTOM OF PAGE THE STREET FRONTAGE.

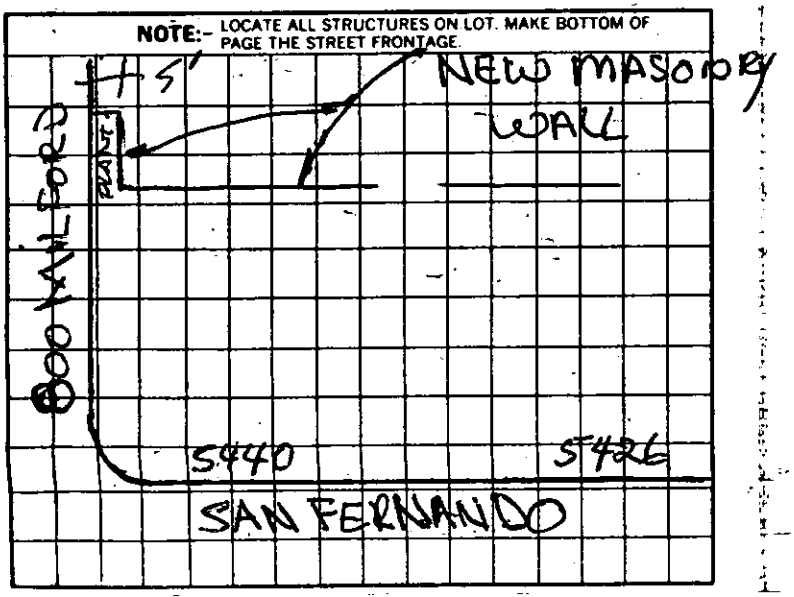

EXEMPTION DECLARATION

I certify that I am exempt from the "License required" provisions of the Contractor License Law. (State basis of exemption)

no employees

If I should become subject to the workmen's compensation provisions of the Labor Code of California I will forthwith comply with the provisions of Section 3700 or my permit will be deemed revoked.

Date Signature of Exempt Individual

information JV. 4/27/67
Room Bldg. B. shower
& lavatory JV - 5/15/67
2 clean fixtures Bldg B JV. 6/6/67.
2 on Bldg B. JV. 8/2/67
2 kept for supplement JV. 12/5/67

JOB ADDRESS

5454 San Fernando Road

ST.

MAINTENANCE

[illegible] PUBLIC WORKS DIVISION
[illegible] BURBANK, CALIFORNIA

CONTRACTOR Watson D. Pritchard	TEL. NO.
MAILING ADDRESS	STATE LIC. NO.
OWNER Semco Division of Prod.	CITY LIC. NO. 537
MAILING ADDRESS Research	TEL. NO.

DESCRIPTION OF WORK

☐ NEW BLDG. ☐ EXIST. BLDG. ☐ NO SERV. CHANGE ☐ RECONNECT OR RESEAL

FEE COMPUTATION

NOTE! TOTALS SHOWN BELOW MUST BE SUBMITTED IN DIAGRAM ON SEPARATE WORK SHEET PROVIDED FOR THIS PURPOSE.

.....FIXTURES .....RECEPTACLES

.....OUTLETS .....SWITCHES

FIRST TEN @ .....EACH

ADDITIONAL @.....EACH **FEE**.....

MOTORS _____ WELDER _____

TRANSFORMERS _____ RANGE _____

HEATING APPL. _____ DRYER _____

WATER HTR.. _____ MISC. EQ. or APPL. _____

QUAN.	HP - KW - KVA OVER	INCL.	ACTUAL	PHASE 1	3	UNIT COST	FEE
	0	1					
	1	5					
	5	20					
	20						

CK. MO. CASH NOTE: WHEN PROPERLY VALIDATED IN THIS SPACE, THIS FORM CONSTITUTES AN ELECTRIC PERMIT TO DO THE WORK DESCRIBED HEREON.

Oct. 1969

_____ SIGNS – INCANDESCENT – TRANSFORMER @ _____ ea. _____

_____ CELLULAR FLOOR RACEWAY @ _____ PER 100 FT. _____

_____ DISTRIBUTION PANEL, OVERCURRENT DEVICE @ _____ ea. _____

_____ SWITCHBOARD – VOLTAGE _____ AMPERAGE _____

_____ SERVICE –VOLTAGE _____ AMPERAGE _____

_____ TEMP. SERVICE OR TEMP. LIGHTING

_____ MISCELLANEOUS No Work Done

I have carefully read and examined the above application and know the same to be true and correct. All provisions of the Laws and Ordinances governing this type of construction will be complied with whether mentioned herein or not. No person shall be employed in violation of the Labor Code of the State of California.

PERMIT FEE @	**2.00**
INVESTIGATION FEE	
TOTAL FEE	

Watson D. Pritchard

SIGNATURE OF CONTRACTOR OR AUTHORIZED AGENT

FORM B-53

PERMANENT

INSPECTION RECORD
BASIC INSPECTIONS

ITEM	INSPECTOR	DATE
GROUND WORK		
ROUGH		
FIXTURES		
RELEASE TO PUBLIC SERVICE		
FINAL		

PARTIAL OR MISC. INSPECTIONS

5454 San Fernando Road

MAINTENANCE

Sept. 1971

CONTRACTOR Gerald W. Carson	TEL. NO.
MAILING ADDRESS	STATE LIC. NO.
OWNER Products Research &	CITY LIC. NO. 78
MAILING ADDRESS Chemical Corp	TEL. NO.

DESCRIPTION OF WORK

☐ NEW BLDG. ☐ EXIST. BLDG. ☐ NO SERV. CHANGE ☐ RECONNECT OR RESEAL

FEE COMPUTATION

NOTE! TOTALS SHOWN BELOW MUST BE SUBMITTED IN DIAGRAM ON SEPARATE WORK SHEET PROVIDED FOR THIS PURPOSE.

BRANCH CIRCUITS

FIRST TEN _____

ELEVEN TO FORTY _____

ADDITIONAL _____ FEE.....

MOTORS _____ WELDER _____

TRANSFORMERS _____ RANGE _____

HEATING APPL. _____ DRYER _____

WATER HTR.. _____ MISC. EQ. or APPL. _____

QUAN.	HP - KW - KVA OVER	INCL.	ACTUAL	PHASE 1	PHASE 3	UNIT COST	FEE
	0	1					
	1	5					
	5	20					
	20						

_____ ADDING OUTLETS _____

_____ CELLULAR FLOOR RACEWAY @ _____ PER 100 FT. _____

_____ DISTRIBUTION PANEL. OVERCURRENT DEVICE @ _____ ea. _____

_____ SWITCHBOARD – VOLTAGE _____

_____ SERVICE –VOLTAGE _____ , AMPERAGE _____

_____ TEMP. SERVICE OR TEMP. LIGHTING

_____ PRIVATE SWIMMING POOL _____

_____ MISCELLANEOUS _____

No Work Done

I have carefully read and examined the above application and know the same to be true and correct. All provisions of the Laws and Ordinances governing this type of construction will be complied with whether mentioned herein or not. No person shall be employed in violation of the Labor Code of the State of California.

~~PERMIT FEE~~ @

~~INVESTIGATION FEE~~

TOTAL FEE

W. Carson

SIGNATURE OF CONTRACTOR OR AUTHORIZED AGENT

CK. MO. CASH NOTE: WHEN PROPERLY VALIDATED IN THIS SPACE, THIS FORM CONSTITUTES AN ELECTRIC PERMIT TO DO THE WORK DESCRIBED HEREON.

FORM B-53

INSPECTION RECORD

BASIC INSPECTIONS

ITEM	INSPECTOR	DATE
GROUND WORK		
ROUGH		
FIXTURES		
RELEASE TO PUBLIC SERVICE		
FINAL		

PARTIAL OR MISC. INSPECTIONS

5454 San Fernando Road

MAINTENANCE

Oct. 1971

CONTRACTOR: Gerald W. Carson — TEL. NO.:

MAILING ADDRESS: — STATE LIC. NO.:

OWNER: Products Research Co. & — CITY LIC. NO.: 78

MAILING ADDRESS: Chemical Corp — TEL. NO.:

CK., MO., CASH NOTE: WHEN PROPERLY VALIDATED IN THIS SPACE, THIS FORM CONSTITUTES AN ELECTRIC PERMIT TO DO THE WORK DESCRIBED HEREON.

DESCRIPTION OF WORK

☐ NEW BLDG. ☐ EXIST. BLDG. ☐ NO SERV. CHANGE ☐ RECONNECT OR RESEAL

FEE COMPUTATION

NOTE! TOTALS SHOWN BELOW MUST BE SUBMITTED IN DIAGRAM ON SEPARATE WORK SHEET PROVIDED FOR THIS PURPOSE.

BRANCH CIRCUITS

FIRST TEN _____

ELEVEN TO FORTY _____

ADDITIONAL _____ **FEE** .....

MOTORS _____ WELDER _____

TRANSFORMERS _____ RANGE _____

HEATING APPL. _____ DRYER _____

WATER HTR.. _____ MISC. EQ. or APPL. _____

QUAN.	HP - KW - KVA			PHASE		UNIT COST	FEE
	OVER	INCL.	ACTUAL	1	3		
	0	1					
	1	5					
	5	20					
	20						

_____ ADDING OUTLETS _____

_____ CELLULAR FLOOR RACEWAY @ _____ PER 100 FT. _____

_____ DISTRIBUTION PANEL, OVERCURRENT DEVICE @ _____ ea. _____

_____ SWITCHBOARD – VOLTAGE _____

_____ SERVICE –VOLTAGE _____, AMPERAGE _____

_____ TEMP. SERVICE OR TEMP. LIGHTING

_____ PRIVATE SWIMMING POOL _____

_____ MISCELLANEOUS NO WORK DONE

I have carefully read and examined the above application and know the same to be true and correct. All provisions of the Laws and Ordinances governing this type of construction will be complied with whether mentioned herein or not. No person shall be employed in violation of the Labor Code of the State of California.

~~PERMIT FEE~~ @

~~INVESTIGATION FEE~~

TOTAL FEE

Gerald W. Carson

SIGNATURE OF CONTRACTOR OR AUTHORIZED AGENT

FORM B-53

INSPECTION RECORD

BASIC INSPECTIONS

ITEM	INSPECTOR	DATE
GROUND WORK		
ROUGH		
FIXTURES		
RELEASE TO PUBLIC SERVICE		
FINAL		

PARTIAL OR MISC. INSPECTIONS

5454 San Fernando Road

[illegible]

Nov. 1971

CONTRACTOR: Gerald W. Carson | TEL. NO.:

MAILING ADDRESS: | STATE LIC. NO.:

OWNER: Products Research & Chemical Corp | CITY LIC. NO.: 78

MAILING ADDRESS: | TEL. NO.:

DESCRIPTION OF WORK

☐ NEW BLDG. ☐ EXIST. BLDG. ☐ NO SERV. CHANGE ☐ RECONNECT OR RESEAL

FEE COMPUTATION

NOTE! TOTALS SHOWN BELOW MUST BE SUBMITTED IN DIAGRAM ON SEPARATE WORK SHEET PROVIDED FOR THIS PURPOSE.

BRANCH CIRCUITS

FIRST TEN _____

ELEVEN TO FORTY _____

ADDITIONAL _____ **FEE** .....

MOTORS _____ WELDER _____

TRANSFORMERS _____ RANGE _____

HEATING APPL. _____ DRYER _____

WATER HTR. _____ MISC. EQ. or APPL. _____

QUAN.	HP - KW - KVA			PHASE		UNIT COST	FEE
	OVER	INCL.	ACTUAL	1	3		
	0	1					
	1	5					
	5	20					
	20						

CK. MO. CASH NOTE: WHEN PROPERLY VALIDATED IN THIS SPACE, THIS FORM CONSTITUTES AN ELECTRIC PERMIT TO DO THE WORK DESCRIBED HEREON.

_____ ADDING OUTLETS _____

_____ CELLULAR FLOOR RACEWAY @ _____ PER 100 FT. _____

_____ DISTRIBUTION PANEL, OVERCURRENT DEVICE @ _____ ea. _____

_____ SWITCHBOARD – VOLTAGE _____

_____ SERVICE –VOLTAGE _____, AMPERAGE _____

_____ TEMP. SERVICE OR TEMP. LIGHTING

_____ PRIVATE SWIMMING POOL _____

_____ MISCELLANEOUS _____

NO WORK DONE

I have carefully read and examined the above application and know the same to be true and correct. All provisions of the Laws and Ordinances governing this type of construction will be complied with whether mentioned herein or not. No person shall be employed in violation of the Labor Code of the State of California.

~~PERMIT FEE~~ @

~~INVESTIGATION FEE~~

TOTAL FEE

Gerard W Carson

SIGNATURE OF CONTRACTOR OR AUTHORIZED AGENT

FORM B-53

INSPECTION RECORD
BASIC INSPECTIONS

ITEM	INSPECTOR	DATE
GROUND WORK		
ROUGH		
FIXTURES		
RELEASE TO PUBLIC SERVICE		
FINAL		

PARTIAL OR MISC. INSPECTIONS

5454 San Fernando Road

MAINTENANCE

Dec. 1971

CONTRACTOR	TEL. NO.
Gerald W. Carson	
MAILING ADDRESS	STATE LIC. NO.
OWNER	CITY LIC. NO.
Products Research & Chemical	78
MAILING ADDRESS	TEL. NO.

NOTE: WHEN PROPERLY VALIDATED IN THIS SPACE, THIS FORM CONSTITUTES AN ELECTRIC PERMIT TO DO THE WORK DESCRIBED HEREON.

CK. MO. CASH

DESCRIPTION OF WORK

☐ NEW BLDG. ☐ EXIST. BLDG. ☐ NO SERV. CHANGE ☐ RECONNECT OR RESEAL

FEE COMPUTATION

NOTE! TOTALS SHOWN BELOW MUST BE SUBMITTED IN DIAGRAM ON SEPARATE WORK SHEET PROVIDED FOR THIS PURPOSE.

BRANCH CIRCUITS

FIRST TEN _____

ELEVEN TO FORTY _____

ADDITIONAL _____ **FEE** .....

MOTORS _____ WELDER _____

TRANSFORMERS _____ RANGE _____

HEATING APPL. _____ DRYER _____

WATER HTR.. _____ MISC. EQ. or APPL. _____

QUAN.	HP - KW - KVA			PHASE		UNIT COST	FEE
	OVER	INCL.	ACTUAL	1	3		
	0	1					
	1	5					
	5	20					
	20						

_____ ADDING OUTLETS _____

_____ CELLULAR FLOOR RACEWAY @ _____ PER 100 FT. _____

_____ DISTRIBUTION PANEL. OVERCURRENT DEVICE @ _____ ea. _____

_____ SWITCHBOARD – VOLTAGE _____

_____ SERVICE –VOLTAGE _____ . AMPERAGE _____

_____ TEMP. SERVICE OR TEMP. LIGHTING

_____ PRIVATE SWIMMING POOL _____

_____ MISCELLANEOUS _____

NO WORK DONE

I have carefully read and examined the above application and know the same to be true and correct. All provisions of the Laws and Ordinances governing this type of construction will be complied with whether mentioned herein or not. No person shall be employed in violation of the Labor Code of the State of California.

~~PERMIT FEE~~ @

~~INVESTIGATION FEE~~

TOTAL FEE

Gerald W Carson

SIGNATURE OF CONTRACTOR OR AUTHORIZED AGENT

FORM B-53

INSPECTION RECORD

BASIC INSPECTIONS

ITEM	INSPECTOR	DATE
GROUND WORK		
ROUGH		
FIXTURES		
RELEASE TO PUBLIC SERVICE		
FINAL		

PARTIAL OR MISC. INSPECTIONS

5454 San Fernando Rd

MAINTENANCE

April, 1973

CONTRACTOR
Gerald W. Carson
MAILING ADDRESS

TEL. NO.

STATE LIC. NO.

OWNER
Products Research &
MAILING ADDRESS Chemical Corp

CITY LIC. NO.
217
TEL. NO.

DESCRIPTION OF WORK

☐ NEW BLDG. ☐ EXIST. BLDG. ☐ NO SERV. CHANGE ☐ RECONNECT OR RESEAL

FEE COMPUTATION

NOTE! TOTALS SHOWN BELOW MUST BE SUBMITTED IN DIAGRAM ON SEPARATE WORK SHEET PROVIDED FOR THIS PURPOSE.

BRANCH CIRCUITS

FIRST TEN _____

ELEVEN TO FORTY _____

ADDITIONAL _____ **FEE** .....

MOTORS _____ WELDER _____

TRANSFORMERS _____ RANGE _____

HEATING APPL. _____ DRYER _____

WATER HTR.. _____ MISC. EQ. or APPL. _____

QUAN.	HP - KW - KVA OVER	INCL.	ACTUAL	PHASE 1	PHASE 3	UNIT COST	FEE
	0	1					
	1	5					
	5	20					
	20						

_____ ADDING OUTLETS _____

_____ CELLULAR FLOOR RACEWAY @ _____ PER 100 FT. _____

_____ DISTRIBUTION PANEL. OVERCURRENT DEVICE.@ _____ ea.

_____ SWITCHBOARD – VOLTAGE _____

_____ SERVICE –VOLTAGE _____ . AMPERAGE _____

_____ TEMP. SERVICE OR TEMP. LIGHTING

_____ PRIVATE SWIMMING POOL _____

_____ MISCELLANEOUS _____

NO WORK DONE

I have carefully read and examined the above application and know the same to be true and correct. All provisions of the Laws and Ordinances governing this type of construction will be complied with whether mentioned herein or not. No person shall be employed in violation of the Labor Code of the State of California.

~~PERMIT FEE~~ @

INVESTIGATION ~~FEE~~

TOTAL FEE

SIGNATURE OF CONTRACTOR OR AUTHORIZED AGENT

FORM B-53

CK. MO. CASH NOTE: WHEN PROPERLY VALIDATED IN THIS SPACE, THIS FORM CONSTITUTES AN ELECTRIC PERMIT TO DO THE WORK DESCRIBED HEREON.

INSPECTION RECORD
BASIC INSPECTIONS

ITEM	INSPECTOR	DATE
GROUND WORK		
ROUGH		
FIXTURES		
RELEASE TO PUBLIC SERVICE		
FINAL		

PARTIAL OR MISC. INSPECTIONS

5454 San Fernando Road

MAINTENANCE

Jan. 1972

CONTRACTOR: Gerald W. Carson | TEL. NO.:

MAILING ADDRESS: | STATE LIC. NO.:

OWNER: Products Research & Chemical | CITY LIC. NO.: 78

MAILING ADDRESS: | TEL. NO.:

DESCRIPTION OF WORK

☐ NEW BLDG. ☐ EXIST. BLDG. ☐ NO SERV. CHANGE ☐ RECONNECT OR RESEAL

FEE COMPUTATION

NOTE! TOTALS SHOWN BELOW MUST BE SUBMITTED IN DIAGRAM ON SEPARATE WORK SHEET PROVIDED FOR THIS PURPOSE.

BRANCH CIRCUITS

FIRST TEN _____

ELEVEN TO FORTY _____

ADDITIONAL _____ **FEE** .....

MOTORS _____ WELDER _____

TRANSFORMERS _____ RANGE _____

HEATING APPL. _____ DRYER _____

WATER HTR.. _____ MISC. EQ. or APPL. _____

QUAN.	HP - KW - KVA OVER	INCL.	ACTUAL	PHASE 1	PHASE 3	UNIT COST	FEE
	0	1					
	1	5					
	5	20					
	20						

CK., MO., CASH NOTE: WHEN PROPERLY VALIDATED IN THIS SPACE, THIS FORM CONSTITUTES AN ELECTRIC PERMIT TO DO THE WORK DESCRIBED HEREON.

_____ ADDING OUTLETS _____

_____ CELLULAR FLOOR RACEWAY @ _____ PER 100 FT. _____

_____ DISTRIBUTION PANEL, OVERCURRENT DEVICE @ _____ ea. _____

_____ SWITCHBOARD – VOLTAGE _____

_____ SERVICE –VOLTAGE _____ . AMPERAGE _____

_____ TEMP. SERVICE OR TEMP. LIGHTING

_____ PRIVATE SWIMMING POOL _____

_____ MISCELLANEOUS _____

I have carefully read and examined the above application and know the same to be true and correct. All provisions of the Laws and Ordinances governing this type of construction will be complied with whether mentioned herein or not. No person shall be employed in violation of the Labor Code of the State of California.

~~PERMIT FEE~~ @

~~INVESTIGATION~~ FEE

TOTAL FEE

SIGNATURE OF CONTRACTOR OR AUTHORIZED AGENT

FORM B-53

INSPECTION RECORD

BASIC INSPECTIONS

ITEM	INSPECTOR	DATE
GROUND WORK		
ROUGH		
FIXTURES		
RELEASE TO PUBLIC SERVICE		
FINAL		

PARTIAL OR MISC. INSPECTIONS

5454 San Fernando Rd

MAINTENANCE

Feb. 1972

CONTRACTOR: Gerald W. Carson — TEL. NO.:

MAILING ADDRESS: — STATE LIC. NO.:

OWNER: Products Research Co. & — CITY LIC. NO.: 78

MAILING ADDRESS: Chemical Corp — TEL. NO.:

DESCRIPTION OF WORK

☐ NEW BLDG. ☐ EXIST. BLDG. ☐ NO SERV. CHANGE ☐ RECONNECT OR RESEAL

FEE COMPUTATION

NOTE! TOTALS SHOWN BELOW MUST BE SUBMITTED IN DIAGRAM ON SEPARATE WORK SHEET PROVIDED FOR THIS PURPOSE.

BRANCH CIRCUITS

FIRST TEN _____

ELEVEN TO FORTY _____

ADDITIONAL _____ **FEE** .....

MOTORS _____ WELDER _____

TRANSFORMERS _____ RANGE _____

HEATING APPL. _____ DRYER _____

WATER HTR.. _____ MISC. EQ. or APPL. _____

QUAN.	HP - KW - KVA			PHASE		UNIT COST	FEE
	OVER	INCL.	ACTUAL	1	3		
	0	1					
	1	5					
	5	20					
	20						

_____ ADDING OUTLETS _____

_____ CELLULAR FLOOR RACEWAY @ _____ PER 100 FT. _____

_____ DISTRIBUTION PANEL, OVERCURRENT DEVICE @ _____ ea. _____

_____ SWITCHBOARD — VOLTAGE _____

_____ SERVICE —VOLTAGE _____ , AMPERAGE _____

_____ TEMP. SERVICE OR TEMP. LIGHTING

_____ PRIVATE SWIMMING POOL _____

_____ MISCELLANEOUS _____

NO WORK DONE

I have carefully read and examined the above application and know the same to be true and correct. All provisions of the Laws and Ordinances governing this type of construction will be complied with whether mentioned herein or not. No person shall be employed in violation of the Labor Code of the State of California.

~~PERMIT FEE~~ @

INVESTIGATION ~~FEE~~

TOTAL FEE

A Carson

SIGNATURE OF CONTRACTOR OR AUTHORIZED AGENT

FORM B-53

CK., MO., CASH NOTE: WHEN PROPERLY VALIDATED IN THIS SPACE, THIS FORM CONSTITUTES AN ELECTRIC PERMIT TO DO THE WORK DESCRIBED HEREON.

INSPECTION RECORD
BASIC INSPECTIONS

ITEM	INSPECTOR	DATE
GROUND WORK		
ROUGH		
FIXTURES		
RELEASE TO PUBLIC SERVICE		
FINAL		

PARTIAL OR MISC. INSPECTIONS

5454 San Fernando Road

MAINTENANCE

March 1972

CONTRACTOR Gerald W. Carson	TEL. NO.
MAILING ADDRESS	STATE LIC. NO.
OWNER Products Research Co. &	CITY LIC. NO. 78
MAILING ADDRESS Chemical Corp.	TEL. NO.

DESCRIPTION OF WORK

☐ NEW BLDG. ☐ EXIST. BLDG. ☐ NO SERV. CHANGE ☐ RECONNECT OR RESEAL

FEE COMPUTATION

NOTE! TOTALS SHOWN BELOW MUST BE SUBMITTED IN DIAGRAM ON SEPARATE WORK SHEET PROVIDED FOR THIS PURPOSE.

BRANCH CIRCUITS

FIRST TEN _____

ELEVEN TO FORTY _____

ADDITIONAL _____ **FEE**

MOTORS _____ WELDER _____

TRANSFORMERS _____ RANGE _____

HEATING APPL. _____ DRYER _____

WATER HTR. _____ MISC. EQ. or APPL. _____

QUAN.	HP - KW - KVA OVER	INCL.	ACTUAL	PHASE 1	PHASE 3	UNIT COST	FEE
	0	1					
	1	5					
	5	20					
	20						

CK. MO. CASH NOTE: WHEN PROPERLY VALIDATED IN THIS SPACE, THIS FORM CONSTITUTES AN ELECTRIC PERMIT TO DO THE WORK DESCRIBED HEREON.

_____ ADDING OUTLETS _____

_____ CELLULAR FLOOR RACEWAY @ _____ PER 100 FT. _____

_____ DISTRIBUTION PANEL, OVERCURRENT DEVICE @ _____ ea. _____

_____ SWITCHBOARD – VOLTAGE _____

_____ SERVICE –VOLTAGE _____, AMPERAGE _____

_____ TEMP. SERVICE OR TEMP. LIGHTING

_____ PRIVATE SWIMMING POOL _____

_____ MISCELLANEOUS _____

NO WORK DONE

I have carefully read and examined the above application and know the same to be true and correct. All provisions of the Laws and Ordinances governing this type of construction will be complied with whether mentioned herein or not. No person shall be employed in violation of the Labor Code of the State of California.

~~PERMIT FEE~~ @

~~INVESTIGATION FEE~~

TOTAL FEE

Gerald W. Carson

SIGNATURE OF CONTRACTOR OR AUTHORIZED AGENT

FORM B-53

INSPECTION RECORD

BASIC INSPECTIONS

ITEM	INSPECTOR	DATE
GROUND WORK		
ROUGH		
FIXTURES		
RELEASE TO PUBLIC SERVICE		
FINAL		

PARTIAL OR MISC. INSPECTIONS

5454 San Fernando Road

MAINTENANCE

April 1972

CONTRACTOR: Gerald W. Carson | TEL. NO.:

MAILING ADDRESS: | STATE LIC. NO.:

OWNER: Products Research & | CITY LIC. NO.: 78

MAILING ADDRESS: Chemical Corp | TEL. NO.:

DESCRIPTION OF WORK

☐ NEW BLDG. ☐ EXIST. BLDG. ☐ NO SERV. CHANGE ☐ RECONNECT OR RESEAL

FEE COMPUTATION

NOTE! TOTALS SHOWN BELOW MUST BE SUBMITTED IN DIAGRAM ON SEPARATE WORK SHEET PROVIDED FOR THIS PURPOSE.

BRANCH CIRCUITS

FIRST TEN _____

ELEVEN TO FORTY _____

ADDITIONAL _____ **FEE** .....

MOTORS _____ WELDER _____

TRANSFORMERS _____ RANGE _____

HEATING APPL. _____ DRYER _____

WATER HTR. _____ MISC. EQ. or APPL. _____

QUAN.	HP - KW - KVA			PHASE		UNIT COST	FEE
	OVER	INCL.	ACTUAL	1	3		
	0	1					
	1	5					
	5	20					
	20						

_____ ADDING OUTLETS _____

_____ CELLULAR FLOOR RACEWAY @ _____ PER 100 FT. _____

_____ DISTRIBUTION PANEL, OVERCURRENT DEVICE @ _____ ea. _____

_____ SWITCHBOARD – VOLTAGE _____

_____ SERVICE –VOLTAGE _____ , AMPERAGE _____

_____ TEMP. SERVICE OR TEMP. LIGHTING

_____ PRIVATE SWIMMING POOL _____

_____ MISCELLANEOUS _____

NO WORK DONE

I have carefully read and examined the above application and know the same to be true and correct. All provisions of the Laws and Ordinances governing this type of construction will be complied with whether mentioned herein or not. No person shall be employed in violation of the Labor Code of the State of California.

~~PERMIT FEE~~ @

~~INVESTIGATION FEE~~

TOTAL FEE

Gerald W Carson

SIGNATURE OF CONTRACTOR OR AUTHORIZED AGENT

FORM B-53

CK. MO. CASH NOTE: WHEN PROPERLY VALIDATED IN THIS SPACE, THIS FORM CONSTITUTES AN ELECTRIC PERMIT TO DO THE WORK DESCRIBED HEREON.

INSPECTION RECORD

BASIC INSPECTIONS

ITEM	INSPECTOR	DATE
GROUND WORK		
ROUGH		
FIXTURES		
RELEASE TO PUBLIC SERVICE		
FINAL		

PARTIAL OR MISC. INSPECTIONS

5454 San Fernando Road

[illegible] SERVICE

May 1972

CONTRACTOR Gerald W. Carson	TEL. NO.
MAILING ADDRESS	STATE LIC. NO.
OWNER Products Research &	CITY LIC. NO. 78
MAILING ADDRESS Chemical Co.	TEL. NO.

DESCRIPTION OF WORK

☐ NEW BLDG. ☐ EXIST. BLDG. ☐ NO SERV. CHANGE ☐ RECONNECT OR RESEAL

FEE COMPUTATION

NOTE! TOTALS SHOWN BELOW MUST BE SUBMITTED IN DIAGRAM ON SEPARATE WORK SHEET PROVIDED FOR THIS PURPOSE.

BRANCH CIRCUITS

FIRST TEN _____

ELEVEN TO FORTY _____

ADDITIONAL _____ **FEE** .....

MOTORS _____ WELDER _____

TRANSFORMERS _____ RANGE _____

HEATING APPL. _____ DRYER _____

WATER HTR.. _____ MISC. EQ. or APPL. _____

QUAN.	HP - KW - KVA OVER	INCL.	ACTUAL	PHASE 1	PHASE 3	UNIT COST	FEE
	0	1					.....
	1	5					.....
	5	20					.....
	20						

CK. MO. CASH NOTE: WHEN PROPERLY VALIDATED IN THIS SPACE, THIS FORM CONSTITUTES AN ELECTRIC PERMIT TO DO THE WORK DESCRIBED HEREON.

_____ ADDING OUTLETS _____

_____ CELLULAR FLOOR RACEWAY @ _____ PER 100 FT. _____

_____ DISTRIBUTION PANEL, OVERCURRENT DEVICE @ _____ ea. _____

_____ SWITCHBOARD – VOLTAGE _____

_____ SERVICE –VOLTAGE _____ . AMPERAGE _____

_____ TEMP. SERVICE OR TEMP. LIGHTING _____

_____ PRIVATE SWIMMING POOL _____

_____ MISCELLANEOUS _____

NO WORK DONE

I have carefully read and examined the above application and know the same to be true and correct. All provisions of the Laws and Ordinances governing this type of construction will be complied with whether mentioned herein or not. No person shall be employed in violation of the Labor Code of the State of California.

~~PERMIT FEE~~ @

~~INVESTIGATION FEE~~

TOTAL FEE

G. W. Carson

SIGNATURE OF CONTRACTOR OR AUTHORIZED AGENT

FORM B-53

INSPECTION RECORD
BASIC INSPECTIONS

ITEM	INSPECTOR	DATE
GROUND WORK		
ROUGH		
FIXTURES		
RELEASE TO PUBLIC SERVICE		
FINAL		

PARTIAL OR MISC. INSPECTIONS

5454 San Fernando Road

June 1972

CONTRACTOR Gerald W. Carson	TEL. NO.
MAILING ADDRESS	STATE LIC. NO.
OWNER Products Research &	CITY LIC. NO. 78
MAILING ADDRESS Chemical Corp.	TEL. NO.

DESCRIPTION OF WORK

☐ NEW BLDG. ☐ EXIST. BLDG. ☐ NO SERV. CHANGE ☐ RECONNECT OR RESEAL

FEE COMPUTATION

NOTE! TOTALS SHOWN BELOW MUST BE SUBMITTED IN DIAGRAM ON SEPARATE WORK SHEET PROVIDED FOR THIS PURPOSE.

BRANCH CIRCUITS

FIRST TEN _____

ELEVEN TO FORTY _____

ADDITIONAL _____ **FEE** .....

MOTORS _____ WELDER _____

TRANSFORMERS _____ RANGE _____

HEATING APPL. _____ DRYER _____

WATER HTR.. _____ MISC. EQ. or APPL. _____

QUAN.	HP - KW - KVA OVER	INCL.	ACTUAL	PHASE 1	PHASE 3	UNIT COST	FEE
	0	1					.....
	1	5					.....
	5	20					.....
	20						.....

CK. MO.. CASH NOTE: WHEN PROPERLY VALIDATED IN THIS SPACE, THIS FORM CONSTITUTES AN ELECTRIC PERMIT TO DO THE WORK DESCRIBED HEREON.

_____ ADDING OUTLETS _____

_____ CELLULAR FLOOR RACEWAY @ _____ PER 100 FT. _____

_____ DISTRIBUTION PANEL, OVERCURRENT DEVICE @ _____ ea. _____

_____ SWITCHBOARD – VOLTAGE _____

_____ SERVICE –VOLTAGE _____ . AMPERAGE _____

_____ TEMP. SERVICE OR TEMP. LIGHTING

_____ PRIVATE SWIMMING PODL _____

_____ MISCELLANEOUS _____

NO WORK DONE

I have carefully read and examined the above application and know the same to be true and correct. All provisions of the Laws and Ordinances governing this type of construction will be complied with whether mentioned herein or not. No person shall be employed in violation of the Labor Code of the State of California.

~~PERMIT FEE @~~

~~INVESTIGATION FEE~~

TOTAL FEE

Gerald W. Carson

SIGNATURE OF CONTRACTOR OR AUTHORIZED AGENT

FORM B-53

INSPECTION RECORD
BASIC INSPECTIONS

ITEM	INSPECTOR	DATE
GROUND WORK		
ROUGH		
FIXTURES		
RELEASE TO PUBLIC SERVICE		
FINAL		

PARTIAL OR MISC. INSPECTIONS

JOB ADDRESS

5454 San Fernando Road

MAINTENANCE

July 1972

CONTRACTOR: Gerald W. Carson | TEL. NO.:

MAILING ADDRESS: | STATE LIC. NO.:

OWNER: Products Research & | CITY LIC. NO.: 78

MAILING ADDRESS: Chemical Corp. | TEL. NO.:

DESCRIPTION OF WORK

☐ NEW BLDG. ☐ EXIST. BLDG. ☐ NO SERV. CHANGE ☐ RECONNECT OR RESEAL

FEE COMPUTATION

NOTE! TOTALS SHOWN BELOW MUST BE SUBMITTED IN DIAGRAM ON SEPARATE WORK SHEET PROVIDED FOR THIS PURPOSE.

BRANCH CIRCUITS

FIRST TEN _____

ELEVEN TO FORTY _____

ADDITIONAL _____ **FEE** .....

MOTORS _____ WELDER _____

TRANSFORMERS _____ RANGE _____

HEATING APPL. _____ DRYER _____

WATER HTR.. _____ MISC. EQ. or APPL. _____

QUAN.	HP - KW - KVA			PHASE		UNIT COST	FEE
	OVER	INCL.	ACTUAL	1	3		
	0	1					
	1	5					
	5	20					
	20						

CK. MO. CASH NOTE: WHEN PROPERLY VALIDATED IN THIS SPACE, THIS FORM CONSTITUTES AN ELECTRIC PERMIT TO DO THE WORK DESCRIBED HEREON.

_____ ADDING OUTLETS _____

_____ CELLULAR FLOOR RACEWAY @ _____ PER 100 FT. _____

_____ DISTRIBUTION PANEL, OVERCURRENT DEVICE @ _____ ea. _____

_____ SWITCHBOARD – VOLTAGE _____

_____ SERVICE –VOLTAGE _____ , AMPERAGE _____

_____ TEMP. SERVICE OR TEMP. LIGHTING

_____ PRIVATE SWIMMING POOL _____

_____ MISCELLANEOUS _____

NO WORK DONE

I have carefully read and examined the above application and know the same to be true and correct. All provisions of the Laws and Ordinances governing this type of construction will be complied with whether mentioned herein or not. No person shall be employed in violation of the Labor Code of the State of California.

~~PERMIT FEE @~~

INVESTIGATION FEE

TOTAL FEE

SIGNATURE OF CONTRACTOR OR AUTHORIZED AGENT

FORM B-53

INSPECTION RECORD

BASIC INSPECTIONS

ITEM	INSPECTOR	DATE
GROUND WORK		
ROUGH		
FIXTURES		
RELEASE TO PUBLIC SERVICE		
FINAL		

PARTIAL OR MISC. INSPECTIONS

5454 San Fernando Road

MAINTENANCE

August 1972

CONTRACTOR: Gerald W. Carson — TEL. NO.:

MAILING ADDRESS: — STATE LIC. NO.:

OWNER: Products Research Co & — CITY LIC. NO.: 217

MAILING ADDRESS: Chemical Corp — TEL. NO.:

DESCRIPTION OF WORK

☐ NEW BLDG. ☐ EXIST. BLDG. ☐ NO SERV. CHANGE ☐ RECONNECT OR RESEAL

FEE COMPUTATION

NOTE! TOTALS SHOWN BELOW MUST BE SUBMITTED IN DIAGRAM ON SEPARATE WORK SHEET PROVIDED FOR THIS PURPOSE.

BRANCH CIRCUITS

FIRST TEN _____

ELEVEN TO FORTY _____

ADDITIONAL _____ **FEE** .....

MOTORS _____ WELDER _____

TRANSFORMERS _____ RANGE _____

HEATING APPL. _____ DRYER _____

WATER HTR.. _____ MISC. EQ. or APPL. _____

QUAN.	HP - KW - KVA			PHASE		UNIT COST	FEE
	OVER	INCL.	ACTUAL	1	3		
	0	1					.....
	1	5					.....
	5	20					.....
	20						.....

CK. MO. CASH NOTE:- WHEN PROPERLY VALIDATED IN THIS SPACE, THIS FORM CONSTITUTES AN ELECTRIC PERMIT TO DO THE WORK DESCRIBED HEREON.

_____ ADDING OUTLETS _____ _____

_____ CELLULAR FLOOR RACEWAY @ _____ PER 100 FT. _____ _____

_____ DISTRIBUTION PANEL, OVERCURRENT DEVICE @ _____ ea. _____

_____ SWITCHBOARD – VOLTAGE _____ _____

_____ SERVICE –VOLTAGE _____ . AMPERAGE _____ _____

_____ TEMP. SERVICE OR TEMP. LIGHTING _____

_____ PRIVATE SWIMMING POOL _____ _____

_____ MISCELLANEOUS _____ _____

NO WORK DONE

I have carefully read and examined the above application and know the same to be true and correct. All provisions of the Laws and Ordinances governing this type of construction will be complied with whether mentioned herein or not. No person shall be employed in violation of the Labor Code of the State of California.

~~PERMIT FEE~~ @

~~INVESTIGATION FEE~~

TOTAL FEE

SIGNATURE OF CONTRACTOR OR AUTHORIZED AGENT

FORM B-53

INSPECTION RECORD

BASIC INSPECTIONS

ITEM	INSPECTOR	DATE
GROUND WORK		
ROUGH		
FIXTURES		
RELEASE TO PUBLIC SERVICE		
FINAL		

PARTIAL OR MISC. INSPECTIONS

5454 San Fernando Rd

MAINTENANCE

Sept. 1972

CONTRACTOR: Gerald W. Carson — TEL. NO.:

MAILING ADDRESS: — STATE LIC. NO.:

OWNER: Products Research & Chemical — CITY LIC. NO.: 217

MAILING ADDRESS: — TEL. NO.:

DESCRIPTION OF WORK

☐ NEW BLDG. ☐ EXIST. BLDG. ☐ NO SERV. CHANGE ☐ RECONNECT OR RESEAL

FEE COMPUTATION

NOTE! TOTALS SHOWN BELOW MUST BE SUBMITTED IN DIAGRAM ON SEPARATE WORK SHEET PROVIDED FOR THIS PURPOSE.

BRANCH CIRCUITS

FIRST TEN _____

ELEVEN TO FORTY _____

ADDITIONAL _____ **FEE** .....

MOTORS _____ WELDER _____

TRANSFORMERS _____ RANGE _____

HEATING APPL. _____ DRYER _____

WATER HTR.. _____ MISC. EQ. or APPL. _____

QUAN.	HP - KW - KVA			PHASE		UNIT COST	FEE
	OVER	INCL.	ACTUAL	1	3		
	0	1					
	1	5					
	5	20					
	20						

CK., MO., CASH NOTE: WHEN PROPERLY VALIDATED IN THIS SPACE, THIS FORM CONSTITUTES AN ELECTRIC PERMIT TO DO THE WORK DESCRIBED HEREON.

_____ ADDING OUTLETS _____

_____ CELLULAR FLOOR RACEWAY @ _____ PER 100 FT. _____

_____ DISTRIBUTION PANEL, OVERCURRENT DEVICE @ _____ ea. _____

_____ SWITCHBOARD – VOLTAGE _____

_____ SERVICE –VOLTAGE _____, AMPERAGE _____

_____ TEMP. SERVICE OR TEMP. LIGHTING

_____ PRIVATE SWIMMING POOL _____

_____ MISCELLANEOUS _____

NO WORK DONE

I have carefully read and examined the above application and know the same to be true and correct. All provisions of the Laws and Ordinances governing this type of construction will be complied with whether mentioned herein or not. No person shall be employed in violation of the Labor Code of the State of California.

~~PERMIT FEE~~ @

~~INVESTIGATION FEE~~

TOTAL FEE

SIGNATURE OF CONTRACTOR OR AUTHORIZED AGENT

FORM B-53

INSPECTION RECORD

BASIC INSPECTIONS

ITEM	INSPECTOR	DATE
GROUND WORK		
ROUGH		
FIXTURES		
RELEASE TO PUBLIC SERVICE		
FINAL		

PARTIAL OR MISC. INSPECTIONS

5454 San Fernando Road

MAINTENANCE

Oct. 1972

CONTRACTOR Gerald W. Carson	TEL. NO.
MAILING ADDRESS	STATE LIC. NO.
OWNER Products Research &	CITY LIC. NO. 217
MAILING ADDRESS Chemical Corp.	TEL. NO.

DESCRIPTION OF WORK

☐ NEW BLDG. ☐ EXIST. BLDG. ☐ NO SERV. CHANGE ☐ RECONNECT OR RESEAL

FEE COMPUTATION

NOTE! TOTALS SHOWN BELOW MUST BE SUBMITTED IN DIAGRAM ON SEPARATE WORK SHEET PROVIDED FOR THIS PURPOSE.

BRANCH CIRCUITS

FIRST TEN _____

ELEVEN TO FORTY _____

ADDITIONAL _____ **FEE** .....

MOTORS _____ WELDER _____

TRANSFORMERS _____ RANGE _____

HEATING APPL. _____ DRYER _____

WATER HTR.. _____ MISC. EQ. or APPL. _____

QUAN.	HP - KW - KVA OVER	HP - KW - KVA INCL.	HP - KW - KVA ACTUAL	PHASE 1	PHASE 3	UNIT COST	FEE
	0	1					
	1	5					
	5	20					
	20						

CK. MO. CASH NOTE: WHEN PROPERLY VALIDATED IN THIS SPACE, THIS FORM CONSTITUTES AN ELECTRIC PERMIT TO DO THE WORK DESCRIBED HEREON.

_____ ADDING OUTLETS _____

_____ CELLULAR FLOOR RACEWAY @ _____ PER 100 FT. _____

_____ DISTRIBUTION PANEL, OVERCURRENT DEVICE @ _____ ea. _____

_____ SWITCHBOARD – VOLTAGE _____

_____ SERVICE –VOLTAGE _____ . AMPERAGE _____

_____ TEMP. SERVICE OR TEMP. LIGHTING

_____ PRIVATE SWIMMING POOL _____

_____ MISCELLANEOUS _____

NO WORK DONE

I have carefully read and examined the above application and know the same to be true and correct. All provisions of the Laws and Ordinances governing this type of construction will be complied with whether mentioned herein or not. No person shall be employed in violation of the Labor Code of the State of California.

~~PERMIT FEE @~~

~~INVESTIGATION FEE~~

TOTAL FEE

Y. Carson

SIGNATURE OF CONTRACTOR OR AUTHORIZED AGENT

FORM B-53

INSPECTION RECORD

BASIC INSPECTIONS

ITEM	INSPECTOR	DATE
GROUND WORK		
ROUGH		
FIXTURES		
RELEASE TO PUBLIC SERVICE		
FINAL		

PARTIAL OR MISC. INSPECTIONS

5454 San Fernando Rd.

INVESTIGATION

Nov. 1972

CONTRACTOR | TEL. NO.

~~Gerald W. Carson~~

MAILING ADDRESS | STATE LIC. NO.

OWNER | CITY LIC. NO.

Products Research & Chemical 217

MAILING ADDRESS | TEL. NO.

DESCRIPTION OF WORK

☐ NEW BLDG. ☐ EXIST. BLDG. ☐ NO SERV. CHANGE ☐ RECONNECT OR RESEAL

FEE COMPUTATION

NOTE! TOTALS SHOWN BELOW MUST BE SUBMITTED IN DIAGRAM ON SEPARATE WORK SHEET PROVIDED FOR THIS PURPOSE.

BRANCH CIRCUITS

FIRST TEN _____

ELEVEN TO FORTY _____

ADDITIONAL _____ **FEE** .....

MOTORS _____ WELDER _____

TRANSFORMERS _____ RANGE _____

HEATING APPL. _____ DRYER _____

WATER HTR.. _____ MISC. EQ. or APPL. _____

QUAN.	HP - KW - KVA			PHASE		UNIT COST	FEE
	OVER	INCL.	ACTUAL	1	3		
	0	1					.....
	1	5					.....
	5	20					.....
	20						.....

CK. MO. CASH NOTE: WHEN PROPERLY VALIDATED IN THIS SPACE, THIS FORM CONSTITUTES AN ELECTRIC PERMIT TO DO THE WORK DESCRIBED HEREON.

_____ ADDING OUTLETS _____

_____ CELLULAR FLOOR RACEWAY @ _____ PER 100 FT. _____

_____ DISTRIBUTION PANEL. OVERCURRENT DEVICE @ _____ ea. _____

_____ SWITCHBOARD – VOLTAGE _____

_____ SERVICE –VOLTAGE _____ , AMPERAGE _____

_____ TEMP. SERVICE OR TEMP. LIGHTING

_____ PRIVATE SWIMMING POOL _____

_____ MISCELLANEOUS _____

NO WORK DONE

I have carefully read and examined the above application and know the same to be true and correct. All provisions of the Laws and Ordinances governing this type of construction will be complied with whether mentioned herein or not. No person shall be employed in violation of the Labor Code of the State of California.

~~PERMIT FEE~~ @

~~INVESTIGATION FEE~~

TOTAL FEE

SIGNATURE OF CONTRACTOR OR AUTHORIZED AGENT

FORM B-53

INSPECTION RECORD

BASIC INSPECTIONS

ITEM	INSPECTOR	DATE
GROUND WORK		
ROUGH		
FIXTURES		
RELEASE TO PUBLIC SERVICE		
FINAL		

PARTIAL OR MISC. INSPECTIONS

5454 San Fernando Rd

MAINTENANCE

DEC. 1972

CONTRACTOR: Gerald W. Carson | TEL. NO.:

MAILING ADDRESS: | STATE LIC. NO.:

OWNER: Products Research & Chemical | CITY LIC. NO.: 217

MAILING ADDRESS: | TEL. NO.:

DESCRIPTION OF WORK

☐ NEW BLDG. ☐ EXIST. BLDG. ☐ NO SERV. CHANGE ☐ RECONNECT OR RESEAL

FEE COMPUTATION

NOTE! TOTALS SHOWN BELOW MUST BE SUBMITTED IN DIAGRAM ON SEPARATE WORK SHEET PROVIDED FOR THIS PURPOSE.

BRANCH CIRCUITS

FIRST TEN _____

ELEVEN TO FORTY _____

ADDITIONAL _____ **FEE** .....

MOTORS _____ WELDER _____

TRANSFORMERS _____ RANGE _____

HEATING APPL. _____ DRYER _____

WATER HTR.. _____ MISC. EQ. or APPL. _____

QUAN.	HP - KW - KVA OVER	INCL.	ACTUAL	PHASE 1	PHASE 3	UNIT COST	FEE
	0	1					
	1	5					
	5	20					
	20						

_____ ADDING OUTLETS _____

_____ CELLULAR FLOOR RACEWAY @ _____ PER 100 FT. _____

_____ DISTRIBUTION PANEL, OVERCURRENT DEVICE @ _____ ea. _____

_____ SWITCHBOARD – VOLTAGE _____

_____ SERVICE –VOLTAGE _____ . AMPERAGE _____

_____ TEMP. SERVICE OR TEMP. LIGHTING

_____ PRIVATE SWIMMING POOL _____

_____ MISCELLANEOUS NO WORK DONE

I have carefully read and examined the above application and know the same to be true and correct. All provisions of the Laws and Ordinances governing this type of construction will be complied with whether mentioned herein or not. No person shall be employed in violation of the Labor Code of the State of California.

~~PERMIT FEE~~ @

~~INVESTIGATION FEE~~

TOTAL FEE

Gerald W. Carson

SIGNATURE OF CONTRACTOR OR AUTHORIZED AGENT

FORM B-53

CK. MO. CASH NOTE: WHEN PROPERLY VALIDATED IN THIS SPACE, THIS FORM CONSTITUTES AN ELECTRIC PERMIT TO DO THE WORK DESCRIBED HEREON.

INSPECTION RECORD

BASIC INSPECTIONS

ITEM	INSPECTOR	DATE
GROUND WORK		
ROUGH		
FIXTURES		
RELEASE TO PUBLIC SERVICE		
FINAL		

PARTIAL OR MISC. INSPECTIONS

5454 San Fernando Rd

Jan. 1973

CONTRACTOR: Gerald W. Carson | TEL. NO.:

MAILING ADDRESS: | STATE LIC. NO.:

OWNER: Products Research & | CITY LIC. NO.: 217

MAILING ADDRESS: Chemical Corp | TEL. NO.:

DESCRIPTION OF WORK

☐ NEW BLDG. ☐ EXIST. BLDG. ☐ NO SERV. CHANGE ☐ RECONNECT OR RESEAL

FEE COMPUTATION

NOTE! TOTALS SHOWN BELOW MUST BE SUBMITTED IN DIAGRAM ON SEPARATE WORK SHEET PROVIDED FOR THIS PURPOSE.

BRANCH CIRCUITS

FIRST TEN _____

ELEVEN TO FORTY _____

ADDITIONAL _____ **FEE** .....

MOTORS _____ WELDER _____

TRANSFORMERS _____ RANGE _____

HEATING APPL. _____ DRYER _____

WATER HTR.. _____ MISC. EQ. or APPL. _____

QUAN.	HP - KW - KVA			PHASE		UNIT COST	FEE
	OVER	INCL.	ACTUAL	1	3		
	0	1					
	1	5					
	5	20					
	20						

_____ ADDING OUTLETS _____

_____ CELLULAR FLOOR RACEWAY @ _____ PER 100 FT. _____

_____ DISTRIBUTION PANEL, OVERCURRENT DEVICE @ _____ ea. _____

_____ SWITCHBOARD – VOLTAGE _____

_____ SERVICE –VOLTAGE _____ , AMPERAGE _____

_____ TEMP. SERVICE OR TEMP. LIGHTING

_____ PRIVATE SWIMMING POOL _____

_____ MISCELLANEOUS _____

NO WORK DONE

I have carefully read and examined the above application and know the same to be true and correct. All provisions of the Laws and Ordinances governing this type of construction will be complied with whether mentioned herein or not. No person shall be employed in violation of the Labor Code of the State of California.

~~PERMIT FEE~~ @

~~INVESTIGATION FEE~~

TOTAL FEE

SIGNATURE OF CONTRACTOR OR AUTHORIZED AGENT

FORM B-53

CK. MO. CASH NOTE: WHEN PROPERLY VALIDATED IN THIS SPACE, THIS FORM CONSTITUTES AN ELECTRIC PERMIT TO DO THE WORK DESCRIBED HEREON.

INSPECTION RECORD
BASIC INSPECTIONS

ITEM	INSPECTOR	DATE
GROUND WORK		
ROUGH		
FIXTURES		
RELEASE TO PUBLIC SERVICE		
FINAL		

PARTIAL OR MISC. INSPECTIONS

5454 San Fernando Rd

MAINTENANCE

Feb. 1973

CONTRACTOR
Gerald W. Carson

TEL. NO.

MAILING ADDRESS

STATE LIC. NO.

OWNER
Products Research & Chemm

CITY LIC. NO.
217

MAILING ADDRESS

TEL. NO.

DESCRIPTION OF WORK

☐ NEW BLDG. ☐ EXIST. BLDG. ☐ NO SERV. CHANGE ☐ RECONNECT OR RESEAL

FEE COMPUTATION

NOTE! TOTALS SHOWN BELOW MUST BE SUBMITTED IN DIAGRAM ON SEPARATE WORK SHEET PROVIDED FOR THIS PURPOSE.

BRANCH CIRCUITS

FIRST TEN _____

ELEVEN TO FORTY _____

ADDITIONAL _____ **FEE** .....

MOTORS _____ WELDER _____

TRANSFORMERS _____ RANGE _____

HEATING APPL. _____ DRYER _____

WATER HTR.. _____ MISC. EQ. or APPL. _____

QUAN.	HP - KW - KVA OVER	INCL.	ACTUAL	PHASE 1	3	UNIT COST	FEE
	0	1					
	1	5					
	5	20					
	20						

CK. MO., CASH NOTE: WHEN PROPERLY VALIDATED IN THIS SPACE, THIS FORM CONSTITUTES AN ELECTRIC PERMIT TO DO THE WORK DESCRIBED HEREON.

_____ ADDING OUTLETS _____

_____ CELLULAR FLOOR RACEWAY @ _____ PER 100 FT. _____

_____ DISTRIBUTION PANEL, OVERCURRENT DEVICE @ _____ ea. _____

_____ SWITCHBOARD – VOLTAGE _____

_____ SERVICE –VOLTAGE _____ , AMPERAGE _____

_____ TEMP. SERVICE OR TEMP. LIGHTING

_____ PRIVATE SWIMMING POOL _____

_____ MISCELLANEOUS _____

NO WORK DONE

I have carefully read and examined the above application and know the same to be true and correct. All provisions of the Laws and Ordinances governing this type of construction will be complied with whether mentioned herein or not. No person shall be employed in violation of the Labor Code of the State of California.

~~PERMIT FEE @~~

~~INVESTIGATION FEE~~

TOTAL FEE

SIGNATURE OF CONTRACTOR OR AUTHORIZED AGENT

FORM B-53

INSPECTION RECORD

BASIC INSPECTIONS

ITEM	INSPECTOR	DATE
GROUND WORK		
ROUGH		
FIXTURES		
RELEASE TO PUBLIC SERVICE		
FINAL		

PARTIAL OR MISC. INSPECTIONS

5454 San Fernando

MAINTENANCE

May 1973

CONTRACTOR
Gerald W. Carson

TEL. NO.

MAILING ADDRESS

STATE LIC. NO.

OWNER
Products Research Co. &

CITY LIC. NO.
217

MAILING ADDRESS
Chemicals

TEL. NO.

DESCRIPTION OF WORK

☐ NEW BLDG. ☐ EXIST. BLDG. ☐ NO SERV. CHANGE ☐ RECONNECT OR RESEAL

FEE COMPUTATION

NOTE! TOTALS SHOWN BELOW MUST BE SUBMITTED IN DIAGRAM ON SEPARATE WORK SHEET PROVIDED FOR THIS PURPOSE.

BRANCH CIRCUITS

FIRST TEN _____

ELEVEN TO FORTY _____

ADDITIONAL _____ **FEE** .....

MOTORS _____ WELDER _____

TRANSFORMERS _____ RANGE _____

HEATING APPL. _____ DRYER _____

WATER HTR. _____ MISC. EQ. or APPL. _____

QUAN.	HP - KW - KVA OVER	INCL.	ACTUAL	PHASE 1	3	UNIT COST	FEE
	0	1					
	1	5					
	5	20					
	20						

CK. MO. CASH NOTE: WHEN PROPERLY VALIDATED IN THIS SPACE, THIS FORM CONSTITUTES AN ELECTRIC PERMIT TO DO THE WORK DESCRIBED HEREON.

_____ ADDING OUTLETS _____

_____ CELLULAR FLOOR RACEWAY @ _____ PER 100 FT. _____

_____ DISTRIBUTION PANEL, OVERCURRENT DEVICE @ _____ ea.

_____ SWITCHBOARD – VOLTAGE _____

_____ SERVICE –VOLTAGE _____ , AMPERAGE _____

_____ TEMP. SERVICE OR TEMP. LIGHTING

_____ PRIVATE SWIMMING POOL _____

_____ MISCELLANEOUS _____

No work done

I have carefully read and examined the above application and know the same to be true and correct. All provisions of the Laws and Ordinances governing this type of construction will be complied with whether mentioned herein or not. No person shall be employed in violation of the Labor Code of the State of California.

~~PERMIT FEE~~ @

~~INVESTIGATION FEE~~

TOTAL FEE

SIGNATURE OF CONTRACTOR OR AUTHORIZED AGENT

FORM B-53

INSPECTION RECORD
BASIC INSPECTIONS

ITEM	INSPECTOR	DATE
GROUND WORK		
ROUGH		
FIXTURES		
RELEASE TO PUBLIC SERVICE		
FINAL		

PARTIAL OR MISC. INSPECTIONS

5454 San Fernando Road

June 1973

CONTRACTOR ~~Gerald W. Carson~~ | TEL. NO.

MAILING ADDRESS | STATE LIC. NO.

OWNER Products Research Co. & | CITY LIC. NO. 217

MAILING ADDRESS Chemical Corp | TEL. NO.

DESCRIPTION OF WORK

☐ NEW BLDG. ☐ EXIST. BLDG. ☐ NO SERV. CHANGE ☐ RECONNECT OR RESEAL

FEE COMPUTATION

NOTE! TOTALS SHOWN BELOW MUST BE SUBMITTED IN DIAGRAM ON SEPARATE WORK SHEET PROVIDED FOR THIS PURPOSE.

BRANCH CIRCUITS

FIRST TEN _____

ELEVEN TO FORTY _____

ADDITIONAL _____ **FEE** .....

MOTORS _____ WELDER _____

TRANSFORMERS _____ RANGE _____

HEATING APPL. _____ DRYER _____

WATER HTR.. _____ MISC. EQ. or APPL. _____

QUAN.	HP - KW - KVA			PHASE		UNIT COST	FEE
	OVER	INCL.	ACTUAL	1	3		
	0	1					
	1	5					
	5	20					
	20						

CK. MO. CASH NOTE: WHEN PROPERLY VALIDATED IN THIS SPACE, THIS FORM CONSTITUTES AN ELECTRIC PERMIT TO DO THE WORK DESCRIBED HEREON.

_____ ADDING OUTLETS _____

_____ CELLULAR FLOOR RACEWAY @ _____ PER 100 FT. _____

_____ DISTRIBUTION PANEL, OVERCURRENT DEVICE @ _____ ea. _____

_____ SWITCHBOARD -- VOLTAGE _____

_____ SERVICE --VOLTAGE _____, AMPERAGE _____

_____ TEMP. SERVICE OR TEMP. LIGHTING

_____ PRIVATE SWIMMING POOL _____

_____ MISCELLANEOUS NO WORK DONE

I have carefully read and examined the above application and know the same to be true and correct. All provisions of the Laws and Ordinances governing this type of construction will be complied with whether mentioned herein or not. No person shall be employed in violation of the Labor Code of the State of California.

~~PERMIT FEE~~ @

~~INVESTIGATION FEE~~

TOTAL FEE

SIGNATURE OF CONTRACTOR OR AUTHORIZED AGENT

FORM B-53

INSPECTION RECORD
BASIC INSPECTIONS

ITEM	INSPECTOR	DATE
GROUND WORK		
ROUGH		
FIXTURES		
RELEASE TO PUBLIC SERVICE		
FINAL		

PARTIAL OR MISC. INSPECTIONS

5454 San Fernando

MAINTENANCE

July 1973

CONTRACTOR: Gerald W. Carson | TEL. NO.:

MAILING ADDRESS: | STATE LIC. NO.:

OWNER: Products Research & Chemical Corp | CITY LIC. NO.: 217

MAILING ADDRESS: | TEL. NO.:

DESCRIPTION OF WORK

☐ NEW BLDG. ☐ EXIST. BLDG. ☐ NO SERV. CHANGE ☐ RECONNECT OR RESEAL

FEE COMPUTATION

NOTE! TOTALS SHOWN BELOW MUST BE SUBMITTED IN DIAGRAM ON SEPARATE WORK SHEET PROVIDED FOR THIS PURPOSE.

BRANCH CIRCUITS

FIRST TEN _____

ELEVEN TO FORTY _____

ADDITIONAL _____ **FEE** .....

MOTORS _____ WELDER _____

TRANSFORMERS _____ RANGE _____

HEATING APPL. _____ DRYER _____

WATER HTR. _____ MISC. EQ. or APPL. _____

QUAN.	HP - KW - KVA			PHASE		UNIT COST	FEE
	OVER	INCL.	ACTUAL	1	3		
	0	1					
	1	5					
	5	20					
	20						

CK. MO. CASH NOTE: WHEN PROPERLY VALIDATED IN THIS SPACE, THIS FORM CONSTITUTES AN ELECTRIC PERMIT TO DO THE WORK DESCRIBED HEREON.

_____ ADDING OUTLETS _____

_____ CELLULAR FLOOR RACEWAY @ _____ PER 100 FT. _____

_____ DISTRIBUTION PANEL, OVERCURRENT DEVICE @ _____ ea. _____

_____ SWITCHBOARD – VOLTAGE _____

_____ SERVICE –VOLTAGE _____ . AMPERAGE _____

_____ TEMP. SERVICE OR TEMP. LIGHTING

_____ PRIVATE SWIMMING POOL _____

_____ MISCELLANEOUS NO WORK DONE

I have carefully read and examined the above application and know the same to be true and correct. All provisions of the Laws and Ordinances governing this type of construction will be complied with whether mentioned herein or not. No person shall be employed in violation of the Labor Code of the State of California.

~~PERMIT FEE~~ @

~~INVESTIGATION FEE~~

TOTAL FEE

SIGNATURE OF CONTRACTOR OR AUTHORIZED AGENT

FORM B-53

INSPECTION RECORD
BASIC INSPECTIONS

ITEM	INSPECTOR	DATE
GROUND WORK		
ROUGH		
FIXTURES		
RELEASE TO PUBLIC SERVICE		
FINAL		

PARTIAL OR MISC. INSPECTIONS

5454 San Fernando

MAINTENANCE

~~Sept.~~ Aug. 1973

CONTRACTOR
Gerald W. Carson

TEL. NO.

MAILING ADDRESS

STATE LIC. NO.

OWNER
Products Research Co. &

CITY LIC. NO.
315

MAILING ADDRESS Chemical Corp.

TEL. NO.

DESCRIPTION OF WORK

☐ NEW BLDG. ☐ EXIST. BLDG. ☐ NO SERV. CHANGE ☐ RECONNECT OR RESEAL

FEE COMPUTATION

NOTE! TOTALS SHOWN BELOW MUST BE SUBMITTED IN DIAGRAM ON SEPARATE WORK SHEET PROVIDED FOR THIS PURPOSE.

BRANCH CIRCUITS

FIRST TEN _____

ELEVEN TO FORTY _____

ADDITIONAL _____ **FEE** .....

MOTORS _____ WELDER _____

TRANSFORMERS _____ RANGE _____

HEATING APPL. _____ DRYER _____

WATER HTR.. _____ MISC. EQ. or APPL. _____

QUAN.	HP - KW - KVA			PHASE		UNIT COST	FEE
	OVER	INCL.	ACTUAL	1	3		
	0	1					
	1	5					
	5	20					
	20						

CK. MO. CASH NOTE: WHEN PROPERLY VALIDATED IN THIS SPACE, THIS FORM CONSTITUTES AN ELECTRIC PERMIT TO DO THE WORK DESCRIBED HEREON.

_____ ADDING OUTLETS _____

_____ CELLULAR FLOOR RACEWAY @ _____ PER 100 FT. _____

_____ DISTRIBUTION PANEL, OVERCURRENT DEVICE @ _____ ea. _____

_____ SWITCHBOARD – VOLTAGE _____

_____ SERVICE –VOLTAGE _____ . AMPERAGE _____

_____ TEMP. SERVICE OR TEMP. LIGHTING

_____ PRIVATE SWIMMING POOL _____

_____ MISCELLANEOUS _____

I have carefully read and examined the above application and know the same to be true and correct. All provisions of the Laws and Ordinances governing this type of construction will be complied with whether mentioned herein or not. No person shall be employed in violation of the Labor Code of the State of California.

~~PERMIT FEE~~ @

~~INVESTIGATION FEE~~

TOTAL FEE

NO WORK DONE

SIGNATURE OF CONTRACTOR OR AUTHORIZED AGENT

FORM B-53

INSPECTION RECORD
BASIC INSPECTIONS

ITEM	INSPECTOR	DATE
GROUND WORK		
ROUGH		
FIXTURES		
RELEASE TO PUBLIC SERVICE		
FINAL		

PARTIAL OR MISC. INSPECTIONS

5454 San Fernando Rd.

MAINTENANCE

OCT. 1973

CONTRACTOR Gerald W. Carson	TEL. NO.
MAILING ADDRESS	STATE LIC. NO.
OWNER Products Research Co. &	CITY LIC. NO. 315
MAILING ADDRESS Chemical Corp	TEL. NO.

DESCRIPTION OF WORK

☐ NEW BLDG. ☐ EXIST. BLDG. ☐ NO SERV. CHANGE ☐ RECONNECT OR RESEAL

FEE COMPUTATION

NOTE! TOTALS SHOWN BELOW MUST BE SUBMITTED IN DIAGRAM ON SEPARATE WORK SHEET PROVIDED FOR THIS PURPOSE.

BRANCH CIRCUITS

FIRST TEN _____

ELEVEN TO FORTY _____

ADDITIONAL _____ **FEE** .....

MOTORS _____ WELDER _____

TRANSFORMERS _____ RANGE _____

HEATING APPL. _____ DRYER _____

WATER HTR.. _____ MISC. EQ. or APPL. _____

QUAN.	HP - KW - KVA OVER	INCL.	ACTUAL	PHASE 1	PHASE 3	UNIT COST	FEE
	0	1					
	1	5					
	5	20					
	20						

_____ ADDING OUTLETS _____

_____ CELLULAR FLOOR RACEWAY @ _____ PER 100 FT. _____

_____ DISTRIBUTION PANEL, OVERCURRENT DEVICE @ _____ ea. _____

_____ SWITCHBOARD — VOLTAGE _____

_____ SERVICE —VOLTAGE _____ . AMPERAGE _____

_____ TEMP. SERVICE OR TEMP. LIGHTING

_____ PRIVATE SWIMMING POOL _____

_____ MISCELLANEOUS _____

NO WORK DONE

I have carefully read and examined the above application and know the same to be true and correct. All provisions of the Laws and Ordinances governing this type of construction will be complied with whether mentioned herein or not. No person shall be employed in violation of the Labor Code of the State of California.

~~PERMIT FEE~~ @

~~INVESTIGATION FEE~~

TOTAL FEE

SIGNATURE OF CONTRACTOR OR AUTHORIZED AGENT

FORM B-53

CK. MO. CASH NOTE: WHEN PROPERLY VALIDATED IN THIS SPACE, THIS FORM CONSTITUTES AN ELECTRIC PERMIT TO DO THE WORK DESCRIBED HEREON.

INSPECTION RECORD

BASIC INSPECTIONS

ITEM	INSPECTOR	DATE
GROUND WORK		
ROUGH		
FIXTURES		
RELEASE TO PUBLIC SERVICE		
FINAL		

PARTIAL OR MISC. INSPECTIONS

5454 San Fernando

MAINTENANCE

DEC. 1973

CONTRACTOR: Gerald W. Carson — TEL. NO.:

MAILING ADDRESS: — STATE LIC. NO.:

OWNER: Products Research Co. & Chemical Corp. — CITY LIC. NO.: 315

MAILING ADDRESS: — TEL. NO.:

DESCRIPTION OF WORK

☐ NEW BLDG. ☐ EXIST. BLDG. ☐ NO SERV. CHANGE ☐ RECONNECT OR RESEAL

FEE COMPUTATION

NOTE! TOTALS SHOWN BELOW MUST BE SUBMITTED IN DIAGRAM ON SEPARATE WORK SHEET PROVIDED FOR THIS PURPOSE.

BRANCH CIRCUITS

FIRST TEN _____

ELEVEN TO FORTY _____

ADDITIONAL _____ **FEE** .....

MOTORS _____ WELDER _____

TRANSFORMERS _____ RANGE _____

HEATING APPL. _____ DRYER _____

WATER HTR. _____ MISC. EQ. or APPL. _____

QUAN.	HP - KW - KVA			PHASE		UNIT COST	FEE
	OVER	INCL.	ACTUAL	1	3		
	0	1					
	1	5					
	5	20					
	20						

CK. MO. CASH NOTE: WHEN PROPERLY VALIDATED IN THIS SPACE, THIS FORM CONSTITUTES AN ELECTRIC PERMIT TO DO THE WORK DESCRIBED HEREON.

_____ ADDING OUTLETS _____

_____ CELLULAR FLOOR RACEWAY @ _____ PER 100 FT. _____

_____ DISTRIBUTION PANEL, OVERCURRENT DEVICE @ _____ ea. _____

_____ SWITCHBOARD – VOLTAGE _____

_____ SERVICE –VOLTAGE _____, AMPERAGE _____

_____ TEMP. SERVICE OR TEMP. LIGHTING

_____ PRIVATE SWIMMING POOL _____

_____ MISCELLANEOUS _____

NO WORK DONE

I have carefully read and examined the above application and know the same to be true and correct. All provisions of the Laws and Ordinances governing this type of construction will be complied with whether mentioned herein or not. No person shall be employed in violation of the Labor Code of the State of California.

~~PERMIT FEE~~ @

~~INVESTIGATION FEE~~

TOTAL FEE

SIGNATURE OF CONTRACTOR OR AUTHORIZED AGENT

FORM B-53

INSPECTION RECORD

BASIC INSPECTIONS

ITEM	INSPECTOR	DATE
GROUND WORK		
ROUGH		
FIXTURES		
RELEASE TO PUBLIC SERVICE		
FINAL		

PARTIAL OR MISC. INSPECTIONS

5454 San Fernando

[illegible]

MARCH 1974

CONTRACTOR	TEL. NO.
Gerald W. Carson	
MAILING ADDRESS	STATE LIC. NO.
OWNER	CITY LIC. NO.
Products Research	315
MAILING ADDRESS	TEL. NO.

DESCRIPTION OF WORK

☐ NEW BLDG. ☐ EXIST. BLDG. ☐ NO SERV. CHANGE ☐ RECONNECT OR RESEAL

FEE COMPUTATION

NOTE! TOTALS SHOWN BELOW MUST BE SUBMITTED IN DIAGRAM ON SEPARATE WORK SHEET PROVIDED FOR THIS PURPOSE.

BRANCH CIRCUITS

FIRST TEN _____

ELEVEN TO FORTY _____

ADDITIONAL _____ **FEE** .....

MOTORS _____ WELDER _____

TRANSFORMERS _____ RANGE _____

HEATING APPL. _____ DRYER _____

WATER HTR.. _____ MISC. EQ. or APPL. _____

QUAN.	HP - KW - KVA			PHASE		UNIT COST	FEE
	OVER	INCL.	ACTUAL	1	3		
	0	1					
	1	5					
	5	20					
	20						

CK. MO. CASH NOTE: WHEN PROPERLY VALIDATED IN THIS SPACE, THIS FORM CONSTITUTES AN ELECTRIC PERMIT TO DO THE WORK DESCRIBED HEREON.

_____ ADDING OUTLETS _____ _____

_____ CELLULAR FLOOR RACEWAY @ _____ PER 100 FT. _____ _____

_____ DISTRIBUTION PANEL, OVERCURRENT DEVICE @ _____ ea. _____

_____ SWITCHBOARD – VOLTAGE _____ _____

_____ SERVICE –VOLTAGE _____, AMPERAGE _____ _____

_____ TEMP. SERVICE OR TEMP. LIGHTING _____

_____ PRIVATE SWIMMING POOL _____ _____

_____ MISCELLANEOUS _____ _____

NO WORK DONE

I have carefully read and examined the above application and know the same to be true and correct. All provisions of the Laws and Ordinances governing this type of construction will be complied with whether mentioned herein or not. No person shall be employed in violation of the Labor Code of the State of California.

PERMIT FEE @	
INVESTIGATION FEE	
TOTAL FEE	

SIGNATURE OF CONTRACTOR OR AUTHORIZED AGENT

FORM B-53

INSPECTION RECORD
BASIC INSPECTIONS

ITEM	INSPECTOR	DATE
GROUND WORK		
ROUGH		
FIXTURES		
RELEASE TO PUBLIC SERVICE		
FINAL		

PARTIAL OR MISC. INSPECTIONS

5454 San Fernando

MAINTENANCE

APRIL 1974

CONTRACTOR Gerald W. Carson | TEL. NO.

MAILING ADDRESS | STATE LIC. NO.

OWNER Products Research & | CITY LIC. NO. 315

MAILING ADDRESS Chemical Corp | TEL. NO.

DESCRIPTION OF WORK

☐ NEW BLDG. ☐ EXIST. BLDG. ☐ NO SERV. CHANGE ☐ RECONNECT OR RESEAL

FEE COMPUTATION

NOTE! TOTALS SHOWN BELOW MUST BE SUBMITTED IN DIAGRAM ON SEPARATE WORK SHEET PROVIDED FOR THIS PURPOSE.

BRANCH CIRCUITS

FIRST TEN _____

ELEVEN TO FORTY _____

ADDITIONAL _____ **FEE** .....

MOTORS _____ WELDER _____

TRANSFORMERS _____ RANGE _____

HEATING APPL. _____ DRYER _____

WATER HTR.. _____ MISC. EQ. or APPL. _____

QUAN.	HP - KW - KVA			PHASE		UNIT COST	FEE
	OVER	INCL.	ACTUAL	1	3		
	0	1					.....
	1	5					.....
	5	20					.....
	20						

CK. MO. CASH NOTE: WHEN PROPERLY VALIDATED IN THIS SPACE, THIS FORM CONSTITUTES AN ELECTRIC PERMIT TO DO THE WORK DESCRIBED HEREON.

_____ ADDING OUTLETS _____

_____ CELLULAR FLOOR RACEWAY @ _____ PER 100 FT. _____

_____ DISTRIBUTION PANEL, OVERCURRENT DEVICE @ _____ ea. _____

_____ SWITCHBOARD – VOLTAGE _____

_____ SERVICE –VOLTAGE _____ . AMPERAGE _____

_____ TEMP. SERVICE OR TEMP. LIGHTING

_____ PRIVATE SWIMMING POOL _____

_____ MISCELLANEOUS _____

NO WORK DONE

I have carefully read and examined the above application and know the same to be true and correct. All provisions of the Laws and Ordinances governing this type of construction will be complied with whether mentioned herein or not. No person shall be employed in violation of the Labor Code of the State of California.

~~PERMIT FEE~~ @

~~INVESTIGATION FEE~~

TOTAL FEE

SIGNATURE OF CONTRACTOR OR AUTHORIZED AGENT

FORM B-53

INSPECTION RECORD
BASIC INSPECTIONS

ITEM	INSPECTOR	DATE
GROUND WORK		
ROUGH		
FIXTURES		
RELEASE TO PUBLIC SERVICE		
FINAL		

PARTIAL OR MISC. INSPECTIONS

5454 San Fernando

PLAN CORRECTION

MAY 1974

CONTRACTOR Gerald W. Carson — TEL. NO.

MAILING ADDRESS — STATE LIC. NO.

OWNER Products Research & — CITY LIC. NO. 315

MAILING ADDRESS Chemical Corp — TEL. NO.

DESCRIPTION OF WORK

☐ NEW BLDG. ☐ EXIST. BLDG. ☐ NO SERV. CHANGE ☐ RECONNECT OR RESEAL

FEE COMPUTATION

NOTE! TOTALS SHOWN BELOW MUST BE SUBMITTED IN DIAGRAM ON SEPARATE WORK SHEET PROVIDED FOR THIS PURPOSE.

BRANCH CIRCUITS

FIRST TEN _____

ELEVEN TO FORTY _____

ADDITIONAL _____ **FEE** .....

MOTORS _____ WELDER _____

TRANSFORMERS _____ RANGE _____

HEATING APPL. _____ DRYER _____

WATER HTR.. _____ MISC. EQ. or APPL. _____

QUAN.	HP - KW - KVA			PHASE		UNIT COST	FEE
	OVER	INCL.	ACTUAL	1	3		
	0	1					
	1	5					
	5	20					
	20						

CK. MO. CASH NOTE: WHEN PROPERLY VALIDATED IN THIS SPACE, THIS FORM CONSTITUTES AN ELECTRIC PERMIT TO DO THE WORK DESCRIBED HEREON.

_____ ADDING OUTLETS _____

_____ CELLULAR FLOOR RACEWAY @ _____ PER 100 FT. _____

_____ DISTRIBUTION PANEL. OVERCURRENT DEVICE @ _____ ea. _____

_____ SWITCHBOARD – VOLTAGE _____

_____ SERVICE –VOLTAGE _____ . AMPERAGE _____

_____ TEMP. SERVICE OR TEMP. LIGHTING

_____ PRIVATE SWIMMING POOL _____

_____ MISCELLANEOUS _____

NO WORK DONE

I have carefully read and examined the above application and know the same to be true and correct. All provisions of the Laws and Ordinances governing this type of construction will be complied with whether mentioned herein or not. No person shall be employed in violation of the Labor Code of the State of California.

~~PERMIT FEE~~ @

~~INVESTIGATION FEE~~

TOTAL FEE

SIGNATURE OF CONTRACTOR OR AUTHORIZED AGENT

FORM B-53

INSPECTION RECORD
BASIC INSPECTIONS

ITEM	INSPECTOR	DATE
GROUND WORK		
ROUGH		
FIXTURES		
RELEASE TO PUBLIC SERVICE		
FINAL		

PARTIAL OR MISC. INSPECTIONS

5454 San Fernando

MAINTENANCE

June 1974

CONTRACTOR: Gerald W. Carson — TEL. NO.:

MAILING ADDRESS: — STATE LIC. NO.:

OWNER: Products Research Co. — CITY LIC. NO.: 315

MAILING ADDRESS: & Chem. Corp. — TEL. NO.:

DESCRIPTION OF WORK

☐ NEW BLDG. ☐ EXIST. BLDG. ☐ NO SERV. CHANGE ☐ RECONNECT OR RESEAL

FEE COMPUTATION

NOTE! TOTALS SHOWN BELOW MUST BE SUBMITTED IN DIAGRAM ON SEPARATE WORK SHEET PROVIDED FOR THIS PURPOSE.

BRANCH CIRCUITS

FIRST TEN _____

ELEVEN TO FORTY _____

ADDITIONAL _____ **FEE** .....

MOTORS _____ WELDER _____

TRANSFORMERS _____ RANGE _____

HEATING APPL. _____ DRYER _____

WATER HTR. _____ MISC. EQ. or APPL. _____

QUAN.	HP - KW - KVA OVER	HP - KW - KVA INCL.	HP - KW - KVA ACTUAL	PHASE 1	PHASE 3	UNIT COST	FEE
	0	1					
	1	5					
	5	20					
	20						

CK. MO. CASH NOTE: WHEN PROPERLY VALIDATED IN THIS SPACE, THIS FORM CONSTITUTES AN ELECTRIC PERMIT TO DO THE WORK DESCRIBED HEREON.

_____ ADDING OUTLETS _____

_____ CELLULAR FLOOR RACEWAY @ _____ PER 100 FT. _____

_____ DISTRIBUTION PANEL, OVERCURRENT DEVICE @ _____ ea. _____

_____ SWITCHBOARD – VOLTAGE _____

_____ SERVICE –VOLTAGE _____ . AMPERAGE _____

_____ TEMP. SERVICE OR TEMP. LIGHTING

_____ PRIVATE SWIMMING POOL _____

_____ MISCELLANEOUS

NO WORK DONE

I have carefully read and examined the above application and know the same to be true and correct. All provisions of the Laws and Ordinances governing this type of construction will be complied with whether mentioned herein or not. No person shall be employed in violation of the Labor Code of the State of California.

~~PERMIT FEE~~ @

INVESTIGATION ~~FEE~~

TOTAL FEE

SIGNATURE OF CONTRACTOR OR AUTHORIZED AGENT

FORM B-53

INSPECTION RECORD
BASIC INSPECTIONS

ITEM	INSPECTOR	DATE
GROUND WORK		
ROUGH		
FIXTURES		
RELEASE TO PUBLIC SERVICE		
FINAL		

PARTIAL OR MISC. INSPECTIONS

JOB ADDRESS

5454 San Fernando

NUMBER MAINTENANCE STREET

APPLICATION FOR AN OCT. 1974

ELECTRICAL PERMIT

BUILDING SECTION, PUBLIC WORKS DIVISION
CITY OF GLENDALE, CALIFORNIA

CONTRACTOR	TEL. NO.
Gerald W. Carson	
MAILING ADDRESS	STATE LIC. NO.
OWNER	CITY LIC. NO.
Products Research	367
MAILING ADDRESS	TEL. NO.

DESCRIPTION OF WORK

☐ NEW BLDG. ☐ EXIST. BLDG. ☐ NO SERV. CHANGE ☐ RECONNECT OR RESEAL

FEE COMPUTATION

NOTE! TOTALS SHOWN BELOW MUST BE SUBMITTED IN DIAGRAM ON SEPARATE WORK SHEET PROVIDED FOR THIS PURPOSE.

BRANCH CIRCUITS

FIRST TEN _____

ELEVEN TO FORTY _____

ADDITIONAL _____ FEE.....

MOTORS _____ WELDER _____

TRANSFORMERS _____ RANGE _____

HEATING APPL. _____ DRYER _____

WATER HTR. _____ MISC. EQ. or APPL. _____

QUAN.	HP - KW - KVA			PHASE		UNIT COST	FEE
	OVER	INCL.	ACTUAL	1	3		
	0	1					
	1	5					
	5	20					
	20						

CK., MO., CASH NOTE: WHEN PROPERLY VALIDATED IN THIS SPACE, THIS FORM CONSTITUTES AN ELECTRIC PERMIT TO DO THE WORK DESCRIBED HEREON.

_____ ADDING OUTLETS _____

_____ CELLULAR FLOOR RACEWAY @ _____ PER 100 FT. _____

_____ DISTRIBUTION PANEL, OVERCURRENT DEVICE, @ _____ ea. _____

_____ SWITCHBOARD—VOLTAGE _____

_____ SERVICE—VOLTAGE _____, AMPERAGE _____

_____ TEMP. SERVICE OR TEMP. LIGHTING

_____ PRIVATE SWIMMING POOL _____

_____ MISCELLANEOUS _____

NO WORK DONE

I have carefully read and examined the above application and know the same to be true and correct. All provisions of the Laws and Ordinances governing this type of construction will be complied with whether mentioned herein or not. "I certify that in the performance of the work for which this permit is issued I shall not employ any person in any manner so as to become subject to the workmen's compensation laws of California."

~~PERMIT FEE @~~

~~INVESTIGATION FEE~~

TOTAL FEE

SIGNATURE OF CONTRACTOR OR AUTHORIZED AGENT

FORM B-53 (REV 7/74) Ⓟ L **PERMANENT**

INSPECTION RECORD

BASIC INSPECTIONS

ITEM	INSPECTOR	DATE
GROUND WORK		
ROUGH		
FIXTURES		
RELEASE TO PUBLIC SERVICE		
FINAL		

PARTIAL OR MISC. INSPECTIONS

5454 San Fernando

MAINTENANCE

Sept. 1974

CONTRACTOR Gerald W. Carson	TEL. NO.
MAILING ADDRESS	STATE LIC. NO.
OWNER Products Research	CITY LIC. NO. 367
MAILING ADDRESS	TEL. NO.

DESCRIPTION OF WORK

☐ NEW BLDG. ☐ EXIST. BLDG. ☐ NO SERV. CHANGE ☐ RECONNECT OR RESEAL

FEE COMPUTATION

NOTE! TOTALS SHOWN BELOW MUST BE SUBMITTED IN DIAGRAM ON SEPARATE WORK SHEET PROVIDED FOR THIS PURPOSE.

BRANCH CIRCUITS

FIRST TEN _____

ELEVEN TO FORTY _____

ADDITIONAL _____ **FEE** .....

MOTORS _____ WELDER _____

TRANSFORMERS _____ RANGE _____

HEATING APPL. _____ DRYER _____

WATER HTR.. _____ MISC. EQ. or APPL. _____

QUAN.	HP - KW - KVA			PHASE		UNIT COST	FEE
	OVER	INCL.	ACTUAL	1	3		
	0	1					
	1	5					
	5	20					
	20						

CK. MO., CASH NOTE: WHEN PROPERLY VALIDATED IN THIS SPACE, THIS FORM CONSTITUTES AN ELECTRIC PERMIT TO DO THE WORK DESCRIBED HEREON.

_____ ADDING OUTLETS _____

_____ CELLULAR FLOOR RACEWAY @ _____ PER 100 FT. _____

_____ DISTRIBUTION PANEL, OVERCURRENT DEVICE @ _____ ea. _____

_____ SWITCHBOARD – VOLTAGE _____

_____ SERVICE –VOLTAGE _____, AMPERAGE _____

_____ TEMP. SERVICE OR TEMP. LIGHTING

_____ PRIVATE SWIMMING POOL _____

_____ MISCELLANEOUS _____

I have carefully read and examined the above application and know the same to be true and correct. All provisions of the Laws and Ordinances governing this type of construction will be complied with whether mentioned herein or not. No person shall be employed in violation of the Labor Code of the State of California.

[redacted] FEE @

[redacted] INVESTIGATION FEE

TOTAL FEE

NO WORK DONE

SIGNATURE OF CONTRACTOR OR AUTHORIZED AGENT

FORM B-53

INSPECTION RECORD
BASIC INSPECTIONS

ITEM	INSPECTOR	DATE
GROUND WORK		
ROUGH		
FIXTURES		
RELEASE TO PUBLIC SERVICE		
FINAL		

PARTIAL OR MISC. INSPECTIONS

5454 San Fernando

MAINTENANCE

Aug. 1974

CONTRACTOR Gerald W. Carson | TEL. NO.

MAILING ADDRESS | STATE LIC. NO.

OWNER Products Research | CITY LIC. NO. 367

MAILING ADDRESS | TEL. NO.

DESCRIPTION OF WORK

☐ NEW BLDG. ☐ EXIST. BLDG. ☐ NO SERV. CHANGE ☐ RECONNECT OR RESEAL

FEE COMPUTATION

NOTE! TOTALS SHOWN BELOW MUST BE SUBMITTED IN DIAGRAM ON SEPARATE WORK SHEET PROVIDED FOR THIS PURPOSE.

BRANCH CIRCUITS

FIRST TEN _____

ELEVEN TO FORTY _____

ADDITIONAL _____ **FEE** .....

MOTORS _____ WELDER _____

TRANSFORMERS _____ RANGE _____

HEATING APPL. _____ DRYER _____

WATER HTR. _____ MISC. EQ. or APPL. _____

QUAN.	HP - KW - KVA			PHASE		UNIT COST	FEE
	OVER	INCL.	ACTUAL	1	3		
	0	1					
	1	5					
	5	20					
	20						

CK. MO. CASH NOTE: WHEN PROPERLY VALIDATED IN THIS SPACE, THIS FORM CONSTITUTES AN ELECTRIC PERMIT TO DO THE WORK DESCRIBED HEREON.

_____ ADDING OUTLETS _____

_____ CELLULAR FLOOR RACEWAY @ _____ PER 100 FT. _____

_____ DISTRIBUTION PANEL, OVERCURRENT DEVICE @ _____ ea. _____

_____ SWITCHBOARD -- VOLTAGE _____

_____ SERVICE --VOLTAGE _____ , AMPERAGE _____

_____ TEMP. SERVICE OR TEMP. LIGHTING

_____ PRIVATE SWIMMING POOL _____

_____ MISCELLANEOUS _____

No work done

I have carefully read and examined the above application and know the same to be true and correct. All provisions of the Laws and Ordinances governing this type of construction will be complied with whether mentioned herein or not. No person shall be employed in violation of the Labor Code of the State of California.

~~DERMIT FEE~~ @

~~INVESTIGATION FEE~~

TOTAL FEE

SIGNATURE OF CONTRACTOR OR AUTHORIZED AGENT

FORM B-53

INSPECTION RECORD
BASIC INSPECTIONS

ITEM	INSPECTOR	DATE
GROUND WORK		
ROUGH		
FIXTURES		
RELEASE TO PUBLIC SERVICE		
FINAL		

PARTIAL OR MISC. INSPECTIONS

5454 San Fernando

MAINTENANCE

July 1974

CONTRACTOR Gerald W. Carson	TEL. NO.
MAILING ADDRESS	STATE LIC. NO.
OWNER Products Research Co.	CITY LIC. NO. 315
MAILING ADDRESS	TEL. NO.

DESCRIPTION OF WORK

☐ NEW BLDG. ☐ EXIST. BLDG. ☐ NO SERV. CHANGE ☐ RECONNECT OR RESEAL

FEE COMPUTATION

NOTE! TOTALS SHOWN BELOW MUST BE SUBMITTED IN DIAGRAM ON SEPARATE WORK SHEET PROVIDED FOR THIS PURPOSE.

BRANCH CIRCUITS

FIRST TEN _____

ELEVEN TO FORTY _____

ADDITIONAL _____ **FEE** .....

MOTORS _____ WELDER _____

TRANSFORMERS _____ RANGE _____

HEATING APPL. _____ DRYER _____

WATER HTR.. _____ MISC. EQ. or APPL. _____

QUAN.	HP - KW - KVA OVER	INCL.	ACTUAL	PHASE 1	3	UNIT COST	FEE
	0	1					
	1	5					
	5	20					
	20						

_____ ADDING OUTLETS _____

_____ CELLULAR FLOOR RACEWAY @ _____ PER 100 FT. _____

_____ DISTRIBUTION PANEL. OVERCURRENT DEVICE.@ _____ ea. _____

_____ SWITCHBOARD – VOLTAGE _____

_____ SERVICE –VOLTAGE _____ , AMPERAGE _____

_____ TEMP. SERVICE OR TEMP. LIGHTING

_____ PRIVATE SWIMMING POOL _____

_____ MISCELLANEOUS _____

NO WORK DONE

I have carefully read and examined the above application and know the same to be true and correct. All provisions of the Laws and Ordinances governing this type of construction will be complied with whether mentioned herein or not. No person shall be employed in violation of the Labor Code of the State of California.

~~PERMIT FEE~~ @

INVESTIGATION

TOTAL FEE

SIGNATURE OF CONTRACTOR OR AUTHORIZED AGENT

FORM B-53

CK. MO. CASH NOTE: WHEN PROPERLY VALIDATED IN THIS SPACE, THIS FORM CONSTITUTES AN ELECTRIC PERMIT TO DO THE WORK DESCRIBED HEREON.

INSPECTION RECORD

BASIC INSPECTIONS

ITEM	INSPECTOR	DATE
GROUND WORK		
ROUGH		
FIXTURES		
RELEASE TO PUBLIC SERVICE		
FINAL		

PARTIAL OR MISC. INSPECTIONS

JOB ADDRESS

5454 San Fernando

NUMBER MAINTENANCE STREET

APPLICATION FOR AN NOV, 1974

ELECTRICAL PERMIT

BUILDING SECTION, PUBLIC WORKS DIVISION
CITY OF GLENDALE, CALIFORNIA

CONTRACTOR Gerald W. Carson	TEL. NO.
MAILING ADDRESS	STATE LIC. NO.
OWNER Products Research	CITY LIC. NO. 367
MAILING ADDRESS	TEL. NO.

DESCRIPTION OF WORK

☐ NEW BLDG. ☐ EXIST. BLDG. ☐ NO SERV. CHANGE ☐ RECONNECT OR RESEAL

FEE COMPUTATION

NOTE! TOTALS SHOWN BELOW MUST BE SUBMITTED IN DIAGRAM ON SEPARATE WORK SHEET PROVIDED FOR THIS PURPOSE.

BRANCH CIRCUITS

FIRST TEN _____
ELEVEN TO FORTY _____
ADDITIONAL _____ FEE.....

MOTORS _____ WELDER _____
TRANSFORMERS _____ RANGE _____
HEATING APPL. _____ DRYER _____
WATER HTR. _____ MISC. EQ. or APPL. _____

QUAN.	HP - KW - KVA OVER	INCL.	ACTUAL	PHASE 1	3	UNIT COST	FEE
	0	1					
	1	5					
	5	20					
	20						

CK. MO. CASH NOTE: WHEN PROPERLY VALIDATED IN THIS SPACE, THIS FORM CONSTITUTES AN ELECTRIC PERMIT TO DO THE WORK DESCRIBED HEREON.

_____ ADDING OUTLETS _____
_____ CELLULAR FLOOR RACEWAY @ _____ PER 100 FT. _____
_____ DISTRIBUTION PANEL, OVERCURRENT DEVICE, @ _____ ea. _____
_____ SWITCHBOARD—VOLTAGE _____
_____ SERVICE—VOLTAGE _____, AMPERAGE _____
_____ TEMP. SERVICE OR TEMP. LIGHTING
_____ PRIVATE SWIMMING POOL _____
_____ MISCELLANEOUS _____

PERMIT FEE @
INVESTIGATION FEE
TOTAL FEE

I have carefully read and examined the above application and know the same to be true and correct. All provisions of the Laws and Ordinances governing this type of construction will be complied with whether mentioned herein or not. "I certify that in the performance of the work for which this permit is issued I shall not employ any person in any manner so as to become subject to the workmen's compensation laws of California."

NO WORK DONE

SIGNATURE OF CONTRACTOR OR AUTHORIZED AGENT

FORM B-53 (REV 7/74) Ⓟ L PERMANENT

INSPECTION RECORD

BASIC INSPECTIONS

ITEM	INSPECTOR	DATE
GROUND WORK		
ROUGH		
FIXTURES		
RELEASE TO PUBLIC SERVICE		
FINAL		

PARTIAL OR MISC. INSPECTIONS

JOB ADDRESS

5454 San Fernando

NUMBER MAINTENANCE STREET

APPLICATION FOR AN

ELECTRICAL PERMIT Dec. 1974

BUILDING SECTION, PUBLIC WORKS DIVISION

CITY OF GLENDALE, CALIFORNIA

CONTRACTOR Gerald W. Carson	TEL. NO.
MAILING ADDRESS	STATE LIC. NO.
OWNER Products Research	CITY LIC. NO. 367
MAILING ADDRESS	TEL. NO.

DESCRIPTION OF WORK

☐ NEW BLDG. ☐ EXIST. BLDG. ☐ NO SERV. CHANGE ☐ RECONNECT OR RESEAL

FEE COMPUTATION

NOTE! TOTALS SHOWN BELOW MUST BE SUBMITTED IN DIAGRAM ON SEPARATE WORK SHEET PROVIDED FOR THIS PURPOSE.

BRANCH CIRCUITS

FIRST TEN _____

ELEVEN TO FORTY _____

ADDITIONAL _____ FEE

MOTORS _____ WELDER _____

TRANSFORMERS _____ RANGE _____

HEATING APPL. _____ DRYER _____

WATER HTR. _____ MISC. EQ. or APPL. _____

QUAN.	HP - KW - KVA			PHASE		UNIT COST	FEE
	OVER	INCL.	ACTUAL	1	3		
	0	1					
	1	5					
	5	20					
	20						

CK. MO. CASH NOTE: WHEN PROPERLY VALIDATED IN THIS SPACE, THIS FORM CONSTITUTES AN ELECTRIC PERMIT TO DO THE WORK DESCRIBED HEREON.

_____ ADDING OUTLETS _____

_____ CELLULAR FLOOR RACEWAY @ _____ PER 100 FT. _____

_____ DISTRIBUTION PANEL, OVERCURRENT DEVICE, @ _____ ea. _____

_____ SWITCHBOARD—VOLTAGE _____

_____ SERVICE—VOLTAGE _____, AMPERAGE _____

_____ TEMP. SERVICE OR TEMP. LIGHTING

_____ PRIVATE SWIMMING POOL _____

_____ MISCELLANEOUS _____

NO WORK DONE

I have carefully read and examined the above application and know the same to be true and correct. All provisions of the Laws and Ordinances governing this type of construction will be complied with whether mentioned herein or not. "I certify that in the performance of the work for which this permit is issued I shall not employ any person in any manner so as to become subject to the workmen's compensation laws of California."

~~PERMIT FEE~~ @

~~INVESTIGATION FEE~~

TOTAL FEE

SIGNATURE OF CONTRACTOR OR AUTHORIZED AGENT

FORM B-53 (REV 7/74) ® L **PERMANENT**

INSPECTION RECORD

BASIC INSPECTIONS

ITEM	INSPECTOR	DATE
GROUND WORK		
ROUGH		
FIXTURES		
RELEASE TO PUBLIC SERVICE		
FINAL		

PARTIAL OR MISC. INSPECTIONS

JOB ADDRESS

5454 San Fernando

NUMBER STREET

MAINTENANCE

APPLICATION FOR AN

ELECTRICAL PERMIT

BUILDING SECTION, PUBLIC WORKS DIVISION

CITY OF GLENDALE, CALIFORNIA JAN 19 75

CONTRACTOR	TEL. NO.
Gerald W. Carson	
MAILING ADDRESS	STATE LIC. NO.
OWNER	CITY LIC. NO.
Products Research	367
MAILING ADDRESS	TEL. NO.

DESCRIPTION OF WORK

☐ NEW BLDG. ☐ EXIST. BLDG. ☐ NO SERV. CHANGE ☐ RECONNECT OR RESEAL

FEE COMPUTATION

NOTE! TOTALS SHOWN BELOW MUST BE SUBMITTED IN DIAGRAM ON SEPARATE WORK SHEET PROVIDED FOR THIS PURPOSE.

BRANCH CIRCUITS

FIRST TEN _____

ELEVEN TO FORTY _____

ADDITIONAL _____ **FEE**

MOTORS _____ WELDER _____

TRANSFORMERS _____ RANGE _____

HEATING APPL. _____ DRYER _____

WATER HTR. _____ MISC. EQ. or APPL. _____

QUAN.	HP - KW - KVA			PHASE		UNIT COST	FEE
	OVER	INCL.	ACTUAL	1	3		
	0	1					
	1	5					
	5	20					
	20						

CK. MO. CASH NOTE: WHEN PROPERLY VALIDATED IN THIS SPACE, THIS FORM CONSTITUTES AN ELECTRIC PERMIT TO DO THE WORK DESCRIBED HEREON.

_____ ADDING OUTLETS _____

_____ CELLULAR FLOOR RACEWAY @ _____ PER 100 FT. _____

_____ DISTRIBUTION PANEL, OVERCURRENT DEVICE, @ _____ ea. _____

_____ SWITCHBOARD—VOLTAGE _____

_____ SERVICE—VOLTAGE _____, AMPERAGE _____

_____ TEMP. SERVICE OR TEMP. LIGHTING

_____ PRIVATE SWIMMING POOL _____

_____ MISCELLANEOUS _____

PERMIT FEE

INVESTIGATION FEE

TOTAL FEE

I have carefully read and examined the above application and know the same to be true and correct. All provisions of the Laws and Ordinances governing this type of construction will be complied with whether mentioned herein or not. "I certify that in the performance of the work for which this permit is issued I shall not employ any person in any manner so as to become subject to the workmen's compensation laws of California."

No Work Done

SIGNATURE OF CONTRACTOR OR AUTHORIZED AGENT

FORM B-53 (REV 7/74) Ⓟ L **PERMANENT**

INSPECTION RECORD

BASIC INSPECTIONS

ITEM	INSPECTOR	DATE
GROUND WORK		
ROUGH		
FIXTURES		
RELEASE TO PUBLIC SERVICE		
FINAL		

PARTIAL OR MISC. INSPECTIONS

JOB ADDRESS

5454 San Fernando

NUMBER MAINTENANCE STREET

APPLICATION FOR AN

ELECTRICAL PERMIT

FEB. 1975

BUILDING SECTION, PUBLIC WORKS DIVISION
CITY OF GLENDALE, CALIFORNIA

CONTRACTOR	TEL. NO.
Gerald W. Carson	
MAILING ADDRESS	STATE LIC. NO.
OWNER	CITY LIC. NO.
Products Research	367
MAILING ADDRESS	TEL. NO.

DESCRIPTION OF WORK

☐ NEW BLDG. ☐ EXIST. BLDG. ☐ NO SERV. CHANGE ☐ RECONNECT OR RESEAL

FEE COMPUTATION

NOTE! TOTALS SHOWN BELOW MUST BE SUBMITTED IN DIAGRAM ON SEPARATE WORK SHEET PROVIDED FOR THIS PURPOSE.

BRANCH CIRCUITS

FIRST TEN _____

ELEVEN TO FORTY _____

ADDITIONAL _____ FEE.....

MOTORS _____ WELDER _____

TRANSFORMERS _____ RANGE _____

HEATING APPL. _____ DRYER _____

WATER HTR. _____ MISC. EQ. or APPL. _____

QUAN.	HP - KW - KVA			PHASE		UNIT COST	FEE
	OVER	INCL.	ACTUAL	1	3		
	0	1					
	1	5					
	5	20					
	20						

CK. MO. CASH NOTE: WHEN PROPERLY VALIDATED IN THIS SPACE, THIS FORM CONSTITUTES AN ELECTRIC PERMIT TO DO THE WORK DESCRIBED HEREON.

_____ ADDING OUTLETS _____

_____ CELLULAR FLOOR RACEWAY @ _____ PER 100 FT. _____

_____ DISTRIBUTION PANEL, OVERCURRENT DEVICE, @ _____ ea. _____

_____ SWITCHBOARD—VOLTAGE _____

_____ SERVICE—VOLTAGE _____, AMPERAGE _____

_____ TEMP. SERVICE OR TEMP. LIGHTING

_____ PRIVATE SWIMMING POOL _____

_____ MISCELLANEOUS _____

PERMIT FEE @

INVESTIGATION FEE

TOTAL FEE

I have carefully read and examined the above application and know the same to be true and correct. All provisions of the Laws and Ordinances governing this type of construction will be complied with whether mentioned herein or not. "I certify that in the performance of the work for which this permit is issued I shall not employ any person in any manner so as to become subject to the workmen's compensation laws of California."

NO WORK DONE

SIGNATURE OF CONTRACTOR OR AUTHORIZED AGENT

FORM B-53 (REV 7/74) Ⓟ L **PERMANENT**

INSPECTION RECORD

BASIC INSPECTIONS

ITEM	INSPECTOR	DATE
GROUND WORK		
ROUGH		
FIXTURES		
RELEASE TO PUBLIC SERVICE		
FINAL		

PARTIAL OR MISC. INSPECTIONS

JOB ADDRESS

5454 San Fernando

NUMBER MAINTENANCE STREET

APPLICATION FOR AN

ELECTRICAL PERMIT

March 1975

BUILDING SECTION, PUBLIC WORKS DIVISION

CITY OF GLENDALE, CALIFORNIA

CONTRACTOR G. W. Carson	TEL. NO.
MAILING ADDRESS	STATE LIC. NO.
OWNER Products Research Co	CITY LIC. NO. 367
MAILING ADDRESS	TEL. NO.

DESCRIPTION OF WORK

☐ NEW BLDG. ☐ EXIST. BLDG. ☐ NO SERV. CHANGE ☐ RECONNECT OR RESEAL

FEE COMPUTATION

NOTE! TOTALS SHOWN BELOW MUST BE SUBMITTED IN DIAGRAM ON SEPARATE WORK SHEET PROVIDED FOR THIS PURPOSE.

BRANCH CIRCUITS

FIRST TEN _____

ELEVEN TO FORTY _____

ADDITIONAL _____ FEE.....

MOTORS _____ WELDER _____

TRANSFORMERS _____ RANGE _____

HEATING APPL. _____ DRYER _____

WATER HTR. _____ MISC. EQ. or APPL. _____

QUAN.	HP · KW · KVA OVER	INCL.	ACTUAL	PHASE 1	PHASE 3	UNIT COST	FEE
	0	1					
	1	5					
	5	20					
	20						

CK. MO. CASH NOTE: WHEN PROPERLY VALIDATED IN THIS SPACE, THIS FORM CONSTITUTES AN ELECTRIC PERMIT TO DO THE WORK DESCRIBED HEREON.

_____ ADDING OUTLETS _____

_____ CELLULAR FLOOR RACEWAY @ _____ PER 100 FT. _____

_____ DISTRIBUTION PANEL, OVERCURRENT DEVICE, @ _____ ea. _____

_____ SWITCHBOARD—VOLTAGE _____

_____ SERVICE—VOLTAGE _____, AMPERAGE _____

_____ TEMP. SERVICE OR TEMP. LIGHTING

_____ PRIVATE SWIMMING POOL _____

_____ MISCELLANEOUS _____

NO WORK DONE

I have carefully read and examined the above application and know the same to be true and correct. All provisions of the Laws and Ordinances governing this type of construction will be complied with whether mentioned herein or not. "I certify that in the performance of the work for which this permit is issued I shall not employ any person in any manner so as to become subject to the workmen's compensation laws of California."

~~PERMIT FEE @~~

~~INVESTIGATION~~

~~FEE~~

TOTAL FEE

SIGNATURE OF CONTRACTOR OR AUTHORIZED AGENT

FORM B-53 (REV 7/74) Ⓟ L **PERMANENT**

INSPECTION RECORD

BASIC INSPECTIONS

ITEM	INSPECTOR	DATE
GROUND WORK		
ROUGH		
FIXTURES		
RELEASE TO PUBLIC SERVICE		
FINAL		

PARTIAL OR MISC. INSPECTIONS

JOB ADDRESS

5454 San Fernando

NUMBER MAINTENANCE STREET

APPLICATION FOR AN

ELECTRICAL PERMIT APRIL

BUILDING SECTION, PUBLIC WORKS DIVISION

CITY OF GLENDALE, CALIFORNIA 1975

CONTRACTOR	TEL. NO.
Gerald W. Carson	
MAILING ADDRESS	STATE LIC. NO.
OWNER	CITY LIC. NO.
Products Research	367
MAILING ADDRESS	TEL. NO.

NOTE: WHEN PROPERLY VALIDATED IN THIS SPACE, THIS FORM CONSTITUTES AN ELECTRIC PERMIT TO DO THE WORK DESCRIBED HEREON.

CK. MO. CASH

DESCRIPTION OF WORK

☐ NEW BLDG. ☐ EXIST. BLDG. ☐ NO SERV. CHANGE ☐ RECONNECT OR RESEAL

FEE COMPUTATION

NOTE! TOTALS SHOWN BELOW MUST BE SUBMITTED IN DIAGRAM ON SEPARATE WORK SHEET PROVIDED FOR THIS PURPOSE.

BRANCH CIRCUITS

FIRST TEN _____

ELEVEN TO FORTY _____

ADDITIONAL _____ FEE _____

MOTORS _____ WELDER _____

TRANSFORMERS _____ RANGE _____

HEATING APPL. _____ DRYER _____

WATER HTR. _____ MISC. EQ. or APPL. _____

QUAN.	HP - KW - KVA			PHASE		UNIT COST	FEE
	OVER	INCL.	ACTUAL	1	3		
	0	1					
	1	5					
	5	20					
	20						

_____ ADDING OUTLETS _____

_____ CELLULAR FLOOR RACEWAY @ _____ PER 100 FT. _____

_____ DISTRIBUTION PANEL, OVERCURRENT DEVICE, @ _____ ea. _____

_____ SWITCHBOARD—VOLTAGE _____

_____ SERVICE—VOLTAGE _____, AMPERAGE _____

_____ TEMP. SERVICE OR TEMP. LIGHTING

_____ PRIVATE SWIMMING POOL _____

_____ MISCELLANEOUS _____

~~PERMIT FEE~~ @

~~INVESTIGATION FEE~~

TOTAL FEE

I have carefully read and examined the above application and know the same to be true and correct. All provisions of the Laws and Ordinances governing this type of construction will be complied with whether mentioned herein or not. "I certify that in the performance of the work for which this permit is issued I shall not employ any person in any manner so as to become subject to the workmen's compensation laws of California."

NO WORK DONE

SIGNATURE OF CONTRACTOR OR AUTHORIZED AGENT

FORM B-53 (REV 7/74) ® L **PERMANENT**

INSPECTION RECORD

BASIC INSPECTIONS

ITEM	INSPECTOR	DATE
GROUND WORK		
ROUGH		
FIXTURES		
RELEASE TO PUBLIC SERVICE		
FINAL		

PARTIAL OR MISC. INSPECTIONS

JOB ADDRESS

5454 San Fernando Rd.

NUMBER STREET

APPLICATION FOR AN

ELECTRICAL PERMIT

BUILDING SECTION, PUBLIC WORKS DIVISION
CITY OF GLENDALE, CALIFORNIA

CONTRACTOR: Sherwin Elect. Service	TEL. NO.: 254-9211
MAILING ADDRESS: 3347 San Fernando Rd.	STATE LIC. NO.: 247786
OWNER: Semco Div. P.R.C.	CITY LIC. NO.: 10915
MAILING ADDRESS: 5454 San Fernando Rd.	TEL. NO.:

DESCRIPTION OF WORK

☐ NEW BLDG. ☒ EXIST. BLDG. ☐ NO SERV. CHANGE ☐ RECONNECT OR RESEAL

NOTE: WHEN PROPERLY VALIDATED IN THIS SPACE, THIS FORM CONSTITUTES AN ELECTRIC PERMIT TO DO THE WORK DESCRIBED HEREON.

12663 APR 29 75 EL 10.00

CK. MO. CASH

FEE COMPUTATION

NOTE! TOTALS SHOWN BELOW MUST BE SUBMITTED IN DIAGRAM ON SEPARATE WORK SHEET PROVIDED FOR THIS PURPOSE.

BRANCH CIRCUITS

FIRST TEN _____

ELEVEN TO FORTY _____

ADDITIONAL _____ FEE _____

MOTORS _____ WELDER _____

TRANSFORMERS _____ RANGE _____

HEATING APPL. _____ DRYER _____

WATER HTR. _____ MISC. EQ. or APPL. _____

QUAN.	HP - KW - KVA OVER	HP - KW - KVA INCL.	HP - KW - KVA ACTUAL	PHASE 1	PHASE 3	UNIT COST	FEE
	0	1					
	1	5					
	5	20					
	20						

_____ ADDING OUTLETS _____

_____ CELLULAR FLOOR RACEWAY @ _____ PER 100 FT. _____

_____ DISTRIBUTION PANEL, OVERCURRENT DEVICE, @ _____ ea. _____

_____ SWITCHBOARD—VOLTAGE _____

_____ SERVICE—VOLTAGE _____, AMPERAGE _____

_____ TEMP. SERVICE OR TEMP. LIGHTING

_____ PRIVATE SWIMMING POOL _____

X MISCELLANEOUS _____ 6.00

PERMIT FEE @	4.00
INVESTIGATION FEE	
TOTAL FEE	10.00

I have carefully read and examined the above application and know the same to be true and correct. All provisions of the Laws and Ordinances governing this type of construction will be complied with whether mentioned herein or not. "I certify that in the performance of the work for which this permit is issued I shall not employ any person in any manner so as to become subject to the workmen's compensation laws of California."

Sherwin Electric Service

By Dewitt G. Howard

SIGNATURE OF CONTRACTOR OR AUTHORIZED AGENT

FORM B-53 (REV 7/74) Ⓟ L **PERMANENT**

INSPECTION RECORD

BASIC INSPECTIONS

ITEM	INSPECTOR	DATE
GROUND WORK		
ROUGH		✓
FIXTURES		5/27/21
RELEASE TO PUBLIC SERVICE		✓
FINAL		✓

PARTIAL OR MISC. INSPECTIONS

info on		4/30/21
Service hook up		✓

JOB ADDRESS

5454 San Fernando Road

NUMBER STREET

MAINTENANCE

APPLICATION FOR AN

JUNE '75

ELECTRICAL PERMIT

BUILDING SECTION, PUBLIC WORKS DIVISION
CITY OF GLENDALE, CALIFORNIA

CONTRACTOR	TEL. NO.
Gerald W. Carson	
MAILING ADDRESS	STATE LIC. NO.
OWNER	CITY LIC. NO.
Products Research	367
MAILING ADDRESS	TEL. NO.

DESCRIPTION OF WORK

☐ NEW BLDG. ☐ EXIST. BLDG. ☐ NO SERV. CHANGE ☐ RECONNECT OR RESEAL

FEE COMPUTATION

NOTE! TOTALS SHOWN BELOW MUST BE SUBMITTED IN DIAGRAM ON SEPARATE WORK SHEET PROVIDED FOR THIS PURPOSE.

BRANCH CIRCUITS

FIRST TEN _____

ELEVEN TO FORTY _____

ADDITIONAL _____ FEE.....

MOTORS _____ WELDER _____

TRANSFORMERS _____ RANGE _____

HEATING APPL. _____ DRYER _____

WATER HTR. _____ MISC. EQ. or APPL. _____

QUAN.	HP - KW - KVA			PHASE		UNIT COST	FEE
	OVER	INCL.	ACTUAL	1	3		
	0	1					
	1	5					
	5	20					
	20						

_____ ADDING OUTLETS _____

_____ CELLULAR FLOOR RACEWAY @ _____ PER 100 FT. _____

_____ DISTRIBUTION PANEL, OVERCURRENT DEVICE, @ _____ ea. _____

_____ SWITCHBOARD—VOLTAGE _____

_____ SERVICE—VOLTAGE _____, AMPERAGE _____

_____ TEMP. SERVICE OR TEMP. LIGHTING

_____ PRIVATE SWIMMING POOL _____

_____ MISCELLANEOUS _____

PERMIT FEE @

INVESTIGATION FEE

TOTAL FEE

CK. MO. CASH NOTE: WHEN PROPERLY VALIDATED IN THIS SPACE, THIS FORM CONSTITUTES AN ELECTRIC PERMIT TO DO THE WORK DESCRIBED HEREON.

I have carefully read and examined the above application and know the same to be true and correct. All provisions of the Laws and Ordinances governing this type of construction will be complied with whether mentioned herein or not. "I certify that in the performance of the work for which this permit is issued I shall not employ any person in any manner so as to become subject to the workmen's compensation laws of California."

NO WORK DONE

SIGNATURE OF CONTRACTOR OR AUTHORIZED AGENT

FORM B-53 (REV 7/74) Ⓟ L **PERMANENT**

INSPECTION RECORD

BASIC INSPECTIONS

ITEM	INSPECTOR	DATE
GROUND WORK		
ROUGH		
FIXTURES		
RELEASE TO PUBLIC SERVICE		
FINAL		

PARTIAL OR MISC. INSPECTIONS

JOB ADDRESS

5454 San Fernando Road

NUMBER STREET

MAINTENANCE

APPLICATION FOR AN

OCT. **ELECTRICAL PERMIT**

'75 BUILDING SECTION, PUBLIC WORKS DIVISION
CITY OF GLENDALE, CALIFORNIA

CONTRACTOR	TEL. NO.
Gerald W. Carson	
MAILING ADDRESS	STATE LIC. NO.
OWNER	CITY LIC. NO.
Products Research	367
MAILING ADDRESS	TEL. NO.

NOTE: WHEN PROPERLY VALIDATED IN THIS SPACE, THIS FORM CONSTITUTES AN ELECTRIC PERMIT TO DO THE WORK DESCRIBED HEREON.

CK. MO. CASH

DESCRIPTION OF WORK

☐ NEW BLDG. ☐ EXIST. BLDG. ☐ NO SERV. CHANGE ☐ RECONNECT OR RESEAL

FEE COMPUTATION

NOTE! TOTALS SHOWN BELOW MUST BE SUBMITTED IN DIAGRAM ON SEPARATE WORK SHEET PROVIDED FOR THIS PURPOSE.

BRANCH CIRCUITS

FIRST TEN _____

ELEVEN TO FORTY _____

ADDITIONAL _____ **FEE**.....

MOTORS _____ WELDER _____

TRANSFORMERS _____ RANGE _____

HEATING APPL. _____ DRYER _____

WATER HTR. _____ MISC. EQ. or APPL. _____

QUAN.	HP · KW · KVA			PHASE		UNIT COST	FEE
	OVER	INCL.	ACTUAL	1	3		
	0	1					
	1	5					
	5	20					
	20						

_____ ADDING OUTLETS _____

_____ CELLULAR FLOOR RACEWAY @ _____ PER 100 FT. _____

_____ DISTRIBUTION PANEL, OVERCURRENT DEVICE, @ _____ ea. _____

_____ SWITCHBOARD—VOLTAGE _____

_____ SERVICE—VOLTAGE _____, AMPERAGE _____

_____ TEMP. SERVICE OR TEMP. LIGHTING

_____ PRIVATE SWIMMING POOL _____

_____ MISCELLANEOUS _____

NO WORK DONE

I have carefully read and examined the above application and know the same to be true and correct. All provisions of the Laws and Ordinances governing this type of construction will be complied with whether mentioned herein or not. "I certify that in the performance of the work for which this permit is issued I shall not employ any person in any manner so as to become subject to the workmen's compensation laws of California."

~~PERMIT FEE~~

~~INVESTIGATION FEE~~

TOTAL FEE

SIGNATURE OF CONTRACTOR OR AUTHORIZED AGENT

FORM B-53 (REV 7/74) Ⓟ L **PERMANENT**

INSPECTION RECORD

BASIC INSPECTIONS

ITEM	INSPECTOR	DATE
GROUND WORK		
ROUGH		
FIXTURES		
RELEASE TO PUBLIC SERVICE		
FINAL		

PARTIAL OR MISC. INSPECTIONS

JOB ADDRESS **MAINTENANCE**

5454 San Fernando Road
NUMBER STREET

APPLICATION FOR AN
SEPT. **ELECTRICAL PERMIT**
'75 BUILDING SECTION, PUBLIC WORKS DIVISION
CITY OF GLENDALE, CALIFORNIA

CONTRACTOR Gerald W. Carson	TEL. NO.
MAILING ADDRESS	STATE LIC. NO.
OWNER Products Research	CITY LIC. NO. 367
MAILING ADDRESS	TEL. NO.

DESCRIPTION OF WORK

☐ NEW BLDG. ☐ EXIST. BLDG. ☐ NO SERV. CHANGE ☐ RECONNECT OR RESEAL

FEE COMPUTATION

NOTE! TOTALS SHOWN BELOW MUST BE SUBMITTED IN DIAGRAM ON SEPARATE WORK SHEET PROVIDED FOR THIS PURPOSE.

BRANCH CIRCUITS

FIRST TEN _____
ELEVEN TO FORTY _____
ADDITIONAL _____ **FEE**

MOTORS _____ WELDER _____
TRANSFORMERS _____ RANGE _____
HEATING APPL. _____ DRYER _____
WATER HTR. _____ MISC. EQ. or APPL. _____

QUAN.	HP - KW - KVA OVER	INCL.	ACTUAL	PHASE 1	PHASE 3	UNIT COST	FEE
	0	1					
	1	5					
	5	20					
	20						

_____ ADDING OUTLETS _____
_____ CELLULAR FLOOR RACEWAY @ _____ PER 100 FT. _____
_____ DISTRIBUTION PANEL, OVERCURRENT DEVICE, @ _____ ea. _____
_____ SWITCHBOARD—VOLTAGE _____
_____ SERVICE—VOLTAGE _____, AMPERAGE _____
_____ TEMP. SERVICE OR TEMP. LIGHTING
_____ PRIVATE SWIMMING POOL _____
_____ MISCELLANEOUS _____

NO WORK DONE

CK. MO. CASH NOTE: WHEN PROPERLY VALIDATED IN THIS SPACE, THIS FORM CONSTITUTES AN ELECTRIC PERMIT TO DO THE WORK DESCRIBED HEREON.

I have carefully read and examined the above application and know the same to be true and correct. All provisions of the Laws and Ordinances governing this type of construction will be complied with whether mentioned herein or not. "I certify that in the performance of the work for which this permit is issued I shall not employ any person in any manner so as to become subject to the workmen's compensation laws of California."

~~PERMIT FEE~~
INVESTIGATION FEE
TOTAL FEE

SIGNATURE OF CONTRACTOR OR AUTHORIZED AGENT

FORM B-53 (REV 7/74) Ⓟ L **PERMANENT**

INSPECTION RECORD

BASIC INSPECTIONS

ITEM	INSPECTOR	DATE
GROUND WORK		
ROUGH		
FIXTURES		
RELEASE TO PUBLIC SERVICE		
FINAL		

PARTIAL OR MISC. INSPECTIONS

JOB ADDRESS

5454 San Fernando Road

NUMBER STREET

APPLICATION FOR AN

XXX. **ELECTRICAL PERMIT** FEB.

XXX BUILDING SECTION, PUBLIC WORKS DIVISION '76

CITY OF GLENDALE, CALIFORNIA

CONTRACTOR	TEL. NO.
Gerald W. Carson	
MAILING ADDRESS	STATE LIC. NO.
OWNER	CITY LIC. NO.
Products Research	
MAILING ADDRESS	TEL. NO.

DESCRIPTION OF WORK

☐ NEW BLDG. ☐ EXIST. BLDG. ☐ NO SERV. CHANGE ☐ RECONNECT OR RESEAL

FEE COMPUTATION

NOTE! TOTALS SHOWN BELOW MUST BE SUBMITTED IN DIAGRAM ON SEPARATE WORK SHEET PROVIDED FOR THIS PURPOSE.

BRANCH CIRCUITS

FIRST TEN _____

ELEVEN TO FORTY _____

ADDITIONAL _____ **FEE**.....

MOTORS _____ WELDER _____

TRANSFORMERS _____ RANGE _____

HEATING APPL. _____ DRYER _____

WATER HTR. _____ MISC. EQ. or APPL. _____

QUAN.	HP - KW - KVA			PHASE		UNIT COST	FEE
	OVER	INCL.	ACTUAL	1	3		
	0	1					
	1	5					
	5	20					
	20						

CK. MO. CASH NOTE: WHEN PROPERLY VALIDATED IN THIS SPACE, THIS FORM CONSTITUTES AN ELECTRIC PERMIT TO DO THE WORK DESCRIBED HEREON.

PAID

_____ ADDING OUTLETS _____

_____ CELLULAR FLOOR RACEWAY @ _____ PER 100 FT. _____

_____ DISTRIBUTION PANEL, OVERCURRENT DEVICE, @ _____ ea. _____

_____ SWITCHBOARD—VOLTAGE _____

_____ SERVICE—VOLTAGE _____, AMPERAGE _____

_____ TEMP. SERVICE OR TEMP. LIGHTING

_____ PRIVATE SWIMMING POOL _____

_____ MISCELLANEOUS _____

NO WORK DONE

I have carefully read and examined the above application and know the same to be true and correct. All provisions of the Laws and Ordinances governing this type of construction will be complied with whether mentioned herein or not. "I certify that in the performance of the work for which this permit is issued I shall not employ any person in any manner so as to become subject to the workmen's compensation laws of California."

~~PERMIT FEE~~

~~INVESTIGATION FEE~~

TOTAL FEE

SIGNATURE OF CONTRACTOR OR AUTHORIZED AGENT

FORM B-53 (REV 7/74) Ⓟ L **PERMANENT**

INSPECTION RECORD

BASIC INSPECTIONS

ITEM	INSPECTOR	DATE
GROUND WORK		
ROUGH		
FIXTURES		
RELEASE TO PUBLIC SERVICE		
FINAL		

PARTIAL OR MISC. INSPECTIONS

JOB ADDRESS

5454 San Fernando Road
NUMBER STREET

MAINTENANCE

BUILDING SECTION, PUBLIC WORKS DIVISION
CITY OF GLENDALE, CALIFORNIA

CONTRACTOR	TEL. NO.
Watson D. Pritchard	
MAILING ADDRESS	STATE LIC. NO.
OWNER	CITY LIC. NO.
Semco Div. of Prod. Research	
MAILING ADDRESS	TEL. NO.

DESCRIPTION OF WORK

☐ NEW BLDG. ☒ EXIST. BLDG. ☐ NO SERV. CHANGE ☐ RECONNECT OR RESEAL

FEE COMPUTATION

NOTE! TOTALS SHOWN BELOW MUST BE SUBMITTED IN DIAGRAM ON SEPARATE WORK SHEET PROVIDED FOR THIS PURPOSE.

.....FIXTURES .....RECEPTACLES

.....OUTLETS ..... SWITCHES

FIRST TEN @ .....EACH

ADDITIONAL @.....EACH **FEE**.....

MOTORS _____ WELDER _____

TRANSFORMERS _____ RANGE _____

HEATING APPL. _____ DRYER _____

WATER HTR.. _____ MISC. EQ. or APPL. _____

QUAN.	HP - KW - KVA			PHASE		UNIT COST	FEE
	OVER	INCL.	ACTUAL	1	3		
	0	1					
	1	5					
	5	20					
	20						

Sept. 1969

_____ SIGNS – INCANDESCENT – TRANSFORMER @ _____ ea. _____

_____ CELLULAR FLOOR RACEWAY @ _____ PER 100 FT. _____

_____ DISTRIBUTION PANEL, OVERCURRENT DEVICES @ _____ ea. _____

_____ SWITCHBOARD – VOLTAGE _____ _____

_____ SERVICE –VOLTAGE _____ . AMPERAGE _____

_____ TEMP. SERVICE OR TEMP. LIGHTING

_____ MISCELLANEOUS _____

NO WORK DONE

I have carefully read and examined the above application and know the same to be true and correct. All provisions of the Laws and Ordinances governing this type of construction will be complied with whether mentioned herein or not. No person shall be employed in violation of the Labor Code of the State of California.

~~PERMIT FEE @~~ ~~2.00~~

~~INVESTIGATION FEE~~

TOTAL FEE

Watson D. Pritchard

SIGNATURE OF CONTRACTOR OR AUTHORIZED AGENT

PERMANENT

FORM B-53

CK. MO. CASH NOTE: WHEN PROPERLY VALIDATED IN THIS SPACE, THIS FORM CONSTITUTES AN ELECTRIC PERMIT TO DO THE WORK DESCRIBED HEREON.

INSPECTION RECORD
BASIC INSPECTIONS

ITEM	INSPECTOR	DATE
GROUND WORK		
ROUGH		
FIXTURES		
RELEASE TO PUBLIC SERVICE		
FINAL		

PARTIAL OR MISC. INSPECTIONS

JOB ADDRESS

5454 San Fernando Road

MAINTENANCE

CITY OF BURBANK, CALIFORNIA

CONTRACTOR Watson D. Pritchard | TEL. NO.

MAILING ADDRESS | STATE LIC. NO.

OWNER Semco Division of Products | CITY LIC. NO.

MAILING ADDRESS Research | TEL. NO.

DESCRIPTION OF WORK

☐ NEW BLDG. ☐ EXIST. BLDG. ☐ NO SERV. CHANGE ☐ RECONNECT OR RESEAL

FEE COMPUTATION

NOTE! TOTALS SHOWN BELOW MUST BE SUBMITTED IN DIAGRAM ON SEPARATE WORK SHEET PROVIDED FOR THIS PURPOSE.

.....FIXTURES .....RECEPTACLES

.....OUTLETS .....SWITCHES

FIRST TEN @ .....EACH

ADDITIONAL @.....EACH **FEE**.....

MOTORS _____ WELDER _____

TRANSFORMERS _____ RANGE _____

HEATING APPL. _____ DRYER _____

WATER HTR.. _____ MISC. EQ. or APPL. _____

QUAN.	HP - KW - KVA OVER	INCL.	ACTUAL	PHASE 1	PHASE 3	UNIT COST	FEE
	0	1	NO WORK DONE				
	1	5					
	5	20					
	20						

Aug. 1969

_____ SIGNS – INCANDESCENT – TRANSFORMER @ _____ ea. _____

_____ CELLULAR FLOOR RACEWAY @ _____ PER 100 FT. _____

_____ DISTRIBUTION PANEL, OVERCURRENT DEVICE @ _____ ea. _____

_____ SWITCHBOARD – VOLTAGE _____

_____ SERVICE – VOLTAGE _____, AMPERAGE _____

_____ TEMP. SERVICE OR TEMP. LIGHTING

_____ MISCELLANEOUS _____

CK. MO. CASH NOTE: WHEN PROPERLY VALIDATED IN THIS SPACE, THIS FORM CONSTITUTES AN ELECTRIC PERMIT TO DO THE WORK DESCRIBED HEREON.

I have carefully read and examined the above application and know the same to be true and correct. All provisions of the Laws and Ordinances governing this type of construction will be complied with whether mentioned herein or not. No person shall be employed in violation of the Labor Code of the State of California.

~~PERMIT FEE @~~ ~~2.00~~

~~INVESTIGATION FEE~~

TOTAL FEE

Watson D. Pritchard

SIGNATURE OF CONTRACTOR OR AUTHORIZED AGENT

FORM B-53 **PERMANENT**

INSPECTION RECORD
BASIC INSPECTIONS

ITEM	INSPECTOR	DATE
GROUND WORK		
ROUGH		
FIXTURES		
RELEASE TO PUBLIC SERVICE		
FINAL		

PARTIAL OR MISC. INSPECTIONS

JOB ADDRESS

5454 San Fernando Road

MAINTENANCE

CONTRACTOR
Watson D. Pritchard

TEL. NO.

MAILING ADDRESS

STATE LIC. NO.

OWNER
Semco Div. of Product

CITY LIC. NO.

MAILING ADDRESS
Research

TEL. NO.

DESCRIPTION OF WORK

☐ NEW BLDG. ☐ EXIST. BLDG. ☐ NO SERV. CHANGE ☐ RECONNECT OR RESEAL

FEE COMPUTATION

NOTE! TOTALS SHOWN BELOW MUST BE SUBMITTED IN DIAGRAM ON SEPARATE WORK SHEET PROVIDED FOR THIS PURPOSE.

.....FIXTURES .....RECEPTACLES

.....OUTLETS .....SWITCHES

FIRST TEN @ .....EACH

ADDITIONAL @.....EACH **FEE**.....

MOTORS _____ WELDER _____

TRANSFORMERS _____ RANGE _____

HEATING APPL. _____ DRYER _____

WATER HTR.. _____ MISC. EQ. or APPL. _____

QUAN.	HP - KW - KVA			PHASE		UNIT COST	FEE
	OVER	INCL.	ACTUAL	1	3		
	0	1					
	1	5					
	5	20					
	20						

NO WORK DONE

_____ SIGNS – INCANDESCENT – TRANSFORMER @_____ ea. _____

_____ CELLULAR FLOOR RACEWAY @ _____ PER 100 FT. _____

_____ DISTRIBUTION PANEL OVERCURRENT DEVICE @_____ ea. _____

_____ SWITCHBOARD – VOLTAGE _____

_____ SERVICE –VOLTAGE_____, AMPERAGE_____

_____ TEMP. SERVICE OR TEMP. LIGHTING

_____ MISCELLANEOUS_____

I have carefully read and examined the above application and know the same to be true and correct. All provisions of the Laws and Ordinances governing this type of construction will be complied with whether mentioned herein or not. No person shall be employed in violation of the Labor Code of the State of California.

~~PERMIT FEE @~~ ~~0.00~~

~~INVESTIGATION FEE~~

TOTAL FEE

Watson D. Pritchard

SIGNATURE OF CONTRACTOR OR AUTHORIZED AGENT

PERMANENT

FORM B-53

CK. MO. CASH NOTE: WHEN PROPERLY VALIDATED IN THIS SPACE, THIS FORM CONSTITUTES AN ELECTRIC PERMIT TO DO THE WORK DESCRIBED HEREON.

July 1969

INSPECTION RECORD

BASIC INSPECTIONS

ITEM	INSPECTOR	DATE
GROUND WORK		
ROUGH		
FIXTURES		
RELEASE TO PUBLIC SERVICE		
FINAL		

PARTIAL OR MISC. INSPECTIONS

JOB ADDRESS

5454 San Fernando Road

STREET

MAINTENANCE

CITY, PUBLIC WORKS DIVISION

ALTERATION

CONTRACTOR Watson D. Pritchard	TEL. NO.
MAILING ADDRESS	STATE LIC. NO.
OWNER Semco, Division of	CITY LIC. NO. 463
MAILING ADDRESS Products Research	TEL. NO.

DESCRIPTION OF WORK

☐ NEW BLDG. ☐ EXIST. BLDG. ☐ NO SERV. CHANGE ☐ RECONNECT OR RESEAL

FEE COMPUTATION

NOTE! TOTALS SHOWN BELOW MUST BE SUBMITTED IN DIAGRAM ON SEPARATE WORK SHEET PROVIDED FOR THIS PURPOSE.

.....FIXTURES .....RECEPTACLES

.....OUTLETS .....SWITCHES

FIRST TEN @ .....EACH

ADDITIONAL @.....EACH **FEE**.....

MOTORS _____ WELDER _____

TRANSFORMERS _____ RANGE _____

HEATING APPL. _____ DRYER _____

WATER HTR.. _____ MISC. EQ. or APPL. _____

QUAN.	HP - KW - KVA OVER	INCL.	ACTUAL	PHASE 1	PHASE 3	UNIT COST	FEE
	0	1					
	1	5					
	5	20					
	20						

CK. MO. CASH NOTE: WHEN PROPERLY VALIDATED IN THIS SPACE, THIS FORM CONSTITUTES AN ELECTRIC PERMIT TO DO THE WORK DESCRIBED HEREON.

April 1969

_____ SIGNS – INCANDESCENT – TRANSFORMER @_____ ea. _____

_____ CELLULAR FLOOR RACEWAY @_____ PER 100 FT. _____

_____ DISTRIBUTION PANEL, OVERCURRENT DEVICE @_____ ea. _____

_____ SWITCHBOARD – VOLTAGE_____ _____

_____ SERVICE – VOLTAGE_____, AMPERAGE_____ _____

_____ TEMP. SERVICE OR TEMP. LIGHTING _____

_____ MISCELLANEOUS_____ _____

WORK DONE APRIL

NO

I have carefully read and examined the above application and know the same to be true and correct. All provisions of the Laws and Ordinances governing this type of construction will be complied with whether mentioned herein or not. No person shall be employed in violation of the Labor Code of the State of California.

~~PERMIT FEE @~~ ~~2.00~~

~~INVESTIGATION FEE~~

TOTAL FEE

Watson D. Pritchard

SIGNATURE OF CONTRACTOR OR AUTHORIZED AGENT

FORM B-53

PERMANENT

INSPECTION RECORD
BASIC INSPECTIONS

ITEM	INSPECTOR	DATE
GROUND WORK		
ROUGH		
FIXTURES		
RELEASE TO PUBLIC SERVICE		
FINAL		

PARTIAL OR MISC. INSPECTIONS

S-43C A-5447 JOB ADDRESS

5426 SAN FERNANDO ROAD
NUMBER STREET

APPLICATION FOR AN
ELECTRICAL PERMIT
CITY OF GLENDALE, CALIFORNIA

CONTRACTOR	TEL. NO.
BERG ELECTRIC CORP	938-2741
MAILING ADDRESS	STATE LIC. NO.
P.O. 19488 RIMPAU STATION	85046
OWNER	CITY LIC. NO.
PRODUCTS RESEARCH	3481
MAILING ADDRESS	TEL. NO.
5426 SAN FERNANDO RD	

DESCRIPTION OF WORK

☒ NEW BLDG.	☐ EXIST. BLDG.	☐ NO SERV. CHANGE	☐ RECONNECT OR RESEAL	USE ZONE

FEE COMPUTATION

NOTE! TOTALS SHOWN BELOW MUST BE SUBMITTED IN DIAGRAM ON SEPARATE WORK SHEET PROVIDED FOR THIS PURPOSE.

145 FIXTURES

220 OUTLETS, BASE PLUGS, SWITCHES

FIRST TEN @ 25 EACH 2 50

ADDITIONAL @ 10 EACH 35 50

MOTORS

QUAN.	OVER	INCL.	ACTUAL HP	UNIT COST	FEE
8	0	1 HP		@ 10 EA.	80
3	1 HP	5 HP		@ 150 "	9 50
	5 HP	20 HP		@ "	
3	20 HP	50 HP		@ 4 00 "	12 00
1	50 HP	UP		@ 6 00 "	6 00

TOTAL AIR COND. H. P. | SUB TOTAL → 68 50

___ RANGE, OR OVEN OUTLETS @ ___ EACH	
___ TRANSFORMERS OR RECTIFIERS ___ KVA @ ___ PER KVA	
5 HEATING ELEMENTS OVER 1650 WATTS @ 1 00 EACH	5 00
1 AIR CONDITIONER, PLUGS @ 1 50 EACH	1 90
___ CLOTHES DRYER @ ___ EACH	
___ MISCELLANEOUS ___	

I have carefully read and examined the above application and know the same to be true and correct. All provisions of the Laws and Ordinances governing this type of construction will be complied with whether mentioned herein or not. No person shall be employed in violation of the Labor Code of the State of California.

PERMIT FEE @	2.00
SUPPLEMENTARY PERMIT FEE @ .50	
INVESTIGATION FEE	
TOTAL FEE	77 90

SIGNATURE OF CONTRACTOR OR AUTHORIZED AGENT

FORM B-53 PERMANENT

18863 FEB 17 67 EL 77.00

NO CASH NOTE: WHEN PROPERLY VALIDATED IN THIS SPACE, THIS FORM CONSTITUTES AN ELECTRIC PERMIT TO DO THE WORK DESCRIBED HEREON.

INSPECTION RECORD
BASIC INSPECTIONS

ITEM	INSPECTOR	DATE
GROUND WORK		
ROUGH		
FINISH	[illegible]	2/14/67
FIXTURES	[illegible]	"
FINAL RELEASE TO PUBLIC SERV.	[illegible]	"

PARTIAL OR MISC. INSPECTIONS

Room Outlet at pole 5440 CG	[illegible]	2/21/67
Recptl at pole 5430	[illegible]	3/10/67
Room in Bldg 18 - Bldg B	[illegible]	3/21/67
Bldg underground sub feed conn.	[illegible]	3/27/67

UNSUCCESSFUL TRIPS

RECORD INFORMATION

O.H.	U.G.	TEMP. POWER POLE	NO. OF METERS

LITE _____ WIRE | PWR _____ PHASE | HEAT _____ KW

RANGE	OVEN	TABLE TOP	W. HTR.	DRYER

OTHER RES. APPLIANCES OVER 2 KW.

TOTAL KW OR HP. _____ S Φ | TOTAL HP. _____ 3 Φ

check address

JOB ADDRESS WO 43355

5426 San Fernando Rd.
NUMBER STREET

APPLICATION FOR AIR
ELECTRICAL SECTION, PUBLIC WORKS DIVISION
CITY OF GLENDALE, CALIFORNIA

CONTRACTOR Bergelectric Corp.	TEL. NO. 938-2741
MAILING ADDRESS 5850 Venice Blvd.	STATE LIC. NO. 850446.
OWNER R.R.C. Corporation	CITY LIC. NO. 3687
MAILING ADDRESS 5426 San Fernando Rd	TEL. NO. 246-1631

DESCRIPTION OF WORK

☐ NEW BLDG. ☒ EXIST. BLDG. ☐ NO SERV. CHANGE ☐ RECONNECT OR RESEAL | USE ZONE

FEE COMPUTATION

NOTE! TOTALS SHOWN BELOW MUST BE SUBMITTED IN DIAGRAM ON SEPARATE WORK SHEET PROVIDED FOR THIS PURPOSE.

..... FIXTURES .....

..... OUTLETS, BASE PLUGS, SWITCHES

FIRST TEN @ _____ EACH .....

ADDITIONAL @ _____ EACH .....

MOTORS

QUAN.	OVER	INCL.	ACTUAL HP	UNIT COST	FEE
10	0	1 HP		@ 1.00 EA.	10.00
10	1 HP	5 HP		@ 1.50 "	15.00
4	5 HP	20 HP		@ 3.00 "	12.00
9	20 HP	50 HP		@ 4.00 "	36.00
	50 HP	UP		@ "	

TOTAL AIR COND. H. P. [ ] SUB TOTAL → 73.00

_____ RANGE, OR OVEN OUTLETS @ _____ EACH _____

_____ TRANSFORMERS OR RECTIFIERS _____ KVA @ _____ PER KVA _____

_____ HEATING ELEMENTS OVER 1650 WATTS @ _____ EACH _____

_____ AIR CONDITIONER, PLUGS @ _____ EACH _____

_____ CLOTHES DRYER @ _____ EACH _____

_____ MISCELLANEOUS _____ _____

_____ _____

_____ _____

I have carefully read and examined the above application and know the same to be true and correct. All provisions of the Laws and Ordinances governing this type of construction will be complied with whether mentioned herein or not. No person shall be employed in violation of the Labor Code of the State of California.

Luther Noble
SIGNATURE OF CONTRACTOR OR AUTHORIZED AGENT

PERMIT FEE @	2.00
SUPPLEMENTARY PERMIT FEE @ .50	
INVESTIGATION FEE	
TOTAL FEE	75.00

FORM B-53 PERMANENT

75.00
317 24 FEB 9 68 EL
CK MO. CASH NOTE: WHEN PROPERLY VALIDATED IN THIS SPACE, THIS FORM CONSTITUTES AN ELECTRIC PERMIT TO DO THE WORK DESCRIBED HEREON.

INSPECTION RECORD
BASIC INSPECTIONS

ITEM	INSPECTOR	DATE
GROUND WORK		
ROUGH		
FINISH	AV	2/14/05
FIXTURES		
FINAL RELEASE TO PUBLIC SERV.	AV	11

PARTIAL OR MISC. INSPECTIONS

UNSUCCESSFUL TRIPS

RECORD INFORMATION

O.H.	U.G.	TEMP. POWER POLE	NO. OF METERS
			—

LITE _____ WIRE | PWR _____ PHASE | HEAT _____ KW

RANGE	OVEN	TABLE TOP	W. HTR.	DRYER

OTHER RES. APPLIANCES OVER 2 KW.

TOTAL KW OR HP.	TOTAL HP.
_____ S Φ	_____ 3 Φ

JOB ADDRESS

5430 San Fernando Rd B

NUMBER STREET

APPLICATION FOR A

BUILDING PERMIT

BUILDING SECTION, PUBLIC WORKS DIVISION
CITY OF GLENDALE, CALIFORNIA

CONTRACTOR Fire Protection Co	STATE LIC. NO. 170173
MAILING ADDRESS 4228 Whittier Blvd South	TEL. NO. CA 31074
☐ ARCH. ☐ ENGR.	STATE LIC. NO.
MAILING ADDRESS	TEL. NO.
OWNER Products Research Co	TEL. NO.
MAILING ADDRESS Same	

DESCRIPTION OF WORK

NEW ☑ ADD'N ☐ ALTER. ☐ REPAIR ☐ DEMOLISH ☐

FLOOR AREA (SQ. FT.)	NO. OF STORIES	NO. OF DWELLING UNITS

PRESENT BLDG. USE	PROPOSED BLDG. USE

DESCRIBE WORK TO BE DONE

Fire Sprinklers

NOTE! PROVIDE PLOT PLAN ON BACK SIDE OF ORIGINAL COPY ONLY

EXTERIOR WALL MATERIAL	ROOF FRAMING MATERIAL
PARTITIONING MATERIAL	ROOF COVERING MATERIAL
LOT WIDTH ____ LOT DEPTH ____	NO. OF EXISTING BLDGS. ON LOT ____

VALUATION NOTE: Include Labor, Mat., Wiring, Plumb., Heat, Etc. $ 6000.00

INFORMATION PROVIDED BY BLDG. SECTION

PORTION W. GLENDALE

LOT NO. ____ BLOCK NO. ____ TRACT ____

USE ZONE	FIRE ZONE	OCCU-PANCY	SEC. SH.
M-2	2	R-2 & F-2	70

REQ'D SET BACKS	FRONT	RIGHT SIDE	LEFT SIDE	REAR

TYPE OF CONSTR. III-N SPECIAL CASE NO. ____ GRADE ____

Approval & Information by Others

CITY ENGINEER EASEMENT

DIST. FACE OF CURB TO P.L. ____ FT. SEWER YES NO DRIVE OVER ____

PUBLIC SERVICE	PLANNING
WATER ____ ELECTRIC ____	

P.C. FEE 10.50 PERM. PLAN APPROVED W/~~OUT~~ PLAN ☐ CHECKER'S APPROVAL

PERMIT FEE 21.00

I have carefully read and examined the above application and find the same to be true and correct. All provisions of the Laws and Ordinances governing building construction will be complied with whether specified herein or not. No person shall be employed in violation of the Labor Code of the State of California. I agree not to occupy or allow occupancy of any building authorized by this permit until final building inspection has been received.

SIGNATURE OF OWNER OR AUTHORIZED AGENT

FORM B-51 PERMANENT

CK. CASH M.O. PLAN CHECK VALIDATION

CK. CASH M.O. 19064 FEB 24 67 PC 10.50

NOTE: WHEN PROPERLY VALIDATED IN THIS SPACE, THIS FORM CONSTITUTES A BUILDING PERMIT TO DO THE WORK PRESCRIBED HEREIN.

19065 FEB 24 67 BP 21.00

INSPECTION RECORD

ITEM SET BACKS: FRONT | R. SIDE — FIELD CHECK: L. SIDE | REAR	INSPECTOR	DATE
TRENCHES: WIDTH____ DEPTH____		
1st. FLOOR JOIST		
FRAMING		
FINAL	AWK	7/12/67

PARTIAL OR MISC. INSPECTIONS

NOTE: LOCATE ALL STRUCTURES ON LOT, MAKE BOTTOM OF PAGE THE STREET FRONTAGE.

JOB ADDRESS

5440 San Fernando A Rd

NUMBER STREET

APPLICATION FOR A

BUILDING PERMIT

BUILDING SECTION, PUBLIC WORKS DIVISION
CITY OF GLENDALE, CALIFORNIA

CONTRACTOR Southwest Fire Prot Co.	STATE LIC. NO. 19873
MAILING ADDRESS 4285 Huntington Dr So. LA	TEL. NO. CA 3-1674
☐ ARCH. ☐ ENGR.	STATE LIC. NO.
MAILING ADDRESS	TEL. NO.
OWNER Products Research & Chem	TEL. NO.
MAILING ADDRESS Same	

DESCRIPTION OF WORK

NEW ☑ ADD'N ☐ ALTER. ☐ REPAIR ☐ DEMOLISH ☐

FLOOR AREA (SQ. FT.)	NO. OF STORIES	NO. OF DWELLING UNITS

PRESENT BLDG. USE	PROPOSED BLDG. USE

DESCRIBE WORK TO BE DONE Fire Sprinklers.

NOTE! PROVIDE PLOT PLAN ON BACK SIDE OF ORIGINAL COPY ONLY

EXTERIOR WALL MATERIAL	ROOF FRAMING MATERIAL
PARTITIONING MATERIAL	ROOF COVERING MATERIAL
LOT WIDTH ____ LOT DEPTH ____	NO. OF EXISTING BLDGS. ON LOT ____

VALUATION NOTE: Include Labor, Mat., Wiring, Plumb., Heat, Etc. $ 5600.00

INFORMATION PROVIDED BY BLDG. SECTION

LOT NO. ____ BLOCK NO. ____ TRACT West Glendale

USE ZONE M2	FIRE ZONE 2	OCCUPANCY R-2 & F-2	SEC. SH. 20

REQ'D SETBACKS	FRONT	RIGHT SIDE	LEFT SIDE	REAR

TYPE OF CONSTR. III-N SPECIAL CASE NO. ____ GRADE ____

Approval & Information by Others

CITY ENGINEER EASEMENT

DIST. FACE OF CURB TO P.I. ____ FT. SEWER YES NO DRIVE OVER ____

PUBLIC SERVICE **PLANNING**

WATER ____ ELECTRIC ____

P.C. FEE 10.50 PERM. PLAN APPROVED W/OUT PLAN ☒ CHECKER'S APPROVAL

PERMIT FEE 21.00 DRG

I have carefully read and examined the above application and find the same to be true and correct. All provisions of the Laws and Ordinances governing building construction will be complied with whether specified herein or not. No person shall be employed in violation of the Labor Code of the State of California. I agree not to occupy or allow occupancy of any building authorized by this permit until final building inspection has been received.

A. E. Berry

SIGNATURE OF OWNER OR AUTHORIZED AGENT

FORM B-51 **PERMANENT**

CK. CASH M.O. PLAN CHECK VALIDATION
19066 FEB 24 67 PC 10.50

CK. CASH M.O.
19067 FEB 24 67 BP 21.00

NOTE: WHEN PROPERLY VALIDATED IN THIS SPACE, THIS FORM CONSTITUTES A BUILDING PERMIT TO DO THE WORK PRESCRIBED HEREIN.

INSPECTION RECORD

ITEM SET BACKS: FRONT | R. SIDE | FIELD CHECK: L. SIDE | REAR	INSPECTOR	DATE
TRENCHES: WIDTH_____ DEPTH_____		
1st. FLOOR JOIST		
FRAMING		
FINAL	AWR	7/12/67

PARTIAL OR MISC. INSPECTIONS

NOTE: LOCATE ALL STRUCTURES ON LOT, MAKE BOTTOM OF PAGE THE STREET FRONTAGE.

JOB ADDRESS

5436 NUMBER — SAN FERNANDO RD. STREET

APPLICATION FOR A

BUILDING PERMIT

BUILDING SECTION, PUBLIC WORKS DIVISION
CITY OF GLENDALE, CALIFORNIA

CONTRACTOR: ATLAS AUTOMATIC SPRINKLER	CITY LIC. NO.: 3591
MAILING ADDRESS: 1311 GLENDALE BLVD	TEL. NO.: 3853541
☐ ARCH. ☐ ENGR.	STATE LIC. NO.: C-16 213359
MAILING ADDRESS	TEL. NO.
OWNER: PRODUCTS RESEARCH CO.	TEL. NO.
MAILING ADDRESS: 5426 SAN FERNANDO RD.	
CONSTRUCTION LENDER & BRANCH	
MAILING ADDRESS	

DESCRIPTION OF WORK

NEW ☐ ADD'N ☒ ALTER. ☐ REPAIR ☐ DEMOLISH ☐

FLOOR AREA (SQ. FT.)	NO. OF STORIES	NO. OF DWELLING UNITS
	1	0

PRESENT BLDG. USE	PROPOSED BLDG. USE
M.F.G.	M.F.G.

DESCRIBE WORK TO BE DONE: ADD FIRE PROT. COVERAGE TO OVENS, PROCESS EQUIPT BALL MILL

LOT WIDTH	LOT DEPTH	NO. OF EXISTING BLDGS. ON LOT
		7

NOTE! PROVIDE PLOT PLAN ON BACK SIDE OF ORIGINAL COPY ONLY

VALUATION NOTE: Include Labor, Mat., Wiring, Plumb., Heat, Etc. $11,280.00

MAP BK. 5638 PAGE 18 PARCEL # 1

LOT NO. ____ BLOCK NO. ____ TRACT Por Lot 7

USE ZONE	FIRE ZONE	OCCUPANCY	SEC. SH.
M2	2		20

REQ'D SET BACKS	FRONT	RIGHT SIDE	LEFT SIDE	REAR

TYPE OF CONSTR. ____ SPECIAL CASE NO. ____ GRADE ____

Approval & Information by Others
CITY ENGINEER

EASEMENT

DIST. FACE OF CURB TO P.L. ____ FT. SEWER YES NO DRIVE OVER ____

PUBLIC SERVICE	PLANNING
WATER ____ ELECTRIC ____	
P.C. FEE 25 00	PERM. PLAN APPROVED ☑ W/OUT PLAN ☐
PERMIT FEE 50 00	CHECKER'S APPROVAL ROH.

I have carefully read and examined the above application and find the same to be true and correct. All provisions of the Laws and Ordinances governing building construction will be complied with whether specified herein or not. No person shall be employed in violation of the Labor Code of the State of California. I agree not to occupy or allow occupancy of any building authorized by this permit until final building inspection has been received.

Patrick K. Peterson
SIGNATURE OF OWNER OR AUTHORIZED AGENT

FORM B-51 (REV. 10/69)

PERMANENT

CK. CASH M.O. PLAN CHECK VALIDATION 70212 MAY 25 71 PC 25.00

CK. CASH M.O. NOTE: WHEN PROPERLY VALIDATED IN THIS SPACE, THIS FORM CONSTITUTES A BUILDING PERMIT TO DO THE WORK PRESCRIBED HEREIN. 70213 MAY 25 71 AL 50.00

INSPECTION RECORD

ITEM SET BACKS: FRONT | L. SIDE | FIELD CHECK: R. SIDE | REAR	INSPECTOR	DATE
TRENCHES: WIDTH____ DEPTH____		
1st. FLOOR JOIST: SLAB____		
FRAMING____		✓
FINAL____	BH	8-17-81

PARTIAL OR MISC. INSPECTIONS

NOTE: LOCATE ALL STRUCTURES ON LOT, MAKE BOTTOM OF PAGE THE STREET FRONTAGE.

5430 JOB ADDRESS C876

5426 SAN FERNANDO ROAD
NUMBER STREET

APPLICATION FOR A

HEATING, VENTILATING, AIR-CONDITIONING OR REFRIGERATION PERMIT

BUILDING SECTION, PUBLIC WORKS DIVISION
CITY OF GLENDALE, CALIFORNIA

CONTRACTOR: AIR CONDITIONING CO., INC.	STATE LIC. NO.: 120696
MAILING ADDRESS: 6265 SAN FERNANDO-GLENDALE	TEL. NO.: 2446571
OWNER: PRODUCT RESEARCH & CHEMICAL	CITY BUS. LIC.: 1784
MAILING ADDRESS: 2919 EMPIRE - BURBANK	TEL. NO.: 8493992

23363 JUN 16 67 PB 10.00

CO. MO. CASH

NOTE: WHEN PROPERLY VALIDATED IN THIS SPACE THIS FORM CONSTITUTES A PERMIT TO DO THE WORK DESCRIBED HEREON.

DESCRIPTION OF BLDG.

NEW ☐ ADD'N ☒ ALTER. ☐ REPLACE ☐

FEE COMPUTATION

QUAN.	ITEM	UNIT COST	FEE
	GAS SYSTEMS:		
4	EVAPORATIVE COOLERS	2.00	8.00
	VENTILATING SYSTEMS		
	REFRIGERATION SYSTEMS ALTERED, REPLACED, RELOCATED		
	AIR-CONDITIONING SYSTEMS ALTERED, REPLACED, RELOCATED		

SUB TOTAL → 8.00

HEATING APPLIANCES

(INSTALLED, ALTERED, REPLACED OR RELOCATED) @ _____ EACH

TYPE	B.T.U.	FEE

AIR CONDITIONING OR REFRIGERATION SYSTEMS INSTALLED

QUANTITY	OVER	INCL.	ACTUAL TONS	UNIT COST	FEE
	0	20		@ EA.	
	20	50		@ "	
	50	UP		@ "	
AIR CIRCULATING OUTLETS OR INLETS		4		@ .25 "	1.00

I have carefully read and examined the above application and know the same to be true and correct. All provisions of Laws and Ordinances covering this type of construction will be complied with whether specified herein or not. No person shall be employed in violation of the Labor Code of the State of California.

PERMIT FEE	1.00
INVESTIGATION FEE	
TOTAL FEE	10.00

SIGNATURE OF CONTRACTOR OR AUTHORIZED AGENT

FORM B-55 **PERMANENT**

INSPECTION RECORD

ITEM	INSPECTOR	DATE
GROUND WORK		
GAS		
ROUGH HEATING		
ROUGH REFRIG. OR AIR COND.		
DUCTS		
FINAL HEATING		
FINAL REFRIG. OR AIR COND.	JVC	8-21-67

CORRECTIONS & PARTIAL INSPECTIONS

JOB ADDRESS

5440 San Fernando Rd.
NUMBER STREET

APPLICATION FOR A

LATHING/PLASTERING PERMIT
OR
ROOFING PERMIT

BUILDING SECTION, PUBLIC WORKS DIVISION
CITY OF GLENDALE, CALIFORNIA

CONTRACTOR David S. Moore	STATE LIC. NO 238-596
MAILING ADDRESS 1619 S. Forrest	TEL. NO. 338-3811
OWNER W/ Owner	TEL. NO.
MAILING ADDRESS	

DESCRIPTION OF WORK

☐ NEW BLDG. ☐ ALTER. ☐ ADD'N. ☐ REPAIR

PRESENT USE	PROPOSED USE

ROOFING DETAILS

TYPE OF ROOFING _____ NO. OF SQUARES _____

DESCRIPTION _____

(INCLUDE WEIGHTS, NO. OF LAYERS, TYPE OF SHINGLES, ROCK, ETC.)

VALUATION (INCLUDE ALL LABOR AND MATERIAL) $ _____ FEE _____

LATHING & PLASTERING DETAILS

_____ YDS. EXTER. LATH

_____ YDS. EXTER. PLASTER

_____ YDS. INTER. LATH

_____ YDS. INTER. PLASTER

730 YDS. INTER. DRYWALL 1.30

COMBINED LATHING & PLASTERING PERMIT ($4.00) _____

OR

SEPARATE LATHING OR PLASTERING PERMIT ($2.00) _____

TOTAL FEE 930

INFORMATION PROVIDED BY BUILDING SECTION			
USE ZONE M	FIRE ZONE 2	OCCUPANCY _____	SEC. SH. _____

I have read and examined the above application and know the same to be true and correct. All provisions of Laws and Ordinances covering building construction will be complied with whether specified herein or not. No person shall be employed in violation of the Labor Code of the State of California.

David S. Moore
SIGNATURE OF CONTRACTOR OR AUTHORIZED AGENT

PERMANENT

FORM B-54.

930 -
21893 MAY 16 67 LP
(CK) NO. CASH NOTE: WHEN PROPERLY VALIDATED IN THIS SPACE, THIS FORM CONSTITUTES A PERMIT TO DO WORK DESCRIBED HEREIN.

INSPECTION RECORD

ITEM	INSPECTOR	DATE
LATHING		
DRYWALL	EB	5-23-67
EXTERIOR SCRATCH		
INTERIOR BROWN		
EXTERIOR BROWN		
INTERIOR FINISH		
SHEATHING (COMMERCIAL)		
FINAL	EB	5-23-67

PARTIAL OR MISC. INSPECTIONS

JOB ADDRESS

5440 SAN FERNANDO RD.

NUMBER STREET

APPLICATION FOR A

BUILDING PERMIT

BUILDING SECTION, PUBLIC WORKS DIVISION
CITY OF GLENDALE, CALIFORNIA

CONTRACTOR: YOUNGS IRON WORKS	STATE LIC. NO. 248503
MAILING ADDRESS: 630 N. VICTORY, BURBANK	TEL. NO. 842-2491
☐ ARCH. ☒ ENGR. WILLIAM SIMPSON	STATE LIC. NO. 867
MAILING ADDRESS: 716 MISSION ST. S. PASADENA	TEL. NO. MU 21005
OWNER: PRODUCTS RESEARCH	TEL. NO. 246-163[illegible]
MAILING ADDRESS: 5426 SAN FERNANDO RD	

DESCRIPTION OF WORK

NEW ☐ ADD'N ☒ ALTER. ☐ REPAIR ☐ DEMOLISH ☐

FLOOR AREA (SQ. FT.) 12,000	NO. OF STORIES 1	NO. OF DWELLING UNITS
PRESENT BLDG. USE: MFG.	PROPOSED BLDG. USE: MFG.	

DESCRIBE WORK TO BE DONE: INSTALL MONORAIL

NOTE! PROVIDE PLOT PLAN ON BACK SIDE OF ORIGINAL COPY ONLY

EXTERIOR WALL MATERIAL	ROOF FRAMING MATERIAL
PARTITIONING MATERIAL	ROOF COVERING MATERIAL
LOT WIDTH ____ LOT DEPTH ____	NO. OF EXISTING BLDGS. ON LOT ____

VALUATION NOTE: Include Labor, Mat., Wiring, Plumb., Heat, Etc. $ 900.

INFORMATION PROVIDED BY BLDG. SECTION

LOT NO. ____ BLOCK NO. ____ TRACT Par of West Glendale

USE ZONE	FIRE ZONE	OCCUPANCY	SEC. SH.
M 2	2	E-2	20

REQ'D SET BACKS	FRONT	RIGHT SIDE	LEFT SIDE	REAR
	No Change			

TYPE OF CONSTR. III-N SPECIAL CASE NO. ____ GRADE ____

Approval & Information by Others

CITY ENGINEER

DIST. FACE OF CURB TO P.L. ____ FT. SEWER YES NO DRIVE OVER ____ EASEMENT

PUBLIC SERVICE

WATER ____ ELECTRIC ____

PLANNING

P.C. FEE ____ PERMIT FEE 10.00 PERM. PLAN APPROVED W/OUT PLAN ☐ CHECKER'S APPROVAL

I have carefully read and examined the above application and find the same to be true and correct. All provisions of the Laws and Ordinances governing building construction will be complied with whether specified herein or not. No person shall be employed in violation of the Labor Code of the State of California. I agree not to occupy or allow occupancy of any building authorized by this permit until final building inspection has been received.

Howard W Cason

SIGNATURE OF OWNER OR AUTHORIZED AGENT

PERMANENT

FORM B-51

CK. CASH M.O. PLAN CHECK VALIDATION

CK. CASH M.O. THIS SPACE, 20 01

NOTE: WHEN PROPERLY VALIDATED IN THIS SPACE, THIS FORM CONSTITUTES A BUILDING PERMIT TO DO THE WORK PRESCRIBED HEREIN.

10.00

45157 MAR 769 AL

INSPECTION RECORD

ITEM SET BACKS: FRONT | R. SIDE | FIELD CHECK: L. SIDE | REAR	INSPECTOR	DATE
TRENCHES: WIDTH_____ DEPTH_____		
1st. FLOOR JOIST_____		
FRAMING_____		
FINAL_____	[signature]	4-10-69

PARTIAL OR MISC. INSPECTIONS

NAME, BRANCH, ADDRESS OF CONSTRUCTION LENDER:		

NOTE: LOCATE ALL STRUCTURES ON LOT, MAKE BOTTOM OF PAGE THE STREET FRONTAGE.

JOB ADDRESS

5440 San Fernando Rd.

NUMBER STREET

APPLICATION FOR A

LATHING/PLASTERING PERMIT

OR

ROOFING PERMIT

BUILDING SECTION, PUBLIC WORKS DIVISION

CITY OF GLENDALE, CALIFORNIA

CONTRACTOR Cletus E. Jones	STATE LIC. NO 108180
MAILING ADDRESS 11047 Laurelave. Lyn.	TEL. NO. RE 1-7844
OWNER	TEL. NO.
MAILING ADDRESS	

DESCRIPTION OF WORK

☒ NEW BLDG. ☐ ALTER. ☐ ADD'N. ☐ REPAIR

PRESENT USE	PROPOSED USE

ROOFING DETAILS

TYPE OF ROOFING _____ NO. OF SQUARES _____

DESCRIPTION _____

(INCLUDE WEIGHTS, NO. OF LAYERS, TYPE OF SHINGLES, ROCK, ETC.)

VALUATION (INCLUDE ALL LABOR AND MATERIAL) $ _____ FEE _____

LATHING & PLASTERING DETAILS

_____ YDS. EXTER. LATH .....

_____ YDS. EXTER. PLASTER .....

55 YDS. INTER. LATH ..... .55

55 YDS. INTER. PLASTER ..... .55

_____ YDS. INTER. DRYWALL .....

COMBINED LATHING & PLASTERING PERMIT ($4.00) 4.00

OR

SEPARATE LATHING OR PLASTERING PERMIT ($2.00) .....

TOTAL FEE 5.10

INFORMATION PROVIDED BY BUILDING SECTION			
USE ZONE M2	FIRE ZONE 2	OCCUPANCY	SEC. SH.

I have read and examined the above application and know the same to be true and correct. All provisions of Laws and Ordinances covering building construction will be complied with whether specified herein or not. No person shall be employed in violation of the Labor Code of the State of California.

Cletus E. Jones

SIGNATURE OF CONTRACTOR OR AUTHORIZED AGENT

PERMANENT

FORM B-54

225 08 MAY 31 67 LP 5.10

CK. MO. CASH NOTE: WHEN PROPERLY VALIDATED IN THIS SPACE, THIS FORM CONSTITUTES A PERMIT TO DO WORK DESCRIBED HEREIN.

INSPECTION RECORD

ITEM	INSPECTOR	DATE
LATHING	ES	6-2-67
DRYWALL		
EXTERIOR SCRATCH	ES	6-5-67
INTERIOR BROWN		
EXTERIOR BROWN		
INTERIOR FINISH	ES	7-25-67
SHEATHING (COMMERCIAL)		
FINAL	ES	7-25-67

PARTIAL OR MISC. INSPECTIONS

Lic Lath - Hyde Pool Shower		
Tops	ES	5-31-67

JOB ADDRESS

5430 San Fernando Rd.

NUMBER STREET

APPLICATION FOR A

ELECTRICAL PERMIT

BUILDING SECTION, PUBLIC WORKS DIVISION
CITY OF GLENDALE, CALIFORNIA

See Carl Lindbom

CONTRACTOR: Jesswein Elec. Inc.	TEL. NO.: 461-3201
MAILING ADDRESS: 128 N. Western Ave L.A. 90004	STATE LIC. NO.: 220901
OWNER: P.R.C. Corp	CITY LIC. NO.: 20163
MAILING ADDRESS: 6430 San Fernando Rd	TEL. NO.: 240-2060

DESCRIPTION OF WORK

☐ NEW BLDG. ☒ EXIST. BLDG. ☐ NO SERV. CHANGE ☐ RECONNECT OR RESEAL

FEE COMPUTATION

NOTE! TOTALS SHOWN BELOW MUST BE SUBMITTED IN DIAGRAM ON SEPARATE WORK SHEET PROVIDED FOR THIS PURPOSE.

BRANCH CIRCUITS

FIRST TEN 4

ELEVEN TO FORTY

ADDITIONAL FEE 10.00

MOTORS WELDER

TRANSFORMERS RANGE

HEATING APPL. DRYER

WATER HTR.. MISC. EQ. or APPL.

QUAN.	HP - KW - KVA OVER	INCL.	ACTUAL	PHASE 1	3	UNIT COST	FEE
	0	1					
	1	5					
	5	20					
	20						

CK. MO. CASH NOTE: WHEN PROPERLY VALIDATED IN THIS SPACE, THIS FORM CONSTITUTES AN ELECTRIC PERMIT TO DO THE WORK DESCRIBED HEREON.

30014 NOV 4 77EL 14.00A-

ADDING OUTLETS

CELLULAR FLOOR RACEWAY @ PER 100 FT.

DISTRIBUTION PANEL, OVERCURRENT DEVICE @ ea.

SWITCHBOARD -- VOLTAGE

SERVICE --VOLTAGE , AMPERAGE

TEMP. SERVICE OR TEMP. LIGHTING

PRIVATE SWIMMING POOL

MISCELLANEOUS

I have carefully read and examined the above application and know the same to be true and correct. All provisions of the Laws and Ordinances governing this type of construction will be complied with whether mentioned herein or not. "I certify that in the performance of the work for which this permit is issued I shall not employ any person in any manner so as to become subject to the workmen's compensation laws of California."

PERMIT FEE @	4.00
INVESTIGATION FEE	
TOTAL FEE	14.00

SIGNATURE OF CONTRACTOR OR AUTHORIZED AGENT

B-53 (REV. 7/74) **PERMANENT**

INSPECTION RECORD
BASIC INSPECTIONS

ITEM	INSPECTOR	DATE
GROUND WORK		
ROUGH		
FIXTURES APR 17 1978		
RELEASE TO PUBLIC SERVICE		
FINAL	[illegible]	3/31/78

PARTIAL OR MISC. INSPECTIONS

left card	J.T.	1/17/78

EXEMPTION DECLARATION

I certify that I am exempt from the "License Required" provisions of the Contractor License Law. (State basis of exemption)

Contractor No Employees

If I should become subject to the workmen's compensation provisions of the Labor Code of California I will forthwith comply with the provisions of Section 3700 or my permit will be deemed revoked.

11-4-77 Gary D. [illegible]

Date Signature of Exempt Individual

JOB ADDRESS

5440 San Fernando Rd.,
NUMBER STREET

APPLICATION FOR A

PLUMBING PERMIT

BUILDING SECTION, PUBLIC WORKS DIVISION
CITY OF GLENDALE, CALIFORNIA

CONTRACTOR: Prindle, Inc.	STATE LIC. NO. 176304
MAILING ADDRESS: 2668 Honolulu Ave., Montrose, Calif.	CITY LIC. NO. 1934 TEL. NO. 249 4696
OWNER: Products Re-Search	TEL. NO.
MAILING ADDRESS: 5426 San Fernando Rd.	

FEE COMPUTATION

	BATHTUBS		CLOTHES WASHERS
2	SHOWERS AND/OR PAN		SUMP PUMP
7	WATER CLOSETS AND/OR ANTI-SYPHON BALLCOCK	1	DRINKING FOUNTAINS
2	LAVATORIES	3	URINALS
3	SINKS, KITCHEN, BAR FLOOR, SERVICE	3	FLOOR DRAIN
1	LAUNDRY TRAYS	1	WATER HEATERS AND OR VENTS
	DISHWASHERS		GREASE TRAPS
	GARBAGE DISPOSALS (IN EXISTING SINKS)		WATER SOFTENERS

43.00
FEB 8 67 PB
18570
CK. MO. CASH
NOTE: WHEN PROPERLY VALIDATED IN THIS SPACE, THIS FORM CONSTITUTES A PLUMBING PERMIT TO DO THE WORK DESCRIBED HEREON.

TOTAL NO. OF ABOVE FIXTURES: 23		@1.50	34.50
	LAWN SPRINKLER SYSTEMS: 0-5 VALVES @	6-12 VALVES @	OVER 12 VALVES @
	BACK FLOW DEVICES: 0.5 DEVICES @	ADD. DEVICES @ EA.	
	INDUSTRIAL WASTE INTERCEPTOR		
	WATER SYSTEMS WITHOUT FIXTURES @ 1.00		
1	GAS SYSTEMS: 0-5 OUTLETS @	ADD. OUTLETS @ EA.	1.50
	BOILERS STEAM OR HOT WATER @		
	TEMP. AND/OR PRESS-RELIEF VALVES OR HI-TEMP LIMIT DEVICES @		
1	SEWER CONNECTIONS @ to Exist.		5.00
	SEWER CAP OR CESSPOOL FILL @		
	SEPTIC TANK, SEEPAGE PIT AND/OR DRAIN FIELD @		
	MISCELLANEOUS		

I have carefully read and examined the above application and know the same to be true and correct. All provisions of Laws and Ordinances covering this type of construction will be complied with whether specified herein or not. No person shall be employed in violation of the Labor Code of the State of California.

PERMIT FEE	2.00
REINSPECTION FEE	
INVESTIGATION FEE	
TOTAL FEE	43.00

Prindle Inc James E. Woods
SIGNATURE OF CONTRACTOR OR AUTHORIZED AGENT

FORM B-52
REV. 9/65

PERMANENT

INSPECTION RECORD

BASIC INSPECTIONS

ITEM	INSPECTOR	DATE
GROUND WORK	D.H.	2-9-67
ROUGH GAS & PL'B'G	D.H.	5-12-67
SEWER, SEPTIC TANK	D.H.	6-21-67
SEEPAGE PIT, DRAINFIELD		
FINAL GAS	D.H.	6-21-67
FINAL PLUMBING	D.H.	6-21-67

PARTIAL OR MISC. INSPECTIONS

Ground work for two basins and one floor sink on outer edge of building O.K.	D.H.	4-25-67

UNSUCCESSFUL TRIPS

NOTE: 5 C.O. REQUIRED ON TOP OUT
ROUGH GAS PIPING IN GROUND
D.H. 5-11-67

JOB ADDRESS

5440 San Fernando Rd.,
NUMBER STREET

APPLICATION FOR A

PLUMBING PERMIT

BUILDING SECTION, PUBLIC WORKS DIVISION
CITY OF GLENDALE, CALIFORNIA

CONTRACTOR: Prindle, Inc.	STATE LIC. NO. 176304
MAILING ADDRESS: 2668 Honolulu Ave.,	CITY LIC. NO. 1934
Montrose, Calif.	TEL. NO. 249 4696
OWNER: Products Re-Search	TEL. NO.
MAILING ADDRESS: 5429 San Fernando Rd., Bldg. A	

950

18711 FEB 14 67 PB

CK. MO. CASH

NOTE: WHEN PROPERLY VALIDATED IN THIS SPACE, THIS FORM CONSTITUTES A PLUMBING PERMIT TO DO THE WORK DESCRIBED HEREON.

FEE COMPUTATION

	BATHTUBS		CLOTHES WASHERS
	SHOWERS AND/OR PAN		SUMP PUMP
	WATER CLOSETS AND/OR ANTI-SYPHON BALLCOCK		DRINKING FOUNTAINS
	LAVATORIES		URINALS
	SINKS, KITCHEN, BAR FLOOR, SERVICE		FLOOR DRAIN
	LAUNDRY TRAYS		WATER HEATERS AND OR VENTS
	DISHWASHERS		GREASE TRAPS
	GARBAGE DISPOSALS (IN EXISTING SINKS)		WATER SOFTENERS

TOTAL NO. OF ABOVE FIXTURES : @ EA.

LAWN SPRINKLER SYSTEMS: 0-5 VALVES @ ; 6-12 VALVES @ ; OVER 12 VALVES @

BACK FLOW DEVICES: 0-5 DEVICES @ ; ADD. DEVICES @ EA.

INDUSTRIAL WASTE INTERCEPTOR

1 WATER SYSTEMS, WITHOUT FIXTURES @ 1.00 1.00

GAS SYSTEMS: 0-5 OUTLETS @ ; ADD. OUTLETS @ EA.

BOILERS STEAM OR HOT WATER @

TEMP. AND/OR PRESS RELIEF VALVES OR HI-TEMP LIMIT DEVICES @

1 SEWER CONNECTIONS @ to Exist. 5.00

SEWER CAP OR CESSPOOL FILL @

SEPTIC TANK, SEEPAGE PIT AND/OR DRAIN FIELD @

MISCELLANEOUS

1 Clarifier 1.00

I have carefully read and examined the above application and know the same to be true and correct. All provisions of Laws and Ordinances covering this type of construction will be complied with whether specified herein or not. No person shall be employed in violation of the Labor Code of the State of California.

PERMIT FEE	2.00
REINSPECTION FEE	
INVESTIGATION FEE	
TOTAL FEE	9.50

Prindle Inc. James E. Wood
SIGNATURE OF CONTRACTOR OR AUTHORIZED AGENT

FORM B-52
REV. 9/65

PERMANENT

INSPECTION RECORD

BASIC INSPECTIONS

ITEM	INSPECTOR	DATE
GROUND WORK		
ROUGH GAS & PL'B'G		
SEWER, ~~SEPTIC TANK~~	D.H.	5-19-67
SEEPAGE PIT, DRAINFIELD		
FINAL GAS		
FINAL PLUMBING	D.H.	6-21-67

PARTIAL OR MISC. INSPECTIONS

UNSUCCESSFUL TRIPS

JOB ADDRESS

5430 San Fernando Road

NUMBER STREET

APPLICATION FOR A

BUILDING PERMIT

BLDG. "B"

BUILDING SECTION, PUBLIC WORKS DIVISION

CITY OF GLENDALE, CALIFORNIA

X CONTRACTOR David Demske	STATE LIC. NO. 133287	
MAILING ADDRESS	TEL. NO.	
☑ ARCH. ☑ ENGR. John R. Anderson	STATE LIC. NO. SE 769	
MAILING ADDRESS 495 So. Arroyo Pkwy, Pasadena	TEL. NO. 681-8481	
OWNER Products Research Corp	TEL. NO. 681-8481	
MAILING ADDRESS 5426 San Fernando Road.		

DESCRIPTION OF WORK

NEW ☒ ADD'N ☐ ALTER. ☐ REPAIR ☐ DEMOLISH ☐

FLOOR AREA (SQ. FT.) 11,500	NO. OF STORIES 1	NO. OF DWELLING UNITS 0
PRESENT BLDG. USE N/A.	PROPOSED BLDG. USE Warehouse & Office	

DESCRIBE WORK TO BE DONE Construction of a new structures complex within existing

NOTE! PROVIDE PLOT PLAN ON BACK SIDE OF ORIGINAL COPY ONLY

EXTERIOR WALL MATERIAL Conc.	ROOF FRAMING MATERIAL Wood
PARTITIONING MATERIAL Conc. & Wood	ROOF COVERING MATERIAL Comp.
LOT WIDTH Irreg. LOT DEPTH	NO. OF EXISTING BLDGS. ON LOT 0

VALUATION NOTE: Include Labor, Mat., Wiring, Plumb., Heat, Etc. $ 280,000

INFORMATION PROVIDED BY BLDG. SECTION

LOT NO. 31 BLOCK NO. Portion of West 1/2 TRACT 3154

USE ZONE	FIRE ZONE	OCCU-PANCY	SEC. SH.
M-2	2	F2	20

REQ'D SET BACKS	FRONT	RIGHT SIDE	LEFT SIDE	REAR
	0	0	0	0

TYPE OF CONSTR. V-N SPECIAL CASE NO. GRADE Std. 25-7

Approval & Information by Others

CITY ENGINEER EASEMENT None

DIST. FACE OF CURB TO P.L. 16' 10' S.F. SEWER YES NO DRIVE OVER in place

PUBLIC SERVICE 1-16-67 PLANNING

WATER ON ELECTRIC DFO

P.C. FEE 77.75	PERM. PLAN APPROVED W/OUT PLAN ☐	CHECKED'S APPROVAL
PERMIT FEE		

I have carefully read and examined the above application and find the same to be true and correct. All provisions of the Laws and Ordinances governing building construction will be complied with whether specified herein or not. No person shall be employed in violation of the Labor Code of the State of California. I agree not to occupy or allow occupancy of any building authorized by this permit until final building inspection has been received.

Kent C. Dauf

SIGNATURE OF OWNER OR AUTHORIZED AGENT

FORM B-51 **PERMANENT**

CASH M.O. PLAN CHECK VALIDATION

CK. 15950 NOV 10 66 PC 77.75 R-

CASH M.O. 17848 JAN 16 67 PC 20.25

CK. CASH M.O. FORM CONSTITUTES A BUILDING PERMIT TO DO THE WORK PRESCRIBED HEREIN. NOTE: WORK PROPERLY VALIDATED IN THIS SPACE, THIS

17849 JAN 16 67 BP 196.00


INSPECTION RECORD

ITEM (SET BACKS: FRONT / R. SIDE / L. SIDE / REAR; FIELD CHECK)	INSPECTOR	DATE
Footing Pad Plan	Awk	2/14/67
TRENCHES: WIDTH ____ DEPTH ____		
1st. FLOOR JOIST		
FRAMING	Awk	5/17/67
FINAL	Awk	8/4/67

PARTIAL OR MISC. INSPECTIONS

Pile yn Bldg (B)	Awk	2/6/67
Slab	Awk	2/14/67
Panel Steel	Awk	2/24/67
Rib Caps	Awk	3/2/67
Panel Steel	Awk	3/9/67
Panel Steel	Awk	3/15/67
Panel Steel	Awk	3/17/67
Panel Steel	Awk	3/21/67
Column Steel	Awk	4/11/67
Roof Nailing	Awk	4/20/67
Partial Final	Awk	7/10/67

NOTE: LOCATE ALL STRUCTURES ON LOT, MAKE BOTTOM OF PAGE THE STREET FRONTAGE

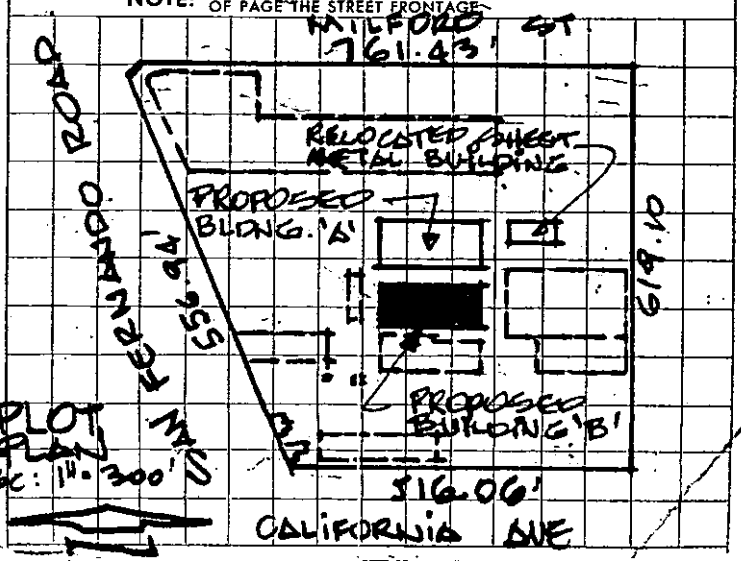

JOB ADDRESS

5430 5440 SAN FERNANDO ROAD

NUMBER STREET

APPLICATION FOR A

BUILDING PERMIT

C.O.I.

BUILDING SECTION, PUBLIC WORKS DIVISION
CITY OF GLENDALE, CALIFORNIA

CONTRACTOR DAVID RENNEKE	STATE LIC. NO. 133287
MAILING ADDRESS	TEL. NO.
☒ ARCH. ☒ ENGR. JOHN R. ANDERSON	STATE LIC. NO. SE 769
MAILING ADDRESS 645 SO. ARROYO PKWY. PASADENA.	TEL. NO. 681-8481
OWNER PRODUCTS RESEARCH.	TEL. NO.
MAILING ADDRESS 5426 SAN FERNANDO ROAD	

DESCRIPTION OF WORK

NEW ☒ ADD'N ☐ ALTER. ☐ REPAIR ☐ DEMOLISH ☐

FLOOR AREA (SQ. FT.) 3,200	NO. OF STORIES	NO. OF DWELLING UNITS
PRESENT BLDG. USE NONE	PROPOSED BLDG. USE WAREHOUSE.	

DESCRIBE WORK TO BE DONE ERECT 1 STORY

SHEET METAL BUILDING.

NOTE! PROVIDE PLOT PLAN ON BACK SIDE OF ORIGINAL COPY ONLY

EXTERIOR WALL MATERIAL SHEET METAL	ROOF FRAMING MATERIAL STEEL
PARTITIONING MATERIAL	ROOF COVERING MATERIAL
LOT WIDTH ____ LOT DEPTH ____	NO. OF EXISTING BLDGS. ON LOT 10

VALUATION NOTE: Include Labor, Mat., Wiring, Plumb., Heat, Etc. $ 10,000

INFORMATION PROVIDED BY BLDG. SECTION

PORTION WEST GLENDALE

LOT NO. ____ BLOCK NO. ____ TRACT ____

USE ZONE	FIRE ZONE	OCCUPANCY	SEC. SH.
M2	2	F2	20

REQ'D SET BACKS	FRONT	RIGHT SIDE	LEFT SIDE	REAR
	C	C	C	C

TYPE OF CONSTR. IV-1 SPECIAL CASE NO. ____ GRADE ____

Approval & Information by Others
CITY ENGINEER

EASEMENT

DIST. FACE OF CURB TO P.I. ____ FT. SEWER YES NO DRIVE OVER ____

PUBLIC SERVICE	PLANNING
WATER ____ ELECTRIC ____	
P.C. FEE 165 / PERMIT FEE 33 00	PERM. PLAN APPROVED ☑ W/OUT PLAN ☐ CHECKER'S APPROVAL

I have carefully read and examined the above application and find the same to be true and correct. All provisions of the Laws and Ordinances governing building construction will be complied with whether specified herein or not. No person shall be employed in violation of the Labor Code of the State of California. I agree not to occupy or allow occupancy of any building authorized by this permit until final building inspection has been received.

Ken C. Kamp

SIGNATURE OF OWNER OR AUTHORIZED AGENT

FORM B-51 **PERMANENT**

CK. CASH M.O. PLAN CHECK VALIDATION
17846 JAN 16 67 PC 16.50

CK. CASH M.O.
17847 JAN 16 67 BP 33.00


NOTE: WHEN PROPERLY VALIDATED IN THIS SPACE, THIS FORM CONSTITUTES A BUILDING PERMIT TO DO THE WORK PRESCRIBED HEREIN.

INSPECTION RECORD

ITEM	INSPECTOR	DATE
SET BACKS: FRONT [illegible] FIELD CHECK L. SIDE R. SIDE REAR		
TRENCHES: WIDTH [illegible] DEPTH	[illegible]	[illegible]
1st. FLOOR JOIST		
FRAMING		
FINAL	[illegible]	2/10/67

PARTIAL OR MISC. INSPECTIONS

NOTE: LOCATE ALL STRUCTURES ON LOT, MAKE BOTTOM OF PAGE THE STREET FRONTAGE

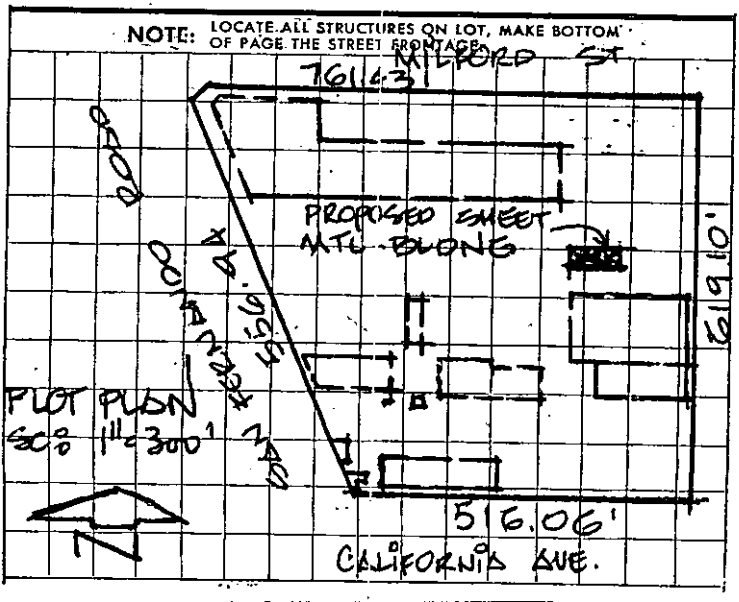

JOB ADDRESS

5440 SAN FERNANDO ROAD

NUMBER STREET

APPLICATION FOR A

BUILDING PERMIT

BUILDING SECTION, PUBLIC WORKS DIVISION
CITY OF GLENDALE, CALIFORNIA

CONTRACTOR DAVID DENNIKE	STATE LIC. NO. 133787
MAILING ADDRESS	TEL. NO.
☐ ARCH. ☒ ENGR. JOHN R. ANDERSON	STATE LIC. NO. RE 769
MAILING ADDRESS 495 SO. ARROYO PKWY. PASADENA	TEL. NO. GR 84481
OWNER PRODUCTS RESEARCH	TEL. NO.
MAILING ADDRESS 5426 SAN FERNANDO ROAD.	

DESCRIPTION OF WORK

NEW ☐ ADD'N ☐ ALTER. ☐ REPAIR ☐ DEMOLISH ☒

FLOOR AREA (SQ. FT.)	NO. OF STORIES	NO. OF DWELLING UNITS
3,200	1	0

PRESENT BLDG. USE	PROPOSED BLDG. USE
WAREHOUSE	—

DESCRIBE WORK TO BE DONE DEMOLISH EXIST. SHEET METAL BLDNG.

NOTE! PROVIDE PLOT PLAN ON BACK SIDE OF ORIGINAL COPY ONLY

EXTERIOR WALL MATERIAL	ROOF FRAMING MATERIAL
SHEET METAL	STEEL
PARTITIONING MATERIAL	ROOF COVERING MATERIAL

LOT WIDTH	LOT DEPTH	NO. OF EXISTING BLDGS. ON LOT

VALUATION NOTE: Include Labor, Mat., Wiring, Plumb., Heat, Etc. $2,000

INFORMATION PROVIDED BY BLDG. SECTION

PORTION WEST GLENDALE

LOT NO. BLOCK NO. TRACT

USE ZONE	FIRE ZONE	OCCU-PANCY	SEC. SH.
M2	2	F2	20

REQ'D SET BACKS	FRONT	RIGHT SIDE	LEFT SIDE	REAR
		EXIST	FINA	

TYPE OF CONSTR.	SPECIAL CASE NO.	GRADE
IV-A		

Approval & Information by Others

CITY ENGINEER — EASEMENT

DIST. FACE OF CURB TO P.L. ____ FT. — SEWER — DRIVE YES NO OVER

PUBLIC SERVICE	PLANNING
WATER ____ ELECTRIC ____	

P.C. FEE / PERMIT FEE	PERM. PLAN APPROVED W/OUT PLAN ☐	CHECKER'S APPROVAL
	☒	

I have carefully read and examined the above application and find the same to be true and correct. All provisions of the Laws and Ordinances governing building construction will be complied with whether specified herein or not. No person shall be employed in violation of the Labor Code of the State of California. I agree not to occupy or allow occupancy of any building authorized by this permit until final building inspection has been received.

Karl C. Stamp

SIGNATURE OF OWNER OR AUTHORIZED AGENT

FORM B-51 **PERMANENT**

CK. CASH M.O. PLAN CHECK VALIDATION

CK. CASH M.O. NOTE: WHEN PROPERLY VALIDATED IN THIS SPACE, THIS FORM CONSTITUTES A BUILDING PERMIT TO DO THE WORK PRESCRIBED HEREIN.


17845 JAN 16 67 AL 9.00

INSPECTION RECORD

ITEM SET BACKS: FRONT | R. SIDE | FIELD CHECK: L. SIDE | REAR	INSPECTOR	DATE
TRENCHES: WIDTH____ DEPTH____		
1st. FLOOR JOIST		
FRAMING		
FINAL	Cwk	1/20/67

PARTIAL OR MISC. INSPECTIONS

NOTE: LOCATE ALL STRUCTURES ON LOT, MAKE BOTTOM OF PAGE THE STREET FRONTAGE.

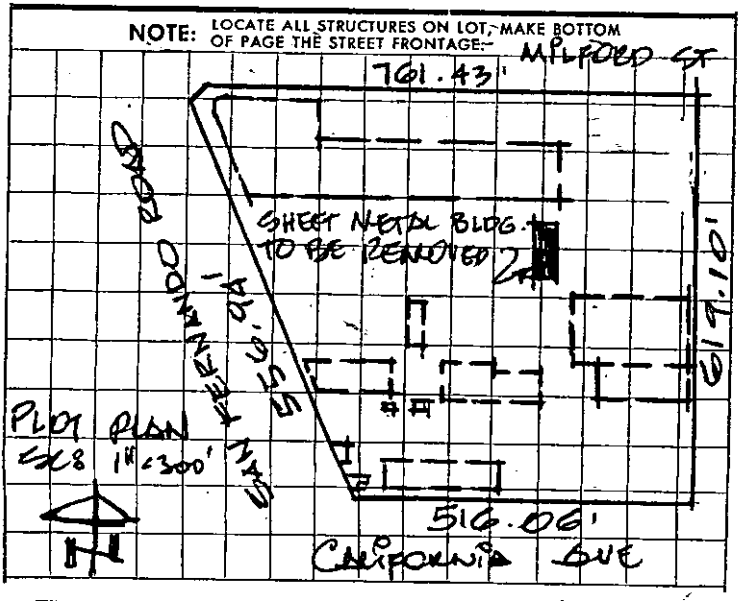

5440 ~~5426~~ JOB ADDRESS C.O.L. SAN FERNANDO RD

NUMBER STREET

APPLICATION FOR A BLDG. "A"

BUILDING PERMIT

BUILDING SECTION, PUBLIC WORKS DIVISION
CITY OF GLENDALE, CALIFORNIA

X CONTRACTOR DAVID DEMSKE	STATE LIC. NO. 133287
MAILING ADDRESS	TEL. NO.
☒ ARCH. ☐ ENGR. JOHN R. ANDERSON	STATE LIC. NO. 7629
MAILING ADDRESS 495 So. ARROYO PKY.	TEL. NO. 681-8481
OWNER PRODUCTS RESEARCH	TEL. NO.
MAILING ADDRESS 5726 SAN FERNANDO RD.	

DESCRIPTION OF WORK

NEW ☒ ADD'N ☐ ALTER. ☐ REPAIR ☐ DEMOLISH ☐

FLOOR AREA (SQ. FT.) 2200	NO. OF STORIES 1	NO. OF DWELLING UNITS 0

PRESENT BLDG. USE VACANT
PROPOSED BLDG. USE [redacted] CHEMICAL MANUFACTURING

DESCRIBE WORK TO BE DONE

NOTE! PROVIDE PLOT PLAN ON BACK SIDE OF ORIGINAL COPY ONLY

EXTERIOR WALL MATERIAL Conc	ROOF FRAMING MATERIAL WOOD
PARTITIONING MATERIAL Conc. & WOOD	ROOF COVERING MATERIAL COMP 3
LOT WIDTH ____ LOT DEPTH ____	NO. OF EXISTING BLDGS. ON LOT 10

VALUATION NOTE: Include Labor, Mat., Wiring, Plumb., Heat, Etc. $~~83,000~~ 82,000

INFORMATION PROVIDED BY BLDG. SECTION

LOT NO. ~~3~~ 1 Portion West ½ BLOCK NO. ____ TRACT 3768

USE ZONE M-2	FIRE ZONE 2	OCCUPANCY F2 & F2	SEC. SH. 20	
REQ'D SET BACKS	FRONT 0	RIGHT SIDE 0	LEFT SIDE 0	REAR 0

TYPE OF CONSTR. III-N SPECIAL CASE NO. ____ GRADE ____

Approval & Information by Others
CITY ENGINEER EASEMENT
DIST. FACE OF SEWER DRIVE
CURB TO P.L. ____ FT. YES NO OVER ____

PUBLIC SERVICE 1-16-67 PLANNING
WATER PW ELECTRIC DWP

P.C. FEE 77.75
PERMIT FEE
PERM. PLAN APPROVED W/OUT PLAN ☐
CHECKER'S APPROVAL

I have carefully read and examined the above application and find the same to be true and correct. All provisions of the Laws and Ordinances governing building construction will be complied with whether specified herein or not. No person shall be employed in violation of the Labor Code of the State of California. I agree not to occupy or allow occupancy of any building authorized by this permit until final building inspection has been received.

SIGNATURE OF OWNER OR AUTHORIZED AGENT

FORM B-51 **PERMANENT**

CK. CASH M.O. PLAN CHECK VALIDATION
15949 NOV 10 66 PC 77.75 - 18.00 -
17850 JAN 16 67 PC - 59.75

CK. CASH M.O.
17851 JAN 16 67 BP 19150 -
NOTE: WHEN PROPERLY VALIDATED IN THIS SPACE, THIS FORM CONSTITUTES A BUILDING PERMIT TO DO THE WORK PRESCRIBED HEREIN.


INSPECTION RECORD

ITEM SET BACKS: FRONT | R. SIDE | L. SIDE | REAR FIELD CHECK	INSPECTOR	DATE
Piles Pre Bored FRACTURES: WIDTH DEPTH	AWK	2/10/67
1st. FLOOR JOIST		
FRAMING	AWK	5/17/67
FINAL	AWK	8/4/67

PARTIAL OR MISC. INSPECTIONS

Continuous Inspection on Friction Piles and Field Welding		
Pad Slab	AWK	2/10/67
7-Panels W. Sanitation	RJ	2-20-67
Complete Panels	AWK	2/24/67
Partial-Column Steel	AWK	4/4/67
Roof Nailing	AWK	5/2/67
Partial Frame	AWK	5/16/67
Partial Final	AWK	7/10/67

NOTE: LOCATE ALL STRUCTURES ON LOT, MAKE BOTTOM OF PAGE THE STREET FRONTAGE

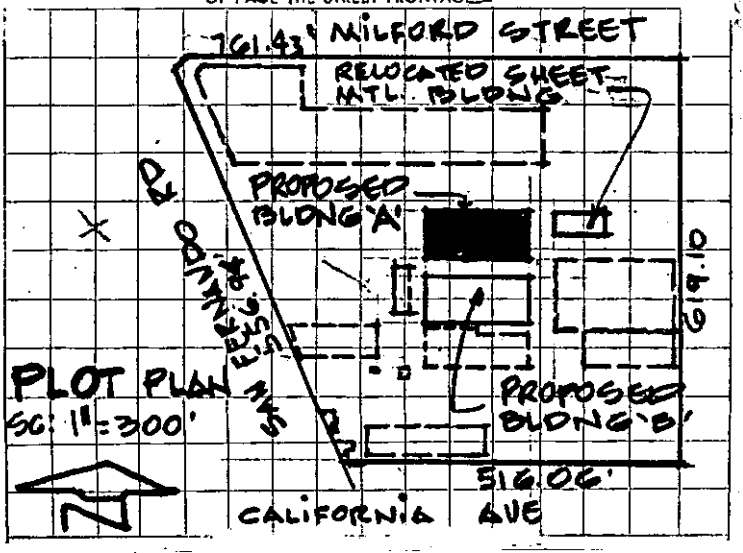

a-20

OWNER N. W. PETERS ADDRESS 5430 SAN FERNANDO RD.

PURPOSE OF BUILDING BILL BOARD SPECIAL PERMIT No. 3992 FIRE DISTRICT NO.


BUILDING	PLUMBING	PLASTERING	WIRING
Date 3-29-38	Date	Date	Date 4-5-38 Out
No. 11307	No.	No.	No. 23205 Sw.
Amt. $400.00	Amt.	Yds. Int.	Fix
		Yds. Ext.	Mot
Con. GILLETT ADV. CO.	Con.	Con.	Fur
			Con. H. L. MAGEE

	Insp'd	Insp.		Insp'd	Insp.		Insp'd	Insp.		Insp'd	Insp.
Foundation			Rough			Ext. Lath			Rough	4-6	C.H.
1st Floor			Gas			In. Lath			Finish	4-6	
2 & 3 Floor			Sewer			Ext. Plaster			Fixtures		
Chimney			Cesspool			In. Plaster			Motor		
			Furnace			Garage			Furnace		
			Finish								

SEWER	CESSPOOL	FURNACE	WIRING
Date	Date	Date	Date Out
No.	No.	No.	No. Sw.
Amt.	Amt.	Amt.	Fix
Con.	Con.	Con.	Mot
			Fur

RECEIVED
APR 7 1938
By

8454 SAN FERNANDO RD. (see 800 MILFORD)

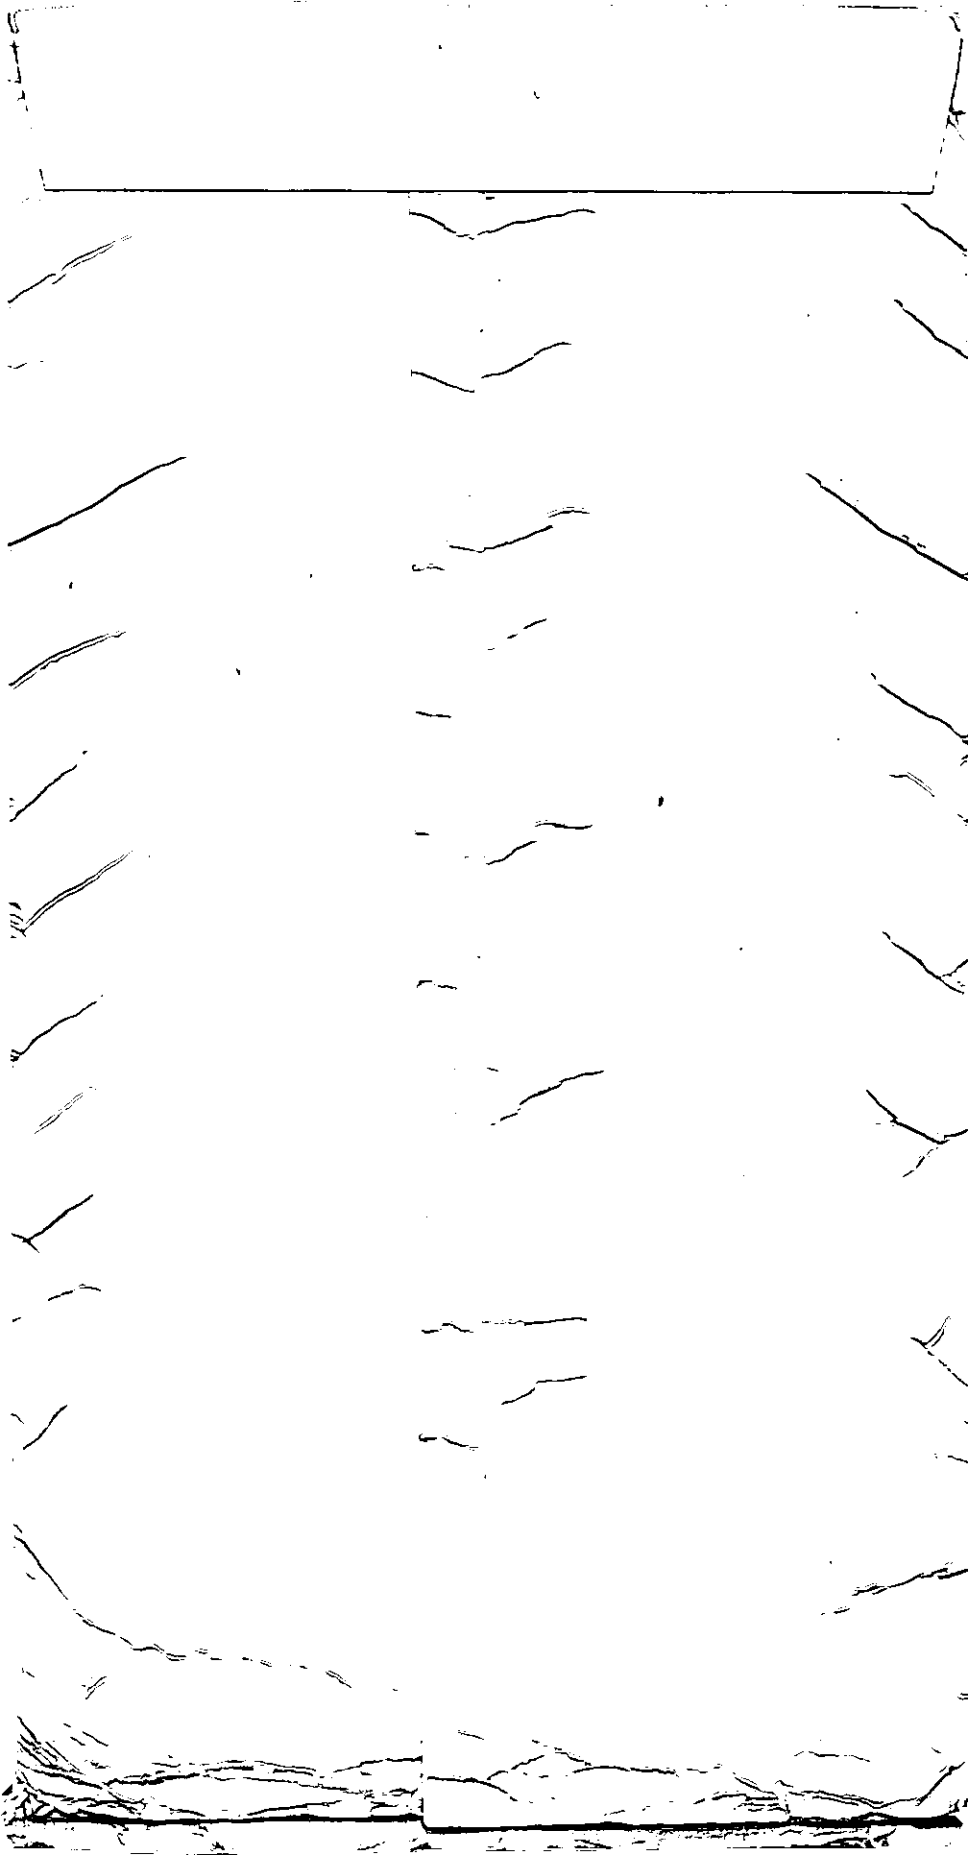

5454 San Fernando, #A

Issued 2/16/00

APPLICATION FOR CERTIFICATE OF USE AND OCCUPANCY

Certificate No. BUO-19990111

City of Glendale
Permit Services Center

Accepted by: JL

Receipt No. 0015

MSB Room 101 633 E. Broadway at Glendale Avenue (818) 548-3200

Please read instructions on the back before completing this form.
Please type or print legibly in ink. Complete all numbered boxes.

1 Street Address of New Business: 5454 San Fernando Rd. #A, Glendale, CA 91203	Unit Number	Date: 5/21/99
Name of Business: PRC-DeSoto International, Inc.		Business Phone: 818-240-2060
Name of Applicant (Owner of Business or Corp. Officer): Theodore M. Clark	Title: President	Emergency Phone: 818-242-8148
Mailing Address of Applicant: P. O. Box 1800, Glendale, CA	Zip Code: 91209-1800	
Owner of Building: 5430 Glendale Investors	Mailing Address of Owner: 15260 Ventura Blvd., Sherman Oaks	Phone: (818) 789-5600

2 Proposed Building Use	3 Previous Building Use	4 Floor Area Devoted To Such Use (Sq. Ft.)
Offices (399)	Offices (399)	27,500

5 Please describe all ~~of the~~ business activity which you intend to conduct ~~on~~ this property (please attach additional sheet if necessary).
Offices to support manufacturing operations.

6 Number of off-street parking spaces	7 Maximum number of EMPLOYEES expected to be on the premises at any given time	8 Maximum number of OTHER PERSONS expected to be on the premises at any given time
294	300	8

9 Will seating be provided on the premises for patrons? [XX] No [ ] Yes
If yes, number of seats to be provided _____ (Please attach a seating plan, complete with location and width of exitways and aisles.)

10 Any outside storage [XX] No [ ] Yes

11 Proposed Occupancy Date _____
Earliest date when access for inspection will be available _____

12 Estimated cost of any proposed modification: None

13 Will hazardous materials be used, stored, handled or generated on the premises? [XX] No [ ] Yes
If yes, please complete a hazardous materials disclosure permit application and return it with this application.

14 If any of the following specific equipment or material is required for the proposed use, please indicate size, type or quantity:
acids _____ chemical solvents _____ clarifier _____ equipment requiring cooling water _____
explosives _____ flammables _____ grease trap _____ parts washer _____ spray booth _____
spray painting _____ miscellaneous _____

15 I declare under penalty of perjury that the foregoing is true and ~~correct. Executed on~~ _____ at _____ California.
Driver's License No. [redacted]
Signature of Applicant _____

INFORMATION TO BE PROVIDED BY THE BUILDING SECTION

Where applicable, has the applicant been informed of the requirements of the Redevelopment Agency? [X] No [ ] Yes
Does this use require a permit from the City Manager? [X] No [ ] Yes

checker AN fee 140.00 s.s 20 lot P.U. 30 block _____ tract West Glendale
use zone M2 fire zone 2 present occupancy B2/H2/H3 proposed occupancy B/H2/H3

INVESTIGATOR'S REPORT: subject to P.I.

Building Inspection ok
Zoning ok
Indus. Waste ok
Fire ok
Hazardous Materials _____

5454 San Fernando Rd

Certificate of Use and Occupancy

February 16, 2000 For Existing Legal Structure or Building **BUO-19990111**

Named Applicant: **Theordore M. Clark, President** .

Named Business: **PRC -DeSoto International, Inc**

Street Address: **5454 San Fernando Rd., #A, Glendale, CA 91203**

Use: **OFFICES** Occupancy Classification: **B2/H2/H3**

Square Feet: **27,500** Parking Spaces: **294** Zoning: **M2**

This certifies that so far as ascertained by or made known to the below named parties, the building identified above is a legally existing building and has been determined that the change of use or occupancy or both to the named use and occupancy and owner or tenant will not result in any increased hazard to life or limb, health, property or public welfare and such use and occupancy complies with the various ordinances of the city regulating building construction and use.

Stuart D. Tom, P.E.
Building Official

Edith Fuentes
Zoning Administrator

(Section 109.5 Volume I of the Glendale Building and Safety Code requires that this certificate be posted in a conspicuous place on the premises and shall not be removed except by the Permit Services Administrator.)

WESTERN MANUFACTURING DIVISION
5454 SAN FERNANDO ROAD · GLENDALE, CALIFORNIA 91203
TELEX 67-7067 [213] 240-2060
EASTERN SALES & MANUFACTURING
410 JERSEY AVE., GLOUCESTER CITY, N. J. 08030
TELEX 83-4445 [609] 456-5700
RESEARCH LABORATORIES
2820 EMPIRE AVENUE · BURBANK, CALIFORNIA 91504

CABLE ADDRESS "PRORECO"

PRODUCTS RESEARCH & CHEMICAL CORPORATION
PRC COATINGS AND SEALANTS DIVISION
2919 EMPIRE AVENUE • BURBANK, CALIFORNIA 91504 • AREA CODE 213 849-3992

May 29, 1973

Mr. Fred S. Solomon
Superintendent of Buildings
City of Glendale
633 East Broadway
Glendale, California 91205

Dear Mr. Solomon:

Your Letter of April 16 Concerning Discharge of Hexavalent Chromium to the Public Street at 5454 San Fernando Road, Glendale

Corrections have been made to prevent any reoccurrence as follows:

1. The bermed cleaning area has been made water tight.
2. The metylene chloride storage tank has been diked.
3. Spent cleaning solutions are returned to the supplier for reprocessing and reuse.
4. A portable tank and pump are available for emptying the bermed and diked areas in the event of a spill.
5. Employees have been informed of the absolute necessity of preventing any chemical discharge to the street gutters.

We hope this meets with your approval and if there are any questions, please contact the writer.

Very truly yours,

PRODUCTS RESEARCH & CHEMICAL CORPORATION

G. Carson

G. Carson
Plant Engineer

/sl

"PRC" "PRC RUBBER CALK" "PERMAPOL" "KLING-FELT" "CHROME-LOCK"
TRADENAMES OF PRODUCTS RESEARCH & CHEMICAL CORPORATION REGISTERED WITH U.S. PATENT OFFICE

Recommendations for the use of our products are based on tests we believe to be reliable. Manufacturer and seller are not responsible for results where the product is used under conditions beyond our control. Under no circumstances will Products Research & Chemical Corporation be liable for consequential damages or damages to anyone in excess of the purchase price of the product.

S454 Mr. Edmonds

5430 San Fernando #F

APPLICATION FOR CERTIFICATE OF USE AND OCCUPANCY

Certificate No. BUO-19990110

City of Glendale
Permit Services Center

Accepted by: SD

Receipt No. 0013

MSB Room 101 633 E. Broadway at Glendale Avenue (818) 548-3200

Please read instructions on the back before completing this form.
Please type or print legibly in ink. Complete all numbered boxes.

1 Street Address of New Business: 5430 San Fernando Rd. #F, Glendale, CA 91203	Unit Number	Date: 5/21/99
Name of Business: PRC-DeSoto International, Inc.		Business Phone: 818-240-2060
Name of Applicant (Owner of Business or Corp. Officer): Theodore M. Clark	Title: President	Emergency Phone: 818-242-8148
Mailing Address of Applicant: P. O. Box 1800, Glendale, CA	Zip Code: 91209-1800	
Owner of Building: 5430 Glendale Investors	Mailing Address of Owner: 15260 Ventura Blvd., Sherman Oaks	Phone: (818) 789-5600

2 Proposed Building Use: Manufacturing (39)

3 Previous Building Use: Manufacturing (39)

4 Floor Area Devoted To Such Use (Sq. Ft.): 12,400

5 Please describe all of the business activity which you intend to conduct on this property (please attach additional sheet if necessary).
Shipping and receiving warehousing to support manufacturing operations.

6 Number of off-street parking spaces: 294

7 Maximum number of EMPLOYEES expected to be on the premises at any given time: 300

8 Maximum number of OTHER PERSONS expected to be on the premises at any given time: 8

9 Will seating be provided on the premises for patrons? [XX] No [ ] Yes
If yes, number of seats to be provided _____ (Please attach a seating plan, complete with location and width of exitways and aisles.)

10 Any outside storage [XX] No [ ] Yes

11 Proposed Occupancy Date _____
Earliest date when access for inspection will be available _____

12 Estimated cost of any proposed modification: None

13 Will hazardous materials be used, stored, handled or generated on the premises? [ ] No [XX] Yes
If yes, please complete a hazardous materials disclosure permit application and return it with this application.

14 If any of the following specific equipment or material is required for the proposed use, please indicate size, type or quantity:
acids _____ chemical solvents XX clarifier _____ equipment requiring cooling water _____
explosives _____ flammables XX grease trap _____ parts washer _____ spray booth _____
spray painting _____ miscellaneous _____

15 I declare under penalty of perjury that the foregoing is true and correct. Executed on _____ at _____ California.
Driver's License No. [redacted]
Signature of Applicant _____

INFORMATION TO BE PROVIDED BY THE BUILDING SECTION

Where applicable, has the applicant been informed of the requirements of the Redevelopment Agency? [✓] No [ ] Yes

Does this use require a permit from the City Manager? [✓] No [ ] Yes

checker AN fee 140 s.s 20 lot Pors 31 block _____ tract West Glendale

use zone M2 fire zone 2 present occupancy B2/H2/H3 proposed occupancy S1/H2/H3

INVESTIGATOR'S REPORT: subject to P.I.

Building Inspection ok
Zoning ok
Ingds. Waste ok
Fire ok
Hazardous Materials _____

5454 San Fernando #F

Certificate of Use and Occupancy

February 16, 2000 For Existing Legal Structure or Building **BUO-19990110**

Named Applicant: **Theordore M. Clark, President**

Named Business: **PRC-DeSoto International, Inc**

Street Address: **5454 San Fernando Rd., #F, Glendale, CA 91203**

Use: **MANUFACTURING** Occupancy Classification: **B2/H2/H3**

Square Feet: **12,400** Parking Spaces: **294** Zoning: **M2**

This certifies that so far as ascertained by or made known to the below named parties, the building identified above is a legally existing building and has been determined that the change of use or occupancy or both to the named use and occupancy and owner or tenant will not result in any increased hazard to life or limb, health, property or public welfare and such use and occupancy complies with the various ordinances of the city regulating building construction and use.

Stuart D. Tom, P.E.
Building Official

Edith Fuentes
Zoning Administrator

(Section 109.5 Volume I of the Glendale Building and Safety Code requires that this certificate be posted in a conspicuous place on the premises and shall not be removed except by the Permit Services Administrator.)

APPLICATION FOR CERTIFICATE OF USE AND OCCUPANCY

1999-0112

Certificate No. B00-1999-0112

City of Glendale
Permit Services Center

Accepted by: GJ

Receipt No. 0016

MSB Room 101 633 E. Broadway at Glendale Avenue (818) 548-3200

Please read instructions on the back before completing this form.
Please type or print legibly in ink. Complete all numbered boxes.

1 Street Address of New Business: 5454 San Fernando Rd. #B, Glendale, CA 91203	Unit Number	Date: 5/21/99
Name of Business: PRC-DeSoto International, Inc.		Business Phone: 818-240-2060
Name of Applicant (Owner of Business or Corp. Officer): Theodore M. Clark	Title: President	Emergency Phone: 818-242-8148
Mailing Address of Applicant: P. O. Box 1800, Glendale, CA	Zip Code: 91209-1800	
Owner of Building: 5430 Glendale Investors	Mailing Address of Owner: 15260 Ventura Blvd., Sherman Oaks	Phone: (818) 789-5600

2 Proposed Building Use: Manufacturing 399	3 Previous Building Use: Manufacturing 399	4 Floor Area Devoted To Such Use (Sq. Ft.): 46,600

5 Please describe all of the business activity which you intend to conduct on this property (please attach additional sheet if necessary).
Manufacturing and packaging of plastic products.

6 Number of off-street parking spaces: 294	7 Maximum number of EMPLOYEES expected to be on the premises at any given time: 300	8 Maximum number of OTHER PERSONS expected to be on the premises at any given time: 8

9 Will seating be provided on the premises for patrons? [XX] No [ ] Yes
If yes, number of seats to be provided _____ (Please attach a seating plan, complete with location and width of exitways and aisles.)

10 Any outside storage [ ] No [XX] Yes	11 Proposed Occupancy Date _____ Earliest date when access for inspection will be available _____
12 Estimated cost of any proposed modification: None	13 Will hazardous materials be used, stored, handled or generated on the premises? [XX] No [ ] Yes If yes, please complete a hazardous materials disclosure permit application and return it with this application.

14 If any of the following specific equipment or material is required for the proposed use, please indicate size, type or quantity:
acids _____ chemical solvents _____ clarifier _____ equipment requiring cooling water _____
explosives _____ flammables _____ grease trap _____ parts washer _____ spray booth _____
spray painting _____ miscellaneous _____

15 I declare under penalty of perjury that the foregoing is true and correct. Executed on _____ at _____ California.
Driver's License No. [redacted]
Signature of Applicant _____

INFORMATION TO BE PROVIDED BY THE BUILDING SECTION

Where applicable, has the applicant been informed of the requirements of the Redevelopment Agency? [X] No [ ] Yes
Does this use require a permit from the City Manager? [X] No [ ] Yes

checker AN fee 140.00 s.s 20 lot Prop 3 block _____ tract West Glendale
use zone M2 fire zone 2 present occupancy H3 proposed occupancy H3

INVESTIGATOR'S REPORT: Subject to P.I.

Building Inspection ok
Zoning ok
Indus. Waste ok
Fire ok
Hazardous Materials _____

PWPSC-83 (Rev. 10/95)

Printed on Recycled Paper

5454 San Fernando #B

Certificate of Use and Occupancy

February 16, 2000 For Existing Legal Structure or Building **BUO-19990112**

Named Applicant: **Theordore M. Clark, President**

Named Business: **PRC -DeSoto International, Inc**

Street Address: **5454 San Fernando Rd., #B, Glendale, CA 91203**

Use: **MANUFACTURING** Occupancy Classification: **H3**

Square Feet: **46,600** Parking Spaces: **294** Zoning: **M2**

This certifies that so far as ascertained by or made known to the below named parties, the building identified above is a legally existing building and has been determined that the change of use or occupancy or both to the named use and occupancy and owner or tenant will not result in any increased hazard to life or limb, health, property or public welfare and such use and occupancy complies with the various ordinances of the city regulating building construction and use.

Stuart D. Tom, P.E.
Building Official

Edith Fuentes
Zoning Administrator

(Section 109.5 Volume I of the Glendale Building and Safety Code requires that this certificate be posted in a conspicuous place on the premises and shall not be removed except by the Permit Services Administrator.)

5430 San Fernando, #E

APPLICATION FOR CERTIFICATE OF USE AND OCCUPANCY

Certificate No. BJO-19990109

City of Glendale
Permit Services Center

Accepted by: JD

Receipt No. 0012

MSB Room 101 633 E. Broadway at Glendale Avenue (818) 548-3200

Please read instructions on the back before completing this form.
Please type or print legibly in ink. Complete all numbered boxes.

1 Street Address of New Business: 5430 San Fernando Rd. #E, Glendale, CA 91203	Unit Number	Date: 5/21/99
Name of Business: PRC-DeSoto International, Inc.		Business Phone: 818-240-2060
Name of Applicant (Owner of Business or Corp. Officer): Theodore M. Clark	Title: President	Emergency Phone: 818-242-8148
Mailing Address of Applicant: P. O. Box 1800, Glendale, CA	Zip Code: 91209-1800	
Owner of Building: 5430 Glendale Investors	Mailing Address of Owner: 15260 Ventura Blvd., Sherman Oaks	Phone: (818) 789-5600

2 Proposed Building Use	3 Previous Building Use	4 Floor Area Devoted To Such Use (Sq. Ft.)
Offices (399)	Offices (399)	5,200

5 Please describe all of the business activity which you intend to conduct on this property (please attach additional sheet if necessary).
Ancillary support offices for adjacent manufacturing operations.

6 Number of off-street parking spaces	7 Maximum number of EMPLOYEES expected to be on the premises at any given time	8 Maximum number of OTHER PERSONS expected to be on the premises at any given time
294	300	8

9 Will seating be provided on the premises for patrons? [XX] No [ ] Yes
If yes, number of seats to be provided _____ (Please attach a seating plan, complete with location and width of exitways and aisles.)

10 Any outside storage [XX] No [ ] Yes

11 Proposed Occupancy Date _____
Earliest date when access for inspection will be available _____

12 Estimated cost of any proposed modification: None

13 Will hazardous materials be used, stored, handled or generated on the premises? [ ] No [XX] Yes
If yes, please complete a hazardous materials disclosure permit application and return it with this application.

14 If any of the following specific equipment or material is required for the proposed use, please indicate size, type or quantity:
acids _____ chemical solvents XX clarifier _____ equipment requiring cooling water _____
explosives _____ flammables _____ grease trap _____ parts washer _____ spray booth _____
spray painting _____ miscellaneous _____

15 I declare under penalty of perjury that the foregoing is true and correct. Executed on _____ at _____ California.
Driver's License No. [redacted]
Signature of Applicant _____

INFORMATION TO BE PROVIDED BY THE BUILDING SECTION

Where applicable, has the applicant been informed of the requirements of the Redevelopment Agency? [✓] No [ ] Yes
Does this use require a permit from the City Manager? [✓] No [ ] Yes

checker AN fee 140.00 s.s 20 lot Por 3 block _____ tract West Glendale
use zone M-2 fire zone 2 present occupancy B2/H2/H3 proposed occupancy B/H2/H3

INVESTIGATOR'S REPORT: subject to P.I.

Building Inspection ok
Zoning ok
Indus. Waste ok
Fire ok
Hazardous Materials _____

PWPSC-83 (Rev. 10/95) Printed on Recycled Paper

Issued 2/16/00

5454 San Fernando #E

Certificate of Use and Occupancy

February 16, 2000 For Existing Legal Structure or Building **BUO-19990109**

Named Applicant: **Theordore M. Clark, President**

Named Business: **PRC-DeSoto International, Inc**

Street Address: **5454 San Fernando Rd., #E, Glendale, CA 91203**

Use: **OFFICE** Occupancy Classification: **B2/H2/H3**

Square Feet: **5,200** Parking Spaces: **294** Zoning: **M2**

This certifies that so far as ascertained by or made known to the below named parties, the building identified above is a legally existing building and has been determined that the change of use or occupancy or both to the named use and occupancy and owner or tenant will not result in any increased hazard to life or limb, health, property or public welfare and such use and occupancy complies with the various ordinances of the city regulating building construction and use.

Stuart D. Tom, P.E.
Building Official

Edith Fuentes
Zoning Administrator

(Section 109.5 Volume I of the Glendale Building and Safety Code requires that this certificate be posted in a conspicuous place on the premises and shall not be removed except by the Permit Services Administrator.)

WESTERN MANUFACTURING DIVISION
5426 SAN FERNANDO ROAD • GLENDALE 3, CALIFORNIA
EASTERN SALES & MANUFACTURING DIVISION:
410 JERSEY AVE., GLOUCESTER CITY, N. J.
TWX 710-898-2850

CABLE ADDRESS "PRORECO"

PRODUCTS RESEARCH & CHEMICAL CORPORATION

CORPORATE OFFICES • RESEARCH LABORATORIES

2919 EMPIRE AVENUE • BURBANK, CALIFORNIA 91504 • AREA CODE 213 849-3992 • TWX 910-498-2246

December 9, 1969

Department of Building and Safety
City of Glendale
Glendale, California

Gentlemen:

We hereby apply for permit for metal canopy to be installed at the south entrance of building located at 5454 San Fernando Road, Glendale.

We are aware of the restriction requiring a 60' set-back from this canopy.

Yours truly,

I. P. Seegman
Sr. Executive Vice President

IPS/et

CARL LINDERMAN.
240- 0006
SUPT. FOR PRODUCTS RESEARCH.

NO FINAL APPROVAL UNTIL CANOPY IS PROVIDED WITH AN AUTOMATIC SPRINKLER SYSTEM R. DH. 12-10-69.

5454 San Fernando

City of GLENDALE CALIFORNIA

PLANNING DIVISION
GERALD J. JAMRISKA, A.I.P.
PLANNING DIRECTOR
MARLENE T. ROTH, A.I.P.
PRINCIPAL PLANNER
JOHN W. McKENNA
ZONING ADMINISTRATOR

633 EAST BROADWAY
GLENDALE, CALIFORNIA 91205
TELEPHONE (213) 956-2144
(213) 956-2115

September 9, 1976

Products Research & Chemical Corp.
5454 San Fernando Rd.
Glendale, California 91203

Re: Case No. 6143-U

Gentlemen:

Pursuant to the provisions of Article IX, Appendix, Glendale Municipal Code, the Zoning Administrator on September 1, 1976, conducted and closed a hearing, taking under submission the application for Zone Variance to manufacture polymeric raw materials in the M2 Industrial Zone at 5454 San Fernando Road, being Portion of West Glendale and Portion of Lot 31, Tract No. 3784, which is in the M2 Zone and No. 2 Fire Zone.

After considering the evidence presented with respect to this application, under the provisions of Section 900, Appendix, the Zoning Administrator has made the following findings:

I. The strict application of the provisions of the ordinance would result in practical difficulties or unnecessary hardship inconsistent with the general purposes and intent of the ordinance in that it would cause abandonment of a use which has been established for ten years pursuant to a variance renewed twice in the past. The area used in polymeric production is essential to the efficient operation of the plant, but uses only a very minor fraction of the total land area. The ordinance intends reasonable flexibility to allow an operation in a zone which chiefly falls into the Code allowed uses.

II. There are exceptional circumstances or conditions applicable to the property involved or to the intended use or development of the property that do not apply generally to other property in the same zone or neighborhood in

that the proposed site is one of the largest in the neighborhood, and the area occupied for the polymeric production is in the center of this area, totally buffered with uses permitted in the M2 Zone.

III. The granting of the variance will not be materially detrimental to the public welfare or injurious to the property or improvements in such zone or neighborhood in which the property is located because the use will not be expanded beyond its present size, the use has not proven detrimental in the past, the Environmental and Planning Board has recommended that the use would not be detrimental to the surrounding area, and because the use will continue to be surrounded by uses conforming to the Code.

IV. The granting of the variance will not be contrary to the objectives of the ordinance in that the surrounding neighborhood will be protected, which is the intent of the Code, and because of the unique situation further or more extensive variance or zone change requests will not be engendered by the favorable consideration of this variance.

It is, therefore, the determination of the Zoning Administrator on September 9, 1976, that this application for variance be granted subject to compliance with the following conditions:

1. That all noise and odors be suppressed from being transmitted into the adjacent residential areas. Noise shall be suppressed to the extent prescribed by Article II, Chapter 11, Glendale Municipal Code.

2. All requirements of the Bureau of Fire Prevention shall be maintained in satisfactory compliance.

3. That the polymeric raw material manufacturing facility shall remain essential where located on the site as shown on the site plan submitted in conjunction with the application. Variance granted herein shall terminate if the site or property is divided for sale, lease or rental to other firms such that the above spatial relationship no longer exists.

4. That variance granted herein shall be granted for a period of seven years, until September 1, 1983, at which time renewal may be considered.

Under the provisions of Article X, Appendix, the determination of the Zoning Administrator does not become effective for a

fifteen-day period. This period of time, until September 24, 1976, is allowed for any person aggrieved by this determination to file a written appeal in triplicate on forms which shall be provided upon request to the Board of Zoning Adjustments.

The rights and privileges granted by this variance will expire one year from the date of this grant unless promptly commenced and used in full compliance with the law and all conditions of approval.

Very truly yours,

Gerald J. Jamriska, A.I.P.
Planning Director

John W. McKenna
Zoning Administrator

JWMK:lt
cc: City Clerk; Building Section; City Engineer; Tax Assessor; Fire Chief; City Manager; Public Service; William Howden

5454 S. F.

Building

City of GLENDALE CALIFORNIA

PLANNING DIVISION

633 EAST BROADWAY
GLENDALE, CALIFORNIA 91205
TELEPHONE (213) 956-2115
(213) 956-2140
(213) 956-2144

December 4, 1979

Products Research & Chemical Corp.
5454 San Fernando Road
Glendale, California 91203

Re: Case No. 6886-U
5454 San Fernando Road

Gentlemen:

Pursuant to the provisions of Article IX, Appendix, Glendale Municipal Code, the Zoning Administrator on November 14, 1979, conducted and closed a public hearing on your application for Use Variance to continue the manufacture of polymeric raw materials in the M2 Industrial Zone at 5454 San Fernando Road, being a Portion of Lot 31, Tract No. 3784.

After considering the evidence presented with respect to this application, under the provisions of Section 900, Appendix, the Zoning Administrator has made the following findings:

I. The strict application of the provisions of the ordinance would result in practical difficulties or unnecessary hardship inconsistent with the general purposes and intent of the ordinance in that it would create an uncertainty that could lead to relocation of the business. The Code intends to promote stability among uses of property, promoting investment in plants and improvements.

II. There are exceptional circumstances or conditions applicable to the property involved or the intended use or development of the property that do not apply generally to other property in the same zone or neighborhood in that the area used for polymeric production (the M3 use) is but a minor fraction of the plant; and it is located far from the boundaries of the property. The bulk of all operations is well within M2 permitted uses. The polymeric production is however, a vital element of the company's business.

RECEIVED
BUILDING SECTION

1979 DEC 7 PM 12 47

III. The granting of the variance will not be materially detrimental to the public welfare or injurious to the property or improvements in such zone or neighborhood in which the property is located in that the use has proven to be compatible with the industrial zone it is in for more than thirteen years, and no expansion of the M3 polymeric production is contemplated or granted herein. The Environmental and Planning Board has recommended that the use would not be determinantal to the surrounding area, and the Fire Division has indicated conditional approval is appropriate.

IV. The granting of the variance will not be contrary to the objectives of the ordinance in that the surrounding neighborhood is not subjected to a use of property that is any more intense than permitted M2 uses. Only reasonable flexibility is granted herein to permit a business to continue operations which for all practical considerations is already permitted in the Zone.

It is, therefore, the determination of the Zoning Administrator, that this application for variance be granted subject to compliance with the following conditions:

1. That all noise and odors be suppressed from being transmitted into the adjacent residential areas. Noise shall be suppressed to the extent prescribed by Article II, Chapter 11, Glendale Municipal Code.

2. All requirements of the Bureau of Fire Prevention shall be maintained in satisfactory compliance.

3. That the polymeric raw material manufacturing facility shall remain essential where located on the site as shown on the site plan submitted in conjunction with the application. Variance granted herein shall terminate if the site or property is divided for sale, lease or rental to other firms such that the above spatial relationship no longer exists.

4. All flammable liquids and material that may not be compatible shall be clearly identified and stored properly as to minimize any potential fire hazard to the satisfaction of the Bureau of Fire Prevention.

5. The plant shall at all times operate within the established regulations of all regulatory agencies having jurisdiction concerning hazards or pollutants.

6. The discharge of waste water to San Fernando Road or other City street shall immediately be discontinued.

RECEIVED
BUILDING SECTION

1979 DEC 7 PM 12 47

Under the provisions of Section 1001, Appendix, any person affected by the above decision may appeal said determination to the Board of Zoning Adjustments within fifteen days following the actual date of such action. Appeal forms will be provided by the Zoning office upon request and must be filed with the prescribed fee prior to expiration of the 15-day period, or until December 19, 1979, at the office of the Zoning Administrator.

The rights and privileges granted by this variance will expire one year from the date of this grant unless promptly commenced and used in full compliance with the law and all conditions of approval.

Very truly yours,

Gerald J. Jamriska, A.I.C.P.
Director of Planning

John W. McKenna
Zoning Administrator

JWMK/mg

cc: City Clerk; Building Section; City Engineer; Tax Assessor; Public Service; Street Section; Mr. G. Carson; Ruth Russell; Howard W. Jackson

RECEIVED
BUILDING SECTION

1979 DEC 7 PM 12 47

5454 San Fernando Rd.

5454 SFR

5454 SAN FERNANDO RD A #A

Permit Number: BE 20000383
Plan Check Number:

Printed On: 03-APR-2000

Expiration Date: 30-SEP-2000

BE3020
ELEC. FOR ALT/REPAIR TO C

CITY OF GLENDALE - BUILDING AND SAFETY
633 E.Broadway, Rm.101
Glendale, CA 91206 - (818)548-3200 (818)548-4830(INSP)

Electrical Permit

Permit Status: OPEN
Status Date: 03-APR-2000

Scope of Work
7 OUTLETS - LIGHTS, SWITCHES AND PLUGS

Individual's / Company Name	Address / City, State Zip	City, State Lic. / Worker's Comp.	Phone Number
(APP) Milestone Building Services	5632 VAN NUYS BLVD Van Nuys, Ca 91402		
(OWN) Sunland Chemical Corp	5447 San Fernando Rd W Los Angeles Ca, 900390000		
(CNT)			
(GEN) Milestone Building Services	5632 Van Nuys Blvd Van Nuys, Ca 91402	CCLB 20000246/, /,	818377-9695

Tract Name / Number	Block(s)	Lot(s)	Assessor's ID
Tract 42-75		601800	5593005040

Estimated Value: **Calculated Value:** $9

Permit Quantities	Qty	Comments or Y / N	Permit Quantities	Qty	Comments or Y / N
1 - 10 Outlets	7				

Comments

Fees	Amount	Fee Description	Amount
ELECTRIC	$26.75		
Total Fees:	$26.75		
Total Feee Due:	$0.00	Total Fees Paid:	$26.75

Clearances Agencies

Activity Code	Status	By	Date
Condition Code	Status	By	Date

The person signing for this permit acknowledges that there are NO Oak, Bay or Sycamore Trees with trunks larger than an eight inch (8") diameter within a twenty foot (20 ft.) influence of the proposed construction.

The City of Glendale restricts issuance of the building permit to the property owner or licensed general contractor only. Signatures of this individual must be verified by personal identification. Any person signing the permit application as agent for the owner or contractor shall have an original letter of authorization at the time of permit issuance.

Applications Shall expire 180 days after the date of submittal unless excepted by sec. 107.4 of the Glendale Building Code, and thereafter, any documents submitted to the department shall be returned to the applicant or destroyed by the building official. Upon written request from the applicant, the building official may extend the period of permit application.

COPYRIGHT KIVA 1997

5454 SAN FERNANDO RD A,

LICENSED CONTRACTORS DECLARATION

I hereby affirm, under penalty of perjury, that I am licenced under the provisions of Chapter 9 (starting with Section 7000) of Division 3 o fthe Bus. & Prof. code , and that my license is in full force and effect.

License Class _____ License No._____Contractor's Signature_____Date_____

OWNER - BUILDER DECLARATION

As the property owner and builder of the proposed project ('owner-builder') you are the responsible party of record on this permit. Building permits are not required to be signed by property owners unless they are personally performing their own work. If your work is being performed by someone other than yourself, you may protect yourself from possible liability if that person applies for the proper permit in his or her name. Contractors are required by law to be licensed and bonded by the State of California and to have a business license from the City of Glendale. They are also required by law to put their license number on all permits for which they apply. If you plan to do your own work, with the exception of various trades that you plan to subcontract, you should be aware that if you employ or otherwise engage any persons other than your immediate family, and the work (including materials and other costs) is $200 or more for the entire project, and such persons are not licensed as contractors or subcontractors, then you may be an employer. If you are an employer, you must register with the state and federal government as an employer and you are subject to several obligations including state and federal income tax withholding, federal social security taxes, workers compensation insurance, disability insurance costs, and unemployment compensation contributions. There may be financial risks for you if you do not carry out these obligations, and these risks are especially serious with respect to workers' compensation insurance. For more specific information about your obligations under federal law, contact the Internal Revenue Service (and, if you wish, the U.S. Small Business Administration). For more specific information about your obligations under state law, contact the Department of Benefit Payments and the Division of Industrial Accidents. If the structure is intended for sale, property owners who are not licensed contractors are allowed to perform their work personally or through their own employees, without a licensed contractor or subcontractor, only under limited conditions. A frequent practice of unlicensed persons professing to be contractors is to secure an 'owner-builder' building permit, erroneously implying that the property owner is providing his or her own labor and material personally. Information about licensed contractors may be obtained by contacting the Contractors' State License Board in your community or at 1020 N Street, Sacramento, California 95814. Note: The current mailing address of the Contractors State License Board is P.O. Box 26000, Sacramento, California 95826.

Section 7031.5 of the Bus. & Prof. Code requires the permit applicant to sign a statement above or claim exemption from the Contractor's license Law and state the basis for such exemption. Violations of this section subjects the applicant to a civil penalty of not more than five hundred dollars ($500). I hereby affirm that I have read the paragraph above and willfully accept the responsibility of an owner-builder. I further affirm, under penalty of perjury, that I am exempt from the Contractor's License Law for the following reason:

_____ INITIAL I, as owner of the property, or my employees with wages as their sole compensation, will do the work, and the structure is not intended or offered for sale (Sec. 7044, Business and Professions Code: The Contractors License Law does not apply to an owner of property who builds or improves thereon, and who does such work himself or herself or through his or her own employees, provided that the improvements are not intended or offered for sale. If, however, the building or improvement is sold within one year of completion, the owner-builder will have the burden of proving that he or she did not build or improve for the purpose of sale.).

_____ INITIAL I, as owner of the property, am exclusively contracting with licensed contractors to construct the project (Sec. 7044, Business and Professions Code: The Contractors License Law does not apply to an owner of property who builds or improves thereon, and who contracts for the projects with a contractor(s) licensed pursuant to the Contractors License Law.). I have or plan to contract with the following person (company) to provide the proposed construction:

Name_____ Address_____Phone_____Contractors Lic. No._____

_____ INITIAL I, as owner of the property, plan to provide portions of the work but I have or plan to contract with the following person(s) /(company(ies)) to provide the work indicated.

Name_____ Address_____Phone_____Type of work_____

Name_____ Address_____Phone_____Type of work_____

Name_____ Address_____Phone_____Type of work_____

I am exempt under Section _____ of the Bus. and Prof. Code for the following reason:_____

_____ INITIAL

Name of Property Owner _____ Signature _____ Date _____

WORKERS COMPENSATION DECLARATION

_____ INITIAL I have and will maintain a certificate of consent to self-insure for workers' compensation, as provided for by Section 3700 of the Labor Code, for the performance of the work for which this permit is issued.

_____ INITIAL I have and will maintain workers' compensation insurance, as required by Section 3700 of the Labor Code, for the performance of the work for which this permit is issued. My workers'compensation insurance carrier and policy number are:

Carrier_____ Policy Number_____Expiration Date_____
(This section need not be completed if the permit is for one hundred dollars ($100) or less)

_____ INITIAL I certify that in the performance of the work for which this permit is issued, I shall not employ any person in any manner so as to become subject to the workers' compensation laws of California, and agree that if I should become subject to the workers' compensation provisions of Section 3700 of the Labor Code, I shall forthwith comply with those provisions.

Print Name _____ Signature _____ Date _____

☐CONTRACTOR
☐OWNER
☐AGENT

WARNING: FAILURE TO SECURE WORKERS' COMPENSATION COVERAGE IS UNLAWFUL, AND SHALL SUBJECT AN EMPLOYER TO CRIMINAL PENALTIES AND CIVIL FINES UP TO ONE HUNDRED THOUSAND DOLLARS ($100,000), IN ADDITION TO THE COST OF COMPENSATION, DAMAGES AS PROVIDED FOR IN SECTION 3706 OF THE LABOR CODE, INTEREST, AND ATORNEY'S FEES.

ASBESTOS NOTIFICATION

☐I declare that notification of asbestos removal is not applicable to this project. ☐A notification letter has or will be sent to the AQMD or EPA.

_____
SIGNATURE

CONSTRUCTION LENDING AGENCY

I hereby affirm under penalty of perjury that there is a construction lending agency for the performance or the work for which this permit is issued (Sec. 3097, Civil Code).

Lender's Name_____Lender's Address_____Phone_____

FINAL DECLARATION

I certify that I have read this application and state that the above information is correct. I agree to comply with all city and county ordinances and state laws relating to building construction, and hereby authorize representatives of the City of Glendale to enter upon the above-mentioned property for inspection purposes.

Print Name NICK KHREAT Signature _____ Date 4-3-2006

☑CONTRACTOR
☐OWNER
☐AGENT

APPLICATION FOR ELECTRICAL PERMIT

City of Glendale
Permit Services Center

MSB Room 101 633 E. Broadway at Glendale Avenue (818) 548-3200

Permit No. BE20000383
Accepted by: CM
Receipt No. 0033

Please print legibly in ink and complete all applicable spaces.
A double fee will be charged if work is started before a permit is pulled.

Job Address 5454 SAN FERNANDO RD GLENDALE CA 91203 Date 4-3-2000

Contractor/Company MILESTONE BUILDING SVCS.
Mailing Address 8341 COLBATH AVE
City PANORAMA CITY State CA Zip 91402
Telephone (818) 377-9695 Emergency No (818) 517-0838
Contractor's City License No. _____ Expires on _____
State License No. 576057 Expires on 10-31-2000
Workmen's Comp. Expires on 6-1-2000

Property Owner's Name PAC DESOTO INTERNATIONAL
Mailing Address 5454 SAN FERNANDO RD
City GLENDALE State CA Zip 91203
Telephone (818) 240-2070

CONTRACTOR'S EXEMPTION DECLARATION

I certify that I am exempt from the "License Required" provisions of the Contractor License Law. (State Basis of Exemption)

_____

If I should become subject to the Workmen's Compensation provisions of the Labor Code of California, I will forthwith comply with provisions of Sec. 3700 or my permit will be deemed revoked.

_____
Date Signature of Exempt Individual

DECLARATION OF OWNER

I am the bonafide owner of the building described in the foregoing application: Said building is a single family dwelling used exclusively for living purposes except for the usual accessory buildings in conjunction with such dwelling: Said living quarters are occupied or will be occupied by the under signed. I will personally purchase all materials and will perform all labor in connection with the foregoing permit. I declare under penalty of perjury that the foregoing is true and correct.

_____
Date Signature of the Owner/Builder

THIS PERMIT IS FOR:

☐ New Bldg. ☐ Existing Bldg.
☐ No Service Change ☐ Reconnect or Reseal

Totals shown below must be submitted in diagram on back of this application or on separate greensheet on site when Rough Electrical Inspection is requested.

Branch Circuits:
First Ten _____
Eleven to Forty _____
Each Additional over Forty _____

Quantity	HP - KW - KVA Over	Incl.	Actual	Phase 1	3	Unit Cost
	0	1				
	1	5				
	5	20				
	20	50				
	50	100				

7 Adding Outlets
_____ Cellular Floor Raceway @ _____ per 100ft.
_____ Distribution Panel, Overcurrent Device @ _____ each
_____ Switchboard - Voltage _____
_____ Service - Voltage _____
Amperage _____
_____ Temp. Service or Temp. Lighting
_____ Private Swimming Pool
_____ Miscellaneous

Specify Number of:
Motors _____ Welder _____ Water Heater _____
Transformers _____ Range _____ Heating Appl. _____
Dryer _____ Misc. Equip. or Appl. _____

I hereby certify that I have read this application and state that the information is correct. I agree to comply with all City and County ordinances and State laws relating to this type of construction, whether specified herein or not. I hereby authorize representatives of the City to enter upon the above mentioned property for purposes of inspecting the work permitted. "I certify that in the performance of the work for which this permit is issued I shall not employ any persons in any manner so as to become subject to the workmen's compensation laws of California." This permit becomes null and void if work is not commenced within 180 days, or if work is suspended or abandoned for a period of 90 days at any time after work is commenced.

Date 4-3-00
Driver's License No [redacted]
Signature of Property Owner/Contractor

PWPSC-53 (Rev. 4/95) Printed on Recycled Paper

SHOW COMPLETE WIRING DIAGRAM IN SPACE PROVIDED BELOW


(For larger projects attach full Electrical Plan)

MILESTONE BUILDING SERVICES

Lic #576057

5632 Van Nuys Blvd., Suite 108
Van Nuys, CA 91401
(818) 377-9695

ELECTRICAL -
GREEN SHEET -

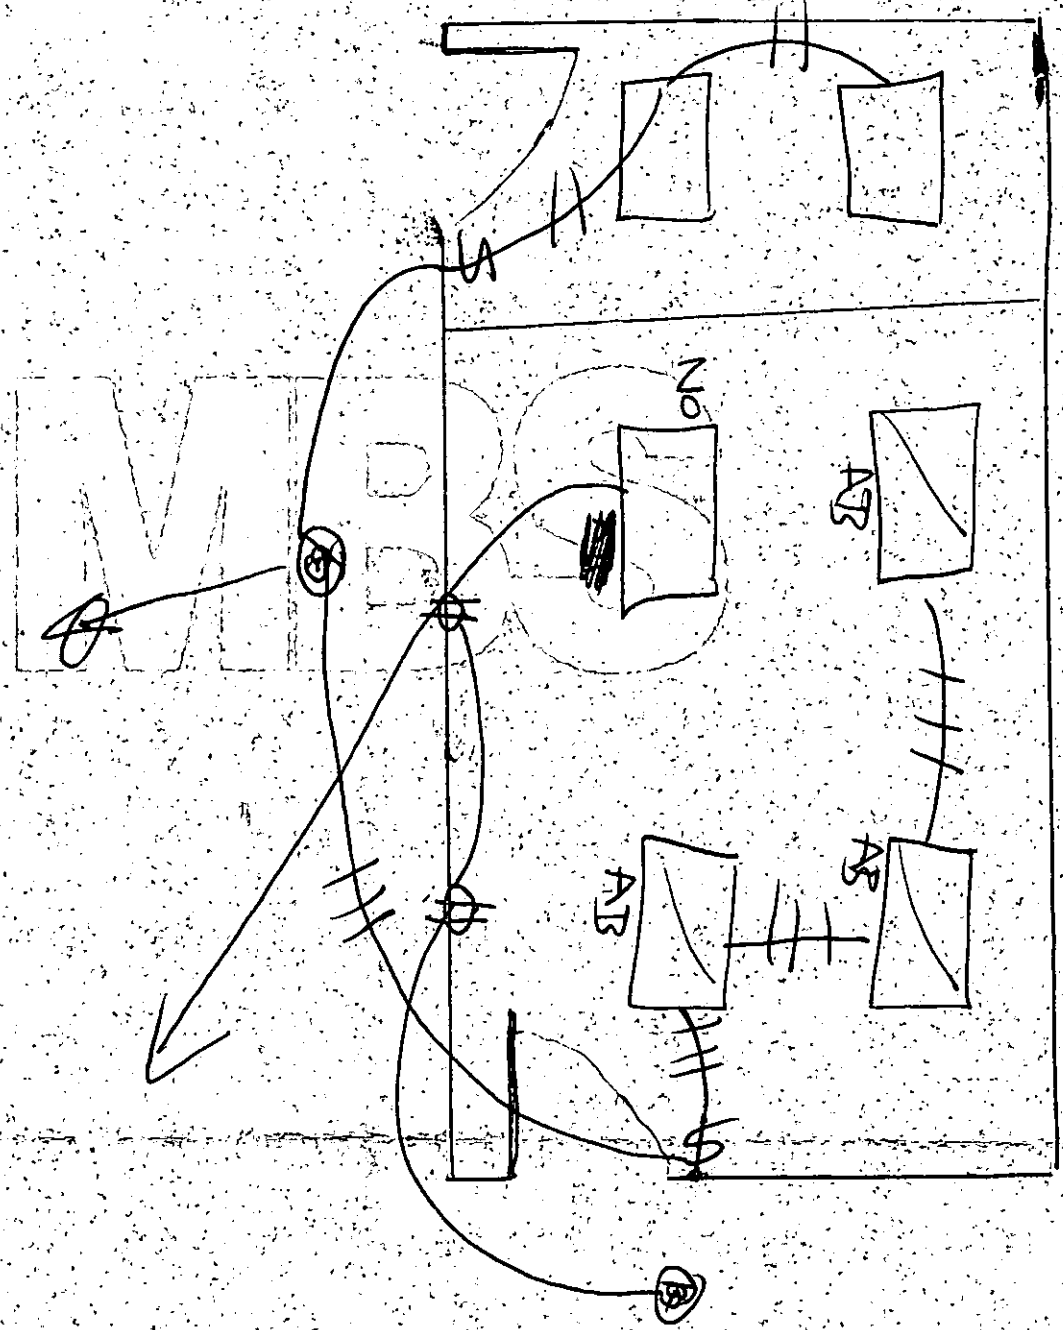



BLDG PERMIT NO. _____

ADDRESS _____

INSPECTIONS	APPROVED BY	DATE
Presite		
Shoring		
Setback & Yards		
Ufer		
Trench & Forms Reinforcing Survey		
Setback & Elevation Survey		
OK to Pour Footings		
DO NOT POUR FOOTINGS UNTIL ABOVE IS APPROVED		

Underground Hydro		
Underground Plush		
Heat or Refrigeration Groundwork		
Electrical Groundwork		
Plumbing Groundwork		
Gas Piping Groundwork		
Under Floor Insulation		
First Floor Joists		
OK to Pour Slab Floor		
DO.NOT POUR CONCRETE FLOOR SLAB OR COVER FIRST FLOOR JOISTS UNTIL ABOVE IS APPROVED		

wall only

Rough Electric	DH 4/6/00	
Rough Plumbing		
Ducts		
Rough Heating or Refrig.		
Rough Gas Piping		
Roof Sheating (Commercial Only)		
Rough Framing & Roof		
Alarm Rough		
Overhead Hydro		
Fire Sprinkler Weld Insp.		
Insulation		
OK To Cover		
DO NOT COVER UNTIL ABOVE IS APPROVED		

INSPECTIONS	APPROVED BY	DATE
Lathing Interior ☐ Exterior ☐		
Drywall		
Brown Coat Interior ☐ Exterior ☐		
Sewer-Septic Tank - Cesspool		
Final Gas		
Final Plumbing		
Final Electrical	DH	6/8/00
Final Heating or Refrigeration		
Energy Final		
Landscape Final		
Grading Final		
Final-Engineering		
Final Sprinkler		
Final Central Station		
Final Fire Alarm		
F.P.B. Final		
Final Building Inspection		

OCCUPANCY OF THIS BUILDING BEFORE ALL FINAL INSPECTIONS ARE MADE IS VIOLATION OF THE CITY OF GLENDALE MUNICIPAL CODE

CORRECTIONS & PARTIAL INSPECTIONS

INSPECTIONS	APPROVED BY	DATE

CITY OF GLENDALE
PERMIT SERVICES CENTER
633 E. BRODAWAY
MSB ROOM 101
GLENDALE CA 91206-4453
(818) 548-3200

PERMIT NBR: S10031720
PROJECT NBR:

SIGN PERMIT

APPLIC DATE: 07/16/92
ISSUE DATE: 07/16/92

IMPROVEMENT TYPE.: ALTERATION
USE TYPE.....: COMMERCIAL
PROPOSED WORK....: ALTERATION COMMERCIAL
PROPSD WORK LINE1: 1 NON-ELECTRIC WALL SIGN
PROPSD WORK LINE2:

BUILDING ADDRESS:
5454 SAN FERNANDO RD
GLENDALE CA 91203

PROPERTY DESCRIPTION: 5638-0018-0032
*LOT COM AT INTERSECTION OF NE LINE OF SAN FERNANDO RD WITH N LINE OF TR NO 5468 TH NW ON SD NE LINE AND E ON S LINE OF MILFORD ST TO W LINE OF TR NO SEE ASSESSOR MAPBOOK FOR MISSING PORTION NO 3784 AND POR OF WEST GLENDALE

WORKERS COMP. EXEMPT: N ZONING:
WORKERS COMP. EXP DATE: 10/01/92

VALUATION $ 425.00

OWNER INFORMATION:
KERDMAN,HARRY U TR ET AL
606 N ROXBURY DR
BEVERLY HILLS CA 90210

WK:(818) 368-4860 HM:
APPLC: O'CONNOR GEORGE R
DR. # [redacted]
CONTRACTOR INFORMATION:
O'CONNOR, GEORGE R
614 SAN FERNANDO RD
LOS ANGELES CA 91340-
PHONE:
CITY LICENSE: ESG00089
STATE LICENSE:
LICENSEE: O'CONNOR GEORGE R
PHONE:

In respect to the signatures provided on the application design permit, I/we certify that existing amortized or obsolete signs will be removed prior to the erection of the above requested sign; and that I/we am/are:

1. an owner of the property,
2. authorized by written agreement or contract to represent the property owner,
3. the owner of a lease which assigns to the leasee authorization to erect such sign; or
4. authorized by written agreement or contract to represent a leasee described in 3. above.

========== M I S C. I N F O R M A T I O N ==========

NUMBER OF SIGNS.....1 WALL SIGN.....1 MICROFILM FEE.....1

==========COMMENTS==========

FEE: $ 30.80

THIS IS TO CERTIFY THAT PERMIT IS GRANTED THIS DATE: _____

PW-PSC-2 (REV. 3/92)

INSPECTION RECORD

PRESERVE THIS RECORD OF YOUR BUILDING INSPECTIONS

This card must be posted in a conspicuous place at or near the main entrance to the new building, addition or alteration during foundation and framing construction.

When the building is framed this card may be posted at the electric meter service box or the garage and must always be available to the building inspector.

The issuance of a building permit does not authorize the installation of mechanical work such as plumbing, electrical, heating or refrigeration which requires a separate plumbing, electrical, heating or refrigeration permit.

Building permits shall expire on the **one hundred eightieth (180)** day from date of issuance if the work permitted thereunder has not been commenced. Such permit shall also expire if the building or work authorized by such permit is suspended or abandoned for a period of **180** days at any time after work commences.

INSPECTIONS

INSPECTIONS	APPROVED BY	DATE
PRESITE		
SHORING		
SETBACK AND YARDS		
UFER		
TRENCH AND FORMS REINFORCING STEEL		
SETBACK & ELEVATION SURVEY		
O.K. TO POUR FOOTINGS		

DO NOT POUR FOOTINGS UNTIL ABOVE IS APPROVED

UNDERGROUND HYDRO		
UNDERGROUND FLUSH		
HEAT OR REFRIG. GROUNDWORK		
ELECTRICAL GROUNDWORK		
PLUMBING GROUNDWORK		
GAS PIPING GROUNDWORK		
UNDER FLOOR INSULATION		
FIRST FLOOR JOISTS		
O.K. TO POUR SLAB FLOOR		

DO NOT POUR CONCRETE FLOOR SLAB OR COVER FIRST FLOOR JOISTS UNTIL ABOVE IS APPROVED

INSPECTIONS	APPROVED BY	DATE
ROUGH ELECTRIC		
ROUGH PLUMBING		
DUCTS		
ROUGH HEATING OR REFRIGERATION		
ROUGH GAS PIPING		
ROOF SHEATHING (Commercial Only)		
ROUGH FRAMING AND ROOF		
ALARM ROUGH		
OVERHEAD HYDRO		
FIRE SPRINKLER WELD INSPECTION		
INSULATION		
O.K. TO COVER		

DO NOT COVER UNTIL ABOVE IS APPROVED

LATHING Interior ☐ Exterior ☐		
DRYWALL		
BROWNCOAT Interior ☐ Exterior ☐		
SEWER SEPTIC TANK-CESSPOOL		
FINAL GAS		
FINAL PLUMBING		
FINAL ELECTRICAL		
FINAL HEATING OR REFRIGERATION		
ENERGY FINAL		
LANDSCAPE FINAL		
GRADING FINAL		
FINAL ENGINEERING		
FINAL SPRINKLER		
FINAL CENTRAL STATION		
FINAL FIRE ALARM		
F.P.B. FINAL		
FINAL BUILDING INSPECTION SIGN		8-1092

CORRECTIONS & PARTIAL INSPECTIONS

INSPECTIONS	APPROVED BY	DATE

A (1)

APPLICATION FOR SIGN PERMIT

City of Glendale
Permit Services Center

Permit No. 310031720
Accepted by: GKD
Receipt No. _____

MSB Room 101 633 E. Broadway at Glendale Avenue (818) 548-3200

Please print legibly and complete all applicable spaces.

Job Address 5454 SAN FERNANDO Rd | Date 6-7-92

Contractor/Company OCONNOR Electric
Mailing Address 614 SAN Fernando Rd
City SAN FERNANDO State CA Zip 91340
Telephone 818 368-4860
State License No. 406653 Expires on 6-30-93
City License No. ESG 89 Expires on 12-31-92
Workmen's Comp. Expires on 10-01-92

Engineer _____
State License No. _____
Mailing Address _____
Telephone _____

Owner's Name Courtaulds Aerospace
Mailing Address 5454 SAN Fernando Rd
City Glendale State CA Zip _____
Telephone _____

CONTRACTOR'S EXEMPTION DECLARATION

I certify that I am exempt from the "License Required" provisions of the Contractor License Law. (State Basis of Exemption)

_____

If I should become subject to the Workmen's Compensation provisions of the Labor Code of California, I will forthwith comply with provisions of Sec. 3700 or my permit will be deemed revoked.

_____
Date Signature of Exempt Individual

Provide Plot Plan on back of this Application

Description of Work: (5) ~~4~~ X

Ground Sign	_____	Marquee	_____
Wall Sign	4	Under Marquee	_____
Other	_____	Non - Electric	X

Valuation $ 4250.00

Sign Manufacturer _____
Total KVA Non Illuminated

NOTE: The U.L. approval decal shall be exposed for electrical inspector at time of inspection.

Fees	
NA	Number of Electric Circuits
_____	Additional Branch Circ.
	Permit Fee
	Total Fees $

For Staff Use Only
Per West Glendale
Lot No. _____ Bl. No. _____ Sec. Sht. 20
Tract _____ Use Zone M-2

In respect to the signature below, I certify that existing amoritized or obsolete signs will be removed prior to the erection of the above requested sign; and that I am:

1. an owner of the property,
2. authorized by written agreement or contract to represent the property owner,
3. the owner of a lease which assigns to the leasee authorization to erect such sign; or
4. authorized by written agreement or contract to represent a leasee described in 3. above.

O.K. TO ISSUE
BLDG ONLY

7-6-92 John M Kenny
Date Signature of Owner or Authorized Agent

CHECKED O.T.C.


This permit becomes null and void if work is not commenced within 30 days, or if construction or work is suspended or abandoned for a period of 60 days at any time after work is commenced. I hereby certify that I have read this application and state that the information is correct. I agree to comply with all City and County ordinances and State laws relating to this type of construction, whether specified herein or not. I hereby authorize representatives of the City to enter upon the above mentioned property for purposes of inspecting the work permitted. "I certify that in the performance of the work for which this permit is issued I shall not employ any persons in any manner so as to become subject to the workmen's compensation laws of California."

Date 7-6-92
Driver's License No. [redacted]

John M Kenny
Signature of Contractor or Authorized Agent

PLOT PLAN

NOTE: Locate all Structures and all new and existing Signs on Lot. Make Bottom of Page the Street Frontage. Indicate colors, size and wording of sign and indicate if illuminated.

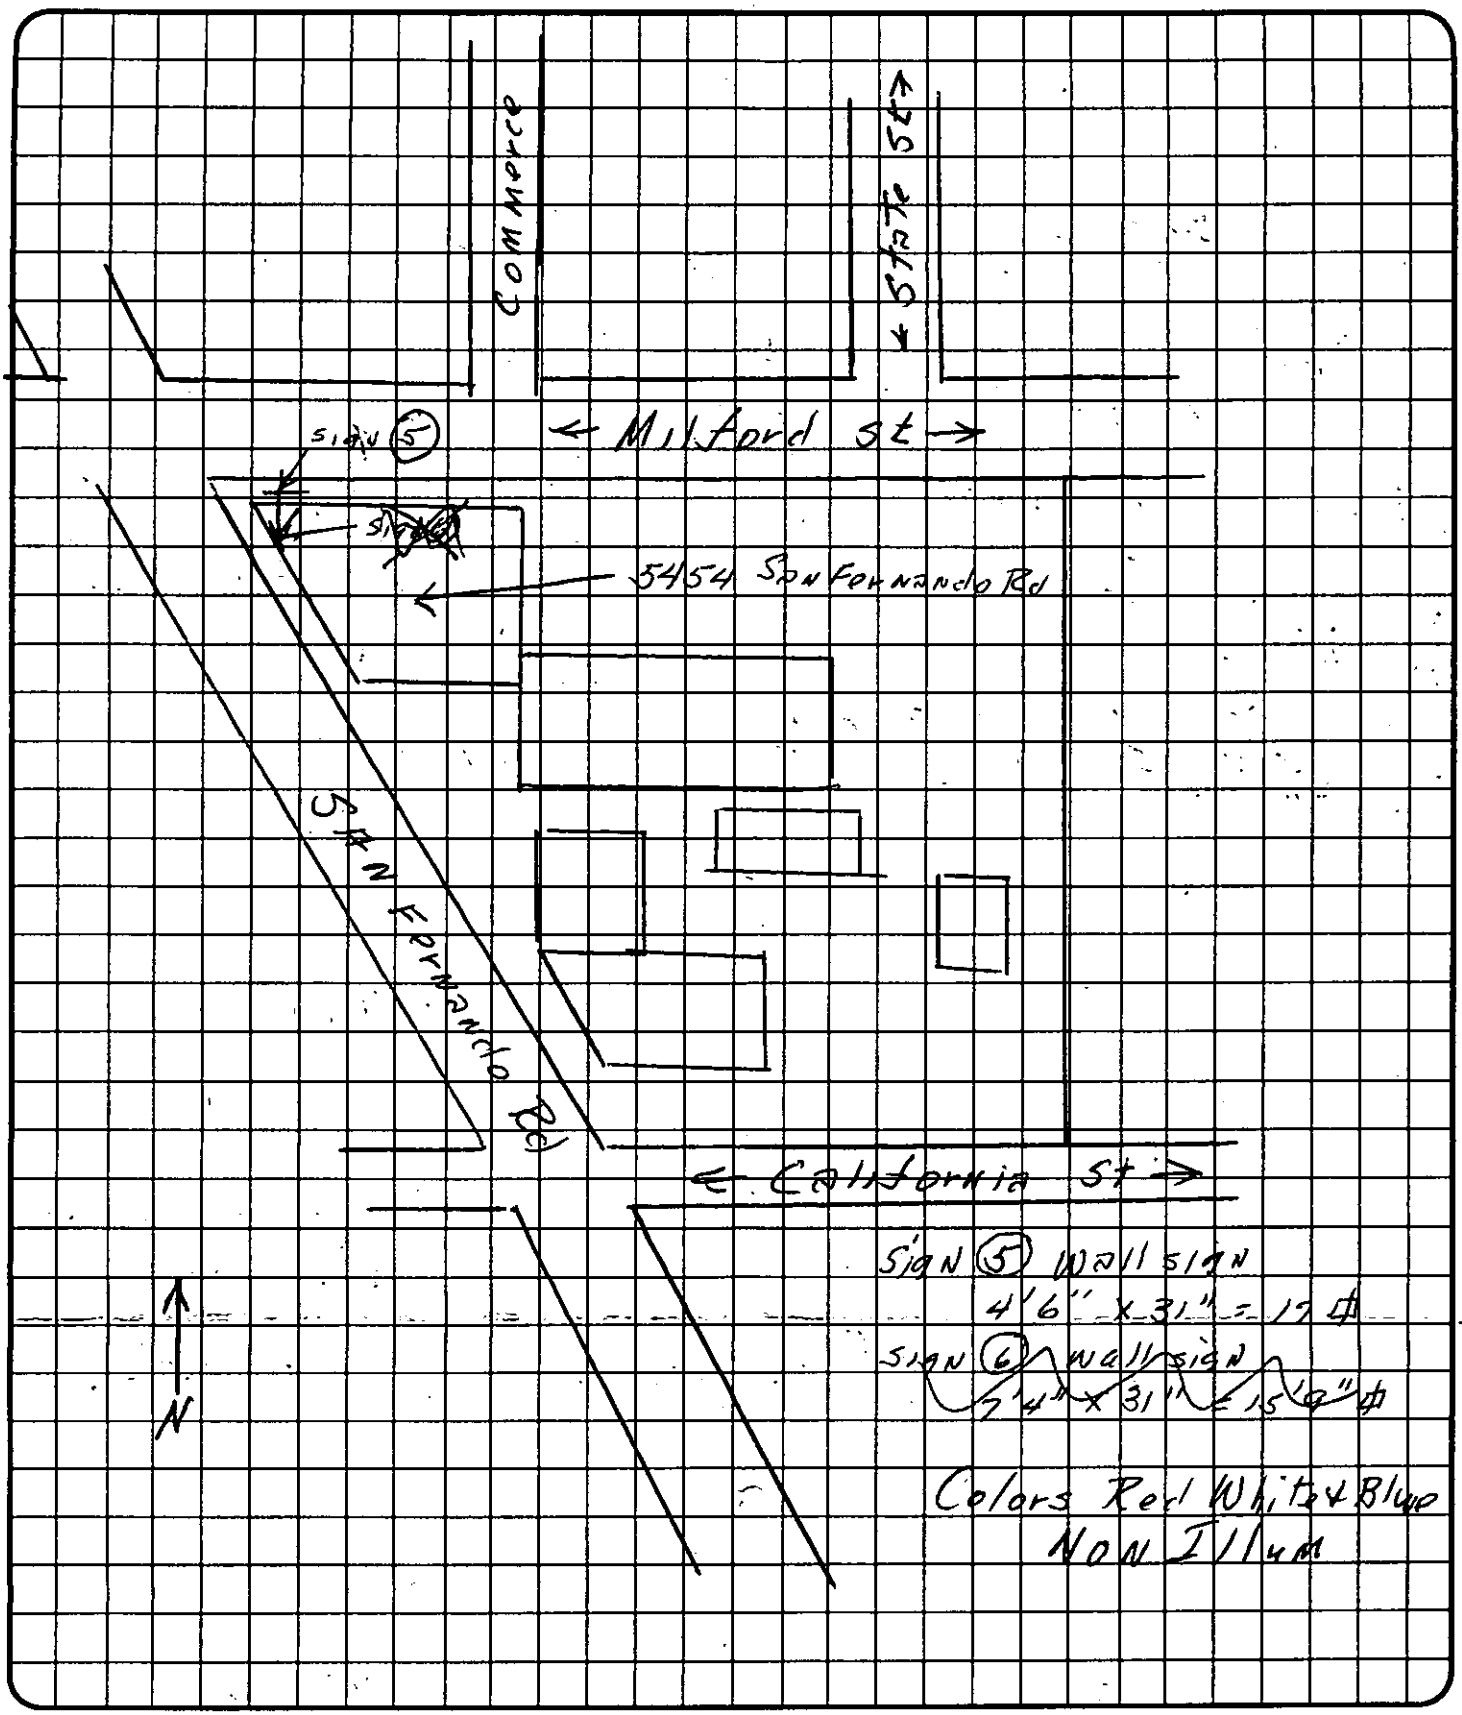

Bob Ames

Bldgs. Removed
Owner Complied
7-1-58 R Ames

May 23, 1958

Ames Harris Neville Company
5454 San Fernando Road
Glendale, California

Gentlemen:

Regarding Violation Notice #107 issued to your office May 14th, 1958, and pertaining to the canvas covered structure on your property which was erected without a building permit, and the following conversation between you and Mr. Wilson, Superintendent of Buildings, the Building Section agrees to allow said structure to remain until June 25th, 1958. A reinspection of the property will be made at that time to see that the canvas covered structure has been removed.

Yours very truly,

Wm. L. O. Martini
Director of Public Works

by _____
Gerald B. Wilson
Supt. of Buildings

GBW:blm
cc: Robert Ames
Building Inspector
5 STAR

Ames Harris Neville Co. 5-23-58
5454 San Fernando Rd.
Glendale, Calif.

Gentlemen!

Regarding Violation Notice #107, issued to your office May 14, 58 and pertaining to the Canvas Covered Structure on your property which was Erected without a Bldg. Permit, and the Following conversation between you and Mr Wilson Bldg. Superintendent, the Bldg. Dept. agrees to allow said STRUCTURE To Remain until June 25, 1958, When a Re-inspection of the Property will be made To See That the Canvas Covered STRUCTURE has been Removed

WLOM


[signature]

GBW

B:

use standard clause

Put note in your memory file.

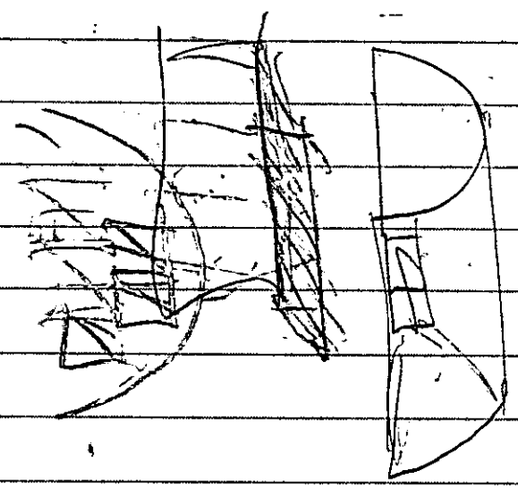

5454 San Fernando #11

CITY OF GLENDALE
PERMIT SERVICES CENTER
633 E. BROADWAY
MSB ROOM 101
GLENDALE CA 91206-4453
(818) 548-3200

MARS
APR 2 3 1997
L-99

PERMIT NBR: E10064021
PROJECT NBR:

APPLIC DATE: 03/14/97
ISSUE DATE: 03/14/97

ELECTRICAL PERMIT

IMPROVEMENT TYPE.: ALTERATION
USE TYPE.....: COMMERCIAL
PROPOSED WORK....: ALTERATION
PROPSD WORK LINE1: 1 MOTOR
PROPSD WORK LINE2:

COMMERCIAL

BUILDING ADDRESS:
5454 SAN FERNANDO RD #11
GLENDALE CA 91203

PROPERTY DESCRIPTION: 5638-0018-0032
*LOT COM AT INTERSECTION OF NE LINE OF SAN FERNANDO RD WITH N LINE OF TR NO 5468 TH NW ON SD NE LINE AND E ON S LINE OF MILFORD ST TO W LINE OF TR NO SEE ASSESSOR MAPBOOK FOR MISSING PORTION NO 3784 AND POR OF WEST GLENDALE

WORKERS COMP. EXEMPT: Y ZONING:
WORKERS COMP. EXP DATE:

OWNER INFORMATION:
COURTAULDS AEROSPACE
9401 WILSHIRE BLVD 9
BEVERLY HILLS CA 90212

WK:(818) 549-7770 HM:
APPL: COURTAULDS AEROSPACE
DR. # [redacted]
CONTRACTOR INFORMATION:
ALL POWER SERVICES INC
11371 RUGGIERO AVE
LAKE VIEW TERR CA 91342-
PHONE:
CITY LICENSE: ELE01045
STATE LICENSE:
LICENSEE: ALL POWER SERVICES
PHONE: (818) 834-9425

DESCRIPTION OF WORK

MOTORS 50-100 HP.....1

SERVICE SIZE

SERVICE EQUIPMENT AMPS/VOLT

FIXTURE COUNTS

OUTLETS

EQUIPMENT

MOTORS WATER HEATER
TRANSFORMERS MISC. EQ. OR
HEATING APPL.

COMMENTS

WORK ON THIS PERMIT MUST COMMENCE WITHIN 180 DAYS FROM DATE OF ISSUANCE O PERMIT BECOMES VOID.

WORK IS TO BE LIMITED TO THAT STATED ON THIS PERMIT. ALL WORK MUST BE DONE IN ACCORDANCE WITH THE CITY OF GLENDALE CODE AND THE RULES OF THIS DEPARTMENT. WORK MUST BE DONE BY THE LICENSEE OR EMPLOYEES UNDER LICENSEE'S DIRECT SUPERVISION. CONCEALED WORK MUST BE INSPECTED BEFORE CLOSE-IN.

ROUGH _____ CUT-IN _____ FINAL _____

FEE: $ 52.50

THIS IS TO CERTIFY THAT PERMIT IS GRANTED THIS DATE: _____

FOR INSPECTIONS
CALL 818 548-4830

_____
FOR PERMIT SERVICES ADMINISTRATOR

PW-PSC-2 (REV. 3/92)

INSPECTION RECORD

PRESERVE THIS RECORD OF YOUR BUILDING INSPECTIONS

This card must be posted in a conspicuous place at or near the main entrance to the new building, addition or alteration during foundation and framing construction.

When the building is framed this card may be posted at the electric meter service box or the garage and must always be available to the building inspector.

The issuance of a building permit does not authorize the installation of mechanical work such as plumbing, electrical, heating or refrigeration which requires a separate plumbing, electrical, heating or refrigeration permit.

Building permits shall expire on the **one hundred eightieth (180)** day from date of issuance if the work permitted thereunder has not been commenced. Such permit shall also expire if the building or work authorized by such permit is suspended or abandoned for a period of **180** days at any time after work commences.

INSPECTIONS

INSPECTIONS	APPROVED BY	DATE
PRESITE		
SHORING		
SETBACK AND YARDS		
UFER		
TRENCH AND FORMS REINFORCING STEEL		
SETBACK & ELEVATION SURVEY		
O.K. TO POUR FOOTINGS		

DO NOT POUR FOOTINGS UNTIL ABOVE IS APPROVED

UNDERGROUND HYDRO		
UNDERGROUND FLUSH		
HEAT OR REFRIG. GROUNDWORK		
ELECTRICAL GROUNDWORK		
PLUMBING GROUNDWORK		
GAS PIPING GROUNDWORK		
UNDER FLOOR INSULATION		
FIRST FLOOR JOISTS		
O.K. TO POUR SLAB FLOOR		

DO NOT POUR CONCRETE FLOOR SLAB OR COVER FIRST FLOOR JOISTS UNTIL ABOVE IS APPROVED

INSPECTIONS	APPROVED BY	DATE
ROUGH ELECTRIC		
ROUGH PLUMBING		
DUCTS		
ROUGH HEATING OR REFRIGERATION		
ROUGH GAS PIPING		
ROOF SHEATHING (Commercial Only)		
ROUGH FRAMING AND ROOF		
ALARM ROUGH		
OVERHEAD HYDRO		
FIRE SPRINKLER WELD INSPECTION		
INSULATION		
O.K. TO COVER		

DO NOT COVER UNTIL ABOVE IS APPROVED

LATHING Interior ☐ Exterior ☐		
DRYWALL		
BROWNCOAT Interior ☐ Exterior ☐		
SEWER SEPTIC TANK-CESSPOOL		
FINAL GAS		
FINAL PLUMBING		
FINAL ELECTRICAL	Due	4/16-97
FINAL HEATING OR REFRIGERATION		
ENERGY FINAL		
LANDSCAPE FINAL		
GRADING FINAL		
FINAL ENGINEERING		
FINAL SPRINKLER		
FINAL CENTRAL STATION		
FINAL FIRE ALARM		
F.P.B. FINAL		
FINAL BUILDING INSPECTION		

CORRECTIONS & PARTIAL INSPECTIONS

INSPECTIONS	APPROVED BY	DATE
GENERATOR.		

APPLICATION FOR ELECTRICAL PERMIT

City of Glendale
Permit Services Center

Permit No. E1006402I
Accepted by: _____
Receipt No. 0041 B025

MSB Room 101 633 E. Broadway at Glendale Avenue (818) 548-3200

Please print legibly and complete all applicable spaces.

Job Address 5454 San Fernando Road Bldg #11 | Date 3/14/97

Contractor/Company All Power Services Inc
Mailing Address 11371 Ruggiero Ave
City Lakeview Terrace State Ca Zip 91342
Telephone 818 834 9425 Emergency No. _____
Contractor's City License No. ELE 01045 Expires on _____
State License No. 640487
Workmen's Comp. Expires on _____

Owner's Name Courtaulds Aerospace
Mailing Address 5454 San Fernando Rd
City Glendale State Ca Zip 91200
Telephone 818 549-7770

CONTRACTOR'S EXEMPTION DECLARATION

I certify that I am exempt from the "License Required" provisions of the Contractor License Law. (State Basis of Exemption)

_____

If I should become subject to the Workmen's Compensation provisions of the Labor Code of California, I will forthwith comply with provisions of Sec. 3700 or my permit will be deemed revoked.

3/14/97 _____
Date Signature of Exempt Individual

DECLARATION OF OWNER

I am the bonafide owner of the building described in the foregoing application: Said building is a single family dwelling used exclusively for living purposes except for the usual accessory buildings in conjunction with such dwelling: Said living quarters are occupied or will be occupied by the under signed. I will personally purchase all materials and will perform all labor in connection with the foregoing permit. I declare under penalty of perjury that the foregoing is true and correct.

_____
Date Signature of the Owner/Builder

THIS PERMIT IS FOR:

☐ New Bldg. ☐ Existing Bldg.
☐ No Service Change ☐ Reconnect or Reseal

Totals shown below must be submitted in diagram on back of this application or on separate greensheet on site when Rough Electrical Inspection is requested.

Branch Circuits:
First Ten _____
Eleven to Forty _____
Each Additional over Forty _____

Quantity	HP - KW - KVA Over	Incl.	Actual	Phase 1	3	Unit Cost
	0	1				
	1	5				
	5	20				
	20	50				
1	50	100	60KW			37.00

_____ Adding Outlets
_____ Cellular Floor Raceway @ _____ per 100ft.
_____ Distribution Panel, Overcurrent Device @ _____ each
_____ Switchboard - Voltage
_____ Service - Voltage _____
Amperage _____
_____ Temp. Service or Temp. Lighting
_____ Private Swimming Pool
_____ Miscellaneous

Specify Number of:
Motors _____ Welder _____ Water Heater _____
Transformers _____ Range _____ Heating Appl. _____
Dryer _____ Misc. Equip. or Appl. _____

I hereby certify that I have read this application and state that the information is correct. I agree to comply with all City and County ordinances and State laws relating to this type of construction, whether specified herein or not. I hereby authorize representatives of the City to enter upon the above mentioned property for purposes of inspecting the work permitted. "I certify that in the performance of the work for which this permit is issued I shall not employ any persons in any manner so as to become subject to the workmen's compensation laws of California." This permit becomes null and void if work is not commenced within 180 days, or if work is suspended or abandoned for a period of 90 days at any time after work is commenced.

Date _____
Driver's License No. [redacted]
Signature of Contractor or Authorized Agent

SHOW COMPLETE WIRING DIAGRAM IN SPACE PROVIDED BELOW

(For larger projects attach full Electrical Plan)

July 8, 1976

Products Research
5454 San Fernando Road
Glendale, California

Re: Explosion Damage
5454 San Fernando Road
M.R. 42-39, Portion West Glendale

Gentlemen:

As a result of an explosion, an inspection of the commercial buildings at 5454 San Fernando Road was made by a representative of the Building Section on July 6, 1976. The inspection revealed the following conditions:

The corrugated metal wall covering was blown off of the building.

Correction requires that you repair the building under permit and inspection.

In accordance with the provisions of Section 203 of Ordinance 4193, you are hereby required to obtain the necessary permits and commence corrective action within thirty (30) days of the date of this notice.

Please do not hesitate to contact this office for any clarification you may require.

Very truly yours,

Alexander C. Pyper, S.E.
Superintendent of Buildings

FN:rj

April 16, 1973

Products Research and Chemical Corporation
2919 Empire Avenue
Burbank, Ca. 91504

Re: Discharge of Hexavalent Chromium
to the public street at
5454 San Fernando Road, Glendale

Attention: Mr. Charles Foley
Executive Vice President

Gentlemen:

A sample was collected by Mr. Wayne O'Shana, Industrial Waste Inspector, for laboratory analysis for hexavalent chromium from the street gutter at the subject address at 10:40 A.M. on April 11, 1973, which contained 740 ppm Cr^{+6} and a pH of 6.4. A sample collected on March 9, 1973, contained 360 ppm Cr^{+6} and a similar flow was noted on March 22, 1973. These flows enter the storm drain system and discharge into the Los Angeles river via Verdugo Wash in violation of Section 25-38 of the Glendale Municipal Code.

Mr. Gerald Carson, Plant Manager, was contact on April 11, 1973, regarding the above discharges and the recommendations contained herein were made to effect the correction of these violations.

A similar situation at your facility at 5426 San Fernando Road occurred on December 11, 1963, when a sample from the street gutter was found to contain 7,700 ppm of Cr^{+6} and a ph of 5.8 which flowed to the storm drain. Mr. Carson was notified of the situation and corrections to the facility were made. No further violations have been noted at that facility. To correct the situation at 5454 San Fernando Road the following corrections are to be made:

1. The bermed wash area must be made water-tight and be provided with a storage tank, or sump, to collect and contain all waste liquids in that area.
2. All chemical storage areas are to be bermed, or diked, to prevent any spills from reaching the storm drain system.

There was evidence of waste discharge from the doorway of a chemical compounding room onto the paved area. Cease and desist from such discharge and provide proper disposal for this waste.

It is requested that thorough inspection of the facility at 5454 San Fernando Road should be made to insure that no dischaege of toxic or hazardous materials can escape the premises to reach the storm drain system.

Pleaso do not hesitate to call if this office can provide additional information.

Very truly yours,

Fred S. Solomon
Superintendent of Buildings

by
Alexander C. Pyper, S. E.
Supervising Structural
Engineering Associate

ACP:WO:jb

cc Mr. Raymond M. Hertel
Los Angeles Regional
Water Quality Control Board

May 23, 1958

Ames Harris Neville Company
5454 San Fernando Road
Glendale, California

Gentlemen:

Regarding Violation Notice #107 issued to your office May 14th, 1958, and pertaining to the canvas covered structure on your property which was erected without a building permit, and the following conversation between you and Mr. Wilson, Superintendent of Buildings, the Building Section agrees to allow said structure to remain until June 25th, 1958. A reinspection of the property will be made at that time to see that the canvas covered structure has been removed.

Yours very truly,

Wm. L. O. Martini
Director of Public Works

by _____
Gerald B. Wilson
Supt. of Buildings

GBW:blm
cc: Robert Ames
Building Inspector

3M - 1-58
Form #B-50

CITY OF GLENDALE

BUILDING SECTION

NOTICE OF VIOLATION

No. 107

TO:

Date 5-14-58

NAME: Ames, Harris, Neville Co.

ADDRESS: 5454 San Fernando Rd.

An inspection of the property located at 5454 San Fernando Rd. has revealed the fact that certain violations of the Glendale Bldg Code exist as follows:

(1) Section 301-A - Glendale Bldg. Code
(Erection of Canvas covered structure along South Property line without permit)

(2) Section 1603 Glendale Bldg. Code.
(This Canvas Covered Structure does not conform to Fire Zone #2 Requirements.

Correction of these conditions requires that the following be done:

Remove Canvas Covered Structure.

(Gen. Manager J.P. Guthrie
Carl W. Fadave)

7 Days For office Hearing
June 25, 1958 To Comply by Removal.

You are hereby notified to comply with these requirements within ..... days from this date or legal proceedings will be started against you.

Receipt of this notice is acknowledged

Inspector P. Ames
CI. 4-4651, Ext.

Reinspection Record:


OK 6-20-58

5454 S. F. Rd.

SPECIAL CASE 5454 San Fernando Road

JUNE 1974

Maintain a 60 foot yard, 3 sides

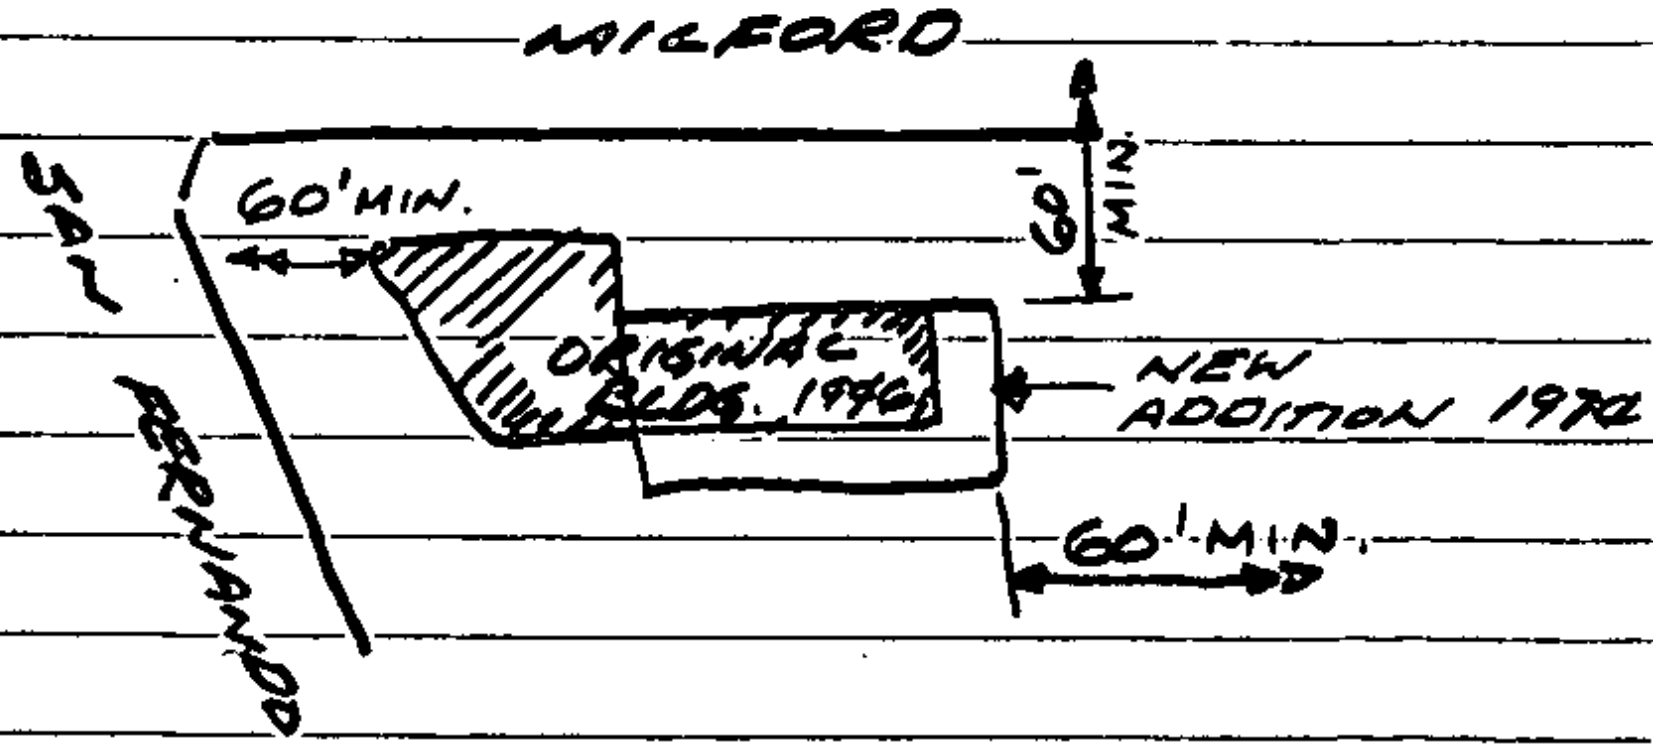

SPECIAL CASE 5454 San Fernando Road

R.

Maintain a 60 foot yard between the metal canopy and the south property line.

10 12

JOB ADDRESS

5454 SAN FERNANDO RD.

NUMBER STREET

APPLICATION FOR A

BUILDING PERMIT

BUILDING SECTION, PUBLIC WORKS DIVISION
633 E. BROADWAY, CITY OF GLENDALE, CA 91205 956-4835

LICENSED CONTRACTOR'S DECLARATION

I hereby affirm that I am licensed under provisions of Chapter 9 (commencing with Section 7000) of Division 3 of the Business and Professions Code, and my license is in full force and effect.

CONTRACTOR CARL LINDERMAN	CITY LIC. NO. 5024
MAILING ADDRESS 5431 SAN FERNANDO RD	TEL. NO. 240 2066
☐ ARCH. ☐ ENGR.	STATE LIC. NO.
MAILING ADDRESS	TEL. NO.
OWNER SAME P.R.C.	TEL. NO. 240 2066
MAILING ADDRESS 5426 SAN FERNANDO RD	

I hereby affirm that there is a construction lending agency for the performance of the work for which this permit is issued. (Sec. 3097, Civil Code.)

CONSTRUCTION LENDER & BRANCH —

MAILING ADDRESS —

CK. CASH. M.O. PLAN CHECK VALIDATION

DESCRIPTION OF WORK

NEW ☐ ADD'N ☐ ALTER. ☐ REPAIR ☒ DEMOLISH ☐

FLOOR AREA INCR. OR DECR. (SQ. FT.)	NO. OF STORIES	NO. OF DWELLING UNITS

PRESENT BLDG. USE	PROPOSED BLDG. USE
OFFICE + MFG	SAME

DESCRIBE WORK TO BE DONE REPLACE GLASS OPENINGS WITH WOOD + STUCCO

LOT WIDTH	LOT DEPTH	NO. OF EXISTING BLDGS. ON LOT
		12

NOTE! PROVIDE PLOT PLAN ON BACK SIDE OF THIS COPY ONLY

VALUATION NOTE: Include Labor, Mat., Wiring, Plumb., Heat, Etc. $ 2,000

WORKERS COMPENSATION EXPIRE DATE

MAP BK. 5038 PAGE 18 PARCEL # 32 SEC. SH. 20
LOT NO. per W. Glendale BLOCK NO. TRACT

USE ZONE	FIRE ZONE	OCCU-PANCY	TYPE OF CONSTR.
M2	2	B-2	III N

REQ'D SET BACKS	FRONT	RIGHT SIDE	LEFT SIDE	REAR	SPECIAL CASE
	N/O	CHANGE			

CITY ENGINEER

EASEMENT —

DIST. FACE OF CURB TO P.L. — FT. SEWER YES NO GRADING N/A

PUBLIC SERVICE	PLANNING
WATER — ELECTRIC N/A	N/A

P.C. FEE	PERM. PLAN ☐	CHECKER'S APPROVAL
PERMIT FEE 24.80	W/OUT PLAN ☒	NM

CK. CASH M.O. NOTE: WHEN PROPERLY VALIDATED IN THIS SPACE, THIS FORM CONSTITUTES A BUILDING PERMIT TO DO THE WORK PRESCRIBED HEREIN.

I certify that I have read this application and state that the above information is correct. I agree to comply with all city and county ordinances and state laws relating to building construction, and hereby authorize representatives of this city to enter upon the above-mentioned property for inspection purposes.

SM.50

Signature of Applicant Carl Linderman Date 9/14/80

STRONG MOTION FEE

Form PWB-51 (Rev. 7/79)

7641 3 SEP 16 80 PP 25.30 A

PERMANENT #2

INSPECTION RECORD

ITEM	INSPECTOR	DATE
SET BACKS FRONT | L. SIDE | FIELD CHECK R. SIDE | REAR		
TRENCHES: WIDTH _____ DEPTH _____		
1st FLOOR JOIST: SLAB _____		
FRAMING _____		
FINAL NP	[illegible]	1/29/81

PARTIAL OR MISC. INSPECTIONS

notice issued, bldg permit to expire 1/24/81.	[illegible]	1/13/81
no progress	[illegible]	1/29/81

EXEMPTION DECLARATION

I certify that I am exempt from the "License Required" provisions of the Contractor License Law. (State basis of exemption)


Contractor (no employees)

If I should become subject to the workmen's compensation provisions of the Labor Code of California I will forthwith comply with the provisions of Section 3700 or my permit will be deemed revoked.

Carl Lindeman

Date 9/17/80 Signature of Exempt Individual

NOTE: LOCATE ALL STRUCTURES ON LOT. MAKE BOTTOM OF PAGE THE STREET FRONTAGE.

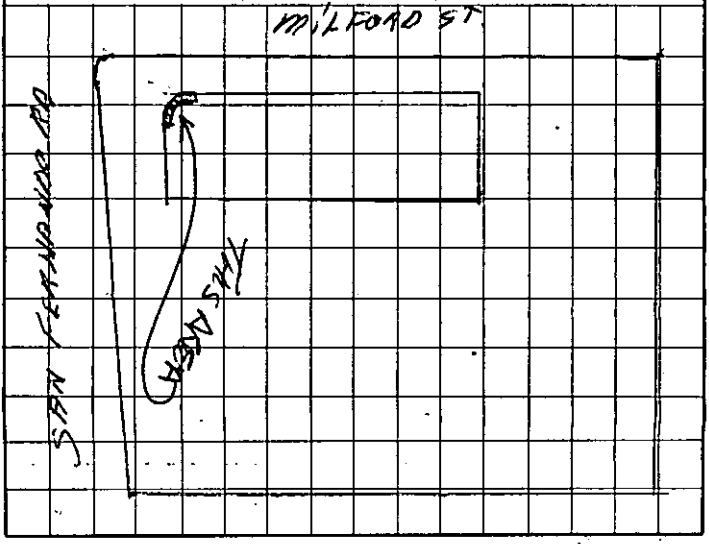

JOB ADDRESS

5454 SAN FERNDO RD

NUMBER STREET

APPLICATION FOR A

BUILDING PERMIT

BUILDING SECTION, PUBLIC WORKS DIVISION
CITY OF GLENDALE, CALIFORNIA

CONTRACTOR [redacted]	CITY LIC. NO. OWNER
MAILING ADDRESS [redacted]	TEL. NO. [redacted]
☐ ARCH. ☐ ENGR. HM HANSEN	STATE LIC. NO. S.E. 824
MAILING ADDRESS 9126 LAS TUNAS	TEL. NO. 283 6721
OWNER PRODUCTS RESEARCH	TEL. NO. 240 2060
MAILING ADDRESS 2919 EMPIRE BURBANK	
CONSTRUCTION LENDER & BRANCH —	242-3181
MAILING ADDRESS —	

DESCRIPTION OF WORK

NEW ☐ ADD'N ☑ ALTER. ☐ REPAIR ☐ DEMOLISH ☐

FLOOR AREA INCR. OR DECR. (SQ.FT.) 20840	NO. OF STORIES 1	NO. OF DWELLING UNITS
PRESENT BLDG. USE MFG. + STORAGE	PROPOSED BLDG. USE STORAGE	
DESCRIBE WORK TO BE DONE FOOTINGS CONCRETE FLOOR + WALLS, PANEL ROOF SYSTEM		
LOT WIDTH — LOT DEPTH —	NO. OF EXISTING BLDGS. ON LOT 10	

NOTE! PROVIDE PLOT PLAN ON BACK SIDE OF ORIGINAL COPY ONLY

VALUATION NOTE: Include Labor, Mat., Wiring, Plumb., Heat, Etc. $ 155,000

MAP BK. 56.38 PAGE 18 PARCEL # 1 SEC. SH. 20
LOT NO. N.P. 42-39 BLOCK NO. — TRACT W 22½ Glendale

USE ZONE	FIRE ZONE	OCCUPANCY	TYPE OF CONSTR.
M-2	2	F2	[redacted]

REQ'D SET BACKS	FRONT	RIGHT SIDE	LEFT SIDE	REAR	SPECIAL CASE
	0	0	0	0	III-N [redacted]

Approval & Information by Others

CITY ENGINEER

EASEMENT NONE SHOWN RKS/RD

DIST. FACE OF CURB TO P.L. 10 FT. SEWER (YES) NO GRADING

PUBLIC SERVICE	PLANNING
WATER RDM ELECTRIC DPD	[redacted]

P.C. FEE 250 — PERM. PLAN ☑ — CHECKER'S APPROVAL

PERMIT FEE 385.73 — W/OUT PLAN ☐

I have carefully read and examined the above application and find the same to be true and correct. All provisions of the Laws and Ordinances governing building construction will be complied with whether specified herein or not. No person shall be employed in violation of the Labor Code of the State of California. I agree not to occupy or allow occupancy of any building authorized by this permit until final building inspection has been received.

Carl Lindeman

SIGNATURE OF OWNER OR AUTHORIZED AGENT

FORM B-51 (REV. 10/69) PERMANENT MICRO 450

CK. CASH M.O. 02739 MAY 8 74 PC 250.74 R-

PLAN CHECK VALIDATION

NOTE: WHEN PROPERLY VALIDATED IN THIS SPACE, THIS FORM CONSTITUTES A BUILDING PERMIT TO PERFORM THE WORK DESCRIBED HEREIN.

CK. CASH M.O. 04241 JUN 21 74 MS 450.00 4.50

10.25


INSPECTION RECORD

ITEM	INSPECTOR	DATE
SET BACKS FRONT / L. SIDE / R. SIDE / REAR		
TRENCHES: WIDTH as plan DEPTH		6-25-74
1st. FLOOR JOIST: SLAB		
FRAMING		
FINAL		2-13-75

PARTIAL OR MISC. INSPECTIONS

trench closed.		6-21-74
partial grout block wall	K.P.	7-10-74
Sanitized grout block wall	K.P.	7-15-74
Wall ties of grout wall below tilt up walls	K.P.	7-17-74
tilt up wall panels & steel	K.P.	8-8-74
Roof panel roof	K.P.	9-30-74
3 office Partitions	ACK	11/1/74

NOTE: LOCATE ALL STRUCTURES ON LOT, MAKE BOTTOM OF PAGE THE STREET FRONTAGE.

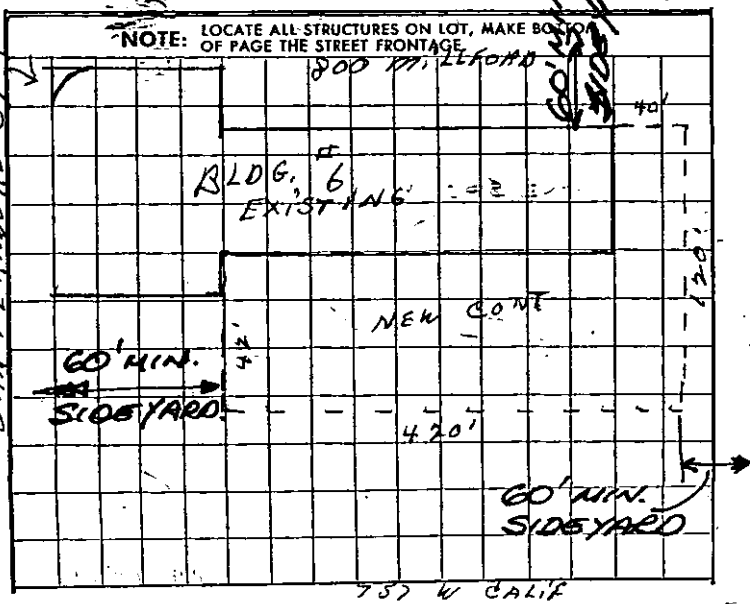

JOB ADDRESS

5454 SF Rd

NUMBER STREET

APPLICATION FOR A #4299

BUILDING PERMIT

BUILDING SECTION, PUBLIC WORKS DIVISION
CITY OF GLENDALE, CALIFORNIA

CONTRACTOR Pryll Const Co	STATE LIC. NO. 164154
MAILING ADDRESS 1932 Flat San Fernando	TEL. NO. 361-4500
☐ ARCH. ☒ ENGR. L W Beckendorf	STATE LIC. NO. 5500
MAILING ADDRESS	TEL. NO.
OWNER Sem Co Co	TEL. NO.
MAILING ADDRESS 5454 SF Rd	

DESCRIPTION OF WORK

NEW ☐ ADD'N ☒ ALTER. ☐ REPAIR ☐ DEMOLISH ☐

FLOOR AREA (SQ. FT.)	NO. OF STORIES	NO. OF DWELLING UNITS
	1	0

PRESENT BLDG. USE	PROPOSED BLDG. USE
Warehouse	Manufacturing

DESCRIBE WORK TO BE DONE Transformer Vault

NOTE! PROVIDE PLOT PLAN ON BACK SIDE OF ORIGINAL COPY ONLY

EXTERIOR WALL MATERIAL	ROOF FRAMING MATERIAL
Concrete Block	None
PARTITIONING MATERIAL	ROOF COVERING MATERIAL
	None
LOT WIDTH ____ LOT DEPTH ____	NO. OF EXISTING BLDGS. ON LOT 1

VALUATION NOTE: Include Labor, Mat., Wiring, Plumb., Heat, Etc. $ 1800.00

INFORMATION PROVIDED BY BLDG. SECTION

POR of W. GLENDALE

LOT NO. ____ BLOCK NO. ____ TRACT ____

USE ZONE	FIRE ZONE	OCCUPANCY	SEC. SH.
M-2	2	F-2	20

REQ'D SET BACKS	FRONT	RIGHT SIDE	LEFT SIDE	REAR
	0'	0'	0'	0'

TYPE OF CONSTR. III SPECIAL CASE NO. ____ GRADE ____

Approval & Information by Others
CITY ENGINEER EASEMENT

DIST. FACE OF CURB TO P.L. ____ FT. SEWER YES NO DRIVE OVER ____

PUBLIC SERVICE	PLANNING
WATER ____ ELECTRIC ____	
P.C. FEE ____ PERMIT FEE 18.00	PERM. PLAN APPROVED ☒ W/OUT PLAN ☐ CHECKER'S APPROVAL

I have carefully read and examined the above application and find the same to be true and correct. All provisions of the Laws and Ordinances governing building construction will be complied with whether specified herein or not. No person shall be employed in violation of the Labor Code of the State of California. I agree not to occupy or allow occupancy of any building authorized by this permit until final building inspection has been received.

Kenneth D Pryll

SIGNATURE OF OWNER OR AUTHORIZED AGENT

FORM B-51 PERMANENT

CK. CASH M.O. 46185 APR 969 AL 18.00

NOTE: WHEN PROPERLY VALIDATED IN THIS SPACE, THIS FORM CONSTITUTES A BUILDING PERMIT TO DO THE WORK PRESCRIBED HEREIN.

CK. CASH M.O. PLAN CHECK VALIDATION 46184 APR 969 PC 9.00

INSPECTION RECORD

ITEM	INSPECTOR	DATE
SET BACKS — FRONT: 100' ± / R. SIDE: / L. SIDE: 40' ± / REAR: 180' ±		
TRENCHES: WIDTH: gen DEPTH: 1 ft		4-15-69
1st. FLOOR JOIST:		
FRAMING:		
FINAL:		5-7-69


PARTIAL OR MISC. INSPECTIONS

OK Grout with Chemrite		4-18-69
Slab		4-22-69

NAME, BRANCH, ADDRESS OF CONSTRUCTION LENDER:

NO Lender

NOTE: LOCATE ALL STRUCTURES ON LOT, MAKE BOTTOM OF PAGE THE STREET FRONTAGE.

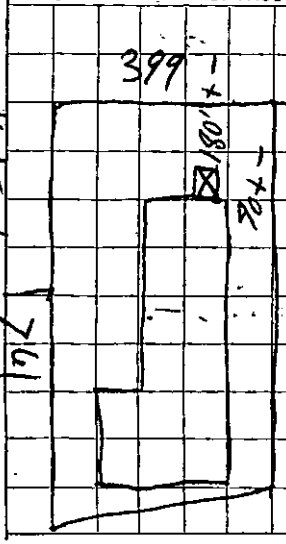

JOB ADDRESS

5454 SAN FERNANDO RD

NUMBER STREET

APPLICATION FOR A

BUILDING PERMIT

BUILDING SECTION, PUBLIC WORKS DIVISION
CITY OF GLENDALE, CALIFORNIA

CONTRACTOR SELF	STATE LIC. NO.
MAILING ADDRESS 2919 EMPIRE AVE	TEL. NO. 849 3992
☐ ARCH. ☐ ENGR.	STATE LIC. NO.
MAILING ADDRESS	TEL. NO.
OWNER PRODUCTS RESEARCH	TEL. NO. 849 3992
MAILING ADDRESS C/T 339	

DESCRIPTION OF WORK

NEW ☐ ADD'N ☐ ALTER. ☑ REPAIR ☑ DEMOLISH ☐

FLOOR AREA (SQ. FT.) 52,800	NO. OF STORIES 1	NO. OF DWELLING UNITS
PRESENT BLDG. USE MANF + STORAGE	PROPOSED BLDG. USE SAME	

DESCRIBE WORK TO BE DONE ALTER PARTITIONS.

NEW GRID CEILING.

NOTE! PROVIDE PLOT PLAN ON BACK SIDE OF ORIGINAL COPY ONLY

EXTERIOR WALL MATERIAL CONCRETE	ROOF FRAMING MATERIAL CONCRETE + STEEL
PARTITIONING MATERIAL WOOD PLASTER	ROOF COVERING MATERIAL BUILT UP 5 PLY
LOT WIDTH ____ LOT DEPTH ____	NO. OF EXISTING BLDGS. ON LOT ONE

VALUATION NOTE: Include Labor, Mat., Wiring, Plumb., Heat, Etc. $ 40,000

INFORMATION PROVIDED BY BLDG. SECTION

LOT NO. ____ BLOCK NO. ____ TRACT Por of West Glendale

USE ZONE M2	FIRE ZONE 2	OCCUPANCY F2	SEC. SH. 20

REQ'D SETBACKS	FRONT	RIGHT SIDE	LEFT SIDE	REAR

TYPE OF CONSTR III-N SPECIAL CASE NO. ____ GRADE ____

Approval & Information by Others

CITY ENGINEER

DIST. FACE OF CURB TO P.I. ____ FT. SEWER YES NO DRIVE OVER ____ EASEMENT

PUBLIC SERVICE	PLANNING
WATER ____ ELECTRIC ____	
P.C. FEE 63.25 PERMIT FEE 26.50	PERM. PLAN APPROVED ☑ W/OUT PLAN ☐ CHECKER'S APPROVAL

I have carefully read and examined the above application and find the same to be true and correct. All provisions of the Laws and Ordinances governing building construction will be complied with whether specified herein or not. No person shall be employed in violation of the Labor Code of the State of California. I agree not to occupy or allow occupancy of any building authorized by this permit until final building inspection has been received.

Carl Lindeman

SIGNATURE OF OWNER OR AUTHORIZED AGENT

FORM B-51 PERMANENT

CK. CASH M.O. PLAN CHECK VALIDATION

53826 NOV 69 PC 63.25

CASH M.O. 53867 NOV 69 AL 26.50

NOTE: WHEN PROPERLY VALIDATED IN THIS SPACE THIS FORM CONSTITUTES A BUILDING PERMIT TO DO THE WORK PRESCRIBED HEREIN.

INSPECTION RECORD

ITEM (SET BACKS: FRONT | R. SIDE | L. SIDE | REAR; FIELD CHECK: REAR)	INSPECTOR	DATE
TRENCHES: WIDTH ____ DEPTH ____		
1st. FLOOR JOIST ____		✓
FRAMING ____	ZH	12-24-69
FINAL ____ ✓	J M	9/15/70

PARTIAL OR MISC. INSPECTIONS

✓ Job Completed. No Inspection Called		
NAME, BRANCH, ADDRESS OF CONSTRUCTION LENDER:		
None		

NOTE: LOCATE ALL STRUCTURES ON LOT, MAKE BOTTOM OF PAGE THE STREET FRONTAGE.

NOTE:- EXISTING ON THIS PROJECT

JOB ADDRESS

5454 SAN FERNANDO RD
NUMBER STREET

APPLICATION FOR A

BUILDING PERMIT

BUILDING SECTION, PUBLIC WORKS DIVISION
CITY OF GLENDALE, CALIFORNIA

CONTRACTOR CARL LINDERMAN	CITY LIC. NO. 15708
MAILING ADDRESS 1604½ VICTORY	TEL. NO. 242 3181
☐ ARCH. ☐ ENGR. NONE	STATE LIC. NO.
MAILING ADDRESS	TEL. NO.
OWNER PRC.	TEL. NO. 240 2060
MAILING ADDRESS 2919 EMPIRE AVE	
CONSTRUCTION LENDER & BRANCH NONE	
MAILING ADDRESS	

DESCRIPTION OF WORK

NEW ☐ ADD'N ☐ ALTER. ☑ REPAIR ☐ DEMOLISH ☐

FLOOR AREA INCR. OR DECR. (SQ.FT.)	NO. OF STORIES 1	NO. OF DWELLING UNITS
PRESENT BLDG. USE OFFICE + MFG	PROPOSED BLDG. USE OFFICE + MFG.	

DESCRIBE WORK TO BE DONE EXISTING BLDG. REMOVE GLASS ENCLOSE OPENINGS

LOT WIDTH	LOT DEPTH	NO. OF EXISTING BLDGS. ON LOT 1

NOTE! PROVIDE PLOT PLAN ON BACK SIDE OF ORIGINAL COPY ONLY

VALUATION NOTE: Include Labor, Mat., Wiring, Plumb., Heat, Etc. $ 960.

MAP BK. 3638 PAGE 18 PARCEL # 16 SEC. SH. 20
LOT NO. 31 BLOCK NO. TRACT 3784

USE ZONE M2 FIRE ZONE 2 OCCUPANCY F-2 TYPE OF CONSTR. III N

REQ'D SET BACKS	FRONT	RIGHT SIDE	LEFT SIDE	REAR	SPECIAL CASE
	N/A				

CITY ENGINEER Approval & Information by Others

EASEMENT
DIST. FACE OF CURB TO P.L. FT. SEWER * YES NO GRADING

PUBLIC SERVICE	PLANNING
WATER ELECTRIC	
P.C. FEE 7.15 PERM. PLAN ☐	CHECKER'S APPROVAL
PERMIT FEE 1.00 W/ CERT PLAN ☐	

I have carefully read and examined the above application and find the same to be true and correct. All provisions of the Laws and Ordinances governing building construction will be complied with whether specified herein or not. I agree not to occupy or allow occupancy of any building authorized by this permit until final building inspection has been received. "I certify that in the performance of the work for which this permit is issued I shall not employ any person in any manner so as to become subject to the workmen's compensation laws of California."

Carl Linderman
SIGNATURE OF OWNER OR CONTRACTOR

FORM B-51 (REV. 7/74) ⓟL PERMANENT

PLAN CHECK VALIDATION
CK. CASH M.O.

NOTE: WHEN PROPERLY VALIDATED IN THIS SPACE, THIS FORM CONSTITUTES A BUILDING PERMIT TO DO THE WORK PRESCRIBED HEREIN.
CK. CASH M.O.


INSPECTION RECORD

ITEM	INSPECTOR	DATE
SET BACKS: FRONT | L. SIDE | R. SIDE | REAR — FIELD CHECK		
TRENCHES: WIDTH_____ DEPTH_____		
1st. FLOOR JOIST: SLAB_____		
FRAMING_____		✓
FINAL_____	NM	11-9-76

PARTIAL OR MISC. INSPECTIONS

SAN LEANDRO RD

NOTE: LOCATE ALL STRUCTURES ON LOT. MAKE BOTTOM OF PAGE THE STREET FRONTAGE.

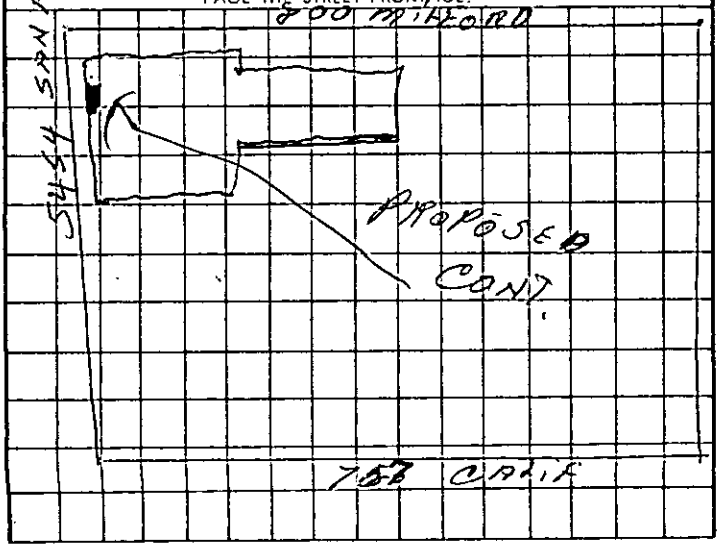

JOB ADDRESS

5454 SAN FERNANDO RD.
NUMBER STREET

midland

APPLICATION FOR AN

ELECTRICAL PERMIT

BUILDING SECTION, PUBLIC WORKS DIVISION

CITY OF GLENDALE, CALIFORNIA

CONTRACTOR: George W Welch.	TEL. NO.: VI 92-500
MAILING ADDRESS: 3310 W Victory Blvd.	STATE LIC. NO.: 90081
OWNER: Fullview Coop.	CITY LIC. NO.: J 958
MAILING ADDRESS: 5454 San Fernando Rd	TEL. NO.: CH-56502

DESCRIPTION OF WORK

☐ NEW BLDG. ☑ EXIST. BLDG. ☐ NO SERV. CHANGE ☐ RECONNECT OR RESEAL

USE ZONE

FEE COMPUTATION

NOTE! TOTALS SHOWN BELOW MUST BE SUBMITTED IN DIAGRAM ON SEPARATE WORK SHEET PROVIDED FOR THIS PURPOSE.

4 FIXTURES

4 OUTLETS, BASE PLUGS, SWITCHES

FIRST TEN @ 25¢ EACH 2.00

ADDITIONAL @ 10¢ EACH

MOTORS

QUAN.	OVER	INCL.	ACTUAL HP	RATE	FEE
	0	1 HP		@ .75 EA.	
	1 HP	5 HP		@ $1.50 "	
	5 HP	20 HP		@ $3.00 "	
	20 HP	50 HP		@ $4.00 "	
	50 HP	UP		@ $6.00 "	

TOTAL AIR COND. H. P. ____ SUB TOTAL → 2.00

_____ RANGE, OR OVEN OUTLETS @ $1.00 EACH

_____ TRANSFORMERS OR RECTIFIERS KVA @ 25¢ PER KVA

_____ HEATING ELEMENTS OVER 1650 WATTS @ $1.00 EACH

_____ AIR CONDITIONER, PLUGS @ $1.50 EACH

_____ WELDERS (TRANSFORMER TYPE) _____ KVA @ 25¢ PER KVA

_____ WELDERS (MOTOR GENERATOR) _____ HP (FEE 75% GREATER THAN MTR. ALONE)

_____ CLOTHES DRYER @ $1.00 EACH

_____ MISCELLANEOUS _____

I have carefully read and examined the above application and know the same to be true and correct. All provisions of the Laws and Ordinances governing this type of construction will be complied with whether mentioned herein or not. No person shall be employed in violation of the Labor Code of the State of California.

George W Welch.
SIGNATURE OF CONTRACTOR OR AUTHORIZED AGENT

PERMIT FEE @	2.00
SUPPLEMENTARY PERMIT FEE @ .50	
INVESTIGATION FEE	
TOTAL FEE	4.00

24906 JUL 21 61 EL 4.00

CK. NO. CASH NOTE: WHEN PROPERLY VALIDATED IN THIS SPACE, THIS FORM CONSTITUTES AN ELECTIC PERMIT TO DO THE WORK DESCRIBED HEREON.

FORM B-53 PERMANENT

INSPECTION RECORD

BASIC INSPECTIONS

ITEM	INSPECTOR	DATE
GROUND WORK		
ROUGH	[illegible]	7/24/61
FINISH	[illegible]	7/24/61
FIXTURES	[illegible]	7/24/61
FINAL RELEASE TO PUBLIC SERV.		

PARTIAL OR MISC. INSPECTIONS

UNSUCCESSFUL TRIPS

RECORD INFORMATION

O.H.	U.G.	TEMP. OK.	TEMP. CONSTR.	NO. OF METERS

LITE ____ WIRE	PWR ____ PHASE	HEAT ____ KW

RANGE	OVEN	TABLE TOP	W. HTR.	DRYER

OTHER RES. APPLIANCES OVER 2 KW.

TOTAL KW OR HP. ____ S Φ	TOTAL HP. ____ 3 Φ

JOB ADDRESS
554 S. San Fernando Rd.
STREET

APPLICATION FOR A[illegible]
ELECTRIC SECTION, PUBLIC WORKS DEPARTMENT
CITY OF GLENDALE, CALIFORNIA

CONTRACTOR Ace high Elect	TEL. NO.
MAILING ADDRESS 15521 E. Valley St.	STATE LIC. NO. C-10 1447
OWNER R. Lovell Fontana	CITY LIC. NO. 2957
MAILING ADDRESS 15521 E. Valley Fontana-Cal	TEL. NO. 822-8669

DESCRIPTION OF WORK

☐ NEW BLDG. ☐ EXIST. BLDG. ☐ NO SERV. CHANGE ☐ RECONNECT OR RESEAL

FEE COMPUTATION

NOTE! TOTALS SHOWN BELOW MUST BE SUBMITTED IN DIAGRAM ON SEPARATE WORK SHEET PROVIDED FOR THIS PURPOSE.

221 FIXTURES 70 RECEPTACLES

..... OUTLETS ..... SWITCHES

FIRST TEN @ .25 EACH 2.50

ADDITIONAL @ .10 EACH 28.70 FEE 31.20

MOTORS _____ WELDER _____

TRANSFORMERS _____ RANGE _____

HEATING APPL. _____ DRYER _____

WATER HTR. _____ MISC. EQ. or APPL. _____

QUAN.	HP - KW - KVA OVER	INCL.	ACTUAL	PHASE 1	3	UNIT COST	FEE
	0	1					
	1	5					
	5	20					
	20						

_____ SIGNS – INCANDESCENT – TRANSFORMER @ _____ ea.

_____ CELLULAR FLOOR RACEWAY @ _____ PER 100 FT.

_____ DISTRIBUTION PANEL, OVERCURRENT DEVICE @ _____ ea.

_____ SWITCHBOARD – VOLTAGE _____

_____ SERVICE – VOLTAGE _____, AMPERAGE _____

_____ TEMP. SERVICE OR TEMP. LIGHTING

_____ MISCELLANEOUS _____

CK. NO. 53268 CASH NOTE: WHEN PROPERLY VALIDATED IN THIS SPACE, THIS FORM CONSTITUTES AN ELECTRIC PERMIT TO DO THE WORK DESCRIBED HEREON.

54200 NOV 20 69 EL

40.00

I have carefully read and examined the above application and know the same to be true and correct. All provisions of the Laws and Ordinances governing this type of construction will be complied with whether mentioned herein or not. No person shall be employed in violation of the Labor Code of the State of California.

PERMIT FEE @	2.00
INVESTIGATION FEE	
TOTAL FEE	33.20

SIGNATURE OF CONTRACTOR OR AUTHORIZED AGENT

FORM B-53

PERMANENT

INSPECTION RECORD
BASIC INSPECTIONS

ITEM	INSPECTOR	DATE
GROUND WORK		
ROUGH		
FIXTURES	J. M	9/15/70
RELEASE TO PUBLIC SERVICE		
FINAL	J. M	9/15/70

PARTIAL OR MISC. INSPECTIONS

Room pet cavity.	JM	12/2/70
Cor. T-bar & gutters corrected.		
Inspection.	JM	1/27/70
Job Completed No Inspection Called.	J. M	9/14/70

JOB ADDRESS

5454 SAN FERNANDO RD
NUMBER STREET

APPLICATION FOR A

HEATING, VENTILATING, AIR-CONDITIONING OR REFRIGERATION PERMIT

BUILDING SECTION, PUBLIC WORKS DIVISION
CITY OF GLENDALE, CALIFORNIA

CONTRACTOR Gilmore Air Cond	STATE LIC. NO. 307057
MAILING ADDRESS 344 W. Colorado St	TEL. NO. 247-5621
OWNER SEMCO	CITY BUS. LIC. 5639 /0257
MAILING ADDRESS 5454 San Fernando	TEL. NO. 247-7140

9-249-562

NOTE: WHEN PROPERLY VALIDATED IN THIS SPACE THIS FORM CONSTITUTES A PERMIT TO DO THE WORK DESCRIBED HEREON.

CK MO. CASH 16532 SEP 11 75 PB 21.00

DESCRIPTION OF BLDG.

NEW ☐ ADD'N ☐ ALTER. ☐ REPLACE ☐

FEE COMPUTATION

QUAN.	ITEM	UNIT COST	FEE
	GAS SYSTEMS:		
	APPLIANCE VENT		
	AIR HANDLING UNITS		
	EVAPORATIVE COOLERS		18.00
6	VENTILATING SYSTEMS (FAN, HOOD, ETC.)	5.00	30.00
	REFRIGERATION SYSTEMS ALTERED, REPAIRED OR ADDED TO		
	AIR-CONDITIONING SYSTEMS ALTERED, REPAIRED OR ADDED TO		
	HEATING APPLIANCE OR SYSTEM ALTERED, REPAIRED OR ADDED TO		

HEATING APPLIANCES

(INSTALLED, OR RELOCATED)

TYPE	B.T.U.	FEE

BOILERS, COMPRESSORS OR ABSORPTION SYSTEMS INSTALLED OR RELOCATED

QUANTITY	TYPE	HP OR B.T.U.	UNIT COST	FEE
			@ EA.	
			@ "	
			@ "	

I have carefully read and examined the above application and know the same to be true and correct. All provisions of Laws and Ordinances covering this type of construction will be complied with whether specified herein or not. No person shall be employed in violation of the Labor Code of the State of California.

PERMIT FEE	3.00
INVESTIGATION FEE	
TOTAL FEE	~~33.00~~ 21.00

SIGNATURE OF CONTRACTOR OR AUTHORIZED AGENT

FORM B-55 PERMANENT

INSPECTION RECORD

ITEM	INSPECTOR	DATE
GROUND WORK	—	—
GAS	—	—
ROUGH HEATING	—	—
ROUGH REFRIG. OR AIR COND.	LLB	9-15-75 ✓
DUCTS	LLB	9-15-75 ✓
FINAL HEATING	—	— ✓
FINAL REFRIG. OR AIR COND.	LLB	9-23-75 ✓

CORRECTIONS & PARTIAL INSPECTIONS

Unable to Locate Equip Plans Mgr (Will Call.
LLB 9-11-75 ✓

Finished Cond & Discs @ 6-Rheem Units. LLB 9-15-75 ✓

Answering Service Will Have Es Call. LLB 9-16-75 ✓
Ditto. LLB 9-17-75 ✓

T & M Elec. permit not Taken. Mike, or Ken; 845-7536
LLB 9-19-75 ✓
My Mistake. Permit # 16149 Was Finaled By J. T. When J. V. Was on Vac. & Discs Are Under-Domes on Units.
LLB 9-23-75 ✓

JOB ADDRESS

5454 SAN FERNANDO RD

NUMBER STREET

APPLICATION FOR A

BUILDING PERMIT

BUILDING SECTION, PUBLIC WORKS DIVISION
CITY OF GLENDALE, CALIFORNIA

CONTRACTOR OWNER	STATE LIC. NO.
MAILING ADDRESS	TEL. NO.
☐ ARCH. ☐ ENGR.	STATE LIC. NO.
MAILING ADDRESS 2919 EMPIRE AVE	TEL. NO.
OWNER PRODUCTS RESEARCH	TEL. NO.
MAILING ADDRESS 2919 EMPIRE AVE. BURBANK	

DESCRIPTION OF WORK

NEW ☐ ADD'N ☐ ALTER. ☑ REPAIR ☐ DEMOLISH ☐

FLOOR AREA (SQ. FT.) 19000	NO. OF STORIES 1	NO. OF DWELLING UNITS
PRESENT BLDG. USE MANFG.	PROPOSED BLDG. USE MANFG.	

DESCRIBE WORK TO BE DONE 2 X 4 WOOD & SHEET ROCK PARTITIONS 1-HR

NOTE! PROVIDE PLOT PLAN ON BACK SIDE OF ORIGINAL COPY ONLY

EXTERIOR WALL MATERIAL CONCRETE	ROOF FRAMING MATERIAL CONCRETE & STEEL
PARTITIONING MATERIAL 2 X 4 & GYP	ROOF COVERING MATERIAL 5 PLY BUILT UP
LOT WIDTH 300 LOT DEPTH 900	NO. OF EXISTING BLDGS. ON LOT ONE

VALUATION NOTE: Include Labor, Mat., Wiring, Plumb., Heat, Etc. $4,000

INFORMATION PROVIDED BY BLDG. SECTION
FOR OF WEST GLENDALE

LOT NO. _____ BLOCK NO. _____ TRACT _____

USE ZONE M2	FIRE ZONE 2	OCCUPANCY F2	SEC. SH. 20

REQ'D SET BACKS	FRONT	RIGHT SIDE	LEFT SIDE	REAR

TYPE OF CONSTR III-N SPECIAL CASE NO. _____ GRADE _____

Approval & Information by Others

CITY ENGINEER EASEMENT

DIST. FACE OF CURB TO P.L. _____ FT. SEWER YES NO DRIVE OVER _____

PUBLIC SERVICE PLANNING

WATER _____ ELECTRIC _____

P.C. FEE 13.00 PERMIT FEE 26.00 ☐ PERM. PLAN APPROVED W/OUT PLAN ☐ CHECKER'S APPROVAL

I have carefully read and examined the above application and find the same to be true and correct. All provisions of the Laws and Ordinances governing building construction will be complied with whether specified herein or not. No person shall be employed in violation of the Labor Code of the State of California. I agree not to occupy or allow occupancy of any building authorized by this permit until final building inspection has been received.

Carl Lindeman

SIGNATURE OF OWNER OR AUTHORIZED AGENT

FORM B-51 PERMANENT

CK. CASH M.O. PLAN CHECK VALIDATION 550064 DEC 23 69 PC 13.00

CK. CASH M.O. FORM NOTE: WHEN PROPERLY VALIDATED IN THIS SPACE, THIS CONSTITUTES A BUILDING PERMIT TO DO THE WORK PRESCRIBED HEREIN. 550065 DEC 23 69 AL 26.00

INSPECTION RECORD

ITEM (SET BACKS: FRONT | R. SIDE | FIELD CHECK: L. SIDE | REAR)	INSPECTOR	DATE
TRENCHES: WIDTH_____ DEPTH_____		
1st. FLOOR JOIST		
FRAMING	JH	12-24-69
FINAL X	J M	9/15/70

PARTIAL OR MISC. INSPECTIONS

X Job Complete No Inspection Called		

NAME, BRANCH, ADDRESS OF CONSTRUCTION LENDER:		

NOTE: LOCATE ALL STRUCTURES ON LOT, MAKE BOTTOM OF PAGE THE STREET FRONTAGE.

JOB ADDRESS

5454 San Fernando
NUMBER STREET

Bldg # 4 APPLICATION FOR A

HEATING, VENTILATING, AIR-CONDITIONING OR REFRIGERATION PERMIT

BUILDING SECTION, PUBLIC WORKS DIVISION
CITY OF GLENDALE, CALIFORNIA

CONTRACTOR M.S. McCabe	STATE LIC. NO. 274879
MAILING ADDRESS P.O. Box 3145	TEL. NO. 242-8762
OWNER P.R.C.	CITY BUS. LIC. 6986
MAILING ADDRESS 5454 San Fernando	TEL. NO. 240-2060

DESCRIPTION OF BLDG.

NEW ☐ ADD'N ☐ ALTER. ☐ REPLACE ☐

FEE COMPUTATION

QUAN.	ITEM	UNIT COST	FEE
1	GAS SYSTEMS: [redacted]		1.50
	APPLIANCE VENT		
	AIR HANDLING UNITS		
	EVAPORATIVE COOLERS		
	VENTILATING SYSTEMS (FAN, HOOD, ETC.)		
	REFRIGERATION SYSTEMS ALTERED, REPAIRED OR ADDED TO		
	AIR-CONDITIONING SYSTEMS ALTERED, REPAIRED OR ADDED TO		
	HEATING APPLIANCE OR SYSTEM ALTERED, REPAIRED OR ADDED TO		

(CK.) MO. CASH NOTE: WHEN PROPERLY VALIDATED IN THIS SPACE THIS FORM CONSTITUTES A PERMIT TO DO THE WORK DESCRIBED HEREON.

02953 MAY 13 74 PB 3350

HEATING APPLIANCES

(INSTALLED, OR RELOCATED)

TYPE	B.T.U.	FEE
2 F.A.U. each	270M	10.00

BOILERS, COMPRESSORS OR ABSORPTION SYSTEMS INSTALLED OR RELOCATED

QUANTITY	TYPE	HP OR B.T.U.	UNIT COST	FEE
2	Compressor	120M ea	@ EA.	15.00
1	Compressor	24M	@ "	4.00
			@ "	

I have carefully read and examined the above application and know the same to be true and correct. All provisions of Laws and Ordinances covering this type of construction will be complied with whether specified herein or not. No person shall be employed in violation of the Labor Code of the State of California.

PERMIT FEE	5.00
INVESTIGATION FEE	
TOTAL FEE	$ 32.50

Bill J. McCabe
SIGNATURE OF CONTRACTOR OR AUTHORIZED AGENT

FORM B-55 PERMANENT

INSPECTION RECORD

ITEM	INSPECTOR	DATE
GROUND WORK	—	—
GAS	LB	5-20-74
ROUGH HEATING	LB	5-13-74
ROUGH REFRIG. OR AIR COND.	LB	5-13-74
DUCTS	LB	5-13-74
FINAL HEATING	LB	5-20-74
FINAL REFRIG. OR AIR COND.	LB	5-20-74

CORRECTIONS & PARTIAL INSPECTIONS

For heat N. G. Floor plenums
Vent to OSA intake on S.
Unit (Entry 2-737 W.
Ehli F. St.) LB 5-13-74
—

JOB ADDRESS

(3)

5454 San Fernando Rd.,
NUMBER STREET

APPLICATION FOR A

PLUMBING PERMIT

BUILDING SECTION, PUBLIC WORKS DIVISION
CITY OF GLENDALE, CALIFORNIA

CONTRACTOR: Prindle, Inc.	STATE LIC. NO.: 176304
MAILING ADDRESS: 2668 Honolulu Ave., Montrose, Calif.	CITY LIC. NO.: 4055
	TEL. NO.: 249 4696
OWNER: Products Research	TEL. NO.
MAILING ADDRESS: 5400 San Fernando Rd.,	

4.00 -

59148 MAY 14 70 PB

CK. MO. CASH

NOTE: WHEN PROPERLY VALIDATED IN THIS SPACE, THIS FORM CONSTITUTES A PLUMBING PERMIT TO DO THE WORK DESCRIBED HEREON.

FEE COMPUTATION

BATHTUBS	CLOTHES WASHERS
SHOWERS AND/OR PAN	SUMP PUMP
WATER CLOSETS AND/OR ANTI-SYPHON BALLCOCK	DRINKING FOUNTAINS
LAVATORIES	URINALS
SINKS, KITCHEN, BAR FLOOR, SERVICE	FLOOR DRAIN
LAUNDRY TRAYS	WATER HEATERS AND OR VENTS
DISHWASHERS	GREASE TRAPS
GARBAGE DISPOSALS (IN EXISTING SINKS)	WATER SOFTENERS

TOTAL NO. OF ABOVE FIXTURES : @ EA.

	LAWN SPRINKLER SYSTEMS:	0-5 VALVES	6-12 VALVES	OVER 12 VALVES
1		~~2~~ @ ~~1.25~~	@	@ 2.00
	BACK FLOW DEVICES:	0.5 DEVICES @	ADD. DEVICES @ EA.	
	INDUSTRIAL WASTE INTERCEPTOR			
	WATER SYSTEMS, WITHOUT FIXTURES @ 1.00			
	GAS SYSTEMS:	0-5 OUTLETS @	ADD. OUTLETS @ EA.	
	BOILERS STEAM OR HOT WATER @			
	TEMP. AND/OR PRESS RELIEF VALVES OR HI-TEMP LIMIT DEVICES @			
	SEWER CONNECTIONS @			
	SEWER CAP OR CESSPOOL FILL @			
	SEPTIC TANK, SEEPAGE PIT AND/OR DRAIN FIELD @			
	MISCELLANEOUS			

I have carefully read and examined the above application and know the same to be true and correct. All provisions of Laws and Ordinances covering this type of construction will be complied with whether specified herein or not. No person shall be employed in violation of the Labor Code of the State of California.

PERMIT FEE	2.00
REINSPECTION FEE	
INVESTIGATION FEE	
TOTAL FEE	4.00

Prindle Inc James E Wood
SIGNATURE OF CONTRACTOR OR AUTHORIZED AGENT

FORM B-52
REV. 9/65

PERMANENT

INSPECTION RECORD

BASIC INSPECTIONS

ITEM	INSPECTOR	DATE
GROUND WORK		
ROUGH GAS & PL'B'G		
SEWER, SEPTIC TANK		
SEEPAGE PIT, DRAINFIELD		
FINAL GAS		
FINAL PLUMBING Spaulding	J. M.	5/14/70

PARTIAL OR MISC. INSPECTIONS

UNSUCCESSFUL TRIPS

JOB ADDRESS

5454 San Fernando Rd.,
NUMBER STREET

APPLICATION FOR A

PLUMBING PERMIT

BUILDING SECTION, PUBLIC WORKS DIVISION
CITY OF GLENDALE, CALIFORNIA

CONTRACTOR Prindle, Inc.	STATE LIC. NO. 176304
MAILING ADDRESS 2668 Honolulu Ave.,	CITY LIC. NO. 1585
Montrose, Calif.	TEL. NO. 249 4696
OWNER Products Research	TEL. NO.
MAILING ADDRESS 5400 San Fernando Rd.,	

FEE COMPUTATION

	BATHTUBS		CLOTHES WASHERS
	SHOWERS AND/OR PAN		SUMP PUMP
	WATER CLOSETS AND/OR ANTI-SYPHON BALLCOCK	1	DRINKING FOUNTAINS
2	LAVATORIES		URINALS
1	SINKS, KITCHEN, BAR FLOOR, SERVICE		FLOOR DRAIN
	LAUNDRY TRAYS	1	WATER HEATERS AND OR VENTS
	DISHWASHERS		GREASE TRAPS
	GARBAGE DISPOSALS (IN EXISTING SINKS)		WATER SOFTENERS

TOTAL NO. OF ABOVE FIXTURES : 5 @ EA. 7.50

	LAWN SPRINKLER SYSTEMS:	0-5 VALVES @	6-12 VALVES @	OVER 12 VALVES @
	BACK FLOW DEVICES:	0-5 DEVICES @	ADD. DEVICES @ EA.	
	INDUSTRIAL WASTE INTERCEPTOR			
	WATER SYSTEMS, WITHOUT FIXTURES @ 1.00			
1	GAS SYSTEMS:	0-5 OUTLETS @	ADD. OUTLETS @ EA.	1.50
	BOILERS STEAM OR HOT WATER @			
	TEMP. AND/OR PRESS RELIEF VALVES OR HI-TEMP LIMIT DEVICES @			
	SEWER CONNECTIONS @			
	SEWER CAP OR CESSPOOL FILL @			
	SEPTIC TANK, SEEPAGE PIT AND/OR DRAIN FIELD @			
	MISCELLANEOUS			

CK. / MO. CASH 53980 NOV 12 69 PB 11.00

NOTE: WHEN PROPERLY VALIDATED IN THIS SPACE, THIS FORM CONSTITUTES A PLUMBING PERMIT TO DO THE WORK DESCRIBED HEREON.

I have carefully read and examined the above application and know the same to be true and correct. All provisions of Laws and Ordinances covering this type of construction will be complied with whether specified herein or not. No person shall be employed in violation of the Labor Code of the State of California.

PERMIT FEE	2.00
REINSPECTION FEE	
INVESTIGATION FEE	
TOTAL FEE	11.00

Prindle Inc. June E. Wood

SIGNATURE OF CONTRACTOR OR AUTHORIZED AGENT

FORM B-52
REV. 9/65

PERMANENT

INSPECTION RECORD

BASIC INSPECTIONS

ITEM	INSPECTOR	DATE
GROUND WORK	J. M	11/12/69
ROUGH GAS & PL'B'G	J. M	12-10-69
SEWER, SEPTIC TANK		
SEEPAGE PIT, DRAINFIELD		
FINAL GAS	J. M	2-6-70
FINAL PLUMBING	J. M	2-6-70

PARTIAL OR MISC. INSPECTIONS

2 Drinking Fountains Rgh O.K.	J. M	12/9/69

UNSUCCESSFUL TRIPS

Rgh Not Complete	J. M	11/25/69

JOB ADDRESS

5454 SAN FERNANDO RD
NUMBER STREET

APPLICATION FOR AN
~~ELECTRICAL PERMIT~~

BUILDING SECTION, PUBLIC WORKS DIVISION
CITY OF GLENDALE, CALIFORNIA

CONTRACTOR: F D WISDOM	TEL. NO.: C 39855
MAILING ADDRESS: 6332 SAN FERNANDO RD	STATE LIC. NO.: 122584
OWNER: FULLVIEW CORP.	CITY LIC. NO.: 2287
MAILING ADDRESS:	TEL. NO.:

DESCRIPTION OF WORK

☐ NEW BLDG. ☑ EXIST. BLDG. ☑ NO SERV. CHANGE ☐ RECONNECT OR RESEAL

USE ZONE

FEE COMPUTATION

NOTE! TOTALS SHOWN BELOW MUST BE SUBMITTED IN DIAGRAM ON SEPARATE WORK SHEET PROVIDED FOR THIS PURPOSE.

18 4 2 1 11 OUTLETS, BASE PLUGS, SWITCHES, FIXTURES

FIRST TEN @ 25¢ EACH 3.30

ADDITIONAL @ 10¢ EACH

LESS THAN 18 APART @ 5¢ EACH

MOTORS

QUAN.	OVER	INCL.	ACTUAL HP	RATE	FEE
7	0	1 HP	5-1/2 2-1	@ .75 EA.	5.25
1	1 HP	5 HP	1-3	@ $1.50 "	1.50
	5 HP	20 HP		@ $3.00 "	
	20 HP	50 HP		@ $4.00 "	
	50 HP	UP		@ $6.00 "	

TOTAL AIR COND. H. P. ____ SUB TOTAL → 10.05

_____ RANGE OUTLETS OR CLOTHES DRYER @ $1.00 EACH

_____ TRANSFORMERS OR RECTIFIERS - KVA @ 25¢ PER KVA

_____ HEATING ELEMENTS OVER 1650 WATTS @ $1.00 EACH

_____ AIR CONDITIONER, PLUGS @ $1.50 EACH

_____ WELDERS (TRANSFORMER TYPE) _____ KVA @ 25¢ PER KVA

_____ WELDERS (MOTOR GENERATOR) _____ HP (FEE 75% GREATER THAN MTR. ALONE)

_____ CONSTRUCTION OR TEMPORARY LIGHTING @ $2.00

_____ MISCELLANEOUS _____

I have carefully read and examined the above application and know the same to be true and correct. All provisions of the Laws and Ordinances governing this type of construction will be complied with whether mentioned herein or not. No person shall be employed in violation of the Labor Code of the State of California.

PERMIT FEE @	2.00
SUPPLEMENTARY PERMIT FEE @ .50	
INVESTIGATION FEE	
TOTAL FEE	12.05

Richard H. Brown
SIGNATURE OF CONTRACTOR OR AUTHORIZED AGENT

PERMANENT

FORM B-53 (9)c

08102 JUL 1 60 EL 12.05 -

CK. MO. CASH NOTE: WHEN PROPERLY VALIDATED IN THIS SPACE, THIS FORM CONSTITUTES AN ELECTIC PERMIT TO DO THE WORK DESCRIBED HEREON.

INSPECTION RECORD

BASIC INSPECTIONS

ITEM	INSPECTOR	DATE
GROUND WORK		
ROUGH	[illegible]	7/1/60
FINISH	[illegible]	7/1/60
FIXTURES	[illegible]	7/1/61
FINAL RELEASE TO PUBLIC SERV.	[illegible]	7/1/61

PARTIAL OR MISC. INSPECTIONS

UNSUCCESSFUL TRIPS

RECORD INFORMATION

O.H.	U.G.	TEMP. OK.	TEMP. CONSTR.	NO. OF METERS

LITE _____ WIRE PWR _____ PHASE HEAT _____ KW

RANGE	OVEN	TABLE TOP	W. HTR.	DRYER

OTHER RES. APPLIANCES OVER 2 KW.

TOTAL KW OR HP.	TOTAL HP.
_____ S Φ	_____ 3 Φ

added load to 3 Φ Pan
480 V. transformed to 240 V

JOB ADDRESS

5454 San Fernando Rd

NUMBER STREET

APPLICATION FOR A

PLUMBING PERMIT

BUILDING SECTION, PUBLIC WORKS DIVISION

CITY OF GLENDALE, CALIFORNIA

CONTRACTOR A & B Plumbing Company	STATE LIC. NO. 108851
MAILING ADDRESS 1840 So Brand Blvd.,	CITY LIC. NO. 410
Glendale 4, Calif	TEL. NO. CH 5-3462
OWNER Fulview Corporation	TEL. NO. CH 56502
MAILING ADDRESS 5454 San Fernando Rd, Glendale	
PROPOSED USE Commercial	USE ZONE 3

06595 JUN 6 60 PB 2.00

CK. MO. CASH

NOTE: WHEN PROPERLY VALIDATED IN THIS SPACE, THIS FORM CONSTITUTES A PLUMBING PERMIT TO DO THE WORK DESCRIBED HEREON.

FEE COMPUTATION

BATHTUBS	CLOTHES WASHERS
SHOWERS	SHOWER PANS
WATER CLOSETS	DRINKING FOUNTAINS
LAVATORIES	URINALS
SINKS, KITCHEN, BAR FLOOR, SERVICE	SAND TRAPS
LAUNDRY TRAYS	CLARIFIERS
DISHWASHERS	GREASE TRAPS
GARBAGE DISPOSALS	WATER SOFTENERS
WATER HEATERS AND/OR VENTS	

TOTAL NO. OF ABOVE FIXTURES : @ 1.00 EA.

LAWN SPRINKLER SYSTEMS:	0-5 VALVES @ 2.00	6-12 VALVES @ 3.00	OVER 12 VALVES @ 4.00
BACK FLOW DEVICES:	0-5 DEVICES @ 2.00	ADD. DEVICES @ 25¢ EA.	

SWIMMING POOL PIPING SYSTEM @ 5.00

1 WATER SYSTEMS @ 1.00 — 1.00

GAS SYSTEMS: 0-5 OUTLETS @ 1.00 — ADD. OUTLETS @ 20¢ EA.

BOILERS STEAM OR HOT WATER @ 2.00

TEMP. AND/OR PRESS RELIEF VALVES OF HI-TEMP LIMIT DEVICES @ 1.00

SEWER CONNECTIONS @ 3.00

SEWER CAP OR CESSPOOL FILL @ 1.00

SEPTIC TANK, SEEPAGE PIT AND/OR DRAIN FIELD @ 3.00

MISCELLANEOUS

I have carefully read and examined the above application and know the same to be true and correct. All provisions of Laws and Ordinances covering this type of construction will be complied with whether specified herein or not. No person shall be employed in violation of the Labor Code of the State of California.

PERMIT FEE	1.00
INVESTIGATION FEE	
TOTAL FEE	2.00

SIGNATURE OF CONTRACTOR OR AUTHORIZED AGENT

FORM B-52

PERMANENT

INSPECTION RECORD

BASIC INSPECTIONS

ITEM	INSPECTOR	DATE
GROUND WORK		
ROUGH GAS & PL'B'G		
SEWER, SEPTIC TANK		
SEEPAGE PIT, DRAINFIELD		
FINAL GAS		
FINAL PLUMBING	MF	6-6-60

PARTIAL OR MISC. INSPECTIONS

UNSUCCESSFUL TRIPS

JOB ADDRESS

5454 SAN FERNANDO

NUMBER STREET

APPLICATION FOR AN

ELECTRICAL PERMIT

BUILDING SECTION, PUBLIC WORKS DIVISION

CITY OF GLENDALE, CALIFORNIA

CONTRACTOR MACOLA-DOLL	TEL. NO. CR2-534
MAILING ADDRESS GLEN DALE	STATE LIC. NO. 1354
OWNER FULLVIEW CORP.	CITY LIC. NO. 1592
MAILING ADDRESS SAME	TEL. NO.

DESCRIPTION OF WORK

☐ NEW BLDG. ☑ EXIST. BLDG. ☐ NO SERV. CHANGE ☐ RECONNECT OR RESEAL

USE ZONE

FEE COMPUTATION

NOTE! TOTALS SHOWN BELOW MUST BE SUBMITTED IN DIAGRAM ON SEPARATE WORK SHEET PROVIDED FOR THIS PURPOSE.

10 OUTLETS, BASE PLUGS, SWITCHES, FIXTURES FIRST TEN @ 25¢ EACH — 2.50

43 ADDITIONAL @ 10¢ EACH — 4.30

LESS THAN 18 APART @ 5¢ EACH

MOTORS

QUAN.	OVER	INCL.	ACTUAL HP	RATE	FEE
	0	1 HP		@ .75 EA.	
1	1 HP	5 HP		@ $1.50 "	1.50
	5 HP	20 HP		@ $3.00 "	
	20 HP	50 HP		@ $4.00 "	
	50 HP	UP		@ $6.00 "	

TOTAL AIR COND. H. P. ____ SUB TOTAL → 8.30

____ RANGE OUTLETS OR CLOTHES DRYER @ $1.00 EACH

____ TRANSFORMERS OR RECTIFIERS KVA @ 25¢ PER KVA

____ HEATING ELEMENTS OVER 1650 WATTS @ $1.00 EACH

____ AIR CONDITIONER, PLUGS @ $1.50 EACH

____ WELDERS (TRANSFORMER TYPE) ____ KVA @ 25¢ PER KVA

____ WELDERS (MOTOR GENERATOR) ____ HP (FEE 75% GREATER THAN MTR. ALONE)

____ CONSTRUCTION OR TEMPORARY LIGHTING @ $2.00

____ MISCELLANEOUS ____

I have carefully read and examined the above application and know the same to be true and correct. All provisions of the Laws and Ordinances governing this type of construction will be complied with whether mentioned herein or not. No person shall be employed in violation of the Labor Code of the State of California.

L W Doll

SIGNATURE OF CONTRACTOR OR AUTHORIZED AGENT

PERMIT FEE @	2.00
SUPPLEMENTARY PERMIT FEE @ .50	
INVESTIGATION FEE	
TOTAL FEE	10.30

PERMANENT

FORM B-53 ©

01562 FEB 11 60 EL 10.30

CR. MO. CASH NOTE: WHEN PROPERLY VALIDATED IN THIS SPACE, THIS FORM CONSTITUTES AN ELECTIC PERMIT TO DO THE WORK DESCRIBED HEREON.

INSPECTION RECORD

BASIC INSPECTIONS

ITEM	INSPECTOR	DATE
GROUND WORK		
ROUGH	[illegible]	2/11/60
FINISH	[illegible]	2/11/60
FIXTURES	[illegible]	2/11/60
FINAL RELEASE TO PUBLIC SERV.	[illegible]	2/11/60

PARTIAL OR MISC. INSPECTIONS

UNSUCCESSFUL TRIPS

RECORD INFORMATION

O.H.	U.G.	TEMP. OK.	TEMP. CONSTR.	NO. OF METERS

LITE _____ WIRE | PWR. _____ PHASE | HEAT _____ KW

RANGE	OVEN	TABLE TOP	W. HTR.	DRYER

OTHER RES. APPLIANCES OVER 2 KW.

TOTAL KW OR HP. _____ S Φ

TOTAL HP. _____ 3 Φ

adjd 5HP to 3Φ 480V
Rewd 2-11-60 JK.

JOB ADDRESS

5454 San Fernando Rd
NUMBER STREET

APPLICATION FOR A
PLUMBING PERMIT
BUILDING SECTION, PUBLIC WORKS DIVISION
CITY OF GLENDALE, CALIFORNIA

CONTRACTOR: A & B Plumbing Company	STATE LIC. NO.: 108851
MAILING ADDRESS: 1840 So Brand Blvd.,	CITY LIC. NO.: 410
Glendale 4, Calif	TEL. NO.: CH 5-3462
OWNER: Fulview Corporation	TEL. NO.: CH 5-6502
MAILING ADDRESS: 5454 San Fernando Rd Glendale 3	
PROPOSED USE: Commercial	USE ZONE: 3

2.00

02844 MAR 14 60 PB

CK. MO. CASH

NOTE: WHEN PROPERLY VALIDATED IN THIS SPACE, THIS FORM CONSTITUTES A PLUMBING PERMIT TO DO THE WORK DESCRIBED HEREON.

FEE COMPUTATION

BATHTUBS	CLOTHES WASHERS
SHOWERS	SHOWER PANS
WATER CLOSETS	DRINKING FOUNTAINS
LAVATORIES	URINALS
SINKS, KITCHEN, BAR FLOOR, SERVICE	SAND TRAPS
LAUNDRY TRAYS	CLARIFIERS
DISHWASHERS	GREASE TRAPS
GARBAGE DISPOSALS	WATER SOFTENERS
1 WATER HEATERS AND/OR VENTS	

TOTAL NO. OF ABOVE FIXTURES: 1 @ 1.00 EA. 1.00

LAWN SPRINKLER SYSTEMS:	0-5 VALVES @ 2.00	6-12 VALVES @ 3.00	OVER 12 VALVES @ 4.00
BACK FLOW DEVICES:	0-5 DEVICES @ 2.00	ADD. DEVICES @ 25¢ EA.	
SWIMMING POOL PIPING SYSTEM @ 5.00			
WATER SYSTEMS @ 1.00			
GAS SYSTEMS:	0-5 OUTLETS @ 1.00	ADD. OUTLETS @ 20¢ EA.	
BOILERS STEAM OR HOT WATER @ 2.00			
TEMP. AND/OR PRESS RELIEF VALVES OF HI-TEMP LIMIT DEVICES @ 1.00			
SEWER CONNECTIONS @ 3.00			
SEWER CAP OR CESSPOOL FILL @ 1.00			
SEPTIC TANK, SEEPAGE PIT AND/OR DRAIN FIELD @ 3.00			
MISCELLANEOUS			

I have carefully read and examined the above application and know the same to be true and correct. All provisions of Laws and Ordinances covering this type of construction will be complied with whether specified herein or not. No person shall be employed in violation of the Labor Code of the State of California.

PERMIT FEE	1.00
INVESTIGATION FEE	
TOTAL FEE	2.00

Wm B Dees
SIGNATURE OF CONTRACTOR OR AUTHORIZED AGENT

FORM B-52

PERMANENT

INSPECTION RECORD

BASIC INSPECTIONS

ITEM	INSPECTOR	DATE
GROUND WORK		
ROUGH GAS & PL'B'G		
SEWER, SEPTIC TANK		
SEEPAGE PIT, DRAINFIELD		
FINAL GAS		
FINAL PLUMBING	OD	8-23-60

PARTIAL OR MISC. INSPECTIONS

UNSUCCESSFUL TRIPS

JOB ADDRESS
5454 SAN FERNANDO

NUMBER STREET

APPLICATION FOR A

LATHING/PLASTERING PERMIT
OR
ROOFING PERMIT

BUILDING SECTION, PUBLIC WORKS DIVISION
CITY OF GLENDALE, CALIFORNIA 3434

CONTRACTOR Joe Manning Drywall Inc. STATE LIC. NO. 201103

MAILING ADDRESS 15126 Ventura Blvd Sherman Oaks TEL. NO. 361-7485

OWNER Products Research TEL. NO.

MAILING ADDRESS

DESCRIPTION OF WORK

☐ NEW BLDG. ☑ ALTER. ☐ ADD'N. ☐ REPAIR

PRESENT USE	PROPOSED USE

ROOFING DETAILS

TYPE OF ROOFING _____ NO. OF SQUARES _____

DESCRIPTION _____

(INCLUDE WEIGHTS, NO. OF LAYERS, TYPE OF SHINGLES, ROCK, ETC.)

VALUATION (INCLUDE ALL LABOR AND MATERIAL) $ _____ FEE _____

LATHING & PLASTERING DETAILS

_____ YDS. EXTER. LATH

_____ YDS. EXTER. PLASTER

_____ YDS. INTER. LATH

_____ YDS. INTER. PLASTER

600 YDS. INTER. DRYWALL 6.00

COMBINED LATHING & PLASTERING PERMIT ($4.00)

LATHING, PLASTERING OR DRYWALL PERMIT ($2.00) EA. 2.00

TOTAL FEE 8.00

INFORMATION PROVIDED BY BUILDING SECTION			
USE ZONE	FIRE ZONE	OCCUPANCY	SEC. SH.

I have read and examined the above application and know the same to be true and correct. All provisions of Laws and Ordinances covering building construction will be complied with whether specified herein or not. No person shall be employed in violation of the Labor Code of the State of California.

Jay M. Manning

SIGNATURE OF CONTRACTOR OR AUTHORIZED AGENT

PERMANENT

FORM B-54

55299 JAN 270 LP 8.00

NOTE: WHEN PROPERLY VALIDATED IN THIS SPACE, THIS FORM CONSTITUTES A PERMIT TO DO WORK DESCRIBED HEREIN.

CASH NOT

INSPECTION RECORD

ITEM	INSPECTOR	DATE
INTERIOR LATHING		
EXTERIOR LATHING		
DRYWALL nailing	LEH	1-2-70
EXTERIOR SCRATCH		
INTERIOR SCRATCH		
INTERIOR BROWN		
EXTERIOR BROWN		
INTERIOR FINISH		
FINAL	J-M	4/15/74

PARTIAL OR MISC. INSPECTIONS

Part Tape + fill	LEH	1-7-70

JOB ADDRESS

5456 San Fernando Rd.,
NUMBER STREET

APPLICATION FOR A

PLUMBING PERMIT

BUILDING SECTION, PUBLIC WORKS DIVISION
CITY OF GLENDALE, CALIFORNIA

CONTRACTOR: Prindle, Inc.	STATE LIC. NO. 176304
MAILING ADDRESS: 2638 Honolulu Ave.,	CITY LIC. NO. 1585
Montrose, Calif.	TEL. NO. 249 4696
OWNER: Products Research & Chem	TEL. NO.
MAILING ADDRESS: 5440 San Fernando Rd.,	

650 -
55692 JAN 16 70 PB
CK. MO. CASH
NOTE: WHEN PROPERLY VALIDATED IN THIS SPACE, THIS FORM CONSTITUTES A PLUMBING PERMIT TO DO THE WORK DESCRIBED HEREON.

FEE COMPUTATION

	BATHTUBS		CLOTHES WASHERS
	SHOWERS AND/OR PAN		SUMP PUMP
	WATER CLOSETS AND/OR ANTI-SYPHON BALLCOCK	1	DRINKING FOUNTAINS
	LAVATORIES		URINALS
1	SINKS, KITCHEN, BAR FLOOR, SERVICE		FLOOR DRAIN
	LAUNDRY TRAYS		WATER HEATERS AND OR VENTS
	DISHWASHERS		GREASE TRAPS
	GARBAGE DISPOSALS (IN EXISTING SINKS)		WATER SOFTENERS

TOTAL NO. OF ABOVE FIXTURES: 2 @ EA. 3.00

LAWN SPRINKLER SYSTEMS:	0-5 VALVES @	6-12 VALVES @	OVER 12 VALVES @
BACK FLOW DEVICES:	0-5 DEVICES @	ADD. DEVICES @ EA.	
INDUSTRIAL WASTE INTERCEPTOR			
WATER SYSTEMS, WITHOUT FIXTURES @ 1.00			
GAS SYSTEMS:	0-5 OUTLETS @	ADD. OUTLETS @ EA.	
BOILERS STEAM OR HOT WATER @			
TEMP. AND/OR PRESS RELIEF VALVES OR HI-TEMP LIMIT DEVICES @			
SEWER CONNECTIONS @			
SEWER CAP OR CESSPOOL FILL @			
SEPTIC TANK, SEEPAGE PIT AND/OR DRAIN FIELD @			
MISCELLANEOUS			

1 Eye Wash 1.50

I have carefully read and examined the above application and know the same to be true and correct. All provisions of Laws and Ordinances covering this type of construction will be complied with whether specified herein or not. No person shall be employed in violation of the Labor Code of the State of California.

PERMIT FEE	2.00
REINSPECTION FEE	
INVESTIGATION FEE	
TOTAL FEE	6.50

Prindle Inc James E Wood
SIGNATURE OF CONTRACTOR OR AUTHORIZED AGENT

FORM B-52
REV. 9/65

PERMANENT

INSPECTION RECORD

BASIC INSPECTIONS

ITEM	INSPECTOR	DATE
GROUND WORK		
ROUGH GAS & PL'B'G	J. M	1/16/70
SEWER, SEPTIC TANK		
SEEPAGE PIT, DRAINFIELD		
FINAL GAS		
FINAL PLUMBING	J. M	9/14/70

PARTIAL OR MISC. INSPECTIONS

* Job Complete No Inspection Called		

UNSUCCESSFUL TRIPS

JOB ADDRESS

5454 San Fernando

NUMBER STREET

APPLICATION FOR A

HEATING, VENTILATING, AIR-CONDITIONING OR REFRIGERATION PERMIT

BUILDING SECTION, PUBLIC WORKS DIVISION
CITY OF GLENDALE, CALIFORNIA

CONTRACTOR: M.S. McCabe	STATE LIC. NO.: 274879
MAILING ADDRESS: Po Box 3145	TEL. NO.: 242-8762
OWNER: Products Research	CITY BUS. LIC.: 6986
MAILING ADDRESS: 5454 San Fernando	TEL. NO.: 240-2060

DESCRIPTION OF BLDG.

NEW ☐ ADD'N ☐ ALTER. ☐ REPLACE ☐

FEE COMPUTATION

QUAN.	ITEM	UNIT COST	FEE
	GAS SYSTEMS:		
	APPLIANCE VENT		
	AIR HANDLING UNITS		
	EVAPORATIVE COOLERS		
1	VENTILATING SYSTEMS (FAN, HOOD, ETC.)	[illegible]	3.00
	REFRIGERATION SYSTEMS ALTERED, REPAIRED OR ADDED TO		
	AIR-CONDITIONING SYSTEMS ALTERED, REPAIRED OR ADDED TO		
	HEATING APPLIANCE OR SYSTEM ALTERED, REPAIRED OR ADDED TO		

HEATING APPLIANCES

(INSTALLED, OR RELOCATED)

TYPE	B.T.U.	FEE

BOILERS, COMPRESSORS OR ABSORPTION SYSTEMS INSTALLED OR RELOCATED

QUANTITY	TYPE	HP OR B.T.U.	UNIT COST	FEE
			@ EA.	
			@ "	
			@ "	

I have carefully read and examined the above application and know the same to be true and correct. All provisions of Laws and Ordinances covering this type of construction will be complied with whether specified herein or not. No person shall be employed in violation of the Labor Code of the State of California.

PERMIT FEE	3.00
INVESTIGATION FEE	
TOTAL FEE	6.00

M.S. McCabe by W.O. Magnuson

SIGNATURE OF CONTRACTOR OR AUTHORIZED AGENT

FORM B-55 PERMANENT

6.00

MAY 17 7A PR

NOTE: WHEN PROPERLY VALIDATED BY THIS SPACE THIS FORM CONSTITUTES A PERMIT TO DO THE WORK DESCRIBED HEREON.

CK. MO. 0331

INSPECTION RECORD

ITEM	INSPECTOR	DATE
GROUND WORK		
GAS		
ROUGH HEATING		
ROUGH REFRIG. OR AIR COND.		
DUCTS		
FINAL HEATING	—	—
FINAL REFRIG. OR AIR COND.	OK	5-20-54

CORRECTIONS & PARTIAL INSPECTIONS

757 W. CALIFORNIA
5454 San Fernando

CONTRACTOR BOB WENKART | TEL. NO. 993-1456
MAILING ADDRESS 10025 LOUISE NORTHRIDGE | STATE LIC. NO. 190823
OWNER P.R.C. (Prod. Rest.) | CITY LIC. NO. 11499
MAILING ADDRESS 757 W. CALIFORNIA | TEL. NO.

DESCRIPTION OF WORK

☐ NEW BLDG. ☐ EXIST. BLDG. ☐ NO SERV. CHANGE ☐ RECONNECT OR RESEAL

FEE COMPUTATION

NOTE! TOTALS SHOWN BELOW MUST BE SUBMITTED IN DIAGRAM ON SEPARATE WORK SHEET PROVIDED FOR THIS PURPOSE.

BRANCH CIRCUITS
FIRST TEN 16: 25.00
ELEVEN TO FORTY 22.50
ADDITIONAL
FEE 47.50

MOTORS
TRANSFORMERS
HEATING APPL.
WATER HTR.
WELDER
RANGE
DRYER
MISC. EQ. or APPL.

QUAN.	HP - KW - KVA OVER	INCL.	ACTUAL	PHASE 1	3	UNIT COST	FEE
	0	1					
1	1	5					2.50
2	5	20				4.00	8.00
	20						

ADDING OUTLETS
CELLULAR FLOOR RACEWAY @ PER 100 FT.
DISTRIBUTION PANEL, OVERCURRENT DEVICE @ ea.
SWITCHBOARD – VOLTAGE
SERVICE –VOLTAGE . AMPERAGE
TEMP. SERVICE OR TEMP. LIGHTING
PRIVATE SWIMMING POOL
MISCELLANEOUS

I have carefully read and examined the above application and know the same to be true and correct. All provisions of the Laws and Ordinances governing this type of construction will be complied with whether mentioned herein or not. No person shall be employed in violation of the Labor Code of the State of California.

PERMIT FEE @ 4.00
INVESTIGATION FEE
TOTAL FEE 62.00

SIGNATURE OF CONTRACTOR OR AUTHORIZED AGENT

FORM B-53

CK. MO. CASH NOTE: WHEN PROPERLY VALIDATED IN THIS SPACE, THIS FORM CONSTITUTES AN ELECTRIC PERMIT TO DO THE WORK DESCRIBED HEREON.

01693 APR 974 EL 62.00

INSPECTION RECORD
BASIC INSPECTIONS

ITEM	INSPECTOR	DATE
GROUND WORK		✓
ROUGH	[illegible]	4/15/64
FIXTURES	[illegible]	6/12/64
RELEASE TO PUBLIC SERVICE	[illegible]	1/ ✓
FINAL	[illegible]	1 ✓

PARTIAL OR MISC. INSPECTIONS

JOB ADDRESS Bldg # 6

5454 San Fernando

NUMBER STREET

APPLICATION FOR A

HEATING, VENTILATING, AIR-CONDITIONING OR REFRIGERATION PERMIT

BUILDING SECTION, PUBLIC WORKS DIVISION
CITY OF GLENDALE, CALIFORNIA

CONTRACTOR M S McCabe	STATE LIC. NO. 274879
MAILING ADDRESS P.O. Box 3145	TEL. NO. 242-8162
OWNER Products Research	CITY BUS. LIC. 1986
MAILING ADDRESS 5454 San Fernando	TEL. NO. 240-2600

NOTE: WHEN PROPERLY VALIDATED IN THIS SPACE THIS FORM CONSTITUTES A PERMIT TO DO THE WORK DESCRIBED HEREON.

CK. MO. CASH 085 40 NOV 74 PR 29.50

DESCRIPTION OF BLDG.

NEW ☐ ADD'N ☐ ALTER. ☐ REPLACE ☐

FEE COMPUTATION

QUAN.	ITEM	UNIT COST	FEE
1	GAS SYSTEMS:		1.50
~~3~~	APPLIANCE VENT		
	AIR HANDLING UNITS		
2	EVAPORATIVE COOLERS	3.00	6.00
	VENTILATING SYSTEMS (FAN, HOOD, ETC.)		
	REFRIGERATION SYSTEMS ALTERED, REPAIRED OR ADDED TO		
	AIR-CONDITIONING SYSTEMS ALTERED, REPAIRED OR ADDED TO		
	HEATING APPLIANCE OR SYSTEM ALTERED, REPAIRED OR ADDED TO		

HEATING APPLIANCES

(INSTALLED, OR RELOCATED)

TYPE	B.T.U.	FEE
3 Unit Heaters	400,000	1.50
	400,000	
	200,000	

BOILERS, COMPRESSORS OR ABSORPTION SYSTEMS INSTALLED OR RELOCATED

QUANTITY	TYPE	HP OR B.T.U.	UNIT COST	FEE
1	Gas Electric	2½ HP	@ 4.00 EA.	4.00
			@ "	
			@ "	

I have carefully read and examined the above application and know the same to be true and correct. All provisions of Laws and Ordinances covering this type of construction will be complied with whether specified herein or not. No person shall be employed in violation of the Labor Code of the State of California.

PERMIT FEE	3.00
INVESTIGATION FEE	
TOTAL FEE	29.50

Bill D. McCabe

SIGNATURE OF CONTRACTOR OR AUTHORIZED AGENT

FORM B-55 PERMANENT

INSPECTION RECORD

ITEM	INSPECTOR	DATE
GROUND WORK	—	—
GAS	[illegible]	11-18-74
ROUGH HEATING	[illegible]	11-18-74
ROUGH REFRIG. OR AIR COND.	[illegible]	11-18-74
DUCTS	[illegible]	11-18-74
FINAL HEATING	[illegible]	1-28-75
FINAL REFRIG. OR AIR COND.	[illegible]	1-28-75

CORRECTIONS & PARTIAL INSPECTIONS

C.O.B. Gas O.K. ed. Gas
2nd Call J.M. 12/16/74

No Coad. [illegible] 1-28-75

JOB ADDRESS

5454 San Fernando Rd.

NUMBER STREET

APPLICATION FOR AN #688

ELECTRICAL PERMIT Gil

BUILDING SECTION, PUBLIC WORKS DIVISION
CITY OF GLENDALE, CALIFORNIA

CONTRACTOR T&M Electric	TEL. NO. 845-2657
MAILING ADDRESS 2676-B W. Magnolia	STATE LIC. NO. 295105
OWNER Semco	CITY LIC. NO. ~~[illegible]~~ 10310
MAILING ADDRESS 5454 San Fernando	TEL. NO. 247-7140

DESCRIPTION OF WORK

☐ NEW BLDG. ☑ EXIST. BLDG. ☑ NO SERV. CHANGE ☐ RECONNECT OR RESEAL

FEE COMPUTATION

NOTE! TOTALS SHOWN BELOW MUST BE SUBMITTED IN DIAGRAM ON SEPARATE WORK SHEET PROVIDED FOR THIS PURPOSE.

BRANCH CIRCUITS

FIRST TEN _____
ELEVEN TO FORTY _____
ADDITIONAL _____ FEE.....

MOTORS _____ WELDER _____
TRANSFORMERS _____ RANGE _____
HEATING APPL. _____ DRYER _____
WATER HTR. _____ MISC. EQ. or APPL. _____

QUAN.	HP - KW - KVA OVER	INCL.	ACTUAL	PHASE 1	PHASE 3	UNIT COST	FEE
~~2~~	0	1	~~[illegible]~~		3		
6	1	5	1½ hp		3	2.50	15.00
	5	20					
	20						

CK. MO. CASH NOTE: WHEN PROPERLY VALIDATED IN THIS SPACE, THIS FORM CONSTITUTES AN ELECTRIC PERMIT TO DO THE WORK DESCRIBED HEREON.

16149 AUG 28 EL 1.00

_____ ADDING OUTLETS _____
_____ CELLULAR FLOOR RACEWAY @ _____ PER 100 FT. _____
_____ DISTRIBUTION PANEL, OVERCURRENT DEVICE, @ _____ ea. _____
_____ SWITCHBOARD—VOLTAGE _____
_____ SERVICE—VOLTAGE _____, AMPERAGE _____
_____ TEMP. SERVICE OR TEMP. LIGHTING
_____ PRIVATE SWIMMING POOL _____
_____ MISCELLANEOUS Plan to follow

PERMIT FEE @	4.00
INVESTIGATION FEE	
TOTAL FEE	19.00

I have carefully read and examined the above application and know the same to be true and correct. All provisions of the Laws and Ordinances governing this type of construction will be complied with whether mentioned herein or not. "I certify that in the performance of the work for which this permit is issued I shall not employ any person in any manner so as to become subject to the workmen's compensation laws of California."

Ramon D. Hewitt

SIGNATURE OF CONTRACTOR OR AUTHORIZED AGENT

FORM B-53 (REV 7/74) Ⓟ L **PERMANENT**

INSPECTION RECORD

BASIC INSPECTIONS

ITEM	INSPECTOR	DATE
GROUND WORK		
ROUGH		
FIXTURES		
RELEASE TO PUBLIC SERVICE		
FINAL	J-T	9/3/25

PARTIAL OR MISC. INSPECTIONS

JOB ADDRESS

5454 San Fernando Rd Glendale

NUMBER STREET

APPLICATION FOR AN

ELECTRICAL PERMIT

BUILDING SECTION, PUBLIC WORKS DIVISION
CITY OF GLENDALE, CALIFORNIA

CONTRACTOR: Howell Electric	TEL. NO.: 819-1884
MAILING ADDRESS: 17712 Upland, Fontana	STATE LIC. NO.: 993711
OWNER: Semco-P.R.C.	CITY LIC. NO.: 7770
MAILING ADDRESS: 5454 San Fernando Rd. Glendale	TEL. NO.

DESCRIPTION OF WORK

☑ NEW BLDG. ☐ EXIST. BLDG. ☐ NO SERV. CHANGE ☐ RECONNECT OR RESEAL

FEE COMPUTATION

NOTE! TOTALS SHOWN BELOW MUST BE SUBMITTED IN DIAGRAM ON SEPARATE WORK SHEET PROVIDED FOR THIS PURPOSE.

BRANCH CIRCUITS

FIRST TEN _____
ELEVEN TO FORTY _____
ADDITIONAL _____ FEE.....

MOTORS 5 HP. WELDER _____
TRANSFORMERS _____ RANGE _____
HEATING APPL. _____ DRYER _____
WATER HTR. _____ MISC. EQ. or APPL. _____

QUAN.	HP - KW - KVA OVER	INCL.	ACTUAL	PHASE 1	PHASE 3	UNIT COST	FEE
	0	1					
2	1	5				2.50	5.00
	5	20					
	20						

CK. MO. CASH NOTE: WHEN PROPERLY VALIDATED IN THIS SPACE, THIS FORM CONSTITUTES AN ELECTRIC PERMIT TO DO THE WORK DESCRIBED HEREON.

08227 OCT 2874 EL 42.90

136 ADDING OUTLETS 18.90

_____ CELLULAR FLOOR RACEWAY @ _____ PER 100 FT. _____

_____ DISTRIBUTION PANEL, OVERCURRENT DEVICE, @ _____ ea. _____

_____ SWITCHBOARD—VOLTAGE _____ _____

1 SERVICE—VOLTAGE 480 AMPERAGE 2000 15.00

_____ TEMP. SERVICE OR TEMP. LIGHTING _____

_____ PRIVATE SWIMMING POOL _____ _____

_____ MISCELLANEOUS _____ _____

_____ _____

I have carefully read and examined the above application and know the same to be true and correct. All provisions of the Laws and Ordinances governing this type of construction will be complied with whether mentioned herein or not. "I certify that in the performance of the work for which this permit is issued I shall not employ any person in any manner so as to become subject to the workmen's compensation laws of California."

PERMIT FEE @	4.00
INVESTIGATION FEE	
TOTAL FEE	42.90

Richard A Howell

SIGNATURE OF CONTRACTOR OR AUTHORIZED AGENT

FORM B-53 (REV 7/74) Ⓟ L **PERMANENT**

INSPECTION RECORD

BASIC INSPECTIONS

ITEM	INSPECTOR	DATE
GROUND WORK		
ROUGH		
FIXTURES	[illegible]	9/21/73
RELEASE TO PUBLIC SERVICE	[illegible]	11/2-4/73
FINAL	[illegible]	5/21/74

PARTIAL OR MISC. INSPECTIONS

Rough on office walls.	[illegible]	10/31/73
Progress	[illegible]	12/17/74
Final on warehouse office	[illegible]	2/13/75

JOB ADDRESS

5454 SAN FERNANDO RD

NUMBER STREET

APPLICATION FOR A

BUILDING PERMIT

BUILDING SECTION, PUBLIC WORKS DIVISION
CITY OF GLENDALE, CALIFORNIA

CONTRACTOR SOLAR CO	STATE LIC. NO. 169208
MAILING ADDRESS 3135 VERDUGO RD	TEL. NO. 257615 6
☐ ARCH. ☑ ENGR. R. W. HAUSSLER	STATE LIC. NO. 698
MAILING ADDRESS 3031 BURBANK BL	TEL. NO. TH 2.5107
OWNER PRODUCTS RESEARCH	TEL. NO. $49392
MAILING ADDRESS 2919 EMPIRE - BURBANK	

DESCRIPTION OF WORK

NEW ☐ ADD'N ☐ ALTER. ☐ REPAIR ☐ DEMOLISH ☐

FLOOR AREA (SQ. FT.)	NO. OF STORIES	NO. OF DWELLING UNITS
PRESENT BLDG. USE	PROPOSED BLDG. USE	

DESCRIBE WORK TO BE DONE: METAL CANOPY

52' x 17'

NOTE! PROVIDE PLOT PLAN ON BACK SIDE OF ORIGINAL COPY ONLY

EXTERIOR WALL MATERIAL	ROOF FRAMING MATERIAL: Steel
PARTITIONING MATERIAL	ROOF COVERING MATERIAL: Steel
LOT WIDTH ____ LOT DEPTH ____	NO. OF EXISTING BLDGS. ON LOT ____

VALUATION NOTE: Include Labor, Mat., Wiring, Plumb., Heat, Etc. $1687.00

INFORMATION PROVIDED BY BLDG. SECTION

LOT NO. ____ BLOCK NO. ____ TRACT For West Glendale

USE ZONE	FIRE ZONE	OCCUPANCY	SEC. SH.
M2	3	F2	20

REQ'D SET BACKS	FRONT	RIGHT SIDE	LEFT SIDE	REAR
	EXIST	60'	EXIST	S.T.

TYPE OF CONSTR. ____ SPECIAL CASE NO. ____ GRADE ____

Approval & Information by Others
CITY ENGINEER

DIST. FACE OF CURB TO P.L. ____ FT. SEWER YES NO DRIVE OVER ____ EASEMENT

PUBLIC SERVICE	PLANNING
WATER ____ ELECTRIC ____	
P.C. FEE 8.50	PERM. PLAN APPROVED ☑ W/OUT PLAN ☐ CHECKER'S APPROVAL
PERMIT FEE 17.00	

I have carefully read and examined the above application and find the same to be true and correct. All provisions of the Laws and Ordinances governing building construction will be complied with whether specified herein or not. No person shall be employed in violation of the Labor Code of the State of California. I agree not to occupy or allow occupancy of any building authorized by this permit until final building inspection has been received.

SIGNATURE OF OWNER OR AUTHORIZED AGENT

FORM B-51 PERMANENT

CASH M.O. 54801 DEC 12 69 PC 8.50 PLAN CHECK VALIDATION

CASH M.O. 54802 DEC 12 69 AL 17.00


NOTE: WHEN PROPERLY VALIDATED IN THIS SPACE, THIS FORM CONSTITUTES A BUILDING PERMIT TO DO THE WORK PRESCRIBED HEREIN.

5-38-18-1

INSPECTION RECORD

ITEM	INSPECTOR	DATE
SET BACKS FRONT | R. SIDE | FIELD CHECK L. SIDE | REAR		
TRENCHES: WIDTH DEPTH		
1st. FLOOR JOIST		
FRAMING		
FINAL	[illegible]	2-27-70
PARTIAL OR MISC. INSPECTIONS		
Courtesy	[illegible]	12-16-69
Had sprinkler	[illegible]	1-16-70
DO NOT APPROVE FINAL UNTIL THE CANOPY IS PROVIDED WITH A SPRINKLER SYSTEM, AUTOMATIC. RH		
NAME, BRANCH, ADDRESS OF CONSTRUCTION LENDER:		cash
no lender		

NOTE: LOCATE ALL STRUCTURES ON LOT, MAKE BOTTOM OF PAGE THE STREET FRONTAGE.

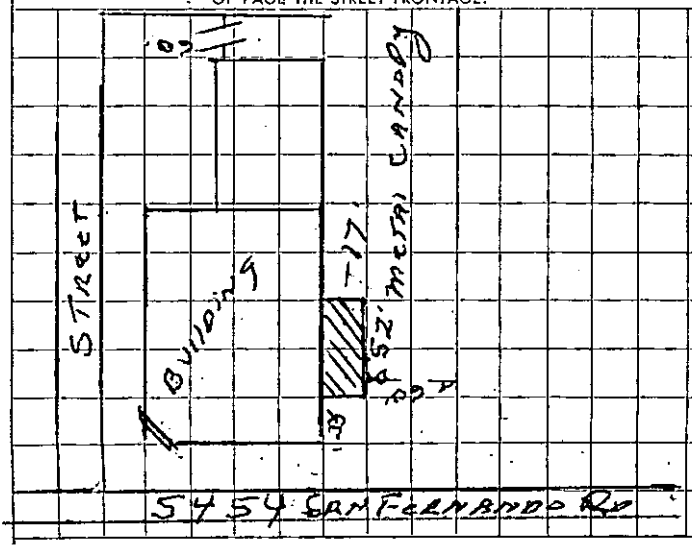

JOB ADDRESS

5454 SAN FERNANDO RD
NUMBER STREET

APPLICATION FOR A

BUILDING PERMIT

BUILDING SECTION, PUBLIC WORKS DIVISION
CITY OF GLENDALE, CALIFORNIA

CONTRACTOR DODEMSKI	STATE LIC. NO. 133287
MAILING ADDRESS 1616 VICTORY BLVD	TEL. NO. CI-23181
☐ ARCH. ☐ ENGR.	STATE LIC. NO.
MAILING ADDRESS	TEL. NO.
OWNER FULL VIEW	TEL. NO.
MAILING ADDRESS 5454 SAN FERNANDO RD	

DESCRIPTION OF WORK

NEW ☐ ADD'N ☐ ALTER. ☐ REPAIR ☐ DEMOLISH ☐

FLOOR AREA (SQ. FT.)	NO. OF STORIES	NO. OF DWELLING UNITS

PRESENT BLDG. USE	PROPOSED BLDG. USE
Sgl. FIELD INSP.	

DESCRIBE WORK TO BE DONE CUT DOOR AT SIDE OF BUILDING

NOTE! PROVIDE PLOT PLAN ON BACK SIDE OF ORIGINAL COPY ONLY

EXTERIOR WALL MATERIAL	ROOF FRAMING MATERIAL
CONCRETE	STEEL
PARTITIONING MATERIAL	ROOF COVERING MATERIAL
STEEL	COMP
LOT WIDTH ____ LOT DEPTH ____	NO. OF EXISTING BLDGS. ON LOT ____

VALUATION NOTE: Include Labor, Mat., Wiring, Plumb., Heat, Etc. $150 00

INFORMATION PROVIDED BY BLDG. SECTION

per dj Wood Fence

LOT NO. 1 BLOCK NO. ____ TRACT ____

USE ZONE	FIRE ZONE	OCCUPANCY	SEC. SH.
A2	2	F-2	20

REQ'D SET BACKS	FRONT	RIGHT SIDE	LEFT SIDE	REAR

TYPE OF CONSTR. III IV SPECIAL CASE NO. ____ GRADE ____

Approval & Information by Others
CITY ENGINEER EASEMENT

DIST. FACE OF CURB TO P.L. ____ FT. SEWER AVAILABLE ____ DRIVE OVER ____

PUBLIC SERVICE	PLANNING
WATER ____ ELECTRIC ____	
P.C. FEE ____ PERMIT FEE 3 00	PERM. PLAN APPROVED ☐ W/OUT PLAN ☐ CHECKER'S APPROVAL

I have carefully read and examined the above application and find the same to be true and correct. All provisions of the Laws and Ordinances governing building construction will be complied with whether specified herein or not. No person shall be employed in violation of the Labor Code of the State of California. I agree not to occupy or allow occupancy of any building authorized by this permit until final building inspection has been received.

SIGNATURE OF OWNER OR AUTHORIZED AGENT

FORM B-51 Ⓟ E

PERMANENT

CK. CASH M.O. PLAN CHECK VALIDATION

CK. CASH M.O. 054 67 MAY 1 1 60 AL 3.00

NOTE: WHEN PROPERLY VALIDATED IN THIS SPACE, THIS FORM CONSTITUTES A BUILDING PERMIT TO DO THE WORK PRESCRIBED HEREIN.

INSPECTION RECORD

BASIC INSPECTIONS

ITEM	INSPECTOR	DATE
TRENCHES: WIDTH _____ DEPTH _____		
1st. FLOOR JOIST		
FRAMING	RG	5-17-00
FINAL	RG	6-21-00

PARTIAL OR MISC. INSPECTIONS

=		

UNSUCCESSFUL TRIPS

ITEM	INSP.	DATE	ITEM	INSP.	DATE

SET BACKS / FIELD CHECK	FRONT	R. SIDE	L. SIDE	REAR	INSP.	DATE

TO APPLICANT: PLEASE DO NOT WRITE ABOVE THIS LINE

NOTE: LOCATE ALL STRUCTURES ON LOT, MAKE BOTTOM OF PAGE THE STREET FRONTAGE.

RON, WHEN YOU MAKE THIS INSPECTION FOR DAVE, SEE MR. DAVIS OF FULVUE ABOUT REQUESTED INFORMATION ON COVERAGE EXISTING STRUCTURES WITH METAL.

JOB ADDRESS

5454 San Fernando Rd
NUMBER STREET

APPLICATION FOR A
SIGN PERMIT
BUILDING SECTION, PUBLIC WORKS DIVISION
CITY OF GLENDALE, CALIFORNIA

OWNER: Fullview Corp	TEL. NO.
MAILING ADDRESS: Same	
ENGINEER	STATE LIC. NO.
MAILING ADDRESS	TEL. NO.
CONTRACTOR: QRS Neon Corp	STATE LIC. NO. 27902
MAILING ADDRESS: 1717 Coronado St, LA 7	CITY BUS. LIC. NO. 1659
	TEL. NO. RE30131

DESCRIPTION OF WORK

ACCESSORY SIGN [X] (Advertising dealing with goods or activity on the premises)

BILL BOARD [ ] (Advertising NOT connected with premises on which the sign is erected)

TYPE OF SIGN: Valuation 500.00

GROUND SIGN [X] TEMPORARY SIGN [ ] WALL SIGN [ ]

ROOF SIGN [ ] PROJECTING SIGN [ ] COMB. SIGN [ ]

NOTE! PROVIDE PLOT PLAN ON BACK OF ORIGINAL COPY ONLY

SIGN MANUFACTURER QRS Neon TOTAL KVA

NOTE: THE U.L. APPROVAL DECAL SHALL BE EXPOSED FOR ELECTRICAL INSPECTOR AT TIME OF INSPECTION.

ELECTRICAL FEES

1 OUTLETS @ .25 EA. .25

5 Transformers @ 1.00 EA. 5.00

ELECTRICAL PERMIT FEE 2.00

TOTAL ELECTRICAL FEE 7.25

INFORMATION PROVIDED BY BLDG. SECTION		
LOT NO.	BLOCK NO.	TRACT
USE ZONE	FIRE ZONE	SECTIONAL SHEET
CHECKER'S APPROVAL	P. C. FEE	
	PERMIT FEE 5.00	

I have carefully read and examined the above application and know the same to be true and correct. All provisions of Laws and Ordinances covering this type of construction will be complied with whether specified herein or not. No person shall be employed in violation of the Labor Code of the State of California.

QRS Neon Corp/A L Harwood
SIGNATURE OF CONTRACTOR OR AUTHORIZED AGENT

FORM B-57 (P) E

PERMANENT

PLAN CHECK VALIDATION

CK. M.O. CASH

5.00

029886 MAR 16 '60 AL

NOTE: WHEN PROPERTY IS ANNEXED IN THIS SPACE, THIS FORM CONSTITUTES A PERMIT TO DO THE WORK DESCRIBED HEREIN.

CK. MO. (CASH)

INSPECTION RECORD

BASIC INSPECTIONS

ITEM	INSPECTOR	DATE
HOLE: DIA. _____ DEPTH _____		
ROOF FOOTING		
FRAMING		
ROUGH WIRING	[illegible]	4-19-60
FINISH WIRING	[illegible]	4-19-60
FINAL	[illegible]	4-20-60


PARTIAL OR MISC. INSPECTIONS

UNSUCCESSFUL TRIPS

TO APPLICANT: DO NOT WRITE ABOVE THIS LINE

PLOT PLAN

NOTE: LOCATE ALL STRUCTURES ON LOT. MAKE BOTTOM OF PAGE THE STREET FRONTAGE.

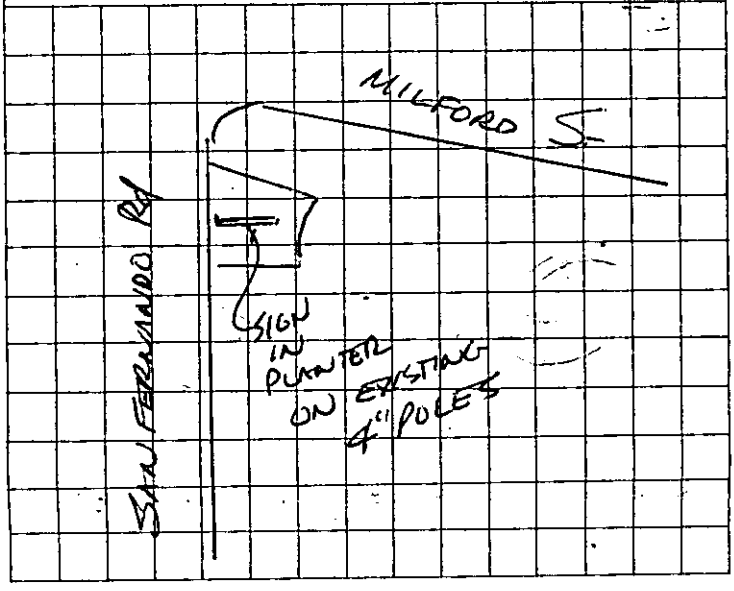

JOB ADDRESS

5454 San Fernando Rd

NUMBER STREET

3

APPLICATION FOR A

HEATING, VENTILATING, AIR-CONDITIONING OR REFRIGERATION PERMIT

BUILDING SECTION, PUBLIC WORKS DIVISION
CITY OF GLENDALE, CALIFORNIA

CONTRACTOR: Fargo Heat & Air	STATE LIC. NO. C-36 255458
MAILING ADDRESS: PO Box 3145	TEL. NO. 2428762
OWNER: P.R.C.	CITY BUS. LIC. J983
MAILING ADDRESS: 5454 San Fernando	TEL. NO. 240 2060

DESCRIPTION OF BLDG.

NEW ☐ ADD'N ☐ ALTER. ☐ REPLACE ☐

FEE COMPUTATION

QUAN.	ITEM	UNIT COST	FEE
	GAS SYSTEMS:		
6	EVAPORATIVE COOLERS	2.00	12.00
6	VENTILATING SYSTEMS	2.00	12.00
	REFRIGERATION SYSTEMS ALTERED, REPLACED, RELOCATED		
	AIR-CONDITIONING SYSTEMS ALTERED, REPLACED, RELOCATED		

double fee

SUB TOTAL → 24.00

HEATING APPLIANCES

(INSTALLED, ALTERED, REPLACED OR RELOCATED) @ _____ EACH

TYPE	B.T.U.	FEE
4 - F.A.U.		8.00

AIR CONDITIONING OR REFRIGERATION SYSTEMS INSTALLED

QUANTITY	OVER	INCL.	ACTUAL TONS	UNIT COST	FEE
5	0	20	2 - 7½ 1 - 10	@ 4.00 EA.	20.00
	20	50	1 - 3 1 - 1	@ "	
	50	UP		@ "	
AIR CIRCULATING OUTLETS OR INLETS 60				@ .25 "	15.00

I have carefully read and examined the above application and know the same to be true and correct. All provisions of Laws and Ordinances covering this type of construction will be complied with whether specified herein or not. No person shall be employed in violation of the Labor Code of the State of California.

PERMIT FEE	1.00
INVESTIGATION FEE	
TOTAL FEE	126.00

Bill M. Cole

SIGNATURE OF CONTRACTOR OR AUTHORIZED AGENT

FORM B-55 PERMANENT

566526 FEB 1870 PB 126.00

CK MO. CASH

NOTE: WHEN PROPERLY VALIDATED IN THIS SPACE THIS FORM CONSTITUTES A PERMIT TO DO THE WORK DESCRIBED HEREON.

INSPECTION RECORD

ITEM	INSPECTOR	DATE
GROUND WORK		
GAS		
ROUGH HEATING		
ROUGH REFRIG. OR AIR COND.		
DUCTS	J. M	3/13/70
FINAL HEATING	J. M	9/15/70
FINAL REFRIG. OR AIR COND.	J. M	3/13/70

CORRECTIONS & PARTIAL INSPECTIONS

Job Complete
No Inspection J. M 9/15/70
called

JOB ADDRESS

800 W Milford St
NUMBER STREET

APPLICATION FOR A

HEATING, VENTILATING, AIR-CONDITIONING OR REFRIGERATION PERMIT

BUILDING SECTION, PUBLIC WORKS DIVISION
CITY OF GLENDALE, CALIFORNIA

CONTRACTOR Henton Johnson	STATE LIC. NO. 134319
MAILING ADDRESS 1646 Victory	TEL. NO. 243-6271
OWNER Same	CITY BUS. LIC. 425
MAILING ADDRESS Same	TEL. NO.

DESCRIPTION OF BLDG.

NEW ☐ ADD'N ☐ ALTER. ☐ REPLACE ☐

FEE COMPUTATION

QUAN.	ITEM	UNIT COST	FEE
1	GAS SYSTEMS:		1.50
	EVAPORATIVE COOLERS		
	VENTILATING SYSTEMS		
	REFRIGERATION SYSTEMS ALTERED, REPLACED, RELOCATED		
	AIR-CONDITIONING SYSTEMS ALTERED, REPLACED, RELOCATED		

SUB TOTAL →

HEATING APPLIANCES

(INSTALLED, ALTERED, REPLACED OR RELOCATED) @ _____ EACH

TYPE	B.T.U.	FEE
6 - Shop Heaters	175 M ea	12.00

AIR CONDITIONING OR REFRIGERATION SYSTEMS INSTALLED

QUANTITY	OVER	INCL.	ACTUAL TONS	UNIT COST	FEE
	0	20		@ EA.	
	20	50		@ "	
	50	UP		@ "	
AIR CIRCULATING OUTLETS OR INLETS				@ "	

I have carefully read and examined the above application and know the same to be true and correct. All provisions of Laws and Ordinances covering this type of construction will be complied with whether specified herein or not. No person shall be employed in violation of the Labor Code of the State of California.

PERMIT FEE	1.00
INVESTIGATION FEE	
TOTAL FEE	14.50

C. E. Henton
SIGNATURE OF CONTRACTOR OR AUTHORIZED AGENT

FORM B-55 PERMANENT

52173 SEP 16 69 PB 1450 -
CR. MO. CASH
NOTE: WHEN PROPERLY VALIDATED IN THIS SPACE THIS FORM CONSTITUTES A PERMIT TO DO THE WORK DESCRIBED HEREON.

INSPECTION RECORD

ITEM	INSPECTOR	DATE
GROUND WORK		
GAS	CLB	9-16-69
ROUGH HEATING	CLB	10-6-69
ROUGH REFRIG. OR AIR COND.		
DUCTS		
FINAL HEATING	CLB	10-15-69
FINAL REFRIG. OR AIR COND.		

CORRECTIONS & PARTIAL INSPECTIONS

Observe Mfrs Recommendation + Run 3-WIRE Elect. SERVICE (Rather than 2-WIRE) to Unit H&A Valves. CLK 10-6-69

Space heaters Now Completely WIRED CLK Mfrs Specs do Ascertain Whether WIRES not in Conduit are 24 Volts or More. CLK 10-10-69

JOB ADDRESS

800 MILFORD ST.
NUMBER STREET

APPLICATION FOR AIR
BUILDING SECTION, PUBLIC WORKS DIVISION
CITY OF GLENDALE, CALIFORNIA

CONTRACTOR BEACON INDUSTRIAL ELEC.	TEL. NO. 2728704
MAILING ADDRESS 9031 STA. MONICA BLVD.	STATE LIC. NO. 111990
OWNER SEMCO CORP.	CITY LIC. NO. 1939
MAILING ADDRESS 800 MILFORD	TEL. NO. 2476513

DESCRIPTION OF WORK

☐ NEW BLDG. ☒ EXIST. BLDG. ☐ NO SERV. CHANGE ☐ RECONNECT OR RESEAL | USE ZONE

FEE COMPUTATION

NOTE! TOTALS SHOWN BELOW MUST BE SUBMITTED IN DIAGRAM ON SEPARATE WORK SHEET PROVIDED FOR THIS PURPOSE.

21 FIXTURES ~~3.60~~

24 OUTLETS, BASE PLUGS, SWITCHES

~~45~~ FIRST TEN @ 25 EACH 2.50

ADDITIONAL @ ~~.15~~ .10 EACH 3.50

MOTORS

QUAN.	OVER	INCL.	ACTUAL HP	UNIT COST	FEE
6	0	1 HP	1/30	@ 1.00 EA.	6.00
1	1 HP	5 HP	4.0	@ 4.00 "	4.00
2	5 HP	20 HP	6.0	@ 6.00 "	12.00
2	20 HP	50 HP	30	@ ~~4.00~~ "	8.00
	50 HP	UP		@ "	

36.00
~~38.00~~

TOTAL AIR COND. H. P. ☐ SUB TOTAL → ~~38.50~~

_____ RANGE, OR OVEN OUTLETS @ _____ EACH _____

_____ TRANSFORMERS OR RECTIFIERS _____ KVA @ _____ PER KVA _____

_____ HEATING ELEMENTS OVER 1650 WATTS @ _____ EACH _____

_____ AIR CONDITIONER, PLUGS @ _____ EACH _____

_____ CLOTHES DRYER @ _____ EACH _____

_____ MISCELLANEOUS _____ _____

I have carefully read and examined the above application and know the same to be true and correct. All provisions of the Laws and Ordinances governing this type of construction will be complied with whether mentioned herein or not. No person shall be employed in violation of the Labor Code of the State of California.

PERMIT FEE @	2.00
SUPPLEMENTARY PERMIT FEE @ .50	
INVESTIGATION FEE	38.00
TOTAL FEE	~~38.50~~

Welda K. Merrick
SIGNATURE OF CONTRACTOR OR AUTHORIZED AGENT

FORM B-53 **PERMANENT**

53087 OCT 15 69 EL 38.00

CK. MO. CASH NOTE: WHEN PROPERLY VALIDATED IN THIS SPACE, THIS FORM CONSTITUTES AN ELECTRIC PERMIT TO DO THE WORK DESCRIBED HEREON.

INSPECTION RECORD
BASIC INSPECTIONS

ITEM	INSPECTOR	DATE
GROUND WORK		
ROUGH		
FINISH	[illegible]	12/23/69
FIXTURES	[illegible]	12/23/69
FINAL RELEASE TO PUBLIC SERV.	[illegible]	

PARTIAL OR MISC. INSPECTIONS

motor check (roof fan)	[illegible]	10/15/69
release for motors on plastic machine	[illegible]	12/23/69

UNSUCCESSFUL TRIPS

RECORD INFORMATION

O.H.	U.G.	TEMP. POWER POLE	NO. OF METERS

LITE _____ WIRE | PWR _____ PHASE | HEAT _____ KW

RANGE	OVEN	TABLE TOP	W. HTR.	DRYER

OTHER RES. APPLIANCES OVER 2 KW.

TOTAL KW OR HP. _____ S Φ

TOTAL HP. _____ 3 Φ

JOB ADDRESS

800 W. Milford
NUMBER STREET

APPLICATION FOR A

HEATING, VENTILATING, AIR-CONDITIONING OR REFRIGERATION PERMIT

BUILDING SECTION, PUBLIC WORKS DIVISION
CITY OF GLENDALE, CALIFORNIA

CONTRACTOR: B & B Heating & A/C	STATE LIC. NO.: 220548
MAILING ADDRESS: 8757 Lankershim B lvd	TEL. NO.: 768-1516
OWNER: Product Research	CITY BUS. LIC.: 1192
MAILING ADDRESS: 757 W. California St.	TEL. NO.: 240-2060

65450 DEC 8 70 PB 1050 -

(CK) MO. CASH

NOTE: WHEN PROPERLY VALIDATED IN THIS SPACE THIS FORM CONSTITUTES A PERMIT TO DO THE WORK DESCRIBED HEREON.

DESCRIPTION OF BLDG.

NEW ☐ ADD'N ☐ ALTER. ☐ REPLACE ☐

FEE COMPUTATION

QUAN.	ITEM	UNIT COST	FEE
1	GAS SYSTEMS:		1.50
	EVAPORATIVE COOLERS		
	VENTILATING SYSTEMS		
	REFRIGERATION SYSTEMS ALTERED, REPLACED, RELOCATED		
	AIR-CONDITIONING SYSTEMS ALTERED, REPLACED, RELOCATED		

SUB TOTAL →

HEATING APPLIANCES

(INSTALLED, ALTERED, REPLACED OR RELOCATED) @ _____ EACH

TYPE	B.T.U.	FEE
8-unit heaters	400,000	8.00
363 CFH		

AIR CONDITIONING OR REFRIGERATION SYSTEMS INSTALLED

QUANTITY	OVER	INCL.	ACTUAL TONS	UNIT COST	FEE
	0	20		@ EA.	
	20	50		@ "	
	50	UP		@ "	
AIR CIRCULATING OUTLETS OR INLETS				@ "	

I have carefully read and examined the above application and know the same to be true and correct. All provisions of Laws and Ordinances covering this type of construction will be complied with whether specified herein or not. No person shall be employed in violation of the Labor Code of the State of California.

PERMIT FEE	1.00
INVESTIGATION FEE	
TOTAL FEE	10.50

Bob Garcia

SIGNATURE OF CONTRACTOR OR AUTHORIZED AGENT

FORM B-55 PERMANENT

INSPECTION RECORD

ITEM	INSPECTOR	DATE
GROUND WORK		
GAS	DH	12-8-70
ROUGH HEATING		
ROUGH REFRIG. OR AIR COND.		
DUCTS		
FINAL HEATING	DH	12-14-70
FINAL REFRIG. OR AIR COND.		

CORRECTIONS & PARTIAL INSPECTIONS

Electric permit DH 12-14-70

JOB ADDRESS

800 MILFORD ST.
NUMBER STREET

APPLICATION FOR AN

ELECTRICAL PERMIT

BUILDING SECTION, PUBLIC WORKS DIVISION
CITY OF GLENDALE, CALIFORNIA

CONTRACTOR: BEACON INDUSTRIAL ELEC	TEL. NO.: BR 28704
MAILING ADDRESS: 9031 STA. MONICA BLVD L.A.	STATE LIC. NO.: 111990
OWNER: SEMCO	CITY LIC. NO.: 2155
MAILING ADDRESS: 800 MILFORD	TEL. NO.:

DESCRIPTION OF WORK

☐ NEW BLDG. ☒ EXIST. BLDG. ☐ NO SERV. CHANGE ☐ RECONNECT OR RESEAL | USE ZONE

FEE COMPUTATION

NOTE! TOTALS SHOWN BELOW MUST BE SUBMITTED IN DIAGRAM ON SEPARATE WORK SHEET PROVIDED FOR THIS PURPOSE.

45 FIXTURES ~~3.50~~

85 OUTLETS, BASE PLUGS, SWITCHES

10 FIRST TEN @ 25 EACH ~~2.50~~

80 ADDITIONAL @ .10 EACH ~~14.00~~

MOTORS

QUAN.	OVER	INCL.	ACTUAL HP	UNIT COST	FEE
	0	1 HP		@ EA.	
1	1 HP	5 HP		@ 1.5 "	1.50
2	5 HP	20 HP		@ 3.00 "	6.00
4	20 HP	50 HP		@ 4.00 "	16.00
	50 HP	UP		@ "	

TOTAL AIR COND. H. P. ____ SUB TOTAL → 37.50

____ RANGE, OR OVEN OUTLETS @ ____ EACH ____

____ TRANSFORMERS OR RECTIFIERS ____ KVA @ ____ PER KVA ____

____ HEATING ELEMENTS OVER 1650 WATTS @ ____ EACH ____

____ AIR CONDITIONER, PLUGS @ ____ EACH ____

____ CLOTHES DRYER @ ____ EACH ____

____ MISCELLANEOUS ____ ____

I have carefully read and examined the above application and know the same to be true and correct. All provisions of the Laws and Ordinances governing this type of construction will be complied with whether mentioned herein or not. No person shall be employed in violation of the Labor Code of the State of California.

PERMIT FEE @	2.00
SUPPLEMENTARY PERMIT FEE @ .50	
INVESTIGATION FEE	
TOTAL FEE	39.50

Waldo K. Morrick
SIGNATURE OF CONTRACTOR OR AUTHORIZED AGENT

FORM B-53

PERMANENT

48656 JUN 10 69 EL 39.50

CK'S MO. CASH NOTE: WHEN PROPERLY VALIDATED IN THIS SPACE, THIS FORM CONSTITUTES AN ELECTRIC PERMIT TO DO THE WORK DESCRIBED HEREON.

INSPECTION RECORD
BASIC INSPECTIONS

ITEM	INSPECTOR	DATE
GROUND WORK		
ROUGH		
FINISH		6/23/64
FIXTURES		6/23/64
FINAL RELEASE TO PUBLIC SERV.		"

PARTIAL OR MISC. INSPECTIONS

not accomplished		6/11/64

UNSUCCESSFUL TRIPS

RECORD INFORMATION

O.H.	U.G.	TEMP. POWER POLE	NO. OF METERS

LITE _____ WIRE | PWR _____ PHASE | HEAT _____ KW

RANGE	OVEN	TABLE TOP	W. HTR.	DRYER

OTHER RES. APPLIANCES OVER 2 KW.

TOTAL KW OR HP.	TOTAL HP.
_____ S Φ	_____ 3 Φ

800 MILFORD ST
NUMBER STREET

APPLICATION FOR A
BUILDING PERMIT
BUILDING SECTION, PUBLIC WORKS DIVISION
CITY OF GLENDALE, CALIFORNIA

CONTRACTOR OWNER	CITY LIC. NO.
MAILING ADDRESS PRODUCTS RESEARCH	TEL. NO. 240-2060
☐ ARCH. ☑ ENGR. LUNG WEN HSU	STATE LIC. NO. CO-6237
MAILING ADDRESS	TEL. NO.
OWNER PRODUCTS RESEARCH	TEL. NO. 240-2060
MAILING ADDRESS 5430 SAN FERNANDO RD	
CONSTRUCTION LENDER & BRANCH OWNER	
MAILING ADDRESS	

DESCRIPTION OF WORK

NEW ☑ ADD'N ☐ ALTER. ☐ REPAIR ☐ DEMOLISH ☐

FLOOR AREA INCR. OR DECR. (SQ.FT.)	NO. OF STORIES	NO. OF DWELLING UNITS
	—	N/A

PRESENT BLDG. USE	PROPOSED BLDG. USE
MFG. SITE	—

DESCRIBE WORK TO BE DONE INSTALL TWO STEEL UST STORAGE TANKS + CONCRETE PADS

LOT WIDTH	LOT DEPTH	NO. OF EXISTING BLDGS. ON LOT
IRR	IRR	11

NOTE! PROVIDE PLOT PLAN ON BACK SIDE OF ORIGINAL COPY ONLY

VALUATION NOTE: Include Labor, Mat., Wiring, Plumb., Heat, Etc. $ 7400

MAP BK 5632 PAGE 18 PARCEL # 1 SEC. SH. 20

LOT NO. ____ BLOCK NO. ____ TRACT Inset Rt Map

USE ZONE	FIRE ZONE	OCCUPANCY	TYPE OF CONSTR.
M2	2	M	V-N

REQ'D SET BACKS	FRONT	RIGHT SIDE	LEFT SIDE	REAR	SPECIAL CASE
	0	0	0	0	—

CITY ENGINEER Approval & Information by Others

EASEMENT ____ SEWER N/A

DIST. FACE OF CURB TO P.L. ____ FT. YES NO GRADING ____

PUBLIC SERVICE WATER LW ELECTRIC BPO

PLANNING 3/15/78

P.C. FEE	31.40	PERM. PLAN ☐	CHECKER'S APPROVAL
PERMIT FEE	48.40	W/ PLAN ☑	CW

I have carefully read and examined the above application and find the same to be true and correct. All provisions of the Laws and Ordinances governing building construction will be complied with whether specified herein or not. I agree not to occupy or allow occupancy of any building authorized by this permit until final building inspection has been received. "I certify that in the performance of the work for which this permit is issued I shall not employ any person in any manner so as to become subject to the workmen's compensation laws of California."

5m 50¢

Carl Lauderman OWNER
SIGNATURE OF OWNER OR CONTRACTOR

FORM B-51 (REV. 8/76) PERMANENT

CK. CASH M.O. PLAN CHECK VALIDATION 43671 MAR 15 78PC 31.46A-

CK. CASH M.O. NOTE: WHEN PROPERLY VALIDATED IN THIS SPACE, THIS FORM CONSTITUTES A BUILDING PERMIT TO DO THE WORK PRESCRIBED HEREIN. 43791 MAR 17 78PP 48.90A-

INSPECTION RECORD

ITEM (SET BACKS: FRONT | L. SIDE | FIELD CHECK R. SIDE | REAR)	INSPECTOR	DATE
TRENCHES: WIDTH ___ DEPTH per PLAN	HCO	3-20-78
1st. FLOOR JOIST: SLAB		
FRAMING		
FINAL	HCO	6-1-78

PARTIAL OR MISC. INSPECTIONS

JUN 2 1978		

DECLARATION OF OWNER


I am the bonafide owner of the building described in the foregoing application: Said building is a single family dwelling, used exclusively for living purposes except for the usual accessory buildings in connection with such dwelling. Said living premises are occupied or will be occupied by the owner. I will personally purchase all material and I will personally perform all labor in connection with the foregoing permit.

I declare under penalty of perjury that the foregoing is true and correct.

Signed Carl Leuckleman 3-16-78

Signature

NOTE: LOCATE ALL STRUCTURES ON LOT. MAKE BOTTOM OF PAGE THE STREET FRONTAGE

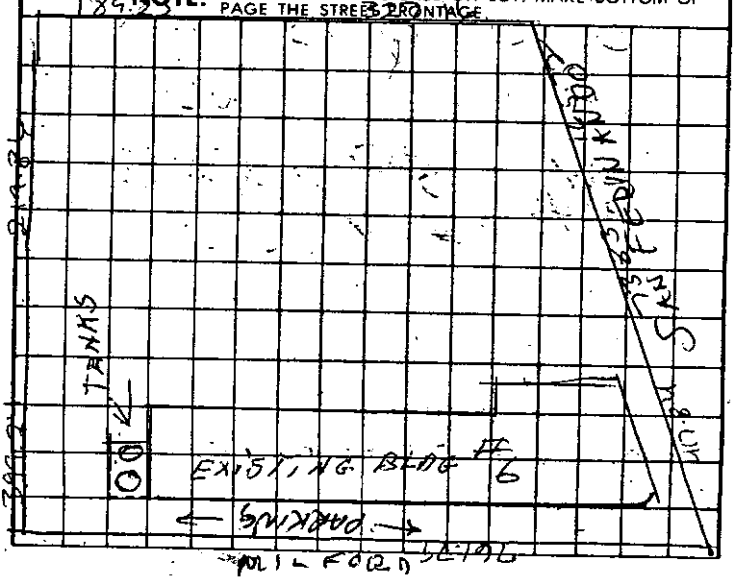

B-70

BUILDING RECORD

ADDRESS 5454 San Fernando Road Portion W. Glendale

TYPE III - Group E

PERMIT NO. 48166

COMPLETED 8-9-56

ARCHITECT

ENGINEER

CONTRACTOR Roulac Company

VALUATION	STORIES	ROOMS	APART'S.	EXT. WALLS	FIRE ZONE	USE ZONE
$30,000.00	1	17		Concrete	2	M-2

INSPECTIONS

DATE	INSPECTOR	REMARKS
8-9-56	F. W. Leggitt	Final Inspection C.O.I.

8-56

OWNER AMES HARRIS NEVILLE CO. ADDRESS 5454 San Fernando Rd. AW

PURPOSE OF BUILDING General Storage Bldg. SPECIAL PERMIT NO.

LOT 21 BLK TRACT 3784 FIRE DISTRICT NO. 2 M2

BUILDING

Date	5-3-57
No.	54427
Amt.	$17,600.00
Con.	Dudley Steel

	Date	Insp.
Foundation		
Piers Steel	5/7/57	RH
Steel Slab	5/57	RH
EXCEPT DRAIN LINES NO INSP		
1st Floor Joist		
Frame	12-30-57	Pa
Finish		

PLUMBING

Date	12-30-57
No.	54427
Fix.	4 WATER SYSTEM
Htr.	WATER SOFTENER
Gas.	0 SPRINKLER SYSTEM
Con.	

	Date	Insp.
Rough		
Gas		
Sewer		
Cesspool-Tank		
Rough Heating		
Heating		
Finish		

HEATING

Date	
No.	
Wall	
Floor	
Con.	

	LATH.	PLAST.
Date		
No.		
Yds. Int.		
Yds. Ext.		
Con		

	Date	Insp.
Ext. Lath		
Int. Lath		
Ext. Scratch		
Int. Brown		
Ext. Brown		
Finish		

SEWER

Date	
No.	
Sewer No.	
Cesspool	
Septic	
Con.	

WIRING

Date			Out.
No.			Sw.
Range	Oven		Fix.
Htr.	Dryer		Trans.
Mot.			
Con.			

	Date	Insp.
Rough		
Finish Wire		
Fixtures		
Meter		

Date		Out.
No.		Sw.
Power Pole		Fix.
Htr.		Mot.
Con.		

	Date	Insp.
Rough		
Finish Wire		
Fixtures		

Bldg.-Sign

1-28-55

48716

400.00

O R. S. Neon

Post holes

1-31-55 RH

5-9-56

PWL

Wiring

1-28-55

76485

1 out

1 trans.

O R. S. Neon

B-26

OWNER American Radiator - Standard Sanitary Corp. ADDRESS 5454 [illegible] San Fernando

PURPOSE OF BUILDING Bill Board SPECIAL PERMIT NO. 10218

LOT BLK TRACT Por. West Glendale FIRE DISTRICT NO.

BUILDING			PLUMBING			PLASTERING			WIRING		
Date 6-2-53			Date 7-15-54			Date			Date 6-18-53 Out. 16		
			No. 22335			No.			No. 70361 Sw.		
No. 44800			Fix. WATER SYSTEM 1						Range Fix. 6		
Amt. $600			Htr. WATER SOFTENER			Yds. Int.			Htr. Mot.		
			Gas. SPRINKLER SYSTEM			Yds. Ext.			Power Pole Trans.		
Con. Pac. Outdoor Adv.			Con. L H Bishop			Con.			Con. Harper		
	Date	Insp.		Date	Insp.		Date	Insp.		Date	Insp.
Foundation			Rough			Ext. Lath			Rough		P
1st Floor Joist			Gas			In. Lath			Finish Wire	6-18-53	P
Post holes	6-5-53	RH.	Sewer			Ext. Scratch			Fixtures		
Frame			Cesspool			In. Brown			Motor	New 1st meter	
Finish APR 1 '55		KG.	Heating JAN 22 '54		Mc	Ext. Brown			Furnace	6-18-53	D
			Finish JUL 15 '54		OJR	Finish			Range		
SEWER			HEATING	ELECTRIC		LATHING			WIRING		
Date			Date 11-23-53	Date		Date			Date Out.		
No.			No. 18242	No.		No.			No. Sw.		
Sewer No.			Wall	Sw.					Range Fix.		
Cesspool			Floor 1 Dual	Mot.		Yds. Int.			Htr. Mot.		
Septic			Unit 1			Yds. Ext.			Trans.		
Con.			Con. [illegible]			Con.			Con.		

Wiring
12-22-55
80168
4 out
fix 1-19-55 D
Mack Jones

B-26

OWNER Ames, Harris, Neville Co ADDRESS 5454 San Fernando

PURPOSE OF BUILDING general alterations SPECIAL PERMIT NO.

LOT BLK TRACT Por. W. Glendale FIRE DISTRICT NO. 1

BUILDING		
Date 10-28-54		
No. 58166		
Amt. 30,000.00		
Con. Roulac Co		
over	Date	Insp.
Foundation		
1st Floor Joist		
Steel & Masonry	NOV 15 54	Fwl
Frame	NOV 17 54	Fwl
Finish	8/9/56	Fwl

SEWER	
Date	
No.	
Sewer No.	
Cesspool	
Septic	
Con.	

PLUMBING		
Date 10-27-54		
No. 24034		
Fix. 22	WATER SYSTEM	
Htr. 1	WATER SOFTENER	
Gas.	SPRINKLER SYSTEM	
Con. Maloney		
over	Date	Insp.
Rough	11-1-54	CAW
Gas		
Sewer		
Cesspool-Tank		
Heating	JAN 2 55	
Finish	JAN 2 55	

over HEATING	
Date 11-12-54	
No. 24282	
Wall 1	
Floor 6	
Con. [illegible]	

Lath PLASTERING over		
Date 11-22-54		
No. 36951		
Yds. Int. 900		
Yds. Ext.		
Con. J A Davis		
	Date	Insp.
Ext. Lath		
In. Lath	NOV 23 54 NOV 24 54	EH
Ext. Scratch		
In. Brown	DEC 2 54	EH
Ext. Brown		
Finish	DEC 6 54	EG

LATHING	
Date	
No.	
Yds. Int.	
Yds. Ext.	
Con.	

over WIRING		
Date 10-15-54	Out. 12	
No. 75513	Sw.	
Range	Fix.	
Htr.	Mot. 20	
	Trans.	
Con. Hall Elec.		
over	Date	Insp.
Rough	DEC 17 54	H
Finish Wire	JUN 1 55	H
Fixtures	new 3ph meter	
Meter CBK. trans. 1-3ph 4W		
Date 11-16-54	Out. 20	
No. 75803	Sw. 10	
Power Pole	Fix. 25	
Htr.	Mot.	
Con. Ernest Elec.		
	Date	Insp.
Rough office	NOV 16 54	H
Finish Wire	JUN 1 55	H
Fixtures	JUN 1 55	H

wl NOV 9 '54 p. steel
DEC 9 '54

FEB 4 '55 chk. for trans. voltages.

PH FEB 10 '55 frame for "cotton picking" rm.

Lath & Plast.
2-16-55
77173
200 yds. int.
A. Davis

FEB 16 '55 Plast. lath
FEB 17 '55 " "
FEB 21 '55 " scr.
MAR 1 '55 " trim.
MAR 7 '55 finish

WIRE
2-15-55
6941
2 out.
1 sw.
2 fix.
1 mot.
1-5 HP
2-1/6 "
2-1/3 "

rnest Elec.
MAR 16 '55 Ro
MAR 17 '55
JUN 1 '55
JUN 1 '55

WIRE
2-26-55
79181
1 motors 7½
1
3/4
1/6

erdugo Elec
SEP 29 '55
SEP 29 '55

WIRE MOTORS
3-10 HP
1-7½
3-5
6-3
4-2
1-1½
20 1/2 HP

75513
NOV 8 '54 check sub feeders
NOV 16 '54 check underground to pres
NOV 22 '54 underground sew
DEC 8 '54 check controller on press moto
DEC 30 '54 check new print

PLBG
12-8-54
24651
9 fuel gas outl
gas fitting Maloney JAN 2 '55

Plbg.
25175
1-13-55
4 furn.
Glendale Htg & Air
fin JAN 27 '55

WIRE
9-29-55
79226
2 sw.
2 mot.
F. H. Smith,
RO. SEP 29 '55
fin SEP 29 '55

OWNER AMERICAN RADIATOR & STANDARD SANITARY CORP. ADDRESS ~~5458~~ 5454 SAN FERNANDO

PURPOSE OF BUILDING FOUNDATION ONLY SHIPPING BLDG. SPECIAL PERMIT NO.

LOT BLK TRACT FIRE DISTRICT NO.

BUILDING

Date 5-22-46
No. 55323
Amt. $35,000 00
Con. MYERS BROS.

	Date	Insp.
Foundation	6-19-46	OK Inl
1st Floor Joist	6-22-46	OK Inl
Steel wall	6-19-46	OK Inl
Frame	6-24	OK Inl
Finish		
Steel window	7-10-46	OK Inl

PLUMBING

Date
No.
Fix.
Htr.
Gas.
Con.

	Date	Insp.
Rough		
Gas		
Sewer		
Cesspool		
Heating		
Finish		

PLASTERING

Date
No.
Yds. Int.
Yds. Ext.
Con.

	Date	Insp.
Ext. Lath		
In. Lath		
Ext. Scratch		
In. Brown		
Ext. Brown		
Finish		

WIRING

Date 6-21-46 Out. 3
No. 45014 Sw.
Range Fix.
Htr. Mot.
Trans.
Con. FIELDING ELEC

	Date	Insp.
Rough	6/28	IN
Finish Wire	6/28	N
Fixtures		
Motor		
Furnace		
Range		

SEWER

Date
No.
Sewer No.
Cesspool
Septic
Con.

HEATING

Date
No.
Wall
Floor Dual
Unit
Con.

ELECTRIC

Date
No.
Sw.
Mot.

LATHING

Date
No.
Yds. Int.
Yds. Ext.
Con.

WIRING

Date 7-9-46 Out. 4
No. 44550 Sw.
Range Fix.
Htr. 5 H.P. Mot. 1
Trans.
Con. FIELDING ELEC

RECEIVED
JUN 28 1946

Permit 44550-0/9-7/10/46

11-5-46
74773
28-Fix.
1-W. HTR
1-W. System
3-Gas.
C & C Plbg Co.

JAN 27 1947

MAR 18 1947

RECEIVED
MAY 9 1947

11-26-48
#53792
2 OUTLETS
G.A. Pippitt
O/C 6-7-49

OWNER AM. RADIATOR & STANDARD SANITARY FIXTURE CO. ADDRESS 5458 SAN FERNANDO 5454

PURPOSE OF BUILDING COMM'L. SPECIAL PERMIT NO.

LOT BLK TRACT FIRE DISTRICT NO.

BUILDING

Date 7-31-46

No. 25793

Amt. $190,000 00

Con. MYERS BROS.

	Date	Insp.
Foundation	7-30	
1st Floor Joist		
Steel	7-10-46	
Steel Framing	10-23	
Frame	11-7-46	
Finish		
Wall Steel	9-23	

SEWER

Date 7-10-46

No. 73543

Sewer No. 16210

Cesspool

Septic

Con. C. & C. PLBG. Co

PLUMBING (over)

Date 7-10-46

No. 73543

Fix. 13

Htr. 1

Gas.

Con. C. & C. PLBG. Co.

	Date	Insp.
Rough	SEP 27 1946	
Gas		
Sewer	AUG 14 1946	
Cesspool		
Heating	Rough	
Finish	MAR 18 1947	

HEATING

Date 12-23-46

No. 75343

Wall

Floor 4 Dual

Unit

Con. MEHRING & HANSON

ELECTRIC

Date

No.

Sw.

Mot.

PLASTERING (over)

Date 12-2-46

No. 23365

Yds. Int. 400

Yds. Ext. —

Con. RALPH JAMES

	Date	Insp.
Ext. Lath		
In. Lath	12-6	
Ext. Scratch		
In. Brown	12-9	
Ext. Brown		
Finish	12-10	

LATHING (over)

Date 12-2-46

No. 23364

Yds. Int. —

Yds. Ext. 400

Con. DAN WELKER

WIRING

Date 9-10-46 Out. 121

No. 45199 Sw. 22

Range Fix. 70

Htr. 3 H.P. Mot. 7

Trans.

Con. FIELDING ELEC.

	Date	Insp.
Rough	11-27-46	
Finish Wire	3-18-47	
Fixtures	3-18-47	
Motor		
Furnace		
Range		

WIRING (over)

Date 4-24-47 Out.

No. 47333 Sw.

Range 1½ H.P. Fix.

Htr. 2 - ½ H.P. Mot. 3

Trans.

Con. Fielding Elec.

ELECT.
5-26-47
47570
1-MOTOR (3/4 H.P.)
SMITH ELECT.

SEWER

12-6-46 DEC 6 - 1946 Sewer - ME
#75174
1-SEWER #16463
C.P.C. PLBG. CO.

Lath

1-16-47
#23568
1400 YD INT.
—— EXT.
DON WELKER

1-20 A.L.B. Partial
1-28 " Lath & A.L.B

PLASTER

1-16-47
#23567
1600 YDS INT
—— EXT.
RALPH JONES

2-12 A.L.B
Final

47333 Roofing 5/8/47 - J.

RECEIVED
MAY 9 1941

OWNER AMES, HARRIS & NEVILLE CO. ADDRESS 5454 San Fernando Rd

PURPOSE OF BUILDING Automatic Fire Sprinklers SPECIAL PERMIT NO.

LOT 21 BLK TRACT 3784 FIRE DISTRICT NO.

BUILDING		
Date	12-30-57	
No.	56038	
Amt.	$1,415.00	
Con.	Grinnell Co. of Pacific	
	Date	Insp.
Foundation		
Steel		
1st Floor Joist		
Frame		
Finish	1/9/58 RCF	

PLUMBING		
Date	12-30-57	
No.	45289	
Fix.	WATER SYSTEM	
Htr.	WATER SOFTENER	
Gas.	SPRINKLER SYSTEM	
Con.	Grinnell Co.	
	Date	Insp.
Rough		
Gas		
Sewer		
Cesspool-Tank		
Rough Heating		
Heating		
Finish	3/10/58 OK	
HEATING		
Date		
No.		
Wall		
Floor		
Con.		

	LATH.	PLAST.
Date		
No.		
Yds. Int.		
Yds. Ext.		
Con		
	Date	Insp.
Ext. Lath		
Int. Lath		
Ext. Scratch		
Int. Brown		
Ext. Brown		
Finish		
SEWER		
Date		
No.		
Sewer No.		
Cesspool		
Septic		
Con.		

WIRING			
Date		Out.	
No.		Sw.	
Range	Oven	Fix.	
Htr.	Dryer	Trans.	
Mot.			
Con.			
		Date	Insp.
Rough			
Finish Wire			
Fixtures			
Meter			
Date		Out.	
No.		Sw.	
Power Pole		Fix.	
Htr.		Mot.	
Con.			
		Date	Insp.
Rough			
Finish Wire			
Fixtures			

enclose steel bldg with steel sheet
12-5-57
55910
$2,000
Dudley
12/3/57 RA

Sprinkler system
10-29-54
48173
$21,500
Grinnel Co. of the Pacific
12-8-54 Sprinkler Vault steel

APPENDIX C

Phase 1 Environmental Site Assessment

Phase I Environmental Site Assessment

5426 San Fernando Road,
Glendale, California 91203
Assessor Parcel Numbers (APNs): 5638-018-032

East End Capital
2601 Main Street, Suite 450
Irvine, California 92614
(949) 554-4352

SCS ENGINEERS

Project No. 01221094.00 | May 25, 2021

3900 Kilroy Airport Way, Suite 100
Long Beach, California 90806
(562) 426-9544

Table of Contents

Section Page

EXECUTIVE SUMMARY iv
1 INTRODUCTION 1
2 PURPOSE 1
3 SCOPE OF SERVICES 1
4 SPECIAL TERMS AND CONDITIONS 2
5 LIMITATIONS AND ASSUMPTIONS 2
6 GENERAL SITE CHARACTERISTICS 3
Site Location 3
General Site Description 3
Adjoining Property Use 4
7 PHYSICAL SETTING 4
Physiographic Setting 4
Geology and Soils 4
Groundwater 5
Radon 5
8 SITE INSPECTION 5
Hazardous Substances 6
Natural Drainage 6
Disturbed Areas 6
Elevators and Other Hydraulic Equipment 6
Wells 6
Electrical Equipment 6
Wastewater 6
Drinking Water 7
Storage Tanks 7
Visual Inspection of Adjoining Sites 7
9 INTERVIEWS 7
10 SITE HISTORY 7
Historical Use Summary 21
Historical Use of Adjoining Sites 22
11 COMMONLY KNOWN OR REASONABLY ASCERTAINABLE INFORMATION 22
Previous Environmental Reports 23
Regulatory Agency Records 23
California Environmental Protection Agency Files 23
Los Angeles Regional Water Quality Control Board Files 23
Historical Summary 25
Justification for NFA 30
Per- and Polyfluoroalkyl Substances (PFAS) 30
LARWQCB Summary Findings 31
Department of Toxic Substances Control Files 31

South Coast Air Quality Management District Files 32
Glendale Fire Department Files 33
Los Angeles Department of Public Works 33
12 REVIEW OF FEDERAL, STATE, TRIBAL, AND LOCAL GOVERNMENT DATABASES 33
Property Listings 34
Adjacent Site Listings 37
Other Database Sites 39
Unmappable or Orphan Sites 39
Landfills 39
Oil and Gas Wells 40
National Pipeline Mapping System 40
13 USER PROVIDED INFORMATION 41
Title Records 41
Environmental Liens or Activity and Use Limitations 41
Specialized Knowledge 41
Valuation Reduction for Environmental Issues 41
14 DEGREE OF OBVIOUSNESS OF THE PRESENCE/LIKELY PRESENCE OF CONTAMINATION ON THE PROPERTY 41
15 DATA GAPS 41
16 FINDINGS AND OPINIONS 41
17 REFERENCES 46
18 GLOSSARY/DEFINITIONS 48

Appendices

Appendix A Figures 1 and 2
Appendix B Aerial Image and Site Photographs
Appendix C Historical Site Use Information
Appendix D Regulatory Agency Review Information
Appendix E EDR Database Report
Appendix F Resumes of Project Personnel

This Phase I Environmental Site Assessment Report for property located at 5426 San Fernando Road in Glendale, California, dated May 25, 2021, was prepared by Tyler Watkins and reviewed by Justin Rauzon.

We declare that, to the best of our professional knowledge and belief, we meet the definition of Environmental Professional as defined in §312.10 of 40 CFR 312. The resumes for the individuals below are included in **Appendix F**. We have the specific qualifications based on education, training, and experience to assess a property of the nature, history, and setting of the subject property. We have developed and performed the all appropriate inquiries in conformance with the standards and practices set forth in 40 CFR Part 312.

Tyler Watkins
Project Professional
SCS ENGINEERS

Justin Rauzon, R.E.P.A.
Project Manager
SCS ENGINEERS

EXECUTIVE SUMMARY

SCS Engineers (SCS) was retained by East End Capital to prepare a Phase I Environmental Site Assessment (Phase I ESA) of property located at 5426 San Fernando Road, Glendale, California (the "Property"). Historical addresses associated with the Property include 834-846 Milford Street; 362 North San Fernando Road; 5410, 5412, 5426, 5428, 5430, 5454, and 5458 San Fernando Road (sometimes referred to as North San Fernando Road). This assessment was performed in conformance with 40 CFR 312, Standards for Conducting All Appropriate Inquiries, and in general conformance with ASTM E1527-13.

The Property is located on the eastern side of San Fernando Road, southeast of the intersection with West Milford Street. The main portion of the Property is an approximately 9.3-acre polygon. A 12,000-square-foot rectangular parking area is located immediately south of the main portion of the Property, extending south to West California Avenue. The Property is currently developed with a dozen buildings, some of which are conjoined. Exterior areas of the Property are paved with asphalt and concrete.

PRG Gear (PRG), an audio/video (A/V) equipment rental and service business, currently occupies the Property. PRG activities include A/V equipment storage, rental, and repair. Equipment rented out includes audio recording devices, cameras, computers, fiber optic cable, LEDs, lighting, media services, monitors, presentation equipment, projection equipment, rigging, etc. PRG does not use or store significant quantities of hazardous substances or generate hazardous waste. During the site inspection, SCS observed groundwater monitoring wells throughout the Property.

According to historical resources, a hotel was developed on the northwestern corner of the Property in the 1880s. That hotel was converted to the West Glendale Winery by Italian immigrants in the 1890s. The rest of the Property was undeveloped land between at least 1894 and 1902. In 1925, the winery was still present on the northwestern side of the Property and the Glendale Lumber Company occupied the southern portion of the Property. A historical auto station was located at the southeastern corner of San Fernando Road and Milford Road in 1935. Regulatory database information discussed in Section 12 indicated that a service station was located at this same address in 1940 and 1945.

The Property was redeveloped beginning in the 1940s. More than a dozen buildings were constructed on the Property between the 1940s and late-1970s. By 1950, American Radiator and Standard Sanitary Corporation was occupying new buildings on the northern portion of the Property and the southern portion of the Property was occupied by felt gasket manufacturing and bottled soft drink businesses. Manufacturing activities, laboratories, storage areas, and warehouses were located on the Property during this time. In 1955, Products Research Company (PRC), Amess Harris Neville Company, Pepsi-Cola Bottling Company, and Bireley's Bottling Company were listed as the occupants of the Property. An aluminum and glass door manufacturer was located on the Property in 1960. By 1970, Products Research and Chemical Corporation (a successor company to PRC) and Semco Molding Division of Products Research and Chemical were located on the Property. By 1994/1995, Courtaulds Aerospace and PRC Products Research and Chemical Corp. occupied the Property. In the late-2000s, two buildings on the western side of the Property were demolished, leaving the Property in its present day configuration.

Building permits issued for the Property documented the installation of underground storage tanks (USTs), aboveground chemical storage tanks, clarifiers, and at least one spray booth. According to previous environmental reports, production operations for the aerospace industry conducted at the Property between the late-1940s and late-1990s included the manufacturing of metal products,

gaskets, and sealants. These activities included non-aqueous lead dioxide curing and polysulfide resins treated with aqueous dichromate curing agent. Hazardous substances used in the processes included lead dioxide, hexavalent chromium/chromic acid (Cr[VI]), and chlorinated solvents (particularly 1,1,1-trichloroethane [1,1,1-TCA]). At its peak, the Property was developed with more than 15 buildings to support sealant manufacturing, injection molding, storage of automotive coatings and repackaging of aerospace adhesives, coatings, and sealants, warehousing and shipping. Sealant manufacturing ceased in the late-1990s and plastic injection molding of aerospace and electronic packaging ended in 2006. PRG and its predecessor (VER) have warehoused A/V equipment at the Property since approximately 2010.

Historical operations at the Property resulted in chemical releases (primarily VOCs and CrVI) affecting subsurface soil, soil vapor, and groundwater. Since 1988, numerous investigations have been conducted to characterize and remediate conditions resulting from those releases with regulatory oversight provided by the Los Angeles Regional Water Control Board (LARWQCB). Concrete catch basins, spill containment tanks, sumps, clarifiers, a boiler, a cooling tower, at least 18 aboveground storage tanks (ASTs), and 27 USTs have been removed (or in one instance investigated and abandoned in-place) from the Property.

To conducted in the central portion of the Property in 1993 to address chlorinated VOCs (CVOCs) in soil. In-situ treatment of CrVI-impacted soil and groundwater began in the late-1990s. A total of approximately 3.6 million gallons of iron sulfate (FeSO4) solution was injected into the vadose zone and groundwater to reduce CrVI concentrations. In 2008, following the demolition of Buildings 1 and 11 on the western-central side of the Property, a remedial excavation was conducted to a depth of 15 feet below ground surface (bgs). The excavation was backfilled with clean fill to a depth of six feet bgs and then covered with a geosynthetic clay liner (GCL) to prevent infiltration. Following additional in-situ remediation injection events in 2009 and 2010, groundwater monitoring has shown that CrVI and total chromium in groundwater have been reduced to levels below the California Maximum Contaminant Levels (MCLs) for drinking water at on-site wells.

An extensive site-wide soil vapor investigation was conducted in 2007, with follow-up investigation activities conducted in 2014 to evaluate the potential impact of VOCs in on-site indoor air and VOCs in soil vapor and crawl spaces at nearby off-site residential locations. A human health risk evaluation conducted for the Property has shown the following:

- Although vapor intrusion risk and hazard estimates based on maximum soil gas concentrations (modeled vapor intrusion risks calculated using attenuation factors) exceed typical benchmarks, estimates for current workers based on maximum indoor air concentrations (actual indoor air measurements) are below applied benchmarks. The Office of Environmental Health Hazard Assessment (OEHHA) noted that the applicability for future workers was uncertain.
- Commercial risk and hazard estimates from combined soil exposure and vapor intrusion are below applied benchmarks.
- Based on VOCs detected in soil gas and crawl-space air, risks to current off-site residents are *de minimis*.
- Risks and hazards to hypothetical future on-site residents exceeded typical benchmarks.

OEHHA likely noted that the vapor intrusion risk for future workers was uncertain because indoor air concentrations for existing buildings cannot be used to evaluate risk for future buildings.

A draft closure report was prepared and submitted to the LARWQCB in September 2017 and a request for case closure was submitted on August 16, 2018. Based on the available information,

the following points in favor of issuing a conditional No Further Action (NFA) for the Property were noted:

- The Property is located on the eastern side of a regional groundwater plume impacted with VOCs, chromium, CrVI, 1,4-dioxane, perchlorate, etc. This fact is important in interpreting groundwater quality beneath the Property (distinguishing on-site vs. off-site sources). Based on the available information, the LARWQCB has acknowledged that groundwater remediation goals for the Property have been achieved and the Property is ready for NFA status with respect to groundwater.
- Soils at the Property have been broadly and sufficiently investigated and contaminants of concern (COCs) have been delineated to the satisfaction of the LARWQCB. The LARWQCB has concurred with OEHHA's conclusion that the Property is suitable for an NFA determination with respect to soils, subject to the institution of an environmental land use covenant (LUC) limiting it to commercial/industrial land use.
- The LARWQCB concurs with OEHHA's findings that an NFA for soil vapor is suitable with an environmental LUC restricting the Property to commercial/industrial land use. The LARWQCB has noted that, should the future use of the Property or the current building foundation be modified or redeveloped, the vapor intrusion risk would need to be re-evaluated.

Based on the foregoing determinations by the agencies having jurisdiction with respect to the Property, the only reported condition precedent to the issuance of the NFA is for the Property owner to execute and to record the commercial/industrial LUC. Based on our reading of the extensive historical record, including the written opinions by the LARWQCB and OEHHA, SCS concurs with this conclusion. Two conditions are likely to be imposed along with the LUC: 1) the GCL cap installed on the western side of the Property must be maintained, and 2) groundwater extraction at the Property for drinking water purposes will be restricted without adequate treatment and permitting by the LARWQCB.

Based on a review of past environmental reports, SCS concludes that the Property has been adequately investigated. SCS did not identify new areas of environmental concern that have not been investigated. SCS concurs with the Stantec, LARWQCB, and OEHHA conclusions that the Property is in a condition suitable for an NFA, conditioned on the recording of a commercial/industrial LUC. Accordingly, SCS considers residual concentrations of COCs in soil, soil vapor, and groundwater beneath the Property to be a controlled recognized environmental condition (CREC). A CREC exists when a past release of a hazardous substance has been investigated and/or remediated to a point where hazardous substances are allowed to remain in place subject to the implementation of required institutional and/or engineering controls. In this case, the institutional control is the recording of the LUC and Property's restriction to commercial/industrial land use and the engineering control consists of the GCL cap over CrVI-impacted deeper soils on the western side of the Property.

The LARWQCB and OEHHA have agreed to conditional closure of soil vapor issues based on data for indoor air and a human health risk evaluation based on the Property's current building configuration. Regulatory standards for evaluating vapor intrusion risks have gotten more stringent since 2017. SCS considers it likely that the LARWQCB would require vapor intrusion mitigation system (VIMS) engineering controls to be installed beneath new structures if/when the Property is redeveloped. Redevelopment will also require the implementation of a soil management plan (SMP).

According to the regulatory database information reviewed, The Property is mapped within the boundaries of the San Fernando Valley Superfund (Areas 1 and 2). Groundwater within these Superfund sites has been impacted by releases of chlorinated VOCs, 1,4-dioxane, CrVI, and other

metals. The potential contribution to the Superfund contaminants of concern by historical operations at the Property has been resolved. Cleanup, operation, and maintenance activities for the Superfund sites are ongoing. The interim remedies include groundwater pumping and treatment using aeriation and granular activated carbon air filtering units. Construction of the remedies began in 1989. A second remedy was selected to include well-head treatment for hexavalent chromium and 1,4-dioxane, expanded combined treatment operations, and additional monitoring wells. According to the most recent plume maps reviewed (November 24, 2020), the Property is situated along the eastern edge of groundwater plumes where continuing concentrations of VOCs and CrVI are present at concentrations above the drinking water maximum contaminant levels (MCLs). Based on the recent plume maps, history of remediation at the Property, and results of recent groundwater investigations at the Property, the San Fernando Valley Groundwater Basin Superfund sites are considered a CREC with respect to the Property.

The regulatory database information reviewed did not identify other sites of concern.

Conclusions

In summary, SCS performed a Phase I Environmental Site Assessment of the property located at 5426 San Fernando Road, Glendale, California, in conformance with the scope and limitations of 40 CFR 312 and ASTM E1527-13. Any exceptions to, or deletions from, this practice are described in Section 5 of this report.

In the opinion of the Environmental Professionals, this assessment has revealed evidence of conditions indicative of controlled recognized environmental conditions in connection with the Property, as discussed above.

Data Gap

SCS submitted a request to review Glendale Fire Department (GFD) files but, as of the date of this report, this request remains outstanding. Glendale personnel have reported significant delays in handling record requests due to COVID-19. The absence of these records constitutes a data gap. However, given the extensive information reviewed, including LARWQCB (the lead oversight agency) records, SCS does not consider this a significant data gap.

1 INTRODUCTION

SCS Engineers (SCS) was retained by East End Capital (the "User") to prepare a Phase I Environmental Site Assessment (Phase I ESA) of property located at 5426 San Fernando Road, Glendale, California (the "Property"). The Property has also historically been associated with the address 5410 and 5430 San Fernando Road. A location map for the Property is presented as **Figure 1** in **Appendix A**. This assessment was performed in conformance with 40 CFR 312, Standards for Conducting All Appropriate Inquiries (AAI), and in general conformance with ASTM E1527-13.

2 PURPOSE

This Phase I ESA is intended to constitute appropriate inquiry into the previous ownership and uses of the Property, as required to support the assertion of the innocent landowner, contiguous property owner, and/or bona fide prospective purchaser defenses to liability (collectively the landowner liability protections, or LLPs) under the Comprehensive Environmental Response, Compensation, and Liability Act of 1980 (CERCLA a.k.a. Superfund), as amended by the Superfund Amendments and Reauthorization Act of 1986 (SARA), and the Small Business Liability Relief and Brownfields Revitalization Act of 2002.

The purpose of this investigation was to identify conditions indicative of releases or threatened releases of hazardous substances as defined in CERCLA Section 101, and petroleum products, on, at, in, or to the Property.

If known or suspected contamination is identified, Users seeking to maintain LLPs have responsibilities in addition to completion of an AAI-compliant Phase I ESA. These "continuing obligations" include taking "appropriate care" and "reasonable steps" with respect to known or suspected releases of hazardous substances during the term of property ownership. In addition to these requirements under federal law, there are different requirements under state law with respect to liability protections. On request, SCS can provide support for clients with continuing obligations, as appropriate.

3 SCOPE OF SERVICES

This Phase I ESA is based on:

- Interviews with past and/or present owners, operators, and/or occupants of the Property.
- Reviews of federal, tribal, state, and local government records.
- Visual inspections of the Property and adjoining properties performed on April 22, 2021.
- Review of historical Property use information (topographic maps, aerial photographs, fire insurance maps, existing reports, etc.).
- Commonly known or reasonably ascertainable information about the Property (e.g., interviews with appropriate regulatory agency personnel and review of agency files review of available documents, interviews with other knowledgeable persons).
- Degree of obviousness of the presence or likely presence of contamination at the Property, and the ability to detect the contamination by appropriate investigation.
- Information provided as a result of the additional inquiries conducted by the User.

4 SPECIAL TERMS AND CONDITIONS

This Phase I ESA for the Property, located in Glendale, California, has been prepared specifically for East End Capital as a component of its environmental due diligence in connection with the proposed acquisition of the Property. The report has been prepared in accordance with the care and skill generally exercised by reputable professionals, under similar circumstances, in this or similar localities. No other warranty, express or implied, is made as to the professional opinions presented herein.

No other party, known or unknown to SCS, is intended as a beneficiary of this work product, its content, or information embedded therein. Third parties use this report at their own risk. Third party reliance letters may be issued on request to SCS subject to approval of East End Capital and payment to SCS of a fee for such letters.

5 LIMITATIONS AND ASSUMPTIONS

The investigation focuses on releases and threatened releases of hazardous substances or petroleum products that could be considered a recognized environmental condition (REC) and/or a liability due to their possible presence in significant concentrations (e.g., above acceptable limits set by the federal or state government) or due to the potential for contaminant migration through exposure pathways (e.g., soil vapor migration or groundwater ingestion). Materials that may contain substances which are not currently deemed hazardous by the U.S. Environmental Protection Agency (EPA) or California Environmental Protection Agency (CalEPA) were not considered as part of this study.

Unless specifically included in our scope of services, formal surveys for asbestos-containing materials, lead-based paints, fire safety, vapor intrusion, indoor air quality, mold, and similar matters were not part of this assessment. The Property was not evaluated for compliance with land use, zoning, wetlands, or similar laws. This report is not intended to be an environmental compliance audit.

Hazardous substances naturally occurring in plants, soils, and rocks (e.g., heavy metals, naturally occurring asbestos, or radon) are not typically considered in these investigations. Similarly, construction debris (e.g., discarded concrete, asphalt, etc.) is not considered to be of concern unless observations suggest that hazardous substances are likely to be present in significant concentrations.

Unless otherwise noted, sampling and laboratory analyses of soil, water, air, building materials, or other media, were not performed as part of this investigation. Positive identification of hazardous substances can only be accomplished through sampling and appropriate laboratory analysis.

SCS Engineers assumes no responsibility for the accuracy of information obtained from, compiled by, or provided by third-party sources, such as regulatory agency listings. Unless obviously inaccurate or if information exists to the contrary, SCS Engineers assumes that information collected during this environmental site assessment is accurate and correct. Unless warranted, information collected has not been independently validated as part of this assessment.

The following information is the responsibility of the User (40 CFR 312.22) and is not included in this Phase I ESA:

- Specialized knowledge or experience of the User.

- The relationship of the purchase price to the fair market value of the Property. The purchaser of a Property is required to consider whether any differential between the purchase price and the fair market value of the Property is due to the presence of releases or potential releases of hazardous substances at the Property.

Certain other limitations could affect the accuracy and completeness of this report, as follows:

- Site Access Limitations – None.
- Physical Obstructions to Observations – None.

  Outstanding Information Requests – SCS submitted a request to review Glendale Fire Department (GFD) files but, as of the date of this report, this request remains outstanding. Glendale personnel have reported significant delays in handling record requests due to COVID-19. The absence of these records constitutes a data gap. However, given the extensive information reviewed, including LARWQCB (the lead oversight agency) records, SCS does not consider this a significant data gap.
- Historical Data Sources Failure – None.
- Other Limitations – None.

6 GENERAL SITE CHARACTERISTICS

SITE LOCATION

The Property is located on the east side of San Fernando Road, southeast of the intersection with West Milford Street. It has been assigned Los Angeles County assessor parcel number (APN) 5638-018-032. An APN map is provided as **Figure 2** in **Appendix A**.

GENERAL SITE DESCRIPTION

The Property is irregularly shaped; the main portion of the Property is an approximately 9.3-acre polygon. A 12,000-square-foot rectangular parking area associated with the Property is located immediately south of the main portion of the Property, along West California Avenue. The Property is currently occupied with a dozen buildings, some of which are conjoined. Exterior areas of the Property are paved with asphalt and concrete. The building numbering is not sequential because some former buildings were demolished and removed (e.g., Buildings 1 and 11). The following buildings are currently located onsite:

- Buildings 2 and 3 – Conjoined buildings on the central portion of the Property with a footprint of approximately 10,500 square feet.
- Buildings 4/4A – Conjoined buildings on the central-eastern portion of the Property with a footprint of approximately 30,000 square feet.
- Building 5 – Approximately 11,500-square-foot building at the southwestern portion of the Property.
- Buildings 6/6A – Conjoined buildings at the northwestern/northern portion of the Property. These buildings have a total estimated footprint of 73,900 square feet.
- Building 7 – Approximately 3,200-square-foot building on the eastern side of the Property, north of Buildings 4/4A.
- Building 8 – Approximately 1,000-square-foot building on the central-western portion of the Property, northwest of Buildings 2/3 and immediately west of Building 9.

- Building 9 – Approximately 11,600-square-foot building on the central portion of the Property abutting Buildings 2/3 to the north.
- Building 10 – Approximately 16,700-square-foot building on the north-central portion of the Property, north of Buildings 8 and 9, and south of Building 6.
- Building 12 – Approximately 12,400-square-foot building abutting Buildings 2/3 immediately to the south.
- Building 13 – A long, narrow structure on the northeastern portion of the Property with a footprint of approximately 5,000 square feet.

ADJOINING PROPERTY USE

- North – West Milford Street adjoins the Property to the north. Public Storage (5500 San Fernando Road), Fabric Flameproofing Co. Inc. (835 West Milford), Glendale Small Animal Hospital (831 West Milford Street), Private Collection Auto Care (823 West Milford Street), Solid Wood Closets Inc. (815 West Milford Street), Auto Collision (811 West Milford Street), Notron Manufacturing Inc. (801 West Milford Street), Pinnacle Technology Center (500 State Street), and Word of Life Church/R&K Medical Supply Inc. (747 West Milford Street) occupy industrial buildings north of West Milford Street.
- Northeast – West Milford Street adjoins the Property to the northeast. An apartment building (735 West Milford Street) is located north of West Milford Street.
- East – Apartment buildings (409, 401, 339, 335, 325, 319 and 315 Concord Street) and single-family residences (405 and 345 Concord Street) adjoin the Property to the east.
- South – Single-family residences (739, 743, 749, and 761 West California Avenue), Performance Auto Parts (773 West California Avenue), and Advance LED Supply (5404 San Fernando Road) adjoin the Property to the south. A portion of the Property is located along West California Avenue, and single-family residences and commercial business adjoin this portion to south (756 and 752 West California Avenue).
- West – San Fernando Road adjoins the Property immediately to the west. A railroad right-of-way is located across the street on the western side of San Fernando Road. The Pub at Golden Road – Atwater Village (5410 West San Fernando Road) and other buildings associated with Golden Road Brewery (5420 and 5430 West San Fernando Road) are located west of the railroad tracks.

7 PHYSICAL SETTING

PHYSIOGRAPHIC SETTING

According to the U.S. Geological Survey (USGS), Burbank, California 7.5-minute topographic maps, the Property is located in the Upper Los Angeles River Area at the southeast corner of the San Fernando Valley. The Property is located at an elevation of approximately 470 feet above mean sea level. Site topography is generally flat with a slight regional slope to the southwest. The Property is located approximately 0.25 miles east of the Los Angeles River, and 0.25 miles south of the Verdugo Wash.

GEOLOGY AND SOILS

SCS reviewed information for the Property on the State Water Resources Control Board (SWRCB) GeoTracker website. According to the Draft Closure Report prepared by Stantec Consulting Services Inc. (Stantec) in November 2017 and submitted to GeoTracker (GeoTracker ID: SL603799127), the

Property is located near the southeastern edge of the Los Angeles River Narrows, just south of the mouth of the San Fernando Basin. Published geologic maps show that Quaternary Age non-marine alluvial deposits comprised primarily of sands and gravelly sands with occasional silts and clay, underlie the Property and surrounding vicinity (Stantec, 2017). During site investigations conducted by Stantec, underlying sediments consisted primarily of sands (silty sands to gravelly sands) with occasional silt and clay interbeds to the maximum depth explored (approximately 85 feet below ground surface [bgs]).

GROUNDWATER

As discussed above, the Property is located in the Los Angeles River Narrows. Surface and subsurface water from the San Fernando Basin drain through the narrows. The Property is located in the southeast portion of the Bull Canyon Hydrologic Subarea of the San Fernando Hydrologic Area of the Los Angeles-San Gabriel Hydrologic Unity (Stantec, 2017). Groundwater at the Property has historically been encountered at depths of approximately 45 to 60 feet bgs. Regional groundwater in the area is influenced by the Los Angeles River and flows in a south-southeasterly direction following the Los Angeles River drainage system.

The Property is located within the northern portion of the Glendale South Operable Unit (GSOU) of the San Fernando Valley Ground Water Superfund Site. Groundwater in the region has been impacted by volatile organic compounds (VOCs); including tetrachloroethene (PCE), trichloroethene (TCE), 1,4-dioxane, and metals; including chromium, hexavalent chromium, and nickel.

RADON

According to the California Department of Public Health's February 2016 Radon Program report, screening in the area of the Property (91203 zip code) found one location (out of 11) where buildings had radon levels greater than or equal to 4 picocuries per liter (pCi/L), the EPA action level. The maximum radon result for the Property's zip code was 8.6 pCi/L. Note that elevated radon levels may also be attributed to other radon sources such as leaking natural gas or numerous building products such as drywall, cinderblock, concrete floors, brick, or stone products. Based on the available information, elevated radon gas is not expected in the area of the Property.

8 SITE INSPECTION

Tyler Watkins of SCS conducted an inspection of the Property and surrounding area on April 22, 2021. An aerial photo and photographs of the Property are provided in **Appendix B**. Access to the Property was provided by Mr. Wayne Miller, the Property Manager. Mr. Miller has been the Property Manager for four years, and previously worked on the Property. PRG Gear (PRG), an audio/video (A/V) equipment rental and service business, currently occupies the Property.

The Property is occupied by a dozen buildings and associated parking areas. The buildings on the Property are identified by numbers as follows (and as shown on the aerial photo provided in **Appendix B**). The following activities were observed at the buildings during the site inspection:

- Buildings 2 and 3 – Building 2 had video equipment storage and Building 3 was occupied by video equipment set up/preparation.
- Buildings 4/4A – Building 4 was office space and Building 4A was occupied by video equipment storage.
- Building 5 – Video equipment calibration activities and camera checkout.
- Buildings 6/6A – Video and sound system receiving/shipping/repair.
- Building 7 – Storage.

- Building 8 – Vacant.
- Building 9 –Video equipment storage.
- Building 10 – Video equipment storage.
- Building 12 – Staging area and storage.
- Building 13 – Storage.

PRG activities include A/V equipment storage, rental, and repair. Equipment rented out includes audio recording devices, cameras, computers, fiber optic cable, LEDs, lighting, media services, monitors, presentation equipment, projection equipment, rigging, etc.

A natural gas-powered emergency generator is located on the northwestern portion of the Property.

HAZARDOUS SUBSTANCES

Other than common janitorial supplies, no hazardous substances or hazardous wastes were observed at the Property. Mr. Miller stated that hazardous substances occasionally used onsite include methanol, ethanol, isopropyl alcohol, acetone, and denatured alcohol.

NATURAL DRAINAGE

Natural waterways are not currently located on the Property. Stormwater runoff at the Property flows overland to storm drains or surrounding streets, ultimately joining the municipal storm sewer.

DISTURBED AREAS

No obvious disturbed areas were noted. There was no evidence of landfilled materials.

ELEVATORS AND OTHER HYDRAULIC EQUIPMENT

No elevators or other hydraulic equipment were observed on the Property.

WELLS

Groundwater and soil vapor monitoring wells associated with remediation activities were observed throughout the Property. Past remediation activities are discussed further in Sections 11 and 12.

ELECTRICAL EQUIPMENT

One pad-mounted Southern California Edison (SCE) electrical transformer servicing the buildings was noted on the central portion of the Property. SCE has stated that they have never specified the purchase of distribution transformers utilizing PCBs as the insulating/cooling fluid. SCE transformers utilize mineral oil exclusively. In a statistically valid test of over 20,000 SCE distribution transformers, SCE determined that the concentrations of PCBs in the mineral oils was less than 50 parts per million (ppm) in over 96 percent of the units. Based on the available information, no significant environmental impact to the Property is anticipated from this transformer.

WASTEWATER

Industrial wastewaters are not currently produced on the Property. Sanitary wastewater is discharged to the municipal sanitary sewer.

DRINKING WATER

Drinking water is supplied to the Property by the City of Glendale. All large public water suppliers in California have been required to test their water and comply with federal and state drinking water standards since the mid-1980s. Consequently, lead and other contaminants of concern are not expected to be present above applicable primary and secondary drinking water standards.

STORAGE TANKS

No evidence (fill ports, vent lines, dispensers, etc.) of underground storage tanks (USTs) was observed on the Property. No aboveground storage tanks (ASTs) were observed on the Property.

VISUAL INSPECTION OF ADJOINING SITES

No obvious evidence of a REC or indications of contamination (e.g. remediation equipment, staining, underground storage tanks, etc.), were observed on adjoining sites during the site inspection.

9 INTERVIEWS

Mr. Miller was interviewed during the site inspection. SCS also interviewed Mr. Kevin Miskin, Senior Principal Engineer with Stantec, by phone multiple times during the course of this Phase I ESA. Mr Miskin has been working on the Property for more than a decade, addressing environmental issues associated with historical onsite operations. Relevant information provided during the interviews is discussed in the appropriate sections of this report.

10 SITE HISTORY

Site history was evaluated from the following sources:

- Online Los Angeles Times historical information (March 9, 2016).
- Historical USGS topographic maps provided by Environmental Data Resources (EDR) (April 19, 2021).
- Historical aerial photographs provided by EDR (April 19, 2021).
- Sanborn Fire Insurance maps obtained from the EDR-Sanborn collection (April 21, 2021).
- A City Directory review report provided by EDR (April 21, 2021).
- State of California Department of Parks and Recreation building permit information.
- City of Glendale Department of Building and Safety building permit information.

Copies of topographic maps, historical aerial photographs, city directories, selected building permit records, and Sanborn maps are included in **Appendix C**.

Year	Description	Source
1800s	According to historical Los Angeles Times information, a tourist hotel was constructed at the northwestern corner of the Property in the 1880s, after railroad rate wars created a land boom. Around 1890 it was purchased by Italian immigrants and converted to the West Glendale Winery.	Online sources
1894 to 1902	The Property was largely undeveloped land located in West Glendale. One small structure was located at the northwestern corner. Dirt roads were located adjacent to the north, west, and south of the Property. A railroad right-of-way was present beyond the adjoining road to the west. Two small structures were depicted across the street to the south of the Property.	Topographic maps
1919	The 1919 Sanborn map provides coverage of only the northwestern portion of the Property, which was developed with several structures associated with the West Glendale Winery. The winery was situated at the southeastern corner of North San Fernando Road and Milford (Fair Oaks Av.). Seven buildings were located on the Property: a distillery and fermenting structure, a sherry house, dwellings, soft drink and bonded wine storage structures, a fortifying room, and a one-story structure (possibly a stable). An empty water tank was depicted on the northwestern corner of the Property. The Sanborn map noted that fuel oil was stored on the premises. The Southern Pacific railroad right-of-way was depicted to the west of North San Fernando Road. The rest of the adjoining sites were not depicted on the 1919 Sanborn map.	Sanborn map
1920	No significant changes from the 1902 topographic map were noted on the Property. One of the small structures was no longer depicted to the south. Two small buildings were located across the street to the north of the Property. A dirt road and a few structures were added to the west of the railroad right-of-way. The area immediately east remained undeveloped.	Topographic map

Year	Description	Source
1921	No significant changes from the 1920 topographic map were observed on the Property or surrounding areas.	Topographic map
1925	The northwestern corner of the Property was still occupied by dwellings and the West Glendale Winery (362 North San Fernando Road and 834-846 Milford). The winery/dwellings area was relatively unchanged, with the exception of the removal of two buildings; one from the northeast corner and one from the southwest corner. The rest of the northern half of the Property was depicted as undeveloped land. The Glendale Lumber Company occupied the southern portion of the Property. The lumber area was developed with six buildings, including an office, lumber sheds, a sash and door warehouse, a planing mill, and a cement storage structure. Irregular lumber piles were noted throughout the southern portion of the Property. Adjoining sites to the north included a shop (500 North San Fernando Road), and apartment, a paper storage building (837 Milford), a veterinary hospital (831 Milford), a cabinet manufacturing business (819-823 Milford), and dwellings. Single-family dwellings adjoined the Property to the east (315-409 Concord Street). A roofing supply business (308 North San Fernando) and one dwelling adjoined the Property to the south (761 West California Avenue).	Sanborn map
1928	Winery buildings were still present on the northwestern portion of the Property. At least six buildings were depicted on the southern portion of the Property. The central and northeast portions of the Property were undeveloped land. The adjoining sites were developed with structures as described for the 1925 Sanborn map above.	Topographic map and Aerial photograph
1930	Individual residents were listed as the occupants of two of the adjoining sites to the south of the Property (752 and 761 West California Avenue).	City directory

Year	Description	Source
1935	A reroof permit was issued to an auto parts sales business at 5420 San Fernando Road. Glendale Lumber Co. was listed as the occupant of Property address 5410 San Fernando Road. Hollywood Heater Co. was listed as the occupant of Property address 5426 San Fernando Road. Airport Service Station was listed at 5458 San Fernando Road, an address likely associated with a business at the northwestern corner of the Property.	Permit files and City directory
1938	This aerial photo shows a small building at the southeastern corner of North San Fernando Road and Milford Street that could have been the service station listed in the 1935 city directory report. Material storage, likely associated with the Glendale Lumber Company, was observed on the southern portion of the Property. Otherwise, no significant changes from the 1928 aerial photo were noted on the Property. Residential and commercial/industrial development in the area immediately surrounding the Property expanded.	Aerial photograph
1940	Individual residents were listed as the occupants of two of the adjoining sites to the south of the Property (743 and 773 West California Avenue).	City directory
1946	A building permit was issued to American Radiator and Standard Sanitary Supply for an office, warehouse, and shipping building at 5458 San Fernando Road. Accompanying information indicated that the building was connected to the sewer system.	Permit files
1947	A building permit was issued for the installation of two 1,000-gallon gasoline tanks and dispensers at 5458 San Fernando Road. An accompanying sketch indicated that the tanks may have been located in the northeastern corner of the Property.	Permit files
1948	The 1948 aerial photograph was washed out, and site-specific details were not distinguishable. A building permit was issued to Products Research for a brick warehouse at 5426 San Fernando Road. The building was connected to the sewer system.	Aerial photograph and Permit files

Year	Description	Source
1950	A building permit was issued to Product Research Company for a 66 x 80-foot factory building at 5426 San Fernando Road. The northern portion of the Property was occupied by the American Radiator and Standard Sanitary Corporation (American Radiator; 5454 North San Fernando Road). The American Radiator buildings, which correspond to Property Buildings 6 and 6A, contained offices, a warehouse, a display room, and shipping areas. The southern portion of the Property was occupied by a felt gasket manufacturing business (5426-5428 North San Fernando Avenue), outdoor auto parking area, and a bottled soft drink storage warehouse with associated offices (5410-5412 North San Fernando Road). The felt gasket manufacturing business was located on the western-central portion of the Property (in the vicinity of former Building 1) and included a felt gasket manufacturing area, a rubber sealant manufacturing area, and a laboratory. A separate "storage" building (corresponding to Buildings 2 and 3) was located east of the felt gasket manufacturing building, in the central portion of the Property. The soft drink depot and offices were located on the southwestern portion of the Property. The storage depot building comprises what is now known as Building 5. A structure with stored building materials was located at the southeastern corner of the Property. American Radiator and Standard Sanitary Corp. was listed on the city directory as the occupant of Property address 5454 San Fernando Road.	Permit files, Sanborn map, and City directory

Year	Description	Source
1950 (cont.)	The adjoining sites were entirely developed. Commercial/industrial businesses were located to the north and south of the Property. Businesses to the north included auto wrecking (5500 North San Fernando Road), metal stamping (835 Milford), a dog and cat hospital (831 Milford), refrigerator manufacturing (823 Milford), woodworking (813 Milford), and rubber products manufacturing (801-805 Milford). Businesses to the south included auto accessories manufacturing (5406-5408 North San Fernando Road) and polishing/plating (765A West California Avenue). Residential dwellings were also located on adjoining sites to the northeast, east, and south of the Property. Railroad lines were depicted to across the street to the west. Standsell Masonry Const. was listed as the occupant of one of the adjoining sites to the north of the Property (500 South State Street). Individual residents were listed as the occupants of two of the adjoining sites to the south of the Property (739 and 756 West California Avenue), and Micro-Filter Co. was listed as the occupant of 773 West California Avenue, also located south of the Property.	Sanborn map and City directory
1951	Individual residents were listed as the occupants of one of the adjoining sites to the south of the Property (749 West California Avenue) and OilPure Refiner Co Whse was listed as the occupant of 773 West California Avenue, also located to the south of the Property.	City directory
1952	The Property was in the same configuration as the 1950 Sanborn map. Material storage was observed on the northern half of the Property. An undeveloped alley separated the northern portion of the Property (American Radiator) from the southern portion of the Property (felt gasket manufacturing/bottled soft drinks). A building permit was issued to Product Research for a 61 x 85-foot building at 5426 San Fernando Road. The adjoining sites to the north, east, and south appeared to be in the same configuration as the 1950 Sanborn map. Three large warehouses/industrial buildings were located to the west of the Property.	Aerial photograph and Permit files

Year	Description	Source
1953	The Property and immediately surrounding areas were depicted as part of the general Glendale urban footprint. American Radiator-Standard Sanitary Supply Corp. was noted as the site owner on an electrical permit for 5454 San Fernando Road.	Permit files and Topographic map
1954	Ames, Harris Neville Co. was noted as the site owner on an electrical permit for 5454 San Fernando Road.	Permit files
1955	Products Research Co. Gaskets was listed as the occupant of Property address 5426 San Fernando Road. Ames Harris Neville Co. was listed as the occupant of Property address 5454 San Fernando Road. Pepsi-Cola Bottling Co. of Los Angeles and Bireley's Bottling Co. were listed as the occupants of Property address 5410 San Fernando Road. Glendale Auto Parts (550 San Fernando Road), Glendale Small Animal Hospital (831 West Milford Street), Modern Refgr Wks (832 West Milford Street), Plating Inc A (815 West Milford Street), Vanheuklyn & Handy Inc. (811 West Milford Street), Lamb Rubber Corp. A (801 West Milford Street), and an individual occupying a single-family residence (747 West Milford Street) were listed as occupants of adjoining addresses to the north of the Property. Trenne R H Real Est was listed as the occupant of one of the adjoining sites to the south of the Property (5404 San Fernando Road).	City directory
1956	Brown Loren was listed as the occupant of one of the adjoining sites to the north of the Property (500 South State Street). A permit was issued to demolish a 55 x 75-foot frame shell at the rear of 5410-5426 San Fernando Road.	City directory and Permit files
1957	A building permit was issued for the construction of a 66 x 160-foot warehouse at 5426 San Fernando Road. Based on the accompanying drawing, this appears to have been what is now Building 4. The drawing also depicts a "dry well" just outside of the northwestern corner of the new building. A building permit was issued to Ames, Harris Neville Co. for the construction of a new 40 x 80-foot building at 5454 San Fernando Road. The purpose of the building was "storage of combustibles."	Permit files

Year	Description	Source
1958	Sierra Club Distributing Co. Inc. was listed as the occupant of one of the adjoining sites to the west of the Property (5420 West San Fernando Road).	City directory
1959	A Glendale Department of Building and Safety internal memo noted that "Building C" at 5426 San Fernando Road was being used for the store flammable liquids, including methyl ethyl ketone (MEK).	Permit files
1960	Fullview Corp. Glass Door Manufacturer was listed as the occupant of Property address 5454 San Fernando Road.	City directory
1961-1967	A number of building permits and certificates of occupancy were issued to Products Research Co. for new buildings (warehouses, maintenance shop, chemical manufacturing, light metal manufacturing, manufacturing of sealants and caulking compounds) at 5426 and 5430 San Fernando Road.	Permit files
1962	Fabric Flameproofing Co. was listed as the occupant of one of the adjoining sites to the north of the Property (835 West Milford Street). C&C Material Co Bldg mtrls was listed as the occupant of one of the adjoining sites to the west of the Property (5420 West San Fernando Road).	City directory
1964	Vehicle parking was observed on the northeastern and southeastern portions of the Property. A large structure corresponding to Building 4/4A was constructed on the central-eastern portion of the Property. The western portion of the Property was relatively unchanged from the 1952 aerial photograph. The 1964 aerial photograph was of poor quality, however no significant changes from the 1952 photograph were noted on the adjoining sites.	Aerial photograph
1966	The 1966 topographic map does not include site-specific details. No significant changes from the 1953 topographic map were noted on the Property or adjoining sites	Topographic map

Year	Description	Source
1967	A plumbing permit was issued to Products Research for the installation of a clarifier at 5440 San Fernando Road. Fullerton Sales Co Eng Sups Matls (811West Milford Street), and Monarch Mirror Door Co. (801 West Milford Street) were listed as the occupants of two of the adjoining sites to the north. Oil Pure Refiner Co. (Storage) (773 West California Avenue) and Buchak Generator 6 Armature (5404 San Fernando Road) were listed as the occupants of two of the adjoining sites to the south of the Property.	City directory and Permit files

Year	Description	Source
1970	Products Research and Chemical Corp, a rubber sealants and metal products manufacturer, was located on the northern portion of the Property (5426 through 5454 North San Fernando Road). The building located on the northwestern portion of the Property (Buildings 6/6A) was occupied by the "Semco Molding Division." Additional structures were added in the central portion of the Property. Former Building 1 on the western-central portion of the Property housed rubber sealant and metal production. A small "pump house" structure was located northeast of Building 1. Buildings 2, 3, 9, and 10 were present on the central portion of the Property, housing factory operations, a warehouse, and storage/packaging. Metal production/assembling and rubber sealant warehousing were depicted at Buildings 4/4A on the eastern-central portion of the Property. Building 5 was a raw materials warehouse. The southern portion of the Property that juts out along West California Avenue was occupied by a parking area. Commercial/industrial businesses were located to the north and south of the Property. Businesses to the north included auto wrecking (5500 North San Fernando Road), flame proofing (835 Milford), a dog and cat hospital (831 Milford), Western Refrigerator Works refrigerator manufacturing (500 Commercial Street/823 Milford), metal polishing and plating (813 Milford), and a warehouse (801-805 Milford) to the north. Adjoining businesses to the south included oil filter manufacturing/assembling (5404-5408 North San Fernando Road and 769-781 West California Avenue). Residential buildings were located to the northeast, east, and south of the Property. With the exception of the railroad right-of-way, the adjoining sites to the west of the Property were not depicted on the 1970 Sanborn map.	Aerial photograph and Sanborn map

Year	Description	Source
1972	No significant changes from the 1966 topographic map were noted on the Property or surrounding areas. Semco (Div of Products Research Chem Corp) Plastic and Rubber Seals was listed as the occupant of Property address 5454 San Fernando Road. Auto Busters The Auto Wreckers (5500 San Fernando Road) and Fry Reglet Corp. Bldg. Matls. Mfr. (801 West Milford Street) were listed as the occupants of two of the adjoining sites to the north of the Property.	Topographic map and City directory
1973	Products Research and Chemical Corporation received a cease and desist letter from the Superintendent of Buildings regarding the discharge of hexavalent chromium to the public street at 5454 San Fernando Road. The letter noted that such incidents had occurred in 1963 and 1973. The letter also noted that "there was evidence of waste discharge from the doorway of a chemical compounding room onto the paved area."	Permit files
1975	Hyde Tools Inc. was listed as the occupant of one of the adjoining sites to the west of the Property (5430 West San Fernando Road).	City directory
1976	A building permit was issued for a new 2-story concrete tilt-up corporate office building at 5426 San Fernando Road.	Permit files
1977	The Property and surrounding areas were in the same configuration as was depicted on the 1970 Sanborn map. Three large industrial buildings were located to the west of the Property, across West San Fernando Road and the railroad.	Aerial photograph
1978	A building permit was issued for two aboveground dry storage tanks located outside the east end of Building 6.	Permit files
1980	Loveless J R Weber McCrea Co (815 West Milford Street), News Publishers Press and Print Equip News (801 West Milford Street), and Vessey R S Inc. and Best Lock Corp. (500 South State Street) were listed as the occupants of adjoining sites to the north of the Property.	City directory

Year	Description	Source
1981	An additional building (Building 11) was constructed on the western-central portion of the Property, immediately north of Building 1. Building 12 was also added on the central-southern portion of the Property, south of Buildings 2 and 3. Outdoor material storage was located on the northeastern portion of the Property. P R C Products Research and Chemical Corp. Glendale was listed as the occupant of Property address 5430 San Fernando Road. The adjoining sites were largely unchanged from the 1977 aerial photograph. Collision Auto Salvage Glendale (550 San Fernando Road) and Graphic Arts Directory Glendale and Print-Equip News Glendale (801West Milford Street) were listed as the occupants of two of the adjoining sites to the north of the Property.	Aerial photograph and City directory
1982	A building permit was issued for the installation of a clarifier at 5430 San Fernando Road.	Permit files
1985	Conwin Carbonic Co. was listed as the occupant of one of the adjoining sites to the west of the Property (5420 West San Fernando Road).	City directory
1989	No significant changes from the 1981 aerial photograph were noted on the Property. The single-family residential buildings previously located to the northeast, east, and south of the Property were mostly replaced by multi-family apartment structures.	Aerial photograph
1991	Harrington Tools was listed as the occupant of one of the adjoining sites to the west of the Property (5420 West San Fernando Road).	City directory
1992	An electrical permit was issued to Courtaulds Aerospace at 5426 San Fernando Road.	Permit files

Year	Description	Source
1994	No significant changes from the 1972 topographic map or 1989 aerial photograph were observed on the Property or surrounding areas. Courtaulds Aerospace and PRC Products Research and Chemical Corp were listed as the occupants of Property address 5430 San Fernando Road. Star Ornamental and Academy Manufacturing were listed as the occupants of one of the adjoining sites to the north of the Property (811 West Milford Street).	Topographic map, Aerial photograph, and City directory
1995	Four USTs were removed from 5430 San Fernando Road – three 5,000-gallon USTs containing MEK, toluene, and propylene glycol methylethyl acetate and one 2,500-gallon tank containing gasoline.	Permit files
1996	A building permit was issued for a paint spray booth located at the northeastern corner of Building 1.	Permit files
1999	Courtaulds Aerospace Application Support Center Los Angeles and Semco Division Products Research and Chemical Corporation were listed as the occupants of Property address 5454 San Fernando Road. H and I Clothing Manufacturing (823 West Milford Street); Notron Manufacturing Incorporated (801 West Milford Street); and Printers Information, Instagrafix, and Unigroup (500 South State Street) were listed as the occupants of the adjoining sites to the north of the Property.	City directory
2001	PRC De Soto International was listed as the occupant of Property address 5454 San Fernando Road. Prime Golf USA LLC (823 West Milford Street), Cherokee Interiors (815 West Milford Street), Marrick Production (747 West Milford Street), and Schachtner John (500 South State Street) were listed as the occupants of the adjoining sites to the north of the Property.	City directory
2002	A portion of the western side of the Property was repaved with concrete. A building permit was issued for a spray booth at 5430 San Fernando Road (Building 9). The auto wrecking yard previously identified north of the Property was no longer present, and the lot was undeveloped.	Aerial photograph and Permit files

Year	Description	Source
2004	Qual Attnlionel was listed as the occupant of Property address 5454 San Fernando Road. Vani Menon and Products Research and Chem Corp. were listed as the occupants of Property address 5430 San Fernando Road. Leighco Industries Inc. was listed as the occupant of one of the adjoining sites to the north of the Property (500 South State Street). Integrated Network and Comnctn and Professional Mad Service LLC were listed as the occupants of one of the adjoining sites to the south of the Property (773 West California Avenue).	City directory
2005	No significant changes from the 2002 aerial photograph were observed on the Property or surrounding areas.	Aerial photograph
2006	GCA Production, Services Inc PRC DeSoto Intl, and Inc SMCO were listed as the occupants of Property address 5454 San Fernando Road. PRC Desota and Rsrch 8 & Chem were listed as the occupants of Property address 5430 San Fernando Road. Architctrl Moldings Exterior (811 West Milford Street) and Elevation Zero (747 West Milford Street) were listed as the occupants of two of the adjoining sites to the north of the Property. Gorgee Enterprises Inc. was listed as the occupant of one of the adjoining sites to the south of the Property (5404 San Fernando Road). S&W Welding was listed as the occupant of one of the adjoining sites to the west of the Property (5420 West San Fernando Road).	City directory
2009	Two buildings on the western side of the Property were demolished (Buildings 1 and 11). The Property was in its present day configuration. PRC DeSoto International and PPG Aerospace were listed as the occupants of Property addresses 5430 and 5454 San Fernando Road. No significant changes from the 2005 aerial photograph were observed in the surrounding areas. Modena Auto Works Inc. (823 West Milford Street) and Monarch Air Conditioning and Heating and DesignCo International (815 West Milford Street) were listed as the occupants of two of the adjoining sites to the north of the Property.	Aerial photograph and City directory

Year	Description	Source
2012	The 2012 topographic map does not include site-specific details. No significant changes from the 1994 topographic map or 2009 aerial photograph were noted on the Property or adjoining sites.	Topographic map and Aerial photograph
2014	PRC DeSoto International Inc. was listed as the occupant of Property address 5454 San Fernando Road. Golden Road was listed as the occupant of one of the adjoining sites to the west of the Property (5410 West San Fernando Road). Modena Auto Body and Ice Energy Holdings (823 West Milford Street); Solid Wood Closets Com, Monarch Air Conditioning & Heating, and Prime Electric (815 West Milford Street); Valley Physical Therapy (811 West Milford Street); and Tycoon Jewelry and Co. (500 South State Street) were listed as the occupants of the adjoining sites to the north of the Property. Cleaning Specialists (773 West California Avenue) and Peoples Taxi, AAk Signes, Advance LED Supply and Peoples Auto Repair (5404 San Fernando Road) were listed as the occupants of two of the adjoining sites to the south of the Property. US Air Compressor and Motor Supply was listed as the occupant of one of the adjoining sites to the west of the Property (5420 West San Fernando Road).	City directory
2016	A warehouse was constructed to the north of the Property, on the undeveloped lot where auto wrecking was previously located.	Aerial photograph
2017	In 2017, the industrial building located at the northwestern corner of the Property (Building 6A) was added to the State of California Register of Historic Sites, as an excellent example of industrial development from the post-World War II era in South Glendale.	California Department of Parks and Recreation records

HISTORICAL USE SUMMARY

Historical addresses associated with the Property include 834-846 Milford Street; 362 North San Fernando Road; 5410, 5412, 5426, 5428, 5430, and 5454 San Fernando Road (sometimes referred to as North San Fernando Road). According to historical resources, a hotel was developed on the northwestern corner of the Property in the 1880s. That hotel was converted to the West Glendale Winery by Italian immigrants in the 1890s. The rest of the Property was undeveloped land between at least 1894 and 1902. In 1925, the winery was still present on the northwestern side of the Property and the Glendale Lumber Company occupied the southern portion of the Property. A

historical auto station was located at the southeastern corner of San Fernando Road and Milford Road in 1935. Regulatory database information discussed in Section 12 indicated that a service station was located at this same address in 1940 and 1945.

The Property was redeveloped beginning in the 1940s. More than a dozen buildings were constructed on the Property between the 1940s and late-1970s. By 1950, American Radiator and Standard Sanitary Corporation was occupying new buildings on the northern portion of the Property and the southern portion of the Property was occupied by felt gasket manufacturing and bottled soft drink businesses. Manufacturing activities, laboratories, storage areas, and warehouses were located on the Property during this time. In 1955, Products Research Company (PRC), Amess Harris Neville Company, Pepsi-Cola Bottling Company, and Bireley's Bottling Company were listed as the occupants of the Property. An aluminum and glass door manufacturer was located on the Property in 1960. By 1970, Products Research and Chemical Corporation (a successor company to PRC) and Semco Molding Division of Products Research and Chemical were located on the Property. By 1994/1995, Courtaulds Aerospace and PRC Products Research and Chemical Corp. occupied the Property. In the late-2000s, two buildings on the western side of the Property were demolished, leaving the Property in its present day configuration.

Building permits issued for the Property documented the installation of USTs, aboveground chemical storage tanks, clarifiers, and at least one spray booth the investigation of which is discussed further in Section 11. According to previous environmental reports, production operations for the aerospace industry conducted at the Property between the late-1940s and late-1990s included the manufacturing of metal products, gaskets, and sealants. These activities included non-aqueous lead dioxide curing and polysulfide resins treated with aqueous dichromate curing agent. Hazardous substances used in the processes included lead dioxide and chromic acid (Cr[VI]). At its peak, the Property was developed with more than 15 buildings to support sealant manufacturing; injection molding; storage of automotive coatings; repackaging of aerospace adhesives, coatings, and sealants; warehousing; and shipping. Sealant manufacturing ceased in the late-1990s and plastic injection molding of aerospace and electronic packaging ended in 2006. PRG and its predecessor (VER) have warehoused A/V equipment at the Property since approximately 2010.

HISTORICAL USE OF ADJOINING SITES

Roads have adjoined the Property to the north, west, and south since the late-1800s. A Southern Pacific railroad right-of-way has been located across the street to the west since at least 1894. A few small structures, likely residential dwellings, were located on adjoining sites in the late-1890s and early-1900s. Development at areas immediately to the northeast, east, and south of the eastern portion of the Property have always been residential (single-family dwellings later replaced by multi-family apartment buildings). Areas to the north, west, and south of the western portion of the Property have historically been developed with commercial/industrial buildings and businesses. Since at least 1925, these commercial/industrial operations have included stores, paper storage, a veterinary hospital, cabinet manufacturing, roofing supply, a masonry business, oil filter manufacturing, auto wrecking, refrigerator manufacturing, rubber manufacturing, metal stamping and metal plating, printers, clothing manufacturing, etc.

11 COMMONLY KNOWN OR REASONABLY ASCERTAINABLE INFORMATION

In order to identify commonly known or reasonably ascertainable information about the Property, SCS attempted to review previous environmental reports and various regulatory agency files and interviewed regulatory agency personnel. The following information was identified.

PREVIOUS ENVIRONMENTAL REPORTS

No previous environmental reports were directly provided to SCS for review. However, SCS reviewed numerous historical environmental assessment, characterization, and remediation reports submitted to environmental regulatory agencies. Summary information from that review is discussed below.

REGULATORY AGENCY RECORDS

Local regulatory agencies and other sources were contacted in an effort to identify any known or suspected contamination sites or incidents of hazardous waste storage or disposal, which might have resulted in soil and/or groundwater contamination, or volatile organic compound (VOC) vapor migration to the Property. Generally, this includes records for the Property and adjacent parcels, although relevant information for other sites of possible interest in the area (up to one mile) may also be included. Within the City of Glendale, the Glendale Fire Department (GFD) generally acts as the lead enforcement agency for underground storage tank compliance. If a tank has leaked and groundwater contamination is suspected, the Los Angeles Regional Water Quality Control Board (LARWQCB) generally becomes the lead agency in supervising contaminant characterization and cleanup.

California Environmental Protection Agency Files

The Property is listed on the California Environmental Protection Agency (CalEPA) Regulated Site Portal website as PRC-DeSoto International, Inc., PRC-DeSoto International, Products Research and Chem. Co., and Courtaulds Aerospace (**Appendix D**).

PRC-DeSoto International, Inc/PRC-DeSoto International are listed on the Waste Discharge Requirements (WDR) database and US EPA Air Emission Inventory System. In 1994, a violation was issued for the Property due to the unauthorized release of heavy metals and VOCs to the subsurface beneath the facility. Three violations were issued to the Property in 2013 due to late WDR reports, each of which was appropriately resolved. The past releases of heavy metals and VOCs at the Property is further discussed below.

Products Research and Chem. Co. is listed as a Leaking Underground Storage Tank (LUST) Cleanup Site, and is identified on the SWRCB's GeoTracker database, as further discussed below.

Courtaulds Aerospace is listed as a Cleanup Program Site, and is identified on the SWRCB's GeoTracker database, as further discussed below.

Los Angeles Regional Water Quality Control Board Files

The Property is listed on the SWRCB's GeoTracker website as Products Research & Chem Co. and Courtauld's Aerospace, both located at 5430 San Fernando Road.

Products Research & Chem Co. is listed as a closed LUST site (GeoTracker ID: T0603704937). A letter was issued from the State Water Resources Control Board (SWRCB) on July 25, 2014, stating that a LUST case was opened for the Property by the Los Angeles County Department of Public Works prior to 1991. Regulatory oversight for the Property was reassigned to the City of Glendale, and the City of Glendale transferred the case to the LARWQCB in August 1991. The July 2014 letter stated that soil and groundwater investigation data and facility operational records indicate that releases at the Property were not associated with the storage of petroleum constituents in USTs. However, based on the documented release of MEK, TCE, PCE, and heavy metals (primarily chromium and hexavalent chromium), the City of Glendale transferred the case to the LARWQCB Cleanup Program

as Courtauld's Aerospace on May 30, 1997. Consequently, the case files associated with GeoTracker ID: T0603704937 were transferred to the file for Courtauld's Aerospace.

Courtauld's Aerospace is listed as an Open Cleanup Program Site, with ongoing remediation as of May 30, 1997 (GeoTracker ID: SL603799127). Investigations at the Property began in 1988 and continued through 2017 when a Closure Request was submitted to the LARWQCB. Investigation and remediation activities on the Property have included soil, soil vapor, and groundwater investigations; soil vapor extraction; in-situ remediation; and excavation. SCS reviewed documents related to the Property available on the GeoTracker website, including Stantec's Draft Closure Report (prepared in 2017) and the Former PRC-DeSoto Closure Request submitted to the LARWQCB on August 16, 2018. Reports available on GeoTracker contain summaries of other historical investigation reports, which were not available for SCS to review.

The following are selected reports reviewed:

- Secor, August 2004. *Quarterly Groundwater Monitoring Report, PRC-DeSoto International, Inc. Facility, Glendale, California.*
- Secor, September 2007. *Third Quarter 2007 Groundwater Monitoring Report, PRC-DeSoto International, Inc. Facility, 5430 San Fernando Road, Glendale, California*.
- Secor, January 2, 2008. *Soil Vapor Survey Report, PRC-DeSoto International, Inc. Facility, 5430 San Fernando Road, Glendale, California*.
- Stantec Consulting Corporation, March 2009. *UST, Stormwater Vault, and Clarifier Removal Report, PRC-DeSoto International, Inc., 5430 San Fernando Road, Glendale, California 91209*.
- Stantec Consulting Corporation, April 14, 2009. *First Quarter 2009 Groundwater Monitoring Report, PRC-DeSoto International, Inc. Facility, 5430 San Fernando Road, Glendale, California*.
- Stantec Consulting Corporation, May 4, 2009. *Technical Report Status Update-Injection of Calcium Polysulfide, PRC DeSoto International Incorporated Facility, 5430 San Fernando Road, Glendale, California 91203*.
- Stantec Consulting Corporation. Quarterly, Semi-annual, and/or Annual Groundwater Monitoring and Project Update Reports from 2009 through 2017.
- Stantec Consulting Corporation, September 30, 2015. *Revised Supplemental Soil Vapor Survey and Indoor Air Sampling Report*.
- Stantec Consulting Services, Inc., May 26, 2016. *Off-Site Soil Vapor Survey Report: Former PRC-DeSoto International, Inc., 5430 San Fernando Road, Glendale, California 91209*.
- Stantec Consulting Services, Inc. February 16, 2017. *Final Off-Site Crawl Space Air Sampling Report: 343 ½ Concord Street and 749/749 ½ West California Avenue, Glendale, California*.
- Stantec Consulting Services Inc., September 27, 2017. *Draft Closure Report: Former PRC-DeSoto International, Inc., 5430 San Fernando Road, Glendale, California 91209*.
- Stantec Consulting Services, Inc., September 27, 2017. *Human Health Risk Evaluation of Draft Closure Report, Former PRC-DeSoto International Incorporated Facility, 5430 San Fernando Road, Glendale, California 91203* (cover letter dated November 20, 2017).
- Office of Environmental Health Hazard Assessment (OEHHA), December 26, 2017. *Human Health Risk Evaluation, Former PRC-DeSoto International Facility, Glendale, California*.

According to the information reviewed, subsurface and aboveground structures of environmental interest at the Property included the following:

- Three concrete catch basins with spill containment tanks removed between November 2018 and January 2019.
- Four sumps that have been removed and are no longer operational.
- Four clarifiers, which have either been filled with concrete or removed from the Property.
- A boiler removed from the Property at the time of PRC site decommissioning in the late-2000s.
- A cooling tower removed from the Property at the time of PRC site decommissioning in the late-2000s.
- At least 18 ASTs used to store polyethylene beads, liquid nitrogen, polyol, polysulfide polymer, polysulfide intermediate, 1,1,1-TCA, and/or spent and recycled 1,1,1-TCA. All ASTs have been removed from the Property.
- A total of 27 USTs (not including the stormwater tanks noted above), were reportedly installed at the Property. All USTs have either been removed or abandoned in-place. USTs stored polyol, PM acetate (PMA), MEK, xylenes, toluene, MEK, 1,1,1-TCA, plasticizer, and/or leaded gasoline. With one exception, all USTs are believed to have been removed from the Property. UST T-22 could not be removed due to its proximity to the Building 10 footing. The area around T-22 has been investigated and 10 cubic yards of soil was excavated from the area. This UST was slurry filled in place, with no additional indications of contamination below the tank. The continuing presence of UST T-22 constitutes a business environmental risk (BER).

Historical Summary

Between 1988 and 1989, various soil, soil vapor, and groundwater investigations were conducted at the Property, initially focused at a UST tank farm area located on the central portion of the Property (between Buildings 6, 7, and 10). Soil and soil vapor samples analyzed during these investigations contained trace to low concentrations of VOCs.

In 1990, six USTs were removed from the corridor between Buildings 6, 7, and 10. Chemicals reportedly stored in the USTs at the time of removal included new and recycled MEK, waste and recycled 1,1,1-trichloroethane (1,1,1-TCA), waste flammable liquids, Jayflex DTDP, and HB-40 plasticizers. Following the removal of the USTs, soil borings were advanced to assess the vertical and lateral limits of VOC impacts in the vadose zone. Soil sample analytical results showed MEK concentrations as high as 37,000 milligrams per kilogram (mg/kg). Low concentrations of other VOCs were sporadically reported in soil samples.

Additional subsurface investigations were conducted between 1991 and 1992 at the direction of LARWQCB. Thirty-one borings, located both on- and off-site, were advanced and sampled in the area south of former Building 1 (maintenance area and former storage area, located on the central-western portion of the Property), near clarifiers, near maintenance sinks, near a former mixing pot (northwest corner of Building 4A on the eastern portion of the Property), near former ASTs (between Buildings 8 and 11 on the western portion of the Property, south of Building 6 on the northern portion of the Property, and northeast of Building 7 on the eastern side of the Property), and near hazardous waste storage areas. Soil sample analytical results showed low concentrations of VOCs, with highest levels near the UST farm and between Buildings 6, 7, and 10 (central portion of the Property). The highest VOC concentrations were located in the upper 10 feet of soil. Total petroleum hydrocarbons (TPH) were generally reported at low levels (<1,000 mg/kg), heavy metals were

reported at concentrations consistent with background levels for the Los Angeles Basin, and semi-volatile organic compounds (SVOCs) were not reported above laboratory reporting limits.

In 1992, a soil gas survey was conducted in the central portion of the Property (near Buildings 6, 7, and 10) and four groundwater monitoring wells were installed in the same area. During the soil gas survey TPH was detected up to 7,114 parts per million by volume (ppmv), 1,1,-dichloroethene (1,1-DCE) was detected up to 898 micrograms per liter (µg/L), 1,1-dichloroethane (1,1-DCA) was detected up to 277 µg/L, 1,1,1-TCA was detected up to 514 µg/L, TCE was detected up to 91 µg/L, and PCE was detected up to 38 µg/L. Soil samples analyzed during the event did not contain elevated concentrations of chlorinated VOCs. Groundwater samples collected showed detectable concentrations of 1,1-DCE, 1,1-DCA, chloroform, PCE, TCE, 1,1,1-TCA, and xylenes. During this investigation, evidence of hexavalent chromium was identified in groundwater samples at concentrations up to 21,000 µg/L.

Two additional upgradient groundwater monitoring wells were installed in 1993. In September/October 1993, three USTs on the Property (near Buildings 6, 7, and 10) were excavated and removed. Chemicals stored in the USTs at the time of the removal included PM acetate, MEK, and toluene. Low concentrations of VOCs were detected beneath drain pipes, and soils containing elevated concentrations of VOCs were excavated and removed from the Property. Two additional groundwater monitoring wells were installed on the Property in 1994/1995.

In 1993, the LARWQCB determined that soil vapor extraction (SVE) should be undertaken on the Property to mitigate VOCs in the central portion of the Property. The SVE system ran from January to March 1994. Following the shutdown of the SVE system, a closure request was submitted. In response to the closure request, the LARWQCB requested confirmation soil vapor sampling. During the soil vapor sampling, PCE was detected up to 12 µg/L, TCE was detected up to 24 µg/L, 1,1,-DCE was detected up to 17 µg/L, 1,1-DCA was detected up to 3 µg/L, and 1,1,1-TCA was detected up to 250 µg/L. Based on these results the LARWQCB granted closure of vadose zone remedial actions in the central portion of the Property (between Buildings 6, 7, and 10) on January 6, 1997. Groundwater monitoring for VOCs was also terminated at that time.

In February 1993, hand auger borings were advanced and samples were collected to evaluate CrVI in soil at the Property. Elevated concentrations of CrVI were detected in the historical location of the chromium reactor (located in the central portion of the Property, on the north end of Building 8). A feasibility pilot study was conducted between April and June of 1996 to evaluate the efficacy of in-situ reduction of CrVI to trivalent chromium (CrIII). The study revealed that elevated hexavalent chromium appeared to be confined to the upper 15 feet of soil. The pilot study was successful, and injection/monitoring wells were installed at the Property in August 1997. Based on the data collected from the remedial investigations, the extent of hexavalent chromium impacts was determined to be 30 to 40 feet wide (north to south) and 80 to 90 feet wide (east to west). The maximum vertical depth of impact was found to extend to groundwater (approximately 45 feet bgs). Soil chemical data indicated that a reduction in CrVI soil concentrations ranged from approximately 60 to greater than 90 percent.

In June 1999, soil along the western side of the Property (near the former Building 11 and Building 1) was sampled to evaluate residual hexavalent chromium concentrations. Hexavalent chromium concentrations ranged from non-detect to 1.9 mg/kg; total chromium typically ranged from 6.2 mg/kg to 56 mg/kg.

In-situ treatment of hexavalent chromium-impacted groundwater was performed from January 1997 to March 1998 by groundwater injection. Periodic groundwater monitoring was conducted to evaluate the efficacy of the treatment program. Groundwater monitoring showed a consistent

pattern of rebounding hexavalent chromium immediately downgradient of Building 1. Spot injections were continued to control rebounding mass that appeared to be emanating from below Building 1. The periodic injection program continued through 2003 and was terminated at the request of LARWQCB. A total of approximately 3.6 million gallons of FeSO4 solution were injected into the vadose zone and groundwater from April 1996 through November 2003.

An emerging chemical soil investigation and a comprehensive baseline groundwater monitoring event was conducted on the Property in January 2004. Three off-site groundwater monitoring wells were installed and onsite assessment of emerging chemicals in the vadose and saturated zones was conducted. TPH was detected in one soil sample analyzed at a concentration of 13 mg/kg in the central portion of the Property, metals (excluding chromium) were reported at levels consisted with background in the Los Angeles Basin, 1,4-dioxane was not reported above the laboratory reporting limit in any of the samples analyzed, low concentrations of VOCs (including toluene, PCE, TCE, and 1,1,1-TCA) were detected in many of the samples analyzed, MEK was detected up to 0.052 mg/kg, perchlorate was detected in one sample at a concentration of 0.123 mg/kg, hexavalent chromium concentrations did not exceed 2.0 mg/kg, and total chromium concentrations ranged from 2.3 to 59.4 mg/kg. In groundwater, TPH was not reported above laboratory reporting limits, VOCs were reported at concentrations consistent with characteristics of the regional plume, dissolved Title 22 metals were generally reported below primary drinking water standards with the exception of chromium (reported above 50 µg/L in one upgradient and six on-site wells, up to 430 µg/L) and nickel (reported above 100 µg/L in two upgradient wells, three on-site wells, and one downgradient well; the highest concentrations were reported in upgradient and downgradient wells (880 µg/L and 1,000 µg/L) at statistically equivalent concentrations), total chromium was reported up to 631 µg/L (upgradient off-site well), CrVI was detected up to 380 µg/L, and 1,4-dioxane was detected up to 8.7 µg/L. Emerging chemicals bromodiphenyl ether (BDPE) and n-Nitrosodimethylamine (NDMA) were not detected above reporting limits in soil or groundwater.

A site-wide comprehensive soil-gas survey was completed under LARWQCB oversight in November 2007. A total of 191 soil vapor samples were collected from 108 sample locations at depths ranging from five to 20 feet bgs. Low levels of VOCs were reported throughout the Property at concentrations consistent with those reported in 1997. Only benzene, PCE, and TCE were reported above residential and/or commercial California Human Health Screening Levels (CHHSLs) to which they were compared at the time for shallow soil vapors at concentrations of 80, 29, and 0.3 µg/L, respectively.

Following a Cleanup and Abatement Order (CAO) issued for the Property, a Remedial Action Plan (RAP) was developed to address remaining environmental issues in conjunction with site decommissioning. The RAP identified hexavalent chromium, total chromium, 1,4-dioxane, PCE, and TCE as constituents of concern (COC) at the Property, and stated conservative cleanup goals for each COC. The RAP listed monitored natural attenuation (MNA), in-situ reduction, removal and disposal, and engineered development controls as proposed remedies for the Property.

In August and September 2008, demolition activities began on the western portion of the Property (Building 1 and 11 area). During demolition, two clarifiers, two sumps, a gravel-filled drum, and a support cylinder for a hydraulic lift were discovered under Building 1 and subsequently removed. Yellow-green staining was observed in one of the clarifiers. A total of 166 soil samples were collected below Buildings 1 and 11, analyzed for chromium and CrVI. Maximum concentrations of CrVI were reported at 11 mg/kg under Building 1 and 2.7 mg/kg in Building 11. Total chromium was reported up to 650 mg/kg under Building 1 and 59 mg/kg below Building 11. Grab groundwater samples were collected adjacent to the clarifiers; hexavalent chromium was reported at 1,400 µg/L under clarifier 1 and 1.8 µg/L under clarifier 2. The findings indicated that the source of hexavalent chromium suggested by rebounding concentrations during FeSO4 injections below Building 1 was

likely clarifier 1. Based on these findings, remedial excavations were conducted in Building 1 to a maximum depth of 15 feet bgs. The excavations were backfilled with clean fill to a depth of six feet below final grade and then covered with a geosynthetic clay liner to prevent infiltration (PPG Aerospace, February 22, 2013).

In-situ remediation of the vadose zone and groundwater was conducted in three injection events between March 2009 and December 2010. Groundwater monitoring conducted after the third injection event demonstrated that CrVI and total chromium were reduced to concentrations below their respective California Maximum Contaminant Levels (MCLs) of 10 and 50 µg/L in on-site wells.

In December 2008, Stantec conducted subsurface investigations in and around subsurface drains and collected confirmation samples during the removal and abandonment of two 16,000-gallon USTs, three 12,000-gallon USTs, three 8,100-gallon USTs, three 16,000-gallon underground storm water retention vaults (USRVs), two 8,000-gallon USRVs, and three 1,500-gallon subsurface clarifiers. Analytical results were compared to the remediation goals set by the RAP, and any soil reporting concentrations above remedial goals was excavated and confirmation samples were collected prior to backfilling the area. Chromium confirmation sampling was conducted in the Building 1 area following excavation, capping, and in-situ treatment. Total chromium was reported in all samples at concentrations ranging from 5.0 mg/kg to 470 mg/kg. The average chromium concentration was 25.34 mg/kg and the 95 percent upper confidence level of the mean (UCL) was 29.32 mg/kg, which was less than the conservative remediation goal of 450 mg/kg. Hexavalent chromium was reported in samples at concentrations from non-detect to 24 mg/kg. Stantec performed statistical analysis of the hexavalent chromium results, and determined that the mean concentration is 1.67 mg/kg (less than the 2 mg/kg cleanup goal) and the 95 percent UCL is 2.54 mg/kg (slightly above the cleanup goal and well below the June 2017 USEPA Regional Screening Level (RSL) of 6.3 mg/kg for commercial/industrial exposure.

In May 2013, the LARWQCB requested that PRC evaluate potential health risks related to the vapor intrusion pathway for both on-site workers and off-site residents. Soil vapor data from November 2007 showed concentrations of PCE, TCE, and benzene above generic vapor intrusion screening levels. Using November 2007 data, building-specific construction details for on-site buildings, and generic values for residential structures, Stantec modeled potential indoor air concentrations. Stantec concluded that, with two exceptions, theoretical off-site resident and on-site worker risk exposures were below 1×10^{-6}, with a health hazard index (HI) below 1.0. Off-site resident health hazard for cancer was calculated to be 1×10^{-5}, with an HI of 0.2 and on-site worker risk exposure was calculated to be 6×10^{-6}, with an HI of 0.022. Although the findings reported excess health risks within the risk management range of 1×10^{-5}, additional vapor intrusion investigations were conducted to confirm the assumption of no unacceptable risk due to vapor intrusion.

In December 2014 an on-site indoor air investigation was conducted by Stantec. At the time of the investigation, none of the reported PCE and TCE concentrations exceeded Department of Toxic Substances Control (DTSC)-recommended screening levels. Benzene was detected at concentrations narrowly above its screening levels, but was detected at similar concentrations in outdoor, ambient air samples. It is reasonable to conclude that the benzene concentrations were attributable to ambient air conditions. Since the December 2014 indoor air investigation was conducted, DTSC issued updated guidance. Stantec used 95 percent upper confidence levels (UCLs) to determine that statistically, PCE and TCE concentrations were below commercial/industrial screening levels in each building.

In December 2014 and January 2015, Stantec conducted off-site soil vapor investigation activities at adjoining residential sites to the south and east of the Property. PCE was detected up to 2,500 $\mu g/m^3$, TCE was detected up to 200 $\mu g/m^3$, and benzene was detected up to 11 $\mu g/m^3$. The highest

concentrations were reported along the northern end of the eastern Property line, and on the southern Property line in the parking lot along California Avenue. Four residential (off-site) properties were identified for further soil vapor investigation. PCE exceeded the residential screening level in samples collected outside foundation footings on two residential properties. Seasonal crawl space sampling events were subsequently conducted in July 2016 and January 2017 to evaluate the vapor intrusion pathway. PCE was detected in crawl space samples at concentrations ranging from 0.07 to 0.41 µg/m^3. Ambient air PCE concentrations were reported in the same range, suggesting little to no impact from vapor intrusion. The PCE concentrations were below the DTSC screening levels, and confirmed the assumption of no unacceptable risk via the vapor intrusion pathway at the residences.

A human health risk assessment for the Property was conducted in 2017, and Stantec determined that no adverse excess human health risks exist for current on-site and off-site receptors, based on current Property use and documented residual COC concentrations in environmental media. Stantec stated that to assure potential future receptors are not adversely exposed, a deed notification will be recorded for the Property to restrict Property usage to commercial/industrial use, requiring that the cap above residual CrVI-impacted soil buried six feet bgs on the west side of the Property be maintained, and restrictions would be placed on groundwater extraction at the Property for drinking water purposes without adequate treatment and permitting by the LARWQCB. Stantec stated that, in consideration of the findings of site investigations, post remediation sampling and monitoring, human health risk evaluations, and the planned filing of a deed notification, remedial actions were complete and the Property qualifies for a "No Further Action" (NFA) status.

In its December 26, 2017 memo, OEHHA evaluated and commented the Draft Closure Report, the Off-site Crawl Space Air Sampling Report, and the Revised Supplemental Soil Vapor Survey and Indoor Air Sampling Report. Based on the results of its assessment, OEHHA presented the following conclusions:

- Although vapor intrusion risk and hazard estimates based on maximum *soil gas* concentrations exceed typical benchmarks, estimates for current workers based on maximum *indoor air concentrations* were below typical benchmarks. OEHHA noted that the applicability for future workers was uncertain.
- Commercial risk and hazard estimates from combined soil exposure and vapor intrusion are below applied benchmarks.
- Based on VOCs detected in soil gas and crawl-space air, risks to current off-site residents are *de minimis*.
- Risks and hazards to hypothetical future on-site residents exceeded typical benchmarks.

For future commercial/industrial worker scenarios, OEHHA agreed with the conclusion that soil risks and hazard estimates are below the thresholds of 1×10^{-5} (equivalent to 1 in 100,000) and 1, respectively. OEHHA calculated combined risk and hazard estimates for future workers (considering both maximum vapor intrusion and soil exposure) to be 7.8×10^{-6} (7.8 in 1,000,000) and 0.73, respectively. Human health risk assessment calculations departed from recommended risk guidance for future residential land use, which is not contemplated for the Property.

OEHHA likely noted that the vapor intrusion risk for future workers was uncertain because indoor air concentrations for existing buildings cannot be used to evaluate risk for future buildings.

Copies of the September 27, 2017 Stantec Draft Closure Report and December 26, 2017 OEHHA Human Health Risk Assessment Evaluation memo are included in **Appendix D**.

Justification for NFA

A closure request was submitted for the Property on August 16, 2018. Based on the case summary, the following points in favor of issuance of an NFA were noted:

- The Property is located on the eastern side of a regional groundwater plume impacted with VOCs, chromium, CrVI, 1,4-dioxane, perchlorate, etc. This fact is important in interpreting groundwater quality beneath the Property (distinguishing on-site vs. off-site sources). Based on the available information, the LARWQCB has acknowledged that groundwater remediation goals have been achieved for the Property and the Property is ready for NFA status with respect to groundwater.
- Soils at the Property have been broadly and sufficiently investigated and contaminants of concern (COCs) have been delineated to the satisfaction of the LARWQCB. CrVI is the principal contributor to estimated cancer risk for future receptors from dermal contact or ingestion. The LARWQCB has concurred with OEHHA's conclusion that the Property is suitable for an NFA determination with respect to soils, subject to the institution of an environmental land use covenant (LUC) limiting it to commercial/industrial land use.
- The LARWQCB concurs with OEHHA's findings that an NFA for soil vapor is suitable with an environmental land use covenant restricting the Property to commercial/industrial land use. The LARWQCB has noted that, should the future use of the Property *or the current building foundation be modified or redeveloped*, the vapor intrusion risk would need to be reevaluated.

According to Mr. Miskin, the only reported obstacle to the issuance of the NFA is for the Property owner to agree to the recording of the commercial/industrial LUC. Based on the foregoing determinations by the agencies having jurisdiction with respect to the Property, and SCS' reading of the extensive historical record, including the written opinions by the LARWQCB and OEHHA, SCS concurs with this conclusion.

Per- and Polyfluoroalkyl Substances (PFAS)

In 2019, the LARWQCB issued a blanket order requiring suspected current and former chrome plating facilities to conduct PFAS sampling. The order targeted chrome plating because of the routine use of PFAS in vapor suppressants used at these facilities. In a letter dated January 22, 2020, PRC-DeSoto responded that the Property should not be subjected to the PFAS sampling requirement because chrome plating had never been conducted part of historical on-site operations. The order likely screened the facility in because of its historical generation of CrVI waste, but that waste from the use of dichromate (chromic acid) in a production process and not from any kind of operation that involved the use of PFAS-containing vapor suppressant chemicals.

On May 6, 2021, the LARWQCB issued a response letter, which stated that the Property was previously issued an order regarding determining the presence of PFAS at chrome plating facilities. The previous order stated that "if your facility does not perform chrome plating, or if fume suppressants were not used, disposed, discharged, spilled, or released in any way to the land, drains, sewers, surface water, air, and/or groundwater at your facility, you may instead fill out and submit the questionnaire included." The May 2021 letter was issued to acknowledge that the questionnaire referenced was submitted on behalf of the Property, and to confirm that the LARWQCB does not require further action at the Property at this time with regard to PFAS.

SCS understands that chrome plating was never performed at the Property, and concurs with the current Property owner and LARWQCB that further action regarding the presence of PFAS at the Property is not required at this time.

A copy of the May 6, 2021 letter is also included in **Appendix D**.

LARWQCB Summary Findings

Based on the results of SCS' review of past environmental reports, SCS concludes that the Property has been adequately investigated. SCS did not identify new areas of environmental concern that have not been investigated. SCS concurs with the Stantec, LARWQCB, and OEHHA conclusions that the Property is in a condition suitable for an NFA, conditioned on the recording of a commercial/industrial LUC. Accordingly, SCS considers residual concentrations of COCs in soil, soil vapor, and groundwater beneath the Property to be a controlled recognized environmental condition (CREC). A CREC exists when a past release of a hazardous substance has been investigated and/or remediated to a point where hazardous substances are allowed to remain in place subject to the implementation of required institutional and/or engineering controls. In this case, the institutional control is the recording of the LUC and Property's restriction to commercial/industrial land use and the engineering control consists of the GCL cap over CrVI-impacted deeper soils on the western side of the Property.

The LARWQCB and OEHHA have agreed to conditional closure of soil vapor issues based on data for indoor air and a human health risk evaluation based on the Property's current building configuration. Regulatory standards for evaluating vapor intrusion risks have gotten more stringent since 2017. SCS considers it likely that the LARWQCB would require vapor intrusion mitigation system (VIMS) engineering controls to be installed beneath new structures if/when the Property is redeveloped.

Department of Toxic Substances Control Files

The Property does not appear in the DTSC EnviroStor website. Recent DTSC case files, if any, would be listed on this website (**Appendix E**).

A request to review DTSC files was submitted and files related to Courtauld's Aerospace were provided to SCS for review. Files reviewed contained waste manifests for 1,1,1-TCA and chromium, a notice stating that wastes were improperly disposed of at a Sanitation Districts' facility in March 1993, a notice of approval for a 30 extension for storage of 10 drums of chromium contaminated fire cleanup residue, requests for extensions for storage of chromium and polymeric resin wastes, and a response to a request for a variance from manifesting and vehicle inspection requirements that was denied due to types of hazardous wastes in question. Additionally, a letter indicating that, in July 1981, approximately 100 gallons of organic solvent was spilled on the Property. According to the letter, quick action prevented further impacts from the spill, however, an inspection performed by the LARWQCB indicated that a sluice gate valve in the yard drainage trench was not operative, and the facility had uncontained solvent storage and processing areas from which spills and/or chemical deposited on the ground could then be discharged or flushed to the storm drain. The poor housekeeping detailed in the DTSC files likely contributed to the subsurface impacts encountered at the Property and discussed above.

The Property is listed on the DTSC's Hazardous Waste Tracking System (HWTS) as PRC-De Soto International Inc., International Polymer Corp., Target Store T2198, and Quartolds Aerospace.

PRC-De Soto International Inc., located at Property addresses 5426 to 5454 San Fernando Road, manifested for disposal varying quantities of alkaline solution without metals; unspecified alkaline solution; aqueous solution with metals; aqueous solution with organic residues; asbestos-containing waste; metal sludge; metal dust and machining waste; other inorganic solid waste; halogenated solvents; oxygenated solvents; hydrocarbon solvents; unspecified solvent mixture; waste oil and mixed oil; oil/water separation sludge; unspecified oil-containing waste; tank bottom waste; PCBs

and materials containing PCBs; organic monomer waste; polymeric resin waste; adhesives; off-specification, aged, or surplus organics; organic liquids with metals; unspecified organic liquid mixture; organic solids with halogens; other organic solids; unspecified sludge waste; other empty containers >/= 30 gallons; laboratory waste chemicals; baghouse waste; contaminated soils from site clean-up; liquids with lead; liquids with mercury; liquids with pH </= 2; and liquids with pH </= 2 with metals between 1993 and 2009.

International Polymer Corp., located at Property address 5426 San Fernando Road, was listed on the HWTS, however, no detailed manifest records were found.

Target Store T2198, located at Property address 5430 San Fernando Road, manifested 8.8 tons of asbestos-containing waste and 0.04 tons other organic solids for disposal in 2008.

Quartolds Aerospace, located at Property address 5430 San Fernando Road, was listed on the HWTS, however, no detailed manifest records were found.

South Coast Air Quality Management District Files

Products Research and Chemical Corp. (Facility ID: 61582) is listed as a duplicate site on the FIND database. No air emission equipment, notices of violation, or notices to comply were listed for the facility.

PPG Aerospace (Facility ID: 140080) is listed as an out of business site on the FIND database. No air emission equipment was listed for the facility. A notice of violation was issued in March 2004 for failure to maintain VOC records as required by Rule 109.

PRC-De Soto International (Facility ID: 119127) is listed as an out of business site on the FIND database. Air emission equipment for the facility included Rule 1415 plan notifications and a boiler. No notices of violation or notices to comply were listed.

PRC-De Soto International Inc. (Facility ID: 144423) is listed as an out of business site on the FIND database. Air emission equipment listed for the facility included plastics and resins blending, diesel generator, spray booth paint and solvent, drying ovens, container fill liquid misc org chemcs, organic chemicals misc treating, and baghouse. A notice to comply was issued in January 2008 to provide facility VOC records for 2007, repair spray booth manometer, and use compliant gun-cleaning solvent. The notice to comply was resolved and the facility was returned to compliance.

SEMCO, a Division of Products Research (Facility ID: 28156) is listed as a duplicate site on the FIND database. No air emission equipment, notices of violation, or notices to comply were listed for the facility.

Science and Engrng Analysis Corp (Seacor) (Facility ID: 99904) is listed as an active site on the FIND database. Air emission equipment listed for the facility included “Soil Treat Vapor Extract other VOC under.” No notices of violation or notices to comply were listed.

PPG Automotive (Facility ID: 129484) is listed as an active site on the FIND database. Air emission equipment listed for the facility included “spray booth paint and solvent.” No notices of violation or notices to comply were listed for the facility.

Courtaulds Aerospace (Facility ID: 24473) is listed as an out of business site on the FIND database. Air emission equipment listed for the facility included storage tank chlorinated and halogenated HC, serv stat storage and dispensing gasoline, amine (or dea) regeneration, container fill liquid misc org

chems, and storage tank organic chemicals misc. No notices of violation or notices to comply were listed for the facility.

SEMCO, Div Prod. Research and Chem (Facility ID: 35484) is listed as an out of business site on the FIND database. No air emission equipment, notices of violation, or notices to comply were listed for the facility.

Intl Polymer Corp (Facility ID: 22536) is listed as an out of business site on the FIND database. Air emission equipment listed for the facility included misc organic chemicals – reaction, amines reaction, polyurethane reaction, and plastics and resins reaction-cooking. No notices of violation or notices to comply were issued for the facility.

B&B Plating Co. (Facility ID: 5542) is listed as an out of business site on the FIND database. No air emission equipment, notices of violation, or notices to comply were listed for the facility.

Courtaulds Aerospace Inc. (Facility ID: 9225) is listed as a sold site on the FIND database. Air emission equipment listed for the facility included adhesives reaction, degreaser other solvent, baghouse ambient temp, polyurethane blending, storage tank chlorinated & halogenated hc, storage tank ketones, baghouse, plastics and resins blending, polypropylene and propylene react org add, initial title V permit application, diesel generator, drying oven, spray booth paint and solvent, container fill liquid misc org chemcs, organic chemicals misc treating, aecp for nox – blrs stm gen proc htrs, polyurethane foam mfg, natural gas boiler, and 1,1,1-trichloroethane storage tank. Notices to comply issued for the facility included notice to provide exemption letter for title V annual emission report in March 2004, notice to provide diesel fuel Safety Data Sheets SDS) in March 2003, notice to maintain records of VOC emissions for coatings/solvent use in March 2003, notice to provide sulfur content of fuel for generator in May 2000, notice to provide a single list which includes the name and address of each person from whom the facility acquired VOC containing materials in May 2000, notice to post p/o for P7 dust collector and replace/repair yellowed lens on magnahelic gauge in May 2000, notice to post p/o for mixers #2,3, and 5 in May 2000, and notice to provide SDS sheets and records proving level of VOCs produced in 1999 and 2000 in May 2000. All notices were resolved and the facility was returned to compliance.

Copies of AQMD records are included in **Appendix D**.

Glendale Fire Department Files

SCS submitted a request to review GFD files but, as of the date of this report, this request remains outstanding. Glendale personnel have reported significant delays in handling record requests due to COVID-19. The absence of these records constitutes a data gap. However, given the extensive information reviewed, including LARWQCB (the lead oversight agency) records, SCS does not consider this a significant data gap.

Los Angeles Department of Public Works

SCS searched the Los Angeles Department of Public Works (LADPW) online database for addresses associated with the Property. No files related to the Property were found.

12 REVIEW OF FEDERAL, STATE, TRIBAL, AND LOCAL GOVERNMENT DATABASES

A database search for sites listed on various federal, state, tribal, and local databases in the area around the Property was obtained from EDR (April 19, 2021). A description of each of the databases

searched is included in the report, which is attached as **Appendix E**. Among the databases included in the EDR report are NPL (federal, tribal, and state-equivalent), proposed and delisted NPL, CORRACTS (RCRA facilities subject to corrective actions), hazardous waste sites identified for investigation or remediation (SEMS [Superfund Enterprise Management System, formerly known as CERCLIS], State CERCLIS, VCP, Brownfields Calsites, etc.), LUST, sites with engineering controls, former CERCLIS (NFRAP), RCRA and state hazardous waste generators, ERNS, SWLF, USTs, and Toxic Pits.

Review of these records satisfies all requirements as set forth in 40 CFR Section 312.26 (b) and (c) with regard to the review of federal, tribal, and state government records of databases of such government records and local government records and databases of such records pertaining to both the Property and the nearby or adjoining properties. Further, the search distances for each particular database are as specified in 40 CFR 312.26 and ASTM E1527-13.

Any known or suspected contaminated sites included on these lists within 0.25 miles of the Property are discussed in the following text. As a general rule, sites beyond 0.25 miles are not anticipated to impact a site significantly. Any sites beyond 0.25 miles with a high potential to impact the Property are also discussed. (Please note: the distances and directions listed in this report have been field verified and might not always match those in the EDR report.)

Sites such as TSD facilities, hazardous waste generators, HAZNET, FINDS, SQGs, LQGs, USTs, HIST UST, RCRA violations, and TRIS facilities with toxic chemical releases (generally in accordance with permitting requirements - into the air, water, or land as reported under SARA Title III) use or store hazardous materials and thus may pose a potential problem in the event of a spill or leak. However, unless these sites also appear in an agency list of contaminated sites, there is no evidence of any problems at this time. Therefore, sites on these lists will not be discussed unless on or in close proximity to the Property.

Please refer to **Appendix E** for further information on these sites.

PROPERTY LISTINGS

The Property is listed on the EDR database search as PRC-De Soto International Inc., Products Research and Chemical, International Polymer Corp, Seacor, Intl Polymer Corp, Prod. Research and Chem Corp., Courtaulds Aerospace Inc., VER, PRC AKA SEMCO, Target #2198, Courtwald Corporation, Full Throttle Films Inc. DBA Video Equipment Rental, and DeSoto Inc.

PRC-DeSoto International Inc./Products Research & Chemical/Prod. Research & Chem Corp/Products Research & Chemical Company/Prod Research & Chem/Products Research & Chemical Company/Products Research & Chemical Corporation/Products Research & Chem Co/PRC AKA SEMCO/PRC-De Soto International/DeSoto Inc., located at Property addresses 5426 through 5454 San Fernando Road, are listed on the HWTS, HAZNET, EMI, HIST UST, PRP, TSCA, LUST, CPS-SLIC, CORTESE, CERS, WIP, FINDS, ENF, Los Angeles County HMS, Notify 65, WDR, CIWQS, SEMS, RCRA-LQG, ECHO, and WDS databases.

The DTSC HWTS, CERS, WDS, and CIWQS database listings are further discussed above in Section 11. Between 1986 and 1999, varying quantities of unspecified oil-containing waste; unspecified aqueous solution; other inorganic solid waste; other organic solids; off-specification, aged, or surplus inorganics; off-specification, aged, or surplus organics; unspecified organic liquid mixture; alkaline solution without metals; PCBs and material containing PCBs; oil/water separation sludge; liquids with lead; liquids with mercury; waste oil and mixed oil; laboratory waste chemicals; polymeric resin waste; metal dust; asbestos containing waste; aqueous solution with total organic residues less than

10 percent; unspecified solvent mixture; other inorganic solid waste; oxygenated solvents; unspecified sludge waste; hydrocarbon solvents; organic monomer waste; baghouse waste; contaminated soil from site clean-up; halogenated solvents; unspecified alkaline solution; other empty containers 30 gallons or more; tank bottom waste; liquids with halogenated organic compounds; and empty containers less than 30 gallons were manifested for disposal from the Property. According to the HAZNET records, halogenated solvents were used at the Property at least 1990 through 1996. The impacts from USTs and halogenated solvent use at the Property are further discussed above in Section 11. In 1987 and 1990, Products Research & Chemical was listed on the EMI database containing air emissions records.

The EDR database report includes reference to 10 USTs at the Property. The USTs were installed between 1967 at 1981, and included a 1,000-gallon waste oil UST, 7,500-gallon regular product UST, 1,000-gallon product UST, three 8,100-gallon product USTs, and four 5,000-gallon product USTs. The presence and removal of the USTs is further discussed above in Section 11. Product Research & Chem Co is listed as a RGA-LUST, LUST and CORTESE site due to suspected leaks from USTs, as further discussed above in Section 11. Courtaulds Aerospace is listed on the CPS-SLIC and CERs databases as a Cleanup Program Site, further discussed in Section 11. The Property is listed on the ENF database due to a Clean-up and Abatement Order issued in 2002 related to the site investigations on the Property.

PRC-DeSoto International is listed on the RCRA-LQG database as a large quantity generator. Hazardous wastes generated on the Property included ignitable waste, corrosive waste, cadmium, chromium, lead, mercury, selenium, silver, chlorobenzene, methyl ethyl ketone, PCE, spent halogenated solvents used in degreasing, and spent non-halogenated solvents. No violations were listed for the facility. The past three years of compliance information was reviewed for the Property, and no violations were noted.

The Property is listed on the Toxic Substances Control Act (TSCA) database as PPG Aerospace PRC-DeSoto. No information was provided in the EDR report, however a search on the online TSCA database identified the site and stated “no chemical information is available for this facility.”

Products Research and Chemical Company is listed on the PRP database as a potential responsible party for the Swope Oil and Chemical Co. Superfund site and the Spectron, Inc. Superfund site. DeSoto Inc. is listed on the PRP database as a potentially responsible party for the Malone Service Co – Swan Lake Plant Superfund site. The Swope Oil site is located in New Jersey, the Spectron site is located in Maryland, and the Malone Service Co site is located in Texas; none of the listings seem to pertain to the Property.

International Polymer Corp., located at Property addresses 5426-5430 San Fernando Road, is listed on the RCRA-SQG, FINDS, ECHO, HWTS, HAZNET, EMI, and WIP databases. The DTSC HWTS database listing is further discussed in Section 11. Between 1982 and 1986, varying quantities of unspecified solvent mixture, laboratory waste chemicals, polymeric resin waste, unspecified sludge waste, latex waste, aqueous solution with total organic residues less than 10 percent, PCBs and material containing PCBs, unspecified aqueous solution, halogenated solvents, and oxygenated solvents were manifested for disposal from the Property. Halogenated solvents were used on the Property in the mid-1980s, and likely impacted the subsurface. The facility is listed on the RCRA-SQG database as a small quantity generator. The types of waste generated onsite were not listed, and no violations were listed for the facility. The past three years of compliance data were reviewed, and no violations were found. The facility was listed on the EMI database for air emissions in 1987.

Courtaulds Aerospace Inc./Courtwald Corporation, located at Property address 5426-5430 San Fernando Road, is listed on the EMI, PRP, SWEEPS UST, HIST UST, CA FID UST, WIP, CERS, FINDS,

and CIQWS databases. The facility was listed on the EMI database for air emissions in 1996. Courtaulds Aerospace is listed on the PRP database as a potentially responsible party for the San Fernando Valley (Area 2) Superfund site. Ten USTs were reported on the Property, a 1,000-gallon waste oil UST installed in 1981, a 7,500-gallon regular motor vehicle fuel UST, a 1,000-gallon product UST, three 8,100-gallon product UST installed in 1979, a 10,000-gallon product UST installed in 1979, and three 5,000-gallon product USTs installed in 1967. The USTs are likely the same USTs discussed above associated with PRC-DeSoto. The facility was listed as an industrial stormwater site on the CIWQS database.

VER/Full Throttle Films Inc. DBA Video Equipment Rental, located at Property address 757 West California Avenue, is listed on the FINDS, ECHO, HAZNET, HWTS, and RCRA NONGEN/NLR. The DTSC HWTS database information is further discussed in **Section 11**. Between 2014 and 2019, varying quantities of other inorganic solid waste, unspecified oil-containing waste, unspecified aqueous solution, oil/water separation sludge, latex waste, unspecified organic liquid mixture, waste oil and mixed oil were manifested for disposal from the Property. The facility is listed as a hazardous waste handler on the RCRA NONGEN/NLR database. The type of waste handled was not listed, and no violations were reported for the facility. Based on the available information, VER/Full Throttle Films Inc. DBA Video Equipment Rental is not anticipated to have negatively impacted the environmental condition of the Property.

Target #2198, located at Property address 5430 San Fernando Road, is listed on the HAZNET and HWTS databases. The DTSC HWTS database information is further discussed above in **Section 11**. In 2008, asbestos containing waste and other organic solids were manifested for disposal from the Property. The past three years of compliance data for the facility was reviewed, and no violations were reported. Based on the available information, Target #2198 is not anticipated to have negatively impacted the environmental condition of the Property.

PRE-DeSoto, International Polymer Corporation, and Coutaulds Aerospace all used halogenated solvents on the Property. The use of halogenated solvents and historical presence of USTs often represent environmental risks due to the likelihood of spills or releases to the subsurface. The Property has been thoroughly investigated, as discussed above, and impacts from releases from on-site activities have been characterized. Based on the work done on the Property, the request for closure submitted, and the assumption that a deed restriction will be filed for the Property, the historical use of halogenated solvents and USTs and the subsurface impacts represent a CREC for the Property.

Jentsch P M, located at 5458 San Fernando Road, is listed on the EDR Hist Auto database. The listing as a Historical Auto Station is based on entries in city directories. In 1940 and 1945 directories, there were listings for a service station at 5458 San Fernando Road. As noted in Section 10, a service station was also reported at this address in 1935. The 1938 and 1940 aerial photographs show a small building at the southeastern corner of San Fernando Road and Milford Street that could have been a service station. The building was not present on the 1925 Sanborn map or the 1927 aerial photo, and by 1950, the northern half of the Property, including this corner, had been substantially redeveloped. This area underlies what is currently referred to as Building 6A. In SCS' opinion, historical investigations conducted at the Property are sufficient to rule out a significant release from this former service station.

San Fernando Valley Groundwater Basin Superfund Site, North Hollywood Wellfield Area – NPL, SEMS, US ENG CONTROLS, US INST CONTROLS, ENVIROSTOR, HIST CAL-SITES, ROD, PRP, CONSENT, FINDS, ECHO, CORTESE – The San Fernando Valley (Area 1) site is a twenty-square-mile area of contaminated groundwater located primarily in North Hollywood and Burbank, California. Numerous potentially responsible parties contaminated groundwater in the region with VOCs, including TCE,

PCE, 1,4-dioxane, and CrVI. The Area 1 VOC groundwater plume extends from the eastern San Fernando Valley area southeast, downgradient, through the San Fernando Valley Superfund (Area 2) and San Fernarndo Valley Superfund (Area 4) sites. The Property is mapped within the boundary of Area 1.

The Property is also mapped within the boundary of the San Fernando Valley Superfund (Area 2) site located in Glendale, California. According to the 2018 Five-Year Review, the Area 2 Superfund site encompasses an area of approximately 10.5 square miles. The Area 2 Superfund site consists of three operable units (OUs): the Glendale North OH, the Glendale South OU, and the Glendale Chromium OU. The Glendale Chromium OU covers the entire Area 2 Superfund site. The Property is situated within the Glendale South and Glendale Chromium OUs. As noted above, PRC-related entities, including Courtaulds Aerospace have been identified as Superfund PRPs.

Cleanup, operation, and maintenance activities for the Superfund sites are ongoing. The interim remedies include groundwater pumping and treatment using aeriation and granular activated carbon air filtering units. Construction of the remedy began in 1989 and operation is ongoing. A second remedy was selected to include well-head treatment for hexavalent chromium and 1,4-dioxane, expanded combined treatment operations, and additional monitoring wells. Treated water is permitted to be used for drinking water. Historical occupants at the Property (PRC and Courtaulds) have been identified as Superfund potentially responsible parties (PRPs). According to the most recent plume maps available (November 24, 2020), the Property is situated along the eastern edge of groundwater plumes with continuing concentrations of VOCs and CrVI at concentrations above the drinking water MCLs. Recent plume maps for TCE, PCE, 1,4-dioxane, and hexavalent chromium are included in **Appendix D.** Based on the recent plume maps, history of remediation at the Property, and results of recent groundwater investigations at the Property, the San Fernando Valley Groundwater Basin Superfund sites are considered a CREC with respect to the Property.

ADJACENT SITE LISTINGS

Harrington Tools, 5420 West San Fernando Road (adjacent to the west) – ICIS, FINDS, and ECHO – Harrington Tools is listed on the ICIS database due to a formal administrative enforcement action issued in 2002. No other information regarding the enforcement action was available. Based on the available information including the distance from the Property, location across the Los Angeles River, and cross-gradient location, Harrington Tools is not anticipated to have negatively impacted the environmental condition of the Property.

Conwin Carbonic Company, 5420 West San Fernando Road (adjacent to the west) – SWEEPS UST, HIST UST, CA FID UST, WIP – Two 7,500-gallon motor vehicle fuel USTs were reported on the Conwin Carbonic site. No information regarding the removal of the USTs or potential leaks and spills from the USTs was provided on the EDR report. Based on the lack of information regarding subsurface impacts from the USTs and the cross-gradient location, Conwin Carbonic Company is not anticipated to have negatively impacted the environmental condition of the Property.

Macdermid, Inc., and **Active Supply Company,** 5439, and 5433 San Fernando Road (adjacent to the west) – WIP – The WIP database listings concern questionnaires filled out due to the proximity to the San Fernando Valley (Area 1) Superfund site. All three sites were listed as "historical" indicating that they were not found to be associated with the Superfund site. Based on the available information, none of the three sites are anticipated to have negatively impacted the environmental condition of the Property.

Blackhawks BP LLC, 5406 San Fernando Road (adjacent to the west) – EDR HIST AUTO – Blackhawks BP LLC was listed as gasoline service station in 2014. No information regarding USTs,

service station operation at the site, or hazardous materials use at the site was available. Based on the distance from the Property and located cross-gradient and on the other side of the Los Angeles River, Blackhawks BP LLC is not anticipated to have negatively impacted the environmental condition of the Property.

Radian, Glendale Animal Hospital, Fabric Flameproofing, Marrick Production SVES. 747, 801/811, 831, and 835 West Milford Street and 500 State Street (adjacent to the north) – WIP - The WIP database listings concern questionnaires filled out due to the proximity to the San Fernando Valley (Area 1) Superfund site. The sites were listed as "historical" indicating that they were not found to be associated with the Superfund site. Based on the available information, the sites are not anticipated to have negatively impacted the environmental condition of the Property.

Fabric Flameproofing, 835 West Milford Street (adjacent to the north) – RCRA-SQG – Fabric Flameproofing was listed as a small quantity generator on the RCRA-SQG database. The type of waste generated was not specified, and no violations were reported for the facility. Based on the available information, Fabric Flameproofing is not anticipated to have negatively impacted the environmental condition of the Property.

Notron Manufacturing Inc., 801 West Milford Street (adjacent to the north) – RCRA NONGEN/NLR – Notron Manufacturing is listed on a hazardous waste handler on the RCRA NONGEN/NLR database. The types of waste handled were not listed, and no violations were reported for the facility. Based on the available information including the cross-gradient location, Notron Manufacturing is not anticipated to have negatively impacted the environmental condition of the Property.

J.J. Cherokee, 815 West Milford Street (adjacent to the north) – CPS-SLIC, WIP, CERS – The J.J. Cherokee site is listed on the CPS-SLIC database as a GeoTracker Cleanup Program Site. In 2013, a letter was issued to the Property stating that, based on the historical use of the site as a plating facility between 1955 and 1972 and elevated concentrations of heavy metals found during previous investigations, additional soil investigation at the Property needed to be conducted. In January 2014 a soil investigation was conducted at the site. Low concentrations of hexavalent chromium and total chromium were detected in soil samples at the site. Based on the low levels of target metals detected during soil investigations, the RWQCB issued a NFA for the site in May 2014. Based on the NFA issued and cross-gradient location, J.J. Cherokee is not anticipated to have negatively impacted the environmental condition of the Property.

PCM Inc.,Artiles Foreign Car Service/California Poster Printing/Speede, 756 and 769 West California Avenue (adjacent to the south) – WIP -- The WIP database listings concern questionnaires filled out due to the proximity to the San Fernando Valley (Area 1) Superfund site. The sites are listed as "historical" indicating that they were not found to be associated with the Superfund site. Based on the available information, the sites are not anticipated to have negatively impacted the environmental condition of the Property.

Elegant Body Shop, 769 West California Avenue (adjacent to the south) – CERS HAZ WASTE, HAZNET, CERS, HWTS, RCRA NONGEN/NLR – Elegant Body Shop is listed as a hazardous waste generator. Between 2006 and 2019, varying quantities of unspecified solvent mixture, waste oil and mixed oil, other organic solids, aqueous solution with total organic residues 10 percent or more were manifested for disposal from the site. The site is also listed as a hazardous waste generator, the type of waste handled was not specified, and no violations were reported for the facility. The site is listed as Chemical Storage Facility on the CERS database. Various administrative violations were issued for the facility. All violations were resolved and the site was returned to compliance. Based on the available information, including downgradient location, Elegant Body Shop is not anticipated to have negatively impacted the environmental condition of the Property.

Radian, 748 West California Avenue (adjacent to the east) – WIP - The WIP database listings concern questionnaires filled out due to the proximity to the San Fernando Valley (Area 1) Superfund site. The sites are listed as "historical" indicating that they were not found to be associated with the Superfund site. Based on the available information, the sites are not anticipated to have negatively impacted the environmental condition of the Property.

Collision Auto Salvage, 5500 San Fernando Road (adjacent to the north) – LA Co. Site Mitigation, WIP – Collision Auto Salvage is listed on the LA Co. Site Mitigation database, however no information regarding the case status or facility information was available on the EDR report. The site is also listed as a historical WIP site. Based on the available information, including the cross-gradient location, Collision Auto Salvage is not anticipated to have negatively impacted the environmental condition of the Property.

Golden Road Brewing, 5410 and 5430 West San Fernando Road (adjacent to the west) – HAZMAT, RCRA NONGEN/NLR – Golden Road Brewing is listed as an active site on the HAZMAT database and as a hazardous waste handler on the RCRA NONGEN/NLR database. No information regarding the types of materials used onsite was available on the EDR report, however based on the operation of the facility as a brewery and tasting room, as well as the cross-gradient location, Golden Road Brewery is not anticipated to have negatively impacted the environmental condition of the Property.

OTHER DATABASE SITES

The EDR report provides a summary table of regulatory database sites within specified distances of the Property, including standard environmental records, additional environmental records, high risk historical records, and recovered governmental records. This summary table is provided beginning on Page 4 of the EDR report (**Appendix E**).

Other sites located within 0.25 miles of the Property with known releases of hazardous substances such as SEMS, CPS-SLIC, SEMS-ARCHIVE, CORRACTS, ENVIROSTOR, CHMIRS, and VCP are located cross- or downgradient, or based on case status and/or distance, are not anticipated to negatively affect the environmental condition of the Property. Several sites located within 0.25 miles appear in databases not typically associated with documented releases, such as EDR HIST AUTO, SW/LF (SWIS), CERS, SWEEPS UST, CA FID UST, WIP, HIST UST, RCRA NONGEN/NLR, FINDS, ECHO, RCRA-SQG, EDR HIST CLEANER, Los Angeles County HMS, CERS HAZ WASTE, EMI, HWTS, HAZNET, PRP, RCRA-LQG, HWP, HIST CORTESE, NPDES, LEAD SMELTERS, WDS, CIWQS, and SWRCY. Based on a review of the database information, none of these sites are known to have any contamination at this time; therefore, none are anticipated to have negatively affected the environmental condition of the Property. Similarly, none of the sites situated beyond 0.25 miles are anticipated to have impacted the Property.

UNMAPPABLE OR ORPHAN SITES

Five unmappable sites were identified in the EDR report. Unmappable sites cannot be plotted due to inaccurate or incomplete addresses. Based on review of the provided data, including the estimated locations of the unmappable sites in relation to the Property, it appears unlikely that the unmappable sites have adversely affected the environmental condition of the Property.

LANDFILLS

A review of the Major Waste Systems Map (June 1972) was conducted to locate any landfills or transfer stations within a 0.5-mile radius of the Property. The Kellogg Avenue Dump (Map No. 44.160-644) is located approximately 2,300 feet north of the Property. According to the California

Department of Resources Recycling (CalRecycle) Solid Waste Information System (SWIS), the landfill is called the Kelly Avenue Dump, and is a closed solid waste disposal site. During the most recent inspection (February 2021), no evidence of past landfill activities was observed, and no methane gas emissions were detected. Single-family residences have been constructed on the location of the former dump.

The E.L. Flemming Dump (Map No. 44.160-645) is located approximately 300 feet west of the Property. According to the CalRecycle Solid Waste Information System (SWIS), the landfill is a closed solid waste disposal site. During the most recent inspection (February 2021), no violations or areas of concern were identified at the location. Multiple business and buildings were currently operating atop the closed landfill, including warehouses and parking lots. The E.L. Flemming Dump was also identified on the EDR-provided review of CalRecycle SWIS, as further discussed above.

Based on the available information, it is unlikely that landfills have adversely affected the environmental condition of the Property.

OIL AND GAS WELLS

Available oil and gas well maps from the California Department of Conservation, Geologic Energy Management Division (CalGEM) were reviewed to identify oil and gas wells on the Property or in the nearby area. According to the CalGEM Well Finder online database, the Property is not located within the boundaries of a delineated oil and gas field.

A map showing the location of the Property relative to nearby oil and gas wells is provided in **Appendix D**. No oil and gas wells are located on the Property or within one mile of the Property.

NATIONAL PIPELINE MAPPING SYSTEM

SCS reviewed the National Pipeline Mapping System (NPMS) website for the Property and surrounding area to identify any hazardous materials pipelines. The NPMS is a geographic information system (GIS) created by the U.S. Department of Transportation, Pipeline and Hazardous Materials Safety Administration (PHMSA), and Office of Pipeline Safety (OPS) in cooperation with other federal and state governmental agencies and the pipeline industry. The NPMS consists of geospatial data, attribute data, public contact information, and metadata pertaining to the interstate and intrastate hazardous liquid trunklines and hazardous liquid low-stress lines as well as gas transmission pipelines, liquefied natural gas (LNG) plants, and hazardous liquid breakout tanks (tanks that receive and store liquids transported by pipeline) jurisdictional to PHMSA. The nominal accuracy of geospatial data in the NPMS is +/-500 feet. The NPMS does not contain information on interconnects, pump and compressor stations, valves, direction of flow, capacity, throughput, or operating pressure. In addition, distribution and gathering pipelines are not included in the NPMS.

The NPMS is built from data submitted by pipeline, LNG plant, and breakout tank facility operators. Since 2002, transmission pipeline and LNG plant facility operators are required to submit mapping information to the NPMS and to update their submissions annually. Breakout tank operators are able to submit data to the NPMS on a voluntary basis.

Based on review of the NPMS website, one Southern California Gas Company natural gas pipeline (Pipeline ID No.: 18484) and one active unfilled Plains Pipeline, L.P. crude oil pipeline (Pipeline ID No.: 300) are located along San Fernando Road, immediately west of the Property. The website does not contain any information about release from these pipelines. Based on the available information, no negative environmental impacts to the Property are anticipated from these pipelines.

13 USER PROVIDED INFORMATION

A User Questionnaire was not returned to SCS for inclusion in the report. East End Capital provided no information beyond what is discussed above.

TITLE RECORDS

No title report was provided to SCS for review.

ENVIRONMENTAL LIENS OR ACTIVITY AND USE LIMITATIONS

No information regarding environmental liens or activity and use limitations was provided to SCS. No environmental liens or activity/use limitations were identified by SCS during the course of this assessment.

SPECIALIZED KNOWLEDGE

No specialized knowledge regarding the Property was provided to SCS by the User.

VALUATION REDUCTION FOR ENVIRONMENTAL ISSUES

No property valuation information was provided to SCS.

14 DEGREE OF OBVIOUSNESS OF THE PRESENCE/LIKELY PRESENCE OF CONTAMINATION ON THE PROPERTY

As discussed above, beginning in the late 1980s, evidence of releases VOCs and metals at the Property were identified, and subsurface investigations were conducted. Based on the results of a review of past environmental reports, SCS concludes that the Property has been adequately investigated. SCS did not identify new areas of environmental concern that have not been investigated. SCS concurs with the Stantec, LARWQCB, and OEHHA conclusions that the Property is in a condition suitable for an NFA, conditioned on the recording of a commercial/industrial LUC. Accordingly, SCS considers residual concentrations of COCs in soil, soil vapor, and groundwater beneath the Property to be a CREC. Additional investigation is not warranted or recommended at this time. As discussed earlier, consideration of the LUC and other continuing obligations with respect to residual contamination present at the Property is appropriate.

15 DATA GAPS

A data gap represents an inability on the part of the environmental professional to obtain information required by the standards and practices of 40 CFR 312 to fully identify conditions indicative of releases or threatened releases of hazardous substances on, at, in, or to the Property.

SCS submitted a request to review GFD files but, as of the date of this report, this request remains outstanding. Glendale personnel have reported significant delays in handling record requests due to COVID-19. The absence of these records constitutes a data gap. However, given the extensive information reviewed, including LARWQCB (the lead oversight agency) records, SCS does not consider this a significant data gap.

16 FINDINGS AND OPINIONS

Based on the scope of work performed, SCS finds the following:

The Property is located on the eastern side of San Fernando Road, southeast of the intersection with West Milford Street. The main portion of the Property is an approximately 9.3-acre polygon. A 12,000-square-foot rectangular parking area is located immediately south of the main portion of the Property, extending south to West California Avenue. The Property is currently developed with a dozen buildings, some of which are conjoined. Exterior areas of the Property are paved with asphalt and concrete.

PRG Gear (PRG), an audio/video (A/V) equipment rental and service business, currently occupies the Property. PRG activities include A/V equipment storage, rental, and repair. Equipment rented out includes audio recording devices, cameras, computers, fiber optic cable, LEDs, lighting, media services, monitors, presentation equipment, projection equipment, rigging, etc. PRG does not use or store significant quantities of hazardous substances or generate hazardous waste. During the site inspection, SCS observed groundwater monitoring wells throughout the Property.

According to historical resources, a hotel was developed on the northwestern corner of the Property in the 1880s. That hotel was converted to the West Glendale Winery by Italian immigrants in the 1890s. The rest of the Property was undeveloped land between at least 1894 and 1902. In 1925, the winery was still present on the northwestern side of the Property and the Glendale Lumber Company occupied the southern portion of the Property. A historical auto station was located at the southeastern corner of San Fernando Road and Milford Road in 1935. Regulatory database information discussed in Section 12 indicated that a service station was located at this same address in 1940 and 1945.

The Property was redeveloped beginning in the 1940s. More than a dozen buildings were constructed on the Property between the 1940s and late-1970s. By 1950, American Radiator and Standard Sanitary Corporation was occupying new buildings on the northern portion of the Property and the southern portion of the Property was occupied by felt gasket manufacturing and bottled soft drink businesses. Manufacturing activities, laboratories, storage areas, and warehouses were located on the Property during this time. In 1955, Products Research Company (PRC), Amess Harris Neville Company, Pepsi-Cola Bottling Company, and Bireley's Bottling Company were listed as the occupants of the Property. An aluminum and glass door manufacturer was located on the Property in 1960. By 1970, Products Research and Chemical Corporation (a successor company to PRC) and Semco Molding Division of Products Research and Chemical were located on the Property. By 1994/1995, Courtaulds Aerospace and PRC Products Research and Chemical Corp. occupied the Property. In the late-2000s, two buildings on the western side of the Property were demolished, leaving the Property in its present day configuration.

Building permits issued for the Property documented the installation of underground storage tanks (USTs), aboveground chemical storage tanks, clarifiers, and at least one spray booth. According to previous environmental reports, production operations for the aerospace industry conducted at the Property between the late-1940s and late-1990s included the manufacturing of metal products, gaskets, and sealants. These activities included non-aqueous lead dioxide curing and polysulfide resins treated with aqueous dichromate curing agent. Hazardous substances used in the processes included lead dioxide, hexavalent chromium/chromic acid (Cr[VI]), and chlorinated solvents (particularly 1,1,1-trichloroethane [1,1,1-TCA]). At its peak, the Property was developed with more than 15 buildings to support sealant manufacturing, injection molding, storage of automotive coatings and repackaging of aerospace adhesives, coatings, and sealants, warehousing and shipping. Sealant manufacturing ceased in the late-1990s and plastic injection molding of aerospace and electronic packaging ended in 2006. PRG and its predecessor (VER) have warehoused A/V equipment at the Property since approximately 2010.

Historical operations at the Property resulted in chemical releases (primarily VOCs and CrVI) affecting subsurface soil, soil vapor, and groundwater. Since 1988, numerous investigations have been conducted to characterize and remediate conditions resulting from those releases with regulatory oversight provided by the Los Angeles Regional Water Control Board (LARWQCB). Concrete catch basins, spill containment tanks, sumps, clarifiers, a boiler, a cooling tower, at least 18 aboveground storage tanks (ASTs), and 27 USTs have been removed (or in one instance investigated and abandoned in-place) from the Property.

Soil vapor extraction was conducted in the central portion of the Property in 1993 to address chlorinated VOCs (CVOCs) in soil. In-situ treatment of CrVI-impacted soil and groundwater began in the late-1990s. A total of approximately 3.6 million gallons of iron sulfate (FeSO4) solution was injected into the vadose zone and groundwater to reduce CrVI concentrations. In 2008, following the demolition of Buildings 1 and 11 on the western-central side of the Property, a remedial excavation was conducted to a depth of 15 feet below ground surface (bgs). The excavation was backfilled with clean fill to a depth of six feet bgs and then covered with a geosynthetic clay liner (GCL) to prevent infiltration. Following additional in-situ remediation injection events in 2009 and 2010, groundwater monitoring has shown that CrVI and total chromium in groundwater have been reduced to levels below the California Maximum Contaminant Levels (MCLs) for drinking water at on-site wells.

An extensive site-wide soil vapor investigation was conducted in 2007, with follow-up investigation activities conducted in 2014 to evaluate the potential impact of VOCs in on-site indoor air and VOCs in soil vapor and crawl spaces at nearby off-site residential locations. A human health risk evaluation conducted for the Property has shown the following:

- Although vapor intrusion risk and hazard estimates based on maximum soil gas concentrations (modeled vapor intrusion risks calculated using attenuation factors) exceed typical benchmarks, estimates for current workers based on maximum indoor air concentrations (actual indoor air measurements) are below applied benchmarks. The Office of Environmental Health Hazard Assessment (OEHHA) noted that the applicability for future workers was uncertain.
- Commercial risk and hazard estimates from combined soil exposure and vapor intrusion are below applied benchmarks.
- Based on VOCs detected in soil gas and crawl-space air, risks to current off-site residents are *de minimis*.
- Risks and hazards to hypothetical future on-site residents exceeded typical benchmarks.

OEHHA likely noted that the vapor intrusion risk for future workers was uncertain because indoor air concentrations for existing buildings cannot be used to evaluate risk for future buildings.

A draft closure report was prepared and submitted to the LARWQCB in September 2017 and a request for case closure was submitted on August 16, 2018. Based on the available information, the following points in favor of issuing a conditional No Further Action (NFA) for the Property were noted:

- The Property is located on the eastern side of a regional groundwater plume impacted with VOCs, chromium, CrVI, 1,4-dioxane, perchlorate, etc. This fact is important in interpreting groundwater quality beneath the Property (distinguishing on-site vs. off-site sources). Based on the available information, the LARWQCB has acknowledged that groundwater remediation goals for the Property have been achieved and the Property is ready for NFA status with respect to groundwater.

- Soils at the Property have been broadly and sufficiently investigated and contaminants of concern (COCs) have been delineated to the satisfaction of the LARWQCB. The LARWQCB has concurred with OEHHA's conclusion that the Property is suitable for an NFA determination with respect to soils, subject to the institution of an environmental land use covenant (LUC) limiting it to commercial/industrial land use.
- The LARWQCB concurs with OEHHA's findings that an NFA for soil vapor is suitable with an environmental LUC restricting the Property to commercial/industrial land use. The LARWQCB has noted that, should the future use of the Property or the current building foundation be modified or redeveloped, the vapor intrusion risk would need to be re-evaluated.

Based on the foregoing determinations by the agencies having jurisdiction with respect to the Property, the only reported condition precedent to the issuance of the NFA is for the Property owner to execute and to record the commercial/industrial LUC. Based on our reading of the extensive historical record, including the written opinions by the LARWQCB and OEHHA, SCS concurs with this conclusion. Two conditions are likely to be imposed along with the LUC: 1) the GCL cap installed on the western side of the Property must be maintained, and 2) groundwater extraction at the Property for drinking water purposes will be restricted without adequate treatment and permitting by the LARWQCB.

Based on a review of past environmental reports, SCS concludes that the Property has been adequately investigated. SCS did not identify new areas of environmental concern that have not been investigated. SCS concurs with the Stantec, LARWQCB, and OEHHA conclusions that the Property is in a condition suitable for an NFA, conditioned on the recording of a commercial/industrial LUC. Accordingly, SCS considers residual concentrations of COCs in soil, soil vapor, and groundwater beneath the Property to be a controlled recognized environmental condition (CREC). A CREC exists when a past release of a hazardous substance has been investigated and/or remediated to a point where hazardous substances are allowed to remain in place subject to the implementation of required institutional and/or engineering controls. In this case, the institutional control is the recording of the LUC and Property's restriction to commercial/industrial land use and the engineering control consists of the GCL cap over CrVI-impacted deeper soils on the western side of the Property.

The LARWQCB and OEHHA have agreed to conditional closure of soil vapor issues based on data for indoor air and a human health risk evaluation based on the Property's current building configuration. Regulatory standards for evaluating vapor intrusion risks have gotten more stringent since 2017. SCS considers it likely that the LARWQCB would require vapor intrusion mitigation system (VIMS) engineering controls to be installed beneath new structures if/when the Property is redeveloped. Redevelopment will also require the implementation of a soil management plan (SMP).

One former UST could not be removed due to its proximity to the Building 10 footing. The area around this UST (T-22) has been investigated. This UST was slurry filled in place, with no additional indications of contamination beside or below the tank. The continuing presence of UST T-22 constitutes a business environmental risk (BER) that will have to be addressed upon the demolition of Building 10.

According to the regulatory database information reviewed, The Property is mapped within the boundaries of the San Fernando Valley Superfund (Areas 1 and 2). Groundwater within these Superfund sites has been impacted by releases of chlorinated VOCs, 1,4-dioxane, CrVI, and other metals. The potential contribution to the Superfund contaminants of concern by historical operations at the Property has been resolved. Cleanup, operation, and maintenance activities for the Superfund sites are ongoing. The interim remedies include groundwater pumping and treatment

using aeriation and granular activated carbon air filtering units. Construction of the remedies began in 1989. A second remedy was selected to include well-head treatment for hexavalent chromium and 1,4-dioxane, expanded combined treatment operations, and additional monitoring wells. According to the most recent plume maps reviewed (November 24, 2020), the Property is situated along the eastern edge of groundwater plumes where continuing concentrations of VOCs and CrVI are present at concentrations above the drinking water maximum contaminant levels (MCLs). Based on the recent plume maps, history of remediation at the Property, and results of recent groundwater investigations at the Property, the San Fernando Valley Groundwater Basin Superfund sites are considered a CREC with respect to the Property.

The regulatory database information reviewed did not identify other sites of concern.

In summary, SCS performed a Phase I Environmental Site Assessment of the property located at 5426 San Fernando Road, Glendale, California, in conformance with the scope and limitations of 40 CFR 312 and ASTM E1527-13. Any exceptions to, or deletions from, this practice are described in Section 5 of this report.

In the opinion of the Environmental Professionals, this assessment has revealed evidence of conditions indicative of controlled recognized environmental conditions in connection with the Property, as discussed above.

17 REFERENCES

ASTM International, November 1, 2013. Standard Practice for Environmental Site Assessments: Phase I Environmental Site Assessment Process, Designation: E1527-13.

California Department of Conservation, Geologic Energy Management Division (CalGEM) Website: http://www.conservation.ca.gov/dog/Pages/Index.aspx.

California Department of Health Services (CDHS), Updated February 2016. *California Indoor Radon Test Results*: https://www.cdph.ca.gov/Programs/CEH/DRSEM/CDPH%20Document%20Library/EMB/Radon/Radon%20Test%20Results.pdf

California Department of Toxic Substance Control (DTSC) EnviroStor Website: https://www.envirostor.dtsc.ca.gov/public/.

California Environmental Protection Agency (CalEPA), Site Portal Website: https://siteportal.calepa.ca.gov/nsite/.

California Environmental Protection Agency, State Water Resources Control Board (SWRCB), GeoTracker Website: http://geotracker.waterboards.ca.gov/.

Environmental Data Resources, Inc. (EDR), www.edrnet.com, (800) 352-0050.

Federal Register, The Daily Journal of the United States Government, November 1, 2005. Part III, Environmental Protection Agency, 40 CFR Part 312, Standards and Practices for All Appropriate Inquiry. Volume 70, No. 210. Amended December 30, 2013, Volume 78, No. 250.

Los Angeles County Countywide General Plan, July 1973, Updated October 1996. *Major Waste Systems, Project Planning & Pollution Control Division – County Engineer, Regional Planning Commission.*

Los Angeles County Department of Public Works (LACDPW). 900 Fremont Avenue, Alhambra, California 91803, (626) 458-5100.

Los Angeles Regional Water Quality Control Board (LARWQCB). 320 W. 4th St. Suite 200, Los Angeles, CA 90013, (213) 576-6636.

Los Angeles Times, March 6, 2016. https://www.latimes.com/socal/glendale-news-press/tn-gnp-me-yamada-20160309-story.html

LARWQCB, May 6, 2021. *Water Code Section 13267 Order WQ 2019-0045-DWQ for the Determination of the Presence of Per- and Polyfluoroalkyl Substances at Coutraulds Aerospace.*

National Pipeline Mapping System (NPMS) Website: https://www.npms.phmsa.dot.gov/PublicViewer/.

PPG Aerospace, February 22, 2013. Letter RE: Chromium Remediation Confirmation Sampling and RAP Addendum No. 5 Investigation Report.

Stantec Consulting Services Inc. *Draft Closure Report, Former PRC – DeSoto International Inc., 5430 San Fernando Rod, Glendale, California 91209.*

South Coast Air Quality Management District (AQMD), Facility INformation Detail (FIND) website: http://www3.aqmd.gov/webappl/fim/prog/search.aspx.

United States Geological Survey (USGS), 1967 (Photorevised 1980). Burbank, CA 7.5 Minute Topographic Map.

18 GLOSSARY/DEFINITIONS

AAI -- All Appropriate Inquiry

AUL -- Activity and Use Limitations

BER – A business environmental risk is a risk which can have a material environmental or environmentally-driven impact on the business associated with the current or planned use of a parcel of commercial real estate, not necessarily limited to those environmental issues required to be investigated in this practice.

BTEX -- Benzene, toluene, ethylbenzene, and total xylenes

CERCLA -- Comprehensive, Environmental Response, Compensation, and Liability Act

CERCLIS -- Comprehensive Environmental Response, Compensation, and Liability Information System

CFR -- Code of Federal Regulations

CORRACTS -- Corrective Action Against Responsible Parties at a RCRA site

CREC -- Controlled Recognized Environmental Condition: A recognized environmental condition resulting from a past release of hazardous substances or petroleum products that has been addressed to the satisfaction of the applicable regulatory authority (for example, as evidenced by the issuance of a no further action letter or equivalent, or meeting risk-based criteria established by regulatory authority), with hazardous substances or petroleum products allowed to remain in place subject to the implementation of required controls (e.g., property use restrictions, AULs, or institutional or engineering controls).

DOGGR -- Department of Oil, Gas, and Geothermal Resources

De Minimis Condition -- A condition that generally does not present a threat to human health or the environment and that generally would not be the subject of an enforcement action if brought to the attention of appropriate governmental agencies. Conditions determined to be *de minimis conditions* are not RECs or CRECs.

DTSC -- California EPA Department of Toxic Substances Control

EDR -- Environmental Data Resources, Inc.

EPA -- Environmental Protection Agency

ERNS -- Emergency Response Notification System

ESA -- Environmental Site Assessment

FINDS -- Facility Index System

HAZNET -- California EPA Hazardous Waste Facility and Manifest Data

HREC -- Historical Recognized Environmental Condition: A past release of any hazardous substances or petroleum products that has occurred in connection with the property and has been addressed to the satisfaction of the applicable regulatory authority or meeting unrestricted use criteria established by a regulatory authority, without subjecting the property to any required controls

LQG -- Large Quantity Hazardous Waste Generator

LUST -- Leaking Underground Storage Tank

MCL -- Maximum contaminant level

MTBE -- Methyl-tert-butyl-ether

NFA -- No Further Action determination

NFRAP -- No Further Remedial Action Planned

NPL -- National Priority List (Superfund)

PAHs -- Polynuclear aromatic hydrocarbons

PCBs -- Polychlorinated biphenyls

RCRA -- Resource Conservation and Recovery Act

RCRIS -- Resource Conservation and Recovery Information System

REC -- R*ecognized environmental condition* is defined by ASTM E 1527-13 as: "The presence or likely presence of any hazardous substances or petroleum products in, on, or at a property: (1) due to release to the environment; (2) under conditions indicative of a release to the environment; or (3) under conditions that pose a material threat of a future release to the environment. *De minimis conditions* are not *recognized environmental conditions*."

ROD -- Record of Decision

RBSLs -- Risk-based Screening Levels

RSLs – Regional Screening Levels

RWQCB -- Regional Water Quality Control Board

SARA -- Superfund Amendments and Reauthorization Act

SLIC -- Spills, Leaks, Investigations, and Cleanups database

SQG -- Small Quantity Hazardous Waste Generator

SWIS -- Solid Waste Information System

SWLF -- Solid Waste Facility/Landfills

TPH -- Total Petroleum Hydrocarbons

TRIS -- Toxic Release Inventory System

TSD -- Treatment, Storage, and/or Disposal Facility

User -- The person or persons seeking to establish the innocent landowner defense, bona fide prospective purchaser liability protection, and/or contiguous property owner liability protection pursuant to CERCLA sections 101 and 107.

USGS -- United States Geologic Survey


UST -- Underground Storage Tank

VCP -- Voluntary Cleanup Program


VOCs -- Volatile organic compounds

Appendix A

Figures 1 and 2

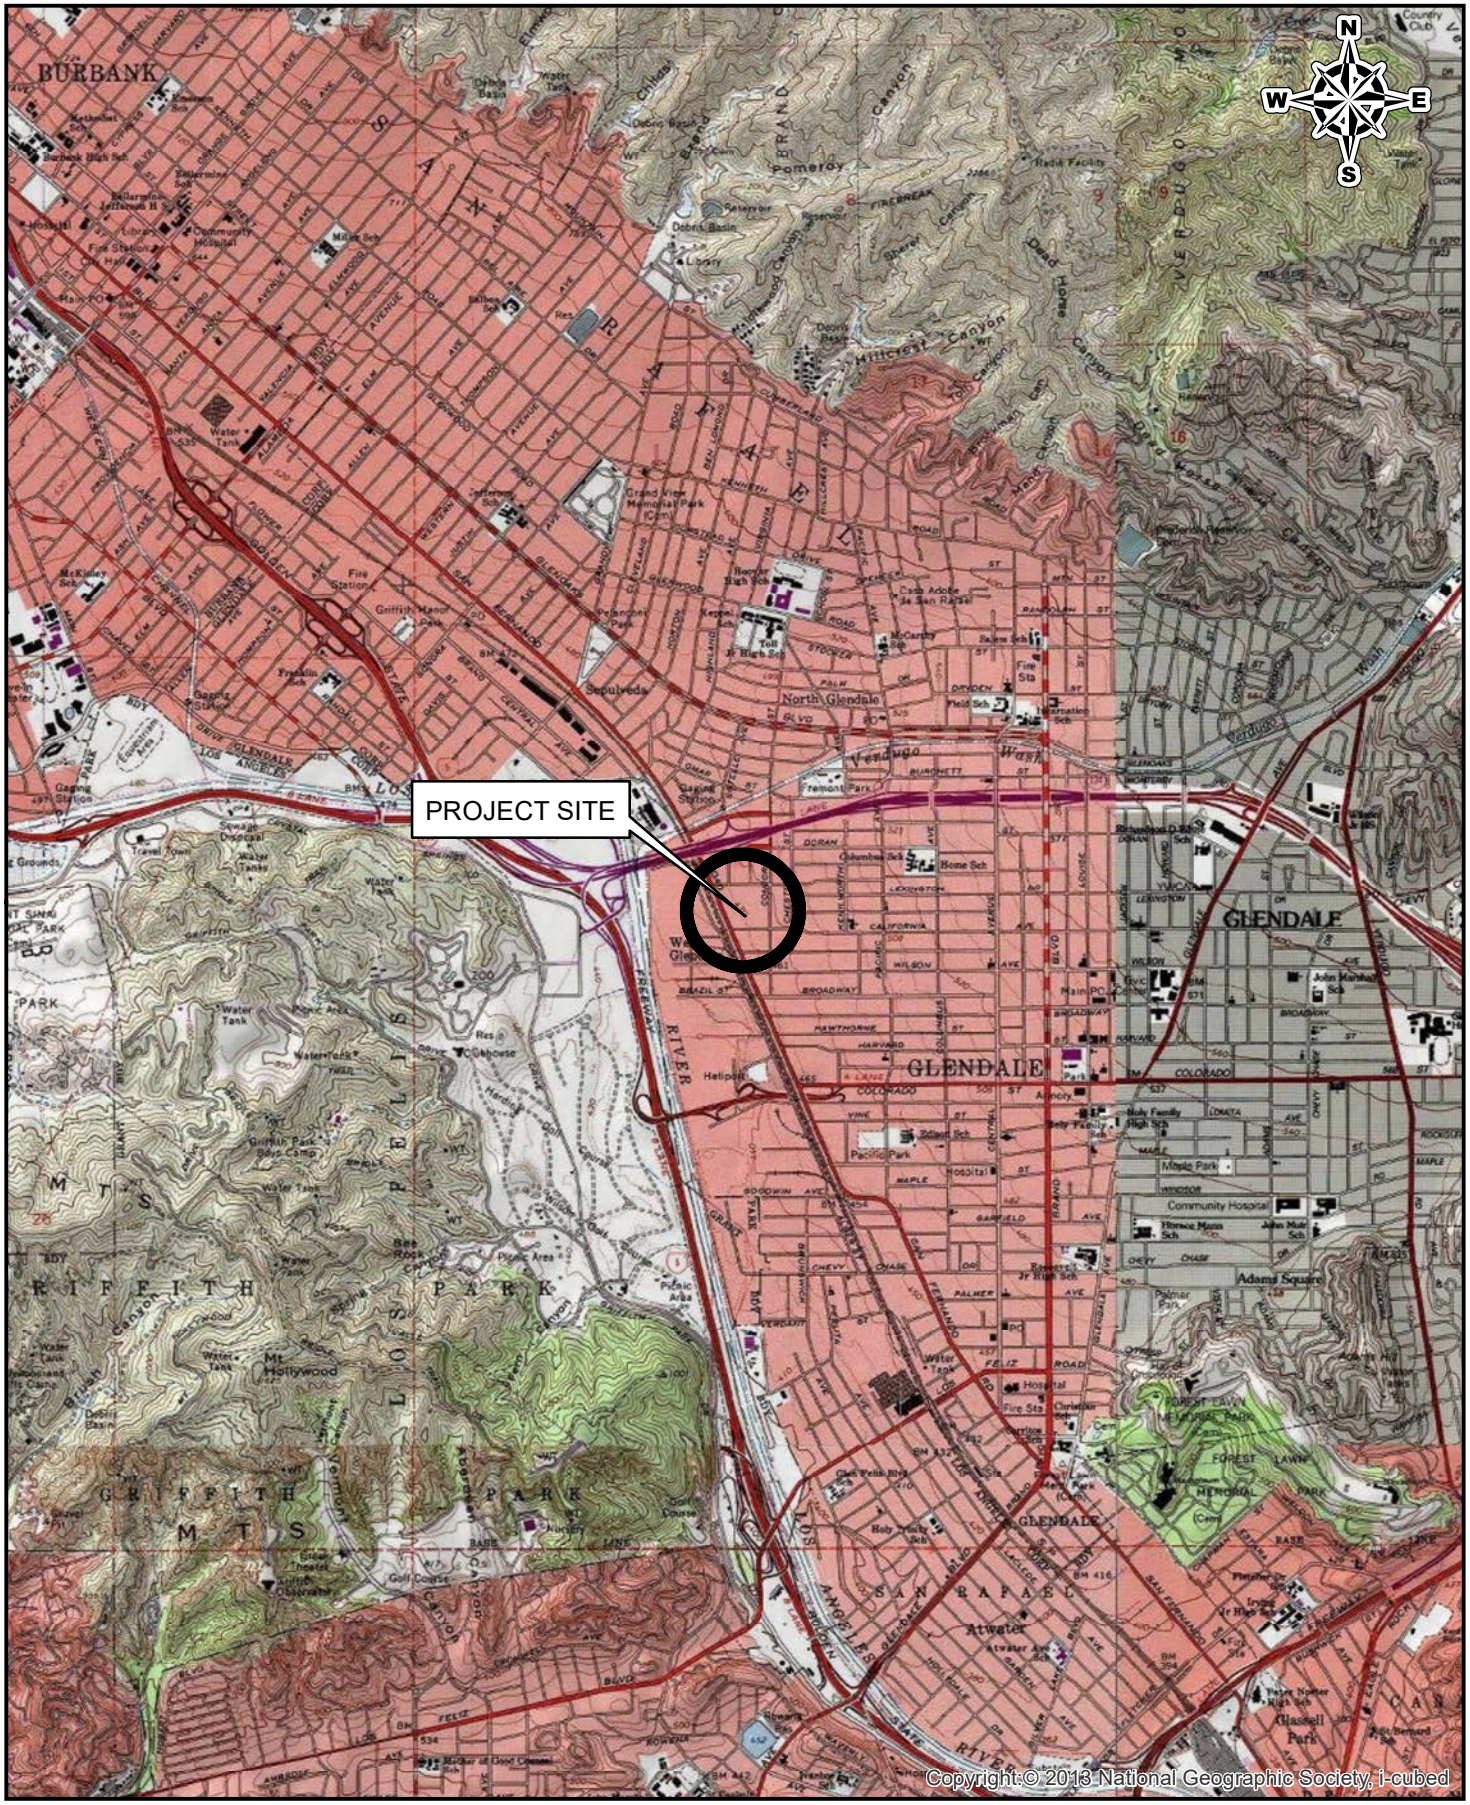

SCS ENGINEERS 3900 KILROY AIRPORT WAY, SUITE 100 LONG BEACH, CALIFORNIA 90806	SITE: 5426 San Fernando Road Glendale, CA 91203	Job No.: 01221094.00 Title: SITE LOCATION MAP	FIGURE 1

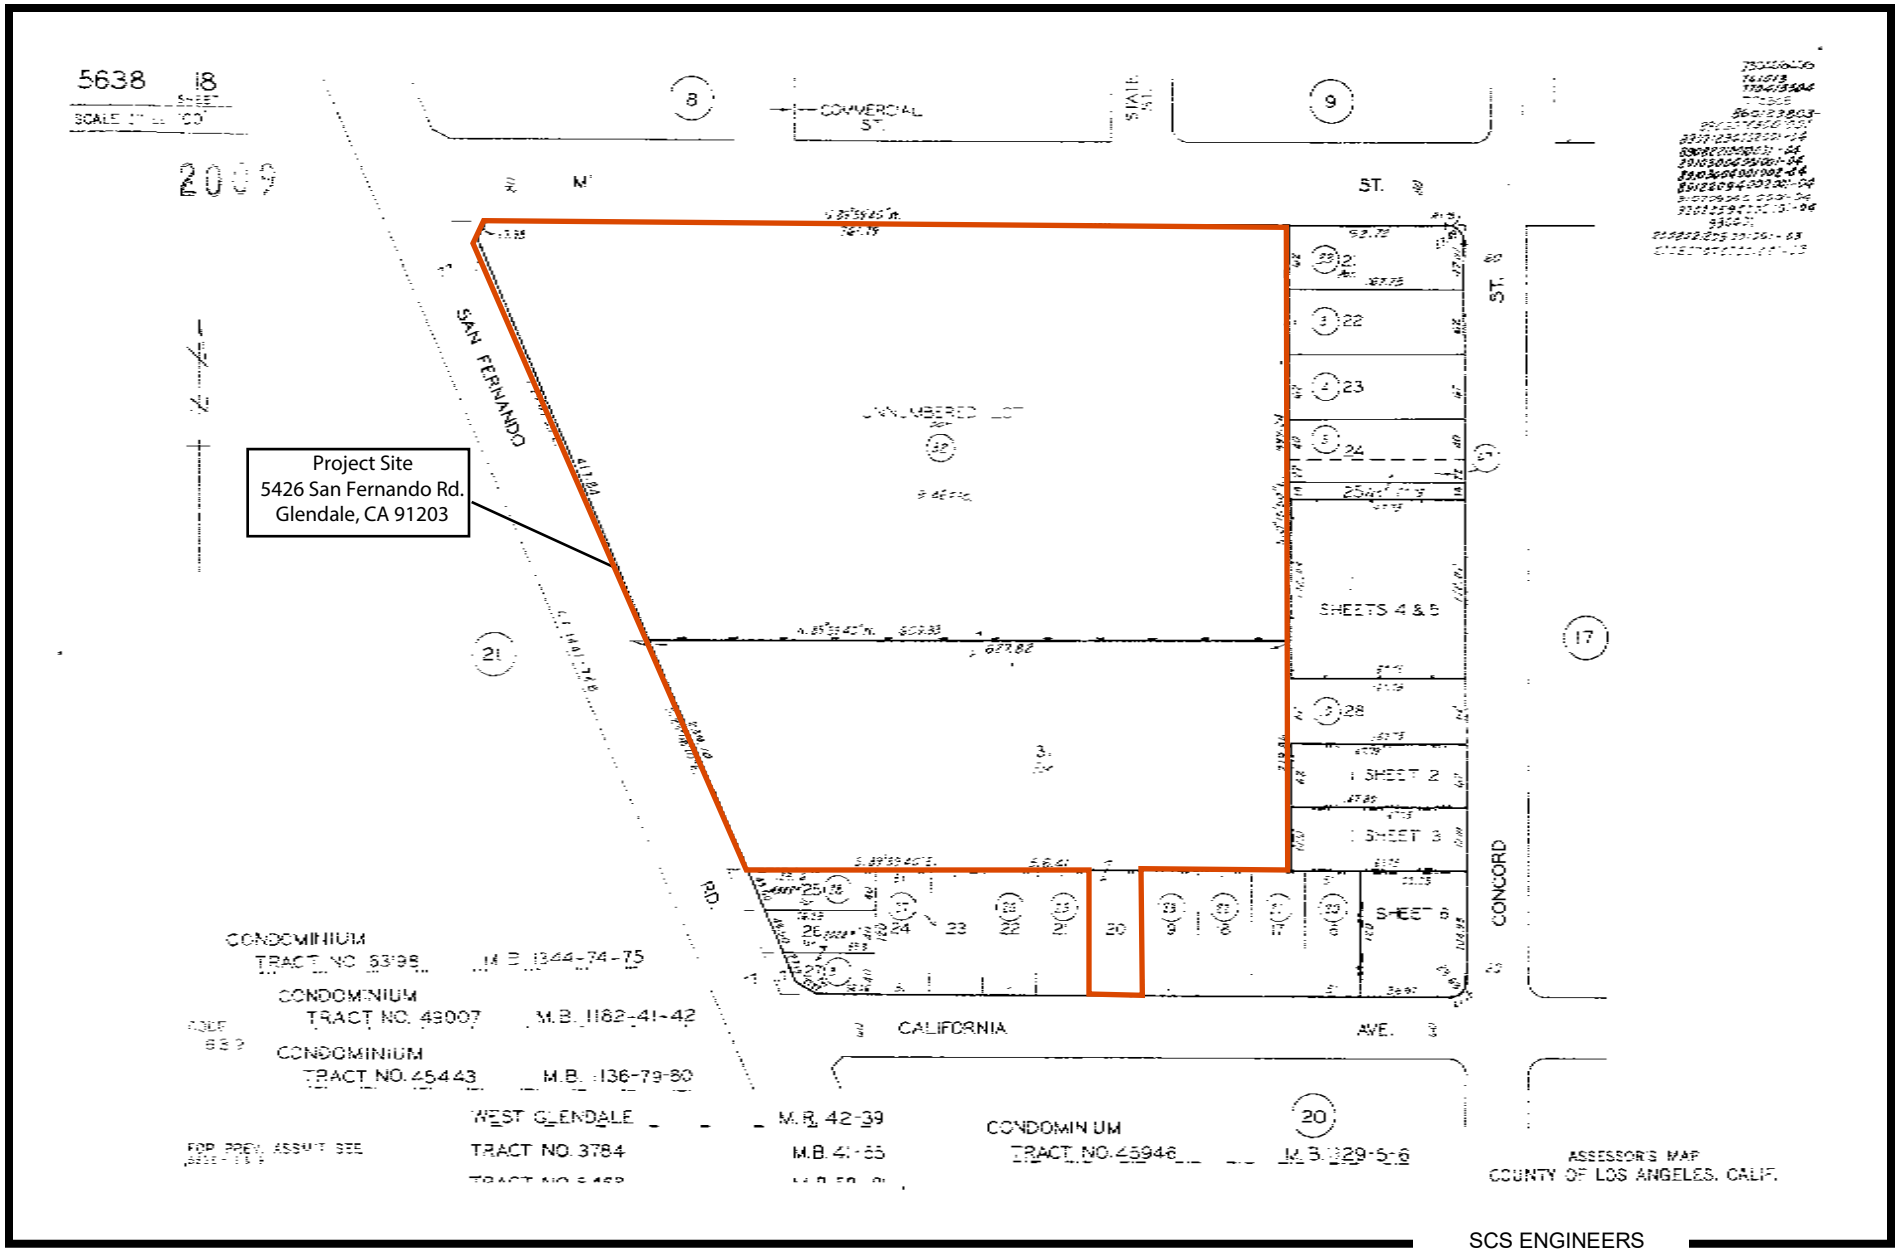

SCS ENGINEERS

Figure 2. Assessor's Parcel Map (APN#: 5638-018-032)

Appendix B

Aerial Image and Site Photographs



LEGEND

Property Boundary

1 Photo Lacation & Direction

SCS ENGINEERS
ENVIRONMENTAL CONSULTANTS
3900 KILROY AIRPORT WAY, SUITE 100
LONG BEACH, CA 90806
PH. (562) 426-9544 FAX. (562) 427-0805

PROJ. NO.:	01221094.00 T1
DWN. BY:	K. BRAUN
APP. BY:	T. WATKINS

CLIENT:
East End Capital
2601 Main Street, Suite 450
Irvine, California 92614
(949) 554-4352

SHEET TITLE:
Google Earth Image
Showing Photo Location and Direction

PROJECT TITLE:
5426 San Fernando Road,
Glendale, California 91203
Assessor Parcel Numbers (APNs): 5638-018-020, 5638-018-031, and 5638-018-032.

DATE: May 13, 2021

SCALE: Not To Scale

FIGURE NO.:
FIGURE 2



Photograph 1: Exterior of Building 4



Photograph 2: Exterior of Building 12



Photograph 3: Exterior of Building 5



Photograph 4: Groundwater Monitoring Well



Photograph 5: Parking Lot and Former Buildings 1 and 11 Location



Photograph 6: Interior of Building 10



Photograph 7: Exterior Storage in Front of Building 6A



Photograph 8: Interior of Building 6A



Photograph 9: Interior of Building 6



Photograph 10: Interior of Building 6



Photograph 11: Interior of Building 6 with Docking Stations along Northern Side



Photograph 12: Parking Area and Storage Area outside of Building 13



Photograph 13: Exterior of Building 13



Photograph 14: Building 7



Photograph 15: Interior of Building 4A



Photograph 16: Interior of Building 4



Photograph 17: Freezers along Eastern Side of Building 4



Photograph 18: Manual Truck Docking Station and Sump Pump for Rainwater Accumulation



Photograph 19: Interior of Building 9



Photograph 20: Exterior of Building 8



Photograph 21: Interior of Buildings 2/3



Photograph 22: Interior of Buildings 2/3



Photograph 23: Interior of Building 12



Photograph 24: Natural Gas Generator



Photograph 25: Transformers located on Central Portion of Property

Appendix C

Historical Site Use Information

5426 San Fernando Road

5426 San Fernando Road

Glendale, CA 91203

Inquiry Number: 6456994.8

April 19, 2021

The EDR Aerial Photo Decade Package

6 Armstrong Road, 4th floor
Shelton, CT 06484
Toll Free: 800.352.0050
www.edrnet.com

EDR Aerial Photo Decade Package

04/19/21

Site Name:

5426 San Fernando Road
5426 San Fernando Road
Glendale, CA 91203
EDR Inquiry # 6456994.8

Client Name:

SCS Engineers
3900 Kilroy Airport Way
Long Beach, CA 90806
Contact: Kim Braun

Environmental Data Resources, Inc. (EDR) Aerial Photo Decade Package is a screening tool designed to assist environmental professionals in evaluating potential liability on a target property resulting from past activities. EDR's professional researchers provide digitally reproduced historical aerial photographs, and when available, provide one photo per decade.

Search Results:

Year	Scale	Details	Source
2016	1"=500'	Flight Year: 2016	USDA/NAIP
2012	1"=500'	Flight Year: 2012	USDA/NAIP
2009	1"=500'	Flight Year: 2009	USDA/NAIP
2005	1"=500'	Flight Year: 2005	USDA/NAIP
2002	1"=500'	Flight Date: June 06, 2002	USDA
1994	1"=500'	Acquisition Date: January 01, 1994	USGS/DOQQ
1989	1"=500'	Acquisition Date: January 01, 1989	USGS/DOQQ
1981	1"=500'	Flight Date: February 21, 1981	EDR Proprietary Brewster Pacific
1977	1"=500'	Flight Date: April 25, 1977	EDR Proprietary Brewster Pacific
1970	1"=500'	Flight Date: February 08, 1970	EDR Proprietary Brewster Pacific
1964	1"=500'	Flight Date: July 28, 1964	USGS
1952	1"=500'	Flight Date: July 10, 1952	USGS
1948	1"=500'	Flight Date: July 13, 1948	USGS
1938	1"=500'	Flight Date: December 05, 1938	USDA
1928	1"=500'	Flight Date: January 01, 1928	FAIR


When delivered electronically by EDR, the aerial photo images included with this report are for ONE TIME USE ONLY. Further reproduction of these aerial photo images is prohibited without permission from EDR. For more information contact your EDR Account Executive.


Disclaimer - Copyright and Trademark Notice


This Report contains certain information obtained from a variety of public and other sources reasonably available to Environmental Data Resources, Inc. It cannot be concluded from this Report that coverage information for the target and surrounding properties does not exist from other sources. NO WARRANTY EXPRESSED OR IMPLIED, IS MADE WHATSOEVER IN CONNECTION WITH THIS REPORT. ENVIRONMENTAL DATA RESOURCES, INC. SPECIFICALLY DISCLAIMS THE MAKING OF ANY SUCH WARRANTIES, INCLUDING WITHOUT LIMITATION, MERCHANTABILITY OR FITNESS FOR A PARTICULAR USE OR PURPOSE. ALL RISK IS ASSUMED BY THE USER. IN NO EVENT SHALL ENVIRONMENTAL DATA RESOURCES, INC. BE LIABLE TO ANYONE, WHETHER ARISING OUT OF ERRORS OR OMISSIONS, NEGLIGENCE, ACCIDENT OR ANY OTHER CAUSE, FOR ANY LOSS OF DAMAGE, INCLUDING, WITHOUT LIMITATION, SPECIAL, INCIDENTAL, CONSEQUENTIAL, OR EXEMPLARY DAMAGES. ANY LIABILITY ON THE PART OF ENVIRONMENTAL DATA RESOURCES, INC. IS STRICTLY LIMITED TO A REFUND OF THE AMOUNT PAID FOR THIS REPORT. Purchaser accepts this Report "AS IS". Any analyses, estimates, ratings, environmental risk levels or risk codes provided in this Report are provided for illustrative purposes only, and are not intended to provide, nor should they be interpreted as providing any facts regarding, or prediction or forecast of, any environmental risk for any property. Only a Phase I Environmental Site Assessment performed by an environmental professional can provide information regarding the environmental risk for any property. Additionally, the information provided in this Report is not to be construed as legal advice.

Copyright 2021 by Environmental Data Resources, Inc. All rights reserved. Reproduction in any media or format, in whole or in part, of any report or map of Environmental Data Resources, Inc., or its affiliates, is prohibited without prior written permission.


EDR and its logos (including Sanborn and Sanborn Map) are trademarks of Environmental Data Resources, Inc. or its affiliates. All other trademarks used herein are the property of their respective owners.

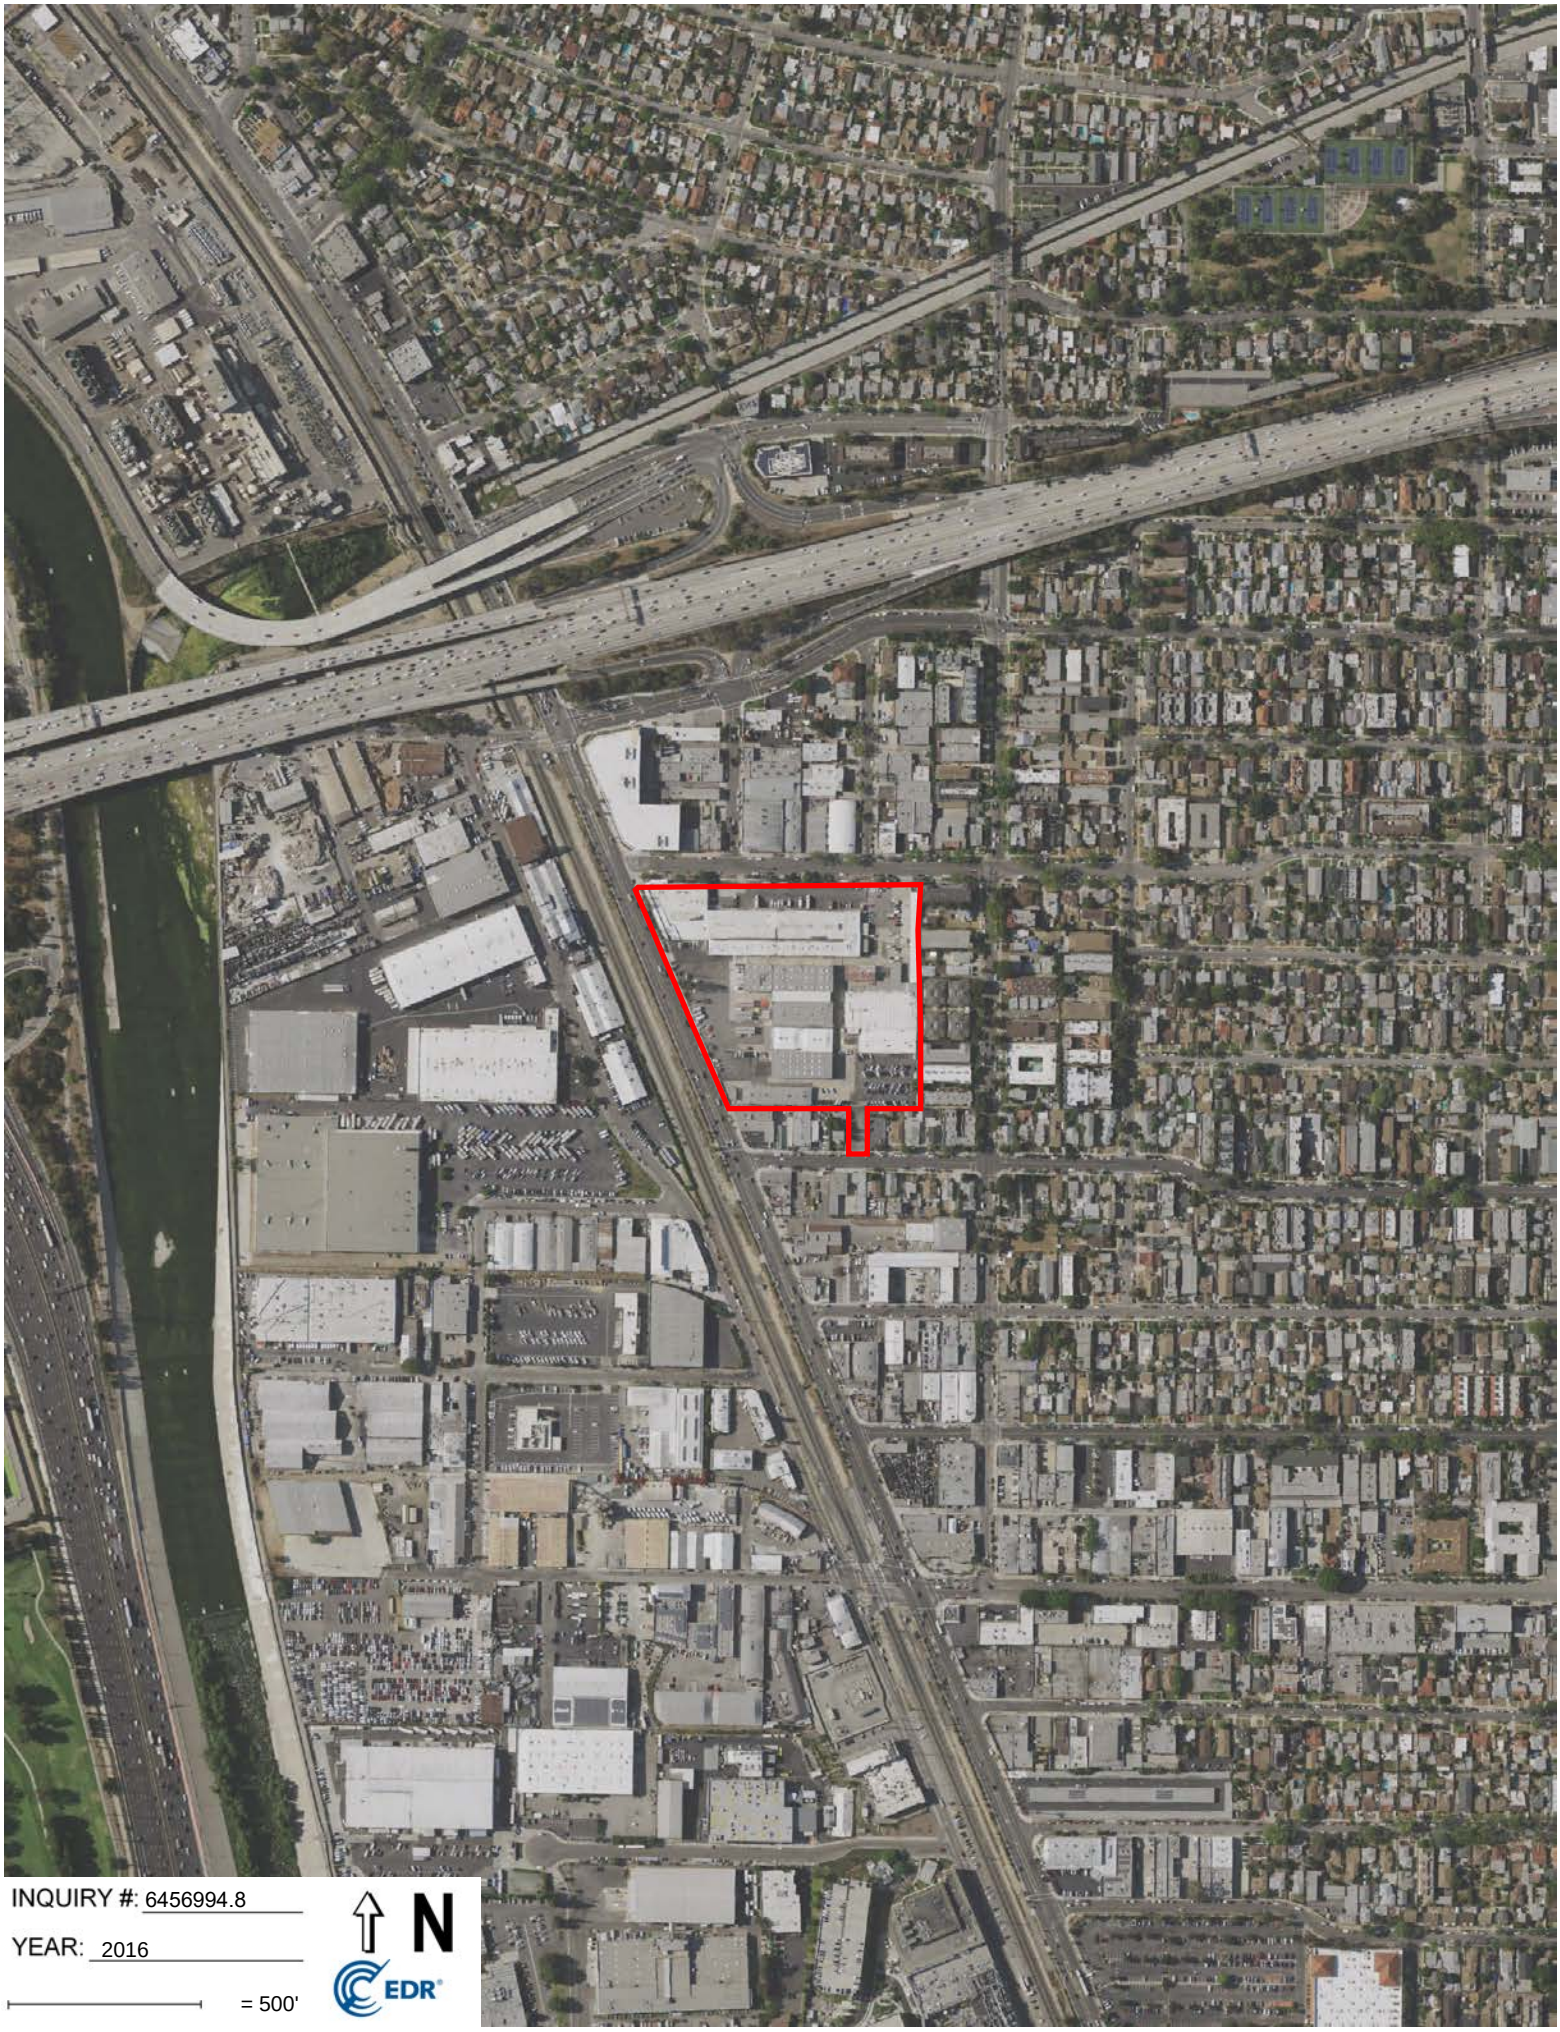
INQUIRY #: 6456994.8
YEAR: 2016
= 500'
N
EDR

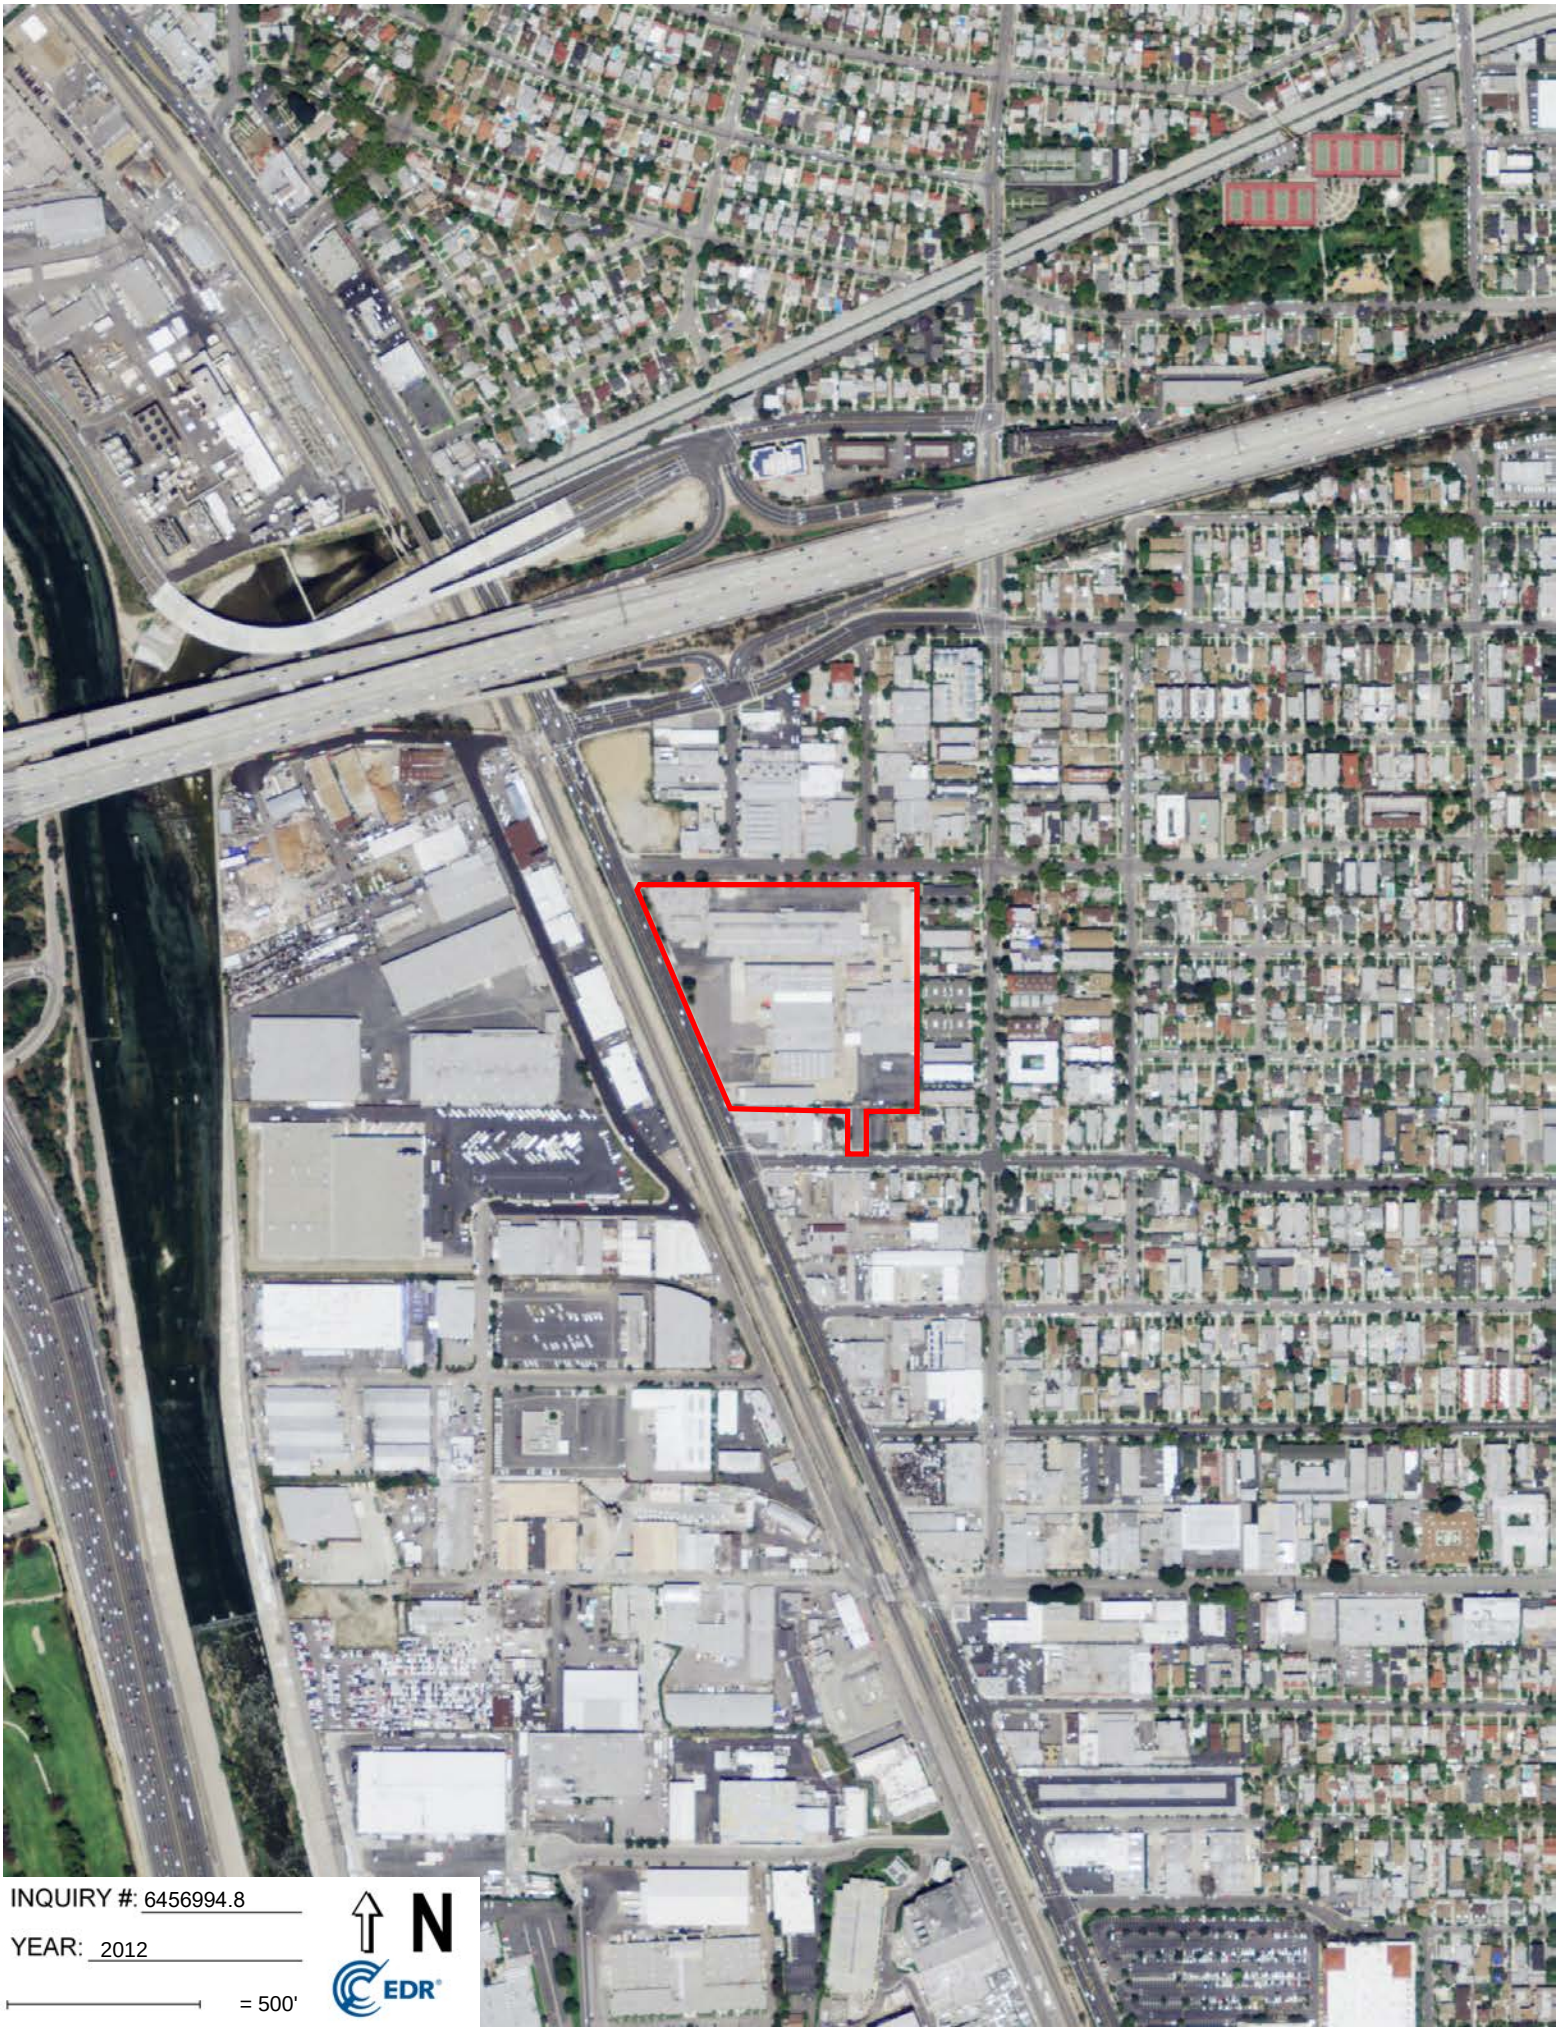
INQUIRY #: 6456994.8
YEAR: 2012
= 500'
N
EDR

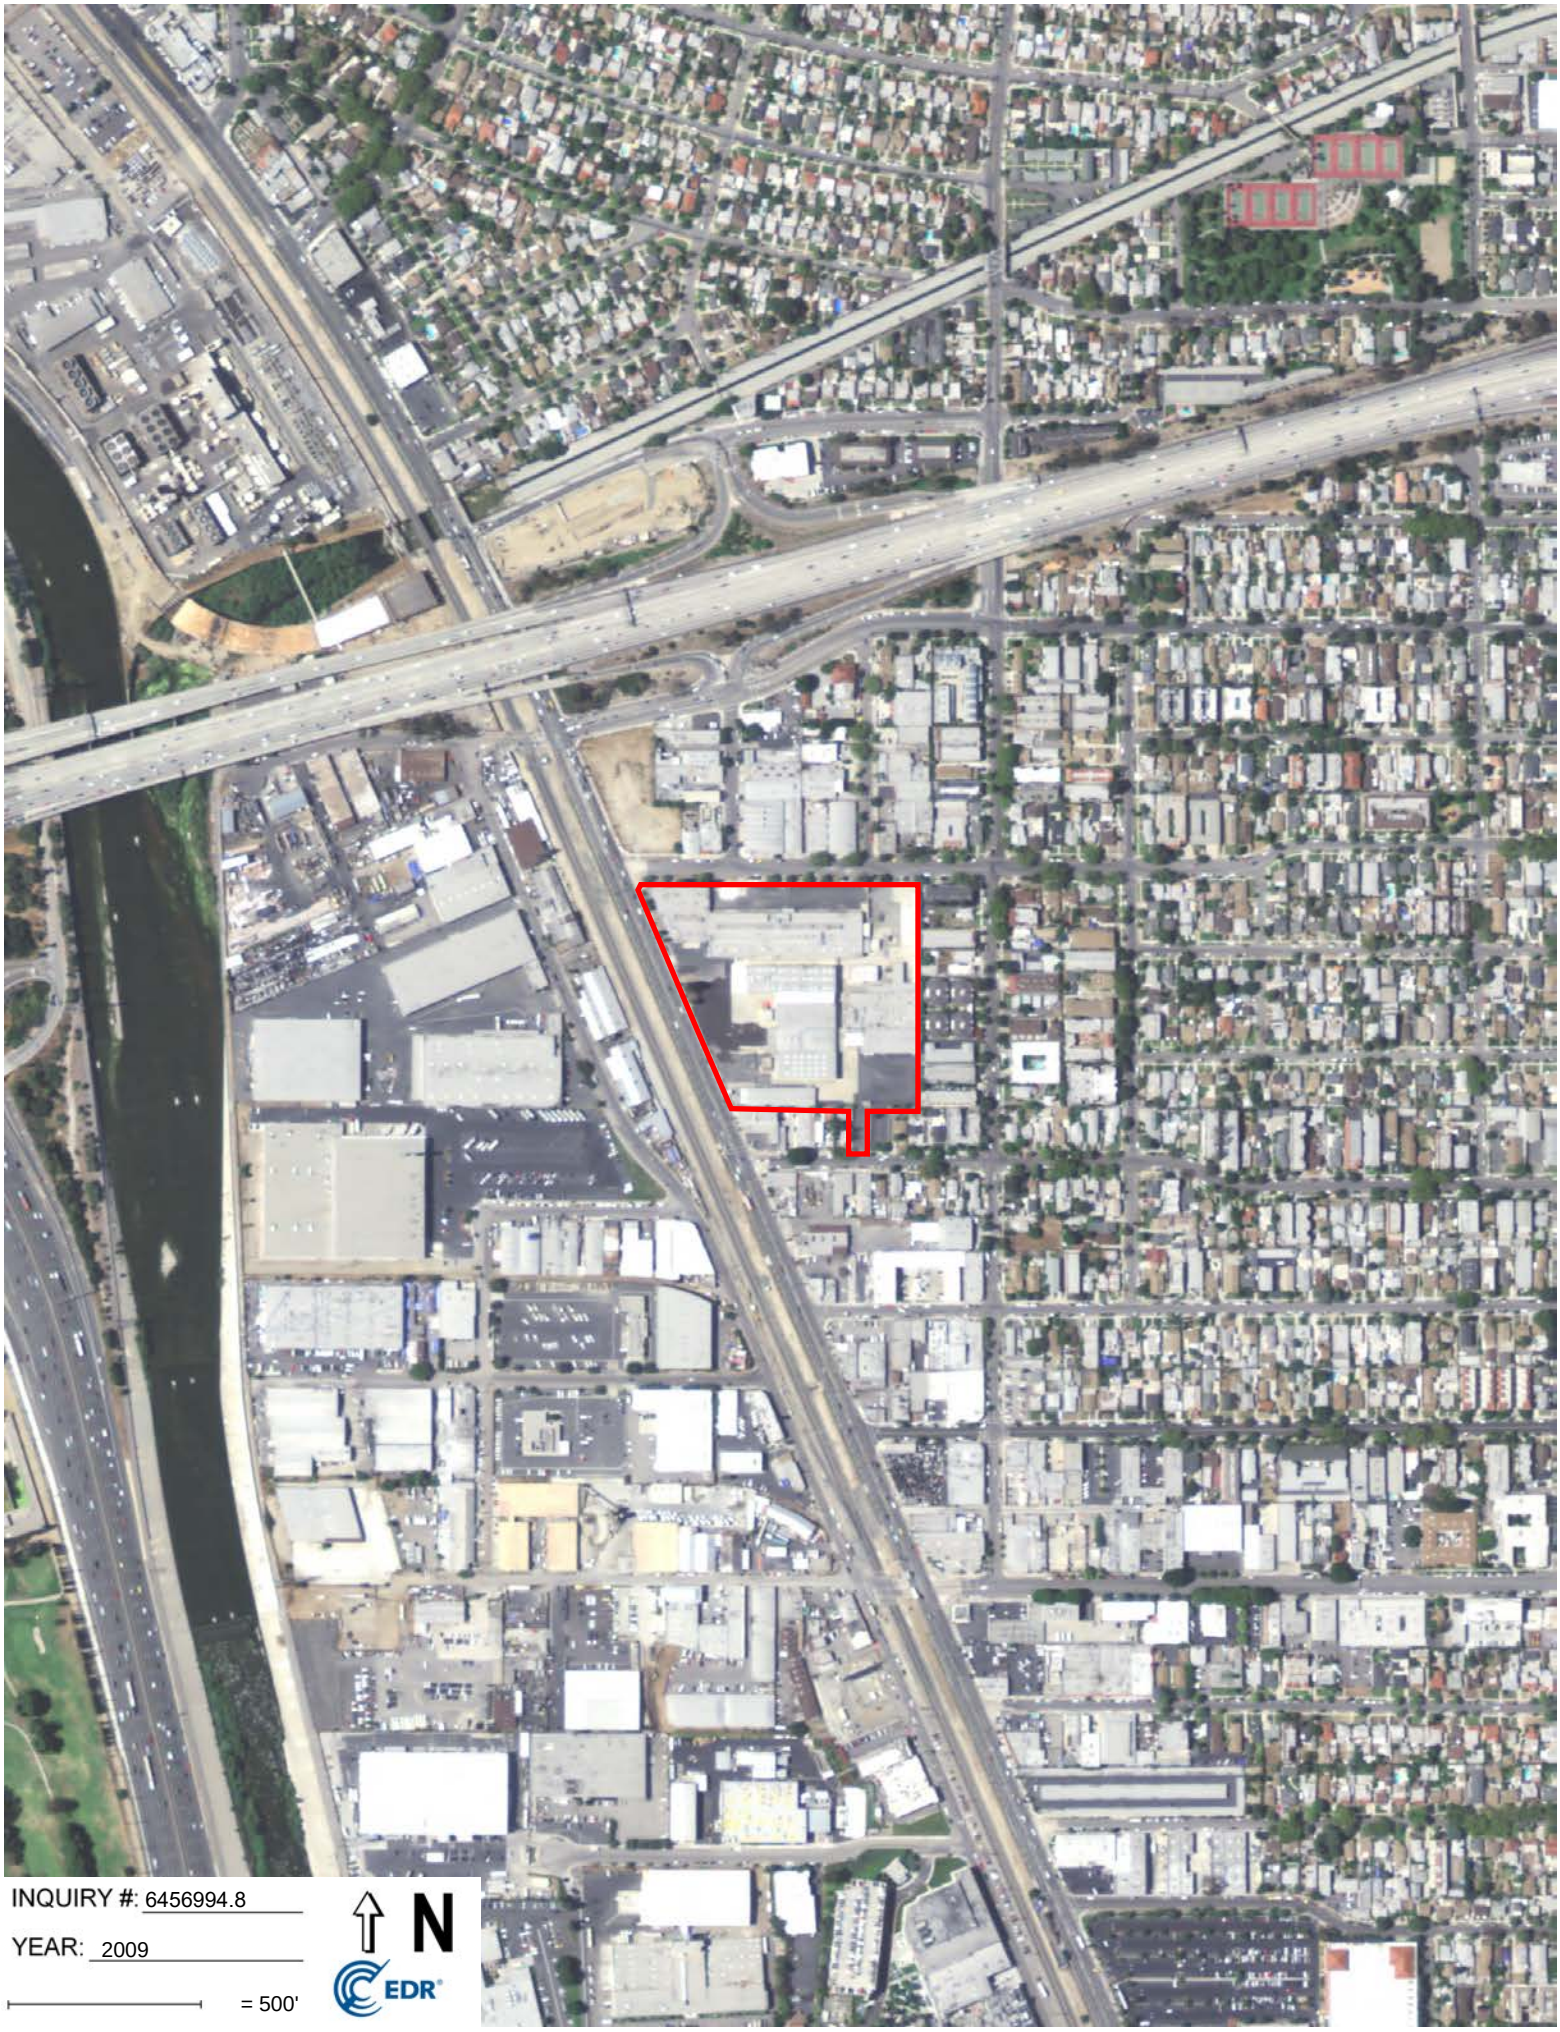
INQUIRY #: 6456994.8
YEAR: 2009
= 500'
N
EDR


INQUIRY #: 6456994.8
YEAR: 2005
= 500'
N
EDR

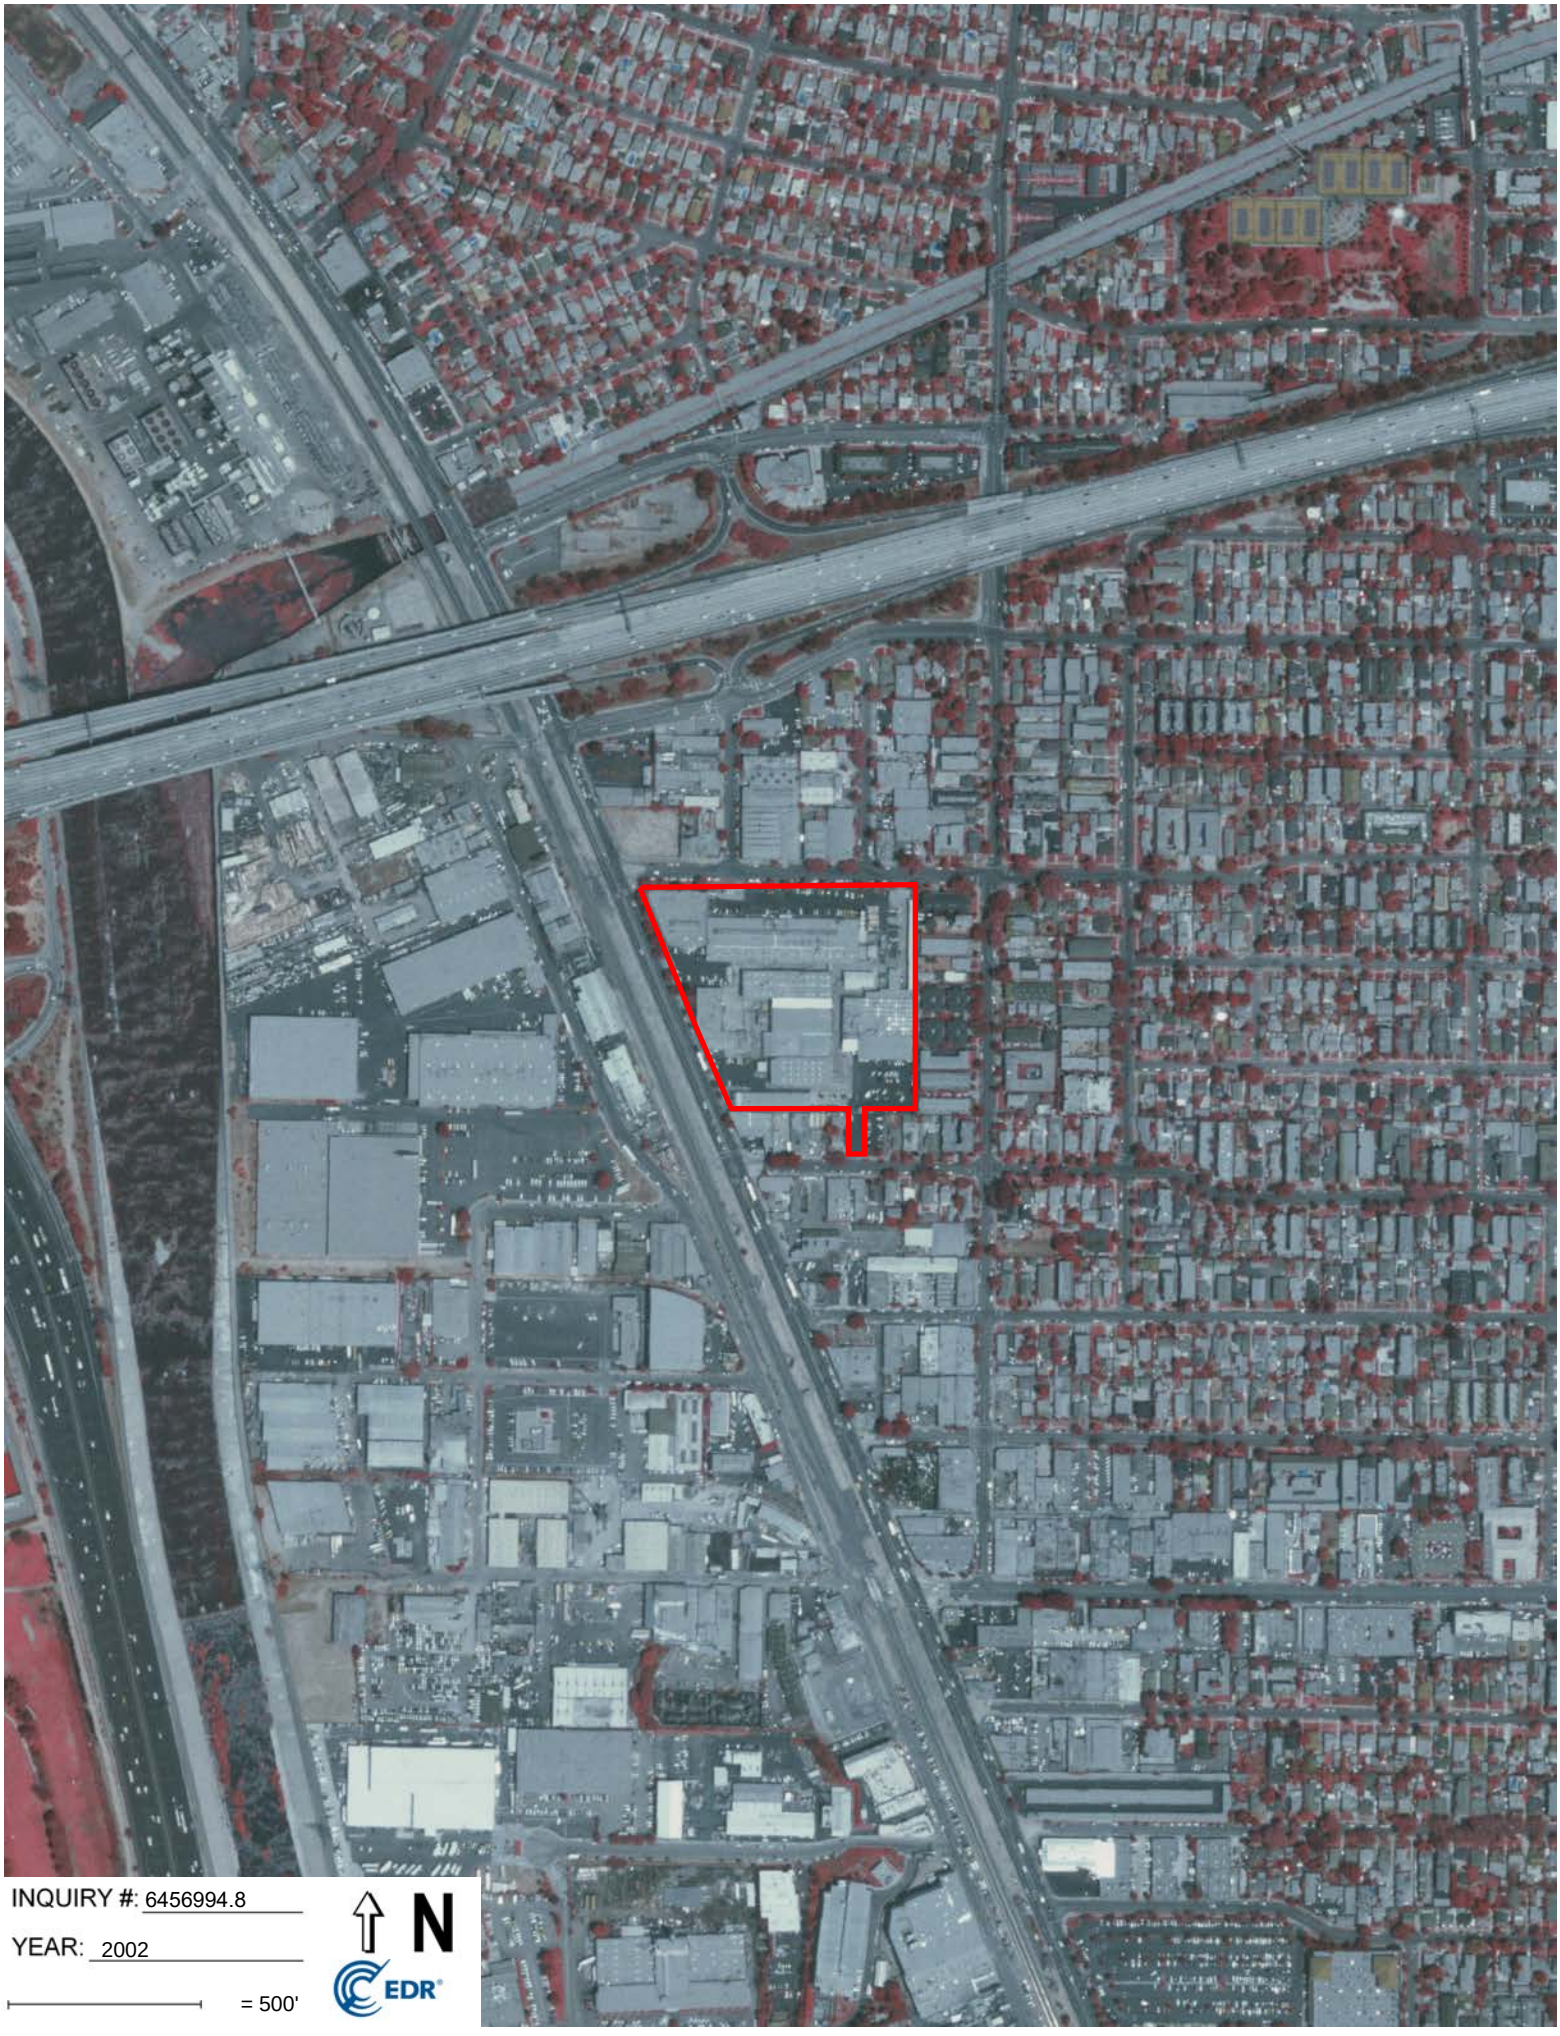
INQUIRY #: 6456994.8
YEAR: 2002
= 500'
N
EDR



INQUIRY #: 6456994.8

YEAR: 1994

= 500'

N

EDR



INQUIRY #: 6456994.8

YEAR: 1989

= 500'

N

EDR

Subject boundary not shown because it exceeds image extent or image is not georeferenced.


INQUIRY #: 6456994.8
YEAR: 1981
= 500'
N
EDR


INQUIRY #: 6456994.8
YEAR: 1977
= 500'
N
EDR


INQUIRY #: 6456994.8
YEAR: 1970
= 500'
N
EDR


INQUIRY #: 6456994.8
YEAR: 1964
= 500'
N
EDR




INQUIRY #: 6456994.8

YEAR: 1952

= 500'

N

EDR

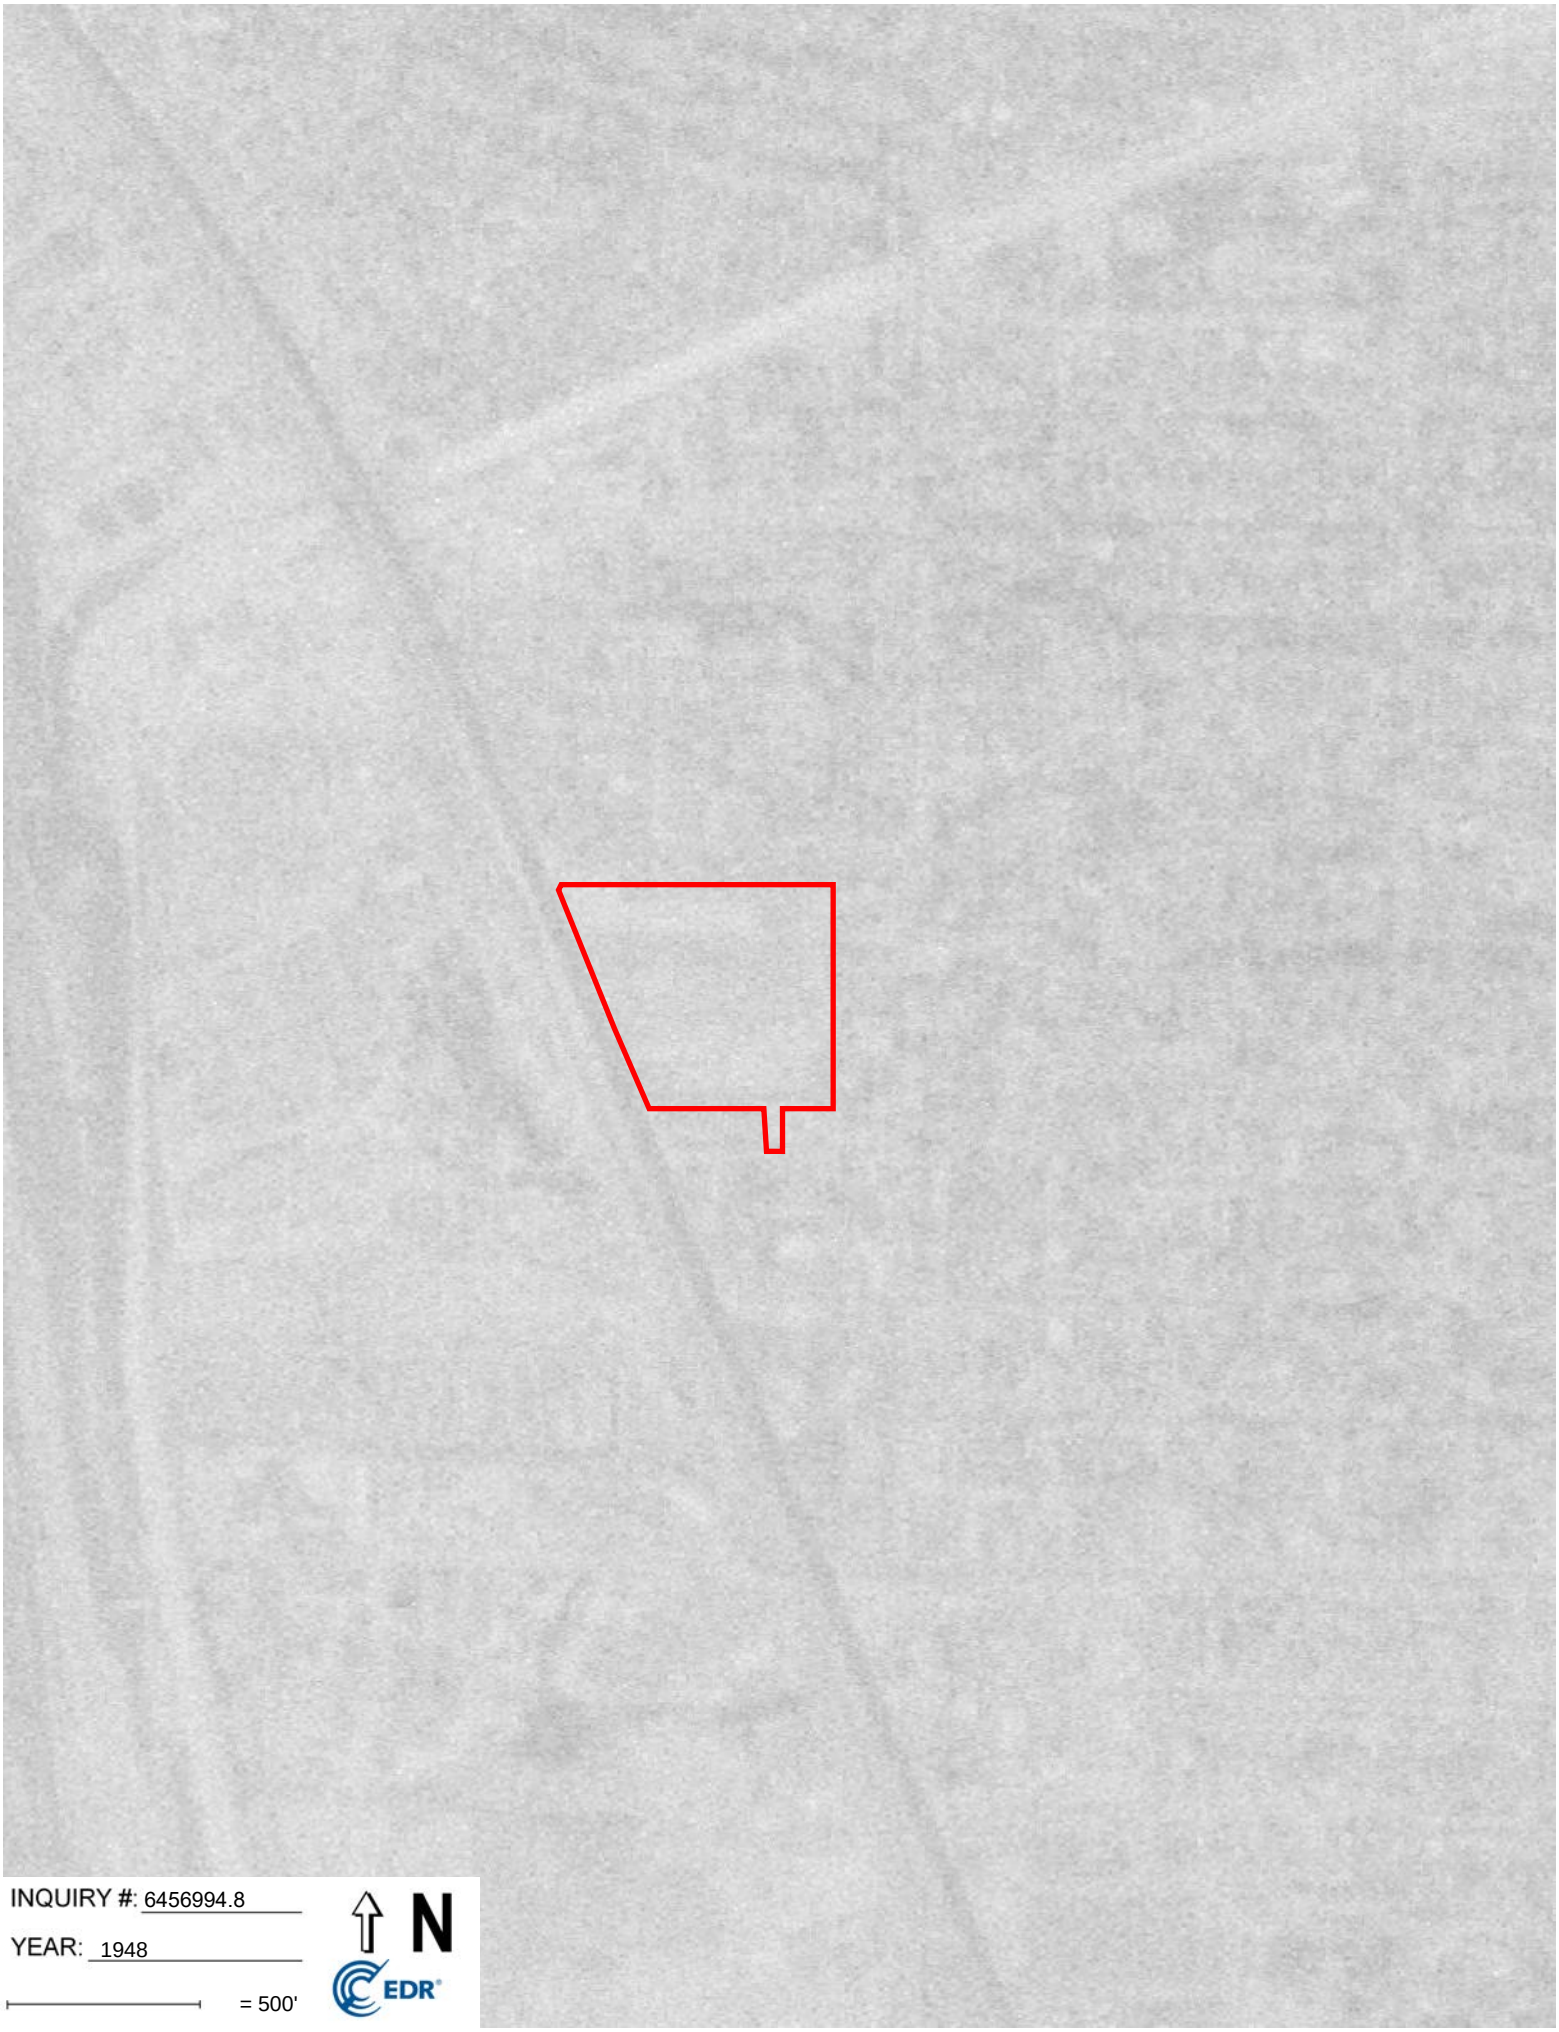

INQUIRY #: 6456994.8

YEAR: 1948

= 500'

N

EDR



INQUIRY #: 6456994.8

YEAR: 1938

= 500'

N

EDR



INQUIRY #: 6456994.8

YEAR: 1928

= 500'

N

EDR

5420-5426 SAN FERNANDO RD.

CITY OF GLENDALE
PERMIT SERVICES CENTER
633 E. BROADWAY
MSB ROOM 101
GLENDALE CA 91206-4453
(818) 548-3200

PERMIT NBR: S10031722
PROJECT NBR:

SIGN PERMIT

APPLIC DATE: 07/16/92
ISSUE DATE: 07/16/92

IMPROVEMENT TYPE.: ALTERATION
USE TYPE.....: COMMERCIAL
PROPOSED WORK....: ALTERATION COMMERCIAL
PROPSD WORK LINE1: ADD 1 NON -ELECTRIC WALL SIGN
PROPSD WORK LINE2:

BUILDING ADDRESS:
5426 SAN FERNANDO RD
GLENDALE CA 91203

PROPERTY DESCRIPTION: 5638-0018-0032
*LOT COM AT INTERSECTION OF NE LINE OF SAN FERNANDO RD WITH N LINE OF TR NO 5468 TH NW ON SD NE LINE AND E ON S LINE OF MILFORD ST TO W LINE OF TR NO SEE ASSESSOR MAPBOOK FOR MISSING PORTION NO 3784 AND POR OF WEST GLENDALE

WORKERS COMP. EXEMPT: N ZONING:
WORKERS COMP. EXP DATE: 10/01/92

VALUATION $ 350.00

OWNER INFORMATION:
KERDMAN,HARRY U TR ET AL
606 N ROXBURY DR
BEVERLY HILLS CA 90210

WK:(818) 368-4860 HM:
APPLC: O'CONNOR, GEORGE R
DR. # Y0164989
CONTRACTOR INFORMATION:
O'CONNOR, GEORGE R
614 SAN FERNANDO RD
LOS ANGELES CA 91340-
PHONE:
CITY LICENSE: ESG00089
STATE LICENSE:
LICENSEE: O'CONNOR GEORGE R
PHONE:

In respect to the signatures provided on the application design permit, I/we certify that existing amortized or obsolete signs will be removed prior to the erection of the above requested sign; and that I/we am/are:

1. an owner of the property,
2. authorized by written agreement or contract to represent the property owner,
3. the owner of a lease which assigns to the leasee authorization to erect such sign; or
4. authorized by written agreement or contract to represent a leasee described in 3. above.

========== M I S C. I N F O R M A T I O N ==========

NUMBER OF SIGNS.....1 WALL SIGN.....1 MICROFILM FEE.....1

==========COMMENTS==========

FEE: $ 30.80

THIS IS TO CERTIFY THAT PERMIT IS GRANTED THIS DATE: _____

FOR INSPECTIONS
CALL 818 548-4830

_____
FOR PERMIT SERVICES ADMINISTRATOR

PW-PSC-2 (REV. 3/92)

INSPECTION RECORD

PRESERVE THIS RECORD OF YOUR BUILDING INSPECTIONS

This card must be posted in a conspicuous place at or near the main entrance to the new building, addition or alteration during foundation and framing construction.

When the building is framed this card may be posted at the electric meter service box or the garage and must always be available to the building inspector.

The issuance of a building permit does not authorize the installation of mechanical work such as plumbing, electrical, heating or refrigeration which requires a separate plumbing, electrical, heating or refrigeration permit.

Building permits shall expire on the **one hundred eightieth (180)** day from date of issuance if the work permitted thereunder has not been commenced. Such permit shall also expire if the building or work authorized by such permit is suspended or abandoned for a period of **180** days at any time after work commences.

INSPECTIONS

INSPECTIONS	APPROVED BY	DATE
PRESITE		
SHORING		
SETBACK AND YARDS		
UFER		
TRENCH AND FORMS REINFORCING STEEL		
SETBACK & ELEVATION SURVEY		
O.K. TO POUR FOOTINGS		

DO NOT POUR FOOTINGS UNTIL ABOVE IS APPROVED

UNDERGROUND HYDRO		
UNDERGROUND FLUSH		
HEAT OR REFRIG. GROUNDWORK		
ELECTRICAL GROUNDWORK		
PLUMBING GROUNDWORK		
GAS PIPING GROUNDWORK		
UNDER FLOOR INSULATION		
FIRST FLOOR JOISTS		
O.K. TO POUR SLAB FLOOR		

DO NOT POUR CONCRETE FLOOR SLAB OR COVER FIRST FLOOR JOISTS UNTIL ABOVE IS APPROVED

INSPECTIONS	APPROVED BY	DATE
ROUGH ELECTRIC		
ROUGH PLUMBING		
DUCTS		
ROUGH HEATING OR REFRIGERATION		
ROUGH GAS PIPING		
ROOF SHEATHING (Commercial Only)		
ROUGH FRAMING AND ROOF		
ALARM ROUGH		
OVERHEAD HYDRO		
FIRE SPRINKLER WELD INSPECTION		
INSULATION		
O.K. TO COVER		

DO NOT COVER UNTIL ABOVE IS APPROVED

LATHING Interior ☐ Exterior ☐		
DRYWALL		
BROWNCOAT Interior ☐ Exterior ☐		
SEWER SEPTIC TANK-CESSPOOL		
FINAL GAS		
FINAL PLUMBING		
FINAL ELECTRICAL		
FINAL HEATING OR REFRIGERATION		
ENERGY FINAL		
LANDSCAPE FINAL		
GRADING FINAL		
FINAL ENGINEERING		
FINAL SPRINKLER		
FINAL CENTRAL STATION		
FINAL FIRE ALARM		
F.P.B. FINAL		
FINAL BUILDING INSPECTION SIGN	MB	8.10.92

CORRECTIONS & PARTIAL INSPECTIONS

INSPECTIONS	APPROVED BY	DATE

APPLICATION FOR SIGN PERMIT

City of Glendale
Permit Services Center

Permit No. S10031722
Accepted by: GND
Receipt No. _____

MSB Room 101 633 E. Broadway at Glendale Avenue (818) 548-3200

Please print legibly and complete all applicable spaces.

Job Address 5426 San Fernando Rd | Date 7-7-92

Contractor/Company O'Connor Electric
Mailing Address 614 San Fernando Rd
City San Fernando State Ca Zip 91340
Telephone 818 ~~20~~ 368-4860
State License No. 406653 Expires on _____
City License No. _____ Expires on _____
Workmen's Comp. Expires on _____

Engineer _____
State License No. _____
Mailing Address _____
Telephone _____

Owner's Name Gault Tools Aerospace
Mailing Address 5454 San Fernando Rd
City San Fernando State Ca Zip _____
Telephone _____

CONTRACTOR'S EXEMPTION DECLARATION

I certify that I am exempt from the "License Required" provisions of the Contractor License Law. (State Basis of Exemption)

_____

If I should become subject to the Workmen's Compensation provisions of the Labor Code of California, I will forthwith comply with provisions of Sec. 3700 or my permit will be deemed revoked.

_____
Date Signature of Exempt Individual

Provide Plot Plan on back of this Application

Description of Work: Sign (4) 3'x5'

Ground Sign	____	Marquee	____
Wall Sign	X	Under Marquee	____
Other	____	Non - Electric	____

Valuation $ 350.00

Sign Manufacturer _____
Total KVA _____

NOTE: The U.L. approval decal shall be exposed for electrical inspector at time of inspection.

HOME

		Fees
____	Number of Electric Circuits	____
____	Additional Branch Circ.	____
	Permit Fee	
	Total Fees	$ ____

For Staff Use Only
Por of West Glendale
Lot No. _____ Bl. No. _____ Sec. Sht. 20
Tract _____ Use Zone M-2.

In respect to the signature below, I certify that existing amoritized or obsolete signs will be removed prior to the erection of the above requested sign; and that I am:

1. an owner of the property,
2. authorized by written agreement or contract to represent the property owner,
3. the owner of a lease which assigns to the leasee authorization to erect such sign; or
4. authorized by written agreement or contract to represent a leasee described in 3. above.

O.K. TO ISSUE
BCEL, ONLY
CHECKED O.T.C.

7-6-92 John M Bunn
Date Signature of Owner or Authorized Agent


This permit becomes null and void if work is not commenced within 30 days, or if construction or work is suspended or abandoned for a period of 60 days at any time after work is commenced. I hereby certify that I have read this application and state that the information is correct. I agree to comply with all City and County ordinances and State laws relating to this type of construction, whether specified herein or not. I hereby authorize representatives of the City to enter upon the above mentioned property for purposes of inspecting the work permitted. "I certify that in the performance of the work for which this permit is issued I shall not employ any persons in any manner so as to become subject to the workmen's compensation laws of California."

Date 7-6-92
Driver's License No. S0164989
John M Bunn
Signature of Contractor or Authorized Agent

PSC-57 (Rev. 10/91) Printed on Recycled Paper

PLOT PLAN

NOTE: Locate all Structures and all new and existing Signs on Lot. Make Bottom of Page the Street Frontage. Indicate colors, size and wording of sign and indicate if illuminated.

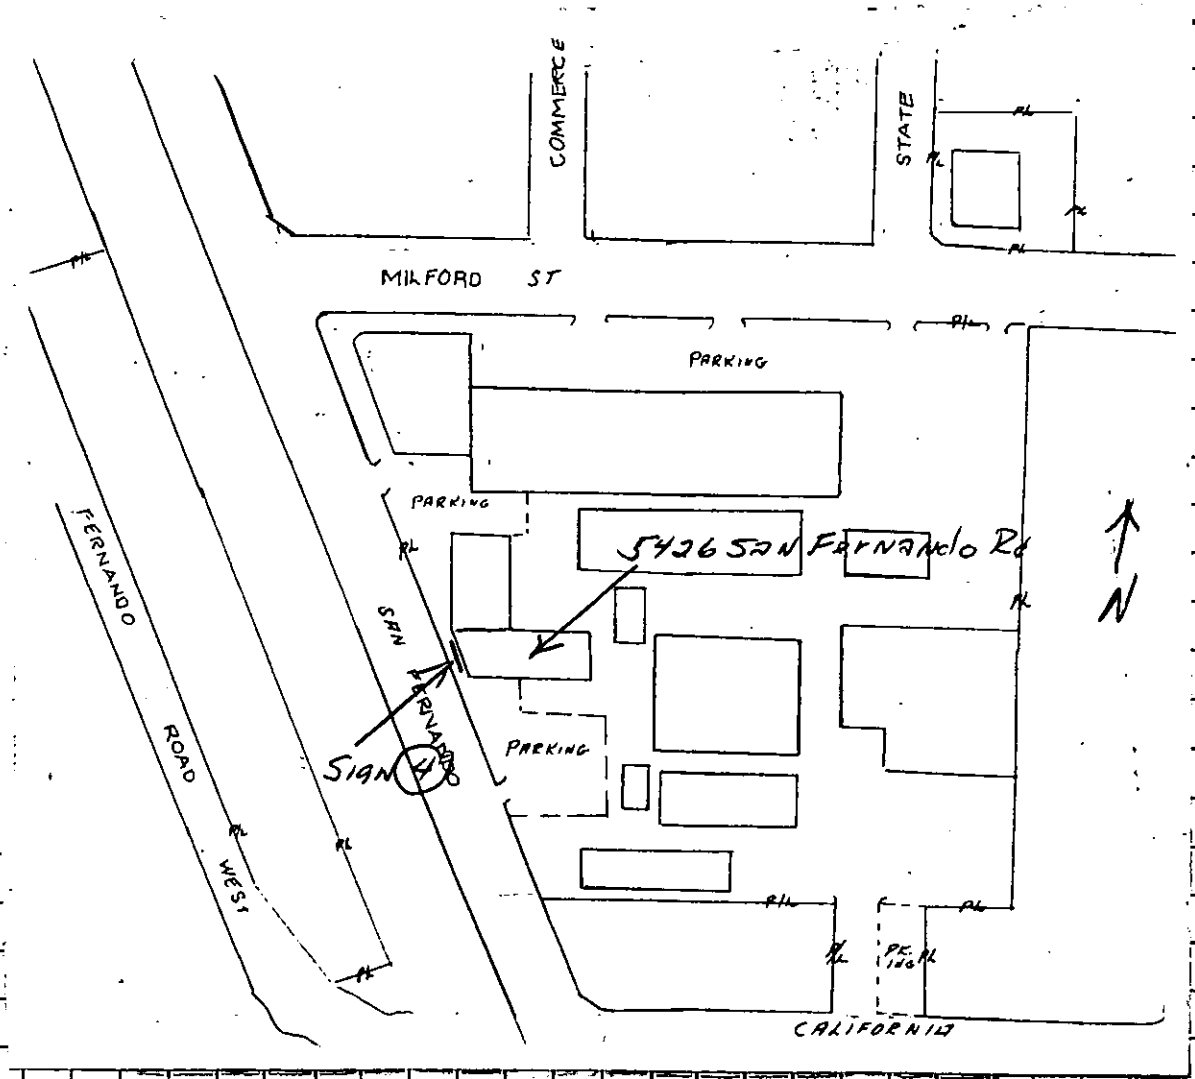

Sign (4)

3' x 5' Wall Sign

Non Illum.

Colors Red, White & Blue

Non Illum

5426 SAN FERNANDO

MARS

AUG 12 1993

CITY OF GLENDALE
PERMIT SERVICES CENTER
633 E. BROADWAY
MSB ROOM 101
GLENDALE CA 91206-4453
(818) 548-3200

PERMIT NBR: B10037593
PROJECT NBR:

PERMIT TO BUILD

APPLIC DATE: 06/02/93
ISSUE DATE: 06/02/93

IMPROVEMENT TYPE.: MISCELLANEOUS
USE TYPE.....: COMMERCIAL
PROPOSED WORK....: MISCELLANEOUS COMMERCIAL
PROPSD WORK LINE1: T/O REROOF 3 PLY BUILT-UP OWENS CORNING
PROPSD WORK LINE2: CLASS A - 85 SQS

BUILDING ADDRESS:
5426 SAN FERNANDO RD
GLENDALE CA 91203

OWNER INFORMATION:
TROSTORFF,RUTH G TR ET AL
2129 ROSCOMARE RD
BEL AIR CA 90077

PROPERTY DESCRIPTION: 5638-0018-0032
*LOT COM AT INTERSECTION OF NE LINE OF SAN FERNANDO RD WITH N LINE OF TR NO 5468 TH NW ON SD NE LINE AND E ON S LINE OF MILFORD ST TO W LINE OF TR NO SEE ASSESSOR MAPBOOK FOR MISSING PORTION NO 3784 AND POR OF WEST GLENDALE

WORKERS COMP. EXEMPT: N ZONING:
WORKERS COMP. EXP DATE: 06/02/94

WK:(818) 998-0429 HM:
APPLC: BRYANT ORGANIZATION
DR. # G0429397
CONTRACTOR INFORMATION:
BRYANT ORGANIZATION
16627 S AVALON
CARSON CA 90746-
PHONE:
CITY LICENSE: RFG00251
STATE LICENSE:
LICENSEE: BRYANT ORGANIZA
PHONE:

A CERTIFICATE OF OCCUPANCY IS REQUIRED, EXCEPT FOR SINGLE FAMILY DWELLINGS, TO BE ISSUED BY PERMIT SERVICES BEFORE THIS BUILDING MAY BE OCCUPIED. NO CERTIFICATE OF USE AND OCCUPANCY WILL BE ISSUED UNTIL ALL BUILDING, PLUMBING, MECHANICAL & ELECTRICAL INSPECTIONS HAVE BEEN MADE AND APPROVED. IF THE USE OF THE BUILDING OR IF OWNERSHIP CHANGES, A NEW CERTIFICATE MUST BE OBTAINED.

NOTE: SEPARATE ELECTRICAL, MECHANICAL AND PLUMBING PERMITS ARE REQUIRED.

THIS PERMIT BECOMES NULL AND VOID IF WORK IS NOT COMMENCED WITHIN 180 DAYS FROM DATE OF ISSUANCE OR IF CONSTRUCTION OR WORK IS SUSPENDED OR ABANDONED FOR A PERIOD OF 90 DAYS AT ANY TIME AFTER WORK IS COMMENCED.

==========LOT CHARACTERISTICS==========

AREA	..LEN..	.WIDTH.	CORNER LOT	N
1			HILLSIDE LOT	
2				

==BUILDING CHARACTERISTICS==

BUILDING HEIGHT (FT)	
NUMBER OF STORIES	
NO. OF DWELLING UNITS	0
NO. EXISTING BUILDINGS	0
SPRINKLED	N
TYPE OF CONSTRUCTION	
OCCUPANCY TYPE	
OCCUPANCY LOAD	
TOTAL AREA SQ FT	
VALUATION	$ 23700

==========ENGINEER OR ARCHITECT==========

====BUILDING DIMENSIONS====

	LEN	WIDTH
FIN. BASEMENT		
1ST FLOOR		
2ND FLOOR		
GARAGE		
CARPORT		
PORCH		
DECK		

ZONING

PW. AGREEMENT
SUBDIV REGS CC&R
AFFORD. ALLOC. # 000000
MARKET RATE ALLOC.# 000000
COVENANT

======UNITS======

SINGLE FAMILY	
NBR BEDRMS	
MULTI FAMILY	
EFFICIENCY	
1 BEDROOM	
2 BEDROOM	
3+ BEDROOM	
TOTL UNITS	

==SETBACKS===MAIN===ACC=

FRONT		
REAR		
SIDE (MIN)		
SIDE (COMB)		
SIDE ST		
MAJOR ARTERY		

=====WORKERS COMP.=====
EXEMPT

======IMPROVEMENTS======

CENTRAL-A-C	
ELECTRIC	
FIREPLACE	
PLUMBING	
BATH (NBR)	
OTHER	

==MAXIMUM HEIGHTS==

STORIES	0.0
FEET	

======PARKING======

OFF STREET	
HANDICAPPED	
NO. FIXED SEATS	000

=====AIRPORT ZONE=====
NOISE FLT PATT

==========COMMENTS==========

FEE: $ 252.90

THIS IS TO CERTIFY THAT PERMIT TO BUILD IS GRANTED THIS DATE: _____

FOR INSPECTIONS
CALL 818 548-4830

_____
FOR PERMIT SERVICES ADMINISTRATOR

PW-PSC-2 (REV. 3/92)

INSPECTION RECORD

PRESERVE THIS RECORD OF YOUR BUILDING INSPECTIONS

This card must be posted in a conspicuous place at or near the main entrance to the new building, addition or alteration during foundation and framing construction.

When the building is framed this card may be posted at the electric meter service box or the garage and must always be available to the building inspector.

The issuance of a building permit does not authorize the installation of mechanical work such as plumbing, electrical, heating or refrigeration which requires a separate plumbing, electrical, heating or refrigeration permit.

Building permits shall expire on the **one hundred eightieth (180)** day from date of issuance if the work permitted thereunder has not been commenced. Such permit shall also expire if the building or work authorized by such permit is suspended or abandoned for a period of **180** days at any time after work commences.

INSPECTIONS

INSPECTIONS	APPROVED BY	DATE
PRESITE		
SHORING		
SETBACK AND YARDS		
UFER		
TRENCH AND FORMS REINFORCING STEEL		
SETBACK & ELEVATION SURVEY		
O.K. TO POUR FOOTINGS		

DO NOT POUR FOOTINGS UNTIL ABOVE IS APPROVED

UNDERGROUND HYDRO		
UNDERGROUND FLUSH		
HEAT OR REFRIG. GROUNDWORK		
ELECTRICAL GROUNDWORK		
PLUMBING GROUNDWORK		
GAS PIPING GROUNDWORK		
UNDER FLOOR INSULATION		
FIRST FLOOR JOISTS		
O.K. TO POUR SLAB FLOOR		

DO NOT POUR CONCRETE FLOOR SLAB OR COVER FIRST FLOOR JOISTS UNTIL ABOVE IS APPROVED

INSPECTIONS	APPROVED BY	DATE
ROUGH ELECTRIC		
ROUGH PLUMBING		
DUCTS		
ROUGH HEATING OR REFRIGERATION		
ROUGH GAS PIPING		
ROOF SHEATHING (Commercial Only)		
ROUGH FRAMING AND ROOF		
ALARM ROUGH		
OVERHEAD HYDRO		
FIRE SPRINKLER WELD INSPECTION		
INSULATION		
O.K. TO COVER		

DO NOT COVER UNTIL ABOVE IS APPROVED

LATHING Interior ☐ Exterior ☐		
DRYWALL		
BROWNCOAT Interior ☐ Exterior ☐		
SEWER SEPTIC TANK-CESSPOOL		
FINAL GAS		
FINAL PLUMBING		
FINAL ELECTRICAL		
FINAL HEATING OR REFRIGERATION		
ENERGY FINAL		
LANDSCAPE FINAL		
GRADING FINAL		
FINAL ENGINEERING		
FINAL SPRINKLER		
FINAL CENTRAL STATION		
FINAL FIRE ALARM		
F.P.B. FINAL		
FINAL BUILDING INSPECTION	[signature]	8/11-93

CORRECTIONS & PARTIAL INSPECTIONS

INSPECTIONS	APPROVED BY	DATE

APPLICATION FOR BUILDING PERMIT

City of Glendale
Permit Services Center

Permit No. B10037593
Accepted by: C. Woods
Receipt No. 679918

MSB, Room 101 633 E. Broadway at Glendale Avenue (818) 548-3200

Please print legibly and complete all applicable spaces.
Separate permits are required for plumbing, electrical, heating & air conditioning.
A double fee will be charged if work is started before permit is issued.

Job Address 5426 San Fernando Rd PRC Bldg #11

Date 6-2-93

I hereby affirm that I am licensed under provisions of Chapter 9 (commencing with Section 7000) of Division 3 of the Business and Professions Code of the State of California, and my license is in full force and effect.

Contractor/Company: Bryant Bros.
Mailing Address: 16627 S. Avalon
City: Gerson State: Ca Zip: 90746
Telephone: 213-770-0155 Emergency Tele. No.: Mg 00251
Contractor's License: 365357 - 11-30-94 WC 6-2-94

THIS PROJECT IS FOR:
- [ ] New
- [ ] Repair
- [ ] Alteration
- [ ] Dwelling/Duplex
- [x] Apartments
- [x] Commercial
- [ ] Addition
- [ ] Demolition
- [x] Reroof

Comm

Describe work to be done: Tear off - Reroof 3 Ply Build up - ewens coating Class A 855 SQS

Lot Characteristics
Lot Area _____ sq. ft. Lot Width _____ ft. Lot Depth _____ ft.

No. existing bldgs _____

No. Dwelling units on lot _____

Floor area [ ] increase [ ] decrease _____ sq. ft.

No. of stories 1

Max building height 40 ft.

Existing use _____

Proposed use _____

No. Fixed Seats _____

No. of Parking Spaces _____

- [ ] Architect
- [ ] Engineer _____ State License No. _____

Mailing Address
City State Zip
Telephone Emergency Tele. No.

S.L. Horne
Owner's Name
7657 Winnetka
Mailing Address
Canoga Park 91306
City State Zip
998-0429
Telephone

FOR STAFF USE ONLY

Map Bk	Page	Parcel No.	Section Sht
5138	018	032	
UBC ed. 91	Lot No.	Block No.	Tract 5468
Zone	Fire Zone	Occupancy B-2	Occ Load

Type of Construction

Required Setbacks

Front	Right side	Left side	Rear	Special

Engineering - Easements:
Public Service: Electric _____ Water _____
Distance from face of curb to Property Line _____ ft.
Hillside Lot [ ] Yes [ ] No

Building Dimensions
Garage _____
Carport _____
Porch _____
Deck _____
1st Floor _____
2nd Floor _____

Construction Type
- [ ] Masonry
- [ ] Structural Steel
- [ ] Wood Frame
- [ ] Reinf. Concrete
- [ ] Other

CONSTRUCTION VALUATION
Including labor, materials, wiring, plumbing, heating, etc.
$ 23,700 AG

Revised Valuation
$ _____

OK TO ISSUE

NOTE: Attach Plot Plan Sheet with this Application.

I hereby affirm that there is a construction lending agency for the performance of the work for which this permit is issued (Sec. 3097 Civil Code)

Plan Check Validation

Construction Lender and Branch

Mailing Address

City Zip

Owner - Builder Declaration

Section 7031.5 Business and Professional Code: Any City or County which requires a permit to construct, alter, improve, demolish, or repair any structure proir to its issuance also requires the applicant for such permit to file a signed statement that he is licensed pursuant to the provisions of the Contrator's License Law, Chapter 9, Section 7000 of Division 3 of the Business and Professional Code, or that he is exempt therefrom, and the basis for the alleged exemption. Any violation of Section 7031.5 by any applicant subjects the applicant to a civil penalty of not more than five hundred dollars)$500).

I hereby affirm that I am exempt from the Contractor's License Law for the following reason:

☐ I, as owner of the property, or my employees with wages as their sole compensation, will do the work, and the structure is not intended or offered for sale.

Sec. 7044, Business and Professional Code: The Contractor's License Law does not apply to an owner who builds or improves thereon and who does such work himself or through his own employees, provided that such improvements are not intended or offered for sale. If, however, the building or improvement is sold within one year of completion, the owner-builder will have the burden of proving that he did not build or improve for the purpose of sale.

☐ I, as owner of the property, am exclusively contracting with licensed contractors to construct the project.

Sec. 7044, Business and Professional Code: The Contractor's License Law does not apply to an owner of property who builds or improves thereon, and who contracts for such projects with a contractor(s) licensed pursuant to the Contractor's License Law.

☐ I am exempt under Sec._____ B&PC for this reason_____

Date _____ Owner _____

Will you or a future occupant of the building for which the permit is issued, need to comply with the requirements of the State Health and Safety Code SEC. 25505, 25533 and 25534 (I.E. Will this building be used to handle hazardous or generic hazardous waste)?

_____Yes _____No

Worker's Compensation Declaration

I hereby affirm that I have a certificate of consent to self-insure, or a certificate of Worker's Compensation insurance or a certified copy thereof. (Sec. 3800, Labor Code)

Policy No. 3092 Company SELF INSUR Worker's Comp. expiration date _____

Certificate of Exemption from Worker's Compensation Insurance

I certify that in the performance of the work for which this permit is issued, I shall not employ any person in any manner so as to become subject to the Worker's Compensation Laws of California.

NOTICE TO APPLICANT: If after making this Certificate of Exemption, you should become subject to the provisions of the Worker's Compensation provisions of the Labor Code, you must forthwith comply with such provisions or this permit shall be revoked.

Applicant _____ Date _____

I certify that I have read this application and state that the information is correct. I agree to comply with all City and County ordinances and State laws relating to building construction, that no work on the above property will be performed not specifically described in this application, and, I hereby authorize representatives of this City to enter upon the above-mentioned property for purposes of inspecting the work permitted and posting notices. This permit becomes null and void if construction or work is not commenced within 180 days, or if construction or work is suspended or abandoned for a period of 90 days at any time after work is commenced. I agree not to occupy or allow occupancy of any building authorized by this permit until final building inspection has been completed.

Signature of Applicant

Driver's License No. G0409397

Date 6-2-93

PLOT PLAN INSTRUCTIONS


City of Glendale
Permit Services Center

PLEASE SHOW ON PLOT PLANS FOR BUILDING PERMIT THE FOLLOWING INFORMATION:

1. Make the bottom of the page the street frontage.
2. Draw the shape of the lot only if it is irregular.
3. Put the dimensions of the lot in the brackets provided on the sheet for right, left, front and rear; or if it is irregular, on the outside of the lot lines.
4. Draw where existing structures sit on the property and show length/width size. Locate all structures on the lot and their distance from one another.
5. Draw where the new construction will be located: ie. onto an existing building or on the property and its size.
6. Show how far from the property lines existing buildings and new construction will be.

STREET NAMES

1. Give the names of the road or street your property is located on. Mark an X where the building is located.
2. Show the nearest intersecting streets or roadways.
3. Check the appropriate box if the property is a corner or hillside lot.

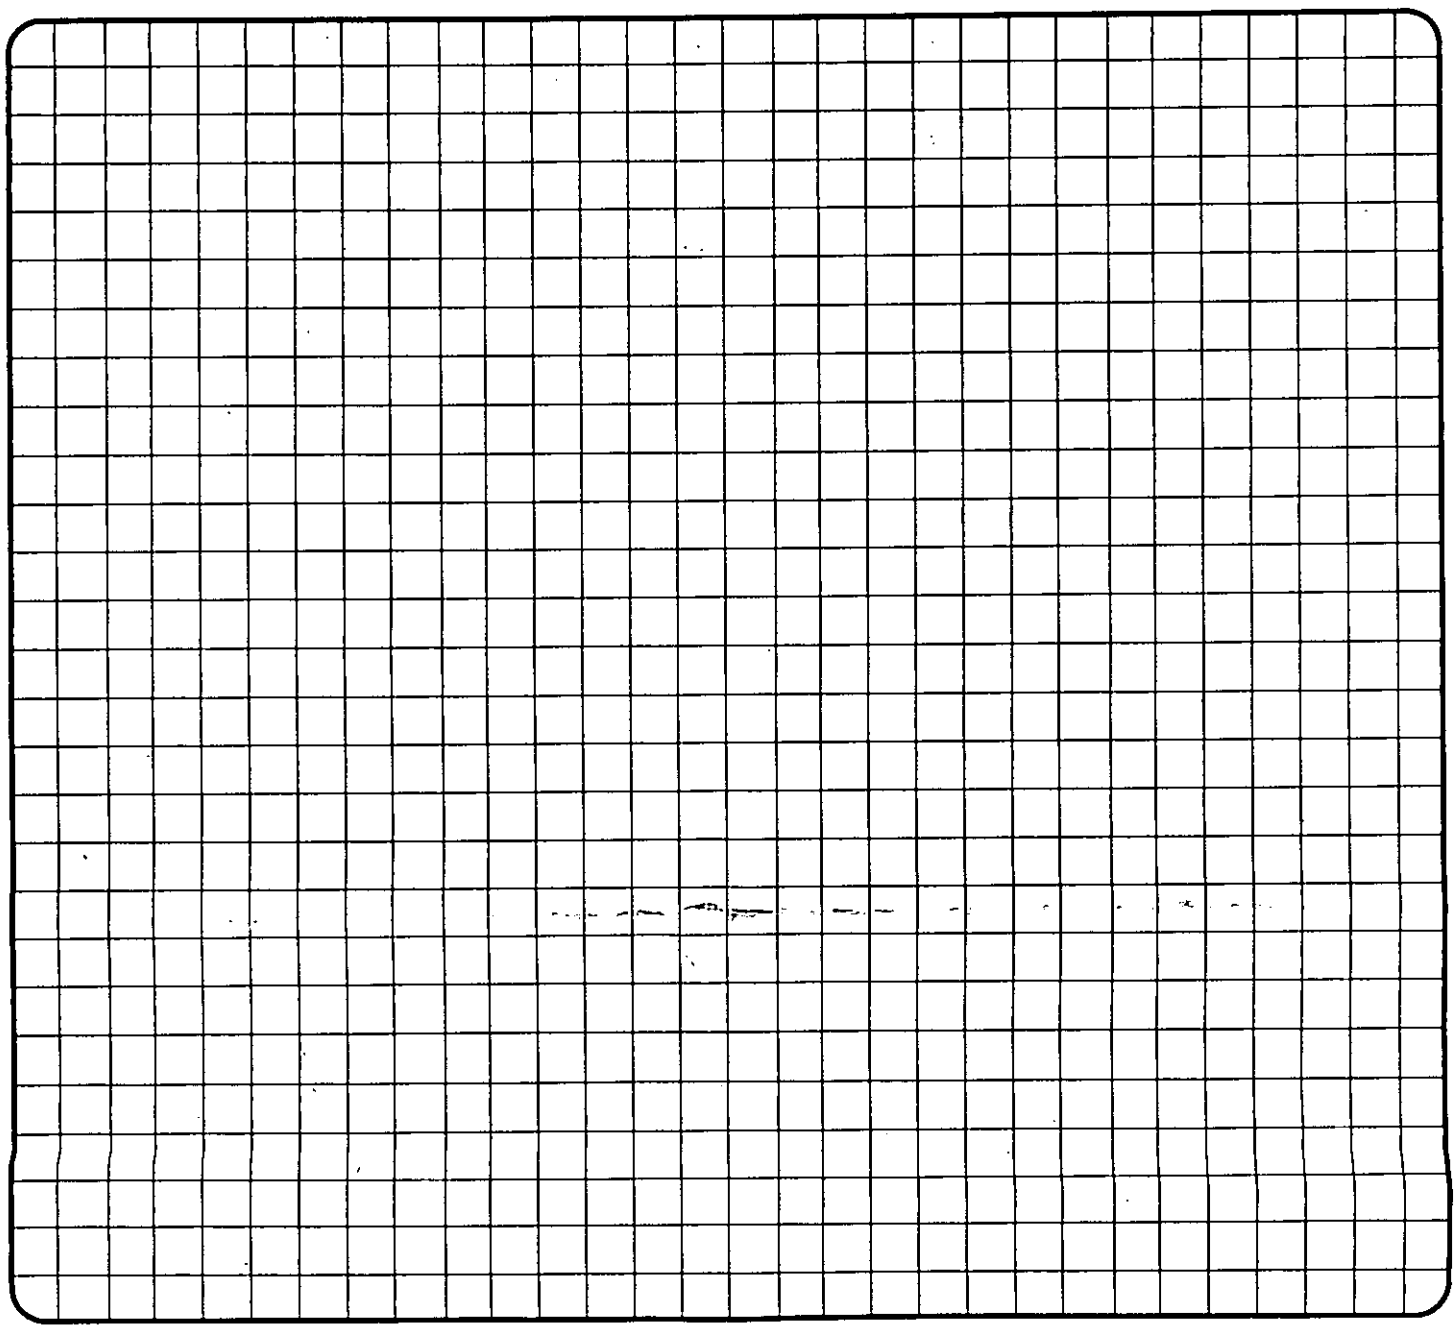

5420-5426 SAN FERNANDO RD.

CITY OF GLENDALE
PERMIT SERVICES CENTER
633 E. BROADWAY
MSB ROOM 101
GLENDALE CA 91206-4453
(818) 548-3200

MARS 88
L=110
JAN 22 1993

PERMIT NBR: B10025593
PROJECT NBR:

PERMIT TO BUILD

APPLIC DATE: 09/04/91
ISSUE DATE: 09/04/91

IMPROVEMENT TYPE.: MISCELLANEOUS
USE TYPE.....: COMMERCIAL
PROPOSED WORK....: MISCELLANEOUS
PROPSD WORK LINE1: RE ROOF
PROPSD WORK LINE2:

COMMERCIAL

BUILDING ADDRESS:
5426 SAN FERNANDO RD
GLENDALE CA 91203

PROPERTY DESCRIPTION: 5638-0018-0032
*LOT COM AT INTERSECTION OF NE LINE OF SAN FERNANDO RD WITH N LINE OF TR NO 5468 TH NW ON SD NE LINE AND E ON S LINE OF MILFORD ST TO W LINE OF TR NO SEE ASSESSOR MAPBOOK FOR MISSING PORTION NO 3784 AND POR OF WEST GLENDALE

WORKERS COMP. EXEMPT: Y ZONING:
WORKERS COMP. EXP DATE:

OWNER INFORMATION:
BUCK,CARL M JR TR ET AL
8242 W 003 ST STE
LOS ANGELES CA 90048

WK:(213) 770-0155 HM:
APPLC: BRYANT
DR. # G0429397
CONTRACTOR INFORMATION:
BRYANT ORGANIZATION
16627 S. AVALON BLVD.
CARSON CA 90746-
PHONE:
CITY LICENSE: RFG00007
STATE LICENSE:
LICENSEE: BRYANT ORGAN. BRYANT O
PHONE:

A CERTIFICATE OF OCCUPANCY IS REQUIRED, EXCEPT FOR SINGLE FAMILY DWELLINGS, TO BE ISSUED BY PERMIT SERVICES BEFORE THIS BUILDING MAY BE OCCUPIED. NO CERTIFICATE OF USE AND OCCUPANCY WILL BE ISSUED UNTIL ALL BUILDING, PLUMBING, MECHANICAL & ELECTRICAL INSPECTIONS HAVE BEEN MADE AND APPROVED. IF THE USE OF THE BUILDING OR IF OWNERSHIP CHANGES, A NEW CERTIFICATE MUST BE OBTAINED.

NOTE: SEPARATE ELECTRICAL, MECHANICAL AND PLUMBING PERMITS ARE REQUIRED.

THIS PERMIT BECOMES NULL AND VOID IF WORK IS NOT COMMENCED WITHIN 180 DAYS FROM DATE OF ISSUANCE OR IF CONSTRUCTION OR WORK IS SUSPENDED OR ABANDONED FOR A PERIOD OF 90 DAYS AT ANY TIME AFTER WORK IS COMMENCED.

==========LOT CHARACTERISTICS==========

AREA	..LEN..	.WIDTH.
1		
2		

CORNER LOT N
HILLSIDE LOT

==========ENGINEER OR ARCHITECT==========

==BUILDING CHARACTERISTICS==
BUILDING HEIGHT (FT)
NUMBER OF STORIES
NO. OF DWELLING UNITS 0
NO. EXISTING BUILDINGS 0
SPRINKLED N
TYPE OF CONSTRUCTION

OCCUPANCY TYPE
OCCUPANCY LOAD

TOTAL AREA SQ FT

VALUATION $ 227125

BUILDING DIMENSIONS	LEN	WIDTH
FIN. BASEMENT		
1ST FLOOR		
2ND FLOOR		
GARAGE		
CARPORT		
PORCH		
DECK		

ZONING

PW. AGREEMENT
SUBDIV REGS CC&R
AFFORD. ALLOC. # 000000
MARKET RATE ALLOC.# 000000
COVENANT

UNITS
SINGLE FAMILY
NBR BEDRMS

MULTI FAMILY
EFFICIENCY
1 BEDROOM
2 BEDROOM
3+ BEDROOM
TOTL UNITS

==SETBACKS===MAIN===ACC=
FRONT
REAR
SIDE (MIN)
SIDE (COMB)
SIDE ST
MAJOR ARTERY

=====WORKERS COMP.=====
EXEMPT

IMPROVEMENTS
CENTRAL-A-C
ELECTRIC -
FIREPLACE
PLUMBING
BATH (NBR)
OTHER

==MAXIMUM HEIGHTS==
STORIES 0.0
FEET

======PARKING======
OFF STREET
HANDICAPPED
NO. FIXED SEATS 000

=====AIRPORT ZONE=====
NOISE FLT PATT

==========COMMENTS==========

FEE: $ 1,146.10

THIS IS TO CERTIFY THAT PERMIT TO BUILD IS GRANTED THIS DATE: _____

FOR INSPECTIONS
CALL 818 548-4830

_____
FOR PERMIT SERVICES ADMINISTRATOR

PSC-1

INSPECTION RECORD

PRESERVE THIS RECORD OF YOUR BUILDING INSPECTIONS

This card must be posted in a conspicuous place at or near the main entrance to the new building, addition or alteration during foundation and framing construction.

When the building is framed this card may be posted at the electric meter service box or the garage and must always be available to the building inspector.

The issuance of a building permit does not authorize the installation of mechanical work such as plumbing, electrical, heating or refrigeration which requires a separate plumbing, electrical, heating or refrigeration permit.

Building permits shall expire on the **one hundred eightieth (180)** day from date of issuance if the work permitted thereunder has not been commenced. Such permit shall also expire if the building or work authorized by such permit is suspended or abandoned for a period of **180** days at any time after work commences.

INSPECTIONS

INSPECTIONS	APPROVED BY	DATE
SETBACK AND YARDS		
SHORING & TRENCH AND FORMS		
UFER & REINFORCING STEEL		
SET BACK & ELEVATION SURVEY		
O.K. TO POUR FOOTINGS		

DO NOT POUR FOOTINGS UNTIL ABOVE IS APPROVED

HEAT OR REFRIG. GROUND WORK		
ELECTRICAL GROUNDWORK		
PLUMBING GROUNDWORK		
GAS PIPING GROUNDWORK		
FIRST FLOOR JOISTS		
O.K. TO COVER FIRST FLOOR JOISTS		
O.K. TO POUR SLAB FLOOR		

DO NOT POUR CONCRETE FLOOR SLAB OR COVER FIRST FLOOR JOISTS UNTIL ABOVE IS APPROVED

Do not call for framing inspection until electrical, plumbing, and heating approvals have been obtained.

ROUGH ELECTRIC		
ROUGH PLUMBING		
DUCTS		
ROUGH HEATING OR REFRIGERATION		
ROUGH GAS PIPING		
ROOF SHEATHING (Commerical Only)		
ROUGH FRAMING AND ROOF		
INSULATION		
F.P.B.		
O.K. TO COVER		

DO NOT COVER UNTIL ABOVE IS APPROVED

CEIL HEAT		
LATHING		
DRYWALL		
SCRATCH COAT EXTERIOR		
BROWN COAT INTERIOR		
BROWN COAT EXTERIOR FINISH		
INTERIOR FINISH		
ENERGY REQ'MTS		
SEWER-SEPTIC TANK-CESSPOOL		
FINAL GAS		
FINAL PLUMBING		
FINAL ELECTRICAL		
FINAL HEATING OR REFRIGERATION		
F.P.B.		
FINAL BUILDING INSPECTION	[illegible]	1/20/93

OCCUPANCY OF THIS BUILDING BEFORE ALL FINAL INSPECTIONS ARE MADE IS A VIOLATION OF THE CITY OF GLENDALE MUNICIPAL CODE

CORRECTIONS & PARTIAL INSPECTIONS

INSPECTIONS	APPROVED BY	DATE

APPLICATION FOR BUILDING PERMIT

City of Glendale
Permit Services Center

Permit No. B10025593
Accepted by: [illegible]
Receipt No. 442 FB15

MSB, Room 101 633 E. Broadway at Glendale Avenue (818) 548-3200

Please print legibly and complete all applicable spaces.
Separate permits are required for plumbing, electrical, heating & air conditioning.
A double fee will be charged if work is started before permit is issued.

Job Address 5426 San Fernando Rd. Glendale

Date 9-4-91

I hereby affirm that I am licensed under provisions of Chapter 9 (commencing with Section 7000) of Division 3 of the Business and Professions Code of the State of California, and my license is in full force and effect.

Contractor/Company: BRYANT ORR
Mailing Address: 16227 S. AVALON BL.
City: GARDEN Gal. State: Zip: 90746
Telephone: 213 770 0155 Emergency Tele. No.:
Contractor's License: 365357 CFC 00007 Sub Hazard 03

THIS PROJECT IS FOR:

- [ ] New
- [ ] Repair
- [ ] Alteration
- [ ] Dwelling/Duplex
- [ ] Apartments
- [x] Commercial
- [ ] Addition
- [ ] Demolition
- [x] Reroof

Describe work to be done: tear off to plywood 3 PLY BUILD UP 412 SQS

- [ ] Architect
- [ ] Engineer _____ State License No. _____

Mailing Address
City State Zip
Telephone Emergency Tele. No.

Owner's Name: GARY HORNE CONST.
Mailing Address: 4525 SHERMAN OAKS AVE
City: SHERMAN OAKS State: CA Zip: 91403
Telephone: 818 995-0538

Lot Characteristics

Lot Area	Lot Width	Lot Depth
_____ sq. ft.	_____ ft.	_____ ft.

No. existing bldgs _____
No. Dwelling units on lot _____
Floor area [ ] increase [ ] decrease _____ sq. ft.
No. of stories _____
Max building height _____ ft.
Existing use _____
Proposed use _____
No. Fixed Seats _____
No. of Parking Spaces _____

CONSTRUCTION VALUATION
Including labor, materials, wiring, plumbing, heating, etc.
$ 27,125 - JK
Revised Valuation
$ _____

NOTE: Attach Plot Plan Sheet with this Application.

FOR STAFF USE ONLY

Map Bk	Page	Parcel No.	Section Sht
5038	18	32	
UBC ed. 88	Lot No.	Block No.	Tract 37814
Zone	Fire Zone 2	Occupancy B2	Occ Load

Type of Construction: NO. CHANGE BY

Required Setbacks

Front	Right side	Left side	Rear	Special

Engineering - Easements:
Public Service: Electric _____ Water _____
Distance from face of curb to Property Line _____ ft.
Hillside Lot [ ] Yes [ ] No

Building Dimensions
Garage
Carport
Porch EXEMPT
Deck EXEMPT
1st Floor
2nd Floor

CITY OF GLENDALE
DESIGN REVIEW BOARD
SEP 04 1991

Construction Type
- [ ] Masonry
- [ ] Structural Steel
- [ ] Wood Frame
- [ ] Reinf. Concrete
- [ ] Other

Printed on Recycled Paper

I hereby affirm that there is a construction lending agency for the performance of the work for which this permit is issued (Sec. 3097 Civil Code)

Plan Check Validation

Construction Lender and Branch

Mailing Address

City Zip

Owner - Builder Declaration

Section 7031.5 Business and Professional Code: Any City or County which requires a permit to construct, alter, improve, demolish, or repair any structure proir to its issuance also requires the applicant for such permit to file a signed statement that he is licensed pursuant to the provisions of the Contrator's License Law, Chapter 9, Section 7000 of Division 3 of the Business and Professional Code, or that he is exempt therefrom, and the basis for the alleged exemption. Any violation of Section 7031.5 by any applicant subjects the applicant to a civil penalty of not more than five hundred dollars)$500).

I hereby affirm that I am exempt from the Contractor's License Law for the following reason:

☐ I, as owner of the property, or my employees with wages as their sole compensation, will do the work, and the structure is not intended or offered for sale.

Sec. 7044, Business and Professional Code: The Contractor's License Law does not apply to an owner who builds or improves thereon and who does such work himself or through his own employees, provided that such improvements are not intended or offered for sale. If, however, the building or improvement is sold within one year of completion, the owner-builder will have the burden of proving that he did not build or improve for the purpose of sale.

☐ I, as owner of the property, am exclusively contracting with licensed contractors to construct the project.

Sec. 7044, Business and Professional Code: The Contractor's License Law does not apply to an owner of property who builds or improves thereon, and who contracts for such projects with a contractor(s) licensed pursuant to the Contractor's License Law.

☐ I am exempt under Sec._____ B&PC for this reason_____

Date _____ Owner _____

Will you or a future occupant of the building for which the permit is issued, need to comply with the requirements of the State Health and Safety Code SEC. 25505, 25533 and 25534 (I.E. Will this building be used to handle hazardous or generic hazardous waste)?

_____Yes _____No

Worker's Compensation Declaration

I hereby affirm that I have a certificate of consent to self-insure, or a certificate of Worker's Compensation insurance or a certified copy thereof. (Sec. 3800, Labor Code)

Policy No. _____ Company _____ Worker's Comp. expiration date _____

Certificate of Exemption from Worker's Compensation Insurance

I certify that in the performance of the work for which this permit is issued, I shall not employ any person in any manner so as to become subject to the Worker's Compensation Laws of California.

NOTICE TO APPLICANT: If after making this Certificate of Exemption, you should become subject to the provisions of the Worker's Compensation provisions of the Labor Code, you must forthwith comply with such provisions or this permit shall be revoked.

Applicant _____ Date _____

I certify that I have read this application and state that the information is correct. I agree to comply with all City and County ordinances and State laws relating to building construction, that no work on the above property will be performed not specifically described in this application, and, I hereby authorize representatives of this City to enter upon the above-mentioned property for purposes of inspecting the work permitted and posting notices. I understand that the building permit will expired within 180 days from the date of its issuance unless work is commenced. I agree not to occupy or allow occupancy of any building authorized by this permit until final building inspection has been completed.

Signature of Applicant

Driver's License No. G0429397

Date 9-4-91

PLOT PLAN INSTRUCTIONS


City of Glendale
Permit Services Center

PLEASE SHOW ON PLOT PLANS FOR BUILDING PERMIT THE FOLLOWING INFORMATION:

1. Make the bottom of the page the street frontage.
2. Draw the shape of the lot only if it is irregular.
3. Put the dimensions of the lot in the brackets provided on the sheet for right, left, front and rear; or if it is irregular, on the outside of the lot lines.
4. Draw where existing structures sit on the property and show length/width size. Locate all structures on the lot and their distance from one another.
5. Draw where the new construction will be located: ie. onto an existing building or on the property and its size.
6. Show how far from the property lines existing buildings and new construction will be.

STREET NAMES

1. Give the names of the road or street your property is located on. Mark an X where the building is located.
2. Show the nearest intersecting streets or roadways.
3. Check the appropriate box if the property is a corner or hillside lot.

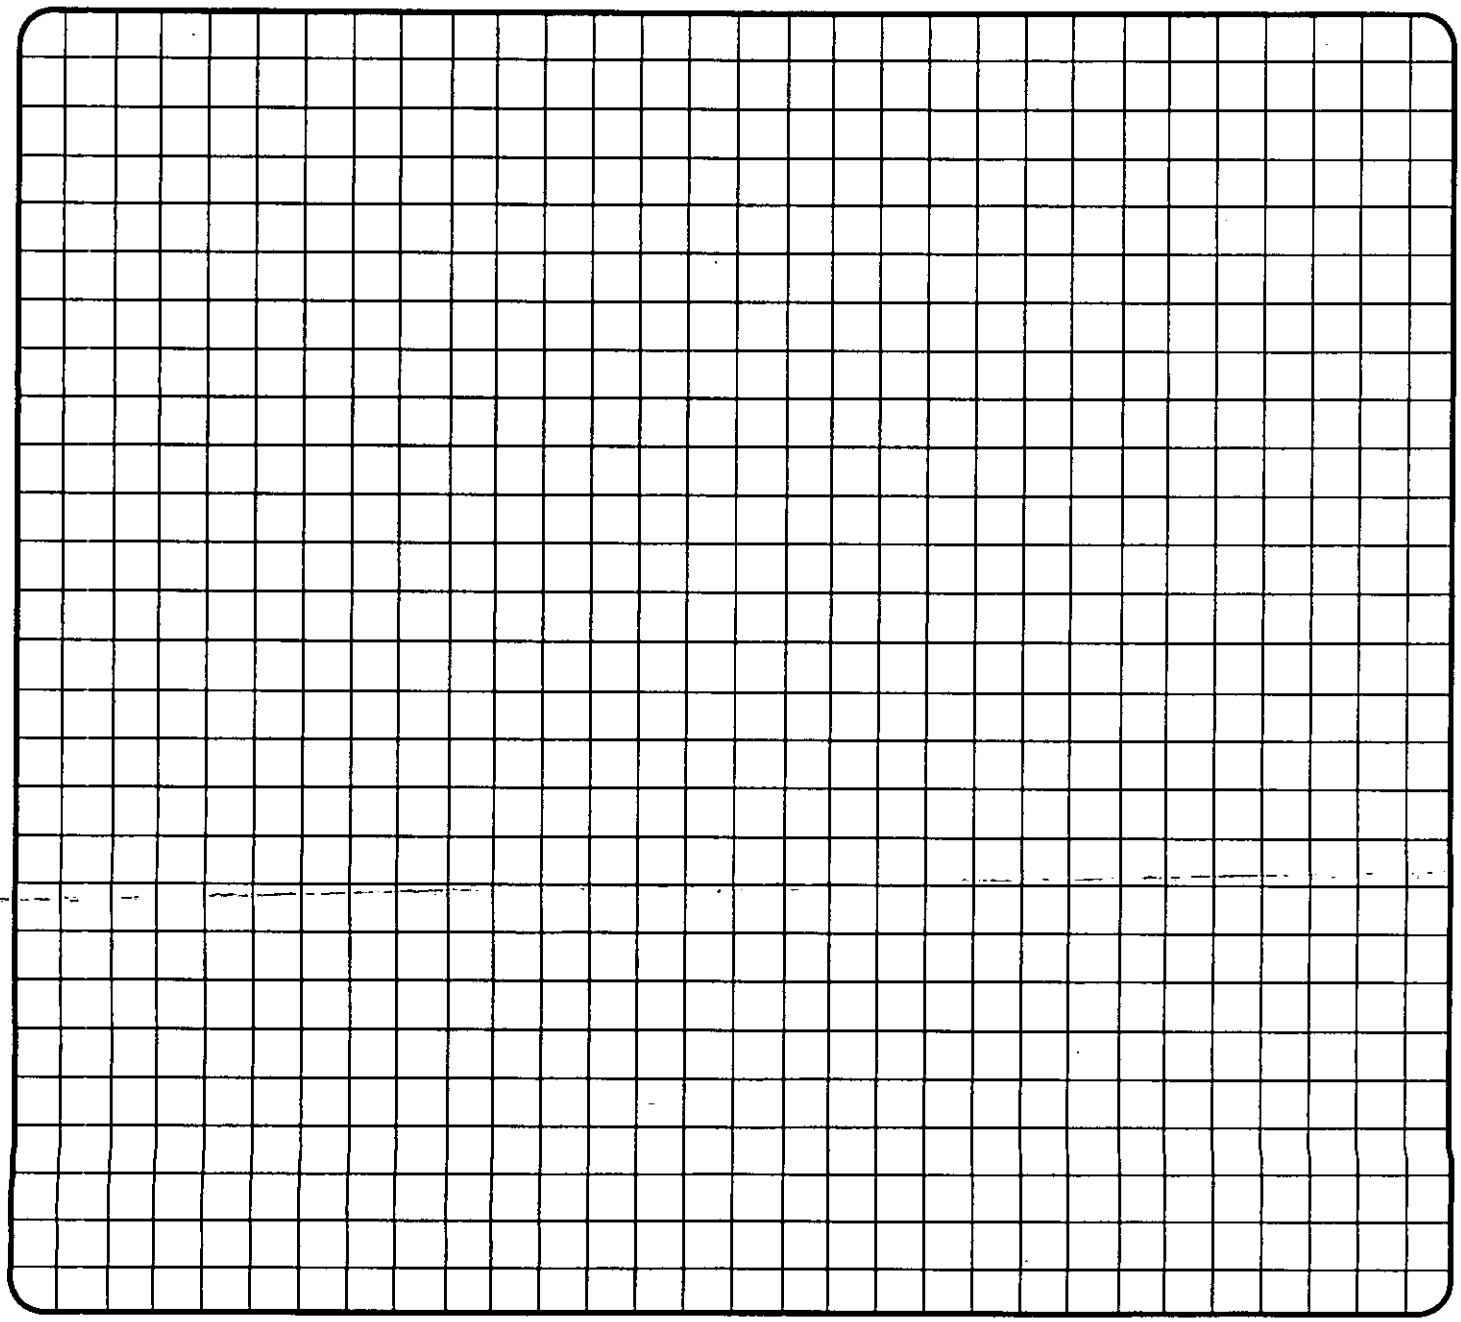

5426 3/4 SFR

MARS

MAY 10 1996

L=13

CITY OF GLENDALE
PERMIT SERVICES CENTER
633 E. BROADWAY
MSB ROOM 101
GLENDALE CA 91206-4453
(818) 548-3200

PERMIT NBR: E10057721
PROJECT NBR:

ELECTRICAL PERMIT

APPLIC DATE: 04/17/96
ISSUE DATE: 04/17/96

IMPROVEMENT TYPE.: ALTERATION
USE TYPE.....: COMMERCIAL
PROPOSED WORK....: ALTERATION
PROPSD WORK LINE1: 1 SERVICE
PROPSD WORK LINE2:

COMMERCIAL

BUILDING ADDRESS:
5426-3/4 SAN FERNANDO RD
GLENDALE CA 91203

OWNER INFORMATION:
TROSTORFF,RUTH G TR ET AL
15260 VENTURA BLVD STE
SHERMAN OAKS CA 91403

PROPERTY DESCRIPTION: 5638-0018-0032
*LOT COM AT INTERSECTION OF NE LINE OF SAN FERNANDO RD WITH N LINE OF TR NO 5468 TH NW ON SD NE LINE AND E ON S LINE OF MILFORD ST TO W LINE OF TR NO SEE ASSESSOR MAPBOOK FOR MISSING PORTION NO 3784 AND POR OF WEST GLENDALE

WK:(818) 246-7419 HM:
APPL: MARCUS CABLE-JEFF
DR. # N8701685
CONTRACTOR INFORMATION:
THUNDER ROAD ELECTRIC
2520 5TH ST #A
SANTA MONICA CA 90405-
PHONE:
CITY LICENSE: ELE00957
STATE LICENSE:
LICENSEE: THUNDER ROAD ELECTRIC
PHONE: (310) 396-0835

WORKERS COMP. EXEMPT: N ZONING:
WORKERS COMP. EXP DATE: 10/01/96

========== DESCRIPTION OF WORK ==========

SERV 0-200 AMPS.....1

==========SERVICE SIZE==========
SERVICE EQUIPMENT AMPS/VOLT

==========EQUIPMENT==========
MOTORS WATER HEATER
TRANSFORMERS MISC. EQ. OR
HEATING APPL.

======FIXTURE COUNTS======
OUTLETS

==========COMMENTS==========

WORK ON THIS PERMIT MUST COMMENCE WITHIN 180 DAYS FROM DATE OF ISSUANCE O PERMIT BECOMES VOID.

WORK IS TO BE LIMITED TO THAT STATED ON THIS PERMIT. ALL WORK MUST BE DONE IN ACCORDANCE WITH THE CITY OF GLENDALE CODE AND THE RULES OF THIS DEPARTMENT. WORK MUST BE DONE BY THE LICENSEE OR EMPLOYEES UNDER LICENSEE'S DIRECT SUPERVISION. CONCEALED WORK MUST BE INSPECTED BEFORE CLOSE-IN.

ROUGH _____ CUT-IN _____ FINAL _____

FEE: $ 22.85

THIS IS TO CERTIFY THAT PERMIT IS GRANTED THIS DATE:

FOR INSPECTIONS
CALL 818 548-4830

FOR PERMIT SERVICES ADMINISTRATOR

PW-PSC-2 (REV. 10/95)

INSPECTION RECORD

PRESERVE THIS RECORD OF YOUR BUILDING INSPECTIONS

This card must be posted in a conspicuous place at or near the main entrance to the new building, addition or alteration during foundation and framing construction.

When the building is framed this card may be posted at the electric meter service box or the garage and must always be available to the building inspector.

The issuance of a building permit does not authorize the installation of mechanical work such as plumbing, electrical, heating or refrigeration which requires a separate plumbing, electrical, heating or refrigeration permit.

Building permits shall expire on the **one hundred eightieth (180)** day from date of issuance if the work permitted thereunder has not been commenced. Such permit shall also expire if the building or work authorized by such permit is suspended or abandoned for a period of **180** days at any time after work commences.

INSPECTIONS

INSPECTIONS	APPROVED BY	DATE
PRESITE		
SHORING		
SETBACK AND YARDS		
UFER		
TRENCH AND FORMS REINFORCING STEEL		
SETBACK & ELEVATION SURVEY		
O.K. TO POUR FOOTINGS		

DO NOT POUR FOOTINGS UNTIL ABOVE IS APPROVED

UNDERGROUND HYDRO		
UNDERGROUND FLUSH		
HEAT OR REFRIG. GROUNDWORK		
ELECTRICAL GROUNDWORK		
PLUMBING GROUNDWORK		
GAS PIPING GROUNDWORK		
UNDER FLOOR INSULATION		
FIRST FLOOR JOISTS		
O.K. TO POUR SLAB FLOOR		

DO NOT POUR CONCRETE FLOOR SLAB OR COVER FIRST FLOOR JOISTS UNTIL ABOVE IS APPROVED

INSPECTIONS	APPROVED BY	DATE
ROUGH ELECTRIC		
ROUGH PLUMBING		
DUCTS		
ROUGH HEATING OR REFRIGERATION		
ROUGH GAS PIPING		
ROOF SHEATHING (Commercial Only)		
ROUGH FRAMING AND ROOF		
ALARM ROUGH		
OVERHEAD HYDRO		
FIRE SPRINKLER WELD INSPECTION		
INSULATION		
O.K. TO COVER		

DO NOT COVER UNTIL ABOVE IS APPROVED

LATHING Interior ☐ Exterior ☐		
DRYWALL		
BROWNCOAT Interior ☐ Exterior ☐		
SEWER SEPTIC TANK-CESSPOOL		
FINAL GAS		
FINAL PLUMBING		
FINAL ELECTRICAL	Tom	4/25-'96
FINAL HEATING OR REFRIGERATION		
ENERGY FINAL		
LANDSCAPE FINAL		
GRADING FINAL		
FINAL ENGINEERING		
FINAL SPRINKLER		
FINAL CENTRAL STATION		
FINAL FIRE ALARM		
F.P.B. FINAL		
FINAL BUILDING INSPECTION		

CORRECTIONS & PARTIAL INSPECTIONS

INSPECTIONS	APPROVED BY	DATE
NEW 20 AMP. CONT.		
REGOLE TO P.S.	Tom	4/24-'96

APPLICATION FOR ELECTRICAL PERMIT

City of Glendale
Permit Services Center

Permit No. E10057721
Accepted by: [illegible]
Receipt No. 54338023

MSB Room 101 633 E. Broadway at Glendale Avenue (818) 548-3200

Please print legibly in ink and complete all applicable spaces.
A double fee will be charged if work is started before a permit is pulled.

Job Address 5426 3/4 SAN FERNANDO RD | Date 4-16-96

Contractor/Company THUNDER ROAD ELECTRIC.
Mailing Address 2520-A 5TH ST.
City SANTA MONICA State CA Zip 90405
Telephone (310) 396-0875 Emergency No. (310) 319-8338
Contractor's City License No. ELE 00957 Expires on 1-1-97
State License No. 492592 Expires on 9-30-97
Workmen's Comp. Expires on 10-1-96

Property Owner's Name MARCUS CABLE
Mailing Address 5246 SAN FERNANDO RD.
City GLENDALE State CA Zip 91201
Telephone (818) 246-7419

CONTRACTOR'S EXEMPTION DECLARATION

I certify that I am exempt from the "License Required" provisions of the Contractor License Law. (State Basis of Exemption)

If I should become subject to the Workmen's Compensation provisions of the Labor Code of California, I will forthwith comply with provisions of Sec. 3700 or my permit will be deemed revoked.

Date Signature of Exempt Individual

DECLARATION OF OWNER

I am the bonafide owner of the building described in the foregoing application: Said building is a single family dwelling used exclusively for living purposes except for the usual accessory buildings in conjunction with such dwelling: Said living quarters are occupied or will be occupied by the under signed. I will personally purchase all materials and will perform all labor in connection with the foregoing permit. I declare under penalty of perjury that the foregoing is true and correct.

Date Signature of the Owner/Builder

THIS PERMIT IS FOR: WAS 4-16-96

☒ New Bldg. ☐ Existing Bldg.
☐ No Service Change ☐ Reconnect or Reseal

Totals shown below must be submitted in diagram on back of this application or on separate greensheet on site when Rough Electrical Inspection is requested.

Branch Circuits:
First Ten _____
Eleven to Forty _____
Each Additional over Forty _____

Quantity	HP - KW - KVA			Phase		Unit Cost
	Over	Incl.	Actual	1	3	
	0	1				
	1	5				
	5	20				
	20	50				
	50	100				

_____ Adding Outlets
_____ Cellular Floor Raceway @ _____ per 100ft.
_____ Distribution Panel, Overcurrent Device @ _____ each
_____ Switchboard - Voltage
_____ Service - Voltage 120/240 1φ
Amperage 20
_____ Temp. Service or Temp. Lighting
_____ Private Swimming Pool
_____ Miscellaneous

Specify Number of:
Motors _____ Welder _____ Water Heater _____
Transformers _____ Range _____ Heating Appl. _____
Dryer _____ Misc. Equip. or Appl. _____

I hereby certify that I have read this application and state that the information is correct. I agree to comply with all City and County ordinances and State laws relating to this type of construction, whether specified herein or not. I hereby authorize representatives of the City to enter upon the above mentioned property for purposes of inspecting the work permitted. "I certify that in the performance of the work for which this permit is issued I shall not employ any persons in any manner so as to become subject to the workmen's compensation laws of California." This permit becomes null and void if work is not commenced within 180 days, or if work is suspended or abandoned for a period of 90 days at any time after work is commenced.

Date 4-17-96
Driver's License No. N8701685
Signature of Property Owner/Contractor

98

CITY OF GLENDALE
PERMIT SERVICES CENTER
633 E. BROADWAY
MSB ROOM 101
GLENDALE CA 91206-4453
(818) 548-3200

PERMIT NBR: B10070033
PROJECT NBR:

PERMIT TO BUILD

APPLIC DATE: 02/10/98
ISSUE DATE: 02/10/98

IMPROVEMENT TYPE.: ALTERATION
USE TYPE.....: COMMERCIAL
PROPOSED WORK....: ALTERATION COMMERCIAL
PROPSD WORK LINE1: 62 FEET OF WOOD SCREEN ON TOP OF ROOF
PROPSD WORK LINE2: TO COVER AIR CONDITIONER

OWNER INFORMATION:
TROSTORFF,RUTH G TR ET AL
9401 WILSHIRE BLVD 9
BEVERLY HILLS CA 90212

BUILDING ADDRESS:
5426 SAN FERNANDO RD
GLENDALE CA 91203

PROPERTY DESCRIPTION: 5638-0018-0032
*LOT COM AT INTERSECTION OF NE LINE OF SAN FERNANDO RD WITH N LINE OF TR NO 5468 TH NW ON SD NE LINE AND E ON S LINE OF MILFORD ST TO W LINE OF TR NO SEE ASSESSOR MAPBOOK FOR MISSING PORTION NO 3784 AND POR OF WEST GLENDALE

WORKERS COMP. EXEMPT: N ZONING:
WORKERS COMP. EXP DATE: 04/01/98

WK:(818) 767-4000 HM:
APPL: JOSE
DR. # A3151567
CONTRACTOR INFORMATION:
GEMINI CONSTRUCTION & SECURITY
7660 SAN FERNANDO RD.
SUN VALLEY CA 91352-
PHONE:
CITY LICENSE: GEN02805
STATE LICENSE:
LICENSEE: GEMINI CONST. & SECURITY
PHONE: (818) 767-4000

A CERTIFICATE OF OCCUPANCY IS REQUIRED, EXCEPT FOR SINGLE FAMILY DWELLINGS, TO BE ISSUED BY PERMIT SERVICES BEFORE THIS BUILDING MAY BE OCCUPIED. NO CERTIFICATE OF USE AND OCCUPANCY WILL BE ISSUED UNTIL ALL BUILDING, PLUMBING, MECHANICAL & ELECTRICAL INSPECTIONS HAVE BEEN MADE AND APPROVED. IF THE USE OF THE BUILDING OR IF OWNERSHIP CHANGES, A NEW CERTIFICATE MUST BE OBTAINED.

NOTE: SEPARATE ELECTRICAL, MECHANICAL AND PLUMBING PERMITS ARE REQUIRED.

THIS PERMIT BECOMES NULL AND VOID IF WORK IS NOT COMMENCED WITHIN 180 DAYS FROM DATE OF ISSUANCE OR IF CONSTRUCTION OR WORK IS SUSPENDED OR ABANDONED FOR A PERIOD OF 90 DAYS AT ANY TIME AFTER WORK IS COMMENCED.

LOT CHARACTERISTICS

AREA ..LEN.. .WIDTH.
1
2

CORNER LOT N
HILLSIDE LOT

BUILDING CHARACTERISTICS

BUILDING HEIGHT (FT)
NUMBER OF STORIES
NO. OF DWELLING UNITS 0
NO. EXISTING BUILDINGS 0
SPRINKLED N
TYPE OF CONSTRUCTION

OCCUPANCY TYPE
OCCUPANCY LOAD

TOTAL AREA SQ FT

VALUATION $ 4000

ENGINEER OR ARCHITECT

BUILDING DIMENSIONS

	LEN	WIDTH
FIN. BASEMENT		
1ST FLOOR		
2ND FLOOR		
GARAGE		
CARPORT		
PORCH		
DECK		

UNITS

SINGLE FAMILY
NBR BEDRMS

MULTI FAMILY
EFFICIENCY
1 BEDROOM
2 BEDROOM
3+ BEDROOM
TOTL UNITS

IMPROVEMENTS

CENTRAL-A-C
ELECTRIC
FIREPLACE
PLUMBING
BATH (NBR)
OTHER

ZONING

PW. AGREEMENT
SUBDIV REGS CC&R
AFFORD. ALLOC. # 000000
MARKET RATE ALLOC.# 000000
COVENANT

SETBACKS

	MAIN	ACC
FRONT		
REAR		
SIDE (MIN)		
SIDE (COMB)		
SIDE ST		
MAJOR ARTERY		

MAXIMUM HEIGHTS

STORIES 0.0
FEET

PARKING

OFF STREET
HANDICAPPED
NO. FIXED SEATS 000

WORKERS COMP.

EXEMPT

AIRPORT ZONE

NOISE FLT PATT

COMMENTS

FEE: $ 150.50

THIS IS TO CERTIFY THAT PERMIT TO BUILD IS GRANTED THIS DATE: .....

FOR INSPECTIONS
CALL 818 548-4830

.....FOR PERMIT SERVICES ADMINISTRATOR.....

PW-PSC-2 (REV 3/92)

INSPECTION RECORD

PRESERVE THIS RECORD OF YOUR BUILDING INSPECTIONS

This card must be posted in a conspicuous place at or near the main entrance to the new building, addition or alteration during foundation and framing construction.

When the building is framed this card may be posted at the electric meter service box or the garage and must always be available to the building inspector.

The issuance of a building permit does not authorize the installation of mechanical work such as plumbing, electrical, heating or refrigeration which requires a separate plumbing, electrical, heating or refrigeration permit.

Building permits shall expire on the **one hundred eightieth (180)** day from date of issuance if the work permitted thereunder has not been commenced. Such permit shall also expire if the building or work authorized by such permit is suspended or abandoned for a period of **180** days at any time after work commences.

INSPECTIONS

INSPECTIONS	APPROVED BY	DATE
PRESITE		
SHORING		
SETBACK AND YARDS		
UFER		
TRENCH AND FORMS REINFORCING STEEL		
SETBACK & ELEVATION SURVEY		
O.K. TO POUR FOOTINGS		

DO NOT POUR FOOTINGS UNTIL ABOVE IS APPROVED

UNDERGROUND HYDRO		
UNDERGROUND FLUSH		
HEAT OR REFRIG. GROUNDWORK		
ELECTRICAL GROUNDWORK		
PLUMBING GROUNDWORK		
GAS PIPING GROUNDWORK		
UNDER FLOOR INSULATION		
FIRST FLOOR JOISTS		
O.K. TO POUR SLAB FLOOR		

DO NOT POUR CONCRETE FLOOR SLAB OR COVER FIRST FLOOR JOISTS UNTIL ABOVE IS APPROVED

INSPECTIONS	APPROVED BY	DATE
ROUGH ELECTRIC		
ROUGH PLUMBING		
DUCTS		
ROUGH HEATING OR REFRIGERATION		
ROUGH GAS PIPING		
ROOF SHEATHING (Commercial Only)		
ROUGH FRAMING AND ROOF		
ALARM ROUGH		
OVERHEAD HYDRO		
FIRE SPRINKLER WELD INSPECTION		
INSULATION		
O.K. TO COVER		

DO NOT COVER UNTIL ABOVE IS APPROVED

LATHING Interior ☐ Exterior ☐		
DRYWALL		
BROWNCOAT Interior ☐ Exterior ☐		
SEWER SEPTIC TANK-CESSPOOL		
FINAL GAS		
FINAL PLUMBING		
FINAL ELECTRICAL		
FINAL HEATING OR REFRIGERATION		
ENERGY FINAL		
LANDSCAPE FINAL		
GRADING FINAL		
FINAL ENGINEERING		
FINAL SPRINKLER		
FINAL CENTRAL STATION		
FINAL FIRE ALARM		
F.P.B. FINAL		
FINAL BUILDING INSPECTION	JMS	2.4.98

CORRECTIONS & PARTIAL INSPECTIONS

INSPECTIONS	APPROVED BY	DATE

APPLICATION FOR BUILDING PERMIT

City of Glendale
Permit Services Center

Permit No. B1000 0033
Accepted by LD
P.C. Receipt No.
B.P. Receipt No. 00620

MSB, Room 101 633 E. Broadway at Glendale Avenue (818) 548-3200

Please print legibly in ink and complete all applicable spaces.
Separate permits are required for plumbing, electrical, heating & air conditioning.
A double fee will be charged if work is started before permit is issued.

5426

Job Address ~~5430~~ SAN FERNANDO Rd.

Date 2/10/98

I hereby affirm that I am licensed under provisions of Chapter 9 (commencing with Section 7000) of Division 3 of the Business and Professions Code of the State of California, and my license is in full force and effect.

GEMINI CONSTRUCTION & SVC.
Contractor/Company
7660 SAN FERNANDO Rd.
Mailing Address
SUN VALLEY CA 91352
City State Zip
818-767-4000
Telephone Emergency Tele. No.
458826 LIC 02807
Contractor's License

THIS PROJECT IS FOR:

- [X] New
- [ ] Repair
- [X] Alteration
- [ ] Dwelling/Duplex
- [ ] Apartments
- [X] Commercial
- [X] Addition
- [ ] Demolition
- [ ] Reroof

Describe work to be done:
62 FEET OF WIND SCREEN ON TOP OF ROOF TO COVER AIR CONDITIONING.

- [ ] Architect
- [X] Engineer S. P. KERR
State License No. C54259
Mailing Address
City State Zip
Telephone Emergency Tele. No.

COURTAULDS AEROSPACE
Property Owner's Name
5430 SAN FERNANDO RD.
Mailing Address
GLENDALE CA.
City State Zip
Telephone

Lot Characteristics
Lot Area ____ sq. ft. Lot Width ____ ft. Lot Depth ____ ft.

No. existing bldgs ____
No. Dwelling units on lot N/A
Floor area [ ] increase [X] decrease 0 sq. ft.
No. of stories 1
Max building height ____ ft.
Existing use COMM.
Proposed use COMM.
No. Fixed Seats N/A
No. of Parking Spaces ____

FOR STAFF USE ONLY

Map Bk	Page	Parcel No.	Section Sht
5638	018	032	20
UBC ed.	Lot No.	Block No.	Tract
94	31		3748 ~~5468~~
Zone	Fire Zone	Occupancy	Occ Load
M2	2	SAME	

Type of Construction SAME

Required Setbacks

Front	Right side	Left side	Rear	Special
	No	MIN	0E	

Engineering - Easements:
Public Service: Electric ____ Water ____
Distance from face of curb to Property Line ____ ft.
Hillside Lot [ ] Yes [ ] No

Building Dimensions
Garage ____
Carport ____
Porch ____
Deck ____
1st Floor ____
2nd Floor ____

Construction Type
- [ ] Masonry
- [X] Structural Steel
- [ ] Wood Frame
- [ ] Reinf. Concrete
- [ ] Other

CONSTRUCTION VALUATION
Including labor, materials, wiring, plumbing, heating, etc.
$ 4000.00
2/10/98
Revised Valuation
$ 0
O.K. TO ISSUE 2/10/98

BUILDING (CBC)
NOTE: Attach Plot Plan Sheet with this Application.

PWPSC - 51 (Rev. 4/95) Printed on Recycled Paper

- M. FEE = $60
- NO E-FD

I hereby affirm that there is a construction lending agency for the performance of the work for which this permit is issued (Sec. 3097 Civil Code)

Construction Lender and Branch

Mailing Address

City Zip

Owner - Builder Declaration

Section 7031.5 Business and Professional Code: Any City or County which requires a permit to construct, alter, improve, demolish, or repair any structure proir to its issuance also requires the applicant for such permit to file a signed statement that he is licensed pursuant to the provisions of the Contrator's License Law, Chapter 9, Section 7000 of Division 3 of the Business and Professional Code, or that he is exempt therefrom, and the basis for the alleged exemption. Any violation of Section 7031.5 by any applicant subjects the applicant to a civil penalty of not more than five hundred dollars ($500).

I hereby affirm that I am exempt from the Contractor's License Law for the following reason:

☒ I, as owner of the property, or my employees with wages as their sole compensation, will do the work, and the structure is not intended or offered for sale.

Sec. 7044, Business and Professional Code: The Contractor's License Law does not apply to an owner who builds or improves thereon and who does such work himself or through his own employees, provided that such improvements are not intended or offered for sale. If, however, the building or improvement is sold within one year of completion, the owner-builder will have the burden of proving that he did not build or improve for the purpose of sale.

☐ I, as owner of the property, am exclusively contracting with licensed contractors to construct the project.

Sec. 7044, Business and Professional Code: The Contractor's License Law does not apply to an owner of property who builds or improves thereon, and who contracts for such projects with a contractor(s) licensed pursuant to the Contractor's License Law.

☐ I am exempt under Sec._____ B&PC for this reason_____

Date _____ Owner _____

Will you or a future occupant of the building for which the permit is issued, need to comply with the requirements of the State Health and Safety Code SEC. 25505, 25533 and 25534 (I.E. Will this building be used to handle hazardous or generic hazardous waste)?

_____Yes _____No

Worker's Compensation Declaration

I hereby affirm that I have a certificate of consent to self-insure, or a certificate of Worker's Compensation insurance or a certified copy thereof. (Sec. 3800, Labor Code)

Policy No. WC2-161-031975-017 Company Liberty Mutual Worker's Comp. expiration date 4-1-98

Certificate of Exemption from Worker's Compensation Insurance

I certify that in the performance of the work for which this permit is issued, I shall not employ any person in any manner so as to become subject to the Worker's Compensation Laws of California.

NOTICE TO APPLICANT: If after making this Certificate of Exemption, you should become subject to the provisions of the Worker's Compensation provisions of the Labor Code, you must forthwith comply with such provisions or this permit shall be revoked.


Applicant _____ Date 4/9/98

I certify that I have read this application and state that the information is correct. I agree to comply with all City and County ordinances and State laws relating to building construction, that no work on the above property will be performed not specifically described in this application, and, I hereby authorize rapresentatives of this City to enter upon the above-mentioned property for purposes of inspecting the work permitted and posting notices. This permit becomes null and void if construction or work is not commenced within 180 days, or if construction or work is suspended or abandoned for a period of 90 days at any time after work is commenced. I agree not to occupy or allow occupancy of any building authorized by this permit until final building inspection has been completed.

_____
Signature of Applicant

Driver's License No. A3161567

Date 4/9/98

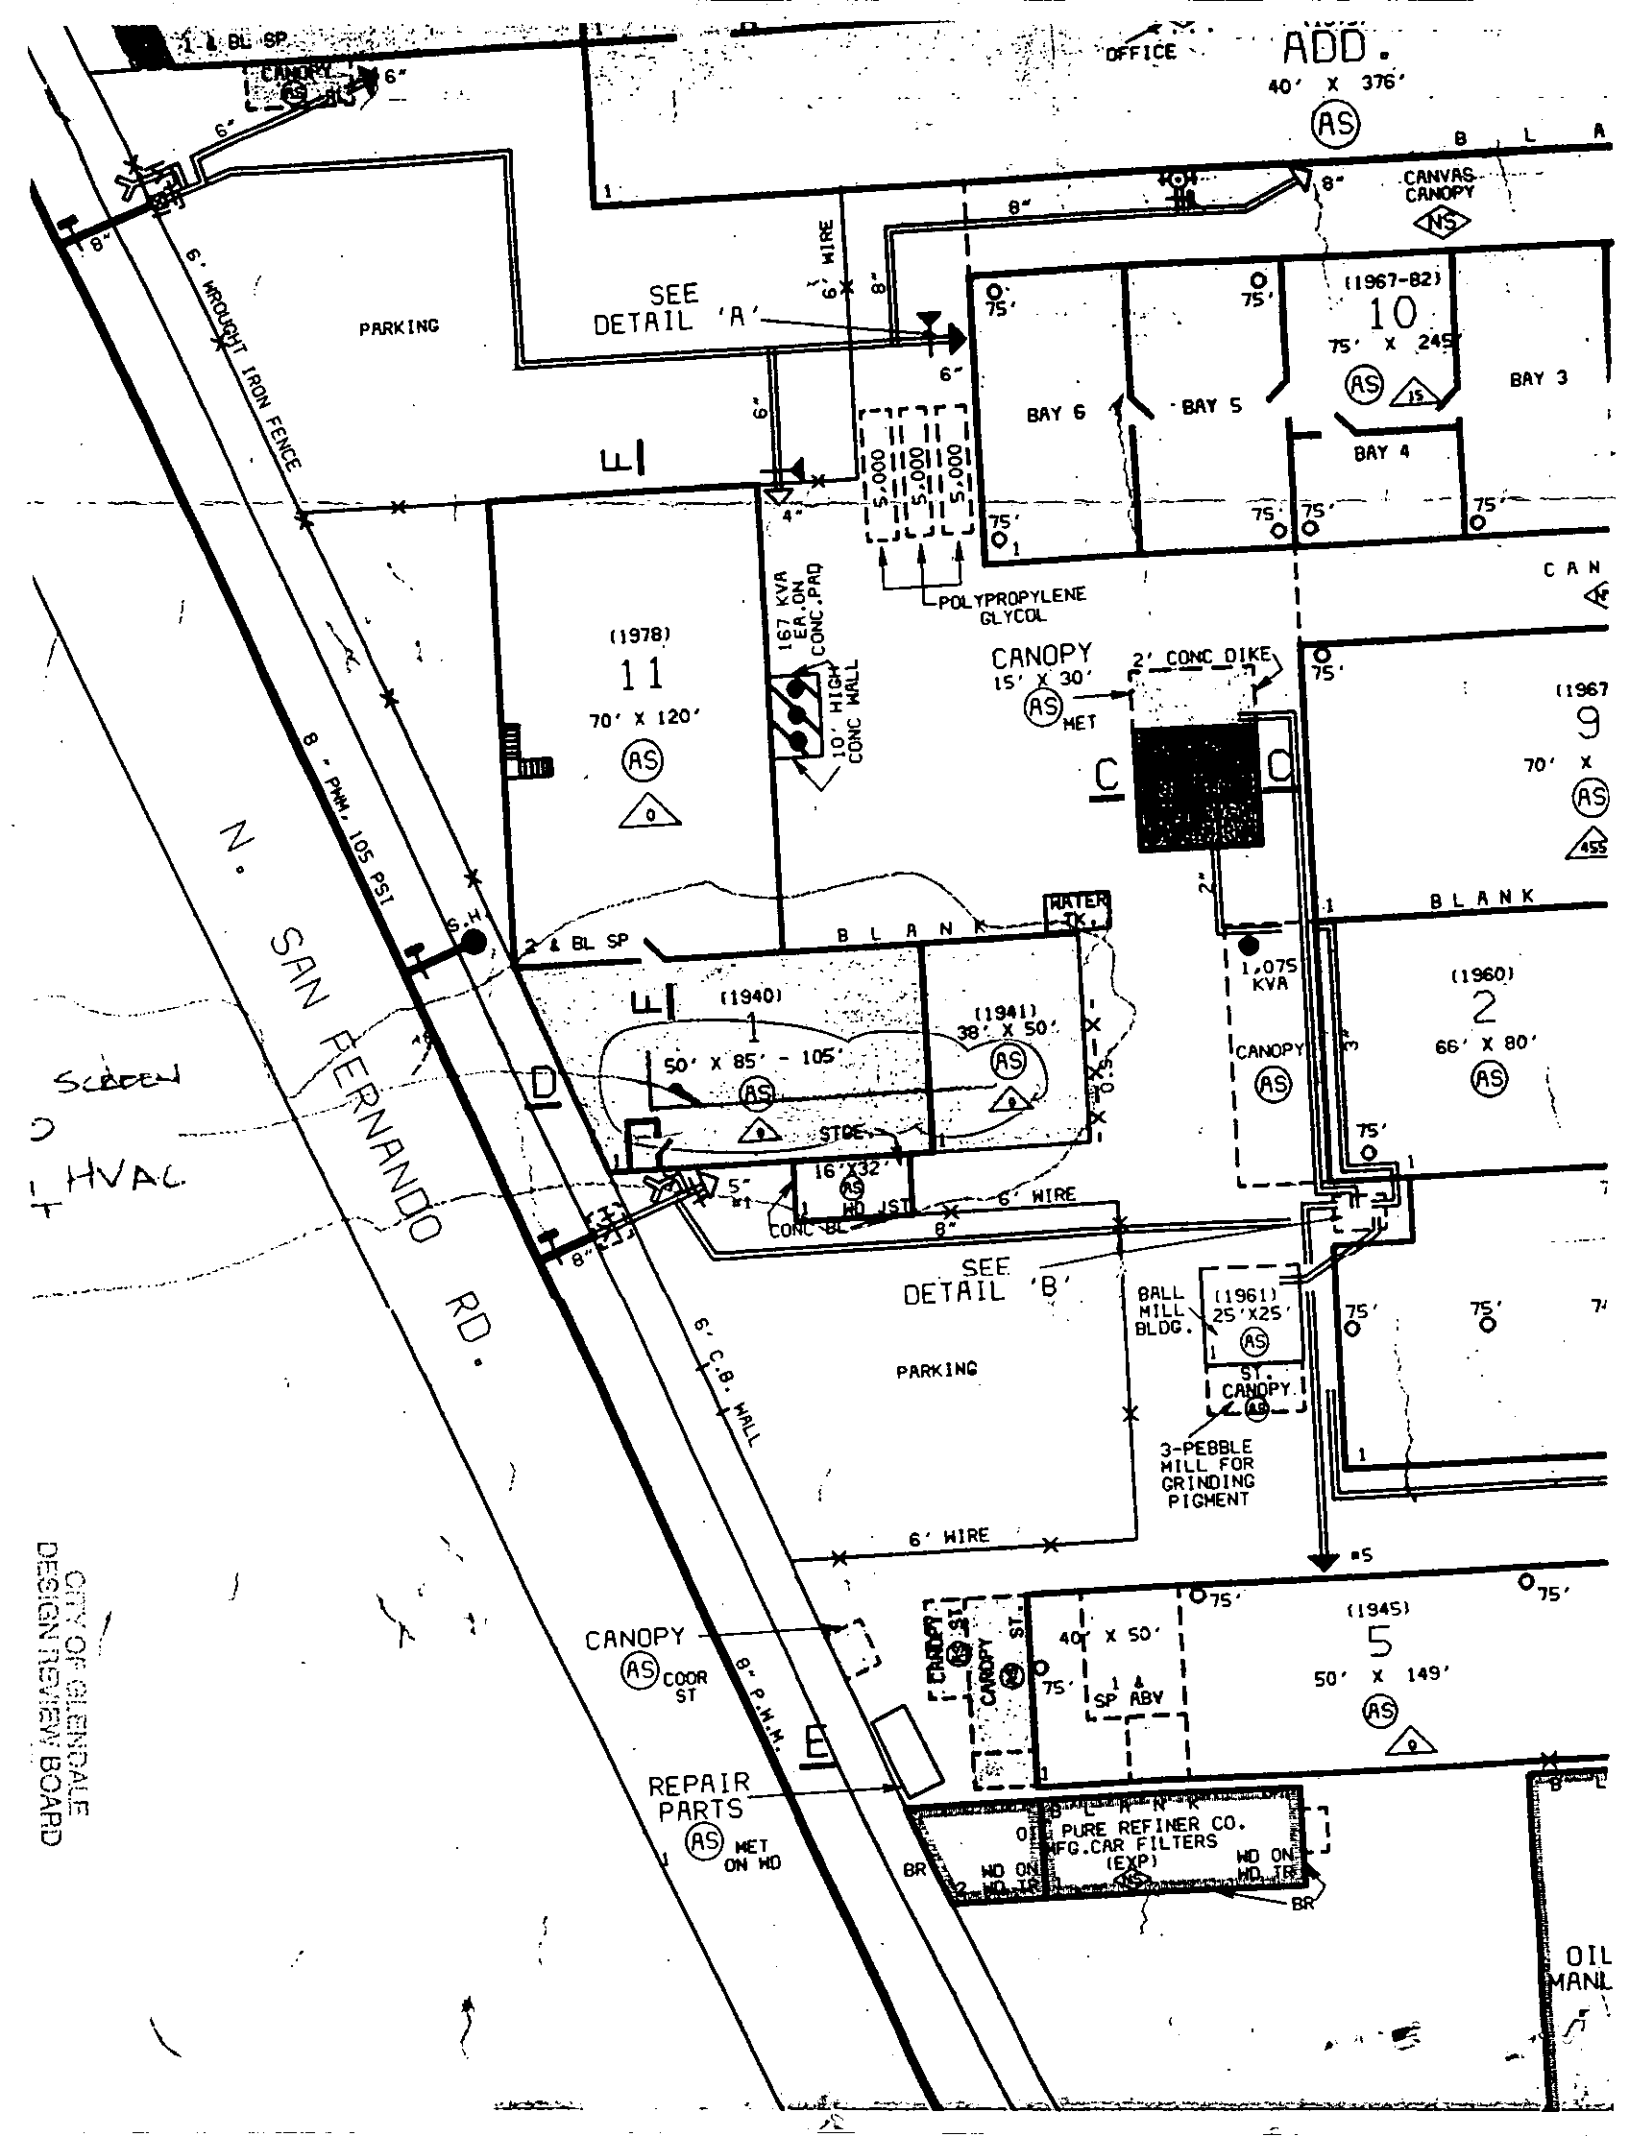
N. SAN FERNANDO RD.
ADD.
40' X 376'
OFFICE
CANVAS CANOPY
SEE DETAIL 'A'
SEE DETAIL 'B'
PARKING
6' WROUGHT IRON FENCE
8" P.W.M. 105 PSI
6' C.B. WALL
6' WIRE
BAY 6
BAY 5
BAY 4
BAY 3
(1967-82)
10
75' X 245'
(1978)
11
70' X 120'
(1940)
1
50' X 85' - 105'
(1941)
38' X 50'
(1960)
2
66' X 80'
(1967
9
70' X
(1961)
25'X25'
BALL MILL BLDG.
(1945)
5
50' X 149'
40' X 50'
167 KVA EA. ON CONC. PAD
10' HIGH CONC WALL
POLYPROPYLENE GLYCOL
CANOPY
15' X 30'
2' CONC DIKE
MET
1,075 KVA
WATER TK.
BLANK
STOR.
16'X32'
MD JST
CONC BL
ST. CANOPY
3-PEBBLE MILL FOR GRINDING PIGMENT
CANOPY
COOR ST
REPAIR PARTS
MET ON MD
PURE REFINER CO. MFG.CAR FILTERS (EXP)
MD ON MD TR
SCREEN
HVAC
OIL
MANL
CITY OF GLENDALE
DESIGN REVIEW BOARD

Certificate of Occupancy

CITY OF GLENDALE, CALIFORNIA

NOTE:—Any change of use or occupancy must be approved by the Building Department.

ADDRESS 5426 San Fernando

OCCUPANY Type III, Group F, Warehouse

THIS CERTIFIES THAT, SO FAR AS ASCERTAINED BY OR MADE KNOWN TO THE UNDERSIGNED, THE BUILDING AT THE ABOVE ADDRESS COMPLIES WITH THE APPLICABLE REQUIREMENTS OF THE STATE HOUSING ACT AND ALL BUILDING, ELECTRICAL AND PLUMBING ORDINANCES OF THE CITY OF GLENDALE, AND THAT ALL REQUIRED FLOOR LOAD SIGNS HAVE BEEN INSTALLED.

ALBERT T. BROWN, Supt of Buildings

DATE February 11, 1953

By A. T. Brown

Document Produced by Defendant Dodge Jordan Mills & Beamer LLP in Response to Plaintiff's Subpoena

Certificate of Occupancy

CITY OF GLENDALE, CALIFORNIA

NOTE:—Any change of use or occupancy must be approved by the Building Department.

ADDRESS 5426 San Fernando Road

OCCUPANY Type III(N), Group E & F

THIS CERTIFIES THAT, SO FAR AS ASCERTAINED BY OR MADE KNOWN TO THE UNDERSIGNED, THE BUILDING AT THE ABOVE ADDRESS COMPLIES WITH THE APPLICABLE REQUIREMENTS OF THE STATE HOUSING ACT AND ALL BUILDING, ELECTRICAL AND PLUMBING ORDINANCES OF THE CITY OF GLENDALE, AND THAT ALL REQUIRED FLOOR LOAD SIGNS HAVE BEEN INSTALLED.

GERALD B. WILSON
ALBERT T. BROWN, Supt of Buildings

DATE Feb. 10, 1958 **By** blm

Certificate of Occupancy

CITY OF GLENDALE, CALIFORNIA

NOTE:—Any change of use or occupancy must be approved by the Building Department.

ADDRESS 5454 San Fernando Road

OCCUPANY Type III - Group E

THIS CERTIFIES THAT, SO FAR AS ASCERTAINED BY OR MADE KNOWN TO THE UNDERSIGNED, THE BUILDING AT THE ABOVE ADDRESS COMPLIES WITH THE APPLICABLE REQUIREMENTS OF THE STATE HOUSING ACT AND ALL BUILDING, ELECTRICAL AND PLUMBING ORDINANCES OF THE CITY OF GLENDALE, AND THAT ALL REQUIRED FLOOR LOAD SIGNS HAVE BEEN INSTALLED.

E. W. ROLLAND
XXXXXX XXXXX XXXXXXXX
ALBERT T. BROWN, Supt of Buildings

DATE 8-15-56

By blm

FORM B-79

Date Nov. 7, 1960

Certificate No. 59

CERTIFICATE OF USE AND OCCUPANCY

FOR EXISTING LEGAL STRUCTURE OR BUILDING

CITY OF GLENDALE

Name Products Research Company

Use & Occupancy Address 5410 San Fernando Road

Use Warehouse, maintenance shop Occupancy F-2 Type Bldg. _____

THIS CERTIFIES THAT SO FAR AS ASCERTAINED BY OR MADE KNOWN TO THE BELOW NAMED PARTIES, THE BUILDING AT THE ABOVE ADDRESS IS A LEGALLY EXISTING BUILDING AND IT HAS BEEN DETERMINED THAT THE CHANGE OF USE OR OCCUPANCY OR BOTH TO THE ABOVE NAMED USE OCCUPANCY AND OWNER OR TENANT WILL NOT RESULT IN ANY INCREASED HAZARD TO LIFE OR LIMB, HEALTH, PROPERTY OR PUBLIC WELFARE AND SUCH USE AND OCCUPANCY COMPLIES WITH THE ZONING APPENDIX OF THE GLENDALE MUNICIPAL CODE.

GERALD B. WILSON
Superintendant of Buildings

WYLIE H. EATON
Zoning Administrator

(ORDINANCE NO. 3182 REQUIRES THAT THIS CERTIFICATE BE POSTED IN A CONSPICUOUS PLACE ON THE PREMISES AND SHALL NOT BE REMOVED EXCEPT BY THE SUPERINTENDANT OF BUILDINGS.)

FORM B-78

SUBJECT TO [illegible] 3737-U

Date August 31, 1967

Certificate No. 5423
BP17547

CERTIFICATE OF USE AND OCCUPANCY

FOR NEW STRUCTURE OR BUILDING

CITY OF GLENDALE

Name Products Research & Chemical Corp.

Use & Occupancy Address 5630 San Fernando Road

Use Warehouse Occupancy M-2 Type Bldg. IV-N

THIS CERTIFIES THAT SO FAR AS ASCERTAINED BY OR MADE KNOWN TO THE BELOW NAMED PARTIES, THE BUILDING AT THE ABOVE ADDRESS COMPLIES WITH THE APPLICABLE REQUIREMENTS OF THE STATE HOUSING ACT, ALL BUILDING, PLUMBING AND ELECTRICAL ORDINANCES, THE FIRE PREVENTION CODE, AND THE ZONING APPENDIX OF THE GLENDALE MUNICIPAL CODE, AND THAT ALL FLOOR LOAD AND ROOM CAPACITY SIGNS HAVE BEEN INSTALLED.

CLYDE A. BLODGETT
Superintendent of Buildings

WYLIE H. EATON
Zoning Administrator

(ORDINANCE NO. 3568 REQUIRES THAT THIS CERTIFICATE BE POSTED IN A CONSPICUOUS PLACE ON THE PREMISES AND SHALL NOT BE REMOVED EXCEPT BY THE SUPERINTENDENT OF BUILDINGS.)

FORM B-78

Date May 12, 1966

Certificate No. [illegible]

CERTIFICATE OF USE AND OCCUPANCY

FOR NEW STRUCTURE OR BUILDING

CITY OF GLENDALE

Name Products Research Company

Use & Occupancy Address 5426 San Fernando Road

Use Chemical Manufacturing Occupancy H-2 Type Bldg. II & IV-H

THIS CERTIFIES THAT SO FAR AS ASCERTAINED BY OR MADE KNOWN TO THE BELOW NAMED PARTIES, THE BUILDING AT THE ABOVE ADDRESS COMPLIES WITH THE APPLICABLE REQUIREMENTS OF THE STATE HOUSING ACT, ALL BUILDING, PLUMBING AND ELECTRICAL ORDINANCES, THE FIRE PREVENTION CODE, AND THE ZONING APPENDIX OF THE GLENDALE MUNCIPAL CODE, AND THAT ALL FLOOR LOAD AND ROOM CAPACITY SIGNS HAVE BEEN INSTALLED.

GERALD B. WILSON
Superintendant of Buildings

WYLIE H. EATON
Zoning Administrator

(ORDINANCE NO. 3182 REQUIRES THAT THIS CERTIFICATE BE POSTED IN A CONSPICUOUS PLACE ON THE PREMISES AND SHALL NOT BE REMOVED EXCEPT BY THE SUPERINTENDANT OF BUILDINGS.)

FORM B-78

Date August 7, 1963

Certificate No. 48901

CERTIFICATE OF USE AND OCCUPANCY

FOR NEW STRUCTURE OR BUILDING

CITY OF GLENDALE

Name Products Research Company

Use & Occupancy Address 5426 San Fernando Road

Use Light Metal Mfg. Occupancy E-2 & F-2 Type Bldg. III-N

THIS CERTIFIES THAT SO FAR AS ASCERTAINED BY OR MADE KNOWN TO THE BELOW NAMED PARTIES, THE BUILDING AT THE ABOVE ADDRESS COMPLIES WITH THE APPLICABLE REQUIREMENTS OF THE STATE HOUSING ACT, ALL BUILDING, PLUMBING AND ELECTRICAL ORDINANCES, THE FIRE PREVENTION CODE, AND THE ZONING APPENDIX OF THE GLENDALE MUNCIPAL CODE, AND THAT ALL FLOOR LOAD AND ROOM CAPACITY SIGNS HAVE BEEN INSTALLED.

GERALD B. WILSON
Superintendant of Buildings

WYLIE H. EATON
Zoning Administrator

(ORDINANCE NO. 3182 REQUIRES THAT THIS CERTIFICATE BE POSTED IN A CONSPICUOUS PLACE ON THE PREMISES AND SHALL NOT BE REMOVED EXCEPT BY THE SUPERINTENDANT OF BUILDINGS.)

FORM B-79

EXPIRES JANUARY 7, 1972

Date March 11, 1963

Certificate No. 5422

CERTIFICATE OF USE AND OCCUPANCY

FOR EXISTING LEGAL STRUCTURE OR BUILDING

CITY OF GLENDALE

Name Products Research & Chemical Corp.

Use & Occupancy Address 5440 San Fernando Road

Use Mfg. of sealants & caulking compounds Occupancy F-2, F-2 Type Bldg.

THIS CERTIFIES THAT SO FAR AS ASCERTAINED BY OR MADE KNOWN TO THE BELOW NAMED PARTIES, THE BUILDING AT THE ABOVE ADDRESS IS A LEGALLY EXISTING BUILDING AND IT HAS BEEN DETERMINED THAT THE CHANGE OF USE OR OCCUPANCY OR BOTH TO THE ABOVE NAMED USE OCCUPANCY AND OWNER OR TENANT WILL NOT RESULT IN ANY INCREASED HAZARD TO LIFE OR LIMB, HEALTH, PROPERTY OR PUBLIC WELFARE AND SUCH USE AND OCCUPANCY COMPLIES WITH THE ZONING APPENDIX OF THE GLENDALE MUNICIPAL CODE.

CLYDE A. BLODGETT
Superintendent of Buildings

WYLIE H. EATON
Zoning Administrator

(ORDINANCE NO. 3568 REQUIRES THAT THIS CERTIFICATE BE POSTED IN A CONSPICUOUS PLACE ON THE PREMISES AND SHALL NOT BE REMOVED EXCEPT BY THE SUPERINTENDENT OF BUILDINGS.)



FORM B-78

Date Oct. 29, 1967

ISSUED JUNE 7, 1968.

Certificate No. 5122

BP 17351

CERTIFICATE OF USE AND OCCUPANCY

FOR NEW STRUCTURE OR BUILDING

CITY OF GLENDALE

Name Products Research & Chemical Corp.

Use & Occupancy Address 5410 [illegible] Rosemeade Road

Use [illegible] Occupancy [illegible] Type Bldg. [illegible]

THIS CERTIFIES THAT SO FAR AS ASCERTAINED BY OR MADE KNOWN TO THE BELOW NAMED PARTIES, THE BUILDING AT THE ABOVE ADDRESS COMPLIES WITH THE APPLICABLE REQUIREMENTS OF THE STATE HOUSING ACT, ALL BUILDING, PLUMBING AND ELECTRICAL ORDINANCES, THE FIRE PREVENTION CODE, AND THE ZONING APPENDIX OF THE GLENDALE MUNICIPAL CODE, AND THAT ALL FLOOR LOAD AND ROOM CAPACITY SIGNS HAVE BEEN INSTALLED.

CLYDE A. BLODGETT
Superintendent of Buildings

WYLIE H. EATON
Zoning Administrator

(ORDINANCE NO. 3568 REQUIRES THAT THIS CERTIFICATE BE POSTED IN A CONSPICUOUS PLACE ON THE PREMISES AND SHALL NOT BE REMOVED EXCEPT BY THE SUPERINTENDENT OF BUILDINGS.)

APPLICATION FOR CERTIFICATE OF USE AND OCCUPANCY

Certificate No. BUO-19990104

City of Glendale
Permit Services Center

Accepted by: AP

Receipt No. 0007

MSB Room 101 633 E. Broadway at Glendale Avenue (818) 548-3200

Please read instructions on the back before completing this form.
Please type or print legibly in ink. Complete all numbered boxes.

5426 San Fernando

6/28/00

1 Street Address of New Business: 5426 San Fernando Rd., Glendale, CA 91203	Unit Number	Date: 5/21/99
Name of Business: PRC-DeSoto International, Inc.		Business Phone: 818-240-2060
Name of Applicant (Owner of Business or Corp. Officer): Theodore M. Clark	Title: President	Emergency Phone: 818-242-8148
Mailing Address of Applicant: P.O. Box 1800, Glendale, CA	Zip Code: 91209-1800	
Owner of Building: 5430 Glendale Investors	Mailing Address of Owner: 15260 Ventura Blvd. Sherman Oaks	Phone: (818) 789-5600
2 Proposed Building Use: Corporate Offices (399)	3 Previous Building Use: Corporate Offices (399)	4 Floor Area Devoted To Such Use (Sq. Ft.): 6,500

5 Please describe all of the business activity which you intend to conduct on this property (please attach additional sheet if necessary).
Corporate offices for manufacturing operations.

6 Number of off-street parking spaces: 294	7 Maximum number of EMPLOYEES expected to be on the premises at any given time: 300	8 Maximum number of OTHER PERSONS expected to be on the premises at any given time: 8

9 Will seating be provided on the premises for patrons? [XX] No [ ] Yes
If yes, number of seats to be provided _____ (Please attach a seating plan, complete with location and width of exitways and aisles.)

10 Any outside storage [XX] No [ ] Yes	11 Proposed Occupancy Date _____ Earliest date when access for inspection will be available _____
12 Estimated cost of any proposed modification: None	13 Will hazardous materials be used, stored, handled or generated on the premises? [XX] No [ ] Yes If yes, please complete a hazardous materials disclosure permit application and return it with this application.

14 If any of the following specific equipment or material is required for the proposed use, please indicate size, type or quantity:
acids _____ chemical solvents _____ clarifier _____ equipment requiring cooling water _____
explosives _____ flammables _____ grease trap _____ parts washer _____ spray booth _____
spray painting _____ miscellaneous _____

15 I declare under penalty of perjury that the foregoing is true and correct. Executed on _____ at _____ California.
Driver's License No. E10010170
Signature of Applicant _____

INFORMATION TO BE PROVIDED BY THE BUILDING SECTION

Where applicable, has the applicant been informed of the requirements of the Redevelopment Agency? [✓] No [ ] Yes
Does this use require a permit from the City Manager? [✓] No [ ] Yes

checker AW fee 140 s.s 22 lot 31 block _____ tract 3784
use zone M2 fire zone 2 present occupancy H2/H3/B2 proposed occupancy B/H2/H3

INVESTIGATOR'S REPORT: subject to P.I.

Building Inspection ok
Zoning ok
Indus. Waste ok
Fire ok
Hazardous Materials _____

Certificate of Use and Occupancy

June 28, 2000 — For Existing Legal Structure or Building — **BUO-19990104**

Named Applicant: **Theordore M. Clark, President**

Named Business: **PRC -Desoto International, Inc**

Street Address: **5426 San Fernando Rd., Glendale, CA 91203**

Use: **CORPORATE OFFICE** Occupancy Classification: **H2/H3/B2**

Square Feet: **6500** Parking Spaces: **294** Zoning: **M2**

This certifies that so far as ascertained by or made known to the below named parties, the building identified above is a legally existing building and has been determined that the change of use or occupancy or both to the named use and occupancy and owner or tenant will not result in any increased hazard to life or limb, health, property or public welfare and such use and occupancy complies with the various ordinances of the city regulating building construction and use.

Stuart D. Tom, P.E.
Building Official

Edith Fuentes
Zoning Administrator

(Section 109.5 Volume I of the Glendale Building and Safety Code requires that this certificate be posted in a conspicuous place on the premises and shall not be removed except by the Permit Services Administrator.)

HANRICH, INC. STRUCTURAL ENGINEERING – COMMERCIAL AND INDUSTRIAL PLANNING

9126 LAS TUNAS DRIVE • TEMPLE CITY • CALIFORNIA 91780 • AREA CODE 213 286-9137 | 283-6721

H. M. HANSEN • S.E. 824 • PRESIDENT

J. A. DIETRICH • VICE PRESIDENT

October 13, 1976

City of Glendale
Department of Building
and Safety

PROJECT: PRODUCTS RESEARCH
5426 San Fernando Road

Gentlemen:

This is to certify that an inspection of the friction pile shaft depths and sizes was made on October 11, 1976.

All shafts were found to exceed the minimum depths and diameter as required by the approved Plans.

Respectfully,

H. M. Hansen

H.M. Hansen
President

sr

5426 San.
Fernando

September 25, 1980

Mr. Carl Linderman
5426 San Fernando Road
Glendale, CA. 91203

Re: 5426 San Fernando Road
Request for Variance

Dear Mr. Linderman:

The Building Commission at the September 24, 1980 meeting held a public hearing on your request for variance from the requirements of the 1976 Edition of the Uniform Building Code as adopted by the City of Glendale, to allow the use of 1979 Edition of the Code. This request for variance was by application #76230 and applied to the above-referenced address.

The Commission, after due consideration, found that the facts required by the 1976 Edition of the Uniform Building Code as adopted by the City of Glendale for the granting of a variance, were present. Your request for variance was granted based on the following facts:

1. That the strict application of the provisions of this Code would result in practical difficulties or unnecessary hardships inconsistent with the general purpose and intent of this Code, because if the project was delayed for ten months, the project could be built as planned by the designer.

2. That there are exceptional circumstances of conditions applicable to the building or structure involved or to the intended use or development thereof that do not generally apply to other buildings or structures, the construction of which is regulated by this Code.

3. That the granting of a variance will not be materially detrimental to the public welfare or injurious to the property or improvements in the neighborhood in which the building or structure is located; and in granting a variance, the Building Commission may impose such conditions as are necessary to protect the public health, safety or welfare in accordance with the purpose and intent of this Code. It will not be detrimental because if the project was delayed for ten months, the project could be built as designed by the designer.

4. That the granting of a variance will not be contrary to the objectives of this Code because the building will be designed in compliance with the 1979 Code.

Section 3-41 of the Glendale Municipal Code, 1964, provides that any person aggrieved by the decision of the Commission granting or denying a variance may appeal to the City Council within fifteen (15) days after the act or determination appealed from, by filing with the City Clerk a written notice of appeal.

Very truly yours,

Alexander C. Pyper
Superintendent of Building

By Martin C. Nixt
Acting Superintendent of Building

ACP:NCN:js

2482 2nd Edwards Ave.

5426 SAN FERNANDO RD.

NUMBER STREET

I hereby affirm that there is a construction lending agency for the performance of the work for which this permit is issued (Sec. 3097, Civil Code)

CONSTRUCTION LENDER & BRANCH

MAILING ADDRESS

CITY ZIP

OWNER-BUILDER DECLARATION

I hereby affirm that I am exempt from the Contractor's License Law for the following reason: *(Sec. 7031.5, Business and Professions Code: Any city or county which requires a permit to construct, alter, improve, demolish, or repair any structure, prior to its issuance also requires the applicant for such permit to file a signed statement that he is licensed pursuant to the provisions of the Contractor's License Law, Chapter 9 (commencing with Section 7000) of Division 3 of the Business and Professions Code, or that he is exempt therefrom, and the basis for the alleged exemption. Any violation of Section 7031.5 by any applicant for a permit, subjects the applicant to a civil penalty of not more than five hundred dollars ($500).)*

☐ I, as owner of the property, or my employees with wages as their sole compensation, will do the work, and the structure is not intended or offered for sale. *(Sec. 7044, Business and Professions Code: The Contractor's License Law does not apply to an owner of property who builds or improves thereon and who does such work himself or through his own employees, provided that such improvements are not intended or offered for sale. If, however, the building or improvement is sold within one year of completion, the owner-builder will have the burden of proving that he did not build or improve for the purpose of sale.)*

☐ I, as owner of the property, am exclusively contracting with licensed contractors to construct the project. *(Sec. 7044, Business and Professions Code: The Contractor's License Law does not apply to an owner of property who builds or improves thereon, and who contracts for such projects with a contractor(s) licensed pursuant to the Contractor's License Law.)*

☐ I am exempt under Sec. _____, B. & P.C. for this reason _____

Date _____ Owner _____

WORKERS' COMPENSATION DECLARATION

I hereby affirm that I have a certificate of consent to self-insure, or a certificate of Workers' Compensation Insurance, or a certified copy thereof. *(Sec. 3800, Labor Code.)*

Policy No. _____ Company _____

CERTIFICATE OF EXEMPTION FROM WORKERS' COMPENSATION INSURANCE

(This section need not be completed if the permit is for one hundred dollars ($100) or less.)

I certify that in the performance of the work for which this permit is issued, I shall not employ any person in any manner so as to become subject to the Workers' Compensation Laws of California.

NOTICE TO APPLICANT: If, after making this Certificate of Exemption you should become subject to the Workers' Compensation provisions of the Labor Code, you must forthwith comply with such provisions or this permit shall be deemed revoked.

Applicant _____ Date _____

I agree not to occupy or allow occupancy of any building authorized by this permit until final building inspection has been received.

I certify that I have read this application and state that the above information is correct. I agree to comply with all city and county ordinances and state laws relating to building construction, and hereby authorize representatives of this city to enter upon the above-mentioned property for inspection purposes.

Signature of Applicant _____ Date 10-13-88

Form PWB 51 (Rev 8/88)

PERMANENT

PLAN CHECK VALIDATION

5426 SAN FERNADO RD

NUMBER STREET

APPLICATION FOR A

BUILDING PERMIT

BUILDING SECTION, PUBLIC WORKS DIVISION

633 E. BROADWAY, CITY OF GLENDALE, CA 91206-4390 (818) 956-4835

NOTE: WHEN PROPERLY VALIDATED IN THIS SPACE, THIS FORM CONSTITUTES A BUILDING PERMIT TO DO THE WORK PRESCRIBED HEREIN.

1916B010 01/06/89CHEK 81.20

LICENSED CONTRACTOR'S DECLARATION

I hereby affirm that I am licensed under provisions of Chapter 9 (commencing with Section 7000) of Division 3 of the Business and Professions Code, and my license is in full force and effect.

CONTRACTOR DARRYL LUI 221	CITY LIC. NO
MAILING ADDRESS 1375 RAYMOND	TEL. NO. 5007434
CITY GLENDALE	ZIP 91201
☐ARCH ☐ENGR. BRIAN SCHRANER	STATE LIC. NO.
MAILING ADDRESS 538 WEST HARVARD	TEL. NO. 5008508
CITY GLENDALE CALIF	ZIP 91204
OWNER P.R.C.	TEL. NO
MAILING ADDRESS 5426 SAN FERNADO	
CITY GLENDALE CALIA	ZIP 91203

DESCRIPTION OF WORK

NEW ☒ ADD'N ☐ ALTER. ☐ REPAIR ☐ DEMOLISH ☐

FLOOR AREA INCR. OR DECR. (SQ. FT.)	NO. OF STORIES	NO. OF DWELLING UNITS
6120		

PRESENT BLDG. USE | PROPOSED BLDG USE

DESCRIBE WORK TO BE DONE PARKING LOT

LOT WIDTH 51 LOT DEPTH 120 NO. OF EXISTING BLDGS ON LOT 0

NOTE! PROVIDE PLOT PLAN ON BACK SIDE OF THIS COPY ONLY

VALUATION NOTE: Include Labor, Mat., Wiring, Plumb., Heat, Etc. $ 10,000

WORKERS COMPENSATION EXPIRE DATE

MAP BK. 5638 PAGE 18 PARCEL # Por 32 SEC. SH. 20 UBC Ed 82

LOT NO. Por 3 BLOCK NO. _____ TRACT Por Tract Glendale

USE ZONE RA FIRE ZONE 3 OCCUPANCY _____ TYPE OF CONSTR. _____ OCC LOAD _____

REQ'D SET BACKS	FRONT	RIGHT SIDE	LEFT SIDE	REAR	SPECIAL CASE	SEATS
	31	0'	0'	0'		

CITY ENGINEER

EASEMENT None

DIST. FACE OF CURB TO P.L. 12 FT. SEWER YES (NO) GRADING 8 cy

PKG SPC 31 (Not Req'd)

10-13-88 PUBLIC SERVICE WATER Fee ELECTRIC 10-13

PLANNING Bet 4/6/89

P.C. FEE _____ PERM. PLAN ☒ W/OUT PLAN ☐ CHECKER'S APPROVAL WL

PERMIT FEE 80.50

I certify that I have read this application and state that the above information is correct. I agree to comply with all city and county ordinances and state laws relating to building construction, and hereby authorize representatives of this city to enter upon the above-mentioned property for inspection purposes.

Driver's License No. _____

Signature of Applicant _____ Date 10-13-88

PERMANENT

5426 SAN FERNADO RD 10/13/88 TOTAL 80.50 5426 SAN FERNADO RD 10/13/88 80.50


INSPECTION RECORD

ITEM	INSPECTOR	DATE
SET BACKS FRONT | L. SIDE | FIELD CHECK R. SIDE | REAR		
TRENCHES: WIDTH _____ DEPTH _____		
1st FLOOR JOIST: SLAB _____		
FRAMING _____		
FINAL EXPIRED	Abella	03-06-91

PARTIAL OR MISC. INSPECTIONS

OK TO PAVE	Bert	1-26-89

NOTE: LOCATE ALL STRUCTURES ON LOT. MAKE BOTTOM OF PAGE THE STREET FRONTAGE.

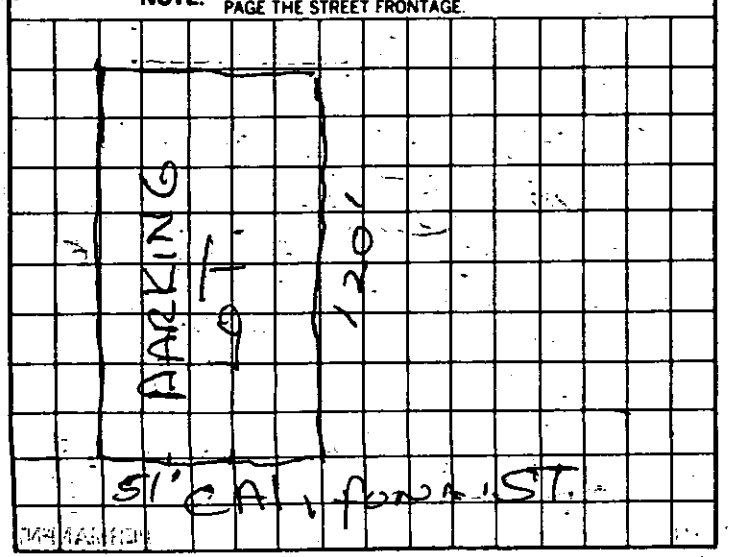

EXEMPTION DECLARATION

I certify that I am exempt from the "License required" provisions of the Contractor License Law. (State basis of exemption)

no employees

If I should become subject to the workmen's compensation provisions of the Labor Code of California I will forthwith comply with the provisions of Section 3700 or my permit will be deemed revoked.

Date

Signature of Exempt Individual

Section 19831 of the Health & Safety Code requires the following:

"OWNER-BUILDER VERIFICATION

"Attention Property Owner:

"An 'owner-builder' building permit has been applied for in your name and bearing your signature.

"Please complete and return this information in the envelope provided at your earliest opportunity to avoid unnecessary delay in processing and issuing your building permit. No building permit will be issued until this verification is received.

1. I personally plan to provide the major labor and materials for construction of the proposed property improvement (yes or no) YES.

2. I (have/have not) HAVE signed an application for a building permit for the proposed work.

3. I have contracted with the following person (firm) to provide the proposed construction:

Name _____
Address _____ City _____
Phone _____ Contractors License No. _____

4. I plan to provide portions of the work, but I have hired the following person to coordinate, supervise, and provide the major work:

Name DAVID DEMSKY
Address _____ City 1604 E. VICTORY BLVD. GLENDALE CA
Phone 242-3181 Contractors License No. _____

5. I will provide some of the work but I have contracted (hired) the following persons to provide the work indicated:

Name	Address	Phone	Type of Work

Signed: Carl Lindemann
Property owner
Social Security number 266-30-1042
Date: 10-16-00

C R Lindemann

PWB-121 (7/80)

CITY OF GLENDALE
PUBLIC WORKS DIVISION
OWNER-BUILDER INFORMATION

Dear Property Owner:

State law Sec. 19830 & 19831 of part 3 of division 13 of the Health & Safety Code requires the following information be supplied to you:

"OWNER–BUILDER INFORMATION

"Dear Property Owner:

"An application for a building permit has been submitted in your name listing yourself as the builder of the property improvements specified.

"For your protection you should be aware that as 'owner-builder' you are the responsible party of record on such a permit. Building permits are not required to be signed by property owners unless they are personally performing their own work. If your work is being performed by someone other than yourself, you may protect yourself from possible liability if that person applies for the proper permit in his or her name.

"Contractors are required by law to be licensed and bonded by the State of California and to have a business license from the city or county. They are also required by law to put their license number on all permits for which they apply.

"If you plan to do your own work, with the exception of various trades that you plan to subcontract, you should be aware of the following information for your benefit and protection:

"If you employ or otherwise engage any persons other than your immediate family, and the work (including materials and other costs) is $200 or more for the entire project, and such persons are not licensed as contractors or subcontractors, then you may be an employer.

"If you are an employer, you must register with the state and federal government as an employer and you are subject to several obligations including state and federal income tax withholding, federal social security taxes, workers' compensation insurance, disability insurance costs, and unemployment compensation contributions.

"There may be financial risks for you if you do not carry out these obligations, and these risks are especially serious with respect to workers' compensation insurance.

"For more specific information about your obligations under federal law, contact the Internal Revenue Service (and, if you wish, the U. S. Small Business Administration). For more specific information about your obligations under state law, contact the Department of Benefit Payments and the Division of Industrial Accidents.

"If the structure is intended for sale, property owners who are not licensed contractors are allowed to perform their work personally or through their own employees, without a licensed contractor or subcontractor, only under limited conditions.

"A frequent practice of unlicensed persons professing to be contractors is to secure an 'owner-builder' building permit, erroneously implying that the property owner is providing his or her own labor and material personally. Building permits are not required to be signed by property owners unless they are performing their own work personally.

"Information about licensed contractors may be obtained by contacting the Contractors' State License Board in your community or at 1020 N Street, Sacramento, California 95814.

"Please complete and return the enclosed owner-builder verification form so that we can confirm that you are aware of these matters. The building permit will not be issued until the verification is returned.

Very truly yours,

B-70

BUILDING RECORD

ADDRESS 5426 San Fernando Road, Lot 31, Tract 3784

TYPE III(N), Group E & F

PERMIT NO. 55692

COMPLETED 1-2-58

ARCHITECT

ENGINEER

CONTRACTOR Edgar N. Gregg

VALUATION	STORIES	ROOMS	APART'S.	EXT. WALLS	FIRE ZONE	USE ZONE
$40,000.00	1	1		Cement Block	2	M-2

INSPECTIONS

DATE	INSPECTOR	REMARKS
1-2-58	F.W.Leggitt	Final Inspection C.O.I.

B-70

BUILDING RECORD

ADDRESS 5426 San Fernando

Port. of Lot 31
Tract 3784

TYPE III & Group F

PERMIT NO. 43510

COMPLETED February 11, 1953

ARCHITECT

ENGINEER

CONTRACTOR Edgar N. Gregg, 208 East Glenoaks Glendale 7

VALUATION	STORIES	ROOMS	~~APART'S~~	EXT. WALLS	FIRE ZONE	USE ZONE
$19,000.00	1	1	Warehouse	Cement Block	2	M-2

INSPECTIONS

DATE	INSPECTOR	REMARKS
2-11-53	R. H.	Final Building Inspection COI

5426 SAN FERNANDO RD.

NUMBER STREET

APPLICATION FOR A

BUILDING PERMIT

BUILDING SECTION, PUBLIC WORKS DIVISION
633 E. BROADWAY, CITY OF GLENDALE, CA 91205 956-4835

LICENSED CONTRACTOR'S DECLARATION

I hereby affirm that I am licensed under provisions of Chapter 9 (commencing with Section 7000) of Division 3 of the Business and Professions Code, and my license is in full force and effect.

CONTRACTOR	CITY LIC. NO.
OWNER	
MAILING ADDRESS	TEL. NO.
5426 SAN FERNANDO RD	240-2060
☐ ARCH. ☐ ENGR. H.L. STANDEFER	STATE LIC. NO. 6578
MAILING ADDRESS	TEL. NO.
4344 LAUREL CANYON	761 2745
OWNER	TEL. NO.
CARL LINDERMAN	240-2060
MAILING ADDRESS	
5426 SAN FERNANDO RD.	

I hereby affirm that there is a construction lending agency for the performance of the work for which this permit is issued. (Sec. 3097, Civil Code.)

CONSTRUCTION LENDER & BRANCH: NONE

MAILING ADDRESS:

CK. CASH. M.O. PLAN CHECK VALIDATION

704744 APR 14 80PC 171

DESCRIPTION OF WORK

NEW ☐ ADD'N ☑ ALTER. ☐ REPAIR ☐ DEMOLISH ☐

FLOOR AREA INCR. OR DECR. (SQ. FT.)	NO. OF STORIES	NO. OF DWELLING UNITS
6075	1	

PRESENT BLDG. USE	PROPOSED BLDG. USE
WARE HOUSE	WARE HOUSE

DESCRIBE WORK TO BE DONE: CONCRETE TILT UP

WOOD FRAME ROOF

LOT WIDTH	LOT DEPTH	NO. OF EXISTING BLDGS. ON LOT
761.43	619.1	12

NOTE! PROVIDE PLOT PLAN ON BACK SIDE OF THIS COPY ONLY

VALUATION NOTE: Include Labor, Mat., Wiring, Plumb., Heat, Etc. $ 60,000

WORKERS COMPENSATION EXPIRE DATE

MAP BK 2638 PAGE 18 PARCEL # 32 SEC. SH. 20

LOT NO. Por 31 BLOCK NO. ____ TRACT Wm Rlinda

USE ZONE	FIRE ZONE	OCCUPANCY	TYPE OF CONSTR.
M2	2	H2	IN

REQ'D SET BACKS	FRONT	RIGHT SIDE	LEFT SIDE	REAR	SPECIAL CASE
	0	0	0	0	Yes 76230 Variance

CITY ENGINEER: None

EASEMENT

DIST. FACE OF CURB TO P.L. 10 FT. SEWER (YES) NO GRADING

PUBLIC SERVICE	PLANNING
WATER ELECTRIC	
P.C. FEE	PERM. PLAN ☑ CHECKER'S APPROVAL
PERMIT FEE 263.55	W/O PLAN ☐ John The

I certify that I have read this application and state that the above information is correct. I agree to comply with all city and county ordinances and state laws relating to building construction, and hereby authorize representatives of this city to enter upon the above-mentioned property for inspection purposes.

Signature of Applicant Carl Linderman Date 4-15-80

STRONG MOTION FEE

Form PWB-51 (Rev. 7/79)

Check under 79 code.

PERMANENT

#2

CK. CASH M.O. NOTE: WHEN PROPERLY VALIDATED IN THIS SPACE, THIS FORM CONSTITUTES A BUILDING PERMIT TO DO WORK PRESCRIBED HEREIN.

77537 JUL 15 80 BP 266754 20221

77536 JUL 15 80


INSPECTION RECORD

ITEM	INSPECTOR	DATE
SET BACKS FRONT | L. SIDE | FIELD CHECK R. SIDE | REAR		
TRENCHES: WIDTH ~~6~~ DEPTH	R.D.	1-21-81
1st FLOOR ~~JOIST~~ SLAB	R.D.	2-4-81
FRAMING	R.D.	5-28-81
FINAL Fix pl RRD		

PARTIAL OR MISC. INSPECTIONS

14 piers dep. by Merrick		
	R.D.	1-21-81
Slab on grade	R.D.	2-5-81
Bike cages w/ no-bar	Merrick R.D.	2-12-81
6 panels	R.D.	2-19-81
Pad 6 add panels w/ bar	R.D.	2-25-81
Shear bar 6 panels	dep by Merrick R.D.	2-27-81
" " 2 " "	" R.D.	3-6-81
Retainers	R.D.	4-8-81
Form strip - roof mud	R.D.	5-28-81

NOTE: LOCATE ALL STRUCTURES ON LOT. MAKE BOTTOM OF PAGE THE STREET FRONTAGE.

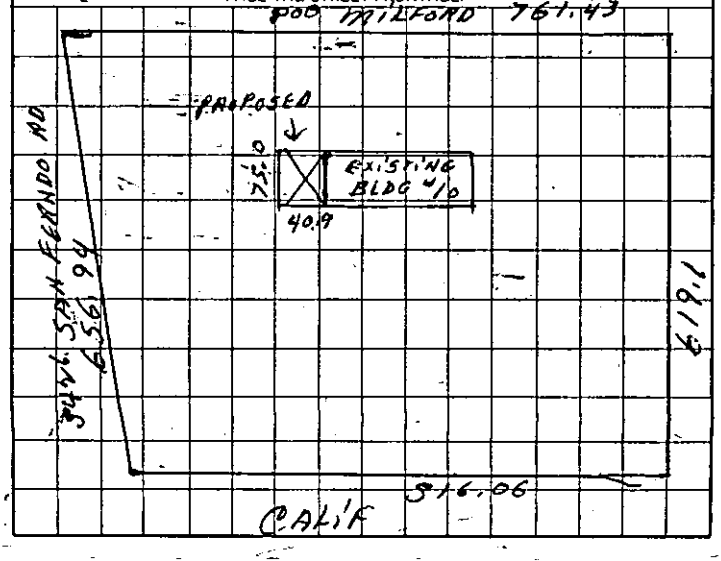

5426 San Fernando
NUMBER STREET

APPLICATION FOR A

BUILDING PERMIT

BUILDING SECTION, PUBLIC WORKS DIVISION
633 E. BROADWAY, CITY OF GLENDALE, CA 91205 956-4835

LICENSED CONTRACTOR'S DECLARATION

I hereby affirm that I am licensed under provisions of Chapter 9 (commencing with Section 7000) of Division 3 of the Business and Professions Code, and my license is in full force and effect.

CONTRACTOR Owner — CITY LIC. NO.
Carl Lindemann — TEL. NO.
MAILING ADDRESS 5430 San Fernando — 240-2060
☐ ARCH. ☐ ENGR. H.L. STANDEFER — STATE LIC. NO. 6578
MAILING ADDRESS 4344 Laurel Canyon Blvd — TEL. NO. 761 2745
OWNER Carl Lindemann — TEL. NO. 956-3060
MAILING ADDRESS 5430 San Fernando

I hereby affirm that there is a construction lending agency for the performance of the work for which this permit is issued. (Sec. 3097, Civil Code.)
CONSTRUCTION LENDER & BRANCH
MAILING ADDRESS

DESCRIPTION OF WORK

NEW ☑ ADD'N ☐ ALTER. ☐ REPAIR ☐ DEMOLISH ☐

FLOOR AREA INCR. OR DECR. (SQ. FT.)	NO. OF STORIES	NO. OF DWELLING UNITS
12107	1	

PRESENT BLDG. USE — PROPOSED BLDG. USE: Warehouse

DESCRIBE WORK TO BE DONE: Concrete floor walls Glue Lam Trusses Roof System

LOT WIDTH	LOT DEPTH	NO. OF EXISTING BLDGS. ON LOT
201	619	4

NOTE! PROVIDE PLOT PLAN ON BACK SIDE OF THIS COPY ONLY

VALUATION NOTE: Include Labor, Mat., Wiring, Plumb., Heat, Etc. $81,905

WORKERS COMPENSATION EXPIRE DATE

MAP BK. 56 38 PAGE 18 PARCEL # 32 SEC. SH. 20
LOT NO. 31 BLOCK NO. TRACT 3784
USE ZONE M2 FIRE ZONE 2 OCCU-PANCY B2 TYPE OF CONSTR. 111 N

REQ'D SET BACKS	FRONT	RIGHT SIDE	LEFT SIDE	REAR	SPECIAL CASE
	0	0	0	0	—

CITY ENGINEER
EASEMENT
DIST. FACE OF CURB TO P.L. ____ FT. SEWER YES NO GRADING E.W.
PUBLIC SERVICE WATER ____ ELECTRIC ____ PLANNING
P.C. FEE ____ PERMIT FEE ____ PERM. PLAN ☑ W/OUT PLAN ☐ CHECKER'S APPROVAL

I certify that I have read this application and state that the above information is correct. I agree to comply with all city and county ordinances and state laws relating to building construction, and hereby authorize representatives of this city to enter upon the above-mentioned property for inspection purposes.

Signature of Applicant Carl Lindemann Date 11-30-79
STRONG MOTION FEE micro 5.00

PERMANENT

CK. CASH M.O. PLAN CHECK VALIDATION
#6 35730CT 1 79PC 3-3-22 5.00 A
65889 NOV 30 79NS

CK. CASH M.O.
65887 NOV 30 79BP 4276.00 A
65888 NOV 30 79BP 5093.73 A

NOTE: WHEN PROPERLY VALIDATED IN THIS SPACE, THIS FORM CONSTITUTES A BUILDING PERMIT TO DO THE WORK PRESCRIBED HEREIN.


INSPECTION RECORD

ITEM	INSPECTOR	DATE
SET BACKS FRONT 0 + L. SIDE 0 | FIELD CHECK R. SIDE 0 + REAR 0		
TRENCHES: WIDTH Piles DEPTH		
1st FLOOR JOIST: SLAB	AS	3/26/80
FRAMING		
FINAL EXPIRED		

PARTIAL OR MISC. INSPECTIONS

OK to pour conc on foundation piles only	AS	2/11/80
Called up Engr he is aware of pile failure	AS	2/28/80
OK conc to place except west corner	AS	3/13/80
OK west panel N-1 to 8 N-8 A & B E-3.5-1, W-1 to 3	AS	4/17/80
OK to place concrete pile caps (W-corner)	AS	4/18/80
Lathers & Bartlett	Inspector	
	R.J.	6-24-80
Roof nailing OK	AS	8/1/80
OK framing subj to elect approval	AS	9/5/80
Send notice bldg permit to Expires 1/23/81	AS	1/14/81

NOTE: LOCATE ALL STRUCTURES ON LOT. MAKE BOTTOM OF PAGE THE STREET FRONTAGE.

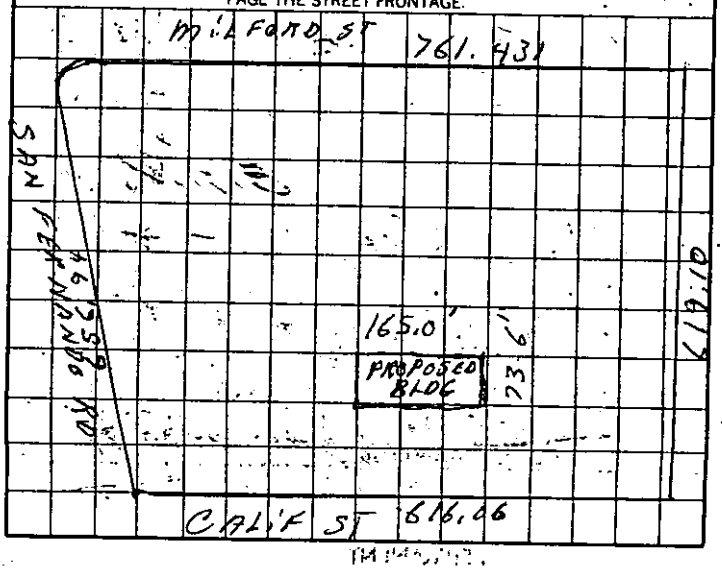

JOB ADDRESS

5426 SAN FERNANDO RD.
NUMBER STREET

8585

APPLICATION FOR A

HEATING, VENTILATING, AIR-CONDITIONING OR REFRIGERATION PERMIT

BUILDING SECTION, PUBLIC WORKS DIVISION
CITY OF GLENDALE, CALIFORNIA

NOTE: WHEN PROPERLY VALIDATED IN THIS SPACE THIS FORM CONSTITUTES A PERMIT TO DO THE WORK DESCRIBED HEREON.

CK. MO. CASH 33952 APR 27 '77 PD 91004

CONTRACTOR: AIR CONTROL CO INC.	STATE LIC. NO.: 120486
MAILING ADDRESS: GLEN. 91201 6265 SAN FERNANDO	TEL. NO.: 244-6671
OWNER: PRODUCTS RES. CHEMICAL	CITY BUS. LIC.: 17045
MAILING ADDRESS: 2919 EMPIRE BURBANK	TEL. NO.: 849-3792

DESCRIPTION OF BLDG.

NEW X ADD'N ☐ ALTER. ☐ REPLACE ☐

FEE COMPUTATION

QUAN.	ITEM	UNIT COST	FEE
	GAS SYSTEMS:		
	APPLIANCE VENT		
	AIR HANDLING UNITS		
	EVAPORATIVE COOLERS		
2	VENTILATING SYSTEMS (FAN, HOOD, ETC.)	2.00	4.00
	REFRIGERATION SYSTEMS ALTERED, REPAIRED OR ADDED TO		
	AIR-CONDITIONING SYSTEMS ALTERED, REPAIRED OR ADDED TO		
	HEATING APPLIANCE OR SYSTEM ALTERED, REPAIRED OR ADDED TO		

HEATING APPLIANCES

(INSTALLED, OR RELOCATED)

TYPE	B.T.U.	FEE
1-GAS PAC. UNIT	80,000	4.00
4-GAS PAC. UNITS OVER	100,000	20.00

BOILERS, COMPRESSORS OR ABSORPTION SYSTEMS INSTALLED OR RELOCATED

QUANTITY	TYPE	HP OR B.T.U.	UNIT COST	FEE
8	PAC. UNIT	2-4 & 6-8HP	@ 7.50 EA.	60.00
			@ "	
			@ "	

I have carefully read and examined the above application and know the same to be true and correct. All provisions of Laws and Ordinances covering this type of construction will be complied with whether specified herein or not. No person shall be employed in violation of the Labor Code of the State of California.

PERMIT FEE	3.00
INVESTIGATION FEE	
TOTAL FEE	91.00

ACCO
SIGNATURE OF CONTRACTOR OR AUTHORIZED AGENT

FORM B-55 PERMANENT

INSPECTION RECORD

ITEM	INSPECTOR	DATE
Ground Work	—	—
Gas	—	—
Rough Heating		9-19-77
Rough Refrig. or Air Cond.		9-19-77
Ducts *		9-19-77
Final Heating		9-29-77
Final Refrig. or Air Cond.		9-29-77

CORRECTIONS & PARTIAL INSPECTIONS

* OK - Ducts, trunks & Risers thru 2nd Fl. 10-5-77

—

Not Ready 10-7-77

Install brackets on Sup. Ducts. Where Duct Runs Terminate? No Check 10-19-77

—

Conns not made 10-27-77

OCT 1977

JOB ADDRESS

5426 San Fernando Rd
NUMBER STREET

APPLICATION FOR A

HEATING, VENTILATING, AIR-CONDITIONING OR REFRIGERATION PERMIT

BUILDING SECTION, PUBLIC WORKS DIVISION
CITY OF GLENDALE, CALIFORNIA

CONTRACTOR M.S. McCabe	STATE LIC. NO. 274879
MAILING ADDRESS P.O. Box 3145 Glendale	TEL. NO. 242-8762
OWNER P.R.O.	CITY BUS. LIC. 17094
MAILING ADDRESS 5454 San Fernando	TEL. NO.

CK. MO. CASH 35[illegible] JUN 15 '77 AL 11004

NOTE: WHEN PROPERLY VALIDATED IN THIS SPACE THIS FORM CONSTITUTES A PERMIT TO DO THE WORK DESCRIBED HEREON.

DESCRIPTION OF BLDG.

NEW [X] ADD'N [ ] ALTER. [ ] REPLACE [ ]

FEE COMPUTATION

QUAN.	ITEM	UNIT COST	FEE
	GAS SYSTEMS:		
	APPLIANCE VENT		
	AIR HANDLING UNITS		
	EVAPORATIVE COOLERS		
	VENTILATING SYSTEMS (FAN, HOOD, ETC.)		
	REFRIGERATION SYSTEMS ALTERED, REPAIRED OR ADDED TO		
	AIR-CONDITIONING SYSTEMS ALTERED, REPAIRED OR ADDED TO		
	HEATING APPLIANCE OR SYSTEM ALTERED, REPAIRED OR ADDED TO		

HEATING APPLIANCES

(INSTALLED, OR RELOCATED)

TYPE	B.T.U.	FEE
Delta Duct Heater	72000	4.00

BOILERS, COMPRESSORS OR ABSORPTION SYSTEMS INSTALLED OR RELOCATED

QUANTITY	TYPE	HP OR B.T.U.	UNIT COST	FEE
1	Surpinem Aircond.	BHP 96000	@ 4.00 Ea.	4.00
			@ "	
			@ "	

I have carefully read and examined the above application and know the same to be true and correct. All provisions of Laws and Ordinances covering this type of construction will be complied with whether specified herein or not. No person shall be employed in violation of the Labor Code of the State of California.

PERMIT FEE	3.00
INVESTIGATION FEE	
TOTAL FEE	11.09

Bill J. McCabe
SIGNATURE OF CONTRACTOR OR AUTHORIZED AGENT

FORM B-55 PERMANENT

INSPECTION RECORD

ITEM	INSPECTOR	DATE
Ground Work		
Gas		
Rough Heating		
Rough Refrig. or Air Cond.		
Ducts	[illegible]	9/19/77
Final Heating		
Final Refrig. or Air Cond.	[illegible]	9/19/77

CORRECTIONS & PARTIAL INSPECTIONS

OK to Cover Ducts, 2nd Fl
[illegible] 9-19-77

Covers not made [illegible]

OCT 7 1977

B-26

OWNER PRODUCTS RESEARCH ADDRESS 5426 SAN FERNANDO

PURPOSE OF BUILDING BRICK WHSE. SPECIAL PERMIT NO.

LOT BLK TRACT FIRE DISTRICT NO.

BUILDING

Date 12-18-48

No. 33985

Amt. #1200-

Con. OWNER

	Date	Insp.
Foundation		
1st Floor Joist		
Frame	12-27	R.M.
Finish	4-4-49	R.M.

SEWER

Date 12-13-48

No.

Sewer No. EXIST.

Cesspool

Septic

Con.

PLUMBING OVER

Date 12-13-48

No. 85878

Fix. 1 1 SUMP

Htr. 1 1 ORION

Gas. 1 1 WTR. SYS.

Con. STORY & SONS

	Date	Insp.
Rough	12-20-48	Can
Gas	1-14-49	Mc
Sewer	12-20-48	Can
Cesspool		
Heating		
Finish	1-27-49	OK

HEATING **ELECTRIC**

Date 1-27-49 Date

No. 86529 No.

Wall Sw.

Floor 2 Dual Mot.

Unit

Con. STORY & SONS

PLASTERING

Date 1-5-49

No. 27537

Yds. Int. 500

Yds. Ext. —

Con. D.W. SMALL

	Date	Insp.
Ext. Lath		
In. Lath	1-6	J.S.H.
Ext. Scratch		
In. Brown	1-10	J.S.H.
Ext. Brown		
Finish	1-13	J.S.H.

LATHING

Date 1-5-49

No. 27531

Yds. Int. 430

Yds. Ext.

Con. T.L.J. WILLIAMSON

WIRING (over)

Date 12-27-48 Out. 30

No. 54118 Sw. 6

Range Fix.

Htr. Mot.

Trans.

Con. PIPPITT ELECT

	Date	Insp.
Rough	12/27/48	OT
Finish Wire	1/27/49	H
Fixtures	1/27/49	H
Motor		
Furnace		
Range		

WIRING

Date 1-26-49 Out. 20

No. 54381 Sw. 6

Range Fix. 20

Htr. 2-10-1-15 Mot. 3

1-2 Trans.

Con. G. PIPPITT

Ft Mellon
3 Ø Power Meter } Installed 1/11/49 - DT

PL86
1-25-49 Final ~~Elec~~ 1-27-49 OK
86495
1 Fuel Gas
Story & Sons

PL86
1-27-49
86529
1 Gas Svc.
Story & Sons

54381 - R.O 1/28/49 HCH Except
twist lock receptacles in laboratory

Elect. Per. No. 54744
3-10-49 Gordon D. Pippitt Rough In 3/10/49 DT
40 outlets, 2 Fixtures, 11 motors - 27½ HP
1 - 3 HP
2 - 2 HP
3 - ½ HP
3 - 1 HP

RECEIVED
MAR 15 1949
By

B-26

OWNER Products Research Corp. ADDRESS 5426 San Fernando Rd.

PURPOSE OF BUILDING Remodel SPECIAL PERMIT NO.

LOT Por. 31 BLK TRACT 3284 FIRE DISTRICT NO.

BUILDING

Date 2-1-51

No. 39536

Amt. 3.00

Con. W.R. Hartee

	Date	Insp.
Foundation		
1st Floor Joist		
Frame	2-6-51	RH
Finish	3-26-51	RH

SEWER

Date

No. 99918

Sewer No. Exist

Cesspool

Septic

Con.

PLUMBING

Date 2-28-51

No. 99918

Fix. 10

Htr. 1 WATER SYSTEM 1

Gas. 1

Con. Stoxp Plbg.

	Date	Insp.
Rough	3-30-51	Caw
Gas	4-26-51	OJR
Sewer		
Cesspool		
Heating		
Finish	4-26-51	OJR

HEATING

Date

No.

Wall

Floor Dual

Unit

Con.

ELECTRIC

Date

No.

Sw.

Mot.

PLASTERING

Date 2-7-51

No. 31070

Yds. Int.

Yds. Ext. 20

Con. Dw. Small

	Date	Insp.
Ext. Lath		
In. Lath	2-7-51	leh
Ext. Scratch		
In. Brown	2-8-51	leh
Ext. Brown		
Finish	2-14-51	leh

LATHING

Date 2-7-51

No. 31069

Yds. Int. 20

Yds. Ext.

Con. Dw. Williamson

WIRING

Date 3-16-51 Out. 4

No. 62097 Sw. 3

Range Fix. 4

Htr. Mot.

Trans.

Con. H. L. Moyer

	Date	Insp.
Rough	3-19-51	D
Finish Wire	3-19-51	D
Fixtures	3-19-51	D
Motor		
Furnace		
Range	Rod Fin 5/31/50 DT	

WIRING

Date 5-29-50 Out.

No. 54011 Sw.

Range Fix.

Htr. 3/4 HP Mot. 1

DYER Trans. 1

Con. H.L. MAGEE

B-26

OWNER Products Research Co. ADDRESS 5426 San Fernando

PURPOSE OF BUILDING Install Elec. hoist monorail SPECIAL PERMIT NO.

LOT Por 31 BLK TRACT West Glendale 5y5. FIRE DISTRICT NO. 3 M2

BUILDING		
Date	1-18-54	
No.	46216	
Amt.	1,000	
Con.	OWNER	
	Date	Insp.
Foundation		
1st Floor Joist		
Frame		
Finish	APR 1 '54	K.G.

PLUMBING		
Date	1-18-54	
No.	19092	
Fix.	WATER SYSTEM	
Htr.	WATER SOFTENER	
Gas.	1 SPRINKLER SYSTEM	
Con.	L.G. Bishop	
	Date	Insp.
Rough		
Gas		
Sewer		
Cesspool		
Heating		
Finish	JAN 18 '54	Conv

PLASTERING		
Date		
No.		
Yds. Int.		
Yds. Ext.		
Con.		
	Date	Insp.
Ext. Lath		
In. Lath		
Ext. Scratch		
In. Brown		
Ext. Brown		
Finish		

WIRING		
Date	1-20-54	Out. 1
No.	72590	Sw. 2
Range		Fix.
Htr.	1/4"	Mot. 1
Power Pole		Trans.
Con.	Fullerton	
	Date	Insp.
Rough	JAN 20 '54	H.
Finish Wire	APR 1 '54	H.
Fixtures		
Motor		
Furnace		
Range		

SEWER	
Date	
No.	
Sewer No.	
Cesspool	
Septic	
Con.	

HEATING		ELECTRIC	
Date		Date	
No.		No.	
Wall		Sw.	
Floor	Dual	Mot.	
Unit			
Con.			

LATHING	
Date	
No.	
Yds. Int.	
Yds. Ext.	
Con.	

WIRING	
Date	2-19-54 Out.
No.	72911 Sw.
Range	Fix.
Htr.	3/4 Mot. 1
	Trans.
Con.	Fullerton

72911
Ro FEB 25 '54
Fin FEB 25 '54

3-22-5
#7317
3-Su
(3600 w) 3-HT
Fjelstro

Ro MAR 22 '54
Fin MAR 22 5
added le

B-26

OWNER E. E. Boyd ADDRESS 5426 San Fernando

PURPOSE OF BUILDING offices SPECIAL PERMIT NO.

LOT Por 31 BLK TRACT 3784 FIRE DISTRICT NO. 2 M2

BUILDING

Date 3-8-57
No. 54043
Amt. $2,000.00
Con. W. R. Harter

	Date	Insp.
Foundation		
Steel		
1st Floor Joist		
Frame		
Finish	4/25/57	

PLUMBING

Date
No.
Fix. WATER SYSTEM
Htr. WATER SOFTENER
Gas. SPRINKLER SYSTEM
Con.

	Date	Insp.
Rough		
Gas		
Sewer		
Cesspool-Tank		
Rough Heating		
Heating	JUN 13 57	mc
Finish		

HEATING

Date 3-25-57
No. 40374
~~Wall~~ water cooler
Floor
Con.

	LATH.	PLAST.
Date		
No.		
Yds. Int.		
Yds. Ext.		
Con		

	Date	Insp.
Ext. Lath		
Int. Lath		
Ext. Scratch		
Int. Brown		
Ext. Brown		
Finish		

SEWER

Date
No.
Sewer No.
Cesspool
Septic
Con.

WIRING

Date 3-12-57 Out. 17
No. 85333 Sw. 3
Range Oven Fix. 7
Htr. Dryer Trans.
Mot.
Con H. L. Magee

	Date	Insp.
Rough	4/24/57	
Finish Wire	"	"
Fixtures		
Meter		

Date 85731 Out. 10
No. 4/23/57 Sw.
Power Pole Fix.
Htr. 2 Mot. 14
Con Magee Elec

	Date	Insp.
Rough		
Finish Wire		
Fixtures		

Wall frame only Interior 3/12/57 R.H.

B-26

OWNER Prod. Research ADDRESS 5426 San Fernando

PURPOSE OF BUILDING SPECIAL PERMIT NO.

LOT BLK TRACT FIRE DISTRICT NO.

BUILDING

Date

No.

Amt.

Con.

	Date	Insp.
Foundation		
1st Floor Joist		
Frame		
Finish		

SEWER

Date

No.

Sewer No.

Cesspool

Septic

Con.

PLUMBING

Date 12-1-53

No. 18380

Fix. WATER SYSTEM

Htr. WATER SOFTENER

Gas. / SPRINKLER SYSTEM

Con. Story Plbg

	Date	Insp.
Rough	Void 1-2-54	
Gas		
Sewer		
Cesspool		
Heating	JAN 22 '54	MC
Finish		

HEATING

Date 12-4-53

No. 18455

Wall 1-VENT

Floor Dual

Unit

Con. Story Plbg

ELECTRIC

Date

No.

Sw.

Mot.

PLASTERING

Date

No.

Yds. Int.

Yds. Ext.

Con.

	Date	Insp.
Ext. Lath		
In. Lath		
Ext. Scratch		
In. Brown		
Ext. Brown		
Finish		

LATHING

Date

No.

Yds. Int.

Yds. Ext.

Con.

WIRING

Date 12-22-53 Out.

No. 72399 Sw.

Range Fix.

Htr. 1/4 Mot. 1

Power Pole Trans.

Con. Wisdom

	Date	Insp.
Rough		
Finish Wire	JUN 1 '55	
Fixtures		
Motor		
Furnace		
Range		

WIRING

Date 12-24-53 Out. 1

No. 72407 Sw.

Range JUN 1 '55 Fix. 2

Htr fix JUN 1 '55 Mot.

Trans.

Con. Lighting

DEC 23 '53

work taken out never comp'

B-26

OWNER Emma Boyd ADDRESS 5426 San Fernando

PURPOSE OF BUILDING Alterations SPECIAL PERMIT NO.

LOT Por. 31 BLK TRACT 3784 FIRE DISTRICT NO.

BUILDING			PLUMBING			PLASTERING			WIRING		
Date 10-19-51			Date			Date 10-24-51			Date 10-2-51 Out. 3		
			No.			No. 32266			No. 63980 Sw.		
No. 40950			Fix.						Range Fix.		
Amt. 250.00			Htr. WATER SYSTEM			Yds. Int. 10			1 Htr. 21,000 WT. 104 Mot. 1		
			Gas.			Yds. Ext. 10			Trans.		
Con. W. R. Horton			Con.			Con. Dew-Amaco.			Con. H. L. Magee		
	Date	Insp.		Date	Insp.		Date	Insp.	OVER	Date	Insp.
Foundation			Rough			Ext. Lath	10/24/51	deh	Rough	10-9-51	O
1st Floor Joist			Gas			In. Lath	10/24/51	deh	Finish Wire	10-8-51	O
			Sewer			Ext. Scratch	11-6-51	deh	Fixtures		
Frame	10/24/51	RH	Cesspool			In. Brown	11-6-51	deh	Motor		
Finish	11-28-51	RH	Heating	11-8-51	OAW	Ext. Brown	11-15-51	LEH	Furnace		
			Finish			Finish	11-28-51	LEH	Range		
SEWER			HEATING		ELECTRIC	LATHING			WIRING		
Date			Date 9-14-51		Date	Date 10-24-51			Date Out.		
No.			No. 3427		No.	No. 32269			No. Sw.		
Sewer No.			Wall		Sw.				Range Fix.		
Cesspool			Floor 1 Dual		Mot.	Yds. Int. 10			Htr. Mot.		
Septic			Unit			Yds. Ext. 10			Trans.		

Add to Offices
9-4-51
40684
$150 —
Hartley

Plastering
11-2-45
21762
Ext 150 yds.
Raligan

Painting
11-2-45
21763
Ext 150 yds.
Don Welker

Wiring 6-19-50
59250
1 mot 7H
Magee

Wiring 8-16-49
56381
2 mot
Piggott

63980 Added Load 21,000 W 10-8-51

B-26

OWNER Emma Boyd ADDRESS 7426 San Fernando

PURPOSE OF BUILDING Boiler Housing SPECIAL PERMIT NO.

LOT Por 31 BLK TRACT 3784 FIRE DISTRICT NO.

BUILDING			PLUMBING OVER			PLASTERING			OVER WIRING		
Date 9-2-52			Date 9-8-52			Date			Date 9-30-52 Out. 50		
No. 42872			No. 9710			No.			No. 67658 Sw. 10		
Amt. 700.00			Fix. 1 WATER SYSTEM						Range Fix. 31		
			Htr. 1 WATER SOFTENER			Yds. Int.			Htr. Mot. 50		
			Gas. 2 SPRINKLER SYSTEM			Yds. Ext.			Power Pole Trans.		
Con. W. R. Harper			Con. Story Plbg.			Con.			Con. H. L. Magee		
	Date	Insp.		Date	Insp.		Date	Insp.		Date	Insp.
Foundation			Rough	9-8-52	Mc	Ext. Lath			Rough	9-30-52	H
1st Floor Joist	Jan 19 1953		Gas	9-11-52	Mc	In. Lath			Finish Wire	No Chg.	
	MAR 25 1953		Sewer			Ext. Scratch			Fixtures	MAR 25 1953	
Frame			Cesspool			In. Brown			Motor		
Finish			Heating			Ext. Brown			Furnace RO	10-22-53	A
			Finish	9-11-52	Mc	Finish			Range Fin Comm Range	10-22-53	A

SEWER	HEATING	ELECTRIC	LATHING	WIRING
Date	Date	Date	Date	Date 10-2-53 Out. 8
No.	No.	No.	No.	No. 71557 Sw.
Sewer No.	Wall	Sw.		Range Fix. 8
Cesspool	Floor Dual	Mot.	Yds. Int.	Htr. 40 IP Mot. 1
Septic	Unit		Yds. Ext.	Trans.

#9884 - 9-17-52

1- Fix.

Story - PLBg.

Ro - 9-17-52 - me.

B-26-27243

OWNER Glendale Amusement Co ADDRESS ~~324 E 6th St~~ San Fernando

PURPOSE OF BUILDING Industrial Bldg FIRE DISTRICT NO. 5426

BUILDING

DATE 11-29-29

NO. 01088

AMT. 5000 -

CON. Owner

	INSP'D.	INSP.
FOUNDATION	11/29/29	CMJ
1ST FOOR	12/19	CMJ
2 & 3 FLOOR		
CHIMNEY		

SEWER

DATE

NO.

AMT.

CON.

PLUMBING

DATE 12-11-29

NO. 4608

AMT. 220 -

CON H. H. Jurneyan

	INSP'D.	INSP.
ROUGH	DEC 16 '29	H
GAS	JAN 7 '30	H
SEWER	DEC 23 '29	H
CESSPOOL		
FURNACE		
FINISH	JAN 7 '30	H

CESSPOOL

DATE

NO.

AMT.

CON.

PLASTERING

DATE 12-19-29

NO. 1102

YDS. INT. 280

YDS. EXT.

CON Green & West

	INSP'D.	INSP.
EXT. LATH		
IN. LATH	12-19	JMB
EXT. PLASTER	12-24	JMB
IN. PLASTER		
GARAGE		

FURNACE

DATE

NO.

AMT.

CON.

WIRING

DATE 12-19-29 OUT 26

NO. 2219 SW. 3

FIX. 22

MOT

FUR

CON W Paull

	INSP'D.	INSP.
ROUGH	12-19	JMB
FINISH	12-30	JMB
FIXTURES		
MOTOR	1-7	JMB
FURNACE		

WIRING

DATE 1-7-30 OUT 4

NO. 2311 SW.

FIX. 3-2-1 1/2 P

MOT 5

FUR 1-1/2

CON W Paull

3420 San Fernando
New roof 10-16-35
#6811
$57-
McCarthy Roof Co.

Elec. 2-2-31
4628
1 mot 1/2 HP
Coghlin Elec.

Tilby 12-2-31
14801
$120-
Gas Stove Hosp.

RECEIVED
DEC 31 1929
By

RECEIVED
JAN 7 1930
By

D-26

OWNER Emma E. Boyd ADDRESS 5426 - San Fernando

PURPOSE OF BUILDING over head door SPECIAL PERMIT NO.

LOT Por 31 BLK TRACT 3784 FIRE DISTRICT NO.

BUILDING

Date APR 7 1952

No. 41832

Amt. 250.00

Con. W. R. HARTER

	Date	Insp.
Foundation Steel	4-8-52	RH
1st Floor Joist		
Frame		
Finish	7-24-52	RH

SEWER

Date

No.

Sewer No.

Cesspool

Septic

Cor

PLUMBING

Date 2-20-52

No. 6025

Fix. WATER SYSTEM 1

Htr. WATER SOFTENER

Gas. SPRINKLER SYSTEM

Con. Story Plbg

	Date	Insp.
Rough	No Insp.	
Gas	MAR 24 1952	
Sewer		
Cesspool		
Heating		
Finish		

HEATING

Date

No.

Wall

Floor Dual

Unit

C

ELECTRIC

Date

No.

Sw.

Mot.

PLASTERING

Date

No.

Yds. Int. Rp 11-9

Yds. Ext. Fin 1-9

Con. Remove 3P & Fin

	Date	Insp.
Ext. Lath		
In. Lath		
Ext. Scratch		
In. Brown		
Ext. Brown		
Finish		

LATHING

Date

No.

Yds. Int.

Yds. Ext.

C

WIRING

Date 11-3-52 Out. 3

No. Sw.

Range Fix. 3

Htr. 1/4 Mot. 1

Rower Pole Trans.

Con. Wisdom

over	Date	Insp.
Rough		
Finish Wire		
Fixtures		
Motor 1		
Furnace 3		
Range		

WIRING

Date Out.

No. Sw.

Range Fix.

Htr. Mot.

Trans.

C

ELEC.
#66564
7-11-62
CHECK SERVICE ON
3Ø POWER

OWNER Emma Boyd ADDRESS 5426 San Fernando

PURPOSE OF BUILDING Warehouse SPECIAL PERMIT NO.

LOT P-31 BLK TRACT 3784 FIRE DISTRICT NO.

BUILDING only		
Date	12-5-52	
No.	43510	
Amt.	19,000	
Con.	Gregg.	
	Date	Insp.
Foundation	12-15-52	BL
1st Floor Joist		
Vert-3 wall	12-19-52	RL
Frame		
Finish	2-11-53	RH

SEWER	
Date	
No.	
Sewer No.	
Cesspool	
Septic	
Con.	

X PLUMBING		
Date	7-24-52	
No.	8889	
Fix.	2 WATER SYSTEM	
Htr.	WATER SOFTENER	
Gas.	SPRINKLER SYSTEM	
Con.	Story Pldg.	
	Date	Insp.
Rough		
Gas		
Sewer		
Cesspool		
Heating		
Finish		

HEATING		ELECTRIC	
Date		Date	
No.		No.	
Wall		Sw.	
Floor	Dual	Mot.	
Unit			
Con.			

PLASTERING		
Date		
No.		
Yds. Int.		
Yds. Ext.		
Con.		
	Date	Insp.
Ext. Lath		
In. Lath		
Ext. Scratch		
In. Brown		
Ext. Brown		
Finish		

LATHING	
Date	
No.	
Yds. Int.	
Yds. Ext.	
Con.	

WIRING		
Date	1-30-53	Out. 30
No.	68865	Sw. 9
Range		Fix. 17
Htr.		Mot.
Power Pole		Trans.
Con.	Gold Coast	
	Date	Insp.
Rough	1-30-53	RL
Finish Wire	1-30-53	RL
Fixtures		
Motor		
Furnace		
Range		

over WIRING	
Date	12-22-52 Out. 2
No.	68476 Sw.
Range	Fix.
Htr.	Mot.
Jumpsale	Trans.
Con.	Gold Coast

'ERT-STEEL-W-NAL
WALLS

OND BEAM STEEL SIE
WALLS--- 12-29-52 RH

BOND BEAM STEEL-W-N
WALLS-- 1-2-53 RH

Erect Partitions

7-21-52

42559

$500 -

Harter

#65476

Ro
Lin - 12-22-5:

Temp. pole

B-26

OWNER EMMA BOYD ADDRESS 5426 San Fernando Road

PURPOSE OF BUILDING Rest Rooms SPECIAL PERMIT NO.

LOT 31 BLK TRACT 3784 FIRE DISTRICT NO. M2 #2

BUILDING

Date 3-13-56

No. 51630

Amt. $2,500.00

Con. W. R. Harter

owner	Date	Insp.
Foundation		
Steel		
1st Floor Joist		
Frame	4/16/56 JWL	
Finish	4/25/56 JWL	

SEWER

Date 4-6-56

No. 33600

Sewer No. 1 cut

Cesspool

Septic

Con. Charles Long

PLUMBING owner

Date 4-6-56

No. 33600

Fix. 2 WATER SYSTEM

Htr. WATER SOFTENER

Gas. SPRINKLER SYSTEM

Con. Charles Long

	Date	Insp.
Rough		
Gas		
Sewer	4/6/56 OJK	
Cesspool-Tank		
Rough Heating		
Heating		
Finish	4/25/56 OJK	

HEATING

Date

No.

Wall

Floor

Con.

PLASTERING

Date

No.

Yds. Int.

Yds. Ext.

Con.

	Date	Insp.
Ext. Lath		
In. Lath		
Ext. Scratch		
In. Brown		
Ext. Brown		
Finish		

LATHING

Date

No.

Yds. Int.

Yds. Ext.

Con.

WIRING

Date Out.

No. Sw.

Range Oven Fix.

Htr. Dryer Mot.

Trans.

Con.

	Date	Insp.
Rough		
Finish Wire		
Fixtures		
Meter		

Date Out.

No. Sw.

Power Pole Fix.

Htr. Mot.

Con.

	Date	Insp.
Rough		
Finish Wire		
Fixtures		

3/29/56 - Add'l frame insp. F.D.

5/28/56
3 44 5 7
1 air worker
Courtesy Worker
Void work
not done
12/12/56
MC

B-26

OWNER Emma Bayde ADDRESS 5426 San Fernando

PURPOSE OF BUILDING Repair Fire Damage SPECIAL PERMIT NO.

LOT N. W. 1/2 65' 31 BLK TRACT 3784 FIRE DISTRICT NO.

BUILDING			PLUMBING			PLASTERING			WIRING		
Date 12-17-55			Date 12-14-55			Date			Date 12-12-55 Out.		
			No. 31378			No.			No. 50025 Sw.		
No. 57017			Fix. WATER SYSTEM						Range Fix.		
Amt. 12000 00			Htr. WATER SOFTENER			Yds. Int.			Htr. Mot. 11 024		
			Gas. 1 SPRINKLER SYSTEM			Yds. Ext.			Trans.		
Con. Edgar Gregg.			Con. L. G. Bishop			Con.			Con Magee		
OWNER	Date	Insp.		Date	Insp.		Date	Insp.		Date	Insp.
Foundation			Rough			Ext. Lath			Rough		
Steel			Gas	12-13-55	MC	In. Lath			Finish Wire	12-20-55	H
1st Floor Joist			Sewer			Ext. Scratch			Fixtures		
			Cesspool-Tank			In. Brown			Meter	12-12-55	H.
Frame	2-9-56	JWC		R.O. 2-25-56	MC	Ext. Brown			Date		Out.
Finish	4-25-57	"	Heating	3-15-56	OJR	Finish			No.		Sw.
SEWER			Finish			LATHING			Power Pole		Fix.
Date			HEATING			Date			Htr.		Mot.
No.			Date 2-6-56			No.			Con.		
Sewer No.			No. 32308							Date	Insp.
Cesspool			Wall			Yds. Int.			Rough		
Septic			Floor 1			Yds. Ext.			Finish Wire		

rotary-#80025
- 15 HP
- 20 "
- 10 "
- 1½ "
2 - 25 "
1 - 3/4 "
1 - 5 "

AND-S WALL STEEL JUN 5 53 RH.
1. Wall steel JUN 3 53 RH.
elding - Front wall steel 1-17-56 R.H.
Baffleam JUN 30 56 RH

B-26

OWNER Emma Boyd ADDRESS 5426 San Fernando

PURPOSE OF BUILDING Remodel Mfg. Bldg. SPECIAL PERMIT NO.

LOT Por. 31 BLK TRACT 3784 FIRE DISTRICT NO.

BUILDING			PLUMBING			PLASTERING			WIRING		
Date 3-26-51			Date			Date 4-9-51			Date 4-6-51 Out. 10		
			No.			No. 31328			No. 62271 Sw. 2		
No. 39826			Fix.						Range Fix. 12		
Amt. $26.00			Htr. WATER SYSTEM			Yds. Int. 10			Htr. Mot.		
			Gas.			Yds. Ext. 30			Trans.		
Con. W. K. Hartzer			Con.			Con. D. W. Small			Con. H. L. Magee		
OVER	Date	Insp.		Date	Insp.		Date	Insp.	OVER	Date	Insp.
Foundation			Rough			Ext. Lath	4-9-51	[illegible]	Rough	8-1-51	[illegible]
1st Floor Joist			Gas			In. Lath	4-9-51	[illegible]	Finish Wire	8-1-51	[illegible]
			Sewer			Ext. Scratch	4-19-51	[illegible]	Fixtures	8-1-51	[illegible]
Frame			Cesspool			In. Brown	4-11-51	[illegible]	Motor		
Finish	9-6-51	RH	Heating			Ext. Brown	4-26-51	[illegible]	Furnace		
			Finish			Finish	5-10-51	[illegible]	Range		

SEWER	HEATING	ELECTRIC	LATHING	OVER WIRING
Date	Date	Date	Date 4-9-51	Date 9-6-51 Out. 3
No.	No.	No.	No. 31330	No. 63736 Sw. 1
Sewer No.	Wall	Sw.		Range Fix. 2
Cesspool	Floor Dual	Mot.	Yds. Int. 10	Htr. Mot.
Septic	Unit		Yds. Ext. 30	Trans.
Con.	Con.		Con. J. W. Williams	Con. H. L. Magee

#63726 Fin Fix 9-12-51 D
#63726 Rough 9-6-51 D
#62271 Before insp. part of work was covered up 4-6-51 D
#39826 Frame front wall, first floor 3-28-51 D

B-25

OWNER Emma Boyd ADDRESS 5426 San Fernando

PURPOSE OF BUILDING Fire Repair SPECIAL PERMIT NO.

LOT Pcl 31 BLK TRACT 3784 FIRE DISTRICT NO.

BUILDING

Date 10-14-52

No. 43158

Amt. 3,100 00

Con. Merrill & Sons

	Date	Insp.
Foundation		
1st Floor Joist		
	NC Insp	
Frame	6-10	53
Finish		

SEWER

Date

No.

Sewer No.

Cesspool

Septic

Con

PLUMBING

Date 9-17-52

No. 9884

Fix. 1 WATER SYSTEM

Htr. Boiler WATER SOFTENER

Gas. SPRINKLER SYSTEM

Con. Story

	Date	Insp.
Rough		
Gas		
Sewer		
Cesspool		
Heating		
Finish	10-20-52	Mc

HEATING

Date 3-4-53

No. 13010

Wall

Floor 2 Dual

Unit 1-gas

Con

ELECTRIC

Date

No.

Sw.

Mot.

PLASTERING

Date

No.

Yds. Int.

Yds. Ext.

Con.

	Date	Insp.
Ext. Lath		
In. Lath		
Ext. Scratch		
In. Brown		
Ext. Brown		
Finish		

LATHING

Date

No.

Yds. Int.

Yds. Ext.

Con

WIRING

Date 1-6-53 Out.

No. 68589 Sw.

Range Fix.

2 Htr. 3600 2200 Mot. 1

Power Pole Trans.

Con. Magee

	Date	Insp.
Rough		
Finish Wire	1-6-53	H
Fixtures		
Motor		
Furnace		
Range		

WIRING

Date Out.

No. Sw.

Range Fix.

Htr. Mot.

Trans.

Con

7189
#9884 — STORY ~~Dwlg.~~
1 - BOILER
FINAL - 10-20-52 ~~ME~~

Remodel 3-14-51
#34764
$900 -
Harter

Wall 12-10-48
#33957
$1900 —
Gregg

Wiring 5-9-51
#62580
20 HP 1 mot.
Magee

Wiring 7-3-51
#63049
5 Mot 1½ HP
1 HP
¾ HP
½ HP
2 - ¾ HP
Magee

B-26

OWNER Jennings, Gregg & Boyd ADDRESS 5426 San Fernando Road

PURPOSE OF BUILDING warehouse SPECIAL PERMIT NO.

LOT 31 BLK 1 TRACT 3784 FIRE DISTRICT NO. 2 M-2

BUILDING		
Date	10-27-57	
No.	55692	
Amt.	$40,000.00	
Con.	Edgar Gregg	
Cover	Date	Insp.
Foundation	11/4/57	Fwl.
Verbatim	11/14/57	Fwk.
Steel		
1st Floor Joist		
Frame		
Finish	1/2/58	Fwl.

PLUMBING		
Date	10-9-57	
No.	43826	
Fix.	4	WATER SYSTEM
Htr.		WATER SOFTENER
Gas.		SPRINKLER SYSTEM
Con.	Earl Price	
	Date	Insp.
Rough	10/31/57	Mc
Gas	12-12-57	Mc
Sewer	12-30-57	Mc
Cesspool-Tank		
Rough Heating		
Heating	12-30-57	Mc
Finish	12-31-57	Mc

HEATING	
Date	12-11-57
No.	45964
Wall	8
Floor	
Con.	

	LATH.	PLAST.
Date		
No.		
Yds. Int.		
Yds. Ext.		
Con		
	Date	Insp.
Ext. Lath		
Int. Lath		
Ext. Scratch		
Int. Brown		
Ext. Brown		
Finish		

SEWER	
Date	10-25-57
No.	44148
Sewer No.	
~~Cesspool~~	4 drywells
Septic	
Con.	M. G. Hood

WIRING (over)		
Date	7-31-57	Out.
No.	86930	Sw.
Range	Oven	Fix.
Htr.	Dryer	Trans.
Mot.	1 @ 50	
Con.	H. & Hopper	
	Date	Insp.
Rough	7-31-57	TG
Finish Wire		
Fixtures		
Meter	30	
Date	10-25-57	Out. V
No.	87958	Sw.
Power Pole		Fix.
Htr.		Mot.
Con.	Magee	
	Date	Insp.
Rough	10/28/57	H
Finish Wire	"	"
Fixtures		

nd lift steel & Bond Beam par
Ramps trench
Leaf Diaphr

11/20/57 Ra
11/29/57 Wi
12/6/57 R.S.
Wiring 7-31-57
86430
1 mot 5HP
Magee

Elec
12/18/57
88477
45 out.
4 air.
27 fix.
otlets 8@1/20
Re. 12/18/57 N.
Air. 12/30/57 D
ir 12/30/57 D
ater 12/18/57 N.

Wiring 4-3-58
89393
1 mot @ 1/4 HP
Magee

Wiring 6-2-55
77752
7 out
2 mot.
Magee

Partition & fire door
11-19-57
55806
1,000 —
Ed. Gregg

Fire Sprinklers
12-11-57
55932
1,500.00
Rockwood Sprinkler

Plbg. 12-11-57
45030
Fire Sprinkler
Rockwood Sprinkler

B-26

OWNER EMMA BOYD ADDRESS 5426-A SAN FERNANDO

PURPOSE OF BUILDING LIGHT MFG & 1 RM STORAGE SPECIAL PERMIT NO.

LOT 31 BLK TRACT 3784 FIRE DISTRICT NO.

BUILDING			OVER PLUMBING			~~PLASTERING~~ ELEC.			OVER WIRING		
Date 9-18-50			Date 11-2-50			Date 12-3-31			Date 11-16-50 Out. 17		
No. 38686			No. 97902			No. 6688			No. 60973 Sw. 2		
			Fix. 1-SUMP						Range Fix.		
Amt. 13,000			Htr. WATER SYSTEM 1			~~Yds. Int.~~ 3 OUTLETS			Htr. Mot.		
			Gas.			~~Yds. Ext.~~			Trans.		
Con. GREGG			Con. STORY PLBG			Con. PAUL			Con. GOLD COAST ELEC		
	Date	Insp.		Date	Insp.		Date	Insp.		Date	Insp.
Foundation	9-27-50	RH	Rough			Ext. Lath			Rough	11-21-50	DT
1st Floor Joist			Gas	12-15-50	OR	In. Lath			Finish Wire	11-21-50	DT
			Sewer	11-7-50	OJR	Ext. Scratch			Fixtures		
Frame	12-18-50	RH	Cesspool			In. Brown			Motor NEW COM. LT METER		
Finish	12-18-50	RH	Heating	3-14-51	OJR	Ext. Brown			Furnace		
			Finish	11-7-50	OJR	Finish			Range		
SEWER			HEATING	ELECTRIC		LATHING			WIRING		
Date 11-2-50			Date 12-8-50	Date		Date			Date 12-8-50 Out.		
No. 97902			No. 98553	No.		No.			No. 61182 Sw.		
Sewer No. EXIST			Wall	Sw.					Range Fix. 1-5-51		
Cesspool			Floor 2 Dual	Mot.		Yds. Int.			Htr. & FIN 1-5-50 Mot. 1		
Septic			Unit			Yds. Ext.			RG 12-11-50 D Trans.		
Con. STORY PLBG			Con. W. O. WILLIS			Con.			Con. H. L. MAGEE		

WIRING
10-10-50
60588
- 25HP MOTOR
- 3 HP MOTOR
.L. MAGEE
G + FIN. 10-11-50 D
DED LOAD 28 H.P.

-20-50
60684
- 15 HP MOTOR
ODUCTS RESEARCH
G + FINISH 10-20-50 DT

VERT. STEEL E+S WALLS
10-9-50 R.H.
VERT STEEL N&W WALLS
10-10-50 R.H.
B.B. STEEL - 10-17-50
RH

PLBG
11-6-50
#97978
1-FUEL GAS
STORY PLBG
ROUGH 11/9/50 O
FINAL 11/7/50 O
GAS 11/9/50 O

PLBG
12-11-50
#98596
1-FUEL GAS
STORY PLBG
FINAL 12-15-50

B-26

OWNER EMMA BOYD ADDRESS 5426 San Fernando

PURPOSE OF BUILDING Office Remodel SPECIAL PERMIT NO.

LOT 31 BLK TRACT 3784 FIRE DISTRICT NO. 2 H2

BUILDING orig

Date 1-20-56

No. 51225

Amt. $3,000.00

Con. W.R. HARTER

	Date	Insp.
Foundation		
Steel		
1st Floor Joist		
Frame	2-9-56	FWL
Finish	4/2x/56	FWL

SEWER

Date	
No.	
Sewer No.	
Cesspool	
Septic	
Con.	

PLUMBING (Back)

Date 2-2-56

No. 32247

Fix. 16 WATER SYSTEM

Htr. 1 WATER SOFTENER

Gas. SPRINKLER SYSTEM

Con. Clan Long Bldg

	Date	Insp.
Rough	2-7-56	MC
Gas		
Sewer		
Cesspool-Tank		
Rough Heating		
Heating		
Finish	4/30/56	DR

HEATING

Date	
No.	
Wall	
Floor	
Con.	

LATH & PLASTERING

Date 2-6-56

No. 38408

Yds. Int. 250 400 P

Yds. Ext.

Con. Glen Covello

	Date	Insp.
Ext. Lath		
In. Lath	2-14-56	EH
Ext. Scratch	2-23-56	EH
In. Brown	FEB 20 '56	EH
Ext. Brown	3-1-56	"
Finish	3-12-56	"

LATHING

Date	
No.	
Yds. Int.	
Yds. Ext.	
Con.	

WIRING

Date 3-28-56 Out. 100

No. 81238 Sw. 20

Range Oven Fix. 50

Htr. Dryer Mot 2@ 1/2

Trans.

Con. H-L. Magee

	Date	Insp.
Rough	5/29/56	H
Finish Wire	12/14/56	H
Fixtures		
Meter		
Date		Out.
No.		Sw.
Power Pole		Fix.
Htr.		Mot.
Con.		

	Date	Insp.
Rough		
Finish Wire		
Fixtures		

Plbg

2-23-56
3585
1 sink
Chas Long Plbg.
2/15/56 OSR fin

Plbg
2 sinks
Compound Room
2-15-56
51405
$2,000.00
Hartis


Automatic Sprinklers
4-6-56
51834
$ 5,414.00
Owner Products Research
Scott + Cambell

~~Phone on 2-24-56 P.M. Employment~~

Wiring 6-6-56
82097
2 outl.
Powers

Plbg. 6-28-55
28163
1 kit.
Bishop

5420-5426 SAN FERNANDO RD.

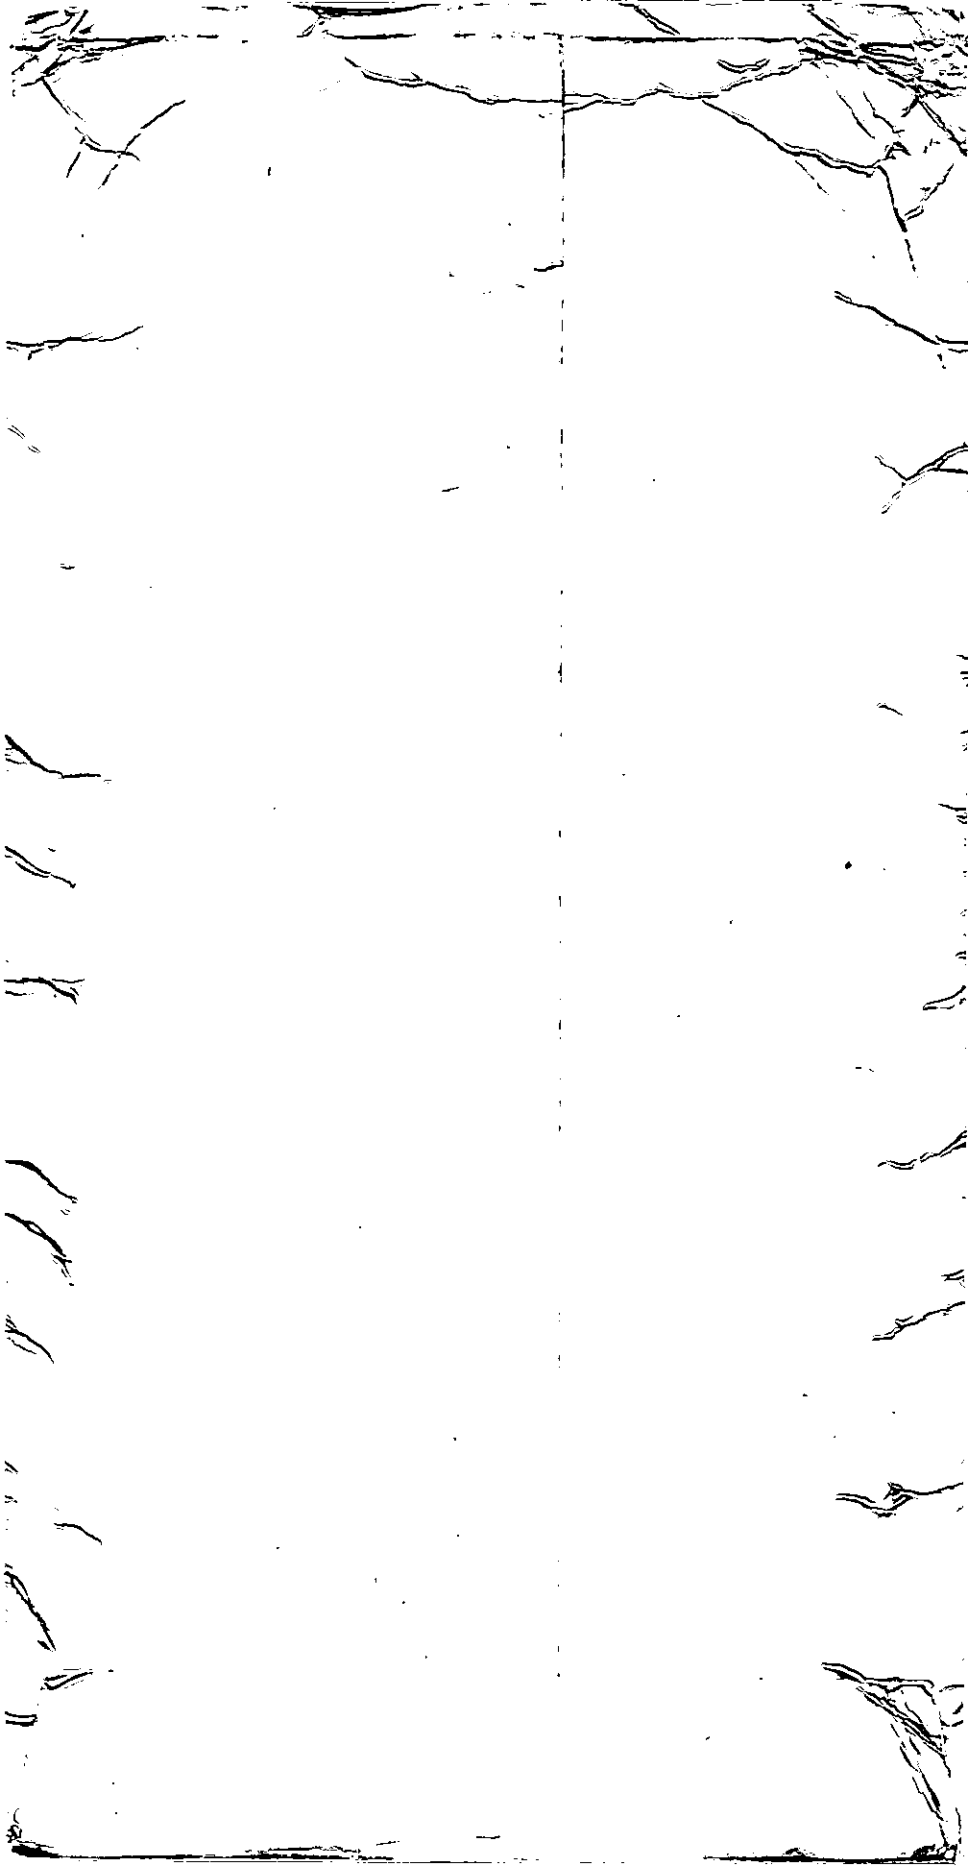

Certificate of Use and Occupancy

For Existing Legal Structure or Building

March 13, 1995 — UO-15709

Named Applicant: Theodore M. Clark, Vice President

Named Business: Courtaulds Aerospace, Inc.

Street Address: 5426 San Fernando Rd. Glendale, CA 91203

Use: Corporate Offices — Occupancy Classification: H2/H3/B2

Square Feet: 6,500 — Parking Spaces: 294 — Zoning: M2

This certifies that so far as ascertained by or made known to the below named parties, the building identified above is a legally existing building and has been determined that the change of use or occupancy or both to the named use occupancy and owner or tenant will not result in any increased hazard to life or limb, health, property or public welfare and such use and occupancy complies with the various ordinances of the city regulating building construction and use.

Michael J. Wiederkehr
Acting Permit Services Administrator

Edith Fuentes
Zoning Administrator

(Section 308 (e), Volume I of the Glendale Building and Safety Code requires that this certificate be posted in a conspicuous place on the premises and shall not be removed except by the Permit Services Administrator.)

MARS
C=27
MAR 15 1995

19

HOLMES & NARVER, INC.
ENGINEERS · CONSTRUCTORS
828 SOUTH FIGUEROA STREET
LOS ANGELES 17
MADISON 7-4377

LOS ANGELES
HONOLULU

July 8, 1963

City of Glendale
Department of Building and Safety
Glendale, California

Attention: Mr. C. A. Blodgett, Assistant Superintendent

Gentlemen:

Reference is made to the construction of the Metal Products Facility at 5426 San Fernando Road by Products Research Company. A review in your office was made of the Building Code requirement for one hour fire resistive construction for exterior walls, Fire Zone No. 2. Noted was an exception to the requirement if the exterior wall is on a street at least 30 feet wide.

In the development of a "Master Plan" for Products Research Company of the Glendale Site a driveway is provided at least 30 feet in width adjacent to the west face of the Metal Products Facility extending beyond the Facility both northward and southward.

We respectfully request that the proposed Driveway, as long as maintained by Products Research Company, be accepted as an exception as noted in the first paragraph above.

Very truly yours,

HOLMES & NARVER, INC.

H. K. Madison

H. K. Madison
Project Engineer

cc: Products Research Company - Attention: Mr. Gordon Bradford
Products Research Company - Attention: Mr. Nelson Sweetser

Exterior wall on west side is unprotected incombustible construction fronting on a (private) street 30' wide.
North wall will be 1-hr protected per Sec. 2203 (a)

CAB 7/12/63

Dear Sir,

Re: Proposed residential development - [illegible] Road, [illegible]

We have been instructed by the above client to submit a planning application for the erection of [illegible] dwellings on the above site.

Please find enclosed the following documents:

- Completed application forms
- Site location plan
- Block plan
- Floor plans and elevations
- Design and Access Statement

The application fee of £[illegible] has been paid.

We trust that the application is in order and look forward to receiving confirmation of validation in due course.

Yours faithfully,

[illegible]

PLANT ADDRESS • 5426 SAN FERNANDO ROAD • GLENDALE 3, CALIFORNIA
RESEARCH LABORATORIES • 2911 EMPIRE AVENUE • BURBANK, CALIFORNIA

CABLE ADDRESS "PRORECO"

PRODUCTS RESEARCH COMPANY

2919 EMPIRE AVENUE • BURBANK, CALIFORNIA • VICTORIA 9-3992

July 11, 1963

File
OK CAB 1-15-63

City of Glendale
Department of Building and Safety
Glendale, California

Attention: Mr. C. A. Blodgett

Gentlemen:

The final review by your office of the construction of the metal products manufacturing building at 5426 San Fernando Road, belonging to Products Research Company, raised a question about the material of construction on the exterior walls of the open side storage area.

Our engineers, Holmes & Narver, suggested a solution based on a statement in the Glendale Building Code that an "exterior wall fronting on a street having a width of at least thirty feet may be of unprotected incombustible construction." This would apply to the parapet and trim stub wall along the west side of the storage area which would then not have to be of one hour fire resistive construction, normally required in Fire Zone 2.

We understand, therefore, based on the above, that the present construction of the west face of the storage area portion of the building is acceptable as long as an adjacent driveway at least thirty feet wide is maintained for the purpose of controlled vehicular traffic.

Very truly yours,

PRODUCTS RESEARCH COMPANY

Gordon M. Bradford, Jr.

GMBjr:ms

Recommendations for use of our products are based on reliable tests.
No guarantee of results is implied, however, where conditions are beyond our control.

5426 San Fernando Rd

CERTIFICATE OF CONFORMANCE

AMERICAN INSTITUTE OF TIMBER CONSTRUCTION — AITC — QUALIFIED LICENSEE

THE UNDERSIGNED MANUFACTURER HEREBY CERTIFIES that the products identified below and on attached sheets Nos. 1 of 1 are marked with the Collective Mark of the AMERICAN INSTITUTE OF TIMBER CONSTRUCTION (AITC) and were manufactured in conformance with applicable provisions of U. S. Product Standard PS 56-73, for Structural Glued Laminated Timber, and that such manufacture has been at our plant in Fresno, California, which plant has a quality control system approved by the Inspection Bureau of the AMERICAN INSTITUTE OF TIMBER CONSTRUCTION and inspected periodically by such Bureau. The undersigned manufacturer further certifies that the work has been done in accordance with the applicable job specifications.

The manufacture of these members complies with the manufacturing and fabricating provisions of Chapter 25 of the Uniform Building Code.

JOB NAME: Prod. Research

JOB LOCATION: 5426 San Fernando Rd. Glendale, Calif.

CUSTOMER'S ORDER NO. _____ DATE 10/22/76 MFGR'S ORDER NO. S-H-10043-XG-1

5- 6 3/4X39X71' Glulam beams

SIGNATURE D.K. Pack COMPANY Standard Structures Inc.

TITLE Quality Control Supr ADDRESS 5574 Air Terminal Dr DATE 12/4/76

AITC HEREBY CERTIFIES that the said company at its said plant is licensed by the AMERICAN INSTITUTE OF TIMBER CONSTRUCTION to use the AITC Collective Mark in respect of products which comply with applicable provisions of said Standard, that the adequacy of the quality control system in effect at said plant is periodically inspected and verified by the Inspection Bureau of the AMERICAN INSTITUTE OF TIMBER CONSTRUCTION, and that, in the judgment of the undersigned, said company is capable of complying with applicable manufacturing and testing provisions of said Standard in respect of products manufactured at said plant. Conformance with the Standard in respect of any specific or particular product is the sole responsibility of the manufacturer; AITC's guarantee hereunder being that the said company is qualified to produce a product meeting the said Standard and that its plant is periodically inspected and verified by the AITC Inspection Bureau.

AITC *Certificate No.* A 10037 Signed for

AMERICAN INSTITUTE OF TIMBER CONSTRUCTION

Paul R. Beattie — *Paul R. Beattie, Executive Vice President*


Jack Minneci — *Jack Minneci, Manager, Inspection Bureau*

© 1973 AMERICAN INSTITUTE OF TIMBER CONSTRUCTION

AITC FORM 18-1-73

The principal members of the job covered by this certificate are stamped with one of the following type quality marks. Each qualified plant has an individual qualification designation. The designation "P-143" shown on the typical quality marks below is not assigned to any plant and is used only for the purpose of illustration.

A TYPICAL CUSTOM PRODUCT QUALITY MARK

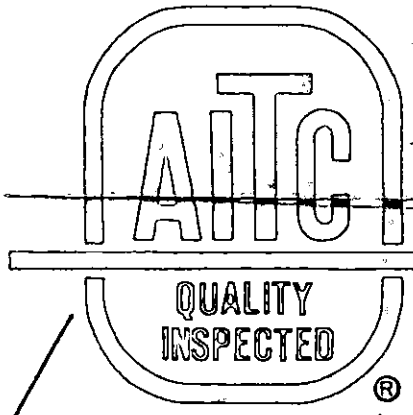

P-143 — AITC designation of qualified licensed plant.

Indicates that the designated licensed plant has met all requirements for qualification and maintains an acceptable quality control system which is periodically inspected by AITC.

CS 253-63 — Indicates conformance to U.S. Commercial Standard for Structural Glued Laminated Timber.

A TYPICAL NON-CUSTOM PRODUCT QUALITY MARK



AITC designation of qualified licensed plant.

P-143W — Designates type of adhesive, W for WET USE or D for DRY USE.

"SPECIES" — Name of wood species used.

0000f ARCH — Designates appearance grade. IND—Industrial. ARCH—Architectural. PREM—Premium.

Designates dry use stress. f—bending t—tension. c—compression parallel to grain.

CS 253-63 — Indicates conformance to U.S. Commercial Standard for Structural Glued Laminated Timber.

Indicates that the designated licensed plant has met all requirements for qualification and maintains an acceptable quality control system which is periodically inspected by AITC.

▷ For a custom product the specifications covering the desired product are included in the plans and specifications.
▷ For non-custom products essential detail specifications are included on stamp.

November 19, 1957

xxxxxxxxxxx G. B. WILSON

Edgar N. Gregg
208 E. Glenoaks Blvd.
Glendale, California

Dear Mr. Gregg,

In accordance with your request we would like to review the conditions imposed on your proposed building located at 5426 San Fernando Road. The easterly 90' of the building is restricted to use as an "F" occupancy as listed in the Glendale Building Code. The westerly 70' is classed as an "E3" occupancy and may be used for the storage of Class I, II, and III flammable liquids. This includes liquids with flash points below 190 degrees Fahrenheit as indicated in Section 1001 of the Glendale Building Code.

A one hour fire separation is to be provided between the "F" occupancy and the "E" occupancy and said separation is to be provided with Class "D" fire doors. The "D" fire doors are being accepted by this department in lieu of Class "C" fire doors normally required in the one hour occupancy separation.

The entire building is to be sprinklered throughout. At the time that sprinkler plans are submitted to this department we will require the approval of the Fire Department on these plans.

Please contact us if any further clarification is required or if we may be of any further assistance.

Very truly yours,

CITY OF GLENDALE

Gerald B. Wilson
Supt. of Buildings

GBW:blm

HOLMES & NARVER, INC.
ENGINEERS · CONSTRUCTORS
828 SOUTH FIGUEROA STREET
LOS ANGELES 17
MADISON 7-4377

April 3, 1963

City of Glendale
Department of Building and Safety
Glendale, California

Attention: Mr. C. A. Blodgett
Assistant Superintendent

Subject: Construction of Metal Products
Facility for Products Research
Company, 5426 San Fernando Road

Gentlemen:

Reference is made to the Subject Construction now underway by permit issued from your office. A telephone discussion was held with you on April 2, 1963, by Mr. Norman Jones, Chief Structural Engineer for Holmes & Narver pertaining to the nailing of the plywood roof diaphragm of the referenced building.

Determination was made that 6 penny nails at 4 inches on center at all edges will develop overstress of about 10%. The figure is arrived at by comparing the calculated maximum diaphragm shear of 290 pounds per foot (page 17 of our original calculations) with the allowable of 281 for the above nail and spacing per Table 25-M of the Uniform Building Code.

Recommendation is made that the 6 penny nailing at 4 inches on center at all edges with supplemental additional nailing with 6 penny nails at 12 inches on center at all edges will provide for the maximum shear stress in the diaphragm. Request is made for your approval of our recommendation.

OK CAB 4-4-63

Very truly yours,

HOLMES & NARVER, INC.

H. K. Madison
Project Engineer

cc: Products Research Company
Attention: Mr. Gordon Bradford
Kalish Construction
Attention: Mr. Richard Kalish

A-7

CITY OF GLENDALE

INTER-DEPARTMENT COMMUNICATION

DATE July 21, 1959

TO G. Wilson, Building Superintendent

FROM E. H. Aiman, Fire Chief
By: A. W. Hunt, Fire Marshal

SUBJECT PRODUCTS RESEARCH CO.
5426 SAN FERNANDO ROAD

With further reference to usage of Building "C" at the above location for the purpose of storing and packaging of certain flammable liquids, I have checked on the type of liquid to be used and stored in this building and found that 90% of the product is nonflammable, with the balance being M.E.K., and the mixture of the two result in the final product being practically nonflammable, also, except for a minor flash obtained under certain conditions.

Therefore, I am going to consider this material to be "Class III" and permit a total of 220 gallons to be stored and packaged inside of the aforesaid building, subject to your approval and the firm's compliance with the following:

1. It is understood that drums not exceeding 60 gallon capacity will be used in dispensing of liquids to smaller containers.

2. Drums used in dispensing of the liquids must be in an upright position, with dispensing being done by pump, and the tops of the drums must be covered in a satisfactory manner during dispensing operations.

3. Install an approved type mechanical ventilation system which will preclude the accumulation of any possible flammable vapors in hazardous concentrations. Design of the ventilating system shall take into account the relatively high specific gravity of the vapors. Mechanical systems for removing flammable vapors shall be designed, installed and operated in accordance with nationally recognized good practice.

4. Open flames and other sources of ignition shall not be used within the possible path of vapor travel in a vapor area.

5. Wherever flammable liquids are stored in containers, provision shall be made and maintained for the detection of leakage. Leaking containers shall be immediately removed and the contents transferred to a tight container.

6. Access shall be provided by unobstructed aisles whereby first-aid fire control apparatus may be brought to bear on any part of such flammable liquids storage.

7. In buildings, rooms or other confined spaces in which flammable liquids are stored, combustible waste materials shall not be allowed to accumulate, except in closed metal containers.

8. Where flammable liquids are stored, or are used in open vessels, or are dispensed within buildings or other enclosures, first-aid fire-control equipment shall be provided in such quantities as public safety shall require. The number and type of appliances shall be in accordance with nationally recognized good practice and shall be acceptable to the Chief of the Bureau of Fire Prevention.

9. Smoking is to be prohibited within this building, and approved type "No Smoking" signs, with the letters "By Order of the Fire Chief," must be posted in conspicuous places.

10. Two means of egress must be provided from this building, one remote from the other, and must be installed in accordance with the Building Code requirements.


Yours very truly,

E. H. AIMAN, FIRE CHIEF

By _____
A. W. Hunt, Fire Marshal

AWH:be

cc: Products Research Co.

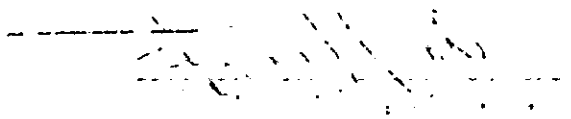

GENERAL ELECTRIC COMPANY

212 N. VIGNES ST., P. O. BOX 2830, TERMINAL ANNEX, LOS ANGELES 54, CALIF., TEL. MAdison 5-7381

INDUSTRIAL SALES OPERATION

June 27, 1963

Mr. A. Kidder
4712 Rosemont Avenue
La Crescenta, California

Subject: Cummings & Sander Division
of Products Research Company

Dear Mr. Kidder:

At your request, we met you this morning at Cummings & Sander Division of Products Research Company, 5426 San Fernando Road, Glendale, California for the purpose of inspecting four disconnect switches.

There was some question as to whether or not these switches were capable of handling 480 volts.

The purpose of this letter is to certify that the General Electric HCI switches, Catalog THC31 and THC32, are rated 600-volts maximum. The basic switch rating of the THC31 is 30-amp, 3-pole, 600-volt. The THC32 is rated 60-amp, 3-pole, 600-volt.

Enclosed you will find a copy of our Handbook Sheet 7621, Page 1. You will note - the basic switch is listed separately and then under heading "Fuse-clip and No-fuse Kits", we list the various fuse-clip kits of different ratings, both 250-volt and 600-volt, for the same switch.

I trust this is the information you wanted. If I can be of further assistance in this matter, please do not hesitate to contact me.


Very truly yours,

G. B. Moe
DISTRIBUTOR SALES

GBM:dw

Enc.

Accent on VALUE

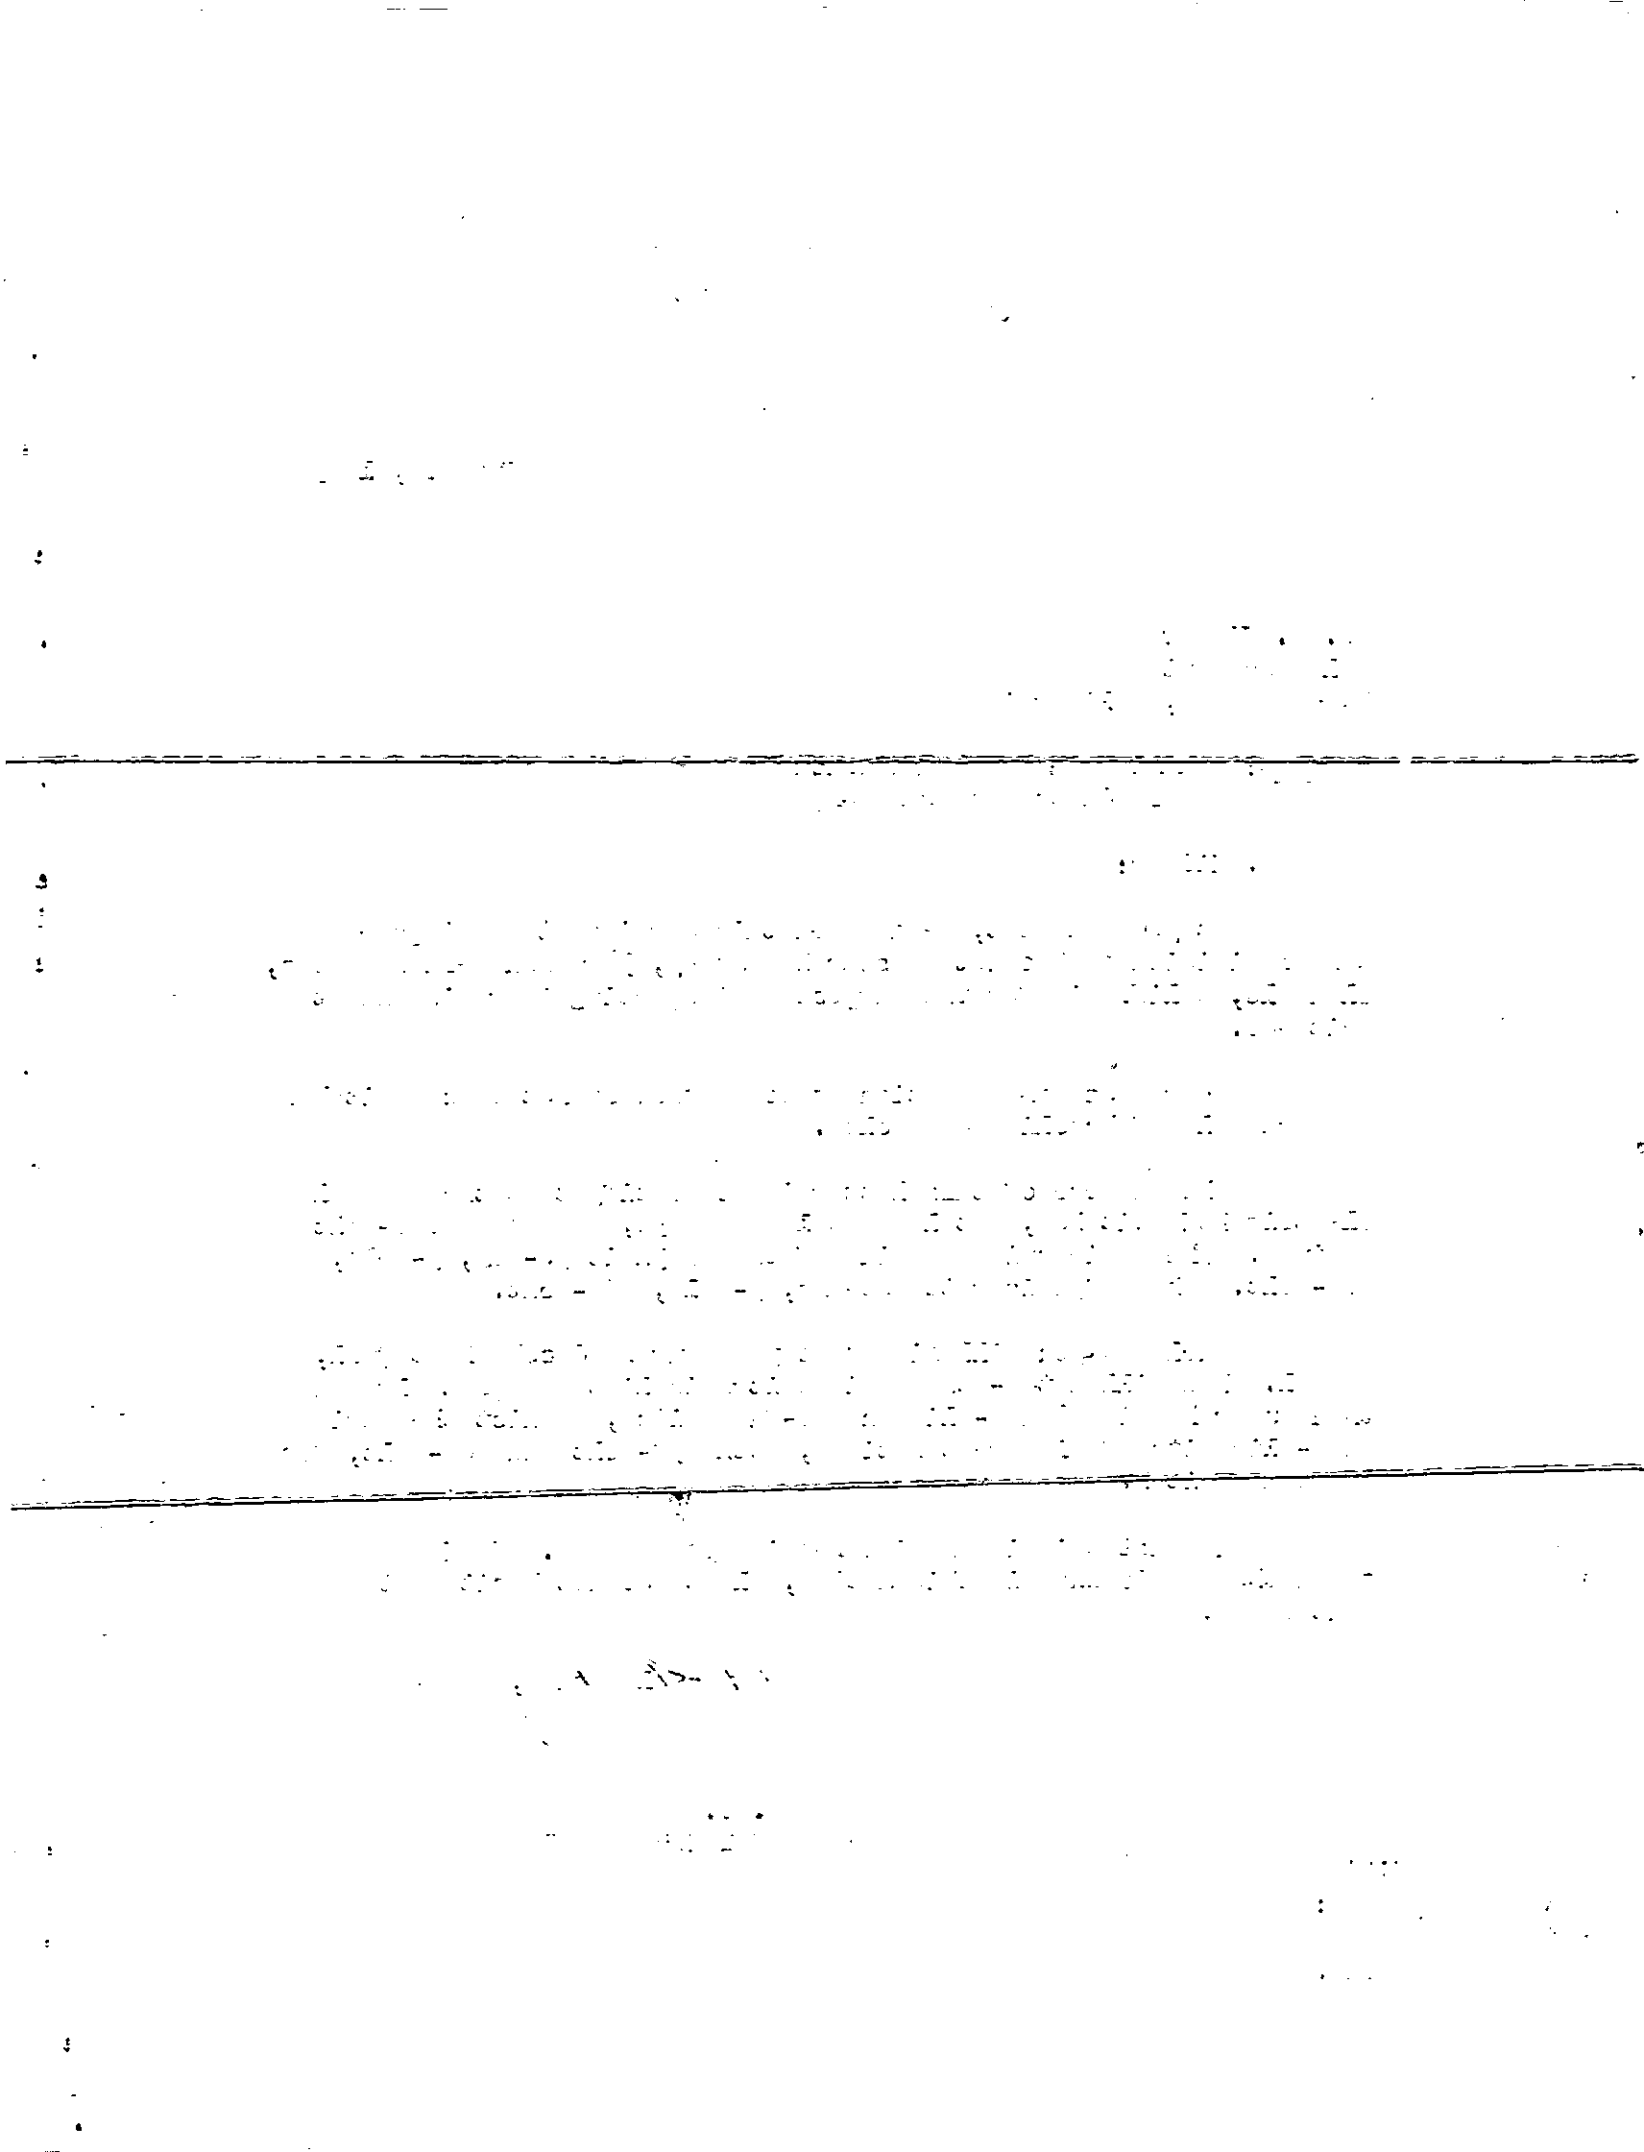

TELEDYNE, INC.
CRITTENDEN TRANSFORMERS DIVISION
13011 SOUTH SPRING STREET
LOS ANGELES, CALIFORNIA 90061
213 321-4355

January 22, 1969

RECEIVED
JAN 2? 1969
Berg Electric Corp.

Berg Electric
5850 Venice
Los Angeles, CA. 90019

Attention: Joel

Reference: Products & Research Job

Gentlemen:

The Crittenden transformers installed at Products & Research, can be modified and still cool efficiently.

When the back top exhaust Vent is blocked off, Vents must be cut in both ends at the top to provide adequate cooling.

Very truly yours

Chuck Kinzy/Sales Manager

Crittenden Transformers

CK/pj

JOB ADDRESS

SAN FERNANDO RD 5426
STREET NUMBER

APPLICATION FOR A

PLUMBING PERMIT

BUILDING SECTION, PUBLIC WORKS DIVISION
CITY OF GLENDALE, CALIFORNIA

TRACT

CONTRACTOR J.W. DAVIS PLBG | STATE LIC. NO 121646
MAILING ADDRESS 500 EAST WALNUT | CITY LIC. NO 11532
BURBANK CA 91501 | TEL. NO 843-4352

LOT NO.

OWNER PRODUCTS RESEARCH & CHEM | TEL. NO. 240-2060
MAILING ADDRESS 5430 SAN FERNANDO RD GLENDALE

NOTE: WHEN PROPERLY VALIDATED IN THIS SPACE, THIS FORM CONSTITUTES A PLUMBING PERMIT TO DO THE WORK DESCRIBED HEREON.

CK. MO. CASH 55932 FEB 2 82PB 5.00 A-

FEE COMPUTATION

	BATHTUBS	CLOTHES WASHERS	
	SHOWERS AND/OR PAN	SUMP PUMP	
	WATER CLOSETS AND/OR ANTI-SYPHON BALLCOCK	DRINKING FOUNTAINS	
	LAVATORIES	URINALS	
	SINKS, KITCHEN, BAR FLOOR, SERVICE	FLOOR DRAIN	
	LAUNDRY TRAYS	WATER HEATERS AND OR VENTS	
	DISHWASHERS	GREASE TRAPS	
	GARBAGE DISPOSALS (IN EXISTING SINKS)	WATER SOFTENERS	

TOTAL NO. OF ABOVE FIXTURES: @ EA.

LAWN SPRINKLER SYSTEMS:

BACK FLOW DEVICES: 0-5 DEVICES @ ADD. DEVICES @ EA.

1 INDUSTRIAL WASTE INTERCEPTOR CLARIFIER 2.00

WATER SYSTEMS, WITHOUT FIXTURES @

GAS SYSTEMS: 0-5 OUTLETS @ ADD. OUTLETS @ EA.

BOILERS STEAM OR HOT WATER @

TEMP. AND/OR PRESS RELIEF VALVES OR HI-TEMP LIMIT DEVICES @

SEWER CONNECTIONS @

SEWER CAP OR CESSPOOL FILL @

SEPTIC TANK, SEEPAGE PIT AND/OR DRAIN FIELD @

MISCELLANEOUS

I have carefully read and examined the above application and know the same to be true and correct. All provisions of the Laws and Ordinances governing this type of construction will be complied with whether mentioned herein or not. "I certify that in the performance of the work for which this permit is issued I shall not employ any person in any manner so as to become subject to the workmen's compensation laws of California".

PERMIT FEE	3.00
REINSPECTION FEE	
INVESTIGATION FEE	
TOTAL FEE	5.00

J.W. Davis
SIGNATURE OF CONTRACTOR OR AUTHORIZED AGENT

FORM PWB-52
(REV. 8/75)

PERMANENT

INSPECTION RECORD

BASIC INSPECTIONS

ITEM	INSPECTOR	DATE
GROUND WORK		
ROUGH GAS & PL'B'G		
SEWER, SEPTIC TANK		
SEEPAGE PIT, DRAINFIELD		
FINAL GAS		
FINAL PLUMBING	OK	6-30-82

PARTIAL OR MISC. INSPECTIONS

UNSUCCESSFUL TRIPS

JOB ADDRESS

5426 SAN FERNANDO RD

NUMBER STREET

APPLICATION FOR A

BUILDING PERMIT

BUILDING SECTION, PUBLIC WORKS DIVISION
CITY OF GLENDALE, CALIFORNIA

CONTRACTOR: CARL LINDERMAN	CITY LIC. NO.: 15708
MAILING ADDRESS: 1604½ VICTORY BLVD	TEL. NO.: 240-2060
☐ ARCH. ☑ ENGR.: H M. HANSEN	STATE LIC. NO.: SE 824
MAILING ADDRESS: 9126 LAS TUNAS DR	TEL. NO.: 286-9137
OWNER: PRODUCTS RESEARCH	TEL. NO.: 849-3992
MAILING ADDRESS: 2919 EMPIRE AVE BURBANK	
CONSTRUCTION LENDER & BRANCH: —	
MAILING ADDRESS: —	

DESCRIPTION OF WORK

NEW ☑ ADD'N ☐ ALTER. ☐ REPAIR ☐ DEMOLISH ☐

FLOOR AREA, INCR. OR DECR. (SQ.FT.)	NO. OF STORIES	NO. OF DWELLING UNITS
16,000	2	

PRESENT BLDG. USE	PROPOSED BLDG. USE
	CORP. OFFICE

DESCRIBE WORK TO BE DONE: TWO STORY, TILT UP CONCRETE WALLS + WOOD FRAME

LOT WIDTH	LOT DEPTH	NO. OF EXISTING BLDGS. ON LOT
		11

NOTE! PROVIDE PLOT PLAN ON BACK SIDE OF ORIGINAL COPY ONLY

VALUATION NOTE: Include Labor, Mat., Wiring, Plumb., Heat, Etc. $ 325,000

MAP BK. 5638 PAGE 18 PARCEL # 16 SEC. SH. 20

TOWN 31 BLOCK NO. — TRACT 3784

USE ZONE M2 FIRE ZONE 2 OCCUPANCY F-2 TYPE OF CONSTR. IV-N

REQ'D SET BACKS	FRONT	RIGHT SIDE	LEFT SIDE	REAR	SPECIAL CASE
	0	0	0	0	C143-D

CITY ENGINEER Approval & Information by Others

EASEMENT NONE SHOWN

DIST. FACE OF CURB TO P.L. 10' FT. SEWER (YES) NO GRADING

PUBLIC SERVICE		PLANNING
WATER RDM	ELECTRIC W 250	CAP 9-10-76

P.C. FEE 431.93	PERM. PLAN ☑	CHECKER'S APPROVAL
PERMIT FEE 664.50	OUT PLAN ☐	

I have carefully read and examined the above application and find the same to be true and correct. All provisions of the Laws and Ordinances governing building construction will be complied with whether specified herein or not. I agree not to occupy or allow occupancy of any building authorized by this permit until final building inspection has been received. "I certify that in the performance of the work for which this permit is issued I shall not employ any person in any manner so as to become subject to the workmen's compensation laws of California."

Carl Linderman 12 SHT

SIGNATURE OF OWNER OR CONTRACTOR

FORM B-51 (REV. 7/74) ℗L PERMANENT

CK. CASH M.O. PLAN CHECK VALIDATION

CK. CASH M.O. NOTE: WHEN PROPERLY VALIDATED IN THIS SPACE, THIS FORM CONSTITUTES A BUILDING PERMIT TO DO THE WORK PRESCRIBED HEREIN.

INSPECTION RECORD

ITEM (SET BACKS: FRONT | L. SIDE | FIELD CHECK: R. SIDE | REAR)	INSPECTOR	DATE
TRENCHES: WIDTH____ DEPTH____		
1st. FLOOR JOIST: SLAB____		
FRAMING APR 17 1978	Clerk	4/29/77
FINAL	HOO	2-24-78

PARTIAL OR MISC. INSPECTIONS

No Soil's Report for Drilling of Piers.		
B.13 on Job. Deputy Insp. for B. Higley # 270	N.M.	10-12-76 ✓
Ac Caps	N.M.	10-13-76 ✓
OK to pour 6 Pier Sets of Panels &	N.M.	10-20-76 ✓
Total of Columns.	N.M.	11-26-76 ✓
Panels for south end of steel	N.M.	12-16-76 ✓
5 cols.	R.D.	12-23-76 ✓
Steel on Cols on East Wall	N.M.	2-3-77 ✓
Tag Closure Straps NT		
Windows	N.M.	3-2-77
OK for Straps above Windows.	N.M.	3-3-77
Tag Roof Straps.	N.M.	3-21-77

NOTE: LOCATE ALL STRUCTURES ON LOT. MAKE BOTTOM OF PAGE THE STREET FRONTAGE.

Roof bailing was by Mike		
drywall 2nd floor	HOO	5-27-77
drywall 1st floor	HOO	6-8-77
OK drywall	HOO	6-9-77
Steel studs OK cover 1 side	HOO	6-15-77
T Bar ceiling needs fix. secured		

800 MILFORD ST.

CALIF ST.

PROPOSED BLDG.

5426

SAN FERNANDO RD.

JOB ADDRESS

5426 San Fernando Rd.

WO#355

for my

CONTRACTOR Bergelectric Corp. TEL. NO. 938-2741

MAILING ADDRESS 5850 Venice Blvd. STATE LIC. NO. 85046.

OWNER P.R.C. CITY LIC. NO. 3687

MAILING ADDRESS 5426 San Fernando Rd. TEL. NO.

DESCRIPTION OF WORK

☐ NEW BLDG. ☐ EXIST. BLDG. ☐ NO SERV. CHANGE ☒ RECONNECT OR RESEAL

FEE COMPUTATION

NOTE! TOTALS SHOWN BELOW MUST BE SUBMITTED IN DIAGRAM ON SEPARATE WORK SHEET PROVIDED FOR THIS PURPOSE.

.....FIXTURES .....RECEPTACLES

.....OUTLETS .....SWITCHES

FIRST TEN @ .....EACH

ADDITIONAL @.....EACH **FEE**.....

MOTORS 2 WELDER _____

TRANSFORMERS _____ RANGE _____

HEATING APPL. _____ DRYER _____

WATER HTR.. _____ MISC. EQ. or APPL. _____

QUAN.	HP - KW - KVA OVER	INCL.	ACTUAL	PHASE 1	PHASE 3	UNIT COST	FEE
	0	1					
2	1	5	5 HP			4.50	9.00
4	5	20	10 HP			3.00	12.00
1	20		50 HP			4.00	4.00

19.00

_____ SIGNS – INCANDESCENT – TRANSFORMER @ _____ ea. _____

_____ CELLULAR FLOOR RACEWAY @ _____ PER 100 FT. _____

_____ DISTRIBUTION PANEL, OVERCURRENT DEVICE @ _____ ea. _____

_____ SWITCHBOARD – VOLTAGE _____

_____ SERVICE –VOLTAGE _____ . AMPERAGE _____

_____ TEMP. SERVICE OR TEMP. LIGHTING

_____ MISCELLANEOUS _____

I have carefully read and examined the above application and know the same to be true and correct. All provisions of the Laws and Ordinances governing this type of construction will be complied with whether mentioned herein or not. No person shall be employed in violation of the Labor Code of the State of California.

PERMIT FEE @	**2.00**
INVESTIGATION FEE	
TOTAL FEE	**21.00**

Luther Noble.

SIGNATURE OF CONTRACTOR OR AUTHORIZED AGENT

PERMANENT

FORM B-53

CK. MO. CASH NOTE: WHEN PROPERLY VALIDATED IN THIS SPACE, THIS FORM CONSTITUTES AN ELECTRIC PERMIT TO DO THE WORK DESCRIBED HEREON.

37193 JUL 9 68 EL 21.00

INSPECTION RECORD
BASIC INSPECTIONS

ITEM	INSPECTOR	DATE
GROUND WORK	[illegible]	7/29/68
ROUGH	[illegible]	
FIXTURES		
RELEASE TO PUBLIC SERVICE		
FINAL	OT 19 [illegible] 68	

PARTIAL OR MISC. INSPECTIONS

2nd 50 lb on b.j.	[illegible]	7/11/68
insp.	[illegible]	8/22/68
cor. sewer check.	[illegible]	8/23/68
grd on feeder	[illegible]	10/10/68
Call KW		

JOB ADDRESS

5426 SAN FERNANDO RD
NUMBER

APPLICATION FOR

BUILDING SECTION, PUBLIC WORKS DIVISION
CITY OF GLENDALE, CALIFORNIA

CONTRACTOR H.P. STERLING ELEC	TEL. NO. CH 51506
MAILING ADDRESS 304 N. VERDUGO RD	STATE LIC. NO. 143727
OWNER PRODUCTS RESEARCH	CITY LIC. NO. 1938
MAILING ADDRESS 5426 SAN FERNANDO RD	TEL. NO.

DESCRIPTION OF WORK

☐ NEW BLDG. ☐ EXIST. BLDG. ☒ NO SERV. CHANGE ☐ RECONNECT OR RESEAL

USE ZONE

FEE COMPUTATION

NOTE! TOTALS SHOWN BELOW MUST BE SUBMITTED IN DIAGRAM ON SEPARATE WORK SHEET PROVIDED FOR THIS PURPOSE.

7 OUTLETS, BASE PLUGS, SWITCHES, FIXTURES
FIRST TEN @ 25¢ EACH 1.75

ADDITIONAL @ 10¢ EACH

LESS THAN 18 APART @ 5¢ EACH

MOTORS

QUAN.	OVER	INCL.	ACTUAL HP	RATE	FEE
	0	1 HP		@ .75 EA.	
1	1 HP	5 HP	2.3	@ $1.50 "	1.50
	5 HP	20 HP		@ $3.00 "	
	20 HP	50 HP		@ $4.00 "	
	50 HP	UP		@ $6.00 "	

TOTAL AIR COND. H. P. ____ SUB TOTAL → 3.25

_____ RANGE OUTLETS OR CLOTHES DRYER @ $1.00 EACH

_____ TRANSFORMERS OR RECTIFIERS KVA @ 25¢ PER KVA

_____ HEATING ELEMENTS OVER 1650 WATTS @ $1.00 EACH

_____ AIR CONDITIONER, PLUGS @ $1.50 EACH

_____ WELDERS (TRANSFORMER TYPE) _____ KVA @ 25¢ PER KVA

_____ WELDERS (MOTOR GENERATOR) _____ HP (FEE 75% GREATER THAN MTR. ALONE)

_____ CONSTRUCTION OR TEMPORARY LIGHTING @ $2.00

_____ MISCELLANEOUS _____

I have carefully read and examined the above application and know the same to be true and correct. All provisions of the Laws and Ordinances governing this type of construction will be complied with whether mentioned herein or not. No person shall be employed in violation of the Labor Code of the State of California.

Howard J. Frost
SIGNATURE OF CONTRACTOR OR AUTHORIZED AGENT

PERMIT FEE @	2.00
SUPPLEMENTARY PERMIT FEE @ .50	
INVESTIGATION FEE	
TOTAL FEE	5.25

PERMANENT

FORM B-53 ⓟe

07386 JUN 20 60 EL 5.25

(CK.) MO. CASH NOTE: WHEN PROPERLY VALIDATED IN THIS SPACE, THIS FORM CONSTITUTES AN ELECTIC PERMIT TO DO THE WORK DESCRIBED HEREON.

INSPECTION RECORD

BASIC INSPECTIONS

ITEM	INSPECTOR	DATE
GROUND WORK		
ROUGH	[illegible]	6/21/60
FINISH	[illegible]	6/21/60
FIXTURES	—	—
FINAL RELEASE TO PUBLIC SERV.	[illegible]	6/21/60

PARTIAL OR MISC. INSPECTIONS

UNSUCCESSFUL TRIPS

RECORD INFORMATION

O.H.	U.G.	TEMP. OK.	TEMP. CONSTR.	NO. OF METERS

LITE _____ WIRE PWR. _____ PHASE HEAT _____ KW

RANGE	OVEN	TABLE TOP	W. HTR.	DRYER

OTHER RES. APPLIANCES OVER 2 KW.

TOTAL KW OR HP.	TOTAL HP.
_____ S Φ	_____ 3 Φ

Adjst load to 3φ Pow 2.3 HP.
air cond'n 6-21-60 - JR

JOB ADDRESS

5426 San Fernando Rd.
NUMBER STREET

APPLICATION FOR A

HEATING, VENTILATING, AIR-CONDITIONING OR REFRIGERATION PERMIT

BUILDING SECTION, PUBLIC WORKS DIVISION
CITY OF GLENDALE, CALIFORNIA

CONTRACTOR: Don Glenn Htg & A/C	STATE LIC. NO.: 188089
MAILING ADDRESS: 2030 Montrose Ave	TEL. NO.: CI 4-3784
OWNER: Products Research	CITY BUS. LIC.: 810
MAILING ADDRESS: 5426 San Fernando	TEL. NO.: CH 5-1184

550 - 51779 FEB 4 63 PB

CK MO. CASH

NOTE: WHEN PROPERLY VALIDATED IN THIS SPACE THIS FORM CONSTITUTES A PERMIT TO DO THE WORK DESCRIBED HEREON.

DESCRIPTION OF WORK

☒ HEATING ☐ AIR CONDITIONING
☐ REFRIGERATION ☐ VENTILATION

USE ZONE

FEE COMPUTATION

GAS SYSTEMS: 0-5 OUTLETS @ $1.00 ADD. DEVICES @ 20¢ _____

_____ REFRIGERATION SYSTEMS, INSTALLED, REPLACED, REPAIRED OR RELOCATED @ $1.50 ea. _____

_____ EVAPORATIVE COOLERS OR VENTILATING SYSTEMS @ $1.50 each _____

SUB TOTAL →

HEATING APPLIANCES (INCL. VENTS) @ $1.50 EACH
(INSTALLED, ALTERED, REPLACED, REPAIRED OR RELOCATED) _____

TYPE	B.T.U.	FEE
Forced air furnace	225,000	1.50

12 CIRCULATING AIR OUTLETS OR INLETS @ 25¢ EACH 3.00

REFRIGERANT COMPRESSORS (INSTALLED OR REPLACED)

QUANTITY	OVER	INCL.	ACTUAL H.P.	RATE	FEE
	0	20		@ 4.00 EACH	
	20	50		@ 7.50 "	
	50	UP		@ 20.00 "	

I have carefully read and examined the above application and know the same to be true and correct. All provisions of Laws and Ordinances covering this type of construction will be complied with whether specified herein or not. No person shall be employed in violation of the Labor Code of the State of California.

PERMIT FEE	1.00
INVESTIGATION FEE	
TOTAL FEE	5.50

Velma Gundy
SIGNATURE OF CONTRACTOR OR AUTHORIZED AGENT

FORM B-55 ℗ PERMANENT

INSPECTION RECORD

ITEM	INSPECTOR	DATE
ROUGH HEATING		
ROUGH REFRIG. OR AIR COND.		
DUCTS		
FINAL HEATING	JR	3-14-63
FINAL REFRIG. OR AIR COND.		

PARTIAL OR MISC. INSPECTIONS

~~Fire damper required where duct finish fits wall~~		
	JR	3-14-63

UNSUCCESSFUL TRIPS

JOB ADDRESS

5426 SAN FERNANDO

NUMBER STREET

APPLICATION FOR A

HEATING, VENTILATING, AIR-CONDITIONING OR REFRIGERATION PERMIT

BUILDING SECTION, PUBLIC WORKS DIVISION

CITY OF GLENDALE, CALIFORNIA

CONTRACTOR B & S HEATING	STATE LIC. NO. 190517
MAILING ADDRESS 441 W. ACACIA ST	TEL. NO. CI-63253
OWNER PRODUCTS RESEARCH	CITY BUS. LIC. 557
MAILING ADDRESS 5426 SAN FERNANDO	TEL. NO.

DESCRIPTION OF WORK

☒ HEATING ☐ AIR CONDITIONING ☐ REFRIGERATION ☐ VENTILATION

USE ZONE

FEE COMPUTATION

GAS SYSTEMS: 0-5 OUTLETS @ $1.00 ADD. DEVICES @ 20¢

_____ REFRIGERATION SYSTEMS, INSTALLED, REPLACED, REPAIRED OR RELOCATED @ $1.50 ea. _____

_____ EVAPORATIVE COOLERS OR VENTILATING SYSTEMS @ $1.50 each _____

2.50

29554 OCT 26 61 PB

(CK.) MO. CASH

NOTE: WHEN PROPERLY VALIDATED IN THIS SPACE THIS FORM CONSTITUTES A PERMIT TO DO THE WORK DESCRIBED HEREON.

SUB TOTAL →

HEATING APPLIANCES (INCL. VENTS) @ $1.50 EACH

(INSTALLED, ALTERED, REPLACED, REPAIRED OR RELOCATED) _____

TYPE	B.T.U.	FEE
UNIT HEATER	50,000	1.50

_____ CIRCULATING AIR OUTLETS OR INLETS @ 25¢ EACH _____

REFRIGERANT COMPRESSORS (INSTALLED OR REPLACED)

QUANTITY	OVER	INCL.	ACTUAL H.P.	RATE	FEE
	0	20		@ 4.00 EACH	
	20	50		@ 7.50 "	
	50	UP		@ 20.00 "	

I have carefully read and examined the above application and know the same to be true and correct. All provisions of Laws and Ordinances covering this type of construction will be complied with whether specified herein or not. No person shall be employed in violation of the Labor Code of the State of California.

PERMIT FEE	1.00
INVESTIGATION FEE	
TOTAL FEE	2.50

S. M. Milne

SIGNATURE OF CONTRACTOR OR AUTHORIZED AGENT

FORM B-55 ℗ PERMANENT

INSPECTION RECORD

ITEM	INSPECTOR	DATE
ROUGH HEATING		
ROUGH REFRIG. OR AIR COND.		
DUCTS		
FINAL HEATING	QR	10-27-71
FINAL REFRIG. OR AIR COND.		

PARTIAL OR MISC. INSPECTIONS

UNSUCCESSFUL TRIPS

JOB ADDRESS

5426 SAN FERNANDO RD.

NUMBER STREET

APPLICATION FOR A

BUILDING PERMIT

BUILDING SECTION, PUBLIC WORKS DIVISION
633 E. BROADWAY, CITY OF GLENDALE, CA 91205 956-4835

LICENSED CONTRACTOR'S DECLARATION

I hereby affirm that I am licensed under provisions of Chapter 9 (commencing with Section 7000) of Division 3 of the Business and Professions Code, and my license is in full force and effect.

CONTRACTOR	CITY LIC. NO.
OWNER	
MAILING ADDRESS	TEL. NO.
5426 SAN FERNANDO	240 2060
☐ ARCH.	STATE LIC. NO.
☑ ENGR. W. L. STANDLEE	6578
MAILING ADDRESS	TEL. NO.
384 LAUREL CANYON	761 2745
OWNER	TEL. NO.
CARL L. LINDEMAN	240 2060
MAILING ADDRESS	
5426 SAN FERNANDO RD.	

I hereby affirm that there is a construction lending agency for the performance of the work for which this permit is issued. (Sec. 3097, Civil Code.)

CONSTRUCTION LENDER & BRANCH NONE

MAILING ADDRESS

OWNER-BUILDER DECLARATION

I hereby affirm that I am exempt from the Contractor's License Law for the following reason: *(Sec. 7031.5, Business and Professions Code: Any city or county which requires a permit to construct, alter, improve, demolish, or repair any structure, prior to its issuance also requires the applicant for such permit to file a signed statement that he is licensed pursuant to the provisions of the Contractor's License Law, Chapter 9 (commencing with Section 7000) of Division 3 of the Business and Professions Code, or that he is exempt therefrom, and the basis for the alleged exemption. Any violation of Section 7031.5 by any applicant for a permit, subjects the applicant to a civil penalty of not more than five hundred dollars ($500).)*

☑ I, as owner of the property, or my employees with wages as their sole compensation, will do the work, and the structure is not intended or offered for sale. *(Sec. 7044, Business and Professions Code: The Contractor's License Law does not apply to an owner of property who builds or improves thereon and who does such work himself or through his own employees, provided that such improvements are not intended or offered for sale. If, however, the building or improvement is sold within one year of completion, the owner-builder will have the burden of proving that he did not build or improve for the purpose of sale.)*

☐ I, as owner of the property, am exclusively contracting with licensed contractors to construct the project. *(Sec. 7044, Business and Professions Code: The Contractor's License Law does not apply to an owner of property who builds or improves thereon, and who contracts for such projects with a contractor(s) licensed pursuant to the Contractor's License Law.)*

☐ I am exempt under Sec. _____, B. & P.C. for this reason _____

Date 10-16-80 Owner Carl Lindeman

WORKERS' COMPENSATION DECLARATION

I hereby affirm that I have a certificate of consent to self-insure, or a certificate of Workers' Compensation Insurance, or a certified copy thereof. *(Sec. 3800, Labor Code.)*

Policy No. _____ Company _____

CERTIFICATE OF EXEMPTION FROM WORKERS' COMPENSATION INSURANCE

(This section need not be completed if the permit is for one hundred dollars ($100) or less.)

I certify that in the performance of the work for which this permit is issued, I shall not employ any person in any manner so as to become subject to the Workers' Compensation Laws of California.

NOTICE TO APPLICANT: If, after making this Certificate of Exemption you should become subject to the Workers' Compensation provisions of the Labor Code, you must forthwith comply with such provisions or this permit shall be deemed revoked.

Applicant _____ Date _____

I agree not to occupy or allow occupancy of any building authorized by this permit until final building inspection has been received.


I certify that I have read this application and state that the above information is correct. I agree to comply with all city and county ordinances and state laws relating to building construction, and hereby authorize representatives of this city to enter upon the above-mentioned property for inspection purposes.

Signature of Applicant Carl Lindeman Date 11-15-80

STRONG MOTION FEE
Form PWB-51 (Rev. 7/79)

PERMANENT

Front

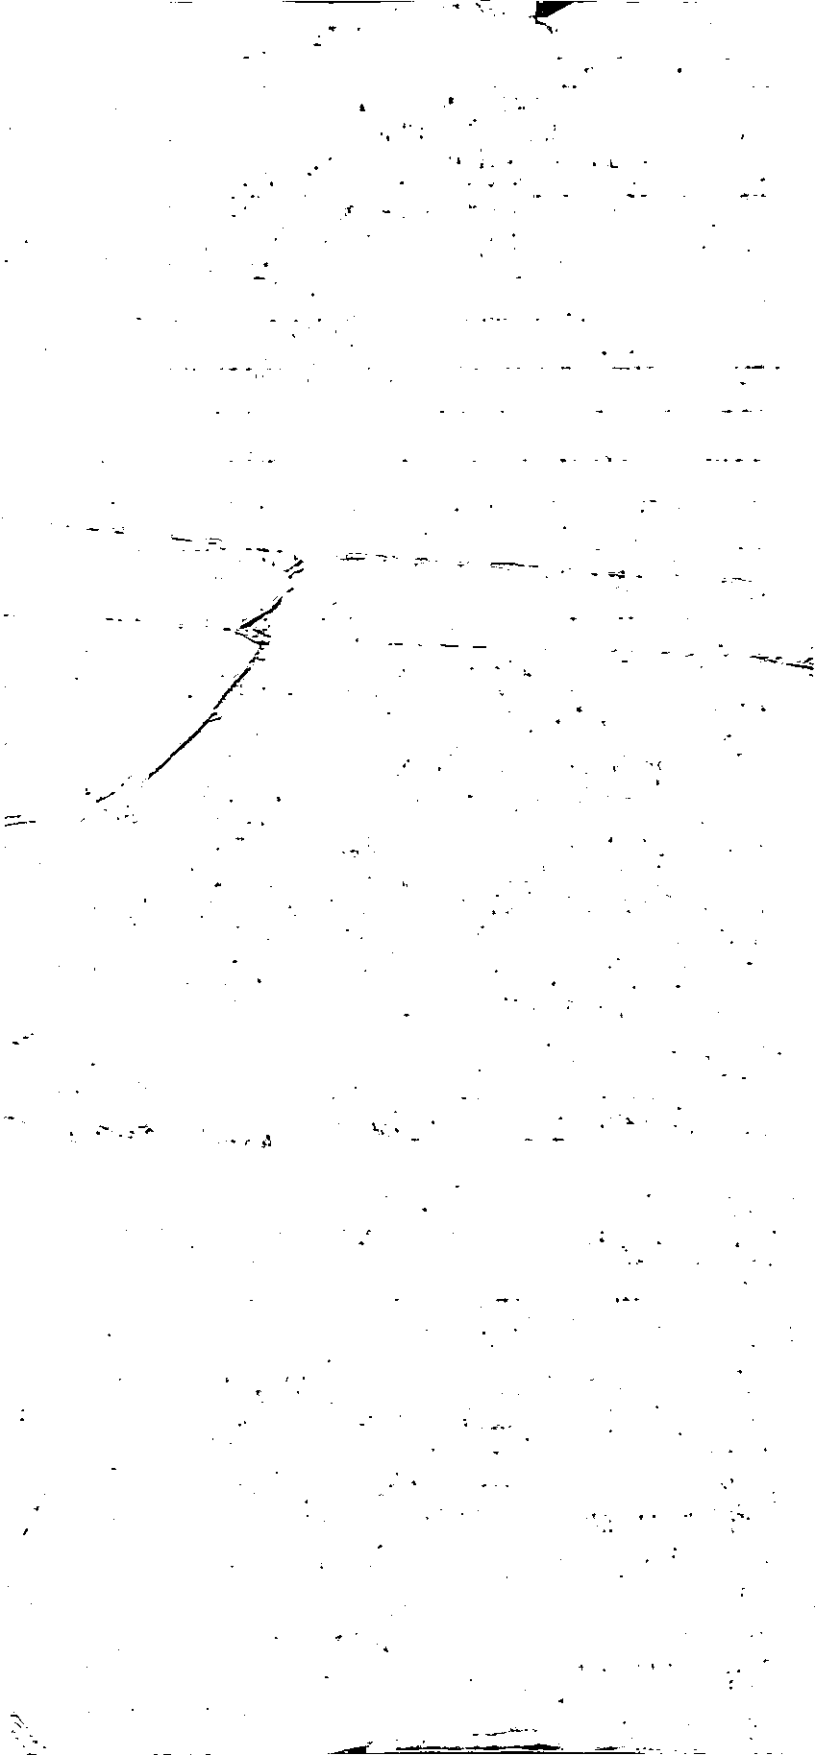

JOB ADDRESS

5426 San Fernando
NUMBER STREET

APPLICATION FOR AN

BUILDING SECTION, PUBLIC WORKS DEPARTMENT
CITY OF GLENDALE, CALIFORNIA

CONTRACTOR Shamrock Elect	TEL. NO. 353 9640
MAILING ADDRESS 7952 Hillrose	STATE LIC. NO. 222 741
OWNER Prod-Research Co.	CITY LIC. NO. 309
MAILING ADDRESS Same	TEL. NO.

DESCRIPTION OF WORK

☐ NEW BLDG. ☒ EXIST. BLDG. ☒ NO SERV. CHANGE ☐ RECONNECT OR RESEAL | USE ZONE

FEE COMPUTATION

NOTE! TOTALS SHOWN BELOW MUST BE SUBMITTED IN DIAGRAM ON SEPARATE WORK SHEET PROVIDED FOR THIS PURPOSE.

..... FIXTURES .....

..... OUTLETS, BASE PLUGS, SWITCHES .....

FIRST TEN @ _____ EACH .....

ADDITIONAL @ _____ EACH .....

MOTORS

QUAN.	OVER	INCL.	ACTUAL HP	UNIT COST	FEE
2	0	1 HP	½	@ EA.	1 50
	1 HP	5 HP		@ "	
	5 HP	20 HP		@ "	
	20 HP	50 HP		@ "	
	50 HP	UP		@ "	

TOTAL AIR COND. H. P. _____ SUB TOTAL → 1 50

_____ RANGE, OR OVEN OUTLETS @ _____ EACH

_____ TRANSFORMERS OR RECTIFIERS _____ KVA @ _____ PER KVA

_____ HEATING ELEMENTS OVER 1650 WATTS @ _____ EACH

_____ AIR CONDITIONER, PLUGS @ _____ EACH

_____ CLOTHES DRYER @ _____ EACH

_____ MISCELLANEOUS _____

I have carefully read and examined the above application and know the same to be true and correct. All provisions of the Laws and Ordinances governing this type of construction will be complied with whether mentioned herein or not. No person shall be employed in violation of the Labor Code of the State of California.

E. Bunker
SIGNATURE OF CONTRACTOR OR AUTHORIZED AGENT

PERMIT FEE @	2.00
SUPPLEMENTARY PERMIT FEE @ .50	
INVESTIGATION FEE	
TOTAL FEE	3 50

FORM B-53 PERMANENT

3 50 - 03521 JAN 17 66 EL
CK. NO. CASH NOTE: WHEN PROPERLY VALIDATED IN THIS SPACE, THIS FORM CONSTITUTES AN ELECTRIC PERMIT TO DO THE WORK DESCRIBED HEREON.

INSPECTION RECORD
BASIC INSPECTIONS

ITEM	INSPECTOR	DATE
GROUND WORK		
ROUGH		
FINISH	[illegible]	1-18-66
FIXTURES		
FINAL RELEASE TO PUBLIC SERV.	[illegible]	11

PARTIAL OR MISC. INSPECTIONS

UNSUCCESSFUL TRIPS

RECORD INFORMATION

O.H.	U.G.	TEMP. POWER POLE	NO. OF METERS

LITE_____WIRE | PWR_____PHASE | HEAT_____KW

RANGE	OVEN	TABLE TOP	W. HTR.	DRYER

OTHER RES. APPLIANCES OVER 2 KW.

TOTAL KW OR HP.	TOTAL HP.
S Φ	3 Φ

JOB ADDRESS

5426 SAN FERNANDO RD

NUMBER STREET

APPLICATION FOR A

PLUMBING PERMIT

BUILDING SECTION, PUBLIC WORKS DIVISION
CITY OF GLENDALE, CALIFORNIA

CONTRACTOR BRUCE A. LINDSAY INC	STATE LIC. NO. 214376
MAILING ADDRESS 23609 CALABASAS	CITY LIC. NO. 6883
CALABASAS	TEL. NO. 883-3020
OWNER PLBG. KITE ARMSTRONG	TEL. NO. TH 5 7421
MAILING ADDRESS 125 E ANGELENO, BURB	
PROPOSED USE	USE ZONE

03653 JAN 19 66 PB 7.00

NOTE: WHEN PROPERLY VALIDATED IN THIS SPACE, THIS FORM CONSTITUTES A PLUMBING PERMIT TO DO THE WORK DESCRIBED HEREON.

MO. CASH 10 50

FEE COMPUTATION

BATHTUBS	CLOTHES WASHERS
SHOWERS AND/OR PAN	SHAMPOO BOWLS
WATER CLOSETS AND/OR ANTI-SYPHON BALLCOCK	DRINKING FOUNTAINS
LAVATORIES	URINALS
SINKS, KITCHEN, BAR FLOOR, SERVICE	FLOOR DRAIN
LAUNDRY TRAYS	CLARIFIERS
DISHWASHERS	GREASE TRAPS
GARBAGE DISPOSALS (IN EXISTING SINKS)	WATER SOFTENERS
WATER HEATERS AND OR VENTS	

TOTAL NO. OF ABOVE FIXTURES : @ 1.00 EA.

LAWN SPRINKLER SYSTEMS:	0-5 VALVES @ 2.00	6-12 VALVES @ 3.00	OVER 12 VALVES @ 4.00
BACK FLOW DEVICES:	0-5 DEVICES @ 2.00	ADD. DEVICES @ 25¢ EA.	
SWIMMING POOL PIPING SYSTEM @ 5.00			
WATER SYSTEMS, WITHOUT FIXTURES @ 1.00			
GAS SYSTEMS:	0-5 OUTLETS @ 1.00	ADD. OUTLETS @ 20¢ EA.	
BOILERS STEAM OR HOT WATER @ 2.00			
TEMP. AND/OR PRESS RELIEF VALVES OR HI-TEMP LIMIT DEVICES @ 1.00			
SEWER CONNECTIONS @ 3.00	#2401		5.00
SEWER CAP OR CESSPOOL FILL @ 1.00			
SEPTIC TANK, SEEPAGE PIT AND/OR DRAIN FIELD @ 3.00			
MISCELLANEOUS			

I have carefully read and examined the above application and know the same to be true and correct. All provisions of Laws and Ordinances covering this type of construction will be complied with whether specified herein or not. No person shall be employed in violation of the Labor Code of the State of California.

PERMIT FEE	2.00
INVESTIGATION FEE	
TOTAL FEE	7.00

R E Schuck

SIGNATURE OF CONTRACTOR OR AUTHORIZED AGENT

FORM B-52

PERMANENT

INSPECTION RECORD

BASIC INSPECTIONS

ITEM	INSPECTOR	DATE
GROUND WORK		
ROUGH GAS & PL'B'G		
SEWER, S[redacted]	D.H.	1-20-66
SEEPAGE PIT, DRAINFIELD		
FINAL GAS		
FINAL PLUMBING		

PERMIT OR MISC. INSPECTIONS

UNSUCCESSFUL TRIPS

19" L.M.H. 6 FT. DEEP

JOB ADDRESS

5426 SAN FERNANDO RD.

NUMBER STREET

APPLICATION FOR A

LATHING/PLASTERING PERMIT

OR

ROOFING PERMIT

BUILDING SECTION, PUBLIC WORKS DIVISION

CITY OF GLENDALE, CALIFORNIA

CONTRACTOR KALISH CONSTRUCTION	STATE LIC. NO
MAILING ADDRESS 6996 GLENDALE TER.	TEL. NO.
OWNER PRODUCTS RESEARCH	TEL. NO.
MAILING ADDRESS 5424 SAN FERNANDO	

DESCRIPTION OF WORK

☐ NEW BLDG. ☐ ALTER. ☒ ADD'N. ☐ REPAIR

PRESENT USE	PROPOSED USE
MANUFACTING	

ROOFING DETAILS

TYPE OF ROOFING _____ NO. OF SQUARES _____

DESCRIPTION _____

(INCLUDE WEIGHTS, NO. OF LAYERS, TYPE OF SHINGLES, ROCK, ETC.)

VALUATION (INCLUDE ALL LABOR AND MATERIAL) $ _____ FEE _____

LATHING & PLASTERING DETAILS

40 YDS. EXTER. LATH @ 1¢ PER YD.

40 YDS. EXTER. PLASTER @ 1¢ PER YD.

_____ YDS. INTER. LATH @ 1¢ PER YD.

_____ YDS. INTER. PLASTER @ 1¢ PER YD.

COMPUTE FEE AT ½¢ PER YARD FOR AMOUNTS OVER 1,000 YARDS. _____

COMBINED LATHING & PLASTERING PERMIT ($4.00) _____

OR

SEPARATE LATHING OR PLASTERING PERMIT ($2.00) _____

TOTAL FEE 4.80

INFORMATION PROVIDED BY BUILDING SECTION			
USE ZONE M2	FIRE ZONE 2	OCCUPANCY	CHECKERS APPROVAL

I have read and examined the above application and know the same to be true and correct. All provisions of Laws and Ordinances covering building construction will be complied with whether specified herein or not. No person shall be employed in violation of the Labor Code of the State of California.

Richard J Kalish

SIGNATURE OF CONTRACTOR OR AUTHORIZED AGENT

FORM B-54 (D)c

PERMANENT

59841 JUL 12 63 LP 4.80

CK. MO. CASH NOTE: WHEN PROPERLY VALIDATED IN THIS SPACE, THIS FORM CONSTITUTES A PERMIT TO DO WORK DESCRIBED HEREIN.

INSPECTION RECORD

LATHING AND PLASTERING

ITEM	INSPECTOR	DATE
LATHING	EB	7-14-43
EXTERIOR SCRATCH		
INTERIOR BROWN		
EXTERIOR BROWN	EB	7-29-43 L
INTERIOR FINISH		
FINAL	EB	7-29-43 L

PARTIAL OR MISC. INSPECTIONS

UNSUCCESSFUL TRIPS

ROOFING

ITEM	INSPECTOR	DATE
SHEATHING (COMMERCIAL)		
FINAL		

PARTIAL OR MISC. INSPECTIONS

UNSUCCESSFUL TRIPS

JOB ADDRESS

5426 San Fernando Rd.
NUMBER STREET

APPLICATION FOR A

BUILDING PERMIT

BUILDING SECTION, PUBLIC WORKS DIVISION
CITY OF GLENDALE, CALIFORNIA

CONTRACTOR Scott E. Campbell Co.	STATE LIC. NO. 160206
MAILING ADDRESS 767.3 Melrose Ave.	TEL. NO. OL 14040
☐ ARCH. ☐ ENGR.	STATE LIC. NO.
MAILING ADDRESS	TEL. NO.
OWNER Products Research	TEL. NO.
MAILING ADDRESS 5426 San Fernando Rd.	

DESCRIPTION OF WORK

NEW ☐ ADD'N ☐ ALTER. ☐ REPAIR ☐ DEMOLISH ☐

FLOOR AREA (SQ. FT.)	NO. OF STORIES	NO. OF DWELLING UNITS
PRESENT BLDG. USE	PROPOSED BLDG. USE	

DESCRIBE WORK TO BE DONE Auto. Fire Sprs.

NOTE! PROVIDE PLOT PLAN ON BACK SIDE OF ORIGINAL COPY ONLY

EXTERIOR WALL MATERIAL	ROOF FRAMING MATERIAL
PARTITIONING MATERIAL	ROOF COVERING MATERIAL
LOT WIDTH ____ LOT DEPTH ____	NO. OF EXISTING BLDGS. ON LOT ____

VALUATION NOTE: Include Labor, Mat., Wiring, Plumb., Heat, Etc. $ 700.00

INFORMATION PROVIDED BY BLDG. SECTION

LOT NO. Por 31 BLOCK NO. ____ TRACT W. Glendale

USE ZONE M2	FIRE ZONE 2	OCCUPANCY ____	SEC. SH. 20

REQ'D SET BACKS	FRONT	RIGHT SIDE	LEFT SIDE	REAR
	No Change			

TYPE OF CONSTR. ____ SPECIAL CASE NO. ____ GRADE ____

Approval & Information by Others
CITY ENGINEER EASEMENT

DIST. FACE OF CURB TO P.L. ____ FT. SEWER AVAILABLE ____ DRIVE OVER ____

PUBLIC SERVICE	PLANNING
WATER ____ ELECTRIC ____	

P.C. FEE ____ PERMIT FEE 5.00 PERM. PLAN APPROVED ☑ W/OUT PLAN ☐ CHECKER'S APPROVAL 9-6

I have carefully read and examined the above application and find the same to be true and correct. All provisions of the Laws and Ordinances governing building construction will be complied with whether specified herein or not. No person shall be employed in violation of the Labor Code of the State of California. I agree not to occupy or allow occupancy of any building authorized by this permit until final building inspection has been received.

C. Powell
SIGNATURE OF OWNER OR AUTHORIZED AGENT

FORM B-51 ①E

PERMANENT

CK. CASH M.O. PLAN CHECK VALIDATION

5328 4 MAR 11 63 AL 5.00

NOTE: WHEN PROPERLY VALIDATED IN THIS SPACE, THIS FORM CONSTITUTES A BUILDING PERMIT TO DO THE WORK PRESCRIBED HEREIN.

CK CASH M.O.

INSPECTION RECORD

BASIC INSPECTIONS

ITEM	INSPECTOR	DATE
TRENCHES: WIDTH_____ DEPTH_____		
1st. FLOOR JOIST		
FRAMING		
FINAL	RJ	9-26-63

PARTIAL OR MISC. INSPECTIONS

UNSUCCESSFUL TRIPS

ITEM	INSP.	DATE	ITEM	INSP.	DATE

	FRONT	R. SIDE	L. SIDE	REAR	INSP.	DATE
SET BACKS FIELD CHECK						

TO APPLICANT: PLEASE DO NOT WRITE ABOVE THIS LINE

NOTE: LOCATE ALL STRUCTURES ON LOT, MAKE BOTTOM OF PAGE THE STREET FRONTAGE.

JOB ADDRESS

5426 San Fernando Rd
NUMBER STREET

APPLICATION FOR A

HEATING, VENTILATING, AIR-CONDITIONING OR REFRIGERATION PERMIT

BUILDING SECTION, PUBLIC WORKS DIVISION
CITY OF GLENDALE, CALIFORNIA

CONTRACTOR Abel Inc	STATE LIC. NO. 221472
MAILING ADDRESS 2820 San Fernando	TEL. NO. 245-7223
OWNER David Mendoli	CITY BUS. LIC. 2288
MAILING ADDRESS	TEL. NO. 242-3161

22454 MAY 29 67 PB 5.00 -

CK. MO. CASH NOTE: WHEN PROPERLY VALIDATED IN THIS SPACE THIS FORM CONSTITUTES A PERMIT TO DO THE WORK DESCRIBED HEREON.

DESCRIPTION OF BLDG.

NEW ☐ ADD'N ☐ ALTER. ☐ REPLACE ☐

FEE COMPUTATION

QUAN.	ITEM	UNIT COST	FEE
2	GAS SYSTEMS:		
	EVAPORATIVE COOLERS		
	VENTILATING SYSTEMS		
	REFRIGERATION SYSTEMS ALTERED, REPLACED, RELOCATED		
	AIR-CONDITIONING SYSTEMS ALTERED, REPLACED, RELOCATED		

SUB TOTAL →

HEATING APPLIANCES

(INSTALLED, ALTERED, REPLACED OR RELOCATED) @ _____ EACH

TYPE	B.T.U.	FEE
2 - Suspended Units	250M	4.00

AIR CONDITIONING OR REFRIGERATION SYSTEMS INSTALLED

QUANTITY	OVER	INCL.	ACTUAL TONS	UNIT COST	FEE
	0	20		@ EA.	
	20	50		@ "	
	50	UP		@ "	
AIR CIRCULATING OUTLETS OR INLETS				@ "	

I have carefully read and examined the above application and know the same to be true and correct. All provisions of Laws and Ordinances covering this type of construction will be complied with whether specified herein or not. No person shall be employed in violation of the Labor Code of the State of California.

PERMIT FEE	1.00
INVESTIGATION FEE	
TOTAL FEE	5.00

Jo Beckmann
SIGNATURE OF CONTRACTOR OR AUTHORIZED AGENT

FORM B-55 **PERMANENT**

INSPECTION RECORD

ITEM	INSPECTOR	DATE
GROUND WORK		
GAS		
ROUGH HEATING		
ROUGH REFRIG. OR AIR COND.		
DUCTS		
FINAL HEATING	JR	6-7-67
FINAL REFRIG. OR AIR COND.		

CORRECTIONS & PARTIAL INSPECTIONS

JOB ADDRESS

5426 San Fernando Rd. Glen
NUMBER STREET

APPLICATION FOR A

LATHING/PLASTERING PERMIT
OR
ROOFING PERMIT

BUILDING SECTION, PUBLIC WORKS DIVISION
CITY OF GLENDALE, CALIFORNIA

CONTRACTOR Lic. of Bros Drywall	STATE LIC. NO 221570
MAILING ADDRESS P.O. Box 3252 - Van Nuys	TEL. NO. 782-1053
OWNER P.R.C.	TEL. NO.
MAILING ADDRESS 5426 San Fernando Rd. Glen	

DESCRIPTION OF WORK

☐ NEW BLDG. ☒ ALTER. ☒ ADD'N. ☐ REPAIR

PRESENT USE	PROPOSED USE

ROOFING DETAILS

TYPE OF ROOFING _____ NO. OF SQUARES _____

DESCRIPTION _____

(INCLUDE WEIGHTS, NO. OF LAYERS, TYPE OF SHINGLES, ROCK, ETC.)

VALUATION (INCLUDE ALL LABOR AND MATERIAL) $ _____ FEE _____

LATHING & PLASTERING DETAILS

_____ YDS. EXTER. LATH

_____ YDS. EXTER. PLASTER

_____ YDS. INTER. LATH

_____ YDS. INTER. PLASTER

500 YDS. INTER. DRYWALL 5.00

COMBINED LATHING & PLASTERING PERMIT ($4.00)

OR

SEPARATE LATHING OR PLASTERING PERMIT ($2.00) 2.00

TOTAL FEE 7.00

INFORMATION PROVIDED BY BUILDING SECTION			
USE ZONE	FIRE ZONE	OCCUPANCY	SEC. SH.

I have read and examined the above application and know the same to be true and correct. All provisions of Laws and Ordinances covering building construction will be complied with whether specified herein or not. No person shall be employed in violation of the Labor Code of the State of California.

Raymond Lisi
SIGNATURE OF CONTRACTOR OR AUTHORIZED AGENT

PERMANENT

FORM B-54

41126 SEP 21 66 LP 7.00

CK MO. CASH NOTE: WHEN PROPERLY VALIDATED IN THIS SPACE, THIS FORM CONSTITUTES A PERMIT TO DO WORK DESCRIBED HEREIN.

INSPECTION RECORD

ITEM	INSPECTOR	DATE
LATHING		
DRYWALL		
EXTERIOR SCRATCH		
INTERIOR BROWN		
EXTERIOR BROWN		
INTERIOR FINISH		
SHEATHING (COMMERCIAL)		
FINAL	EB	9-30-06

PARTIAL OR MISC. INSPECTIONS

D.W. nailing — (except bathrooms)	EB	9-21-06

JOB ADDRESS

5426 SAN FERNANDO RD.

NUMBER STREET

APPLICATION FOR A

BUILDING PERMIT

BUILDING SECTION, PUBLIC WORKS DIVISION
CITY OF GLENDALE, CALIFORNIA

CONTRACTOR DAVID D. DEMSKI	STATE LIC. NO. 133287
MAILING ADDRESS 1612 VICTORY BLVD.	TEL. NO. 242-3181
☐ ARCH. ☐ ENGR.	STATE LIC. NO.
MAILING ADDRESS	TEL. NO.
OWNER PRODUCTS RES. & CHEM. CORP.	TEL. NO.
MAILING ADDRESS 5426 SAN FERNANDO RD. GLEN.	

DESCRIPTION OF WORK

NEW ☐ ADD'N ☐ ALTER. ☑ REPAIR ☐ DEMOLISH ☑

FLOOR AREA (SQ. FT.) 1000	NO. OF STORIES	NO. OF DWELLING UNITS NONE
PRESENT BLDG. USE STORAGE	PROPOSED BLDG. USE STORAGE	

DESCRIBE WORK TO BE DONE ~~DEMOLITION~~, ALTER OF EXISTING & MASONRY WALL.

NOTE! PROVIDE PLOT PLAN ON BACK SIDE OF ORIGINAL COPY ONLY

EXTERIOR WALL MATERIAL MASONRY (CONC. BLK)	ROOF FRAMING MATERIAL W. STEEL CANVEY
PARTITIONING MATERIAL WD. STUDS & DRYWALL	ROOF COVERING MATERIAL
LOT WIDTH ____ LOT DEPTH ____	NO. OF EXISTING BLDGS. ON LOT 6

VALUATION NOTE: Include Labor, Mat., Wiring, Plumb., Heat, Etc. $15,000.00

INFORMATION PROVIDED BY BLDG. SECTION

LOT NO. 31 BLOCK NO. ____ TRACT 3784

USE ZONE M-2	FIRE ZONE 2	OCCUPANCY F2		SEC. SH. 20
REQ'D SET BACKS	FRONT	RIGHT SIDE EXISTING	LEFT SIDE	REAR
TYPE OF CONSTR. III-N	SPECIAL CASE NO.		GRADE	

Approval & Information by Others
CITY ENGINEER

EASEMENT

DIST. FACE OF CURB TO P.L. 10 FT. SEWER YES NO DRIVE OVER

PUBLIC SERVICE	PLANNING
WATER ____ ELECTRIC ____	
P.C. FEE 24.00 PERMIT FEE 48.00	PERM. PLAN APPROVED W/OUT PLAN ☐ ☑ CHECKER'S APPROVAL J.V.V.

I have carefully read and examined the above application and find the same to be true and correct. All provisions of the Laws and Ordinances governing building construction will be complied with whether specified herein or not. No person shall be employed in violation of the Labor Code of the State of California. I agree not to occupy or allow occupancy of any building authorized by this permit until final building inspection has been received.

William M. Brunner

SIGNATURE OF OWNER OR AUTHORIZED AGENT

FORM B-51 PERMANENT

CK. CASH M.O. PLAN CHECK VALIDATION
12365 AUG 266 PC 24.00


CK. CASH M.O.
12477 AUG 466 AL 48.00

NOTE: WHEN PROPERLY VALIDATED IN THIS SPACE, THIS FORM CONSTITUTES A BUILDING PERMIT TO DO THE WORK PRESCRIBED HEREIN.

INSPECTION RECORD

ITEM (SET BACKS: FRONT | R. SIDE | L. SIDE | REAR; FIELD CHECK)	INSPECTOR	DATE
TRENCHES: WIDTH ____ DEPTH ____		
1st. FLOOR JOIST		
FRAMING	Awk	9/19/66
FINAL	Awk	12/22/66
PARTIAL C.O. MISC. INSPECTIONS		
4' Lift on front wall	Awk	8/20/66
8' Lift OK	Awk	8/24/66
Steel frame @ openings	RJ.	9/2/66
Tag frame Plan not*		
Ledgable	Awk	9/15/66
In progress	Awk	10/10/66

NOTE: LOCATE ALL STRUCTURES ON LOT, MAKE BOTTOM OF PAGE THE STREET FRONTAGE.

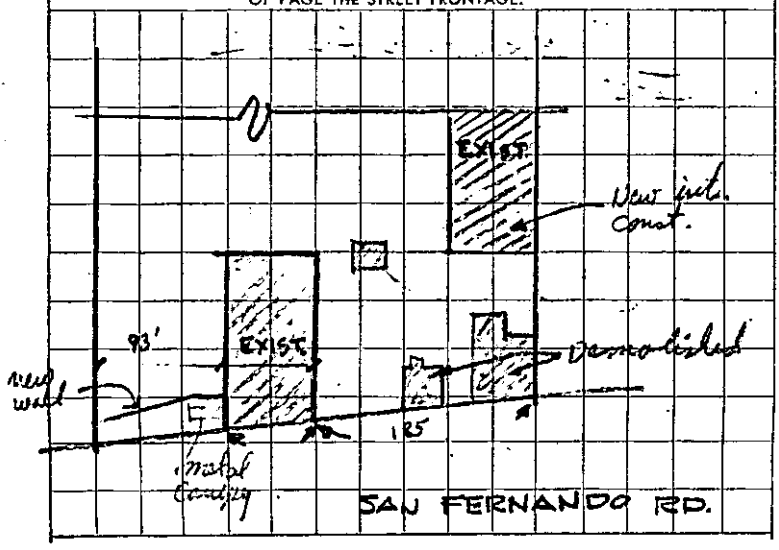

JOB ADDRESS

5420 San Fernando Rd. West

NUMBER STREET

APPLICATION FOR A

HEATING, VENTILATING, AIR-CONDITIONING OR REFRIGERATION PERMIT

BUILDING SECTION, PUBLIC WORKS DIVISION
CITY OF GLENDALE, CALIFORNIA

43852 JAN 20 69 PB 8.75

CK MO. CASH

NOTE: WHEN PROPERLY VALIDATED IN THIS SPACE THIS FORM CONSTITUTES A PERMIT TO DO THE WORK DESCRIBED HEREON.

CONTRACTOR: Schlom Htg. & A/c	STATE LIC. NO.: 139142
MAILING ADDRESS: 7255 Radford N.H.	TEL. NO.: 875-1280
OWNER: Frankson Ind. R.E.	CITY BUS. LIC.: 1494
MAILING ADDRESS: 119 So. Golden Mall	TEL. NO.: Vi-92463

DESCRIPTION OF BLDG.

NEW ☐ ADD'N ☐ ALTER. ☐ REPLACE ☐

FEE COMPUTATION

QUAN.	ITEM	UNIT COST	FEE
	GAS SYSTEMS:		
	EVAPORATIVE COOLERS		
	VENTILATING SYSTEMS		
	REFRIGERATION SYSTEMS ALTERED, REPLACED, RELOCATED		
	AIR-CONDITIONING SYSTEMS ALTERED, REPLACED, RELOCATED		

SUB TOTAL →

HEATING APPLIANCES

(INSTALLED, ALTERED, REPLACED OR RELOCATED) @ $2.00 EACH

TYPE	B.T.U.	FEE
1 G/S FAU	80M	2.00

AIR CONDITIONING OR REFRIGERATION SYSTEMS INSTALLED

QUANTITY	OVER	INCL.	ACTUAL TONS	UNIT COST	FEE
1	0	20	2½	@ 4.00 EA.	$4.00
	20	50		@ "	
	50	UP		@ "	

AIR CIRCULATING OUTLETS OR INLETS 7 @ 25¢ " 1.75

I have carefully read and examined the above application and know the same to be true and correct. All provisions of Laws and Ordinances covering this type of construction will be complied with whether specified herein or not. No person shall be employed in violation of the Labor Code of the State of California.

PERMIT FEE	1.00
INVESTIGATION FEE	
TOTAL FEE	8.75

SIGNATURE OF CONTRACTOR OR AUTHORIZED AGENT

FORM B-56

PERMANENT

INSPECTION RECORD

ITEM	INSPECTOR	DATE
GROUND WORK		
GAS		
ROUGH HEATING		
ROUGH REFRIG. OR AIR COND.		
DUCTS		
FINAL HEATING	CAB	1-22-69
FINAL REFRIG. OR AIR COND.	CAB	1-22-69

CORRECTIONS & PARTIAL INSPECTIONS

JOB ADDRESS

5426 SAN FERNANDO RD.
NUMBER STREET

APPLICATION FOR A

PLUMBING PERMIT

BUILDING SECTION, PUBLIC WORKS DIVISION
CITY OF GLENDALE, CALIFORNIA

CONTRACTOR PODS PLUMBING	STATE LIC. NO. 290159
MAILING ADDRESS 10373 FOOTHILL BLVD	CITY LIC. NO. 804
LAKE VIEW TERRACE	TEL. NO. 8999891
OWNER PRODUCTS RESEARCH & CHEMICAL	TEL. NO.
MAILING ADDRESS SOMERS JOB	
PROPOSED USE	USE ZONE

1250

1 66 PB 1 SEP 43 5 5 3 1

NOTE: WHEN PROPERLY VALIDATED IN THIS SPACE, THIS FORM CONSTITUTES A PLUMBING PERMIT TO DO THE WORK DESCRIBED HEREON.

CK. NO. CASH

FEE COMPUTATION

	BATHTUBS		CLOTHES WASHERS
	SHOWERS		SHOWER PANS
2	WATER CLOSETS		DRINKING FOUNTAINS
2	LAVATORIES	1	URINALS
	SINKS, KITCHEN, BAR FLOOR, SERVICE		SAND TRAPS
	LAUNDRY TRAYS		CLARIFIERS
	DISHWASHERS		GREASE TRAPS
	GARBAGE DISPOSALS (IN EXISTING SINKS)		WATER SOFTENERS
1	WATER HEATERS AND OR VENTS		

TOTAL NO. OF ABOVE FIXTURES: 6 @ 1.50 EA. 9.00

	LAWN SPRINKLER SYSTEMS:	0-5 VALVES @ 2.00	6-12 VALVES @ 3.00 — OVER 12 VALVES @ 4.00
	BACK FLOW DEVICES:	0-5 DEVICES @ 2.00	ADD. DEVICES @ 25¢ EA.
	SWIMMING POOL PIPING SYSTEM @ 5.00		
	WATER SYSTEMS, WITHOUT FIXTURES @ 1.00		
1	GAS SYSTEMS:	0-5 OUTLETS @ 1.00	ADD. OUTLETS @ 20¢ EA. 1.50
	BOILERS STEAM OR HOT WATER @ 2.00		
	TEMP. AND/OR PRESS RELIEF VALVES OR HI-TEMP LIMIT DEVICES @ 1.00		
	SEWER CONNECTIONS @ 3.00		
	SEWER CAP OR CESSPOOL FILL @ 1.00		
	SEPTIC TANK, SEEPAGE PIT AND/OR DRAIN FIELD @ 3.00		
	MISCELLANEOUS		

I have carefully read and examined the above application and know the same to be true and correct. All provisions of Laws and Ordinances covering this type of construction will be complied with whether specified herein or not. No person shall be employed in violation of the Labor Code of the State of California.

PERMIT FEE	2.00
INVESTIGATION FEE	
TOTAL FEE	12.50

Zbigniew R. Podsadecki
SIGNATURE OF CONTRACTOR OR AUTHORIZED AGENT

FORM B-52

PERMANENT

INSPECTION RECORD

BASIC INSPECTIONS

ITEM	INSPECTOR	DATE
GROUND WORK	D.H	9-1-66
ROUGH GAS & PL'B'G	D.H	9-12-66
SEWER, SEPTIC TANK		
SEEPAGE PIT, DRAINFIELD		
FINAL GAS	D.H.	10-13-66
FINAL PLUMBING	D.H	10-13-66

PARTIAL OR MISC. INSPECTIONS

UNSUCCESSFUL TRIPS

NO BLDG CARD D.H 9-12-66

COULD NOT FIND BLDG CARD D.H 10-13-66

5426 SAN FERNANDO RD.

CONTRACTOR COMMERCIAL REFRIGERATION CO	TEL. NO. 222-9171
MAILING ADDRESS 1700 N SOTO ST, LA 33	STATE LIC. NO. SC 92164
OWNER PRODUCTS RESEARCH	CITY LIC. NO. 2790
MAILING ADDRESS ABOVE	TEL. NO.

DESCRIPTION OF WORK

☐ NEW BLDG. ☒ EXIST. BLDG. ☐ NO SERV. CHANGE ☐ RECONNECT OR RESEAL

FEE COMPUTATION

NOTE! TOTALS SHOWN BELOW MUST BE SUBMITTED IN DIAGRAM ON SEPARATE WORK SHEET PROVIDED FOR THIS PURPOSE.

BRANCH CIRCUITS

FIRST TEN _____

ELEVEN TO FORTY _____

ADDITIONAL _____ FEE .....

MOTORS	1	WELDER	
TRANSFORMERS		RANGE	
HEATING APPL.		DRYER	
WATER HTR..		MISC. EQ. or APPL.	

QUAN.	HP - KW - KVA OVER	INCL.	ACTUAL	PHASE 1	PHASE 3	UNIT COST	FEE
	0	1					
	1	5					
1	5	20	10	3			4.00
	20						

_____ ADDING OUTLETS _____

_____ CELLULAR FLOOR RACEWAY @ _____ PER 100 FT. _____

_____ DISTRIBUTION PANEL, OVERCURRENT DEVICE @ _____ ea. _____

_____ SWITCHBOARD – VOLTAGE _____

_____ SERVICE –VOLTAGE _____, AMPERAGE _____

_____ TEMP. SERVICE OR TEMP. LIGHTING

_____ PRIVATE SWIMMING POOL _____

_____ MISCELLANEOUS _____

CK. MO. CASH NOTE: WHEN PROPERLY VALIDATED IN THIS SPACE, THIS FORM CONSTITUTES AN ELECTRIC PERMIT TO DO THE WORK DESCRIBED HEREON.

7 4 5 1 4 SEP 3071 EL

8.00

10.00

I have carefully read and examined the above application and know the same to be true and correct. All provisions of the Laws and Ordinances governing this type of construction will be complied with whether mentioned herein or not. No person shall be employed in violation of the Labor Code of the State of California.

PERMIT FEE @	4.00
INVESTIGATION FEE	
TOTAL FEE	8.00

SIGNATURE OF CONTRACTOR OR AUTHORIZED AGENT

FORM B-53

INSPECTION RECORD
BASIC INSPECTIONS

ITEM	INSPECTOR	DATE
GROUND WORK		
ROUGH		
FIXTURES		4/20/72
RELEASE TO PUBLIC SERVICE		
FINAL		

PARTIAL OR MISC. INSPECTIONS

JOB ADDRESS

5426 San Fernando Rd.

NUMBER STREET

APPLICATION FOR A

HEATING, VENTILATING, AIR-CONDITIONING OR REFRIGERATION PERMIT

BUILDING SECTION, PUBLIC WORKS DIVISION
CITY OF GLENDALE, CALIFORNIA

CONTRACTOR B & B - Heat. & A/C	STATE LIC. NO. 220548
MAILING ADDRESS 441 W. Acacia	TEL. NO. CI-24632
OWNER Product Research	CITY BUS. LIC. 895
MAILING ADDRESS 5426 San Fernando Rd	TEL. NO. 245-1184

DESCRIPTION OF BLDG.

NEW ☐ ADD'N ☐ ALTER. ☐ REPLACE ☐

FEE COMPUTATION

QUAN.	ITEM	UNIT COST	FEE
	GAS SYSTEMS:		
8	EVAPORATIVE COOLERS	2	16.00
	VENTILATING SYSTEMS		
	REFRIGERATION SYSTEMS ALTERED, REPLACED, RELOCATED		
	AIR-CONDITIONING SYSTEMS ALTERED, REPLACED, RELOCATED		

SUB TOTAL → 16 00

HEATING APPLIANCES

(INSTALLED, ALTERED, REPLACED OR RELOCATED) @ _____ EACH

TYPE	B.T.U.	FEE

AIR CONDITIONING OR REFRIGERATION SYSTEMS INSTALLED

QUANTITY	OVER	INCL.	ACTUAL TONS	UNIT COST	FEE
	0	20		@ EA.	
	20	50		@ "	
	50	UP		@ "	
AIR CIRCULATING OUTLETS OR INLETS				@ "	

I have carefully read and examined the above application and know the same to be true and correct. All provisions of Laws and Ordinances covering this type of construction will be complied with whether specified herein or not. No person shall be employed in violation of the Labor Code of the State of California.

PERMIT FEE	1.00
INVESTIGATION FEE	
TOTAL FEE	17 00

Robert H. Garcia

SIGNATURE OF CONTRACTOR OR AUTHORIZED AGENT

FORM B-55 **PERMANENT**

27359 OCT 3 67 PB 17.00

CK. MO. CASH

NOTE: WHEN PROPERLY VALIDATED IN THIS SPACE THIS FORM CONSTITUTES A PERMIT TO DO THE WORK DESCRIBED HEREON.

INSPECTION RECORD

ITEM	INSPECTOR	DATE
GROUND WORK		
GAS		
ROUGH HEATING		
ROUGH REFRIG. OR AIR COND.		
DUCTS		
FINAL HEATING		
FINAL REFRIG. OR AIR COND.	DR	10-3-67

CORRECTIONS & PARTIAL INSPECTIONS

5426 San Fernando Road

MAINTENANCE

CONTRACTOR: Gerald W. Carson — TEL. NO.:

MAILING ADDRESS: — STATE LIC. NO.:

OWNER: Products Research — CITY LIC. NO.: 574

MAILING ADDRESS: — TEL. NO.:

DESCRIPTION OF WORK

☐ NEW BLDG. ☐ EXIST. BLDG. ☐ NO SERV. CHANGE ☐ RECONNECT OR RESEAL

FEE COMPUTATION

NOTE! TOTALS SHOWN BELOW MUST BE SUBMITTED IN DIAGRAM ON SEPARATE WORK SHEET PROVIDED FOR THIS PURPOSE.

BRANCH CIRCUITS

FIRST TEN _____

ELEVEN TO FORTY _____

ADDITIONAL _____ **FEE** .....

MOTORS _____ WELDER _____

TRANSFORMERS _____ RANGE _____

HEATING APPL. _____ DRYER _____

WATER HTR. _____ MISC. EQ. or APPL. _____

QUAN.	HP - KW - KVA OVER	INCL.	ACTUAL	PHASE 1	PHASE 3	UNIT COST	FEE
	0	1					
	1	5					
	5	20					
	20						

_____ ADDING OUTLETS _____

_____ CELLULAR FLOOR RACEWAY @ _____ PER 100 FT. _____

_____ DISTRIBUTION PANEL, OVERCURRENT DEVICE @ _____ ea. _____

_____ SWITCHBOARD – VOLTAGE _____

_____ SERVICE –VOLTAGE _____ . AMPERAGE _____

_____ TEMP. SERVICE OR TEMP. LIGHTING

_____ PRIVATE SWIMMING POOL _____

_____ MISCELLANEOUS _____

NO WORK DONE

I have carefully read and examined the above application and know the same to be true and correct. All provisions of the Laws and Ordinances governing this type of construction will be complied with whether mentioned herein or not. No person shall be employed in violation of the Labor Code of the State of California.

~~PERMIT FEE~~ @

~~INVESTIGATION FEE~~

TOTAL FEE

SIGNATURE OF CONTRACTOR OR AUTHORIZED AGENT

FORM B-53

CK., MO., CASH NOTE: WHEN PROPERLY VALIDATED IN THIS SPACE, THIS FORM CONSTITUTES AN ELECTRIC PERMIT TO DO THE WORK DESCRIBED HEREON.

April 1970

INSPECTION RECORD

BASIC INSPECTIONS

ITEM	INSPECTOR	DATE
GROUND WORK		
ROUGH		
FIXTURES		
RELEASE TO PUBLIC SERVICE		
FINAL		

PARTIAL OR MISC. INSPECTIONS

JOB ADDRESS

5426 SAN FERNANDO RD
NUMBER STREET

APPLICATION FOR A

HEATING, VENTILATING, AIR-CONDITIONING OR REFRIGERATION PERMIT W/O 11638

BUILDING SECTION, PUBLIC WORKS DIVISION
CITY OF GLENDALE, CALIFORNIA

CONTRACTOR COMMERCIAL REFRIGERATION	STATE LIC. NO. 92164
MAILING ADDRESS 1700 N SOTO ST. LA 33	TEL. NO. 222-9171
OWNER PRODUCTS RESEARCH	CITY BUS. LIC. 2790
MAILING ADDRESS ABOVE	TEL. NO.

74347 SEP 24 71 PB $5.00

CK. MO. CASH

NOTE: WHEN PROPERLY VALIDATED IN THIS SPACE THIS FORM CONSTITUTES A PERMIT TO DO THE WORK DESCRIBED HEREON.

DESCRIPTION OF BLDG.

NEW [X] ADD'N [ ] ALTER. [ ] REPLACE [ ]

FEE COMPUTATION

QUAN.	ITEM	UNIT COST	FEE
	GAS SYSTEMS:		
	EVAPORATIVE COOLERS		
	VENTILATING SYSTEMS		
	REFRIGERATION SYSTEMS ALTERED, REPLACED, RELOCATED		
	AIR-CONDITIONING SYSTEMS ALTERED, REPLACED, RELOCATED		

SUB TOTAL →

HEATING APPLIANCES

(INSTALLED, ALTERED, REPLACED OR RELOCATED) @ _____ EACH

TYPE	B.T.U.	FEE

AIR CONDITIONING OR REFRIGERATION SYSTEMS INSTALLED

QUANTITY	OVER	INCL.	ACTUAL TONS	UNIT COST	FEE
1	0	20	5	@ 4.00 EA.	4.00
	20	50		@ "	
	50	UP		@ "	
AIR CIRCULATING OUTLETS OR INLETS				@ "	

I have carefully read and examined the above application and know the same to be true and correct. All provisions of Laws and Ordinances covering this type of construction will be complied with whether specified herein or not. No person shall be employed in violation of the Labor Code of the State of California.

PERMIT FEE	1.00
INVESTIGATION FEE	
TOTAL FEE	5.00

SIGNATURE OF CONTRACTOR OR AUTHORIZED AGENT

FORM B-55 PERMANENT

INSPECTION RECORD

ITEM	INSPECTOR	DATE
GROUND WORK	—	—
GAS	—	—
ROUGH HEATING	—	—
ROUGH REFRIG. OR AIR COND.	CLB	11-3-71
DUCTS	—	—
FINAL HEATING	—	—
FINAL REFRIG. OR AIR COND.	CLB	11-3-71

CORRECTIONS & PARTIAL INSPECTIONS

Unit Forlee, 3 Wks. Bk to
Installer For Responses
CLB 11-3-71

JOB ADDRESS

5426 San Fernando Rd.
NUMBER STREET

APPLICATION FOR A

LATHING/PLASTERING PERMIT
OR
ROOFING PERMIT

BUILDING SECTION, PUBLIC WORKS DIVISION
CITY OF GLENDALE, CALIFORNIA

CONTRACTOR Ray Russ	STATE LIC. NO 114681
MAILING ADDRESS 1151 Rainrose	TEL. NO. 968-1763
OWNER Products Research	TEL. NO.
MAILING ADDRESS 5426 San Fernando Rd.	

DESCRIPTION OF WORK

☑ NEW BLDG. ☐ ALTER. ☐ ADD'N. ☐ REPAIR

PRESENT USE	PROPOSED USE

ROOFING DETAILS

TYPE OF ROOFING _____ NO. OF SQUARES _____

DESCRIPTION _____

(INCLUDE WEIGHTS, NO. OF LAYERS, TYPE OF SHINGLES, ROCK, ETC.)

VALUATION (INCLUDE ALL LABOR AND MATERIAL) $ _____ FEE _____

LATHING & PLASTERING DETAILS

_____ YDS. EXTER. LATH

_____ YDS. EXTER. PLASTER

24 YDS. INTER. LATH 24

24 YDS. INTER. PLASTER 24

_____ YDS. INTER. DRYWALL

COMBINED LATHING & PLASTERING PERMIT ($4.00) 4.00

OR

SEPARATE LATHING OR PLASTERING PERMIT ($2.00) _____

TOTAL FEE 4.48

INFORMATION PROVIDED BY BUILDING SECTION			
USE ZONE C-4	FIRE ZONE ✓	OCCUPANCY	SEC. SH.

I have read and examined the above application and know the same to be true and correct. All provisions of Laws and Ordinances covering building construction will be complied with whether specified herein or not. No person shall be employed in violation of the Labor Code of the State of California.

Ray Russ
SIGNATURE OF CONTRACTOR OR AUTHORIZED AGENT

PERMANENT

FORM B-54

1465 SEP 29 66 LF 4.48

CK. MO. CASH NOTE: WHEN PROPERLY VALIDATED IN THIS SPACE, THIS FORM CONSTITUTES A PERMIT TO DO WORK DESCRIBED HEREIN.

INSPECTION RECORD

ITEM	INSPECTOR	DATE
LATHING	EB	9-29-66
DRYWALL		
EXTERIOR SCRATCH		
INTERIOR BROWN	EB	9-30-66
EXTERIOR BROWN		
INTERIOR FINISH	EB	10-3-66
SHEATHING (COMMERCIAL)		
FINAL	EB	11-21-66

PARTIAL OR MISC. INSPECTIONS

JOB ADDRESS

5426 San Fernando Rd.

NUMBER STREET

APPLICATION FOR A

HEATING, VENTILATING, AIR-CONDITIONING OR REFRIGERATION PERMIT

BUILDING SECTION, PUBLIC WORKS DIVISION

CITY OF GLENDALE, CALIFORNIA

CONTRACTOR B&B Heating & A/C	STATE LIC. NO. 190517
MAILING ADDRESS 441 W. Acacia St.	TEL. NO. CI-63253
OWNER Products Research Co.	CITY BUS. LIC. 563
MAILING ADDRESS 5427 San Fernando Rd.	TEL. NO.

DESCRIPTION OF WORK

☐ HEATING ☒ AIR CONDITIONING USE ZONE

☐ REFRIGERATION ☐ VENTILATION

FEE COMPUTATION

GAS SYSTEMS: 0-5 OUTLETS @ $1.00 ADD. DEVICES @ 20¢

_____ REFRIGERATION SYSTEMS, INSTALLED, REPLACED, REPAIRED OR RELOCATED @ $1.50 ea. _____

_____ EVAPORATIVE COOLERS OR VENTILATING SYSTEMS @ $1.50 each _____

5.50

63679 OCT 1 63 PB

CK. MO. CASH

NOTE: WHEN PROPERLY VALIDATED IN THIS SPACE THIS FORM CONSTITUTES A PERMIT TO DO THE WORK DESCRIBED HEREON.

SUB TOTAL →

HEATING APPLIANCES (INCL. VENTS) @ $1.50 EACH
(INSTALLED, ALTERED, REPLACED, REPAIRED OR RELOCATED) _____

TYPE	B.T.U.	FEE

2 CIRCULATING AIR OUTLETS OR INLETS @ 25¢ EACH .50

REFRIGERANT COMPRESSORS (INSTALLED OR REPLACED)

QUANTITY	OVER	INCL.	ACTUAL H.P.	RATE	FEE
1	0	20		@ 4.00 EACH	4.00
	20	50		@ 7.50 "	
	50	UP		@ 20.00 "	

I have carefully read and examined the above application and know the same to be true and correct. All provisions of Laws and Ordinances covering this type of construction will be complied with whether specified herein or not. No person shall be employed in violation of the Labor Code of the State of California.

PERMIT FEE	1.00
INVESTIGATION FEE	
TOTAL FEE	5.50

S. M. Mathis

SIGNATURE OF CONTRACTOR OR AUTHORIZED AGENT

FORM B-55 ®

PERMANENT

INSPECTION RECORD

ITEM	INSPECTOR	DATE
ROUGH HEATING		
ROUGH REFRIG. OR AIR COND.		
DUCTS		
FINAL HEATING		
FINAL REFRIG. OR AIR COND.	GR	10-7-63

PARTIAL OR MISC. INSPECTIONS

Jerry Carson		

UNSUCCESSFUL TRIPS

JOB ADDRESS 5454 SAN FERNANDO RD (26) — JERRY CARSON — 247

NUMBER STREET

APPLICATION FOR A

BUILDING PERMIT

BUILDING SECTION, PUBLIC WORKS DIVISION
CITY OF GLENDALE, CALIFORNIA

CONTRACTOR SOLAR CO	CITY LIC. NO.:
MAILING ADDRESS 3135 YERDUGO RD	TEL. NO. 257 8156
☐ ARCH. ☐ ENGR R.W. HAUSSLER	STATE LIC. NO. 698
MAILING ADDRESS 3013 BURBANK BL	TEL. NO. TH-7-5107
OWNER PRODUCT RESEARCH	TEL. NO. 240-2060
MAILING ADDRESS 5454 SAN FERNANDO RD	
CONSTRUCTION LENDER & BRANCH NONE	
MAILING ADDRESS	

DESCRIPTION OF WORK

NEW ☐ ADD'N ☐ ALTER. ☐ REPAIR ☐ DEMOLISH ☐

FLOOR AREA (SQ. FT.)	NO. OF STORIES	NO. OF DWELLING UNITS

PRESENT BLDG. USE	PROPOSED BLDG. USE
MANUFACTURING	SAME

DESCRIBE WORK TO BE DONE METAL CANOPY 20'L. 40'X17' 10' FROM PROPERTY LINE

LOT WIDTH	LOT DEPTH	NO. OF EXISTING BLDGS. ON LOT

NOTE! PROVIDE PLOT PLAN ON BACK SIDE OF ORIGINAL COPY ONLY

VALUATION NOTE: Include Labor, Mat., Wiring, Plumb., Heat, Etc. $1450.00

MAP BK. 563 PAGE 18 PARCEL # 1
LOT NO. Portion of West BLOCK NO. Glendale TRACT

USE ZONE	FIRE ZONE	OCCUPANCY	SEC. SH.
M2	2	F2	20

REQ'D SET BACKS	FRONT	RIGHT SIDE	LEFT SIDE	REAR
	—	10'	—	—

TYPE OF CONSTR. SPECIAL CASE NO. GRADE Drive in place

Approval & Information by Others CITY ENGINEER — EASEMENT NONE IN ENGR.

DIST. FACE OF CURB TO P.L. 10 FT. SEWER YES NO ~~OVER~~ DRIVE way in place

PUBLIC SERVICE — WATER F & K ELECTRIC TID

PLANNING

P.C. FEE	7.50	PERM. PLAN APPROVED ☐ W/OUT PLAN ☐	CHECKER'S APPROVAL
PERMIT FEE	15.00		

I have carefully read and examined the above application and find the same to be true and correct. All provisions of the Laws and Ordinances governing building construction will be complied with whether specified herein or not. No person shall be employed in violation of the Labor Code of the State of California. I agree not to occupy or allow occupancy of any building authorized by this permit until final building inspection has been received.

SIGNATURE OF OWNER OR AUTHORIZED AGENT

FORM B-51 (REV. 10/69) **PERMANENT**

(CR) CASH M.O. PLAN CHECK VALIDATION 70416 JUN 271 PC 7.50

(CR) CASH M.O. 70417 JUN 271 AL 15.00

NOTE: WHEN PROPERLY VALIDATED IN THIS SPACE, THIS FORM CONSTITUTES A BUILDING PERMIT TO DO THE WORK PRESCRIBED HEREIN.


INSPECTION RECORD

ITEM SET BACKS FRONT | L. SIDE | FIELD CHECK R. SIDE | REAR	INSPECTOR	DATE
TRENCHES: WIDTH ____ DEPTH EXIST		
1st. FLOOR JOIST: SLAB ____		✓
FRAMING ____	[illegible]	8-17-71
FINAL ____	[illegible]	8-17-71

PARTIAL OR MISC. INSPECTIONS

Footings	[illegible]	7-14-71

NOTE: LOCATE ALL STRUCTURES ON LOT, MAKE BOTTOM OF PAGE THE STREET FRONTAGE.

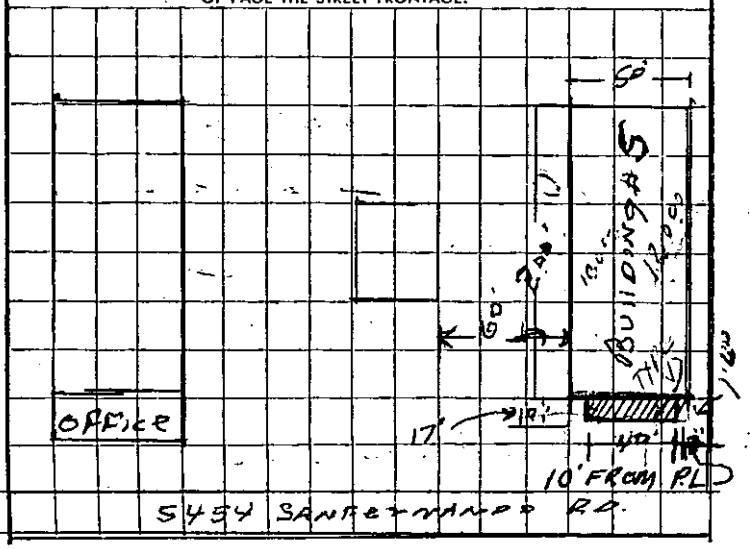

JOB ADDRESS

5426 SAN FERNANDO RD

NUMBER STREET

APPLICATION FOR A

BUILDING PERMIT

BUILDING SECTION, PUBLIC WORKS DIVISION
CITY OF GLENDALE, CALIFORNIA

CONTRACTOR: NILSEN FIRE PROTECTION INC.	STATE LIC. NO.: 151487
MAILING ADDRESS: 218 N. FAIR OAKS AVE. PASADENA	TEL. NO.: MU-14760
☐ ARCH. ☐ ENGR.	STATE LIC. NO.
MAILING ADDRESS	TEL. NO.
OWNER: KALISA CONSTRUCTION	TEL. NO.
MAILING ADDRESS	

DESCRIPTION OF WORK

NEW ☑ ADD'N ☐ ALTER. ☐ REPAIR ☐ DEMOLISH ☐

FLOOR AREA (SQ. FT.)	NO. OF STORIES	NO. OF DWELLING UNITS

PRESENT BLDG. USE	PROPOSED BLDG. USE

DESCRIBE WORK TO BE DONE: AUTOMATIC FIRE SPRINKLER SYSTEM

NOTE! PROVIDE PLOT PLAN ON BACK SIDE OF ORIGINAL COPY ONLY

EXTERIOR WALL MATERIAL	ROOF FRAMING MATERIAL
PARTITIONING MATERIAL	ROOF COVERING MATERIAL
LOT WIDTH ____ LOT DEPTH ____	NO. OF EXISTING BLDGS. ON LOT ____

VALUATION NOTE: Include Labor, Mat., Wiring, Plumb., Heat, Etc. $7900 oc

INFORMATION PROVIDED BY BLDG. SECTION

LOT NO. 31 BLOCK NO. ____ TRACT Por Wat 3764

USE ZONE	FIRE ZONE	OCCUPANCY	SEC. SH.
M2	2	E-2 F-2	20

REQ'D SET BACKS	FRONT	RIGHT SIDE	LEFT SIDE	REAR

TYPE OF CONSTR. III-N SPECIAL CASE NO. ____ GRADE ____

Approval & Information by Others
CITY ENGINEER

EASEMENT

DIST. FACE OF CURB TO P.L. ____ FT. SEWER AVAILABLE ____ DRIVE OVER ____

PUBLIC SERVICE

WATER ____ ELECTRIC ____

PLANNING

P.C. FEE 13.50
PERMIT FEE 27.00

PERM. PLAN APPROVED W/ ~~OUT~~ PLAN ☐

CHECKER'S APPROVAL J.J.G.

I have carefully read and examined the above application and find the same to be true and correct. All provisions of the Laws and Ordinances governing building construction will be complied with whether specified herein or not. No person shall be employed in violation of the Labor Code of the State of California. I agree not to occupy or allow occupancy of any building authorized by this permit until final building inspection has been received.

Nels M. Nilsen / Robert L Nell

SIGNATURE OF OWNER OR AUTHORIZED AGENT

FORM B-51 ⓟc

PERMANENT

51383 JAN 25 63 PC 13.50

CK. CASH M.O. PLAN CHECK VALIDATION

51384 JAN 25 63 AL 27.00

CK. CASH M.O. NOTE: WHEN PROPERLY VALIDATED IN THIS SPACE, THIS FORM CONSTITUTES A BUILDING PERMIT TO DO THE WORK PRESCRIBED HEREIN.

INSPECTION RECORD

BASIC INSPECTIONS

ITEM	INSPECTOR	DATE
TRENCHES: WIDTH _____ DEPTH _____		
1st. FLOOR JOIST		
FRAMING		
FINAL	RJ	5-26-63

PARTIAL OR MISC. INSPECTIONS

UNSUCCESSFUL TRIPS

ITEM	INSP.	DATE	ITEM	INSP.	DATE

SET BACKS FIELD CHECK	FRONT	R. SIDE	L. SIDE	REAR	INSP.	DATE

TO APPLICANT: PLEASE DO NOT WRITE ABOVE THIS LINE

NOTE: LOCATE ALL STRUCTURES ON LOT, MAKE BOTTOM OF PAGE THE STREET FRONTAGE.

JOB ADDRESS

5426 San Fernando Rd.
NUMBER STREET

APPLICATION FOR A

LATHING/PLASTERING PERMIT
OR
ROOFING PERMIT

BUILDING SECTION, PUBLIC WORKS DIVISION
CITY OF GLENDALE, CALIFORNIA

CONTRACTOR Rinaldi Bros	STATE LIC. NO 209206
MAILING ADDRESS Box 6025 Glendale	TEL. NO. 245-2426
OWNER J.R.C. Corp.	TEL. NO. 849-3992
MAILING ADDRESS 2919 Empire Ave Burbank 6153	CITY BUS. LIC.

DESCRIPTION OF WORK

☐ NEW BLDG. ☐ ALTER. ☐ ADD'N. ☐ REPAIR

PRESENT USE	PROPOSED USE

ROOFING DETAILS

TYPE OF ROOFING Comp NO. OF SQUARES Approx 120

DESCRIPTION #15 #30-3 Ply & Rock

Bldg #4 x 4A Reroofing

(INCLUDE WEIGHTS, NO. OF LAYERS, TYPE OF SHINGLES, ROCK, ETC.)

VALUATION (INCLUDE ALL LABOR AND MATERIAL) $ 6300.00 FEE 40.50

LATHING & PLASTERING DETAILS

_____ YDS. EXTER. LATH.....

_____ YDS. EXTER. PLASTER.....

_____ YDS. INTER. LATH.....

_____ YDS. INTER. PLASTER.....

_____ YDS. INTER. DRYWALL.....

COMBINED LATHING & PLASTERING PERMIT ($4.00).....

LATHING, PLASTERING OR DRYWALL PERMIT ($2.00) EA. .....

TOTAL FEE _____

INFORMATION PROVIDED BY BUILDING SECTION			
USE ZONE M-2	FIRE ZONE 2	OCCUPANCY	SEC. SH.

I have read and examined the above application and know the same to be true and correct. All provisions of Laws and Ordinances covering building construction will be complied with whether specified herein or not. No person shall be employed in violation of the Labor Code of the State of California.

Glenn E. Binder
SIGNATURE OF CONTRACTOR OR AUTHORIZED AGENT

PERMANENT

FORM B-54

02822 MAY 974 AL 40.50 -

CK. MO. CASH NOTE: WHEN PROPERLY VALIDATED IN THIS SPACE, THIS FORM CONSTITUTES A PERMIT TO DO WORK DESCRIBED HEREIN.

INSPECTION RECORD

ITEM	INSPECTOR	DATE
INTERIOR LATHING		
EXTERIOR LATHING		
DRYWALL		
EXTERIOR SCRATCH		
INTERIOR SCRATCH		
INTERIOR BROWN		
EXTERIOR BROWN		
INTERIOR FINISH		
FINAL	R. D.	7-15-91

PARTIAL OR MISC. INSPECTIONS

JOB ADDRESS

5426 San Fernando Rd
NUMBER STREET

APPLICATION FOR A

PLUMBING PERMIT

BUILDING SECTION, PUBLIC WORKS DIVISION
CITY OF GLENDALE, CALIFORNIA

CONTRACTOR L+H Plumbing Co	STATE LIC. NO. 191241
MAILING ADDRESS 1006 Broadway	CITY LIC. NO. 1117
Sweetzer	TEL. NO. CI 55363
OWNER Same	TEL. NO.
MAILING ADDRESS	

PROPOSED USE _____ USE ZONE _____

FEE COMPUTATION

BATHTUBS	CLOTHES WASHERS
SHOWERS	SHOWER PANS
WATER CLOSETS	DRINKING FOUNTAINS
LAVATORIES	URINALS
SINKS, KITCHEN, BAR FLOOR, SERVICE	SAND TRAPS
LAUNDRY TRAYS	CLARIFIERS
DISHWASHERS	GREASE TRAPS
GARBAGE DISPOSALS (IN EXISTING SINKS)	WATER SOFTENERS
WATER HEATERS AND OR VENTS	

TOTAL NO. OF ABOVE FIXTURES : @ 1.00 EA.

LAWN SPRINKLER SYSTEMS:	0-5 VALVES @ 2.00	6-12 VALVES @ 3.00	OVER 12 VALVES @ 4.00
BACK FLOW DEVICES:	0-5 DEVICES @ 2.00	ADD. DEVICES @ 25¢ EA.	

SWIMMING POOL PIPING SYSTEM @ 5.00

WATER SYSTEMS, WITHOUT FIXTURES @ 1.00

1 GAS SYSTEMS:	0-5 OUTLETS @ 1.00	ADD. OUTLETS @ 20¢ EA.	1.00

BOILERS STEAM OR HOT WATER @ 2.00

TEMP. AND/OR PRESS RELIEF VALVES OR HI-TEMP LIMIT DEVICES @ 1.00

SEWER CONNECTIONS @ 3.00

SEWER CAP OR CESSPOOL FILL @ 1.00

SEPTIC TANK, SEEPAGE PIT AND/OR DRAIN FIELD @ 3.00

MISCELLANEOUS

I have carefully read and examined the above application and know the same to be true and correct. All provisions of Laws and Ordinances covering this type of construction will be complied with whether specified herein or not. No person shall be employed in violation of the Labor Code of the State of California.

PERMIT FEE	1.00
INVESTIGATION FEE	
TOTAL FEE	2.00

James A. Hendry
SIGNATURE OF CONTRACTOR OR AUTHORIZED AGENT

FORM B-52

PERMANENT

33085 JAN 17 62 PB 2.00

CK. MO. CASH

NOTE: WHEN PROPERLY VALIDATED IN THIS SPACE, THIS FORM CONSTITUTES A PLUMBING PERMIT TO DO THE WORK DESCRIBED HEREON.

INSPECTION RECORD

BASIC INSPECTIONS

ITEM	INSPECTOR	DATE
GROUND WORK		
ROUGH GAS & PL'B'G		
SEWER, SEPTIC TANK		
SEEPAGE PIT, DRAINFIELD		
FINAL GAS		
FINAL PLUMBING		

PARTIAL OR MISC. INSPECTIONS

UNSUCCESSFUL TRIPS

JOB ADDRESS

5426 San Fernando Rd.
NUMBER STREET

APPLICATION FOR A

HEATING, VENTILATING, AIR-CONDITIONING OR REFRIGERATION PERMIT

BUILDING SECTION, PUBLIC WORKS DIVISION
CITY OF GLENDALE, CALIFORNIA

8.75 - 072115 JUN 15 60 PB

NOTE: WHEN PROPERLY VALIDATED IN THIS SPACE THIS FORM CONSTITUTES A PERMIT TO DO THE WORK DESCRIBED HEREON.

MO. CASH

CONTRACTOR B&B Heating & A/C Co.	STATE LIC. NO. 190517
MAILING ADDRESS 4526 San Fernando Rd.	TEL. NO. CI-63253
OWNER Products Research Co.	TEL. NO.
MAILING ADDRESS	

DESCRIPTION OF WORK

☐ HEATING ☐ AIR CONDITIONING
☒ REFRIGERATION ☐ VENTILATION
USE ZONE

FEE COMPUTATION

I REFRIGERATION SYSTEMS, INSTALLED, REPLACED, REPAIRED OR RELOCATED @ $1.50 ea. _____

_____ EVAPORATIVE COOLERS OR VENTILATING SYSTEMS @ $1.50 each _____

SUB TOTAL → 1.50

HEATING APPLIANCES (INCL. VENTS) @ $1.50 EACH
(INSTALLED, ALTERED, REPLACED, REPAIRED OR RELOCATED)

TYPE	B.T.U.	FEE
1 - Heat pump	22,500	1.50

3 CIRCULATING AIR OUTLETS OR INLETS @ 25¢ EACH .75

REFRIGERANT COMPRESSORS (INSTALLED OR REPLACED)

QUANTITY	OVER	INCL.	ACTUAL H.P.	RATE	FEE
1	0	20	2	@ 4.00 EACH	4.00
	20	50		@ 7.50 "	
	50	UP		@ 20.00 "	

I have carefully read and examined the above application and know the same to be true and correct. All provisions of Laws and Ordinances covering this type of construction will be complied with whether specified herein or not. No person shall be employed in violation of the Labor Code of the State of California.

PERMIT FEE	1.00
INVESTIGATION FEE	8.75
TOTAL FEE	7.25

J M Meihm
SIGNATURE OF CONTRACTOR OR AUTHORIZED AGENT

FORM B-55 (P)E

PERMANENT

INSPECTION RECORD

ITEM	INSPECTOR	DATE
ROUGH HEATING	JP	6-21-66
ROUGH REFRIG. OR AIR COND.		
DUCTS		
FINAL HEATING		
FINAL REFRIG. OR AIR COND.	JP	6-24-66

PARTIAL OR MISC. INSPECTIONS

UNSUCCESSFUL TRIPS

JOB ADDRESS

5426 San Fernando Rd.

NUMBER STREET

APPLICATION FOR A

HEATING, VENTILATING, AIR-CONDITIONING OR REFRIGERATION PERMIT

BUILDING SECTION, PUBLIC WORKS DIVISION
CITY OF GLENDALE, CALIFORNIA

10834 SEP 2 60 PB 8.50

CK. MO. CASH

NOTE: WHEN PROPERLY VALIDATED IN THIS SPACE THIS FORM CONSTITUTES A PERMIT TO DO THE WORK DESCRIBED HEREON.

CONTRACTOR B&B Heating & A/C Co.	STATE LIC. NO. 190517
MAILING ADDRESS 4526 San Fernando Rd	TEL. NO. CI-63253
OWNER Products Research Co.	TEL. NO.
MAILING ADDRESS 986	

DESCRIPTION OF WORK

☐ HEATING ☐ AIR CONDITIONING
☒ REFRIGERATION ☐ VENTILATION

USE ZONE

FEE COMPUTATION

1 REFRIGERATION SYSTEMS, INSTALLED,

REPLACED, REPAIRED OR RELOCATED @ $1.50 ea. _____

_____ EVAPORATIVE COOLERS OR

VENTILATING SYSTEMS @ $1.50 each _____

SUB TOTAL → 1.50

HEATING APPLIANCES (INCL. VENTS) @ $1.50 EACH
(INSTALLED, ALTERED, REPLACED, REPAIRED OR RELOCATED)

TYPE	B.T.U.	FEE
1-Heat Pump	22,500	1.50

2 CIRCULATING AIR OUTLETS OR INLETS @ 25¢ EACH .50

REFRIGERANT COMPRESSORS (INSTALLED OR REPLACED)

QUANTITY	OVER	INCL.	ACTUAL H.P.	RATE	FEE
1	0	20	2	@ 4.00 EACH	4.00
	20	50		@ 7.50 "	
	50	UP		@ 20.00 "	

I have carefully read and examined the above application and know the same to be true and correct. All provisions of Laws and Ordinances covering this type of construction will be complied with whether specified herein or not. No person shall be employed in violation of the Labor Code of the State of California.

PERMIT FEE 1.00

INVESTIGATION FEE

TOTAL FEE 8.50

J. M. Milam

SIGNATURE OF CONTRACTOR OR AUTHORIZED AGENT

FORM B-55 (D) e

PERMANENT

INSPECTION RECORD

ITEM	INSPECTOR	DATE
ROUGH HEATING		
ROUGH REFRIG. OR AIR COND.		
DUCTS		
FINAL HEATING	RG	9/13/60
FINAL REFRIG. OR AIR COND.		

PARTIAL OR MISC. INSPECTIONS

UNSUCCESSFUL TRIPS

JOB ADDRESS

5426 San Fernando Rd.

NUMBER STREET

APPLICATION FOR A

HEATING, VENTILATING, AIR-CONDITIONING OR REFRIGERATION PERMIT

BUILDING SECTION, PUBLIC WORKS DIVISION

CITY OF GLENDALE, CALIFORNIA

CONTRACTOR	STATE LIC. NO.
B&B Heating & A/C	190517
MAILING ADDRESS	TEL. NO.
4526 San Fernando Rd.	CI-63253
OWNER	CITY BUS. LIC.
MAILING ADDRESS	TEL. NO.

16246 JAN 6 61 PB 2.50

CK. MO. CASH

NOTE: WHEN PROPERLY VALIDATED IN THIS SPACE THIS FORM CONSTITUTES A PERMIT TO DO THE WORK DESCRIBED HEREON.

DESCRIPTION OF WORK

☒ HEATING ☐ AIR CONDITIONING ☐ REFRIGERATION ☐ VENTILATION

USE ZONE

FEE COMPUTATION

GAS SYSTEMS: 0-5 OUTLETS @ $1.00 ADD. DEVICES @ 20¢

_____ REFRIGERATION SYSTEMS, INSTALLED, REPLACED, REPAIRED OR RELOCATED @ $1.50 ea. _____

_____ EVAPORATIVE COOLERS OR VENTILATING SYSTEMS @ $1.50 each _____

SUB TOTAL →

HEATING APPLIANCES (INCL. VENTS) @ $1.50 EACH
(INSTALLED, ALTERED, REPLACED, REPAIRED OR RELOCATED) _____

TYPE	B.T.U.	FEE
Unit Heater	25,000	1.50

_____ CIRCULATING AIR OUTLETS OR INLETS @ 25¢ EACH _____

REFRIGERANT COMPRESSORS (INSTALLED OR REPLACED)

QUANTITY	OVER	INCL.	ACTUAL H.P.	RATE	FEE
	0	20		@ 4.00 EACH	
	20	50		@ 7.50 "	
	50	UP		@ 20.00 "	

I have carefully read and examined the above application and know the same to be true and correct. All provisions of Laws and Ordinances covering this type of construction will be complied with whether specified herein or not. No person shall be employed in violation of the Labor Code of the State of California.

PERMIT FEE	1.00
INVESTIGATION FEE	
TOTAL FEE	2.50

J. M. Mihm

SIGNATURE OF CONTRACTOR OR AUTHORIZED AGENT

FORM B-55 ℗ PERMANENT

INSPECTION RECORD

ITEM	INSPECTOR	DATE
ROUGH HEATING		
ROUGH REFRIG. OR AIR COND.		
DUCTS		
FINAL HEATING	JR	1-18-61
FINAL REFRIG. OR AIR COND.		

PARTIAL OR MISC. INSPECTIONS

UNSUCCESSFUL TRIPS

JOB ADDRESS

5426 San Fernando Rd
NUMBER STREET

APPLICATION FOR A

PLUMBING PERMIT

BUILDING SECTION, PUBLIC WORKS DIVISION
CITY OF GLENDALE, CALIFORNIA

CONTRACTOR Bill Hannam Plbg	STATE LIC. NO. 733678
MAILING ADDRESS 1869 Ludlow	CITY LIC. NO. 246
Research Saratoga	TEL. NO.
OWNER 5426 San Fernando Rd	TEL. NO.
MAILING ADDRESS	

PROPOSED USE Bone USE ZONE

FEE COMPUTATION

BATHTUBS	CLOTHES WASHERS
SHOWERS AND/OR PAN	SHAMPOO BOWLS
WATER CLOSETS AND/OR ANTI-SYPHON BALLCOCK	DRINKING FOUNTAINS
LAVATORIES	URINALS
SINKS, KITCHEN, BAR FLOOR, SERVICE	FLOOR DRAIN
LAUNDRY TRAYS	CLARIFIERS
DISHWASHERS	GREASE TRAPS
GARBAGE DISPOSALS (IN EXISTING SINKS)	WATER SOFTENERS
WATER HEATERS AND OR VENTS	

3.50 -
99204 OCT 4 65 PB
CK MO. CASH
NOTE: WHEN PROPERLY VALIDATED IN THIS SPACE, THIS FORM CONSTITUTES A PLUMBING PERMIT TO DO THE WORK DESCRIBED HEREON.

TOTAL NO. OF ABOVE FIXTURES : @ 1.00 EA.

LAWN SPRINKLER SYSTEMS:	0-5 VALVES @ 2.00	6-12 VALVES @ 3.00	OVER 12 VALVES @ 4.00
BACK FLOW DEVICES:	0-5 DEVICES @ 2.00	ADD. DEVICES @ 25¢ EA.	
SWIMMING POOL PIPING SYSTEM @ 5.00			
WATER SYSTEMS, WITHOUT FIXTURES @ 1.00			
GAS SYSTEMS:	0-5 OUTLETS @ 1.50	ADD. OUTLETS @ 20¢ EA.	1.50
BOILERS STEAM OR HOT WATER @ 2.00			
TEMP. AND/OR PRESS RELIEF VALVES OR HI-TEMP LIMIT DEVICES @ 1.00			
SEWER CONNECTIONS @ 3.00			
SEWER CAP OR CESSPOOL FILL @ 1.00			
SEPTIC TANK, SEEPAGE PIT AND/OR DRAIN FIELD @ 3.00			
MISCELLANEOUS			

I have carefully read and examined the above application and know the same to be true and correct. All provisions of Laws and Ordinances covering this type of construction will be complied with whether specified herein or not. No person shall be employed in violation of the Labor Code of the State of California.

PERMIT FEE	2.00
INVESTIGATION FEE	
TOTAL FEE	3.50

Bill Hannam Plbg
SIGNATURE OF CONTRACTOR OR AUTHORIZED AGENT

FORM B-52

PERMANENT

INSPECTION RECORD

BASIC INSPECTIONS

ITEM	INSPECTOR	DATE
GROUND WORK		
ROUGH GAS & PL'B'G		
SEWER, SEPTIC TANK		
SEEPAGE PIT, DRAINFIELD		
FINAL GAS	B G	10 3 [illegible]
FINAL PLUMBING		

PARTIAL OR MISC. INSPECTIONS

UNSUCCESSFUL TRIPS

NO TEST ON GAS D.H. 10-4-65

JOB ADDRESS

5426 San Fernando Rd
NUMBER STREET

APPLICATION FOR AN

ELECTRICAL PERMIT

BUILDING SECTION, PUBLIC WORKS DIVISION

CITY OF GLENDALE, CALIFORNIA

CONTRACTOR A B Carr	TEL. NO. CH 97588
MAILING ADDRESS 3639 Fourth Ave	STATE LIC. NO. 112567
OWNER Products Research	CITY LIC. NO. 1390
MAILING ADDRESS 5426 San Fernando	TEL. NO.

DESCRIPTION OF WORK

☐ NEW BLDG. ☒ EXIST. BLDG. ☐ NO SERV. CHANGE ☐ RECONNECT OR RESEAL

USE ZONE

FEE COMPUTATION

NOTE! TOTALS SHOWN BELOW MUST BE SUBMITTED IN DIAGRAM ON SEPARATE WORK SHEET PROVIDED FOR THIS PURPOSE.

..... FIXTURES	
..... OUTLETS, BASE PLUGS, SWITCHES	
FIRST TEN @ 25¢ EACH	
ADDITIONAL @ 10¢ EACH	

MOTORS

QUAN.	OVER	INCL.	ACTUAL HP	RATE	FEE
1	0	1 HP	1	@ .75 EA.	.75
	1 HP	5 HP		@ $1.50 "	
	5 HP	20 HP		@ $3.00 "	
1	20 HP	50 HP	50	@ $4.00 "	4.00
	50 HP	UP		@ $6.00 "	

TOTAL AIR COND. H. P. [ ] SUB TOTAL → 4.75

_____ RANGE, OR OVEN OUTLETS @ $1.00 EACH	
_____ TRANSFORMERS OR RECTIFIERS KVA @ 25¢ PER KVA	
_____ HEATING ELEMENTS OVER 1650 WATTS @ $1.00 EACH	
_____ AIR CONDITIONER, PLUGS @ $1.50 EACH	
_____ WELDERS (TRANSFORMER TYPE) _____ KVA @ 25¢ PER KVA	
_____ WELDERS (MOTOR GENERATOR) _____ HP (FEE 75% GREATER THAN MTR. ALONE)	
_____ CLOTHES DRYER @ $1.00 EACH	
_____ MISCELLANEOUS _____	

I have carefully read and examined the above application and know the same to be true and correct. All provisions of the Laws and Ordinances governing this type of construction will be complied with whether mentioned herein or not. No person shall be employed in violation of the Labor Code of the State of California.

Albert B. Carr,
SIGNATURE OF CONTRACTOR OR AUTHORIZED AGENT

PERMIT FEE @	2.00
SUPPLEMENTARY PERMIT FEE @ .50	
INVESTIGATION FEE	
TOTAL FEE	6.75

CK. 7 1234 MAR 2 64 EL 6.75

MO. CASH NOTE: WHEN PROPERLY VALIDATED IN...THIS SPACE, THIS FORM CONSTITUTES AN ELECTIC PERMIT TO DO THE WORK DESCRIBED HEREON.

FORM 8-53

PERMANENT

INSPECTION RECORD

BASIC INSPECTIONS

ITEM	INSPECTOR	DATE
GROUND WORK		
ROUGH	[illegible]	11/26/65
FINISH	[illegible]	12/2/65
FIXTURES		
FINAL RELEASE TO PUBLIC SERV.	[illegible]	12/2/65

PARTIAL OR MISC. INSPECTIONS

UNSUCCESSFUL TRIPS

RECORD INFORMATION

O.H.	U.G.	TEMP. OK.	TEMP. CONSTR.	NO. OF METERS

LITE _____ WIRE | PWR _____ PHASE | HEAT _____ KW

RANGE	OVEN	TABLE TOP	W. HTR.	DRYER

OTHER RES. APPLIANCES OVER 2 KW.

TOTAL KW OR HP. _____ S Φ | TOTAL HP. _____ 3 Φ

Was seal off compound in seal pot. Y
Straps cracked meter 3/2/64

JOB ADDRESS

5426 San Fernando Rd

NUMBER STREET

APPLICATION FOR A

HEATING, VENTILATING, AIR-CONDITIONING OR REFRIGERATION PERMIT

BUILDING SECTION, PUBLIC WORKS DIVISION
CITY OF GLENDALE, CALIFORNIA

CONTRACTOR H E Dobbs	STATE LIC. NO. 119237
MAILING ADDRESS 4906 W Magnolia	TEL. NO. TH5-5142
OWNER Products Research Co	CITY BUS. LIC. 2020
MAILING ADDRESS 5426 San Fernando	TEL. NO.

1300 - 96728 AUG 10 65 PB

CK. MO. CASH

NOTE: WHEN PROPERLY VALIDATED IN THIS SPACE THIS FORM CONSTITUTES A PERMIT TO DO THE WORK DESCRIBED HEREON.

DESCRIPTION OF BLDG.

NEW ☐ ADDN ☐ ALTER. ☑ REPLACE ☐

FEE COMPUTATION

QUAN.	ITEM	UNIT COST	FEE
	GAS SYSTEMS:		
6	EVAPORATIVE COOLERS		12.00
	VENTILATING SYSTEMS		
	REFRIGERATION SYSTEMS ALTERED, REPLACED, RELOCATED		
	AIR-CONDITIONING SYSTEMS ALTERED, REPLACED, RELOCATED		

SUB TOTAL →

HEATING APPLIANCES

(INSTALLED, ALTERED, REPLACED OR RELOCATED) @ _____ EACH

TYPE	B.T.U.	FEE

AIR CONDITIONING OR REFRIGERATION SYSTEMS INSTALLED

QUANTITY	OVER	INCL.	ACTUAL TONS	UNIT COST	FEE
	0	20		@ EA.	
	20	50		@ "	
	50	UP		@ "	
AIR CIRCULATING OUTLETS OR INLETS				@ "	

I have carefully read and examined the above application and know the same to be true and correct. All provisions of Laws and Ordinances covering this type of construction will be complied with whether specified herein or not. No person shall be employed in violation of the Labor Code of the State of California.

PERMIT FEE	1.00
INVESTIGATION FEE	
TOTAL FEE	13.00

Howard E Dobbs

SIGNATURE OF CONTRACTOR OR AUTHORIZED AGENT

FORM B-55

PERMANENT

INSPECTION RECORD

ITEM	INSPECTOR	DATE
GROUND WORK		
GAS		
ROUGH HEATING		
ROUGH REFRIG. OR AIR COND.		
DUCTS		
FINAL HEATING		
FINAL REFRIG. OR AIR COND.	JR	8-11-65

CORRECTIONS & PARTIAL INSPECTIONS

JOB ADDRESS

5426 San Fernando Rd.

NUMBER STREET

APPLICATION FOR A

LATHING/PLASTERING PERMIT
OR
ROOFING PERMIT

BUILDING SECTION, PUBLIC WORKS DIVISION
CITY OF GLENDALE, CALIFORNIA

CONTRACTOR Aetna Rfg Co	STATE LIC. NO. 164661
MAILING ADDRESS 4308 So Vermont	TEL. NO. AD 24231
OWNER Products Research	TEL. NO. 246-1631
MAILING ADDRESS SAME	

DESCRIPTION OF WORK

☐ NEW BLDG. ☐ ALTER. ☐ ADD'N. ☐ REPAIR

PRESENT USE	PROPOSED USE

ROOFING DETAILS

TYPE OF ROOFING Composition NO. OF SQUARES 220

DESCRIPTION 15 LB FELT - Asphalt 90 LB Mineral Capsheet over Present Roof

(INCLUDE WEIGHTS, NO. OF LAYERS, TYPE OF SHINGLES, ROCK, ETC.)

VALUATION (INCLUDE ALL LABOR AND MATERIAL) $ 2600.00 FEE 12.00

LATHING & PLASTERING DETAILS

_____ YDS. EXTER. LATH

_____ YDS. EXTER. PLASTER

_____ YDS. INTER. LATH

_____ YDS. INTER. PLASTER

_____ YDS. INTER. DRYWALL

COMBINED LATHING & PLASTERING PERMIT ($4.00) _____

OR

SEPARATE LATHING OR PLASTERING PERMIT ($2.00) _____

TOTAL FEE _____

INFORMATION PROVIDED BY BUILDING SECTION			
USE ZONE R2	FIRE ZONE 3	OCCUPANCY	SEC. SH.

I have read and examined the above application and know the same to be true and correct. All provisions of Laws and Ordinances covering building construction will be complied with whether specified herein or not. No person shall be employed in violation of the Labor Code of the State of California.

SIGNATURE OF CONTRACTOR OR AUTHORIZED AGENT

FORM B-54 **PERMANENT**

84629 NOV 20 64 AL 12.00 CK MO. CASH

NOTE: WHEN PROPERLY VALIDATED IN THIS SPACE, THIS FORM CONSTITUTES A PERMIT TO DO WORK DESCRIBED HEREIN.

INSPECTION RECORD

ITEM	INSPECTOR	DATE
LATHING		
DRYWALL		
EXTERIOR SCRATCH		
INTERIOR BROWN		
EXTERIOR BROWN		
INTERIOR FINISH		
SHEATHING (COMMERCIAL)		
FINAL Ground	RJ	1-22-65

PARTIAL OR MISC. INSPECTIONS

JOB ADDRESS

5426 SAN FERNANDO RD
NUMBER STREET

APPLICATION FOR A[illegible]

[illegible] ELECTRICAL, [illegible] WATER DISTRICT
CITY OF GLENDALE, CALIFORNIA

3 5 0

97488 AUG 25 65 EL

NO. CASH NOTE: WHEN PROPERLY VALIDATED IN THIS SPACE, THIS FORM CONSTITUTES AN ELECTRIC PERMIT TO DO THE WORK DESCRIBED HEREON.

CONTRACTOR PRODUCTS RESEARCH CO.	TEL. NO. 246-1631
MAILING ADDRESS 5426 SAN FERNANDO RD	STATE LIC. NO.
OWNER PRODUCTS RESEARCH CO LTD	CITY LIC. NO.
MAILING ADDRESS 5426 SAN FERNANDO RD	TEL. NO. 246-1631

DESCRIPTION OF WORK

☐ NEW BLDG. ☑ EXIST. BLDG. ☐ NO SERV. CHANGE ☐ RECONNECT OR RESEAL | USE ZONE

FEE COMPUTATION

NOTE! TOTALS SHOWN BELOW MUST BE SUBMITTED IN DIAGRAM ON SEPARATE WORK SHEET PROVIDED FOR THIS PURPOSE.

5 ..... FIXTURES .....

3 ..... OUTLETS, BASE PLUGS, SWITCHES 2.XX

FIRST TEN @ 25¢ EACH

ADDITIONAL @ _____ EACH .....

MOTORS

QUAN.	OVER	INCL.	ACTUAL HP	UNIT COST	FEE
1	0	1 HP	1	@ EA.	1.25
	1 HP	5 HP		@ "	
	5 HP	20 HP		@ "	
	20 HP	50 HP		@ "	
	50 HP	UP		@ "	

1.00

TOTAL AIR COND. H. P. 1 SUB TOTAL → 3.75

_____ RANGE, OR OVEN OUTLETS @ _____ EACH _____

_____ TRANSFORMERS OR RECTIFIERS _____ KVA @ _____ PER KVA _____

_____ HEATING ELEMENTS OVER 1650 WATTS @ _____ EACH

ONE AIR CONDITIONER, PLUGS @ 1-50 EACH 1.50

_____ CLOTHES DRYER @ _____ EACH _____

_____ MISCELLANEOUS _____

10 Ai $ 5.25

I have carefully read and examined the above application and know the same to be true and correct. All provisions of the Laws and Ordinances governing this type of construction will be complied with whether mentioned herein or not. No person shall be employed in violation of the Labor Code of the State of California.

LIC# 1191

D. Rodgers.

SIGNATURE OF CONTRACTOR OR AUTHORIZED AGENT

PERMIT FEE @	1.00
SUPPLEMENTARY PERMIT FEE @ .50	
INVESTIGATION FEE	
TOTAL FEE	3.50

FORM B-53

PERMANENT

INSPECTION RECORD
BASIC INSPECTIONS

ITEM	INSPECTOR	DATE
GROUND WORK		
ROUGH		8/26/65
FINISH		
FIXTURES		
*FINAL RELEASE TO PUBLIC SERV.		

PARTIAL OR MISC. INSPECTIONS

UNSUCCESSFUL TRIPS

RECORD INFORMATION

O.H.	U.G.	TEMP. POWER POLE	NO. OF METERS

LITE _____ WIRE | PWR _____ PHASE | HEAT _____ KW

RANGE	OVEN	TABLE TOP	W. HTR.	DRYER

OTHER RES. APPLIANCES OVER 2 KW.

TOTAL KW OR HP. _____ S Φ | TOTAL HP. _____ 3 Φ

JOB ADDRESS

5426 San Fernando
NUMBER STREET

APPLICATION FOR A

PLUMBING PERMIT

BUILDING SECTION, PUBLIC WORKS DIVISION
CITY OF GLENDALE, CALIFORNIA

CONTRACTOR R+H Plumbing Co	STATE LIC. NO. 191241
MAILING ADDRESS 1806 E Broadway	CITY LIC. NO. 1117
Products Research	TEL. NO. @ 25313
OWNER Gane	TEL. NO.
MAILING ADDRESS	

PROPOSED USE
USE ZONE

2.00

42242 JUL 19 62 PB

NOTE: WHEN PROPERLY VALIDATED IN THIS SPACE, THIS FORM CONSTITUTES A PLUMBING PERMIT TO DO THE WORK DESCRIBED HEREON.

CK. MO. CASH

FEE COMPUTATION

BATHTUBS	CLOTHES WASHERS
SHOWERS	SHOWER PANS
WATER CLOSETS	DRINKING FOUNTAINS
LAVATORIES	URINALS
SINKS, KITCHEN, BAR FLOOR, SERVICE	SAND TRAPS
LAUNDRY TRAYS	CLARIFIERS
DISHWASHERS	GREASE TRAPS
GARBAGE DISPOSALS (IN EXISTING SINKS)	WATER SOFTENERS
WATER HEATERS AND OR VENTS	

TOTAL NO. OF ABOVE FIXTURES : @ 1.00 EA.

LAWN SPRINKLER SYSTEMS:	0-5 VALVES @ 2.00	6-12 VALVES @ 3.00	OVER 12 VALVES @ 4.00
BACK FLOW DEVICES:	0-5 DEVICES @ 2.00	ADD. DEVICES @ 25¢ EA.	
SWIMMING POOL PIPING SYSTEM @ 5.00			
WATER SYSTEMS, WITHOUT FIXTURES @ 1.00			
1 GAS SYSTEMS:	0-5 OUTLETS @ 1.00	ADD. OUTLETS @ 20¢ EA.	1.00
BOILERS STEAM OR HOT WATER @ 2.00			
TEMP. AND/OR PRESS RELIEF VALVES OR HI-TEMP LIMIT DEVICES @ 1.00			
SEWER CONNECTIONS @ 3.00			
SEWER CAP OR CESSPOOL FILL @ 1.00			
SEPTIC TANK, SEEPAGE PIT AND/OR DRAIN FIELD @ 3.00			
MISCELLANEOUS			

I have carefully read and examined the above application and know the same to be true and correct. All provisions of Laws and Ordinances covering this type of construction will be complied with whether specified herein or not. No person shall be employed in violation of the Labor Code of the State of California.

PERMIT FEE	1.00
INVESTIGATION FEE	
TOTAL FEE	2.00

James A. Hendrix
SIGNATURE OF CONTRACTOR OR AUTHORIZED AGENT

FORM B-52

PERMANENT

INSPECTION RECORD

BASIC INSPECTIONS

ITEM	INSPECTOR	DATE
GROUND WORK		
ROUGH GAS & PL'B'G		
SEWER, SEPTIC TANK		
SEEPAGE PIT, DRAINFIELD		
FINAL GAS	[illegible]	7-19-62
FINAL PLUMBING		

PARTIAL OR MISC. INSPECTIONS

UNSUCCESSFUL TRIPS

I-6739 JOB ADDRESS

5426 SAN FERNANDO RD.
NUMBER STREET

5.00

APPLICATION FOR A

HEATING, VENTILATING, AIR-CONDITIONING OR REFRIGERATION PERMIT

BUILDING SECTION, PUBLIC WORKS DIVISION
CITY OF GLENDALE, CALIFORNIA

CONTRACTOR COMMERCIAL REFRIGERATION CO.	STATE LIC. NO. 92164
MAILING ADDRESS 1700 N. SOTO ST., L.A.	TEL. NO. CA 29171
OWNER PRODUCTS RESEARCH	CITY BUS. LIC. 185
MAILING ADDRESS 5426 SAN FERNANDO RD.	TEL. NO.

388668 MAY 22 62 PB

NOTE: WHEN PROPERLY VALIDATED IN THIS SPACE THIS FORM CONSTITUTES A PERMIT TO DO THE WORK DESCRIBED HEREON.

CK. MO. CASH

DESCRIPTION OF WORK

☐ HEATING ☒ AIR CONDITIONING
☐ REFRIGERATION ☐ VENTILATION

USE ZONE

FEE COMPUTATION

GAS SYSTEMS: 0-5 OUTLETS @ $1.00 ADD. DEVICES @ 20¢ 1.00

1 REFRIGERATION SYSTEMS, INSTALLED, REPLACED, REPAIRED OR RELOCATED @ $1.50 ea. 1.50

_____ EVAPORATIVE COOLERS OR VENTILATING SYSTEMS @ $1.50 each

PACKAGE A/C

SUB TOTAL → 2.50

HEATING APPLIANCES (INCL. VENTS) @ $1.50 EACH
(INSTALLED, ALTERED, REPLACED, REPAIRED OR RELOCATED)

TYPE	B.T.U.	FEE
PAYNE GAS FURNACE	80,000	1.50

ALL EXISTING
_____ CIRCULATING AIR OUTLETS OR INLETS @ 25¢ EACH

REFRIGERANT COMPRESSORS (INSTALLED OR REPLACED)

QUANTITY	OVER	INCL.	ACTUAL H.P.	RATE	FEE
	0	20		@ 4.00 EACH	
	20	50		@ 7.50 "	
	50	UP		@ 20.00 "	

I have carefully read and examined the above application and know the same to be true and correct. All provisions of Laws and Ordinances covering this type of construction will be complied with whether specified herein or not. No person shall be employed in violation of the Labor Code of the State of California.

PERMIT FEE 1.00
INVESTIGATION FEE
TOTAL FEE $5.00

SIGNATURE OF CONTRACTOR OR AUTHORIZED AGENT

FORM B-55 (P) PERMANENT

INSPECTION RECORD

ITEM	INSPECTOR	DATE
ROUGH HEATING		
ROUGH REFRIG. OR AIR COND.		
DUCTS		
FINAL HEATING	[illegible]	6-27-62
FINAL REFRIG. OR AIR COND.	[illegible]	6-27-62

PARTIAL OR MISC. INSPECTIONS

UNSUCCESSFUL TRIPS

JOB ADDRESS

5426 SAN FERNANDO RD. [redacted]

NUMBER STREET

APPLICATION FOR A
BUILDING PERMIT

BUILDING SECTION, PUBLIC WORKS DIVISION
CITY OF GLENDALE, CALIFORNIA

CONTRACTOR DAVID DEMSKI CARL LINDERMAN	CITY LIC. NO. 15708
MAILING ADDRESS 1604½ VICTORY	TEL. NO. 242 3181
☐ ARCH. ☐ ENGR. —	STATE LIC. NO.
MAILING ADDRESS —	TEL. NO.
OWNER P.R.C.	TEL. NO. 240 2060
MAILING ADDRESS 2919 EMPIRE AVE BURBANK	
CONSTRUCTION LENDER & BRANCH —	
MAILING ADDRESS —	

DESCRIPTION OF WORK

NEW ☐ ADD'N ☐ ALTER. ☐ REPAIR ☒ DEMOLISH ☐

FLOOR AREA INCR. OR DECR. (SQ.FT.) DPR 3,000	NO. OF STORIES	NO. OF DWELLING UNITS
PRESENT BLDG. USE STORAGE + MFG.	PROPOSED BLDG. USE SAME	

DESCRIBE WORK TO BE DONE REPLACE METAL [redacted] BEAMS + SIDING

LOT WIDTH ____ LOT DEPTH ____ NO. OF EXISTING BLDGS. ON LOT 10

NOTE! PROVIDE PLOT PLAN ON BACK SIDE OF ORIGINAL COPY ONLY

VALUATION NOTE: Include Labor, Mat., Wiring, Plumb., Heat, Etc. $ 3,000

MAP BK. 5438 PAGE 18 PARCEL # 15 SEC. SH. 20

LOT NO. 31 BLOCK NO. ____ TRACT 3784

USE ZONE M2	FIRE ZONE 2	OCCUPANCY F-2	TYPE OF CONSTR. II

REQ'D SET BACKS	FRONT	RIGHT SIDE	LEFT SIDE	REAR	SPECIAL CASE
	NO				

CITY ENGINEER Approval & Information by Others

EASEMENT ____

DIST. FACE OF CURB TO P.L. ____ FT. SEWER YES NO GRADING ____

PUBLIC SERVICE	PLANNING
WATER ____ ELECTRIC ____	

P.C. FEE 17.16	PERM. PLAN ☐	CHECKER'S APPROVAL
PERMIT FEE 26.40	WORK PLAN ☐	

I have carefully read and examined the above application and find the same to be true and correct. All provisions of the Laws and Ordinances governing building construction will be complied with whether specified herein or not. I agree not to occupy or allow occupancy of any building authorized by this permit until final building inspection has been received. "I certify that in the performance of the work for which this permit is issued I shall not employ any person in any manner so as to become subject to the workmen's compensation laws of California."

Carl Linderman

SIGNATURE OF OWNER OR CONTRACTOR

FORM B-51 (REV. 7/74) ⓟL **PERMANENT**

CK. CASH M.O. PLAN CHECK VALIDATION 25803 11 '76 17.16

CK. CASH M.O. NOTE: WHEN PROPERLY VALIDATED IN THIS SPACE, THIS FORM CONSTITUTES A BUILDING PERMIT TO DO THE WORK PRESCRIBED HEREIN. 25805 11 '76 AL 26.40


INSP FIELD SUBJECT TO

INSPECTION RECORD

ITEM SET BACKS: FRONT | L. SIDE | FIELD CHECK: R. SIDE | REAR	INSPECTOR	DATE
TRENCHES: WIDTH_____ DEPTH_____		
1st. FLOOR JOIST: SLAB.....		
FRAMING.....		✓
FINAL.....	NM	11-10-76

PARTIAL OR MISC. INSPECTIONS

NOTE: LOCATE ALL STRUCTURES ON LOT. MAKE BOTTOM OF PAGE THE STREET FRONTAGE.

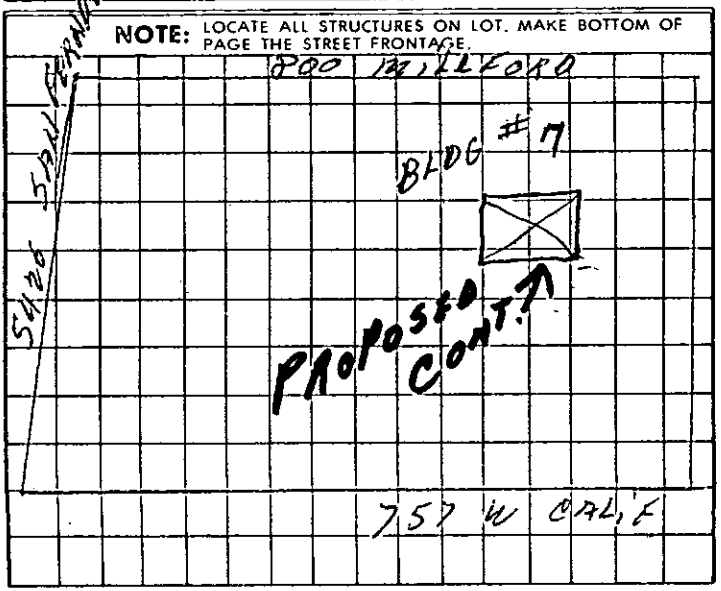

JOB ADDRESS

5426 San Fernando Rd.
NUMBER STREET

APPLICATION FOR A

BUILDING PERMIT

BUILDING SECTION, PUBLIC WORKS DIVISION
CITY OF GLENDALE, CALIFORNIA

CONTRACTOR Nilsen Fire Protection	STATE LIC. NO. 151487
MAILING ADDRESS 218 N. Fair Oaks Pasadena	TEL. NO. MU 14760
☐ ARCH. ☐ ENGR.	STATE LIC. NO.
MAILING ADDRESS	TEL. NO.
OWNER Products Research Co	TEL. NO.
MAILING ADDRESS 5426 San Fernando Rd.	

DESCRIPTION OF WORK

NEW ☑ ADD'N ☐ ALTER. ☐ REPAIR ☐ DEMOLISH ☐

FLOOR AREA (SQ. FT.)	NO. OF STORIES	NO. OF DWELLING UNITS

PRESENT BLDG. USE	PROPOSED BLDG. USE

DESCRIBE WORK TO BE DONE Automatic Fire Sprinkler.

NOTE! PROVIDE PLOT PLAN ON BACK SIDE OF ORIGINAL COPY ONLY

EXTERIOR WALL MATERIAL	ROOF FRAMING MATERIAL
PARTITIONING MATERIAL	ROOF COVERING MATERIAL
LOT WIDTH ____ LOT DEPTH ____	NO. OF EXISTING BLDGS. ON LOT ____

VALUATION NOTE: Include Labor, Mat., Wiring, Plumb., Heat, Etc. $8300.00

INFORMATION PROVIDED BY BLDG. SECTION

LOT NO. 31 BLOCK NO. ____ TRACT 3784

USE ZONE M2	FIRE ZONE 2	OCCUPANCY	SEC. SH. 20

REQ'D SET BACKS	FRONT	RIGHT SIDE	LEFT SIDE	REAR

TYPE OF CONSTR. ____ SPECIAL CASE NO. ____ GRADE ____

Approval & Information by Others
CITY ENGINEER
EASEMENT
DIST. FACE OF CURB TO P.L. ____ FT. SEWER AVAILABLE ____ DRIVE OVER ____

PUBLIC SERVICE	PLANNING
WATER ____ ELECTRIC ____	

P.C. FEE 15.00 PERMIT FEE 30.00 PERM. PLAN APPROVED W/ONE PLAN ☐ CHECKER'S APPROVAL ☑

I have carefully read and examined the above application and find the same to be true and correct. All provisions of the Laws and Ordinances governing building construction will be complied with whether specified herein or not. No person shall be employed in violation of the Labor Code of the State of California. I agree not to occupy or allow occupancy of any building authorized by this permit until final building inspection has been received.

Nils M Nilsen / Robert Nall
SIGNATURE OF OWNER OR AUTHORIZED AGENT

FORM B-51 (R) E

PERMANENT

63594 SEP 27 63 PC 15.00

CK. CASH M.O. PLAN CHECK VALIDATION

63595 SEP 27 63 AL 30.00

CK. CASH M.O. NOTE: WHEN PROPERLY VALIDATED IN THIS SPACE, THIS FORM CONSTITUTES A BUILDING PERMIT TO DO THE WORK PRESCRIBED HEREIN.

INSPECTION RECORD

BASIC INSPECTIONS

ITEM	INSPECTOR	DATE
TRENCHES: WIDTH_____ DEPTH_____		
1st. FLOOR JOIST		
FRAMING		
FINAL	RJ	11-27-63

PARTIAL OR MISC. INSPECTIONS

UNSUCCESSFUL TRIPS

ITEM	INSP.	DATE	ITEM	INSP.	DATE

SET BACKS FIELD CHECK	FRONT	R. SIDE	L. SIDE	REAR	INSP.	DATE

TO APPLICANT: PLEASE DO NOT WRITE ABOVE THIS LINE

NOTE: LOCATE ALL STRUCTURES ON LOT, MAKE BOTTOM OF PAGE THE STREET FRONTAGE.

JOB ADDRESS

5426 SAN FERNANDO RD.
NUMBER STREET

APPLICATION FOR A

BUILDING PERMIT

BUILDING SECTION, PUBLIC WORKS DIVISION
CITY OF GLENDALE, CALIFORNIA

CONTRACTOR CARL LINDERMAN	CITY LIC. NO. 7160
MAILING ADDRESS 1604 VICTORY	TEL. NO. ~~249-3142~~
☐ ARCH. ☐ ENGR. —	STATE LIC. NO.
MAILING ADDRESS —	TEL. NO.
OWNER PRODUCTS RESEARCH	TEL. NO. ~~849-3992~~
MAILING ADDRESS	
CONSTRUCTION LENDER & BRANCH —	
MAILING ADDRESS —	

DESCRIPTION OF WORK

NEW ☐ ADD'N ☐ ALTER. ☑ REPAIR. ☐ DEMOLISH ☐

FLOOR AREA INCR. OR DECR. (SQ.FT.) 4600	NO. OF STORIES 1	NO. OF DWELLING UNITS
PRESENT BLDG. USE OFFICE	PROPOSED BLDG. USE OFFICE	

DESCRIBE WORK TO BE DONE NEW PARTITIONS + GRID CEILING

LOT WIDTH — LOT DEPTH —	NO. OF EXISTING BLDGS. ON LOT 10

NOTE! PROVIDE PLOT PLAN ON BACK SIDE OF ORIGINAL COPY ONLY

VALUATION NOTE: Include Labor, Mat., Wiring, Plumb., Heat, Etc. $ 30,000

MAP BK. 32-35 PAGE 18 PARCEL # 15 SEC. SH. 20
LOT NO. 31 BLOCK NO. — TRACT 3154

USE ZONE	FIRE ZONE	OCCUPANCY	TYPE OF CONSTR.
M-1	2	F-2	III N

REQD SET BACKS	FRONT	RIGHT SIDE	LEFT SIDE	REAR	SPECIAL CASE
	No Change				

Approval & Information by Others

CITY ENGINEER N/A

EASEMENT —
DIST. FACE OF CURB TO P.L. — FT. SEWER YES NO GRADING —

PUBLIC SERVICE	PLANNING
WATER — ELECTRIC —	
P.C. FEE 50.50	PERM. PLAN ☑ CHECKER'S APPROVAL Ruth
PERMIT FEE 132.00	W/OUT PLAN ☐

I have carefully read and examined the above application and find the same to be true and correct. All provisions of the Laws and Ordinances governing building construction will be complied with whether specified herein or not. No person shall be employed in violation of the Labor Code of the State of California. I agree not to occupy or allow occupancy of any building authorized by this permit until final building inspection has been received.

Carl Linderman
SIGNATURE OF OWNER OR AUTHORIZED AGENT

FORM B-51 (REV. 10/69) PERMANENT / SHEET

CK. CASH M.O. FORM CONSTITUTES A BUILDING PERMIT TO DO THE WORK PRESCRIBED HEREIN. NOTE: WHEN PROPERLY VALIDATED IN THIS SPACE, THIS 03915 JUN 11 '74 AM

CK. ☒ CASH M.O. PLAN CHECK VALIDATION 03911 - JUN 11 74 PC

85.80

7.42

5.00

13450


INSPECTION RECORD

ITEM (SET BACKS: FRONT | L. SIDE | FIELD CHECK: R. SIDE | REAR)	INSPECTOR	DATE
TRENCHES: WIDTH ____ DEPTH ____		
1st. FLOOR JOIST: SLAB ____		✓
FRAMING ____	R.O.	7-25-7
FINAL ____	R.O.	2-13-75

PARTIAL OR MISC. INSPECTIONS

Drywall	R.O.	7-25-74
Fog final comp'd	R.O.	9-12-74

NOTE: LOCATE ALL STRUCTURES ON LOT, MAKE BOTTOM OF PAGE THE STREET FRONTAGE.

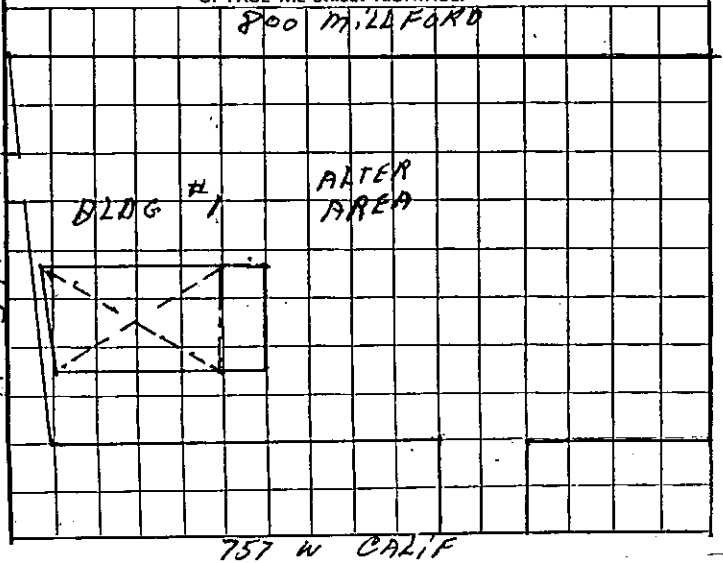

JOB ADDRESS

5426 San Fernando Rd

NUMBER STREET

APPLICATION FOR A

BUILDING PERMIT

BUILDING SECTION, PUBLIC WORKS DIVISION
CITY OF GLENDALE, CALIFORNIA

CONTRACTOR L O Hupp	STATE LIC. NO. 116453
MAILING ADDRESS 4862 Hartwick LA	TEL. NO. CL 70060
☐ ARCH. ☐ ENGR.	STATE LIC. NO.
MAILING ADDRESS Same	TEL. NO.
OWNER Products Research Co	TEL. NO. EM5 1184
MAILING ADDRESS 5426 San Fernando Rd	

DESCRIPTION OF WORK

NEW ☐ ADD'N ☒ ALTER. ☐ REPAIR ☐ DEMOLISH ☐

FLOOR AREA (SQ. FT.) 340	NO. OF STORIES 1	NO. OF DWELLING UNITS
PRESENT BLDG. USE Factory	PROPOSED BLDG. USE Factory	
DESCRIBE WORK TO BE DONE Build 2 walls & Ceiling (interior)		

NOTE! PROVIDE PLOT PLAN ON BACK SIDE OF ORIGINAL COPY ONLY

EXTERIOR WALL MATERIAL	ROOF FRAMING MATERIAL None
PARTITIONING MATERIAL 2X4 Pl. Board	ROOF COVERING MATERIAL
LOT WIDTH ____ LOT DEPTH ____	NO. OF EXISTING BLDGS. ON LOT ____

VALUATION NOTE: Include Labor, Mat., Wiring, Plumb., Heat, Etc. $ 800.

INFORMATION PROVIDED BY BLDG. SECTION

LOT NO. 31 BLOCK NO. ____ TRACT 3784

USE ZONE	FIRE ZONE	OCCUPANCY	SEC. SH.
M2	2		20

REQ'D SET BACKS	FRONT	RIGHT SIDE	LEFT SIDE	REAR

TYPE OF CONSTR. ____ SPECIAL CASE NO. ____ GRADE ____

Approval & Information by Others

CITY ENGINEER EASEMENT

DIST. FACE OF CURB TO P.L. ____ FT. SEWER AVAILABLE ____ DRIVE OVER ____

PUBLIC SERVICE	PLANNING
WATER ____ ELECTRIC ____	
P.C. FEE ____ PERMIT FEE 6.00	PLOT PLAN APPROVED ☐ W/OUT PLAN ☐ CHECKER'S APPROVAL

I have carefully read and examined the above application and find the same to be true and correct. All provisions of the Laws and Ordinances governing building construction will be complied with whether specified herein or not. No person shall be employed in violation of the Labor Code of the State of California. I agree not to occupy or allow occupancy of any building authorized by this permit until final building inspection has been received.

L O Hupp

SIGNATURE OF OWNER OR AUTHORIZED AGENT

FORM B-51 PERMANENT

07288 JUN 16 60 AL 6.00 -

CK. CASH M.O. PLAN CHECK VALIDATION

NOTE: WHEN PROPERLY VALIDATED IN THIS SPACE, THIS FORM CONSTITUTES A BUILDING PERMIT TO DO THE WORK PRESCRIBED HEREIN.

CK. CASH M.O.

INSPECTION RECORD

BASIC INSPECTIONS

ITEM	INSPECTOR	DATE
TRENCHES: WIDTH _____ DEPTH _____		
1st. FLOOR JOIST		
FRAMING	RJ	6-21-60
FINAL	RJ	1-5-61

PARTIAL OR MISC. INSPECTIONS

Part D.W. survey	E.E.	6-21-60


UNSUCCESSFUL TRIPS

ITEM	INSP.	DATE	ITEM	INSP.	DATE

SET BACKS FIELD CHECK	FRONT	R. SIDE	L. SIDE	REAR	INSP.	DATE

TO APPLICANT: PLEASE DO NOT WRITE ABOVE THIS LINE

NOTE: LOCATE ALL STRUCTURES ON LOT, MAKE BOTTOM OF PAGE THE STREET FRONTAGE.

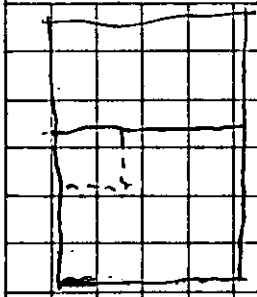

JOB ADDRESS

5426 SAN FERNANDO RD
NUMBER STREET

APPLICATION FOR AN

ELECTRICAL PERMIT

BUILDING SECTION, PUBLIC WORKS DIVISION

CITY OF GLENDALE, CALIFORNIA

CONTRACTOR H. P. STERLING ELEC	TEL. NO. CH56853
MAILING ADDRESS 34 No VERDUGO RD	STATE LIC. NO. 143777
OWNER PRODUCTS RESEARCH CO	CITY LIC. NO. 2203
MAILING ADDRESS 2919 EMPIRE BURB.	TEL. NO. CH 51871

DESCRIPTION OF WORK

☐ NEW BLDG. ☒ EXIST. BLDG. ☐ NO SERV. CHANGE ☐ RECONNECT OR RESEAL

USE ZONE

331173 JAN 19 62 EL 5.25

MO. CASH NOTE: WHEN PROPERLY VALIDATED IN THIS SPACE, THIS FORM CONSTITUTES AN ELECTIC PERMIT TO DO THE WORK DESCRIBED HEREON.

FEE COMPUTATION

NOTE! TOTALS SHOWN BELOW MUST BE SUBMITTED IN DIAGRAM ON SEPARATE WORK SHEET PROVIDED FOR THIS PURPOSE.

____ FIXTURES	
1 OUTLETS, BASE PLUGS, SWITCHES	
FIRST TEN @ 25¢ EACH	.25
ADDITIONAL @ 10¢ EACH	

MOTORS

QUAN.	OVER	INCL.	ACTUAL HP	RATE	FEE
2	0	1 HP	1 1/3 HP, 1.1 HP	@ .75 EA.	1.50
1	1 HP	5 HP	3	@ $1.50 "	1.50
	5 HP	20 HP		@ $3.00 "	
	20 HP	50 HP		@ $4.00 "	
	50 HP	UP		@ $6.00 "	

TOTAL AIR COND. H. P. ____ SUB TOTAL → 3.25

____ RANGE, OR OVEN OUTLETS @ $1.00 EACH	
____ TRANSFORMERS OR RECTIFIERS KVA @ 25¢ PER KVA	
____ HEATING ELEMENTS OVER 1650 WATTS @ $1.00 EACH	
____ AIR CONDITIONER, PLUGS @ $1.50 EACH	
____ WELDERS (TRANSFORMER TYPE) ____ KVA @ 25¢ PER KVA	
____ WELDERS (MOTOR GENERATOR) X HP (FEE 75% GREATER THAN MTR. ALONE)	
____ CLOTHES DRYER @ $1.00 EACH	
____ MISCELLANEOUS	

I have carefully read and examined the above application and know the same to be true and correct. All provisions of the Laws and Ordinances governing this type of construction will be complied with whether mentioned herein or not. No person shall be employed in violation of the Labor Code of the State of California.

PERMIT FEE @	2.00
SUPPLEMENTARY PERMIT FEE @ .50	
INVESTIGATION FEE	
TOTAL FEE	5.25

Howard S. Clark
SIGNATURE OF CONTRACTOR OR AUTHORIZED AGENT

FORM B-53

PERMANENT

P.

INSPECTION RECORD

BASIC INSPECTIONS

ITEM	INSPECTOR	DATE
GROUND WORK		
ROUGH	[illegible]	11/19/62
FINISH	[illegible]	11/19/62
FIXTURES		
FINAL RELEASE TO PUBLIC SERV.	[illegible]	11/19/62

PARTIAL OR MISC. INSPECTIONS

UNSUCCESSFUL TRIPS

RECORD INFORMATION

O.H.	U.G.	TEMP. OK.	TEMP. CONSTR.	NO. OF METERS

LITE _____ WIRE	PWR _____ PHASE	HEAT _____ KW

RANGE	OVEN	TABLE TOP	W. HTR.	DRYER

OTHER RES. APPLIANCES OVER 2 KW.

TOTAL KW OR HP.	TOTAL HP.
_____ 5 Φ	_____ 3 Φ

add 3 ø draft to 3 ø Pow
1-19-62 — [illegible]

JOB ADDRESS

5426 San Fernando.
NUMBER STREET

APPLICATION FOR A

PLUMBING PERMIT

BUILDING SECTION, PUBLIC WORKS DIVISION
CITY OF GLENDALE, CALIFORNIA

CONTRACTOR L & H Plumbing Co	STATE LIC. NO. 191241
MAILING ADDRESS 1006 E. Broadway	CITY LIC. NO. 2028
OWNER Products Research	TEL. NO. CI 25313
MAILING ADDRESS Same	TEL. NO.

PROPOSED USE _____ USE ZONE _____

FEE COMPUTATION

BATHTUBS	CLOTHES WASHERS
SHOWERS	SHOWER PANS
WATER CLOSETS	DRINKING FOUNTAINS
LAVATORIES	URINALS
SINKS, KITCHEN, BAR FLOOR, SERVICE	SAND TRAPS
LAUNDRY TRAYS	CLARIFIERS
DISHWASHERS	GREASE TRAPS
GARBAGE DISPOSALS (IN EXISTING SINKS)	WATER SOFTENERS

1 WATER HEATERS AND OR VENTS

TOTAL NO. OF ABOVE FIXTURES: @ 1.00 EA. 1.00

LAWN SPRINKLER SYSTEMS:	0-5 VALVES @ 2.00	6-12 VALVES @ 3.00	OVER 12 VALVES @ 4.00
BACK FLOW DEVICES:	0-5 DEVICES @ 2.00	ADD. DEVICES @ 25¢ EA.	

SWIMMING POOL PIPING SYSTEM @ 5.00

WATER SYSTEMS, WITHOUT FIXTURES @ 1.00

GAS SYSTEMS:	0-5 OUTLETS @ 1.00	ADD. OUTLETS @ 20¢ EA.

BOILERS STEAM OR HOT WATER @ 2.00

TEMP. AND/OR PRESS RELIEF VALVES OR HI-TEMP LIMIT DEVICES @ 1.00

SEWER CONNECTIONS @ 3.00

SEWER CAP OR CESSPOOL FILL @ 1.00

SEPTIC TANK, SEEPAGE PIT AND/OR DRAIN FIELD @ 3.00

MISCELLANEOUS

I have carefully read and examined the above application and know the same to be true and correct. All provisions of Laws and Ordinances covering this type of construction will be complied with whether specified herein or not. No person shall be employed in violation of the Labor Code of the State of California.

PERMIT FEE	1.00
INVESTIGATION FEE	
TOTAL FEE	2.00

James A. Hindus
SIGNATURE OF CONTRACTOR OR AUTHORIZED AGENT

FORM B-52

PERMANENT

48926 NOV 29 62 PB 2.00

CK. MO. (CASH)

NOTE: WHEN PROPERLY VALIDATED IN THIS SPACE, THIS FORM CONSTITUTES A PLUMBING PERMIT TO DO THE WORK DESCRIBED HEREON.

INSPECTION RECORD

BASIC INSPECTIONS

ITEM	INSPECTOR	DATE
GROUND WORK		
ROUGH GAS & PL'B'G		
SEWER, SEPTIC TANK		
SEEPAGE PIT, DRAINFIELD		
FINAL GAS		
FINAL PLUMBING	[illegible]	1-16-63

PARTIAL OR MISC. INSPECTIONS

UNSUCCESSFUL TRIPS

JOB ADDRESS

5426 SAN FERNANDO Rd
NUMBER STREET

APPLICATION FOR AN

ELECTRICAL PERMIT

BUILDING SECTION, PUBLIC WORKS DIVISION

CITY OF GLENDALE, CALIFORNIA

CONTRACTOR: H.P. STERLING ELEC	TEL. NO.: CH56853
MAILING ADDRESS: 304 No. VERDUGO Rd	STATE LIC. NO.: 143727
OWNER: P.R.C.	CITY LIC. NO.: 2119
MAILING ADDRESS: 2919 EMPIRE-BURBANK	TEL. NO.: CH 51184

DESCRIPTION OF WORK

☐ NEW BLDG. ☐ EXIST. BLDG. ☐ NO SERV. CHANGE ☐ RECONNECT OR RESEAL | USE ZONE

FEE COMPUTATION

NOTE: TOTALS SHOWN BELOW MUST BE SUBMITTED IN DIAGRAM ON SEPARATE WORK SHEET PROVIDED FOR THIS PURPOSE.

2 FIXTURES	1.50
3 2 1 OUTLETS, BASE PLUGS, SWITCHES	
(FIRST TEN @ 25¢ EACH	.75
ADDITIONAL @ 10¢ EACH	

MOTORS

QUAN.	OVER	INCL.	ACTUAL HP	RATE	FEE
	0	1 HP		@ .75 EA.	
	1 HP	5 HP		@ $1.50 "	
1	5 HP	20 HP	10 HP	@ $3.00 "	3.00
	20 HP	50 HP		@ $4.00 "	
	50 HP	UP		@ $6.00 "	

TOTAL AIR COND. H. P. [ ] SUB TOTAL → 4.25

____ RANGE, OR OVEN OUTLETS @ $1.00 EACH	
____ TRANSFORMERS OR RECTIFIERS KVA @ 25¢ PER KVA	
____ HEATING ELEMENTS OVER 1650 WATTS @ $1.00 EACH	
____ AIR CONDITIONER, PLUGS @ $1.50 EACH	
____ WELDERS (TRANSFORMER TYPE) ____ KVA @ 25¢ PER KVA	
____ WELDERS (MOTOR GENERATOR) ____ HP (FEE 75% GREATER THAN MTR. ALONE)	
____ CLOTHES DRYER @ $1.00 EACH	
____ MISCELLANEOUS ____	

I have carefully read and examined the above application and know the same to be true and correct. All provisions of the Laws and Ordinances governing this type of construction will be complied with whether mentioned herein or not. No person shall be employed in violation of the Labor Code of the State of California.

Howard L. Prout

SIGNATURE OF CONTRACTOR OR AUTHORIZED AGENT

PERMIT FEE @	2.00
SUPPLEMENTARY PERMIT FEE @ .50	
INVESTIGATION FEE	
TOTAL FEE	6.25

6.25

473160 OCT 26 62 EL

CK MO. CASH NOTE: WHEN PROPERLY VALIDATED IN THIS SPACE, THIS FORM CONSTITUTES AN ELECTIC PERMIT TO DO THE WORK DESCRIBED HEREON.

FORM B-53

PERMANENT

INSPECTION RECORD

BASIC INSPECTIONS

ITEM	INSPECTOR	DATE
GROUND WORK		
ROUGH		10/26/62
FINISH		11/14/62
FIXTURES		11/14/62
FINAL RELEASE TO PUBLIC SERV.		11/14/62

PARTIAL OR MISC. INSPECTIONS

UNSUCCESSFUL TRIPS

RECORD INFORMATION

O.H.	U.G.	TEMP. OK.	TEMP. CONSTR.	NO. OF METERS

LITE _____ WIRE | PWR _____ PHASE | HEAT _____ KW

RANGE	OVEN	TABLE TOP	W. HTR.	DRYER

OTHER RES. APPLIANCES OVER 2 KW.

TOTAL KW OR HP.	TOTAL HP.
_____ S Φ	_____ 3 Φ

applied load to 3 ϕ bus
11-14-62

JOB ADDRESS

5426 SAN FERNANDO RD
NUMBER STREET

APPLICATION FOR AN ELECTRICAL PERMIT

BUILDING SECTION, PUBLIC WORKS DIVISION

CITY OF GLENDALE, CALIFORNIA

CONTRACTOR: H.P. STERLING ELECT.	TEL. NO.: C 5685
MAILING ADDRESS: 304 N. VERDUGO RD	STATE LIC. NO.: 143727
OWNER: PRODUCTS RESEARCH CO	CITY LIC. NO.: 2623
MAILING ADDRESS: 2919 EMPIRE BURB	TEL. NO.: VI 93992

DESCRIPTION OF WORK

☐ NEW BLDG. ☐ EXIST. BLDG. ☐ NO SERV. CHANGE ☐ RECONNECT OR RESEAL | USE ZONE

FEE COMPUTATION

NOTE! TOTALS SHOWN BELOW MUST BE SUBMITTED IN DIAGRAM ON SEPARATE WORK SHEET PROVIDED FOR THIS PURPOSE.

3 FIXTURES — 1

7 2 4 1 OUTLETS, BASE PLUGS, SWITCHES

FIRST TEN @ 25¢ EACH — 2.50

ADDITIONAL @ 10¢ EACH —

MOTORS

QUAN.	OVER	INCL.	ACTUAL HP	RATE	FEE
	0	1 HP		@ .75 EA.	
	1 HP	5 HP		@ $1.50 "	
	5 HP	20 HP		@ $3.00 "	
	20 HP	50 HP		@ $4.00 "	
	50 HP	UP		@ $6.00 "	

TOTAL AIR COND. H. P. ____ SUB TOTAL → 2.50

____ RANGE, OR OVEN OUTLETS @ $1.00 EACH ____

____ TRANSFORMERS OR RECTIFIERS ____ KVA @ 25¢ PER KVA ____

____ HEATING ELEMENTS OVER 1650 WATTS @ $1.00 EACH ____

____ AIR CONDITIONER, PLUGS @ $1.50 EACH ____

____ WELDERS (TRANSFORMER TYPE) ____ KVA @ 25¢ PER KVA ____

____ WELDERS (MOTOR GENERATOR) ____ HP (FEE 75% GREATER THAN MTR. ALONE) ____

____ CLOTHES DRYER @ $1.00 EACH ____

____ MISCELLANEOUS ____ ____

I have carefully read and examined the above application and know the same to be true and correct. All provisions of the Laws and Ordinances governing this type of construction will be complied with whether mentioned herein or not. No person shall be employed in violation of the Labor Code of the State of California.

Howard L. Prout
SIGNATURE OF CONTRACTOR OR AUTHORIZED AGENT

PERMIT FEE @	2.00
SUPPLEMENTARY PERMIT FEE @ .50	
INVESTIGATION FEE	
TOTAL FEE	4.50

4.50

50721 JAN 11 63 EL

CK. MO. CASH NOTE: WHEN PROPERLY VALIDATED IN THIS SPACE, THIS FORM CONSTITUTES AN ELECTIC PERMIT TO DO THE WORK DESCRIBED HEREON.

FORM B-53

PERMANENT

INSPECTION RECORD

BASIC INSPECTIONS

ITEM	INSPECTOR	DATE
GROUND WORK		
ROUGH	[illegible]	1/15/63
FINISH	[illegible]	1/15/63
FIXTURES		
FINAL RELEASE TO PUBLIC SERV.	[illegible]	1/15/63

PARTIAL OR MISC. INSPECTIONS

UNSUCCESSFUL TRIPS

Connection	[illegible]	1/14/63

RECORD INFORMATION

O.H.	U.G.	TEMP. OK.	TEMP. CONSTR.	NO. OF METERS

LITE ____ WIRE	PWR ____ PHASE	HEAT ____ KW

RANGE	OVEN	TABLE TOP	W. HTR.	DRYER

OTHER RES. APPLIANCES OVER 2 KW.

TOTAL KW OR HP.	TOTAL HP.
____ S Φ	____ 3 Φ

Temp. O.K. O/Read by Storm
4'2" from transformer) atty
p.c. (as per Howard Starling)
1-15-63 —

JOB ADDRESS

5476 San Fernando Rd
NUMBER STREET

APPLICATION FOR A

PLUMBING PERMIT

BUILDING SECTION, PUBLIC WORKS DIVISION
CITY OF GLENDALE, CALIFORNIA

CONTRACTOR L+H Plumbing Co	STATE LIC. NO. 191240
MAILING ADDRESS 1006 Broadway	CITY LIC. NO. 2028
Products Research	TEL. NO. CI 25313
OWNER Same	TEL. NO.
MAILING ADDRESS	

PROPOSED USE
USE ZONE

FEE COMPUTATION

BATHTUBS	CLOTHES WASHERS
SHOWERS	SHOWER PANS
WATER CLOSETS	DRINKING FOUNTAINS
LAVATORIES	URINALS
SINKS, KITCHEN, BAR FLOOR, SERVICE	SAND TRAPS
LAUNDRY TRAYS	CLARIFIERS
DISHWASHERS	GREASE TRAPS
GARBAGE DISPOSALS (IN EXISTING SINKS)	WATER SOFTENERS
WATER HEATERS AND OR VENTS	

TOTAL NO. OF ABOVE FIXTURES : @ 1.00 EA.

LAWN SPRINKLER SYSTEMS:	0-5 VALVES @ 2.00	6-12 VALVES @ 3.00	OVER 12 VALVES @ 4.00
BACK FLOW DEVICES:	0-5 DEVICES @ 2.00	ADD. DEVICES @ 25¢ EA.	

SWIMMING POOL PIPING SYSTEM @ 5.00

WATER SYSTEMS, WITHOUT FIXTURES @ 1.00

1 GAS SYSTEMS:	0-5 OUTLETS @ 1.00	ADD. OUTLETS @ 20¢ EA.	1.00

BOILERS STEAM OR HOT WATER @ 2.00

TEMP. AND/OR PRESS RELIEF VALVES OR HI-TEMP LIMIT DEVICES @ 1.00

SEWER CONNECTIONS @ 3.00

SEWER CAP OR CESSPOOL FILL @ 1.00

SEPTIC TANK, SEEPAGE PIT AND/OR DRAIN FIELD @ 3.00

MISCELLANEOUS

I have carefully read and examined the above application and know the same to be true and correct. All provisions of Laws and Ordinances covering this type of construction will be complied with whether specified herein or not. No person shall be employed in violation of the Labor Code of the State of California.

PERMIT FEE	1.00
INVESTIGATION FEE	
TOTAL FEE	2.00

James A. Hendry
SIGNATURE OF CONTRACTOR OR AUTHORIZED AGENT

FORM B-52 PERMANENT

1 2.00
51554 JAN 29 63 PB
CK. MO. CASH

NOTE: WHEN PROPERLY VALIDATED IN THIS SPACE, THIS FORM CONSTITUTES A PLUMBING PERMIT TO DO THE WORK DESCRIBED HEREON.

INSPECTION RECORD

BASIC INSPECTIONS

ITEM	INSPECTOR	DATE
GROUND WORK		
ROUGH GAS & PL'B'G		
SEWER, SEPTIC TANK		
SEEPAGE PIT, DRAINFIELD		
FINAL GAS	JJ	11.27.5.
FINAL PLUMBING		

PARTIAL OR MISC. INSPECTIONS

UNSUCCESSFUL TRIPS

JOB ADDRESS:

5426 San Fernando Rd.
NUMBER STREET

APPLICATION FOR A

PLUMBING PERMIT

BUILDING SECTION, PUBLIC WORKS DIVISION
CITY OF GLENDALE, CALIFORNIA

CONTRACTOR Reade Bros.	STATE LIC. NO. 147095
MAILING ADDRESS 634 W. Verdugo Glendale	CITY LIC. NO. 1433 TEL. NO. CH 5-1678
OWNER Products Research Co.	TEL. NO.
MAILING ADDRESS	
PROPOSED USE	USE ZONE

4.00

51667 JAN 31 63 PB

NOTE: WHEN PROPERLY VALIDATED IN THIS SPACE, THIS FORM CONSTITUTES A PLUMBING PERMIT TO DO THE WORK DESCRIBED HEREON.

CK. MO. CASH

FEE COMPUTATION

BATHTUBS	CLOTHES WASHERS
SHOWERS	SHOWER PANS
WATER CLOSETS	DRINKING FOUNTAINS
LAVATORIES	URINALS
SINKS, KITCHEN, BAR FLOOR, SERVICE	SAND TRAPS
LAUNDRY TRAYS	CLARIFIERS
DISHWASHERS	GREASE TRAPS
GARBAGE DISPOSALS (IN EXISTING SINKS)	WATER SOFTENERS
WATER HEATERS AND OR VENTS	

TOTAL NO. OF ABOVE FIXTURES : @ 1.00 EA.

LAWN SPRINKLER SYSTEMS:	0-5 VALVES @ 2.00	6-12 VALVES @ 3.00	OVER 12 VALVES @ 4.00
BACK FLOW DEVICES:	0-5 DEVICES @ 2.00	ADD. DEVICES @ 25¢ EA.	

SWIMMING POOL PIPING SYSTEM @ 5.00

WATER SYSTEMS, WITHOUT FIXTURES @ 1.00

GAS SYSTEMS:	0-5 OUTLETS @ 1.00	ADD. OUTLETS @ 20¢ EA.

BOILERS STEAM OR HOT WATER @ 2.00

TEMP. AND/OR PRESS RELIEF VALVES OR HI-TEMP LIMIT DEVICES @ 1.00

1 SEWER CONNECTIONS @ 3.00 B-750 1 3.00

SEWER CAP OR CESSPOOL FILL @ 1.00

SEPTIC TANK, SEEPAGE PIT AND/OR DRAIN FIELD @ 3.00

MISCELLANEOUS

I have carefully read and examined the above application and know the same to be true and correct. All provisions of Laws and Ordinances covering this type of construction will be complied with whether specified herein or not. No person shall be employed in violation of the Labor Code of the State of California.

PERMIT FEE	1.00
INVESTIGATION FEE	
TOTAL FEE	4.00

M. E. Reade

SIGNATURE OF CONTRACTOR OR AUTHORIZED AGENT

FORM B-52

PERMANENT

INSPECTION RECORD

BASIC INSPECTIONS

ITEM	INSPECTOR	DATE
GROUND WORK		
ROUGH GAS & PL'B'G		
SEWER, SEPTIC TANK	L G	2-11-63
SEEPAGE PIT, DRAINFIELD		
FINAL GAS		
FINAL PLUMBING		

PARTIAL OR MISC. INSPECTIONS

UNSUCCESSFUL TRIPS

Sewer to property line
L G 2-4-63

Sewer to gate L G 2-5-63

Sewer to fence, L G 2-8-63

JOB ADDRESS

5426 SAN FERNANDO Rd
NUMBER STREET

APPLICATION FOR AN

ELECTRICAL PERMIT

BUILDING SECTION, PUBLIC WORKS DIVISION

CITY OF GLENDALE, CALIFORNIA 56853

CONTRACTOR H.P. STERLING ELEC	TEL. NO. CH ~~5501~~
MAILING ADDRESS 304 No VERDUGO Rd	STATE LIC. NO. 143727
OWNER R.R.C.	CITY LIC. NO. 2303
MAILING ADDRESS 2919 EMPIRE BLVR	TEL. NO. CH 51184

DESCRIPTION OF WORK

☐ NEW BLDG. ☒ EXIST. BLDG. ☐ NO SERV. CHANGE ☐ RECONNECT OR RESEAL | USE ZONE

FEE COMPUTATION

NOTE! TOTALS SHOWN BELOW MUST BE SUBMITTED IN DIAGRAM ON SEPARATE WORK SHEET PROVIDED FOR THIS PURPOSE.

_____ FIXTURES _____

_____ OUTLETS, BASE PLUGS, SWITCHES

FIRST TEN @ 25¢ EACH _____

ADDITIONAL @ 10¢ EACH _____

MOTORS

QUAN.	OVER	INCL.	ACTUAL HP	RATE	FEE
	0	1 HP	½	@ .75 EA.	1.50
	1 HP	5 HP	3	@ $1.50 "	1.50
	5 HP	20 HP		@ $3.00 "	
	20 HP	50 HP		@ $4.00 "	
	50 HP	UP		@ $6.00 "	

TOTAL AIR COND. H. P. ____ SUB TOTAL → 3.00

_____ RANGE, OR OVEN OUTLETS @ $1.00 EACH _____

_____ TRANSFORMERS OR RECTIFIERS KVA @ 25¢ PER KVA _____

_____ HEATING ELEMENTS OVER 1650 WATTS @ $1.00 EACH _____

_____ AIR CONDITIONER, PLUGS @ $1.50 EACH _____

_____ WELDERS (TRANSFORMER TYPE) _____ KVA @ 25¢ PER KVA _____

_____ WELDERS (MOTOR GENERATOR) _____ HP (FEE 75% GREATER THAN MTR. ALONE) _____

_____ CLOTHES DRYER @ $1.00 EACH _____

_____ MISCELLANEOUS _____ _____

I have carefully read and examined the above application and know the same to be true and correct. All provisions of the Laws and Ordinances governing this type of construction will be complied with whether mentioned herein or not. No person shall be employed in violation of the Labor Code of the State of California.

Howard V. Pratt
SIGNATURE OF CONTRACTOR OR AUTHORIZED AGENT

PERMIT FEE @	2.00
SUPPLEMENTARY PERMIT FEE @ .50	
INVESTIGATION FEE	
TOTAL FEE	5.00

5.00 - 2.00 = 3.00

24652 JUL 18 61 EL

CK NO. CASH NOTE: WHEN PROPERLY VALIDATED IN THIS SPACE, THIS FORM CONSTITUTES AN ELECTIC PERMIT TO DO THE WORK DESCRIBED HEREON.

FORM B-53

PERMANENT

INSPECTION RECORD

BASIC INSPECTIONS

ITEM	INSPECTOR	DATE
GROUND WORK		
ROUGH	[illegible]	7/18/61
FINISH	DT	10/16/62
FIXTURES		
FINAL RELEASE TO PUBLIC SERV.		

PARTIAL OR MISC. INSPECTIONS

UNSUCCESSFUL TRIPS

RECORD INFORMATION

O.H.	U.G.	TEMP. OK.	TEMP. CONSTR.	NO. OF METERS

LITE ____ WIRE	PWR ____ PHASE	HEAT ____ KW

RANGE	OVEN	TABLE TOP	W. HTR.	DRYER

OTHER RES. APPLIANCES OVER 2 KW.

TOTAL KW OR HP.	TOTAL HP.
____ S ϕ	____ 3 ϕ

1) New 3 ϕ Prim. #1 7/20/61 H
Bldg - D
Waiting for carrier from
~~Sterling Blvd. 7/19/61. H~~

JOB ADDRESS

5426 San Fernando Rd.
NUMBER STREET

13 Bldg - D

APPLICATION FOR AN ELECTRICAL PERMIT

BUILDING SECTION, PUBLIC WORKS DIVISION

CITY OF GLENDALE, CALIFORNIA

CONTRACTOR Stoker Electric	TEL. NO. G14-1960
MAILING ADDRESS 1151 E Hemlock	STATE LIC. NO. 106659
OWNER Products Research Co	CITY LIC. NO. 969
MAILING ADDRESS 5426 San Fernando Rd	TEL. NO.

DESCRIPTION OF WORK

☐ NEW BLDG. ☑ EXIST. BLDG. ☐ NO SERV. CHANGE ☐ RECONNECT OR RESEAL USE ZONE

FEE COMPUTATION

NOTE! TOTALS SHOWN BELOW MUST BE SUBMITTED IN DIAGRAM ON SEPARATE WORK SHEET PROVIDED FOR THIS PURPOSE.

_____ FIXTURES

1 OUTLETS, BASE PLUGS, SWITCHES

FIRST TEN @ 25¢ EACH .25

ADDITIONAL @ 10¢ EACH _____

MOTORS

QUAN.	OVER	INCL.	ACTUAL HP	RATE	FEE
	0	1 HP		@ .75 EA.	
	1 HP	5 HP		@ $1.50 "	
	5 HP	20 HP		@ $3.00 "	
	20 HP	50 HP		@ $4.00 "	
	50 HP	UP		@ $6.00 "	

TOTAL AIR COND. H. P. _____ SUB TOTAL →

_____ RANGE, OR OVEN OUTLETS @ $1.00 EACH

1 TRANSFORMERS OR RECTIFIERS 1/4 KVA @ 25¢ PER KVA .25

_____ HEATING ELEMENTS OVER 1650 WATTS @ $1.00 EACH

_____ AIR CONDITIONER, PLUGS @ $1.50 EACH

_____ WELDERS (TRANSFORMER TYPE) _____ KVA @ 25¢ PER KVA

_____ WELDERS (MOTOR GENERATOR) _____ HP (FEE 75% GREATER THAN MTR. ALONE)

_____ CLOTHES DRYER @ $1.00 EACH

_____ MISCELLANEOUS _____

I have carefully read and examined the above application and know the same to be true and correct. All provisions of the Laws and Ordinances governing this type of construction will be complied with whether mentioned herein or not. No person shall be employed in violation of the Labor Code of the State of California.

Geo R Stoker
SIGNATURE OF CONTRACTOR OR AUTHORIZED AGENT

PERMIT FEE @	2.00
SUPPLEMENTARY PERMIT FEE @ .50	
INVESTIGATION FEE	
TOTAL FEE	2.50

23765 JUN 28 61 EL

CK MO. CASH NOTE: WHEN PROPERLY VALIDATED IN THIS SPACE, THIS FORM CONSTITUTES AN ELECTIC PERMIT TO DO THE WORK DESCRIBED HEREON.

FORM B-53

PERMANENT

INSPECTION RECORD

BASIC INSPECTIONS

ITEM	INSPECTOR	DATE
GROUND WORK		
ROUGH	[illegible]	10/16/62
FINISH	[illegible]	11/6/62
FIXTURES		
FINAL RELEASE TO PUBLIC SERV.		

PARTIAL OR MISC. INSPECTIONS

UNSUCCESSFUL TRIPS

Job not ready	[illegible]	11/3/61

RECORD INFORMATION

O.H.	U.G.	TEMP. OK.	TEMP. CONSTR.	NO. OF METERS

LITE _____ WIRE PWR _____ PHASE HEAT _____ KW

RANGE	OVEN	TABLE TOP	W. HTR.	DRYER

OTHER RES. APPLIANCES OVER 2 KW.

TOTAL KW OR HP.	TOTAL HP.
_____ S Φ	_____ 3 Φ

JOB ADDRESS

5426 San Fernando Rd.

NUMBER STREET

APPLICATION FOR A

HEATING, VENTILATING, AIR-CONDITIONING OR REFRIGERATION PERMIT

BUILDING SECTION, PUBLIC WORKS DIVISION

CITY OF GLENDALE, CALIFORNIA

CONTRACTOR B&B Heating & A/C Co.	STATE LIC. NO. 190517
MAILING ADDRESS 4525 San Fernando Rd.	TEL. NO. CI-63253
OWNER PRODUCTS RESEARCH	CITY BUS. LIC. NO. 986
MAILING ADDRESS 5826 San Fernando	TEL. NO.

18943 MAR 23 61 FE 3.50

NOTE: WHEN PROPERLY VALIDATED IN THIS SPACE THIS FORM CONSTITUTES A PERMIT TO DO THE WORK DESCRIBED HEREON.

CK. MO. CASH

DESCRIPTION OF WORK

☒ HEATING ☐ AIR CONDITIONING ☐ REFRIGERATION ☐ VENTILATION

USE ZONE

FEE COMPUTATION

GAS SYSTEMS: 0-5 OUTLETS @ $1.00 ADD. DEVICES @ 20¢ — 1.00

_____ REFRIGERATION SYSTEMS, INSTALLED, REPLACED, REPAIRED OR RELOCATED @ $1.50 ea. _____

_____ EVAPORATIVE COOLERS OR VENTILATING SYSTEMS @ $1.50 each _____

SUB TOTAL → 1.00

HEATING APPLIANCES (INCL. VENTS) @ $1.50 EACH
(INSTALLED, ALTERED, REPLACED, REPAIRED OR RELOCATED) _____

TYPE	B.T.U.	FEE
Suspended Unit	100,000	1.50

_____ CIRCULATING AIR OUTLETS OR INLETS @ 25¢ EACH _____

REFRIGERANT COMPRESSORS (INSTALLED OR REPLACED)

QUANTITY	OVER	INCL.	ACTUAL H.P.	RATE	FEE
	0	20		@ 4.00 EACH	
	20	50		@ 7.50 "	
	50	UP		@ 20.00 "	

I have carefully read and examined the above application and know the same to be true and correct. All provisions of Laws and Ordinances covering this type of construction will be complied with whether specified herein or not. No person shall be employed in violation of the Labor Code of the State of California.

PERMIT FEE	1.00
INVESTIGATION FEE	
TOTAL FEE	3.50

S. M. Milne

SIGNATURE OF CONTRACTOR OR AUTHORIZED AGENT

FORM B-55 ℗ PERMANENT

INSPECTION RECORD

ITEM	INSPECTOR	DATE
ROUGH HEATING		
ROUGH REFRIG. OR AIR COND.		
Gas O.K.	GR	3-23-61
FINAL HEATING	GR	3-24-61
FINAL REFRIG. OR AIR COND.		

PARTIAL OR MISC. INSPECTIONS

Thermostat & temp. limit control required	GR	3-23-61

UNSUCCESSFUL TRIPS

5426 JOB ADDRESS

5454 Ave. Fernando Rd
STREET NUMBER

APPLICATION FOR A

PLUMBING PERMIT

BUILDING SECTION, PUBLIC WORKS DIVISION
CITY OF GLENDALE, CALIFORNIA

TRACT

LOT NO.

CONTRACTOR Pride Plbg Co	STATE LIC. NO. 212081
MAILING ADDRESS 4619 A. Vineland Ave	CITY LIC. NO. 1072
Los Angeles Calif	TEL. NO.
OWNER Prudential Research Corp	TEL. NO.
MAILING ADDRESS 5454 Ave Fernando Rd Glendale	

042217 JUN 20 74 PB 21.50

CK. MO. CASH

NOTE: WHEN PROPERLY VALIDATED IN THIS SPACE, THIS FORM CONSTITUTES A PLUMBING PERMIT TO DO THE WORK DESCRIBED HEREON.

FEE COMPUTATION

	BATHTUBS		CLOTHES WASHERS
	SHOWERS AND/OR PAN		SUMP PUMP
6	WATER CLOSETS AND/OR ANTI-SYPHON BALLCOCK	1	DRINKING FOUNTAINS
4	LAVATORIES	1	URINALS
1	SINKS, KITCHEN, BAR FLOOR SERVICE		FLOOR DRAIN
	LAUNDRY TRAYS		WATER HEATERS AND OR VENTS
	DISHWASHERS		GREASE TRAPS
	GARBAGE DISPOSALS (IN EXISTING SINKS)		WATER SOFTENERS

TOTAL NO. OF ABOVE FIXTURES: 13 @ EA.

LAWN SPRINKLER SYSTEMS:

BACK FLOW DEVICES: 0-5 DEVICES @ ADD. DEVICES @ EA.

INDUSTRIAL WASTE INTERCEPTOR

WATER SYSTEMS, WITHOUT FIXTURES @

GAS SYSTEMS: 0-5 OUTLETS @ ADD. OUTLETS @ EA.

BOILERS STEAM OR HOT WATER @

TEMP. AND/OR PRESS RELIEF VALVES OR HI-TEMP LIMIT DEVICES @

SEWER CONNECTIONS @

SEWER CAP OR CESSPOOL FILL @

SEPTIC TANK, SEEPAGE PIT AND/OR DRAIN FIELD @

MISCELLANEOUS

PERMIT FEE	19.50
REINSPECTION FEE	2.00
INVESTIGATION FEE	
TOTAL FEE	21.50

I have carefully read and examined the above application and know the same to be true and correct. All provisions of Laws and Ordinances covering this type of construction will be complied with whether specified herein or not. No person shall be employed in violation of the Labor Code of the State of California.

Thomas Kennedy
SIGNATURE OF CONTRACTOR OR AUTHORIZED AGENT

FORM B-52
(REV. 10/69)

PERMANENT

INSPECTION RECORD

BASIC INSPECTIONS

ITEM	INSPECTOR	DATE
GROUND WORK — 5012	J M	6/24/74
ROUGH ~~GAS~~ & PL'B'G — ✓	J M	7/11/74
SEWER, SEPTIC TANK		
SEEPAGE PIT, DRAINFIELD		
FINAL GAS		
FINAL PLUMBING	J M	9/6/74

PARTIAL OR MISC. INSPECTIONS

UNSUCCESSFUL TRIPS

JOB ADDRESS

5426 SAN FERNANDO RD
NUMBER STREET

APPLICATION FOR A

BUILDING PERMIT

BUILDING SECTION, PUBLIC WORKS DIVISION
CITY OF GLENDALE, CALIFORNIA

CK. CASH M.O. PLAN CHECK VALIDATION 3903 APR 26 '77 FC 55581

CONTRACTOR: J.M. CARDEN SR. CO INC — CITY LIC. NO.: 17144
MAILING ADDRESS: 2611 SAN FERNANDO RD LA — TEL. NO.: 2234156
☐ ARCH. ☐ ENGR. N/A — STATE LIC. NO.: 166282
MAILING ADDRESS — TEL. NO.:

OWNER: CORR PRODUCTS RESEARCH CHEM — TEL. NO.:
MAILING ADDRESS: 5426 SAN FERNANDO RD.
CONSTRUCTION LENDER & BRANCH: OWNER.
MAILING ADDRESS

DESCRIPTION OF WORK

NEW ☒ ADD'N ☐ ALTER. ☐ REPAIR ☐ DEMOLISH ☐

FLOOR AREA INCR. OR DECR. (SQ.FT.)	NO. OF STORIES	NO. OF DWELLING UNITS
16,800	2	

PRESENT BLDG. USE: — PROPOSED BLDG. USE: OFFICES

DESCRIBE WORK TO BE DONE: INSTALL FIRE SPRINKLER SYSTEM COMPLETE

LOT WIDTH ____ LOT DEPTH ____ NO. OF EXISTING BLDGS. ON LOT ____

NOTE! PROVIDE PLOT PLAN ON BACK SIDE OF ORIGINAL COPY ONLY

VALUATION — NOTE: Include Labor, Mat., Wiring, Plumb., Heat, Etc. $14,600.00

MAP BK. 5638 PAGE 18 PARCEL # 15 SEC. SH. 20
LOT NO. 31 BLOCK NO. ____ TRACT 3784

USE ZONE	FIRE ZONE	OCCUPANCY	TYPE OF CONSTR.
M2	2	F2	III-N

REQ'D SET BACKS	FRONT	RIGHT SIDE	LEFT SIDE	REAR	SPECIAL CASE
	NO CHANGE				

CITY ENGINEER Approval & Information by Others
EASEMENT
DIST. FACE OF CURB TO P.L. ____ FT. SEWER YES NO GRADING N/A

PUBLIC SERVICE N/A — PLANNING N/A
WATER ____ ELECTRIC ____

P.C. FEE 55.58 — PERM. PLAN ☒ — CHECKER'S APPROVAL
PERMIT FEE 25.50 — W/OUT PLAN ☐

I have carefully read and examined the above application and find the same to be true and correct. All provisions of the Laws and Ordinances governing building construction will be complied with whether specified herein or not. I agree not to occupy or allow occupancy of any building authorized by this permit until final building inspection has been received. "I certify that in the performance of the work for which this permit is issued I shall not employ any person in any manner so as to become subject to the workmen's compensation laws of California."

J.M. Lambelle
SIGNATURE OF OWNER OR CONTRACTOR

CK. CASH M.O. NOTE: WHEN PROPERLY VALIDATED IN THIS SPACE, THIS FORM CONSTITUTES A BUILDING PERMIT TO DO THE WORK PRESCRIBED HEREIN. 3903 APR 26 '77 FC 55581

FORM B-51 (REV. 7/74) PL **PERMANENT**

micro #P...


INSPECTION RECORD

ITEM	INSPECTOR	DATE
SET BACKS: FRONT | L. SIDE | FIELD CHECK: R. SIDE | REAR		
TRENCHES: WIDTH_____ DEPTH_____		
1st. FLOOR JOIST: SLAB_____		
FRAMING_____		
FINAL_____	[signature]	2-24-78

PARTIAL OR MISC. INSPECTIONS

APR 17 1978		

NOTE: LOCATE ALL STRUCTURES ON LOT. MAKE BOTTOM OF PAGE THE STREET FRONTAGE.

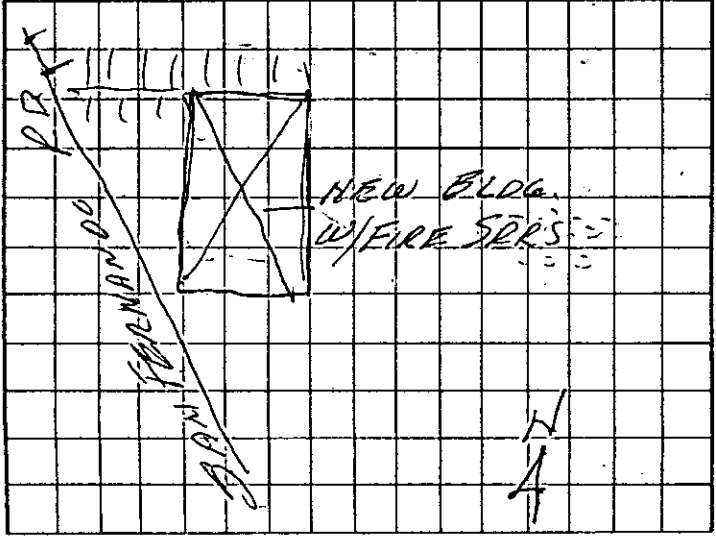

JOB ADDRESS

5426 San Fernando
STREET NUMBER

APPLICATION FOR A

PLUMBING PERMIT

BUILDING SECTION, PUBLIC WORKS DIVISION
CITY OF GLENDALE, CALIFORNIA

TRACT

LOT NO.

CONTRACTOR: Pride Plumbing	STATE LIC. NO.: 212081
MAILING ADDRESS: 4019 S. Verdugo Rd	CITY LIC. NO.: 7075
Los Angeles 90065	TEL. NO.: 2542834
OWNER: Cal Products Research	TEL. NO.:
MAILING ADDRESS: 5426 San Fernando Rd	

650 - 374 PB APR 12 01512

CK. MO. CASH

NOTE: WHEN PROPERLY VALIDATED IN THIS SPACE, THIS FORM CONSTITUTES A PLUMBING PERMIT TO DO THE WORK DESCRIBED HEREON.

FEE COMPUTATION

	BATHTUBS		CLOTHES WASHERS
	SHOWERS AND/OR PAN		SUMP PUMP
	WATER CLOSETS AND/OR ANTI-SYPHON BALLCOCK		DRINKING FOUNTAINS
	LAVATORIES		URINALS
3	SINKS, KITCHEN, BAR FLOOR, SERVICE		FLOOR DRAIN
	LAUNDRY TRAYS		WATER HEATERS AND OR VENTS
	DISHWASHERS		GREASE TRAPS
	GARBAGE DISPOSALS (IN EXISTING SINKS)		WATER SOFTENERS

TOTAL NO. OF ABOVE FIXTURES: 3 @ EA. 4.50

LAWN SPRINKLER SYSTEMS:

BACK FLOW DEVICES: 0-5 DEVICES @ ADD. DEVICES @ EA.

INDUSTRIAL WASTE INTERCEPTOR

WATER SYSTEMS, WITHOUT FIXTURES @

GAS SYSTEMS: 0-5 OUTLETS @ ADD. OUTLETS @ EA.

BOILERS STEAM OR HOT WATER @

TEMP. AND/OR PRESS RELIEF VALVES OR HI-TEMP LIMIT DEVICES @

SEWER CONNECTIONS @

SEWER CAP OR CESSPOOL FILL @

SEPTIC TANK, SEEPAGE PIT AND/OR DRAIN FIELD @

MISCELLANEOUS

I have carefully read and examined the above application and know the same to be true and correct. All provisions of Laws and Ordinances covering this type of construction will be complied with whether specified herein or not. No person shall be employed in violation of the Labor Code of the State of California.

PERMIT FEE	2.
REINSPECTION FEE	
INVESTIGATION FEE	
TOTAL FEE	6.50

Thomas Donnell (D.P.)
SIGNATURE OF CONTRACTOR OR AUTHORIZED AGENT

FORM B-52
(REV. 10/69)

PERMANENT

INSPECTION RECORD

BASIC INSPECTIONS

ITEM	INSPECTOR	DATE
GROUND WORK ---- SOIL	J M	4/3/74
ROUGH ~~GAS~~ & PL'B'G	J M	4/19/74
SEWER, SEPTIC TANK		
SEEPAGE PIT, DRAINFIELD		
FINAL GAS		
FINAL PLUMBING	J M	6/19/74

PARTIAL OR MISC. INSPECTIONS

UNSUCCESSFUL TRIPS

JOB ADDRESS

5426 San Fernando Road — TOM.

NUMBER STREET

APPLICATION FOR AN

ELECTRICAL PERMIT

BUILDING SECTION, PUBLIC WORKS DIVISION

CITY OF GLENDALE, CALIFORNIA

CONTRACTOR BERGELECTRIC CORP.	TEL. NO. 938 2741
MAILING ADDRESS 5850 Venice Blvd. L.A.	STATE LIC. NO. 85046
OWNER Products Research Corp.	CITY LIC. NO. 3687
MAILING ADDRESS 5426 San Fernando Rd.	TEL. NO.

DESCRIPTION OF WORK

☐ NEW BLDG. ☐ EXIST. BLDG. ☐ NO SERV. CHANGE ☐ RECONNECT OR RESEAL — USE ZONE

FEE COMPUTATION

NOTE! TOTALS SHOWN BELOW MUST BE SUBMITTED IN DIAGRAM ON SEPARATE WORK SHEET PROVIDED FOR THIS PURPOSE.

..... FIXTURES .....

..... OUTLETS, BASE PLUGS, SWITCHES .....

FIRST TEN @ _____ EACH .....

ADDITIONAL @ _____ EACH .....

MOTORS

QUAN.	OVER	INCL.	ACTUAL HP	UNIT COST	FEE
	0	1 HP		@ EA.	
	1 HP	5 HP		@ "	
3	5 HP	20 HP		@4.00 "	12.00
	20 HP	50 HP		@ "	
2	50 HP 100	UP 500		@10.00 "	20.00

TOTAL AIR COND. H. P. _____ SUB TOTAL → 32.00

_____ RANGE, OR OVEN OUTLETS @ _____ EACH _____

_____ TRANSFORMERS OR RECTIFIERS _____ KVA @ _____ PER KVA _____

_____ HEATING ELEMENTS OVER 1650 WATTS @ _____ EACH _____

_____ AIR CONDITIONER, PLUGS @ _____ EACH _____

_____ CLOTHES DRYER @ _____ EACH _____

_____ MISCELLANEOUS Add C/B to existing switchboard 1-90A, 1-75A, 1-225A, 1-350A Lot 9.00

I have carefully read and examined the above application and know the same to be true and correct. All provisions of the Laws and Ordinances governing this type of construction will be complied with whether mentioned herein or not. No person shall be employed in violation of the Labor Code of the State of California.

PERMIT FEE @	2.00
SUPPLEMENTARY PERMIT FEE @ .50	
INVESTIGATION FEE	
TOTAL FEE	43.00

Robert W. Dun Evans

SIGNATURE OF CONTRACTOR OR AUTHORIZED AGENT

W/O 4 Tom

FORM B-53

PERMANENT

41807 NOV 12 68 EL 43.00

CK. MO. CASH NOTE: WHEN PROPERLY VALIDATED IN THIS SPACE, THIS FORM CONSTITUTES AN ELECTRIC PERMIT TO DO THE WORK DESCRIBED HEREON.

INSPECTION RECORD
BASIC INSPECTIONS

ITEM	INSPECTOR	DATE
GROUND WORK		
ROUGH		
FINISH	JH	12-2-69
FIXTURES		
FINAL RELEASE TO PUBLIC SERV.	JH	12-2-69

PARTIAL OR MISC. INSPECTIONS

W.H. Installation -	JH	12/12/69
Connect to all		
buildings		
information	JH	12/13/69
Inspect for clearances	JH	12-2-69

UNSUCCESSFUL TRIPS

RECORD INFORMATION

O.H.	U.G.	TEMP. POWER POLE	NO. OF METERS

LITE _____ WIRE | PWR _____ PHASE | HEAT _____ KW

RANGE	OVEN	TABLE TOP	W. HTR.	DRYER

OTHER RES. APPLIANCES OVER 2 KW.

TOTAL KW OR HP.	TOTAL HP.
_____ S Φ	_____ 3 Φ

JOB ADDRESS

5496 SAN Fernando Rd
NUMBER STREET

APPLICATION FOR AN

ELECTRICAL PERMIT

BUILDING SECTION, PUBLIC WORKS DIVISION

CITY OF GLENDALE, CALIFORNIA

CONTRACTOR Arthur J. Kidder	TEL. NO. CH8-2746
MAILING ADDRESS 4712 Rosemont Ave	STATE LIC. NO. 140018
OWNER Products Research	CITY LIC. NO. 114 3173
MAILING ADDRESS 2919 Empire Ave Burbank	TEL. NO.

DESCRIPTION OF WORK

☐ NEW BLDG. ☐ EXIST. BLDG. ☐ NO SERV. CHANGE ☐ RECONNECT OR RESEAL | USE ZONE

58087 JUN 11 63 EL 60.50

CR. MO. CASH NOTE: WHEN PROPERLY VALIDATED IN THIS SPACE, THIS FORM CONSTITUTES AN ELECTIC PERMIT TO DO THE WORK DESCRIBED HEREON.

FEE COMPUTATION

NOTE! TOTALS SHOWN BELOW MUST BE SUBMITTED IN DIAGRAM ON SEPARATE WORK SHEET PROVIDED FOR THIS PURPOSE.

_____ FIXTURES _____

_____ OUTLETS, BASE PLUGS, SWITCHES

FIRST TEN @ 25¢ EACH _____

ADDITIONAL @ 10¢ EACH _____

MOTORS

QUAN.	OVER	INCL.	ACTUAL HP	RATE	FEE
38	0	1 HP	¼ ½ ¾	@ .75 EA.	28.50
16	1 HP	5 HP	1, 1½, 3+	@ $1.50 "	24.00
2	5 HP	20 HP	1-10 1-15	@ $3.00 "	6.00
	20 HP	50 HP		@ $4.00 "	
	50 HP	UP		@ $6.00 "	

TOTAL AIR COND. H. P. ____ SUB TOTAL → 58.50

_____ RANGE, OR OVEN OUTLETS @ $1.00 EACH _____

_____ TRANSFORMERS OR RECTIFIERS KVA @ 25¢ PER KVA _____

_____ HEATING ELEMENTS OVER 1650 WATTS @ $1.00 EACH _____

_____ AIR CONDITIONER, PLUGS @ $1.50 EACH _____

_____ WELDERS (TRANSFORMER TYPE) _____ KVA @ 25¢ PER KVA _____

_____ WELDERS (MOTOR GENERATOR) _____ HP (FEE 75% GREATER THAN MTR. ALONE) _____

_____ CLOTHES DRYER @ $1.00 EACH _____

_____ MISCELLANEOUS _____ _____

I have carefully read and examined the above application and know the same to be true and correct. All provisions of the Laws and Ordinances governing this type of construction will be complied with whether mentioned herein or not. No person shall be employed in violation of the Labor Code of the State of California.

Arthur J. Kidder
SIGNATURE OF CONTRACTOR OR AUTHORIZED AGENT

PERMIT FEE @	2.00
SUPPLEMENTARY PERMIT FEE @ .50	
INVESTIGATION FEE	
TOTAL FEE	60.50

FORM B-53

PERMANENT

INSPECTION RECORD

BASIC INSPECTIONS

ITEM	INSPECTOR	DATE
GROUND WORK		
ROUGH	[illegible]	9/16/63
FINISH	[illegible]	9/16/63
FIXTURES	[illegible]	9/16/63
FINAL RELEASE TO PUBLIC SERV.	[illegible]	9/16/63

PARTIAL OR MISC. INSPECTIONS

Mr. Rudgen made his correction but other contractor pending	[illegible]	7/9/63

UNSUCCESSFUL TRIPS

Cancelled	[illegible]	6/24/63
Cancelled	[illegible]	6/26/63

RECORD INFORMATION

O.H.	U.G.	TEMP. OK.	TEMP. CONSTR.	NO. OF METERS

LITE ____ WIRE	PWR ____ PHASE	HEAT ____ KW

RANGE	OVEN	TABLE TOP	W. HTR.	DRYER

OTHER RES. APPLIANCES OVER 2 KW.

TOTAL KW OR HP.	TOTAL HP.
____ S Φ	____ 3 Φ

Provide platform to change fuses on Pendant
Provide motor rated Switch on this Pendant
Switch on switch panel is to be motor rated
X ~~Switch 240 V. in cutout~~
~~Twist lock plug on 480 Volt receptacle to be for 480 V.~~
~~more than 4 provided on branch circuit~~
~~Obstruction in front of box and gutter on~~
~~no work, east corner of Church taken from~~
2nd insp. 6/26/63 [illegible] U.L. Oval conduit on Bus duct for motor rotation

JOB ADDRESS

5426 SAN FERNANDO ROAD

NUMBER STREET

APPLICATION FOR AN

ELECTRIC PERMIT

BUILDING SECTION, PUBLIC WORKS DIVISION

CITY OF GLENDALE, CALIFORNIA

CONTRACTOR MAGEE ELECTRIC CO	TEL. NO. CI 25702
MAILING ADDRESS 815 E-CHEVY CHASE	STATE LIC. NO. 1604
OWNER PRODUCTS RESEARCH	CITY LIC. NO. 2416
MAILING ADDRESS 5426 SAN FERNAND Rd	TEL. NO.

DESCRIPTION OF WORK

☐ NEW BLDG. ☐ EXIST. BLDG. ☐ NO SERV. CHANGE ☐ RECONNECT OR RESEAL

USE ZONE

FEE COMPUTATION

NOTE! TOTALS SHOWN BELOW MUST BE SUBMITTED IN DIAGRAM ON SEPARATE WORK SHEET PROVIDED FOR THIS PURPOSE.

_____ OUTLETS, BASE PLUGS, SWITCHES, FIXTURES

FIRST TEN @ 25¢ EACH _____

ADDITIONAL @ 10¢ EACH _____

LESS THAN 18 APART @ 5¢ EACH _____

MOTORS

QUAN.	OVER	INCL.	ACTUAL HP	RATE	FEE
2	0	1 HP	1-1/2 - 1/4	@ .75 EA.	2.25
2	1 HP	5 HP	1-5 1-2 KW	@ $1.50 "	3.00
1	5 HP	20 HP	20 H.P.	@ $3.00 "	3.00
1	20 HP	50 HP	MOVED ONLY	@ $4.00 "	4.00
	50 HP	UP		@ $6.00 "	

TOTAL AIR COND. H. P. _____ SUB TOTAL → 12.25

_____ RANGE OUTLETS OR CLOTHES DRYER @ $1.00 EACH _____

_____ TRANSFORMERS OR RECTIFIERS KVA @ 25¢ PER KVA. _____

_____ HEATING ELEMENTS OVER 1650 WATTS @ $1.00 EACH _____

_____ AIR CONDITIONER, PLUGS @ $1.50 EACH _____

_____ WELDERS (TRANSFORMER TYPE) _____ KVA @ 25¢ PER KVA _____

_____ WELDERS (MOTOR GENERATOR) _____ HP (FEE 75% GREATER THAN MTR. ALONE) _____

_____ CONSTRUCTION OR TEMPORARY LIGHTING @ $2.00 _____

_____ MISCELLANEOUS _____ _____

I have carefully read and examined the above application and know the same to be true and correct. All provisions of the Laws and Ordinances governing this type of construction will be complied with whether mentioned herein or not. No person shall be employed in violation of the Labor Code of the State of California.

PERMIT FEE @	2.00
SUPPLEMENTARY PERMIT FEE @ .50	
INVESTIGATION FEE	
TOTAL FEE	14.25

SIGNATURE OF CONTRACTOR OR AUTHORIZED AGENT

PERMANENT

FORM B-53 Ⓟc

01243 FEB 3 60 EL 1425

CK. MO. CASH NOTE: WHEN PROPERLY VALIDATED IN THIS SPACE, THIS FORM CONSTITUTES AN ELECTRIC PERMIT TO DO THE WORK DESCRIBED HEREON.

INSPECTION RECORD

BASIC INSPECTIONS

ITEM	INSPECTOR	DATE
GROUND WORK		
ROUGH	[illegible]	2-4-60
FINISH	[illegible]	2-4-60
FIXTURES		
FINAL RELEASE TO PUBLIC SERV.	[illegible]	2-8-60

PARTIAL OR MISC. INSPECTIONS

UNSUCCESSFUL TRIPS

RECORD INFORMATION

O.H.	U.G.	TEMP. OK.	TEMP. CONSTR.	NO. OF METERS
✓				1

LITE 1 WIRE	PWR. 3 PHASE 1600 AMP.	HEAT KW

RANGE	OVEN	TABLE TOP	W. HTR.	DRYER

OTHER RES. APPLIANCES OVER 2 KW.

TOTAL KW OR HP.	TOTAL HP.
✓ S Φ	3 Φ

JOB ADDRESS

5426 SAN FERNANDO Rd. Bld. 5

NUMBER STREET

APPLICATION FOR AN

ELECTRICAL PERMIT

BUILDING SECTION, PUBLIC WORKS DIVISION

CITY OF GLENDALE, CALIFORNIA

CONTRACTOR: A.P. STERLING ELEC	TEL. NO. 245 6853
MAILING ADDRESS: 304 No VERDUGO Rd	STATE LIC. NO. 143727
OWNER: PRODUCTS RESEARCH	CITY LIC. NO. 2623
MAILING ADDRESS: 2919 Empire Ave	TEL. NO. VI 9399

DESCRIPTION OF WORK

☐ NEW BLDG. ☐ EXIST. BLDG. ☐ NO SERV. CHANGE ☐ RECONNECT OR RESEAL — USE ZONE

FEE COMPUTATION

NOTE! TOTALS SHOWN BELOW MUST BE SUBMITTED IN DIAGRAM ON SEPARATE WORK SHEET PROVIDED FOR THIS PURPOSE.

235 FIXTURES — 23.50

169 73 88 8 OUTLETS, BASE PLUGS, SWITCHES

FIRST TEN @ 25¢ EACH — 2.50

ADDITIONAL @ 10¢ EACH — 15.90

MOTORS

QUAN.	OVER	INCL.	ACTUAL HP	RATE	FEE
9	0	1 HP	3-1/6 1-3/4 3-1/4 3-1	@ .75 EA.	6.75
6	1 HP	5 HP	5-2 1-3	@ $1.50 "	9.00
	5 HP	20 HP		@ $3.00 "	
	20 HP	50 HP		@ $4.00 "	
	50 HP	UP		@ $6.00 "	

TOTAL AIR COND. H. P. ____ SUB TOTAL → 37.65

____ RANGE, OR OVEN OUTLETS @ $1.00 EACH

____ TRANSFORMERS OR RECTIFIERS KVA @ 25¢ PER KVA

1 HEATING ELEMENTS OVER 1650 WATTS @ $1.00 EACH — 1.00

____ AIR CONDITIONER, PLUGS @ $1.50 EACH

____ WELDERS (TRANSFORMER TYPE) ____ KVA @ 25¢ PER KVA

____ WELDERS (MOTOR GENERATOR) ____ HP (FEE 75% GREATER THAN MTR. ALONE)

____ CLOTHES DRYER @ $1.00 EACH

____ MISCELLANEOUS

I have carefully read and examined the above application and know the same to be true and correct. All provisions of the Laws and Ordinances governing this type of construction will be complied with whether mentioned herein or not. No person shall be employed in violation of the Labor Code of the State of California.

Harold S. Sterling

SIGNATURE OF CONTRACTOR OR AUTHORIZED AGENT

PERMIT FEE @	2.00
SUPPLEMENTARY PERMIT FEE @ .50	
INVESTIGATION FEE	
TOTAL FEE	60.65

52902 FEB 28 63 EL 60.65 - 5 (CK)

NO. CASH NOTE: WHEN PROPERLY VALIDATED IN THIS SPACE, THIS FORM CONSTITUTES AN ELECTIC PERMIT TO DO THE WORK DESCRIBED HEREON.

FORM B-53

PERMANENT

INSPECTION RECORD

BASIC INSPECTIONS

ITEM	INSPECTOR	DATE
GROUND WORK		
ROUGH	[illegible]	5/24/63
FINISH	[illegible]	5/27/63
FIXTURES	[illegible]	6/17/63
FINAL RELEASE TO PUBLIC SERV.	[illegible]	6/17/63

PARTIAL OR MISC. INSPECTIONS

Room Ubs for auction	[illegible]	3/6/63
Room Ubs. for Pers	[illegible]	3/14/63
Room for Recis	[illegible]	4/5/63

UNSUCCESSFUL TRIPS

RECORD INFORMATION

O.H.	U.G.	TEMP. OK	TEMP. CONSTR.	NO. OF METERS
	✓			1

3φ 4 wire Parallel 350 MCM WIRE	PWR _____ PHASE	HEAT _____ KW	

RANGE	OVEN	TABLE TOP	W. HTR.	DRYER

OTHER RES. APPLIANCES OVER 2 KW.

TOTAL KW OR HP.	TOTAL HP.
600 amp 120-208 3φ 4 wire	3φ

U.G. to Pole
600 amp Main
Parallel 350 mcm
3φ 4 wire..

now for 3 Phase 350 MCM Parallel 5-27-63 JH

Bldg finished but permit cannot be released as it has the motors to be installed Called 5-24-63 JH
motors by others - (Permit # 58087) 6/17/63 JH

JOB ADDRESS

5426 San Fernando rd

NUMBER STREET

APPLICATION FOR A

PLUMBING PERMIT

BUILDING SECTION, PUBLIC WORKS DIVISION
CITY OF GLENDALE, CALIFORNIA

CONTRACTOR Patton & Son	STATE LIC. NO. 123178
MAILING ADDRESS 12926 Laticoy st No Hollywood	CITY LIC. NO. 1855 TEL. NO. PO5-727
OWNER Kalich Const. Co	TEL. NO. CH 53300
MAILING ADDRESS	
PROPOSED USE Manf	USE ZONE

51912 FEB 7 63 PB 19.00

CK MO. CASH

NOTE: WHEN PROPERLY VALIDATED IN THIS SPACE, THIS FORM CONSTITUTES A PLUMBING PERMIT TO DO THE WORK DESCRIBED HEREON.

FEE COMPUTATION

	BATHTUBS		CLOTHES WASHERS
	SHOWERS AND/OR PAN		SHAMPOO BOWLS
6	WATER CLOSETS AND/OR ANTI-SYPHON BALLCOCK	2	DRINKING FOUNTAINS
5	LAVATORIES	2	URINALS
	SINKS, KITCHEN, BAR FLOOR, SERVICE		FLOOR DRAIN
	LAUNDRY TRAYS		CLARIFIERS
	DISHWASHERS		GREASE TRAPS
	GARBAGE DISPOSALS (IN EXISTING SINKS)		WATER SOFTENERS
1	WATER HEATERS AND OR VENTS		

TOTAL NO. OF ABOVE FIXTURES: 16 @ 1.00 EA. 16.00

	LAWN SPRINKLER SYSTEMS:	0-5 VALVES @ 2.00	6-12 VALVES @ 3.00	OVER 12 VALVES @ 4.00
	BACK FLOW DEVICES:	0-5 DEVICES @ 2.00	ADD. DEVICES @ 25¢ EA.	
	SWIMMING POOL PIPING SYSTEM @ 5.00			
	WATER SYSTEMS, WITHOUT FIXTURES @ 1.00			1 00 H
1	GAS SYSTEMS:	0-5 OUTLETS @ 1.00	10 ADD. OUTLETS @ 20¢ EA.	2.00
	BOILERS STEAM OR HOT WATER @ 2.00			
	TEMP. AND/OR PRESS RELIEF VALVES OR HI-TEMP LIMIT DEVICES @ 1.00			
	SEWER CONNECTIONS @ 3.00			
	SEWER CAP OR CESSPOOL FILL @ 1.00			
	SEPTIC TANK, SEEPAGE PIT AND/OR DRAIN FIELD @ 3.00			
	MISCELLANEOUS			

I have carefully read and examined the above application and know the same to be true and correct. All provisions of Laws and Ordinances covering this type of construction will be complied with whether specified herein or not. No person shall be employed in violation of the Labor Code of the State of California.

PERMIT FEE	1.00
INVESTIGATION FEE	
TOTAL FEE	19.00

James Patton

SIGNATURE OF CONTRACTOR OR AUTHORIZED AGENT

FORM B-52

PERMANENT

INSPECTION RECORD

BASIC INSPECTIONS

ITEM	INSPECTOR	DATE
GROUND WORK		1-8-63
ROUGH GAS & PL'B'G		4-3-63
SEWER, SEPTIC TANK		2-20-63
SURFACE PIT, DRAINFIELD		
FINAL GAS		5-22-63
FINAL PLUMBING		5-22-63

PARTIAL OR MISC. INSPECTIONS

UNSUCCESSFUL TRIPS

Final test on sanitary
needed 5-8-63

5426 San Fernando Rd
~~757 W. CALIFORNIA ST~~
JOB ~~ADDRESS~~
NUMBER STREET

APPLICATION FOR A

BUILDING PERMIT

BUILDING SECTION, PUBLIC WORKS DIVISION
CITY OF GLENDALE, CALIFORNIA

CONTRACTOR SCOTT E. CAMPBELL CO	STATE LIC. NO. 160206
MAILING ADDRESS 7673 MELROSE AVE. L.A. 46	TEL. NO. 651-4040
☐ ARCH. ☐ ENGR.	STATE LIC. NO.
MAILING ADDRESS	TEL. NO.
OWNER Products Research	TEL. NO.
MAILING ADDRESS	

DESCRIPTION OF WORK

NEW ☒ ADD'N ☐ ALTER. ☐ REPAIR ☐ DEMOLISH ☐

FLOOR AREA (SQ. FT.) 900	NO. OF STORIES	NO. OF DWELLING UNITS
PRESENT BLDG. USE	PROPOSED BLDG. USE products research	

DESCRIBE WORK TO BE DONE INSTALLATION OF FIRE SPRINKLERS.

NOTE! PROVIDE PLOT PLAN ON BACK SIDE OF ORIGINAL COPY ONLY

EXTERIOR WALL MATERIAL	ROOF FRAMING MATERIAL
PARTITIONING MATERIAL	ROOF COVERING MATERIAL
LOT WIDTH ____ LOT DEPTH ____	NO. OF EXISTING BLDGS. ON LOT ____

VALUATION NOTE: Include Labor, Mat., Wiring, Plumb., Heat, Etc. $600.00

INFORMATION PROVIDED BY BLDG. SECTION

LOT NO. ~~3~~ 34 BLOCK NO. ____ TRACT 3784 ~~5761~~

USE ZONE M-2	FIRE ZONE 2	OCCUPANCY E-V		SEC. SH. 20
REQ'D SET BACKS	FRONT	RIGHT SIDE	LEFT SIDE	REAR
		no	change	
TYPE OF CONST. V-N	SPECIAL CASE NO. ____		GRADE ____	

Approval & Information by Others
CITY ENGINEER

EASEMENT ____

DIST. FACE OF CURB TO P.L. ____ FT. SEWER YES NO DRIVE OVER ____

PUBLIC SERVICE	PLANNING
WATER ____ ELECTRIC ____	
P.C. FEE ____ PERMIT FEE 5.00	PERM. PLAN APPROVED W/ ~~CHANGE~~ PLAN ☒ ☐ CHECKER'S APPROVAL

I have carefully read and examined the above application and find the same to be true and correct. All provisions of the Laws and Ordinances governing building construction will be complied with whether specified herein or not. No person shall be employed in violation of the Labor Code of the State of California. I agree not to occupy or allow occupancy of any building authorized by this permit until final building inspection has been received.

Mary L. Holmes
SIGNATURE OF OWNER OR AUTHORIZED AGENT

FORM B-51 **PERMANENT**

PLAN CHECK VALIDATION
M.O. CASH. CK.

NOTE: WHEN PROPERLY VALIDATED IN THIS SPACE, THIS FORM CONSTITUTES A BUILDING PERMIT TO DO THE WORK PRESCRIBED HEREIN.

CK. CASH M.O.

04754 FEB 11 66 AL 5.00

INSPECTION RECORD

ITEM SET BACKS: FRONT | R. SIDE | FIELD CHECK: L. SIDE | REAR	INSPECTOR	DATE
TRENCHES: WIDTH_____ DEPTH_____		
1st. FLOOR JOIST		
FRAMING		
FINAL	a w k	4/14/66

PARTIAL OR MISC. INSPECTIONS

NOTE: LOCATE ALL STRUCTURES ON LOT, MAKE BOTTOM OF PAGE THE STREET FRONTAGE.

JOB ADDRESS

5524 SAN FERNANDO RD.
NUMBER STREET

APPLICATION FOR AN

SIGN PERMIT

BUILDING SECTION, PUBLIC WORKS DIVISION
CITY OF GLENDALE, CALIFORNIA

OWNER GLENDALE AUTO R&D	TEL. NO.
MAILING ADDRESS SAME	
ENGINEER Gordon Farrell	STATE LIC. NO. 905
MAILING ADDRESS 5630 MURIETTA	TEL. NO. 781-5630
CONTRACTOR ELECTRICAL ADV.	STATE LIC. NO. 9798-C
MAILING ADDRESS 2211 N SAN Fernando BURBANK	CITY BUS. LIC. NO.
	TEL. NO. 842-5221

DESCRIPTION OF WORK

ACCESSORY SIGN ☒ (Advertising dealing with goods or activity on the premises)

BILL BOARD ☐ (Advertising NOT connected with premises on which the sign is erected)

GROUND SIGN ☒ TEMPORARY SIGN ☐ WALL SIGN ☐
ROOF SIGN ☐ PROJECTING SIGN ☐ COMB. SIGN ☐

VALUATION $ 500.00

NOTE! PROVIDE PLOT PLAN ON BACK OF ORIGINAL COPY ONLY

SIGN MANUFACTURER ELECTRICAL ADV. TOTAL KVA

NOTE: THE U.L. APPROVAL DECAL SHALL BE EXPOSED FOR ELECTRICAL INSPECTOR AT TIME OF INSPECTION.

ELECTRICAL FEES

1 NUMBER OF CIRCUITS 5.00

ELECTRICAL PERMIT FEE 4.00
TOTAL ELECTRICAL FEE 9.00

INFORMATION PROVIDED BY BLDG. SECTION			
LOT NO. 9	BLOCK NO.	TRACT 4084	
USE ZONE M2	FIRE ZONE 2	SECTIONAL SHEET 25A	

CHECKER'S APPROVAL: AGG

P. C. FEE

PERMIT FEE 5.00

I have carefully read and examined the above application and know the same to be true and correct. All provisions of Laws and Ordinances covering this type of construction will be complied with whether specified herein or not. No person shall be employed in violation of the Labor Code of the State of California.

Mgf Gordon

SIGNATURE OF CONTRACTOR OR AUTHORIZED AGENT

FORM B-57

PERMANENT

APPROVED BY TRAFFIC ENGR. (INC FLASHERS) 3/6/72 DAR.

PLAN CHECK VALIDATION

CK. M.O. CASH

CK. MO. CASH 78778 MAR 6 72 AL 72 FL

NOTE: WHEN PROPERLY VALIDATED IN THIS SPACE THIS FORM CONSTITUTES A PERMIT TO DO THE WORK DESCRIBED HEREIN.

10' from face of curb to R on SAN FERNANDO RD. 18' from face of curb to R on A ave.

Zoning approval 3-6-72 Phil

5.00 5.00

INSPECTION RECORD
BASIC INSPECTIONS

ITEM	INSPECTOR	DATE
HOLE: DIA. 2'-6" DEPTH 5'-6"	CBB	4-27-72
ROOF FOOTING	—	—
FRAMING	CBB	5-4-72
ROUGH WIRING	—	—
FINISH WIRING	CBB	5-4-72
FINAL	CBB	5-4-72


PARTIAL OR MISC. INSPECTIONS

UNSUCCESSFUL TRIPS

TO APPLICANT: DO NOT WRITE ABOVE THIS LINE

PLOT PLAN

NOTE: LOCATE ALL STRUCTURES ON LOT, MAKE BOTTOM OF PAGE THE STREET FRONTAGE.

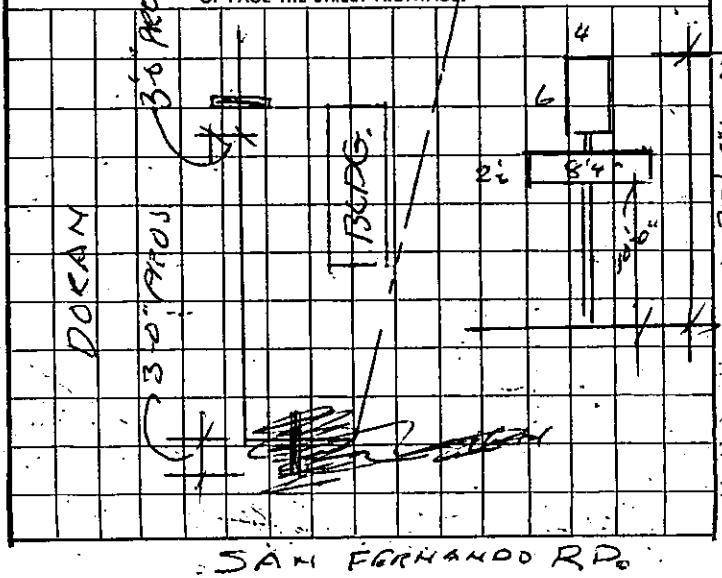

JOB ADDRESS

5426 San Fernando Road

NUMBER STREET

APPLICATION FOR A

HEATING, VENTILATING, AIR-CONDITIONING OR REFRIGERATION PERMIT

BUILDING SECTION, PUBLIC WORKS DIVISION

CITY OF GLENDALE, CALIFORNIA

8.50

52460 FEB 20 63 PB

CK. MO. CASH

NOTE: WHEN PROPERLY VALIDATED IN THIS SPACE THIS FORM CONSTITUTES A PERMIT TO DO THE WORK DESCRIBED HEREON.

CONTRACTOR Los Angeles Air Cond., Inc.	STATE LIC. NO. 208872
MAILING ADDRESS 1335 S. Eastern, LA 22	TEL. NO. AN 16156
OWNER Product Research Co.	CITY BUS. LIC.
MAILING ADDRESS 5426 San Fernando Rd. Glendale	TEL. NO.

DESCRIPTION OF WORK

☒ HEATING ☐ AIR CONDITIONING

☐ REFRIGERATION ☒ VENTILATION

USE ZONE

FEE COMPUTATION

GAS SYSTEMS: 0-5 OUTLETS @ $1.00 ADD. DEVICES @ 20¢ _____

_____ REFRIGERATION SYSTEMS, INSTALLED, REPLACED, REPAIRED OR RELOCATED @ $1.50 ea. _____

1 EVAPORATIVE COOLERS OR VENTILATING SYSTEMS @ $1.50 each 1.50

SUB TOTAL → 1.50

HEATING APPLIANCES (INCL. VENTS) @ $1.50 EACH

(INSTALLED, ALTERED, REPLACED, REPAIRED OR RELOCATED)

TYPE	B.T.U.	FEE
4 suspended unit heaters		6.00
3 - 150M		
1 - 75M		

_____ CIRCULATING AIR OUTLETS OR INLETS @ 25¢ EACH _____

REFRIGERANT COMPRESSORS (INSTALLED OR REPLACED)

QUANTITY	OVER	INCL.	ACTUAL H.P.	RATE	FEE
	0	20		@ 4.00 EACH	
	20	50		@ 7.50 "	
	50	UP		@ 20.00 "	

I have carefully read and examined the above application and know the same to be true and correct. All provisions of Laws and Ordinances covering this type of construction will be complied with whether specified herein or not. No person shall be employed in violation of the Labor Code of the State of California.

PERMIT FEE	1.00
INVESTIGATION FEE	
TOTAL FEE	8.50

Charles B. Taylor Charles B. Taylor

SIGNATURE OF CONTRACTOR OR AUTHORIZED AGENT

FORM B-55 ℗ PERMANENT

INSPECTION RECORD

ITEM	INSPECTOR	DATE
ROUGH HEATING		
ROUGH REFRIG. OR AIR COND.		
DUCTS		
FINAL HEATING	SR	7-31-63
FINAL REFRIG. OR AIR COND.		

PARTIAL OR MISC. INSPECTIONS

UNSUCCESSFUL TRIPS

JOB ADDRESS

5426 SAN FERNANDO Rd
NUMBER STREET

APPLICATION FOR AN

ELECTRICAL PERMIT

BUILDING SECTION, PUBLIC WORKS DIVISION

CITY OF GLENDALE, CALIFORNIA

CONTRACTOR H. P. STERLING Re	TEL. NO. CH 56853
MAILING ADDRESS 304 N. Glendale Rd	STATE LIC. NO. 143727
OWNER Products Research	CITY LIC. NO. 2623
MAILING ADDRESS	TEL. NO.

DESCRIPTION OF WORK

☐ NEW BLDG. ☒ EXIST. BLDG. ☐ NO SERV. CHANGE ☐ RECONNECT OR RESEAL

USE ZONE

FEE COMPUTATION

NOTE! TOTALS SHOWN BELOW MUST BE SUBMITTED IN DIAGRAM ON SEPARATE WORK SHEET PROVIDED FOR THIS PURPOSE.

18 FIXTURES 2.50

18 OUTLETS, BASE PLUGS, SWITCHES 2.60

FIRST TEN @ 25¢ EACH

ADDITIONAL @ 10¢ EACH

MOTORS

QUAN.	OVER	INCL.	ACTUAL HP	RATE	FEE
	0	1 HP		@ .75 EA.	
	1 HP	5 HP		@ $1.50 "	
	5 HP	20 HP		@ $3.00 "	
	20 HP	50 HP		@ $4.00 "	
	50 HP	UP		@ $6.00 "	

TOTAL AIR COND. H. P. ____ SUB TOTAL → 5.10

_____ RANGE, OR OVEN OUTLETS @ $1.00 EACH

_____ TRANSFORMERS OR RECTIFIERS KVA @ 25¢ PER KVA

_____ HEATING ELEMENTS OVER 1650 WATTS @ $1.00 EACH

_____ AIR CONDITIONER, PLUGS @ $1.50 EACH

_____ WELDERS (TRANSFORMER TYPE) _____ KVA @ 25¢ PER KVA

_____ WELDERS (MOTOR GENERATOR) _____ HP (FEE 75% GREATER THAN MTR. ALONE)

_____ CLOTHES DRYER @ $1.00 EACH

_____ MISCELLANEOUS _____

I have carefully read and examined the above application and know the same to be true and correct. All provisions of the Laws and Ordinances governing this type of construction will be complied with whether mentioned herein or not. No person shall be employed in violation of the Labor Code of the State of California.

Ernest R. Sterling
SIGNATURE OF CONTRACTOR OR AUTHORIZED AGENT

PERMIT FEE @	2.00
SUPPLEMENTARY PERMIT FEE @ .50	
INVESTIGATION FEE	
TOTAL FEE	7.10

7.10

54237 MAR 29 63 EL

CK MO. CASH NOTE: WHEN PROPERLY VALIDATED IN THIS SPACE, THIS FORM CONSTITUTES AN ELECTIC PERMIT TO DO THE WORK DESCRIBED HEREON.

FORM B-53

PERMANENT

INSPECTION RECORD

BASIC INSPECTIONS

ITEM	INSPECTOR	DATE
GROUND WORK		
ROUGH	[illegible]	3/29/63
FINISH	[illegible]	5/24/63
FIXTURES	[illegible]	10/24/63
FINAL RELEASE TO PUBLIC SERV.		

PARTIAL OR MISC. INSPECTIONS

UNSUCCESSFUL TRIPS

not ready	[illegible]	4/2/63

RECORD INFORMATION

O.H.	U.G.	TEMP. OK.	TEMP. CONSTR.	NO. OF METERS

LITE _____ WIRE | PWR _____ PHASE | HEAT _____ KW

RANGE.	OVEN	TABLE TOP	W. HTR.	DRYER

OTHER RES. APPLIANCES OVER 2 KW.

TOTAL KW OR HP. _____ S Φ | TOTAL HP. _____ 3 Φ

Thermostat and pilot thru - still in explosive area
3-29-63 - [illegible]

JOB ADDRESS

5426 SAN FERNDO RD.
NUMBER STREET

APPLICATION FOR A

BUILDING PERMIT

BUILDING SECTION, PUBLIC WORKS DIVISION
CITY OF GLENDALE, CALIFORNIA 7160

CONTRACTOR / DAVID DEMSKI	CITY LIC. NO. SB 133207
MAILING ADDRESS 1604 S. VICTORY BLVD	TEL. NO. 242 3181
☐ ARCH. ☑ ENGR. H.M. HANSEN	STATE LIC. NO. SE 824
MAILING ADDRESS 9126 LAS TUNAS DR	TEL. NO. 286 9137
OWNER PRODUCTS RESEARCH	TEL. NO. 849-3992
MAILING ADDRESS 2919 EMPIRE BURBANK	
CONSTRUCTION LENDER & BRANCH —	
MAILING ADDRESS —	

DESCRIPTION OF WORK

NEW ☐ ADD'N ☐ ALTER. ☑ REPAIR ☐ DEMOLISH ☐

FLOOR AREA INCR. OR DECR. (SQ.FT.)	NO. OF STORIES	NO. OF DWELLING UNITS

PRESENT BLDG. USE	PROPOSED BLDG. USE
MFG.	MFG.

DESCRIBE WORK TO BE DONE ENCLOSE EXISTING ROOFED AREA, CONCRETE BLK WALLS

LOT WIDTH	LOT DEPTH	NO. OF EXISTING BLDGS. ON LOT
		9

NOTE! PROVIDE PLOT PLAN ON BACK SIDE OF ORIGINAL COPY ONLY

VALUATION NOTE: Include Labor, Mat., Wiring, Plumb., Heat, Etc. $ 18000

MAP BK. 54-35 PAGE 15 PARCEL # 15 SEC. SH. 20

LOT NO. 31 BLOCK NO. ____ TRACT 3754

USE ZONE	FIRE ZONE	OCCU-PANCY	TYPE OF CONSTR.
M-2	3	F-2	III N

REQ'D SET BACKS	FRONT	RIGHT SIDE	LEFT SIDE	REAR	SPECIAL CASE
	N.C.				

Approval & Information by Others

CITY ENGINEER

EASEMENT ____
DIST. FACE OF CURB TO P.L. ____ FT. SEWER YES NO GRADING ____

PUBLIC SERVICE	PLANNING
WATER ____ ELECTRIC ____	
P.C. FEE 59.80	PERM. PLAN ☑
PERMIT FEE 92.00	W/OUT PLAN ☐

CHECKERS APPROVAL

I have carefully read and examined the above application and find the same to be true and correct. All provisions of the Laws and Ordinances governing building construction will be complied with whether specified herein or not. No person shall be employed in violation of the Labor Code of the State of California. I agree not to occupy or allow occupancy of any building authorized by this permit until final building inspection has been received.

Carl Lindeman PRC. SUPT.
SIGNATURE OF OWNER OR AUTHORIZED AGENT

FORM B-51 (REV. 10/69) PERMANENT 2 SHEETS

CASH M.O. 00621 FEB 28 74 PC 59.80 R-
CK.

NOTE: WHEN PROPERLY VALIDATED IN THIS SPACE, THIS FORM CONSTITUTES A BUILDING PERMIT TO DO THE WORK PRESCRIBED HEREIN.

CASH M.O. 00745 MAR 6 74 AL 9326 1.00
CK. 00746 MAR 6 74 MS

INSPECTION RECORD

ITEM (SET BACKS: FRONT | L. SIDE | FIELD CHECK: R. SIDE | REAR)	INSPECTOR	DATE
TRENCHES: WIDTH ____ DEPTH ____		
1st. FLOOR JOIST: SLAB ____		
FRAMING ____		
FINAL ____	RD	4-12-74

PARTIAL OR MISC. INSPECTIONS

4' left + dowels OK also		✓
OK stucco (6)	[illegible]	3-6-74
" grout 8' 3 Bays	[illegible]	3-12-74
" " 8' 2 "	[illegible]	3-14-74
Mat Ready	[illegible]	3-15-74
OK grout 8' 2 Bays	[illegible]	3-18-74
4' Lift N. Wall Lunchroom	[illegible]	3-21-74
" " W. Wall "	" [illegible]	3-22-74
2nd Grout Lift Nook & NM		3-27-74
12' Lift Mat Wall	[illegible]	4-2-74
OK Grout W. Wall 14'	[illegible]	4-3-74
" " Tapout at L.R.	[illegible]	4-9-74
" " 2 walls	R.D.	4-16-74

NOTE: LOCATE ALL STRUCTURES ON LOT, MAKE BOTTOM OF PAGE THE STREET FRONTAGE.

DRIVEWAY FOR 5446

BLDG. 4-19

BLDG. # 5

757 W CALIF

5426 JOB ADDRESS

~~5454~~ San Fernando Rd

NUMBER Bldg #1 STREET

APPLICATION FOR A

HEATING, VENTILATING, AIR-CONDITIONING OR REFRIGERATION PERMIT

BUILDING SECTION, PUBLIC WORKS DIVISION
CITY OF GLENDALE, CALIFORNIA

CONTRACTOR M S McCabe	STATE LIC. NO. 274879
MAILING ADDRESS PO Box 3145	TEL. NO. 242-8762
OWNER PRC	CITY BUS. LIC. 6986
MAILING ADDRESS 5454 San Fernando	TEL. NO. 242-8762

DESCRIPTION OF BLDG.

NEW ☐ ADD'N ☐ ALTER. ☐ REPLACE ☐

FEE COMPUTATION

QUAN.	ITEM	UNIT COST	FEE
1	GAS SYSTEMS:		1.50
~~0~~	APPLIANCE VENT		
2	~~AIR-HANDLING UNITS~~ Duct Htrs		6.00
	EVAPORATIVE COOLERS		
	VENTILATING SYSTEMS (FAN, HOOD, ETC.)		
	REFRIGERATION SYSTEMS ALTERED, REPAIRED OR ADDED TO		
	AIR-CONDITIONING SYSTEMS ALTERED, REPAIRED OR ADDED TO		
	HEATING APPLIANCE OR SYSTEM ALTERED, REPAIRED OR ADDED TO		

NOTE: WHEN PROPERLY VALIDATED IN THIS SPACE THIS FORM CONSTITUTES A PERMIT TO DO THE WORK DESCRIBED HEREON.

CK. MO. CASH 06520 SEP 4 74 PB 23.00

HEATING APPLIANCES

(INSTALLED, OR RELOCATED) /-

TYPE	B.T.U.	FEE
1 FAU	150,000	5.00

BOILERS, COMPRESSORS OR ABSORPTION SYSTEMS INSTALLED OR RELOCATED

QUANTITY	TYPE	HP OR B.T.U.	UNIT COST	FEE
1	Compressor	5 HP	@ EA.	7.50
			@ "	
			@ "	

I have carefully read and examined the above application and know the same to be true and correct. All provisions of Laws and Ordinances covering this type of construction will be complied with whether specified herein or not. No person shall be employed in violation of the Labor Code of the State of California.

PERMIT FEE	3.00
INVESTIGATION FEE	
TOTAL FEE	23.00

Bill D. McCabe

SIGNATURE OF CONTRACTOR OR AUTHORIZED AGENT

FORM B-55 PERMANENT

INSPECTION RECORD

ITEM	INSPECTOR	DATE
GROUND WORK	—	—
GAS	DB	9-12-54
ROUGH HEATING	—	—
ROUGH REFRIG. OR AIR COND.	—	—
DUCTS	DB	9-12-54
FINAL HEATING	DB	9-12-54
FINAL REFRIG. OR AIR COND.	DB	9-12-54

CORRECTIONS & PARTIAL INSPECTIONS

Sheet Cond. Line DB 9-12-54

JOB ADDRESS

5426 SAN FERNANDO RD. GLENDALE, CA.
NUMBER

APPLICATION FOR AN

ELECTRICAL PERMIT

BUILDING SECTION, PUBLIC WORKS DIVISION
CITY OF GLENDALE, CALIFORNIA

CONTRACTOR	TEL. NO.
Howell ELECTRIC	249-1884
MAILING ADDRESS	STATE LIC. NO.
1772 Cyland Fontana	293-711
OWNER	CITY LIC. NO.
Products Research	7770
MAILING ADDRESS	TEL. NO.

DESCRIPTION OF WORK

☐ NEW BLDG. ☐ EXIST. BLDG. ☐ NO SERV. CHANGE ☐ RECONNECT OR RESEAL

FEE COMPUTATION

NOTE! TOTALS SHOWN BELOW MUST BE SUBMITTED IN DIAGRAM ON SEPARATE WORK SHEET PROVIDED FOR THIS PURPOSE.

BRANCH CIRCUITS

FIRST TEN	10	25.00
ELEVEN TO FORTY	14	28.00
ADDITIONAL		FEE 53.00

MOTORS		WELDER	
TRANSFORMERS	[redacted]	RANGE	
HEATING APPL.		DRYER	
WATER HTR..		MISC. EQ. or APPL.	

QUAN.	HP - KW - KVA OVER	INCL.	ACTUAL	PHASE 1	PHASE 3	UNIT COST	FEE
	0	1					
	1	5					
	5	20					
	20						

____	ADDING OUTLETS [redacted]	
____	CELLULAR FLOOR RACEWAY @ ____ PER 100 FT.	
____	DISTRIBUTION PANEL. OVERCURRENT DEVICE @ ____ ea.	
1	SWITCHBOARD – VOLTAGE 120/208	15.00
200	SERVICE – VOLTAGE 120/240 AMPERAGE 200	2.50
____	TEMP. SERVICE OR TEMP. LIGHTING	
____	PRIVATE SWIMMING POOL	
____	MISCELLANEOUS	

I have carefully read and examined the above application and know the same to be true and correct. All provisions of the Laws and Ordinances governing this type of construction will be complied with whether mentioned herein or not. No person shall be employed in violation of the Labor Code of the State of California.

PERMIT FEE @	4.00
INVESTIGATION FEE	
TOTAL FEE	74.50

W. H. Howell
SIGNATURE OF CONTRACTOR OR AUTHORIZED AGENT

FORM B-53

CK. MO. CASH NOTE: WHEN PROPERLY VALIDATED IN THIS SPACE, THIS FORM CONSTITUTES AN ELECTRIC PERMIT TO DO THE WORK DESCRIBED HEREON.

04952 JUL 12 74 EL 7450

INSPECTION RECORD
BASIC INSPECTIONS

ITEM	INSPECTOR	DATE
GROUND WORK		
ROUGH		✓
FIXTURES	[illegible]	10/8/74
RELEASE TO PUBLIC SERVICE	[illegible]	✓
FINAL	[illegible]	✓

PARTIAL OR MISC. INSPECTIONS

Room walls	[illegible]	7/16/74
Room Ceiling	✓	

JOB ADDRESS

5426 San Fernando
NUMBER STREET

APPLICATION FOR A

HEATING, VENTILATING, AIR-CONDITIONING OR REFRIGERATION PERMIT

BUILDING SECTION, PUBLIC WORKS DIVISION.
CITY OF GLENDALE, CALIFORNIA

CONTRACTOR: Abel Inc.	STATE LIC. NO. 221472
MAILING ADDRESS 1850 W. Victory	TEL. NO. Ci. 6-4826
OWNER David Ulemski	CITY BUS. LIC. 2288
MAILING ADDRESS	TEL. NO. 242-3181

DESCRIPTION OF BLDG.

NEW ☐ ADD'N ☐ ALTER. ☐ REPLACE ☐

FEE COMPUTATION

QUAN.	ITEM	UNIT COST	FEE
	GAS SYSTEMS:		
	EVAPORATIVE COOLERS		
	VENTILATING SYSTEMS		
	REFRIGERATION SYSTEMS ALTERED, REPLACED, RELOCATED		
	AIR-CONDITIONING SYSTEMS ALTERED, REPLACED, RELOCATED		

SUB TOTAL →

HEATING APPLIANCES

(INSTALLED, ALTERED, REPLACED OR RELOCATED) @ _____ EACH

TYPE	B.T.U.	FEE
2 - Duo-Flex	110M	4.00

AIR CONDITIONING OR REFRIGERATION SYSTEMS INSTALLED

QUANTITY	OVER	INCL.	ACTUAL TONS	UNIT COST	FEE
2	0	20	5	@ EA.	8.00
	20	50		@ "	
	50	UP		@ "	
AIR CIRCULATING OUTLETS OR INLETS			20	@ "	5.00

I have carefully read and examined the above application and know the same to be true and correct. All provisions of Laws and Ordinances covering this type of construction will be complied with whether specified herein or not. No person shall be employed in violation of the Labor Code of the State of California.

PERMIT FEE	1.00
INVESTIGATION FEE	
TOTAL FEE	18.00

Jo Bollemann
SIGNATURE OF CONTRACTOR OR AUTHORIZED AGENT

FORM B-55 **PERMANENT**

18.00
98970 SEP 29 65 PB
CK. MO. CASH
NOTE: WHEN PROPERLY VALIDATED IN THIS SPACE THIS FORM CONSTITUTES A PERMIT TO DO THE WORK DESCRIBED HEREON.

INSPECTION RECORD

ITEM	INSPECTOR	DATE
GROUND WORK		
GAS		
ROUGH HEATING		
ROUGH REFRIG. OR AIR COND.		
DUCTS		
FINAL HEATING	HR	1-26-65
FINAL REFRIG. OR AIR COND.	"	"

CORRECTIONS & PARTIAL INSPECTIONS

JOB ADDRESS

SAN FERNADO Rd. 5426
STREET NUMBER

APPLICATION FOR A

PLUMBING PERMIT

BUILDING SECTION, PUBLIC WORKS DIVISION
CITY OF GLENDALE, CALIFORNIA

TRACT

LOT NO.

CONTRACTOR Lyons Plumbing	STATE LIC. NO. 370057
MAILING ADDRESS 778 E. Washington Blvd.	CITY LIC. NO.
Pasadena, Calif. 91104	TEL. NO. 681-0934
OWNER David Demski Gen	TEL. NO.
MAILING ADDRESS 1604½ Victory Blvd.	

NOTE: WHEN PROPERLY VALIDATED IN THIS SPACE, THIS FORM CONSTITUTES A PLUMBING PERMIT TO DO THE WORK DESCRIBED HEREON.

CK. MO. CASH

FEE COMPUTATION

	BATHTUBS		CLOTHES WASHERS
1	SHOWERS AND/OR PAN		SUMP PUMP
11	WATER CLOSETS AND/OR ANTI-SYPHON BALLCOCK	2	DRINKING FOUNTAINS
12	LAVATORIES	2	URINALS
2	SINKS, KITCHEN, BAR FLOOR, SERVICE		FLOOR DRAIN
	LAUNDRY TRAYS	1	WATER HEATERS AND OR VENTS
	DISHWASHERS		GREASE TRAPS
	GARBAGE DISPOSALS (IN EXISTING SINKS)		WATER SOFTENERS

TOTAL NO. OF ABOVE FIXTURES: 31 @ 150 EA. 46.50

LAWN SPRINKLER SYSTEMS:

BACK FLOW DEVICES: 0-5 DEVICES @ ADD. DEVICES @ EA.

INDUSTRIAL WASTE INTERCEPTOR

WATER SYSTEMS, WITHOUT FIXTURES @

1	GAS SYSTEMS:	0-5 OUTLETS @ 5	ADD. OUTLETS @ EA. 1.50 7.50
	BOILERS STEAM OR HOT WATER @		
1	TEMP. AND/OR PRESS RELIEF VALVES OR HI-TEMP LIMIT DEVICES @		1.00
1	SEWER CONNECTIONS @ to existing		5.00
	SEWER CAP OR CESSPOOL FILL @		
	SEPTIC TANK, SEEPAGE PIT AND/OR DRAIN FIELD @		
	MISCELLANEOUS		

I have carefully read and examined the above application and know the same to be true and correct. All provisions of the Laws and Ordinances governing this type of construction will be complied with whether mentioned herein or not. "I certify that in the performance of the work for which this permit is issued I shall not employ any person in any manner so as to become subject to the workmen's compensation laws of California."

PERMIT FEE	2.00
REINSPECTION FEE	
INVESTIGATION FEE	
TOTAL FEE	7.50

Charles Lyons
SIGNATURE OF CONTRACTOR OR AUTHORIZED AGENT

FORM B-52
(REV. 8/75)

PERMANENT

INSPECTION RECORD

BASIC INSPECTIONS

ITEM	INSPECTOR	DATE
GROUND WORK	On	10-4-76
ROUGH GAS & PL'B'G	On	5-4-77
SEWER, SEPTIC TANK	On	10-29-76
SEEPAGE PIT, DRAINFIELD		
FINAL GAS	On	7-15-77
FINAL PLUMBING	On	11-8-77

PARTIAL OR MISC. INSPECTIONS

Rough plb on rear of bldg On		4-11-77
Sent Kap under sink fixture	On	8-15-77

UNSUCCESSFUL TRIPS

Not ready	On	4-11-77

NOV 16 1977

JOB ADDRESS

5426 — NUMBER
San Fernando Rd — STREET

APPLICATION FOR AN

ELECTRICAL PERMIT

BUILDING SECTION, PUBLIC WORKS DIVISION
CITY OF GLENDALE, CALIFORNIA

CONTRACTOR: Shamrock Elect.	TEL. NO.: 353-9640
MAILING ADDRESS: 7852 Hillrose, Sunland	STATE LIC. NO.: 222741
OWNER: Products Research Corp	CITY LIC. NO.: 390
MAILING ADDRESS: Same	TEL. NO.:

DESCRIPTION OF WORK

☐ NEW BLDG.	☒ EXIST. BLDG.	☒ NO SERV. CHANGE	☐ RECONNECT OR RESEAL	USE ZONE

FEE COMPUTATION

NOTE! TOTALS SHOWN BELOW MUST BE SUBMITTED IN DIAGRAM ON SEPARATE WORK SHEET PROVIDED FOR THIS PURPOSE.

40 FIXTURES

40 OUTLETS, BASE PLUGS, SWITCHES

FIRST TEN @ _____ EACH — 2.50

ADDITIONAL @ _____ EACH — 7.60

MOTORS

QUAN.	OVER	INCL.	ACTUAL HP	UNIT COST	FEE
	0	1 HP		@ EA.	
	1 HP	5 HP		@ "	
2	5 HP	20 HP	5	@ 3.00 "	6.00
	20 HP	50 HP		@ "	
	50 HP	UP		@ "	

TOTAL AIR COND. H. P. 10 — SUB TOTAL → 16.10

_____ RANGE, OR OVEN OUTLETS @ _____ EACH

_____ TRANSFORMERS OR RECTIFIERS _____ KVA @ _____ PER KVA

_____ HEATING ELEMENTS OVER 1650 WATTS @ _____ EACH

_____ AIR CONDITIONER, PLUGS @ _____ EACH

_____ CLOTHES DRYER @ _____ EACH

_____ MISCELLANEOUS _____

I have carefully read and examined the above application and know the same to be true and correct. All provisions of the Laws and Ordinances governing this type of construction will be complied with whether mentioned herein or not. No person shall be employed in violation of the Labor Code of the State of California.

D. Bunkey
SIGNATURE OF CONTRACTOR OR AUTHORIZED AGENT

PERMIT FEE @	2.00
SUPPLEMENTARY PERMIT FEE @ .50	
INVESTIGATION FEE	
TOTAL FEE	18.10

99955 OCT 19 65 EL 18.10

CK MO. CASH NOTE: WHEN PROPERLY VALIDATED IN THIS SPACE, THIS FORM CONSTITUTES AN ELECTRIC PERMIT TO DO THE WORK DESCRIBED HEREON.

FORM B-53

PERMANENT

INSPECTION RECORD
BASIC INSPECTIONS

ITEM	INSPECTOR	DATE
GROUND WORK		
ROUGH	J.V.	10/19/65
FINISH	J.V.	1/18/66
FIXTURES	J.V.	"
FINAL RELEASE TO PUBLIC SERV.	J.V.	"

PARTIAL OR MISC. INSPECTIONS

UNSUCCESSFUL TRIPS

RECORD INFORMATION

O.H.	U.G.	TEMP. POWER POLE	NO. OF METERS

LITE _____ WIRE | PWR. _____ PHASE | HEAT _____ KW

RANGE	OVEN	TABLE TOP	W. HTR.	DRYER

OTHER RES. APPLIANCES OVER 2 KW.

TOTAL KW OR HP.	TOTAL HP.
_____ S Φ	_____ 3 Φ

2 - 100 AMP L.R.

2 - 24.2 Running AMPS.

JOB ADDRESS

5426 SAN FERNANDO RD.
NUMBER STREET

APPLICATION FOR A

HEATING, VENTILATING, AIR-CONDITIONING OR REFRIGERATION PERMIT

BUILDING SECTION, PUBLIC WORKS DIVISION
CITY OF GLENDALE, CALIFORNIA

CONTRACTOR: UTILITY SHEET METAL	STATE LIC. NO.: 187985
MAILING ADDRESS: 11324 TUXFORD-SUN VALLEY	TEL. NO.: 983-1654
OWNER	CITY BUS. LIC.: 4227
MAILING ADDRESS	TEL. NO.

DESCRIPTION OF BLDG.

NEW ☒ ADD'N ☐ ALTER. ☐ REPLACE ☐

FEE COMPUTATION

QUAN.	ITEM	UNIT COST	FEE
	GAS SYSTEMS:		
	EVAPORATIVE COOLERS		
	VENTILATING SYSTEMS		
	REFRIGERATION SYSTEMS ALTERED, REPLACED, RELOCATED		
	AIR-CONDITIONING SYSTEMS ALTERED, REPLACED, RELOCATED		

SUB TOTAL →

HEATING APPLIANCES

(INSTALLED, ALTERED, REPLACED OR RELOCATED) @ _____ EACH

TYPE	B.T.U.	FEE
1-Steam Unit Heater	100,000	2.00

AIR CONDITIONING OR REFRIGERATION SYSTEMS INSTALLED

QUANTITY	OVER	INCL.	ACTUAL TONS	UNIT COST	FEE
	0	20		@ EA.	
	20	50		@ "	
	50	UP		@ "	
AIR CIRCULATING OUTLETS OR INLETS 7				@ "	1.75

I have carefully read and examined the above application and know the same to be true and correct. All provisions of Laws and Ordinances covering this type of construction will be complied with whether specified herein or not. No person shall be employed in violation of the Labor Code of the State of California.

PERMIT FEE	1.00
INVESTIGATION FEE	
TOTAL FEE	4.75

C. H. Ruschow (R.M.E.
SIGNATURE OF CONTRACTOR OR AUTHORIZED AGENT

FORM B-55 **PERMANENT**

4.75
APR 20 66 PB
077118
CK. MO. CASH
NOTE: WHEN PROPERLY VALIDATED IN THIS SPACE THIS FORM CONSTITUTES A PERMIT TO DO THE WORK DESCRIBED HEREON.

INSPECTION RECORD

ITEM	INSPECTOR	DATE
GROUND WORK		
GAS		
ROUGH HEATING		
ROUGH REFRIG. OR AIR COND.		
DUCTS		
FINAL HEATING	[illegible]	6-21-66
FINAL REFRIG. OR AIR COND.		

CORRECTIONS & PARTIAL INSPECTIONS

JOB ADDRESS

5426 San Fernando
NUMBER STREET

APPLICATION FOR A

HEATING, VENTILATING, AIR-CONDITIONING OR REFRIGERATION PERMIT

BUILDING SECTION, PUBLIC WORKS DIVISION
CITY OF GLENDALE, CALIFORNIA

CONTRACTOR Abel Inc.	STATE LIC. NO. 221472
MAILING ADDRESS 2820 N. San Fernando	TEL. NO. 245-7225
OWNER Productos Lecheros	CITY BUS. LIC. 2388
MAILING ADDRESS	TEL. NO. 246-1631

9.00 -
03267 JAN 11 66 PB
CK MO. CASH
NOTE: WHEN PROPERLY VALIDATED IN THIS SPACE THIS FORM CONSTITUTES A PERMIT TO DO THE WORK DESCRIBED HEREON.

DESCRIPTION OF BLDG.

NEW ☐ ADD'N ☐ ALTER. ☐ REPLACE ☐

FEE COMPUTATION

QUAN.	ITEM	UNIT COST	FEE
1	GAS SYSTEMS:		1.50
	EVAPORATIVE COOLERS		
	VENTILATING SYSTEMS		
	REFRIGERATION SYSTEMS ALTERED, REPLACED, RELOCATED		
	AIR-CONDITIONING SYSTEMS ALTERED, REPLACED, RELOCATED		

SUB TOTAL → 1.50

HEATING APPLIANCES

(INSTALLED, ALTERED, REPLACED OR RELOCATED) @ _____ EACH

TYPE	B.T.U.	FEE
2- Hvy. Furnace		4.00

AIR CONDITIONING OR REFRIGERATION SYSTEMS INSTALLED

QUANTITY	OVER	INCL.	ACTUAL TONS	UNIT COST	FEE
	0	20		@ EA.	
	20	50		@ "	
	50	UP		@ "	
AIR CIRCULATING OUTLETS OR INLETS			10	@ "	2.50

I have carefully read and examined the above application and know the same to be true and correct. All provisions of Laws and Ordinances covering this type of construction will be complied with whether specified herein or not. No person shall be employed in violation of the Labor Code of the State of California.

PERMIT FEE	1.00
INVESTIGATION FEE	
TOTAL FEE	9.00

J. Buckmaster
SIGNATURE OF CONTRACTOR OR AUTHORIZED AGENT

FORM B-55 **PERMANENT**

INSPECTION RECORD

ITEM	INSPECTOR	DATE
GROUND WORK		
GAS	JHC	1-14-66
ROUGH HEATING		
ROUGH REFRIG. OR AIR COND.		
DUCTS		
FINAL HEATING	JHC	1-14-66
FINAL REFRIG. OR AIR COND.		

CORRECTIONS & PARTIAL INSPECTIONS

JOB ADDRESS

5430 San Fernando

NUMBER | STREET

APPLICATION FOR A

BUILDING PERMIT

BUILDING SECTION, PUBLIC WORKS DIVISION
633 E. BROADWAY, CITY OF GLENDALE, CA 91205 956-4835

P 63573 OCT 1 79 PC 33 35 37

LICENSED CONTRACTOR'S DECLARATION

I hereby affirm that I am licensed under provisions of Chapter 9 (commencing with Section 7000) of Division 3 of the Business and Professions Code, and my license is in full force and effect.

CONTRACTOR Owner	CITY LIC. NO.
MAILING ADDRESS 5430 San Fernando	TEL. NO. 240-2060
☐ ARCH. ☐ ENGR. H.K. STANOEFER	STATE LIC. NO. 6578
MAILING ADDRESS 344 LAUREL CANYON BLVD	TEL. NO. 761-2745
OWNER Carl Lindeman or Research Prods	TEL. NO. 240-2060
MAILING ADDRESS 5430 San Fernando	

I hereby affirm that there is a construction lending agency for the performance of the work for which this permit is issued. (Sec. 3097, Civil Code.)

CONSTRUCTION LENDER & BRANCH

MAILING ADDRESS

OWNER-BUILDER DECLARATION

I hereby affirm that I am exempt from the Contractor's License Law for the following reason: *(Sec. 7031.5, Business and Professions Code: Any city or county which requires a permit to construct, alter, improve, demolish, or repair any structure, prior to its issuance also requires the applicant for such permit to file a signed statement that he is licensed pursuant to the provisions of the Contractor's License Law, Chapter 9 (commencing with Section 7000) of Division 3 of the Business and Professions Code, or that he is exempt therefrom, and the basis for the alleged exemption. Any violation of Section 7031.5 by any applicant for a permit, subjects the applicant to a civil penalty of not more than five hundred dollars ($500).)*

☐ I, as owner of the property, or my employees with wages as their sole compensation, will do the work, and the structure is not intended or offered for sale. *(Sec. 7044, Business and Professions Code: The Contractor's License Law does not apply to an owner of property who builds or improves thereon and who does such work himself or through his own employees, provided that such improvements are not intended or offered for sale. If, however, the building or improvement is sold within one year of completion, the owner-builder will have the burden of proving that he did not build or improve for the purpose of sale.)*

☒ I, as owner of the property, am exclusively contracting with licensed contractors to construct the project. *(Sec. 7044, Business and Professions Code: The Contractor's License Law does not apply to an owner of property who builds or improves thereon, and who contracts for such projects with a contractor(s) licensed pursuant to the Contractor's License Law.)*

☐ I am exempt under Sec. _____, B. & P.C. for this reason _____

Date 11-29-79 Owner Carl Lindeman

WORKERS' COMPENSATION DECLARATION

I hereby affirm that I have a certificate of consent to self-insure, or a certificate of Workers' Compensation Insurance, or a certified copy thereof. *(Sec. 3800, Labor Code.)*

Policy No. _____ Company _____

CERTIFICATE OF EXEMPTION FROM WORKERS' COMPENSATION INSURANCE

(This section need not be completed if the permit is for one hundred dollars ($100) or less.)

I certify that in the performance of the work for which this permit is issued, I shall not employ any person in any manner so as to become subject to the Workers' Compensation Laws of California.

NOTICE TO APPLICANT: If, after making this Certificate of Exemption you should become subject to the Workers' Compensation provisions of the Labor Code, you must forthwith comply with such provisions or this permit shall be deemed revoked.

Applicant _____ Date _____


I agree not to occupy or allow occupancy of any building authorized by this permit until final building inspection has been received.

I certify that I have read this application and state that the above information is correct. I agree to comply with all city and county ordinances and state laws relating to building construction, and hereby authorize representatives of this city to enter upon the above-mentioned property for inspection purposes.

Signature of Applicant Carl Lindeman Date 11-30-79

STRONG MOTION FEE

PERMANENT

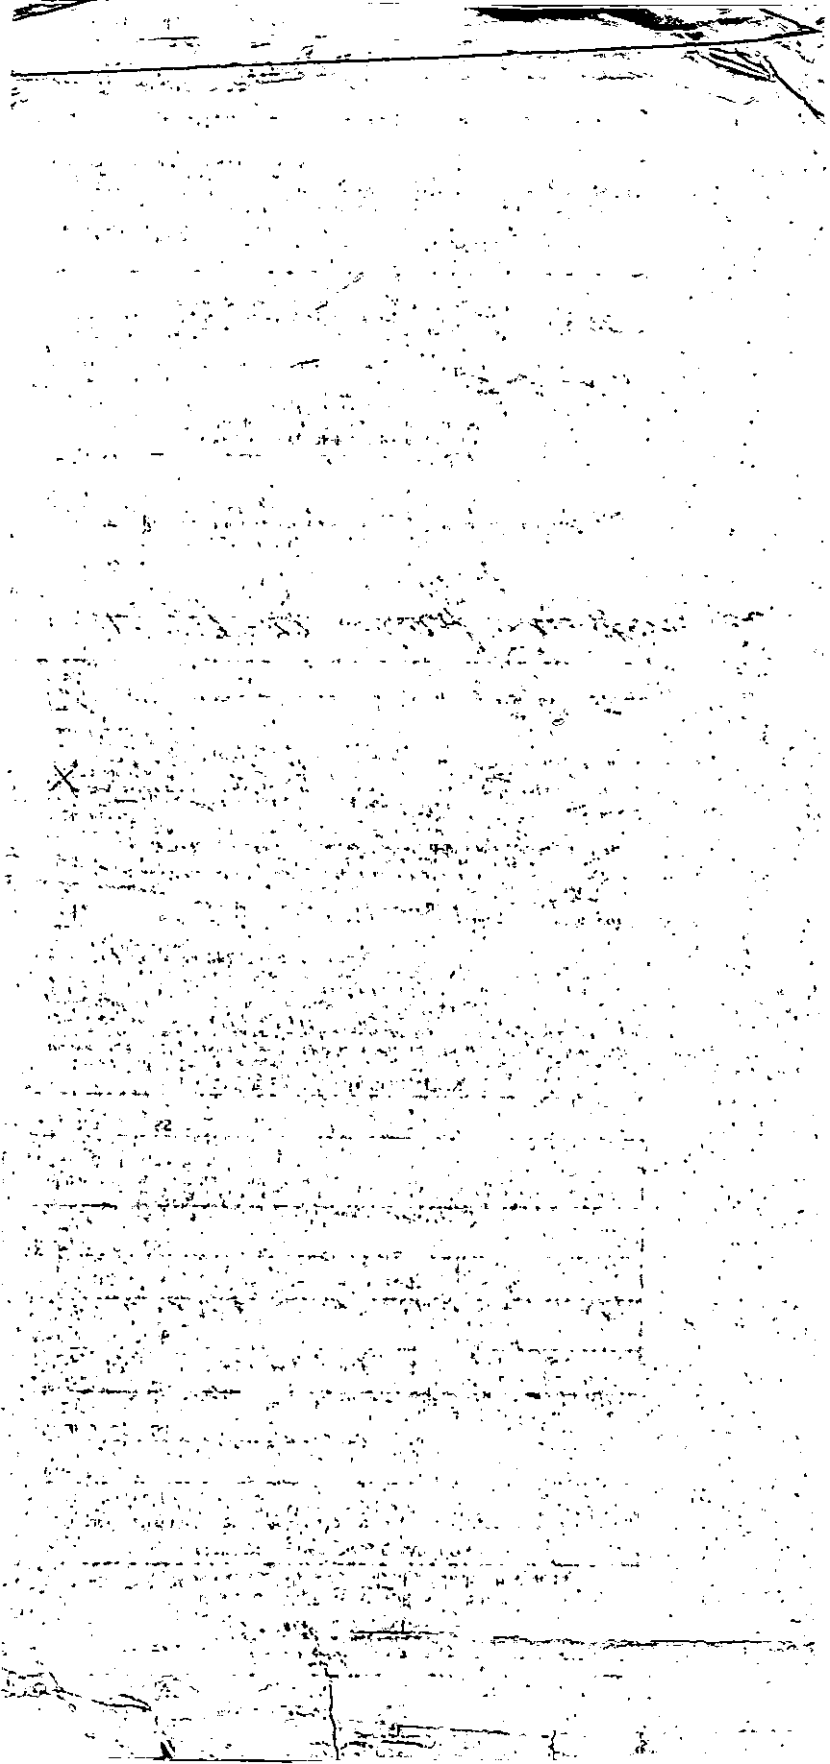

JOB ADDRESS

5426 SAN FERNDO. RD.
NUMBER STREET

APPLICATION FOR A

BUILDING PERMIT

BUILDING SECTION, PUBLIC WORKS DIVISION
CITY OF GLENDALE, CALIFORNIA

CONTRACTOR DAVID DEMSKI	CITY LIC. NO. 7160
MAILING ADDRESS 1604½ VICTORY BLVD	TEL. NO. 242-3191
☐ ARCH. ☐ ENGR.	STATE LIC. NO.
MAILING ADDRESS	TEL. NO.
OWNER PRODUCTS RESEARCH	TEL. NO. 849-3992
MAILING ADDRESS 5426 SAN FERNDO, RD.	
CONSTRUCTION LENDER & BRANCH	
MAILING ADDRESS	

DESCRIPTION OF WORK

NEW ☐ ADD'N ☐ ALTER. ☑ REPAIR ☐ DEMOLISH ☐

FLOOR AREA INCR. OR DECR. (SQ.FT.)	NO. OF STORIES	NO. OF DWELLING UNITS

PRESENT BLDG. USE	PROPOSED BLDG. USE
MFG.	MFG.

DESCRIBE WORK TO BE DONE NEW 2X4 DRY WALL PARTITION

2X4 METAL GRID CEILING

LOT WIDTH	LOT DEPTH	NO. OF EXISTING BLDGS. ON LOT 9

NOTE! PROVIDE PLOT PLAN ON BACK SIDE OF ORIGINAL COPY ONLY

VALUATION NOTE: Include Labor, Mat., Wiring, Plumb., Heat, Etc. $ 20,000

MAP BK. 5738 PAGE 18 PARCEL # 15 SEC. SH. 20

LOT NO. 31 BLOCK NO. ____ TRACT 3784

USE ZONE M2 FIRE ZONE 2 OCCUPANCY F-2 TYPE OF CONSTR. III N

REQ'D SET BACKS	FRONT	RIGHT SIDE	LEFT SIDE	REAR	SPECIAL CASE
	NO CHANGE				

Approval & Information by Others

CITY ENGINEER

EASEMENT NA

DIST. FACE OF CURB TO P.L. ____ FT. SEWER YES NO GRADING NA

PUBLIC SERVICE	PLANNING
WATER NA ELECTRIC NA	NA
P.C. FEE 66.30 PERM. PLAN ☑	CHECKER'S APPROVAL
PERMIT FEE 42.00 W/OUT PLAN ☐	

I have carefully read and examined the above application and find the same to be true and correct. All provisions of the Laws and Ordinances governing building construction will be complied with whether specified herein or not. No person shall be employed in violation of the Labor Code of the State of California. I agree not to occupy or allow occupancy of any building authorized by this permit until final building inspection has been received.

Carl Lindemann
SIGNATURE OF OWNER OR AUTHORIZED AGENT

(ONE SHT)

FORM B-51 (REV. 10/69) **PERMANENT**

CASH M.O. PLAN CHECK VALIDATION 01331 MAR 28 74 PC 66.30

CASH M.O. 01332 MAR 28 74 AL 103.40

CK 01333 MAR 28 74 MS 42.50

NOTE: WHEN PROPERLY VALIDATED IN THIS SPACE, THIS FORM CONSTITUTES A BUILDING PERMIT TO DO THE WORK PRESCRIBED HEREIN.


INSPECTION RECORD

ITEM (SET BACKS: FRONT | L. SIDE | FIELD CHECK: R. SIDE | REAR)	INSPECTOR	DATE
TRENCHES: WIDTH ____ DEPTH ____		
1st. FLOOR JOIST: SLAB ____		
FRAMING ____	[illegible]	4-12-74
FINAL ____	R. W	9-12-74

PARTIAL OR MISC. INSPECTIONS

Partial drive & well only	R. W	4-16-74

NOTE: LOCATE ALL STRUCTURES ON LOT, MAKE BOTTOM OF PAGE THE STREET FRONTAGE.

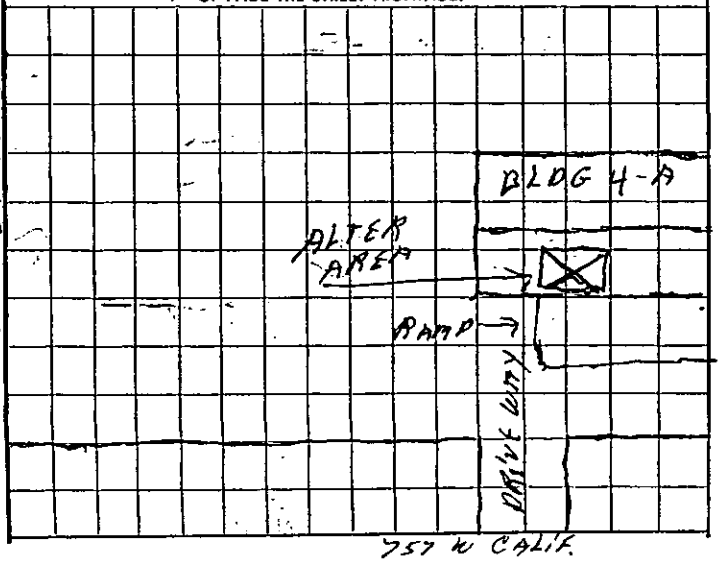

JOB ADDRESS

5426 NUMBER — SAN FERNANDO RD. STREET

APPLICATION FOR A

BUILDING PERMIT

BUILDING SECTION, PUBLIC WORKS DIVISION
CITY OF GLENDALE, CALIFORNIA

CONTRACTOR PRODUCTS RESEARCH CO.	STATE LIC. NO.
MAILING ADDRESS 5426 SAN FERNANDO RD.	TEL. NO. CI-61631
☐ ARCH. ☐ ENGR.	STATE LIC. NO.
MAILING ADDRESS	TEL. NO.
OWNER PRODUCTS RESEARCH CO.	TEL. NO. CI 61631
MAILING ADDRESS 5426 SAN FERNANDO RD.	

DESCRIPTION OF WORK

NEW ☐ ADD'N ☐ ALTER. ☒ REPAIR ☐ DEMOLISH ☐

FLOOR AREA (SQ. FT.) 9000	NO. OF STORIES 1	NO. OF DWELLING UNITS
PRESENT BLDG. USE OFFICE & MFG.	PROPOSED BLDG. USE SAME	

DESCRIBE WORK TO BE DONE INSTALL NON-LOAD BEARING PART. & ALTER ENTRANCE SO DOOR SWINGS IN

NOTE! PROVIDE PLOT PLAN ON BACK SIDE OF ORIGINAL COPY ONLY

EXTERIOR WALL MATERIAL —	ROOF FRAMING MATERIAL —
PARTITIONING MATERIAL WOOD & SHEETROCK	ROOF COVERING MATERIAL —
LOT WIDTH 220 LOT DEPTH 609	NO. OF EXISTING BLDGS. ON LOT 6

VALUATION NOTE: Include Labor, Mat., Wiring, Plumb., Heat, Etc. $ 600.00

INFORMATION PROVIDED BY BLDG. SECTION

LOT NO. M31 BLOCK NO. — TRACT 3784

USE ZONE M2	FIRE ZONE 2	OCCUPANCY F-2 E-2		SEC. SH. 20
REQ'D SET BACKS	FRONT	RIGHT SIDE	LEFT SIDE	REAR

TYPE OF CONSTR. — SPECIAL CASE NO. — GRADE —

Approval & Information by Others
CITY ENGINEER — EASEMENT

DIST. FACE OF CURB TO P.L. — FT. SEWER AVAILABLE — DRIVE OVER —

PUBLIC SERVICE	PLANNING
WATER — ELECTRIC —	

P.C. FEE — PERMIT FEE 5.00 — PERM. PLAN APPROVED W/OUT PLAN ☐ — CHECKER'S APPROVAL

I have carefully read and examined the above application and find the same to be true and correct. All provisions of the Laws and Ordinances governing building construction will be complied with whether specified herein or not. No person shall be employed in violation of the Labor Code of the State of California. I agree not to occupy or allow occupancy of any building authorized by this permit until final building inspection has been received.

Robert L. Miller
SIGNATURE OF OWNER OR AUTHORIZED AGENT

FORM B-51 (R) ε

PERMANENT

CK. CASH M.O. PLAN CHECK VALIDATION

55924 MAY 6 63 AL 5.00

NOTE: WHEN PROPERLY VALIDATED IN THIS SPACE, THIS FORM CONSTITUTES A BUILDING PERMIT TO DO THE WORK PRESCRIBED HEREIN.

CK. CASH M.O.

INSPECTION RECORD

BASIC INSPECTIONS

ITEM	INSPECTOR	DATE
TRENCHES: WIDTH _____ DEPTH _____		
1st. FLOOR JOIST		
FRAMING	[illegible]	6-5-63
FINAL	[illegible]	7-26-63

PARTIAL OR MISC. INSPECTIONS

D.W. marking	EB	6-7-63
	X	


UNSUCCESSFUL TRIPS

ITEM	INSP.	DATE	ITEM	INSP.	DATE

SET BACKS FIELD CHECK	FRONT	R. SIDE	L. SIDE	REAR	INSP.	DATE
	X					

TO APPLICANT: PLEASE DO NOT WRITE ABOVE THIS LINE

NOTE: LOCATE ALL STRUCTURES ON LOT, MAKE BOTTOM OF PAGE THE STREET FRONTAGE.

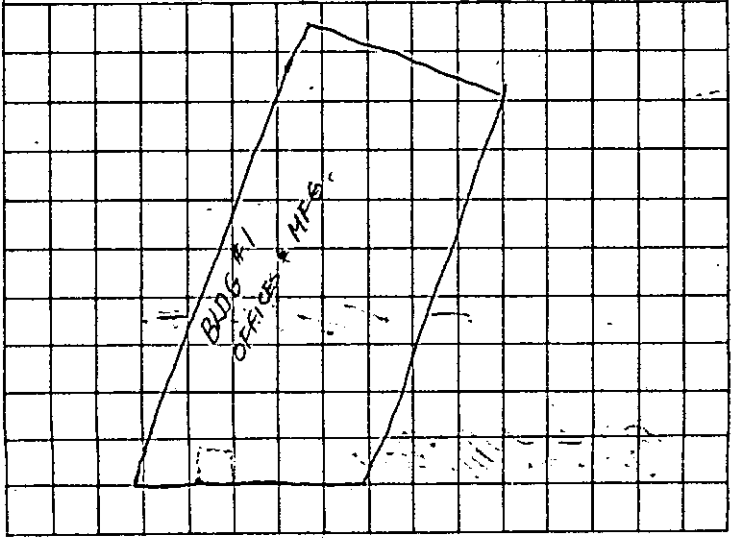

JOB ADDRESS

5426 San Fernando Rd.

NUMBER STREET

APPLICATION FOR A

BUILDING PERMIT

BUILDING SECTION, PUBLIC WORKS DIVISION
CITY OF GLENDALE, CALIFORNIA

CONTRACTOR L. P. LARSON	STATE LIC. NO. 104922
MAILING ADDRESS 1329 E. GARFIELD	TEL. NO. 243-7117
☐ ARCH. ☐ ENGR.	STATE LIC. NO.
MAILING ADDRESS	TEL. NO.
OWNER PRODUCTS RESERCH CO.	TEL. NO.
MAILING ADDRESS	

DESCRIPTION OF WORK

NEW ☐ ADD'N ☐ ALTER. ☑ REPAIR ☐ DEMOLISH ☐

FLOOR AREA (SQ. FT.)	NO. OF STORIES	NO. OF DWELLING UNITS
PRESENT BLDG. USE	PROPOSED BLDG. USE	

DESCRIBE WORK TO BE DONE REMOVE ONE PARTITION

INSTALL TWO

NOTE! PROVIDE PLOT PLAN ON BACK SIDE OF ORIGINAL COPY ONLY

EXTERIOR WALL MATERIAL	ROOF FRAMING MATERIAL
PARTITIONING MATERIAL METAL STUDS	ROOF COVERING MATERIAL
LOT WIDTH ____ LOT DEPTH ____	NO. OF EXISTING BLDGS. ON LOT ____

VALUATION NOTE: Include Labor, Mat., Wiring, Plumb., Heat, Etc. $ 4000.00

INFORMATION PROVIDED BY BLDG. SECTION

LOT NO. 13 BLOCK NO. ____ TRACT West Glendale

USE ZONE M2 FIRE ZONE 2 OCCUPANCY F-2 & B SEC. OCC. 20

REQ'D SET BACKS	FRONT	RIGHT SIDE	LEFT SIDE	REAR

TYPE OF CONSTR. ____ SPECIAL CASE NO. ____ GRADE ____

Approval & Information by Others

CITY ENGINEER EASEMENT

DIST. FACE OF CURB TO P.L. ____ FT. SEWER AVAILABLE ____ DRIVE OVER ____

PUBLIC SERVICE	PLANNING
WATER ____ ELECTRIC ____	
P.C. FEE 1.50 PERMIT FEE 15.00	PERM. PLAN APPROVED W/OUT PLAN ☐ APPROVED W/ PLAN ☐

I have carefully read and examined the above application and find the same to be true and correct. All provisions of the Laws and Ordinances governing building construction will be complied with whether specified herein or not. No person shall be employed in violation of the Labor Code of the State of California. I agree not to occupy or allow occupancy of any building authorized by this permit until final building inspection has been received.

L. P. Larson

SIGNATURE OF OWNER OR AUTHORIZED AGENT

FORM B-51 ⓒ E

PERMANENT

THIS PERMIT ISSUED SUBJECT TO FIELD CONDITIONS CHECKED BY INSPECTOR

52014 FEB 8 63 PC 7.50

CK. CASH M.O. PLAN CHECK VALIDATION

52015 FEB 8 63 AL 15.00

CK. CASH M.O. NOTE: WHEN PROPERLY VALIDATED IN THIS SPACE, THIS FORM CONSTITUTES A BUILDING PERMIT TO DO THE WORK PRESCRIBED HEREIN.

WORK THIS PERMIT WITH 48901

INSPECTION RECORD

BASIC INSPECTIONS

ITEM	INSPECTOR	DATE
TRENCHES: WIDTH _____ DEPTH _____		
1st. FLOOR JOIST		
FRAMING	EB	2/24/63
FINAL	EB	3-11-63

PARTIAL OR MISC. INSPECTIONS

Part D.W. making west 1/2 ceiling only	EB	2-15-63
Part D.W making Second west layer 1/2 ceiling	EB	2-18-63
Fire blocks (Inaccessible)	EB	2-18-63
am Part D.W throughout west wall strapping	EB	2-19-63
pm Fire-blocking comp.	EB	2-20-63
D.W making east side of west walls	EB	2-21-63

~~UNSUCCESSFUL TRIPS~~


ITEM	INSP.	DATE	ITEM	INSP.	DATE
1st layer D.W			comp.	EB	2-25-63
Part D.W hung-			1st + second layers	EB	2-27-63

SET BACKS / FIELD CHECK	FRONT	R. SIDE	L. SIDE	REAR	INSP.	DATE

TO APPLICANT: PLEASE DO NOT WRITE ABOVE THIS LINE

D.W. making Comp. EB 2/28/63

NOTE: LOCATE ALL STRUCTURES ON LOT, MAKE BOTTOM OF PAGE THE STREET FRONTAGE

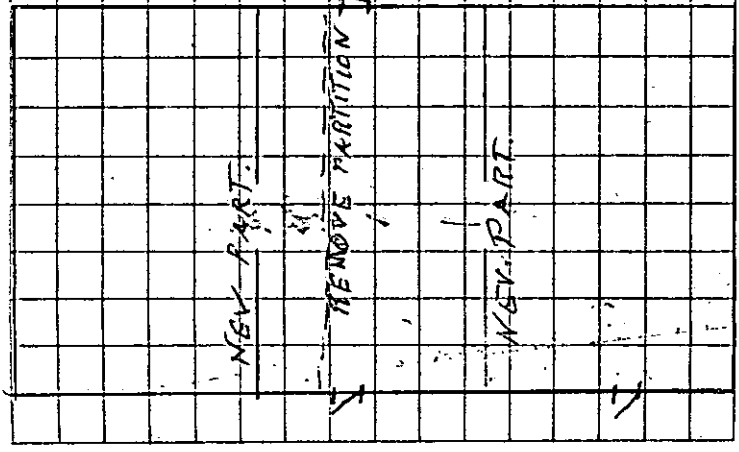

JOB ADDRESS

5426 SAN FERNANDO RD.
NUMBER STREET

APPLICATION FOR AN

ELECTRICAL PERMIT

BUILDING SECTION, PUBLIC WORKS DIVISION
CITY OF GLENDALE, CALIFORNIA

CONTRACTOR: CALIF. ELECT. CONST. CO.	TEL. NO.: 264-4300
MAILING ADDRESS: 2310 S. 7TH, LOS ANGELES	STATE LIC. NO.: C10-82152
OWNER: PRODUCTS RESEARCH	CITY LIC. NO.: 3500
MAILING ADDRESS: 5426 SAN FERNANDO RD	TEL. NO.:

DESCRIPTION OF WORK

[X] NEW BLDG. [ ] EXIST. BLDG. [ ] NO SERV. CHANGE [ ] RECONNECT OR RESEAL | USE ZONE

FEE COMPUTATION

NOTE! TOTALS SHOWN BELOW MUST BE SUBMITTED IN DIAGRAM ON SEPARATE WORK SHEET PROVIDED FOR THIS PURPOSE.

34 FIXTURES	3.40
50 OUTLETS, BASE PLUGS, SWITCHES	
FIRST TEN @ .25 EACH	2.50
ADDITIONAL @ .10 EACH	4.00

MOTORS

QUAN.	OVER	INCL.	ACTUAL HP	UNIT COST	FEE
3	0	1 HP	1/4 1/2	@ .75 EA.	2.25
20	1 HP	5 HP	1/2	@ 1.50	30.00
2	5 HP	20 HP	10	@ 3.00	6.00
1	20 HP	50 HP	50	@ 4.00	4.00
	50 HP	UP		@	

TOTAL AIR COND. H.P. [ ] SUB TOTAL → 52.15

___ RANGE, OR OVEN OUTLETS @ ___ EACH	
1 TRANSFORMERS OR RECTIFIERS 30 KVA @ 4.00 PER KVA	4.00
___ HEATING ELEMENTS OVER 1650 WATTS @ ___ EACH	
___ AIR CONDITIONER, PLUGS @ ___ EACH	
___ CLOTHES DRYER @ ___ EACH	
___ MISCELLANEOUS 2.000 A SERVICE	6.00

I have carefully read and examined the above application and know the same to be true and correct. All provisions of the Laws and Ordinances governing this type of construction will be complied with whether mentioned herein or not. No person shall be employed in violation of the Labor Code of the State of California.

PERMIT FEE @	2.00
SUPPLEMENTARY PERMIT FEE @ .50	
INVESTIGATION FEE	
TOTAL FEE	64.15

J. B. Kramer
SIGNATURE OF CONTRACTOR OR AUTHORIZED AGENT

#5001
FORM B-53

PERMANENT

03616 JAN 1966 EL 64.15

CK. MO. CASH NOTE: WHEN PROPERLY VALIDATED IN THIS SPACE, THIS FORM CONSTITUTES AN ELECTRIC PERMIT TO DO THE WORK DESCRIBED HEREON.

INSPECTION RECORD
BASIC INSPECTIONS

ITEM	INSPECTOR	DATE
GROUND WORK		
ROUGH		
FINISH	[illegible] V.	4/18/66
FIXTURES	[illegible] V.	"
FINAL RELEASE TO PUBLIC SERV.	[illegible] V.	"

PARTIAL OR MISC. INSPECTIONS

Drop in panel Sub from Mfg plant	[illegible] V.	1/26/66
Dr in conduit runs	[illegible] V.	1/31/66
Apt on rear slab	[illegible] V.	1/31/66
Part grd on feeders	[illegible] V.	2/3/66
End on feeders	[illegible] V.	3/26/66

UNSUCCESSFUL TRIPS

Inst lt'g rmd	[illegible] V.	3/23/66
not ready	[illegible] V.	4/5/66

RECORD INFORMATION

O.H.	U.G.	TEMP. POWER POLE	NO. OF METERS

LITE _____ WIRE | PWR _____ PHASE | HEAT _____ KW

RANGE	OVEN	TABLE TOP	W. HTR.	DRYER

OTHER RES. APPLIANCES OVER 2 KW.

TOTAL KW OR HP.	TOTAL HP.
_____ S Φ.	_____ 3 Φ

~~seal off not all filled~~

~~limit switch not connected~~

~~Fotherg one type S and missing~~

JOB ADDRESS

5426 San Fernando Rd.

NUMBER STREET

APPLICATION FOR A

BUILDING PERMIT

BUILDING SECTION, PUBLIC WORKS DIVISION
CITY OF GLENDALE, CALIFORNIA

CONTRACTOR David D. Demski	STATE LIC. NO. 133787
MAILING ADDRESS 1612 Victory Blvd-	TEL. NO. 242-3181
☐ ARCH. ☐ ENGR.	STATE LIC. NO.
MAILING ADDRESS	TEL. NO.
OWNER Products Research Co.	TEL. NO. 246-1631
MAILING ADDRESS 5426 San Fernando Rd-	

DESCRIPTION OF WORK

NEW ☐ ADD'N ☐ ALTER. ☒ REPAIR ☐ DEMOLISH ☐

FLOOR AREA (SQ. FT.)	NO. OF STORIES	NO. OF DWELLING UNITS

PRESENT BLDG. USE	PROPOSED BLDG. USE

DESCRIBE WORK TO BE DONE Non-bearing partitions

Suspended acoustical ceiling

NOTE! PROVIDE PLOT PLAN ON BACK SIDE OF ORIGINAL COPY ONLY

EXTERIOR WALL MATERIAL	ROOF FRAMING MATERIAL
PARTITIONING MATERIAL 2x4 studs - plywood	ROOF COVERING MATERIAL
LOT WIDTH ____ LOT DEPTH ____	NO. OF EXISTING BLDGS. ON LOT ____

VALUATION NOTE: Include Labor, Mat., Wiring, Plumb., Heat, Etc. $ 5000 -

INFORMATION PROVIDED BY BLDG. SECTION

LOT NO. P of 3 BLOCK NO. ____ TRACT 3284

USE ZONE	FIRE ZONE	OCCUPANCY	SEC. SH.
M 2	2	F 2	26

REQ'D SET BACKS	FRONT	RIGHT SIDE	LEFT SIDE	REAR
		EXISTING		

TYPE OF CONSTR. III-N SPECIAL CASE NO. ____ GRADE ____

Approval & Information by Others

CITY ENGINEER EASEMENT

DIST. FACE OF CURB TO P.L. ____ FT. SEWER YES NO DRIVE OVER ____

PUBLIC SERVICE	PLANNING
WATER ____ ELECTRIC ____	
P.C. FEE 9.00 PERMIT FEE 18.00	PERM. PLAN APPROVED W/OUT PLAN ☐ CHECKER'S APPROVAL

I have carefully read and examined the above application and find the same to be true and correct. All provisions of the Laws and Ordinances governing building construction will be complied with whether specified herein or not. No person shall be employed in violation of the Labor Code of the State of California. I agree not to occupy or allow occupancy of any building authorized by this permit until final building inspection has been received.

David D. Demski

SIGNATURE OF OWNER OR AUTHORIZED AGENT

PERMANENT

FORM B-51

CK. CASH M.O. PLAN CHECK VALIDATION 98900 SEP 28 65 PC 9.00

CK. CASH M.O. NOTE: WHEN PROPERLY VALIDATED IN THIS SPACE, THIS FORM CONSTITUTES A BUILDING PERMIT TO DO THE WORK PRESCRIBED HEREIN. 98901 SEP 28 65 AL 18.00

INSPECTION RECORD

ITEM	INSPECTOR	DATE
SET BACKS FRONT / R. SIDE / L. SIDE / FIELD CHECK REAR: P.T. Drive	None	
TRENCHES: WIDTH ____ DEPTH ____		
1st. FLOOR JOIST		
FRAMING	awk	10/18/65
FINAL	awk	11/18/65

PARTIAL OR MISC. INSPECTIONS

NOTE: LOCATE ALL STRUCTURES ON LOT, MAKE BOTTOM OF PAGE THE STREET FRONTAGE.

JOB ADDRESS

5426 San Fernando Rd.
NUMBER STREET

APPLICATION FOR A

HEATING, VENTILATING, AIR-CONDITIONING OR REFRIGERATION PERMIT

BUILDING SECTION, PUBLIC WORKS DIVISION
CITY OF GLENDALE, CALIFORNIA

CONTRACTOR: PET REFRIG. SERVICE	STATE LIC. NO. 218440
MAILING ADDRESS: 1754 VICTORY BLVD	TEL. NO. 245 2452
OWNER: Pemski, David	CITY BUS. LIC.
MAILING ADDRESS: 1612 VICTORY	TEL. NO. 242-3181

DESCRIPTION OF BLDG.

NEW ☐ ADD'N ☒ ALTER. ☐ REPLACE ☐

FEE COMPUTATION

QUAN.	ITEM	UNIT COST	FEE
	GAS SYSTEMS:		
	EVAPORATIVE COOLERS		
	VENTILATING SYSTEMS		
1	REFRIGERATION SYSTEMS ALTERED, REPLACED, RELOCATED		
	AIR-CONDITIONING SYSTEMS ALTERED, REPLACED, RELOCATED		

SUB TOTAL →

HEATING APPLIANCES

(INSTALLED, ALTERED, REPLACED OR RELOCATED) @ _____ EACH

TYPE	B.T.U.	FEE

AIR CONDITIONING OR REFRIGERATION SYSTEMS INSTALLED

QUANTITY	OVER	INCL.	ACTUAL TONS	UNIT COST	FEE
1	0	20	3 ton	@ 40.00 EA.	40.00
	20	50		@ "	
	50	UP		@ "	
AIR CIRCULATING OUTLETS OR INLETS				@ "	

I have carefully read and examined the above application and know the same to be true and correct. All provisions of Laws and Ordinances covering this type of construction will be complied with whether specified herein or not. No person shall be employed in violation of the Labor Code of the State of California.

PERMIT FEE	1.00
INVESTIGATION FEE	4.00
TOTAL FEE	5.00

SIGNATURE OF CONTRACTOR OR AUTHORIZED AGENT

FORM B-55 **PERMANENT**

5.00 -
14898 OCT 13 66 PB
CK. MO. CASH
NOTE: WHEN PROPERLY VALIDATED IN THIS SPACE THIS FORM CONSTITUTES A PERMIT TO DO THE WORK DESCRIBED HEREON.

INSPECTION RECORD

ITEM	INSPECTOR	DATE
GROUND WORK		
GAS		
ROUGH HEATING		
ROUGH REFRIG. OR AIR COND.		
DUCTS		
FINAL HEATING		
FINAL REFRIG. OR AIR COND.	GR	10.25.66

CORRECTIONS & PARTIAL INSPECTIONS

Main Exhaust Unit in - must be
in A.M. GR 10.26.66

JOB ADDRESS

5426 San Fernando Road

NUMBER STREET

APPLICATION FOR A

PLUMBING PERMIT

BUILDING SECTION, PUBLIC WORKS DIVISION

CITY OF GLENDALE, CALIFORNIA

CONTRACTOR: Pod's Plumbing & Supp.	STATE LIC. NO.: 240159
MAILING ADDRESS: 10373 Foothill Blvd.	CITY LIC. NO.: 804
Lake View Terrace,	TEL. NO.: 899-9891
OWNER: Products Research	TEL. NO.:
MAILING ADDRESS: 5426 San Fernando Rd. Glendale	

FEE COMPUTATION

BATHTUBS	CLOTHES WASHERS
SHOWERS AND/OR PAN	SUMP PUMP
WATER CLOSETS AND/OR ANTI-SYPHON BALLCOCK	DRINKING FOUNTAINS
LAVATORIES	URINALS
SINKS, KITCHEN, BAR FLOOR, SERVICE	FLOOR DRAIN
LAUNDRY TRAYS	WATER HEATERS AND OR VENTS
DISHWASHERS	GREASE TRAPS
GARBAGE DISPOSALS (IN EXISTING SINKS)	WATER SOFTENERS

TOTAL NO. OF ABOVE FIXTURES : @ EA.

	LAWN SPRINKLER SYSTEMS:	0-5 VALVES @ 2.00	6-12 VALVES @	OVER 12 VALVES @
1				2.00
	BACK FLOW DEVICES:	0-5 DEVICES @	ADD. DEVICES @ EA.	
	INDUSTRIAL WASTE INTERCEPTOR			
	WATER SYSTEMS, WITHOUT FIXTURES @ 1.00			
	GAS SYSTEMS:	0-5 OUTLETS @	ADD. OUTLETS @ EA.	
	BOILERS STEAM OR HOT WATER @			
	TEMP. AND/OR PRESS RELIEF VALVES OR HI-TEMP LIMIT DEVICES @			
	SEWER CONNECTIONS @			
	SEWER CAP OR CESSPOOL FILL @			
	SEPTIC TANK, SEEPAGE PIT AND/OR DRAIN FIELD @			
	MISCELLANEOUS			

15109 OCT 18 66 PB 4.00

CK. MO. CASH

NOTE: WHEN PROPERLY VALIDATED IN THIS SPACE, THIS FORM CONSTITUTES A PLUMBING PERMIT TO DO THE WORK DESCRIBED HEREON.

I have carefully read and examined the above application and know the same to be true and correct. All provisions of Laws and Ordinances covering this type of construction will be complied with whether specified herein or not. No person shall be employed in violation of the Labor Code of the State of California.

PERMIT FEE	2.00
REINSPECTION FEE	
INVESTIGATION FEE	
TOTAL FEE	$ 4.00

Pod's Plumbing + Supplies McCoodeski

SIGNATURE OF CONTRACTOR OR AUTHORIZED AGENT

FORM B-52
REV. 9/65

PERMANENT

INSPECTION RECORD


BASIC INSPECTIONS

ITEM	INSPECTOR	DATE
GROUND WORK		
ROUGH GAS & PL'B'G		
SEWER, SEPTIC TANK		
SEEPAGE PIT, DRAINFIELD		
FINAL GAS		
FINAL PLUMBING	D.H.	10-18-66

PARTIAL OR MISC. INSPECTIONS

UNSUCCESSFUL TRIPS

5480 - 5426 SAN FERNANDO RD

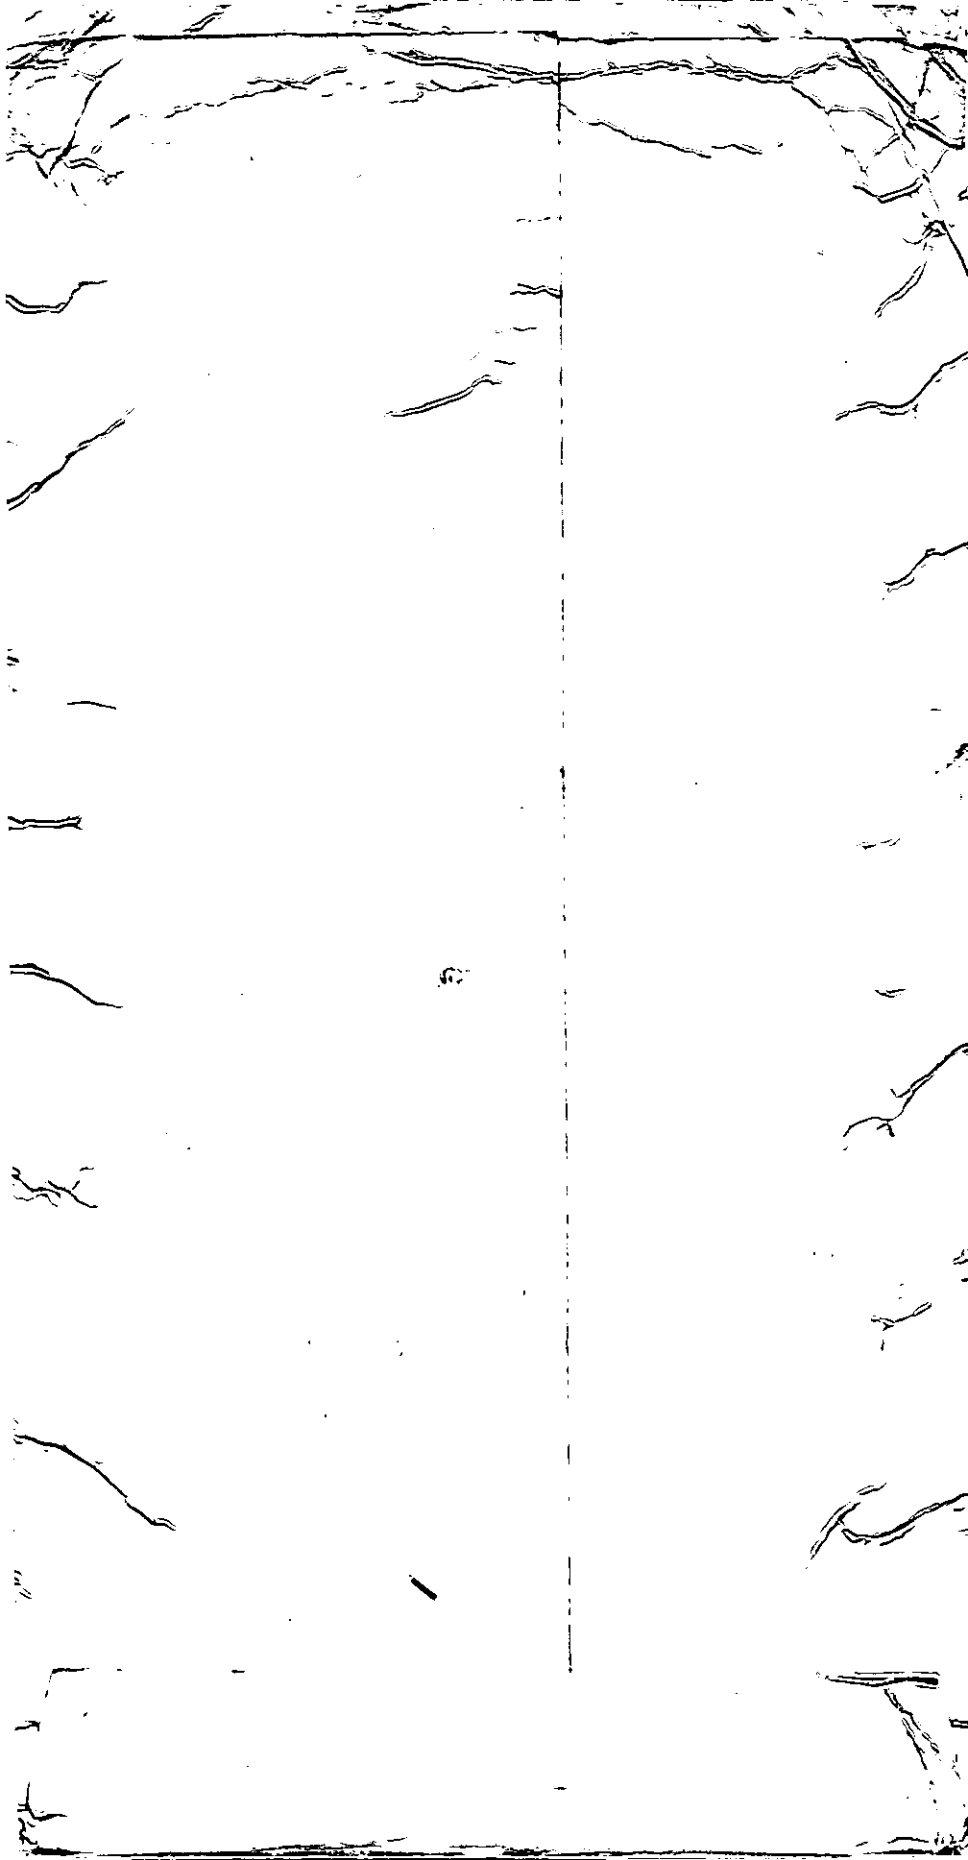

5426 SAN FERNANDO

CITY OF GLENDALE
PERMIT SERVICES CENTER
633 E. BROADWAY
MSB ROOM 101
GLENDALE CA 91206-4453
(818) 548-3200

PERMIT NBR: B10069143
PROJECT NBR:

APPLIC DATE: 12/10/97
ISSUE DATE: 12/10/97

PERMIT TO BUILD

IMPROVEMENT TYPE.: ALTERATION
USE TYPE.....: COMMERCIAL
PROPOSED WORK....: ALTERATION
PROPSD WORK LINE1: REM & REP EXIST CLG LIGHS AND PANEL
PROPSD WORK LINE2: REMOVE T BAR AND INST A 5/8 DRYWALL

BUILDING ADDRESS:
5426 SAN FERNANDO RD
GLENDALE CA 91203

PROPERTY DESCRIPTION: 5638-0018-0032
*LOT COM AT INTERSECTION OF NE LINE OF SAN FERNANDO RD WITH N LINE OF TR NO 5468 TH NW ON SD NE LINE AND E ON S LINE OF MILFORD ST TO W LINE OF TR NO SEE ASSESSOR MAPBOOK FOR MISSING PORTION NO 3784 AND POR OF WEST GLENDALE

WORKERS COMP. EXEMPT: Y ZONING:
WORKERS COMP. EXP DATE:

COMMERCIAL

OWNER INFORMATION:
TROSTORFF,RUTH G TR ET AL
9401 WILSHIRE BLVD 9
BEVERLY HILLS CA 90212

WK: HM:
APPL: MILESTONE BUILDING SERVICES
DR. # N9304556
CONTRACTOR INFORMATION:
MILESTONE BUILDING SERVICES
5632 VAN NUYS BLVD
VAN NUYS CA 91402-
PHONE:
CITY LICENSE: GEN03214
STATE LICENSE:
LICENSEE: MILESTONE BUILD SERVICES
PHONE: (818) 902-8568

A CERTIFICATE OF OCCUPANCY IS REQUIRED, EXCEPT FOR SINGLE FAMILY DWELLINGS, TO BE ISSUED BY PERMIT SERVICES BEFORE THIS BUILDING MAY BE OCCUPIED. NO CERTIFICATE OF USE AND OCCUPANCY WILL BE ISSUED UNTIL ALL BUILDING, PLUMBING, MECHANICAL & ELECTRICAL INSPECTIONS HAVE BEEN MADE AND APPROVED. IF THE USE OF THE BUILDING OR IF OWNERSHIP CHANGES, A NEW CERTIFICATE MUST BE OBTAINED.

NOTE: SEPARATE ELECTRICAL, MECHANICAL AND PLUMBING PERMITS ARE REQUIRED.

THIS PERMIT BECOMES NULL AND VOID IF WORK IS NOT COMMENCED WITHIN 180 DAYS FROM DATE OF ISSUANCE OR IF CONSTRUCTION OR WORK IS SUSPENDED OR ABANDONED FOR A PERIOD OF 90 DAYS AT ANY TIME AFTER WORK IS COMMENCED.

==========LOT CHARACTERISTICS==========

AREA	..LEN..	.WIDTH.
1		
2		

CORNER LOT N
HILLSIDE LOT

==========ENGINEER OR ARCHITECT==========

==BUILDING CHARACTERISTICS==
BUILDING HEIGHT (FT)
NUMBER OF STORIES
NO. OF DWELLING UNITS 0
NO. EXISTING BUILDINGS 0
SPRINKLED N
TYPE OF CONSTRUCTION

OCCUPANCY TYPE
OCCUPANCY LOAD

TOTAL AREA SQ FT

VALUATION $ 4000

====BUILDING DIMENSIONS=====

	LEN	WIDTH
FTN. BASEMENT		
1ST FLOOR		
2ND FLOOR		
GARAGE		
CARPORT		
PORCH		
DECK		

======UNITS======
SINGLE FAMILY
NBR BEDRMS

MULTI FAMILY
EFFICIENCY
1 BEDROOM
2 BEDROOM
3+ BEDROOM
TOTL UNITS

======IMPROVEMENTS======
CENTRAL-A-C
ELECTRIC
FIREPLACE
PLUMBING
BATH (NBR)
OTHER

ZONING

PW. AGREEMENT
SUBDIV REGS CC&R
AFFORD. ALLOC. # 000000
MARKET RATE ALLOC.# 000000
COVENANT

==SETBACKS===MAIN===ACC=

	MAIN	ACC
FRONT		
REAR		
SIDE (MIN)		
SIDE (COMB)		
SIDE ST		
MAJOR ARTERY		

==MAXIMUM HEIGHTS==
STORIES 0.0
FEET

======PARKING======
OFF STREET
HANDICAPPED
NO. FIXED SEATS 000

=====WORKERS COMP.=====
EXEMPT

=====AIRPORT ZONE====
NOISE FLT PATT

==========COMMENTS==========

FEE: $ 156.45

THIS IS TO CERTIFY THAT PERMIT TO BUILD IS GRANTED THIS DATE: .....

FOR INSPECTIONS
CALL 818 548-4830

..... FOR PERMIT SERVICES ADMINISTRATOR .....

PW-PSC-2 (REV. 3/92)

INSPECTION RECORD

PRESERVE THIS RECORD OF YOUR BUILDING INSPECTIONS

This card must be posted in a conspicuous place at or near the main entrance to the new building, addition or alteration during foundation and framing construction.

When the building is framed this card may be posted at the electric meter service box or the garage and must always be available to the building inspector.

The issuance of a building permit does not authorize the installation of mechanical work such as plumbing, electrical, heating or refrigeration which requires a separate plumbing, electrical, heating or refrigeration permit.

Building permits shall expire on the **one hundred eightieth (180)** day from date of issuance if the work permitted thereunder has not been commenced. Such permit shall also expire if the building or work authorized by such permit is suspended or abandoned for a period of **180** days at any time after work commences.

INSPECTIONS

INSPECTIONS	APPROVED BY	DATE
PRESITE		
SHORING		
SETBACK AND YARDS		
UFER		
TRENCH AND FORMS REINFORCING STEEL		
SETBACK & ELEVATION SURVEY		
O.K. TO POUR FOOTINGS		

DO NOT POUR FOOTINGS UNTIL ABOVE IS APPROVED

UNDERGROUND HYDRO		
UNDERGROUND FLUSH		
HEAT OR REFRIG GROUNDWORK		
ELECTRICAL GROUNDWORK		
PLUMBING GROUNDWORK		
GAS PIPING GROUNDWORK		
UNDER FLOOR INSULATION		
FIRST FLOOR JOISTS		
O.K. TO POUR SLAB FLOOR		

DO NOT POUR CONCRETE FLOOR SLAB OR COVER FIRST FLOOR JOISTS UNTIL ABOVE IS APPROVED

INSPECTIONS	APPROVED BY	DATE
ROUGH ELECTRIC		
ROUGH PLUMBING		
DUCTS		
ROUGH HEATING OR REFRIGERATION		
ROUGH GAS PIPING		
ROOF SHEATHING (Commercial Only)		
ROUGH FRAMING AND ROOF	[signature]	3/19-98
ALARM ROUGH		
OVERHEAD HYDRO		
FIRE SPRINKLER WELD INSPECTION		
INSULATION		
O.K. TO COVER		

DO NOT COVER UNTIL ABOVE IS APPROVED

LATHING Interior ☐ Exterior ☐		
DRYWALL	[signature]	3/17-98
BROWNCOAT Interior ☐ Exterior ☐		
SEWER SEPTIC TANK-CESSPOOL		
FINAL GAS		
FINAL PLUMBING		
FINAL ELECTRICAL		
FINAL HEATING OR REFRIGERATION		
ENERGY FINAL		
LANDSCAPE FINAL		
GRADING FINAL		
FINAL ENGINEERING		
FINAL SPRINKLER		
FINAL CENTRAL STATION		
FINAL FIRE ALARM		
F.P.B. FINAL		
FINAL BUILDING INSPECTION	[signature]	4/28-99

PP

CORRECTIONS & PARTIAL INSPECTIONS

INSPECTIONS	APPROVED BY	DATE
10 day notice	[signature]	5/27-99

APPLICATION FOR BUILDING PERMIT

City of Glendale
Permit Services Center

Permit No. B10069143
Accepted by: C. Woods
P.C. Receipt No. 0053
B.P. Receipt No. 0053

MSB, Room 101 633 E. Broadway at Glendale Avenue (818) 548-3200

Please print legibly in ink and complete all applicable spaces.
Separate permits are required for plumbing, electrical, heating & air conditioning.
A double fee will be charged if work is started before permit is issued.

(JD)

Job Address 5454 SAN FERNANDO RD, GLENDALE CA 91209

Date 12-10-97

I hereby affirm that I am licensed under provisions of Chapter 9 (commencing with Section 7000) of Division 3 of the Business and Professions Code of the State of California, and my license is in full force and effect.

MILE STONE BUILDING SERVICES
Contractor/Company
5632 VAN NUYS BLVD #108
Mailing Address
VAN NUYS CA 91402
City State Zip
(818)377-9695 (818)902-8568
Telephone Emergency Tele. No.
B2 576052 Gen 03214 WC
Contractor's License

THIS PROJECT IS FOR:
- [ ] New
- [ ] Repair
- [x] Alteration
- [ ] Dwelling/Duplex
- [ ] Apartments
- [x] Commercial
- [ ] Addition
- [ ] Demolition
- [ ] Reroof

Describe work to be done:
REM & REP. EXIST (E)(N) CLG. LIGHTS AND PANEL CLG. REMOVE T BAR CLG AND INSTALL A CYBERTEK 5/8 DRYWALL CLG.

- [x] Architect
- [ ] Engineer

State License No. C12981
STUDIO C = ARCHITECTURE.
Mailing Address
12304 MOORPARK ST.
City State Zip
STUDIO CITY CA 91604.
Telephone Emergency Tele. No.

COURTAULDS AEROSPACE.
Property Owner's Name
5454 SAN FERNANDO RD.
Mailing Address
GLENDALE CA 91209.
City State Zip
(818) 549-7770
Telephone

Lot Characteristics
Lot Area ____ sq. ft. Lot Width ____ ft. Lot Depth ____ ft.

No. existing bldgs ____
No. Dwelling units on lot ____
Floor area [x] increase [ ] decrease 0 sq. ft.
No. of stories ____
Max building height ____ ft.
Existing use COMM
Proposed use COMM.
No. Fixed Seats ____
No. of Parking Spaces ____

FOR STAFF USE ONLY

Map Bk	Page	Parcel No.	Section Sht
5638	018	032	20
UBC ed.	Lot No.	Block No.	Tract
94	31		POR. OF TR. 5468
Zone	Fire Zone	Occupancy	Occ Load
M2	2	B	

Type of Construction VN

Required Setbacks

Front	Right side	Left side	Rear	Special

Engineering - Easements:
Public Service: Electric ____ Water ____
Distance from face of curb to Property Line ____ ft.
Hillside Lot [ ] Yes [ ] No

Building Dimensions
Garage ____
Carport ____
Porch ____
Deck ____
1st Floor ____
2nd Floor ____

Construction Type
- [ ] Masonry
- [ ] Structural Steel
- [x] Wood Frame
- [ ] Reinf. Concrete
- [ ] Other

CONSTRUCTION VALUATION
Including labor, materials, wiring, plumbing, heating, etc.
$ 4000.00 TB
Revised Valuation
$ ____

NOTE: Attach Plot Plan Sheet with this Application.

DC181, FC(1) 5454 SAN FERNANDO RD. 12-10-97

PWPSC - 51 (Rev. 4/95) Printed on Recycled Paper

ENERGY FEE IS REQ.

P.C. = ~~54.84~~ 65
PERMIT = 87.45
MICRO = 84

I hereby affirm that there is a construction lending agency for the performance of the work for which this permit is issued (Sec. 3097 Civil Code)

Construction Lender and Branch

Mailing Address

City Zip

Owner - Builder Declaration

Section 7031.5 Business and Professional Code: Any City or County which requires a permit to construct, alter, improve, demolish, or repair any structure proir to its issuance also requires the applicant for such permit to file a signed statement that he is licensed pursuant to the provisions of the Contrator's License Law, Chapter 9, Section 7000 of Division 3 of the Business and Professional Code, or that he is exempt therefrom, and the basis for the alleged exemption. Any violation of Section 7031.5 by any applicant subjects the applicant to a civil penalty of not more than five hundred dollars ($500).

I hereby affirm that I am exempt from the Contractor's License Law for the following reason:

☐ I, as owner of the property, or my employees with wages as their sole compensation, will do the work, and the structure is not intended or offered for sale.

Sec. 7044, Business and Professional Code: The Contractor's License Law does not apply to an owner who builds or improves thereon and who does such work himself or through his own employees, provided that such improvements are not intended or offered for sale. If, however, the building or improvement is sold within one year of completion, the owner-builder will have the burden of proving that he did not build or improve for the purpose of sale.

☐ I, as owner of the property, am exclusively contracting with licensed contractors to construct the project.

Sec. 7044, Business and Professional Code: The Contractor's License Law does not apply to an owner of property who builds or improves thereon, and who contracts for such projects with a contractor(s) licensed pursuant to the Contractor's License Law.

☐ I am exempt under Sec. _____ B&PC for this reason _____

Date _____ Owner _____

Will you or a future occupant of the building for which the permit is issued, need to comply with the requirements of the State Health and Safety Code SEC. 25505, 25533 and 25534 (I.E. Will this building be used to handle hazardous or generic hazardous waste)?

_____Yes _____No

Worker's Compensation Declaration

I hereby affirm that I have a certificate of consent to self-insure, or a certificate of Worker's Compensation insurance or a certified copy thereof. (Sec. 3800, Labor Code)

Policy No. _____ Company STATE COMP FUND. Worker's Comp. expiretion date _____

Certificate of Exemption from Worker's Compensation Insurance

I certify that in the performance of the work for which this permit is issued, I shall not employ any person in any manner so as to become subject to the Worker's Compensation Laws of California.

NOTICE TO APPLICANT: If after making this Certificate of Exemption, you should become subject to the provisions of the Worker's Compensation provisions of the Labor Code, you must forthwith comply with such provisions or this permit shall be revoked.


Applicant MILESTONE BLDR. SVCS. Date 11-10-97

I certify that I have read this application and state that the information is correct. I agree to comply with all City and County ordinances and State laws relating to building construction, that no work on the above property will be performed not specifically described in this application, and, I hereby authorize representatives of this City to enter upon the above-mentioned property for purposes of inspecting the work permitted and posting notices. This permit becomes null and void if construction or work is not commenced within 180 days, or if construction or work is suspended or abandoned for a period of 90 days at any time after work is commenced. I agree not to occupy or allow occupancy of any building authorized by this permit until final building inspection has been completed.

Signature of Applicant

Driver's License No. N9304556

Date 11-10-97

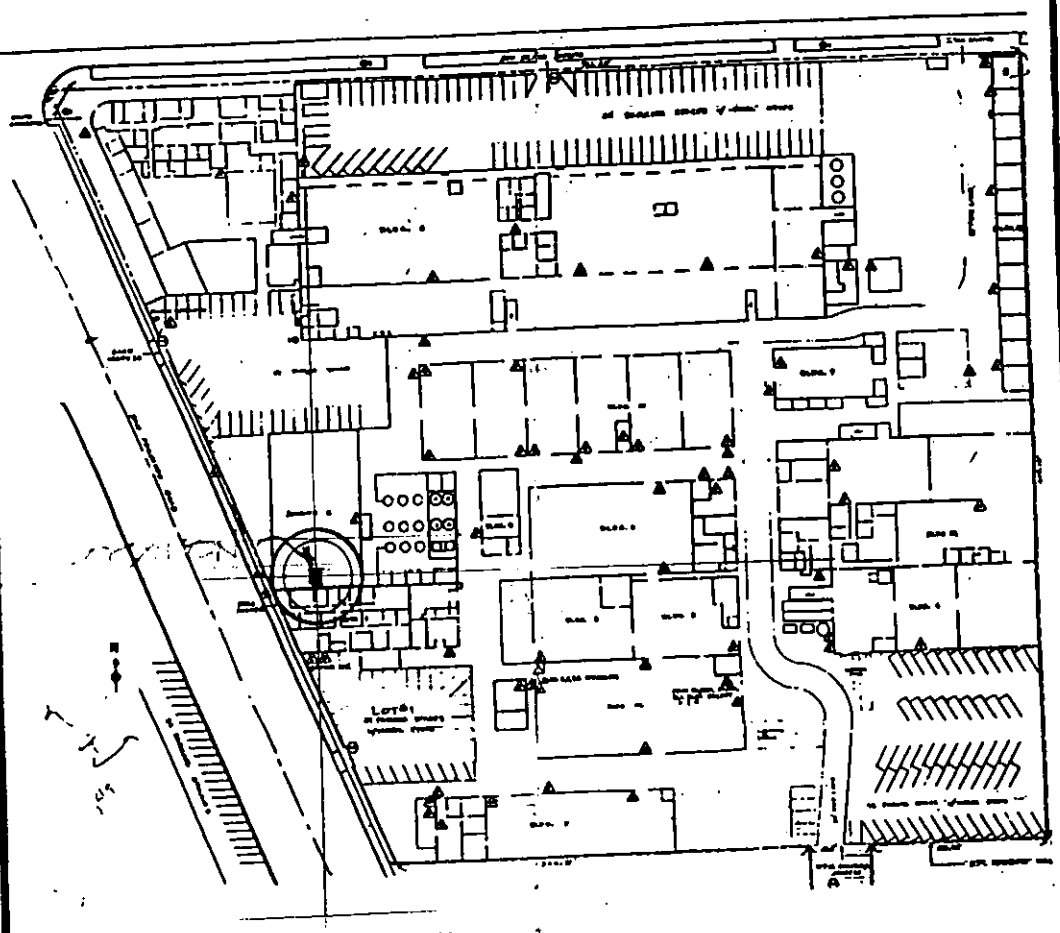

SITE: BUILDING # 11
MAP BOOK 5638 PG. 18 PARCEL 32 SEC. SHT. 20 LOT 31
COURTAULDS AEROSPACE
PRODUCTS RESEARCH AND CHEMICAL CORP.
GLENDALE MANUF. FACILITY
5454 SAN FERNANDO ROAD
GLENDALE CA 91209
TEL- 818.549.7676
OCCUPANCY = OFFICES (B occupancy)

BUILDING TYPE CONST. = III-N
TOTAL EXIST. AREA = 16,800 S.F.
REPLACE CLG. AREA 638 SF.
PARKING: SEE ATTACHED PLANS
FOR ACCESS AND PARKING

SITE 1

65'-0"±

GROUND
ROOF (1

5426 SAN FERNANDO

MARS BLD # 6 : GATE

SEP 2 2 1997

Provide Safety Disconnect Switch For The Gate. (20 Amp)

CITY OF GLENDALE
PERMIT SERVICES CENTER
633 E. BROADWAY
MSB ROOM 101
GLENDALE CA 91206-4453
(818) 548-3200

PERMIT NBR: E10040376
PROJECT NBR:

APPLIC DATE: 10/13/93
ISSUE DATE: 10/13/93

ELECTRICAL PERMIT

IMPROVEMENT TYPE.: ALTERATION
USE TYPE.....: COMMERCIAL
PROPOSED WORK....: ALTERATION
PROPSD WORK LINE1: ADD 2 MOTORS
PROPSD WORK LINE2:

COMMERCIAL

BUILDING ADDRESS:
5426 SAN FERNANDO RD
GLENDALE CA 91203

PROPERTY DESCRIPTION: 5638-0018-0032
*LOT COM AT INTERSECTION OF NE LINE OF SAN FERNANDO RD WITH N LINE OF TR NO 5468 TH NW ON SD NE LINE AND E ON S LINE OF MILFORD ST TO W LINE OF TR NO SEE ASSESSOR MAPBOOK FOR MISSING PORTION NO 3784 AND POR OF WEST GLENDALE

WORKERS COMP. EXEMPT: N ZONING:
WORKERS COMP. EXP DATE: 04/01/94

OWNER INFORMATION:
TROSTORFF,RUTH G TR ET AL
2129 ROSCOMARE RD
LOS ANGELES CA 90077

WK:(818) 767-0892 HM:(818) 767-0892
APPLC: GEMINI CONST. & SECURITY CO
DR. # V0264025
CONTRACTOR INFORMATION:
GEMINI CONST. & SECURITY CO
7660 SAN FERNANDO ROAD
SUN VALLEY CA 91352-
PHONE:
CITY LICENSE: SPE00188
STATE LICENSE:
LICENSEE: GEMINI CONSTRUC
PHONE: (818) 767-0892

========== DESCRIPTION OF WORK ==========

MOTORS 0-1 HP.....2

==========SERVICE SIZE==========
SERVICE EQUIPMENT AMPS/VOLT

==========EQUIPMENT==========
MOTORS WATER HEATER
TRANSFORMERS MISC. EQ. OR
HEATING APPL.

=====FIXTURE COUNTS=====
OUTLETS

==========COMMENTS==========

WORK ON THIS PERMIT MUST COMMENCE WITHIN 180 DAYS FROM DATE OF ISSUANCE OR PERMIT BECOMES VOID.

WORK IS TO BE LIMITED TO THAT STATED ON THIS PERMIT. ALL WORK MUST BE DONE IN ACCORDANCE WITH THE CITY OF GLENDALE CODE AND THE RULES OF THIS DEPARTMENT. WORK MUST BE DONE BY THE LICENSEE OR EMPLOYEES UNDER LICENSEE'S DIRECT SUPERVISION. CONCEALED WORK MUST BE INSPECTED BEFORE CLOSE-IN.

ROUGH _____ CUT-IN _____ FINAL _____

FEE: $ 24.40

THIS IS TO CERTIFY THAT PERMIT IS GRANTED THIS DATE: _____

FOR INSPECTIONS
CALL 818 548-4830

_____
FOR PERMIT SERVICES ADMINISTRATOR

PW-PSC-2 (REV. 3/92)

INSPECTION RECORD

PRESERVE THIS RECORD OF YOUR BUILDING INSPECTIONS

This card must be posted in a conspicuous place at or near the main entrance to the new building, addition or alteration during foundation and framing construction.

When the building is framed this card may be posted at the electric meter service box or the garage and must always be available to the building inspector.

The issuance of a building permit does not authorize the installation of mechanical work such as plumbing, electrical, heating or refrigeration which requires a separate plumbing, electrical, heating or refrigeration permit.

Building permits shall expire on the **one hundred eightieth (180)** day from date of issuance if the work permitted thereunder has not been commenced. Such permit shall also expire if the building or work authorized by such permit is suspended or abandoned for a period of **180** days at any time after work commences.

INSPECTIONS

INSPECTIONS	APPROVED BY	DATE
PRESITE		
SHORING		
SETBACK AND YARDS		
UFER		
TRENCH AND FORMS REINFORCING STEEL		
SETBACK & ELEVATION SURVEY		
O.K. TO POUR FOOTINGS		

DO NOT POUR FOOTINGS UNTIL ABOVE IS APPROVED

UNDERGROUND HYDRO		
UNDERGROUND FLUSH		
HEAT OR REFRIG. GROUNDWORK		
ELECTRICAL GROUNDWORK 1a'R:6|0	Tom	10/18. '97
PLUMBING GROUNDWORK		
GAS PIPING GROUNDWORK		
UNDER FLOOR INSULATION		
FIRST FLOOR JOISTS		
O.K. TO POUR SLAB FLOOR		

DO NOT POUR CONCRETE FLOOR SLAB OR COVER FIRST FLOOR JOISTS UNTIL ABOVE IS APPROVED

INSPECTIONS	APPROVED BY	DATE
ROUGH ELECTRIC		
ROUGH PLUMBING		
DUCTS		
ROUGH HEATING OR REFRIGERATION		
ROUGH GAS PIPING		
ROOF SHEATHING (Commercial Only)		
ROUGH FRAMING AND ROOF		
ALARM ROUGH		
OVERHEAD HYDRO		
FIRE SPRINKLER WELD INSPECTION		
INSULATION		
O.K. TO COVER		

DO NOT COVER UNTIL ABOVE IS APPROVED

LATHING Interior ☐ Exterior ☐		
DRYWALL		
BROWNCOAT Interior ☐ Exterior ☐		
SEWER SEPTIC TANK-CESSPOOL		
FINAL GAS		
FINAL PLUMBING		
FINAL ELECTRICAL	MB 8-25-97	
FINAL HEATING OR REFRIGERATION		
ENERGY FINAL		
LANDSCAPE FINAL		
GRADING FINAL		
FINAL ENGINEERING		
FINAL SPRINKLER		
FINAL CENTRAL STATION		
FINAL FIRE ALARM		
F.P.B. FINAL		
FINAL BUILDING INSPECTION		

CORRECTIONS & PARTIAL INSPECTIONS

INSPECTIONS	APPROVED BY	DATE

APPLICATION FOR ELECTRICAL PERMIT

City of Glendale
Permit Services Center

Permit No. E10040376
Accepted by: C. Woods
Receipt No. 3295B019

MSB Room 101 633 E. Broadway at Glendale Avenue (818) 548-3200

Please print legibly and complete all applicable spaces.

Job Address 5426 SAN FERNANDO RD. Date 10-10-93

Contractor/Company GEMINI CONSTRUCTION & SECURITY Co.
Mailing Address 7660 SAN FERNANDO RD.
City GLENDALE State CA Zip 91352
Telephone 818/767-0892 Emergency No. 818/886-4934
Contractor's City License No. SPE 1888 Expires on 12-31-93
State License No. 458826 7-31-94
Workmen's Comp. Expires on ~~6-30-94~~ 4-1-94

Owner's Name JOSEPH A. ANNESE
Mailing Address 17554 NORDHOFF ST.
City NORTHRIDGE State CA Zip 91325
Telephone 818/563-0903

CONTRACTOR'S EXEMPTION DECLARATION

I certify that I am exempt from the "License Required" provisions of the Contractor License Law. (State Basis of Exemption)

_____

If I should become subject to the Workmen's Compensation provisions of the Labor Code of California, I will forthwith comply with provisions of Sec. 3700 or my permit will be deemed revoked.

_____
Date Signature of Exempt Individual

DECLARATION OF OWNER

I am the bonafide owner of the building described in the foregoing application: Said building is a single family dwelling used exclusively for living purposes except for the usual accessory buildings in conjunction with such dwelling: Said living quarters are occupied or will be occupied by the under signed. I will personally purchase all materials and will perform all labor in connection with the foregoing permit. I declare under penalty of perjury that the foregoing is true and correct.

_____
Date Signature of the Owner/Builder

THIS PERMIT IS FOR:

☐ New Bldg. ☒ Existing Bldg.
☐ No Service Change ☐ Reconnect or Reseal

Totals shown below must be submitted in diagram on back of this application or on separate greensheet on site when Rough Electrical Inspection is requested.

Branch Circuits:
First Ten _____
Eleven to Forty _____
Each Additional over Forty _____

Quantity	HP - KW - KVA			Phase		Unit Cost
	Over	Incl.	Actual	1	3	
2	0	1	1/2 H.P.			
	1	5				
	5	20				
	20	50				
	50	100				

____ Adding Outlets
____ Cellular Floor Raceway @ ____ per 100ft.
____ Distribution Panel, Overcurrent Device @ ____ each
____ Switchboard - Voltage
____ Service - Voltage ____
Amperage ____
____ Temp. Service or Temp. Lighting
____ Private Swimming Pool
____ Miscellaneous

Specify Number of:
Motors 2 Welder ____ Water Heater ____
Transformers ____ Range ____ Heating Appl. ____
Dryer ____ Misc. Equip. or Appl. ____

I hereby certify that I have read this application and state that the information is correct. I agree to comply with all City and County ordinances and State laws relating to this type of construction, whether specified herein or not. I hereby authorize representatives of the City to enter upon the above mentioned property for purposes of inspecting the work permitted. "I certify that in the performance of the work for *which this* permit is issued I shall not employ any persons in any manner so as to become subject to the workmen's compensation laws of California." This permit becomes null and void if work is not commenced within 180 days, or if work is suspended or abandoned for a period of 90 days at any time after work is commenced.

Date 10-10-93

Driver's License No. V0264025

Steve Brayer
Signature of Contractor or Authorized Agent

SHOW COMPLETE WIRING DIAGRAM IN SPACE PROVIDED BELOW

(For larger projects attach full Electrical Plan)

5426 SAN FERNANDO

BLD # 4
(Filing Grp)

MARS
AUG 2 0 1997

CITY OF GLENDALE
PERMIT SERVICES CENTER
633 E. BROADWAY
MSB ROOM 101
GLENDALE CA 91206-4453
(818) 548-3200

PERMIT NBR: E10045739
PROJECT NBR:

APPLIC DATE: 07/28/94
ISSUE DATE: 07/28/94

ELECTRICAL PERMIT

IMPROVEMENT TYPE.: ALTERATION
USE TYPE.....: COMMERCIAL
PROPOSED WORK....: ALTERATION
PROPSD WORK LINE1: 11 BRANCH CIRCUITS, 7 MOTORS AND 5
PROPSD WORK LINE2: DITR. PANELS

BUILDING ADDRESS:
5426 SAN FERNANDO RD
GLENDALE CA 91203

PROPERTY DESCRIPTION: 5638-0018-0032
*LOT COM AT INTERSECTION OF NE LINE OF SAN FERNANDO RD WITH N LINE OF TR NO 5468 TH NW ON SD NE LINE AND E ON S LINE OF MILFORD ST TO W LINE OF TR NO SEE ASSESSOR MAPBOOK FOR MISSING PORTION NO 3784 AND POR OF WEST GLENDALE

WORKERS COMP. EXEMPT: Y ZONING:
WORKERS COMP. EXP DATE:

COMMERCIAL

OWNER INFORMATION:
TENANT-COURTAULDS
2129 ROSCOMARE RD
LOS ANGELES CA 90077

WK:(818) 549-7770 HM:(818) 549-7770
APPLC: TENANT-COURTAULDS
DR. # B0119102
CONTRACTOR INFORMATION:
LIGHTNING ELEC.DBA MELRICH
9932 LULL STREET
BURBANK CA 91504-
PHONE:
CITY LICENSE: ELE01262
STATE LICENSE:
LICENSEE: LIGHTNING ELEC DBA MELR
PHONE: (818) 767-7530

DESCRIPTION OF WORK

MOTORS 0-1 HP.....5	MOTORS 1 TO 5 HP.....1	MOTORS 5-20 HP.....1
DIST. PANEL-.....5	BRANCH CIR. 1-10.....10	BRANCH CIR 11-40.....1

SERVICE SIZE

SERVICE EQUIPMENT AMPS/VOLT

EQUIPMENT

MOTORS WATER HEATER
TRANSFORMERS MISC. EQ. OR
HEATING APPL.

FIXTURE COUNTS

OUTLETS

COMMENTS

WORK ON THIS PERMIT MUST COMMENCE WITHIN 180 DAYS FROM DATE OF ISSUANCE OR PERMIT BECOMES VOID.

WORK IS TO BE LIMITED TO THAT STATED ON THIS PERMIT. ALL WORK MUST BE DONE IN ACCORDANCE WITH THE CITY OF GLENDALE CODE AND THE RULES OF THIS DEPARTMENT. WORK MUST BE DONE BY THE LICENSEE OR EMPLOYEES UNDER LICENSEE'S DIRECT SUPERVISION. CONCEALED WORK MUST BE INSPECTED BEFORE CLOSE-IN.

ROUGH _____ CUT-IN _____ FINAL _____

FEE: $ 141.95

THIS IS TO CERTIFY THAT PERMIT IS GRANTED THIS DATE: _____

FOR INSPECTIONS
CALL 818 548-4830

_____
FOR PERMIT SERVICES ADMINISTRATOR

PW-PSC-2 (REV. 3/92)

INSPECTION RECORD

PRESERVE THIS RECORD OF YOUR BUILDING INSPECTIONS

This card must be posted in a conspicuous place at or near the main entrance to the new building, addition or alteration during foundation and framing construction.

When the building is framed this card may be posted at the electric meter service box or the garage and must always be available to the building inspector.

The issuance of a building permit does not authorize the installation of mechanical work such as plumbing, electrical, heating or refrigeration which requires a separate plumbing, electrical, heating or refrigeration permit.

Building permits shall expire on the **one hundred eightieth (180)** day from date of issuance if the work permitted thereunder has not been commenced. Such permit shall also expire if the building or work authorized by such permit is suspended or abandoned for a period of **180** days at any time after work commences.

INSPECTIONS

INSPECTIONS	APPROVED BY	DATE
PRESITE		
SHORING		
SETBACK AND YARDS		
UFER		
TRENCH AND FORMS REINFORCING STEEL		
SETBACK & ELEVATION SURVEY		
O.K. TO POUR FOOTINGS		

DO NOT POUR FOOTINGS UNTIL ABOVE IS APPROVED

UNDERGROUND HYDRO		
UNDERGROUND FLUSH		
HEAT OR REFRIG. GROUNDWORK		
ELECTRICAL GROUNDWORK		
PLUMBING GROUNDWORK		
GAS PIPING GROUNDWORK		
UNDER FLOOR INSULATION		
FIRST FLOOR JOISTS		
O.K. TO POUR SLAB FLOOR		

DO NOT POUR CONCRETE FLOOR SLAB OR COVER FIRST FLOOR JOISTS UNTIL ABOVE IS APPROVED

INSPECTIONS	APPROVED BY	DATE
ROUGH ELECTRIC	Tom	9/29-94
ROUGH PLUMBING		
DUCTS		
ROUGH HEATING OR REFRIGERATION		
ROUGH GAS PIPING		
ROOF SHEATHING (Commercial Only)		
ROUGH FRAMING AND ROOF		
ALARM ROUGH		
OVERHEAD HYDRO		
FIRE SPRINKLER WELD INSPECTION		
INSULATION		
O.K. TO COVER		

DO NOT COVER UNTIL ABOVE IS APPROVED

LATHING Interior ☐ Exterior ☐		
DRYWALL		
BROWNCOAT Interior ☐ Exterior ☐		
SEWER SEPTIC TANK-CESSPOOL		
FINAL GAS		
FINAL PLUMBING		
FINAL ELECTRICAL	Tom	9/14-'97
FINAL HEATING OR REFRIGERATION		
ENERGY FINAL		
LANDSCAPE FINAL		
GRADING FINAL		
FINAL ENGINEERING		
FINAL SPRINKLER		
FINAL CENTRAL STATION		
FINAL FIRE ALARM		
F.P.B. FINAL		
FINAL BUILDING INSPECTION		

CORRECTIONS & PARTIAL INSPECTIONS

INSPECTIONS	APPROVED BY	DATE
FINAL FOR FILLING RM AREA	Tom	9/29-94
ROUGH WALL CHECK FOR ELECT. RM & OFFICE WALLS		

APPLICATION FOR ELECTRICAL PERMIT

City of Glendale
Permit Services Center

Permit No. E1004573
Accepted by: MS
Receipt No. 1738020

MSB Room 101 633 E. Broadway at Glendale Avenue (818) 548-3200

Please print legibly and complete all applicable spaces.

Job Address 5426 ~~5430~~ SAN FERNANDO RD Date 7-28-94

Contractor/Company LIGHTNING ELECTRIC
Mailing Address 9932 LULL STREET
City BURBANK State CA Zip 91504
Telephone 818-767-7530 Emergency No. —
Contractor's City License No. ELE 1262 1-1-95 Expires on 9-30-94
State License No. 498172
Workmen's Comp. Expires on —

Owner's Name COURTAULDS
Mailing Address 5426 SAN FERNANDO RD
City GLENDALE State CA Zip 91203
Telephone 549-7770

CONTRACTOR'S EXEMPTION DECLARATION

I certify that I am exempt from the "License Required" provisions of the Contractor License Law. (State Basis of Exemption)

If I should become subject to the Workmen's Compensation provisions of the Labor Code of California, I will forthwith comply with provisions of Sec. 3700 or my permit will be deemed revoked.

7-28-94 Paul Mustoe
Date Signature of Exempt Individual

DECLARATION OF OWNER

I am the bonafide owner of the building described in the foregoing application: Said building is a single family dwelling used exclusively for living purposes except for the usual accessory buildings in conjunction with such dwelling: Said living quarters are occupied or will be occupied by the under signed. I will personally purchase all materials and will perform all labor in connection with the foregoing permit. I declare under penalty of perjury that the foregoing is true and correct.

Date Signature of the Owner/Builder

THIS PERMIT IS FOR:

☐ New Bldg. ☒ Existing Bldg.
☐ No Service Change ☐ Reconnect or Reseal

Totals shown below must be submitted in diagram on back of this application or on separate greensheet on site when Rough Electrical Inspection is requested.

Branch Circuits:
First Ten 10
Eleven to Forty 1
Each Additional over Forty —

Quantity	HP - KW - KVA Over	Incl.	Actual	Phase 1	Phase 3	Unit Cost
5	0	1	1		X	
1	1	5	5		X	
1	5	20	10		X	
	20	50				
	50	100				

~~2~~ 8 Adding Outlets
— Cellular Floor Raceway @ — per 100ft.
5 Distribution Panel, Overcurrent Device @ — each
— Switchboard - Voltage
— Service - Voltage —
Amperage —
— Temp. Service or Temp. Lighting
— Private Swimming Pool
— Miscellaneous

Specify Number of:
Motors — Welder — Water Heater —
Transformers — Range — Heating Appl. —
Dryer — Misc. Equip. or Appl. —

I hereby certify that I have read this application and state that the information is correct. I agree to comply with all City and County ordinances and State laws relating to this type of construction, whether specified herein or not. I hereby authorize representatives of the City to enter upon the above mentioned property for purposes of inspecting the work permitted. "I certify that in the performance of the work for which this permit is issued I shall not employ any persons in any manner so as to become subject to the workmen's compensation laws of California." This permit becomes null and void if work is not commenced within 180 days, or if work is suspended or abandoned for a period of 90 days at any time after work is commenced.

Date 7-28-94
Driver's License No. B0119102
Paul Mustoe
Signature of Contractor or Authorized Agent

SHOW COMPLETE WIRING DIAGRAM IN SPACE PROVIDED BELOW

(For larger projects attach full Electrical Plan)

00

5420 SFR

BE 20000874

5420 SAN FERNANDO RD

Permit Number: BE 20000874
Plan Check Number:

Printed On: 29-JUN-2000

Expiration Date: 26-DEC-2000

BE3020
ELEC. FOR ALT/REPAIR TO C

CITY OF GLENDALE - BUILDING AND SAFETY
633 E.Broadway, Rm.101
lendale, CA 91206 - (818)548-3200 (818)548-4830(INSP)

Permit Status: OPEN
Status Date: 29-JUN-2000

Electrical Permit

Scope of Work
12 NEW OUTLETS

Individual's / Company Name	Address / City, State Zip	City, State Lic. / Worker's Comp.	Phone Number
(APP) Mustoe, Paul	3326 MONROE ST Carlsbad, Ca 92008		
(OWN) P R C	Glendale, Ca 91209		818-240-2060
(CNT)			
(ELE) Mustoe, Paul	3326 Monroe St Carlsbad, Ca 92008	CCLC 20001195/, EXEMPT/,	760-720-3758

Tract Name / Number	Block(s)	Lot(s)	Assessor's ID
Tract 5468		3784	5638018032

Estimated Value: **Calculated Value:** $14

Permit Quantities	Qty	Comments or Y / N	Permit Quantities	Qty	Comments or Y / N
1 - 10 Outlets	10		11 & Up	2	

Comments

Fees	Amount	Fee Description	Amount
ELECTRIC	$31.50		
Total Fees:	$31.50		
Total Fees Due:	$0.00	Total Fees Paid:	$31.50

Clearances Agencies

Activity Code	Status	By	Date
Condition Code	Status	By	Date

The person signing for this permit acknowledges that there are NO Oak, Bay or Sycamore Trees with trunks larger than an eight inch (8") diameter within a twenty foot (20 ft.) influence of the proposed construction.

The City of Glendale restricts issuance of the building permit to the property owner or licensed general contractor only. Signatures of this individual must be verified by personal identification. Any person signing the permit application as agent for the owner or contractor shall have an original letter of authorization at the time of permit issuance.

Applications Shall expire 180 days after the date of submittal unless excepted by sec. 107.4 of the Glendale Building Code, and thereafter, any documents submitted to the department shall be returned to the applicant or destroyed by the building official. Upon written request from the applicant, the building official may extend the period of permit application.

COPYRIGHT KIVA 1997

5420 SAN FERNANDO RD,

LICENSED CONTRACTORS DECLARATION

I hereby affirm, under penalty of perjury, that I am licenced under the provisions of Chapter 9 (starting with Section 7000) of Division 3 o fthe Bus. & Prof. code , and that my license is in full force and effect.

License Class C-10 License No. 280420 Contractor's Signature Paul Mustoe Date 6-29-00

OWNER - BUILDER DECLARATION

As the property owner and builder of the proposed project ('owner-builder') you are the responsible party of record on this permit. Building permits are not required to be signed by property owners unless they are personally performing their own work. If your work is being performed by someone other than yourself, you may protect yourself from possible liability if that person applies for the proper permit in his or her name. Contractors are required by law to be licensed and bonded by the State of California and to have a business license from the City of Glendale. They are also required by law to put their license number on all permits for which they apply. If you plan to do your own work, with the exception of various trades that you plan to subcontract, you should be aware that if you employ or otherwise engage any persons other than your immediate family, and the work (including materials and other costs) is $200 or more for the entire project, and such persons are not licensed as contractors or subcontractors, then you may be an employer. If you are an employer, you must register with the state and federal government as an employer and you are subject to several obligations including state and federal income tax withholding, federal social security taxes, workers compensation insurance, disability insurance costs, and unemployment compensation contributions. There may be financial risks for you if you do not carry out these obligations, and these risks are especially serious with respect to workers' compensation insurance. For more specific information about your obligations under federal law, contact the Internal Revenue Service (and, if you wish, the U.S. Small Business Administration). For more specific information about your obligations under state law, contact the Department of Benefit Payments and the Division of Industrial Accidents. If the structure is intended for sale, property owners who are not licensed contractors are allowed to perform their work personally or through their own employees, without a licensed contractor or subcontractor, only under limited conditions. A frequent practice of unlicensed persons professing to be contractors is to secure an 'owner-builder' building permit, erroneously implying that the property owner is providing his or her own labor and material personally. Information about licensed contractors may be obtained by contacting the Contractors' State License Board in your community or at 1020 N Street, Sacramento, California 95814. Note: The current mailing address of the Contractors State License Board is P.O. Box 26000, Sacramento, California 95826.

Section 7031.5 of the Bus. & Prof. Code requires the permit applicant to sign a statement above or claim exemption from the Contractor's license Law and state the basis for such exemption. Violations of this section subjects the applicant to a civil penalty of not more than five hundred dollars ($500). I hereby affirm that I have read the paragraph above and willfully accept the responsibility of an owner-builder. I further affirm, under penalty of perjury, that I am exempt from the Contractor's License Law for the following reason:

_____ INITIAL I, as owner of the property, or my employees with wages as their sole compensation, will do the work, and the structure is not intended or offered for sale (Sec. 7044, Business and Professions Code: The Contractors License Law does not apply to an owner of property who builds or improves thereon, and who does such work himself or herself or through his or her own employees, provided that the improvements are not intended or offered for sale. If, however, the building or improvement is sold within one year of completion, the owner-builder will have the burden of proving that he or she did not build or improve for the purpose of sale.).

_____ INITIAL I, as owner of the property, am exclusively contracting with licensed contractors to construct the project (Sec. 7044, Business and Professions Code: The Contractors License Law does not apply to an owner of property who builds or improves thereon, and who contracts for the projects with a contractor(s) licensed pursuant to the Contractors License Law.). I have or plan to contract with the following person (company) to provide the proposed construction:

Name_____ Address_____ Phone_____ Contractors Lic. No._____

_____ INITIAL I, as owner of the property, plan to provide portions of the work but I have or plan to contract with the following person(s) /(company(ies)) to provide the work indicated.

Name_____ Address_____ Phone_____ Type of work_____

Name_____ Address_____ Phone_____ Type of work_____

Name_____ Address_____ Phone_____ Type of work_____

I am exempt under Section _____ of the Bus. and Prof. Code for the following reason:_____

_____ INITIAL

Name of Property Owner _____ Signature _____ Date _____

WORKERS COMPENSATION DECLARATION

_____ INITIAL I have and will maintain a certificate of consent to self-insure for workers' compensation, as provided for by Section 3700 of the Labor Code, for the performance of the work for which this permit is issued.

_____ INITIAL I have and will maintain workers' compensation insurance, as required by Section 3700 of the Labor Code, for the performance of the work for which this permit is issued. My workers'compensation insurance carrier and policy number are:

Carrier:_____ Policy Number_____ Expiration Date_____

(This section need not be completed if the permit is for one hundred dollars ($100) or less)

PM INITIAL I certify that in the performance of the work for which this permit is issued, I shall not employ any person in any manner so as to become subject to the workers' compensation laws of California, and agree that if I should become subject to the workers' compensation provisions of Section 3700 of the Labor Code, I shall forthwith comply with those provisions.

Print Name PAUL MUSTOE Signature Paul Mustoe Date 6-29-00

☒ CONTRACTOR
☐ OWNER
☐ AGENT

WARNING: FAILURE TO SECURE WORKERS' COMPENSATION COVERAGE IS UNLAWFUL, AND SHALL SUBJECT AN EMPLOYER TO CRIMINAL PENALTIES AND CIVIL FINES UP TO ONE HUNDRED THOUSAND DOLLARS ($100,000), IN ADDITION TO THE COST OF COMPENSATION, DAMAGES AS PROVIDED FOR IN SECTION 3706 OF THE LABOR CODE, INTEREST, AND ATORNEY'S FEES.

ASBESTOS NOTIFICATION

☐ I declare that notification of asbestos removal is not applicable to this project. ☐ A notification letter has or will be sent to the AQMD or EPA. _____ SIGNATURE

CONSTRUCTION LENDING AGENCY

I hereby affirm under penalty of perjury that there is a construction lending agency for the performance or the work for which this permit is issued (Sec. 3097, Civil Code).

Lender's Name_____ Lender's Address_____ Phone_____

FINAL DECLARATION

I certify that I have read this application and state that the above information is correct. I agree to comply with all city and county ordinances and state laws relating to building construction, and hereby authorize representatives of the City of Glendale to enter upon the above-mentioned property for inspection purposes.

Print Name PAUL MUSTOE Signature Paul Mustoe Date 6-29-00

☒ CONTRACTOR
☐ OWNER
☐ AGENT

APPLICATION FOR ELECTRICAL PERMIT

City of Glendale
Permit Services Center

MSB Room 101 633 E. Broadway at Glendale Avenue (818) 548-3200

Permit No. Be20000874
Accepted by: AG
Receipt No. 0017

Please print legibly in ink and complete all applicable spaces.
A double fee will be charged if work is started before a permit is pulled.

Job Address 5420 San Fernando Rd | Date 6-29-00

Contractor/Company PAUL MUSTOE
Mailing Address 3326 MONROE ST
City CARLSBAD State CA Zip 92008
Telephone 760-720-3758 Emergency No.
Contractor's City License No. Expires on
State License No. 280420 Expires on 5-31-02
Workmen's Comp. Expires on Exempt

Property Owner's Name PRC
Mailing Address 5420 SAN FERNANDO RD.
City Glendale State CA Zip 91209
Telephone 240 - 2060

CONTRACTOR'S EXEMPTION DECLARATION

I certify that I am exempt from the "License Required" provisions of the Contractor License Law. (State Basis of Exemption)

If I should become subject to the Workmen's Compensation provisions of the Labor Code of California, I will forthwith comply with provisions of Sec. 3700 or my permit will be deemed revoked.

6-29-00 Paul Mustoe
Date Signature of Exempt Individual

DECLARATION OF OWNER

I am the bonafide owner of the building described in the foregoing application: Said building is a single family dwelling used exclusively for living purposes except for the usual accessory buildings in conjunction with such dwelling; Said living quarters are occupied or will be occupied by the under signed. I will personally purchase all materials and will perform all labor in connection with the foregoing permit. I declare under penalty of perjury that the foregoing is true and correct.

Date Signature of the Owner/Builder

THIS PERMIT IS FOR:

☐ New Bldg. ☒ Existing Bldg.
☐ No Service Change ☐ Reconnect or Reseal

Totals shown below must be submitted in diagram on back of this application or on separate greensheet on site when Rough Electrical Inspection is requested.

Branch Circuits:
First Ten
Eleven to Forty
Each Additional over Forty

Quantity	HP - KW - KVA Over	Incl.	Actual	Phase 1	3	Unit Cost
	0	1				
	1	5				
	5	20				
	20	50				
	50	100				

12 Adding Outlets
Cellular Floor Raceway @ per 100ft.
Distribution Panel, Overcurrent Device @ each
Switchboard - Voltage
Service - Voltage
Amperage
Temp. Service or Temp. Lighting
Private Swimming Pool
Miscellaneous

Specify Number of:
Motors Welder Water Heater
Transformers Range Heating Appl.
Dryer Misc. Equip. or Appl.

I hereby certify that I have read this application and state that the information is correct. I agree to comply with all City and County ordinances and State laws relating to this type of construction, whether specified herein or not. I hereby authorize representatives of the City to enter upon the above mentioned property for purposes of inspecting the work permitted. "I certify that in the performance of the work for which this permit is issued I shall not employ any persons in any manner so as to become subject to the workmen's compensation laws of California." This permit becomes null and void if work is not commenced within 180 days, or if work is suspended or abandoned for a period of 90 days at any time after work is commenced.

Date 6-29-00
Driver's License No. B0119102
Paul Mustoe
Signature of Property Owner/Contractor

PWPSC-53 (Rev. 4/95)


Printed on Recycled Paper

SHOW COMPLETE WIRING DIAGRAM IN SPACE PROVIDED BELOW

(For larger projects attach full Electrical Plan)

PRC

CONFERANCE ROOM

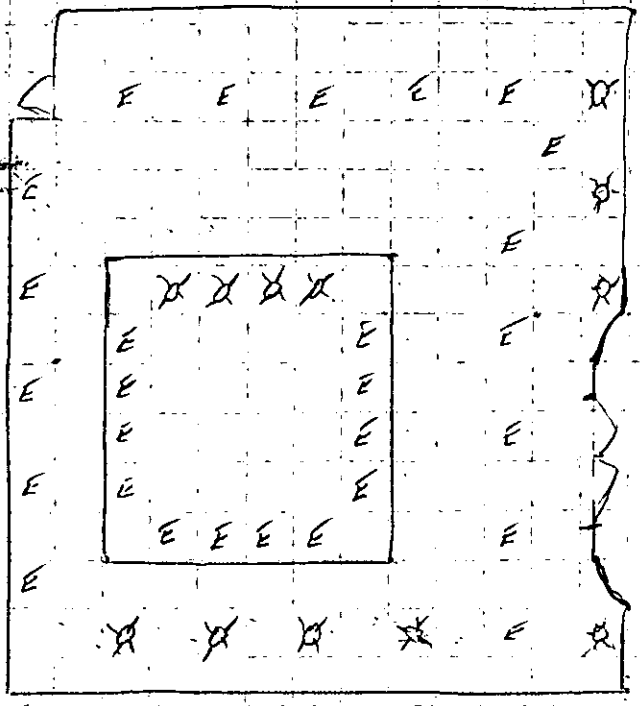

12 - ✳ NEW LIGHTS ADDED

ADDRESS @ 5420 San Fernando Rd

BE20000874

INSPECTIONS	APPROVED BY	DATE
Presite		
Shoring		
Setback & Yards		
Ufer		
Trench & Forms Reinforcing Survey		
Setback & Elevation Survey		
OK to Pour Footings		

DO NOT POUR FOOTINGS UNTIL ABOVE IS APPROVED

Underground Hydro		
Underground Plush		
Heat or Refrigeration Groundwork		
Electrical Groundwork		
Plumbing Groundwork		
Gas Piping Groundwork		
Under Floor Insulation		
First Floor Joists		
OK to Pour Slab Floor		

DO NOT POUR CONCRETE FLOOR SLAB OR COVER FIRST FLOOR JOISTS UNTIL ABOVE IS APPROVED

Rough Electric		
Rough Plumbing		
Ducts		
Rough Heating or Refrig.		
Rough Gas Piping		
Roof Sheating (Commercial Only)		
Rough Framing & Roof		
Alarm Rough		
Overhead Hydro		
Fire Sprinkler Weld Insp.		
Insulation		
OK To Cover		

DO NOT COVER UNTIL ABOVE IS APPROVED

INSPECTIONS	APPROVED BY	DATE
Lathing Interior ☐ Exterior ☐		
Drywall		
Brown Coat Interior ☐ Exterior ☐		
Sewer-Septic Tank - Cesspool		
Final Gas		
Final Plumbing		
Final Electrical	DM 6/30/00 T-Bar ceiling Down Wires	
Final Heating or Refrigeration		
Energy Final		
Landscape Final		
Grading Final		
Final-Engineering		
Final Sprinkler		
Final Central Station		
Final Fire Alarm		
F.P.U. Final		
Final Building Inspection		

OCCUPANCY OF THIS BUILDING BEFORE ALL FINAL INSPECTIONS ARE MADE IS VIOLATION OF THE CITY OF GLENDALE MUNICIPAL CODE

CORRECTIONS & PARTIAL INSPECTIONS

INSPECTIONS	APPROVED BY	DATE

98

5426 SFR

CITY OF GLENDALE
PERMIT SERVICES CENTER
633 E. BROADWAY
MSB ROOM 101
GLENDALE CA 91206-4453
(818) 548-3200

PERMIT NBR: E10069934
PROJECT NBR:

ELECTRICAL PERMIT

APPLIC DATE: 02/03/98
ISSUE DATE: 02/03/98

IMPROVEMENT TYPE.: ALTERATION
USE TYPE.....: COMMERCIAL
PROPOSED WORK....: ALTERATION
PROPSD WORK LINE1: 6 OUTLETS.
PROPSD WORK LINE2:

COMMERCIAL

BUILDING ADDRESS:
5426 SAN FERNANDO RD
GLENDALE CA 91203

OWNER INFORMATION:
TROSTORFF,RUTH G TR ET AL
9401 WILSHIRE BLVD 9
BEVERLY HILLS CA 90212

PROPERTY DESCRIPTION: 5638-0018-0032
*LOT COM AT INTERSECTION OF NE LINE OF SAN FERNANDO RD WITH N LINE OF TR NO 5468 TH NW ON SD NE LINE AND E ON S LINE OF MILFORD ST TO W LINE OF TR NO SEE ASSESSOR MAPBOOK FOR MISSING PORTION NO 3784 AND POR OF WEST GLENDALE

WORKERS COMP. EXEMPT: Y ZONING:
WORKERS COMP. EXP DATE:

WK:(818) 549-7770 HM:
APPL: ROBERT MYERS
DR. # N9504217
CONTRACTOR INFORMATION:
MYERS ELECTRIC
134 S. PARKWOOD AVE
PASADENA CA 91107-
PHONE:
CITY LICENSE: ELE02009
STATE LICENSE:
LICENSEE: MYERS ELECTRIC
PHONE: (626) 793-2112

========== DESCRIPTION OF WORK ==========

NBR OUTLETS ADDED.....6 BRANCH CIR. 1-10.....2

==========SERVICE SIZE==========
SERVICE EQUIPMENT AMPS/VOLT

=====FIXTURE COUNTS======
OUTLETS

==========EQUIPMENT==========
MOTORS WATER HEATER
TRANSFORMERS MISC. EQ. OR
HEATING APPL.

==========COMMENTS==========

WORK ON THIS PERMIT MUST COMMENCE WITHIN 180 DAYS FROM DATE OF ISSUANCE O PERMIT BECOMES VOID.

WORK IS TO BE LIMITED TO THAT STATED ON THIS PERMIT. ALL WORK MUST BE DONE IN ACCORDANCE WITH THE CITY OF GLENDALE CODE AND THE RULES OF THIS DEPARTMENT. WORK MUST BE DONE BY THE LICENSEE OR EMPLOYEES UNDER LICENSEE'S DIRECT SUPERVISION. CONCEALED WORK MUST BE INSPECTED BEFORE CLOSE-IN.

ROUGH ..... CUT-IN ..... FINAL .....

FEE: $ 42.90

THIS IS TO CERTIFY THAT PERMIT IS GRANTED THIS DATE: .....

FOR INSPECTIONS
CALL 818 548-4830

FOR PERMIT SERVICES ADMINISTRATOR

PW-PSC-2 (REV. 3/92)

INSPECTION RECORD

PRESERVE THIS RECORD OF YOUR BUILDING INSPECTIONS

This card must be posted in a conspicuous place at or near the main entrance to the new building, addition or alteration during foundation and framing construction.

When the building is framed this card may be posted at the electric meter service box or the garage and must always be available to the building inspector.

The issuance of a building permit does not authorize the installation of mechanical work such as plumbing, electrical, heating or refrigeration which requires a separate plumbing, electrical, heating or refrigeration permit.

Building permits shall expire on the **one hundred eightieth (180)** day from date of issuance if the work permitted thereunder has not been commenced. Such permit shall also expire if the building or work authorized by such permit is suspended or abandoned for a period of **180** days at any time after work commences.

INSPECTIONS

INSPECTIONS	APPROVED BY	DATE
PRESITE		
SHORING		
SETBACK AND YARDS		
UFER		
TRENCH AND FORMS REINFORCING STEEL		
SETBACK & ELEVATION SURVEY		
O.K. TO POUR FOOTINGS		

DO NOT POUR FOOTINGS UNTIL ABOVE IS APPROVED

UNDERGROUND HYDRO		
UNDERGROUND FLUSH		
HEAT OR REFRIG. GROUNDWORK		
ELECTRICAL GROUNDWORK		
PLUMBING GROUNDWORK		
GAS PIPING GROUNDWORK		
UNDER FLOOR INSULATION		
FIRST FLOOR JOISTS		
O.K. TO POUR SLAB FLOOR		

DO NOT POUR CONCRETE FLOOR SLAB OR COVER FIRST FLOOR JOISTS UNTIL ABOVE IS APPROVED

INSPECTIONS	APPROVED BY	DATE
ROUGH ELECTRIC	KM	3/16-'98
ROUGH PLUMBING		
DUCTS		
ROUGH HEATING OR REFRIGERATION		
ROUGH GAS PIPING		
ROOF SHEATHING (Commercial Only)		
ROUGH FRAMING AND ROOF		
ALARM ROUGH		
OVERHEAD HYDRO		
FIRE SPRINKLER WELD INSPECTION		
INSULATION		
O.K. TO COVER		

DO NOT COVER UNTIL ABOVE IS APPROVED

LATHING Interior ☐ Exterior ☐		
DRYWALL		
BROWNCOAT Interior ☐ Exterior ☐		
SEWER SEPTIC TANK-CESSPOOL		
FINAL GAS		
FINAL PLUMBING		
FINAL ELECTRICAL	EXPIRES	9/2-'00
FINAL HEATING OR REFRIGERATION		
ENERGY FINAL		
LANDSCAPE FINAL		
GRADING FINAL		
FINAL ENGINEERING		
FINAL SPRINKLER		
FINAL CENTRAL STATION		
FINAL FIRE ALARM		
F.P.B. FINAL		
FINAL BUILDING INSPECTION		

CORRECTIONS & PARTIAL INSPECTIONS

INSPECTIONS	APPROVED BY	DATE
HARD CEILING LIGHTS.		
NEVER CALL FOR FINAL INSPECTION		

APPLICATION FOR ELECTRICAL PERMIT

City of Glendale
Permit Services Center

Permit No. E/1069934
Accepted by: D.L.P.
Receipt No. _____

MSB Room 101 633 E. Broadway at Glendale Avenue (818) 548-3200

Please print legibly in ink and complete all applicable spaces.
A double fee will be charged if work is started before a permit is pulled.

Job Address 5426 Stw Fernando Rd Date 2/3/98

Contractor/Company Myers Electric
Mailing Address 1345 Parkwood Ave
City Pasadena State CA Zip 91107
Telephone 626-793-2112 Emergency No. _____
Contractor's City License No. ELE 2009 Expires on 1-1-99
State License No. 634795/C10 Expires on 1/31/00
Workmen's Comp. Expires on N/A EXEMPT

Property Owner's Name Lockheed Aerospace
Mailing Address 5426 Stw Fernando Rd
City Glendale State CA Zip _____
Telephone (818) 549-7770

CONTRACTOR'S EXEMPTION DECLARATION

I certify that I am exempt from the "License Required" provisions of the Contractor License Law. (State Basis of Exemption)

_____

If I should become subject to the Workmen's Compensation provisions of the Labor Code of California, I will forthwith comply with provisions of Sec. 3700 or my permit will be deemed revoked.

X 2/3/98 _____
Date Signature of Exempt Individual

DECLARATION OF OWNER

I am the bonafide owner of the building described in the foregoing application: Said building is a single family dwelling used exclusively for living purposes except for the usual accessory buildings in conjunction with such dwelling: Said living quarters are occupied or will be occupied by the under signed. I will personally purchase all materials and will perform all labor in connection with the foregoing permit. I declare under penalty of perjury that the foregoing is true and correct.

_____
Date Signature of the Owner/Builder

THIS PERMIT IS FOR:

☐ New Bldg. ☐ Existing Bldg.
☐ No Service Change ☐ Reconnect or Reseal

Totals shown below must be submitted in diagram on back of this application or on separate greensheet on site when Rough Electrical Inspection is requested.

Branch Circuits:
First Ten 2
Eleven to Forty _____
Each Additional over Forty _____

Quantity	HP - KW - KVA			Phase		Unit Cost
	Over	Incl.	Actual	1	3	
	0	1				
	1	5				
	5	20				
	20	50				
	50	100				

6 Adding Outlets
_____ Cellular Floor Raceway @ _____ per 100ft.
_____ Distribution Panel, Overcurrent Device @ _____ each
_____ Switchboard - Voltage
_____ Service - Voltage _____
Amperage _____
_____ Temp. Service or Temp. Lighting
_____ Private Swimming Pool
_____ Miscellaneous

Specify Number of:
Motors _____ Welder _____ Water Heater _____
Transformers _____ Range _____ Heating Appl. _____
Dryer _____ Misc. Equip. or Appl. _____

I hereby certify that I have read this application and state that the information is correct. I agree to comply with all City and County ordinances and State laws relating to this type of construction, whether specified herein or not. I hereby authorize representatives of the City to enter upon the above mentioned property for purposes of inspecting the work permitted. "I certify that in the performance of the work for which this permit is issued I shall not employ any persons in any manner so as to become subject to the workmen's compensation laws of California." This permit becomes null and void if work is not commenced within 180 days, or if work is suspended or abandoned for a period of 90 days at any time after work is commenced.

Date 2/3/98
Driver's License No. N9504717

_____
Signature of Property Owner/Contractor

SHOW COMPLETE WIRING DIAGRAM IN SPACE PROVIDED BELOW

(For larger projects attach full Electrical Plan)

JOB ADDRESS

5426 San Fernando Road
NUMBER STREET

MAINTENANCE
~~SAN FERNANDO ROAD~~

BUILDING SECTION, PUBLIC WORKS DIVISION
CITY OF GLENDALE, CALIFORNIA

CONTRACTOR	TEL. NO.
Gerald W. Carson	
MAILING ADDRESS	STATE LIC. NO.
OWNER	CITY LIC. NO.
Products Research Co	
MAILING ADDRESS	TEL. NO.

DESCRIPTION OF WORK

☐ NEW BLDG. ☐ EXIST. BLDG. ☐ NO SERV. CHANGE ☐ RECONNECT OR RESEAL

FEE COMPUTATION

NOTE! TOTALS SHOWN BELOW MUST BE SUBMITTED IN DIAGRAM ON SEPARATE WORK SHEET PROVIDED FOR THIS PURPOSE.

BRANCH CIRCUITS

FIRST TEN _____

ELEVEN TO FORTY _____

ADDITIONAL _____ **FEE** .....

MOTORS _____ WELDER _____

TRANSFORMERS _____ RANGE _____

HEATING APPL. _____ DRYER _____

WATER HTR.. _____ MISC. EQ. or APPL. _____

QUAN.	HP - KW - KVA			PHASE		UNIT COST	FEE
	OVER	INCL.	ACTUAL	1	3		
	0	1					
	1	5					
	5	20					
	20						

_____ ADDING OUTLETS _____

_____ CELLULAR FLOOR RACEWAY @ _____ PER 100 FT. _____

_____ DISTRIBUTION PANEL, OVERCURRENT DEVICE @ _____ ea. _____

_____ SWITCHBOARD – VOLTAGE _____

_____ SERVICE –VOLTAGE _____ . AMPERAGE _____

_____ TEMP. SERVICE OR TEMP. LIGHTING

_____ PRIVATE SWIMMING POOL _____

_____ MISCELLANEOUS _____

NO WORK DONE

I have carefully read and examined the above application and know the same to be true and correct. All provisions of the Laws and Ordinances governing this type of construction will be complied with whether mentioned herein or not. No person shall be employed in violation of the Labor Code of the State of California.

~~PERMIT FEE~~ @

~~INVESTIGATION FEE~~

TOTAL FEE

SIGNATURE OF CONTRACTOR OR AUTHORIZED AGENT

FORM B-53

CK., MO., CASH NOTE: WHEN PROPERLY VALIDATED IN THIS SPACE, THIS FORM CONSTITUTES AN ELECTRIC PERMIT TO DO THE WORK DESCRIBED HEREON.

May 1970

INSPECTION RECORD

BASIC INSPECTIONS

ITEM	INSPECTOR	DATE
GROUND WORK		
ROUGH		
FIXTURES		
RELEASE TO PUBLIC SERVICE		
FINAL		

PARTIAL OR MISC. INSPECTIONS

JOB ADDRESS

5426 SAN FERNANDO RD
NUMBER STREET

APPLICATION FOR AN
MAINTENANCE
BUILDING SECTION, PUBLIC WORKS DIVISION
CITY OF GLENDALE, CALIFORNIA

Computed

CONTRACTOR PRODUCTS RESEARCH CO. | TEL. NO. 246-1631
MAILING ADDRESS 5426 SAN FERNANDO RD | STATE LIC. NO.
OWNER PRODUCTS RESEARCH CO. LTD | CITY LIC. NO. 1568
MAILING ADDRESS 5426 SAN FERNANDO RD | TEL. NO. 246-1631

DESCRIPTION OF WORK

☐ NEW BLDG. ☒ EXIST. BLDG. ☐ NO SERV. CHANGE ☐ RECONNECT OR RESEAL | USE ZONE

FEE COMPUTATION

NOTE! TOTALS SHOWN BELOW MUST BE SUBMITTED IN DIAGRAM ON SEPARATE WORK SHEET PROVIDED FOR THIS PURPOSE.

..... FIXTURES .....

4 OUTLETS, BASE PLUGS, SWITCHES .....

FIRST TEN @ 25 EACH 1-00

ADDITIONAL @ _____ EACH .....

MOTORS

QUAN.	OVER	INCL.	ACTUAL HP	UNIT COST	FEE
24	0	1 HP	.5	@ .75 EA.	18-00
	1 HP	5 HP		@ "	
	5 HP	20 HP		@ "	
	20 HP	50 HP		@ "	
	50 HP	UP		@ "	

TOTAL AIR COND. H. P. 4.5 SUB TOTAL → 19-00

_____ RANGE, OR OVEN OUTLETS @ _____ EACH

1 TRANSFORMERS OR ~~RECTIFIERS~~ 45 KVA @ _____ PER KVA 4-02

_____ HEATING ELEMENTS OVER 1650 WATTS @ _____ EACH

6 ~~AIR CONDITIONER~~, PLUGS @ 1-50 EACH WATER 9-00

_____ CLOTHES DRYER @ _____ EACH

1 MISCELLANEOUS 100 AMP CIRCUIT BREAKER PANEL 3-00

I have carefully read and examined the above application and know the same to be true and correct. All provisions of the Laws and Ordinances governing this type of construction will be complied with whether mentioned herein or not. No person shall be employed in violation of the Labor Code of the State of California.

~~PERMIT FEE @~~ ~~3.00~~

SUPPLEMENTARY PERMIT FEE @ .50

INVESTIGATION FEE

TOTAL FEE $35-00

D. Rodgers 1568
SIGNATURE OF CONTRACTOR OR AUTHORIZED AGENT

FORM B-53

PERMANENT

98112 SEP 10 65 EL 35.00

MONTH of AUGUST 1965

CK MO. CASH NOTE: WHEN PROPERLY VALIDATED IN THIS SPACE, THIS FORM CONSTITUTES AN ELECTRIC PERMIT TO DO THE WORK DESCRIBED HEREON.

INSPECTION RECORD

BASIC INSPECTIONS

ITEM	INSPECTOR	DATE
GROUND WORK		
ROUGH		
FINISH		9/13/65
FIXTURES		
FINAL RELEASE TO PUBLIC SERV.		

PARTIAL OR MISC. INSPECTIONS

UNSUCCESSFUL TRIPS

RECORD INFORMATION

O.H.	U.G.	TEMP. POWER POLE	NO. OF METERS

LITE ____ WIRE	PWR ____ PHASE	HEAT ____ KW

RANGE	OVEN	TABLE TOP	W. HTR.	DRYER

OTHER RES. APPLIANCES OVER 2 KW.

TOTAL KW OR HP.	TOTAL HP.
____ S Φ	____ 3 Φ

JOB ADDRESS

5426 SAN FERNANDO RD.

NUMBER STREET

APPLICATION FOR AN COMPLETED

MAINTENANCE

BUILDING SECTION, PUBLIC WORKS DIVISION

CITY OF GLENDALE, CALIFORNIA

CONTRACTOR PRODUCTS RESEARCH CO.	TEL. NO. 246-1631
MAILING ADDRESS 5426 SAN FERNANDO RD.	STATE LIC. NO.
OWNER PRODUCTS RESEARCH CO LTD.	CITY LIC. NO. 1191
MAILING ADDRESS 5426 SAN FERNANDO RD	TEL. NO. 246-1631

DESCRIPTION OF WORK

☐ NEW BLDG. ☒ EXIST. BLDG. ☐ NO SERV. CHANGE ☐ RECONNECT OR RESEAL | USE ZONE

FEE COMPUTATION

NOTE! TOTALS SHOWN BELOW MUST BE SUBMITTED IN DIAGRAM ON SEPARATE WORK SHEET PROVIDED FOR THIS PURPOSE.

..... FIXTURES .....

7 ..... OUTLETS, BASE PLUGS, SWITCHES .....

FIRST TEN @ 25¢ EACH 1.75

ADDITIONAL @ _____ EACH .....

MOTORS

QUAN.	OVER	INCL.	ACTUAL HP	UNIT COST	FEE
	0	1 HP		@ EA.	
	1 HP	5 HP		@ "	
1	5 HP	20 HP	7½	@ "	3-00
	20 HP	50 HP		@ "	
	50 HP	UP		@ "	

TOTAL AIR COND. H. P. [ ] SUB TOTAL → 4-75

_____ RANGE, OR OVEN OUTLETS @ _____ EACH _____

_____ TRANSFORMERS OR RECTIFIERS _____ KVA @ _____ PER KVA _____

_____ HEATING ELEMENTS OVER 1650 WATTS @ _____ EACH _____

_____ AIR CONDITIONER, PLUGS @ _____ EACH _____

_____ CLOTHES DRYER @ _____ EACH _____

_____ MISCELLANEOUS _____

DISTRIBUTION PANEL 20

100 AMP SERVICE ENTRANCE 1-50

I have carefully read and examined the above application and know the same to be true and correct. All provisions of the Laws and Ordinances governing this type of construction will be complied with whether mentioned herein or not. No person shall be employed in violation of the Labor Code of the State of California.

D.O. Rodger. / Agent

SIGNATURE OF CONTRACTOR OR AUTHORIZED AGENT

~~PERMIT FEE @~~ ~~0.00~~

~~SUPPLEMENTARY PERMIT FEE @ .50~~

~~INVESTIGATION FEE~~

TOTAL FEE 6-45

FORM B-53

PERMANENT

Month of Sept 1965

99888 OCT 18 65 EL 6.45

CK MO. CASH NOTE: WHEN PROPERLY VALIDATED IN THIS SPACE, THIS FORM CONSTITUTES AN ELECTRIC PERMIT TO DO THE WORK DESCRIBED HEREON.

INSPECTION RECORD
BASIC INSPECTIONS

ITEM	INSPECTOR	DATE
GROUND WORK		
ROUGH		
FINISH		10/19/65
FIXTURES		"
FINAL RELEASE TO PUBLIC SERV.		"

PARTIAL OR MISC. INSPECTIONS

UNSUCCESSFUL TRIPS

RECORD INFORMATION

O.H.	U.G.	TEMP. POWER POLE	NO. OF METERS

LITE _____ WIRE | PWR _____ PHASE | HEAT _____ KW

RANGE	OVEN	TABLE TOP	W. HTR.	DRYER

OTHER RES. APPLIANCES OVER 2 KW.

TOTAL KW OR HP.	TOTAL HP.
_____ S Φ	_____ 3 Φ

JOB ADDRESS

5426 SAN FERNANDO ROAD

NUMBER STREET

APPLICATION FOR AN

ELECTRICAL PERMIT

BUILDING SECTION, PUBLIC WORKS DIVISION

Maintenance

CONTRACTOR PRODUCTS RESEARCH CO LTD	TEL. NO. 246-1631
MAILING ADDRESS 5426 SAN FERNANDO RD	STATE LIC. NO.
OWNER PRODUCTS RESEARCH CO LTD	CITY LIC. NO.
MAILING ADDRESS 5426 SAN FERNANDO RD	TEL. NO. 246-1631

DESCRIPTION OF WORK

☐ NEW BLDG. ☐ EXIST. BLDG. ☐ NO SERV. CHANGE ☐ RECONNECT OR RESEAL | USE ZONE

FEE COMPUTATION

NOTE! TOTALS SHOWN BELOW MUST BE SUBMITTED IN DIAGRAM ON SEPARATE WORK SHEET PROVIDED FOR THIS PURPOSE.

..... FIXTURES .....

..... OUTLETS, BASE PLUGS, SWITCHES .....

FIRST TEN @ _____ EACH .....

ADDITIONAL @ _____ EACH .....

MOTORS

QUAN.	OVER	INCL.	ACTUAL HP	UNIT COST	FEE
	0	1 HP		@ EA.	
	1 HP	5 HP		@ "	
	5 HP	20 HP		@ "	
	20 HP	50 HP		@ "	
	50 HP	UP		@ "	

TOTAL AIR COND. H. P. _____ SUB TOTAL →

_____ RANGE, OR OVEN OUTLETS @ _____ EACH _____

_____ TRANSFORMERS OR RECTIFIERS _____ KVA @ _____ PER KVA _____

_____ HEATING ELEMENTS OVER 1650 WATTS @ _____ EACH _____

_____ AIR CONDITIONER, PLUGS @ _____ EACH _____

_____ CLOTHES DRYER @ _____ EACH _____

_____ MISCELLANEOUS _____ _____

NO WORK DONE

OCTOBER 1965

CK. MO. CASH NOTE: WHEN PROPERLY VALIDATED IN THIS SPACE, THIS FORM CONSTITUTES AN ELECTRIC PERMIT TO DO THE WORK DESCRIBED HEREON.

I have carefully read and examined the above application and know the same to be true and correct. All provisions of the Laws and Ordinances governing this type of construction will be complied with whether mentioned herein or not. No person shall be employed in violation of the Labor Code of the State of California.

D. Rodgers Jr. Mgr.

SIGNATURE OF CONTRACTOR OR AUTHORIZED AGENT

~~PERMIT FEE~~ @	2.00
~~SUPPLEMENTARY PERMIT FEE @ .50~~	
~~INVESTIGATION FEE~~	
TOTAL FEE	Nil

FORM B-53

PERMANENT

INSPECTION RECORD
BASIC INSPECTIONS

ITEM	INSPECTOR	DATE
GROUND WORK		
ROUGH		
FINISH		
FIXTURES		
FINAL RELEASE TO PUBLIC SERV.		

PARTIAL OR MISC. INSPECTIONS

UNSUCCESSFUL TRIPS

RECORD INFORMATION

O.H.	U.G.	TEMP. POWER POLE	NO. OF METERS

LITE_____WIRE | PWR_____PHASE | HEAT_____KW

RANGE	OVEN	TABLE TOP	W. HTR.	DRYER

OTHER RES. APPLIANCES OVER 2 KW.

TOTAL KW OR HP.	TOTAL HP.
_____ S Φ	_____ 3 Φ

JOB ADDRESS

5426 San Fernando Road
NUMBER STREET

MAINTENANCE ELECTRICAL PERMIT

BUILDING SECTION, PUBLIC WORKS DIVISION
CITY OF GLENDALE, CALIFORNIA

CONTRACTOR Gerald W. Carson — TEL. NO.

MAILING ADDRESS 5426 SAN FERNANDO Rd. — STATE LIC. NO.

OWNER — CITY LIC. NO.

MAILING ADDRESS Products Research — TEL. NO.

DESCRIPTION OF WORK

☐ NEW BLDG. ☐ EXIST. BLDG. ☐ NO SERV. CHANGE ☐ RECONNECT OR RESEAL — USE ZONE

FEE COMPUTATION

NOTE! TOTALS SHOWN BELOW MUST BE SUBMITTED IN DIAGRAM ON SEPARATE WORK SHEET PROVIDED FOR THIS PURPOSE.

..... FIXTURES .....

..... OUTLETS, BASE PLUGS, SWITCHES

FIRST TEN @ _____ EACH .....

ADDITIONAL @ _____ EACH .....

MOTORS

QUAN.	OVER	INCL.	ACTUAL HP	UNIT COST	FEE
	0	1 HP		@ ,EA.	
	1 HP	5 HP		@ "	
	5 HP	20 HP		@ "	
	20 HP	50 HP		@ "	
	50 HP	UP		@ "	

TOTAL AIR COND. H. P. _____ SUB TOTAL →

_____ RANGE, OR OVEN OUTLETS @ _____ EACH

_____ TRANSFORMERS OR RECTIFIERS _____ KVA @ _____ PER KVA

_____ HEATING ELEMENTS OVER 1650 WATTS @ _____ EACH

_____ AIR CONDITIONER, PLUGS @ _____ EACH

_____ CLOTHES DRYER @ _____ EACH

_____ MISCELLANEOUS _____

NO WORK DONE.

July, 1966

CK. MO. CASH NOTE: WHEN PROPERLY VALIDATED IN THIS SPACE, THIS FORM CONSTITUTES AN ELECTRIC PERMIT TO DO THE WORK DESCRIBED HEREON.

I have carefully read and examined the above application and know the same to be true and correct. All provisions of the Laws and Ordinances governing this type of construction will be complied with whether mentioned herein or not. No person shall be employed in violation of the Labor Code of the State of California.

~~PERMIT FEE @~~ ~~2.00~~

~~SUPPLEMENTARY PERMIT FEE @ .50~~

~~INVESTIGATION FEE~~

TOTAL FEE

D. Rodger.
SIGNATURE OF CONTRACTOR OR AUTHORIZED AGENT

FORM B-53 **PERMANENT**

INSPECTION RECORD
BASIC INSPECTIONS

ITEM	INSPECTOR	DATE
GROUND WORK		
ROUGH		
FINISH		
FIXTURES		
FINAL RELEASE TO PUBLIC SERV.		

PARTIAL OR MISC. INSPECTIONS

UNSUCCESSFUL TRIPS

RECORD INFORMATION

O.H.	U.G.	TEMP. POWER POLE	NO. OF METERS

LITE ____ WIRE	PWR ____ PHASE	HEAT ____ KW

RANGE	OVEN	TABLE TOP	W. HTR.	DRYER

OTHER RES. APPLIANCES OVER 2 KW.

TOTAL KW OR HP.	TOTAL HP.
____ S Φ	____ 3 Φ

JOB ADDRESS

5426 San Fernando Road
NUMBER STREET

MAINTENANCE ELECTRICAL PERMIT

BUILDING SECTION, PUBLIC WORKS DIVISION
CITY OF GLENDALE, CALIFORNIA

RECEIVED
JUL 1 1966

File 7/1/66

CONTRACTOR	TEL. NO.
Gerald W. Carson	
MAILING ADDRESS	STATE LIC. NO.
Products Research	
OWNER	CITY LIC. NO.
MAILING ADDRESS	TEL. NO.

DESCRIPTION OF WORK

☐ NEW BLDG. ☐ EXIST. BLDG. ☐ NO SERV. CHANGE ☐ RECONNECT OR RESEAL | USE ZONE

FEE COMPUTATION

NOTE! TOTALS SHOWN BELOW MUST BE SUBMITTED IN DIAGRAM ON SEPARATE WORK SHEET PROVIDED FOR THIS PURPOSE.

..... FIXTURES .....

..... OUTLETS, BASE PLUGS, SWITCHES .....

FIRST TEN @ _____ EACH .....

ADDITIONAL @ _____ EACH .....

MOTORS

QUAN.	OVER	INCL.	ACTUAL HP	UNIT COST	FEE
	0	1 HP		@ EA.	
	1 HP	5 HP		@ "	
	5 HP	20 HP		@ "	
	20 HP	50 HP		@ "	
	50 HP	UP		@ "	

TOTAL AIR COND. H. P. _____ SUB TOTAL →

_____ RANGE, OR OVEN OUTLETS @ _____ EACH

_____ TRANSFORMERS OR RECTIFIERS _____ KVA @ _____ PER KVA

_____ HEATING ELEMENTS OVER 1650 WATTS @ _____ EACH

_____ AIR CONDITIONER, PLUGS @ _____ EACH

_____ CLOTHES DRYER @ _____ EACH

_____ MISCELLANEOUS _____

No Work Done

Month of June, 1966

CK. MO. CASH NOTE: WHEN PROPERLY VALIDATED IN THIS SPACE, THIS FORM CONSTITUTES AN ELECTRIC PERMIT TO DO THE WORK DESCRIBED HEREON.

I have carefully read and examined the above application and know the same to be true and correct. All provisions of the Laws and Ordinances governing this type of construction will be complied with whether mentioned herein or not. No person shall be employed in violation of the Labor Code of the State of California.

E. Gebert

SIGNATURE OF CONTRACTOR OR AUTHORIZED AGENT

~~PERMIT FEE @~~ ~~2.00~~
~~SUPPLEMENTARY PERMIT FEE @ .50~~
~~INVESTIGATION FEE~~
TOTAL FEE →

FORM B-53 PERMANENT

INSPECTION RECORD

BASIC INSPECTIONS

ITEM	INSPECTOR	DATE
GROUND WORK		
ROUGH		
FINISH		
FIXTURES		
FINAL RELEASE TO PUBLIC SERV.		

PARTIAL OR MISC. INSPECTIONS

UNSUCCESSFUL TRIPS

RECORD INFORMATION

O.H.	U.G.	TEMP. POWER POLE	NO. OF METERS

LITE_____WIRE	PWR_____PHASE	HEAT_____KW

RANGE	OVEN	TABLE TOP	W. HTR.	DRYER

OTHER RES. APPLIANCES OVER 2 KW.

TOTAL KW OR HP.	TOTAL HP.
_____S Φ	_____3 Φ

31517

JOB ADDRESS

NUM. 5426 San Fernando Road

MAINTENANCE
ELECTRICAL PERMIT

BUILDING SECTION, PUBLIC WORKS DIVISION
CITY OF GLENDALE, CALIFORNIA

6/3/66 CAB

CONTRACTOR	TEL. NO.
Gerald W. Carson	
MAILING ADDRESS	STATE LIC. NO.
Products Research	
OWNER	CITY LIC. NO.
MAILING ADDRESS	TEL. NO.

DESCRIPTION OF WORK

☐ NEW BLDG. ☐ EXIST. BLDG. ☐ NO SERV. CHANGE ☐ RECONNECT OR RESEAL | USE ZONE

FEE COMPUTATION

NOTE! TOTALS SHOWN BELOW MUST BE SUBMITTED IN DIAGRAM ON SEPARATE WORK SHEET PROVIDED FOR THIS PURPOSE.

..... FIXTURES

..... OUTLETS, BASE PLUGS, SWITCHES

FIRST TEN @ _____ EACH

ADDITIONAL @ _____ EACH

REJECTED

JUN 1 1966

ACCT. PAYABLE

MOTORS

QUAN.	OVER	INCL.	ACTUAL HP	UNIT COST	FEE
	0	1 HP		@ EA.	
	1 HP	5 HP		@ "	
	5 HP	20 HP		@ "	
	20 HP	50 HP		@ "	
	50 HP	UP		@ "	

TOTAL AIR COND. H. P. _____ SUB TOTAL →

_____ RANGE, OR OVEN OUTLETS @ _____ EACH

_____ TRANSFORMERS OR RECTIFIERS _____ KVA @ _____ PER KVA

_____ HEATING ELEMENTS OVER 1650 WATTS @ _____ EACH

_____ AIR CONDITIONER, PLUGS @ _____ EACH

_____ CLOTHES DRYER @ _____ EACH

_____ MISCELLANEOUS "No Work Done"

Month of May, 1966

CK. MO. CASH NOTE: WHEN PROPERLY VALIDATED IN THIS SPACE, THIS FORM CONSTITUTES AN ELECTRIC PERMIT TO DO THE WORK DESCRIBED HEREON.

I have carefully read and examined the above application and know the same to be true and correct. All provisions of the Laws and Ordinances governing this type of construction will be complied with whether mentioned herein or not. No person shall be employed in violation of the Labor Code of the State of California.

E. Gebert JMC

SIGNATURE OF CONTRACTOR OR AUTHORIZED AGENT

~~PERMIT FEE @~~	~~2.00~~
~~SUPPLEMENTARY PERMIT FEE @ .50~~	
~~INVESTIGATION FEE~~	
TOTAL FEE	

FORM B-53

PERMANENT

INSPECTION RECORD

BASIC INSPECTIONS

ITEM	INSPECTOR	DATE
GROUND WORK		
ROUGH		
FINISH		
FIXTURES		
FINAL RELEASE TO PUBLIC SERV.		

PARTIAL OR MISC. INSPECTIONS

UNSUCCESSFUL TRIPS

RECORD INFORMATION

O.H.	U.G.	TEMP. POWER POLE	NO. OF METERS

LITE _____ WIRE | PWR _____ PHASE | HEAT _____ KW

RANGE	OVEN	TABLE TOP	W. HTR.	DRYER

OTHER RES. APPLIANCES OVER 2 KW.

TOTAL KW OR HP.	TOTAL HP.
_____ S Φ	_____ 3 Φ

JOB ADDRESS

5426 San Fernando Road
NUMBER STREET

APPLICATION FOR A MAINTENANCE
ELECTRICAL PERMIT
BUILDING SECTION, PUBLIC WORKS DIVISION
CITY OF GLENDALE, CALIFORNIA

FEE PAID 5/17/66 5.25

CONTRACTOR Gerald W. Carson	TEL. NO.
MAILING ADDRESS Products Research Co.	STATE LIC. NO.
OWNER	CITY LIC. NO. 1368
MAILING ADDRESS 5426 SAN FERNANDO RD	TEL. NO. 246-1631

DESCRIPTION OF WORK

☐ NEW BLDG. ☒ EXIST. BLDG. ☐ NO SERV. CHANGE ☐ RECONNECT OR RESEAL | USE ZONE

FEE COMPUTATION

NOTE! TOTALS SHOWN BELOW MUST BE SUBMITTED IN DIAGRAM ON SEPARATE WORK SHEET PROVIDED FOR THIS PURPOSE.

2 ..... FIXTURES .....

4 ..... OUTLETS, BASE PLUGS, SWITCHES 1-50

FIRST TEN @ 25c EACH

ADDITIONAL @ _____ EACH .....

MOTORS

QUAN.	OVER	INCL.	ACTUAL HP	UNIT COST	FEE
1	0	1 HP	1/12	@ EA.	75
1	1 HP	5 HP	2	@ "	1-50
1	1 HP	~~20~~ 5 HP	3	@ "	1-50
	20 HP	50 HP		@ "	
	50 HP	UP		@ "	

TOTAL AIR COND. H. P. ☐ SUB TOTAL ~~$5~~ 3.75

_____ RANGE, OR OVEN OUTLETS @ _____ EACH _____

_____ TRANSFORMERS OR RECTIFIERS _____ KVA @ _____ PER KVA _____

_____ HEATING ELEMENTS OVER 1650 WATTS @ _____ EACH _____

_____ AIR CONDITIONER, PLUGS @ _____ EACH _____

_____ CLOTHES DRYER @ _____ EACH _____

_____ MISCELLANEOUS _____ _____

_____ _____

_____ _____

I have carefully read and examined the above application and know the same to be true and correct. All provisions of the Laws and Ordinances governing this type of construction will be complied with whether mentioned herein or not. No person shall be employed in violation of the Labor Code of the State of California.

~~PERMIT FEE @ 1.00~~

~~SUPPLEMENTARY PERMIT FEE @ .50~~

~~INVESTIGATION FEE~~

TOTAL FEE ~~$5~~ 3.75

D. Rodger SIGNATURE OF CONTRACTOR OR AUTHORIZED AGENT

FORM B-53 **PERMANENT**

08800 MAY 16 66 EL

CASH NO. CASH NOTE: WHEN PROPERLY VALIDATED IN THIS SPACE, THIS FORM CONSTITUTES AN ELECTRIC PERMIT TO DO THE WORK DESCRIBED HEREON.

INSPECTION RECORD

BASIC INSPECTIONS

ITEM	INSPECTOR	DATE
GROUND WORK		
ROUGH		
FINISH		5/17/66
FIXTURES		
FINAL RELEASE TO PUBLIC SERV.		

PARTIAL OR MISC. INSPECTIONS

UNSUCCESSFUL TRIPS

RECORD INFORMATION

O.H.	U.G.	TEMP. POWER POLE	NO. OF METERS

LITE ____ WIRE	PWR ____ PHASE	HEAT ____ KW

RANGE	OVEN	TABLE TOP	W. HTR.	DRYER

OTHER RES. APPLIANCES OVER 2 KW.

TOTAL KW OR HP.	TOTAL HP.
____ S Φ	____ 3 Φ

JOB ADDRESS

5426 San Fernando Road
NUMBER STREET

RECEIVED
APR 19 1966

MAINTENANCE
ELECTRICAL PERMIT
BUILDING SECTION, PUBLIC WORKS DIVISION
CITY OF GLENDALE, CALIFORNIA

A/C's PAY

CONTRACTOR Gerald W. Carson	TEL. NO. 246-1631
MAILING ADDRESS 5426 SAN FERNANDO RD.	STATE LIC. NO.
OWNER PRODUCTS RESEARCH CO.	CITY LIC. NO. 1368
MAILING ADDRESS 5426 SAN FERNANDO RD	TEL. NO. 246-4631

DESCRIPTION OF WORK

☐ NEW BLDG. ☒ EXIST. BLDG. ☐ NO SERV. CHANGE ☒ RECONNECT OR RESEAL — USE ZONE

FEE COMPUTATION

NOTE! TOTALS SHOWN BELOW MUST BE SUBMITTED IN DIAGRAM ON SEPARATE WORK SHEET PROVIDED FOR THIS PURPOSE.

1 FIXTURES ~~2~~

2 OUTLETS, BASE PLUGS, SWITCHES

FIRST TEN @ 25 EACH 75

ADDITIONAL @ _____ EACH

MOTORS

QUAN.	OVER	INCL.	ACTUAL HP	UNIT COST	FEE
1	0	1 HP	1/100	@ EA.	75
1	1 HP	5 HP	1½	@ "	1-50
	5 HP	20 HP		@ "	
	20 HP	50 HP		@ "	
	50 HP	UP		@ "	

TOTAL AIR COND. H. P. ☐ SUB TOTAL → 3-00

_____ RANGE, OR OVEN OUTLETS @ _____ EACH

_____ TRANSFORMERS OR RECTIFIERS _____ KVA @ _____ PER KVA

_____ HEATING ELEMENTS OVER 1650 WATTS @ _____ EACH

_____ AIR CONDITIONER, PLUGS @ _____ EACH

_____ CLOTHES DRYER @ _____ EACH

_____ MISCELLANEOUS _____

I have carefully read and examined the above application and know the same to be true and correct. All provisions of the Laws and Ordinances governing this type of construction will be complied with whether mentioned herein or not. No person shall be employed in violation of the Labor Code of the State of California.

D. Rodgers.
SIGNATURE OF CONTRACTOR OR AUTHORIZED AGENT

~~PERMIT FEE @~~	~~2.00~~
~~SUPPLEMENTARY PERMIT FEE @ .50~~	
~~INVESTIGATION FEE~~	
TOTAL FEE	3-00

FORM B-53 PERMANENT

07727 APR 20 66 EL

CK MO. CASH NOTE: WHEN PROPERLY VALIDATED IN THIS SPACE, THIS FORM CONSTITUTES AN ELECTRIC PERMIT TO DO THE WORK DESCRIBED HEREON.

INSPECTION RECORD
BASIC INSPECTIONS

ITEM	INSPECTOR	DATE
GROUND WORK		
ROUGH		
FINISH		4/21/66
FIXTURES		
FINAL RELEASE TO PUBLIC SERV.		

PARTIAL OR MISC. INSPECTIONS

UNSUCCESSFUL TRIPS

RECORD INFORMATION

O.H.	U.G.	TEMP. POWER POLE	NO. OF METERS

LITE _____ WIRE | PWR _____ PHASE | HEAT _____ KW

RANGE	OVEN	TABLE TOP	W. HTR.	DRYER

OTHER RES. APPLIANCES OVER 2 KW.

TOTAL KW OR HP.	TOTAL HP.
_____ S Φ	_____ 3 Φ

JOB ADDRESS

5426 San Fernando Road
NUMBER STREET

APPLICATION FOR AN

ELECTRICAL PERMIT

BUILDING AND ~~MAINTENANCE~~ DIVISION

CITY OF GLENDALE, CALIFORNIA

061075

CK. MO. CASH NOTE: WHEN PROPERLY VALIDATED IN THIS SPACE, THIS FORM CONSTITUTES AN ELECTRIC PERMIT TO DO THE WORK DESCRIBED HEREON.

CONTRACTOR Products Research Co.	TEL. NO.
MAILING ADDRESS 5426 San Fernando Rd	STATE LIC. NO.
OWNER	CITY LIC. NO.
MAILING ADDRESS	TEL. NO.

DESCRIPTION OF WORK

☐ NEW BLDG. ☒ EXIST. BLDG. ☐ NO SERV. CHANGE ☐ RECONNECT OR RESEAL | USE ZONE

FEE COMPUTATION

NOTE! TOTALS SHOWN BELOW MUST BE SUBMITTED IN DIAGRAM ON SEPARATE WORK SHEET PROVIDED FOR THIS PURPOSE.

1 FIXTURES	25
2 OUTLETS, BASE PLUGS, SWITCHES	
FIRST TEN @ 25 EACH	50
ADDITIONAL @ _____ EACH	

MOTORS

QUAN.	OVER	INCL.	ACTUAL HP	UNIT COST	FEE
	0	1 HP		@ EA.	
	1 HP	5 HP		@ "	
	5 HP	20 HP		@ "	
	20 HP	50 HP		@ "	
	50 HP	UP		@ "	

TOTAL AIR COND. H. P. _____ SUB TOTAL → 75c

_____ RANGE, OR OVEN OUTLETS @ _____ EACH _____

_____ TRANSFORMERS OR RECTIFIERS _____ KVA @ _____ PER KVA _____

_____ HEATING ELEMENTS OVER 1650 WATTS @ _____ EACH _____

_____ AIR CONDITIONER, PLUGS @ _____ EACH _____

_____ CLOTHES DRYER @ _____ EACH _____

_____ MISCELLANEOUS _____ _____

I have carefully read and examined the above application and know the same to be true and correct. All provisions of the Laws and Ordinances governing this type of construction will be complied with whether mentioned herein or not. No person shall be employed in violation of the Labor Code of the State of California.

~~PERMIT FEE~~ @	~~2.00~~
~~SUPPLEMENTARY PERMIT FEE~~ @ .50	
~~INVESTIGATION~~ FEE	
TOTAL FEE	$0.75

W. Rodger.

SIGNATURE OF CONTRACTOR OR AUTHORIZED AGENT

FORM B-53 **PERMANENT**

February, 1966

INSPECTION RECORD
BASIC INSPECTIONS

ITEM	INSPECTOR	DATE
GROUND WORK		
ROUGH		
FINISH	[illegible]	3/21/66
FIXTURES		
FINAL RELEASE TO PUBLIC SERV.	[illegible]	11

PARTIAL OR MISC. INSPECTIONS

UNSUCCESSFUL TRIPS

RECORD INFORMATION

O.H.	U.G.	TEMP. POWER POLE	NO. OF METERS

LITE _____ WIRE | PWR _____ PHASE | HEAT _____ KW

RANGE	OVEN	TABLE TOP	W. HTR.	DRYER

OTHER RES. APPLIANCES OVER 2 KW.

TOTAL KW OR HP.	TOTAL HP.
_____ S Φ	_____ 3 Φ

JOB ADDRESS

5426 San Fernando Road
NUMBER STREET

File CPB 2/17/66

MAINTENANCE ELECTRICAL PERMIT

BUILDING SECTION, PUBLIC WORKS DIVISION
CITY OF GLENDALE, CALIFORNIA

CONTRACTOR: Gerald W. Carson — TEL. NO.:

MAILING ADDRESS: 5426 San Fernando St. — STATE LIC. NO.:

OWNER: Products Research Co — CITY LIC. NO.:

MAILING ADDRESS: 5426 San Fernando St. — TEL. NO.:

DESCRIPTION OF WORK

☐ NEW BLDG. ☐ EXIST. BLDG. ☐ NO SERV. CHANGE ☐ RECONNECT OR RESEAL — USE ZONE

FEE COMPUTATION

NOTE! TOTALS SHOWN BELOW MUST BE SUBMITTED IN DIAGRAM ON SEPARATE WORK SHEET PROVIDED FOR THIS PURPOSE.

..... FIXTURES .....

..... OUTLETS, BASE PLUGS, SWITCHES

FIRST TEN @ _____ EACH .....

ADDITIONAL @ _____ EACH .....

MOTORS

QUAN.	OVER	INCL.	ACTUAL HP	UNIT COST	FEE
	0	1 HP		@ EA.	
	1 HP	5 HP		@ "	
	5 HP	20 HP		@ "	
	20 HP	50 HP		@ "	
	50 HP	UP		@ "	

TOTAL AIR COND. H. P. _____ SUB TOTAL →

_____ RANGE, OR OVEN OUTLETS @ _____ EACH

_____ TRANSFORMERS OR RECTIFIERS _____ KVA @ _____ PER KVA

_____ HEATING ELEMENTS OVER 1650 WATTS @ _____ EACH

_____ AIR CONDITIONER, PLUGS @ _____ EACH

_____ CLOTHES DRYER @ _____ EACH

_____ MISCELLANEOUS NO WORK DONE

Month of January, 1966

CK., MO. CASH NOTE: WHEN PROPERLY VALIDATED IN THIS SPACE, THIS FORM CONSTITUTES AN ELECTRIC PERMIT TO DO THE WORK DESCRIBED HEREON.

I have carefully read and examined the above application and know the same to be true and correct. All provisions of the Laws and Ordinances governing this type of construction will be complied with whether mentioned herein or not. No person shall be employed in violation of the Labor Code of the State of California.

~~PERMIT FEE~~ @ ~~1.00~~

~~SUPPLEMENTARY PERMIT FEE @ .50~~

~~INVESTIGATION FEE~~

TOTAL FEE —

E. A. Gebert Cer #1312
SIGNATURE OF CONTRACTOR OR AUTHORIZED AGENT

FORM B-53

PERMANENT

INSPECTION RECORD

BASIC INSPECTIONS

ITEM	INSPECTOR	DATE
GROUND WORK		
ROUGH		
FINISH		
FIXTURES		
FINAL RELEASE TO PUBLIC SERV.		

PARTIAL OR MISC. INSPECTIONS

UNSUCCESSFUL TRIPS

RECORD INFORMATION

O.H.	U.G.	TEMP. POWER POLE	NO. OF METERS

LITE _____ WIRE | PWR _____ PHASE | HEAT _____ KW

RANGE	OVEN	TABLE TOP	W. HTR.	DRYER

OTHER RES. APPLIANCES OVER 2 KW.

TOTAL KW OR HP.	TOTAL HP.
_____ S Φ	_____ 3 Φ

JOB ADDRESS

5426 San Fernando Road
NUMBER STREET

APPLICATION FOR AN

ELECTRICAL PERMIT

BUILDING [illegible] DIVISION

MAINTENANCE

CONTRACTOR	TEL. NO.
Products Research Co.	246-1631
MAILING ADDRESS	STATE LIC. NO.
5426 SAN FERNANDO RD.	
OWNER	CITY LIC. NO.
MAILING ADDRESS	TEL. NO.

DESCRIPTION OF WORK

☐ NEW BLDG. ☐ EXIST. BLDG. ☐ NO SERV. CHANGE ☐ RECONNECT OR RESEAL | USE ZONE

FEE COMPUTATION

NOTE! TOTALS SHOWN BELOW MUST BE SUBMITTED IN DIAGRAM ON SEPARATE WORK SHEET PROVIDED FOR THIS PURPOSE.

..... FIXTURES	.....
1 ..... OUTLETS, BASE PLUGS, SWITCHES	
FIRST TEN @ _____ EACH	.25¢
ADDITIONAL @ _____ EACH	.....

MOTORS

QUAN.	OVER	INCL.	ACTUAL HP	UNIT COST	FEE
	0	1 HP		@ EA.	
	1 HP	5 HP		@ "	
	5 HP	20 HP		@ "	
	20 HP	50 HP		@ "	
	50 HP	UP		@ "	

TOTAL AIR COND. H. P. [ ] SUB TOTAL → .25¢

_____ RANGE, OR OVEN OUTLETS @ _____ EACH _____

_____ TRANSFORMERS OR RECTIFIERS _____ KVA @ _____ PER KVA _____

_____ HEATING ELEMENTS OVER 1650 WATTS @ _____ EACH _____

_____ AIR CONDITIONER, PLUGS @ _____ EACH _____

_____ CLOTHES DRYER @ _____ EACH _____

_____ MISCELLANEOUS _____ _____

_____ _____

_____ _____

I have carefully read and examined the above application and know the same to be true and correct. All provisions of the Laws and Ordinances governing this type of construction will be complied with whether mentioned herein or not. No person shall be employed in violation of the Labor Code of the State of California.

D. Rodger Smith
SIGNATURE OF CONTRACTOR OR AUTHORIZED AGENT

PERMIT FEE @	2.00
SUPPLEMENTARY PERMIT FEE @ .50	
INVESTIGATION FEE	
TOTAL FEE	.25 CENTS

12/15/65

Month of November, 1965 023555 DEC 15 65 EL

CK MO. CASH NOTE: WHEN PROPERLY VALIDATED IN THIS SPACE, THIS FORM CONSTITUTES AN ELECTRIC PERMIT TO DO THE WORK DESCRIBED HEREON.

FORM B-53 PERMANENT

INSPECTION RECORD
BASIC INSPECTIONS

ITEM	INSPECTOR	DATE
GROUND WORK		
ROUGH		
FINISH	[illegible]	12/16/65
FIXTURES		
FINAL RELEASE TO PUBLIC SERV.	[illegible]	11

PARTIAL OR MISC. INSPECTIONS

UNSUCCESSFUL TRIPS

RECORD INFORMATION

O.H.	U.G.	TEMP. POWER POLE	NO. OF METERS

LITE _____ WIRE | PWR _____ PHASE | HEAT _____ KW

RANGE	OVEN	TABLE TOP	W. HTR.	DRYER

OTHER RES. APPLIANCES OVER 2 KW.

TOTAL KW OR HP.	TOTAL HP.
_____ S Φ	_____ 3 Φ

JOB ADDRESS

5426 San Fernando Road
NUMBER STREET

MAINTENANCE ELECTRICAL PERMIT

BUILDING SECTION, PUBLIC WORKS DIVISION
CITY OF GLENDALE, CALIFORNIA

CONTRACTOR: Gerald W. Carson	TEL. NO.
MAILING ADDRESS	STATE LIC. NO.
OWNER: Products Research	CITY LIC. NO.
MAILING ADDRESS	TEL. NO.

DESCRIPTION OF WORK

☐ NEW BLDG. ☐ EXIST. BLDG. ☐ NO SERV. CHANGE ☐ RECONNECT OR RESEAL | USE ZONE

FEE COMPUTATION

NOTE! TOTALS SHOWN BELOW MUST BE SUBMITTED IN DIAGRAM ON SEPARATE WORK SHEET PROVIDED FOR THIS PURPOSE.

..... FIXTURES .....

..... OUTLETS, BASE PLUGS, SWITCHES

FIRST TEN @ _____ EACH .....

ADDITIONAL @ _____ EACH .....

MOTORS

QUAN.	OVER	INCL.	ACTUAL HP	UNIT COST	FEE
	0	1 HP		@ EA.	
	1 HP	5 HP		@ "	
	5 HP	20 HP		@ "	
	20 HP	50 HP		@ "	
	50 HP	UP		@ "	

TOTAL AIR COND. H. P. [ ] SUB TOTAL →

_____ RANGE, OR OVEN OUTLETS @ _____ EACH _____

_____ TRANSFORMERS OR RECTIFIERS _____ KVA @ _____ PER KVA _____

_____ HEATING ELEMENTS OVER 1650 WATTS @ _____ EACH _____

_____ AIR CONDITIONER, PLUGS @ _____ EACH _____

_____ CLOTHES DRYER @ _____ EACH _____

_____ MISCELLANEOUS _____ _____

No Work Done

I have carefully read and examined the above application and know the same to be true and correct. All provisions of the Laws and Ordinances governing this type of construction will be complied with whether mentioned herein or not. No person shall be employed in violation of the Labor Code of the State of California.

E. Hebert

SIGNATURE OF CONTRACTOR OR AUTHORIZED AGENT

~~PERMIT FEE @~~ ~~2.00~~

~~SUPPLEMENTARY PERMIT FEE @ .50~~

~~INVESTIGATION FEE~~

TOTAL FEE

October 1967

CK. MO. CASH NOTE: WHEN PROPERLY VALIDATED IN THIS SPACE, THIS FORM CONSTITUTES AN ELECTRIC PERMIT TO DO THE WORK DESCRIBED HEREON.

FORM B-53

PERMANENT

INSPECTION RECORD

BASIC INSPECTIONS

ITEM	INSPECTOR	DATE
GROUND WORK		
ROUGH		
FINISH		
FIXTURES		
FINAL RELEASE TO PUBLIC SERV.		

PARTIAL OR MISC. INSPECTIONS

UNSUCCESSFUL TRIPS

RECORD INFORMATION

O.H.	U.G.	TEMP. POWER POLE	NO. OF METERS

LITE _____ WIRE | PWR _____ PHASE | HEAT _____ KW

RANGE	OVEN	TABLE TOP	W. HTR.	DRYER

OTHER RES. APPLIANCES OVER 2 KW.

TOTAL KW OR HP.	TOTAL HP.
_____ S Φ	_____ 3 Φ

JOB ADDRESS

5426 San Fernando Rd

NUMBER STREET

MAINTENANCE ELECTRICAL PERMIT

BUILDING SECTION, PUBLIC WORKS DIVISION
CITY OF GLENDALE, CALIFORNIA

CONTRACTOR	TEL. NO.
Gerald W. Carson	
MAILING ADDRESS	STATE LIC. NO.
OWNER	CITY LIC. NO.
Products Research Co.	
MAILING ADDRESS	TEL. NO.

DESCRIPTION OF WORK

☐ NEW BLDG. ☐ EXIST. BLDG. ☐ NO SERV. CHANGE ☐ RECONNECT OR RESEAL | USE ZONE

FEE COMPUTATION

NOTE! TOTALS SHOWN BELOW MUST BE SUBMITTED IN DIAGRAM ON SEPARATE WORK SHEET PROVIDED FOR THIS PURPOSE.

..... FIXTURES .....

..... OUTLETS, BASE PLUGS, SWITCHES

FIRST TEN @ _____ EACH .....

ADDITIONAL @ _____ EACH .....

MOTORS

QUAN.	OVER	INCL.	ACTUAL HP	UNIT COST	FEE
	0	1 HP		@ EA.	
	1 HP	5 HP		@ "	
	5 HP	20 HP		@ "	
	20 HP	50 HP		@ "	
	50 HP	UP		@ "	

TOTAL AIR COND. H. P. [ ] SUB TOTAL →

_____ RANGE, OR OVEN OUTLETS @ _____ EACH _____

_____ TRANSFORMERS OR RECTIFIERS _____ KVA @ _____ PER KVA _____

_____ HEATING ELEMENTS OVER 1650 WATTS @ _____ EACH _____

_____ AIR CONDITIONER, PLUGS @ _____ EACH _____

_____ CLOTHES DRYER @ _____ EACH _____

_____ MISCELLANEOUS _____ _____

No Work Done

September, 1967

CK. MO. CASH NOTE: WHEN PROPERLY VALIDATED IN THIS SPACE, THIS FORM CONSTITUTES AN ELECTRIC PERMIT TO DO THE WORK DESCRIBED HEREON.

I have carefully read and examined the above application and know the same to be true and correct. All provisions of the Laws and Ordinances governing this type of construction will be complied with whether mentioned herein or not. No person shall be employed in violation of the Labor Code of the State of California.

E. Gebert

SIGNATURE OF CONTRACTOR OR AUTHORIZED AGENT

~~PERMIT FEE @~~	~~2.00~~
~~SUPPLEMENTARY PERMIT FEE @ .50~~	
~~INVESTIGATION FEE~~	
TOTAL FEE	

FORM B-53

PERMANENT

INSPECTION RECORD

BASIC INSPECTIONS

ITEM	INSPECTOR	DATE
GROUND WORK		
ROUGH		
FINISH		
FIXTURES		
FINAL RELEASE TO PUBLIC SERV.		

PARTIAL OR MISC. INSPECTIONS

UNSUCCESSFUL TRIPS

RECORD INFORMATION

O.H.	U.G.	TEMP. POWER POLE	NO. OF METERS

LITE ____ WIRE	PWR ____ PHASE	HEAT ____ KW

RANGE	OVEN	TABLE TOP	W. HTR.	DRYER

OTHER RES. APPLIANCES OVER 2 KW.

TOTAL KW OR HP.	TOTAL HP.
____ S Φ	____ 3 Φ

JOB ADDRESS

5426 San Fernando Road
NUMBER STREET

MAINTENANCE
ELECTRICAL PERMIT

BUILDING SECTION, PUBLIC WORKS DIVISION
CITY OF GLENDALE, CALIFORNIA

CONTRACTOR - Ed Gebert	TEL. NO.
MAILING ADDRESS	STATE LIC. NO.
OWNER Products Research	CITY LIC. NO. # 18
MAILING ADDRESS	TEL. NO. 246-1631

DESCRIPTION OF WORK

☐ NEW BLDG. ☐ EXIST. BLDG. ☐ NO SERV. CHANGE ☐ RECONNECT OR RESEAL | USE ZONE

FEE COMPUTATION

NOTE! TOTALS SHOWN BELOW MUST BE SUBMITTED IN DIAGRAM ON SEPARATE WORK SHEET PROVIDED FOR THIS PURPOSE.

..... FIXTURES .....

.....OUTLETS, BASE PLUGS, SWITCHES

FIRST TEN @ _____ EACH .....

ADDITIONAL @ _____ EACH .....

MOTORS

QUAN.	OVER	INCL.	ACTUAL HP	UNIT COST	FEE
	0	1 HP		@ EA.	
	1 HP	5 HP		@ "	
	5 HP	20 HP		@ "	
	20 HP	50 HP		@ "	
	50 HP	UP		@ "	

TOTAL AIR COND. H. P. [ ] SUB TOTAL →

_____ RANGE, OR OVEN OUTLETS @ _____ EACH _____

_____ TRANSFORMERS OR RECTIFIERS _____ KVA @ _____ PER KVA _____

_____ HEATING ELEMENTS OVER 1650 WATTS @ _____ EACH _____

_____ AIR CONDITIONER, PLUGS @ _____ EACH _____

_____ CLOTHES DRYER @ _____ EACH _____

_____ MISCELLANEOUS _____ _____

(No Work Done) _____

August, 1967

CK. MO. CASH NOTE: WHEN PROPERLY VALIDATED IN THIS SPACE, THIS FORM CONSTITUTES AN ELECTRIC PERMIT TO DO THE WORK DESCRIBED HEREON.

I have carefully read and examined the above application and know the same to be true and correct. All provisions of the Laws and Ordinances governing this type of construction will be complied with whether mentioned herein or not. No person shall be employed in violation of the Labor Code of the State of California.

E. A. Gebert

SIGNATURE OF CONTRACTOR OR AUTHORIZED AGENT
Lic # 284

~~PERMIT FEE, @~~	~~2.00~~
~~SUPPLEMENTARY PERMIT FEE @ .50~~	
~~INVESTIGATION FEE~~	
TOTAL FEE	

FORM B-53 **PERMANENT**

INSPECTION RECORD

BASIC INSPECTIONS

ITEM	INSPECTOR	DATE
GROUND WORK		
ROUGH		
FINISH		
FIXTURES		
FINAL RELEASE TO PUBLIC SERV.		

PARTIAL OR MISC. INSPECTIONS

UNSUCCESSFUL TRIPS

RECORD INFORMATION

O.H.	U.G.	TEMP. POWER POLE	NO. OF METERS

LITE_____WIRE	PWR_____PHASE	HEAT_____KW

RANGE	OVEN	TABLE TOP	W. HTR.	DRYER

OTHER RES. APPLIANCES OVER 2 KW.

TOTAL KW OR HP.	TOTAL HP.
_____S Φ	_____3 Φ

JOB ADDRESS

5426 San Fernando Road
NUMBER STREET

MAINTENANCE
ELECTRICAL PERMIT

BUILDING SECTION, PUBLIC WORKS DIVISION
CITY OF GLENDALE, CALIFORNIA

CONTRACTOR: Gerald W. Carson	TEL. NO.: 246-1631
MAILING ADDRESS	STATE LIC. NO.
OWNER: Products Research Co.	CITY LIC. NO.: 18
MAILING ADDRESS	TEL. NO.

DESCRIPTION OF WORK

☐ NEW BLDG. ☐ EXIST. BLDG. ☐ NO SERV. CHANGE ☐ RECONNECT OR RESEAL | USE ZONE

FEE COMPUTATION

NOTE! TOTALS SHOWN BELOW MUST BE SUBMITTED IN DIAGRAM ON SEPARATE WORK SHEET PROVIDED FOR THIS PURPOSE.

..... FIXTURES .....

..... OUTLETS, BASE PLUGS, SWITCHES

FIRST TEN @ _____ EACH .....

ADDITIONAL @ _____ EACH .....

MOTORS

QUAN.	OVER	INCL.	ACTUAL HP	UNIT COST	FEE
	0	1 HP		@ EA.	
	1 HP	5 HP		@ "	
	5 HP	20 HP		@ "	
	20 HP	50 HP		@ "	
	50 HP	UP		@ "	

TOTAL AIR COND. H. P. _____ SUB TOTAL →

_____ RANGE, OR OVEN OUTLETS @ _____ EACH

_____ TRANSFORMERS OR RECTIFIERS _____ KVA @ _____ PER KVA

_____ HEATING ELEMENTS OVER 1650 WATTS @ _____ EACH

_____ AIR CONDITIONER, PLUGS @ _____ EACH

_____ CLOTHES DRYER @ _____ EACH

_____ MISCELLANEOUS _____

No Work Done

July, 1967

CK., MO., CASH NOTE: WHEN PROPERLY VALIDATED IN THIS SPACE, THIS FORM CONSTITUTES AN ELECTRIC PERMIT TO DO THE WORK DESCRIBED HEREON.

I have carefully read and examined the above application and know the same to be true and correct. All provisions of the Laws and Ordinances governing this type of construction will be complied with whether mentioned herein or not. No person shall be employed in violation of the Labor Code of the State of California.

~~PERMIT FEE @~~	~~2.00~~
~~SUPPLEMENTARY PERMIT FEE @ .50~~	
~~INVESTIGATION FEE~~	
TOTAL FEE	

SIGNATURE OF CONTRACTOR OR AUTHORIZED AGENT

FORM B-53 **PERMANENT**

INSPECTION RECORD

BASIC INSPECTIONS

ITEM	INSPECTOR	DATE
GROUND WORK		
ROUGH		
FINISH		
FIXTURES		
FINAL RELEASE TO PUBLIC SERV.		

PARTIAL OR MISC. INSPECTIONS

UNSUCCESSFUL TRIPS

RECORD INFORMATION

O.H.	U.G.	TEMP. POWER POLE	NO. OF METERS

LITE ____ WIRE	PWR ____ PHASE	HEAT ____ KW

RANGE	OVEN	TABLE TOP	W. HTR.	DRYER

OTHER RES. APPLIANCES OVER 2 KW.

TOTAL KW OR HP.	TOTAL HP.
____ S Φ	____ 3 Φ

JOB ADDRESS

5426 San Fernando
NUMBER STREET

MAINTENANCE ELECTRICAL PERMIT

BUILDING SECTION, PUBLIC WORKS DIVISION
CITY OF GLENDALE, CALIFORNIA

CONTRACTOR: Gerald W. Carson	TEL. NO.: 246-1631
MAILING ADDRESS: 5426 SAN FERNANDO RD	STATE LIC. NO.:
OWNER: Products Research	CITY LIC. NO.: #18
MAILING ADDRESS: "	TEL. NO.: "

DESCRIPTION OF WORK

☐ NEW BLDG. ☐ EXIST. BLDG. ☐ NO SERV. CHANGE ☐ RECONNECT OR RESEAL | USE ZONE

FEE COMPUTATION

NOTE! TOTALS SHOWN BELOW MUST BE SUBMITTED IN DIAGRAM ON SEPARATE WORK SHEET PROVIDED FOR THIS PURPOSE.

..... FIXTURES	.....
1 OUTLETS, BASE PLUGS, SWITCHES	
FIRST TEN @ _____ EACH	.25
ADDITIONAL @ _____ EACH	.25

MOTORS

QUAN.	OVER	INCL.	ACTUAL HP	UNIT COST	FEE
	0	1 HP		@ EA.	
	1 HP	5 HP		@ "	
	5 HP	20 HP		@ "	
	20 HP	50 HP		@ "	
	50 HP	UP		@ "	

TOTAL AIR COND. H. P. [ ] SUB TOTAL → .25

_____ RANGE, OR OVEN OUTLETS @ _____ EACH _____

_____ TRANSFORMERS OR RECTIFIERS _____ KVA @ _____ PER KVA _____

_____ HEATING ELEMENTS OVER 1650 WATTS @ _____ EACH _____

_____ AIR CONDITIONER, PLUGS @ _____ EACH _____

_____ CLOTHES DRYER @ _____ EACH _____

_____ MISCELLANEOUS _____ _____

_____ _____

_____ _____

I have carefully read and examined the above application and know the same to be true and correct. All provisions of the Laws and Ordinances governing this type of construction will be complied with whether mentioned herein or not. No person shall be employed in violation of the Labor Code of the State of California.

~~PERMIT FEE @ 2.00~~
~~SUPPLEMENTARY PERMIT FEE @ .50~~
~~INVESTIGATION FEE~~
TOTAL FEE .25

SIGNATURE OF CONTRACTOR OR AUTHORIZED AGENT

FORM B-53 **PERMANENT**

25 - 24240 JUL 67 EL

CK. MO. (CASH) NOTE: WHEN PROPERLY VALIDATED IN THIS SPACE, THIS FORM CONSTITUTES AN ELECTRIC PERMIT TO DO THE WORK DESCRIBED HEREON.

June, 1967

INSPECTION RECORD
BASIC INSPECTIONS

ITEM	INSPECTOR	DATE
GROUND WORK		
ROUGH		
FINISH	[illegible]	8/24/67
FIXTURES		
FINAL RELEASE TO PUBLIC SERV.	[illegible]	[illegible]

PARTIAL OR MISC. INSPECTIONS

UNSUCCESSFUL TRIPS

Mtr. Connection	[illegible]	7/10/67

RECORD INFORMATION

O.H.	U.G.	TEMP. POWER POLE	NO. OF METERS

LITE _____ WIRE | PWR _____ PHASE | HEAT _____ KW

RANGE	OVEN	TABLE TOP	W. HTR.	DRYER

OTHER RES. APPLIANCES OVER 2 KW.

TOTAL KW OR HP.	TOTAL HP.
_____ S Φ	_____ 3 Φ

JOB ADDRESS

5426 San Fernando

NUMBER STREET

File 188

MAINTENANCE ELECTRICAL PERMIT

BUILDING SECTION, PUBLIC WORKS DIVISION

CITY OF GLENDALE, CALIFORNIA

CONTRACTOR Gerald W. Carson	TEL. NO.
MAILING ADDRESS	STATE LIC. NO.
OWNER Products Research Co.	CITY LIC. NO. # 18
MAILING ADDRESS	TEL. NO. 246-1631

DESCRIPTION OF WORK

☐ NEW BLDG. ☐ EXIST. BLDG. ☐ NO SERV. CHANGE ☐ RECONNECT OR RESEAL USE ZONE

FEE COMPUTATION

NOTE! TOTALS SHOWN BELOW MUST BE SUBMITTED IN DIAGRAM ON SEPARATE WORK SHEET PROVIDED FOR THIS PURPOSE.

..... FIXTURES .....

..... OUTLETS, BASE PLUGS, SWITCHES

FIRST TEN @ _____ EACH .....

ADDITIONAL @ _____ EACH .....

MOTORS

QUAN.	OVER	INCL.	ACTUAL HP	UNIT COST	FEE
	0	1 HP		@ EA.	
	1 HP	5 HP		@ "	
	5 HP	20 HP		@ "	
	20 HP	50 HP		@ "	
	50 HP	UP		@ "	

TOTAL AIR COND. H. P. _____ SUB TOTAL →

_____ RANGE, OR OVEN OUTLETS @ _____ EACH

_____ TRANSFORMERS OR RECTIFIERS _____ KVA @ _____ PER KVA

_____ HEATING ELEMENTS OVER 1650 WATTS @ _____ EACH

_____ AIR CONDITIONER, PLUGS @ _____ EACH

_____ CLOTHES DRYER @ _____ EACH

_____ MISCELLANEOUS _____

— No work Done —

Month of May, 1967

CK. MO. CASH NOTE: WHEN PROPERLY VALIDATED IN THIS SPACE, THIS FORM CONSTITUTES AN ELECTRIC PERMIT TO DO THE WORK DESCRIBED HEREON.

I have carefully read and examined the above application and know the same to be true and correct. All provisions of the Laws and Ordinances governing this type of construction will be complied with whether mentioned herein or not. No person shall be employed in violation of the Labor Code of the State of California.

E Lebert

SIGNATURE OF CONTRACTOR OR AUTHORIZED AGENT

~~PERMIT FEE @~~	~~2.00~~
~~SUPPLEMENTARY PERMIT FEE @ .50~~	
~~INVESTIGATION FEE~~	
TOTAL FEE	

FORM B-53

PERMANENT

INSPECTION RECORD
BASIC INSPECTIONS

ITEM	INSPECTOR	DATE
GROUND WORK		
ROUGH		
FINISH		
FIXTURES		
FINAL RELEASE TO PUBLIC SERV.		

PARTIAL OR MISC. INSPECTIONS

UNSUCCESSFUL TRIPS

RECORD INFORMATION

O.H.	U.G.	TEMP. POWER POLE	NO. OF METERS

LITE ____ WIRE	PWR ____ PHASE	HEAT ____ KW

RANGE	OVEN	TABLE TOP	W. HTR.	DRYER

OTHER RES. APPLIANCES OVER 2 KW.

TOTAL KW OR HP.	TOTAL HP.
____ S Φ	____ 3 Φ

JOB ADDRESS

5426 San Fernando Road
NUMBER STREET

File 788

MAINTENANCE ELECTRICAL PERMIT

BUILDING SECTION, PUBLIC WORKS DIVISION
CITY OF GLENDALE, CALIFORNIA

CONTRACTOR: Gerald W. Carson	TEL. NO.
MAILING ADDRESS	STATE LIC. NO.
OWNER: Products Research	CITY LIC. NO. 17
MAILING ADDRESS	TEL. NO.

DESCRIPTION OF WORK

☐ NEW BLDG. ☐ EXIST. BLDG. ☐ NO SERV. CHANGE ☐ RECONNECT OR RESEAL | USE ZONE

FEE COMPUTATION

NOTE! TOTALS SHOWN BELOW MUST BE SUBMITTED IN DIAGRAM ON SEPARATE WORK SHEET PROVIDED FOR THIS PURPOSE.

..... FIXTURES .....

..... OUTLETS, BASE PLUGS, SWITCHES

FIRST TEN @ _____ EACH .....

ADDITIONAL @ _____ EACH .....

MOTORS

QUAN.	OVER	INCL.	ACTUAL HP	UNIT COST	FEE
	0	1 HP		@ EA.	
	1 HP	5 HP		@ "	
	5 HP	20 HP		@ "	
	20 HP	50 HP		@ "	
	50 HP	UP		@ "	

TOTAL AIR COND. H. P. [ ] SUB TOTAL →

_____ RANGE, OR OVEN OUTLETS @ _____ EACH

_____ TRANSFORMERS OR RECTIFIERS _____ KVA @ _____ PER KVA

_____ HEATING ELEMENTS OVER 1650 WATTS @ _____ EACH

_____ AIR CONDITIONER, PLUGS @ _____ EACH

_____ CLOTHES DRYER @ _____ EACH

_____ MISCELLANEOUS

No Work Done

April, 1967

CK. MO. CASH NOTE: WHEN PROPERLY VALIDATED IN THIS SPACE, THIS FORM CONSTITUTES AN ELECTRIC PERMIT TO DO THE WORK DESCRIBED HEREON.

I have carefully read and examined the above application and know the same to be true and correct. All provisions of the Laws and Ordinances governing this type of construction will be complied with whether mentioned herein or not. No person shall be employed in violation of the Labor Code of the State of California.

E. Gebert

SIGNATURE OF CONTRACTOR OR AUTHORIZED AGENT

~~PERMIT FEE @ 2.00~~

~~SUPPLEMENTARY PERMIT FEE @ .50~~

~~INVESTIGATION FEE~~

TOTAL FEE

FORM B-53

PERMANENT

INSPECTION RECORD

BASIC INSPECTIONS

ITEM	INSPECTOR	DATE
GROUND WORK		
ROUGH		
FINISH		
FIXTURES		
FINAL RELEASE TO PUBLIC SERV.		

PARTIAL OR MISC. INSPECTIONS

UNSUCCESSFUL TRIPS

RECORD INFORMATION

O.H.	U.G.	TEMP. POWER POLE	NO. OF METERS

LITE_____WIRE | PWR_____PHASE | HEAT_____KW

RANGE	OVEN	TABLE TOP	W. HTR.	DRYER

OTHER RES. APPLIANCES OVER 2 KW.

TOTAL KW OR HP.	TOTAL HP.
_____ S Φ	_____ 3 Φ

31517

JOB ADDRESS

5426 San Fernando Road

NUMBER STREET

MAINTENANCE ELECTRICAL PERMIT

BUILDING SECTION, PUBLIC WORKS DIVISION
CITY OF GLENDALE, CALIFORNIA

CONTRACTOR Gerald W. Carson	TEL. NO.
MAILING ADDRESS	STATE LIC. NO.
OWNER Products Research Co.	CITY LIC. NO.
MAILING ADDRESS	TEL. NO.

DESCRIPTION OF WORK

☐ NEW BLDG. ☐ EXIST. BLDG. ☐ NO SERV. CHANGE ☐ RECONNECT OR RESEAL | USE ZONE

FEE COMPUTATION

NOTE! TOTALS SHOWN BELOW MUST BE SUBMITTED IN DIAGRAM ON SEPARATE WORK SHEET PROVIDED FOR THIS PURPOSE.

2 FIXTURES 50c

..... OUTLETS, BASE PLUGS, SWITCHES

FIRST TEN @ _____ EACH .....

ADDITIONAL @ _____ EACH .....

MOTORS

QUAN.	OVER	INCL.	ACTUAL HP	UNIT COST	FEE
	0	1 HP		@ EA.	
	1 HP	5 HP		@ "	
	5 HP	20 HP		@ "	
	20 HP	50 HP		@ "	
	50 HP	UP		@ "	

TOTAL AIR COND. H. P. _____ SUB TOTAL →

_____ RANGE, OR OVEN OUTLETS @ _____ EACH

_____ TRANSFORMERS OR RECTIFIERS _____ KVA @

_____ HEATING ELEMENTS OVER 1650 WATTS @ _____ EACH

_____ AIR CONDITIONER, PLUGS @ _____ EACH

_____ CLOTHES DRYER @ _____ EACH

_____ MISCELLANEOUS _____

RECEIVED
APR 6 1967
A/C's PAYABLE

Month of March, 1967 20662 APR 12 67 EL 50 -

CK. MO. CASH NOTE: WHEN PROPERLY VALIDATED IN THIS SPACE, THIS FORM CONSTITUTES AN ELECTRIC PERMIT TO DO THE WORK DESCRIBED HEREON.

I have carefully read and examined the above application and know the same to be true and correct. All provisions of the Laws and Ordinances governing this type of construction will be complied with whether mentioned herein or not. No person shall be employed in violation of the Labor Code of the State of California.

DO RODGER.

SIGNATURE OF CONTRACTOR OR AUTHORIZED AGENT

~~PERMIT FEE @~~	~~1.00~~
~~SUPPLEMENTARY PERMIT FEE @ .50~~	
~~INVESTIGATION FEE~~	
TOTAL FEE	50c

FORM B-53

PERMANENT

INSPECTION RECORD

BASIC INSPECTIONS

ITEM	INSPECTOR	DATE
GROUND WORK		
ROUGH		
FINISH	[illegible]	4/14/67
FIXTURES	[illegible]	"
FINAL RELEASE TO PUBLIC SERV.	[illegible]	"

PARTIAL OR MISC. INSPECTIONS

UNSUCCESSFUL TRIPS

RECORD INFORMATION

O.H.	U.G.	TEMP. POWER POLE	NO. OF METERS

LITE _____ WIRE | PWR _____ PHASE | HEAT _____ KW

RANGE	OVEN	TABLE TOP	W. HTR.	DRYER

OTHER RES. APPLIANCES OVER 2 KW.

TOTAL KW OR HP.	TOTAL HP.
_____ S Φ	_____ 3 Φ

JOB ADDRESS

5426 San Fernando Road
NUMBER STREET

MAINTENANCE
ELECTRICAL PERMIT

APPLICATION NO.

BUILDING SECTION, PUBLIC WORKS DIVISION
CITY OF GLENDALE, CALIFORNIA

File 988

CONTRACTOR	TEL. NO.
Gerald W. Carson	
MAILING ADDRESS	STATE LIC. NO.
OWNER	CITY LIC. NO.
Products Research	17
MAILING ADDRESS	TEL. NO.

DESCRIPTION OF WORK

☐ NEW BLDG. ☐ EXIST. BLDG. ☐ NO SERV. CHANGE ☐ RECONNECT OR RESEAL | USE ZONE

FEE COMPUTATION

NOTE! TOTALS SHOWN BELOW MUST BE SUBMITTED IN DIAGRAM ON SEPARATE WORK SHEET PROVIDED FOR THIS PURPOSE.

..... FIXTURES ..... NIL

..... OUTLETS, BASE PLUGS, SWITCHES

FIRST TEN @ _____ EACH ..... NIL

ADDITIONAL @ _____ EACH ..... NIL

MOTORS

QUAN.	OVER	INCL.	ACTUAL HP	UNIT COST	FEE
	0	1 HP		@ EA.	NIL
	1 HP	5 HP		@ "	"
	5 HP	20 HP		@ "	"
	20 HP	50 HP		@ "	"
	50 HP	UP		@ "	"

February, 1967

CK. MO. CASH NOTE: WHEN PROPERLY VALIDATED IN THIS SPACE, THIS FORM CONSTITUTES AN ELECTRIC PERMIT TO DO THE WORK DESCRIBED HEREON.

TOTAL AIR COND. H. P. _____ SUB TOTAL →

_____ RANGE, OR OVEN OUTLETS @ _____ EACH

_____ TRANSFORMERS OR RECTIFIERS _____ KVA @ _____ PER KVA

_____ HEATING ELEMENTS OVER 1650 WATTS @ _____ EACH

_____ AIR CONDITIONER, PLUGS @ _____ EACH

_____ CLOTHES DRYER @ _____ EACH

_____ MISCELLANEOUS

RECEIVED
FEB 28 1967

I have carefully read and examined the above application and know the same to be true and correct. All provisions of the Laws and Ordinances governing this type of construction will be complied with whether mentioned herein or not. No person shall be employed in violation of the Labor Code of the State of California.

~~PERMIT FEE @~~ ~~2.00~~

~~SUPPLEMENTARY PERMIT FEE @ .50~~

~~INVESTIGATION FEE~~

TOTAL FEE NIL

D. Rodger.
SIGNATURE OF CONTRACTOR OR AUTHORIZED AGENT

FORM B-53

PERMANENT

INSPECTION RECORD
BASIC INSPECTIONS

ITEM	INSPECTOR	DATE
GROUND WORK		
ROUGH		
FINISH		
FIXTURES		
FINAL RELEASE TO PUBLIC SERV.		

PARTIAL OR MISC. INSPECTIONS

UNSUCCESSFUL TRIPS

RECORD INFORMATION

O.H.	U.G.	TEMP. POWER POLE	NO. OF METERS

LITE_____ WIRE | PWR_____ PHASE | HEAT_____ KW

RANGE	OVEN	TABLE TOP	W. HTR.	DRYER

OTHER RES. APPLIANCES OVER 2 KW.

TOTAL KW OR HP.	TOTAL HP.
_____ S Φ	_____ 3 Φ

JOB ADDRESS

5426 San Fernando Road

NUMBER STREET

APPLICATION FOR AN

ELECTRICAL PERMIT

BUILDING SECTION, PUBLIC WORKS DIVISION

MONTEBELLO, CALIFORNIA

CONTRACTOR Gerald W. Carson	TEL. NO. 246-1631
MAILING ADDRESS	STATE LIC. NO.
OWNER Products Research	CITY LIC. NO. 18
MAILING ADDRESS	TEL. NO.

DESCRIPTION OF WORK

☐ NEW BLDG. ☐ EXIST. BLDG. ☐ NO SERV. CHANGE ☐ RECONNECT OR RESEAL

USE ZONE

FEE COMPUTATION

NOTE! TOTALS SHOWN BELOW MUST BE SUBMITTED IN DIAGRAM ON SEPARATE WORK SHEET PROVIDED FOR THIS PURPOSE.

..... FIXTURES .....

..... OUTLETS, BASE PLUGS, SWITCHES

FIRST TEN @ _____ EACH .....

ADDITIONAL @ _____ EACH .....

MOTORS

QUAN.	OVER	INCL.	ACTUAL HP	UNIT COST	FEE
	0	1 HP		@ EA.	
	1 HP	5 HP		@ "	
	5 HP	20 HP		@ "	
	20 HP	50 HP		@ "	
	50 HP	UP		@ "	

December, 1966

CK., MO., CASH NOTE: WHEN PROPERLY VALIDATED IN THIS SPACE, THIS FORM CONSTITUTES AN ELECTRIC PERMIT TO DO THE WORK DESCRIBED HEREON.

TOTAL AIR COND. H. P. _____ SUB TOTAL →

_____ RANGE, OR OVEN OUTLETS @ _____ EACH

_____ TRANSFORMERS OR RECTIFIERS _____ KVA @ _____ PER KVA

_____ HEATING ELEMENTS OVER 1650 WATTS @ _____ EACH

_____ AIR CONDITIONER, PLUGS @ _____ EACH

_____ CLOTHES DRYER @ _____ EACH

_____ MISCELLANEOUS _____

RECEIVED

JAN 9 1967

A/C's PAYABLE

I have carefully read and examined the above application and know the same to be true and correct. All provisions of the Laws and Ordinances governing this type of construction will be complied with whether mentioned herein or not. No person shall be employed in violation of the Labor Code of the State of California.

D. Rodger

SIGNATURE OF CONTRACTOR OR AUTHORIZED AGENT

~~PERMIT FEE @ 2.00~~

~~SUPPLEMENTARY PERMIT FEE @ .50~~

~~INVESTIGATION FEE~~

TOTAL FEE NIL

FORM B-53

PERMANENT

INSPECTION RECORD

BASIC INSPECTIONS

ITEM	INSPECTOR	DATE
GROUND WORK		
ROUGH		
FINISH		
FIXTURES		
FINAL RELEASE TO PUBLIC SERV.		

PARTIAL OR MISC. INSPECTIONS

UNSUCCESSFUL TRIPS

RECORD INFORMATION

O.H.	U.G.	TEMP. POWER POLE	NO. OF METERS

LITE ____ WIRE	PWR ____ PHASE	HEAT ____ KW

RANGE	OVEN	TABLE TOP	W. HTR.	DRYER

OTHER RES. APPLIANCES OVER 2 KW.

TOTAL KW OR HP.	TOTAL HP.
____ S Φ	____ 3 Φ

JOB ADDRESS

5426 San Fernando
NUMBER STREET

MAINTENANCE ELECTRICAL PERMIT

BUILDING SECTION, PUBLIC WORKS DIVISION
CITY OF GLENDALE, CALIFORNIA

CONTRACTOR Gerald W. Carson	TEL. NO.
MAILING ADDRESS	STATE LIC. NO.
OWNER Products Research	CITY LIC. NO. 18
MAILING ADDRESS	TEL. NO. 246-1631

DESCRIPTION OF WORK

☐ NEW BLDG. ☐ EXIST. BLDG. ☐ NO SERV. CHANGE ☐ RECONNECT OR RESEAL

USE ZONE

FEE COMPUTATION

NOTE! TOTALS SHOWN BELOW MUST BE SUBMITTED IN DIAGRAM ON SEPARATE WORK SHEET PROVIDED FOR THIS PURPOSE.

3 FIXTURES 75

6 OUTLETS, BASE PLUGS, SWITCHES

FIRST TEN @ _____ EACH 1 50

ADDITIONAL @ _____ EACH .....

MOTORS

QUAN.	OVER	INCL.	ACTUAL HP	UNIT COST	FEE
	0	1 HP		@ EA.	
	1 HP	5 HP		@	
	5 HP	20 HP		@	
	20 HP	50 HP		@	
	50 HP	UP		@	

TOTAL AIR COND. H. P. [ ] SUBTOTAL → 2-25

_____ RANGE, OR OVEN OUTLETS @ _____ EACH _____

_____ TRANSFORMERS OR RECTIFIERS _____ KVA @ _____ PER KVA _____

_____ HEATING ELEMENTS OVER 1650 WATTS @ _____ EACH _____

_____ AIR CONDITIONER, PLUGS @ _____ EACH _____

_____ CLOTHES DRYER @ _____ EACH _____

_____ MISCELLANEOUS _____

1 PANEL 42 C.B.'s @ 20¢ 8-40

I have carefully read and examined the above application and know the same to be true and correct. All provisions of the Laws and Ordinances governing this type of construction will be complied with whether mentioned herein or not. No person shall be employed in violation of the Labor Code of the State of California.

~~PERMIT FEE @~~	~~2.00~~
~~SUPPLEMENTARY~~ PERMIT FEE @ .50	
~~INVESTIGATION FEE~~	
TOTAL FEE	10 65 XX

D. Rodger
SIGNATURE OF CONTRACTOR OR AUTHORIZED AGENT

FORM B-53

PERMANENT

169 17 DEC 12 66 EL 10.65

MONTH OF NOVEMBER

CK. MO. CASH NOTE: WHEN PROPERLY VALIDATED IN THIS SPACE, THIS FORM CONSTITUTES AN ELECTRIC PERMIT TO DO THE WORK DESCRIBED HEREON.

File

DEC 8 1966

W/C'S PAYABLE

INSPECTION RECORD

BASIC INSPECTIONS

ITEM	INSPECTOR	DATE
GROUND WORK		
ROUGH		
FINISH	[illegible]	12/13/66
FIXTURES	[illegible]	"
FINAL RELEASE TO PUBLIC SERV.	[illegible]	"

PARTIAL OR MISC. INSPECTIONS

UNSUCCESSFUL TRIPS

RECORD INFORMATION

O.H.	U.G.	TEMP. POWER POLE	NO. OF METERS

LITE _____ WIRE | PWR. _____ PHASE | HEAT _____ KW

RANGE	OVEN	TABLE TOP	W. HTR.	DRYER

OTHER RES. APPLIANCES OVER 2 KW.

TOTAL KW OR HP.	TOTAL HP.
_____ S Φ	_____ 3 Φ

Bond Paper

JOB ADDRESS

5426 SAN FERNANDO RD.
NUMBER STREET

APPLICATION FOR AN

ELECTRICAL PERMIT

BUILDING CONSTRUCTION

MAINTENANCE

CONTRACTOR PRODUCTS RESEARCH CO.	TEL. NO. 246-1631
MAILING ADDRESS 5426 SAN FERNANDO RD.	STATE LIC. NO.
OWNER	CITY LIC. NO. 18
MAILING ADDRESS	TEL. NO.

DESCRIPTION OF WORK

☐ NEW BLDG. ☐ EXIST. BLDG. ☐ NO SERV. CHANGE ☐ RECONNECT OR RESEAL ☐ USE ONLY

RECEIVED NOV 7 1968

FEE COMPUTATION

NOTE! TOTALS SHOWN BELOW MUST BE SUBMITTED IN DIAGRAM ON SEPARATE WORK SHEET PROVIDED FOR THIS PURPOSE

A/C's PAYABLE

15 FIXTURES

11 OUTLETS, BASE PLUGS, SWITCHES

FIRST TEN @ 25 EACH 2.50

ADDITIONAL @ _____ EACH 1.60

MOTORS

QUAN.	OVER	INCL.	ACTUAL HP	UNIT COST	FEE
6	0	1 HP	2 1/3 2 1/2	@ 75 EA.	4.50
2	1 HP	5 HP	3+4	@ 1.50 "	3-00
	5 HP	20 HP		@ "	
	20 HP	50 HP		@ "	
	50 HP	UP		@ "	

TOTAL AIR COND. H. P. _____ SUB TOTAL → 11-60

_____ RANGE, OR OVEN OUTLETS @ _____ EACH _____

_____ TRANSFORMERS OR RECTIFIERS _____ KVA @ _____ PER KVA _____

_____ HEATING ELEMENTS OVER 1650 WATTS @ _____ EACH _____

_____ AIR CONDITIONER, PLUGS @ _____ EACH _____

_____ CLOTHES DRYER @ _____ EACH _____

28 MISCELLANEOUS CIRCUIT BREAKERS @ 20¢ 5-60

1 100 AMP 3 ø SERVICE 1-50

I have carefully read and examined the above application and know the same to be true and correct. All provisions of the Laws and Ordinances governing this type of construction will be complied with whether mentioned herein or not. No person shall be employed in violation of the Labor Code of the State of California.

~~PERMIT FEE @ 2.00~~

~~SUPPLEMENTARY PERMIT FEE @ .50~~

~~INVESTIGATION FEE~~

TOTAL FEE 18-70

D. Rodger

SIGNATURE OF CONTRACTOR OR AUTHORIZED AGENT

FORM B-53 PERMANENT

P. Horne 11/7

16251 NOV 21 66 EL 18.70

CK MO. CASH NOTE: WHEN PROPERLY VALIDATED IN THIS SPACE, THIS FORM CONSTITUTES AN ELECTRIC PERMIT TO DO THE WORK DESCRIBED HEREON.

INSPECTION RECORD

BASIC INSPECTIONS

ITEM	INSPECTOR	DATE
GROUND WORK		
ROUGH		
FINISH	[illegible]	11/22/66
FIXTURES	[illegible]	" "
FINAL RELEASE TO PUBLIC SERV.	[illegible]	"

PARTIAL OR MISC. INSPECTIONS

UNSUCCESSFUL TRIPS

RECORD INFORMATION

O.H.	U.G.	TEMP. POWER POLE	NO. OF METERS

LITE _____ WIRE | PWR _____ PHASE | HEAT _____ KW

RANGE	OVEN	TABLE TOP	W. HTR.	DRYER

OTHER RES. APPLIANCES OVER 2 KW.

TOTAL KW OR HP.	TOTAL HP.
_____ S Φ	_____ 3 Φ

JOB ADDRESS

5426 San Fernando Road
NUMBER STREET

APPLICATION FOR A PERMIT

ELECTRICAL PERMIT

BUILDING SECTION, PUBLIC WORKS DIVISION
CITY OF GLENDALE, CALIFORNIA

CONTRACTOR Gerald W. Carson	TEL. NO. 246-1631
MAILING ADDRESS	STATE LIC. NO.
OWNER Products Research	CITY LIC. NO.
MAILING ADDRESS 5426 San Fernando Rd	TEL. NO.

DESCRIPTION OF WORK

☐ NEW BLDG. ☐ EXIST. BLDG. ☐ NO SERV. CHANGE ☐ RECONNECT OR RESEAL | USE ZONE

FEE COMPUTATION

NOTE! TOTALS SHOWN BELOW MUST BE SUBMITTED IN DIAGRAM ON SEPARATE WORK SHEET PROVIDED FOR THIS PURPOSE.

..... FIXTURES .....

..... OUTLETS, BASE PLUGS, SWITCHES .....

FIRST TEN @ _____ EA. .....

ADDITIONAL @ _____ EACH .....

OCT 12 1965

FEE PAYABLE

MOTORS

QUAN.	OVER	INCL.	ACTUAL HP	UNIT COST	FEE
	0	1 HP		@ EA.	
	1 HP	5 HP		@ "	
	5 HP	20 HP		@ "	
	20 HP	50 HP		@ "	
	50 HP	UP		@ "	

TOTAL AIR COND. H. P. _____ SUB TOTAL →

_____ RANGE, OR OVEN OUTLETS @ _____ EACH

_____ TRANSFORMERS OR RECTIFIERS _____ KVA @ _____ PER KVA

_____ HEATING ELEMENTS OVER 1650 WATTS @ _____ EACH

_____ AIR CONDITIONER, PLUGS @ _____ EACH

_____ CLOTHES DRYER @ _____ EACH

_____ MISCELLANEOUS

No Work Done

Month of September, 1966

CK. MO. CASH NOTE: WHEN PROPERLY VALIDATED IN THIS SPACE, THIS FORM CONSTITUTES AN ELECTRIC PERMIT TO DO THE WORK DESCRIBED HEREON.

I have carefully read and examined the above application and know the same to be true and correct. All provisions of the Laws and Ordinances governing this type of construction will be complied with whether mentioned herein or not. No person shall be employed in violation of the Labor Code of the State of California.

E. Gebert

SIGNATURE OF CONTRACTOR OR AUTHORIZED AGENT

~~PERMIT FEE @~~	~~2.00~~
~~SUPPLEMENTARY PERMIT FEE @ .50~~	
~~INVESTIGATION FEE~~	
TOTAL FEE	

FORM B-53

PERMANENT

INSPECTION RECORD

BASIC INSPECTIONS

ITEM	INSPECTOR	DATE
GROUND WORK		
ROUGH		
FINISH		
FIXTURES		
FINAL RELEASE TO PUBLIC SERV.		

PARTIAL OR MISC. INSPECTIONS

UNSUCCESSFUL TRIPS

RECORD INFORMATION

O.H.	U.G.	TEMP. POWER POLE	NO. OF METERS

LITE_____WIRE | PWR_____PHASE | HEAT_____KW

RANGE	OVEN	TABLE TOP	W. HTR.	DRYER

OTHER RES. APPLIANCES OVER 2 KW.

TOTAL KW OR HP.	TOTAL HP.
S Φ	3 Φ

31517

JOB ADDRESS

5426 San Fernando Road
NUMBER STREET

MAINTENANCE
ELECTRICAL PERMIT

BUILDING SECTION, PUBLIC WORKS DIVISION
CITY OF GLENDALE, CALIFORNIA

CONTRACTOR	TEL. NO.
Gerald W. Carson	
MAILING ADDRESS	STATE LIC. NO.
Products Research	
OWNER	CITY LIC. NO. 18
MAILING ADDRESS	TEL. NO.

DESCRIPTION OF WORK

☐ NEW BLDG. ☐ EXIST. BLDG. ☐ NO SERV. CHANGE ☐ RECONNECT OR RESEAL | USE ZONE

FEE COMPUTATION

NOTE! TOTALS SHOWN BELOW MUST BE SUBMITTED IN DIAGRAM ON SEPARATE WORK SHEET PROVIDED FOR THIS PURPOSE.

2 FIXTURES .50

1 OUTLETS, BASE PLUGS, SWITCHES .25

FIRST TEN @ _____ EACH

ADDITIONAL @ _____ EACH

MOTORS

QUAN.	OVER	INCL.	ACTUAL HP	UNIT COST	FEE
1	0	1 HP	1	@ EA.	.75
1	1 HP	5 HP	1.5	@ "	1.50
1	5 HP	20 HP	7.5	@ "	3.00
	20 HP	50 HP		@ "	
	50 HP	UP		@ "	

TOTAL AIR COND. H. P. [ ] SUB TOTAL → 6.00

_____ RANGE, OR OVEN OUTLETS @ _____ EACH

_____ TRANSFORMERS OR RECTIFIERS _____ KVA @ _____ PER KVA

_____ HEATING ELEMENTS OVER 1650 WATTS @ _____ EACH

_____ AIR CONDITIONER, PLUGS @ _____ EACH

_____ CLOTHES DRYER @ _____ EACH

_____ MISCELLANEOUS

SEP 8 1966

A/C's PAYABLE

I have carefully read and examined the above application and know the same to be true and correct. All provisions of the Laws and Ordinances governing this type of construction will be complied with whether mentioned herein or not. No person shall be employed in violation of the Labor Code of the State of California.

D. Rodgers
SIGNATURE OF CONTRACTOR OR AUTHORIZED AGENT

PERMIT FEE @	2.00
SUPPLEMENTARY PERMIT FEE @ .50	
INVESTIGATION FEE	
TOTAL FEE	6.00

14292 SEP 26 EL

CK. MO. CASH NOTE: WHEN PROPERLY VALIDATED IN THIS SPACE, THIS FORM CONSTITUTES AN ELECTRIC PERMIT TO DO THE WORK DESCRIBED HEREON.

August 1966

FORM B-53

PERMANENT

INSPECTION RECORD

BASIC INSPECTIONS

ITEM	INSPECTOR	DATE
GROUND WORK		
ROUGH		
FINISH	[illegible]	9/30/66
FIXTURES	[illegible]	"
FINAL RELEASE TO PUBLIC SERV.	[illegible]	"

PARTIAL OR MISC. INSPECTIONS

UNSUCCESSFUL TRIPS

RECORD INFORMATION

O.H.	U.G.	TEMP. POWER POLE	NO. OF METERS

LITE _____ WIRE | PWR _____ PHASE | HEAT _____ KW

RANGE	OVEN	TABLE TOP	W. HTR.	DRYER

OTHER RES. APPLIANCES OVER 2 KW.

TOTAL KW OR HP.	TOTAL HP.
_____ S Φ	_____ 3 Φ

JOB ADDRESS

0426 San Fernando Rd
NUMBER STREET

File CAB 12/27/65

December 65

APPLICATION FOR AN
ELEMAINTENANCE
BUILDING SECTION, PUBLIC WORKS DIVISION
CITY OF GLENDALE, CALIFORNIA

CONTRACTOR Products Research	TEL. NO. 246-1631
MAILING ADDRESS 5426 San Fernando Rd	STATE LIC. NO.
OWNER "	CITY LIC. NO.
MAILING ADDRESS "	TEL. NO. "

DESCRIPTION OF WORK

☐ NEW BLDG. ☐ EXIST. BLDG. ☐ NO SERV. CHANGE ☐ RECONNECT OR RESEAL | USE ZONE

FEE COMPUTATION

NOTE! TOTALS SHOWN BELOW MUST BE SUBMITTED IN DIAGRAM ON SEPARATE WORK SHEET PROVIDED FOR THIS PURPOSE.

..... FIXTURES .....

..... OUTLETS, BASE PLUGS, SWITCHES

FIRST TEN @ _____ EACH .....

ADDITIONAL @ _____ EACH .....

MOTORS

QUAN.	OVER	INCL.	ACTUAL HP	UNIT COST	FEE
	0	1 HP		@ EA.	
	1 HP	5 HP		@ "	
	5 HP	20 HP		@ "	
	20 HP	50 HP		@ "	
	50 HP	UP		@ "	

TOTAL AIR COND. H. P. _____ SUB TOTAL →

_____ RANGE, OR OVEN OUTLETS @ _____ EACH

_____ TRANSFORMERS OR RECTIFIERS _____ KVA @ _____ PER KVA

_____ HEATING ELEMENTS OVER 1650 WATTS @ _____ EACH

_____ AIR CONDITIONER, PLUGS @ _____ EACH

_____ CLOTHES DRYER @ _____ EACH

_____ MISCELLANEOUS No Work Done

Month of December 1965

CK. MO. CASH NOTE: WHEN PROPERLY VALIDATED IN THIS SPACE, THIS FORM CONSTITUTES AN ELECTRIC PERMIT TO DO THE WORK DESCRIBED HEREON.

I have carefully read and examined the above application and know the same to be true and correct. All provisions of the Laws and Ordinances governing this type of construction will be complied with whether mentioned herein or not. No person shall be employed in violation of the Labor Code of the State of California.

E. A. Gebert # 13172

SIGNATURE OF CONTRACTOR OR AUTHORIZED AGENT

~~PERMIT FEE @~~ ~~2.00~~

~~SUPPLEMENTARY PERMIT FEE @ .50~~

~~INVESTIGATION FEE~~

TOTAL FEE —

FORM B-53 PERMANENT

INSPECTION RECORD

BASIC INSPECTIONS

ITEM	INSPECTOR	DATE
GROUND WORK		
ROUGH		
FINISH		
FIXTURES		
FINAL RELEASE TO PUBLIC SERV.		

PARTIAL OR MISC. INSPECTIONS

UNSUCCESSFUL TRIPS

RECORD INFORMATION

O.H.	U.G.	TEMP. POWER POLE	NO. OF METERS

LITE_____ WIRE	PWR_____ PHASE	HEAT_____ KW

RANGE	OVEN	TABLE TOP	W. HTR.	DRYER

OTHER RES. APPLIANCES OVER 2 KW.

TOTAL KW OR HP.	TOTAL HP.
_____ S Φ	_____ 3 Φ

JOB ADDRESS

5426 San Fernando Road
NUMBER STREET

MAINTENANCE
ELECTRICAL PERMIT

APPLICATION FOR

BUILDING SECTION, PUBLIC WORKS DIVISION
CITY OF GLENDALE, CALIFORNIA

CONTRACTOR: Gerald W. Carson	TEL. NO.
MAILING ADDRESS	STATE LIC. NO.
OWNER: Products Research Co	CITY LIC. NO.
MAILING ADDRESS	TEL. NO.

DESCRIPTION OF WORK

☐ NEW BLDG. ☐ EXIST. BLDG. ☐ NO SERV. CHANGE ☐ RECONNECT OR RESEAL | USE ZONE

FEE COMPUTATION

NOTE! TOTALS SHOWN BELOW MUST BE SUBMITTED IN DIAGRAM ON SEPARATE WORK SHEET PROVIDED FOR THIS PURPOSE.

..... FIXTURES .....

..... OUTLETS, BASE PLUGS, SWITCHES

FIRST TEN @ _____ EACH .....

ADDITIONAL @ _____ EACH .....

MOTORS

QUAN.	OVER	INCL.	ACTUAL HP	UNIT COST	FEE
	0	1 HP		@ EA.	
	1 HP	5 HP		@ "	
	5 HP	20 HP		@ "	
	20 HP	50 HP		@ "	
	50 HP	UP		@ "	

TOTAL AIR COND. H. P. _____ SUB TOTAL →

_____ RANGE, OR OVEN OUTLETS @ _____ EACH

_____ TRANSFORMERS OR RECTIFIERS _____ KVA @ _____ PER KVA

_____ HEATING ELEMENTS OVER 1650 WATTS @ _____ EACH

_____ AIR CONDITIONER, PLUGS @ _____ EACH

_____ CLOTHES DRYER @ _____ EACH

_____ MISCELLANEOUS No Work Done

December, 1967

CK. MO. CASH NOTE: WHEN PROPERLY VALIDATED IN THIS SPACE, THIS FORM CONSTITUTES AN ELECTRIC PERMIT TO DO THE WORK DESCRIBED HEREON.

I have carefully read and examined the above application and know the same to be true and correct. All provisions of the Laws and Ordinances governing this type of construction will be complied with whether mentioned herein or not. No person shall be employed in violation of the Labor Code of the State of California.

E. Gehert

SIGNATURE OF CONTRACTOR OR AUTHORIZED AGENT

~~PERMIT FEE @~~	~~2.00~~
~~SUPPLEMENTARY PERMIT FEE @ .50~~	
~~INVESTIGATION FEE~~	
TOTAL FEE	—

FORM B-53

PERMANENT

INSPECTION RECORD

BASIC INSPECTIONS

ITEM	INSPECTOR	DATE
GROUND WORK		
ROUGH		
FINISH		
FIXTURES		
FINAL RELEASE TO PUBLIC SERV.		

PARTIAL OR MISC. INSPECTIONS

UNSUCCESSFUL TRIPS

RECORD INFORMATION

O.H.	U.G.	TEMP. POWER POLE	NO. OF METERS

LITE _____ WIRE | PWR _____ PHASE | HEAT _____ KW

RANGE	OVEN	TABLE TOP	W. HTR.	DRYER

OTHER RES. APPLIANCES OVER 2 KW.

TOTAL KW OR HP.	TOTAL HP.
_____ S Φ	_____ 3 Φ

JOB ADDRESS

5426 San Fernando Road

NUMBER STREET

MAINTENANCE ELECTRICAL PERMIT

BUILDING SECTION, PUBLIC WORKS DIVISION
CITY OF GLENDALE, CALIFORNIA

CONTRACTOR Gerald W. Carson	TEL. NO.
MAILING ADDRESS	STATE LIC. NO.
OWNER Products Research	CITY LIC. NO.
MAILING ADDRESS	TEL. NO.

DESCRIPTION OF WORK

☐ NEW BLDG. ☐ EXIST. BLDG. ☐ NO SERV. CHANGE ☐ RECONNECT OR RESEAL | USE ZONE

FEE COMPUTATION

NOTE! TOTALS SHOWN BELOW MUST BE SUBMITTED IN DIAGRAM ON SEPARATE WORK SHEET PROVIDED FOR THIS PURPOSE.

..... FIXTURES .....

..... OUTLETS, BASE PLUGS, SWITCHES

FIRST TEN @ _____ EACH .....

ADDITIONAL @ _____ EACH .....

MOTORS

QUAN.	OVER	INCL.	ACTUAL HP	UNIT COST	FEE
	0	1 HP		@ EA.	
	1 HP	5 HP		@ "	
	5 HP	20 HP		@ "	
	20 HP	50 HP		@ "	
	50 HP	UP		@ "	

TOTAL AIR COND. H. P. [ ] SUB TOTAL →

_____ RANGE, OR OVEN OUTLETS @ _____ EACH

_____ TRANSFORMERS OR RECTIFIERS _____ KVA @ _____ PER KVA

_____ HEATING ELEMENTS OVER 1650 WATTS @ _____ EACH

_____ AIR CONDITIONER, PLUGS @ _____ EACH

_____ CLOTHES DRYER @ _____ EACH

_____ MISCELLANEOUS _____

NO Work Done

November, 1967

CK. MO. CASH NOTE: WHEN PROPERLY VALIDATED IN THIS SPACE, THIS FORM CONSTITUTES AN ELECTRIC PERMIT TO DO THE WORK DESCRIBED HEREON.

I have carefully read and examined the above application and know the same to be true and correct. All provisions of the Laws and Ordinances governing this type of construction will be complied with whether mentioned herein or not. No person shall be employed in violation of the Labor Code of the State of California.

E. Gebert

SIGNATURE OF CONTRACTOR OR AUTHORIZED AGENT

~~PERMIT FEE~~ @	~~2.00~~
~~SUPPLEMENTARY PERMIT FEE @ .50~~	
INVESTIGATION ~~FEE~~	
TOTAL FEE	

FORM B-53

PERMANENT

INSPECTION RECORD
BASIC INSPECTIONS

ITEM	INSPECTOR	DATE
GROUND WORK		
ROUGH		
FINISH		
FIXTURES		
FINAL RELEASE TO PUBLIC SERV.		

PARTIAL OR MISC. INSPECTIONS

UNSUCCESSFUL TRIPS

RECORD INFORMATION

O.H.	U.G.	TEMP. POWER POLE	NO. OF METERS

LITE _____ WIRE | PWR _____ PHASE | HEAT _____ KW

RANGE	OVEN	TABLE TOP	W. HTR.	DRYER

OTHER RES. APPLIANCES OVER 2 KW.

TOTAL KW OR HP.	TOTAL HP.
_____ S Φ	_____ 3 Φ

JOB ADDRESS

5426 San Fernando
NUMBER STREET

MAINTENANCE

BUILDING SECTION, PUBLIC WORKS DIVISION
CITY OF GLENDALE, CALIFORNIA MAY 1971

CONTRACTOR Gerald W. Carson	TEL. NO.
MAILING ADDRESS	STATE LIC. NO.
OWNER Products Research Co.	CITY LIC. NO. 698
MAILING ADDRESS	TEL. NO.

DESCRIPTION OF WORK

☐ NEW BLDG. ☐ EXIST. BLDG. ☐ NO SERV. CHANGE ☐ RECONNECT OR RESEAL

FEE COMPUTATION

NOTE! TOTALS SHOWN BELOW MUST BE SUBMITTED IN DIAGRAM ON SEPARATE WORK SHEET PROVIDED FOR THIS PURPOSE.

BRANCH CIRCUITS

FIRST TEN _____

ELEVEN TO FORTY _____

ADDITIONAL _____ **FEE** .....

MOTORS _____ WELDER _____

TRANSFORMERS _____ RANGE _____

HEATING APPL. _____ DRYER _____

WATER HTR. _____ MISC. EQ. or APPL. _____

QUAN.	HP - KW - KVA OVER	INCL.	ACTUAL	PHASE 1	PHASE 3	UNIT COST	FEE
	0	1					
	1	5					
	5	20					
	20						

CK. NO. CASH NOTE: WHEN PROPERLY VALIDATED IN THIS SPACE, THIS FORM CONSTITUTES AN ELECTRIC PERMIT TO DO THE WORK DESCRIBED HEREON.

_____ ADDING OUTLETS _____

_____ CELLULAR FLOOR RACEWAY @ _____ PER 100 FT. _____

_____ DISTRIBUTION PANEL, OVERCURRENT DEVICE @ _____ ea. _____

_____ SWITCHBOARD — VOLTAGE _____

_____ SERVICE —VOLTAGE _____ . AMPERAGE _____

_____ TEMP. SERVICE OR TEMP. LIGHTING

_____ PRIVATE SWIMMING POOL _____

_____ MISCELLANEOUS _____

NO WORK DONE

I have carefully read and examined the above application and know the same to be true and correct. All provisions of the Laws and Ordinances governing this type of construction will be complied with whether mentioned herein or not. No person shall be employed in violation of the Labor Code of the State of California.

~~PERMIT FEE~~ @

~~INVESTIGATION FEE~~

TOTAL FEE

SIGNATURE OF CONTRACTOR OR AUTHORIZED AGENT

FORM B-53

INSPECTION RECORD

BASIC INSPECTIONS

ITEM	INSPECTOR	DATE
GROUND WORK		
ROUGH		
FIXTURES		
RELEASE TO PUBLIC SERVICE		
FINAL		

PARTIAL OR MISC. INSPECTIONS

JOB ADDRESS

5426 San Fernando
NUMBER STREET

MAINTENANCE

BUILDING SECTION, PUBLIC WORKS DIVISION
CITY OF GLENDALE, CALIFORNIA March 1971

CONTRACTOR Gerald W. Carson	TEL. NO.
MAILING ADDRESS	STATE LIC. NO.
OWNER Products Research	CITY LIC. NO. 698
MAILING ADDRESS	TEL. NO.

DESCRIPTION OF WORK

☐ NEW BLDG. ☐ EXIST. BLDG. ☐ NO SERV. CHANGE ☐ RECONNECT OR RESEAL

FEE COMPUTATION

NOTE! TOTALS SHOWN BELOW MUST BE SUBMITTED IN DIAGRAM ON SEPARATE WORK SHEET PROVIDED FOR THIS PURPOSE.

BRANCH CIRCUITS

FIRST TEN _____

ELEVEN TO FORTY _____

ADDITIONAL _____ **FEE** .....

MOTORS _____ WELDER _____

TRANSFORMERS _____ RANGE _____

HEATING APPL. _____ DRYER _____

WATER HTR. _____ MISC. EQ. or APPL. _____

QUAN.	HP - KW - KVA OVER	INCL.	ACTUAL	PHASE 1	PHASE 3	UNIT COST	FEE
	0	1					
	1	5					
	5	20					
	20						

_____ ADDING OUTLETS _____

_____ CELLULAR FLOOR RACEWAY @ _____ PER 100 FT. _____

_____ DISTRIBUTION PANEL. OVERCURRENT DEVICE @ _____ ea. _____

_____ SWITCHBOARD – VOLTAGE _____

_____ SERVICE –VOLTAGE _____ . AMPERAGE _____

_____ TEMP. SERVICE OR TEMP. LIGHTING

_____ PRIVATE SWIMMING POOL _____

_____ MISCELLANEOUS _____

No Work Done

I have carefully read and examined the above application and know the same to be true and correct. All provisions of the Laws and Ordinances governing this type of construction will be complied with whether mentioned herein or not. No person shall be employed in violation of the Labor Code of the State of California.

PERMIT FEE @

INVESTIGATION FEE

TOTAL FEE

Gerald W. Carson
SIGNATURE OF CONTRACTOR OR AUTHORIZED AGENT

FORM B-53

CK. MO. CASH NOTE: WHEN PROPERLY VALIDATED IN THIS SPACE, THIS FORM CONSTITUTES AN ELECTRIC PERMIT TO DO THE WORK DESCRIBED HEREON.

INSPECTION RECORD

BASIC INSPECTIONS

ITEM	INSPECTOR	DATE
GROUND WORK		
ROUGH		
FIXTURES		
RELEASE TO PUBLIC SERVICE		
FINAL		

PARTIAL OR MISC. INSPECTIONS

JOB ADDRESS

5426 San Fernando Road
NUMBER STREET

MAINTENANCE

BUILDING SECTION, PUBLIC WORKS DIVISION
CITY OF GLENDALE, CALIFORNIA Feb. 1971

CONTRACTOR	TEL. NO.
Gerald W. Carson	
MAILING ADDRESS	STATE LIC. NO.
OWNER	CITY LIC. NO.
Products Research	698
MAILING ADDRESS	TEL. NO.

DESCRIPTION OF WORK

☐ NEW BLDG. ☐ EXIST. BLDG. ☐ NO SERV. CHANGE ☐ RECONNECT OR RESEAL

FEE COMPUTATION

NOTE! TOTALS SHOWN BELOW MUST BE SUBMITTED IN DIAGRAM ON SEPARATE WORK SHEET PROVIDED FOR THIS PURPOSE.

BRANCH CIRCUITS

FIRST TEN _____

ELEVEN TO FORTY _____

ADDITIONAL _____ **FEE** .....

MOTORS _____ WELDER _____

TRANSFORMERS _____ RANGE _____

HEATING APPL. _____ DRYER _____

WATER HTR.. _____ MISC. EQ. or APPL. _____

QUAN.	HP - KW - KVA			PHASE		UNIT COST	FEE
	OVER	INCL.	ACTUAL	1	3		
	0	1					.....
	1	5					.....
	5	20					.....
	20						.....

CK. MO. CASH NOTE: WHEN PROPERLY VALIDATED IN THIS SPACE, THIS FORM CONSTITUTES AN ELECTRIC PERMIT TO DO THE WORK DESCRIBED HEREON.

_____ ADDING OUTLETS _____ _____

_____ CELLULAR FLOOR RACEWAY @ _____ PER 100 FT. _____ _____

_____ DISTRIBUTION PANEL, OVERCURRENT DEVICE @ _____ ea. _____

_____ SWITCHBOARD – VOLTAGE _____ _____

_____ SERVICE –VOLTAGE _____ , AMPERAGE _____ _____

_____ TEMP. SERVICE OR TEMP. LIGHTING _____

_____ PRIVATE SWIMMING POOL _____ _____

_____ MISCELLANEOUS _____ _____

NO WORK DONE _____

I have carefully read and examined the above application and know the same to be true and correct. All provisions of the Laws and Ordinances governing this type of construction will be complied with whether mentioned herein or not. No person shall be employed in violation of the Labor Code of the State of California.

~~PERMIT FEE~~ @

~~INVESTIGATION FEE~~

TOTAL FEE

G Carson
SIGNATURE OF CONTRACTOR OR AUTHORIZED AGENT

FORM B-53

INSPECTION RECORD

BASIC INSPECTIONS

ITEM	INSPECTOR	DATE
GROUND WORK		
ROUGH		
FIXTURES		
RELEASE TO PUBLIC SERVICE		
FINAL		

PARTIAL OR MISC. INSPECTIONS

JOB ADDRESS

5426 San Fernando Road
NUMBER STREET

APPLICATION FOR AN
ELECTRICAL PERMIT

BUILDING SECTION, PUBLIC WORKS DIVISION
CITY OF GLENDALE, CALIFORNIA Jan. 1971

CONTRACTOR	TEL. NO.
Gerald W. Carson	
MAILING ADDRESS	STATE LIC. NO.
OWNER	CITY LIC. NO.
Products Research	698
MAILING ADDRESS	TEL. NO.

DESCRIPTION OF WORK

☐ NEW BLDG. ☐ EXIST. BLDG. ☐ NO SERV. CHANGE ☐ RECONNECT OR RESEAL

FEE COMPUTATION

NOTE! TOTALS SHOWN BELOW MUST BE SUBMITTED IN DIAGRAM ON SEPARATE WORK SHEET PROVIDED FOR THIS PURPOSE.

BRANCH CIRCUITS

FIRST TEN _____

ELEVEN TO FORTY _____

ADDITIONAL _____ FEE .....

MOTORS _____ WELDER _____

TRANSFORMERS _____ RANGE _____

HEATING APPL. _____ DRYER _____

WATER HTR. _____ MISC. EQ. or APPL. _____

QUAN.	HP - KW - KVA			PHASE		UNIT COST	FEE
	OVER	INCL.	ACTUAL	1	3		
	0	1					
	1	5					
	5	20					
	20						

_____ ADDING OUTLETS _____

_____ CELLULAR FLOOR RACEWAY @ _____ PER 100 FT. _____

_____ DISTRIBUTION PANEL, OVERCURRENT DEVICE @ _____ ea. _____

_____ SWITCHBOARD – VOLTAGE _____

_____ SERVICE –VOLTAGE _____ . AMPERAGE _____

_____ TEMP. SERVICE OR TEMP. LIGHTING

_____ PRIVATE SWIMMING POOL _____

_____ MISCELLANEOUS _____

NO WORK DONE

I have carefully read and examined the above application and know the same to be true and correct. All provisions of the Laws and Ordinances governing this type of construction will be complied with whether mentioned herein or not. No person shall be employed in violation of the Labor Code of the State of California.

~~PERMIT FEE~~ @

~~INVESTIGATION FEE~~

TOTAL FEE

Gerald W Carson

SIGNATURE OF CONTRACTOR OR AUTHORIZED AGENT

FORM B-53

CK. MO. CASH NOTE: WHEN PROPERLY VALIDATED IN THIS SPACE, THIS FORM CONSTITUTES AN ELECTRIC PERMIT TO DO THE WORK DESCRIBED HEREON.

INSPECTION RECORD

BASIC INSPECTIONS

ITEM	INSPECTOR	DATE
GROUND WORK		
ROUGH		
FIXTURES		
RELEASE TO PUBLIC SERVICE		
FINAL		

PARTIAL OR MISC. INSPECTIONS

JOB ADDRESS

5426 San Fernando Road

NUMBER STREET

MAINTENANCE

BUILDING SECTION, PUBLIC WORKS DIVISION
CITY OF GLENDALE, CALIFORNIA Dec. 1970

CONTRACTOR	TEL. NO.
Gerald W. Carson	
MAILING ADDRESS	STATE LIC. NO.
OWNER	CITY LIC. NO.
Products Research Co	698
MAILING ADDRESS	TEL. NO.

DESCRIPTION OF WORK

☐ NEW BLDG. ☐ EXIST. BLDG. ☐ NO SERV. CHANGE ☐ RECONNECT OR RESEAL

FEE COMPUTATION

NOTE! TOTALS SHOWN BELOW MUST BE SUBMITTED IN DIAGRAM ON SEPARATE WORK SHEET PROVIDED FOR THIS PURPOSE.

BRANCH CIRCUITS

FIRST TEN _____

ELEVEN TO FORTY _____

ADDITIONAL _____ **FEE** .....

MOTORS _____ WELDER _____

TRANSFORMERS _____ RANGE _____

HEATING APPL. _____ DRYER _____

WATER HTR.. _____ MISC. EQ. or APPL. _____

QUAN.	HP - KW - KVA			PHASE		UNIT COST	FEE
	OVER	INCL.	ACTUAL	1	3		
	0	1					
	1	5					
	5	20					
	20						

CK. MO. CASH NOTE: WHEN PROPERLY VALIDATED IN THIS SPACE, THIS FORM CONSTITUTES AN ELECTRIC PERMIT TO DO THE WORK DESCRIBED HEREON.

_____ ADDING OUTLETS _____

_____ CELLULAR FLOOR RACEWAY @ _____ PER 100 FT. _____

_____ DISTRIBUTION PANEL. OVERCURRENT DEVICE @ _____ ea. _____

_____ SWITCHBOARD – VOLTAGE _____

_____ SERVICE –VOLTAGE _____ . AMPERAGE _____

_____ TEMP. SERVICE OR TEMP. LIGHTING

_____ PRIVATE SWIMMING POOL _____

_____ MISCELLANEOUS _____

NO WORK DONE

I have carefully read and examined the above application and know the same to be true and correct. All provisions of the Laws and Ordinances governing this type of construction will be complied with whether mentioned herein or not. No person shall be employed in violation of the Labor Code of the State of California.

~~PERMIT FEE~~ @

INVESTIGATION FEE

TOTAL FEE

Gerald W Carson

SIGNATURE OF CONTRACTOR OR AUTHORIZED AGENT

FORM B-53

INSPECTION RECORD

BASIC INSPECTIONS

ITEM	INSPECTOR	DATE
GROUND WORK		
ROUGH		
FIXTURES		
RELEASE TO PUBLIC SERVICE		
FINAL		

PARTIAL OR MISC. INSPECTIONS

JOB ADDRESS

5426 San Fernando Road

NUMBER STREET

MAINTENANCE

ELECTRICAL PERMIT

BUILDING SECTION, PUBLIC WORKS DIVISION
CITY OF GLENDALE, CALIFORNIA NOV 1970

CONTRACTOR Gerald W. Carson	TEL. NO.
MAILING ADDRESS	STATE LIC. NO.
OWNER Products Research	CITY LIC. NO. 698
MAILING ADDRESS	TEL. NO.

DESCRIPTION OF WORK

☐ NEW BLDG. ☐ EXIST. BLDG. ☐ NO SERV. CHANGE ☐ RECONNECT OR RESEAL

FEE COMPUTATION

NOTE! TOTALS SHOWN BELOW MUST BE SUBMITTED IN DIAGRAM ON SEPARATE WORK SHEET PROVIDED FOR THIS PURPOSE.

BRANCH CIRCUITS

FIRST TEN _____

ELEVEN TO FORTY _____

ADDITIONAL _____ **FEE** .....

MOTORS _____ WELDER _____

TRANSFORMERS _____ RANGE _____

HEATING APPL. _____ DRYER _____

WATER HTR. _____ MISC. EQ. or APPL. _____

QUAN.	HP - KW - KVA OVER	INCL.	ACTUAL	PHASE 1	3	UNIT COST	FEE
	0	1					
	1	5					
	5	20					
	20						

_____ ADDING OUTLETS _____

_____ CELLULAR FLOOR RACEWAY @ _____ PER 100 FT. _____

_____ DISTRIBUTION PANEL, OVERCURRENT DEVICE @ _____ ea. _____

_____ SWITCHBOARD — VOLTAGE _____

_____ SERVICE —VOLTAGE _____, AMPERAGE _____

_____ TEMP. SERVICE OR TEMP. LIGHTING

_____ PRIVATE SWIMMING POOL _____

_____ MISCELLANEOUS _____

NO WORK DONE

I have carefully read and examined the above application and know the same to be true and correct. All provisions of the Laws and Ordinances governing this type of construction will be complied with whether mentioned herein or not. No person shall be employed in violation of the Labor Code of the State of California.

~~PERMIT FEE~~ @

~~INVESTIGATION FEE~~

TOTAL FEE

SIGNATURE OF CONTRACTOR OR AUTHORIZED AGENT

FORM B-53

CK. MO. CASH NOTE: WHEN PROPERLY VALIDATED IN THIS SPACE, THIS FORM CONSTITUTES AN ELECTRIC PERMIT TO DO THE WORK DESCRIBED HEREON.

INSPECTION RECORD

BASIC INSPECTIONS

ITEM	INSPECTOR	DATE
GROUND WORK		
ROUGH		
FIXTURES		
RELEASE TO PUBLIC SERVICE		
FINAL		

PARTIAL OR MISC. INSPECTIONS

JOB ADDRESS

5426 San Fernando

NUMBER STREET

MAINTENANCE

ELECTRICAL PERMIT

BUILDING SECTION, PUBLIC WORKS DIVISION
CITY OF GLENDALE, CALIFORNIA Oct. 1970

CONTRACTOR	TEL. NO.
Gerald W. Carson	
MAILING ADDRESS	STATE LIC. NO.
OWNER	CITY LIC. NO.
Products Research	698
MAILING ADDRESS	TEL. NO.

DESCRIPTION OF WORK

☐ NEW BLDG. ☐ EXIST. BLDG. ☐ NO SERV. CHANGE ☐ RECONNECT OR RESEAL

FEE COMPUTATION

NOTE! TOTALS SHOWN BELOW MUST BE SUBMITTED IN DIAGRAM ON SEPARATE WORK SHEET PROVIDED FOR THIS PURPOSE.

BRANCH CIRCUITS

FIRST TEN _____

ELEVEN TO FORTY _____

ADDITIONAL _____ **FEE** .....

MOTORS _____ WELDER _____

TRANSFORMERS _____ RANGE _____

HEATING APPL. _____ DRYER _____

WATER HTR.. _____ MISC. EQ. or APPL. _____

QUAN.	HP - KW - KVA			PHASE		UNIT COST	FEE
	OVER	INCL.	ACTUAL	1	3		
	0	1					
	1	5					
	5	20					
	20						

CK., MO., CASH NOTE: WHEN PROPERLY VALIDATED IN THIS SPACE, THIS FORM CONSTITUTES AN ELECTRIC PERMIT TO DO THE WORK DESCRIBED HEREON.

_____ ADDING OUTLETS _____

_____ CELLULAR FLOOR RACEWAY @ _____ PER 100 FT. _____

_____ DISTRIBUTION PANEL, OVERCURRENT DEVICE @ _____ ea. _____

_____ SWITCHBOARD — VOLTAGE _____

_____ SERVICE —VOLTAGE _____ , AMPERAGE _____

_____ TEMP. SERVICE OR TEMP. LIGHTING

_____ PRIVATE SWIMMING POOL _____

_____ MISCELLANEOUS _____

NO WORK DONE

I have carefully read and examined the above application and know the same to be true and correct. All provisions of the Laws and Ordinances governing this type of construction will be complied with whether mentioned herein or not. No person shall be employed in violation of the Labor Code of the State of California.

~~PERMIT FEE~~ @

~~INVESTIGATION FEE~~

TOTAL FEE

SIGNATURE OF CONTRACTOR OR AUTHORIZED AGENT

FORM B-53

INSPECTION RECORD

BASIC INSPECTIONS

ITEM	INSPECTOR	DATE
GROUND WORK		
ROUGH		
FIXTURES		
RELEASE TO PUBLIC SERVICE		
FINAL		

PARTIAL OR MISC. INSPECTIONS

JOB ADDRESS

5426 San Fernando Road
NUMBER STREET

MAINTENANCE

BUILDING SECTION, PUBLIC WORKS DIVISION
CITY OF GLENDALE, CALIFORNIA Sept. 1970

CONTRACTOR	TEL. NO.
Gerald W. Carson	
MAILING ADDRESS	STATE LIC. NO.
OWNER	CITY LIC. NO.
Products Research Co	698
MAILING ADDRESS	TEL. NO.

DESCRIPTION OF WORK

☐ NEW BLDG. ☐ EXIST. BLDG. ☐ NO SERV. CHANGE ☐ RECONNECT OR RESEAL

FEE COMPUTATION

NOTE! TOTALS SHOWN BELOW MUST BE SUBMITTED IN DIAGRAM ON SEPARATE WORK SHEET PROVIDED FOR THIS PURPOSE.

BRANCH CIRCUITS

FIRST TEN _____

ELEVEN TO FORTY _____

ADDITIONAL _____ **FEE** .....

MOTORS _____ WELDER _____

TRANSFORMERS _____ RANGE _____

HEATING APPL. _____ DRYER _____

WATER HTR.. _____ MISC. EQ. or APPL. _____

QUAN.	HP - KW - KVA			PHASE		UNIT COST	FEE
	OVER	INCL.	ACTUAL	1	3		
	0	1					.....
	1	5					.....
	5	20					.....
	20						.....

CK. MO. CASH NOTE: WHEN PROPERLY VALIDATED IN THIS SPACE, THIS FORM CONSTITUTES AN ELECTRIC PERMIT TO DO THE WORK DESCRIBED HEREON.

_____ ADDING OUTLETS _____ _____

_____ CELLULAR FLOOR RACEWAY @ _____ PER 100 FT. _____ _____

_____ DISTRIBUTION PANEL, OVERCURRENT DEVICE @ _____ ea. _____

_____ SWITCHBOARD – VOLTAGE _____ _____

_____ SERVICE –VOLTAGE _____ , AMPERAGE _____ _____

_____ TEMP. SERVICE OR TEMP. LIGHTING _____

_____ PRIVATE SWIMMING POOL _____ _____

_____ MISCELLANEOUS _____ _____

No Work Done _____

I have carefully read and examined the above application and know the same to be true and correct. All provisions of the Laws and Ordinances governing this type of construction will be complied with whether mentioned herein or not. No person shall be employed in violation of the Labor Code of the State of California.

~~PERMIT FEE~~ @

~~INVESTIGATION FEE~~

TOTAL FEE

SIGNATURE OF CONTRACTOR OR AUTHORIZED AGENT

FORM B-53

INSPECTION RECORD

BASIC INSPECTIONS

ITEM	INSPECTOR	DATE
GROUND WORK		
ROUGH		
FIXTURES		
RELEASE TO PUBLIC SERVICE		
FINAL		

PARTIAL OR MISC. INSPECTIONS

JOB ADDRESS

5426 San Fernando Road

NUMBER STREET

MAINTENANCE ELECTRICAL PERMIT

BUILDING SECTION, PUBLIC WORKS DIVISION
CITY OF GLENDALE, CALIFORNIA Aug. 1970

CONTRACTOR Gerald W. Carson	TEL. NO.
MAILING ADDRESS	STATE LIC. NO.
OWNER Products Research Co.	CITY LIC. NO. 698
MAILING ADDRESS	TEL. NO.

DESCRIPTION OF WORK

☐ NEW BLDG. ☐ EXIST. BLDG. ☐ NO SERV. CHANGE ☐ RECONNECT OR RESEAL

FEE COMPUTATION

NOTE! TOTALS SHOWN BELOW MUST BE SUBMITTED IN DIAGRAM ON SEPARATE WORK SHEET PROVIDED FOR THIS PURPOSE.

BRANCH CIRCUITS

FIRST TEN _____

ELEVEN TO FORTY _____

ADDITIONAL _____ FEE.....

MOTORS _____ WELDER _____

TRANSFORMERS _____ RANGE _____

HEATING APPL. _____ DRYER _____

WATER HTR.. _____ MISC. EQ. or APPL. _____

QUAN.	HP - KW - KVA OVER	INCL.	ACTUAL	PHASE 1	PHASE 3	UNIT COST	FEE
	0	1					
	1	5					
	5	20					
	20						

_____ ADDING OUTLETS _____

_____ CELLULAR FLOOR RACEWAY @ _____ PER 100 FT. _____

_____ DISTRIBUTION PANEL, OVERCURRENT DEVICE @ _____ ea. _____

_____ SWITCHBOARD – VOLTAGE _____

_____ SERVICE –VOLTAGE _____, AMPERAGE _____

_____ TEMP. SERVICE OR TEMP. LIGHTING

_____ PRIVATE SWIMMING POOL _____

_____ MISCELLANEOUS _____

NO WORK DONE

I have carefully read and examined the above application and know the same to be true and correct. All provisions of the Laws and Ordinances governing this type of construction will be complied with whether mentioned herein or not. No person shall be employed in violation of the Labor Code of the State of California.

~~PERMIT FEE @~~

~~INVESTIGATION FEE~~

TOTAL FEE

SIGNATURE OF CONTRACTOR OR AUTHORIZED AGENT

FORM B-53

CK. MO. CASH NOTE: WHEN PROPERLY VALIDATED IN THIS SPACE, THIS FORM CONSTITUTES AN ELECTRIC PERMIT TO DO THE WORK DESCRIBED HEREON.

INSPECTION RECORD

BASIC INSPECTIONS

ITEM	INSPECTOR	DATE
GROUND WORK		
ROUGH		
FIXTURES		
RELEASE TO PUBLIC SERVICE		
FINAL		

PARTIAL OR MISC. INSPECTIONS

JOB ADDRESS

5426 San Fernando Road
NUMBER STREET

MAINTENANCE ELECTRICAL PERMIT

BUILDING SECTION, PUBLIC WORKS DIVISION
CITY OF GLENDALE, CALIFORNIA July 1970

CONTRACTOR	TEL. NO.
Gerald W. Carson	
MAILING ADDRESS	STATE LIC. NO.
OWNER	CITY LIC. NO.
Products Research Co.	504
MAILING ADDRESS	TEL. NO.

DESCRIPTION OF WORK

☐ NEW BLDG. ☐ EXIST. BLDG. ☐ NO SERV. CHANGE ☐ RECONNECT OR RESEAL

FEE COMPUTATION

NOTE! TOTALS SHOWN BELOW MUST BE SUBMITTED IN DIAGRAM ON SEPARATE WORK SHEET PROVIDED FOR THIS PURPOSE.

BRANCH CIRCUITS

FIRST TEN _____

ELEVEN TO FORTY _____

ADDITIONAL _____ **FEE** .....

MOTORS _____ WELDER _____

TRANSFORMERS _____ RANGE _____

HEATING APPL. _____ DRYER _____

WATER HTR.. _____ MISC. EQ. or APPL. _____

QUAN.	HP - KW - KVA			PHASE		UNIT COST	FEE
	OVER	INCL.	ACTUAL	1	3		
	0	1					.....
	1	5					.....
	5	20					.....
	20						.....

CK. NO. CASH NOTE: WHEN PROPERLY VALIDATED IN THIS SPACE, THIS FORM CONSTITUTES AN ELECTRIC PERMIT TO DO THE WORK DESCRIBED HEREON.

_____ ADDING OUTLETS _____ _____

_____ CELLULAR FLOOR RACEWAY @ _____ PER 100 FT. _____ _____

_____ DISTRIBUTION PANEL OVERCURRENT DEVICE @ _____ ea. _____

_____ SWITCHBOARD – VOLTAGE _____ _____

_____ SERVICE –VOLTAGE _____ . AMPERAGE _____ _____

_____ TEMP. SERVICE OR TEMP. LIGHTING _____

_____ PRIVATE SWIMMING POOL _____ _____

_____ MISCELLANEOUS _____ _____

NO WORK DONE

I have carefully read and examined the above application and know the same to be true and correct. All provisions of the Laws and Ordinances governing this type of construction will be complied with whether mentioned herein or not. No person shall be employed in violation of the Labor Code of the State of California.

~~PERMIT FEE~~ @

INVESTIGATION ~~FEE~~

TOTAL FEE

SIGNATURE OF CONTRACTOR OR AUTHORIZED AGENT

FORM B-53

INSPECTION RECORD

BASIC INSPECTIONS

ITEM	INSPECTOR	DATE
GROUND WORK		
ROUGH		
FIXTURES		
RELEASE TO PUBLIC SERVICE		
FINAL		

PARTIAL OR MISC. INSPECTIONS

JOB ADDRESS

5426 San Fernando Road

NUMBER STREET

MAINTENANCE

BUILDING SECTION, PUBLIC WORKS DIVISION
CITY OF GLENDALE, CALIFORNIA June 1970

CONTRACTOR Gerald W. Carson	TEL. NO.
MAILING ADDRESS	STATE LIC. NO.
OWNER Products Research	CITY LIC. NO. 574
MAILING ADDRESS	TEL. NO.

DESCRIPTION OF WORK

☐ NEW BLDG. ☐ EXIST. BLDG. ☐ NO SERV. CHANGE ☐ RECONNECT OR RESEAL

FEE COMPUTATION

NOTE! TOTALS SHOWN BELOW MUST BE SUBMITTED IN DIAGRAM ON SEPARATE WORK SHEET PROVIDED FOR THIS PURPOSE.

BRANCH CIRCUITS

FIRST TEN _____

ELEVEN TO FORTY _____

ADDITIONAL _____ **FEE** .....

MOTORS _____ WELDER _____

TRANSFORMERS _____ RANGE _____

HEATING APPL. _____ DRYER _____

WATER HTR.. _____ MISC. EQ. or APPL. _____

QUAN.	HP - KW - KVA			PHASE		UNIT COST	FEE
	OVER	INCL.	ACTUAL	1	3		
	0	1					
	1	5					
	5	20					
	20						

_____ ADDING OUTLETS _____

_____ CELLULAR FLOOR RACEWAY @ _____ PER 100 FT. _____

_____ DISTRIBUTION PANEL, OVERCURRENT DEVICE @ _____ ea. _____

_____ SWITCHBOARD – VOLTAGE _____

_____ SERVICE –VOLTAGE _____ , AMPERAGE _____

_____ TEMP. SERVICE OR TEMP. LIGHTING

_____ PRIVATE SWIMMING POOL _____

_____ MISCELLANEOUS _____

NO WORK DONE

I have carefully read and examined the above application and know the same to be true and correct. All provisions of the Laws and Ordinances governing this type of construction will be complied with whether mentioned herein or not. No person shall be employed in violation of the Labor Code of the State of California.

~~PERMIT FEE~~ @

~~INVESTIGATION FEE~~

TOTAL FEE

SIGNATURE OF CONTRACTOR OR AUTHORIZED AGENT

FORM B-53

CK. MO. CASH NOTE: WHEN PROPERLY VALIDATED IN THIS SPACE, THIS FORM CONSTITUTES AN ELECTRIC PERMIT TO DO THE WORK DESCRIBED HEREON.

INSPECTION RECORD

BASIC INSPECTIONS

ITEM	INSPECTOR	DATE
GROUND WORK		
ROUGH		
FIXTURES		
RELEASE TO PUBLIC SERVICE		
FINAL		

PARTIAL OR MISC. INSPECTIONS

JOB ADDRESS

5426 San Fernando Road

NUMBER STREET

MAINTENANCE

ELECTRICAL PERMIT

BUILDING SECTION, PUBLIC WORKS DIVISION

CITY OF GLENDALE, CALIFORNIA

CONTRACTOR	TEL. NO.
Gerald W. Carson	
MAILING ADDRESS	STATE LIC. NO.
OWNER	CITY LIC. NO.
Products Research	574
MAILING ADDRESS	TEL. NO.

DESCRIPTION OF WORK

☐ NEW BLDG. ☐ EXIST. BLDG. ☐ NO SERV. CHANGE ☐ RECONNECT OR RESEAL

FEE COMPUTATION

NOTE! TOTALS SHOWN BELOW MUST BE SUBMITTED IN DIAGRAM ON SEPARATE WORK SHEET PROVIDED FOR THIS PURPOSE.

.....FIXTURES .....RECEPTACLES

.....OUTLETS .....SWITCHES

FIRST TEN @ .....EACH

ADDITIONAL @.....EACH **FEE**.....

MOTORS _____ WELDER _____

TRANSFORMERS _____ RANGE _____

HEATING APPL. _____ DRYER _____

WATER HTR.. _____ MISC. EQ. or APPL. _____

QUAN.	HP - KW - KVA			PHASE		UNIT COST	FEE
	OVER	INCL.	ACTUAL	1	3		
	0	1					
	1	5					
	5	20					
	20						

CK., MO., CASH NOTE: WHEN PROPERLY VALIDATED IN THIS SPACE, THIS FORM CONSTITUTES AN ELECTRIC PERMIT TO DO THE WORK DESCRIBED HEREON.

Feb. 1970

_____ SIGNS – INCANDESCENT – TRANSFORMER @_____ ea. _____

_____ CELLULAR FLOOR RACEWAY @_____ PER 100 FT. _____

_____ DISTRIBUTION PANEL, OVERCURRENT DEVICE @_____ ea. _____

_____ SWITCHBOARD – VOLTAGE _____ _____

_____ SERVICE –VOLTAGE_____, AMPERAGE_____ _____

_____ TEMP. SERVICE OR TEMP. LIGHTING _____

_____ MISCELLANEOUS _____ _____

NO WORK DONE

I have carefully read and examined the above application and know the same to be true and correct. All provisions of the Laws and Ordinances governing this type of construction will be complied with whether mentioned herein or not. No person shall be employed in violation of the Labor Code of the State of California.

PERMIT FEE @	**2.00**
INVESTIGATION FEE	
TOTAL FEE	

SIGNATURE OF CONTRACTOR OR AUTHORIZED AGENT

PERMANENT

FORM B-53

INSPECTION RECORD

BASIC INSPECTIONS

ITEM	INSPECTOR	DATE
GROUND WORK		
ROUGH		
FIXTURES		
RELEASE TO PUBLIC SERVICE		
FINAL		

PARTIAL OR MISC. INSPECTIONS

JOB ADDRESS

5426 San Fernando Road
NUMBER STREET

MAINTENANCE ELECTRICAL PERMIT

BUILDING SECTION, PUBLIC WORKS DIVISION
CITY OF GLENDALE, CALIFORNIA

CONTRACTOR	TEL. NO.
Gerald W. Carson	
MAILING ADDRESS	STATE LIC. NO.
OWNER	CITY LIC. NO.
Products Research	574
MAILING ADDRESS	TEL. NO.

DESCRIPTION OF WORK

☐ NEW BLDG. ☐ EXIST. BLDG. ☐ NO SERV. CHANGE ☐ RECONNECT OR RESEAL

FEE COMPUTATION

NOTE! TOTALS SHOWN BELOW MUST BE SUBMITTED IN DIAGRAM ON SEPARATE WORK SHEET PROVIDED FOR THIS PURPOSE.

_____ FIXTURES _____ RECEPTACLES

_____ OUTLETS _____ SWITCHES

FIRST TEN @ _____ EACH

ADDITIONAL @ _____ EACH **FEE** _____

MOTORS _____ WELDER _____

TRANSFORMERS _____ RANGE _____

HEATING APPL. _____ DRYER _____

WATER HTR. _____ MISC. EQ. or APPL. _____

QUAN.	HP - KW - KVA OVER	INCL.	ACTUAL	PHASE 1	3	UNIT COST	FEE
	0	1					
	1	5					
	5	20					
	20						

CK. MO. CASH NOTE: WHEN PROPERLY VALIDATED IN THIS SPACE, THIS FORM CONSTITUTES AN ELECTRIC PERMIT TO DO THE WORK DESCRIBED HEREON.

Nov. 1969

_____ SIGNS – INCANDESCENT – TRANSFORMER @ _____ ea. _____

_____ CELLULAR FLOOR RACEWAY @ _____ PER 100 FT. _____

_____ DISTRIBUTION PANEL, OVERCURRENT DEVICE @ _____ ea. _____

_____ SWITCHBOARD – VOLTAGE _____

_____ SERVICE –VOLTAGE _____ , AMPERAGE _____

_____ TEMP. SERVICE OR TEMP. LIGHTING

_____ MISCELLANEOUS _____

no work done

I have carefully read and examined the above application and know the same to be true and correct. All provisions of the Laws and Ordinances governing this type of construction will be complied with whether mentioned herein or not. No person shall be employed in violation of the Labor Code of the State of California.

~~PERMIT FEE~~ @ ~~2.00~~

~~INVESTIGATION FEE~~

TOTAL FEE

H. Carson
SIGNATURE OF CONTRACTOR OR AUTHORIZED AGENT

FORM B-53

PERMANENT

INSPECTION RECORD

BASIC INSPECTIONS

ITEM	INSPECTOR	DATE
GROUND WORK		
ROUGH		
FIXTURES		
RELEASE TO PUBLIC SERVICE		
FINAL		

PARTIAL OR MISC. INSPECTIONS

JOB ADDRESS

5426 San Fernando Road
NUMBER STREET

MAINTENANCE
ELECTRICAL PERMIT

BUILDING SECTION, PUBLIC WORKS DIVISION
CITY OF GLENDALE, CALIFORNIA

CONTRACTOR	TEL. NO.
Gerald W. Carson	
MAILING ADDRESS	STATE LIC. NO.
OWNER	CITY LIC. NO.
Products Research	574
MAILING ADDRESS	TEL. NO.

DESCRIPTION OF WORK

☐ NEW BLDG. ☐ EXIST. BLDG. ☐ NO SERV. CHANGE ☐ RECONNECT OR RESEAL

FEE COMPUTATION

NOTE! TOTALS SHOWN BELOW MUST BE SUBMITTED IN DIAGRAM ON SEPARATE WORK SHEET PROVIDED FOR THIS PURPOSE.

.....FIXTURES .....RECEPTACLES

.....OUTLETS .....SWITCHES

FIRST TEN @ .....EACH

ADDITIONAL @.....EACH **FEE**.....

MOTORS _____ WELDER _____

TRANSFORMERS _____ RANGE _____

HEATING APPL. _____ DRYER _____

WATER HTR.. _____ MISC. EQ. or APPL. _____

QUAN.	HP - KW - KVA			PHASE		UNIT COST	FEE
	OVER	INCL.	ACTUAL	1	3		
	0	1					
	1	5					
	5	20					
	20						

_____ SIGNS – INCANDESCENT – TRANSFORMER @_____ ea.

_____ CELLULAR FLOOR RACEWAY @_____ PER 100 FT.

_____ DISTRIBUTION PANEL, OVERCURRENT DEVICE @_____ ea.

_____ SWITCHBOARD – VOLTAGE _____

_____ SERVICE –VOLTAGE_____, AMPERAGE_____

_____ TEMP. SERVICE OR TEMP. LIGHTING

_____ MISCELLANEOUS_____

no work done

I have carefully read and examined the above application and know the same to be true and correct. All provisions of the Laws and Ordinances governing this type of construction will be complied with whether mentioned herein or not. No person shall be employed in violation of the Labor Code of the State of California.

~~PERMIT FEE~~ @ ~~2.00~~

~~INVESTIGATION FEE~~

TOTAL FEE

SIGNATURE OF CONTRACTOR OR AUTHORIZED AGENT

FORM B-53 **PERMANENT**

CK. MO. CASH NOTE: WHEN PROPERLY VALIDATED IN THIS SPACE, THIS FORM CONSTITUTES AN ELECTRIC PERMIT TO DO THE WORK DESCRIBED HEREON.

Jan. 1970

INSPECTION RECORD

BASIC INSPECTIONS

ITEM	INSPECTOR	DATE
GROUND WORK		
ROUGH		
FIXTURES		
RELEASE TO PUBLIC SERVICE		
FINAL		

PARTIAL OR MISC. INSPECTIONS

JOB ADDRESS

5426 San Fernando Road

NUMBER STREET

MAINTENANCE
ELECTRICAL PERMIT

BUILDING SECTION, PUBLIC WORKS DIVISION
CITY OF GLENDALE, CALIFORNIA

CONTRACTOR	TEL. NO.
Gerald W. Carson	
MAILING ADDRESS	STATE LIC. NO.
OWNER	CITY LIC. NO.
Products Research Co	574
MAILING ADDRESS	TEL. NO.

DESCRIPTION OF WORK

☐ NEW BLDG. ☐ EXIST. BLDG. ☐ NO SERV. CHANGE ☐ RECONNECT OR RESEAL

FEE COMPUTATION

NOTE! TOTALS SHOWN BELOW MUST BE SUBMITTED IN DIAGRAM ON SEPARATE WORK SHEET PROVIDED FOR THIS PURPOSE.

.....FIXTURES .....RECEPTACLES

.....OUTLETS .....SWITCHES

FIRST TEN @ .....EACH

ADDITIONAL @.....EACH **FEE**.....

MOTORS _____ WELDER _____

TRANSFORMERS _____ RANGE _____

HEATING APPL. _____ DRYER _____

WATER HTR.. _____ MISC. EQ. or APPL. _____

QUAN.	HP - KW - KVA			PHASE		UNIT COST	FEE
	OVER	INCL.	ACTUAL	1	3		
	0	1					
	1	5					
	5	20					
	20						

CK. MO. CASH NOTE: WHEN PROPERLY VALIDATED IN THIS SPACE, THIS FORM CONSTITUTES AN ELECTRIC PERMIT TO DO THE WORK DESCRIBED HEREON.

Oct. 1969

_____ SIGNS – INCANDESCENT – TRANSFORMER @ _____ ea. _____

_____ CELLULAR FLOOR RACEWAY @ _____ PER 100 FT. _____

_____ DISTRIBUTION PANEL, OVERCURRENT DEVICE @ _____ ea. _____

_____ SWITCHBOARD – VOLTAGE _____ _____

_____ SERVICE –VOLTAGE _____ . AMPERAGE _____ _____

_____ TEMP. SERVICE OR TEMP. LIGHTING _____

_____ MISCELLANEOUS _____ _____

No work done

I have carefully read and examined the above application and know the same to be true and correct. All provisions of the Laws and Ordinances governing this type of construction will be complied with whether mentioned herein or not. No person shall be employed in violation of the Labor Code of the State of California.

PERMIT FEE @	**2.00**
INVESTIGATION FEE	
TOTAL FEE	

SIGNATURE OF CONTRACTOR OR AUTHORIZED AGENT

FORM B-53

PERMANENT

INSPECTION RECORD

BASIC INSPECTIONS

ITEM	INSPECTOR	DATE
GROUND WORK		
ROUGH		
FIXTURES		
RELEASE TO PUBLIC SERVICE		
FINAL		

PARTIAL OR MISC. INSPECTIONS

JOB ADDRESS

5426 San Fernando Road
NUMBER STREET

MAINTENANCE
ELECTRICAL PERMIT

BUILDING SECTION, PUBLIC WORKS DIVISION
CITY OF GLENDALE, CALIFORNIA

CONTRACTOR: Gerald W. Carson	TEL. NO.
MAILING ADDRESS	STATE LIC. NO.
OWNER: Products Research Co.	CITY LIC. NO.
MAILING ADDRESS	TEL. NO.

DESCRIPTION OF WORK

☐ NEW BLDG. ☐ EXIST. BLDG. ☐ NO SERV. CHANGE ☐ RECONNECT OR RESEAL

FEE COMPUTATION

NOTE! TOTALS SHOWN BELOW MUST BE SUBMITTED IN DIAGRAM ON SEPARATE WORK SHEET PROVIDED FOR THIS PURPOSE.

.....FIXTURES .....RECEPTACLES

.....OUTLETS ..... SWITCHES

FIRST TEN @ .....EACH

ADDITIONAL @..... EACH **FEE**.....

MOTORS _____ WELDER _____

TRANSFORMERS _____ RANGE _____

HEATING APPL. _____ DRYER _____

WATER HTR.. _____ MISC. EQ. or APPL. _____

QUAN.	HP - KW - KVA OVER	INCL.	ACTUAL	PHASE 1	PHASE 3	UNIT COST	FEE
	0	1					
	1	5					
	5	20					
	20						

Sept. 1969

_____ SIGNS – INCANDESCENT – TRANSFORMER @ _____ ea. _____

_____ CELLULAR FLOOR RACEWAY @ _____ PER 100 FT. _____

_____ DISTRIBUTION PANEL, OVERCURRENT DEVICE @ _____ ea. _____

_____ SWITCHBOARD – VOLTAGE _____

_____ SERVICE –VOLTAGE _____ . AMPERAGE _____

_____ TEMP. SERVICE OR TEMP. LIGHTING

_____ MISCELLANEOUS _____

NO WORK DONE

I have carefully read and examined the above application and know the same to be true and correct. All provisions of the Laws and Ordinances governing this type of construction will be complied with whether mentioned herein or not. No person shall be employed in violation of the Labor Code of the State of California.

~~PERMIT FEE~~ @	~~2.00~~
~~INVESTIGATION FEE~~	
TOTAL FEE	

SIGNATURE OF CONTRACTOR OR AUTHORIZED AGENT

FORM B-53

PERMANENT

CK. MO. CASH NOTE: WHEN PROPERLY VALIDATED IN THIS SPACE, THIS FORM CONSTITUTES AN ELECTRIC PERMIT TO DO THE WORK DESCRIBED HEREON.

INSPECTION RECORD
BASIC INSPECTIONS

ITEM	INSPECTOR	DATE
GROUND WORK		
ROUGH		
FIXTURES		
RELEASE TO PUBLIC SERVICE		
FINAL		

PARTIAL OR MISC. INSPECTIONS

JOB ADDRESS

5426 San Fernando Road

NUMBER STREET

MAINTENANCE

ELECTRICAL PERMIT

BUILDING SECTION, PUBLIC WORKS DIVISION

CITY OF GLENDALE, CALIFORNIA

CONTRACTOR	TEL. NO.
Gerald W. Carson	
MAILING ADDRESS	STATE LIC. NO.
OWNER	CITY LIC. NO.
Products Research Co.	
MAILING ADDRESS	TEL. NO.

DESCRIPTION OF WORK

☐ NEW BLDG. ☐ EXIST. BLDG. ☐ NO SERV. CHANGE ☐ RECONNECT OR RESEAL

FEE COMPUTATION

NOTE! TOTALS SHOWN BELOW MUST BE SUBMITTED IN DIAGRAM ON SEPARATE WORK SHEET PROVIDED FOR THIS PURPOSE.

_____ FIXTURES _____ RECEPTACLES

_____ OUTLETS _____ SWITCHES

FIRST TEN @ _____ EACH

ADDITIONAL @ _____ EACH **FEE** _____

MOTORS _____ WELDER _____

TRANSFORMERS _____ RANGE _____

HEATING APPL. _____ DRYER _____

WATER HTR. _____ MISC. EQ. or APPL. _____

QUAN.	HP - KW - KVA			PHASE		UNIT COST	FEE
	OVER	INCL.	ACTUAL	1	3		
	0	1					
	1	5					
	5	20					
	20						

CK. MO. CASH NOTE: WHEN PROPERLY VALIDATED IN THIS SPACE, THIS FORM CONSTITUTES AN ELECTRIC PERMIT TO DO THE WORK DESCRIBED HEREON.

Aug. 1969

_____ SIGNS – INCANDESCENT – TRANSFORMER @ _____ ea. _____

_____ CELLULAR FLOOR RACEWAY @ _____ PER 100 FT. _____

_____ DISTRIBUTION PANEL, OVERCURRENT DEVICE @ _____ ea. _____

_____ SWITCHBOARD – VOLTAGE _____ _____

_____ SERVICE – VOLTAGE _____, AMPERAGE _____ _____

_____ TEMP. SERVICE OR TEMP. LIGHTING _____

_____ MISCELLANEOUS _____ _____

No Work Done

I have carefully read and examined the above application and know the same to be true and correct. All provisions of the Laws and Ordinances governing this type of construction will be complied with whether mentioned herein or not. No person shall be employed in violation of the Labor Code of the State of California.

~~PERMIT FEE~~ @ ~~2.00~~

~~INVESTIGATION FEE~~

TOTAL FEE

SIGNATURE OF CONTRACTOR OR AUTHORIZED AGENT

FORM B-53

PERMANENT

INSPECTION RECORD

BASIC INSPECTIONS

ITEM	INSPECTOR	DATE
GROUND WORK		
ROUGH		
FIXTURES		
RELEASE TO PUBLIC SERVICE		
FINAL		

PARTIAL OR MISC. INSPECTIONS

JOB ADDRESS

5426 San Fernando Road
NUMBER STREET

MAINTENANCE
ELECTRICAL PERMIT

BUILDING SECTION, PUBLIC WORKS DIVISION
CITY OF GLENDALE, CALIFORNIA

CONTRACTOR	TEL. NO.
Gerald W. Carson	
MAILING ADDRESS	STATE LIC. NO.
OWNER	CITY LIC. NO.
Products Research	
MAILING ADDRESS	TEL. NO.

DESCRIPTION OF WORK

☐ NEW BLDG. ☐ EXIST. BLDG. ☐ NO SERV. CHANGE ☐ RECONNECT OR RESEAL

FEE COMPUTATION

NOTE! TOTALS SHOWN BELOW MUST BE SUBMITTED IN DIAGRAM ON SEPARATE WORK SHEET PROVIDED FOR THIS PURPOSE.

_____ FIXTURES _____ RECEPTACLES

_____ OUTLETS _____ SWITCHES

FIRST TEN @ _____ EACH

ADDITIONAL @ _____ EACH **FEE** _____

MOTORS _____ WELDER _____

TRANSFORMERS _____ RANGE _____

HEATING APPL. _____ DRYER _____

WATER HTR.. _____ MISC. EQ. or APPL. _____

QUAN.	HP - KW - KVA OVER	INCL.	ACTUAL	PHASE 1 | 3	UNIT COST	FEE
	0	1				
	1	5				
	5	20				
	20					

CK. MO. CASH NOTE: WHEN PROPERLY VALIDATED IN THIS SPACE, THIS FORM CONSTITUTES AN ELECTRIC PERMIT TO DO THE WORK DESCRIBED HEREON.

July 1969

_____ SIGNS – INCANDESCENT – TRANSFORMER @ _____ ea. _____

_____ CELLULAR FLOOR RACEWAY @ _____ PER 100 FT. _____

_____ DISTRIBUTION PANEL, OVERCURRENT DEVICE @ _____ ea. _____

_____ SWITCHBOARD – VOLTAGE _____

_____ SERVICE –VOLTAGE _____, AMPERAGE _____

_____ TEMP. SERVICE OR TEMP. LIGHTING

_____ MISCELLANEOUS _____

no work done

I have carefully read and examined the above application and know the same to be true and correct. All provisions of the Laws and Ordinances governing this type of construction will be complied with whether mentioned herein or not. No person shall be employed in violation of the Labor Code of the State of California.

~~PERMIT FEE~~ @	~~2.00~~
~~INVESTIGATION FEE~~	
TOTAL FEE	

SIGNATURE OF CONTRACTOR OR AUTHORIZED AGENT

PERMANENT

FORM B-53

INSPECTION RECORD

BASIC INSPECTIONS

ITEM	INSPECTOR	DATE
GROUND WORK		
ROUGH		
FIXTURES		
RELEASE TO PUBLIC SERVICE		
FINAL		

PARTIAL OR MISC. INSPECTIONS

JOB ADDRESS

5426 San Fernando

NUMBER STREET

MAINTENANCE
ELECTRICAL PERMIT

BUILDING SECTION, PUBLIC WORKS DIVISION
CITY OF GLENDALE, CALIFORNIA

CONTRACTOR Gerald W. Carson	TEL. NO.
MAILING ADDRESS	STATE LIC. NO.
OWNER Products Research	CITY LIC. NO. 416
MAILING ADDRESS	TEL. NO.

DESCRIPTION OF WORK

☐ NEW BLDG. ☐ EXIST. BLDG. ☐ NO SERV. CHANGE ☐ RECONNECT OR RESEAL

FEE COMPUTATION

NOTE! TOTALS SHOWN BELOW MUST BE SUBMITTED IN DIAGRAM ON SEPARATE WORK SHEET PROVIDED FOR THIS PURPOSE.

.....FIXTURES .....RECEPTACLES

.....OUTLETS ..... SWITCHES

FIRST TEN @ .....EACH

ADDITIONAL @.....EACH **FEE**.....

MOTORS _____ WELDER _____

TRANSFORMERS _____ RANGE _____

HEATING APPL. _____ DRYER _____

WATER HTR.. _____ MISC. EQ. or APPL. _____

QUAN.	HP - KW - KVA OVER	INCL.	ACTUAL	PHASE 1	3	UNIT COST	FEE
	0	1					
	1	5					
	5	20					
	20						

June, 196

_____ SIGNS – INCANDESCENT – TRANSFORMER @ _____ ea. _____

_____ CELLULAR FLOOR RACEWAY @ _____ PER 100 FT. _____

_____ DISTRIBUTION PANEL, OVERCURRENT DEVICE @ _____ ea. _____

_____ SWITCHBOARD – VOLTAGE _____

_____ SERVICE –VOLTAGE _____, AMPERAGE _____

_____ TEMP. SERVICE OR TEMP. LIGHTING

_____ MISCELLANEOUS _____

No Work Done

I have carefully read and examined the above application and know the same to be true and correct. All provisions of the Laws and Ordinances governing this type of construction will be complied with whether mentioned herein or not. No person shall be employed in violation of the Labor Code of the State of California.

~~PERMIT FEE @~~ ~~2.00~~

~~INVESTIGATION FEE~~

TOTAL FEE

SIGNATURE OF CONTRACTOR OR AUTHORIZED AGENT

PERMANENT

FORM B-53

CK. MO. CASH NOTE: WHEN PROPERLY VALIDATED IN THIS SPACE, THIS FORM CONSTITUTES AN ELECTRIC PERMIT TO DO THE WORK DESCRIBED HEREON.

INSPECTION RECORD
BASIC INSPECTIONS

ITEM	INSPECTOR	DATE
GROUND WORK		
ROUGH		
FIXTURES		
RELEASE TO PUBLIC SERVICE		
FINAL		

PARTIAL OR MISC. INSPECTIONS

JOB ADDRESS

5426 San Fernando Road

NUMBER STREET

APPLICATION FOR ELECTRICAL PERMIT

BUILDING SECTION, PUBLIC WORKS DIVISION
CITY OF GLENDALE, CALIFORNIA

June, 1971

CONTRACTOR	TEL. NO.
Gerald W. Carson	
MAILING ADDRESS	STATE LIC. NO.
OWNER	CITY LIC. NO.
Products Research Co.	698
MAILING ADDRESS	TEL. NO.

DESCRIPTION OF WORK

☐ NEW BLDG. ☐ EXIST. BLDG. ☐ NO SERV. CHANGE ☐ RECONNECT OR RESEAL

FEE COMPUTATION

NOTE! TOTALS SHOWN BELOW MUST BE SUBMITTED IN DIAGRAM ON SEPARATE WORK SHEET PROVIDED FOR THIS PURPOSE.

BRANCH CIRCUITS

FIRST TEN _____

ELEVEN TO FORTY _____

ADDITIONAL _____ **FEE** .....

MOTORS _____ WELDER _____

TRANSFORMERS _____ RANGE _____

HEATING APPL. _____ DRYER _____

WATER HTR.. _____ MISC. EQ. or APPL. _____

QUAN.	HP - KW - KVA			PHASE		UNIT COST	FEE
	OVER	INCL.	ACTUAL	1	3		
	0	1					.....
	1	5					.....
	5	20					.....
	20						.....

CK., MO., CASH NOTE: WHEN PROPERLY VALIDATED IN THIS SPACE, THIS FORM CONSTITUTES AN ELECTRIC PERMIT TO DO THE WORK DESCRIBED HEREON.

_____ ADDING OUTLETS _____ _____

_____ CELLULAR FLOOR RACEWAY @ _____ PER 100 FT. _____ _____

_____ DISTRIBUTION PANEL, OVERCURRENT DEVICE @ _____ ea. _____

_____ SWITCHBOARD – VOLTAGE _____ _____

_____ SERVICE –VOLTAGE _____ . AMPERAGE _____ _____

_____ TEMP. SERVICE OR TEMP. LIGHTING _____

_____ PRIVATE SWIMMING POOL _____ _____

_____ MISCELLANEOUS _____ _____

NO WORK DONE

I have carefully read and examined the above application and know the same to be true and correct. All provisions of the Laws and Ordinances governing this type of construction will be complied with whether mentioned herein or not. No person shall be employed in violation of the Labor Code of the State of California.

~~PERMIT FEE~~ @

~~INVESTIGATION FEE~~

TOTAL FEE

SIGNATURE OF CONTRACTOR OR AUTHORIZED AGENT

FORM B-53

PERMANENT

INSPECTION RECORD

BASIC INSPECTIONS

ITEM	INSPECTOR	DATE
GROUND WORK		
ROUGH		
FIXTURES		
RELEASE TO PUBLIC SERVICE		
FINAL		

PARTIAL OR MISC. INSPECTIONS

JOB ADDRESS

5426 San Fernando Road
NUMBER STREET

File

MAINTENANCE
ELECTRICAL PERMIT

BUILDING SECTION, PUBLIC WORKS DIVISION
CITY OF GLENDALE, CALIFORNIA

CONTRACTOR	TEL. NO.
Gerald W. Carson	
MAILING ADDRESS	STATE LIC. NO.
OWNER	CITY LIC. NO.
Products Research	
MAILING ADDRESS	TEL. NO.

DESCRIPTION OF WORK

☐ NEW BLDG. ☐ EXIST. BLDG. ☐ NO SERV. CHANGE ☐ RECONNECT OR RESEAL

FEE COMPUTATION

NOTE! TOTALS SHOWN BELOW MUST BE SUBMITTED IN DIAGRAM ON SEPARATE WORK SHEET PROVIDED FOR THIS PURPOSE.

.....FIXTURES .....RECEPTACLES

.....OUTLETS .....SWITCHES

FIRST TEN @ .....EACH

ADDITIONAL @.....EACH **FEE**.....

MOTORS _____ WELDER _____

TRANSFORMERS _____ RANGE _____

HEATING APPL. _____ DRYER _____

WATER HTR.. _____ MISC. EQ. or APPL. _____

QUAN.	HP - KW - KVA			PHASE		UNIT COST	FEE
	OVER	INCL.	ACTUAL	1	3		
	0	1					
	1	5					
	5	20					
	20						

CK. MO. CASH NOTE: WHEN PROPERLY VALIDATED IN THIS SPACE, THIS FORM CONSTITUTES AN ELECTRIC PERMIT TO DO THE WORK DESCRIBED HEREON.

Sept. 1968

_____ SIGNS – INCANDESCENT – TRANSFORMER @_____ ea. _____

_____ CELLULAR FLOOR RACEWAY @_____ PER 100 FT._____ _____

_____ DISTRIBUTION PANEL, OVERCURRENT DEVICE @_____ ea. _____

_____ SWITCHBOARD – VOLTAGE_____ _____

_____ SERVICE –VOLTAGE_____ , AMPERAGE_____ _____

_____ TEMP. SERVICE OR TEMP. LIGHTING _____

_____ MISCELLANEOUS_____ _____

No Work Done

I have carefully read and examined the above application and know the same to be true and correct. All provisions of the Laws and Ordinances governing this type of construction will be complied with whether mentioned herein or not. No person shall be employed in violation of the Labor Code of the State of California.

~~PERMIT FEE~~ @ ~~2.00~~

~~INVESTIGATION FEE~~

TOTAL FEE

SIGNATURE OF CONTRACTOR OR AUTHORIZED AGENT

FORM B-53

PERMANENT

INSPECTION RECORD

BASIC INSPECTIONS

ITEM	INSPECTOR	DATE
GROUND WORK		
ROUGH		
FIXTURES		
RELEASE TO PUBLIC SERVICE		
FINAL		

PARTIAL OR MISC. INSPECTIONS

JOB ADDRESS

5426 San Fernando Road MAINTENANCE

NUMBER STREET

APPLICATION FOR AN

ELECTRICAL PERMIT

BUILDING SECTION, PUBLIC WORKS DIVISION

CITY OF GLENDALE, CALIFORNIA

CONTRACTOR	TEL. NO.
Gerald W. Carson	
MAILING ADDRESS	STATE LIC. NO.
OWNER	CITY LIC. NO.
Products Research	416
MAILING ADDRESS	TEL. NO.

DESCRIPTION OF WORK

☐ NEW BLDG. ☐ EXIST. BLDG. ☐ NO SERV. CHANGE ☐ RECONNECT OR RESEAL

FEE COMPUTATION

NOTE! TOTALS SHOWN BELOW MUST BE SUBMITTED IN DIAGRAM ON SEPARATE WORK SHEET PROVIDED FOR THIS PURPOSE.

.....FIXTURES .....RECEPTACLES

.....OUTLETS ..... SWITCHES

FIRST TEN @ .....EACH

ADDITIONAL @.....EACH **FEE**.....

MOTORS _____ WELDER _____

TRANSFORMERS _____ RANGE _____

HEATING APPL. _____ DRYER _____

WATER HTR.. _____ MISC. EQ. or APPL. _____

QUAN.	HP - KW - KVA OVER	INCL.	ACTUAL	PHASE 1	PHASE 3	UNIT COST	FEE
	0	1					
	1	5					
	5	20					
	20						

CK. MO. CASH NOTE: WHEN PROPERLY VALIDATED IN THIS SPACE, THIS FORM CONSTITUTES AN ELECTRIC PERMIT TO DO THE WORK DESCRIBED HEREON.

Aug. 1968

_____ SIGNS – INCANDESCENT – TRANSFORMER @ _____ ea. _____

_____ CELLULAR FLOOR RACEWAY @ _____ PER 100 FT. _____

_____ DISTRIBUTION PANEL, OVERCURRENT DEVICE @ _____ ea. _____

_____ SWITCHBOARD – VOLTAGE _____

_____ SERVICE –VOLTAGE _____ , AMPERAGE _____

_____ TEMP. SERVICE OR TEMP. LIGHTING

_____ MISCELLANEOUS

No Work Done

I have carefully read and examined the above application and know the same to be true and correct. All provisions of the Laws and Ordinances governing this type of construction will be complied with whether mentioned herein or not. No person shall be employed in violation of the Labor Code of the State of California.

~~PERMIT FEE~~ @ ~~2.00~~

~~INVESTIGATION FEE~~

TOTAL FEE

SIGNATURE OF CONTRACTOR OR AUTHORIZED AGENT

FORM B-53

PERMANENT

INSPECTION RECORD

BASIC INSPECTIONS

ITEM	INSPECTOR	DATE
GROUND WORK		
ROUGH		
FIXTURES		
RELEASE TO PUBLIC SERVICE		
FINAL		

PARTIAL OR MISC. INSPECTIONS

JOB ADDRESS

5426 San Fernando Road

NUMBER STREET

file

MAINTENANCE ELECTRICAL PERMIT

BUILDING SECTION, PUBLIC WORKS DIVISION

CITY OF GLENDALE, CALIFORNIA

CONTRACTOR: Gerald W. Carson	TEL. NO.
MAILING ADDRESS	STATE LIC. NO.
OWNER: Products Research	CITY LIC. NO. 263
MAILING ADDRESS	TEL. NO.

DESCRIPTION OF WORK

☐ NEW BLDG. ☐ EXIST. BLDG. ☐ NO SERV. CHANGE ☐ RECONNECT OR RESEAL

FEE COMPUTATION

NOTE! TOTALS SHOWN BELOW MUST BE SUBMITTED IN DIAGRAM ON SEPARATE WORK SHEET PROVIDED FOR THIS PURPOSE.

_____ FIXTURES _____ RECEPTACLES

_____ OUTLETS _____ SWITCHES

FIRST TEN @ _____ EACH

ADDITIONAL @ _____ EACH **FEE** _____

MOTORS _____ WELDER _____

TRANSFORMERS _____ RANGE _____

HEATING APPL. _____ DRYER _____

WATER HTR. _____ MISC. EQ. or APPL. _____

QUAN.	HP - KW - KVA			PHASE		UNIT COST	FEE
	OVER	INCL.	ACTUAL	1	3		
	0	1					
	1	5					
	5	20					
	20						

CK. MO. CASH NOTE: WHEN PROPERLY VALIDATED IN THIS SPACE, THIS FORM CONSTITUTES AN ELECTRIC PERMIT TO DO THE WORK DESCRIBED HEREON.

July, 1968

_____ SIGNS – INCANDESCENT – TRANSFORMER @ _____ ea. _____

_____ CELLULAR FLOOR RACEWAY @ _____ PER 100 FT. _____

_____ DISTRIBUTION PANEL, OVERCURRENT DEVICE @ _____ ea. _____

_____ SWITCHBOARD – VOLTAGE _____

_____ SERVICE – VOLTAGE _____, AMPERAGE _____

_____ TEMP. SERVICE OR TEMP. LIGHTING

_____ MISCELLANEOUS

NO WORK DONE

I have carefully read and examined the above application and know the same to be true and correct. All provisions of the Laws and Ordinances governing this type of construction will be complied with whether mentioned herein or not. No person shall be employed in violation of the Labor Code of the State of California.

~~PERMIT FEE~~ @	~~2.00~~
~~INVESTIGATION FEE~~	
TOTAL FEE	

SIGNATURE OF CONTRACTOR OR AUTHORIZED AGENT

PERMANENT

FORM B-53

INSPECTION RECORD

BASIC INSPECTIONS

ITEM	INSPECTOR	DATE
GROUND WORK		
ROUGH		
FIXTURES		
RELEASE TO PUBLIC SERVICE		
FINAL		

PARTIAL OR MISC. INSPECTIONS

JOB ADDRESS

5426 San Fernando Road
NUMBER STREET

MAINTENANCE ELECTRICAL PERMIT

BUILDING SECTION, PUBLIC WORKS DIVISION
CITY OF GLENDALE, CALIFORNIA

CONTRACTOR Gerald W. Carson	TEL. NO.
MAILING ADDRESS	STATE LIC. NO.
OWNER Products Research Co	CITY LIC. NO.
MAILING ADDRESS	TEL. NO.

CK., MO., CASH NOTE: WHEN PROPERLY VALIDATED IN THIS SPACE, THIS FORM CONSTITUTES AN ELECTRIC PERMIT TO DO THE WORK DESCRIBED HEREON.

DESCRIPTION OF WORK

☐ NEW BLDG. ☐ EXIST. BLDG. ☐ NO SERV. CHANGE ☐ RECONNECT OR RESEAL

FEE COMPUTATION

NOTE! TOTALS SHOWN BELOW MUST BE SUBMITTED IN DIAGRAM ON SEPARATE WORK SHEET PROVIDED FOR THIS PURPOSE.

.....FIXTURES .....RECEPTACLES

.....OUTLETS .....SWITCHES

FIRST TEN @ .....EACH

ADDITIONAL @.....EACH **FEE**.....

MOTORS _____ WELDER _____

TRANSFORMERS _____ RANGE _____

HEATING APPL. _____ DRYER _____

WATER HTR.. _____ MISC. EQ. or APPL. _____

QUAN.	HP - KW - KVA OVER	INCL.	ACTUAL	PHASE 1	PHASE 3	UNIT COST	FEE
	0	1					
	1	5					
	5	20					
	20						

June, 1968

_____ SIGNS – INCANDESCENT – TRANSFORMER @ _____ ea. _____

_____ CELLULAR FLOOR RACEWAY @ _____ PER 100 FT. _____

_____ DISTRIBUTION PANEL, OVERCURRENT DEVICE @ _____ ea. _____

_____ SWITCHBOARD – VOLTAGE _____

_____ SERVICE –VOLTAGE _____, AMPERAGE _____

_____ TEMP. SERVICE OR TEMP. LIGHTING

_____ MISCELLANEOUS _____

No Work Done

I have carefully read and examined the above application and know the same to be true and correct. All provisions of the Laws and Ordinances governing this type of construction will be complied with whether mentioned herein or not. No person shall be employed in violation of the Labor Code of the State of California.

~~PERMIT FEE~~ @	~~2.00~~
~~INVESTIGATION FEE~~	
TOTAL FEE	

SIGNATURE OF CONTRACTOR OR AUTHORIZED AGENT

FORM B-53

PERMANENT

INSPECTION RECORD

BASIC INSPECTIONS

ITEM	INSPECTOR	DATE
GROUND WORK		
ROUGH		
FIXTURES		
RELEASE TO PUBLIC SERVICE		
FINAL		

PARTIAL OR MISC. INSPECTIONS

JOB ADDRESS

5426 San Fernando Rd C
NUMBER STREET

MAINTENANCE
ELECTRICAL PERMIT

BUILDING SECTION, PUBLIC WORKS DIVISION
CITY OF GLENDALE, CALIFORNIA

CONTRACTOR Gerald W. Carson	TEL. NO.
MAILING ADDRESS	STATE LIC. NO.
OWNER Products Research	CITY LIC. NO. 263
MAILING ADDRESS	TEL. NO.

DESCRIPTION OF WORK

☐ NEW BLDG. ☐ EXIST. BLDG. ☐ NO SERV. CHANGE ☐ RECONNECT OR RESEAL

FEE COMPUTATION

NOTE! TOTALS SHOWN BELOW MUST BE SUBMITTED IN DIAGRAM ON SEPARATE WORK SHEET PROVIDED FOR THIS PURPOSE.

.....FIXTURES .....RECEPTACLES

.....OUTLETS .....SWITCHES

FIRST TEN @ .....EACH

ADDITIONAL @.....EACH **FEE**.....

MOTORS _____ WELDER _____

TRANSFORMERS _____ RANGE _____

HEATING APPL. _____ DRYER _____

WATER HTR.. _____ MISC. EQ. or APPL. _____

QUAN.	HP - KW - KVA OVER	INCL.	ACTUAL	PHASE 1	3	UNIT COST	FEE
	0	1					
	1	5					
	5	20					
	20						

May, 1968

_____ SIGNS – INCANDESCENT – TRANSFORMER @_____ ea. _____

_____ CELLULAR FLOOR RACEWAY @_____ PER 100 FT. _____

_____ DISTRIBUTION PANEL, OVERCURRENT DEVICE @_____ ea. _____

_____ SWITCHBOARD – VOLTAGE _____ _____

_____ SERVICE –VOLTAGE _____, AMPERAGE _____ _____

_____ TEMP. SERVICE OR TEMP. LIGHTING _____

_____ MISCELLANEOUS _____

No work Done

I have carefully read and examined the above application and know the same to be true and correct. All provisions of the Laws and Ordinances governing this type of construction will be complied with whether mentioned herein or not. No person shall be employed in violation of the Labor Code of the State of California.

~~PERMIT FEE~~ @	~~2.00~~
~~INVESTIGATION FEE~~	
TOTAL FEE	

SIGNATURE OF CONTRACTOR OR AUTHORIZED AGENT

FORM B-53 **PERMANENT**

CK. MO. CASH NOTE: WHEN PROPERLY VALIDATED IN THIS SPACE, THIS FORM CONSTITUTES AN ELECTRIC PERMIT TO DO THE WORK DESCRIBED HEREON.

INSPECTION RECORD
BASIC INSPECTIONS

ITEM	INSPECTOR	DATE
GROUND WORK		
ROUGH		
FIXTURES		
RELEASE TO PUBLIC SERVICE		
FINAL		

PARTIAL OR MISC. INSPECTIONS

JOB ADDRESS

5426 San Fernando Road
NUMBER STREET

MAINTENANCE
ELECTRICAL PERMIT

BUILDING SECTION, PUBLIC WORKS DIVISION
CITY OF GLENDALE, CALIFORNIA

Idle

CONTRACTOR	TEL. NO.
Gerald W. Carson	246-1631
MAILING ADDRESS	STATE LIC. NO.
5426 San Fernando Road	
OWNER	CITY LIC. NO.
Products Research	263
MAILING ADDRESS	TEL. NO.
5426 San Fernando Road	246-1631

DESCRIPTION OF WORK

☐ NEW BLDG. ☐ EXIST. BLDG. ☐ NO SERV. CHANGE ☐ RECONNECT OR RESEAL

FEE COMPUTATION

NOTE! TOTALS SHOWN BELOW MUST BE SUBMITTED IN DIAGRAM ON SEPARATE WORK SHEET PROVIDED FOR THIS PURPOSE.

.....FIXTURES .....RECEPTACLES

.....OUTLETS .....SWITCHES

FIRST TEN @ .....EACH

ADDITIONAL @.....EACH **FEE**.....

MOTORS _____ WELDER _____

TRANSFORMERS _____ RANGE _____

HEATING APPL. _____ DRYER _____

WATER HTR.. _____ MISC. EQ. or APPL. _____

QUAN.	HP - KW - KVA OVER	INCL.	ACTUAL	PHASE 1	3	UNIT COST	FEE
	0	1					
	1	5					
	5	20					April, 1968
	20						

_____ SIGNS – INCANDESCENT – TRANSFORMER @_____ ea. _____

_____ CELLULAR FLOOR RACEWAY @_____ PER 100 FT._____ _____

_____ DISTRIBUTION PANEL, OVERCURRENT DEVICE @_____ ea. _____

_____ SWITCHBOARD – VOLTAGE_____ _____

_____ SERVICE –VOLTAGE_____, AMPERAGE_____ _____

_____ TEMP. SERVICE OR TEMP. LIGHTING _____

_____ MISCELLANEOUS_____ _____

NO WORK DONE

CK. MO. CASH NOTE: WHEN PROPERLY VALIDATED IN THIS SPACE, THIS FORM CONSTITUTES AN ELECTRIC PERMIT TO DO THE WORK DESCRIBED HEREON.

I have carefully read and examined the above application and know the same to be true and correct. All provisions of the Laws and Ordinances governing this type of construction will be complied with whether mentioned herein or not. No person shall be employed in violation of the Labor Code of the State of California.

~~PERMIT FEE~~ @	~~2.00~~
~~INVESTIGATION FEE~~	
TOTAL FEE	

SIGNATURE OF CONTRACTOR OR AUTHORIZED AGENT

PERMANENT

FORM B-53

INSPECTION RECORD
BASIC INSPECTIONS

ITEM	INSPECTOR	DATE
GROUND WORK		
ROUGH		
FIXTURES		
RELEASE TO PUBLIC SERVICE		
FINAL		

PARTIAL OR MISC. INSPECTIONS

JOB ADDRESS

5426 San Fernando
NUMBER STREET

MAINTENANCE

ELECTRICAL PERMIT

BUILDING SECTION, PUBLIC WORKS DIVISION
CITY OF GLENDALE, CALIFORNIA

CONTRACTOR	TEL. NO.
Gerald W. Carson	
MAILING ADDRESS	STATE LIC. NO.
OWNER	CITY LIC. NO.
Products Research Co.	263
MAILING ADDRESS	TEL. NO.

DESCRIPTION OF WORK

☐ NEW BLDG. ☐ EXIST. BLDG. ☐ NO SERV. CHANGE ☐ RECONNECT OR RESEAL

FEE COMPUTATION

NOTE! TOTALS SHOWN BELOW MUST BE SUBMITTED IN DIAGRAM ON SEPARATE WORK SHEET PROVIDED FOR THIS PURPOSE.

.....FIXTURES .....RECEPTACLES

.....OUTLETS .....SWITCHES

FIRST TEN @ .....EACH

ADDITIONAL @.....EACH **FEE**.....

MOTORS _____ WELDER _____

TRANSFORMERS _____ RANGE _____

HEATING APPL. _____ DRYER _____

WATER HTR.. _____ MISC. EQ. or APPL. _____

QUAN.	HP - KW - KVA			PHASE		UNIT COST	FEE
	OVER	INCL.	ACTUAL	1	3		
	0	1					
	1	5					
	5	20					
	20						

_____ SIGNS – INCANDESCENT – TRANSFORMER @ _____ ea. _____

_____ CELLULAR FLOOR RACEWAY @ _____ PER 100 FT. _____

_____ DISTRIBUTION PANEL, OVERCURRENT DEVICE @ _____ ea. _____

_____ SWITCHBOARD – VOLTAGE _____

_____ SERVICE –VOLTAGE _____ . AMPERAGE _____

_____ TEMP. SERVICE OR TEMP. LIGHTING

_____ MISCELLANEOUS _____

NO WORK DONE

I have carefully read and examined the above application and know the same to be true and correct. All provisions of the Laws and Ordinances governing this type of construction will be complied with whether mentioned herein or not. No person shall be employed in violation of the Labor Code of the State of California.

~~PERMIT FEE @~~ ~~2.00~~

~~INVESTIGATION FEE~~

TOTAL FEE

G W Carson

SIGNATURE OF CONTRACTOR OR AUTHORIZED AGENT

FORM B-53

PERMANENT

CK., MO., CASH NOTE: WHEN PROPERLY VALIDATED IN THIS SPACE, THIS FORM CONSTITUTES AN ELECTRIC PERMIT TO DO THE WORK DESCRIBED HEREON.

March 1968

INSPECTION RECORD

BASIC INSPECTIONS

ITEM	INSPECTOR	DATE
GROUND WORK		
ROUGH		
FIXTURES		
RELEASE TO PUBLIC SERVICE		
FINAL		

PARTIAL OR MISC. INSPECTIONS

JOB ADDRESS

5426 San Fernando
NUMBER STREET

MAINTENANCE
ELECTRICAL PERMIT

BUILDING SECTION, PUBLIC WORKS DIVISION
CITY OF GLENDALE, CALIFORNIA

CONTRACTOR Gerald W. Carson	TEL. NO.
MAILING ADDRESS	STATE LIC. NO.
OWNER Products Research	CITY LIC. NO.
MAILING ADDRESS	TEL. NO.

CK. MO. CASH NOTE: WHEN PROPERLY VALIDATED IN THIS SPACE, THIS FORM CONSTITUTES AN ELECTRIC PERMIT TO DO THE WORK DESCRIBED HEREON.

DESCRIPTION OF WORK

☐ NEW BLDG. ☐ EXIST. BLDG. ☐ NO SERV. CHANGE ☐ RECONNECT OR RESEAL

FEE COMPUTATION

NOTE! TOTALS SHOWN BELOW MUST BE SUBMITTED IN DIAGRAM ON SEPARATE WORK SHEET PROVIDED FOR THIS PURPOSE.

_____ FIXTURES _____ RECEPTACLES

_____ OUTLETS _____ SWITCHES

FIRST TEN @ _____ EACH

ADDITIONAL @ _____ EACH **FEE** _____

MOTORS _____ WELDER _____

TRANSFORMERS _____ RANGE _____

HEATING APPL. _____ DRYER _____

WATER HTR. _____ MISC. EQ. or APPL. _____

QUAN.	HP - KW - KVA OVER	INCL.	ACTUAL	PHASE 1	PHASE 3	UNIT COST	FEE
	0	1					
	1	5					
	5	20					
	20						

Feb., 1968

_____ SIGNS – INCANDESCENT – TRANSFORMER @ _____ ea. _____

_____ CELLULAR FLOOR RACEWAY @ _____ PER 100 FT. _____

_____ DISTRIBUTION PANEL, OVERCURRENT DEVICE @ _____ ea. _____

_____ SWITCHBOARD – VOLTAGE _____ _____

_____ SERVICE – VOLTAGE _____, AMPERAGE _____ _____

_____ TEMP. SERVICE OR TEMP. LIGHTING _____

_____ MISCELLANEOUS _____ _____

NO WORK DONE

I have carefully read and examined the above application and know the same to be true and correct. All provisions of the Laws and Ordinances governing this type of construction will be complied with whether mentioned herein or not. No person shall be employed in violation of the Labor Code of the State of California.

~~PERMIT FEE @~~	~~2.00~~
~~INVESTIGATION FEE~~	
TOTAL FEE	

SIGNATURE OF CONTRACTOR OR AUTHORIZED AGENT

FORM B-53

PERMANENT

INSPECTION RECORD

BASIC INSPECTIONS

ITEM	INSPECTOR	DATE
GROUND WORK		
ROUGH		
FIXTURES		
RELEASE TO PUBLIC SERVICE		
FINAL		

PARTIAL OR MISC. INSPECTIONS

JOB ADDRESS

5426 San Fernando Road
NUMBER STREET

MAINTENANCE

ELECTRICAL PERMIT

BUILDING SECTION, PUBLIC WORKS DIVISION
CITY OF GLENDALE, CALIFORNIA

CONTRACTOR: Gerald W. Carson	TEL. NO.
MAILING ADDRESS	STATE LIC. NO.
OWNER: Products Research	CITY LIC. NO.
MAILING ADDRESS	TEL. NO.

NOTE: WHEN PROPERLY VALIDATED IN THIS SPACE, THIS FORM CONSTITUTES AN ELECTRIC PERMIT TO DO THE WORK DESCRIBED HEREON.

CK. MO. CASH January, 1968

DESCRIPTION OF WORK

☐ NEW BLDG. ☐ EXIST. BLDG. ☐ NO SERV. CHANGE ☐ RECONNECT OR RESEAL

FEE COMPUTATION

NOTE! TOTALS SHOWN BELOW MUST BE SUBMITTED IN DIAGRAM ON SEPARATE WORK SHEET PROVIDED FOR THIS PURPOSE.

_____ FIXTURES _____ RECEPTACLES

_____ OUTLETS _____ SWITCHES

FIRST TEN @ _____ EACH

ADDITIONAL @ _____ EACH **FEE** _____

MOTORS _____ WELDER _____

TRANSFORMERS _____ RANGE _____

HEATING APPL. _____ DRYER _____

WATER HTR. _____ MISC. EQ. or APPL. _____

QUAN.	HP - KW - KVA OVER	HP - KW - KVA INCL.	HP - KW - KVA ACTUAL	PHASE 1	PHASE 3	UNIT COST	FEE
	0	1					
	1	5					
	5	20					
	20						

_____ SIGNS -- INCANDESCENT -- TRANSFORMER @ _____ ea. _____

_____ CELLULAR FLOOR RACEWAY @ _____ PER 100 FT. _____

_____ DISTRIBUTION PANEL, OVERCURRENT DEVICE @ _____ ea. _____

_____ SWITCHBOARD -- VOLTAGE _____

_____ SERVICE -- VOLTAGE _____, AMPERAGE _____

_____ TEMP. SERVICE OR TEMP. LIGHTING

_____ MISCELLANEOUS _____

NO WORK DONE

I have carefully read and examined the above application and know the same to be true and correct. All provisions of the Laws and Ordinances governing this type of construction will be complied with whether mentioned herein or not. No person shall be employed in violation of the Labor Code of the State of California.

PERMIT FEE @	~~0.00~~
INVESTIGATION FEE	
TOTAL FEE	

SIGNATURE OF CONTRACTOR OR AUTHORIZED AGENT

PERMANENT

FORM B-53

INSPECTION RECORD
BASIC INSPECTIONS

ITEM	INSPECTOR	DATE
GROUND WORK		
ROUGH		
FIXTURES		
RELEASE TO PUBLIC SERVICE		
FINAL		

PARTIAL OR MISC. INSPECTIONS

JOB ADDRESS

5426 San Fernando Road

NUMBER STREET

MAINTENANCE ELECTRICAL PERMIT

BUILDING SECTION, PUBLIC WORKS DIVISION
CITY OF GLENDALE, CALIFORNIA July, 1971

CONTRACTOR Gerald W. Carson	TEL. NO.
MAILING ADDRESS	STATE LIC. NO.
OWNER Products Research Co	CITY LIC. NO. 698
MAILING ADDRESS	TEL. NO.

DESCRIPTION OF WORK

☐ NEW BLDG. ☐ EXIST. BLDG. ☐ NO SERV. CHANGE ☐ RECONNECT OR RESEAL

FEE COMPUTATION

NOTE! TOTALS SHOWN BELOW MUST BE SUBMITTED IN DIAGRAM ON SEPARATE WORK SHEET PROVIDED FOR THIS PURPOSE.

BRANCH CIRCUITS

FIRST TEN _____

ELEVEN TO FORTY _____

ADDITIONAL _____ **FEE** .....

MOTORS _____ WELDER _____

TRANSFORMERS _____ RANGE _____

HEATING APPL. _____ DRYER _____

WATER HTR. _____ MISC. EQ. or APPL. _____

QUAN.	HP - KW - KVA OVER	INCL.	ACTUAL	PHASE 1 | 3	UNIT COST	FEE
	0	1				
	1	5				
	5	20				
	20					

_____ ADDING OUTLETS _____

_____ CELLULAR FLOOR RACEWAY @ _____ PER 100 FT. _____

_____ DISTRIBUTION PANEL, OVERCURRENT DEVICE @ _____ ea. _____

_____ SWITCHBOARD – VOLTAGE _____

_____ SERVICE –VOLTAGE _____ . AMPERAGE _____

_____ TEMP. SERVICE OR TEMP. LIGHTING

_____ PRIVATE SWIMMING POOL _____

_____ MISCELLANEOUS _____

No Work Done

I have carefully read and examined the above application and know the same to be true and correct. All provisions of the Laws and Ordinances governing this type of construction will be complied with whether mentioned herein or not. No person shall be employed in violation of the Labor Code of the State of California.

~~PERMIT FEE~~ @

~~INVESTIGATION FEE~~

TOTAL FEE

Gerald W. Carson

SIGNATURE OF CONTRACTOR OR AUTHORIZED AGENT

FORM B-53

CK. MO. CASH NOTE: WHEN PROPERLY VALIDATED IN THIS SPACE, THIS FORM CONSTITUTES AN ELECTRIC PERMIT TO DO THE WORK DESCRIBED HEREON.

INSPECTION RECORD

BASIC INSPECTIONS

ITEM	INSPECTOR	DATE
GROUND WORK		
ROUGH		
FIXTURES		
RELEASE TO PUBLIC SERVICE		
FINAL		

PARTIAL OR MISC. INSPECTIONS

JOB ADDRESS

5426 San Fernando Rd
NUMBER STREET

File

MAINTENANCE

~~TEMPORARY PERMIT~~

BUILDING SECTION, PUBLIC WORKS DIVISION
CITY OF GLENDALE, CALIFORNIA

CONTRACTOR Gerald W. Carson	TEL. NO.
MAILING ADDRESS	STATE LIC. NO.
OWNER Products Research	CITY LIC. NO. 446
MAILING ADDRESS	TEL. NO.

DESCRIPTION OF WORK

☐ NEW BLDG. ☐ EXIST. BLDG. ☐ NO SERV. CHANGE ☐ RECONNECT OR RESEAL

FEE COMPUTATION

NOTE! TOTALS SHOWN BELOW MUST BE SUBMITTED IN DIAGRAM ON SEPARATE WORK SHEET PROVIDED FOR THIS PURPOSE.

_____ FIXTURES _____ RECEPTACLES

_____ OUTLETS _____ SWITCHES

FIRST TEN @ _____ EACH

ADDITIONAL @ _____ EACH **FEE** _____

MOTORS _____ WELDER _____

TRANSFORMERS _____ RANGE _____

HEATING APPL. _____ DRYER _____

WATER HTR. _____ MISC. EQ. or APPL. _____

QUAN.	HP - KW - KVA OVER	INCL.	ACTUAL	PHASE 1	3	UNIT COST	FEE
	0	1					
	1	5					
	5	20					
	20						

CK. MO. CASH NOTE: WHEN PROPERLY VALIDATED IN THIS SPACE, THIS FORM CONSTITUTES AN ELECTRIC PERMIT TO DO THE WORK DESCRIBED HEREON.

Oct. 1968

_____ SIGNS – INCANDESCENT – TRANSFORMER @ _____ ea. _____

_____ CELLULAR FLOOR RACEWAY @ _____ PER 100 FT. _____

_____ DISTRIBUTION PANEL, OVERCURRENT DEVICE @ done ea. _____

_____ SWITCHBOARD – VOLTAGE _____

_____ SERVICE –VOLTAGE _____ , AMPERAGE _____

_____ TEMP. SERVICE OR TEMP. LIGHTING

_____ MISCELLANEOUS _____

no work

I have carefully read and examined the above application and know the same to be true and correct. All provisions of the Laws and Ordinances governing this type of construction will be complied with whether mentioned herein or not. No person shall be employed in violation of the Labor Code of the State of California.

~~PERMIT FEE~~ @ ~~2.00~~

~~INVESTIGATION FEE~~

TOTAL FEE

SIGNATURE OF CONTRACTOR OR AUTHORIZED AGENT

PERMANENT

FORM B-53

INSPECTION RECORD
BASIC INSPECTIONS

ITEM	INSPECTOR	DATE
GROUND WORK		
ROUGH		
FIXTURES		
RELEASE TO PUBLIC SERVICE		
FINAL		

PARTIAL OR MISC. INSPECTIONS

JOB ADDRESS

5426 San Fernando Road
NUMBER STREET

MAINTENANCE
ELECTRICAL PERMIT

BUILDING SECTION, PUBLIC WORKS DIVISION
CITY OF GLENDALE, CALIFORNIA

File

CONTRACTOR	TEL. NO.
Gerald W. Carson	
MAILING ADDRESS	STATE LIC. NO.
OWNER	CITY LIC. NO.
Products Research Co	
MAILING ADDRESS	TEL. NO.

DESCRIPTION OF WORK

☐ NEW BLDG. ☐ EXIST. BLDG. ☐ NO SERV. CHANGE ☐ RECONNECT OR RESEAL

FEE COMPUTATION

NOTE! TOTALS SHOWN BELOW MUST BE SUBMITTED IN DIAGRAM ON SEPARATE WORK SHEET PROVIDED FOR THIS PURPOSE.

.....FIXTURES .....RECEPTACLES

.....OUTLETS .....SWITCHES

FIRST TEN @ .....EACH

ADDITIONAL @.....EACH **FEE**.....

MOTORS _____ WELDER _____

TRANSFORMERS _____ RANGE _____

HEATING APPL. _____ DRYER _____

WATER HTR.. _____ MISC. EQ. or APPL. _____

QUAN.	HP - KW - KVA			PHASE		UNIT COST	FEE
	OVER	INCL.	ACTUAL	1	3		
	0	1					
	1	5					
	5	20					
	20						

CK. MO. CASH NOTE: WHEN PROPERLY VALIDATED IN THIS SPACE, THIS FORM CONSTITUTES AN ELECTRIC PERMIT TO DO THE WORK DESCRIBED HEREON.

Nov. 1968

_____ SIGNS – INCANDESCENT – TRANSFORMER @ _____ ea. _____

_____ CELLULAR FLOOR RACEWAY @ _____ PER 100 FT. _____

_____ DISTRIBUTION PANEL, OVERCURRENT DEVICE @ _____ ea. _____

_____ SWITCHBOARD – VOLTAGE _____ _____

_____ SERVICE –VOLTAGE _____ , AMPERAGE _____ _____

_____ TEMP. SERVICE OR TEMP. LIGHTING _____

_____ MISCELLANEOUS _____ _____

NO WORK DONE

I have carefully read and examined the above application and know the same to be true and correct. All provisions of the Laws and Ordinances governing this type of construction will be complied with whether mentioned herein or not. No person shall be employed in violation of the Labor Code of the State of California.

~~PERMIT FEE @~~ ~~2.00~~

~~INVESTIGATION FEE~~

TOTAL FEE

SIGNATURE OF CONTRACTOR OR AUTHORIZED AGENT

PERMANENT

FORM B-53

INSPECTION RECORD

BASIC INSPECTIONS

ITEM	INSPECTOR	DATE
GROUND WORK		
ROUGH		
FIXTURES		
RELEASE TO PUBLIC SERVICE		
FINAL		

PARTIAL OR MISC. INSPECTIONS

JOB ADDRESS

5426 San Fernando Road
NUMBER STREET

MAINTENANCE ELECTRICAL PERMIT

BUILDING SECTION, PUBLIC WORKS DIVISION
CITY OF GLENDALE, CALIFORNIA

File

CONTRACTOR: Gerald W. Carson	TEL. NO.
MAILING ADDRESS	STATE LIC. NO.
OWNER: Products Research Co	CITY LIC. NO.
MAILING ADDRESS	TEL. NO.

DESCRIPTION OF WORK

☐ NEW BLDG. ☐ EXIST. BLDG. ☐ NO SERV. CHANGE ☐ RECONNECT OR RESEAL

FEE COMPUTATION

NOTE! TOTALS SHOWN BELOW MUST BE SUBMITTED IN DIAGRAM ON SEPARATE WORK SHEET PROVIDED FOR THIS PURPOSE.

_____ FIXTURES _____ RECEPTACLES

_____ OUTLETS _____ SWITCHES

FIRST TEN @ _____ EACH

ADDITIONAL @ _____ EACH **FEE** _____

MOTORS _____ WELDER _____

TRANSFORMERS _____ RANGE _____

HEATING APPL. _____ DRYER _____

WATER HTR. _____ MISC. EQ. or APPL. _____

QUAN.	HP - KW - KVA			PHASE		UNIT COST	FEE
	OVER	INCL.	ACTUAL	1	3		
	0	1					
	1	5					
	5	20					
	20						

CK. MO. CASH NOTE: WHEN PROPERLY VALIDATED IN THIS SPACE, THIS FORM CONSTITUTES AN ELECTRIC PERMIT TO DO THE WORK DESCRIBED HEREON.

Dec. 1968

_____ SIGNS – INCANDESCENT – TRANSFORMER @ _____ ea. _____

_____ CELLULAR FLOOR RACEWAY @ _____ PER 100 FT. _____

_____ DISTRIBUTION PANEL, OVERCURRENT DEVICE @ _____ ea. _____

_____ SWITCHBOARD – VOLTAGE _____

_____ SERVICE – VOLTAGE _____, AMPERAGE _____

_____ TEMP. SERVICE OR TEMP. LIGHTING

_____ MISCELLANEOUS _____

no work done

I have carefully read and examined the above application and know the same to be true and correct. All provisions of the Laws and Ordinances governing this type of construction will be complied with whether mentioned herein or not. No person shall be employed in violation of the Labor Code of the State of California.

~~PERMIT FEE @~~	~~2.00~~
~~INVESTIGATION~~ FEE	
TOTAL FEE	

SIGNATURE OF CONTRACTOR OR AUTHORIZED AGENT

FORM B-53

PERMANENT

INSPECTION RECORD
BASIC INSPECTIONS

ITEM	INSPECTOR	DATE
GROUND WORK		
ROUGH		
FIXTURES		
RELEASE TO PUBLIC SERVICE		
FINAL		

PARTIAL OR MISC. INSPECTIONS

JOB ADDRESS

5426 San Fernando
NUMBER STREET

MAINTENANCE ELECTRICAL PERMIT

BUILDING SECTION, PUBLIC WORKS DIVISION
CITY OF GLENDALE, CALIFORNIA

CONTRACTOR	TEL. NO.
Gerald W. Carson	
MAILING ADDRESS	STATE LIC. NO.
OWNER	CITY LIC. NO.
Products Research	416
MAILING ADDRESS	TEL. NO.

NOTE: WHEN PROPERLY VALIDATED IN THIS SPACE, THIS FORM CK. MO. CASH CONSTITUTES AN ELECTRIC PERMIT TO DO THE WORK DESCRIBED HEREON.

DESCRIPTION OF WORK

☐ NEW BLDG. ☐ EXIST. BLDG. ☐ NO SERV. CHANGE ☐ RECONNECT OR RESEAL

FEE COMPUTATION

NOTE! TOTALS SHOWN BELOW MUST BE SUBMITTED IN DIAGRAM ON SEPARATE WORK SHEET PROVIDED FOR THIS PURPOSE.

.....FIXTURES .....RECEPTACLES

.....OUTLETS .....SWITCHES

FIRST TEN @ .....EACH

ADDITIONAL @.....EACH **FEE**.....

MOTORS _____ WELDER _____

TRANSFORMERS _____ RANGE _____

HEATING APPL. _____ DRYER _____

WATER HTR. _____ MISC. EQ. or APPL. _____

QUAN.	HP - KW - KVA			PHASE		UNIT COST	FEE
	OVER	INCL.	ACTUAL	1	3		
	0	1					
	1	5					
	5	20					
	20						

Jan. 1969

_____ SIGNS – INCANDESCENT – TRANSFORMER @_____ ea. _____

_____ CELLULAR FLOOR RACEWAY @_____ PER 100 FT. _____

_____ DISTRIBUTION PANEL, OVERCURRENT DEVICE @_____ ea. _____

_____ SWITCHBOARD – VOLTAGE _____ _____

_____ SERVICE –VOLTAGE _____, AMPERAGE _____ _____

_____ TEMP. SERVICE OR TEMP. LIGHTING _____

_____ MISCELLANEOUS _____

NO WORK DONE

I have carefully read and examined the above application and know the same to be true and correct. All provisions of the Laws and Ordinances governing this type of construction will be complied with whether mentioned herein or not. No person shall be employed in violation of the Labor Code of the State of California.

~~PERMIT FEE~~ @	~~2.00~~
~~INVESTIGATION FEE~~	
TOTAL FEE	

SIGNATURE OF CONTRACTOR OR AUTHORIZED AGENT

FORM B-53

PERMANENT

INSPECTION RECORD
BASIC INSPECTIONS

ITEM	INSPECTOR	DATE
GROUND WORK		
ROUGH		
FIXTURES		
RELEASE TO PUBLIC SERVICE		
FINAL		

PARTIAL OR MISC. INSPECTIONS

JOB ADDRESS

5426 San Fernando Road
NUMBER STREET

MAINTENANCE
ELECTRICAL PERMIT

BUILDING SECTION, PUBLIC WORKS DIVISION
CITY OF GLENDALE, CALIFORNIA

File

CONTRACTOR	TEL. NO.
Gerald W. Carson	
MAILING ADDRESS	STATE LIC. NO.
OWNER	CITY LIC. NO.
Products Research Co.	416
MAILING ADDRESS	TEL. NO.

DESCRIPTION OF WORK

☐ NEW BLDG. ☐ EXIST. BLDG. ☐ NO SERV. CHANGE ☐ RECONNECT OR RESEAL

FEE COMPUTATION

NOTE! TOTALS SHOWN BELOW MUST BE SUBMITTED IN DIAGRAM ON SEPARATE WORK SHEET PROVIDED FOR THIS PURPOSE.

.....FIXTURES .....RECEPTACLES

.....OUTLETS .....SWITCHES

FIRST TEN @ .....EACH

ADDITIONAL @.....EACH **FEE**.....

MOTORS _____ WELDER _____

TRANSFORMERS _____ RANGE _____

HEATING APPL. _____ DRYER _____

WATER HTR.. _____ MISC. EQ. or APPL. _____

QUAN.	HP - KW - KVA			PHASE		UNIT COST	FEE
	OVER	INCL.	ACTUAL	1	3		
	0	1					
	1	5					
	5	20					
	20						

CK. MO. CASH NOTE: WHEN PROPERLY VALIDATED IN THIS SPACE, THIS FORM CONSTITUTES AN ELECTRIC PERMIT TO DO THE WORK DESCRIBED HEREON.

Feb. 1969

_____ SIGNS – INCANDESCENT – TRANSFORMER @ _____ ea. _____

_____ CELLULAR FLOOR RACEWAY @ _____ PER 100 FT. _____

_____ DISTRIBUTION PANEL, OVERCURRENT DEVICE @ _____ ea. _____

_____ SWITCHBOARD – VOLTAGE _____ _____

_____ SERVICE –VOLTAGE _____, AMPERAGE _____ _____

_____ TEMP. SERVICE OR TEMP. LIGHTING _____

_____ MISCELLANEOUS _____ _____

NO WORK DONE

I have carefully read and examined the above application and know the same to be true and correct. All provisions of the Laws and Ordinances governing this type of construction will be complied with whether mentioned herein or not. No person shall be employed in violation of the Labor Code of the State of California.

~~PERMIT FEE @ 2.00~~

~~INVESTIGATION FEE~~

TOTAL FEE

SIGNATURE OF CONTRACTOR OR AUTHORIZED AGENT

FORM B-53

PERMANENT

INSPECTION RECORD
BASIC INSPECTIONS

ITEM	INSPECTOR	DATE
GROUND WORK		
ROUGH		
FIXTURES		
RELEASE TO PUBLIC SERVICE		
FINAL		

PARTIAL OR MISC. INSPECTIONS

JOB ADDRESS

5426 San Fernando Road
NUMBER STREET

APPLICATION FOR AN ELECTRICAL PERMIT

BUILDING SECTION, PUBLIC WORKS DIVISION
CITY OF GLENDALE, CALIFORNIA

CONTRACTOR: Gerald W. Carson	TEL. NO.
MAILING ADDRESS	STATE LIC. NO.
OWNER: Products Research	CITY LIC. NO. 416
MAILING ADDRESS	TEL. NO.

DESCRIPTION OF WORK

☐ NEW BLDG. ☐ EXIST. BLDG. ☐ NO SERV. CHANGE ☐ RECONNECT OR RESEAL

FEE COMPUTATION

NOTE! TOTALS SHOWN BELOW MUST BE SUBMITTED IN DIAGRAM ON SEPARATE WORK SHEET PROVIDED FOR THIS PURPOSE.

_____ FIXTURES _____ RECEPTACLES

_____ OUTLETS _____ SWITCHES

FIRST TEN @ _____ EACH

ADDITIONAL @ _____ EACH **FEE** _____

MOTORS _____ WELDER _____

TRANSFORMERS _____ RANGE _____

HEATING APPL. _____ DRYER _____

WATER HTR. _____ MISC. EQ. or APPL. _____

QUAN.	HP - KW - KVA			PHASE		UNIT COST	FEE
	OVER	INCL.	ACTUAL	1	3		
	0	1					
	1	5					
	5	20					
	20						

_____ SIGNS – INCANDESCENT – TRANSFORMER @ _____ ea. _____

_____ CELLULAR FLOOR RACEWAY @ _____ PER 100 FT. _____

_____ DISTRIBUTION PANEL, OVERCURRENT DEVICE @ _____ ea. _____

_____ SWITCHBOARD – VOLTAGE _____ _____

_____ SERVICE – VOLTAGE _____, AMPERAGE _____ _____

_____ TEMP. SERVICE OR TEMP. LIGHTING _____

_____ MISCELLANEOUS _____ _____

No Work Done

I have carefully read and examined the above application and know the same to be true and correct. All provisions of the Laws and Ordinances governing this type of construction will be complied with whether mentioned herein or not. No person shall be employed in violation of the Labor Code of the State of California.

~~PERMIT FEE~~ @	~~2.00~~
~~INVESTIGATION FEE~~	
TOTAL FEE	

SIGNATURE OF CONTRACTOR OR AUTHORIZED AGENT

FORM B-53 **PERMANENT**

CK. MO. CASH NOTE: WHEN PROPERLY VALIDATED IN THIS SPACE, THIS FORM CONSTITUTES AN ELECTRIC PERMIT TO DO THE WORK DESCRIBED HEREON.

March 196

INSPECTION RECORD
BASIC INSPECTIONS

ITEM	INSPECTOR	DATE
GROUND WORK		
ROUGH		
FIXTURES		
RELEASE TO PUBLIC SERVICE		
FINAL		

PARTIAL OR MISC. INSPECTIONS

JOB ADDRESS

5426 San Fernando Road
NUMBER STREET

MAINTENANCE
ELECTRICAL PERMIT

BUILDING SECTION, PUBLIC WORKS DIVISION
CITY OF GLENDALE, CALIFORNIA

File

CONTRACTOR	TEL. NO.
Gerald W. Carson	
MAILING ADDRESS	STATE LIC. NO.
OWNER	CITY LIC. NO.
Products Research	416
MAILING ADDRESS	TEL. NO.

DESCRIPTION OF WORK

☐ NEW BLDG. ☐ EXIST. BLDG. ☐ NO SERV. CHANGE ☐ RECONNECT OR RESEAL

FEE COMPUTATION

NOTE! TOTALS SHOWN BELOW MUST BE SUBMITTED IN DIAGRAM ON SEPARATE WORK SHEET PROVIDED FOR THIS PURPOSE.

.....FIXTURES .....RECEPTACLES

.....OUTLETS .....SWITCHES

FIRST TEN @ .....EACH

ADDITIONAL @.....EACH **FEE**.....

MOTORS _____ WELDER _____

TRANSFORMERS _____ RANGE _____

HEATING APPL. _____ DRYER _____

WATER HTR.. _____ MISC. EQ. or APPL. _____

QUAN.	HP - KW - KVA			PHASE		UNIT COST	FEE
	OVER	INCL.	ACTUAL	1	3		
	0	1					
	1	5					
	5	20					
	20						

CK., MO., CASH NOTE: WHEN PROPERLY VALIDATED IN THIS SPACE, THIS FORM CONSTITUTES AN ELECTRIC PERMIT TO DO THE WORK DESCRIBED HEREON.

April 1969

_____ SIGNS – INCANDESCENT – TRANSFORMER @ _____ ea. _____

_____ CELLULAR FLOOR RACEWAY @ _____ PER 100 FT. _____

_____ DISTRIBUTION PANEL. OVERCURRENT DEVICE @ _____ ea. _____

_____ SWITCHBOARD – VOLTAGE _____ _____

_____ SERVICE –VOLTAGE _____ . AMPERAGE _____ _____

_____ TEMP. SERVICE OR TEMP. LIGHTING _____

_____ MISCELLANEOUS _____ _____

No Work Done

I have carefully read and examined the above application and know the same to be true and correct. All provisions of the Laws and Ordinances governing this type of construction will be complied with whether mentioned herein or not. No person shall be employed in violation of the Labor Code of the State of California.

~~PERMIT FEE~~ @ ~~2.00~~

~~INVESTIGATION FEE~~

TOTAL FEE

SIGNATURE OF CONTRACTOR OR AUTHORIZED AGENT

FORM B-53

PERMANENT

INSPECTION RECORD

BASIC INSPECTIONS

ITEM	INSPECTOR	DATE
GROUND WORK		
ROUGH		
FIXTURES		
RELEASE TO PUBLIC SERVICE		
FINAL		

PARTIAL OR MISC. INSPECTIONS

JOB ADDRESS

5426 San Fernando Road
NUMBER STREET

MAINTENANCE ELECTRICAL PERMIT

BUILDING SECTION, PUBLIC WORKS DIVISION
CITY OF GLENDALE, CALIFORNIA

CONTRACTOR Gerald W. Carson	TEL. NO.
MAILING ADDRESS	STATE LIC. NO.
OWNER Products Research Co	CITY LIC. NO. 416
MAILING ADDRESS	TEL. NO.

DESCRIPTION OF WORK

☐ NEW BLDG. ☐ EXIST. BLDG. ☐ NO SERV. CHANGE ☐ RECONNECT OR RESEAL

FEE COMPUTATION

NOTE! TOTALS SHOWN BELOW MUST BE SUBMITTED IN DIAGRAM ON SEPARATE WORK SHEET PROVIDED FOR THIS PURPOSE.

.....FIXTURES .....RECEPTACLES

.....OUTLETS .....SWITCHES

FIRST TEN @ .....EACH

ADDITIONAL @.....EACH **FEE**.....

MOTORS _____ WELDER _____

TRANSFORMERS _____ RANGE _____

HEATING APPL. _____ DRYER _____

WATER HTR.. _____ MISC. EQ. or APPL. _____

QUAN.	HP - KW - KVA			PHASE		UNIT COST	FEE
	OVER	INCL.	ACTUAL	1	3		
	0	1					
	1	5					
	5	20					
	20						

_____ SIGNS – INCANDESCENT – TRANSFORMER @ _____ ea. _____

_____ CELLULAR FLOOR RACEWAY @ _____ PER 100 FT. _____

_____ DISTRIBUTION PANEL, OVERCURRENT DEVICE @ _____ ea. _____

_____ SWITCHBOARD – VOLTAGE _____

_____ SERVICE –VOLTAGE _____, AMPERAGE _____

_____ TEMP. SERVICE OR TEMP. LIGHTING

_____ MISCELLANEOUS _____

NO WORK DONE

I have carefully read and examined the above application and know the same to be true and correct. All provisions of the Laws and Ordinances governing this type of construction will be complied with whether mentioned herein or not. No person shall be employed in violation of the Labor Code of the State of California.

~~PERMIT FEE @~~ ~~2.00~~

~~INVESTIGATION FEE~~

TOTAL FEE

SIGNATURE OF CONTRACTOR OR AUTHORIZED AGENT

FORM B-53

PERMANENT

CK. MO. CASH NOTE: WHEN PROPERLY VALIDATED IN THIS SPACE, THIS FORM CONSTITUTES AN ELECTRIC PERMIT TO DO THE WORK DESCRIBED HEREON.

May, 1969

INSPECTION RECORD
BASIC INSPECTIONS

ITEM	INSPECTOR	DATE
GROUND WORK		
ROUGH		
FIXTURES		
RELEASE TO PUBLIC SERVICE		
FINAL		

PARTIAL OR MISC. INSPECTIONS

JOB ADDRESS

5426 San Fernando Road
NUMBER STREET

MAINTENANCE ELECTRICAL PERMIT

BUILDING SECTION, PUBLIC WORKS DIVISION
CITY OF GLENDALE, CALIFORNIA

CONTRACTOR	TEL. NO.
Gerald W. Carson	
MAILING ADDRESS	STATE LIC. NO.
OWNER	CITY LIC. NO.
Products Research Co.	574
MAILING ADDRESS	TEL. NO.

DESCRIPTION OF WORK

☐ NEW BLDG. ☐ EXIST. BLDG. ☐ NO SERV. CHANGE ☐ RECONNECT OR RESEAL

FEE COMPUTATION

NOTE! TOTALS SHOWN BELOW MUST BE SUBMITTED IN DIAGRAM ON SEPARATE WORK SHEET PROVIDED FOR THIS PURPOSE.

_____ FIXTURES _____ RECEPTACLES

_____ OUTLETS _____ SWITCHES

FIRST TEN @ _____ EACH

ADDITIONAL @ _____ EACH **FEE** _____

MOTORS _____ WELDER _____

TRANSFORMERS _____ RANGE _____

HEATING APPL. _____ DRYER _____

WATER HTR.. _____ MISC. EQ. or APPL. _____

QUAN.	HP - KW - KVA			PHASE		UNIT COST	FEE
	OVER	INCL.	ACTUAL	1	3		
	0	1					
	1	5					
	5	20					
	20						

CK. MO. CASH NOTE: WHEN PROPERLY VALIDATED IN THIS SPACE, THIS FORM CONSTITUTES AN ELECTRIC PERMIT TO DO THE WORK DESCRIBED HEREON.

Dec. 1969

_____ SIGNS – INCANDESCENT – TRANSFORMER @ _____ ea. _____

_____ CELLULAR FLOOR RACEWAY @ _____ PER 100 FT. _____

_____ DISTRIBUTION PANEL, OVERCURRENT DEVICE @ _____ ea. _____

_____ SWITCHBOARD – VOLTAGE _____

_____ SERVICE – VOLTAGE _____, AMPERAGE _____

_____ TEMP. SERVICE OR TEMP. LIGHTING

_____ MISCELLANEOUS _____

No Work Done

I have carefully read and examined the above application and know the same to be true and correct. All provisions of the Laws and Ordinances governing this type of construction will be complied with whether mentioned herein or not. No person shall be employed in violation of the Labor Code of the State of California.

~~PERMIT FEE~~ @	~~2.00~~
~~INVESTIGATION FEE~~	
TOTAL FEE	

SIGNATURE OF CONTRACTOR OR AUTHORIZED AGENT

PERMANENT

FORM B-53

INSPECTION RECORD
BASIC INSPECTIONS

ITEM	INSPECTOR	DATE
GROUND WORK		
ROUGH		
FIXTURES		
RELEASE TO PUBLIC SERVICE		
FINAL		

PARTIAL OR MISC. INSPECTIONS

JOB ADDRESS

5426 San Fernando Road
NUMBER STREET

MAINTENANCE
ELECTRICAL PERMIT

BUILDING SECTION, PUBLIC WORKS DIVISION
CITY OF GLENDALE, CALIFORNIA

CONTRACTOR Gerald W. Carson	TEL. NO.
MAILING ADDRESS	STATE LIC. NO.
OWNER Products Research	CITY LIC. NO. 574
MAILING ADDRESS	TEL. NO.

DESCRIPTION OF WORK

☐ NEW BLDG. ☐ EXIST. BLDG. ☐ NO SERV. CHANGE ☐ RECONNECT OR RESEAL

FEE COMPUTATION

NOTE! TOTALS SHOWN BELOW MUST BE SUBMITTED IN DIAGRAM ON SEPARATE WORK SHEET PROVIDED FOR THIS PURPOSE.

.....FIXTURES .....RECEPTACLES

.....OUTLETS .....SWITCHES

FIRST TEN @ .....EACH

ADDITIONAL @.....EACH **FEE**.....

MOTORS _____ WELDER _____

TRANSFORMERS _____ RANGE _____

HEATING APPL. _____ DRYER _____

WATER HTR.. _____ MISC. EQ. or APPL. _____

QUAN.	HP - KW - KVA OVER	INCL.	ACTUAL	PHASE 1	3	UNIT COST	FEE
	0	1					
	1	5					
	5	20					
	20						

Mar 1970

_____ SIGNS – INCANDESCENT – TRANSFORMER @_____ ea. _____

_____ CELLULAR FLOOR RACEWAY @_____ PER 100 FT._____

_____ DISTRIBUTION PANEL, OVERCURRENT DEVICE @_____ ea. _____

_____ SWITCHBOARD – VOLTAGE _____

_____ SERVICE –VOLTAGE_____, AMPERAGE_____

_____ TEMP. SERVICE OR TEMP. LIGHTING

_____ MISCELLANEOUS_____

No Work Done

I have carefully read and examined the above application and know the same to be true and correct. All provisions of the Laws and Ordinances governing this type of construction will be complied with whether mentioned herein or not. No person shall be employed in violation of the Labor Code of the State of California.

~~PERMIT FEE~~ @	~~2.00~~
INVESTIGATION ~~FEE~~	
TOTAL FEE	

SIGNATURE OF CONTRACTOR OR AUTHORIZED AGENT

PERMANENT

FORM B-53

CK. MO. CASH NOTE: WHEN PROPERLY VALIDATED IN THIS SPACE, THIS FORM CONSTITUTES AN ELECTRIC PERMIT TO DO THE WORK DESCRIBED HEREON.

INSPECTION RECORD

BASIC INSPECTIONS

ITEM	INSPECTOR	DATE
GROUND WORK		
ROUGH		
FIXTURES		
RELEASE TO PUBLIC SERVICE		
FINAL		

PARTIAL OR MISC. INSPECTIONS

file	JH	4/22/20

JOB ADDRESS

SAN FERNADO Rd. 5426

STREET NUMBER

APPLICATION FOR A

PLUMBING PERMIT

BUILDING SECTION, PUBLIC WORKS DIVISION
CITY OF GLENDALE, CALIFORNIA

TRACT

LOT NO.

CONTRACTOR Lyons Plumbing	STATE LIC. NO. 310057
MAILING ADDRESS 778 E WASH. Blvd	CITY LIC. NO. 1813
PASA. CALIF. 91104	TEL. NO. 681-0934
OWNER P.R.C.	TEL. NO.
MAILING ADDRESS	

NOTE: WHEN PROPERLY VALIDATED IN THIS SPACE, THIS FORM CONSTITUTES A PLUMBING PERMIT TO DO THE WORK DESCRIBED HEREON.

CK. MO. CASH 34150 8.00 4-77PB

FEE COMPUTATION

	BATHTUBS		CLOTHES WASHERS
	SHOWERS AND/OR PAN		SUMP PUMP
2	WATER CLOSETS AND/OR ANTI-SYPHON BALLCOCK		DRINKING FOUNTAINS
2	LAVATORIES		URINALS
	SINKS, KITCHEN, BAR FLOOR, SERVICE		FLOOR DRAIN
	LAUNDRY TRAYS		WATER HEATERS AND OR VENTS
	DISHWASHERS		GREASE TRAPS
	GARBAGE DISPOSALS (IN EXISTING SINKS)		WATER SOFTENERS

TOTAL NO. OF ABOVE FIXTURES : @ EA. 6.00

LAWN SPRINKLER SYSTEMS:

BACK FLOW DEVICES: 0-5 DEVICES @ ADD. DEVICES @ EA.

INDUSTRIAL WASTE INTERCEPTOR

WATER SYSTEMS, WITHOUT FIXTURES @

GAS SYSTEMS: 0-5 OUTLETS @ ADD. OUTLETS @ EA.

BOILERS STEAM OR HOT WATER @

TEMP. AND/OR PRESS RELIEF VALVES OR HI-TEMP LIMIT DEVICES @

SEWER CONNECTIONS @

SEWER CAP OR CESSPOOL FILL @

SEPTIC TANK, SEEPAGE PIT AND/OR DRAIN FIELD @

MISCELLANEOUS

I have carefully read and examined the above application and know the same to be true and correct. All provisions of the Laws and Ordinances governing this type of construction will be complied with whether mentioned herein or not. "I certify that in the performance of the work for which this permit is issued I shall not employ any person in any manner so as to become subject to the workmen's compensation laws of California."

PERMIT FEE	2.00
REINSPECTION FEE	
INVESTIGATION FEE	
TOTAL FEE	8.00

SIGNATURE OF CONTRACTOR OR AUTHORIZED AGENT

FORM B-52
(REV. 8/75)

PERMANENT

INSPECTION RECORD

BASIC INSPECTIONS

ITEM	INSPECTOR	DATE
GROUND WORK 5016	OR	5-4-77
ROUGH GAS & PL'B'G		
SEWER, SEPTIC TANK		
SEEPAGE PIT, DRAINFIELD		
FINAL GAS		
FINAL PLUMBING	OR	5-24-77

PARTIAL OR MISC. INSPECTIONS

UNSUCCESSFUL TRIPS

JOB ADDRESS

5426 San Fernando Rd.
NUMBER STREET

APPLICATION FOR A

LATHING/PLASTERING PERMIT
OR
ROOFING PERMIT

BUILDING SECTION, PUBLIC WORKS DIVISION
CITY OF GLENDALE, CALIFORNIA

CONTRACTOR Brooks Bros	STATE LIC. NO 209206
MAILING ADDRESS Box 6025 Glendale 9	TEL. NO. CH-2422
OWNER P.R.C.	TEL. NO. 240-2060
MAILING ADDRESS Above	CITY BUS. LIC. 16786

DESCRIPTION OF WORK

☐ NEW BLDG. ☐ ALTER. ☐ ADD'N. ☐ REPAIR

PRESENT USE	PROPOSED USE

ROOFING DETAILS

TYPE OF ROOFING Repairs NO. OF SQUARES

DESCRIPTION 3-15# felt & 3 Rock
Installed to Valley Irons
(INCLUDE WEIGHTS, NO. OF LAYERS, TYPE OF SHINGLES, ROCK, ETC.)

VALUATION (INCLUDE ALL LABOR AND MATERIAL) $ 1000 00 FEE 57 90

APR 25 '77 AL 57.90 CK. NO. CASH
3365
NOTE: WHEN PROPERLY VALIDATED IN THIS SPACE, THIS FORM CONSTITUTES A PERMIT TO DO WORK DESCRIBED HEREIN.

LATHING & PLASTERING DETAILS

_____ YDS. EXTER. LATH.....

_____ YDS. EXTER. PLASTER.....

_____ YDS. INTER. LATH.....

_____ YDS. INTER. PLASTER.....

_____ YDS. INTER. DRYWALL.....

COMBINED LATHING & PLASTERING PERMIT ($4.00).....

LATHING, PLASTERING OR DRYWALL PERMIT ($2.00) EA. .....

TOTAL FEE

INFORMATION PROVIDED BY BUILDING SECTION			
USE ZONE	FIRE ZONE	OCCUPANCY	SEC. SH.

I have read and examined the above application and know the same to be true and correct. All provisions of Laws and Ordinances covering building construction will be complied with whether specified herein or not. No person shall be employed in violation of the Labor Code of the State of California.

Glenn S. Brooks
SIGNATURE OF CONTRACTOR OR AUTHORIZED AGENT

PERMANENT

FORM B-54

INSPECTION RECORD

ITEM	INSPECTOR	DATE
INTERIOR LATHING		
EXTERIOR LATHING		
DRYWALL		
EXTERIOR SCRATCH		
INTERIOR SCRATCH		
INTERIOR BROWN		
EXTERIOR BROWN		
INTERIOR FINISH		
FINAL	[illegible]	10-1977

PARTIAL OR MISC. INSPECTIONS

	OCT 24 1977	

JOB ADDRESS PLAN IN BOX

5426 SAN FERNANDO RD.

NUMBER STREET

APPLICATION FOR A

ELECTRICAL PERMIT

BUILDING SECTION, PUBLIC WORKS DIVISION
CITY OF GLENDALE, CALIFORNIA

CONTRACTOR LES KERENYI	TEL. NO. 913-0834
MAILING ADDRESS 850 N. OCCIDENTAL LA	STATE LIC. NO. 296872
OWNER PIWOUGS RESEARCH CO	CITY LIC. NO. 9373
MAILING ADDRESS 5426 SAN FERNANDO RD	TEL. NO. 240 2060

DESCRIPTION OF WORK

☒ NEW BLDG. ☐ EXIST. BLDG. ☐ NO SERV. CHANGE ☐ RECONNECT OR RESEAL

FEE COMPUTATION

NOTE! TOTALS SHOWN BELOW MUST BE SUBMITTED IN DIAGRAM ON SEPARATE WORK SHEET PROVIDED FOR THIS PURPOSE.

BRANCH CIRCUITS
FIRST TEN 13 9.45
ELEVEN TO FORTY
ADDITIONAL FEE

MOTORS — WELDER
TRANSFORMERS — RANGE
HEATING APPL. — DRYER
WATER HTR. — MISC. EQ. or APPL.

QUAN.	HP - KW - KVA OVER	INCL.	ACTUAL	PHASE 1	PHASE 3	UNIT COST	FEE
2	0	1	1/50 HP			1.80	3.60
6	1 HP	1-3 HP				3.15	18.90
	5	20					
	20						

CK. MO. CASH NOTE: WHEN PROPERLY VALIDATED IN THIS SPACE, THIS FORM CONSTITUTES AN ELECTRIC PERMIT TO DO THE WORK DESCRIBED HEREON.

90309 AUG 12 81 EL 37.15 A

_____ ADDING OUTLETS _____
_____ CELLULAR FLOOR RACEWAY @ _____ PER 100 FT. _____
_____ DISTRIBUTION PANEL, OVERCURRENT DEVICE @ _____ ea. _____
_____ SWITCHBOARD — VOLTAGE _____
_____ SERVICE—VOLTAGE _____, AMPERAGE _____
_____ TEMP. SERVICE OR TEMP. LIGHTING
_____ PRIVATE SWIMMING POOL _____
_____ MISCELLANEOUS _____

I have carefully read and examined the above application and know the same to be true and correct. All provisions of the Laws and Ordinances governing this type of construction will be complied with whether mentioned herein or not. "I certify that in the performance of the work for which this permit is issued I shall not employ any person in any manner so as to become subject to the workmen's compensation laws of California."

PERMIT FEE @	5.00
INVESTIGATION FEE	
TOTAL FEE	37.15

X _____
SIGNATURE OF CONTRACTOR OR AUTHORIZED AGENT

FORM PWB-53 (Rev. 7/77)

PERMANENT

INSPECTION RECORD
BASIC INSPECTIONS

ITEM	INSPECTOR	DATE
GROUND WORK		
ROUGH		
FIXTURES		
RELEASE TO PUBLIC SERVICE		
FINAL	Fuqt	8/10/81

PARTIAL OR MISC. INSPECTIONS

EXEMPTION DECLARATION

I certify that I am exempt from the "License Required" provisions of the Contractor License Law. (State basis of exemption)

No employees

If I should become subject to the workmen's compensation provisions of the Labor Code of California I will forthwith comply with the provisions of Section 3700 or my permit will be deemed revoked.

Date Signature of Exempt Individual

JOB ADDRESS

5426 SAN FERNANDO Rd.
NUMBER STREET

APPLICATION FOR A

HEATING, VENTILATING, AIR-CONDITIONING OR REFRIGERATION PERMIT

BUILDING SECTION, PUBLIC WORKS DIVISION
CITY OF GLENDALE, CALIFORNIA

CONTRACTOR MELRICH CORP. DBA; REF-AIR	STATE LIC. NO. 392546
MAILING ADDRESS 1512 W. MAGNOLIA	TEL. NO. 845-1210
OWNER PRC CORP.	CITY BUS. LIC. 8787
MAILING ADDRESS 5426 SAN FERNANDO	TEL. NO. 240-2060

NOTE: WHEN PROPERLY VALIDATED IN THIS SPACE THIS FORM CONSTITUTES A PERMIT TO DO THE WORK DESCRIBED HEREON.

CK. MO. CASH 84815 APR 28 81PB 20.00

DESCRIPTION OF BLDG.

NEW ☐ ADD'N ☐ ALTER. ☐ REPLACE ☒

FEE COMPUTATION

QUAN.	ITEM	UNIT COST	FEE
	GAS SYSTEMS:		
	APPLIANCE VENT		
1	AIR HANDLING UNITS	3.50	3.50
	EVAPORATIVE COOLERS		
	VENTILATING SYSTEMS (FAN, HOOD, ETC.)		
	REFRIGERATION SYSTEMS ALTERED, REPAIRED OR ADDED TO		
1	AIR-CONDITIONING SYSTEMS ALTERED, REPAIRED OR ADDED TO	4.50	4.50
	HEATING APPLIANCE OR SYSTEM ALTERED, REPAIRED OR ADDED TO		

HEATING APPLIANCES

(INSTALLED, OR RELOCATED)

TYPE	B.T.U.	FEE

BOILERS, COMPRESSORS OR ABSORPTION SYSTEMS INSTALLED OR RELOCATED

QUANTITY	TYPE	HP OR B.T.U.	UNIT COST	FEE
1	COMPRESSORS	10 HP.	@8.50 EA.	8.50
			@ "	
			@ "	

I have carefully read and examined the above application and know the same to be true and correct. All provisions of Laws and Ordinances covering this type of construction will be complied with whether specified herein or not. No person shall be employed in violation of the Labor Code of the State of California.

PERMIT FEE	3.50
INVESTIGATION FEE	
TOTAL FEE	20.00

John R Wilson
SIGNATURE OF CONTRACTOR OR AUTHORIZED AGENT

FORM B-55

PERMANENT

INSPECTION RECORD

ITEM	INSPECTOR	DATE
Ground Work		
Gas		
Rough Heating		
Rough Refrig. or Air Cond.		
Ducts	[illegible]	5-2-4
Final Heating		
Final Refrig. or Air Cond.	[illegible]	6-2-81

CORRECTIONS & PARTIAL INSPECTIONS

JOB ADDRESS

5426 SAN FERNANDO RD

NUMBER STREET

APPLICATION FOR A

ELECTRICAL PERMIT

BUILDING SECTION, PUBLIC WORKS DIVISION

CITY OF GLENDALE, CALIFORNIA

3357 APR 15 77 EL 26504

CONTRACTOR: CARL LINDERMAN — TEL. NO.:

MAILING ADDRESS: — STATE LIC. NO.:

OWNER: PRODUCTS RESEARCH — CITY LIC. NO.: 17720

MAILING ADDRESS: 2919 EMPIRE AVE — TEL. NO.: 849 3992

CK. MO. CASH NOTE: WHEN PROPERLY VALIDATED IN THIS SPACE, THIS FORM CONSTITUTES AN ELECTRIC PERMIT TO DO THE WORK DESCRIBED HEREON.

DESCRIPTION OF WORK

☑ NEW BLDG. ☐ EXIST. BLDG. ☐ NO SERV. CHANGE ☐ RECONNECT OR RESEAL

FEE COMPUTATION

NOTE! TOTALS SHOWN BELOW MUST BE SUBMITTED IN DIAGRAM ON SEPARATE WORK SHEET PROVIDED FOR THIS PURPOSE.

BRANCH CIRCUITS

FIRST TEN 25.00

ELEVEN TO FORTY 100.00

ADDITIONAL 12.00 86 TOTAL FEE 197.00

MOTORS 13 — WELDER

TRANSFORMERS 2 — RANGE

HEATING APPL. — DRYER

WATER HTR.. — MISC. EQ. or APPL.

QUAN.	HP - KW - KVA OVER	INCL.	ACTUAL	PHASE 1	PHASE 3	UNIT COST	FEE
7	0	1	.1	4-1φ			16.50
2	1	5	18 KVA	3-1φ	3 φ		7.50
3	5	20	24 KVA		3 φ		12.00
	20						

	ADDING OUTLETS		
	CELLULAR FLOOR RACEWAY @ PER 100 FT.		
6	DISTRIBUTION PANEL, OVERCURRENT DEVICE @ 94 .25 ea.		23.50
1	SWITCHBOARD – VOLTAGE 480 - 277		15.00
	SERVICE –VOLTAGE . AMPERAGE 2000		
	TEMP. SERVICE OR TEMP. LIGHTING		
	PRIVATE SWIMMING POOL		
	MISCELLANEOUS		

I have carefully read and examined the above application and know the same to be true and correct. All provisions of the Laws and Ordinances governing this type of construction will be complied with whether mentioned herein or not. "I certify that in the performance of the work for which this permit is issued I shall not employ any person in any manner so as to become subject to the workmen's compensation laws of California."

PERMIT FEE @	4.00
INVESTIGATION FEE	
TOTAL FEE	269.50

Carl Linderman

SIGNATURE OF CONTRACTOR OR AUTHORIZED AGENT

FORM B-53 (REV. 7/74) **PERMANENT**

INSPECTION RECORD
BASIC INSPECTIONS

ITEM	INSPECTOR	DATE
GROUND WORK		
ROUGH		
FIXTURES	JT	9/19/77
RELEASE TO PUBLIC SERVICE New 2000/277/480 3ϕ4W	JT	7/6/77
FINAL	JT	9/19/77

PARTIAL OR MISC. INSPECTIONS

RO all wooden walls	JT	4/29/77
RO on steel partitions in conference rm, projection room, fly in walls & mt in floor	- 2ND floor	
ceilings	JT	7/5/77
Ceilings	OK	8.24.77

JOB ADDRESS

5426 SAN FERNANDO RD.

NUMBER STREET

APPLICATION FOR A Carl LINDERMAN

ELECTRICAL PERMIT

BUILDING SECTION, PUBLIC WORKS DIVISION
CITY OF GLENDALE, CALIFORNIA

CONTRACTOR Howell Elect.	TEL. NO. 829-1884
MAILING ADDRESS 17712 GOLAND Encino	STATE LIC. NO. 293-711
OWNER P R C	CITY LIC. NO. 16654
MAILING ADDRESS 11 Empire Blvd	TEL. NO. 240 2060

NOTE: WHEN PROPERLY VALIDATED IN THIS SPACE, THIS FORM CONSTITUTES AN ELECTRIC PERMIT TO DO THE WORK DESCRIBED HEREON.

28-9-85 NOV 9 76EL 14.00 R-

CK. MO. CASH

DESCRIPTION OF WORK

☒ NEW BLDG. ☐ EXIST. BLDG. ☐ NO SERV. CHANGE ☐ RECONNECT OR RESEAL

FEE COMPUTATION

NOTE! TOTALS SHOWN BELOW MUST BE SUBMITTED IN DIAGRAM ON SEPARATE WORK SHEET PROVIDED FOR THIS PURPOSE.

BRANCH CIRCUITS
FIRST TEN 4
ELEVEN TO FORTY
ADDITIONAL FEE 10.00

MOTORS WELDER
TRANSFORMERS RANGE
HEATING APPL. DRYER
WATER HTR.. MISC. EQ. or APPL.

QUAN.	HP - KW - KVA OVER	INCL.	ACTUAL	PHASE 1	PHASE 3	UNIT COST	FEE
	0	1					
	1	5					
	5	20					
	20						

ADDING OUTLETS
CELLULAR FLOOR RACEWAY @ PER 100 FT.
DISTRIBUTION PANEL, OVERCURRENT DEVICE @ ea.
SWITCHBOARD – VOLTAGE
SERVICE –VOLTAGE , AMPERAGE
TEMP. SERVICE OR TEMP. LIGHTING
PRIVATE SWIMMING POOL
MISCELLANEOUS drawing to start on site

I have carefully read and examined the above application and know the same to be true and correct. All provisions of the Laws and Ordinances governing this type of construction will be complied with whether mentioned herein or not. "I certify that in the performance of the work for which this permit is issued I shall not employ any person in any manner so as to become subject to the workmen's compensation laws of California."

PERMIT FEE @	4.00
INVESTIGATION FEE	
TOTAL FEE	14.00

Howell

SIGNATURE OF CONTRACTOR OR AUTHORIZED AGENT

FORM B-53 (REV. 7/74) PERMANENT

INSPECTION RECORD
BASIC INSPECTIONS

ITEM	INSPECTOR	DATE
GROUND WORK	J T	11/10/76
ROUGH		
FIXTURES	J T	9/19/77
RELEASE TO PUBLIC SERVICE		
FINAL	J T	9/19/77

PARTIAL OR MISC. INSPECTIONS

RO all walls wood Ro on steel partition 1st floor	J T	7/5/77

JOB ADDRESS

San Fernando Rd. 5426

STREET NUMBER

APPLICATION FOR A

PLUMBING PERMIT

BUILDING SECTION, PUBLIC WORKS DIVISION
CITY OF GLENDALE, CALIFORNIA

TRACT

LOT NO.

CONTRACTOR Lyons Plumbing	STATE LIC. NO. 310057
MAILING ADDRESS 778 E Washington	CITY LIC. NO. 18313
Pasa. Calif. 91104	TEL. NO. 681-0934
OWNER P.R.C.	TEL. NO.
MAILING ADDRESS	

NOTE: WHEN PROPERLY VALIDATED IN THIS SPACE, THIS FORM CONSTITUTES A PLUMBING PERMIT TO DO THE WORK DESCRIBED HEREON.

CK. MO. CASH 35234 JUN 3 77P3

95C1

FEE COMPUTATION

BATHTUBS		CLOTHES WASHERS	
SHOWERS AND/OR PAN		SUMP PUMP	
WATER CLOSETS AND/OR ANTI-SYPHON BALLCOCK		DRINKING FOUNTAINS	
LAVATORIES		URINALS	
SINKS, KITCHEN, BAR FLOOR, SERVICE		FLOOR DRAIN	
LAUNDRY TRAYS		WATER HEATERS AND OR VENTS	1
DISHWASHERS		GREASE TRAPS	
GARBAGE DISPOSALS (IN EXISTING SINKS)		WATER SOFTENERS	

TOTAL NO. OF ABOVE FIXTURES 1 @ 1.50 EA. 1.50

LAWN SPRINKLER SYSTEMS:

BACK FLOW DEVICES: 0-5 DEVICES @ ADD. DEVICES @ EA.

INDUSTRIAL WASTE INTERCEPTOR

WATER SYSTEMS, WITHOUT FIXTURES @

GAS SYSTEMS: 0-5 OUTLETS @ ADD. OUTLETS @ EA.

BOILERS STEAM OR HOT WATER @

1 TEMP. AND/OR PRESS RELIEF VALVES OR HI-TEMP LIMIT DEVICES @ 1.50

1 SEWER CONNECTIONS @ To Existing 5.00

SEWER CAP OR CESSPOOL FILL @

SEPTIC TANK, SEEPAGE PIT AND/OR DRAIN FIELD @

MISCELLANEOUS

Supplement #34150

I have carefully read and examined the above application and know the same to be true and correct. All provisions of the Laws and Ordinances governing this type of construction will be complied with whether mentioned herein or not. "I certify that in the performance of the work for which this permit is issued I shall not employ any person in any manner so as to become subject to the workmen's compensation laws of California."

PERMIT FEE	9.00
REINSPECTION FEE	
INVESTIGATION FEE	
TOTAL FEE	9.50

Charles Lyons

SIGNATURE OF CONTRACTOR OR AUTHORIZED AGENT

FORM B-52
(REV. 8/75)

PERMANENT

INSPECTION RECORD

BASIC INSPECTIONS

ITEM	INSPECTOR	DATE
GROUND WORK		
ROUGH GAS & PL'B'G	OK	6-8-77
SEWER, SEPTIC TANK		
SEEPAGE PIT, DRAINFIELD		
FINAL GAS		
FINAL PLUMBING	OK	7-19-77

PARTIAL OR MISC. INSPECTIONS

UNSUCCESSFUL TRIPS

JOB ADDRESS

5426 San Fernando Rd. Glendale

NUMBER STREET

APPLICATION FOR A

ELECTRICAL PERMIT

BUILDING SECTION, PUBLIC WORKS DIVISION

633 E. BROADWAY, RM. 101

GLENDALE, CA 91206-4390

CONTRACTOR: Access Controls	TEL. NO.: 213 849-3154
MAILING ADDRESS: 177 W. Magnolia Burbank	STATE LIC. NO.: 286088
OWNER: Products Research & Chem. Co.	CITY LIC. NO.: 33104
MAILING ADDRESS: 5926 San Fernando Rd. Glendale	TEL. NO.: 240-2060

DESCRIPTION OF WORK

☐ NEW BLDG. ☐ EXIST. BLDG. ☐ NO SERV. CHANGE ☐ RECONNECT OR RESEAL

FEE COMPUTATION

NOTE! TOTALS SHOWN BELOW MUST BE SUBMITTED IN DIAGRAM ON SEPARATE WORK SHEET PROVIDED FOR THIS PURPOSE.

BRANCH CIRCUITS

FIRST TEN _____

ELEVEN TO FORTY _____

ADDITIONAL _____ FEE.....

MOTORS _____ WELDER _____

TRANSFORMERS _____ RANGE _____

HEATING APPL. _____ DRYER _____

WATER HTR. _____ MISC. EQ. or APPL. _____

QUAN.	HP - KW - KVA OVER	INCL.	ACTUAL	PHASE 1	PHASE 3	UNIT COST	FEE
1	0	1	1/3 H.P.			4.75	4.75
	1	5					
	5	20					
	20						

CK. MO. CASH NOTE: WHEN PROPERLY VALIDATED IN THIS SPACE, THIS FORM CONSTITUTES AN ELECTRIC PERMIT TO DO THE WORK DESCRIBED HEREON.

_____ ADDING OUTLETS _____

_____ CELLULAR FLOOR RACEWAY @ _____ PER 100 FT. _____

_____ DISTRIBUTION PANEL, OVERCURRENT DEVICE @ _____ ea. _____

_____ SWITCHBOARD — VOLTAGE _____

_____ SERVICE—VOLTAGE _____, AMPERAGE _____

_____ TEMP. SERVICE OR TEMP. LIGHTING

_____ PRIVATE SWIMMING POOL _____

_____ MISCELLANEOUS _____

I have carefully read and examined the above application and know the same to be true and correct. All provisions of the Laws and Ordinances governing this type of construction will be complied with whether mentioned herein or not. I certify that in the performance of the work for which this permit is issued I shall not employ any person in any manner so as to become subject to the workmen's compensation laws of California."

PERMIT FEE @	10.00
INVESTIGATION FEE	
TOTAL FEE	14.75

Bryan S Tanner

SIGNATURE OF CONTRACTOR OR AUTHORIZED AGENT

FORM PWB-53 (Rev. 7/77)

PERMANENT

BASIC INSPECTIONS

ITEM	INSPECTOR	DATE
GROUND WORK		
ROUGH		
FIXTURES		
RELEASE TO PUBLIC SERVICE		
FINAL	Tom	9/28-'88

PARTIAL OR MISC. INSPECTIONS

JOB ADDRESS

5426 SAN FERNANDO ROAD

NUMBER STREET

APPLICATION FOR A

BUILDING PERMIT

BUILDING SECTION, PUBLIC WORKS DIVISION
CITY OF GLENDALE, CALIFORNIA

CONTRACTOR KALISH CONSTR. CO.	STATE LIC. NO. 159787
MAILING ADDRESS 722 Avonglen Terrace, Glendale	TEL. NO. CH 5-3300
☐ ARCH. ☒ ENGR. HOLMES & NARVER, INC.	STATE LIC. NO. C-10455
MAILING ADDRESS 828 S. Figueroa, L.A. 17	TEL. NO. MA 74377
OWNER PRODUCTS RESEARCH CO.	TEL. NO. VL 93992
MAILING ADDRESS 2919 EMPIRE St. BURBANK, CALIF.	

DESCRIPTION OF WORK

NEW ☐ ADD'N ☒ ALTER. ☐ REPAIR ☐ DEMOLISH ☐

FLOOR AREA (SQ. FT.)	NO. OF STORIES	NO. OF DWELLING UNITS
20,800	1	—

PRESENT BLDG. USE: WHSE. & Lt. METL, Lt. METALS MFG.

PROPOSED BLDG. USE:

DESCRIBE WORK TO BE DONE: ADD 20,800 SQ. FT BLDG. to EXIST. 10,560 SQ. FT. BLDG.

NOTE! PROVIDE PLOT PLAN ON BACK SIDE OF ORIGINAL COPY ONLY

EXTERIOR WALL MATERIAL	ROOF FRAMING MATERIAL
CONC. MASONRY	Steel + wood Joist
PARTITIONING MATERIAL Gyp. Bd. CONC. BLK. + Wd. Stud	ROOF COVERING MATERIAL BUILT UP Felt + Asphalt OR PLASTIC COAT.

LOT WIDTH	LOT DEPTH	NO. OF EXISTING BLDGS. ON LOT
619	316 TO 761	7

VALUATION NOTE: Include Labor, Mat., Wiring, Plumb., Heat, Etc. $154,000

INFORMATION PROVIDED BY BLDG. SECTION

LOT NO. 702-31 BLOCK NO. — TRACT Ex Co. 2412

USE ZONE	FIRE ZONE	OCCUPANCY	SEC. SH.
M-2	2	E-2 & F-2	20

REQ'D SET BACKS	FRONT	RIGHT SIDE	LEFT SIDE	REAR
	20'	0	20	0

TYPE OF CONSTR. III-N SPECIAL CASE NO. —

GRADE Hk

Approval & Information by Others
CITY ENGINEER

EASEMENT None E.K.

DIST. FACE OF CURB TO P.L. 10 E.K. FT.

SEWER AVAILABLE Yes ~~OVER~~

DRIVE Way in plan

PUBLIC SERVICE

WATER S.V.C. ELECTRIC

PLANNING

P.C. FEE	PERM. PLAN APPROVED ☒	CHECKER'S APPROVAL
35.75	W/OUT PLAN ☐	
PERMIT FEE 259.50		

I have carefully read and examined the above application and find the same to be true and correct. All provisions of the Laws and Ordinances governing building construction will be complied with whether specified herein or not. No person shall be employed in violation of the Labor Code of the State of California. I agree not to occupy or allow occupancy of any building authorized by this permit until final building inspection has been received.

HK Madison, Proj Engr
SIGNATURE OF OWNER OR AUTHORIZED AGENT

PERMANENT

FORM B-51-(1)-2

CK. CASH M.O. 44338 AUG 28 62 PC 135.75

CK. CASH M.O. 48901 NOV 28 62 BP 259.50

NOTE: WHEN PROPERLY VALIDATED IN THIS SPACE, THIS FORM CONSTITUTES A BUILDING PERMIT TO DO THE WORK PRESCRIBED HEREIN.

PLAN CHECK VALIDATION

INSPECTION RECORD

BASIC INSPECTIONS

ITEM	INSPECTOR	DATE
TRENCHES: WIDTH _____ DEPTH _____		
1st. FLOOR JOIST		
FRAMING		
FINAL P.E.	RJ	7.26.63

PARTIAL OR MISC. INSPECTIONS

Trench Ftg. excav.	RJ	7-11-63
Wall ties	RJ	1-22-63
Partial Wall steel	RJ	1-22-63
2 Wall Piers + trench	RJ	1-25-63
4 Lift Block Work	RJ	1-30-63
Colm. steel	RJ	1-31-63
10 Lift Reg. Blk Work	RJ	2-6-63
P. Block Work	RJ	2-7-63
Beams over openings	RJ	2-8-63
P. Wall steel	RJ	2-13-63
P. Slab Reinf	RJ	2-18-63
P. Slab Conc.	RJ	2-19-63
	RJ	3-6-63


UNSUCCESSFUL TRIPS

ITEM	INSP.	DATE	ITEM	INSP.	DATE

SET BACKS / FIELD CHECK	FRONT	R. SIDE	L. SIDE	REAR	INSP.	DATE

TO APPLICANT: PLEASE DO NOT WRITE ABOVE THIS LINE

NOTE: LOCATE ALL STRUCTURES ON LOT. MAKE BOTTOM OF PAGE THE STREET FRONTAGE.

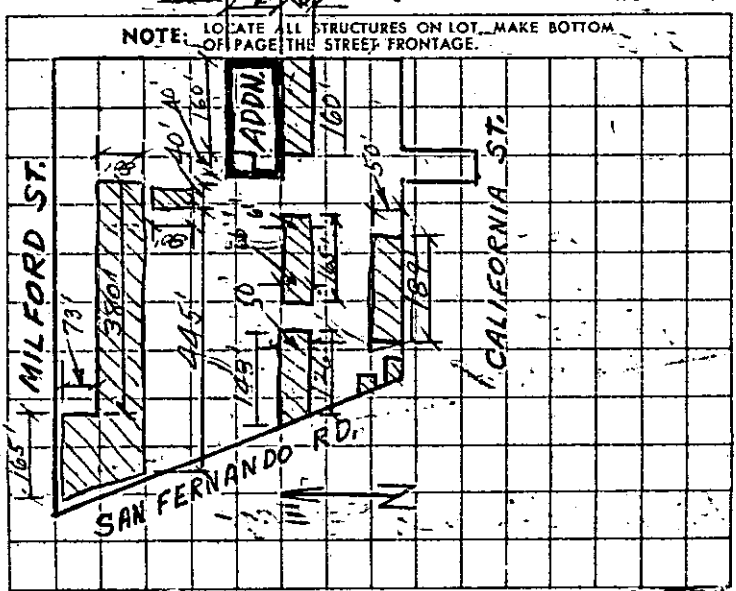

Building Section
City of Glendale

INSPECTION ORDER

Street No. _____

TIME REQUESTED

Called by _____ ☐ A.M. ☐ P.M.

INSPECTION WANTED ON

BUILD.	PLUMB.	HEATING & A/C	ELECTRIC	LATHING
	Ground	Ground	Under-Gr.	
Found.	Rough	Ducts		PLASTERING
Joist	Sewer	Rough	Rough	
Frame	Cesspool	Refrig.	Final	
	Gas-Htr.			Drywall
Final	Final	Final	Fixtures	

REMARKS _____

Reinf. in 8" floor slab RJ 3-14-63
B. Beam over door RJ 3-24-63
tag Roof Graph Nailing RJ 4-1-63
Nails no good
Roof nailing @ Skylights RJ 4-5-63
" " Boundry & Panel Edge RJ 4-8-63
Part D.W. nailing EB 4-10-63
D.W. nailing EB 4-16-63
tag final RJ 6-3-63

JOB ADDRESS

5426 SAN FERNANDO RD

NUMBER STREET

APPLICATION FOR A

PLUMBING PERMIT

BUILDING SECTION, PUBLIC WORKS DIVISION

CITY OF GLENDALE, CALIFORNIA

CONTRACTOR PETE ARMSTRONG PLBG CO.	STATE LIC. NO. 103653
MAILING ADDRESS 125 E. ANGELENO	CITY LIC. NO. 778
BURBANK	TEL. NO. 845741
OWNER PRODUCTS RESEARCH	TEL. NO.
MAILING ADDRESS ABOVE	
PROPOSED USE	USE ZONE

JOB 1809

FEE COMPUTATION

BATHTUBS		CLOTHES WASHERS	
SHOWERS AND/OR PAN		SHAMPOO BOWLS	
WATER CLOSETS AND/OR ANTI-SYPHON BALLCOCK	1	DRINKING FOUNTAINS	
LAVATORIES		URINALS	
SINKS, KITCHEN, BAR FLOOR, SERVICE	4	FLOOR DRAIN	
LAUNDRY TRAYS		CLARIFIERS	
DISHWASHERS		GREASE TRAPS	
GARBAGE DISPOSALS (IN EXISTING SINKS)		WATER SOFTENERS	
WATER HEATERS AND OR VENTS			

TOTAL NO. OF ABOVE FIXTURES: 150 @ 1.00 EA. 75a

LAWN SPRINKLER SYSTEMS:	0-5 VALVES @ 2.00	6-12 VALVES @ 3.00	OVER 12 VALVES @ 4.00
BACK FLOW DEVICES:	0.5 DEVICES @ 2.00	ADD. DEVICES @ 25¢ EA.	
SWIMMING POOL PIPING SYSTEM @ 5.00			
WATER SYSTEMS, WITHOUT FIXTURES @ 1.00			
GAS SYSTEMS:	0-5 OUTLETS @ 1.00	ADD. OUTLETS @ 20¢ EA.	
BOILERS STEAM OR HOT WATER @ 2.00			
TEMP. AND/OR PRESS RELIEF VALVES OR HI-TEMP LIMIT DEVICES @ 1.00			
SEWER CONNECTIONS @ 3.00	B2401		
SEWER CAP OR CESSPOOL FILL @ 1.00			
SEPTIC TANK, SEEPAGE PIT AND/OR DRAIN FIELD @ 3.00			
MISCELLANEOUS			

I have carefully read and examined the above application and know the same to be true and correct. All provisions of Laws and Ordinances covering this type of construction will be complied with whether specified herein or not. No person shall be employed in violation of the Labor Code of the State of California.

PERMIT FEE	7.00
INVESTIGATION FEE	
TOTAL FEE	7.00

Robert Armstrong

SIGNATURE OF CONTRACTOR OR AUTHORIZED AGENT

FORM B-52

PERMANENT

9.50

03 C 0 JAN 18 66 PB

CK. MO. CASH

NOTE: WHEN PROPERLY VALIDATED IN THIS SPACE, THIS FORM CONSTITUTES A PLUMBING PERMIT TO DO THE WORK DESCRIBED HEREON.

INSPECTION RECORD

BASIC INSPECTIONS

ITEM	INSPECTOR	DATE
GROUND WORK		
ROUGH GAS & PL'B'G		
SEWER, SEPTIC TANK 19' 6' DEEP	D. Hr	1-20-66
SEEPAGE PIT, DRAINFIELD		
FINAL GAS		
FINAL PLUMBING	D. H	4-14-66

PARTIAL OR MISC. INSPECTIONS

Soil Grd. work + cast Iron		
sewer line.	On	1-15-66

UNSUCCESSFUL TRIPS

JOB ADDRESS 6876

5426 SAN FERNANDO ROAD

NUMBER STREET

APPLICATION FOR A

PLUMBING PERMIT

BUILDING SECTION, PUBLIC WORKS DIVISION

CITY OF GLENDALE, CALIFORNIA

CONTRACTOR AIR CONDITIONING CO., INC. STATE LIC. NO. 120696

MAILING ADDRESS 6265 SAN FERNANDO ROAD CITY LIC. NO. 1784

GLENDALE 1 TEL. NO. 244657

OWNER PRODUCT RESEARCH & CHEMICAL CO. TEL. NO. 849-3992

MAILING ADDRESS 2419 EMPIRE - BURBANK

PROPOSED USE

USE ZONE

FEE COMPUTATION

BATHTUBS	CLOTHES WASHERS
SHOWERS AND/OR PAN	SHAMPOO BOWLS
WATER CLOSETS AND/OR ANTI-SYPHON BALLCOCK	DRINKING FOUNTAINS
LAVATORIES	URINALS
SINKS, KITCHEN, BAR FLOOR, SERVICE	FLOOR DRAIN
LAUNDRY TRAYS	CLARIFIERS
DISHWASHERS	GREASE TRAPS
GARBAGE DISPOSALS (IN EXISTING SINKS)	WATER SOFTENERS
WATER HEATERS AND OR VENTS	

TOTAL NO. OF ABOVE FIXTURES : @ 1.00 EA.

	LAWN SPRINKLER SYSTEMS:	0-5 VALVES @ 2.00	6-12 VALVES @ 3.00	OVER 12 VALVES @ 4.00
1	BACK FLOW DEVICES:	0-5 DEVICES @ 2.00	ADD. DEVICES @ 25¢ EA.	2.00
	SWIMMING POOL PIPING SYSTEM @ 5.00			
1	WATER SYSTEMS, WITHOUT FIXTURES @ 1.00			1.00
1	GAS SYSTEMS:	0-5 OUTLETS @ 1.00	ADD. OUTLETS @ 20¢ EA.	1.00
1	BOILERS STEAM OR HOT WATER @ 2.00			2.00
	TEMP. AND/OR PRESS RELIEF VALVES OR HI-TEMP LIMIT DEVICES @ 1.00			
	SEWER CONNECTIONS @ 3.00			
	SEWER CAP OR CESSPOOL FILL @ 1.00			
	SEPTIC TANK, SEEPAGE PIT AND/OR DRAIN FIELD @ 3.00			
	MISCELLANEOUS			

I have carefully read and examined the above application and know the same to be true and correct. All provisions of Laws and Ordinances covering this type of construction will be complied with whether specified herein or not. No person shall be employed in violation of the Labor Code of the State of California.

PERMIT FEE 7.00

INVESTIGATION FEE

TOTAL FEE 9.00

Kenneth W. Simon

SIGNATURE OF CONTRACTOR OR AUTHORIZED AGENT

FORM B-52

PERMANENT

NO. CASH 23481 WHEN PROPERLY VALIDATED IN THIS SPACE, THIS FORM CONSTITUTES A PLUMBING PERMIT TO DO THE WORK DESCRIBED HEREON. 9.00 67 PR

INSPECTION RECORD

BASIC INSPECTIONS

ITEM	INSPECTOR	DATE
GROUND WORK		
ROUGH GAS & PL'B'G	D. H	8-31-67
SEWER, SEPTIC TANK		
SEEPAGE PIT, DRAINFIELD		
FINAL GAS		
FINAL-PLUMBING	D. H	8-31-67

PARTIAL OR MISC. INSPECTIONS

UNSUCCESSFUL TRIPS

JOB ADDRESS

5426 San Fernando Road

NUMBER STREET

APPLICATION FOR A

BUILDING PERMIT

BUILDING SECTION, PUBLIC WORKS DIVISION
CITY OF GLENDALE, CALIFORNIA

CONTRACTOR Holmes & Narver, Inc.	STATE LIC. NO. 115545
MAILING ADDRESS 828 S. Figueroa St	TEL. NO. 627-4377
☐ ARCH. ☒ ENGR. ~~S.E. 626~~ R.R. Alvy	STATE LIC. NO. S.E. 626
MAILING ADDRESS 828 S. Figueroa St.	TEL. NO. 627-4377
OWNER Products Research Co.	TEL. NO. 849-3992
MAILING ADDRESS 2919 Empire St. Burbank, Calif.	

DESCRIPTION OF WORK

NEW ☒ ADD'N ☐ ALTER. ☐ REPAIR ☐ DEMOLISH ☐

FLOOR AREA (SQ. FT.) 900	NO. OF STORIES 1	NO. OF DWELLING UNITS
PRESENT BLDG. USE —	PROPOSED BLDG. USE Chemical Manuf.	

DESCRIBE WORK TO BE DONE Build Concrete Block Building & Adjacent Facility

NOTE! PROVIDE PLOT PLAN ON BACK SIDE OF ORIGINAL COPY ONLY

EXTERIOR WALL MATERIAL Masonry	ROOF FRAMING MATERIAL Reinf. Conc.
PARTITIONING MATERIAL Masonry	ROOF COVERING MATERIAL Built-Up Roofing & Gravel
LOT WIDTH 61.9' LOT DEPTH 76.0'	NO. OF EXISTING BLDGS. ON LOT 7

VALUATION NOTE: Include Labor, Mat., Wiring, Plumb., Heat, Etc. $15,000.00

INFORMATION PROVIDED BY BLDG. SECTION

LOT NO. Por 31 BLOCK NO. — TRACT West Glendale 3784

USE ZONE	FIRE ZONE	OCCUPANCY	SEC. SH.
M2	2	E2	20

REQ'D SET BACKS	FRONT	RIGHT SIDE	LEFT SIDE	REAR
	0.	0	0	0

TYPE OF CONSTR. II-1 HR. PERMIT NO. — GRADE A-2

Approval & Information by Others

CITY ENGINEER — EASEMENT —

DIST. FACE OF CURB TO P.L. 10 FT. SEWER (YES) NO DRIVE over alley

PUBLIC SERVICE — PLANNING

WATER 12-7-65 ELECTRIC —

P.C. FEE 24.00	PERM. PLAN APPROVED W/OUT PLAN ☐
PERMIT FEE 24.00	CHECKER'S APPROVAL

I have carefully read and examined the above application and find the same to be true and correct. All provisions of the Laws and Ordinances governing building construction will be complied with whether specified herein or not. No person shall be employed in violation of the Labor Code of the State of California. I agree not to occupy or allow occupancy of any building authorized by this permit until final building inspection has been received.

Frank Mezzola

SIGNATURE OF OWNER OR AUTHORIZED AGENT

FORM B-51 **PERMANENT**

CK. CASH M.O. FOR 24.00 R-

CK. CASH M.O. PLAN CHECK VALIDATION 02036 DEC 8 65 PC

CASH M.O. 03471 JAN 4 66 BP 48.00


NOTE: WHEN PROPERLY VALIDATED IN THIS SPACE, THIS CONSTITUTES A BUILDING PERMIT TO DO THE WORK PRESCRIBED HEREIN.

INSPECTION RECORD

ITEM	INSPECTOR	DATE
SET BACKS: FRONT Exist / R. SIDE Exist / FIELD CHECK L. SIDE Exist / REAR Exist		
TRENCHES: WIDTH ____ DEPTH ____ Rear Plan	A. WK	1-19-66
1st. FLOOR JOIST		
FRAMING		
FINAL	A WK	5-11-66

PARTIAL OR MISC. INSPECTIONS

Trench Insp	A WK	1/14/66
Steel in Footing	A WK	1/17/66
Partial Foundation	A WK	1/18/66
Partial Slab	A WK	1-27-66
Steel in Roof Deck		
L wall Nail Pattern	A WK	2-10-66
Roof Steel	A WK	2-11-66
Inspection	A WK	4-14-66

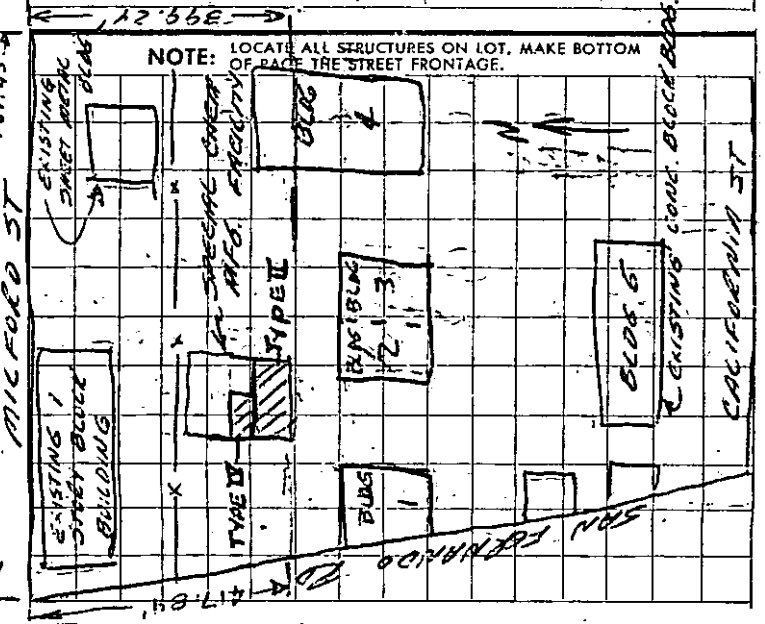

JOB ADDRESS

5426 San Fernando Rd

NUMBER STREET

APPLICATION FOR A

BUILDING PERMIT

BUILDING SECTION, PUBLIC WORKS DIVISION
CITY OF GLENDALE, CALIFORNIA

CONTRACTOR Products Research Co	STATE LIC. NO. 445184
MAILING ADDRESS 5426 San Fernando Rd	TEL. NO. [illegible]
☐ ARCH. ☐ ENGR.	STATE LIC. NO.
MAILING ADDRESS	TEL. NO.
OWNER Products Research Co	TEL. NO.
MAILING ADDRESS 5426 San Fernando Rd Glendale	

DESCRIPTION OF WORK

NEW ☑ ADD'N ☐ ALTER. ☐ REPAIR ☐ DEMOLISH ☐

FLOOR AREA (SQ. FT.) 625	NO. OF STORIES 1	NO. OF DWELLING UNITS None
PRESENT BLDG. USE	PROPOSED BLDG. USE Manufacturing	
DESCRIBE WORK TO BE DONE Foundation & erection of steel shed building		

NOTE! PROVIDE PLOT PLAN ON BACK SIDE OF ORIGINAL COPY ONLY

EXTERIOR WALL MATERIAL Steel	ROOF FRAMING MATERIAL Steel
PARTITIONING MATERIAL	ROOF COVERING MATERIAL Steel
LOT WIDTH ____ LOT DEPTH ____	NO. OF EXISTING BLDGS. ON LOT ____

VALUATION NOTE: Include Labor, Mat., Wiring, Plumb., Heat, Etc. $2500.00

INFORMATION PROVIDED BY BLDG. SECTION

Por. 3 LOT NO. ____ BLOCK NO. ____ TRACT 3784

USE ZONE M-2	FIRE ZONE 2	OCCUPANCY E-2		SEC. SH. 00
REQ'D SET BACKS	FRONT 25' TO OVERHD.	RIGHT SIDE 20'	LEFT SIDE 20'	REAR 20' From Bldg #3
TYPE OF CONSTR. ____	SPECIAL CASE NO. ____		GRADE ____	

Approval & Information by Others

CITY ENGINEER

EASEMENT OK RBP

DIST. FACE OF CURB TO P.L. 10' RBP SEWER AVAILABLE Yes DRIVE-WAY OVER Grade

PUBLIC SERVICE

WATER S.W.Co. 2.00 ELECTRIC 2.00

PLANNING B.P.

P.C. FEE 6.00	PERM. PLAN APPROVED W/OUT PLAN ☐	CHECKER'S APPROVAL
PERMIT FEE 12.00		

I have carefully read and examined the above application and find the same to be true and correct. All provisions of the Laws and Ordinances governing building construction will be complied with whether specified herein or not. No person shall be employed in violation of the Labor Code of the State of California. I agree not to occupy or allow occupancy of any building authorized by this permit until final building inspection has been received.

William M. Knudsen

SIGNATURE OF OWNER OR AUTHORIZED AGENT

FORM B-51 (P)E

PERMANENT

6.00 - 11 - 62 PC

446695 SEP 6 62 PC

CK. CASH M.O. PLAN CHECK VALIDATION

12.00 - 11 - 62 BP

446990 SEP 6 62 BP

NOTE: WHEN PROPERLY VALIDATED IN THIS SPACE, THIS FORM CONSTITUTES A BUILDING PERMIT TO DO THE WORK PRESCRIBED HEREIN.

CK. CASH M.O.

INSPECTION RECORD

BASIC INSPECTIONS

ITEM	INSPECTOR	DATE
TRENCHES: WIDTH_____ DEPTH_____	RG	9-12-62
1st. FLOOR JOIST		
FRAMING		
FINAL	RG	9-25-62

PARTIAL OR MISC. INSPECTIONS


UNSUCCESSFUL TRIPS

ITEM	INSP.	DATE	ITEM	INSP.	DATE

	FRONT	R. SIDE	L. SIDE	REAR	INSP.	DATE
SET BACKS FIELD CHECK						

TO APPLICANT: PLEASE DO NOT WRITE ABOVE THIS LINE

NOTE: LOCATE ALL STRUCTURES ON LOT, MAKE BOTTOM OF PAGE THE STREET FRONTAGE.

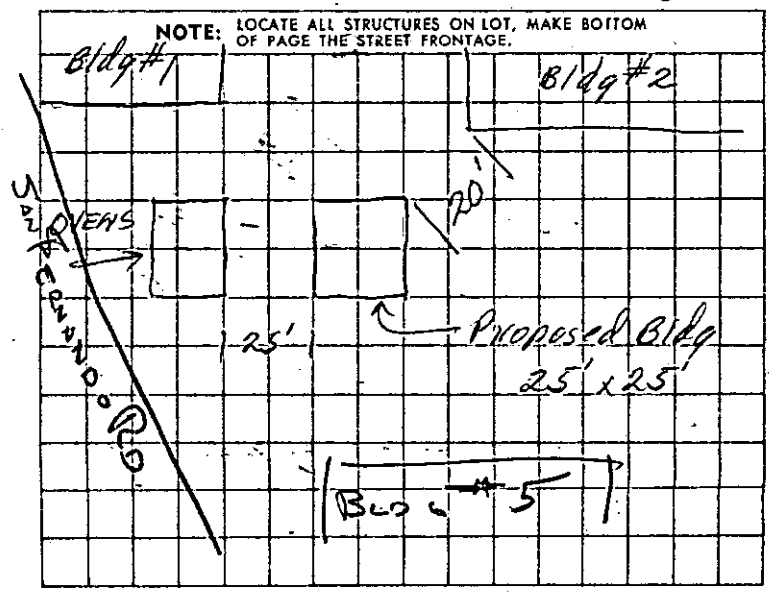

JOB ADDRESS

5426 SAN FERNANDO

NUMBER STREET

APPLICATION FOR A

BUILDING PERMIT

BUILDING SECTION, PUBLIC WORKS DIVISION
CITY OF GLENDALE, CALIFORNIA

CONTRACTOR E.A. JOHNSON	STATE LIC. NO. 75592
MAILING ADDRESS 2173 COLORADO - LA 41	TEL. NO. CL5-1123
☒ ARCH. ☐ ENGR. A.T. BROWN	STATE LIC. NO. 4016
MAILING ADDRESS 518 E. GLENOAKS	TEL. NO. C1
OWNER PRODUCTS RESEARCH CORP	TEL. NO.
MAILING ADDRESS 5426 SAN FERNANDO BLVD	

DESCRIPTION OF WORK

NEW ☒ ADD'N ☐ ALTER. ☐ REPAIR ☐ DEMOLISH ☐

FLOOR AREA (SQ. FT.)	NO. OF STORIES	NO. OF DWELLING UNITS

PRESENT BLDG. USE	PROPOSED BLDG. USE
FACTORY	FACTORY

DESCRIBE WORK TO BE DONE: INSTALL COOLING TOWER (ROOF STRUCT.)

NOTE! PROVIDE PLOT PLAN ON BACK SIDE OF ORIGINAL COPY ONLY

EXTERIOR WALL MATERIAL	ROOF FRAMING MATERIAL
BRICK	WOOD.
PARTITIONING MATERIAL	ROOF COVERING MATERIAL
	COMPO.
LOT WIDTH ____ LOT DEPTH ____	NO. OF EXISTING BLDGS. ON LOT ____

VALUATION NOTE: Include Labor, Mat., Wiring, Plumb., Heat, Etc. $2,000.00

INFORMATION PROVIDED BY BLDG. SECTION

LOT NO. 31 BLOCK NO. ____ TRACT 3784

USE ZONE	FIRE ZONE	OCCUPANCY	SEC. SH.
M2	2	F-2	20

REQ'D SET BACKS	FRONT	RIGHT SIDE	LEFT SIDE	REAR

TYPE OF CONSTR. III-1 SPECIAL CASE NO. ____ GRADE ____

Approval & Information by Others
CITY ENGINEER EASEMENT

DIST. FACE OF CURB TO P.L. ____ FT. SEWER AVAILABLE ____ DRIVE OVER ____

PUBLIC SERVICE	PLANNING
WATER ____ ELECTRIC ____	

P.C. FEE 4.50 PERMIT FEE 9.00 PERM. PLAN APPROVED ☒ W/CHANGE PLAN ☐ CHECKER'S APPROVAL

I have carefully read and examined the above application and find the same to be true and correct. All provisions of the Laws and Ordinances governing building construction will be complied with whether specified herein or not. No person shall be employed in violation of the Labor Code of the State of California. I agree not to occupy or allow occupancy of any building authorized by this permit until final building inspection has been received.

E.A. Johnson
SIGNATURE OF OWNER OR AUTHORIZED AGENT

FORM B-51 (R) 6

PERMANENT

4.50 - 07654 JUN 23 60 PC

CK. CASH M.O. PLAN CHECK VALIDATION

9.00 - 07655 JUN 23 60 BP

CK. CASH M.O. NOTE: WHEN PROPERLY VALIDATED IN THIS SPACE, THIS FORM CONSTITUTES A BUILDING PERMIT TO DO THE WORK PRESCRIBED HEREIN.

INSPECTION RECORD

BASIC INSPECTIONS

ITEM	INSPECTOR	DATE
TRENCHES: WIDTH_____ DEPTH_____		
1st. FLOOR JOIST		
FRAMING		
FINAL	109	5-16-64

PARTIAL OR MISC. INSPECTIONS

UNSUCCESSFUL TRIPS

ITEM	INSP.	DATE	ITEM	INSP.	DATE

	FRONT	R. SIDE	L. SIDE	REAR	INSP.	DATE
SET BACKS FIELD CHECK						

TO APPLICANT: PLEASE DO NOT WRITE ABOVE THIS LINE

NOTE: LOCATE ALL STRUCTURES ON LOT, MAKE BOTTOM OF PAGE THE STREET FRONTAGE.

SEE PLANS

B-6

All Applications Must Be Filled Out By Applicant

(USE INK OR INDELLIBLE PENCIL)

Fire District.....

PLANS AND SPECIFICATIONS
And Other Data Must Also Be Filed

DEPARTMENT OF PUBLIC WORKS
DIVISION OF BUILDING

6F11

1-C

Application to Alter, Repair, Demolish or Move

Application is hereby made to the Superintendent of Buildings of the City of Glendale for the approval of this detailed statement of specifications herewith submitted for the alteration, repair, demolition or move the building herein described. All provisions of the building ordinances and state laws shall be complied with in the alteration of said building, whether herein specified or not. It is also understood that the granting of a permit on this application does not grant any right or privilege for the alteration, repair or demolition of the building herein described, on any public street or alley or on any land or portion thereof, the title or right of possession to which is in litigation by, or is disputed by the City, County or State; or as giving or granting any right or privilege to use the said structure or building for any purpose which is or may hereafter be prohibited by ordinance of the City of Glendale.

(SIGN HERE) W.P. Cadby Roofing Co. By C.A. McCadby

Lot No. ..... Block .....

No. 5420 San Fernando Road STREET AVENUE

1. Owner's Name H.O. WINKLER
2. Owner's Address 1850 W. Washington Blvd. Los Angeles
3. Architect's Name ..... Address .....
4. Contractor's Name W.P. Cadby Roofing Co.
5. Contractor's Address 7306 So. Vermont Los Angeles
6. Entire cost of the Proposed Improvements, $ 52.00
7. Purpose of the Building Auto parts - sales
8. Class of Building C No. of Stories in Height 1
9. Size of New Addition ..... x ..... Material of Foundation .....
10. Depth of Foundation ..... Size Footing ..... Size of Wall .....
11. Size of Exterior Studs ..... x ..... Interior Studs ..... x .....
12. Size of Mud Sills ..... x ..... Bearing Studs ..... x .....
13. Size of First Floor Joist ..... x ..... Second Floor Joist ..... x .....
14. Ceiling Joists ..... x ..... Roof Rafters ..... x .....
15. Specify Material of Roofing Composition Roof
16. Number and Kind of Chimneys ..... Size of Flues .....

STATE ON THE FOLLOWING LINES JUST WHAT YOU WANT TO DO:

.....

.....

.....

.....

.....

.....

.....

PERMIT NO. ..... Date Issued 10-16 1935

5420-5426 SAN FERNANDO RD.

CITY OF GLENDALE
PERMIT SERVICES CENTER
633 E. BROADWAY
MSB ROOM 101
GLENDALE CA 91206-4453
(818) 548-3200

PERMIT NBR: S10031722
PROJECT NBR:

SIGN PERMIT

APPLIC DATE: 07/16/92
ISSUE DATE: 07/16/92

IMPROVEMENT TYPE.: ALTERATION
USE TYPE.....: COMMERCIAL
PROPOSED WORK....: ALTERATION COMMERCIAL
PROPSD WORK LINE1: ADD 1 NON -ELECTRIC WALL SIGN
PROPSD WORK LINE2:

BUILDING ADDRESS:
5426 SAN FERNANDO RD
GLENDALE CA 91203

PROPERTY DESCRIPTION: 5638-0018-0032
*LOT COM AT INTERSECTION OF NE LINE OF SAN FERNANDO RD WITH N LINE OF TR NO 5468 TH NW ON SD NE LINE AND E ON S LINE OF MILFORD ST TO W LINE OF TR NO SEE ASSESSOR MAPBOOK FOR MISSING PORTION NO 3784 AND POR OF WEST GLENDALE

WORKERS COMP. EXEMPT: N ZONING:
WORKERS COMP. EXP DATE: 10/01/92

VALUATION $ 350.00

OWNER INFORMATION:
KERDMAN,HARRY U TR ET AL
606 N ROXBURY DR
BEVERLY HILLS CA 90210

WK:(818) 368-4860 HM:
APPLC: O'CONNOR, GEORGE R
DR. # Y0164989
CONTRACTOR INFORMATION:
O'CONNOR, GEORGE R
614 SAN FERNANDO RD
LOS ANGELES CA 91340-
PHONE:
CITY LICENSE: ESG00089
STATE LICENSE:
LICENSEE: O'CONNOR GEORGE R
PHONE:

In respect to the signatures provided on the application design permit, I/we certify that existing amortized or obsolete signs will be removed prior to the erection of the above requested sign; and that I/we am/are:

1. an owner of the property,
2. authorized by written agreement or contract to represent the property owner,
3. the owner of a lease which assigns to the leasee authorization to erect such sign; or
4. authorized by written agreement or contract to represent a leasee described in 3. above.

========== M I S C. I N F O R M A T I O N ==========

NUMBER OF SIGNS.....1 WALL SIGN.....1 MICROFILM FEE.....1

==========COMMENTS==========

FEE: $ 30.80

THIS IS TO CERTIFY THAT PERMIT IS GRANTED THIS DATE: _____

FOR INSPECTIONS
CALL 818 548-4830

_____
FOR PERMIT SERVICES ADMINISTRATOR

PW-PSC-2 (REV. 3/92)

INSPECTION RECORD

PRESERVE THIS RECORD OF YOUR BUILDING INSPECTIONS

This card must be posted in a conspicuous place at or near the main entrance to the new building, addition or alteration during foundation and framing construction.

When the building is framed this card may be posted at the electric meter service box or the garage and must always be available to the building inspector.

The issuance of a building permit does not authorize the installation of mechanical work such as plumbing, electrical, heating or refrigeration which requires a separate plumbing, electrical, heating or refrigeration permit.

Building permits shall expire on the **one hundred eightieth (180)** day from date of issuance if the work permitted thereunder has not been commenced. Such permit shall also expire if the building or work authorized by such permit is suspended or abandoned for a period of **180** days at any time after work commences.

INSPECTIONS

INSPECTIONS	APPROVED BY	DATE
PRESITE		
SHORING		
SETBACK AND YARDS		
UFER		
TRENCH AND FORMS REINFORCING STEEL		
SETBACK & ELEVATION SURVEY		
O.K. TO POUR FOOTINGS		

DO NOT POUR FOOTINGS UNTIL ABOVE IS APPROVED

UNDERGROUND HYDRO		
UNDERGROUND FLUSH		
HEAT OR REFRIG. GROUNDWORK		
ELECTRICAL GROUNDWORK		
PLUMBING GROUNDWORK		
GAS PIPING GROUNDWORK		
UNDER FLOOR INSULATION		
FIRST FLOOR JOISTS		
O.K. TO POUR SLAB FLOOR		

DO NOT POUR CONCRETE FLOOR SLAB OR COVER FIRST FLOOR JOISTS UNTIL ABOVE IS APPROVED

INSPECTIONS	APPROVED BY	DATE
ROUGH ELECTRIC		
ROUGH PLUMBING		
DUCTS		
ROUGH HEATING OR REFRIGERATION		
ROUGH GAS PIPING		
ROOF SHEATHING (Commercial Only)		
ROUGH FRAMING AND ROOF		
ALARM ROUGH		
OVERHEAD HYDRO		
FIRE SPRINKLER WELD INSPECTION		
INSULATION		
O.K. TO COVER		

DO NOT COVER UNTIL ABOVE IS APPROVED

LATHING Interior ☐ Exterior ☐		
DRYWALL		
BROWNCOAT Interior ☐ Exterior ☐		
SEWER SEPTIC TANK-CESSPOOL		
FINAL GAS		
FINAL PLUMBING		
FINAL ELECTRICAL		
FINAL HEATING OR REFRIGERATION		
ENERGY FINAL		
LANDSCAPE FINAL		
GRADING FINAL		
FINAL ENGINEERING		
FINAL SPRINKLER		
FINAL CENTRAL STATION		
FINAL FIRE ALARM		
F.P.B. FINAL		
FINAL BUILDING INSPECTION SIGN	MB	8.10.92

CORRECTIONS & PARTIAL INSPECTIONS

INSPECTIONS	APPROVED BY	DATE

APPLICATION FOR SIGN PERMIT

City of Glendale
Permit Services Center

Permit No. S10031722
Accepted by: GND
Receipt No. _____

MSB Room 101 633 E. Broadway at Glendale Avenue (818) 548-3200

Please print legibly and complete all applicable spaces.

Job Address 5426 San Fernando Rd | Date 7-7-92

Contractor/Company O'Connor Electric
Mailing Address 614 San Fernando Rd
City San Fernando State Ca Zip 91340
Telephone 818 ~~20~~ 368-4860
State License No. 406653 Expires on _____
City License No. _____ Expires on _____
Workmen's Comp. Expires on _____

Engineer _____
State License No. _____
Mailing Address _____
Telephone _____

Owner's Name Gault Tools Aerospace
Mailing Address 5454 San Fernando Rd
City San Fernando State Ca Zip _____
Telephone _____

CONTRACTOR'S EXEMPTION DECLARATION

I certify that I am exempt from the "License Required" provisions of the Contractor License Law. (State Basis of Exemption)

_____

If I should become subject to the Workmen's Compensation provisions of the Labor Code of California, I will forthwith comply with provisions of Sec. 3700 or my permit will be deemed revoked.

_____
Date Signature of Exempt Individual

Provide Plot Plan on back of this Application

Description of Work: Sign (4) 3'x5'

Ground Sign	____	Marquee	____
Wall Sign	X	Under Marquee	____
Other	____	Non - Electric	____

Valuation $ 350.00

Sign Manufacturer _____
Total KVA _____

NOTE: The U.L. approval decal shall be exposed for electrical inspector at time of inspection.

HOME

		Fees
____	Number of Electric Circuits	____
____	Additional Branch Circ.	____
	Permit Fee	
	Total Fees	$ ____

For Staff Use Only
Por of West Glendale
Lot No. _____ Bl. No. _____ Sec. Sht. 20
Tract _____ Use Zone M-2.

In respect to the signature below, I certify that existing amoritized or obsolete signs will be removed prior to the erection of the above requested sign; and that I am:

1. an owner of the property,
2. authorized by written agreement or contract to represent the property owner,
3. the owner of a lease which assigns to the leasee authorization to erect such sign; or
4. authorized by written agreement or contract to represent a leasee described in 3. above.

O.K. TO ISSUE
BCEL, ONLY
CHECKED O.T.C.

7-6-92 John M Bunn
Date Signature of Owner or Authorized Agent


This permit becomes null and void if work is not commenced within 30 days, or if construction or work is suspended or abandoned for a period of 60 days at any time after work is commenced. I hereby certify that I have read this application and state that the information is correct. I agree to comply with all City and County ordinances and State laws relating to this type of construction, whether specified herein or not. I hereby authorize representatives of the City to enter upon the above mentioned property for purposes of inspecting the work permitted. "I certify that in the performance of the work for which this permit is issued I shall not employ any persons in any manner so as to become subject to the workmen's compensation laws of California."

Date 7-6-92
Driver's License No. S0164989
John M Bunn
Signature of Contractor or Authorized Agent

PSC-57 (Rev. 10/91) Printed on Recycled Paper

PLOT PLAN

NOTE: Locate all Structures and all new and existing Signs on Lot. Make Bottom of Page the Street Frontage. Indicate colors, size and wording of sign and indicate if illuminated.

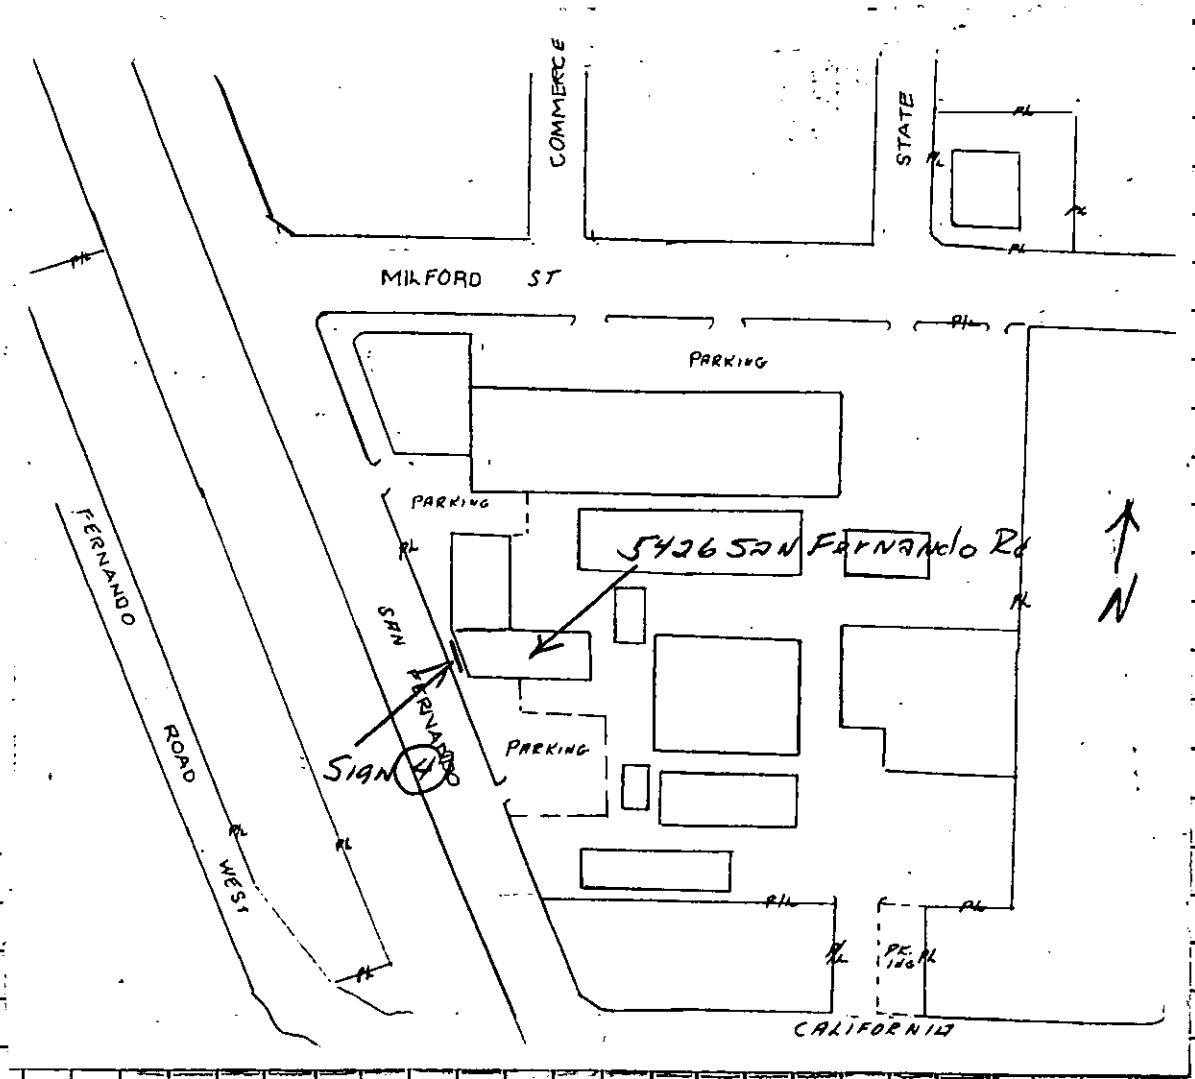

Sign (4)

3' x 5' Wall Sign

Non Illum.

Colors Red, White & Blue

Non Illum

5426 SAN FERNANDO

MARS

AUG 12 1993

CITY OF GLENDALE
PERMIT SERVICES CENTER
633 E. BROADWAY
MSB ROOM 101
GLENDALE CA 91206-4453
(818) 548-3200

PERMIT NBR: B10037593
PROJECT NBR:

PERMIT TO BUILD

APPLIC DATE: 06/02/93
ISSUE DATE: 06/02/93

IMPROVEMENT TYPE.: MISCELLANEOUS
USE TYPE.....: COMMERCIAL
PROPOSED WORK....: MISCELLANEOUS COMMERCIAL
PROPSD WORK LINE1: T/O REROOF 3 PLY BUILT-UP OWENS CORNING
PROPSD WORK LINE2: CLASS A - 85 SQS

BUILDING ADDRESS:
5426 SAN FERNANDO RD
GLENDALE CA 91203

OWNER INFORMATION:
TROSTORFF,RUTH G TR ET AL
2129 ROSCOMARE RD
BEL AIR CA 90077

PROPERTY DESCRIPTION: 5638-0018-0032
*LOT COM AT INTERSECTION OF NE LINE OF SAN FERNANDO RD WITH N LINE OF TR NO 5468 TH NW ON SD NE LINE AND E ON S LINE OF MILFORD ST TO W LINE OF TR NO SEE ASSESSOR MAPBOOK FOR MISSING PORTION NO 3784 AND POR OF WEST GLENDALE

WORKERS COMP. EXEMPT: N ZONING:
WORKERS COMP. EXP DATE: 06/02/94

WK:(818) 998-0429 HM:
APPLC: BRYANT ORGANIZATION
DR. # G0429397
CONTRACTOR INFORMATION:
BRYANT ORGANIZATION
16627 S AVALON
CARSON CA 90746-
PHONE:
CITY LICENSE: RFG00251
STATE LICENSE:
LICENSEE: BRYANT ORGANIZA
PHONE:

A CERTIFICATE OF OCCUPANCY IS REQUIRED, EXCEPT FOR SINGLE FAMILY DWELLINGS, TO BE ISSUED BY PERMIT SERVICES BEFORE THIS BUILDING MAY BE OCCUPIED. NO CERTIFICATE OF USE AND OCCUPANCY WILL BE ISSUED UNTIL ALL BUILDING, PLUMBING, MECHANICAL & ELECTRICAL INSPECTIONS HAVE BEEN MADE AND APPROVED. IF THE USE OF THE BUILDING OR IF OWNERSHIP CHANGES, A NEW CERTIFICATE MUST BE OBTAINED.

NOTE: SEPARATE ELECTRICAL, MECHANICAL AND PLUMBING PERMITS ARE REQUIRED.

THIS PERMIT BECOMES NULL AND VOID IF WORK IS NOT COMMENCED WITHIN 180 DAYS FROM DATE OF ISSUANCE OR IF CONSTRUCTION OR WORK IS SUSPENDED OR ABANDONED FOR A PERIOD OF 90 DAYS AT ANY TIME AFTER WORK IS COMMENCED.

==========LOT CHARACTERISTICS==========

AREA	..LEN..	.WIDTH.	CORNER LOT	N
1			HILLSIDE LOT	
2				

==BUILDING CHARACTERISTICS==

BUILDING HEIGHT (FT)	
NUMBER OF STORIES	
NO. OF DWELLING UNITS	0
NO. EXISTING BUILDINGS	0
SPRINKLED	N
TYPE OF CONSTRUCTION	
OCCUPANCY TYPE	
OCCUPANCY LOAD	
TOTAL AREA SQ FT	
VALUATION	$ 23700

==========ENGINEER OR ARCHITECT==========

====BUILDING DIMENSIONS====

	LEN	WIDTH
FIN. BASEMENT		
1ST FLOOR		
2ND FLOOR		
GARAGE		
CARPORT		
PORCH		
DECK		

ZONING

PW. AGREEMENT
SUBDIV REGS CC&R
AFFORD. ALLOC. # 000000
MARKET RATE ALLOC.# 000000
COVENANT

======UNITS======

SINGLE FAMILY	
NBR BEDRMS	
MULTI FAMILY	
EFFICIENCY	
1 BEDROOM	
2 BEDROOM	
3+ BEDROOM	
TOTL UNITS	

==SETBACKS===MAIN===ACC=

FRONT		
REAR		
SIDE (MIN)		
SIDE (COMB)		
SIDE ST		
MAJOR ARTERY		

=====WORKERS COMP.=====
EXEMPT

======IMPROVEMENTS======

CENTRAL-A-C	
ELECTRIC	
FIREPLACE	
PLUMBING	
BATH (NBR)	
OTHER	

==MAXIMUM HEIGHTS==

STORIES	0.0
FEET	

======PARKING======

OFF STREET	
HANDICAPPED	
NO. FIXED SEATS	000

=====AIRPORT ZONE=====
NOISE FLT PATT

==========COMMENTS==========

FEE: $ 252.90

THIS IS TO CERTIFY THAT PERMIT TO BUILD IS GRANTED THIS DATE: _____

FOR INSPECTIONS
CALL 818 548-4830

_____
FOR PERMIT SERVICES ADMINISTRATOR

PW-PSC-2 (REV. 3/92)

INSPECTION RECORD

PRESERVE THIS RECORD OF YOUR BUILDING INSPECTIONS

This card must be posted in a conspicuous place at or near the main entrance to the new building, addition or alteration during foundation and framing construction.

When the building is framed this card may be posted at the electric meter service box or the garage and must always be available to the building inspector.

The issuance of a building permit does not authorize the installation of mechanical work such as plumbing, electrical, heating or refrigeration which requires a separate plumbing, electrical, heating or refrigeration permit.

Building permits shall expire on the **one hundred eightieth (180)** day from date of issuance if the work permitted thereunder has not been commenced. Such permit shall also expire if the building or work authorized by such permit is suspended or abandoned for a period of **180** days at any time after work commences.

INSPECTIONS

INSPECTIONS	APPROVED BY	DATE
PRESITE		
SHORING		
SETBACK AND YARDS		
UFER		
TRENCH AND FORMS REINFORCING STEEL		
SETBACK & ELEVATION SURVEY		
O.K. TO POUR FOOTINGS		

DO NOT POUR FOOTINGS UNTIL ABOVE IS APPROVED

UNDERGROUND HYDRO		
UNDERGROUND FLUSH		
HEAT OR REFRIG. GROUNDWORK		
ELECTRICAL GROUNDWORK		
PLUMBING GROUNDWORK		
GAS PIPING GROUNDWORK		
UNDER FLOOR INSULATION		
FIRST FLOOR JOISTS		
O.K. TO POUR SLAB FLOOR		

DO NOT POUR CONCRETE FLOOR SLAB OR COVER FIRST FLOOR JOISTS UNTIL ABOVE IS APPROVED

INSPECTIONS	APPROVED BY	DATE
ROUGH ELECTRIC		
ROUGH PLUMBING		
DUCTS		
ROUGH HEATING OR REFRIGERATION		
ROUGH GAS PIPING		
ROOF SHEATHING (Commercial Only)		
ROUGH FRAMING AND ROOF		
ALARM ROUGH		
OVERHEAD HYDRO		
FIRE SPRINKLER WELD INSPECTION		
INSULATION		
O.K. TO COVER		

DO NOT COVER UNTIL ABOVE IS APPROVED

LATHING Interior ☐ Exterior ☐		
DRYWALL		
BROWNCOAT Interior ☐ Exterior ☐		
SEWER SEPTIC TANK-CESSPOOL		
FINAL GAS		
FINAL PLUMBING		
FINAL ELECTRICAL		
FINAL HEATING OR REFRIGERATION		
ENERGY FINAL		
LANDSCAPE FINAL		
GRADING FINAL		
FINAL ENGINEERING		
FINAL SPRINKLER		
FINAL CENTRAL STATION		
FINAL FIRE ALARM		
F.P.B. FINAL		
FINAL BUILDING INSPECTION	[signature]	8/11-93

CORRECTIONS & PARTIAL INSPECTIONS

INSPECTIONS	APPROVED BY	DATE

APPLICATION FOR BUILDING PERMIT

City of Glendale
Permit Services Center

Permit No. B10037593
Accepted by: C. Woods
Receipt No. 679918

MSB, Room 101 633 E. Broadway at Glendale Avenue (818) 548-3200

Please print legibly and complete all applicable spaces.
Separate permits are required for plumbing, electrical, heating & air conditioning.
A double fee will be charged if work is started before permit is issued.

Job Address 5426 San Fernando Rd PRC Bldg #11

Date 6-2-93

I hereby affirm that I am licensed under provisions of Chapter 9 (commencing with Section 7000) of Division 3 of the Business and Professions Code of the State of California, and my license is in full force and effect.

Contractor/Company: Bryant Bros.
Mailing Address: 16627 S. Avalon
City: Gerson State: Ca Zip: 90746
Telephone: 213-770-0155 Emergency Tele. No.: Mg 00251
Contractor's License: 365357 - 11-30-94 WC 6-2-94

THIS PROJECT IS FOR:
- [ ] New
- [ ] Repair
- [ ] Alteration
- [ ] Dwelling/Duplex
- [x] Apartments
- [x] Commercial
- [ ] Addition
- [ ] Demolition
- [x] Reroof

Comm

Describe work to be done: Tear off - Reroof 3 Ply Build up - ewens coating Class A 855 SQS

Lot Characteristics
Lot Area _____ sq. ft. Lot Width _____ ft. Lot Depth _____ ft.

No. existing bldgs _____

No. Dwelling units on lot _____

Floor area [ ] increase [ ] decrease _____ sq. ft.

No. of stories 1

Max building height 40 ft.

Existing use _____

Proposed use _____

No. Fixed Seats _____

No. of Parking Spaces _____

- [ ] Architect
- [ ] Engineer _____ State License No. _____

Mailing Address
City State Zip
Telephone Emergency Tele. No.

S.L. Horne
Owner's Name
7657 Winnetka
Mailing Address
Canoga Park 91306
City State Zip
998-0429
Telephone

FOR STAFF USE ONLY

Map Bk	Page	Parcel No.	Section Sht
5138	018	032	
UBC ed. 91	Lot No.	Block No.	Tract 5468
Zone	Fire Zone	Occupancy B-2	Occ Load

Type of Construction

Required Setbacks

Front	Right side	Left side	Rear	Special

Engineering - Easements:
Public Service: Electric _____ Water _____
Distance from face of curb to Property Line _____ ft.
Hillside Lot [ ] Yes [ ] No

Building Dimensions
Garage _____
Carport _____
Porch _____
Deck _____
1st Floor _____
2nd Floor _____

Construction Type
- [ ] Masonry
- [ ] Structural Steel
- [ ] Wood Frame
- [ ] Reinf. Concrete
- [ ] Other

CONSTRUCTION VALUATION
Including labor, materials, wiring, plumbing, heating, etc.
$ 23,700 AG

Revised Valuation
$ _____

OK TO ISSUE

NOTE: Attach Plot Plan Sheet with this Application.

I hereby affirm that there is a construction lending agency for the performance of the work for which this permit is issued (Sec. 3097 Civil Code)

Plan Check Validation

Construction Lender and Branch

Mailing Address

City Zip

Owner - Builder Declaration

Section 7031.5 Business and Professional Code: Any City or County which requires a permit to construct, alter, improve, demolish, or repair any structure proir to its issuance also requires the applicant for such permit to file a signed statement that he is licensed pursuant to the provisions of the Contrator's License Law, Chapter 9, Section 7000 of Division 3 of the Business and Professional Code, or that he is exempt therefrom, and the basis for the alleged exemption. Any violation of Section 7031.5 by any applicant subjects the applicant to a civil penalty of not more than five hundred dollars)$500).

I hereby affirm that I am exempt from the Contractor's License Law for the following reason:

☐ I, as owner of the property, or my employees with wages as their sole compensation, will do the work, and the structure is not intended or offered for sale.

Sec. 7044, Business and Professional Code: The Contractor's License Law does not apply to an owner who builds or improves thereon and who does such work himself or through his own employees, provided that such improvements are not intended or offered for sale. If, however, the building or improvement is sold within one year of completion, the owner-builder will have the burden of proving that he did not build or improve for the purpose of sale.

☐ I, as owner of the property, am exclusively contracting with licensed contractors to construct the project.

Sec. 7044, Business and Professional Code: The Contractor's License Law does not apply to an owner of property who builds or improves thereon, and who contracts for such projects with a contractor(s) licensed pursuant to the Contractor's License Law.

☐ I am exempt under Sec._____ B&PC for this reason_____

Date _____ Owner _____

Will you or a future occupant of the building for which the permit is issued, need to comply with the requirements of the State Health and Safety Code SEC. 25505, 25533 and 25534 (I.E. Will this building be used to handle hazardous or generic hazardous waste)?

_____Yes _____No

Worker's Compensation Declaration

I hereby affirm that I have a certificate of consent to self-insure, or a certificate of Worker's Compensation insurance or a certified copy thereof. (Sec. 3800, Labor Code)

Policy No. 3092 Company SELF INSUR Worker's Comp. expiration date _____

Certificate of Exemption from Worker's Compensation Insurance

I certify that in the performance of the work for which this permit is issued, I shall not employ any person in any manner so as to become subject to the Worker's Compensation Laws of California.

NOTICE TO APPLICANT: If after making this Certificate of Exemption, you should become subject to the provisions of the Worker's Compensation provisions of the Labor Code, you must forthwith comply with such provisions or this permit shall be revoked.

Applicant _____ Date _____

I certify that I have read this application and state that the information is correct. I agree to comply with all City and County ordinances and State laws relating to building construction, that no work on the above property will be performed not specifically described in this application, and, I hereby authorize representatives of this City to enter upon the above-mentioned property for purposes of inspecting the work permitted and posting notices. This permit becomes null and void if construction or work is not commenced within 180 days, or if construction or work is suspended or abandoned for a period of 90 days at any time after work is commenced. I agree not to occupy or allow occupancy of any building authorized by this permit until final building inspection has been completed.

Signature of Applicant

Driver's License No. G0409397

Date 6-2-93

PLOT PLAN INSTRUCTIONS


City of Glendale
Permit Services Center

PLEASE SHOW ON PLOT PLANS FOR BUILDING PERMIT THE FOLLOWING INFORMATION:

1. Make the bottom of the page the street frontage.
2. Draw the shape of the lot only if it is irregular.
3. Put the dimensions of the lot in the brackets provided on the sheet for right, left, front and rear; or if it is irregular, on the outside of the lot lines.
4. Draw where existing structures sit on the property and show length/width size. Locate all structures on the lot and their distance from one another.
5. Draw where the new construction will be located: ie. onto an existing building or on the property and its size.
6. Show how far from the property lines existing buildings and new construction will be.

STREET NAMES

1. Give the names of the road or street your property is located on. Mark an X where the building is located.
2. Show the nearest intersecting streets or roadways.
3. Check the appropriate box if the property is a corner or hillside lot.

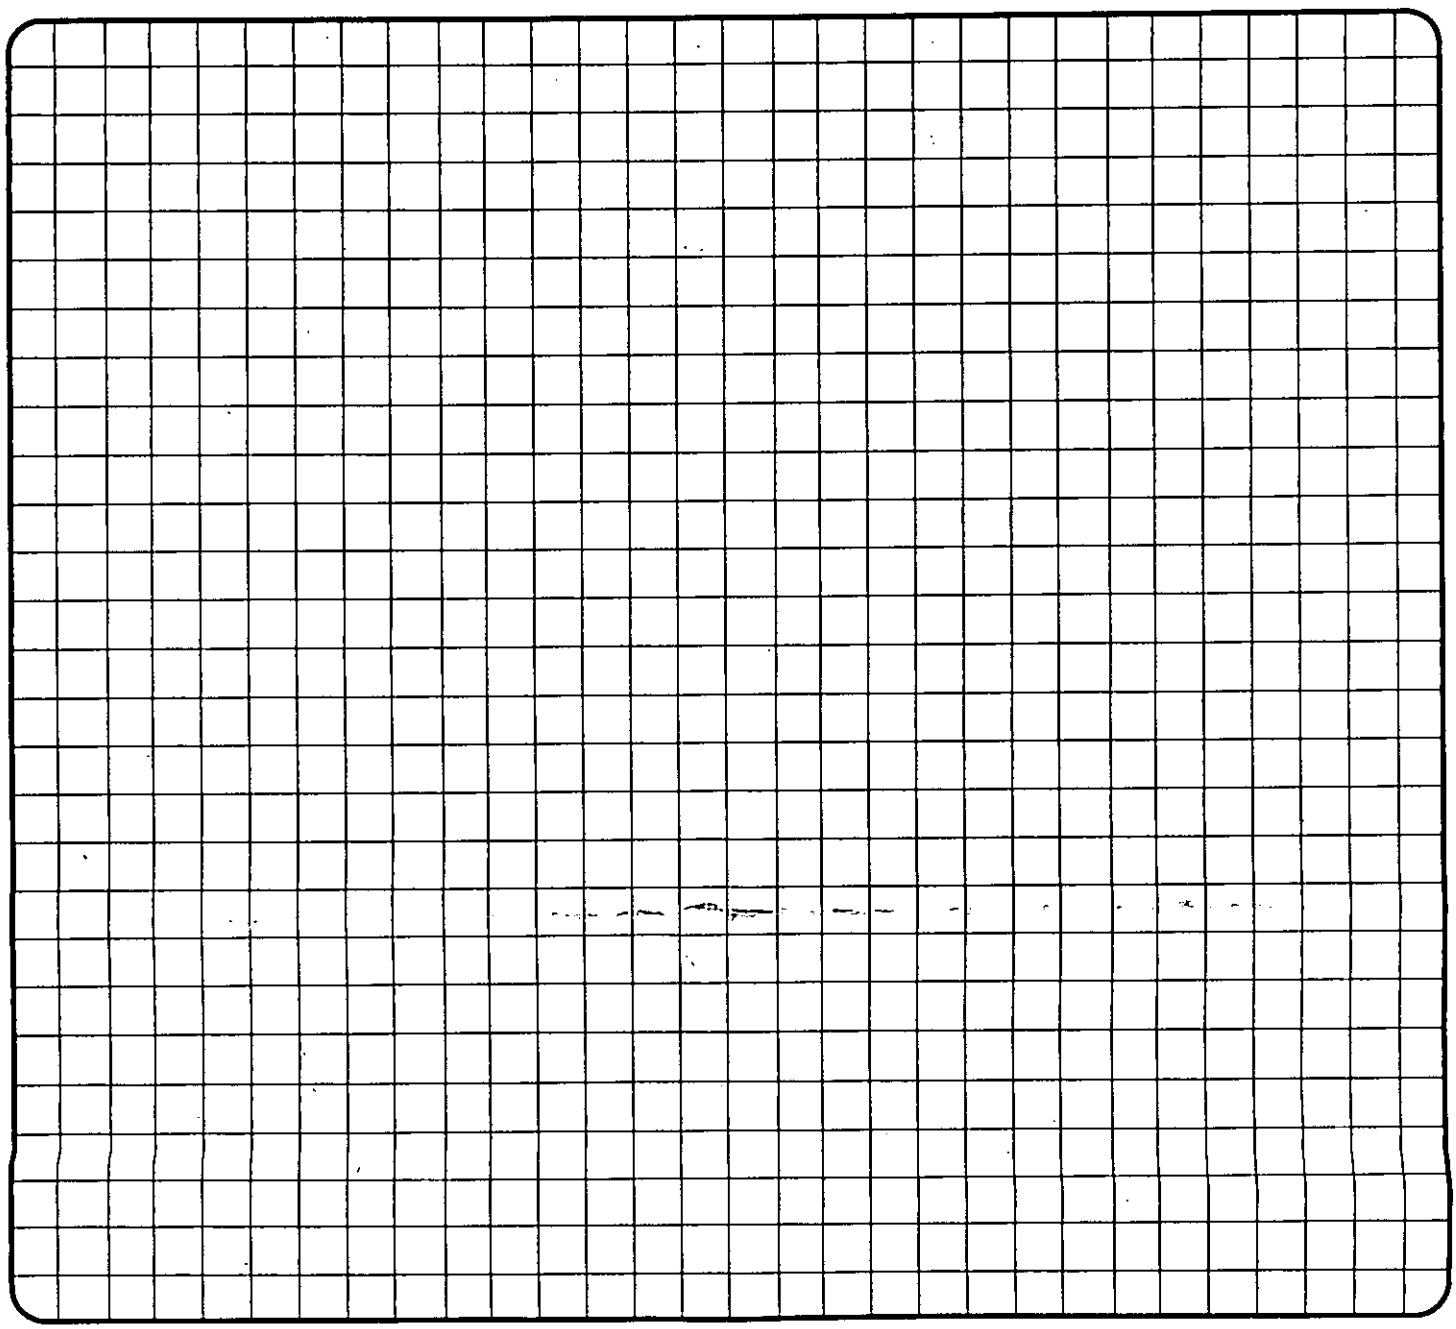

5420-5426 SAN FERNANDO RD.

CITY OF GLENDALE
PERMIT SERVICES CENTER
633 E. BROADWAY
MSB ROOM 101
GLENDALE CA 91206-4453
(818) 548-3200

MARS 88
L=110
JAN 22 1993

PERMIT NBR: B10025593
PROJECT NBR:

PERMIT TO BUILD

APPLIC DATE: 09/04/91
ISSUE DATE: 09/04/91

IMPROVEMENT TYPE.: MISCELLANEOUS
USE TYPE.....: COMMERCIAL
PROPOSED WORK....: MISCELLANEOUS
PROPSD WORK LINE1: RE ROOF
PROPSD WORK LINE2:

COMMERCIAL

BUILDING ADDRESS:
5426 SAN FERNANDO RD
GLENDALE CA 91203

PROPERTY DESCRIPTION: 5638-0018-0032
*LOT COM AT INTERSECTION OF NE LINE OF SAN FERNANDO RD WITH N LINE OF TR NO 5468 TH NW ON SD NE LINE AND E ON S LINE OF MILFORD ST TO W LINE OF TR NO SEE ASSESSOR MAPBOOK FOR MISSING PORTION NO 3784 AND POR OF WEST GLENDALE

WORKERS COMP. EXEMPT: Y ZONING:
WORKERS COMP. EXP DATE:

OWNER INFORMATION:
BUCK,CARL M JR TR ET AL
8242 W 003 ST STE
LOS ANGELES CA 90048

WK:(213) 770-0155 HM:
APPLC: BRYANT
DR. # G0429397
CONTRACTOR INFORMATION:
BRYANT ORGANIZATION
16627 S. AVALON BLVD.
CARSON CA 90746-
PHONE:
CITY LICENSE: RFG00007
STATE LICENSE:
LICENSEE: BRYANT ORGAN. BRYANT O
PHONE:

A CERTIFICATE OF OCCUPANCY IS REQUIRED, EXCEPT FOR SINGLE FAMILY DWELLINGS, TO BE ISSUED BY PERMIT SERVICES BEFORE THIS BUILDING MAY BE OCCUPIED. NO CERTIFICATE OF USE AND OCCUPANCY WILL BE ISSUED UNTIL ALL BUILDING, PLUMBING, MECHANICAL & ELECTRICAL INSPECTIONS HAVE BEEN MADE AND APPROVED. IF THE USE OF THE BUILDING OR IF OWNERSHIP CHANGES, A NEW CERTIFICATE MUST BE OBTAINED.

NOTE: SEPARATE ELECTRICAL, MECHANICAL AND PLUMBING PERMITS ARE REQUIRED.

THIS PERMIT BECOMES NULL AND VOID IF WORK IS NOT COMMENCED WITHIN 180 DAYS FROM DATE OF ISSUANCE OR IF CONSTRUCTION OR WORK IS SUSPENDED OR ABANDONED FOR A PERIOD OF 90 DAYS AT ANY TIME AFTER WORK IS COMMENCED.

==========LOT CHARACTERISTICS==========

AREA	..LEN..	.WIDTH.
1		
2		

CORNER LOT N
HILLSIDE LOT

==========ENGINEER OR ARCHITECT==========

==BUILDING CHARACTERISTICS==
BUILDING HEIGHT (FT)
NUMBER OF STORIES
NO. OF DWELLING UNITS 0
NO. EXISTING BUILDINGS 0
SPRINKLED N
TYPE OF CONSTRUCTION

OCCUPANCY TYPE
OCCUPANCY LOAD

TOTAL AREA SQ FT

VALUATION $ 227125

BUILDING DIMENSIONS	LEN	WIDTH
FIN. BASEMENT		
1ST FLOOR		
2ND FLOOR		
GARAGE		
CARPORT		
PORCH		
DECK		

ZONING

PW. AGREEMENT
SUBDIV REGS CC&R
AFFORD. ALLOC. # 000000
MARKET RATE ALLOC.# 000000
COVENANT

UNITS
SINGLE FAMILY
NBR BEDRMS

MULTI FAMILY
EFFICIENCY
1 BEDROOM
2 BEDROOM
3+ BEDROOM
TOTL UNITS

==SETBACKS===MAIN===ACC=
FRONT
REAR
SIDE (MIN)
SIDE (COMB)
SIDE ST
MAJOR ARTERY

=====WORKERS COMP.=====
EXEMPT

IMPROVEMENTS
CENTRAL-A-C
ELECTRIC -
FIREPLACE
PLUMBING
BATH (NBR)
OTHER

==MAXIMUM HEIGHTS==
STORIES 0.0
FEET

======PARKING======
OFF STREET
HANDICAPPED
NO. FIXED SEATS 000

=====AIRPORT ZONE=====
NOISE FLT PATT

==========COMMENTS==========

FEE: $ 1,146.10

THIS IS TO CERTIFY THAT PERMIT TO BUILD IS GRANTED THIS DATE: _____

FOR INSPECTIONS
CALL 818 548-4830

_____
FOR PERMIT SERVICES ADMINISTRATOR

PSC-1

INSPECTION RECORD

PRESERVE THIS RECORD OF YOUR BUILDING INSPECTIONS

This card must be posted in a conspicuous place at or near the main entrance to the new building, addition or alteration during foundation and framing construction.

When the building is framed this card may be posted at the electric meter service box or the garage and must always be available to the building inspector.

The issuance of a building permit does not authorize the installation of mechanical work such as plumbing, electrical, heating or refrigeration which requires a separate plumbing, electrical, heating or refrigeration permit.

Building permits shall expire on the **one hundred eightieth (180)** day from date of issuance if the work permitted thereunder has not been commenced. Such permit shall also expire if the building or work authorized by such permit is suspended or abandoned for a period of **180** days at any time after work commences.

INSPECTIONS

INSPECTIONS	APPROVED BY	DATE
SETBACK AND YARDS		
SHORING & TRENCH AND FORMS		
UFER & REINFORCING STEEL		
SET BACK & ELEVATION SURVEY		
O.K. TO POUR FOOTINGS		

DO NOT POUR FOOTINGS UNTIL ABOVE IS APPROVED

HEAT OR REFRIG. GROUND WORK		
ELECTRICAL GROUNDWORK		
PLUMBING GROUNDWORK		
GAS PIPING GROUNDWORK		
FIRST FLOOR JOISTS		
O.K. TO COVER FIRST FLOOR JOISTS		
O.K. TO POUR SLAB FLOOR		

DO NOT POUR CONCRETE FLOOR SLAB OR COVER FIRST FLOOR JOISTS UNTIL ABOVE IS APPROVED

Do not call for framing inspection until electrical, plumbing, and heating approvals have been obtained.

ROUGH ELECTRIC		
ROUGH PLUMBING		
DUCTS		
ROUGH HEATING OR REFRIGERATION		
ROUGH GAS PIPING		
ROOF SHEATHING (Commerical Only)		
ROUGH FRAMING AND ROOF		
INSULATION		
F.P.B.		
O.K. TO COVER		

DO NOT COVER UNTIL ABOVE IS APPROVED

CEIL HEAT		
LATHING		
DRYWALL		
SCRATCH COAT EXTERIOR		
BROWN COAT INTERIOR		
BROWN COAT EXTERIOR FINISH		
INTERIOR FINISH		
ENERGY REQ'MTS		
SEWER-SEPTIC TANK-CESSPOOL		
FINAL GAS		
FINAL PLUMBING		
FINAL ELECTRICAL		
FINAL HEATING OR REFRIGERATION		
F.P.B.		
FINAL BUILDING INSPECTION	[illegible]	1/20/93

OCCUPANCY OF THIS BUILDING BEFORE ALL FINAL INSPECTIONS ARE MADE IS A VIOLATION OF THE CITY OF GLENDALE MUNICIPAL CODE

CORRECTIONS & PARTIAL INSPECTIONS

INSPECTIONS	APPROVED BY	DATE

APPLICATION FOR BUILDING PERMIT

City of Glendale
Permit Services Center

Permit No. B10025593
Accepted by: [illegible]
Receipt No. 442 FB15

MSB, Room 101 633 E. Broadway at Glendale Avenue (818) 548-3200

Please print legibly and complete all applicable spaces.
Separate permits are required for plumbing, electrical, heating & air conditioning.
A double fee will be charged if work is started before permit is issued.

Job Address 5426 San Fernando Rd. Glendale

Date 9-4-91

I hereby affirm that I am licensed under provisions of Chapter 9 (commencing with Section 7000) of Division 3 of the Business and Professions Code of the State of California, and my license is in full force and effect.

Contractor/Company: BRYANT ORR
Mailing Address: 16227 S. AVALON BL.
City: GARDEN Gal. State: Zip: 90746
Telephone: 213 770 0155 Emergency Tele. No.:
Contractor's License: 365357 CFC 00007 Sub Hazard 03

THIS PROJECT IS FOR:

- [ ] New
- [ ] Repair
- [ ] Alteration
- [ ] Dwelling/Duplex
- [ ] Apartments
- [x] Commercial
- [ ] Addition
- [ ] Demolition
- [x] Reroof

Describe work to be done: tear off to plywood 3 PLY BUILD UP 412 SQS

- [ ] Architect
- [ ] Engineer _____ State License No. _____

Mailing Address
City State Zip
Telephone Emergency Tele. No.

Owner's Name: GARY HORNE CONST.
Mailing Address: 4525 SHERMAN OAKS AVE
City: SHERMAN OAKS State: CA Zip: 91403
Telephone: 818 995-0538

Lot Characteristics

Lot Area	Lot Width	Lot Depth
_____ sq. ft.	_____ ft.	_____ ft.

No. existing bldgs _____
No. Dwelling units on lot _____
Floor area [ ] increase [ ] decrease _____ sq. ft.
No. of stories _____
Max building height _____ ft.
Existing use _____
Proposed use _____
No. Fixed Seats _____
No. of Parking Spaces _____

CONSTRUCTION VALUATION
Including labor, materials, wiring, plumbing, heating, etc.
$ 27,125 - JK
Revised Valuation
$ _____

NOTE: Attach Plot Plan Sheet with this Application.

FOR STAFF USE ONLY

Map Bk	Page	Parcel No.	Section Sht
5038	18	32	
UBC ed. 88	Lot No.	Block No.	Tract 37814
Zone	Fire Zone 2	Occupancy B2	Occ Load

Type of Construction: NO. CHANGE BY

Required Setbacks

Front	Right side	Left side	Rear	Special

Engineering - Easements:
Public Service: Electric _____ Water _____
Distance from face of curb to Property Line _____ ft.
Hillside Lot [ ] Yes [ ] No

Building Dimensions
Garage
Carport
Porch EXEMPT
Deck EXEMPT
1st Floor
2nd Floor

CITY OF GLENDALE
DESIGN REVIEW BOARD
SEP 04 1991

Construction Type
- [ ] Masonry
- [ ] Structural Steel
- [ ] Wood Frame
- [ ] Reinf. Concrete
- [ ] Other

Printed on Recycled Paper

I hereby affirm that there is a construction lending agency for the performance of the work for which this permit is issued (Sec. 3097 Civil Code)

Plan Check Validation

Construction Lender and Branch

Mailing Address

City Zip

Owner - Builder Declaration

Section 7031.5 Business and Professional Code: Any City or County which requires a permit to construct, alter, improve, demolish, or repair any structure proir to its issuance also requires the applicant for such permit to file a signed statement that he is licensed pursuant to the provisions of the Contrator's License Law, Chapter 9, Section 7000 of Division 3 of the Business and Professional Code, or that he is exempt therefrom, and the basis for the alleged exemption. Any violation of Section 7031.5 by any applicant subjects the applicant to a civil penalty of not more than five hundred dollars)$500).

I hereby affirm that I am exempt from the Contractor's License Law for the following reason:

☐ I, as owner of the property, or my employees with wages as their sole compensation, will do the work, and the structure is not intended or offered for sale.

Sec. 7044, Business and Professional Code: The Contractor's License Law does not apply to an owner who builds or improves thereon and who does such work himself or through his own employees, provided that such improvements are not intended or offered for sale. If, however, the building or improvement is sold within one year of completion, the owner-builder will have the burden of proving that he did not build or improve for the purpose of sale.

☐ I, as owner of the property, am exclusively contracting with licensed contractors to construct the project.

Sec. 7044, Business and Professional Code: The Contractor's License Law does not apply to an owner of property who builds or improves thereon, and who contracts for such projects with a contractor(s) licensed pursuant to the Contractor's License Law.

☐ I am exempt under Sec._____ B&PC for this reason_____

Date _____ Owner _____

Will you or a future occupant of the building for which the permit is issued, need to comply with the requirements of the State Health and Safety Code SEC. 25505, 25533 and 25534 (I.E. Will this building be used to handle hazardous or generic hazardous waste)?

_____Yes _____No

Worker's Compensation Declaration

I hereby affirm that I have a certificate of consent to self-insure, or a certificate of Worker's Compensation insurance or a certified copy thereof. (Sec. 3800, Labor Code)

Policy No. _____ Company _____ Worker's Comp. expiration date _____

Certificate of Exemption from Worker's Compensation Insurance

I certify that in the performance of the work for which this permit is issued, I shall not employ any person in any manner so as to become subject to the Worker's Compensation Laws of California.

NOTICE TO APPLICANT: If after making this Certificate of Exemption, you should become subject to the provisions of the Worker's Compensation provisions of the Labor Code, you must forthwith comply with such provisions or this permit shall be revoked.

Applicant _____ Date _____

I certify that I have read this application and state that the information is correct. I agree to comply with all City and County ordinances and State laws relating to building construction, that no work on the above property will be performed not specifically described in this application, and, I hereby authorize representatives of this City to enter upon the above-mentioned property for purposes of inspecting the work permitted and posting notices. I understand that the building permit will expired within 180 days from the date of its issuance unless work is commenced. I agree not to occupy or allow occupancy of any building authorized by this permit until final building inspection has been completed.

Signature of Applicant

Driver's License No. G0429397

Date 9-4-91

PLOT PLAN INSTRUCTIONS


City of Glendale
Permit Services Center

PLEASE SHOW ON PLOT PLANS FOR BUILDING PERMIT THE FOLLOWING INFORMATION:

1. Make the bottom of the page the street frontage.
2. Draw the shape of the lot only if it is irregular.
3. Put the dimensions of the lot in the brackets provided on the sheet for right, left, front and rear; or if it is irregular, on the outside of the lot lines.
4. Draw where existing structures sit on the property and show length/width size. Locate all structures on the lot and their distance from one another.
5. Draw where the new construction will be located: ie. onto an existing building or on the property and its size.
6. Show how far from the property lines existing buildings and new construction will be.

STREET NAMES

1. Give the names of the road or street your property is located on. Mark an X where the building is located.
2. Show the nearest intersecting streets or roadways.
3. Check the appropriate box if the property is a corner or hillside lot.

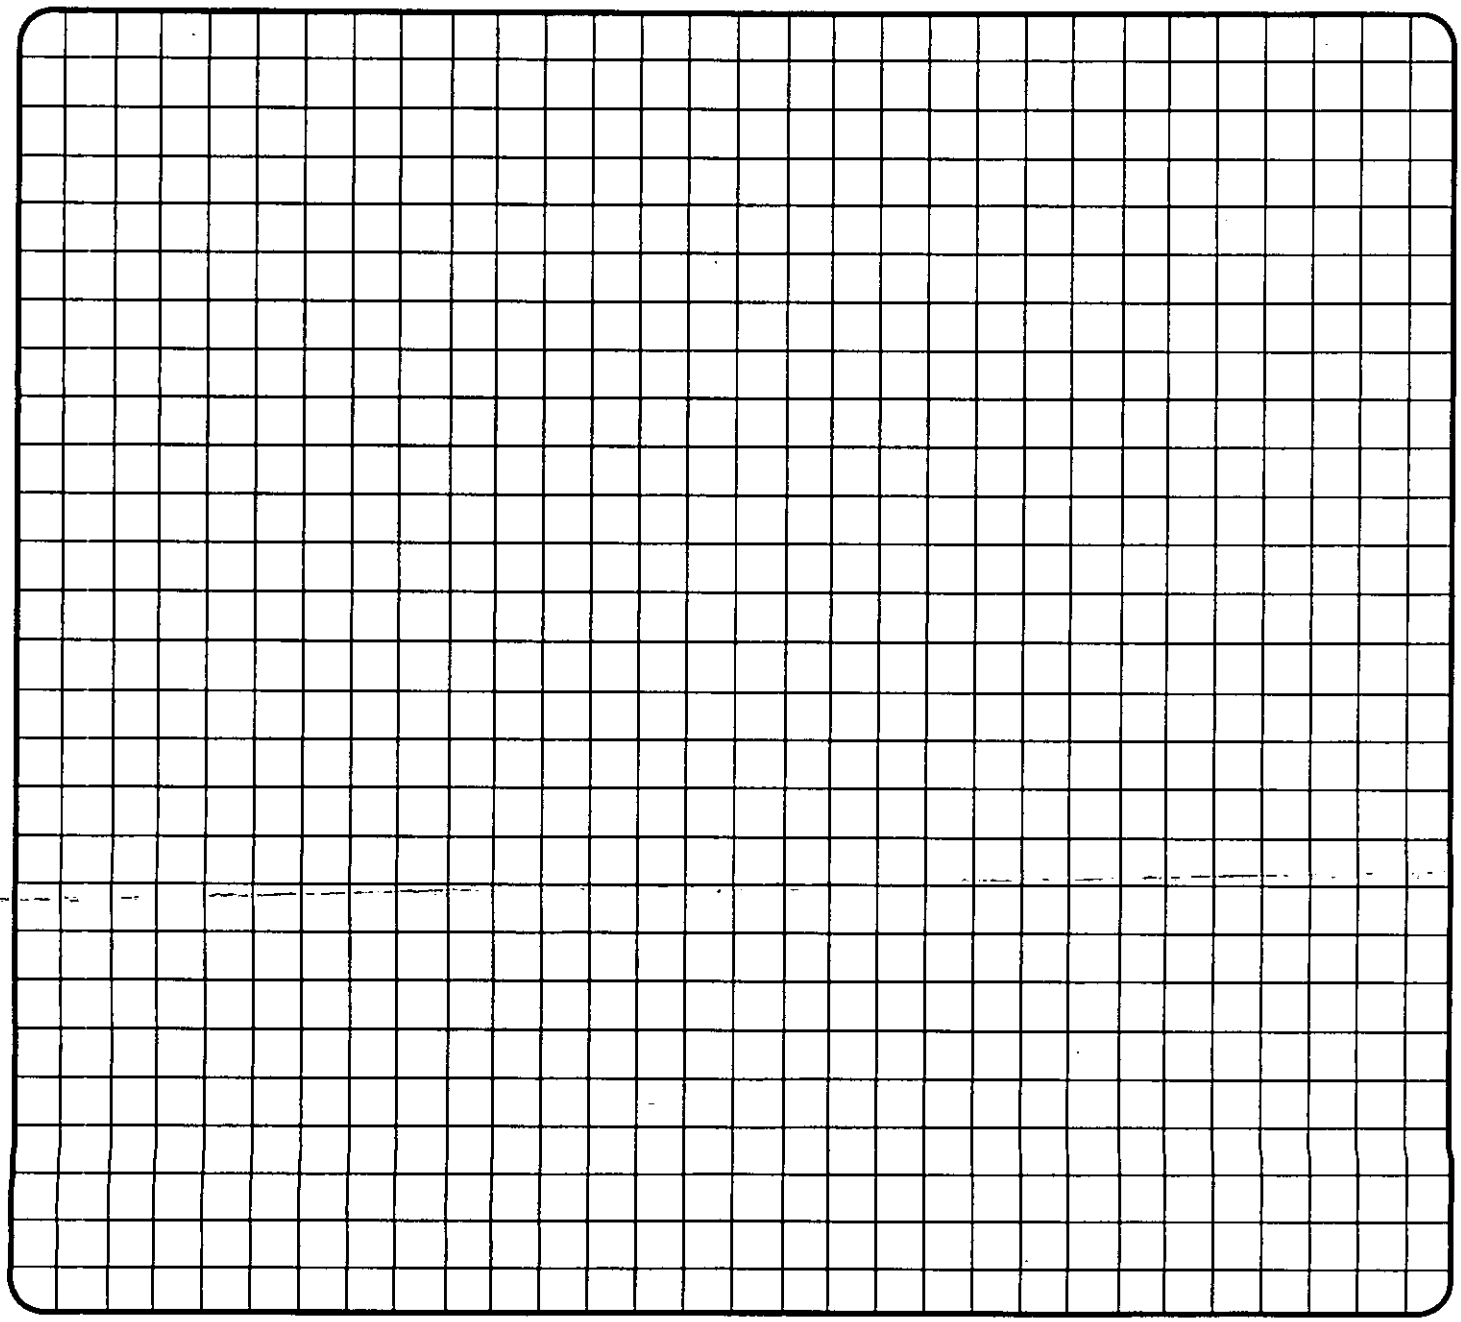

5426 3/4 SFR

MARS

MAY 10 1996

L=13

CITY OF GLENDALE
PERMIT SERVICES CENTER
633 E. BROADWAY
MSB ROOM 101
GLENDALE CA 91206-4453
(818) 548-3200

PERMIT NBR: E10057721
PROJECT NBR:

ELECTRICAL PERMIT

APPLIC DATE: 04/17/96
ISSUE DATE: 04/17/96

IMPROVEMENT TYPE.: ALTERATION
USE TYPE.....: COMMERCIAL
PROPOSED WORK....: ALTERATION
PROPSD WORK LINE1: 1 SERVICE
PROPSD WORK LINE2:

COMMERCIAL

BUILDING ADDRESS:
5426-3/4 SAN FERNANDO RD
GLENDALE CA 91203

OWNER INFORMATION:
TROSTORFF,RUTH G TR ET AL
15260 VENTURA BLVD STE
SHERMAN OAKS CA 91403

PROPERTY DESCRIPTION: 5638-0018-0032
*LOT COM AT INTERSECTION OF NE LINE OF SAN FERNANDO RD WITH N LINE OF TR NO 5468 TH NW ON SD NE LINE AND E ON S LINE OF MILFORD ST TO W LINE OF TR NO SEE ASSESSOR MAPBOOK FOR MISSING PORTION NO 3784 AND POR OF WEST GLENDALE

WK:(818) 246-7419 HM:
APPL: MARCUS CABLE-JEFF
DR. # N8701685
CONTRACTOR INFORMATION:
THUNDER ROAD ELECTRIC
2520 5TH ST #A
SANTA MONICA CA 90405-
PHONE:
CITY LICENSE: ELE00957
STATE LICENSE:
LICENSEE: THUNDER ROAD ELECTRIC
PHONE: (310) 396-0835

WORKERS COMP. EXEMPT: N ZONING:
WORKERS COMP. EXP DATE: 10/01/96

========== DESCRIPTION OF WORK ==========

SERV 0-200 AMPS.....1

==========SERVICE SIZE==========
SERVICE EQUIPMENT AMPS/VOLT

==========EQUIPMENT==========
MOTORS WATER HEATER
TRANSFORMERS MISC. EQ. OR
HEATING APPL.

======FIXTURE COUNTS======
OUTLETS

==========COMMENTS==========

WORK ON THIS PERMIT MUST COMMENCE WITHIN 180 DAYS FROM DATE OF ISSUANCE O PERMIT BECOMES VOID.

WORK IS TO BE LIMITED TO THAT STATED ON THIS PERMIT. ALL WORK MUST BE DONE IN ACCORDANCE WITH THE CITY OF GLENDALE CODE AND THE RULES OF THIS DEPARTMENT. WORK MUST BE DONE BY THE LICENSEE OR EMPLOYEES UNDER LICENSEE'S DIRECT SUPERVISION. CONCEALED WORK MUST BE INSPECTED BEFORE CLOSE-IN.

ROUGH _____ CUT-IN _____ FINAL _____

FEE: $ 22.85

THIS IS TO CERTIFY THAT PERMIT IS GRANTED THIS DATE:

FOR INSPECTIONS
CALL 818 548-4830

FOR PERMIT SERVICES ADMINISTRATOR

PW-PSC-2 (REV. 10/95)

INSPECTION RECORD

PRESERVE THIS RECORD OF YOUR BUILDING INSPECTIONS

This card must be posted in a conspicuous place at or near the main entrance to the new building, addition or alteration during foundation and framing construction.

When the building is framed this card may be posted at the electric meter service box or the garage and must always be available to the building inspector.

The issuance of a building permit does not authorize the installation of mechanical work such as plumbing, electrical, heating or refrigeration which requires a separate plumbing, electrical, heating or refrigeration permit.

Building permits shall expire on the **one hundred eightieth (180)** day from date of issuance if the work permitted thereunder has not been commenced. Such permit shall also expire if the building or work authorized by such permit is suspended or abandoned for a period of **180** days at any time after work commences.

INSPECTIONS

INSPECTIONS	APPROVED BY	DATE
PRESITE		
SHORING		
SETBACK AND YARDS		
UFER		
TRENCH AND FORMS REINFORCING STEEL		
SETBACK & ELEVATION SURVEY		
O.K. TO POUR FOOTINGS		

DO NOT POUR FOOTINGS UNTIL ABOVE IS APPROVED

UNDERGROUND HYDRO		
UNDERGROUND FLUSH		
HEAT OR REFRIG. GROUNDWORK		
ELECTRICAL GROUNDWORK		
PLUMBING GROUNDWORK		
GAS PIPING GROUNDWORK		
UNDER FLOOR INSULATION		
FIRST FLOOR JOISTS		
O.K. TO POUR SLAB FLOOR		

DO NOT POUR CONCRETE FLOOR SLAB OR COVER FIRST FLOOR JOISTS UNTIL ABOVE IS APPROVED

INSPECTIONS	APPROVED BY	DATE
ROUGH ELECTRIC		
ROUGH PLUMBING		
DUCTS		
ROUGH HEATING OR REFRIGERATION		
ROUGH GAS PIPING		
ROOF SHEATHING (Commercial Only)		
ROUGH FRAMING AND ROOF		
ALARM ROUGH		
OVERHEAD HYDRO		
FIRE SPRINKLER WELD INSPECTION		
INSULATION		
O.K. TO COVER		

DO NOT COVER UNTIL ABOVE IS APPROVED

LATHING Interior ☐ Exterior ☐		
DRYWALL		
BROWNCOAT Interior ☐ Exterior ☐		
SEWER SEPTIC TANK-CESSPOOL		
FINAL GAS		
FINAL PLUMBING		
FINAL ELECTRICAL	Tom	4/25-'96
FINAL HEATING OR REFRIGERATION		
ENERGY FINAL		
LANDSCAPE FINAL		
GRADING FINAL		
FINAL ENGINEERING		
FINAL SPRINKLER		
FINAL CENTRAL STATION		
FINAL FIRE ALARM		
F.P.B. FINAL		
FINAL BUILDING INSPECTION		

CORRECTIONS & PARTIAL INSPECTIONS

INSPECTIONS	APPROVED BY	DATE
NEW 20 AMP. CONT.		
REGOLE TO P.S.	Tom	4/24-'96

APPLICATION FOR ELECTRICAL PERMIT

City of Glendale
Permit Services Center

Permit No. E10057721
Accepted by: [illegible]
Receipt No. 54338023

MSB Room 101 633 E. Broadway at Glendale Avenue (818) 548-3200

Please print legibly in ink and complete all applicable spaces.
A double fee will be charged if work is started before a permit is pulled.

Job Address 5426 3/4 SAN FERNANDO RD | Date 4-16-96

Contractor/Company THUNDER ROAD ELECTRIC.
Mailing Address 2520-A 5TH ST.
City SANTA MONICA State CA Zip 90405
Telephone (310) 396-0875 Emergency No. (310) 319-8338
Contractor's City License No. ELE 00957 Expires on 1-1-97
State License No. 492592 Expires on 9-30-97
Workmen's Comp. Expires on 10-1-96

Property Owner's Name MARCUS CABLE
Mailing Address 5246 SAN FERNANDO RD.
City GLENDALE State CA Zip 91201
Telephone (818) 246-7419

CONTRACTOR'S EXEMPTION DECLARATION

I certify that I am exempt from the "License Required" provisions of the Contractor License Law. (State Basis of Exemption)

If I should become subject to the Workmen's Compensation provisions of the Labor Code of California, I will forthwith comply with provisions of Sec. 3700 or my permit will be deemed revoked.

Date Signature of Exempt Individual

DECLARATION OF OWNER

I am the bonafide owner of the building described in the foregoing application: Said building is a single family dwelling used exclusively for living purposes except for the usual accessory buildings in conjunction with such dwelling: Said living quarters are occupied or will be occupied by the under signed. I will personally purchase all materials and will perform all labor in connection with the foregoing permit. I declare under penalty of perjury that the foregoing is true and correct.

Date Signature of the Owner/Builder

THIS PERMIT IS FOR: WAS 4-16-96

☒ New Bldg. ☐ Existing Bldg.
☐ No Service Change ☐ Reconnect or Reseal

Totals shown below must be submitted in diagram on back of this application or on separate greensheet on site when Rough Electrical Inspection is requested.

Branch Circuits:
First Ten _____
Eleven to Forty _____
Each Additional over Forty _____

Quantity	HP - KW - KVA			Phase		Unit Cost
	Over	Incl.	Actual	1	3	
	0	1				
	1	5				
	5	20				
	20	50				
	50	100				

_____ Adding Outlets
_____ Cellular Floor Raceway @ _____ per 100ft.
_____ Distribution Panel, Overcurrent Device @ _____ each
_____ Switchboard - Voltage
_____ Service - Voltage 120/240 1φ
Amperage 20
_____ Temp. Service or Temp. Lighting
_____ Private Swimming Pool
_____ Miscellaneous

Specify Number of:
Motors _____ Welder _____ Water Heater _____
Transformers _____ Range _____ Heating Appl. _____
Dryer _____ Misc. Equip. or Appl. _____

I hereby certify that I have read this application and state that the information is correct. I agree to comply with all City and County ordinances and State laws relating to this type of construction, whether specified herein or not. I hereby authorize representatives of the City to enter upon the above mentioned property for purposes of inspecting the work permitted. "I certify that in the performance of the work for which this permit is issued I shall not employ any persons in any manner so as to become subject to the workmen's compensation laws of California." This permit becomes null and void if work is not commenced within 180 days, or if work is suspended or abandoned for a period of 90 days at any time after work is commenced.

Date 4-17-96
Driver's License No. N8701685
Signature of Property Owner/Contractor

98

CITY OF GLENDALE
PERMIT SERVICES CENTER
633 E. BROADWAY
MSB ROOM 101
GLENDALE CA 91206-4453
(818) 548-3200

PERMIT NBR: B10070033
PROJECT NBR:

PERMIT TO BUILD

APPLIC DATE: 02/10/98
ISSUE DATE: 02/10/98

IMPROVEMENT TYPE.: ALTERATION
USE TYPE.....: COMMERCIAL
PROPOSED WORK....: ALTERATION COMMERCIAL
PROPSD WORK LINE1: 62 FEET OF WOOD SCREEN ON TOP OF ROOF
PROPSD WORK LINE2: TO COVER AIR CONDITIONER

OWNER INFORMATION:
TROSTORFF,RUTH G TR ET AL
9401 WILSHIRE BLVD 9
BEVERLY HILLS CA 90212

BUILDING ADDRESS:
5426 SAN FERNANDO RD
GLENDALE CA 91203

PROPERTY DESCRIPTION: 5638-0018-0032
*LOT COM AT INTERSECTION OF NE LINE OF SAN FERNANDO RD WITH N LINE OF TR NO 5468 TH NW ON SD NE LINE AND E ON S LINE OF MILFORD ST TO W LINE OF TR NO SEE ASSESSOR MAPBOOK FOR MISSING PORTION NO 3784 AND POR OF WEST GLENDALE

WORKERS COMP. EXEMPT: N ZONING:
WORKERS COMP. EXP DATE: 04/01/98

WK:(818) 767-4000 HM:
APPL: JOSE
DR. # A3151567
CONTRACTOR INFORMATION:
GEMINI CONSTRUCTION & SECURITY
7660 SAN FERNANDO RD.
SUN VALLEY CA 91352-
PHONE:
CITY LICENSE: GEN02805
STATE LICENSE:
LICENSEE: GEMINI CONST. & SECURITY
PHONE: (818) 767-4000

A CERTIFICATE OF OCCUPANCY IS REQUIRED, EXCEPT FOR SINGLE FAMILY DWELLINGS, TO BE ISSUED BY PERMIT SERVICES BEFORE THIS BUILDING MAY BE OCCUPIED. NO CERTIFICATE OF USE AND OCCUPANCY WILL BE ISSUED UNTIL ALL BUILDING, PLUMBING, MECHANICAL & ELECTRICAL INSPECTIONS HAVE BEEN MADE AND APPROVED. IF THE USE OF THE BUILDING OR IF OWNERSHIP CHANGES, A NEW CERTIFICATE MUST BE OBTAINED.

NOTE: SEPARATE ELECTRICAL, MECHANICAL AND PLUMBING PERMITS ARE REQUIRED.

THIS PERMIT BECOMES NULL AND VOID IF WORK IS NOT COMMENCED WITHIN 180 DAYS FROM DATE OF ISSUANCE OR IF CONSTRUCTION OR WORK IS SUSPENDED OR ABANDONED FOR A PERIOD OF 90 DAYS AT ANY TIME AFTER WORK IS COMMENCED.

LOT CHARACTERISTICS

AREA ..LEN.. .WIDTH.
1
2

CORNER LOT N
HILLSIDE LOT

BUILDING CHARACTERISTICS

BUILDING HEIGHT (FT)
NUMBER OF STORIES
NO. OF DWELLING UNITS 0
NO. EXISTING BUILDINGS 0
SPRINKLED N
TYPE OF CONSTRUCTION

OCCUPANCY TYPE
OCCUPANCY LOAD

TOTAL AREA SQ FT

VALUATION $ 4000

ENGINEER OR ARCHITECT

BUILDING DIMENSIONS

	LEN	WIDTH
FIN. BASEMENT		
1ST FLOOR		
2ND FLOOR		
GARAGE		
CARPORT		
PORCH		
DECK		

UNITS

SINGLE FAMILY
NBR BEDRMS

MULTI FAMILY
EFFICIENCY
1 BEDROOM
2 BEDROOM
3+ BEDROOM
TOTL UNITS

IMPROVEMENTS

CENTRAL-A-C
ELECTRIC
FIREPLACE
PLUMBING
BATH (NBR)
OTHER

ZONING

PW. AGREEMENT
SUBDIV REGS CC&R
AFFORD. ALLOC. # 000000
MARKET RATE ALLOC.# 000000
COVENANT

SETBACKS

	MAIN	ACC
FRONT		
REAR		
SIDE (MIN)		
SIDE (COMB)		
SIDE ST		
MAJOR ARTERY		

MAXIMUM HEIGHTS

STORIES 0.0
FEET

PARKING

OFF STREET
HANDICAPPED
NO. FIXED SEATS 000

WORKERS COMP.

EXEMPT

AIRPORT ZONE

NOISE FLT PATT

COMMENTS

FEE: $ 150.50

THIS IS TO CERTIFY THAT PERMIT TO BUILD IS GRANTED THIS DATE: .....

FOR INSPECTIONS
CALL 818 548-4830

.....FOR PERMIT SERVICES ADMINISTRATOR.....

PW-PSC-2 (REV 3/92)

INSPECTION RECORD

PRESERVE THIS RECORD OF YOUR BUILDING INSPECTIONS

This card must be posted in a conspicuous place at or near the main entrance to the new building, addition or alteration during foundation and framing construction.

When the building is framed this card may be posted at the electric meter service box or the garage and must always be available to the building inspector.

The issuance of a building permit does not authorize the installation of mechanical work such as plumbing, electrical, heating or refrigeration which requires a separate plumbing, electrical, heating or refrigeration permit.

Building permits shall expire on the **one hundred eightieth (180)** day from date of issuance if the work permitted thereunder has not been commenced. Such permit shall also expire if the building or work authorized by such permit is suspended or abandoned for a period of **180** days at any time after work commences.

INSPECTIONS

INSPECTIONS	APPROVED BY	DATE
PRESITE		
SHORING		
SETBACK AND YARDS		
UFER		
TRENCH AND FORMS REINFORCING STEEL		
SETBACK & ELEVATION SURVEY		
O.K. TO POUR FOOTINGS		

DO NOT POUR FOOTINGS UNTIL ABOVE IS APPROVED

UNDERGROUND HYDRO		
UNDERGROUND FLUSH		
HEAT OR REFRIG. GROUNDWORK		
ELECTRICAL GROUNDWORK		
PLUMBING GROUNDWORK		
GAS PIPING GROUNDWORK		
UNDER FLOOR INSULATION		
FIRST FLOOR JOISTS		
O.K. TO POUR SLAB FLOOR		

DO NOT POUR CONCRETE FLOOR SLAB OR COVER FIRST FLOOR JOISTS UNTIL ABOVE IS APPROVED

INSPECTIONS	APPROVED BY	DATE
ROUGH ELECTRIC		
ROUGH PLUMBING		
DUCTS		
ROUGH HEATING OR REFRIGERATION		
ROUGH GAS PIPING		
ROOF SHEATHING (Commercial Only)		
ROUGH FRAMING AND ROOF		
ALARM ROUGH		
OVERHEAD HYDRO		
FIRE SPRINKLER WELD INSPECTION		
INSULATION		
O.K. TO COVER		

DO NOT COVER UNTIL ABOVE IS APPROVED

LATHING Interior ☐ Exterior ☐		
DRYWALL		
BROWNCOAT Interior ☐ Exterior ☐		
SEWER SEPTIC TANK-CESSPOOL		
FINAL GAS		
FINAL PLUMBING		
FINAL ELECTRICAL		
FINAL HEATING OR REFRIGERATION		
ENERGY FINAL		
LANDSCAPE FINAL		
GRADING FINAL		
FINAL ENGINEERING		
FINAL SPRINKLER		
FINAL CENTRAL STATION		
FINAL FIRE ALARM		
F.P.B. FINAL		
FINAL BUILDING INSPECTION	JMS	2.4.98

CORRECTIONS & PARTIAL INSPECTIONS

INSPECTIONS	APPROVED BY	DATE

APPLICATION FOR BUILDING PERMIT

City of Glendale
Permit Services Center

Permit No. B1000 0033
Accepted by LD
P.C. Receipt No.
B.P. Receipt No. 00620

MSB, Room 101 633 E. Broadway at Glendale Avenue (818) 548-3200

Please print legibly in ink and complete all applicable spaces.
Separate permits are required for plumbing, electrical, heating & air conditioning.
A double fee will be charged if work is started before permit is issued.

5426

Job Address ~~5430~~ SAN FERNANDO Rd.

Date 2/10/98

I hereby affirm that I am licensed under provisions of Chapter 9 (commencing with Section 7000) of Division 3 of the Business and Professions Code of the State of California, and my license is in full force and effect.

GEMINI CONSTRUCTION & SVC.
Contractor/Company
7660 SAN FERNANDO Rd.
Mailing Address
SUN VALLEY CA 91352
City State Zip
818-767-4000
Telephone Emergency Tele. No.
458826 LIC 02807
Contractor's License

THIS PROJECT IS FOR:

- [X] New
- [ ] Repair
- [X] Alteration
- [ ] Dwelling/Duplex
- [ ] Apartments
- [X] Commercial
- [X] Addition
- [ ] Demolition
- [ ] Reroof

Describe work to be done:
62 FEET OF WIND SCREEN ON TOP OF ROOF TO COVER AIR CONDITIONING.

- [ ] Architect
- [X] Engineer S. P. KERR
State License No. C54259
Mailing Address
City State Zip
Telephone Emergency Tele. No.

COURTAULDS AEROSPACE
Property Owner's Name
5430 SAN FERNANDO RD.
Mailing Address
GLENDALE CA.
City State Zip
Telephone

Lot Characteristics
Lot Area ____ sq. ft. Lot Width ____ ft. Lot Depth ____ ft.

No. existing bldgs ____
No. Dwelling units on lot N/A
Floor area [ ] increase [X] decrease 0 sq. ft.
No. of stories 1
Max building height ____ ft.
Existing use COMM.
Proposed use COMM.
No. Fixed Seats N/A
No. of Parking Spaces ____

FOR STAFF USE ONLY

Map Bk	Page	Parcel No.	Section Sht
5638	018	032	20
UBC ed.	Lot No.	Block No.	Tract
94	31		3748 ~~5468~~
Zone	Fire Zone	Occupancy	Occ Load
M2	2	SAME	

Type of Construction SAME

Required Setbacks

Front	Right side	Left side	Rear	Special
	No	MIN	0E	

Engineering - Easements:
Public Service: Electric ____ Water ____
Distance from face of curb to Property Line ____ ft.
Hillside Lot [ ] Yes [ ] No

Building Dimensions
Garage ____
Carport ____
Porch ____
Deck ____
1st Floor ____
2nd Floor ____

Construction Type
- [ ] Masonry
- [X] Structural Steel
- [ ] Wood Frame
- [ ] Reinf. Concrete
- [ ] Other

CONSTRUCTION VALUATION
Including labor, materials, wiring, plumbing, heating, etc.
$ 4000.00
2/10/98
Revised Valuation
$ 0
O.K. TO ISSUE 2/10/98

BUILDING (CBC)
NOTE: Attach Plot Plan Sheet with this Application.

PWPSC - 51 (Rev. 4/95) Printed on Recycled Paper

- M. FEE = $60
- NO E-FD

I hereby affirm that there is a construction lending agency for the performance of the work for which this permit is issued (Sec. 3097 Civil Code)

Construction Lender and Branch

Mailing Address

City Zip

Owner - Builder Declaration

Section 7031.5 Business and Professional Code: Any City or County which requires a permit to construct, alter, improve, demolish, or repair any structure proir to its issuance also requires the applicant for such permit to file a signed statement that he is licensed pursuant to the provisions of the Contrator's License Law, Chapter 9, Section 7000 of Division 3 of the Business and Professional Code, or that he is exempt therefrom, and the basis for the alleged exemption. Any violation of Section 7031.5 by any applicant subjects the applicant to a civil penalty of not more than five hundred dollars ($500).

I hereby affirm that I am exempt from the Contractor's License Law for the following reason:

☒ I, as owner of the property, or my employees with wages as their sole compensation, will do the work, and the structure is not intended or offered for sale.

Sec. 7044, Business and Professional Code: The Contractor's License Law does not apply to an owner who builds or improves thereon and who does such work himself or through his own employees, provided that such improvements are not intended or offered for sale. If, however, the building or improvement is sold within one year of completion, the owner-builder will have the burden of proving that he did not build or improve for the purpose of sale.

☐ I, as owner of the property, am exclusively contracting with licensed contractors to construct the project.

Sec. 7044, Business and Professional Code: The Contractor's License Law does not apply to an owner of property who builds or improves thereon, and who contracts for such projects with a contractor(s) licensed pursuant to the Contractor's License Law.

☐ I am exempt under Sec._____ B&PC for this reason_____

Date _____ Owner _____

Will you or a future occupant of the building for which the permit is issued, need to comply with the requirements of the State Health and Safety Code SEC. 25505, 25533 and 25534 (I.E. Will this building be used to handle hazardous or generic hazardous waste)?

_____Yes _____No

Worker's Compensation Declaration

I hereby affirm that I have a certificate of consent to self-insure, or a certificate of Worker's Compensation insurance or a certified copy thereof. (Sec. 3800, Labor Code)

Policy No. WC2-161-031975-017 Company Liberty Mutual Worker's Comp. expiration date 4-1-98

Certificate of Exemption from Worker's Compensation Insurance

I certify that in the performance of the work for which this permit is issued, I shall not employ any person in any manner so as to become subject to the Worker's Compensation Laws of California.

NOTICE TO APPLICANT: If after making this Certificate of Exemption, you should become subject to the provisions of the Worker's Compensation provisions of the Labor Code, you must forthwith comply with such provisions or this permit shall be revoked.


Applicant _____ Date 4/9/98

I certify that I have read this application and state that the information is correct. I agree to comply with all City and County ordinances and State laws relating to building construction, that no work on the above property will be performed not specifically described in this application, and, I hereby authorize rapresentatives of this City to enter upon the above-mentioned property for purposes of inspecting the work permitted and posting notices. This permit becomes null and void if construction or work is not commenced within 180 days, or if construction or work is suspended or abandoned for a period of 90 days at any time after work is commenced. I agree not to occupy or allow occupancy of any building authorized by this permit until final building inspection has been completed.

_____
Signature of Applicant

Driver's License No. A3161567

Date 4/9/98

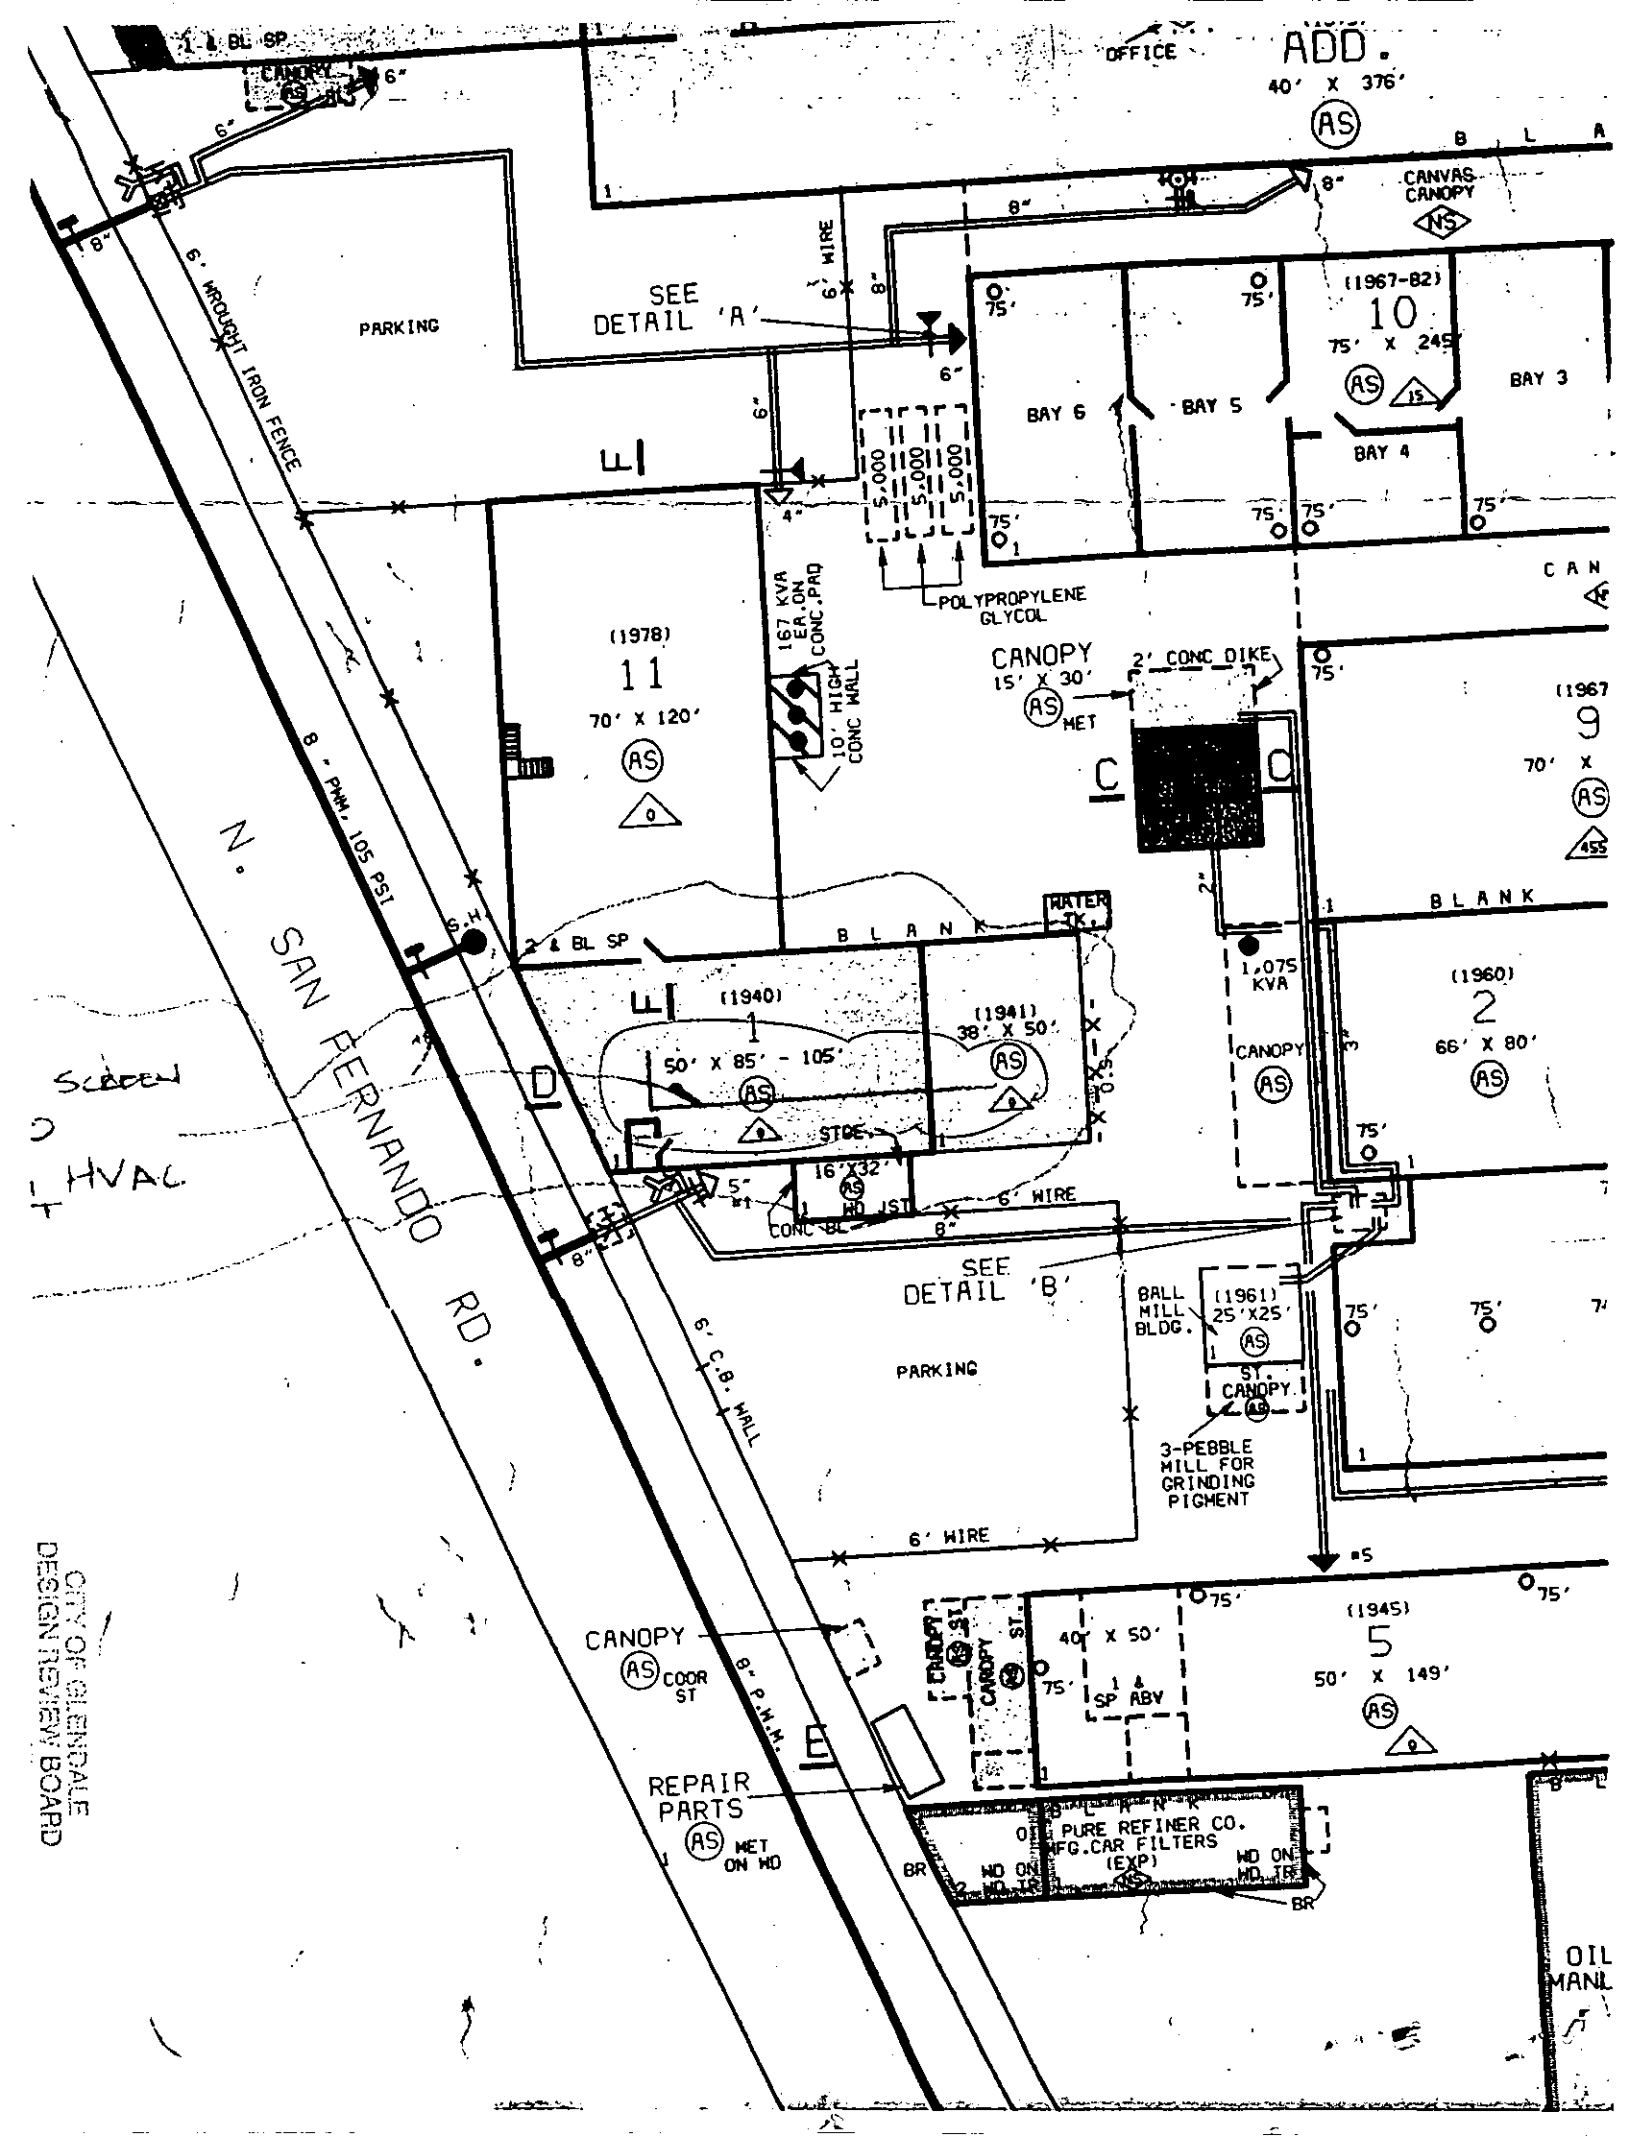
N. SAN FERNANDO RD.
ADD.
40' X 376'
OFFICE
CANVAS CANOPY
SEE DETAIL 'A'
SEE DETAIL 'B'
PARKING
6' WROUGHT IRON FENCE
8" P.W.M. 105 PSI
6' C.B. WALL
6' WIRE
BAY 6
BAY 5
BAY 4
BAY 3
(1967-82)
10
75' X 245'
(1978)
11
70' X 120'
(1940)
1
50' X 85' - 105'
(1941)
38' X 50'
(1960)
2
66' X 80'
(1967
9
70' X
(1961)
25'X25'
BALL MILL BLDG.
(1945)
5
50' X 149'
40' X 50'
167 KVA EA. ON CONC. PAD
10' HIGH CONC WALL
POLYPROPYLENE GLYCOL
CANOPY
15' X 30'
2' CONC DIKE
MET
1,075 KVA
WATER TK.
BLANK
STOR.
16'X32'
MD JST
CONC BL
ST. CANOPY
3-PEBBLE MILL FOR GRINDING PIGMENT
CANOPY
COOR ST
REPAIR PARTS
MET ON MD
PURE REFINER CO. MFG.CAR FILTERS (EXP)
MD ON MD TR
SCREEN
HVAC
OIL
MANL
CITY OF GLENDALE
DESIGN REVIEW BOARD

Certificate of Occupancy

CITY OF GLENDALE, CALIFORNIA

NOTE:—Any change of use or occupancy must be approved by the Building Department.

ADDRESS 5426 San Fernando

OCCUPANY Type III, Group F, Warehouse

THIS CERTIFIES THAT, SO FAR AS ASCERTAINED BY OR MADE KNOWN TO THE UNDERSIGNED, THE BUILDING AT THE ABOVE ADDRESS COMPLIES WITH THE APPLICABLE REQUIREMENTS OF THE STATE HOUSING ACT AND ALL BUILDING, ELECTRICAL AND PLUMBING ORDINANCES OF THE CITY OF GLENDALE, AND THAT ALL REQUIRED FLOOR LOAD SIGNS HAVE BEEN INSTALLED.

ALBERT T. BROWN, Supt of Buildings

DATE February 11, 1953

By A. T. Brown

Document Produced by Defendant Dodge Jordan Mills & Beamer LLP in Response to Plaintiff's Subpoena

Certificate of Occupancy

CITY OF GLENDALE, CALIFORNIA

NOTE:—Any change of use or occupancy must be approved by the Building Department.

ADDRESS 5426 San Fernando Road

OCCUPANY Type III(N), Group E & F

THIS CERTIFIES THAT, SO FAR AS ASCERTAINED BY OR MADE KNOWN TO THE UNDERSIGNED, THE BUILDING AT THE ABOVE ADDRESS COMPLIES WITH THE APPLICABLE REQUIREMENTS OF THE STATE HOUSING ACT AND ALL BUILDING, ELECTRICAL AND PLUMBING ORDINANCES OF THE CITY OF GLENDALE, AND THAT ALL REQUIRED FLOOR LOAD SIGNS HAVE BEEN INSTALLED.

GERALD B. WILSON
ALBERT T. BROWN, Supt of Buildings

DATE Feb. 10, 1958 **By** blm

Certificate of Occupancy

CITY OF GLENDALE, CALIFORNIA

NOTE:—Any change of use or occupancy must be approved by the Building Department.

ADDRESS 5454 San Fernando Road

OCCUPANY Type III - Group E

THIS CERTIFIES THAT, SO FAR AS ASCERTAINED BY OR MADE KNOWN TO THE UNDERSIGNED, THE BUILDING AT THE ABOVE ADDRESS COMPLIES WITH THE APPLICABLE REQUIREMENTS OF THE STATE HOUSING ACT AND ALL BUILDING, ELECTRICAL AND PLUMBING ORDINANCES OF THE CITY OF GLENDALE, AND THAT ALL REQUIRED FLOOR LOAD SIGNS HAVE BEEN INSTALLED.

E. W. ROLLAND
XXXXXX XXXXX XXXXXXXX
ALBERT T. BROWN, Supt of Buildings

DATE 8-15-56

By blm

FORM B-79

Date Nov. 7, 1960

Certificate No. 59

CERTIFICATE OF USE AND OCCUPANCY

FOR EXISTING LEGAL STRUCTURE OR BUILDING

CITY OF GLENDALE

Name Products Research Company

Use & Occupancy Address 5410 San Fernando Road

Use Warehouse, maintenance shop Occupancy F-2 Type Bldg. _____

THIS CERTIFIES THAT SO FAR AS ASCERTAINED BY OR MADE KNOWN TO THE BELOW NAMED PARTIES, THE BUILDING AT THE ABOVE ADDRESS IS A LEGALLY EXISTING BUILDING AND IT HAS BEEN DETERMINED THAT THE CHANGE OF USE OR OCCUPANCY OR BOTH TO THE ABOVE NAMED USE OCCUPANCY AND OWNER OR TENANT WILL NOT RESULT IN ANY INCREASED HAZARD TO LIFE OR LIMB, HEALTH, PROPERTY OR PUBLIC WELFARE AND SUCH USE AND OCCUPANCY COMPLIES WITH THE ZONING APPENDIX OF THE GLENDALE MUNICIPAL CODE.

GERALD B. WILSON
Superintendant of Buildings

WYLIE H. EATON
Zoning Administrator

(ORDINANCE NO. 3182 REQUIRES THAT THIS CERTIFICATE BE POSTED IN A CONSPICUOUS PLACE ON THE PREMISES AND SHALL NOT BE REMOVED EXCEPT BY THE SUPERINTENDANT OF BUILDINGS.)

FORM B-78

SUBJECT TO [illegible] 3737-U

Date August 31, 1967

Certificate No. 5423
BP17547

CERTIFICATE OF USE AND OCCUPANCY

FOR NEW STRUCTURE OR BUILDING

CITY OF GLENDALE

Name Products Research & Chemical Corp.

Use & Occupancy Address 5630 San Fernando Road

Use Warehouse Occupancy M-2 Type Bldg. IV-N

THIS CERTIFIES THAT SO FAR AS ASCERTAINED BY OR MADE KNOWN TO THE BELOW NAMED PARTIES, THE BUILDING AT THE ABOVE ADDRESS COMPLIES WITH THE APPLICABLE REQUIREMENTS OF THE STATE HOUSING ACT, ALL BUILDING, PLUMBING AND ELECTRICAL ORDINANCES, THE FIRE PREVENTION CODE, AND THE ZONING APPENDIX OF THE GLENDALE MUNICIPAL CODE, AND THAT ALL FLOOR LOAD AND ROOM CAPACITY SIGNS HAVE BEEN INSTALLED.

CLYDE A. BLODGETT
Superintendent of Buildings

WYLIE H. EATON
Zoning Administrator

(ORDINANCE NO. 3568 REQUIRES THAT THIS CERTIFICATE BE POSTED IN A CONSPICUOUS PLACE ON THE PREMISES AND SHALL NOT BE REMOVED EXCEPT BY THE SUPERINTENDENT OF BUILDINGS.)

FORM B-78

Date May 12, 1966

Certificate No. [illegible]

CERTIFICATE OF USE AND OCCUPANCY

FOR NEW STRUCTURE OR BUILDING

CITY OF GLENDALE

Name Products Research Company

Use & Occupancy Address 5426 San Fernando Road

Use Chemical Manufacturing Occupancy H-2 Type Bldg. II & IV-H

THIS CERTIFIES THAT SO FAR AS ASCERTAINED BY OR MADE KNOWN TO THE BELOW NAMED PARTIES, THE BUILDING AT THE ABOVE ADDRESS COMPLIES WITH THE APPLICABLE REQUIREMENTS OF THE STATE HOUSING ACT, ALL BUILDING, PLUMBING AND ELECTRICAL ORDINANCES, THE FIRE PREVENTION CODE, AND THE ZONING APPENDIX OF THE GLENDALE MUNCIPAL CODE, AND THAT ALL FLOOR LOAD AND ROOM CAPACITY SIGNS HAVE BEEN INSTALLED.

GERALD B. WILSON
Superintendant of Buildings

WYLIE H. EATON
Zoning Administrator

(ORDINANCE NO. 3182 REQUIRES THAT THIS CERTIFICATE BE POSTED IN A CONSPICUOUS PLACE ON THE PREMISES AND SHALL NOT BE REMOVED EXCEPT BY THE SUPERINTENDANT OF BUILDINGS.)

FORM B-78

Date August 7, 1963

Certificate No. 48901

CERTIFICATE OF USE AND OCCUPANCY

FOR NEW STRUCTURE OR BUILDING

CITY OF GLENDALE

Name Products Research Company

Use & Occupancy Address 5426 San Fernando Road

Use Light Metal Mfg. Occupancy E-2 & F-2 Type Bldg. III-N

THIS CERTIFIES THAT SO FAR AS ASCERTAINED BY OR MADE KNOWN TO THE BELOW NAMED PARTIES, THE BUILDING AT THE ABOVE ADDRESS COMPLIES WITH THE APPLICABLE REQUIREMENTS OF THE STATE HOUSING ACT, ALL BUILDING, PLUMBING AND ELECTRICAL ORDINANCES, THE FIRE PREVENTION CODE, AND THE ZONING APPENDIX OF THE GLENDALE MUNCIPAL CODE, AND THAT ALL FLOOR LOAD AND ROOM CAPACITY SIGNS HAVE BEEN INSTALLED.

GERALD B. WILSON
Superintendant of Buildings

WYLIE H. EATON
Zoning Administrator

(ORDINANCE NO. 3182 REQUIRES THAT THIS CERTIFICATE BE POSTED IN A CONSPICUOUS PLACE ON THE PREMISES AND SHALL NOT BE REMOVED EXCEPT BY THE SUPERINTENDANT OF BUILDINGS.)

FORM B-79

EXPIRES JANUARY 7, 1972

Date March 11, 1963

Certificate No. 5422

CERTIFICATE OF USE AND OCCUPANCY

FOR EXISTING LEGAL STRUCTURE OR BUILDING

CITY OF GLENDALE

Name Products Research & Chemical Corp.

Use & Occupancy Address 5440 San Fernando Road

Use Mfg. of sealants & caulking compounds Occupancy F-2, F-2 Type Bldg.

THIS CERTIFIES THAT SO FAR AS ASCERTAINED BY OR MADE KNOWN TO THE BELOW NAMED PARTIES, THE BUILDING AT THE ABOVE ADDRESS IS A LEGALLY EXISTING BUILDING AND IT HAS BEEN DETERMINED THAT THE CHANGE OF USE OR OCCUPANCY OR BOTH TO THE ABOVE NAMED USE OCCUPANCY AND OWNER OR TENANT WILL NOT RESULT IN ANY INCREASED HAZARD TO LIFE OR LIMB, HEALTH, PROPERTY OR PUBLIC WELFARE AND SUCH USE AND OCCUPANCY COMPLIES WITH THE ZONING APPENDIX OF THE GLENDALE MUNICIPAL CODE.

CLYDE A. BLODGETT
Superintendent of Buildings

WYLIE H. EATON
Zoning Administrator

(ORDINANCE NO. 3568 REQUIRES THAT THIS CERTIFICATE BE POSTED IN A CONSPICUOUS PLACE ON THE PREMISES AND SHALL NOT BE REMOVED EXCEPT BY THE SUPERINTENDENT OF BUILDINGS.)



FORM B-78

Date Oct. 29, 1967

ISSUED JUNE 7, 1968.

Certificate No. 5122

BP 17351

CERTIFICATE OF USE AND OCCUPANCY

FOR NEW STRUCTURE OR BUILDING

CITY OF GLENDALE

Name Products Research & Chemical Corp.

Use & Occupancy Address 5410 [illegible] Rosemeade Road

Use [illegible] Occupancy [illegible] Type Bldg. [illegible]

THIS CERTIFIES THAT SO FAR AS ASCERTAINED BY OR MADE KNOWN TO THE BELOW NAMED PARTIES, THE BUILDING AT THE ABOVE ADDRESS COMPLIES WITH THE APPLICABLE REQUIREMENTS OF THE STATE HOUSING ACT, ALL BUILDING, PLUMBING AND ELECTRICAL ORDINANCES, THE FIRE PREVENTION CODE, AND THE ZONING APPENDIX OF THE GLENDALE MUNICIPAL CODE, AND THAT ALL FLOOR LOAD AND ROOM CAPACITY SIGNS HAVE BEEN INSTALLED.

CLYDE A. BLODGETT
Superintendent of Buildings

WYLIE H. EATON
Zoning Administrator

(ORDINANCE NO. 3568 REQUIRES THAT THIS CERTIFICATE BE POSTED IN A CONSPICUOUS PLACE ON THE PREMISES AND SHALL NOT BE REMOVED EXCEPT BY THE SUPERINTENDENT OF BUILDINGS.)

APPLICATION FOR CERTIFICATE OF USE AND OCCUPANCY

Certificate No. BUO-19990104

City of Glendale
Permit Services Center

Accepted by: AP

Receipt No. 0007

MSB Room 101 633 E. Broadway at Glendale Avenue (818) 548-3200

Please read instructions on the back before completing this form.
Please type or print legibly in ink. Complete all numbered boxes.

5426 San Fernando

6/28/00

1 Street Address of New Business: 5426 San Fernando Rd., Glendale, CA 91203	Unit Number	Date: 5/21/99
Name of Business: PRC-DeSoto International, Inc.		Business Phone: 818-240-2060
Name of Applicant (Owner of Business or Corp. Officer): Theodore M. Clark	Title: President	Emergency Phone: 818-242-8148
Mailing Address of Applicant: P.O. Box 1800, Glendale, CA	Zip Code: 91209-1800	
Owner of Building: 5430 Glendale Investors	Mailing Address of Owner: 15260 Ventura Blvd. Sherman Oaks	Phone: (818) 789-5600
2 Proposed Building Use: Corporate Offices (399)	3 Previous Building Use: Corporate Offices (399)	4 Floor Area Devoted To Such Use (Sq. Ft.): 6,500

5 Please describe all of the business activity which you intend to conduct on this property (please attach additional sheet if necessary).
Corporate offices for manufacturing operations.

6 Number of off-street parking spaces: 294	7 Maximum number of EMPLOYEES expected to be on the premises at any given time: 300	8 Maximum number of OTHER PERSONS expected to be on the premises at any given time: 8

9 Will seating be provided on the premises for patrons? [XX] No [ ] Yes
If yes, number of seats to be provided _____ (Please attach a seating plan, complete with location and width of exitways and aisles.)

10 Any outside storage [XX] No [ ] Yes	11 Proposed Occupancy Date _____ Earliest date when access for inspection will be available _____
12 Estimated cost of any proposed modification: None	13 Will hazardous materials be used, stored, handled or generated on the premises? [XX] No [ ] Yes If yes, please complete a hazardous materials disclosure permit application and return it with this application.

14 If any of the following specific equipment or material is required for the proposed use, please indicate size, type or quantity:
acids _____ chemical solvents _____ clarifier _____ equipment requiring cooling water _____
explosives _____ flammables _____ grease trap _____ parts washer _____ spray booth _____
spray painting _____ miscellaneous _____

15 I declare under penalty of perjury that the foregoing is true and correct. Executed on _____ at _____ California.
Driver's License No. E10010170
Signature of Applicant _____

INFORMATION TO BE PROVIDED BY THE BUILDING SECTION

Where applicable, has the applicant been informed of the requirements of the Redevelopment Agency? [✓] No [ ] Yes
Does this use require a permit from the City Manager? [✓] No [ ] Yes

checker AW fee 140 s.s 22 lot 31 block _____ tract 3784
use zone M2 fire zone 2 present occupancy H2/H3/B2 proposed occupancy B/H2/H3

INVESTIGATOR'S REPORT: subject to P.I.

Building Inspection ok
Zoning ok
Indus. Waste ok
Fire ok
Hazardous Materials _____

Certificate of Use and Occupancy

June 28, 2000 — For Existing Legal Structure or Building — **BUO-19990104**

Named Applicant: **Theordore M. Clark, President**

Named Business: **PRC -Desoto International, Inc**

Street Address: **5426 San Fernando Rd., Glendale, CA 91203**

Use: **CORPORATE OFFICE** Occupancy Classification: **H2/H3/B2**

Square Feet: **6500** Parking Spaces: **294** Zoning: **M2**

This certifies that so far as ascertained by or made known to the below named parties, the building identified above is a legally existing building and has been determined that the change of use or occupancy or both to the named use and occupancy and owner or tenant will not result in any increased hazard to life or limb, health, property or public welfare and such use and occupancy complies with the various ordinances of the city regulating building construction and use.

Stuart D. Tom, P.E.
Building Official

Edith Fuentes
Zoning Administrator

(Section 109.5 Volume I of the Glendale Building and Safety Code requires that this certificate be posted in a conspicuous place on the premises and shall not be removed except by the Permit Services Administrator.)

HANRICH, INC. STRUCTURAL ENGINEERING – COMMERCIAL AND INDUSTRIAL PLANNING

9126 LAS TUNAS DRIVE • TEMPLE CITY • CALIFORNIA 91780 • AREA CODE 213 286-9137 | 283-6721

H. M. HANSEN • S.E. 824 • PRESIDENT

J. A. DIETRICH • VICE PRESIDENT

October 13, 1976

City of Glendale
Department of Building
and Safety

PROJECT: PRODUCTS RESEARCH
5426 San Fernando Road

Gentlemen:

This is to certify that an inspection of the friction pile shaft depths and sizes was made on October 11, 1976.

All shafts were found to exceed the minimum depths and diameter as required by the approved Plans.

Respectfully,

H. M. Hansen

H.M. Hansen
President

sr

5426 San.
Fernando

September 25, 1980

Mr. Carl Linderman
5426 San Fernando Road
Glendale, CA. 91203

Re: 5426 San Fernando Road
Request for Variance

Dear Mr. Linderman:

The Building Commission at the September 24, 1980 meeting held a public hearing on your request for variance from the requirements of the 1976 Edition of the Uniform Building Code as adopted by the City of Glendale, to allow the use of 1979 Edition of the Code. This request for variance was by application #76230 and applied to the above-referenced address.

The Commission, after due consideration, found that the facts required by the 1976 Edition of the Uniform Building Code as adopted by the City of Glendale for the granting of a variance, were present. Your request for variance was granted based on the following facts:

1. That the strict application of the provisions of this Code would result in practical difficulties or unnecessary hardships inconsistent with the general purpose and intent of this Code, because if the project was delayed for ten months, the project could be built as planned by the designer.

2. That there are exceptional circumstances of conditions applicable to the building or structure involved or to the intended use or development thereof that do not generally apply to other buildings or structures, the construction of which is regulated by this Code.

3. That the granting of a variance will not be materially detrimental to the public welfare or injurious to the property or improvements in the neighborhood in which the building or structure is located; and in granting a variance, the Building Commission may impose such conditions as are necessary to protect the public health, safety or welfare in accordance with the purpose and intent of this Code. It will not be detrimental because if the project was delayed for ten months, the project could be built as designed by the designer.

4. That the granting of a variance will not be contrary to the objectives of this Code because the building will be designed in compliance with the 1979 Code.

Section 3-41 of the Glendale Municipal Code, 1964, provides that any person aggrieved by the decision of the Commission granting or denying a variance may appeal to the City Council within fifteen (15) days after the act or determination appealed from, by filing with the City Clerk a written notice of appeal.

Very truly yours,

Alexander C. Pyper
Superintendent of Building

By Martin C. Nixt
Acting Superintendent of Building

ACP:NCN:js

2482 2nd Edwards Ave.

5426 SAN FERNANDO RD.

NUMBER STREET

I hereby affirm that there is a construction lending agency for the performance of the work for which this permit is issued (Sec. 3097, Civil Code)

CONSTRUCTION LENDER & BRANCH

MAILING ADDRESS

CITY ZIP

OWNER-BUILDER DECLARATION

I hereby affirm that I am exempt from the Contractor's License Law for the following reason: *(Sec. 7031.5, Business and Professions Code: Any city or county which requires a permit to construct, alter, improve, demolish, or repair any structure, prior to its issuance also requires the applicant for such permit to file a signed statement that he is licensed pursuant to the provisions of the Contractor's License Law, Chapter 9 (commencing with Section 7000) of Division 3 of the Business and Professions Code, or that he is exempt therefrom, and the basis for the alleged exemption. Any violation of Section 7031.5 by any applicant for a permit, subjects the applicant to a civil penalty of not more than five hundred dollars ($500).)*

☐ I, as owner of the property, or my employees with wages as their sole compensation, will do the work, and the structure is not intended or offered for sale. *(Sec. 7044, Business and Professions Code: The Contractor's License Law does not apply to an owner of property who builds or improves thereon and who does such work himself or through his own employees, provided that such improvements are not intended or offered for sale. If, however, the building or improvement is sold within one year of completion, the owner-builder will have the burden of proving that he did not build or improve for the purpose of sale.)*

☐ I, as owner of the property, am exclusively contracting with licensed contractors to construct the project. *(Sec. 7044, Business and Professions Code: The Contractor's License Law does not apply to an owner of property who builds or improves thereon, and who contracts for such projects with a contractor(s) licensed pursuant to the Contractor's License Law.)*

☐ I am exempt under Sec. _____, B. & P.C. for this reason _____

Date _____ Owner _____

WORKERS' COMPENSATION DECLARATION

I hereby affirm that I have a certificate of consent to self-insure, or a certificate of Workers' Compensation Insurance, or a certified copy thereof. *(Sec. 3800, Labor Code.)*

Policy No. _____ Company _____

CERTIFICATE OF EXEMPTION FROM WORKERS' COMPENSATION INSURANCE

(This section need not be completed if the permit is for one hundred dollars ($100) or less.)

I certify that in the performance of the work for which this permit is issued, I shall not employ any person in any manner so as to become subject to the Workers' Compensation Laws of California.

NOTICE TO APPLICANT: If, after making this Certificate of Exemption you should become subject to the Workers' Compensation provisions of the Labor Code, you must forthwith comply with such provisions or this permit shall be deemed revoked.

Applicant _____ Date _____

I agree not to occupy or allow occupancy of any building authorized by this permit until final building inspection has been received.

I certify that I have read this application and state that the above information is correct. I agree to comply with all city and county ordinances and state laws relating to building construction, and hereby authorize representatives of this city to enter upon the above-mentioned property for inspection purposes.

Signature of Applicant _____ Date 10-13-88

Form PWB 51 (Rev 8/88)

PERMANENT

PLAN CHECK VALIDATION

5426 SAN FERNADO RD

NUMBER STREET

APPLICATION FOR A

BUILDING PERMIT

BUILDING SECTION, PUBLIC WORKS DIVISION

633 E. BROADWAY, CITY OF GLENDALE, CA 91206-4390 (818) 956-4835

NOTE: WHEN PROPERLY VALIDATED IN THIS SPACE, THIS FORM CONSTITUTES A BUILDING PERMIT TO DO THE WORK PRESCRIBED HEREIN.

1916B010 01/06/89CHEK 81.20

LICENSED CONTRACTOR'S DECLARATION

I hereby affirm that I am licensed under provisions of Chapter 9 (commencing with Section 7000) of Division 3 of the Business and Professions Code, and my license is in full force and effect.

CONTRACTOR DARRYL LUI 221	CITY LIC. NO
MAILING ADDRESS 1375 RAYMOND	TEL. NO. 5007434
CITY GLENDALE	ZIP 91201
☐ARCH ☐ENGR. BRIAN SCHRANER	STATE LIC. NO.
MAILING ADDRESS 538 WEST HARVARD	TEL. NO. 5008508
CITY GLENDALE CALIF	ZIP 91204
OWNER P.R.C.	TEL. NO
MAILING ADDRESS 5426 SAN FERNADO	
CITY GLENDALE CALIA	ZIP 91203

DESCRIPTION OF WORK

NEW ☒ ADD'N ☐ ALTER. ☐ REPAIR ☐ DEMOLISH ☐

FLOOR AREA INCR. OR DECR. (SQ. FT.)	NO. OF STORIES	NO. OF DWELLING UNITS
6120		

PRESENT BLDG. USE | PROPOSED BLDG USE

DESCRIBE WORK TO BE DONE PARKING LOT

LOT WIDTH 51 LOT DEPTH 120 NO. OF EXISTING BLDGS ON LOT 0

NOTE! PROVIDE PLOT PLAN ON BACK SIDE OF THIS COPY ONLY

VALUATION NOTE: Include Labor, Mat., Wiring, Plumb., Heat, Etc. $ 10,000

WORKERS COMPENSATION EXPIRE DATE

MAP BK. 5638 PAGE 18 PARCEL # Por 32 SEC. SH. 20 UBC Ed 82

LOT NO. Por 3 BLOCK NO. _____ TRACT Por Tract Glendale

USE ZONE RA FIRE ZONE 3 OCCUPANCY _____ TYPE OF CONSTR. _____ OCC LOAD _____

REQ'D SET BACKS	FRONT	RIGHT SIDE	LEFT SIDE	REAR	SPECIAL CASE	SEATS
	31	0'	0'	0'		

CITY ENGINEER

EASEMENT None

DIST. FACE OF CURB TO P.L. 12 FT. SEWER YES (NO) GRADING 8 cy

PKG SPC 31 (Not Req'd)

10-13-88 PUBLIC SERVICE WATER Fee ELECTRIC 10-13

PLANNING Bet 4/6/89

P.C. FEE _____ PERM. PLAN ☒ W/OUT PLAN ☐ CHECKER'S APPROVAL WL

PERMIT FEE 80.50

I certify that I have read this application and state that the above information is correct. I agree to comply with all city and county ordinances and state laws relating to building construction, and hereby authorize representatives of this city to enter upon the above-mentioned property for inspection purposes.

Driver's License No. _____

Signature of Applicant _____ Date 10-13-88

PERMANENT

5426 SAN FERNADO RD 10/13/88 TOTAL 80.50 5426 SAN FERNADO RD 10/13/88 80.50


INSPECTION RECORD

ITEM	INSPECTOR	DATE
SET BACKS FRONT | L. SIDE | FIELD CHECK R. SIDE | REAR		
TRENCHES: WIDTH _____ DEPTH _____		
1st FLOOR JOIST: SLAB _____		
FRAMING _____		
FINAL EXPIRED	Abella	03-06-91

PARTIAL OR MISC. INSPECTIONS

OK TO PAVE	Bert	1-26-89

NOTE: LOCATE ALL STRUCTURES ON LOT. MAKE BOTTOM OF PAGE THE STREET FRONTAGE.

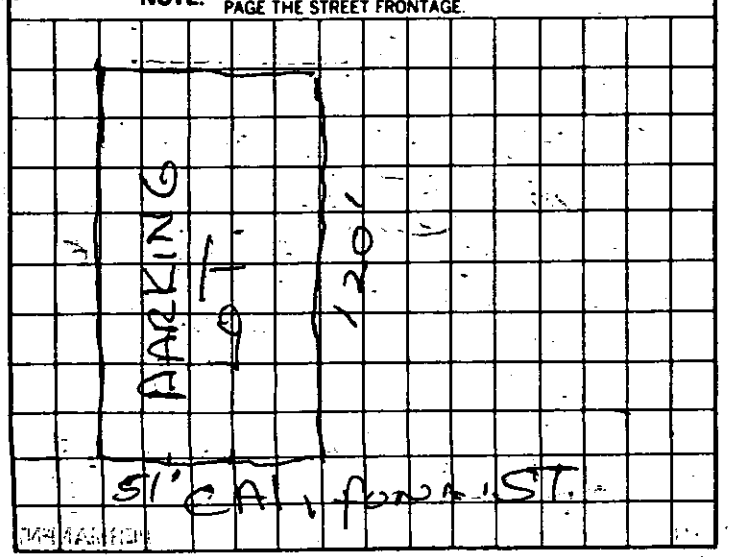

EXEMPTION DECLARATION

I certify that I am exempt from the "License required" provisions of the Contractor License Law. (State basis of exemption)

no employees

If I should become subject to the workmen's compensation provisions of the Labor Code of California I will forthwith comply with the provisions of Section 3700 or my permit will be deemed revoked.

Date

Signature of Exempt Individual

Section 19831 of the Health & Safety Code requires the following:

"OWNER-BUILDER VERIFICATION

"Attention Property Owner:

"An 'owner-builder' building permit has been applied for in your name and bearing your signature.

"Please complete and return this information in the envelope provided at your earliest opportunity to avoid unnecessary delay in processing and issuing your building permit. No building permit will be issued until this verification is received.

1. I personally plan to provide the major labor and materials for construction of the proposed property improvement (yes or no) YES.

2. I (have/have not) HAVE signed an application for a building permit for the proposed work.

3. I have contracted with the following person (firm) to provide the proposed construction:

Name _____
Address _____ City _____
Phone _____ Contractors License No. _____

4. I plan to provide portions of the work, but I have hired the following person to coordinate, supervise, and provide the major work:

Name DAVID DEMSKY
Address _____ City 1604 E. VICTORY BLVD. GLENDALE CA
Phone 242-3181 Contractors License No. _____

5. I will provide some of the work but I have contracted (hired) the following persons to provide the work indicated:

Name	Address	Phone	Type of Work

Signed: Carl Lindemann
Property owner
Social Security number 266-30-1042
Date: 10-16-00

C R Lindemann

PWB-121 (7/80)

CITY OF GLENDALE
PUBLIC WORKS DIVISION
OWNER-BUILDER INFORMATION

Dear Property Owner:

State law Sec. 19830 & 19831 of part 3 of division 13 of the Health & Safety Code requires the following information be supplied to you:

"OWNER–BUILDER INFORMATION

"Dear Property Owner:

"An application for a building permit has been submitted in your name listing yourself as the builder of the property improvements specified.

"For your protection you should be aware that as 'owner-builder' you are the responsible party of record on such a permit. Building permits are not required to be signed by property owners unless they are personally performing their own work. If your work is being performed by someone other than yourself, you may protect yourself from possible liability if that person applies for the proper permit in his or her name.

"Contractors are required by law to be licensed and bonded by the State of California and to have a business license from the city or county. They are also required by law to put their license number on all permits for which they apply.

"If you plan to do your own work, with the exception of various trades that you plan to subcontract, you should be aware of the following information for your benefit and protection:

"If you employ or otherwise engage any persons other than your immediate family, and the work (including materials and other costs) is $200 or more for the entire project, and such persons are not licensed as contractors or subcontractors, then you may be an employer.

"If you are an employer, you must register with the state and federal government as an employer and you are subject to several obligations including state and federal income tax withholding, federal social security taxes, workers' compensation insurance, disability insurance costs, and unemployment compensation contributions.

"There may be financial risks for you if you do not carry out these obligations, and these risks are especially serious with respect to workers' compensation insurance.

"For more specific information about your obligations under federal law, contact the Internal Revenue Service (and, if you wish, the U. S. Small Business Administration). For more specific information about your obligations under state law, contact the Department of Benefit Payments and the Division of Industrial Accidents.

"If the structure is intended for sale, property owners who are not licensed contractors are allowed to perform their work personally or through their own employees, without a licensed contractor or subcontractor, only under limited conditions.

"A frequent practice of unlicensed persons professing to be contractors is to secure an 'owner-builder' building permit, erroneously implying that the property owner is providing his or her own labor and material personally. Building permits are not required to be signed by property owners unless they are performing their own work personally.

"Information about licensed contractors may be obtained by contacting the Contractors' State License Board in your community or at 1020 N Street, Sacramento, California 95814.

"Please complete and return the enclosed owner-builder verification form so that we can confirm that you are aware of these matters. The building permit will not be issued until the verification is returned.

Very truly yours,

B-70

BUILDING RECORD

ADDRESS 5426 San Fernando Road, Lot 31, Tract 3784

TYPE III(N), Group E & F

PERMIT NO. 55692

COMPLETED 1-2-58

ARCHITECT

ENGINEER

CONTRACTOR Edgar N. Gregg

VALUATION	STORIES	ROOMS	APART'S.	EXT. WALLS	FIRE ZONE	USE ZONE
$40,000.00	1	1		Cement Block	2	M-2

INSPECTIONS

DATE	INSPECTOR	REMARKS
1-2-58	F.W.Leggitt	Final Inspection C.O.I.

B-70

BUILDING RECORD

ADDRESS 5426 San Fernando

Port. of Lot 31
Tract 3784

TYPE III & Group F

PERMIT NO. 43510

COMPLETED February 11, 1953

ARCHITECT

ENGINEER

CONTRACTOR Edgar N. Gregg, 208 East Glenoaks Glendale 7

VALUATION	STORIES	ROOMS	~~APART'S~~	EXT. WALLS	FIRE ZONE	USE ZONE
$19,000.00	1	1	Warehouse	Cement Block	2	M-2

INSPECTIONS

DATE	INSPECTOR	REMARKS
2-11-53	R. H.	Final Building Inspection COI

5426 SAN FERNANDO RD.

NUMBER STREET

APPLICATION FOR A

BUILDING PERMIT

BUILDING SECTION, PUBLIC WORKS DIVISION
633 E. BROADWAY, CITY OF GLENDALE, CA 91205 956-4835

LICENSED CONTRACTOR'S DECLARATION

I hereby affirm that I am licensed under provisions of Chapter 9 (commencing with Section 7000) of Division 3 of the Business and Professions Code, and my license is in full force and effect.

CONTRACTOR	CITY LIC. NO.
OWNER	
MAILING ADDRESS	TEL. NO.
5426 SAN FERNANDO RD	240-2060
☐ ARCH. ☐ ENGR. H.L. STANDEFER	STATE LIC. NO. 6578
MAILING ADDRESS	TEL. NO.
4344 LAUREL CANYON	761 2745
OWNER	TEL. NO.
CARL LINDERMAN	240-2060
MAILING ADDRESS	
5426 SAN FERNANDO RD.	

I hereby affirm that there is a construction lending agency for the performance of the work for which this permit is issued. (Sec. 3097, Civil Code.)

CONSTRUCTION LENDER & BRANCH: NONE

MAILING ADDRESS:

CK. CASH. M.O. PLAN CHECK VALIDATION

704744 APR 14 80PC 171

DESCRIPTION OF WORK

NEW ☐ ADD'N ☑ ALTER. ☐ REPAIR ☐ DEMOLISH ☐

FLOOR AREA INCR. OR DECR. (SQ. FT.)	NO. OF STORIES	NO. OF DWELLING UNITS
6075	1	

PRESENT BLDG. USE	PROPOSED BLDG. USE
WARE HOUSE	WARE HOUSE

DESCRIBE WORK TO BE DONE: CONCRETE TILT UP

WOOD FRAME ROOF

LOT WIDTH	LOT DEPTH	NO. OF EXISTING BLDGS. ON LOT
761.43	619.1	12

NOTE! PROVIDE PLOT PLAN ON BACK SIDE OF THIS COPY ONLY

VALUATION NOTE: Include Labor, Mat., Wiring, Plumb., Heat, Etc. $ 60,000

WORKERS COMPENSATION EXPIRE DATE

MAP BK 2638 PAGE 18 PARCEL # 32 SEC. SH. 20

LOT NO. Por 31 BLOCK NO. ____ TRACT Wm Rlinda

USE ZONE	FIRE ZONE	OCCUPANCY	TYPE OF CONSTR.
M2	2	H2	IN

REQ'D SET BACKS	FRONT	RIGHT SIDE	LEFT SIDE	REAR	SPECIAL CASE
	0	0	0	0	Yes 76230 Variance

CITY ENGINEER: None

EASEMENT

DIST. FACE OF CURB TO P.L. 10 FT. SEWER (YES) NO GRADING

PUBLIC SERVICE	PLANNING
WATER ELECTRIC	
P.C. FEE	PERM. PLAN ☑ CHECKER'S APPROVAL
PERMIT FEE 263.55	W/O PLAN ☐ John The

I certify that I have read this application and state that the above information is correct. I agree to comply with all city and county ordinances and state laws relating to building construction, and hereby authorize representatives of this city to enter upon the above-mentioned property for inspection purposes.

Signature of Applicant Carl Linderman Date 4-15-80

STRONG MOTION FEE

Form PWB-51 (Rev. 7/79)

Check under 79 code.

PERMANENT

#2

CK. CASH M.O. NOTE: WHEN PROPERLY VALIDATED IN THIS SPACE, THIS FORM CONSTITUTES A BUILDING PERMIT TO DO WORK PRESCRIBED HEREIN.

77537 JUL 15 80 BP 266754 20221

77536 JUL 15 80


INSPECTION RECORD

ITEM	INSPECTOR	DATE
SET BACKS FRONT | L. SIDE | FIELD CHECK R. SIDE | REAR		
TRENCHES: WIDTH ~~6~~ DEPTH	R.D.	1-21-81
1st FLOOR ~~JOIST~~ SLAB	R.D.	2-4-81
FRAMING	R.D.	5-28-81
FINAL Fix pl RRD		

PARTIAL OR MISC. INSPECTIONS

14 piers dep. by Merrick		
	R.D.	1-21-81
Slab on grade	R.D.	2-5-81
Bike cages w/ no-bar	Merrick R.D.	2-12-81
6 panels	R.D.	2-19-81
Pad 6 add panels w/ bar	R.D.	2-25-81
Shear bar 6 panels	dep by Merrick R.D.	2-27-81
" " 2 " "	" R.D.	3-6-81
Retainers	R.D.	4-8-81
Form strip - roof mud	R.D.	5-28-81

NOTE: LOCATE ALL STRUCTURES ON LOT. MAKE BOTTOM OF PAGE THE STREET FRONTAGE.

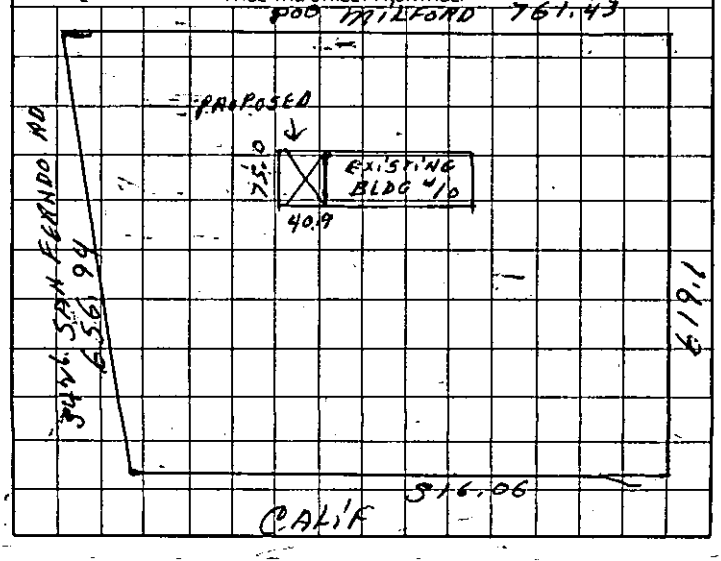

5426 San Fernando
NUMBER STREET

APPLICATION FOR A

BUILDING PERMIT

BUILDING SECTION, PUBLIC WORKS DIVISION
633 E. BROADWAY, CITY OF GLENDALE, CA 91205 956-4835

LICENSED CONTRACTOR'S DECLARATION

I hereby affirm that I am licensed under provisions of Chapter 9 (commencing with Section 7000) of Division 3 of the Business and Professions Code, and my license is in full force and effect.

CONTRACTOR Owner — CITY LIC. NO.
Carl Lindemann — TEL. NO.
MAILING ADDRESS 5430 San Fernando — 240-2060
☐ ARCH. ☐ ENGR. H.L. STANDEFER — STATE LIC. NO. 6578
MAILING ADDRESS 4344 Laurel Canyon Blvd — TEL. NO. 761 2745
OWNER Carl Lindemann — TEL. NO. 956-3060
MAILING ADDRESS 5430 San Fernando

I hereby affirm that there is a construction lending agency for the performance of the work for which this permit is issued. (Sec. 3097, Civil Code.)
CONSTRUCTION LENDER & BRANCH
MAILING ADDRESS

DESCRIPTION OF WORK

NEW ☑ ADD'N ☐ ALTER. ☐ REPAIR ☐ DEMOLISH ☐

FLOOR AREA INCR. OR DECR. (SQ. FT.)	NO. OF STORIES	NO. OF DWELLING UNITS
12107	1	

PRESENT BLDG. USE — PROPOSED BLDG. USE: Warehouse

DESCRIBE WORK TO BE DONE: Concrete floor walls Glue Lam Trusses Roof System

LOT WIDTH	LOT DEPTH	NO. OF EXISTING BLDGS. ON LOT
201	619	4

NOTE! PROVIDE PLOT PLAN ON BACK SIDE OF THIS COPY ONLY

VALUATION NOTE: Include Labor, Mat., Wiring, Plumb., Heat, Etc. $81,905

WORKERS COMPENSATION EXPIRE DATE

MAP BK. 56 38 PAGE 18 PARCEL # 32 SEC. SH. 20
LOT NO. 31 BLOCK NO. TRACT 3784
USE ZONE M2 FIRE ZONE 2 OCCU-PANCY B2 TYPE OF CONSTR. 111 N

REQ'D SET BACKS	FRONT	RIGHT SIDE	LEFT SIDE	REAR	SPECIAL CASE
	0	0	0	0	—

CITY ENGINEER
EASEMENT
DIST. FACE OF CURB TO P.L. ____ FT. SEWER YES NO GRADING E.W.
PUBLIC SERVICE WATER ____ ELECTRIC ____ PLANNING
P.C. FEE ____ PERMIT FEE ____ PERM. PLAN ☑ W/OUT PLAN ☐ CHECKER'S APPROVAL

I certify that I have read this application and state that the above information is correct. I agree to comply with all city and county ordinances and state laws relating to building construction, and hereby authorize representatives of this city to enter upon the above-mentioned property for inspection purposes.

Signature of Applicant Carl Lindemann Date 11-30-79
STRONG MOTION FEE micro 5.00

PERMANENT

CK. CASH M.O. PLAN CHECK VALIDATION
#6 35730CT 1 79PC 3-3-22 5.00 A
65889 NOV 30 79NS

CK. CASH M.O.
65887 NOV 30 79BP 4276.00 A
65888 NOV 30 79BP 5093.73 A

NOTE: WHEN PROPERLY VALIDATED IN THIS SPACE, THIS FORM CONSTITUTES A BUILDING PERMIT TO DO THE WORK PRESCRIBED HEREIN.


INSPECTION RECORD

ITEM	INSPECTOR	DATE
SET BACKS FRONT 0 + L. SIDE 0 | FIELD CHECK R. SIDE 0 + REAR 0		
TRENCHES: WIDTH Piles DEPTH		
1st FLOOR JOIST: SLAB	AS	3/26/80
FRAMING		
FINAL EXPIRED		

PARTIAL OR MISC. INSPECTIONS

OK to pour conc on foundation piles only	AS	2/11/80
Called up Engr he is aware of pile failure	AS	2/28/80
OK conc to place except west corner	AS	3/13/80
OK west panel N-1 to 8 N-8 A & B E-3.5-1, W-1 to 3	AS	4/17/80
OK to place concrete pile caps (W-corner)	AS	4/18/80
Lathers & Bartlett	Inspector	
	R.J.	6-24-80
Roof nailing OK	AS	8/1/80
OK framing subj to elect approval	AS	9/5/80
Send notice bldg permit to Expires 1/23/81	AS	1/14/81

NOTE: LOCATE ALL STRUCTURES ON LOT. MAKE BOTTOM OF PAGE THE STREET FRONTAGE.

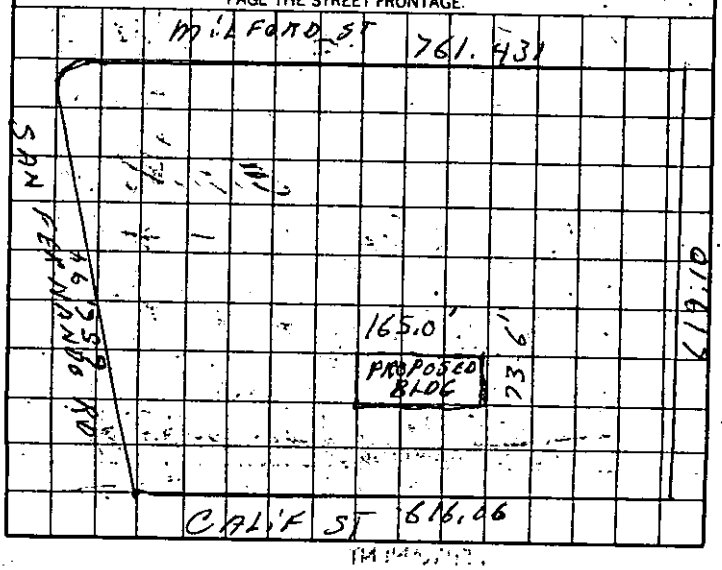

JOB ADDRESS

5426 SAN FERNANDO RD.
NUMBER STREET

8585

APPLICATION FOR A

HEATING, VENTILATING, AIR-CONDITIONING OR REFRIGERATION PERMIT

BUILDING SECTION, PUBLIC WORKS DIVISION
CITY OF GLENDALE, CALIFORNIA

NOTE: WHEN PROPERLY VALIDATED IN THIS SPACE THIS FORM CONSTITUTES A PERMIT TO DO THE WORK DESCRIBED HEREON.

CK. MO. CASH 33952 APR 27 '77 PD 91004

CONTRACTOR: AIR CONTROL CO INC.	STATE LIC. NO.: 120486
MAILING ADDRESS: GLEN. 91201 6265 SAN FERNANDO	TEL. NO.: 244-6671
OWNER: PRODUCTS RES. CHEMICAL	CITY BUS. LIC.: 17045
MAILING ADDRESS: 2919 EMPIRE BURBANK	TEL. NO.: 849-3792

DESCRIPTION OF BLDG.

NEW X ADD'N ☐ ALTER. ☐ REPLACE ☐

FEE COMPUTATION

QUAN.	ITEM	UNIT COST	FEE
	GAS SYSTEMS:		
	APPLIANCE VENT		
	AIR HANDLING UNITS		
	EVAPORATIVE COOLERS		
2	VENTILATING SYSTEMS (FAN, HOOD, ETC.)	2.00	4.00
	REFRIGERATION SYSTEMS ALTERED, REPAIRED OR ADDED TO		
	AIR-CONDITIONING SYSTEMS ALTERED, REPAIRED OR ADDED TO		
	HEATING APPLIANCE OR SYSTEM ALTERED, REPAIRED OR ADDED TO		

HEATING APPLIANCES

(INSTALLED, OR RELOCATED)

TYPE	B.T.U.	FEE
1-GAS PAC. UNIT	80,000	4.00
4-GAS PAC. UNITS OVER	100,000	20.00

BOILERS, COMPRESSORS OR ABSORPTION SYSTEMS INSTALLED OR RELOCATED

QUANTITY	TYPE	HP OR B.T.U.	UNIT COST	FEE
8	PAC. UNIT	2-4 & 6-8HP	@ 7.50 EA.	60.00
			@ "	
			@ "	

I have carefully read and examined the above application and know the same to be true and correct. All provisions of Laws and Ordinances covering this type of construction will be complied with whether specified herein or not. No person shall be employed in violation of the Labor Code of the State of California.

PERMIT FEE	3.00
INVESTIGATION FEE	
TOTAL FEE	91.00

ACCO
SIGNATURE OF CONTRACTOR OR AUTHORIZED AGENT

FORM B-55 PERMANENT

INSPECTION RECORD

ITEM	INSPECTOR	DATE
Ground Work	—	—
Gas	—	—
Rough Heating		9-19-77
Rough Refrig. or Air Cond.		9-19-77
Ducts *		9-19-77
Final Heating		9-29-77
Final Refrig. or Air Cond.		9-29-77

CORRECTIONS & PARTIAL INSPECTIONS

* OK - Ducts, trunks & Risers thru 2nd Fl. 10-5-77

—

Not Ready 10-7-77

Install brackets on Sup. Ducts. Where Duct Runs Terminate? No Check 10-19-77

—

Conns not made 10-27-77

OCT 1977

JOB ADDRESS

5426 San Fernando Rd
NUMBER STREET

APPLICATION FOR A

HEATING, VENTILATING, AIR-CONDITIONING OR REFRIGERATION PERMIT

BUILDING SECTION, PUBLIC WORKS DIVISION
CITY OF GLENDALE, CALIFORNIA

CONTRACTOR M.S. McCabe	STATE LIC. NO. 274879
MAILING ADDRESS P.O. Box 3145 Glendale	TEL. NO. 242-8762
OWNER P.R.O.	CITY BUS. LIC. 17094
MAILING ADDRESS 5454 San Fernando	TEL. NO.

CK. MO. CASH 35[illegible] JUN 15 '77 AL 11004

NOTE: WHEN PROPERLY VALIDATED IN THIS SPACE THIS FORM CONSTITUTES A PERMIT TO DO THE WORK DESCRIBED HEREON.

DESCRIPTION OF BLDG.

NEW [X] ADD'N [ ] ALTER. [ ] REPLACE [ ]

FEE COMPUTATION

QUAN.	ITEM	UNIT COST	FEE
	GAS SYSTEMS:		
	APPLIANCE VENT		
	AIR HANDLING UNITS		
	EVAPORATIVE COOLERS		
	VENTILATING SYSTEMS (FAN, HOOD, ETC.)		
	REFRIGERATION SYSTEMS ALTERED, REPAIRED OR ADDED TO		
	AIR-CONDITIONING SYSTEMS ALTERED, REPAIRED OR ADDED TO		
	HEATING APPLIANCE OR SYSTEM ALTERED, REPAIRED OR ADDED TO		

HEATING APPLIANCES

(INSTALLED, OR RELOCATED)

TYPE	B.T.U.	FEE
Delta Duct Heater	72000	4.00

BOILERS, COMPRESSORS OR ABSORPTION SYSTEMS INSTALLED OR RELOCATED

QUANTITY	TYPE	HP OR B.T.U.	UNIT COST	FEE
1	Surpinem Aircond.	BHP 96000	@ 4.00 Ea.	4.00
			@ "	
			@ "	

I have carefully read and examined the above application and know the same to be true and correct. All provisions of Laws and Ordinances covering this type of construction will be complied with whether specified herein or not. No person shall be employed in violation of the Labor Code of the State of California.

PERMIT FEE	3.00
INVESTIGATION FEE	
TOTAL FEE	11.09

Bill J. McCabe
SIGNATURE OF CONTRACTOR OR AUTHORIZED AGENT

FORM B-55 PERMANENT

INSPECTION RECORD

ITEM	INSPECTOR	DATE
Ground Work		
Gas		
Rough Heating		
Rough Refrig. or Air Cond.		
Ducts	[illegible]	9/19/77
Final Heating		
Final Refrig. or Air Cond.	[illegible]	9/19/77

CORRECTIONS & PARTIAL INSPECTIONS

OK to Cover Ducts, 2nd Fl
[illegible] 9-19-77

Covers not made [illegible]

OCT 7 1977

B-26

OWNER PRODUCTS RESEARCH ADDRESS 5426 SAN FERNANDO

PURPOSE OF BUILDING BRICK WHSE. SPECIAL PERMIT NO.

LOT BLK TRACT FIRE DISTRICT NO.

BUILDING

Date 12-18-48

No. 33985

Amt. #1200-

Con. OWNER

	Date	Insp.
Foundation		
1st Floor Joist		
Frame	12-27	R.M.
Finish	4-4-49	R.M.

SEWER

Date 12-13-48

No.

Sewer No. EXIST.

Cesspool

Septic

Con.

PLUMBING OVER

Date 12-13-48

No. 85878

Fix. 1 1 SUMP

Htr. 1 1 ORION

Gas. 1 1 WTR. SYS.

Con. STORY & SONS

	Date	Insp.
Rough	12-20-48	Can
Gas	1-14-49	Mc
Sewer	12-20-48	Can
Cesspool		
Heating		
Finish	1-27-49	OK

HEATING **ELECTRIC**

Date 1-27-49 Date

No. 86529 No.

Wall Sw.

Floor 2 Dual Mot.

Unit

Con. STORY & SONS

PLASTERING

Date 1-5-49

No. 27537

Yds. Int. 500

Yds. Ext. —

Con. D.W. SMALL

	Date	Insp.
Ext. Lath		
In. Lath	1-6	J.S.H.
Ext. Scratch		
In. Brown	1-10	J.S.H.
Ext. Brown		
Finish	1-13	J.S.H.

LATHING

Date 1-5-49

No. 27531

Yds. Int. 430

Yds. Ext.

Con. T.L.J. WILLIAMSON

WIRING (over)

Date 12-27-48 Out. 30

No. 54118 Sw. 6

Range Fix.

Htr. Mot.

Trans.

Con. PIPPITT ELECT

	Date	Insp.
Rough	12/27/48	OT
Finish Wire	1/27/49	H
Fixtures	1/27/49	H
Motor		
Furnace		
Range		

WIRING

Date 1-26-49 Out. 20

No. 54381 Sw. 6

Range Fix. 20

Htr. 2-10-1-15 Mot. 3

1-2 Trans.

Con. G. PIPPITT

Ft Mellon
3 Ø Power Meter } Installed 1/11/49 - DT

PL86
1-25-49 Final ~~Elec~~ 1-27-49 OK
86495
1 Fuel Gas
Story & Sons

PL86
1-27-49
86529
1 Gas Svc.
Story & Sons

54381 - R.O 1/28/49 HCH Except
twist lock receptacles in laboratory

Elect. Per. No. 54744
3-10-49 Gordon D. Pippitt Rough In 3/10/49 DT
40 outlets, 2 Fixtures, 11 motors - 27½ HP
1 - 3 HP
2 - 2 HP
3 - ½ HP
3 - 1 HP

RECEIVED
MAR 15 1949
By

B-26

OWNER Products Research Corp. ADDRESS 5426 San Fernando Rd.

PURPOSE OF BUILDING Remodel SPECIAL PERMIT NO.

LOT Por. 31 BLK TRACT 3284 FIRE DISTRICT NO.

BUILDING

Date 2-1-51

No. 39536

Amt. 3.00

Con. W.R. Hartee

	Date	Insp.
Foundation		
1st Floor Joist		
Frame	2-6-51	RH
Finish	3-26-51	RH

SEWER

Date

No. 99918

Sewer No. Exist

Cesspool

Septic

Con.

PLUMBING

Date 2-28-51

No. 99918

Fix. 10

Htr. 1 WATER SYSTEM 1

Gas. 1

Con. Stoxp Plbg.

	Date	Insp.
Rough	3-30-51	Caw
Gas	4-26-51	OJR
Sewer		
Cesspool		
Heating		
Finish	4-26-51	OJR

HEATING

Date

No.

Wall

Floor Dual

Unit

Con.

ELECTRIC

Date

No.

Sw.

Mot.

PLASTERING

Date 2-7-51

No. 31070

Yds. Int.

Yds. Ext. 20

Con. Dw. Small

	Date	Insp.
Ext. Lath		
In. Lath	2-7-51	leh
Ext. Scratch		
In. Brown	2-8-51	leh
Ext. Brown		
Finish	2-14-51	leh

LATHING

Date 2-7-51

No. 31069

Yds. Int. 20

Yds. Ext.

Con. Dw. Williamson

WIRING

Date 3-16-51 Out. 4

No. 62097 Sw. 3

Range Fix. 4

Htr. Mot.

Trans.

Con. H. L. Moyer

	Date	Insp.
Rough	3-19-51	D
Finish Wire	3-19-51	D
Fixtures	3-19-51	D
Motor		
Furnace		
Range	Rod Fin 5/31/50 DT	

WIRING

Date 5-29-50 Out.

No. 54011 Sw.

Range Fix.

Htr. 3/4 HP Mot. 1

DYER Trans. 1

Con. H.L. MAGEE

B-26

OWNER Products Research Co. ADDRESS 5426 San Fernando

PURPOSE OF BUILDING Install Elec. hoist monorail SPECIAL PERMIT NO.

LOT Por 31 BLK TRACT West Glendale 5y5. FIRE DISTRICT NO. 3 M2

BUILDING		
Date	1-18-54	
No.	46216	
Amt.	1,000	
Con.	OWNER	
	Date	Insp.
Foundation		
1st Floor Joist		
Frame		
Finish	APR 1 '54	K.G.

PLUMBING		
Date	1-18-54	
No.	19092	
Fix.	WATER SYSTEM	
Htr.	WATER SOFTENER	
Gas.	1 SPRINKLER SYSTEM	
Con.	L.G. Bishop	
	Date	Insp.
Rough		
Gas		
Sewer		
Cesspool		
Heating		
Finish	JAN 18 '54	Conv

PLASTERING		
Date		
No.		
Yds. Int.		
Yds. Ext.		
Con.		
	Date	Insp.
Ext. Lath		
In. Lath		
Ext. Scratch		
In. Brown		
Ext. Brown		
Finish		

WIRING		
Date	1-20-54	Out. 1
No.	72590	Sw. 2
Range		Fix.
Htr.	1/4"	Mot. 1
Power Pole		Trans.
Con.	Fullerton	
	Date	Insp.
Rough	JAN 20 '54	H.
Finish Wire	APR 1 '54	H.
Fixtures		
Motor		
Furnace		
Range		

SEWER	
Date	
No.	
Sewer No.	
Cesspool	
Septic	
Con.	

HEATING		ELECTRIC	
Date		Date	
No.		No.	
Wall		Sw.	
Floor	Dual	Mot.	
Unit			
Con.			

LATHING	
Date	
No.	
Yds. Int.	
Yds. Ext.	
Con.	

WIRING	
Date	2-19-54 Out.
No.	72911 Sw.
Range	Fix.
Htr.	3/4 Mot. 1
	Trans.
Con.	Fullerton

72911
Ro FEB 25 '54
Fin FEB 25 '54

3-22-5
#7317
3-Su
(3600 w) 3-HT
Fjelstro

Ro MAR 22 '54
Fin MAR 22 5
added le

B-26

OWNER E. E. Boyd ADDRESS 5426 San Fernando

PURPOSE OF BUILDING offices SPECIAL PERMIT NO.

LOT Por 31 BLK TRACT 3784 FIRE DISTRICT NO. 2 M2

BUILDING

Date 3-8-57
No. 54043
Amt. $2,000.00
Con. W. R. Harter

	Date	Insp.
Foundation		
Steel		
1st Floor Joist		
Frame		
Finish	4/25/57	

PLUMBING

Date
No.
Fix. WATER SYSTEM
Htr. WATER SOFTENER
Gas. SPRINKLER SYSTEM
Con.

	Date	Insp.
Rough		
Gas		
Sewer		
Cesspool-Tank		
Rough Heating		
Heating	JUN 13 57	mc
Finish		

HEATING

Date 3-25-57
No. 40374
~~Wall~~ water cooler
Floor
Con.

	LATH.	PLAST.
Date		
No.		
Yds. Int.		
Yds. Ext.		
Con		

	Date	Insp.
Ext. Lath		
Int. Lath		
Ext. Scratch		
Int. Brown		
Ext. Brown		
Finish		

SEWER

Date
No.
Sewer No.
Cesspool
Septic
Con.

WIRING

Date 3-12-57 Out. 17
No. 85333 Sw. 3
Range Oven Fix. 7
Htr. Dryer Trans.
Mot.
Con H. L. Magee

	Date	Insp.
Rough	4/24/57	
Finish Wire	"	"
Fixtures		
Meter		

Date 85731 Out. 10
No. 4/23/57 Sw.
Power Pole Fix.
Htr. 2 Mot. 14
Con Magee Elec

	Date	Insp.
Rough		
Finish Wire		
Fixtures		

Wall frame only Interior 3/12/57 R.H.

B-26

OWNER Prod. Research ADDRESS 5426 San Fernando

PURPOSE OF BUILDING SPECIAL PERMIT NO.

LOT BLK TRACT FIRE DISTRICT NO.

BUILDING

Date

No.

Amt.

Con.

	Date	Insp.
Foundation		
1st Floor Joist		
Frame		
Finish		

SEWER

Date

No.

Sewer No.

Cesspool

Septic

Con.

PLUMBING

Date 12-1-53

No. 18380

Fix. WATER SYSTEM

Htr. WATER SOFTENER

Gas. / SPRINKLER SYSTEM

Con. Story Plbg

	Date	Insp.
Rough	Void 1-2-54	
Gas		
Sewer		
Cesspool		
Heating	JAN 22 '54	MC
Finish		

HEATING

Date 12-4-53

No. 18455

Wall 1-VENT

Floor Dual

Unit

Con. Story Plbg

ELECTRIC

Date

No.

Sw.

Mot.

PLASTERING

Date

No.

Yds. Int.

Yds. Ext.

Con.

	Date	Insp.
Ext. Lath		
In. Lath		
Ext. Scratch		
In. Brown		
Ext. Brown		
Finish		

LATHING

Date

No.

Yds. Int.

Yds. Ext.

Con.

WIRING

Date 12-22-53 Out.

No. 72399 Sw.

Range Fix.

Htr. 1/4 Mot. 1

Power Pole Trans.

Con. Wisdom

	Date	Insp.
Rough		
Finish Wire	JUN 1 '55	
Fixtures		
Motor		
Furnace		
Range		

WIRING

Date 12-24-53 Out. 1

No. 72407 Sw.

Range JUN 1 '55 Fix. 2

Htr fix JUN 1 '55 Mot.

Trans.

Con. Lighting

DEC 23 '53

work taken out never comp'

B-26

OWNER Emma Boyd ADDRESS 5426 San Fernando

PURPOSE OF BUILDING Alterations SPECIAL PERMIT NO.

LOT Por. 31 BLK TRACT 3784 FIRE DISTRICT NO.

BUILDING			PLUMBING			PLASTERING			WIRING		
Date 10-19-51			Date			Date 10-24-51			Date 10-2-51 Out. 3		
			No.			No. 32266			No. 63980 Sw.		
No. 40950			Fix.						Range Fix.		
Amt. 250.00			Htr. WATER SYSTEM			Yds. Int. 10			1 Htr. 21,000 WT. 104 Mot. 1		
			Gas.			Yds. Ext. 10			Trans.		
Con. W. R. Horton			Con.			Con. Dew-Amaco.			Con. H. L. Magee		
	Date	Insp.		Date	Insp.		Date	Insp.	OVER	Date	Insp.
Foundation			Rough			Ext. Lath	10/24/51	deh	Rough	10-9-51	O
1st Floor Joist			Gas			In. Lath	10/24/51	deh	Finish Wire	10-8-51	O
			Sewer			Ext. Scratch	11-6-51	deh	Fixtures		
Frame	10/24/51	RH	Cesspool			In. Brown	11-6-51	deh	Motor		
Finish	11-28-51	RH	Heating	11-8-51	OAW	Ext. Brown	11-15-51	LEH	Furnace		
			Finish			Finish	11-28-51	LEH	Range		
SEWER			HEATING		ELECTRIC	LATHING			WIRING		
Date			Date 9-14-51		Date	Date 10-24-51			Date Out.		
No.			No. 3427		No.	No. 32269			No. Sw.		
Sewer No.			Wall		Sw.				Range Fix.		
Cesspool			Floor 1 Dual		Mot.	Yds. Int. 10			Htr. Mot.		
Septic			Unit			Yds. Ext. 10			Trans.		

Add to Offices
9-4-51
40684
$150 —
Hartley

Plastering
11-2-45
21762
Ext 150 yds.
Raligan

Painting
11-2-45
21763
Ext 150 yds.
Don Welker

Wiring 6-19-50
59250
1 mot 7H
Magee

Wiring 8-16-49
56381
2 mot
Piggott

63980 Added Load 21,000 W 10-8-51

B-26

OWNER Emma Boyd ADDRESS 7426 San Fernando

PURPOSE OF BUILDING Boiler Housing SPECIAL PERMIT NO.

LOT Por 31 BLK TRACT 3784 FIRE DISTRICT NO.

BUILDING			PLUMBING OVER			PLASTERING			OVER WIRING		
Date 9-2-52			Date 9-8-52			Date			Date 9-30-52 Out. 50		
No. 42872			No. 9710			No.			No. 67658 Sw. 10		
Amt. 700.00			Fix. 1 WATER SYSTEM						Range Fix. 31		
			Htr. 1 WATER SOFTENER			Yds. Int.			Htr. Mot. 50		
			Gas. 2 SPRINKLER SYSTEM			Yds. Ext.			Power Pole Trans.		
Con. W. R. Harper			Con. Story Plbg.			Con.			Con. H. L. Magee		
	Date	Insp.		Date	Insp.		Date	Insp.		Date	Insp.
Foundation			Rough	9-8-52	Mc	Ext. Lath			Rough	9-30-52	H
1st Floor Joist	Jan 19 1953		Gas	9-11-52	Mc	In. Lath			Finish Wire	No Chg.	
	MAR 25 1953		Sewer			Ext. Scratch			Fixtures	MAR 25 1953	
Frame			Cesspool			In. Brown			Motor		
Finish			Heating			Ext. Brown			Furnace RO	10-22-53	A
			Finish	9-11-52	Mc	Finish			Range Fin Comm Range	10-22-53	A

SEWER	HEATING	ELECTRIC	LATHING	WIRING
Date	Date	Date	Date	Date 10-2-53 Out. 8
No.	No.	No.	No.	No. 71557 Sw.
Sewer No.	Wall	Sw.		Range Fix. 8
Cesspool	Floor Dual	Mot.	Yds. Int.	Htr. 40 IP Mot. 1
Septic	Unit		Yds. Ext.	Trans.

#9884 - 9-17-52

1- Fix.

Story - PLBg.

Ro - 9-17-52 - me.

B-26-27243

OWNER Glendale Amusement Co ADDRESS ~~324 E 6th St~~ San Fernando

PURPOSE OF BUILDING Industrial Bldg FIRE DISTRICT NO. 5426

BUILDING

DATE 11-29-29

NO. 01088

AMT. 5000 -

CON. Owner

	INSP'D.	INSP.
FOUNDATION	11/29/29	CMJ
1ST FOOR	12/19	CMJ
2 & 3 FLOOR		
CHIMNEY		

SEWER

DATE

NO.

AMT.

CON.

PLUMBING

DATE 12-11-29

NO. 4608

AMT. 220 -

CON H. H. Jurneyan

	INSP'D.	INSP.
ROUGH	DEC 16 '29	H
GAS	JAN 7 '30	H
SEWER	DEC 23 '29	H
CESSPOOL		
FURNACE		
FINISH	JAN 7 '30	H

CESSPOOL

DATE

NO.

AMT.

CON.

PLASTERING

DATE 12-19-29

NO. 1102

YDS. INT. 280

YDS. EXT.

CON Green & West

	INSP'D.	INSP.
EXT. LATH		
IN. LATH	12-19	JMB
EXT. PLASTER	12-24	JMB
IN. PLASTER		
GARAGE		

FURNACE

DATE

NO.

AMT.

CON.

WIRING

DATE 12-19-29 OUT 26

NO. 2219 SW. 3

FIX. 22

MOT

FUR

CON W Paull

	INSP'D.	INSP.
ROUGH	12-19	JMB
FINISH	12-30	JMB
FIXTURES		
MOTOR	1-7	JMB
FURNACE		

WIRING

DATE 1-7-30 OUT 4

NO. 2311 SW.

FIX. 3-2-1 1/2 P

MOT 5

FUR 1-1/2

CON W Paull

3420 San Fernando
New roof 10-16-35
#6811
$57-
McCarthy Roof Co.

Elec. 2-2-31
4628
1 mot 1/2 HP
Coghlin Elec.

Tilby 12-2-31
14801
$120-
Gas Stove Hosp.

RECEIVED
DEC 31 1929
By

RECEIVED
JAN 7 1930
By

D-26

OWNER Emma E. Boyd ADDRESS 5426 - San Fernando

PURPOSE OF BUILDING over head door SPECIAL PERMIT NO.

LOT Por 31 BLK TRACT 3784 FIRE DISTRICT NO.

BUILDING

Date APR 7 1952

No. 41832

Amt. 250.00

Con. W. R. HARTER

	Date	Insp.
Foundation Steel	4-8-52	RH
1st Floor Joist		
Frame		
Finish	7-24-52	RH

SEWER

Date

No.

Sewer No.

Cesspool

Septic

Cor

PLUMBING

Date 2-20-52

No. 6025

Fix. WATER SYSTEM 1

Htr. WATER SOFTENER

Gas. SPRINKLER SYSTEM

Con. Story Plbg

	Date	Insp.
Rough	No Insp.	
Gas	MAR 24 1952	
Sewer		
Cesspool		
Heating		
Finish		

HEATING

Date

No.

Wall

Floor Dual

Unit

C

ELECTRIC

Date

No.

Sw.

Mot.

PLASTERING

Date

No.

Yds. Int. Rp 11-9

Yds. Ext. Fin 1-9

Con. Remove 3P & Fin

	Date	Insp.
Ext. Lath		
In. Lath		
Ext. Scratch		
In. Brown		
Ext. Brown		
Finish		

LATHING

Date

No.

Yds. Int.

Yds. Ext.

C

WIRING

Date 11-3-52 Out. 3

No. Sw.

Range Fix. 3

Htr. 1/4 Mot. 1

Rower Pole Trans.

Con. Wisdom

over	Date	Insp.
Rough		
Finish Wire		
Fixtures		
Motor 1		
Furnace 3		
Range		

WIRING

Date Out.

No. Sw.

Range Fix.

Htr. Mot.

Trans.

C

ELEC.
#66564
7-11-62
CHECK SERVICE ON
3Ø POWER

OWNER Emma Boyd ADDRESS 5426 San Fernando

PURPOSE OF BUILDING Warehouse SPECIAL PERMIT NO.

LOT P-31 BLK TRACT 3784 FIRE DISTRICT NO.

BUILDING only		
Date	12-5-52	
No.	43510	
Amt.	19,000	
Con.	Gregg.	
	Date	Insp.
Foundation	12-15-52	BL
1st Floor Joist		
Vert-3 wall	12-19-52	RL
Frame		
Finish	2-11-53	RH

SEWER	
Date	
No.	
Sewer No.	
Cesspool	
Septic	
Con.	

X PLUMBING		
Date	7-24-52	
No.	8889	
Fix.	2 WATER SYSTEM	
Htr.	WATER SOFTENER	
Gas.	SPRINKLER SYSTEM	
Con.	Story Pldg.	
	Date	Insp.
Rough		
Gas		
Sewer		
Cesspool		
Heating		
Finish		

HEATING		ELECTRIC	
Date		Date	
No.		No.	
Wall		Sw.	
Floor	Dual	Mot.	
Unit			
Con.			

PLASTERING		
Date		
No.		
Yds. Int.		
Yds. Ext.		
Con.		
	Date	Insp.
Ext. Lath		
In. Lath		
Ext. Scratch		
In. Brown		
Ext. Brown		
Finish		

LATHING	
Date	
No.	
Yds. Int.	
Yds. Ext.	
Con.	

WIRING		
Date	1-30-53	Out. 30
No.	68865	Sw. 9
Range		Fix. 17
Htr.		Mot.
Power Pole		Trans.
Con.	Gold Coast	
	Date	Insp.
Rough	1-30-53	RL
Finish Wire	1-30-53	RL
Fixtures		
Motor		
Furnace		
Range		

over WIRING	
Date	12-22-52 Out. 2
No.	68476 Sw.
Range	Fix.
Htr.	Mot.
Jumpsale	Trans.
Con.	Gold Coast

'ERT-STEEL-W-NAL
WALLS

OND BEAM STEEL SIE
WALLS--- 12-29-52 RH

BOND BEAM STEEL-W-N
WALLS-- 1-2-53 RH

Erect Partitions

7-21-52

42559

$500 -

Harter

#65476

Ro
Lin - 12-22-5:

Temp. pole

B-26

OWNER EMMA BOYD ADDRESS 5426 San Fernando Road

PURPOSE OF BUILDING Rest Rooms SPECIAL PERMIT NO.

LOT 31 BLK TRACT 3784 FIRE DISTRICT NO. M2 #2

BUILDING

Date 3-13-56

No. 51630

Amt. $2,500.00

Con. W. R. Harter

owner	Date	Insp.
Foundation		
Steel		
1st Floor Joist		
Frame	4/16/56 JWL	
Finish	4/25/56 JWL	

SEWER

Date 4-6-56

No. 33600

Sewer No. 1 cut

Cesspool

Septic

Con. Charles Long

PLUMBING owner

Date 4-6-56

No. 33600

Fix. 2 WATER SYSTEM

Htr. WATER SOFTENER

Gas. SPRINKLER SYSTEM

Con. Charles Long

	Date	Insp.
Rough		
Gas		
Sewer	4/6/56 OJK	
Cesspool-Tank		
Rough Heating		
Heating		
Finish	4/25/56 OJK	

HEATING

Date

No.

Wall

Floor

Con.

PLASTERING

Date

No.

Yds. Int.

Yds. Ext.

Con.

	Date	Insp.
Ext. Lath		
In. Lath		
Ext. Scratch		
In. Brown		
Ext. Brown		
Finish		

LATHING

Date

No.

Yds. Int.

Yds. Ext.

Con.

WIRING

Date Out.

No. Sw.

Range Oven Fix.

Htr. Dryer Mot.

Trans.

Con.

	Date	Insp.
Rough		
Finish Wire		
Fixtures		
Meter		

Date Out.

No. Sw.

Power Pole Fix.

Htr. Mot.

Con.

	Date	Insp.
Rough		
Finish Wire		
Fixtures		

3/29/56 - Add'l frame insp. F.D.

5/28/56
3 44 5 7
1 air worker
Courtesy Worker
Void work
not done
12/12/56
MC

B-26

OWNER Emma Bayde ADDRESS 5426 San Fernando

PURPOSE OF BUILDING Repair Fire Damage SPECIAL PERMIT NO.

LOT N. W. 1/2 65' 31 BLK TRACT 3784 FIRE DISTRICT NO.

BUILDING			PLUMBING			PLASTERING			WIRING		
Date 12-17-55			Date 12-14-55			Date			Date 12-12-55 Out.		
			No. 31378			No.			No. 50025 Sw.		
No. 57017			Fix. WATER SYSTEM						Range Fix.		
Amt. 12000 00			Htr. WATER SOFTENER			Yds. Int.			Htr. Mot. 11 024		
			Gas. 1 SPRINKLER SYSTEM			Yds. Ext.			Trans.		
Con. Edgar Gregg.			Con. L. G. Bishop			Con.			Con Magee		
OWNER	Date	Insp.		Date	Insp.		Date	Insp.		Date	Insp.
Foundation			Rough			Ext. Lath			Rough		
Steel			Gas	12-13-55	MC	In. Lath			Finish Wire	12-20-55	H
1st Floor Joist			Sewer			Ext. Scratch			Fixtures		
			Cesspool-Tank			In. Brown			Meter	12-12-55	H.
Frame	2-9-56	JWC		R.O. 2-25-56	MC	Ext. Brown			Date		Out.
Finish	4-25-57	"	Heating	3-15-56	OJR	Finish			No.		Sw.
SEWER			Finish			LATHING			Power Pole		Fix.
Date			HEATING			Date			Htr.		Mot.
No.			Date 2-6-56			No.			Con.		
Sewer No.			No. 32308							Date	Insp.
Cesspool			Wall			Yds. Int.			Rough		
Septic			Floor 1			Yds. Ext.			Finish Wire		

rotary-#80025
- 15 HP
- 20 "
- 10 "
- 1½ "
2 - 25 "
1 - 3/4 "
1 - 5 "

AND-S WALL STEEL JUN 5 53 RH.
1. Wall steel JUN 3 53 RH.
elding - Front wall steel 1-17-56 R.H.
Baffleam JUN 30 56 RH

B-26

OWNER Emma Boyd ADDRESS 5426 San Fernando

PURPOSE OF BUILDING Remodel Mfg. Bldg. SPECIAL PERMIT NO.

LOT Por. 31 BLK TRACT 3784 FIRE DISTRICT NO.

BUILDING			PLUMBING			PLASTERING			WIRING		
Date 3-26-51			Date			Date 4-9-51			Date 4-6-51 Out. 10		
			No.			No. 31328			No. 62271 Sw. 2		
No. 39826			Fix.						Range Fix. 12		
Amt. $26.00			Htr. WATER SYSTEM			Yds. Int. 10			Htr. Mot.		
			Gas.			Yds. Ext. 30			Trans.		
Con. W. K. Hartzer			Con.			Con. D. W. Small			Con. H. L. Magee		
OVER	Date	Insp.		Date	Insp.		Date	Insp.	OVER	Date	Insp.
Foundation			Rough			Ext. Lath	4-9-51	[illegible]	Rough	8-1-51	[illegible]
1st Floor Joist			Gas			In. Lath	4-9-51	[illegible]	Finish Wire	8-1-51	[illegible]
			Sewer			Ext. Scratch	4-19-51	[illegible]	Fixtures	8-1-51	[illegible]
Frame			Cesspool			In. Brown	4-11-51	[illegible]	Motor		
Finish	9-6-51	RH	Heating			Ext. Brown	4-26-51	[illegible]	Furnace		
			Finish			Finish	5-10-51	[illegible]	Range		

SEWER	HEATING	ELECTRIC	LATHING	OVER WIRING
Date	Date	Date	Date 4-9-51	Date 9-6-51 Out. 3
No.	No.	No.	No. 31330	No. 63736 Sw. 1
Sewer No.	Wall	Sw.		Range Fix. 2
Cesspool	Floor Dual	Mot.	Yds. Int. 10	Htr. Mot.
Septic	Unit		Yds. Ext. 30	Trans.
Con.	Con.		Con. J. W. Williams	Con. H. L. Magee

#63726 Fin Fix 9-12-51 D
#63726 Rough 9-6-51 D
#62271 Before insp. part of work was covered up 4-6-51 D
#39826 Frame front wall, first floor 3-28-51 D

B-25

OWNER Emma Boyd ADDRESS 5426 San Fernando

PURPOSE OF BUILDING Fire Repair SPECIAL PERMIT NO.

LOT Pcl 31 BLK TRACT 3784 FIRE DISTRICT NO.

BUILDING

Date 10-14-52

No. 43158

Amt. 3,100 00

Con. Merrill & Sons

	Date	Insp.
Foundation		
1st Floor Joist		
	NC Insp	
Frame	6-10	53
Finish		

SEWER

Date

No.

Sewer No.

Cesspool

Septic

Con

PLUMBING

Date 9-17-52

No. 9884

Fix. 1 WATER SYSTEM

Htr. Boiler WATER SOFTENER

Gas. SPRINKLER SYSTEM

Con. Story

	Date	Insp.
Rough		
Gas		
Sewer		
Cesspool		
Heating		
Finish	10-20-52	Mc

HEATING

Date 3-4-53

No. 13010

Wall

Floor 2 Dual

Unit 1-gas

Con

ELECTRIC

Date

No.

Sw.

Mot.

PLASTERING

Date

No.

Yds. Int.

Yds. Ext.

Con.

	Date	Insp.
Ext. Lath		
In. Lath		
Ext. Scratch		
In. Brown		
Ext. Brown		
Finish		

LATHING

Date

No.

Yds. Int.

Yds. Ext.

Con

WIRING

Date 1-6-53 Out.

No. 68589 Sw.

Range Fix.

2 Htr. 3600 2200 Mot. 1

Power Pole Trans.

Con. Magee

	Date	Insp.
Rough		
Finish Wire	1-6-53	H
Fixtures		
Motor		
Furnace		
Range		

WIRING

Date Out.

No. Sw.

Range Fix.

Htr. Mot.

Trans.

Con

7189
#9884 — STORY ~~Dwlg.~~
1 - BOILER
FINAL - 10-20-52 ~~ME~~

Remodel 3-14-51
#34764
$900 -
Harter

Wall 12-10-48
#33957
$1900 —
Gregg

Wiring 5-9-51
#62580
20 HP 1 mot.
Magee

Wiring 7-3-51
#63049
5 Mot 1½ HP
1 HP
¾ HP
½ HP
2 - ¾ HP
Magee

B-26

OWNER Jennings, Gregg & Boyd ADDRESS 5426 San Fernando Road

PURPOSE OF BUILDING warehouse SPECIAL PERMIT NO.

LOT 31 BLK 1 TRACT 3784 FIRE DISTRICT NO. 2 M-2

BUILDING		
Date	10-27-57	
No.	55692	
Amt.	$40,000.00	
Con.	Edgar Gregg	
Cover	Date	Insp.
Foundation	11/4/57	Fwl.
Verbatim	11/14/57	Fwk.
Steel		
1st Floor Joist		
Frame		
Finish	1/2/58	Fwl.

PLUMBING		
Date	10-9-57	
No.	43826	
Fix.	4	WATER SYSTEM
Htr.		WATER SOFTENER
Gas.		SPRINKLER SYSTEM
Con.	Earl Price	
	Date	Insp.
Rough	10/31/57	Mc
Gas	12-12-57	Mc
Sewer	12-30-57	Mc
Cesspool-Tank		
Rough Heating		
Heating	12-30-57	Mc
Finish	12-31-57	Mc

HEATING	
Date	12-11-57
No.	45964
Wall	8
Floor	
Con.	

	LATH.	PLAST.
Date		
No.		
Yds. Int.		
Yds. Ext.		
Con		
	Date	Insp.
Ext. Lath		
Int. Lath		
Ext. Scratch		
Int. Brown		
Ext. Brown		
Finish		

SEWER	
Date	10-25-57
No.	44148
Sewer No.	
~~Cesspool~~	4 drywells
Septic	
Con.	M. G. Hood

WIRING (over)		
Date	7-31-57	Out.
No.	86930	Sw.
Range	Oven	Fix.
Htr.	Dryer	Trans.
Mot.	1 @ 50	
Con.	H. & Hopper	
	Date	Insp.
Rough	7-31-57	TG
Finish Wire		
Fixtures		
Meter	30	
Date	10-25-57	Out. V
No.	87958	Sw.
Power Pole		Fix.
Htr.		Mot.
Con.	Magee	
	Date	Insp.
Rough	10/28/57	H
Finish Wire	"	"
Fixtures		

nd lift steel & Bond Beam par
Ramps trench
Leaf Diaphr

11/20/57 Ra
11/29/57 Wi
12/6/57 R.S.
Wiring 7-31-57
86430
1 mot 5HP
Magee

Elec
12/18/57
88477
45 out.
4 air.
27 fix.
otlets 8@1/20
Re. 12/18/57 N.
Air. 12/30/57 D
ir 12/30/57 D
ater 12/18/57 N.

Wiring 4-3-58
89393
1 mot @ 1/4 HP
Magee

Wiring 6-2-55
77752
7 out
2 mot.
Magee

Partition & fire door
11-19-57
55806
1,000 —
Ed. Gregg

Fire Sprinklers
12-11-57
55932
1,500.00
Rockwood Sprinkler

Plbg. 12-11-57
45030
Fire Sprinkler
Rockwood Sprinkler

B-26

OWNER EMMA BOYD ADDRESS 5426-A SAN FERNANDO

PURPOSE OF BUILDING LIGHT MFG & 1 RM STORAGE SPECIAL PERMIT NO.

LOT 31 BLK TRACT 3784 FIRE DISTRICT NO.

BUILDING			OVER PLUMBING			~~PLASTERING~~ ELEC.			OVER WIRING		
Date 9-18-50			Date 11-2-50			Date 12-3-31			Date 11-16-50 Out. 17		
No. 38686			No. 97902			No. 6688			No. 60973 Sw. 2		
			Fix. 1-SUMP						Range Fix.		
Amt. 13,000			Htr. WATER SYSTEM 1			~~Yds. Int.~~ 3 OUTLETS			Htr. Mot.		
			Gas.			~~Yds. Ext.~~			Trans.		
Con. GREGG			Con. STORY PLBG			Con. PAUL			Con. GOLD COAST ELEC		
	Date	Insp.		Date	Insp.		Date	Insp.		Date	Insp.
Foundation	9-27-50	RH	Rough			Ext. Lath			Rough	11-21-50	DT
1st Floor Joist			Gas	12-15-50	OR	In. Lath			Finish Wire	11-21-50	DT
			Sewer	11-7-50	OJR	Ext. Scratch			Fixtures		
Frame	12-18-50	RH	Cesspool			In. Brown			Motor NEW COM. LT METER		
Finish	12-18-50	RH	Heating	3-14-51	OJR	Ext. Brown			Furnace		
			Finish	11-7-50	OJR	Finish			Range		
SEWER			HEATING	ELECTRIC		LATHING			WIRING		
Date 11-2-50			Date 12-8-50	Date		Date			Date 12-8-50 Out.		
No. 97902			No. 98553	No.		No.			No. 61182 Sw.		
Sewer No. EXIST			Wall	Sw.					Range Fix. 1-5-51		
Cesspool			Floor 2 Dual	Mot.		Yds. Int.			Htr. & FIN 1-5-50 Mot. 1		
Septic			Unit			Yds. Ext.			RG 12-11-50 D Trans.		
Con. STORY PLBG			Con. W. O. WILLIS			Con.			Con. H. L. MAGEE		

WIRING
10-10-50
60588
- 25HP MOTOR
- 3 HP MOTOR
.L. MAGEE
G + FIN. 10-11-50 D
DED LOAD 28 H.P.

-20-50
60684
- 15 HP MOTOR
ODUCTS RESEARCH
G + FINISH 10-20-50 DT

VERT. STEEL E+S WALLS
10-9-50 R.H.
VERT STEEL N&W WALLS
10-10-50 R.H.
B.B. STEEL - 10-17-50
RH

PLBG
11-6-50
#97978
1-FUEL GAS
STORY PLBG
ROUGH 11/9/50 O
FINAL 11/7/50 O
GAS 11/9/50 O

PLBG
12-11-50
#98596
1-FUEL GAS
STORY PLBG
FINAL 12-15-50

B-26

OWNER EMMA BOYD ADDRESS 5426 San Fernando

PURPOSE OF BUILDING Office Remodel SPECIAL PERMIT NO.

LOT 31 BLK TRACT 3784 FIRE DISTRICT NO. 2 H2

BUILDING orig

Date 1-20-56

No. 51225

Amt. $3,000.00

Con. W.R. HARTER

	Date	Insp.
Foundation		
Steel		
1st Floor Joist		
Frame	2-9-56	FWL
Finish	4/2x/56	FWL

SEWER

Date	
No.	
Sewer No.	
Cesspool	
Septic	
Con.	

PLUMBING (Back)

Date 2-2-56

No. 32247

Fix. 16 WATER SYSTEM

Htr. 1 WATER SOFTENER

Gas. SPRINKLER SYSTEM

Con. Clan Long Bldg

	Date	Insp.
Rough	2-7-56	MC
Gas		
Sewer		
Cesspool-Tank		
Rough Heating		
Heating		
Finish	4/30/56	DR

HEATING

Date	
No.	
Wall	
Floor	
Con.	

LATH & PLASTERING

Date 2-6-56

No. 38408

Yds. Int. 250 400 P

Yds. Ext.

Con. Glen Covello

	Date	Insp.
Ext. Lath		
In. Lath	2-14-56	EH
Ext. Scratch	2-23-56	EH
In. Brown	FEB 20 '56	EH
Ext. Brown	3-1-56	"
Finish	3-12-56	"

LATHING

Date	
No.	
Yds. Int.	
Yds. Ext.	
Con.	

WIRING

Date 3-28-56 Out. 100

No. 81238 Sw. 20

Range Oven Fix. 50

Htr. Dryer Mot 2@ 1/2

Trans.

Con. H-L. Magee

	Date	Insp.
Rough	5/29/56	H
Finish Wire	12/14/56	H
Fixtures		
Meter		
Date		Out.
No.		Sw.
Power Pole		Fix.
Htr.		Mot.
Con.		

	Date	Insp.
Rough		
Finish Wire		
Fixtures		

Plbg

2-23-56
3585
1 sink
Chas Long Plbg.
2/15/56 OSR fin

Plbg
2 sinks
Compound Room
2-15-56
51405
$2,000.00
Hartis


Automatic Sprinklers
4-6-56
51834
$ 5,414.00
Owner Products Research
Scott + Cambell

~~Phone on 2-24-56 P.M. Employment~~

Wiring 6-6-56
82097
2 outl.
Powers

Plbg. 6-28-55
28163
1 kit.
Bishop

5420-5426 SAN FERNANDO RD.

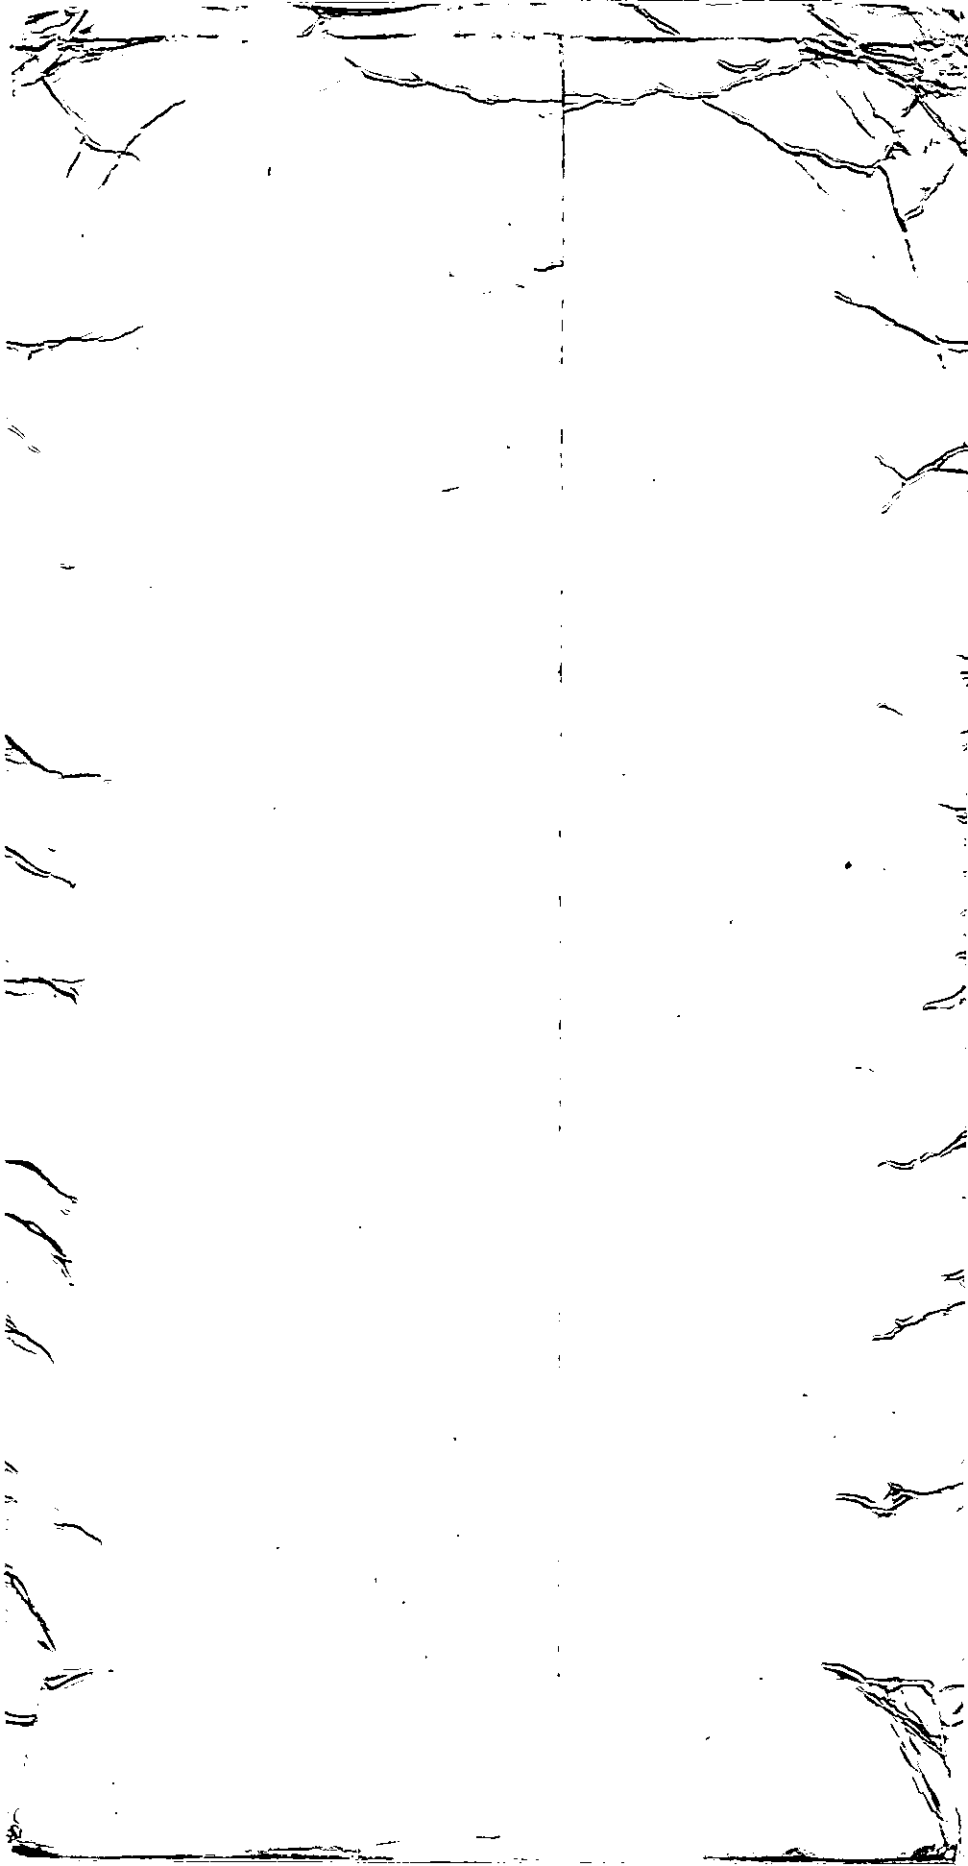

Certificate of Use and Occupancy

For Existing Legal Structure or Building

March 13, 1995 — UO-15709

Named Applicant: Theodore M. Clark, Vice President

Named Business: Courtaulds Aerospace, Inc.

Street Address: 5426 San Fernando Rd. Glendale, CA 91203

Use: Corporate Offices — Occupancy Classification: H2/H3/B2

Square Feet: 6,500 — Parking Spaces: 294 — Zoning: M2

This certifies that so far as ascertained by or made known to the below named parties, the building identified above is a legally existing building and has been determined that the change of use or occupancy or both to the named use occupancy and owner or tenant will not result in any increased hazard to life or limb, health, property or public welfare and such use and occupancy complies with the various ordinances of the city regulating building construction and use.

Michael J. Wiederkehr
Acting Permit Services Administrator

Edith Fuentes
Zoning Administrator

(Section 308 (e), Volume I of the Glendale Building and Safety Code requires that this certificate be posted in a conspicuous place on the premises and shall not be removed except by the Permit Services Administrator.)

MARS
C=27
MAR 15 1995

19

HOLMES & NARVER, INC.
ENGINEERS · CONSTRUCTORS
828 SOUTH FIGUEROA STREET
LOS ANGELES 17
MADISON 7-4377

LOS ANGELES
HONOLULU

July 8, 1963

City of Glendale
Department of Building and Safety
Glendale, California

Attention: Mr. C. A. Blodgett, Assistant Superintendent

Gentlemen:

Reference is made to the construction of the Metal Products Facility at 5426 San Fernando Road by Products Research Company. A review in your office was made of the Building Code requirement for one hour fire resistive construction for exterior walls, Fire Zone No. 2. Noted was an exception to the requirement if the exterior wall is on a street at least 30 feet wide.

In the development of a "Master Plan" for Products Research Company of the Glendale Site a driveway is provided at least 30 feet in width adjacent to the west face of the Metal Products Facility extending beyond the Facility both northward and southward.

We respectfully request that the proposed Driveway, as long as maintained by Products Research Company, be accepted as an exception as noted in the first paragraph above.

Very truly yours,

HOLMES & NARVER, INC.

H. K. Madison

H. K. Madison
Project Engineer

cc: Products Research Company - Attention: Mr. Gordon Bradford
Products Research Company - Attention: Mr. Nelson Sweetser

Exterior wall on west side is unprotected incombustible construction fronting on a (private) street 30' wide.
North wall will be 1-hr protected per Sec. 2203 (a)

CAB 7/12/63

Dear Sir,

Re: Proposed residential development - [illegible] Road, [illegible]

We have been instructed by the above client to submit a planning application for the erection of [illegible] dwellings on the above site.

Please find enclosed the following documents:

- Completed application forms
- Site location plan
- Block plan
- Floor plans and elevations
- Design and Access Statement

The application fee of £[illegible] has been paid.

We trust that the application is in order and look forward to receiving confirmation of validation in due course.

Yours faithfully,

[illegible]

PLANT ADDRESS • 5426 SAN FERNANDO ROAD • GLENDALE 3, CALIFORNIA
RESEARCH LABORATORIES • 2911 EMPIRE AVENUE • BURBANK, CALIFORNIA

CABLE ADDRESS "PRORECO"

PRODUCTS RESEARCH COMPANY

2919 EMPIRE AVENUE • BURBANK, CALIFORNIA • VICTORIA 9-3992

July 11, 1963

File
OK CAB 1-15-63

City of Glendale
Department of Building and Safety
Glendale, California

Attention: Mr. C. A. Blodgett

Gentlemen:

The final review by your office of the construction of the metal products manufacturing building at 5426 San Fernando Road, belonging to Products Research Company, raised a question about the material of construction on the exterior walls of the open side storage area.

Our engineers, Holmes & Narver, suggested a solution based on a statement in the Glendale Building Code that an "exterior wall fronting on a street having a width of at least thirty feet may be of unprotected incombustible construction." This would apply to the parapet and trim stub wall along the west side of the storage area which would then not have to be of one hour fire resistive construction, normally required in Fire Zone 2.

We understand, therefore, based on the above, that the present construction of the west face of the storage area portion of the building is acceptable as long as an adjacent driveway at least thirty feet wide is maintained for the purpose of controlled vehicular traffic.

Very truly yours,

PRODUCTS RESEARCH COMPANY

Gordon M. Bradford, Jr.

GMBjr:ms

Recommendations for use of our products are based on reliable tests.
No guarantee of results is implied, however, where conditions are beyond our control.

5426 San Fernando Rd

CERTIFICATE OF CONFORMANCE

AMERICAN INSTITUTE OF TIMBER CONSTRUCTION — AITC — QUALIFIED LICENSEE

THE UNDERSIGNED MANUFACTURER HEREBY CERTIFIES that the products identified below and on attached sheets Nos. 1 of 1 are marked with the Collective Mark of the AMERICAN INSTITUTE OF TIMBER CONSTRUCTION (AITC) and were manufactured in conformance with applicable provisions of U. S. Product Standard PS 56-73, for Structural Glued Laminated Timber, and that such manufacture has been at our plant in Fresno, California, which plant has a quality control system approved by the Inspection Bureau of the AMERICAN INSTITUTE OF TIMBER CONSTRUCTION and inspected periodically by such Bureau. The undersigned manufacturer further certifies that the work has been done in accordance with the applicable job specifications.

The manufacture of these members complies with the manufacturing and fabricating provisions of Chapter 25 of the Uniform Building Code.

JOB NAME: Prod. Research

JOB LOCATION: 5426 San Fernando Rd. Glendale, Calif.

CUSTOMER'S ORDER NO. _____ DATE 10/22/76 MFGR'S ORDER NO. S-H-10043-XG-1

5- 6 3/4X39X71' Glulam beams

SIGNATURE D.K. Pack COMPANY Standard Structures Inc.

TITLE Quality Control Supr ADDRESS 5574 Air Terminal Dr DATE 12/4/76

AITC HEREBY CERTIFIES that the said company at its said plant is licensed by the AMERICAN INSTITUTE OF TIMBER CONSTRUCTION to use the AITC Collective Mark in respect of products which comply with applicable provisions of said Standard, that the adequacy of the quality control system in effect at said plant is periodically inspected and verified by the Inspection Bureau of the AMERICAN INSTITUTE OF TIMBER CONSTRUCTION, and that, in the judgment of the undersigned, said company is capable of complying with applicable manufacturing and testing provisions of said Standard in respect of products manufactured at said plant. Conformance with the Standard in respect of any specific or particular product is the sole responsibility of the manufacturer; AITC's guarantee hereunder being that the said company is qualified to produce a product meeting the said Standard and that its plant is periodically inspected and verified by the AITC Inspection Bureau.

AITC *Certificate No.* A 10037 Signed for

AMERICAN INSTITUTE OF TIMBER CONSTRUCTION

Paul R. Beattie — *Paul R. Beattie, Executive Vice President*


Jack Minneci — *Jack Minneci, Manager, Inspection Bureau*

© 1973 AMERICAN INSTITUTE OF TIMBER CONSTRUCTION

AITC FORM 18-1-73

The principal members of the job covered by this certificate are stamped with one of the following type quality marks. Each qualified plant has an individual qualification designation. The designation "P-143" shown on the typical quality marks below is not assigned to any plant and is used only for the purpose of illustration.

A TYPICAL CUSTOM PRODUCT QUALITY MARK

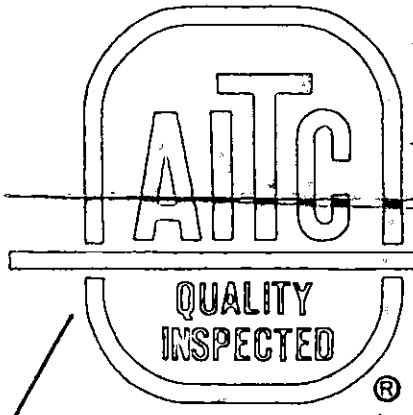

P-143 — AITC designation of qualified licensed plant.

Indicates that the designated licensed plant has met all requirements for qualification and maintains an acceptable quality control system which is periodically inspected by AITC.

CS 253-63 — Indicates conformance to U.S. Commercial Standard for Structural Glued Laminated Timber.

A TYPICAL NON-CUSTOM PRODUCT QUALITY MARK



AITC designation of qualified licensed plant.

P-143W — Designates type of adhesive, W for WET USE or D for DRY USE.

"SPECIES" — Name of wood species used.

0000f ARCH — Designates appearance grade. IND—Industrial. ARCH—Architectural. PREM—Premium.

Designates dry use stress. f—bending t—tension. c—compression parallel to grain.

CS 253-63 — Indicates conformance to U.S. Commercial Standard for Structural Glued Laminated Timber.

Indicates that the designated licensed plant has met all requirements for qualification and maintains an acceptable quality control system which is periodically inspected by AITC.

▷ For a custom product the specifications covering the desired product are included in the plans and specifications.
▷ For non-custom products essential detail specifications are included on stamp.

November 19, 1957

xxxxxxxxxxx G. B. WILSON

Edgar N. Gregg
208 E. Glenoaks Blvd.
Glendale, California

Dear Mr. Gregg,

In accordance with your request we would like to review the conditions imposed on your proposed building located at 5426 San Fernando Road. The easterly 90' of the building is restricted to use as an "F" occupancy as listed in the Glendale Building Code. The westerly 70' is classed as an "E3" occupancy and may be used for the storage of Class I, II, and III flammable liquids. This includes liquids with flash points below 190 degrees Fahrenheit as indicated in Section 1001 of the Glendale Building Code.

A one hour fire separation is to be provided between the "F" occupancy and the "E" occupancy and said separation is to be provided with Class "D" fire doors. The "D" fire doors are being accepted by this department in lieu of Class "C" fire doors normally required in the one hour occupancy separation.

The entire building is to be sprinklered throughout. At the time that sprinkler plans are submitted to this department we will require the approval of the Fire Department on these plans.

Please contact us if any further clarification is required or if we may be of any further assistance.

Very truly yours,

CITY OF GLENDALE

Gerald B. Wilson
Supt. of Buildings

GBW:blm

HOLMES & NARVER, INC.
ENGINEERS · CONSTRUCTORS
828 SOUTH FIGUEROA STREET
LOS ANGELES 17
MADISON 7-4377

April 3, 1963

City of Glendale
Department of Building and Safety
Glendale, California

Attention: Mr. C. A. Blodgett
Assistant Superintendent

Subject: Construction of Metal Products
Facility for Products Research
Company, 5426 San Fernando Road

Gentlemen:

Reference is made to the Subject Construction now underway by permit issued from your office. A telephone discussion was held with you on April 2, 1963, by Mr. Norman Jones, Chief Structural Engineer for Holmes & Narver pertaining to the nailing of the plywood roof diaphragm of the referenced building.

Determination was made that 6 penny nails at 4 inches on center at all edges will develop overstress of about 10%. The figure is arrived at by comparing the calculated maximum diaphragm shear of 290 pounds per foot (page 17 of our original calculations) with the allowable of 281 for the above nail and spacing per Table 25-M of the Uniform Building Code.

Recommendation is made that the 6 penny nailing at 4 inches on center at all edges with supplemental additional nailing with 6 penny nails at 12 inches on center at all edges will provide for the maximum shear stress in the diaphragm. Request is made for your approval of our recommendation.

OK CAB 4-4-63

Very truly yours,

HOLMES & NARVER, INC.

H. K. Madison
Project Engineer

cc: Products Research Company
Attention: Mr. Gordon Bradford
Kalish Construction
Attention: Mr. Richard Kalish

A-7

CITY OF GLENDALE

INTER-DEPARTMENT COMMUNICATION

DATE July 21, 1959

TO G. Wilson, Building Superintendent

FROM E. H. Aiman, Fire Chief
By: A. W. Hunt, Fire Marshal

SUBJECT PRODUCTS RESEARCH CO.
5426 SAN FERNANDO ROAD

With further reference to usage of Building "C" at the above location for the purpose of storing and packaging of certain flammable liquids, I have checked on the type of liquid to be used and stored in this building and found that 90% of the product is nonflammable, with the balance being M.E.K., and the mixture of the two result in the final product being practically nonflammable, also, except for a minor flash obtained under certain conditions.

Therefore, I am going to consider this material to be "Class III" and permit a total of 220 gallons to be stored and packaged inside of the aforesaid building, subject to your approval and the firm's compliance with the following:

1. It is understood that drums not exceeding 60 gallon capacity will be used in dispensing of liquids to smaller containers.

2. Drums used in dispensing of the liquids must be in an upright position, with dispensing being done by pump, and the tops of the drums must be covered in a satisfactory manner during dispensing operations.

3. Install an approved type mechanical ventilation system which will preclude the accumulation of any possible flammable vapors in hazardous concentrations. Design of the ventilating system shall take into account the relatively high specific gravity of the vapors. Mechanical systems for removing flammable vapors shall be designed, installed and operated in accordance with nationally recognized good practice.

4. Open flames and other sources of ignition shall not be used within the possible path of vapor travel in a vapor area.

5. Wherever flammable liquids are stored in containers, provision shall be made and maintained for the detection of leakage. Leaking containers shall be immediately removed and the contents transferred to a tight container.

6. Access shall be provided by unobstructed aisles whereby first-aid fire control apparatus may be brought to bear on any part of such flammable liquids storage.

7. In buildings, rooms or other confined spaces in which flammable liquids are stored, combustible waste materials shall not be allowed to accumulate, except in closed metal containers.

8. Where flammable liquids are stored, or are used in open vessels, or are dispensed within buildings or other enclosures, first-aid fire-control equipment shall be provided in such quantities as public safety shall require. The number and type of appliances shall be in accordance with nationally recognized good practice and shall be acceptable to the Chief of the Bureau of Fire Prevention.

9. Smoking is to be prohibited within this building, and approved type "No Smoking" signs, with the letters "By Order of the Fire Chief," must be posted in conspicuous places.

10. Two means of egress must be provided from this building, one remote from the other, and must be installed in accordance with the Building Code requirements.


Yours very truly,

E. H. AIMAN, FIRE CHIEF

By _____
A. W. Hunt, Fire Marshal

AWH:be

cc: Products Research Co.

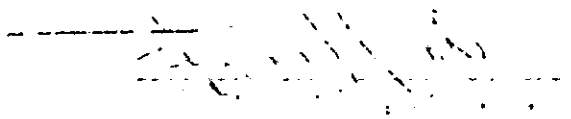

GENERAL ELECTRIC COMPANY

212 N. VIGNES ST., P. O. BOX 2830, TERMINAL ANNEX, LOS ANGELES 54, CALIF., TEL. MAdison 5-7381

INDUSTRIAL SALES OPERATION

June 27, 1963

Mr. A. Kidder
4712 Rosemont Avenue
La Crescenta, California

Subject: Cummings & Sander Division
of Products Research Company

Dear Mr. Kidder:

At your request, we met you this morning at Cummings & Sander Division of Products Research Company, 5426 San Fernando Road, Glendale, California for the purpose of inspecting four disconnect switches.

There was some question as to whether or not these switches were capable of handling 480 volts.

The purpose of this letter is to certify that the General Electric HCI switches, Catalog THC31 and THC32, are rated 600-volts maximum. The basic switch rating of the THC31 is 30-amp, 3-pole, 600-volt. The THC32 is rated 60-amp, 3-pole, 600-volt.

Enclosed you will find a copy of our Handbook Sheet 7621, Page 1. You will note - the basic switch is listed separately and then under heading "Fuse-clip and No-fuse Kits", we list the various fuse-clip kits of different ratings, both 250-volt and 600-volt, for the same switch.

I trust this is the information you wanted. If I can be of further assistance in this matter, please do not hesitate to contact me.


Very truly yours,

G. B. Moe
DISTRIBUTOR SALES

GBM:dw

Enc.

Accent on VALUE

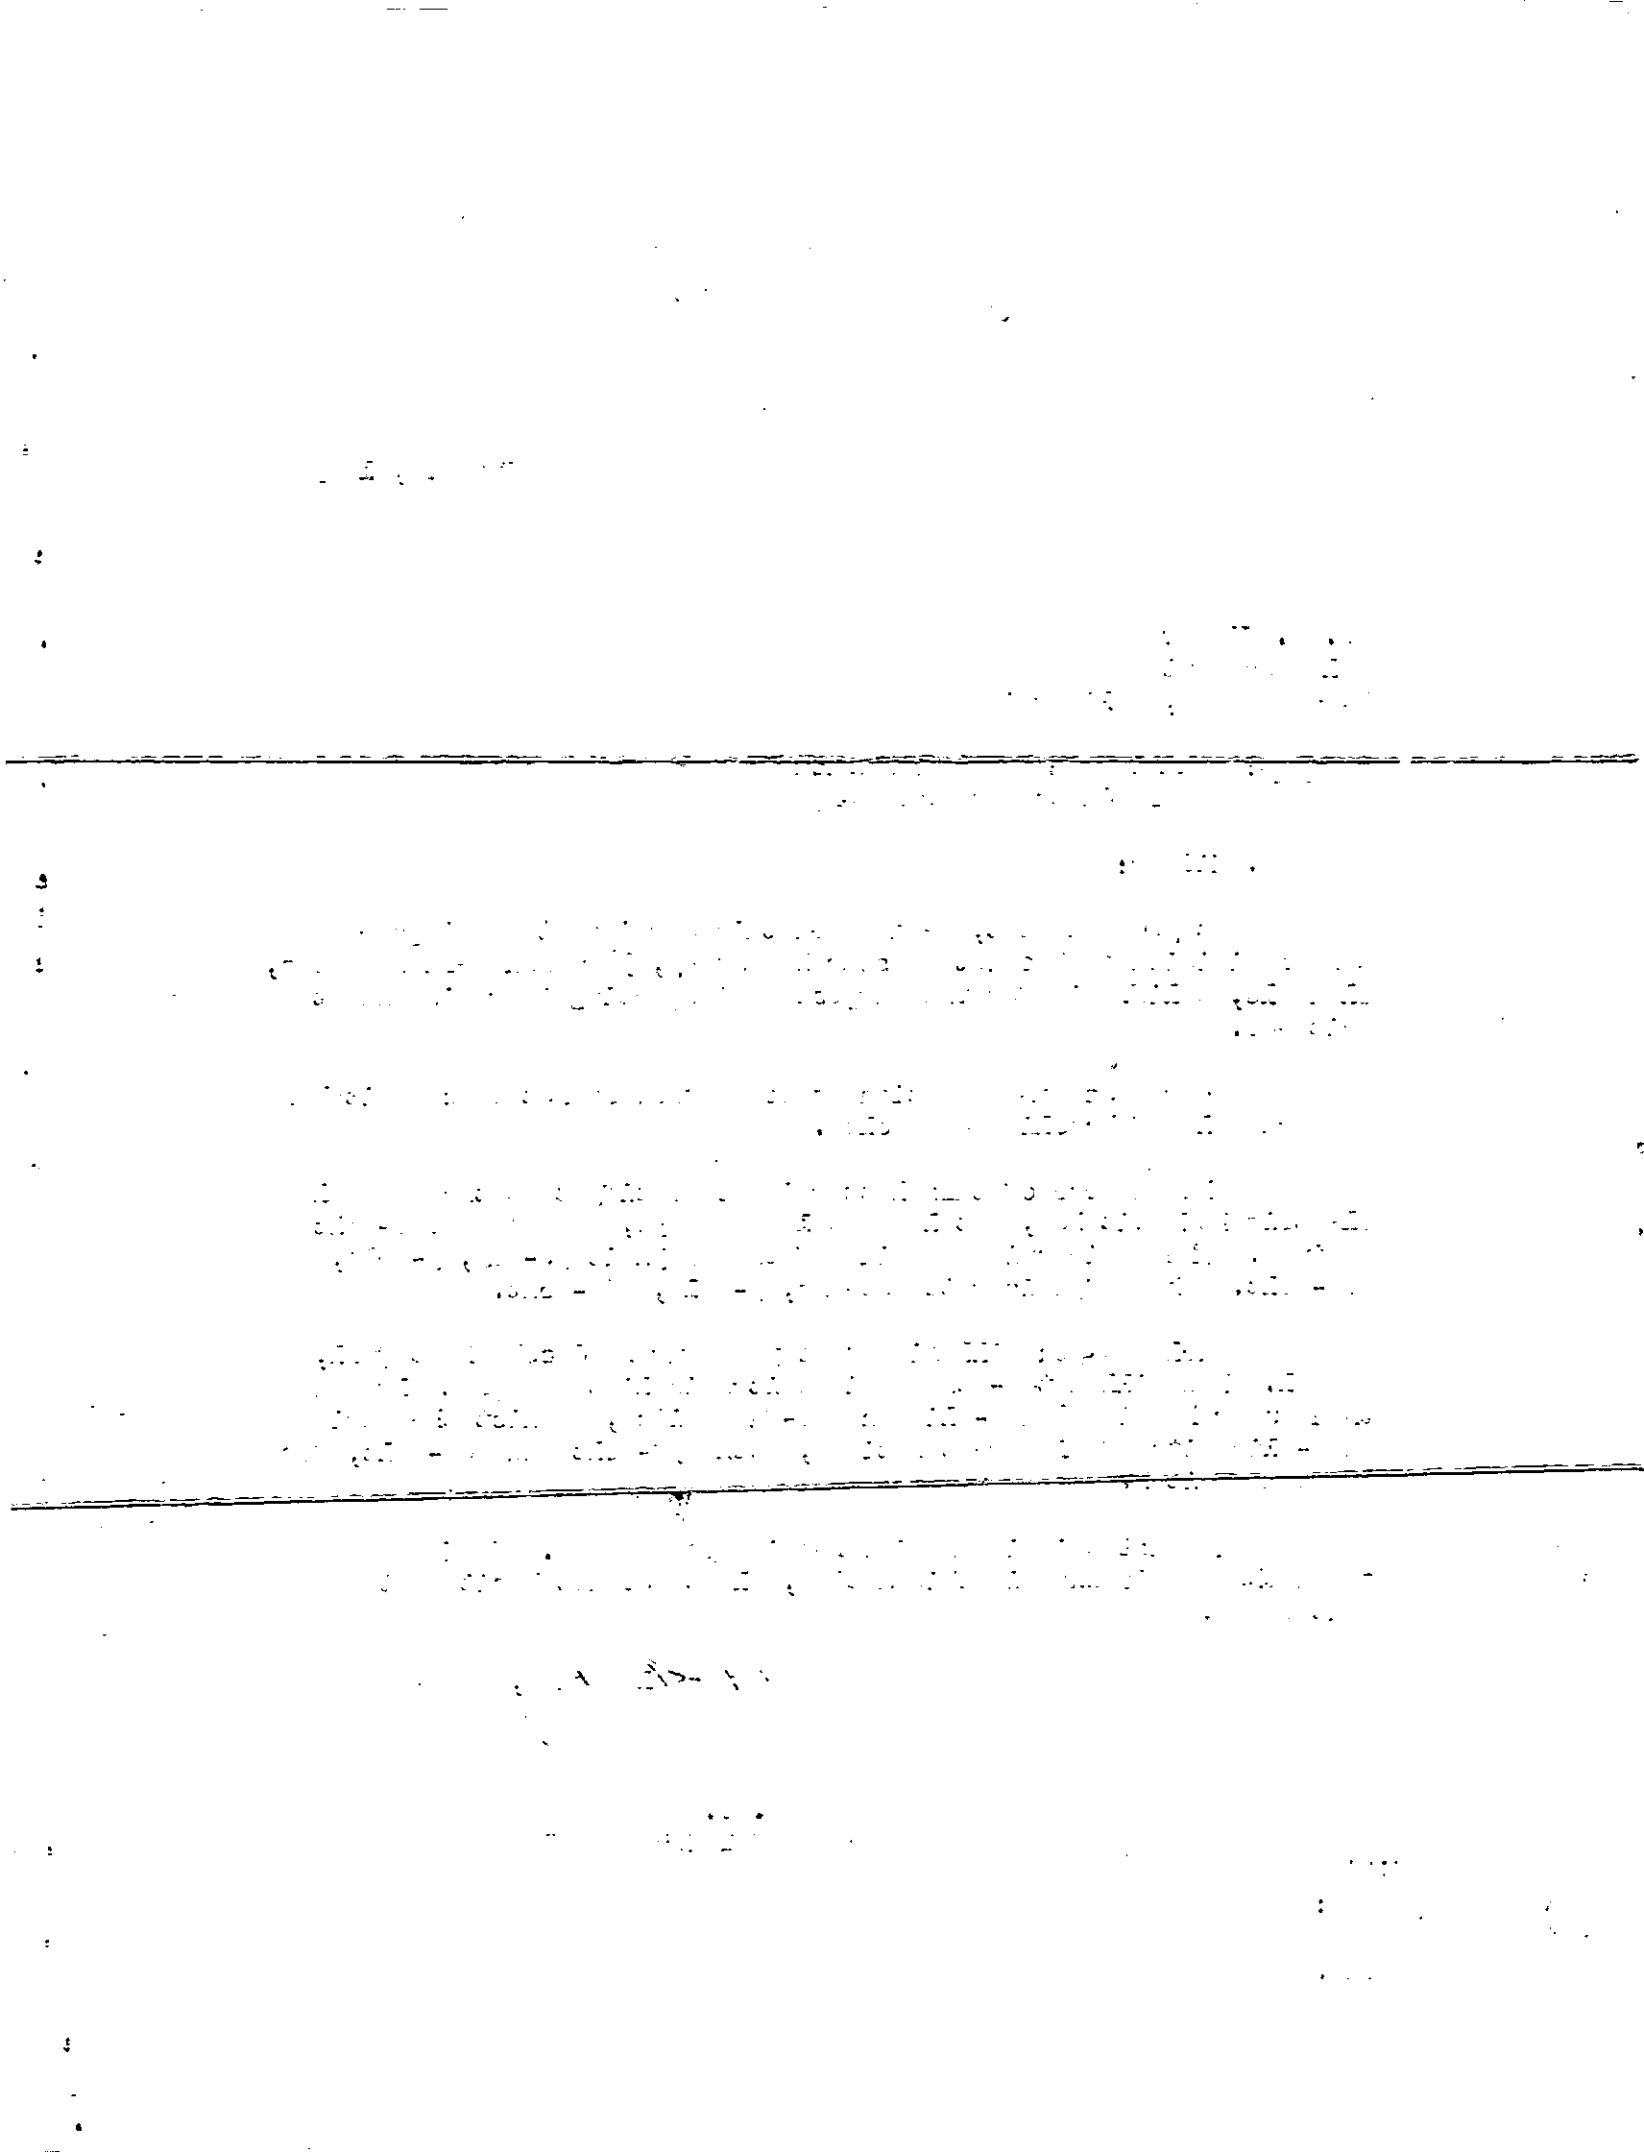

TELEDYNE, INC.
CRITTENDEN TRANSFORMERS DIVISION
13011 SOUTH SPRING STREET
LOS ANGELES, CALIFORNIA 90061
213 321-4355

January 22, 1969

RECEIVED
JAN 2? 1969
Berg Electric Corp.

Berg Electric
5850 Venice
Los Angeles, CA. 90019

Attention: Joel

Reference: Products & Research Job

Gentlemen:

The Crittenden transformers installed at Products & Research, can be modified and still cool efficiently.

When the back top exhaust Vent is blocked off, Vents must be cut in both ends at the top to provide adequate cooling.

Very truly yours

Chuck Kinzy/Sales Manager

Crittenden Transformers

CK/pj

JOB ADDRESS

SAN FERNANDO RD 5426
STREET NUMBER

APPLICATION FOR A

PLUMBING PERMIT

BUILDING SECTION, PUBLIC WORKS DIVISION
CITY OF GLENDALE, CALIFORNIA

TRACT

CONTRACTOR J.W. DAVIS PLBG | STATE LIC. NO 121646
MAILING ADDRESS 500 EAST WALNUT | CITY LIC. NO 11532
BURBANK CA 91501 | TEL. NO 843-4352

LOT NO.

OWNER PRODUCTS RESEARCH & CHEM | TEL. NO. 240-2060
MAILING ADDRESS 5430 SAN FERNANDO RD GLENDALE

NOTE: WHEN PROPERLY VALIDATED IN THIS SPACE, THIS FORM CONSTITUTES A PLUMBING PERMIT TO DO THE WORK DESCRIBED HEREON.

CK. MO. CASH 55932 FEB 2 82PB 5.00 A-

FEE COMPUTATION

	BATHTUBS	CLOTHES WASHERS	
	SHOWERS AND/OR PAN	SUMP PUMP	
	WATER CLOSETS AND/OR ANTI-SYPHON BALLCOCK	DRINKING FOUNTAINS	
	LAVATORIES	URINALS	
	SINKS, KITCHEN, BAR FLOOR, SERVICE	FLOOR DRAIN	
	LAUNDRY TRAYS	WATER HEATERS AND OR VENTS	
	DISHWASHERS	GREASE TRAPS	
	GARBAGE DISPOSALS (IN EXISTING SINKS)	WATER SOFTENERS	

TOTAL NO. OF ABOVE FIXTURES: @ EA.

LAWN SPRINKLER SYSTEMS:

BACK FLOW DEVICES: 0-5 DEVICES @ ADD. DEVICES @ EA.

1 INDUSTRIAL WASTE INTERCEPTOR CLARIFIER 2.00

WATER SYSTEMS, WITHOUT FIXTURES @

GAS SYSTEMS: 0-5 OUTLETS @ ADD. OUTLETS @ EA.

BOILERS STEAM OR HOT WATER @

TEMP. AND/OR PRESS RELIEF VALVES OR HI-TEMP LIMIT DEVICES @

SEWER CONNECTIONS @

SEWER CAP OR CESSPOOL FILL @

SEPTIC TANK, SEEPAGE PIT AND/OR DRAIN FIELD @

MISCELLANEOUS

I have carefully read and examined the above application and know the same to be true and correct. All provisions of the Laws and Ordinances governing this type of construction will be complied with whether mentioned herein or not. "I certify that in the performance of the work for which this permit is issued I shall not employ any person in any manner so as to become subject to the workmen's compensation laws of California".

PERMIT FEE	3.00
REINSPECTION FEE	
INVESTIGATION FEE	
TOTAL FEE	5.00

J.W. Davis
SIGNATURE OF CONTRACTOR OR AUTHORIZED AGENT

FORM PWB-52
(REV. 8/75)

PERMANENT

INSPECTION RECORD

BASIC INSPECTIONS

ITEM	INSPECTOR	DATE
GROUND WORK		
ROUGH GAS & PL'B'G		
SEWER, SEPTIC TANK		
SEEPAGE PIT, DRAINFIELD		
FINAL GAS		
FINAL PLUMBING	OK	6-30-82

PARTIAL OR MISC. INSPECTIONS

UNSUCCESSFUL TRIPS

JOB ADDRESS

5426 SAN FERNANDO RD

NUMBER STREET

APPLICATION FOR A

BUILDING PERMIT

BUILDING SECTION, PUBLIC WORKS DIVISION
CITY OF GLENDALE, CALIFORNIA

CONTRACTOR: CARL LINDERMAN	CITY LIC. NO.: 15708
MAILING ADDRESS: 1604½ VICTORY BLVD	TEL. NO.: 240-2060
☐ ARCH. ☑ ENGR.: H M. HANSEN	STATE LIC. NO.: SE 824
MAILING ADDRESS: 9126 LAS TUNAS DR	TEL. NO.: 286-9137
OWNER: PRODUCTS RESEARCH	TEL. NO.: 849-3992
MAILING ADDRESS: 2919 EMPIRE AVE BURBANK	
CONSTRUCTION LENDER & BRANCH: —	
MAILING ADDRESS: —	

DESCRIPTION OF WORK

NEW ☑ ADD'N ☐ ALTER. ☐ REPAIR ☐ DEMOLISH ☐

FLOOR AREA, INCR. OR DECR. (SQ.FT.)	NO. OF STORIES	NO. OF DWELLING UNITS
16,000	2	

PRESENT BLDG. USE	PROPOSED BLDG. USE
	CORP. OFFICE

DESCRIBE WORK TO BE DONE: TWO STORY, TILT UP CONCRETE WALLS + WOOD FRAME

LOT WIDTH	LOT DEPTH	NO. OF EXISTING BLDGS. ON LOT
		11

NOTE! PROVIDE PLOT PLAN ON BACK SIDE OF ORIGINAL COPY ONLY

VALUATION NOTE: Include Labor, Mat., Wiring, Plumb., Heat, Etc. $ 325,000

MAP BK. 5638 PAGE 18 PARCEL # 16 SEC. SH. 20

TOWN 31 BLOCK NO. — TRACT 3784

USE ZONE M2 FIRE ZONE 2 OCCUPANCY F-2 TYPE OF CONSTR. IV-N

REQ'D SET BACKS	FRONT	RIGHT SIDE	LEFT SIDE	REAR	SPECIAL CASE
	0	0	0	0	C143-D

CITY ENGINEER Approval & Information by Others

EASEMENT NONE SHOWN

DIST. FACE OF CURB TO P.L. 10' FT. SEWER (YES) NO GRADING

PUBLIC SERVICE		PLANNING
WATER RDM	ELECTRIC W 250	CAP 9-10-76

P.C. FEE 431.93	PERM. PLAN ☑	CHECKER'S APPROVAL
PERMIT FEE 664.50	OUT PLAN ☐	

I have carefully read and examined the above application and find the same to be true and correct. All provisions of the Laws and Ordinances governing building construction will be complied with whether specified herein or not. I agree not to occupy or allow occupancy of any building authorized by this permit until final building inspection has been received. "I certify that in the performance of the work for which this permit is issued I shall not employ any person in any manner so as to become subject to the workmen's compensation laws of California."

Carl Linderman 12 SHT

SIGNATURE OF OWNER OR CONTRACTOR

FORM B-51 (REV. 7/74) ℗L PERMANENT

CK. CASH M.O. PLAN CHECK VALIDATION

CK. CASH M.O. NOTE: WHEN PROPERLY VALIDATED IN THIS SPACE, THIS FORM CONSTITUTES A BUILDING PERMIT TO DO THE WORK PRESCRIBED HEREIN.

INSPECTION RECORD

ITEM (SET BACKS: FRONT | L. SIDE | FIELD CHECK: R. SIDE | REAR)	INSPECTOR	DATE
TRENCHES: WIDTH____ DEPTH____		
1st. FLOOR JOIST: SLAB____		
FRAMING APR 17 1978	Clerk	4/29/77
FINAL	HOO	2-24-78

PARTIAL OR MISC. INSPECTIONS

No Soil's Report for Drilling of Piers.		
B.13 on Job. Deputy Insp. for B. Higley # 270	N.M.	10-12-76 ✓
Ac Caps	N.M.	10-13-76 ✓
OK to pour 6 Pier Sets of Panels &	N.M.	10-20-76 ✓
Total of Columns.	N.M.	11-26-76 ✓
Panels for south end of steel	N.M.	12-16-76 ✓
5 cols.	R.D.	12-23-76 ✓
Steel on Cols on East Wall	N.M.	2-3-77 ✓
Tag Closure Straps NT		
Windows	N.M.	3-2-77
OK for Straps above Windows.	N.M.	3-3-77
Tag Roof Straps.	N.M.	3-21-77

NOTE: LOCATE ALL STRUCTURES ON LOT. MAKE BOTTOM OF PAGE THE STREET FRONTAGE.

Roof bailing was by Mike		
drywall 2nd floor	HOO	5-27-77
drywall 1st floor	HOO	6-8-77
OK drywall	HOO	6-9-77
Steel studs OK cover 1 side	HOO	6-15-77
T Bar ceiling needs fix. secured		

800 MILFORD ST.

CALIF ST.

PROPOSED BLDG.

5426

SAN FERNANDO RD.

JOB ADDRESS

5426 San Fernando Rd.

WO#355

for my

CONTRACTOR Bergelectric Corp. TEL. NO. 938-2741

MAILING ADDRESS 5850 Venice Blvd. STATE LIC. NO. 85046.

OWNER P.R.C. CITY LIC. NO. 3687

MAILING ADDRESS 5426 San Fernando Rd. TEL. NO.

DESCRIPTION OF WORK

☐ NEW BLDG. ☐ EXIST. BLDG. ☐ NO SERV. CHANGE ☒ RECONNECT OR RESEAL

FEE COMPUTATION

NOTE! TOTALS SHOWN BELOW MUST BE SUBMITTED IN DIAGRAM ON SEPARATE WORK SHEET PROVIDED FOR THIS PURPOSE.

.....FIXTURES .....RECEPTACLES

.....OUTLETS .....SWITCHES

FIRST TEN @ .....EACH

ADDITIONAL @.....EACH **FEE**.....

MOTORS 2 WELDER _____

TRANSFORMERS _____ RANGE _____

HEATING APPL. _____ DRYER _____

WATER HTR.. _____ MISC. EQ. or APPL. _____

QUAN.	HP - KW - KVA OVER	INCL.	ACTUAL	PHASE 1	PHASE 3	UNIT COST	FEE
	0	1					
2	1	5	5 HP			4.50	9.00
4	5	20	10 HP			3.00	12.00
1	20		50 HP			4.00	4.00

19.00

_____ SIGNS – INCANDESCENT – TRANSFORMER @ _____ ea. _____

_____ CELLULAR FLOOR RACEWAY @ _____ PER 100 FT. _____

_____ DISTRIBUTION PANEL, OVERCURRENT DEVICE @ _____ ea. _____

_____ SWITCHBOARD – VOLTAGE _____

_____ SERVICE –VOLTAGE _____ . AMPERAGE _____

_____ TEMP. SERVICE OR TEMP. LIGHTING

_____ MISCELLANEOUS _____

I have carefully read and examined the above application and know the same to be true and correct. All provisions of the Laws and Ordinances governing this type of construction will be complied with whether mentioned herein or not. No person shall be employed in violation of the Labor Code of the State of California.

PERMIT FEE @	**2.00**
INVESTIGATION FEE	
TOTAL FEE	**21.00**

Luther Noble.

SIGNATURE OF CONTRACTOR OR AUTHORIZED AGENT

PERMANENT

FORM B-53

CK. MO. CASH NOTE: WHEN PROPERLY VALIDATED IN THIS SPACE, THIS FORM CONSTITUTES AN ELECTRIC PERMIT TO DO THE WORK DESCRIBED HEREON.

37193 JUL 9 68 EL 21.00

INSPECTION RECORD
BASIC INSPECTIONS

ITEM	INSPECTOR	DATE
GROUND WORK	[illegible]	7/29/68
ROUGH	[illegible]	
FIXTURES		
RELEASE TO PUBLIC SERVICE		
FINAL	OT 19 [illegible] 68	

PARTIAL OR MISC. INSPECTIONS

2nd 50 lb on b.j.	[illegible]	7/11/68
insp.	[illegible]	8/22/68
cor. sewer check.	[illegible]	8/23/68
grd on feeder	[illegible]	10/10/68
Call KW		

JOB ADDRESS

5426 SAN FERNANDO RD
NUMBER

APPLICATION FOR

BUILDING SECTION, PUBLIC WORKS DIVISION
CITY OF GLENDALE, CALIFORNIA

CONTRACTOR H.P. STERLING ELEC	TEL. NO. CH 51506
MAILING ADDRESS 304 N. VERDUGO RD	STATE LIC. NO. 143727
OWNER PRODUCTS RESEARCH	CITY LIC. NO. 1938
MAILING ADDRESS 5426 SAN FERNANDO RD	TEL. NO.

DESCRIPTION OF WORK

☐ NEW BLDG. ☐ EXIST. BLDG. ☒ NO SERV. CHANGE ☐ RECONNECT OR RESEAL

USE ZONE

FEE COMPUTATION

NOTE! TOTALS SHOWN BELOW MUST BE SUBMITTED IN DIAGRAM ON SEPARATE WORK SHEET PROVIDED FOR THIS PURPOSE.

7 OUTLETS, BASE PLUGS, SWITCHES, FIXTURES
FIRST TEN @ 25¢ EACH 1.75

ADDITIONAL @ 10¢ EACH

LESS THAN 18 APART @ 5¢ EACH

MOTORS

QUAN.	OVER	INCL.	ACTUAL HP	RATE	FEE
	0	1 HP		@ .75 EA.	
1	1 HP	5 HP	2.3	@ $1.50 "	1.50
	5 HP	20 HP		@ $3.00 "	
	20 HP	50 HP		@ $4.00 "	
	50 HP	UP		@ $6.00 "	

TOTAL AIR COND. H. P. ____ SUB TOTAL → 3.25

_____ RANGE OUTLETS OR CLOTHES DRYER @ $1.00 EACH

_____ TRANSFORMERS OR RECTIFIERS KVA @ 25¢ PER KVA

_____ HEATING ELEMENTS OVER 1650 WATTS @ $1.00 EACH

_____ AIR CONDITIONER, PLUGS @ $1.50 EACH

_____ WELDERS (TRANSFORMER TYPE) _____ KVA @ 25¢ PER KVA

_____ WELDERS (MOTOR GENERATOR) _____ HP (FEE 75% GREATER THAN MTR. ALONE)

_____ CONSTRUCTION OR TEMPORARY LIGHTING @ $2.00

_____ MISCELLANEOUS _____

I have carefully read and examined the above application and know the same to be true and correct. All provisions of the Laws and Ordinances governing this type of construction will be complied with whether mentioned herein or not. No person shall be employed in violation of the Labor Code of the State of California.

Howard J. Frost
SIGNATURE OF CONTRACTOR OR AUTHORIZED AGENT

PERMIT FEE @	2.00
SUPPLEMENTARY PERMIT FEE @ .50	
INVESTIGATION FEE	
TOTAL FEE	5.25

PERMANENT

FORM B-53 ⓟe

07386 JUN 20 60 EL 5.25

(CK.) MO. CASH NOTE: WHEN PROPERLY VALIDATED IN THIS SPACE, THIS FORM CONSTITUTES AN ELECTIC PERMIT TO DO THE WORK DESCRIBED HEREON.

INSPECTION RECORD

BASIC INSPECTIONS

ITEM	INSPECTOR	DATE
GROUND WORK		
ROUGH	[illegible]	6/21/60
FINISH	[illegible]	6/21/60
FIXTURES	—	—
FINAL RELEASE TO PUBLIC SERV.	[illegible]	6/21/60

PARTIAL OR MISC. INSPECTIONS

UNSUCCESSFUL TRIPS

RECORD INFORMATION

O.H.	U.G.	TEMP. OK.	TEMP. CONSTR.	NO. OF METERS

LITE _____ WIRE PWR. _____ PHASE HEAT _____ KW

RANGE	OVEN	TABLE TOP	W. HTR.	DRYER

OTHER RES. APPLIANCES OVER 2 KW.

TOTAL KW OR HP.	TOTAL HP.
_____ S Φ	_____ 3 Φ

Adjst load to 3φ Pow 2.3 HP.
air cond'n 6-21-60 - JR

JOB ADDRESS

5426 San Fernando Rd.
NUMBER STREET

APPLICATION FOR A

HEATING, VENTILATING, AIR-CONDITIONING OR REFRIGERATION PERMIT

BUILDING SECTION, PUBLIC WORKS DIVISION
CITY OF GLENDALE, CALIFORNIA

CONTRACTOR: Don Glenn Htg & A/C	STATE LIC. NO.: 188089
MAILING ADDRESS: 2030 Montrose Ave	TEL. NO.: CI 4-3784
OWNER: Products Research	CITY BUS. LIC.: 810
MAILING ADDRESS: 5426 San Fernando	TEL. NO.: CH 5-1184

550 - 51779 FEB 4 63 PB

CK MO. CASH

NOTE: WHEN PROPERLY VALIDATED IN THIS SPACE THIS FORM CONSTITUTES A PERMIT TO DO THE WORK DESCRIBED HEREON.

DESCRIPTION OF WORK

☒ HEATING ☐ AIR CONDITIONING
☐ REFRIGERATION ☐ VENTILATION

USE ZONE

FEE COMPUTATION

GAS SYSTEMS: 0-5 OUTLETS @ $1.00 ADD. DEVICES @ 20¢ _____

_____ REFRIGERATION SYSTEMS, INSTALLED, REPLACED, REPAIRED OR RELOCATED @ $1.50 ea. _____

_____ EVAPORATIVE COOLERS OR VENTILATING SYSTEMS @ $1.50 each _____

SUB TOTAL →

HEATING APPLIANCES (INCL. VENTS) @ $1.50 EACH
(INSTALLED, ALTERED, REPLACED, REPAIRED OR RELOCATED) _____

TYPE	B.T.U.	FEE
Forced air furnace	225,000	1.50

12 CIRCULATING AIR OUTLETS OR INLETS @ 25¢ EACH 3.00

REFRIGERANT COMPRESSORS (INSTALLED OR REPLACED)

QUANTITY	OVER	INCL.	ACTUAL H.P.	RATE	FEE
	0	20		@ 4.00 EACH	
	20	50		@ 7.50 "	
	50	UP		@ 20.00 "	

I have carefully read and examined the above application and know the same to be true and correct. All provisions of Laws and Ordinances covering this type of construction will be complied with whether specified herein or not. No person shall be employed in violation of the Labor Code of the State of California.

PERMIT FEE	1.00
INVESTIGATION FEE	
TOTAL FEE	5.50

Velma Gundy
SIGNATURE OF CONTRACTOR OR AUTHORIZED AGENT

FORM B-55 ℗ PERMANENT

INSPECTION RECORD

ITEM	INSPECTOR	DATE
ROUGH HEATING		
ROUGH REFRIG. OR AIR COND.		
DUCTS		
FINAL HEATING	JR	3-14-63
FINAL REFRIG. OR AIR COND.		

PARTIAL OR MISC. INSPECTIONS

~~Fire damper required where duct finish fits wall~~		
	JR	3-14-63

UNSUCCESSFUL TRIPS

JOB ADDRESS

5426 SAN FERNANDO

NUMBER STREET

APPLICATION FOR A

HEATING, VENTILATING, AIR-CONDITIONING OR REFRIGERATION PERMIT

BUILDING SECTION, PUBLIC WORKS DIVISION

CITY OF GLENDALE, CALIFORNIA

CONTRACTOR B & S HEATING	STATE LIC. NO. 190517
MAILING ADDRESS 441 W. ACACIA ST	TEL. NO. CI-63253
OWNER PRODUCTS RESEARCH	CITY BUS. LIC. 557
MAILING ADDRESS 5426 SAN FERNANDO	TEL. NO.

DESCRIPTION OF WORK

☒ HEATING ☐ AIR CONDITIONING ☐ REFRIGERATION ☐ VENTILATION

USE ZONE

FEE COMPUTATION

GAS SYSTEMS: 0-5 OUTLETS @ $1.00 ADD. DEVICES @ 20¢

_____ REFRIGERATION SYSTEMS, INSTALLED, REPLACED, REPAIRED OR RELOCATED @ $1.50 ea. _____

_____ EVAPORATIVE COOLERS OR VENTILATING SYSTEMS @ $1.50 each _____

2.50

29554 OCT 26 61 PB

(CK.) MO. CASH

NOTE: WHEN PROPERLY VALIDATED IN THIS SPACE THIS FORM CONSTITUTES A PERMIT TO DO THE WORK DESCRIBED HEREON.

SUB TOTAL →

HEATING APPLIANCES (INCL. VENTS) @ $1.50 EACH

(INSTALLED, ALTERED, REPLACED, REPAIRED OR RELOCATED) _____

TYPE	B.T.U.	FEE
UNIT HEATER	50,000	1.50

_____ CIRCULATING AIR OUTLETS OR INLETS @ 25¢ EACH _____

REFRIGERANT COMPRESSORS (INSTALLED OR REPLACED)

QUANTITY	OVER	INCL.	ACTUAL H.P.	RATE	FEE
	0	20		@ 4.00 EACH	
	20	50		@ 7.50 "	
	50	UP		@ 20.00 "	

I have carefully read and examined the above application and know the same to be true and correct. All provisions of Laws and Ordinances covering this type of construction will be complied with whether specified herein or not. No person shall be employed in violation of the Labor Code of the State of California.

PERMIT FEE	1.00
INVESTIGATION FEE	
TOTAL FEE	2.50

S. M. Milne

SIGNATURE OF CONTRACTOR OR AUTHORIZED AGENT

FORM B-55 ℗ PERMANENT

INSPECTION RECORD

ITEM	INSPECTOR	DATE
ROUGH HEATING		
ROUGH REFRIG. OR AIR COND.		
DUCTS		
FINAL HEATING	QR	10-27-71
FINAL REFRIG. OR AIR COND.		

PARTIAL OR MISC. INSPECTIONS

UNSUCCESSFUL TRIPS

JOB ADDRESS

5426 SAN FERNANDO RD.

NUMBER STREET

APPLICATION FOR A

BUILDING PERMIT

BUILDING SECTION, PUBLIC WORKS DIVISION
633 E. BROADWAY, CITY OF GLENDALE, CA 91205 956-4835

LICENSED CONTRACTOR'S DECLARATION

I hereby affirm that I am licensed under provisions of Chapter 9 (commencing with Section 7000) of Division 3 of the Business and Professions Code, and my license is in full force and effect.

CONTRACTOR	CITY LIC. NO.
OWNER	
MAILING ADDRESS	TEL. NO.
5426 SAN FERNANDO	240 2060
☐ ARCH.	STATE LIC. NO.
☑ ENGR. W. L. STANDLEE	6578
MAILING ADDRESS	TEL. NO.
384 LAUREL CANYON	761 2745
OWNER	TEL. NO.
CARL L. LINDEMAN	240 2060
MAILING ADDRESS	
5426 SAN FERNANDO RD.	

I hereby affirm that there is a construction lending agency for the performance of the work for which this permit is issued. (Sec. 3097, Civil Code.)

CONSTRUCTION LENDER & BRANCH NONE

MAILING ADDRESS

OWNER-BUILDER DECLARATION

I hereby affirm that I am exempt from the Contractor's License Law for the following reason: *(Sec. 7031.5, Business and Professions Code: Any city or county which requires a permit to construct, alter, improve, demolish, or repair any structure, prior to its issuance also requires the applicant for such permit to file a signed statement that he is licensed pursuant to the provisions of the Contractor's License Law, Chapter 9 (commencing with Section 7000) of Division 3 of the Business and Professions Code, or that he is exempt therefrom, and the basis for the alleged exemption. Any violation of Section 7031.5 by any applicant for a permit, subjects the applicant to a civil penalty of not more than five hundred dollars ($500).)*

☑ I, as owner of the property, or my employees with wages as their sole compensation, will do the work, and the structure is not intended or offered for sale. *(Sec. 7044, Business and Professions Code: The Contractor's License Law does not apply to an owner of property who builds or improves thereon and who does such work himself or through his own employees, provided that such improvements are not intended or offered for sale. If, however, the building or improvement is sold within one year of completion, the owner-builder will have the burden of proving that he did not build or improve for the purpose of sale.)*

☐ I, as owner of the property, am exclusively contracting with licensed contractors to construct the project. *(Sec. 7044, Business and Professions Code: The Contractor's License Law does not apply to an owner of property who builds or improves thereon, and who contracts for such projects with a contractor(s) licensed pursuant to the Contractor's License Law.)*

☐ I am exempt under Sec. _____, B. & P.C. for this reason _____

Date 10-16-80 Owner Carl Lindeman

WORKERS' COMPENSATION DECLARATION

I hereby affirm that I have a certificate of consent to self-insure, or a certificate of Workers' Compensation Insurance, or a certified copy thereof. *(Sec. 3800, Labor Code.)*

Policy No. _____ Company _____

CERTIFICATE OF EXEMPTION FROM WORKERS' COMPENSATION INSURANCE

(This section need not be completed if the permit is for one hundred dollars ($100) or less.)

I certify that in the performance of the work for which this permit is issued, I shall not employ any person in any manner so as to become subject to the Workers' Compensation Laws of California.

NOTICE TO APPLICANT: If, after making this Certificate of Exemption you should become subject to the Workers' Compensation provisions of the Labor Code, you must forthwith comply with such provisions or this permit shall be deemed revoked.

Applicant _____ Date _____

I agree not to occupy or allow occupancy of any building authorized by this permit until final building inspection has been received.


I certify that I have read this application and state that the above information is correct. I agree to comply with all city and county ordinances and state laws relating to building construction, and hereby authorize representatives of this city to enter upon the above-mentioned property for inspection purposes.

Signature of Applicant Carl Lindeman Date 11-15-80

STRONG MOTION FEE
Form PWB-51 (Rev. 7/79)

PERMANENT

Front

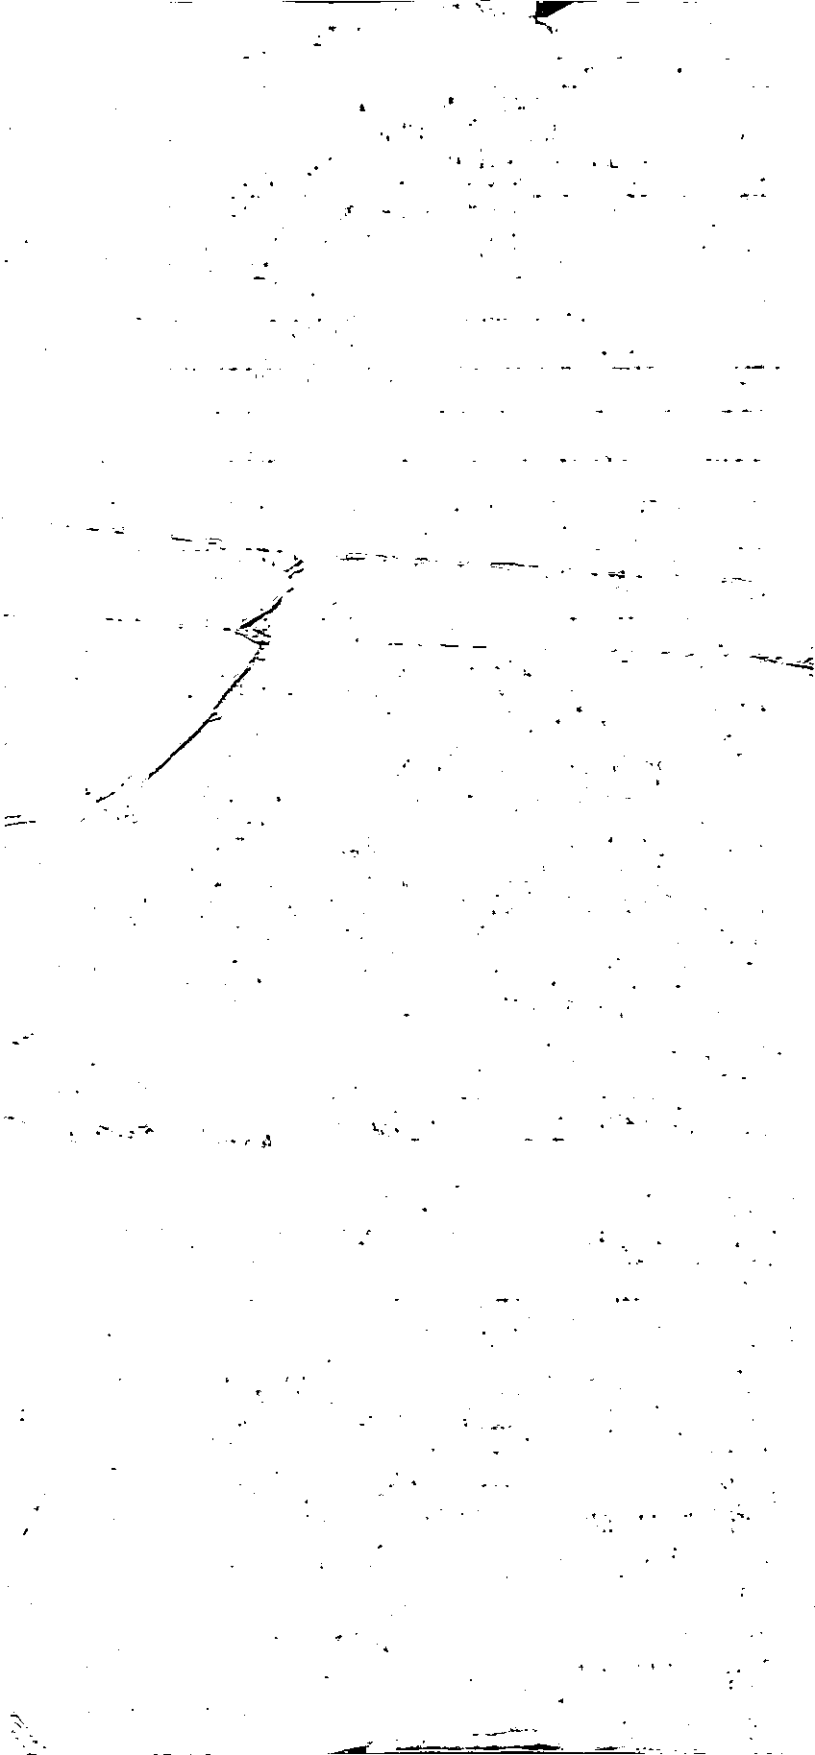

JOB ADDRESS

5426 San Fernando
NUMBER STREET

APPLICATION FOR AN

BUILDING SECTION, PUBLIC WORKS DEPARTMENT
CITY OF GLENDALE, CALIFORNIA

CONTRACTOR Shamrock Elect	TEL. NO. 353 9640
MAILING ADDRESS 7952 Hillrose	STATE LIC. NO. 222 741
OWNER Prod-Research Co.	CITY LIC. NO. 309
MAILING ADDRESS Same	TEL. NO.

DESCRIPTION OF WORK

☐ NEW BLDG. ☒ EXIST. BLDG. ☒ NO SERV. CHANGE ☐ RECONNECT OR RESEAL | USE ZONE

FEE COMPUTATION

NOTE! TOTALS SHOWN BELOW MUST BE SUBMITTED IN DIAGRAM ON SEPARATE WORK SHEET PROVIDED FOR THIS PURPOSE.

..... FIXTURES .....

..... OUTLETS, BASE PLUGS, SWITCHES .....

FIRST TEN @ _____ EACH .....

ADDITIONAL @ _____ EACH .....

MOTORS

QUAN.	OVER	INCL.	ACTUAL HP	UNIT COST	FEE
2	0	1 HP	½	@ EA.	1 50
	1 HP	5 HP		@ "	
	5 HP	20 HP		@ "	
	20 HP	50 HP		@ "	
	50 HP	UP		@ "	

TOTAL AIR COND. H. P. _____ SUB TOTAL → 1 50

_____ RANGE, OR OVEN OUTLETS @ _____ EACH

_____ TRANSFORMERS OR RECTIFIERS _____ KVA @ _____ PER KVA

_____ HEATING ELEMENTS OVER 1650 WATTS @ _____ EACH

_____ AIR CONDITIONER, PLUGS @ _____ EACH

_____ CLOTHES DRYER @ _____ EACH

_____ MISCELLANEOUS _____

I have carefully read and examined the above application and know the same to be true and correct. All provisions of the Laws and Ordinances governing this type of construction will be complied with whether mentioned herein or not. No person shall be employed in violation of the Labor Code of the State of California.

E. Bunker
SIGNATURE OF CONTRACTOR OR AUTHORIZED AGENT

PERMIT FEE @	2.00
SUPPLEMENTARY PERMIT FEE @ .50	
INVESTIGATION FEE	
TOTAL FEE	3 50

FORM B-53 PERMANENT

3 50 - 03521 JAN 17 66 EL
CK. NO. CASH NOTE: WHEN PROPERLY VALIDATED IN THIS SPACE, THIS FORM CONSTITUTES AN ELECTRIC PERMIT TO DO THE WORK DESCRIBED HEREON.

INSPECTION RECORD
BASIC INSPECTIONS

ITEM	INSPECTOR	DATE
GROUND WORK		
ROUGH		
FINISH	[illegible]	1-18-66
FIXTURES		
FINAL RELEASE TO PUBLIC SERV.	[illegible]	11

PARTIAL OR MISC. INSPECTIONS

UNSUCCESSFUL TRIPS

RECORD INFORMATION

O.H.	U.G.	TEMP. POWER POLE	NO. OF METERS

LITE_____WIRE | PWR_____PHASE | HEAT_____KW

RANGE	OVEN	TABLE TOP	W. HTR.	DRYER

OTHER RES. APPLIANCES OVER 2 KW.

TOTAL KW OR HP.	TOTAL HP.
S Φ	3 Φ

JOB ADDRESS

5426 SAN FERNANDO RD

NUMBER STREET

APPLICATION FOR A

PLUMBING PERMIT

BUILDING SECTION, PUBLIC WORKS DIVISION
CITY OF GLENDALE, CALIFORNIA

CONTRACTOR BRUCE A. LINDSAY INC	STATE LIC. NO. 214376
MAILING ADDRESS 23609 CALABASAS	CITY LIC. NO. 6883
CALABASAS	TEL. NO. 883-3020
OWNER PLBG. KITE ARMSTRONG	TEL. NO. TH 5 7421
MAILING ADDRESS 125 E ANGELENO, BURB	
PROPOSED USE	USE ZONE

03653 JAN 19 66 PB 7.00

NOTE: WHEN PROPERLY VALIDATED IN THIS SPACE, THIS FORM CONSTITUTES A PLUMBING PERMIT TO DO THE WORK DESCRIBED HEREON.

MO. CASH 10 50

FEE COMPUTATION

BATHTUBS	CLOTHES WASHERS
SHOWERS AND/OR PAN	SHAMPOO BOWLS
WATER CLOSETS AND/OR ANTI-SYPHON BALLCOCK	DRINKING FOUNTAINS
LAVATORIES	URINALS
SINKS, KITCHEN, BAR FLOOR, SERVICE	FLOOR DRAIN
LAUNDRY TRAYS	CLARIFIERS
DISHWASHERS	GREASE TRAPS
GARBAGE DISPOSALS (IN EXISTING SINKS)	WATER SOFTENERS
WATER HEATERS AND OR VENTS	

TOTAL NO. OF ABOVE FIXTURES : @ 1.00 EA.

LAWN SPRINKLER SYSTEMS:	0-5 VALVES @ 2.00	6-12 VALVES @ 3.00	OVER 12 VALVES @ 4.00
BACK FLOW DEVICES:	0-5 DEVICES @ 2.00	ADD. DEVICES @ 25¢ EA.	
SWIMMING POOL PIPING SYSTEM @ 5.00			
WATER SYSTEMS, WITHOUT FIXTURES @ 1.00			
GAS SYSTEMS:	0-5 OUTLETS @ 1.00	ADD. OUTLETS @ 20¢ EA.	
BOILERS STEAM OR HOT WATER @ 2.00			
TEMP. AND/OR PRESS RELIEF VALVES OR HI-TEMP LIMIT DEVICES @ 1.00			
SEWER CONNECTIONS @ 3.00	#2401		5.00
SEWER CAP OR CESSPOOL FILL @ 1.00			
SEPTIC TANK, SEEPAGE PIT AND/OR DRAIN FIELD @ 3.00			
MISCELLANEOUS			

I have carefully read and examined the above application and know the same to be true and correct. All provisions of Laws and Ordinances covering this type of construction will be complied with whether specified herein or not. No person shall be employed in violation of the Labor Code of the State of California.

PERMIT FEE	2.00
INVESTIGATION FEE	
TOTAL FEE	7.00

R E Schuck

SIGNATURE OF CONTRACTOR OR AUTHORIZED AGENT

FORM B-52

PERMANENT

INSPECTION RECORD

BASIC INSPECTIONS

ITEM	INSPECTOR	DATE
GROUND WORK		
ROUGH GAS & PL'B'G		
SEWER, S[redacted]	D.H.	1-20-66
SEEPAGE PIT, DRAINFIELD		
FINAL GAS		
FINAL PLUMBING		

PERMIT OR MISC. INSPECTIONS

UNSUCCESSFUL TRIPS

19" L.M.H. 6 FT. DEEP

JOB ADDRESS

5426 SAN FERNANDO RD.

NUMBER STREET

APPLICATION FOR A

LATHING/PLASTERING PERMIT

OR

ROOFING PERMIT

BUILDING SECTION, PUBLIC WORKS DIVISION

CITY OF GLENDALE, CALIFORNIA

CONTRACTOR KALISH CONSTRUCTION	STATE LIC. NO
MAILING ADDRESS 6996 GLENDALE TER.	TEL. NO.
OWNER PRODUCTS RESEARCH	TEL. NO.
MAILING ADDRESS 5424 SAN FERNANDO	

DESCRIPTION OF WORK

☐ NEW BLDG. ☐ ALTER. ☒ ADD'N. ☐ REPAIR

PRESENT USE	PROPOSED USE
MANUFACTING	

ROOFING DETAILS

TYPE OF ROOFING _____ NO. OF SQUARES _____

DESCRIPTION _____

(INCLUDE WEIGHTS, NO. OF LAYERS, TYPE OF SHINGLES, ROCK, ETC.)

VALUATION (INCLUDE ALL LABOR AND MATERIAL) $ _____ FEE _____

LATHING & PLASTERING DETAILS

40 YDS. EXTER. LATH @ 1¢ PER YD.

40 YDS. EXTER. PLASTER @ 1¢ PER YD.

_____ YDS. INTER. LATH @ 1¢ PER YD.

_____ YDS. INTER. PLASTER @ 1¢ PER YD.

COMPUTE FEE AT ½¢ PER YARD FOR AMOUNTS OVER 1,000 YARDS. _____

COMBINED LATHING & PLASTERING PERMIT ($4.00) _____

OR

SEPARATE LATHING OR PLASTERING PERMIT ($2.00) _____

TOTAL FEE 4.80

INFORMATION PROVIDED BY BUILDING SECTION			
USE ZONE M2	FIRE ZONE 2	OCCUPANCY	CHECKERS APPROVAL

I have read and examined the above application and know the same to be true and correct. All provisions of Laws and Ordinances covering building construction will be complied with whether specified herein or not. No person shall be employed in violation of the Labor Code of the State of California.

Richard J Kalish

SIGNATURE OF CONTRACTOR OR AUTHORIZED AGENT

FORM B-54 (D)c

PERMANENT

59841 JUL 12 63 LP 4.80

CK. MO. CASH NOTE: WHEN PROPERLY VALIDATED IN THIS SPACE, THIS FORM CONSTITUTES A PERMIT TO DO WORK DESCRIBED HEREIN.

INSPECTION RECORD

LATHING AND PLASTERING

ITEM	INSPECTOR	DATE
LATHING	EB	7-14-43
EXTERIOR SCRATCH		
INTERIOR BROWN		
EXTERIOR BROWN	EB	7-29-43 L
INTERIOR FINISH		
FINAL	EB	7-29-43 L

PARTIAL OR MISC. INSPECTIONS

UNSUCCESSFUL TRIPS

ROOFING

ITEM	INSPECTOR	DATE
SHEATHING (COMMERCIAL)		
FINAL		

PARTIAL OR MISC. INSPECTIONS

UNSUCCESSFUL TRIPS

JOB ADDRESS

5426 San Fernando Rd.
NUMBER STREET

APPLICATION FOR A

BUILDING PERMIT

BUILDING SECTION, PUBLIC WORKS DIVISION
CITY OF GLENDALE, CALIFORNIA

CONTRACTOR Scott E. Campbell Co.	STATE LIC. NO. 160206
MAILING ADDRESS 767.3 Melrose Ave.	TEL. NO. OL 14040
☐ ARCH. ☐ ENGR.	STATE LIC. NO.
MAILING ADDRESS	TEL. NO.
OWNER Products Research	TEL. NO.
MAILING ADDRESS 5426 San Fernando Rd.	

DESCRIPTION OF WORK

NEW ☐ ADD'N ☐ ALTER. ☐ REPAIR ☐ DEMOLISH ☐

FLOOR AREA (SQ. FT.)	NO. OF STORIES	NO. OF DWELLING UNITS
PRESENT BLDG. USE	PROPOSED BLDG. USE	

DESCRIBE WORK TO BE DONE Auto. Fire Sprs.

NOTE! PROVIDE PLOT PLAN ON BACK SIDE OF ORIGINAL COPY ONLY

EXTERIOR WALL MATERIAL	ROOF FRAMING MATERIAL
PARTITIONING MATERIAL	ROOF COVERING MATERIAL
LOT WIDTH ____ LOT DEPTH ____	NO. OF EXISTING BLDGS. ON LOT ____

VALUATION NOTE: Include Labor, Mat., Wiring, Plumb., Heat, Etc. $ 700.00

INFORMATION PROVIDED BY BLDG. SECTION

LOT NO. Por 31 BLOCK NO. ____ TRACT W. Glendale

USE ZONE M2	FIRE ZONE 2	OCCUPANCY ____	SEC. SH. 20

REQ'D SET BACKS	FRONT	RIGHT SIDE	LEFT SIDE	REAR
	No Change			

TYPE OF CONSTR. ____ SPECIAL CASE NO. ____ GRADE ____

Approval & Information by Others
CITY ENGINEER EASEMENT

DIST. FACE OF CURB TO P.L. ____ FT. SEWER AVAILABLE ____ DRIVE OVER ____

PUBLIC SERVICE	PLANNING
WATER ____ ELECTRIC ____	

P.C. FEE ____ PERMIT FEE 5.00 PERM. PLAN APPROVED ☑ W/OUT PLAN ☐ CHECKER'S APPROVAL 9-6

I have carefully read and examined the above application and find the same to be true and correct. All provisions of the Laws and Ordinances governing building construction will be complied with whether specified herein or not. No person shall be employed in violation of the Labor Code of the State of California. I agree not to occupy or allow occupancy of any building authorized by this permit until final building inspection has been received.

C. Powell
SIGNATURE OF OWNER OR AUTHORIZED AGENT

FORM B-51 ①E

PERMANENT

CK. CASH M.O. PLAN CHECK VALIDATION

5328 4 MAR 11 63 AL 5.00

NOTE: WHEN PROPERLY VALIDATED IN THIS SPACE, THIS FORM CONSTITUTES A BUILDING PERMIT TO DO THE WORK PRESCRIBED HEREIN.

CK CASH M.O.

INSPECTION RECORD

BASIC INSPECTIONS

ITEM	INSPECTOR	DATE
TRENCHES: WIDTH_____ DEPTH_____		
1st. FLOOR JOIST		
FRAMING		
FINAL	RJ	9-26-63

PARTIAL OR MISC. INSPECTIONS

UNSUCCESSFUL TRIPS

ITEM	INSP.	DATE	ITEM	INSP.	DATE

	FRONT	R. SIDE	L. SIDE	REAR	INSP.	DATE
SET BACKS FIELD CHECK						

TO APPLICANT: PLEASE DO NOT WRITE ABOVE THIS LINE

NOTE: LOCATE ALL STRUCTURES ON LOT, MAKE BOTTOM OF PAGE THE STREET FRONTAGE.

JOB ADDRESS

5426 San Fernando Rd
NUMBER STREET

APPLICATION FOR A

HEATING, VENTILATING, AIR-CONDITIONING OR REFRIGERATION PERMIT

BUILDING SECTION, PUBLIC WORKS DIVISION
CITY OF GLENDALE, CALIFORNIA

CONTRACTOR Abel Inc	STATE LIC. NO. 221472
MAILING ADDRESS 2820 San Fernando	TEL. NO. 245-7223
OWNER David Mendoli	CITY BUS. LIC. 2288
MAILING ADDRESS	TEL. NO. 242-3161

22454 MAY 29 67 PB 5.00 -

CK. MO. CASH NOTE: WHEN PROPERLY VALIDATED IN THIS SPACE THIS FORM CONSTITUTES A PERMIT TO DO THE WORK DESCRIBED HEREON.

DESCRIPTION OF BLDG.

NEW ☐ ADD'N ☐ ALTER. ☐ REPLACE ☐

FEE COMPUTATION

QUAN.	ITEM	UNIT COST	FEE
2	GAS SYSTEMS:		
	EVAPORATIVE COOLERS		
	VENTILATING SYSTEMS		
	REFRIGERATION SYSTEMS ALTERED, REPLACED, RELOCATED		
	AIR-CONDITIONING SYSTEMS ALTERED, REPLACED, RELOCATED		

SUB TOTAL →

HEATING APPLIANCES

(INSTALLED, ALTERED, REPLACED OR RELOCATED) @ _____ EACH

TYPE	B.T.U.	FEE
2 - Suspended Units	250M	4.00

AIR CONDITIONING OR REFRIGERATION SYSTEMS INSTALLED

QUANTITY	OVER	INCL.	ACTUAL TONS	UNIT COST	FEE
	0	20		@ EA.	
	20	50		@ "	
	50	UP		@ "	
AIR CIRCULATING OUTLETS OR INLETS				@ "	

I have carefully read and examined the above application and know the same to be true and correct. All provisions of Laws and Ordinances covering this type of construction will be complied with whether specified herein or not. No person shall be employed in violation of the Labor Code of the State of California.

PERMIT FEE	1.00
INVESTIGATION FEE	
TOTAL FEE	5.00

Jo Beckmann
SIGNATURE OF CONTRACTOR OR AUTHORIZED AGENT

FORM B-55 **PERMANENT**

INSPECTION RECORD

ITEM	INSPECTOR	DATE
GROUND WORK		
GAS		
ROUGH HEATING		
ROUGH REFRIG. OR AIR COND.		
DUCTS		
FINAL HEATING	JR	6-7-67
FINAL REFRIG. OR AIR COND.		

CORRECTIONS & PARTIAL INSPECTIONS

JOB ADDRESS

5426 San Fernando Rd. Glen
NUMBER STREET

APPLICATION FOR A

LATHING/PLASTERING PERMIT
OR
ROOFING PERMIT

BUILDING SECTION, PUBLIC WORKS DIVISION
CITY OF GLENDALE, CALIFORNIA

CONTRACTOR Lic. of Bros Drywall	STATE LIC. NO 221570
MAILING ADDRESS P.O. Box 3252 - Van Nuys	TEL. NO. 782-1053
OWNER P.R.C.	TEL. NO.
MAILING ADDRESS 5426 San Fernando Rd. Glen	

DESCRIPTION OF WORK

☐ NEW BLDG. ☒ ALTER. ☒ ADD'N. ☐ REPAIR

PRESENT USE	PROPOSED USE

ROOFING DETAILS

TYPE OF ROOFING _____ NO. OF SQUARES _____

DESCRIPTION _____

(INCLUDE WEIGHTS, NO. OF LAYERS, TYPE OF SHINGLES, ROCK, ETC.)

VALUATION (INCLUDE ALL LABOR AND MATERIAL) $ _____ FEE _____

LATHING & PLASTERING DETAILS

_____ YDS. EXTER. LATH

_____ YDS. EXTER. PLASTER

_____ YDS. INTER. LATH

_____ YDS. INTER. PLASTER

500 YDS. INTER. DRYWALL 5.00

COMBINED LATHING & PLASTERING PERMIT ($4.00)

OR

SEPARATE LATHING OR PLASTERING PERMIT ($2.00) 2.00

TOTAL FEE 7.00

INFORMATION PROVIDED BY BUILDING SECTION			
USE ZONE	FIRE ZONE	OCCUPANCY	SEC. SH.

I have read and examined the above application and know the same to be true and correct. All provisions of Laws and Ordinances covering building construction will be complied with whether specified herein or not. No person shall be employed in violation of the Labor Code of the State of California.

Raymond Lisi
SIGNATURE OF CONTRACTOR OR AUTHORIZED AGENT

PERMANENT

FORM B-54

41126 SEP 21 66 LP 7.00

CK MO. CASH NOTE: WHEN PROPERLY VALIDATED IN THIS SPACE, THIS FORM CONSTITUTES A PERMIT TO DO WORK DESCRIBED HEREIN.

INSPECTION RECORD

ITEM	INSPECTOR	DATE
LATHING		
DRYWALL		
EXTERIOR SCRATCH		
INTERIOR BROWN		
EXTERIOR BROWN		
INTERIOR FINISH		
SHEATHING (COMMERCIAL)		
FINAL	EB	9-30-06

PARTIAL OR MISC. INSPECTIONS

D.W. nailing — (except bathrooms)	EB	9-21-06

JOB ADDRESS

5426 SAN FERNANDO RD.

NUMBER STREET

APPLICATION FOR A

BUILDING PERMIT

BUILDING SECTION, PUBLIC WORKS DIVISION
CITY OF GLENDALE, CALIFORNIA

CONTRACTOR DAVID D. DEMSKI	STATE LIC. NO. 133287
MAILING ADDRESS 1612 VICTORY BLVD.	TEL. NO. 242-3181
☐ ARCH. ☐ ENGR.	STATE LIC. NO.
MAILING ADDRESS	TEL. NO.
OWNER PRODUCTS RES. & CHEM. CORP.	TEL. NO.
MAILING ADDRESS 5426 SAN FERNANDO RD. GLEN.	

DESCRIPTION OF WORK

NEW ☐ ADD'N ☐ ALTER. ☑ REPAIR ☐ DEMOLISH ☑

FLOOR AREA (SQ. FT.) 1000	NO. OF STORIES	NO. OF DWELLING UNITS NONE
PRESENT BLDG. USE STORAGE	PROPOSED BLDG. USE STORAGE	

DESCRIBE WORK TO BE DONE ~~DEMOLITION~~, ALTER OF EXISTING & MASONRY WALL.

NOTE! PROVIDE PLOT PLAN ON BACK SIDE OF ORIGINAL COPY ONLY

EXTERIOR WALL MATERIAL MASONRY (CONC. BLK)	ROOF FRAMING MATERIAL W. STEEL CANVEY
PARTITIONING MATERIAL WD. STUDS & DRYWALL	ROOF COVERING MATERIAL
LOT WIDTH ____ LOT DEPTH ____	NO. OF EXISTING BLDGS. ON LOT 6

VALUATION NOTE: Include Labor, Mat., Wiring, Plumb., Heat, Etc. $15,000.00

INFORMATION PROVIDED BY BLDG. SECTION

LOT NO. 31 BLOCK NO. ____ TRACT 3784

USE ZONE M-2	FIRE ZONE 2	OCCUPANCY F2		SEC. SH. 20
REQ'D SET BACKS	FRONT	RIGHT SIDE EXISTING	LEFT SIDE	REAR
TYPE OF CONSTR. III-N	SPECIAL CASE NO.		GRADE	

Approval & Information by Others
CITY ENGINEER

EASEMENT

DIST. FACE OF CURB TO P.L. 10 FT. SEWER YES NO DRIVE OVER

PUBLIC SERVICE	PLANNING
WATER ____ ELECTRIC ____	
P.C. FEE 24.00 PERMIT FEE 48.00	PERM. PLAN APPROVED W/OUT PLAN ☐ ☑ CHECKER'S APPROVAL J.V.V.

I have carefully read and examined the above application and find the same to be true and correct. All provisions of the Laws and Ordinances governing building construction will be complied with whether specified herein or not. No person shall be employed in violation of the Labor Code of the State of California. I agree not to occupy or allow occupancy of any building authorized by this permit until final building inspection has been received.

William M. Brunner

SIGNATURE OF OWNER OR AUTHORIZED AGENT

FORM B-51 PERMANENT

CK. CASH M.O. PLAN CHECK VALIDATION
12365 AUG 266 PC 24.00


CK. CASH M.O.
12477 AUG 466 AL 48.00

NOTE: WHEN PROPERLY VALIDATED IN THIS SPACE, THIS FORM CONSTITUTES A BUILDING PERMIT TO DO THE WORK PRESCRIBED HEREIN.

INSPECTION RECORD

ITEM (SET BACKS: FRONT | R. SIDE | L. SIDE | REAR; FIELD CHECK)	INSPECTOR	DATE
TRENCHES: WIDTH ____ DEPTH ____		
1st. FLOOR JOIST		
FRAMING	Awk	9/19/66
FINAL	Awk	12/22/66
PARTIAL C.O. MISC. INSPECTIONS		
4' Lift on front wall	Awk	8/20/66
8' Lift OK	Awk	8/24/66
Steel frame @ openings	RJ.	9/2/66
Tag frame Plan not*		
Ledgable	Awk	9/15/66
In progress	Awk	10/10/66

NOTE: LOCATE ALL STRUCTURES ON LOT, MAKE BOTTOM OF PAGE THE STREET FRONTAGE.

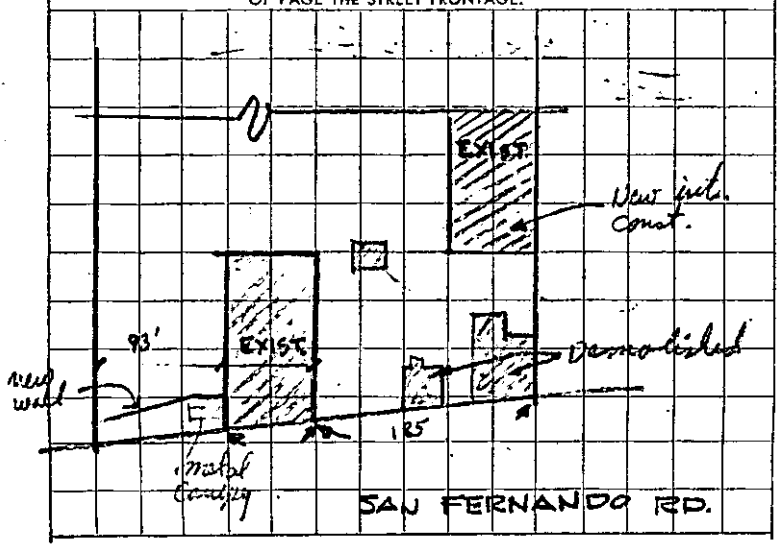

JOB ADDRESS

5420 San Fernando Rd. West

NUMBER STREET

APPLICATION FOR A

HEATING, VENTILATING, AIR-CONDITIONING OR REFRIGERATION PERMIT

BUILDING SECTION, PUBLIC WORKS DIVISION
CITY OF GLENDALE, CALIFORNIA

43852 JAN 20 69 PB 8.75

CK MO. CASH

NOTE: WHEN PROPERLY VALIDATED IN THIS SPACE THIS FORM CONSTITUTES A PERMIT TO DO THE WORK DESCRIBED HEREON.

CONTRACTOR: Schlom Htg. & A/c	STATE LIC. NO.: 139142
MAILING ADDRESS: 7255 Radford N.H.	TEL. NO.: 875-1280
OWNER: Frankson Ind. R.E.	CITY BUS. LIC.: 1494
MAILING ADDRESS: 119 So. Golden Mall	TEL. NO.: Vi-92463

DESCRIPTION OF BLDG.

NEW ☐ ADD'N ☐ ALTER. ☐ REPLACE ☐

FEE COMPUTATION

QUAN.	ITEM	UNIT COST	FEE
	GAS SYSTEMS:		
	EVAPORATIVE COOLERS		
	VENTILATING SYSTEMS		
	REFRIGERATION SYSTEMS ALTERED, REPLACED, RELOCATED		
	AIR-CONDITIONING SYSTEMS ALTERED, REPLACED, RELOCATED		

SUB TOTAL →

HEATING APPLIANCES

(INSTALLED, ALTERED, REPLACED OR RELOCATED) @ $2.00 EACH

TYPE	B.T.U.	FEE
1 G/S FAU	80M	2.00

AIR CONDITIONING OR REFRIGERATION SYSTEMS INSTALLED

QUANTITY	OVER	INCL.	ACTUAL TONS	UNIT COST	FEE
1	0	20	2½	@ 4.00 EA.	$4.00
	20	50		@ "	
	50	UP		@ "	

AIR CIRCULATING OUTLETS OR INLETS 7 @ 25¢ " 1.75

I have carefully read and examined the above application and know the same to be true and correct. All provisions of Laws and Ordinances covering this type of construction will be complied with whether specified herein or not. No person shall be employed in violation of the Labor Code of the State of California.

PERMIT FEE	1.00
INVESTIGATION FEE	
TOTAL FEE	8.75

SIGNATURE OF CONTRACTOR OR AUTHORIZED AGENT

FORM B-56

PERMANENT

INSPECTION RECORD

ITEM	INSPECTOR	DATE
GROUND WORK		
GAS		
ROUGH HEATING		
ROUGH REFRIG. OR AIR COND.		
DUCTS		
FINAL HEATING	CAB	1-22-69
FINAL REFRIG. OR AIR COND.	CAB	1-22-69

CORRECTIONS & PARTIAL INSPECTIONS

JOB ADDRESS

5426 SAN FERNANDO RD.
NUMBER STREET

APPLICATION FOR A

PLUMBING PERMIT

BUILDING SECTION, PUBLIC WORKS DIVISION
CITY OF GLENDALE, CALIFORNIA

CONTRACTOR PODS PLUMBING	STATE LIC. NO. 290159
MAILING ADDRESS 10373 FOOTHILL BLVD	CITY LIC. NO. 804
LAKE VIEW TERRACE	TEL. NO. 8999891
OWNER PRODUCTS RESEARCH & CHEMICAL	TEL. NO.
MAILING ADDRESS SOMERS JOB	
PROPOSED USE	USE ZONE

1250

1 66 PB 1 SEP 43 5 5 3 1

NOTE: WHEN PROPERLY VALIDATED IN THIS SPACE, THIS FORM CONSTITUTES A PLUMBING PERMIT TO DO THE WORK DESCRIBED HEREON.

CK. NO. CASH

FEE COMPUTATION

	BATHTUBS		CLOTHES WASHERS
	SHOWERS		SHOWER PANS
2	WATER CLOSETS		DRINKING FOUNTAINS
2	LAVATORIES	1	URINALS
	SINKS, KITCHEN, BAR FLOOR, SERVICE		SAND TRAPS
	LAUNDRY TRAYS		CLARIFIERS
	DISHWASHERS		GREASE TRAPS
	GARBAGE DISPOSALS (IN EXISTING SINKS)		WATER SOFTENERS
1	WATER HEATERS AND OR VENTS		

TOTAL NO. OF ABOVE FIXTURES: 6 @ 1.50 EA. 9.00

	LAWN SPRINKLER SYSTEMS:	0-5 VALVES @ 2.00	6-12 VALVES @ 3.00 — OVER 12 VALVES @ 4.00
	BACK FLOW DEVICES:	0-5 DEVICES @ 2.00	ADD. DEVICES @ 25¢ EA.
	SWIMMING POOL PIPING SYSTEM @ 5.00		
	WATER SYSTEMS, WITHOUT FIXTURES @ 1.00		
1	GAS SYSTEMS:	0-5 OUTLETS @ 1.00	ADD. OUTLETS @ 20¢ EA. 1.50
	BOILERS STEAM OR HOT WATER @ 2.00		
	TEMP. AND/OR PRESS RELIEF VALVES OR HI-TEMP LIMIT DEVICES @ 1.00		
	SEWER CONNECTIONS @ 3.00		
	SEWER CAP OR CESSPOOL FILL @ 1.00		
	SEPTIC TANK, SEEPAGE PIT AND/OR DRAIN FIELD @ 3.00		
	MISCELLANEOUS		

I have carefully read and examined the above application and know the same to be true and correct. All provisions of Laws and Ordinances covering this type of construction will be complied with whether specified herein or not. No person shall be employed in violation of the Labor Code of the State of California.

PERMIT FEE	2.00
INVESTIGATION FEE	
TOTAL FEE	12.50

Zbigniew R. Podsadecki
SIGNATURE OF CONTRACTOR OR AUTHORIZED AGENT

FORM B-52

PERMANENT

INSPECTION RECORD

BASIC INSPECTIONS

ITEM	INSPECTOR	DATE
GROUND WORK	D.H	9-1-66
ROUGH GAS & PL'B'G	D.H	9-12-66
SEWER, SEPTIC TANK		
SEEPAGE PIT, DRAINFIELD		
FINAL GAS	D.H.	10-13-66
FINAL PLUMBING	D.H	10-13-66

PARTIAL OR MISC. INSPECTIONS

UNSUCCESSFUL TRIPS

NO BLDG CARD D.H 9-12-66

COULD NOT FIND BLDG CARD D.H 10-13-66

5426 SAN FERNANDO RD.

CONTRACTOR COMMERCIAL REFRIGERATION CO	TEL. NO. 222-9171
MAILING ADDRESS 1700 N SOTO ST, LA 33	STATE LIC. NO. SC 92164
OWNER PRODUCTS RESEARCH	CITY LIC. NO. 2790
MAILING ADDRESS ABOVE	TEL. NO.

DESCRIPTION OF WORK

☐ NEW BLDG. ☒ EXIST. BLDG. ☐ NO SERV. CHANGE ☐ RECONNECT OR RESEAL

FEE COMPUTATION

NOTE! TOTALS SHOWN BELOW MUST BE SUBMITTED IN DIAGRAM ON SEPARATE WORK SHEET PROVIDED FOR THIS PURPOSE.

BRANCH CIRCUITS

FIRST TEN _____

ELEVEN TO FORTY _____

ADDITIONAL _____ FEE .....

MOTORS	1	WELDER	
TRANSFORMERS		RANGE	
HEATING APPL.		DRYER	
WATER HTR..		MISC. EQ. or APPL.	

QUAN.	HP - KW - KVA OVER	INCL.	ACTUAL	PHASE 1	PHASE 3	UNIT COST	FEE
	0	1					
	1	5					
1	5	20	10	3			4.00
	20						

_____ ADDING OUTLETS _____

_____ CELLULAR FLOOR RACEWAY @ _____ PER 100 FT. _____

_____ DISTRIBUTION PANEL, OVERCURRENT DEVICE @ _____ ea. _____

_____ SWITCHBOARD – VOLTAGE _____

_____ SERVICE –VOLTAGE _____, AMPERAGE _____

_____ TEMP. SERVICE OR TEMP. LIGHTING

_____ PRIVATE SWIMMING POOL _____

_____ MISCELLANEOUS _____

CK. MO. CASH NOTE: WHEN PROPERLY VALIDATED IN THIS SPACE, THIS FORM CONSTITUTES AN ELECTRIC PERMIT TO DO THE WORK DESCRIBED HEREON.

7 4 5 1 4 SEP 3071 EL

8.00

10.00

I have carefully read and examined the above application and know the same to be true and correct. All provisions of the Laws and Ordinances governing this type of construction will be complied with whether mentioned herein or not. No person shall be employed in violation of the Labor Code of the State of California.

PERMIT FEE @	4.00
INVESTIGATION FEE	
TOTAL FEE	8.00

SIGNATURE OF CONTRACTOR OR AUTHORIZED AGENT

FORM B-53

INSPECTION RECORD
BASIC INSPECTIONS

ITEM	INSPECTOR	DATE
GROUND WORK		
ROUGH		
FIXTURES		4/20/72
RELEASE TO PUBLIC SERVICE		
FINAL		

PARTIAL OR MISC. INSPECTIONS

JOB ADDRESS

5426 San Fernando Rd.

NUMBER STREET

APPLICATION FOR A

HEATING, VENTILATING, AIR-CONDITIONING OR REFRIGERATION PERMIT

BUILDING SECTION, PUBLIC WORKS DIVISION
CITY OF GLENDALE, CALIFORNIA

CONTRACTOR B & B - Heat. & A/C	STATE LIC. NO. 220548
MAILING ADDRESS 441 W. Acacia	TEL. NO. CI-24632
OWNER Product Research	CITY BUS. LIC. 895
MAILING ADDRESS 5426 San Fernando Rd	TEL. NO. 245-1184

DESCRIPTION OF BLDG.

NEW ☐ ADD'N ☐ ALTER. ☐ REPLACE ☐

FEE COMPUTATION

QUAN.	ITEM	UNIT COST	FEE
	GAS SYSTEMS:		
8	EVAPORATIVE COOLERS	2	16.00
	VENTILATING SYSTEMS		
	REFRIGERATION SYSTEMS ALTERED, REPLACED, RELOCATED		
	AIR-CONDITIONING SYSTEMS ALTERED, REPLACED, RELOCATED		

SUB TOTAL → 16 00

HEATING APPLIANCES

(INSTALLED, ALTERED, REPLACED OR RELOCATED) @ _____ EACH

TYPE	B.T.U.	FEE

AIR CONDITIONING OR REFRIGERATION SYSTEMS INSTALLED

QUANTITY	OVER	INCL.	ACTUAL TONS	UNIT COST	FEE
	0	20		@ EA.	
	20	50		@ "	
	50	UP		@ "	
AIR CIRCULATING OUTLETS OR INLETS				@ "	

I have carefully read and examined the above application and know the same to be true and correct. All provisions of Laws and Ordinances covering this type of construction will be complied with whether specified herein or not. No person shall be employed in violation of the Labor Code of the State of California.

PERMIT FEE	1.00
INVESTIGATION FEE	
TOTAL FEE	17 00

Robert H. Garcia

SIGNATURE OF CONTRACTOR OR AUTHORIZED AGENT

FORM B-55 **PERMANENT**

27359 OCT 3 67 PB 17.00

CK. MO. CASH

NOTE: WHEN PROPERLY VALIDATED IN THIS SPACE THIS FORM CONSTITUTES A PERMIT TO DO THE WORK DESCRIBED HEREON.

INSPECTION RECORD

ITEM	INSPECTOR	DATE
GROUND WORK		
GAS		
ROUGH HEATING		
ROUGH REFRIG. OR AIR COND.		
DUCTS		
FINAL HEATING		
FINAL REFRIG. OR AIR COND.	DR	10-3-67

CORRECTIONS & PARTIAL INSPECTIONS

5426 San Fernando Road

MAINTENANCE

CONTRACTOR: Gerald W. Carson — TEL. NO.:

MAILING ADDRESS: — STATE LIC. NO.:

OWNER: Products Research — CITY LIC. NO.: 574

MAILING ADDRESS: — TEL. NO.:

DESCRIPTION OF WORK

☐ NEW BLDG. ☐ EXIST. BLDG. ☐ NO SERV. CHANGE ☐ RECONNECT OR RESEAL

FEE COMPUTATION

NOTE! TOTALS SHOWN BELOW MUST BE SUBMITTED IN DIAGRAM ON SEPARATE WORK SHEET PROVIDED FOR THIS PURPOSE.

BRANCH CIRCUITS

FIRST TEN _____

ELEVEN TO FORTY _____

ADDITIONAL _____ **FEE** .....

MOTORS _____ WELDER _____

TRANSFORMERS _____ RANGE _____

HEATING APPL. _____ DRYER _____

WATER HTR. _____ MISC. EQ. or APPL. _____

QUAN.	HP - KW - KVA OVER	INCL.	ACTUAL	PHASE 1	PHASE 3	UNIT COST	FEE
	0	1					
	1	5					
	5	20					
	20						

_____ ADDING OUTLETS _____

_____ CELLULAR FLOOR RACEWAY @ _____ PER 100 FT. _____

_____ DISTRIBUTION PANEL, OVERCURRENT DEVICE @ _____ ea. _____

_____ SWITCHBOARD – VOLTAGE _____

_____ SERVICE –VOLTAGE _____ . AMPERAGE _____

_____ TEMP. SERVICE OR TEMP. LIGHTING

_____ PRIVATE SWIMMING POOL _____

_____ MISCELLANEOUS _____

NO WORK DONE

I have carefully read and examined the above application and know the same to be true and correct. All provisions of the Laws and Ordinances governing this type of construction will be complied with whether mentioned herein or not. No person shall be employed in violation of the Labor Code of the State of California.

~~PERMIT FEE~~ @

~~INVESTIGATION FEE~~

TOTAL FEE

SIGNATURE OF CONTRACTOR OR AUTHORIZED AGENT

FORM B-53

CK., MO., CASH NOTE: WHEN PROPERLY VALIDATED IN THIS SPACE, THIS FORM CONSTITUTES AN ELECTRIC PERMIT TO DO THE WORK DESCRIBED HEREON.

April 1970

INSPECTION RECORD

BASIC INSPECTIONS

ITEM	INSPECTOR	DATE
GROUND WORK		
ROUGH		
FIXTURES		
RELEASE TO PUBLIC SERVICE		
FINAL		

PARTIAL OR MISC. INSPECTIONS

JOB ADDRESS

5426 SAN FERNANDO RD
NUMBER STREET

APPLICATION FOR A

HEATING, VENTILATING, AIR-CONDITIONING OR REFRIGERATION PERMIT W/O 11638

BUILDING SECTION, PUBLIC WORKS DIVISION
CITY OF GLENDALE, CALIFORNIA

CONTRACTOR COMMERCIAL REFRIGERATION	STATE LIC. NO. 92164
MAILING ADDRESS 1700 N SOTO ST. LA 33	TEL. NO. 222-9171
OWNER PRODUCTS RESEARCH	CITY BUS. LIC. 2790
MAILING ADDRESS ABOVE	TEL. NO.

74347 SEP 24 71 PB $5.00

CK. MO. CASH

NOTE: WHEN PROPERLY VALIDATED IN THIS SPACE THIS FORM CONSTITUTES A PERMIT TO DO THE WORK DESCRIBED HEREON.

DESCRIPTION OF BLDG.

NEW [X] ADD'N [ ] ALTER. [ ] REPLACE [ ]

FEE COMPUTATION

QUAN.	ITEM	UNIT COST	FEE
	GAS SYSTEMS:		
	EVAPORATIVE COOLERS		
	VENTILATING SYSTEMS		
	REFRIGERATION SYSTEMS ALTERED, REPLACED, RELOCATED		
	AIR-CONDITIONING SYSTEMS ALTERED, REPLACED, RELOCATED		

SUB TOTAL →

HEATING APPLIANCES

(INSTALLED, ALTERED, REPLACED OR RELOCATED) @ _____ EACH

TYPE	B.T.U.	FEE

AIR CONDITIONING OR REFRIGERATION SYSTEMS INSTALLED

QUANTITY	OVER	INCL.	ACTUAL TONS	UNIT COST	FEE
1	0	20	5	@ 4.00 EA.	4.00
	20	50		@ "	
	50	UP		@ "	
AIR CIRCULATING OUTLETS OR INLETS				@ "	

I have carefully read and examined the above application and know the same to be true and correct. All provisions of Laws and Ordinances covering this type of construction will be complied with whether specified herein or not. No person shall be employed in violation of the Labor Code of the State of California.

PERMIT FEE	1.00
INVESTIGATION FEE	
TOTAL FEE	5.00

SIGNATURE OF CONTRACTOR OR AUTHORIZED AGENT

FORM B-55 PERMANENT

INSPECTION RECORD

ITEM	INSPECTOR	DATE
GROUND WORK	—	—
GAS	—	—
ROUGH HEATING	—	—
ROUGH REFRIG. OR AIR COND.	CLB	11-3-71
DUCTS	—	—
FINAL HEATING	—	—
FINAL REFRIG. OR AIR COND.	CLB	11-3-71

CORRECTIONS & PARTIAL INSPECTIONS

Unit Forlee, 3 Wks. Bk to
Installer For Responses
CLB 11-3-71

JOB ADDRESS

5426 San Fernando Rd.
NUMBER STREET

APPLICATION FOR A

LATHING/PLASTERING PERMIT
OR
ROOFING PERMIT

BUILDING SECTION, PUBLIC WORKS DIVISION
CITY OF GLENDALE, CALIFORNIA

CONTRACTOR Ray Russ	STATE LIC. NO 114681
MAILING ADDRESS 1151 Rainrose	TEL. NO. 968-1763
OWNER Products Research	TEL. NO.
MAILING ADDRESS 5426 San Fernando Rd.	

DESCRIPTION OF WORK

☑ NEW BLDG. ☐ ALTER. ☐ ADD'N. ☐ REPAIR

PRESENT USE	PROPOSED USE

ROOFING DETAILS

TYPE OF ROOFING _____ NO. OF SQUARES _____

DESCRIPTION _____

(INCLUDE WEIGHTS, NO. OF LAYERS, TYPE OF SHINGLES, ROCK, ETC.)

VALUATION (INCLUDE ALL LABOR AND MATERIAL) $ _____ FEE _____

LATHING & PLASTERING DETAILS

_____ YDS. EXTER. LATH

_____ YDS. EXTER. PLASTER

24 YDS. INTER. LATH 24

24 YDS. INTER. PLASTER 24

_____ YDS. INTER. DRYWALL

COMBINED LATHING & PLASTERING PERMIT ($4.00) 4.00

OR

SEPARATE LATHING OR PLASTERING PERMIT ($2.00) _____

TOTAL FEE 4.48

INFORMATION PROVIDED BY BUILDING SECTION			
USE ZONE C-4	FIRE ZONE ✓	OCCUPANCY	SEC. SH.

I have read and examined the above application and know the same to be true and correct. All provisions of Laws and Ordinances covering building construction will be complied with whether specified herein or not. No person shall be employed in violation of the Labor Code of the State of California.

Ray Russ
SIGNATURE OF CONTRACTOR OR AUTHORIZED AGENT

PERMANENT

FORM B-54

1465 SEP 29 66 LF 4.48

CK. MO. CASH NOTE: WHEN PROPERLY VALIDATED IN THIS SPACE, THIS FORM CONSTITUTES A PERMIT TO DO WORK DESCRIBED HEREIN.

INSPECTION RECORD

ITEM	INSPECTOR	DATE
LATHING	EB	9-29-66
DRYWALL		
EXTERIOR SCRATCH		
INTERIOR BROWN	EB	9-30-66
EXTERIOR BROWN		
INTERIOR FINISH	EB	10-3-66
SHEATHING (COMMERCIAL)		
FINAL	EB	11-21-66

PARTIAL OR MISC. INSPECTIONS

JOB ADDRESS

5426 San Fernando Rd.

NUMBER STREET

APPLICATION FOR A

HEATING, VENTILATING, AIR-CONDITIONING OR REFRIGERATION PERMIT

BUILDING SECTION, PUBLIC WORKS DIVISION

CITY OF GLENDALE, CALIFORNIA

CONTRACTOR B&B Heating & A/C	STATE LIC. NO. 190517
MAILING ADDRESS 441 W. Acacia St.	TEL. NO. CI-63253
OWNER Products Research Co.	CITY BUS. LIC. 563
MAILING ADDRESS 5427 San Fernando Rd.	TEL. NO.

DESCRIPTION OF WORK

☐ HEATING ☒ AIR CONDITIONING USE ZONE

☐ REFRIGERATION ☐ VENTILATION

FEE COMPUTATION

GAS SYSTEMS: 0-5 OUTLETS @ $1.00 ADD. DEVICES @ 20¢

_____ REFRIGERATION SYSTEMS, INSTALLED, REPLACED, REPAIRED OR RELOCATED @ $1.50 ea. _____

_____ EVAPORATIVE COOLERS OR VENTILATING SYSTEMS @ $1.50 each _____

5.50

63679 OCT 1 63 PB

CK. MO. CASH

NOTE: WHEN PROPERLY VALIDATED IN THIS SPACE THIS FORM CONSTITUTES A PERMIT TO DO THE WORK DESCRIBED HEREON.

SUB TOTAL →

HEATING APPLIANCES (INCL. VENTS) @ $1.50 EACH
(INSTALLED, ALTERED, REPLACED, REPAIRED OR RELOCATED) _____

TYPE	B.T.U.	FEE

2 CIRCULATING AIR OUTLETS OR INLETS @ 25¢ EACH .50

REFRIGERANT COMPRESSORS (INSTALLED OR REPLACED)

QUANTITY	OVER	INCL.	ACTUAL H.P.	RATE	FEE
1	0	20		@ 4.00 EACH	4.00
	20	50		@ 7.50 "	
	50	UP		@ 20.00 "	

I have carefully read and examined the above application and know the same to be true and correct. All provisions of Laws and Ordinances covering this type of construction will be complied with whether specified herein or not. No person shall be employed in violation of the Labor Code of the State of California.

PERMIT FEE	1.00
INVESTIGATION FEE	
TOTAL FEE	5.50

S. M. Mathis

SIGNATURE OF CONTRACTOR OR AUTHORIZED AGENT

FORM B-55 ®

PERMANENT

INSPECTION RECORD

ITEM	INSPECTOR	DATE
ROUGH HEATING		
ROUGH REFRIG. OR AIR COND.		
DUCTS		
FINAL HEATING		
FINAL REFRIG. OR AIR COND.	GR	10-7-63

PARTIAL OR MISC. INSPECTIONS

Jerry Carson		

UNSUCCESSFUL TRIPS

JOB ADDRESS 5454 SAN FERNANDO RD (26) — JERRY CARSON — 247

NUMBER STREET

APPLICATION FOR A

BUILDING PERMIT

BUILDING SECTION, PUBLIC WORKS DIVISION
CITY OF GLENDALE, CALIFORNIA

CONTRACTOR SOLAR CO	CITY LIC. NO.:
MAILING ADDRESS 3135 YERDUGO RD	TEL. NO. 257 8156
☐ ARCH. ☐ ENGR R.W. HAUSSLER	STATE LIC. NO. 698
MAILING ADDRESS 3013 BURBANK BL	TEL. NO. TH-7-5107
OWNER PRODUCT RESEARCH	TEL. NO. 240-2060
MAILING ADDRESS 5454 SAN FERNANDO RD	
CONSTRUCTION LENDER & BRANCH NONE	
MAILING ADDRESS	

DESCRIPTION OF WORK

NEW ☐ ADD'N ☐ ALTER. ☐ REPAIR ☐ DEMOLISH ☐

FLOOR AREA (SQ. FT.)	NO. OF STORIES	NO. OF DWELLING UNITS

PRESENT BLDG. USE	PROPOSED BLDG. USE
MANUFACTURING	SAME

DESCRIBE WORK TO BE DONE METAL CANOPY 20'L. 40'X17' 10' FROM PROPERTY LINE

LOT WIDTH	LOT DEPTH	NO. OF EXISTING BLDGS. ON LOT

NOTE! PROVIDE PLOT PLAN ON BACK SIDE OF ORIGINAL COPY ONLY

VALUATION NOTE: Include Labor, Mat., Wiring, Plumb., Heat, Etc. $1450.00

MAP BK. 563 PAGE 18 PARCEL # 1
LOT NO. Portion of West BLOCK NO. Glendale TRACT

USE ZONE	FIRE ZONE	OCCUPANCY	SEC. SH.
M2	2	F2	20

REQ'D SET BACKS	FRONT	RIGHT SIDE	LEFT SIDE	REAR
	—	10'	—	—

TYPE OF CONSTR. SPECIAL CASE NO. GRADE Drive in place

Approval & Information by Others CITY ENGINEER — EASEMENT NONE IN ENGR.

DIST. FACE OF CURB TO P.L. 10 FT. SEWER YES NO ~~OVER~~ DRIVE way in place

PUBLIC SERVICE — WATER F & K ELECTRIC TID

PLANNING

P.C. FEE	7.50	PERM. PLAN APPROVED ☐ W/OUT PLAN ☐	CHECKER'S APPROVAL
PERMIT FEE	15.00		

I have carefully read and examined the above application and find the same to be true and correct. All provisions of the Laws and Ordinances governing building construction will be complied with whether specified herein or not. No person shall be employed in violation of the Labor Code of the State of California. I agree not to occupy or allow occupancy of any building authorized by this permit until final building inspection has been received.

SIGNATURE OF OWNER OR AUTHORIZED AGENT

FORM B-51 (REV. 10/69) **PERMANENT**

(CR) CASH M.O. PLAN CHECK VALIDATION 70416 JUN 271 PC 7.50

(CR) CASH M.O. 70417 JUN 271 AL 15.00

NOTE: WHEN PROPERLY VALIDATED IN THIS SPACE, THIS FORM CONSTITUTES A BUILDING PERMIT TO DO THE WORK PRESCRIBED HEREIN.


INSPECTION RECORD

ITEM SET BACKS FRONT | L. SIDE | FIELD CHECK R. SIDE | REAR	INSPECTOR	DATE
TRENCHES: WIDTH ____ DEPTH EXIST		
1st. FLOOR JOIST: SLAB ____		✓
FRAMING ____	[illegible]	8-17-71
FINAL ____	[illegible]	8-17-71

PARTIAL OR MISC. INSPECTIONS

Footings	[illegible]	7-14-71

NOTE: LOCATE ALL STRUCTURES ON LOT, MAKE BOTTOM OF PAGE THE STREET FRONTAGE.

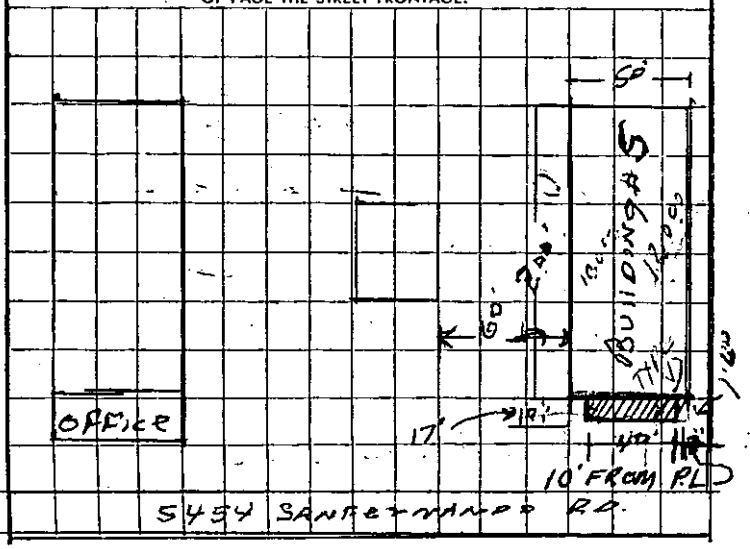

JOB ADDRESS

5426 SAN FERNANDO RD

NUMBER STREET

APPLICATION FOR A

BUILDING PERMIT

BUILDING SECTION, PUBLIC WORKS DIVISION
CITY OF GLENDALE, CALIFORNIA

CONTRACTOR: NILSEN FIRE PROTECTION INC.	STATE LIC. NO.: 151487
MAILING ADDRESS: 218 N. FAIR OAKS AVE. PASADENA	TEL. NO.: MU-14760
☐ ARCH. ☐ ENGR.	STATE LIC. NO.
MAILING ADDRESS	TEL. NO.
OWNER: KALISA CONSTRUCTION	TEL. NO.
MAILING ADDRESS	

DESCRIPTION OF WORK

NEW ☑ ADD'N ☐ ALTER. ☐ REPAIR ☐ DEMOLISH ☐

FLOOR AREA (SQ. FT.)	NO. OF STORIES	NO. OF DWELLING UNITS

PRESENT BLDG. USE	PROPOSED BLDG. USE

DESCRIBE WORK TO BE DONE: AUTOMATIC FIRE SPRINKLER SYSTEM

NOTE! PROVIDE PLOT PLAN ON BACK SIDE OF ORIGINAL COPY ONLY

EXTERIOR WALL MATERIAL	ROOF FRAMING MATERIAL
PARTITIONING MATERIAL	ROOF COVERING MATERIAL
LOT WIDTH ____ LOT DEPTH ____	NO. OF EXISTING BLDGS. ON LOT ____

VALUATION NOTE: Include Labor, Mat., Wiring, Plumb., Heat, Etc. $7900 oc

INFORMATION PROVIDED BY BLDG. SECTION

LOT NO. 31 BLOCK NO. ____ TRACT Por Wat 3764

USE ZONE	FIRE ZONE	OCCUPANCY	SEC. SH.
M2	2	E-2 F-2	20

REQ'D SET BACKS	FRONT	RIGHT SIDE	LEFT SIDE	REAR

TYPE OF CONSTR. III-N SPECIAL CASE NO. ____ GRADE ____

Approval & Information by Others
CITY ENGINEER

EASEMENT

DIST. FACE OF CURB TO P.L. ____ FT. SEWER AVAILABLE ____ DRIVE OVER ____

PUBLIC SERVICE

WATER ____ ELECTRIC ____

PLANNING

P.C. FEE 13.50
PERMIT FEE 27.00

PERM. PLAN APPROVED W/ ~~OUT~~ PLAN ☐

CHECKER'S APPROVAL J.J.G.

I have carefully read and examined the above application and find the same to be true and correct. All provisions of the Laws and Ordinances governing building construction will be complied with whether specified herein or not. No person shall be employed in violation of the Labor Code of the State of California. I agree not to occupy or allow occupancy of any building authorized by this permit until final building inspection has been received.

Nels M. Nilsen / Robert L Nell

SIGNATURE OF OWNER OR AUTHORIZED AGENT

FORM B-51 ⓟc

PERMANENT

51383 JAN 25 63 PC 13.50

CK. CASH M.O. PLAN CHECK VALIDATION

51384 JAN 25 63 AL 27.00

CK. CASH M.O. NOTE: WHEN PROPERLY VALIDATED IN THIS SPACE, THIS FORM CONSTITUTES A BUILDING PERMIT TO DO THE WORK PRESCRIBED HEREIN.

INSPECTION RECORD

BASIC INSPECTIONS

ITEM	INSPECTOR	DATE
TRENCHES: WIDTH _____ DEPTH _____		
1st. FLOOR JOIST		
FRAMING		
FINAL	RJ	5-26-63

PARTIAL OR MISC. INSPECTIONS

UNSUCCESSFUL TRIPS

ITEM	INSP.	DATE	ITEM	INSP.	DATE

SET BACKS FIELD CHECK	FRONT	R. SIDE	L. SIDE	REAR	INSP.	DATE

TO APPLICANT: PLEASE DO NOT WRITE ABOVE THIS LINE

NOTE: LOCATE ALL STRUCTURES ON LOT, MAKE BOTTOM OF PAGE THE STREET FRONTAGE.

JOB ADDRESS

5426 San Fernando Rd.
NUMBER STREET

APPLICATION FOR A

LATHING/PLASTERING PERMIT
OR
ROOFING PERMIT

BUILDING SECTION, PUBLIC WORKS DIVISION
CITY OF GLENDALE, CALIFORNIA

CONTRACTOR Rinaldi Bros	STATE LIC. NO 209206
MAILING ADDRESS Box 6025 Glendale	TEL. NO. 245-2426
OWNER J.R.C. Corp.	TEL. NO. 849-3992
MAILING ADDRESS 2919 Empire Ave Burbank 6153	CITY BUS. LIC.

DESCRIPTION OF WORK

☐ NEW BLDG. ☐ ALTER. ☐ ADD'N. ☐ REPAIR

PRESENT USE	PROPOSED USE

ROOFING DETAILS

TYPE OF ROOFING Comp NO. OF SQUARES Approx 120

DESCRIPTION #15 #30-3 Ply & Rock

Bldg #4 x 4A Reroofing

(INCLUDE WEIGHTS, NO. OF LAYERS, TYPE OF SHINGLES, ROCK, ETC.)

VALUATION (INCLUDE ALL LABOR AND MATERIAL) $ 6300.00 FEE 40.50

LATHING & PLASTERING DETAILS

_____ YDS. EXTER. LATH.....

_____ YDS. EXTER. PLASTER.....

_____ YDS. INTER. LATH.....

_____ YDS. INTER. PLASTER.....

_____ YDS. INTER. DRYWALL.....

COMBINED LATHING & PLASTERING PERMIT ($4.00).....

LATHING, PLASTERING OR DRYWALL PERMIT ($2.00) EA. .....

TOTAL FEE _____

INFORMATION PROVIDED BY BUILDING SECTION			
USE ZONE M-2	FIRE ZONE 2	OCCUPANCY	SEC. SH.

I have read and examined the above application and know the same to be true and correct. All provisions of Laws and Ordinances covering building construction will be complied with whether specified herein or not. No person shall be employed in violation of the Labor Code of the State of California.

Glenn E. Binder
SIGNATURE OF CONTRACTOR OR AUTHORIZED AGENT

PERMANENT

FORM B-54

02822 MAY 974 AL 40.50 -

CK. MO. CASH NOTE: WHEN PROPERLY VALIDATED IN THIS SPACE, THIS FORM CONSTITUTES A PERMIT TO DO WORK DESCRIBED HEREIN.

INSPECTION RECORD

ITEM	INSPECTOR	DATE
INTERIOR LATHING		
EXTERIOR LATHING		
DRYWALL		
EXTERIOR SCRATCH		
INTERIOR SCRATCH		
INTERIOR BROWN		
EXTERIOR BROWN		
INTERIOR FINISH		
FINAL	R. D.	7-15-91

PARTIAL OR MISC. INSPECTIONS

JOB ADDRESS

5426 San Fernando Rd
NUMBER STREET

APPLICATION FOR A

PLUMBING PERMIT

BUILDING SECTION, PUBLIC WORKS DIVISION
CITY OF GLENDALE, CALIFORNIA

CONTRACTOR L+H Plumbing Co	STATE LIC. NO. 191241
MAILING ADDRESS 1006 Broadway	CITY LIC. NO. 1117
Sweetzer	TEL. NO. CI 55363
OWNER Same	TEL. NO.
MAILING ADDRESS	

PROPOSED USE _____ USE ZONE _____

FEE COMPUTATION

BATHTUBS	CLOTHES WASHERS
SHOWERS	SHOWER PANS
WATER CLOSETS	DRINKING FOUNTAINS
LAVATORIES	URINALS
SINKS, KITCHEN, BAR FLOOR, SERVICE	SAND TRAPS
LAUNDRY TRAYS	CLARIFIERS
DISHWASHERS	GREASE TRAPS
GARBAGE DISPOSALS (IN EXISTING SINKS)	WATER SOFTENERS
WATER HEATERS AND OR VENTS	

TOTAL NO. OF ABOVE FIXTURES : @ 1.00 EA.

LAWN SPRINKLER SYSTEMS:	0-5 VALVES @ 2.00	6-12 VALVES @ 3.00	OVER 12 VALVES @ 4.00
BACK FLOW DEVICES:	0-5 DEVICES @ 2.00	ADD. DEVICES @ 25¢ EA.	

SWIMMING POOL PIPING SYSTEM @ 5.00

WATER SYSTEMS, WITHOUT FIXTURES @ 1.00

1 GAS SYSTEMS:	0-5 OUTLETS @ 1.00	ADD. OUTLETS @ 20¢ EA.	1.00

BOILERS STEAM OR HOT WATER @ 2.00

TEMP. AND/OR PRESS RELIEF VALVES OR HI-TEMP LIMIT DEVICES @ 1.00

SEWER CONNECTIONS @ 3.00

SEWER CAP OR CESSPOOL FILL @ 1.00

SEPTIC TANK, SEEPAGE PIT AND/OR DRAIN FIELD @ 3.00

MISCELLANEOUS

I have carefully read and examined the above application and know the same to be true and correct. All provisions of Laws and Ordinances covering this type of construction will be complied with whether specified herein or not. No person shall be employed in violation of the Labor Code of the State of California.

PERMIT FEE	1.00
INVESTIGATION FEE	
TOTAL FEE	2.00

James A. Hendry
SIGNATURE OF CONTRACTOR OR AUTHORIZED AGENT

FORM B-52

PERMANENT

33085 JAN 17 62 PB 2.00

CK. MO. CASH

NOTE: WHEN PROPERLY VALIDATED IN THIS SPACE, THIS FORM CONSTITUTES A PLUMBING PERMIT TO DO THE WORK DESCRIBED HEREON.

INSPECTION RECORD

BASIC INSPECTIONS

ITEM	INSPECTOR	DATE
GROUND WORK		
ROUGH GAS & PL'B'G		
SEWER, SEPTIC TANK		
SEEPAGE PIT, DRAINFIELD		
FINAL GAS		
FINAL PLUMBING		

PARTIAL OR MISC. INSPECTIONS

UNSUCCESSFUL TRIPS

JOB ADDRESS

5426 San Fernando Rd.
NUMBER STREET

APPLICATION FOR A

HEATING, VENTILATING, AIR-CONDITIONING OR REFRIGERATION PERMIT

BUILDING SECTION, PUBLIC WORKS DIVISION
CITY OF GLENDALE, CALIFORNIA

8.75 - 072115 JUN 15 60 PB

NOTE: WHEN PROPERLY VALIDATED IN THIS SPACE THIS FORM CONSTITUTES A PERMIT TO DO THE WORK DESCRIBED HEREON.

MO. CASH

CONTRACTOR B&B Heating & A/C Co.	STATE LIC. NO. 190517
MAILING ADDRESS 4526 San Fernando Rd.	TEL. NO. CI-63253
OWNER Products Research Co.	TEL. NO.
MAILING ADDRESS	

DESCRIPTION OF WORK

☐ HEATING ☐ AIR CONDITIONING
☒ REFRIGERATION ☐ VENTILATION
USE ZONE

FEE COMPUTATION

I REFRIGERATION SYSTEMS, INSTALLED, REPLACED, REPAIRED OR RELOCATED @ $1.50 ea. _____

_____ EVAPORATIVE COOLERS OR VENTILATING SYSTEMS @ $1.50 each _____

SUB TOTAL → 1.50

HEATING APPLIANCES (INCL. VENTS) @ $1.50 EACH
(INSTALLED, ALTERED, REPLACED, REPAIRED OR RELOCATED)

TYPE	B.T.U.	FEE
1 - Heat pump	22,500	1.50

3 CIRCULATING AIR OUTLETS OR INLETS @ 25¢ EACH .75

REFRIGERANT COMPRESSORS (INSTALLED OR REPLACED)

QUANTITY	OVER	INCL.	ACTUAL H.P.	RATE	FEE
1	0	20	2	@ 4.00 EACH	4.00
	20	50		@ 7.50 "	
	50	UP		@ 20.00 "	

I have carefully read and examined the above application and know the same to be true and correct. All provisions of Laws and Ordinances covering this type of construction will be complied with whether specified herein or not. No person shall be employed in violation of the Labor Code of the State of California.

PERMIT FEE	1.00
INVESTIGATION FEE	8.75
TOTAL FEE	7.25

J M Meihm
SIGNATURE OF CONTRACTOR OR AUTHORIZED AGENT

FORM B-55 (P)E

PERMANENT

INSPECTION RECORD

ITEM	INSPECTOR	DATE
ROUGH HEATING	JP	6-21-66
ROUGH REFRIG. OR AIR COND.		
DUCTS		
FINAL HEATING		
FINAL REFRIG. OR AIR COND.	JP	6-24-66

PARTIAL OR MISC. INSPECTIONS

UNSUCCESSFUL TRIPS

JOB ADDRESS

5426 San Fernando Rd.

NUMBER STREET

APPLICATION FOR A

HEATING, VENTILATING, AIR-CONDITIONING OR REFRIGERATION PERMIT

BUILDING SECTION, PUBLIC WORKS DIVISION
CITY OF GLENDALE, CALIFORNIA

10834 SEP 2 60 PB 8.50

CK. MO. CASH

NOTE: WHEN PROPERLY VALIDATED IN THIS SPACE THIS FORM CONSTITUTES A PERMIT TO DO THE WORK DESCRIBED HEREON.

CONTRACTOR B&B Heating & A/C Co.	STATE LIC. NO. 190517
MAILING ADDRESS 4526 San Fernando Rd	TEL. NO. CI-63253
OWNER Products Research Co.	TEL. NO.
MAILING ADDRESS 986	

DESCRIPTION OF WORK

☐ HEATING ☐ AIR CONDITIONING
☒ REFRIGERATION ☐ VENTILATION

USE ZONE

FEE COMPUTATION

1 REFRIGERATION SYSTEMS, INSTALLED,

REPLACED, REPAIRED OR RELOCATED @ $1.50 ea. _____

_____ EVAPORATIVE COOLERS OR

VENTILATING SYSTEMS @ $1.50 each _____

SUB TOTAL → 1.50

HEATING APPLIANCES (INCL. VENTS) @ $1.50 EACH
(INSTALLED, ALTERED, REPLACED, REPAIRED OR RELOCATED)

TYPE	B.T.U.	FEE
1-Heat Pump	22,500	1.50

2 CIRCULATING AIR OUTLETS OR INLETS @ 25¢ EACH .50

REFRIGERANT COMPRESSORS (INSTALLED OR REPLACED)

QUANTITY	OVER	INCL.	ACTUAL H.P.	RATE	FEE
1	0	20	2	@ 4.00 EACH	4.00
	20	50		@ 7.50 "	
	50	UP		@ 20.00 "	

I have carefully read and examined the above application and know the same to be true and correct. All provisions of Laws and Ordinances covering this type of construction will be complied with whether specified herein or not. No person shall be employed in violation of the Labor Code of the State of California.

PERMIT FEE 1.00

INVESTIGATION FEE

TOTAL FEE 8.50

J. M. Milam

SIGNATURE OF CONTRACTOR OR AUTHORIZED AGENT

FORM B-55 (D) e

PERMANENT

INSPECTION RECORD

ITEM	INSPECTOR	DATE
ROUGH HEATING		
ROUGH REFRIG. OR AIR COND.		
DUCTS		
FINAL HEATING	RG	9/13/60
FINAL REFRIG. OR AIR COND.		

PARTIAL OR MISC. INSPECTIONS

UNSUCCESSFUL TRIPS

JOB ADDRESS

5426 San Fernando Rd.

NUMBER STREET

APPLICATION FOR A

HEATING, VENTILATING, AIR-CONDITIONING OR REFRIGERATION PERMIT

BUILDING SECTION, PUBLIC WORKS DIVISION

CITY OF GLENDALE, CALIFORNIA

CONTRACTOR	STATE LIC. NO.
B&B Heating & A/C	190517
MAILING ADDRESS	TEL. NO.
4526 San Fernando Rd.	CI-63253
OWNER	CITY BUS. LIC.
MAILING ADDRESS	TEL. NO.

16246 JAN 6 61 PB 2.50

CK. MO. CASH

NOTE: WHEN PROPERLY VALIDATED IN THIS SPACE THIS FORM CONSTITUTES A PERMIT TO DO THE WORK DESCRIBED HEREON.

DESCRIPTION OF WORK

☒ HEATING ☐ AIR CONDITIONING ☐ REFRIGERATION ☐ VENTILATION

USE ZONE

FEE COMPUTATION

GAS SYSTEMS: 0-5 OUTLETS @ $1.00 ADD. DEVICES @ 20¢

_____ REFRIGERATION SYSTEMS, INSTALLED, REPLACED, REPAIRED OR RELOCATED @ $1.50 ea. _____

_____ EVAPORATIVE COOLERS OR VENTILATING SYSTEMS @ $1.50 each _____

SUB TOTAL →

HEATING APPLIANCES (INCL. VENTS) @ $1.50 EACH
(INSTALLED, ALTERED, REPLACED, REPAIRED OR RELOCATED) _____

TYPE	B.T.U.	FEE
Unit Heater	25,000	1.50

_____ CIRCULATING AIR OUTLETS OR INLETS @ 25¢ EACH _____

REFRIGERANT COMPRESSORS (INSTALLED OR REPLACED)

QUANTITY	OVER	INCL.	ACTUAL H.P.	RATE	FEE
	0	20		@ 4.00 EACH	
	20	50		@ 7.50 "	
	50	UP		@ 20.00 "	

I have carefully read and examined the above application and know the same to be true and correct. All provisions of Laws and Ordinances covering this type of construction will be complied with whether specified herein or not. No person shall be employed in violation of the Labor Code of the State of California.

PERMIT FEE	1.00
INVESTIGATION FEE	
TOTAL FEE	2.50

J. M. Mihm

SIGNATURE OF CONTRACTOR OR AUTHORIZED AGENT

FORM B-55 ℗ PERMANENT

INSPECTION RECORD

ITEM	INSPECTOR	DATE
ROUGH HEATING		
ROUGH REFRIG. OR AIR COND.		
DUCTS		
FINAL HEATING	JR	1-18-61
FINAL REFRIG. OR AIR COND.		

PARTIAL OR MISC. INSPECTIONS

UNSUCCESSFUL TRIPS

JOB ADDRESS

5426 San Fernando Rd
NUMBER STREET

APPLICATION FOR A

PLUMBING PERMIT

BUILDING SECTION, PUBLIC WORKS DIVISION
CITY OF GLENDALE, CALIFORNIA

CONTRACTOR Bill Hannam Plbg	STATE LIC. NO. 733678
MAILING ADDRESS 1869 Ludlow	CITY LIC. NO. 246
Research Saratoga	TEL. NO.
OWNER 5426 San Fernando Rd	TEL. NO.
MAILING ADDRESS	

PROPOSED USE Bone USE ZONE

FEE COMPUTATION

BATHTUBS	CLOTHES WASHERS
SHOWERS AND/OR PAN	SHAMPOO BOWLS
WATER CLOSETS AND/OR ANTI-SYPHON BALLCOCK	DRINKING FOUNTAINS
LAVATORIES	URINALS
SINKS, KITCHEN, BAR FLOOR, SERVICE	FLOOR DRAIN
LAUNDRY TRAYS	CLARIFIERS
DISHWASHERS	GREASE TRAPS
GARBAGE DISPOSALS (IN EXISTING SINKS)	WATER SOFTENERS
WATER HEATERS AND OR VENTS	

3.50 -
99204 OCT 4 65 PB
CK MO. CASH
NOTE: WHEN PROPERLY VALIDATED IN THIS SPACE, THIS FORM CONSTITUTES A PLUMBING PERMIT TO DO THE WORK DESCRIBED HEREON.

TOTAL NO. OF ABOVE FIXTURES : @ 1.00 EA.

LAWN SPRINKLER SYSTEMS:	0-5 VALVES @ 2.00	6-12 VALVES @ 3.00	OVER 12 VALVES @ 4.00
BACK FLOW DEVICES:	0-5 DEVICES @ 2.00	ADD. DEVICES @ 25¢ EA.	
SWIMMING POOL PIPING SYSTEM @ 5.00			
WATER SYSTEMS, WITHOUT FIXTURES @ 1.00			
GAS SYSTEMS:	0-5 OUTLETS @ 1.50	ADD. OUTLETS @ 20¢ EA.	1.50
BOILERS STEAM OR HOT WATER @ 2.00			
TEMP. AND/OR PRESS RELIEF VALVES OR HI-TEMP LIMIT DEVICES @ 1.00			
SEWER CONNECTIONS @ 3.00			
SEWER CAP OR CESSPOOL FILL @ 1.00			
SEPTIC TANK, SEEPAGE PIT AND/OR DRAIN FIELD @ 3.00			
MISCELLANEOUS			

I have carefully read and examined the above application and know the same to be true and correct. All provisions of Laws and Ordinances covering this type of construction will be complied with whether specified herein or not. No person shall be employed in violation of the Labor Code of the State of California.

PERMIT FEE	2.00
INVESTIGATION FEE	
TOTAL FEE	3.50

Bill Hannam Plbg
SIGNATURE OF CONTRACTOR OR AUTHORIZED AGENT

FORM B-52

PERMANENT

INSPECTION RECORD

BASIC INSPECTIONS

ITEM	INSPECTOR	DATE
GROUND WORK		
ROUGH GAS & PL'B'G		
SEWER, SEPTIC TANK		
SEEPAGE PIT, DRAINFIELD		
FINAL GAS	B G	10 3 [illegible]
FINAL PLUMBING		

PARTIAL OR MISC. INSPECTIONS

UNSUCCESSFUL TRIPS

NO TEST ON GAS D.H. 10-4-65

JOB ADDRESS

5426 San Fernando Rd
NUMBER STREET

APPLICATION FOR AN

ELECTRICAL PERMIT

BUILDING SECTION, PUBLIC WORKS DIVISION

CITY OF GLENDALE, CALIFORNIA

CONTRACTOR A B Carr	TEL. NO. CH 97588
MAILING ADDRESS 3639 Fourth Ave	STATE LIC. NO. 112567
OWNER Products Research	CITY LIC. NO. 1390
MAILING ADDRESS 5426 San Fernando	TEL. NO.

DESCRIPTION OF WORK

☐ NEW BLDG. ☒ EXIST. BLDG. ☐ NO SERV. CHANGE ☐ RECONNECT OR RESEAL

USE ZONE

FEE COMPUTATION

NOTE! TOTALS SHOWN BELOW MUST BE SUBMITTED IN DIAGRAM ON SEPARATE WORK SHEET PROVIDED FOR THIS PURPOSE.

..... FIXTURES	
..... OUTLETS, BASE PLUGS, SWITCHES	
FIRST TEN @ 25¢ EACH	
ADDITIONAL @ 10¢ EACH	

MOTORS

QUAN.	OVER	INCL.	ACTUAL HP	RATE	FEE
1	0	1 HP	1	@ .75 EA.	.75
	1 HP	5 HP		@ $1.50 "	
	5 HP	20 HP		@ $3.00 "	
1	20 HP	50 HP	50	@ $4.00 "	4.00
	50 HP	UP		@ $6.00 "	

TOTAL AIR COND. H. P. [ ] SUB TOTAL → 4.75

_____ RANGE, OR OVEN OUTLETS @ $1.00 EACH	
_____ TRANSFORMERS OR RECTIFIERS KVA @ 25¢ PER KVA	
_____ HEATING ELEMENTS OVER 1650 WATTS @ $1.00 EACH	
_____ AIR CONDITIONER, PLUGS @ $1.50 EACH	
_____ WELDERS (TRANSFORMER TYPE) _____ KVA @ 25¢ PER KVA	
_____ WELDERS (MOTOR GENERATOR) _____ HP (FEE 75% GREATER THAN MTR. ALONE)	
_____ CLOTHES DRYER @ $1.00 EACH	
_____ MISCELLANEOUS _____	

I have carefully read and examined the above application and know the same to be true and correct. All provisions of the Laws and Ordinances governing this type of construction will be complied with whether mentioned herein or not. No person shall be employed in violation of the Labor Code of the State of California.

Albert B. Carr,
SIGNATURE OF CONTRACTOR OR AUTHORIZED AGENT

PERMIT FEE @	2.00
SUPPLEMENTARY PERMIT FEE @ .50	
INVESTIGATION FEE	
TOTAL FEE	6.75

CK. 7 1234 MAR 2 64 EL 6.75

MO. CASH NOTE: WHEN PROPERLY VALIDATED IN...THIS SPACE, THIS FORM CONSTITUTES AN ELECTIC PERMIT TO DO THE WORK DESCRIBED HEREON.

FORM 8-53

PERMANENT

INSPECTION RECORD

BASIC INSPECTIONS

ITEM	INSPECTOR	DATE
GROUND WORK		
ROUGH	[illegible]	11/26/65
FINISH	[illegible]	12/2/65
FIXTURES		
FINAL RELEASE TO PUBLIC SERV.	[illegible]	12/2/65

PARTIAL OR MISC. INSPECTIONS

UNSUCCESSFUL TRIPS

RECORD INFORMATION

O.H.	U.G.	TEMP. OK.	TEMP. CONSTR.	NO. OF METERS

LITE _____ WIRE | PWR _____ PHASE | HEAT _____ KW

RANGE	OVEN	TABLE TOP	W. HTR.	DRYER

OTHER RES. APPLIANCES OVER 2 KW.

TOTAL KW OR HP. _____ S Φ | TOTAL HP. _____ 3 Φ

Was seal off compound in seal pot. Y
Straps cracked meter 3/2/64

JOB ADDRESS

5426 San Fernando Rd

NUMBER STREET

APPLICATION FOR A

HEATING, VENTILATING, AIR-CONDITIONING OR REFRIGERATION PERMIT

BUILDING SECTION, PUBLIC WORKS DIVISION
CITY OF GLENDALE, CALIFORNIA

CONTRACTOR H E Dobbs	STATE LIC. NO. 119237
MAILING ADDRESS 4906 W Magnolia	TEL. NO. TH5-5142
OWNER Products Research Co	CITY BUS. LIC. 2020
MAILING ADDRESS 5426 San Fernando	TEL. NO.

1300 - 96728 AUG 10 65 PB

CK. MO. CASH

NOTE: WHEN PROPERLY VALIDATED IN THIS SPACE THIS FORM CONSTITUTES A PERMIT TO DO THE WORK DESCRIBED HEREON.

DESCRIPTION OF BLDG.

NEW ☐ ADDN ☐ ALTER. ☑ REPLACE ☐

FEE COMPUTATION

QUAN.	ITEM	UNIT COST	FEE
	GAS SYSTEMS:		
6	EVAPORATIVE COOLERS		12.00
	VENTILATING SYSTEMS		
	REFRIGERATION SYSTEMS ALTERED, REPLACED, RELOCATED		
	AIR-CONDITIONING SYSTEMS ALTERED, REPLACED, RELOCATED		

SUB TOTAL →

HEATING APPLIANCES

(INSTALLED, ALTERED, REPLACED OR RELOCATED) @ _____ EACH

TYPE	B.T.U.	FEE

AIR CONDITIONING OR REFRIGERATION SYSTEMS INSTALLED

QUANTITY	OVER	INCL.	ACTUAL TONS	UNIT COST	FEE
	0	20		@ EA.	
	20	50		@ "	
	50	UP		@ "	
AIR CIRCULATING OUTLETS OR INLETS				@ "	

I have carefully read and examined the above application and know the same to be true and correct. All provisions of Laws and Ordinances covering this type of construction will be complied with whether specified herein or not. No person shall be employed in violation of the Labor Code of the State of California.

PERMIT FEE	1.00
INVESTIGATION FEE	
TOTAL FEE	13.00

Howard E Dobbs

SIGNATURE OF CONTRACTOR OR AUTHORIZED AGENT

FORM B-55

PERMANENT

INSPECTION RECORD

ITEM	INSPECTOR	DATE
GROUND WORK		
GAS		
ROUGH HEATING		
ROUGH REFRIG. OR AIR COND.		
DUCTS		
FINAL HEATING		
FINAL REFRIG. OR AIR COND.	JR	8-11-65

CORRECTIONS & PARTIAL INSPECTIONS

JOB ADDRESS

5426 San Fernando Rd.

NUMBER STREET

APPLICATION FOR A

LATHING/PLASTERING PERMIT
OR
ROOFING PERMIT

BUILDING SECTION, PUBLIC WORKS DIVISION
CITY OF GLENDALE, CALIFORNIA

CONTRACTOR Aetna Rfg Co	STATE LIC. NO. 164661
MAILING ADDRESS 4308 So Vermont	TEL. NO. AD 24231
OWNER Products Research	TEL. NO. 246-1631
MAILING ADDRESS SAME	

DESCRIPTION OF WORK

☐ NEW BLDG. ☐ ALTER. ☐ ADD'N. ☐ REPAIR

PRESENT USE	PROPOSED USE

ROOFING DETAILS

TYPE OF ROOFING Composition NO. OF SQUARES 220

DESCRIPTION 15 LB FELT - Asphalt 90 LB Mineral Capsheet over Present Roof

(INCLUDE WEIGHTS, NO. OF LAYERS, TYPE OF SHINGLES, ROCK, ETC.)

VALUATION (INCLUDE ALL LABOR AND MATERIAL) $ 2600.00 FEE 12.00

LATHING & PLASTERING DETAILS

_____ YDS. EXTER. LATH

_____ YDS. EXTER. PLASTER

_____ YDS. INTER. LATH

_____ YDS. INTER. PLASTER

_____ YDS. INTER. DRYWALL

COMBINED LATHING & PLASTERING PERMIT ($4.00) _____

OR

SEPARATE LATHING OR PLASTERING PERMIT ($2.00) _____

TOTAL FEE _____

INFORMATION PROVIDED BY BUILDING SECTION			
USE ZONE R2	FIRE ZONE 3	OCCUPANCY	SEC. SH.

I have read and examined the above application and know the same to be true and correct. All provisions of Laws and Ordinances covering building construction will be complied with whether specified herein or not. No person shall be employed in violation of the Labor Code of the State of California.

SIGNATURE OF CONTRACTOR OR AUTHORIZED AGENT

FORM B-54 **PERMANENT**

84629 NOV 20 64 AL 12.00 CK MO. CASH

NOTE: WHEN PROPERLY VALIDATED IN THIS SPACE, THIS FORM CONSTITUTES A PERMIT TO DO WORK DESCRIBED HEREIN.

INSPECTION RECORD

ITEM	INSPECTOR	DATE
LATHING		
DRYWALL		
EXTERIOR SCRATCH		
INTERIOR BROWN		
EXTERIOR BROWN		
INTERIOR FINISH		
SHEATHING (COMMERCIAL)		
FINAL Ground	RJ	1-22-65

PARTIAL OR MISC. INSPECTIONS

JOB ADDRESS

5426 SAN FERNANDO RD
NUMBER STREET

APPLICATION FOR A[illegible]

[illegible] ELECTRICAL, [illegible] WATER DISTRICT
CITY OF GLENDALE, CALIFORNIA

3 5 0

97488 AUG 25 65 EL

NO. CASH NOTE: WHEN PROPERLY VALIDATED IN THIS SPACE, THIS FORM CONSTITUTES AN ELECTRIC PERMIT TO DO THE WORK DESCRIBED HEREON.

CONTRACTOR PRODUCTS RESEARCH CO.	TEL. NO. 246-1631
MAILING ADDRESS 5426 SAN FERNANDO RD	STATE LIC. NO.
OWNER PRODUCTS RESEARCH CO LTD	CITY LIC. NO.
MAILING ADDRESS 5426 SAN FERNANDO RD	TEL. NO. 246-1631

DESCRIPTION OF WORK

☐ NEW BLDG. ☑ EXIST. BLDG. ☐ NO SERV. CHANGE ☐ RECONNECT OR RESEAL | USE ZONE

FEE COMPUTATION

NOTE! TOTALS SHOWN BELOW MUST BE SUBMITTED IN DIAGRAM ON SEPARATE WORK SHEET PROVIDED FOR THIS PURPOSE.

5 ..... FIXTURES .....

3 ..... OUTLETS, BASE PLUGS, SWITCHES 2.XX

FIRST TEN @ 25¢ EACH

ADDITIONAL @ _____ EACH .....

MOTORS

QUAN.	OVER	INCL.	ACTUAL HP	UNIT COST	FEE
1	0	1 HP	1	@ EA.	1.25
	1 HP	5 HP		@ "	
	5 HP	20 HP		@ "	
	20 HP	50 HP		@ "	
	50 HP	UP		@ "	

1.00

TOTAL AIR COND. H. P. 1 SUB TOTAL → 3.75

_____ RANGE, OR OVEN OUTLETS @ _____ EACH _____

_____ TRANSFORMERS OR RECTIFIERS _____ KVA @ _____ PER KVA _____

_____ HEATING ELEMENTS OVER 1650 WATTS @ _____ EACH

ONE AIR CONDITIONER, PLUGS @ 1-50 EACH 1.50

_____ CLOTHES DRYER @ _____ EACH _____

_____ MISCELLANEOUS _____

10 Ai $ 5.25

I have carefully read and examined the above application and know the same to be true and correct. All provisions of the Laws and Ordinances governing this type of construction will be complied with whether mentioned herein or not. No person shall be employed in violation of the Labor Code of the State of California.

LIC# 1191

D. Rodgers.

SIGNATURE OF CONTRACTOR OR AUTHORIZED AGENT

PERMIT FEE @	1.00
SUPPLEMENTARY PERMIT FEE @ .50	
INVESTIGATION FEE	
TOTAL FEE	3.50

FORM B-53

PERMANENT

INSPECTION RECORD
BASIC INSPECTIONS

ITEM	INSPECTOR	DATE
GROUND WORK		
ROUGH		8/26/65
FINISH		
FIXTURES		
*FINAL RELEASE TO PUBLIC SERV.		

PARTIAL OR MISC. INSPECTIONS

UNSUCCESSFUL TRIPS

RECORD INFORMATION

O.H.	U.G.	TEMP. POWER POLE	NO. OF METERS

LITE _____ WIRE | PWR _____ PHASE | HEAT _____ KW

RANGE	OVEN	TABLE TOP	W. HTR.	DRYER

OTHER RES. APPLIANCES OVER 2 KW.

TOTAL KW OR HP. _____ S Φ | TOTAL HP. _____ 3 Φ

JOB ADDRESS

5426 San Fernando
NUMBER STREET

APPLICATION FOR A

PLUMBING PERMIT

BUILDING SECTION, PUBLIC WORKS DIVISION
CITY OF GLENDALE, CALIFORNIA

CONTRACTOR R+H Plumbing Co	STATE LIC. NO. 191241
MAILING ADDRESS 1806 E Broadway	CITY LIC. NO. 1117
Products Research	TEL. NO. @ 25313
OWNER Gane	TEL. NO.
MAILING ADDRESS	

PROPOSED USE
USE ZONE

2.00

42242 JUL 19 62 PB

NOTE: WHEN PROPERLY VALIDATED IN THIS SPACE, THIS FORM CONSTITUTES A PLUMBING PERMIT TO DO THE WORK DESCRIBED HEREON.

CK. MO. CASH

FEE COMPUTATION

BATHTUBS	CLOTHES WASHERS
SHOWERS	SHOWER PANS
WATER CLOSETS	DRINKING FOUNTAINS
LAVATORIES	URINALS
SINKS, KITCHEN, BAR FLOOR, SERVICE	SAND TRAPS
LAUNDRY TRAYS	CLARIFIERS
DISHWASHERS	GREASE TRAPS
GARBAGE DISPOSALS (IN EXISTING SINKS)	WATER SOFTENERS
WATER HEATERS AND OR VENTS	

TOTAL NO. OF ABOVE FIXTURES : @ 1.00 EA.

LAWN SPRINKLER SYSTEMS:	0-5 VALVES @ 2.00	6-12 VALVES @ 3.00	OVER 12 VALVES @ 4.00
BACK FLOW DEVICES:	0-5 DEVICES @ 2.00	ADD. DEVICES @ 25¢ EA.	
SWIMMING POOL PIPING SYSTEM @ 5.00			
WATER SYSTEMS, WITHOUT FIXTURES @ 1.00			
1 GAS SYSTEMS:	0-5 OUTLETS @ 1.00	ADD. OUTLETS @ 20¢ EA.	1.00
BOILERS STEAM OR HOT WATER @ 2.00			
TEMP. AND/OR PRESS RELIEF VALVES OR HI-TEMP LIMIT DEVICES @ 1.00			
SEWER CONNECTIONS @ 3.00			
SEWER CAP OR CESSPOOL FILL @ 1.00			
SEPTIC TANK, SEEPAGE PIT AND/OR DRAIN FIELD @ 3.00			
MISCELLANEOUS			

I have carefully read and examined the above application and know the same to be true and correct. All provisions of Laws and Ordinances covering this type of construction will be complied with whether specified herein or not. No person shall be employed in violation of the Labor Code of the State of California.

PERMIT FEE	1.00
INVESTIGATION FEE	
TOTAL FEE	2.00

James A. Hendrix
SIGNATURE OF CONTRACTOR OR AUTHORIZED AGENT

FORM B-52

PERMANENT

INSPECTION RECORD

BASIC INSPECTIONS

ITEM	INSPECTOR	DATE
GROUND WORK		
ROUGH GAS & PL'B'G		
SEWER, SEPTIC TANK		
SEEPAGE PIT, DRAINFIELD		
FINAL GAS	[illegible]	7-19-62
FINAL PLUMBING		

PARTIAL OR MISC. INSPECTIONS

UNSUCCESSFUL TRIPS

I-6739 JOB ADDRESS

5426 SAN FERNANDO RD.
NUMBER STREET

5.00

APPLICATION FOR A

HEATING, VENTILATING, AIR-CONDITIONING OR REFRIGERATION PERMIT

BUILDING SECTION, PUBLIC WORKS DIVISION
CITY OF GLENDALE, CALIFORNIA

CONTRACTOR COMMERCIAL REFRIGERATION CO.	STATE LIC. NO. 92164
MAILING ADDRESS 1700 N. SOTO ST., L.A.	TEL. NO. CA 29171
OWNER PRODUCTS RESEARCH	CITY BUS. LIC. 185
MAILING ADDRESS 5426 SAN FERNANDO RD.	TEL. NO.

388668 MAY 22 62 PB

NOTE: WHEN PROPERLY VALIDATED IN THIS SPACE THIS FORM CONSTITUTES A PERMIT TO DO THE WORK DESCRIBED HEREON.

CK. MO. CASH

DESCRIPTION OF WORK

☐ HEATING ☒ AIR CONDITIONING
☐ REFRIGERATION ☐ VENTILATION

USE ZONE

FEE COMPUTATION

GAS SYSTEMS: 0-5 OUTLETS @ $1.00 ADD. DEVICES @ 20¢ 1.00

1 REFRIGERATION SYSTEMS, INSTALLED, REPLACED, REPAIRED OR RELOCATED @ $1.50 ea. 1.50

_____ EVAPORATIVE COOLERS OR VENTILATING SYSTEMS @ $1.50 each

PACKAGE A/C

SUB TOTAL → 2.50

HEATING APPLIANCES (INCL. VENTS) @ $1.50 EACH
(INSTALLED, ALTERED, REPLACED, REPAIRED OR RELOCATED)

TYPE	B.T.U.	FEE
PAYNE GAS FURNACE	80,000	1.50

ALL EXISTING
_____ CIRCULATING AIR OUTLETS OR INLETS @ 25¢ EACH

REFRIGERANT COMPRESSORS (INSTALLED OR REPLACED)

QUANTITY	OVER	INCL.	ACTUAL H.P.	RATE	FEE
	0	20		@ 4.00 EACH	
	20	50		@ 7.50 "	
	50	UP		@ 20.00 "	

I have carefully read and examined the above application and know the same to be true and correct. All provisions of Laws and Ordinances covering this type of construction will be complied with whether specified herein or not. No person shall be employed in violation of the Labor Code of the State of California.

PERMIT FEE 1.00
INVESTIGATION FEE
TOTAL FEE $5.00

SIGNATURE OF CONTRACTOR OR AUTHORIZED AGENT

FORM B-55 (P) PERMANENT

INSPECTION RECORD

ITEM	INSPECTOR	DATE
ROUGH HEATING		
ROUGH REFRIG. OR AIR COND.		
DUCTS		
FINAL HEATING	[illegible]	6-27-62
FINAL REFRIG. OR AIR COND.	[illegible]	6-27-62

PARTIAL OR MISC. INSPECTIONS

UNSUCCESSFUL TRIPS

JOB ADDRESS

5426 SAN FERNANDO RD. [redacted]

NUMBER STREET

APPLICATION FOR A
BUILDING PERMIT

BUILDING SECTION, PUBLIC WORKS DIVISION
CITY OF GLENDALE, CALIFORNIA

CONTRACTOR DAVID DEMSKI CARL LINDERMAN	CITY LIC. NO. 15708
MAILING ADDRESS 1604½ VICTORY	TEL. NO. 242 3181
☐ ARCH. ☐ ENGR. —	STATE LIC. NO.
MAILING ADDRESS —	TEL. NO.
OWNER P.R.C.	TEL. NO. 240 2060
MAILING ADDRESS 2919 EMPIRE AVE BURBANK	
CONSTRUCTION LENDER & BRANCH —	
MAILING ADDRESS —	

DESCRIPTION OF WORK

NEW ☐ ADD'N ☐ ALTER. ☐ REPAIR ☒ DEMOLISH ☐

FLOOR AREA INCR. OR DECR. (SQ.FT.) DPR 3,000	NO. OF STORIES	NO. OF DWELLING UNITS
PRESENT BLDG. USE STORAGE + MFG.	PROPOSED BLDG. USE SAME	

DESCRIBE WORK TO BE DONE REPLACE METAL [redacted] BEAMS + SIDING

LOT WIDTH ____ LOT DEPTH ____ NO. OF EXISTING BLDGS. ON LOT 10

NOTE! PROVIDE PLOT PLAN ON BACK SIDE OF ORIGINAL COPY ONLY

VALUATION NOTE: Include Labor, Mat., Wiring, Plumb., Heat, Etc. $ 3,000

MAP BK. 5438 PAGE 18 PARCEL # 15 SEC. SH. 20

LOT NO. 31 BLOCK NO. ____ TRACT 3784

USE ZONE M2	FIRE ZONE 2	OCCUPANCY F-2	TYPE OF CONSTR. II

REQ'D SET BACKS	FRONT	RIGHT SIDE	LEFT SIDE	REAR	SPECIAL CASE
	NO				

CITY ENGINEER Approval & Information by Others

EASEMENT ____

DIST. FACE OF CURB TO P.L. ____ FT. SEWER YES NO GRADING ____

PUBLIC SERVICE	PLANNING
WATER ____ ELECTRIC ____	

P.C. FEE 17.16	PERM. PLAN ☐	CHECKER'S APPROVAL
PERMIT FEE 26.40	WORK PLAN ☐	

I have carefully read and examined the above application and find the same to be true and correct. All provisions of the Laws and Ordinances governing building construction will be complied with whether specified herein or not. I agree not to occupy or allow occupancy of any building authorized by this permit until final building inspection has been received. "I certify that in the performance of the work for which this permit is issued I shall not employ any person in any manner so as to become subject to the workmen's compensation laws of California."

Carl Linderman

SIGNATURE OF OWNER OR CONTRACTOR

FORM B-51 (REV. 7/74) ⓟL **PERMANENT**

CK. CASH M.O. PLAN CHECK VALIDATION 25803 11 '76 17.16

CK. CASH M.O. NOTE: WHEN PROPERLY VALIDATED IN THIS SPACE, THIS FORM CONSTITUTES A BUILDING PERMIT TO DO THE WORK PRESCRIBED HEREIN. 25805 11 '76 AL 26.40


INSP FIELD SUBJECT TO

INSPECTION RECORD

ITEM SET BACKS: FRONT | L. SIDE | FIELD CHECK: R. SIDE | REAR	INSPECTOR	DATE
TRENCHES: WIDTH_____ DEPTH_____		
1st. FLOOR JOIST: SLAB.....		
FRAMING.....		✓
FINAL.....	NM	11-10-76

PARTIAL OR MISC. INSPECTIONS

NOTE: LOCATE ALL STRUCTURES ON LOT. MAKE BOTTOM OF PAGE THE STREET FRONTAGE.

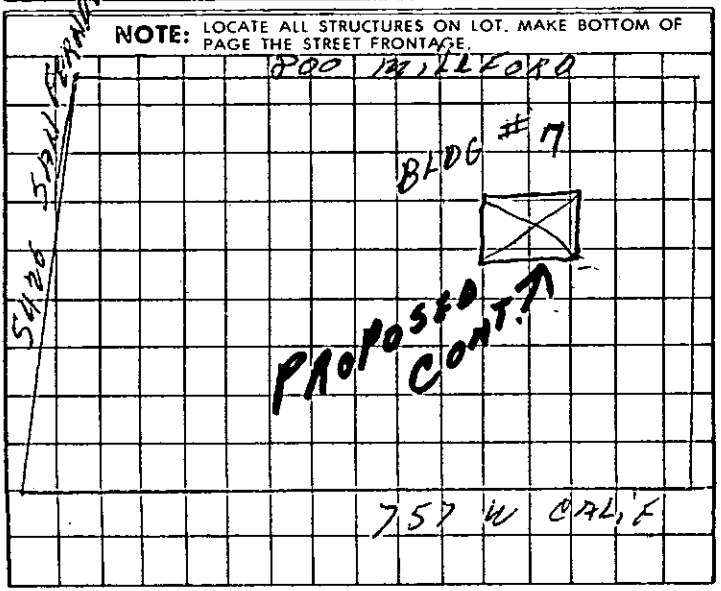

JOB ADDRESS

5426 San Fernando Rd.
NUMBER STREET

APPLICATION FOR A

BUILDING PERMIT

BUILDING SECTION, PUBLIC WORKS DIVISION
CITY OF GLENDALE, CALIFORNIA

CONTRACTOR Nilsen Fire Protection	STATE LIC. NO. 151487
MAILING ADDRESS 218 N. Fair Oaks Pasadena	TEL. NO. MU 14760
☐ ARCH. ☐ ENGR.	STATE LIC. NO.
MAILING ADDRESS	TEL. NO.
OWNER Products Research Co	TEL. NO.
MAILING ADDRESS 5426 San Fernando Rd.	

DESCRIPTION OF WORK

NEW ☑ ADD'N ☐ ALTER. ☐ REPAIR ☐ DEMOLISH ☐

FLOOR AREA (SQ. FT.)	NO. OF STORIES	NO. OF DWELLING UNITS

PRESENT BLDG. USE	PROPOSED BLDG. USE

DESCRIBE WORK TO BE DONE Automatic Fire Sprinkler.

NOTE! PROVIDE PLOT PLAN ON BACK SIDE OF ORIGINAL COPY ONLY

EXTERIOR WALL MATERIAL	ROOF FRAMING MATERIAL
PARTITIONING MATERIAL	ROOF COVERING MATERIAL
LOT WIDTH ____ LOT DEPTH ____	NO. OF EXISTING BLDGS. ON LOT ____

VALUATION NOTE: Include Labor, Mat., Wiring, Plumb., Heat, Etc. $8300.00

INFORMATION PROVIDED BY BLDG. SECTION

LOT NO. 31 BLOCK NO. ____ TRACT 3784

USE ZONE M2	FIRE ZONE 2	OCCUPANCY	SEC. SH. 20

REQ'D SET BACKS	FRONT	RIGHT SIDE	LEFT SIDE	REAR

TYPE OF CONSTR. ____ SPECIAL CASE NO. ____ GRADE ____

Approval & Information by Others
CITY ENGINEER
EASEMENT
DIST. FACE OF CURB TO P.L. ____ FT. SEWER AVAILABLE ____ DRIVE OVER ____

PUBLIC SERVICE	PLANNING
WATER ____ ELECTRIC ____	

P.C. FEE 15.00 PERMIT FEE 30.00 PERM. PLAN APPROVED W/ONE PLAN ☐ CHECKER'S APPROVAL ☑

I have carefully read and examined the above application and find the same to be true and correct. All provisions of the Laws and Ordinances governing building construction will be complied with whether specified herein or not. No person shall be employed in violation of the Labor Code of the State of California. I agree not to occupy or allow occupancy of any building authorized by this permit until final building inspection has been received.

Nils M Nilsen / Robert Nall
SIGNATURE OF OWNER OR AUTHORIZED AGENT

FORM B-51 (R) E

PERMANENT

63594 SEP 27 63 PC 15.00

CK. CASH M.O. PLAN CHECK VALIDATION

63595 SEP 27 63 AL 30.00

CK. CASH M.O. NOTE: WHEN PROPERLY VALIDATED IN THIS SPACE, THIS FORM CONSTITUTES A BUILDING PERMIT TO DO THE WORK PRESCRIBED HEREIN.

INSPECTION RECORD

BASIC INSPECTIONS

ITEM	INSPECTOR	DATE
TRENCHES: WIDTH_____ DEPTH_____		
1st. FLOOR JOIST		
FRAMING		
FINAL	RJ	11-27-63

PARTIAL OR MISC. INSPECTIONS

UNSUCCESSFUL TRIPS

ITEM	INSP.	DATE	ITEM	INSP.	DATE

SET BACKS FIELD CHECK	FRONT	R. SIDE	L. SIDE	REAR	INSP.	DATE

TO APPLICANT: PLEASE DO NOT WRITE ABOVE THIS LINE

NOTE: LOCATE ALL STRUCTURES ON LOT, MAKE BOTTOM OF PAGE THE STREET FRONTAGE.

JOB ADDRESS

5426 SAN FERNANDO RD.
NUMBER STREET

APPLICATION FOR A

BUILDING PERMIT

BUILDING SECTION, PUBLIC WORKS DIVISION
CITY OF GLENDALE, CALIFORNIA

CONTRACTOR CARL LINDERMAN	CITY LIC. NO. 7160
MAILING ADDRESS 1604 VICTORY	TEL. NO. ~~249-3142~~
☐ ARCH. ☐ ENGR. —	STATE LIC. NO.
MAILING ADDRESS —	TEL. NO.
OWNER PRODUCTS RESEARCH	TEL. NO. ~~849-3992~~
MAILING ADDRESS	
CONSTRUCTION LENDER & BRANCH —	
MAILING ADDRESS —	

DESCRIPTION OF WORK

NEW ☐ ADD'N ☐ ALTER. ☑ REPAIR. ☐ DEMOLISH ☐

FLOOR AREA INCR. OR DECR. (SQ.FT.) 4600	NO. OF STORIES 1	NO. OF DWELLING UNITS
PRESENT BLDG. USE OFFICE	PROPOSED BLDG. USE OFFICE	

DESCRIBE WORK TO BE DONE NEW PARTITIONS + GRID CEILING

LOT WIDTH — LOT DEPTH —	NO. OF EXISTING BLDGS. ON LOT 10

NOTE! PROVIDE PLOT PLAN ON BACK SIDE OF ORIGINAL COPY ONLY

VALUATION NOTE: Include Labor, Mat., Wiring, Plumb., Heat, Etc. $ 30,000

MAP BK. 32-35 PAGE 18 PARCEL # 15 SEC. SH. 20
LOT NO. 31 BLOCK NO. — TRACT 3154

USE ZONE	FIRE ZONE	OCCUPANCY	TYPE OF CONSTR.
M-1	2	F-2	III N

REQD SET BACKS	FRONT	RIGHT SIDE	LEFT SIDE	REAR	SPECIAL CASE
	No Change				

Approval & Information by Others

CITY ENGINEER N/A

EASEMENT —
DIST. FACE OF CURB TO P.L. — FT. SEWER YES NO GRADING —

PUBLIC SERVICE	PLANNING
WATER — ELECTRIC —	
P.C. FEE 50.50	PERM. PLAN ☑ CHECKER'S APPROVAL Ruth
PERMIT FEE 132.00	W/OUT PLAN ☐

I have carefully read and examined the above application and find the same to be true and correct. All provisions of the Laws and Ordinances governing building construction will be complied with whether specified herein or not. No person shall be employed in violation of the Labor Code of the State of California. I agree not to occupy or allow occupancy of any building authorized by this permit until final building inspection has been received.

Carl Linderman
SIGNATURE OF OWNER OR AUTHORIZED AGENT

FORM B-51 (REV. 10/69) PERMANENT / SHEET

CK. CASH M.O. FORM CONSTITUTES A BUILDING PERMIT TO DO THE WORK PRESCRIBED HEREIN. NOTE: WHEN PROPERLY VALIDATED IN THIS SPACE, THIS 03915 JUN 11 '74 AM

CK. ☒ CASH M.O. PLAN CHECK VALIDATION 03911 - JUN 11 74 PC

85.80

7.42

5.00

13450


INSPECTION RECORD

ITEM (SET BACKS: FRONT | L. SIDE | FIELD CHECK: R. SIDE | REAR)	INSPECTOR	DATE
TRENCHES: WIDTH ____ DEPTH ____		
1st. FLOOR JOIST: SLAB ____		✓
FRAMING ____	R.O.	7-25-7
FINAL ____	R.O.	2-13-75

PARTIAL OR MISC. INSPECTIONS

Drywall	R.O.	7-25-74
Fog final comp'd	R.O.	9-12-74

NOTE: LOCATE ALL STRUCTURES ON LOT, MAKE BOTTOM OF PAGE THE STREET FRONTAGE.

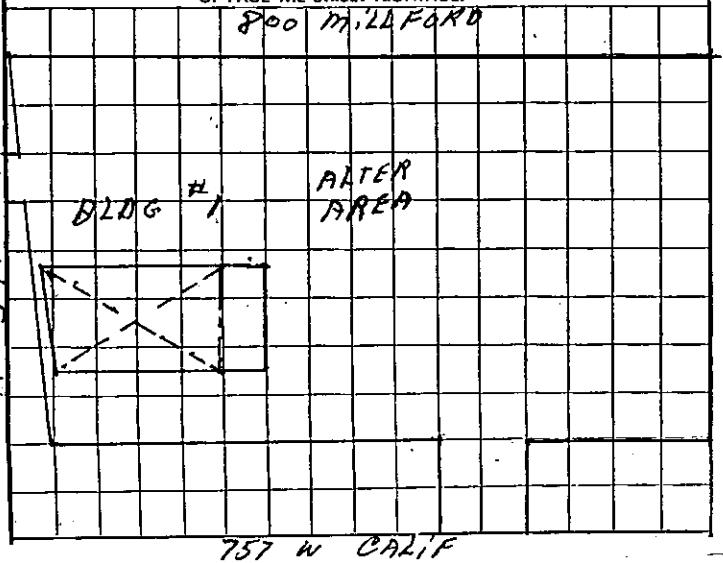

JOB ADDRESS

5426 San Fernando Rd

NUMBER STREET

APPLICATION FOR A

BUILDING PERMIT

BUILDING SECTION, PUBLIC WORKS DIVISION
CITY OF GLENDALE, CALIFORNIA

CONTRACTOR L O Hupp	STATE LIC. NO. 116453
MAILING ADDRESS 4862 Hartwick LA	TEL. NO. CL 70060
☐ ARCH. ☐ ENGR.	STATE LIC. NO.
MAILING ADDRESS Same	TEL. NO.
OWNER Products Research Co	TEL. NO. EM5 1184
MAILING ADDRESS 5426 San Fernando Rd	

DESCRIPTION OF WORK

NEW ☐ ADD'N ☒ ALTER. ☐ REPAIR ☐ DEMOLISH ☐

FLOOR AREA (SQ. FT.) 340	NO. OF STORIES 1	NO. OF DWELLING UNITS
PRESENT BLDG. USE Factory	PROPOSED BLDG. USE Factory	
DESCRIBE WORK TO BE DONE Build 2 walls & Ceiling (interior)		

NOTE! PROVIDE PLOT PLAN ON BACK SIDE OF ORIGINAL COPY ONLY

EXTERIOR WALL MATERIAL	ROOF FRAMING MATERIAL None
PARTITIONING MATERIAL 2X4 Pl. Board	ROOF COVERING MATERIAL
LOT WIDTH ____ LOT DEPTH ____	NO. OF EXISTING BLDGS. ON LOT ____

VALUATION NOTE: Include Labor, Mat., Wiring, Plumb., Heat, Etc. $ 800.

INFORMATION PROVIDED BY BLDG. SECTION

LOT NO. 31 BLOCK NO. ____ TRACT 3784

USE ZONE	FIRE ZONE	OCCUPANCY	SEC. SH.
M2	2		20

REQ'D SET BACKS	FRONT	RIGHT SIDE	LEFT SIDE	REAR

TYPE OF CONSTR. ____ SPECIAL CASE NO. ____ GRADE ____

Approval & Information by Others

CITY ENGINEER EASEMENT

DIST. FACE OF CURB TO P.L. ____ FT. SEWER AVAILABLE ____ DRIVE OVER ____

PUBLIC SERVICE	PLANNING
WATER ____ ELECTRIC ____	
P.C. FEE ____ PERMIT FEE 6.00	PLOT PLAN APPROVED ☐ W/OUT PLAN ☐ CHECKER'S APPROVAL

I have carefully read and examined the above application and find the same to be true and correct. All provisions of the Laws and Ordinances governing building construction will be complied with whether specified herein or not. No person shall be employed in violation of the Labor Code of the State of California. I agree not to occupy or allow occupancy of any building authorized by this permit until final building inspection has been received.

L O Hupp

SIGNATURE OF OWNER OR AUTHORIZED AGENT

FORM B-51 PERMANENT

07288 JUN 16 60 AL 6.00 -

CK. CASH M.O. PLAN CHECK VALIDATION

NOTE: WHEN PROPERLY VALIDATED IN THIS SPACE, THIS FORM CONSTITUTES A BUILDING PERMIT TO DO THE WORK PRESCRIBED HEREIN.

CK. CASH M.O.

INSPECTION RECORD

BASIC INSPECTIONS

ITEM	INSPECTOR	DATE
TRENCHES: WIDTH _____ DEPTH _____		
1st. FLOOR JOIST		
FRAMING	RJ	6-21-60
FINAL	RJ	1-5-61

PARTIAL OR MISC. INSPECTIONS

Part D.W. survey	E.E.	6-21-60


UNSUCCESSFUL TRIPS

ITEM	INSP.	DATE	ITEM	INSP.	DATE

SET BACKS FIELD CHECK	FRONT	R. SIDE	L. SIDE	REAR	INSP.	DATE

TO APPLICANT: PLEASE DO NOT WRITE ABOVE THIS LINE

NOTE: LOCATE ALL STRUCTURES ON LOT, MAKE BOTTOM OF PAGE THE STREET FRONTAGE.

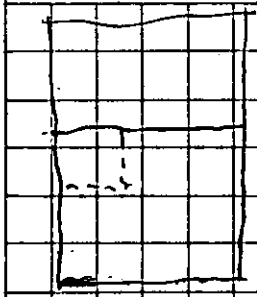

JOB ADDRESS

5426 SAN FERNANDO RD
NUMBER STREET

APPLICATION FOR AN

ELECTRICAL PERMIT

BUILDING SECTION, PUBLIC WORKS DIVISION

CITY OF GLENDALE, CALIFORNIA

CONTRACTOR H. P. STERLING ELEC	TEL. NO. CH56853
MAILING ADDRESS 34 No VERDUGO RD	STATE LIC. NO. 143777
OWNER PRODUCTS RESEARCH CO	CITY LIC. NO. 2203
MAILING ADDRESS 2919 EMPIRE BURB.	TEL. NO. CH 51871

DESCRIPTION OF WORK

☐ NEW BLDG. ☒ EXIST. BLDG. ☐ NO SERV. CHANGE ☐ RECONNECT OR RESEAL

USE ZONE

331173 JAN 19 62 EL 5.25

MO. CASH NOTE: WHEN PROPERLY VALIDATED IN THIS SPACE, THIS FORM CONSTITUTES AN ELECTIC PERMIT TO DO THE WORK DESCRIBED HEREON.

FEE COMPUTATION

NOTE! TOTALS SHOWN BELOW MUST BE SUBMITTED IN DIAGRAM ON SEPARATE WORK SHEET PROVIDED FOR THIS PURPOSE.

____ FIXTURES	
1 OUTLETS, BASE PLUGS, SWITCHES	
FIRST TEN @ 25¢ EACH	.25
ADDITIONAL @ 10¢ EACH	

MOTORS

QUAN.	OVER	INCL.	ACTUAL HP	RATE	FEE
2	0	1 HP	1 1/3 HP, 1.1 HP	@ .75 EA.	1.50
1	1 HP	5 HP	3	@ $1.50 "	1.50
	5 HP	20 HP		@ $3.00 "	
	20 HP	50 HP		@ $4.00 "	
	50 HP	UP		@ $6.00 "	

TOTAL AIR COND. H. P. ____ SUB TOTAL → 3.25

____ RANGE, OR OVEN OUTLETS @ $1.00 EACH	
____ TRANSFORMERS OR RECTIFIERS KVA @ 25¢ PER KVA	
____ HEATING ELEMENTS OVER 1650 WATTS @ $1.00 EACH	
____ AIR CONDITIONER, PLUGS @ $1.50 EACH	
____ WELDERS (TRANSFORMER TYPE) ____ KVA @ 25¢ PER KVA	
____ WELDERS (MOTOR GENERATOR) X HP (FEE 75% GREATER THAN MTR. ALONE)	
____ CLOTHES DRYER @ $1.00 EACH	
____ MISCELLANEOUS	

I have carefully read and examined the above application and know the same to be true and correct. All provisions of the Laws and Ordinances governing this type of construction will be complied with whether mentioned herein or not. No person shall be employed in violation of the Labor Code of the State of California.

PERMIT FEE @	2.00
SUPPLEMENTARY PERMIT FEE @ .50	
INVESTIGATION FEE	
TOTAL FEE	5.25

Howard S. Clark
SIGNATURE OF CONTRACTOR OR AUTHORIZED AGENT

FORM B-53

PERMANENT

P.

INSPECTION RECORD

BASIC INSPECTIONS

ITEM	INSPECTOR	DATE
GROUND WORK		
ROUGH	[illegible]	11/19/62
FINISH	[illegible]	11/19/62
FIXTURES		
FINAL RELEASE TO PUBLIC SERV.	[illegible]	11/19/62

PARTIAL OR MISC. INSPECTIONS

UNSUCCESSFUL TRIPS

RECORD INFORMATION

O.H.	U.G.	TEMP. OK.	TEMP. CONSTR.	NO. OF METERS

LITE _____ WIRE	PWR _____ PHASE	HEAT _____ KW

RANGE	OVEN	TABLE TOP	W. HTR.	DRYER

OTHER RES. APPLIANCES OVER 2 KW.

TOTAL KW OR HP.	TOTAL HP.
_____ 5 Φ	_____ 3 Φ

add 3 ø draft to 3 ø Pow
1-19-62 — [illegible]

JOB ADDRESS

5426 San Fernando.
NUMBER STREET

APPLICATION FOR A

PLUMBING PERMIT

BUILDING SECTION, PUBLIC WORKS DIVISION
CITY OF GLENDALE, CALIFORNIA

CONTRACTOR L & H Plumbing Co	STATE LIC. NO. 191241
MAILING ADDRESS 1006 E. Broadway	CITY LIC. NO. 2028
OWNER Products Research	TEL. NO. CI 25313
MAILING ADDRESS Same	TEL. NO.

PROPOSED USE _____ USE ZONE _____

FEE COMPUTATION

BATHTUBS	CLOTHES WASHERS
SHOWERS	SHOWER PANS
WATER CLOSETS	DRINKING FOUNTAINS
LAVATORIES	URINALS
SINKS, KITCHEN, BAR FLOOR, SERVICE	SAND TRAPS
LAUNDRY TRAYS	CLARIFIERS
DISHWASHERS	GREASE TRAPS
GARBAGE DISPOSALS (IN EXISTING SINKS)	WATER SOFTENERS

1 WATER HEATERS AND OR VENTS

TOTAL NO. OF ABOVE FIXTURES: @ 1.00 EA. 1.00

LAWN SPRINKLER SYSTEMS:	0-5 VALVES @ 2.00	6-12 VALVES @ 3.00	OVER 12 VALVES @ 4.00
BACK FLOW DEVICES:	0-5 DEVICES @ 2.00	ADD. DEVICES @ 25¢ EA.	

SWIMMING POOL PIPING SYSTEM @ 5.00

WATER SYSTEMS, WITHOUT FIXTURES @ 1.00

GAS SYSTEMS:	0-5 OUTLETS @ 1.00	ADD. OUTLETS @ 20¢ EA.

BOILERS STEAM OR HOT WATER @ 2.00

TEMP. AND/OR PRESS RELIEF VALVES OR HI-TEMP LIMIT DEVICES @ 1.00

SEWER CONNECTIONS @ 3.00

SEWER CAP OR CESSPOOL FILL @ 1.00

SEPTIC TANK, SEEPAGE PIT AND/OR DRAIN FIELD @ 3.00

MISCELLANEOUS

I have carefully read and examined the above application and know the same to be true and correct. All provisions of Laws and Ordinances covering this type of construction will be complied with whether specified herein or not. No person shall be employed in violation of the Labor Code of the State of California.

PERMIT FEE	1.00
INVESTIGATION FEE	
TOTAL FEE	2.00

James A. Hindus
SIGNATURE OF CONTRACTOR OR AUTHORIZED AGENT

FORM B-52

PERMANENT

48926 NOV 29 62 PB 2.00

CK. MO. (CASH)

NOTE: WHEN PROPERLY VALIDATED IN THIS SPACE, THIS FORM CONSTITUTES A PLUMBING PERMIT TO DO THE WORK DESCRIBED HEREON.

INSPECTION RECORD

BASIC INSPECTIONS

ITEM	INSPECTOR	DATE
GROUND WORK		
ROUGH GAS & PL'B'G		
SEWER, SEPTIC TANK		
SEEPAGE PIT, DRAINFIELD		
FINAL GAS		
FINAL PLUMBING	[illegible]	1-16-63

PARTIAL OR MISC. INSPECTIONS

UNSUCCESSFUL TRIPS

JOB ADDRESS

5426 SAN FERNANDO Rd
NUMBER STREET

APPLICATION FOR AN

ELECTRICAL PERMIT

BUILDING SECTION, PUBLIC WORKS DIVISION

CITY OF GLENDALE, CALIFORNIA

CONTRACTOR: H.P. STERLING ELEC	TEL. NO.: CH56853
MAILING ADDRESS: 304 No. VERDUGO Rd	STATE LIC. NO.: 143727
OWNER: P.R.C.	CITY LIC. NO.: 2119
MAILING ADDRESS: 2919 EMPIRE-BURBANK	TEL. NO.: CH 51184

DESCRIPTION OF WORK

☐ NEW BLDG. ☐ EXIST. BLDG. ☐ NO SERV. CHANGE ☐ RECONNECT OR RESEAL | USE ZONE

FEE COMPUTATION

NOTE: TOTALS SHOWN BELOW MUST BE SUBMITTED IN DIAGRAM ON SEPARATE WORK SHEET PROVIDED FOR THIS PURPOSE.

2 FIXTURES	1.50
3 2 1 OUTLETS, BASE PLUGS, SWITCHES	
(FIRST TEN @ 25¢ EACH	.75
ADDITIONAL @ 10¢ EACH	

MOTORS

QUAN.	OVER	INCL.	ACTUAL HP	RATE	FEE
	0	1 HP		@ .75 EA.	
	1 HP	5 HP		@ $1.50 "	
1	5 HP	20 HP	10 HP	@ $3.00 "	3.00
	20 HP	50 HP		@ $4.00 "	
	50 HP	UP		@ $6.00 "	

TOTAL AIR COND. H. P. [ ] SUB TOTAL → 4.25

____ RANGE, OR OVEN OUTLETS @ $1.00 EACH	
____ TRANSFORMERS OR RECTIFIERS KVA @ 25¢ PER KVA	
____ HEATING ELEMENTS OVER 1650 WATTS @ $1.00 EACH	
____ AIR CONDITIONER, PLUGS @ $1.50 EACH	
____ WELDERS (TRANSFORMER TYPE) ____ KVA @ 25¢ PER KVA	
____ WELDERS (MOTOR GENERATOR) ____ HP (FEE 75% GREATER THAN MTR. ALONE)	
____ CLOTHES DRYER @ $1.00 EACH	
____ MISCELLANEOUS ____	

I have carefully read and examined the above application and know the same to be true and correct. All provisions of the Laws and Ordinances governing this type of construction will be complied with whether mentioned herein or not. No person shall be employed in violation of the Labor Code of the State of California.

Howard L. Prout

SIGNATURE OF CONTRACTOR OR AUTHORIZED AGENT

PERMIT FEE @	2.00
SUPPLEMENTARY PERMIT FEE @ .50	
INVESTIGATION FEE	
TOTAL FEE	6.25

6.25

473160 OCT 26 62 EL

CK MO. CASH NOTE: WHEN PROPERLY VALIDATED IN THIS SPACE, THIS FORM CONSTITUTES AN ELECTIC PERMIT TO DO THE WORK DESCRIBED HEREON.

FORM B-53

PERMANENT

INSPECTION RECORD

BASIC INSPECTIONS

ITEM	INSPECTOR	DATE
GROUND WORK		
ROUGH		10/26/62
FINISH		11/14/62
FIXTURES		11/14/62
FINAL RELEASE TO PUBLIC SERV.		11/14/62

PARTIAL OR MISC. INSPECTIONS

UNSUCCESSFUL TRIPS

RECORD INFORMATION

O.H.	U.G.	TEMP. OK.	TEMP. CONSTR.	NO. OF METERS

LITE _____ WIRE | PWR _____ PHASE | HEAT _____ KW

RANGE	OVEN	TABLE TOP	W. HTR.	DRYER

OTHER RES. APPLIANCES OVER 2 KW.

TOTAL KW OR HP.	TOTAL HP.
_____ S Φ	_____ 3 Φ

applied load to 3 ϕ bus
11-14-62

JOB ADDRESS

5426 SAN FERNANDO RD
NUMBER STREET

APPLICATION FOR AN ELECTRICAL PERMIT

BUILDING SECTION, PUBLIC WORKS DIVISION

CITY OF GLENDALE, CALIFORNIA

CONTRACTOR: H.P. STERLING ELECT.	TEL. NO.: C 5685
MAILING ADDRESS: 304 N. VERDUGO RD	STATE LIC. NO.: 143727
OWNER: PRODUCTS RESEARCH CO	CITY LIC. NO.: 2623
MAILING ADDRESS: 2919 EMPIRE BURB	TEL. NO.: VI 93992

DESCRIPTION OF WORK

☐ NEW BLDG. ☐ EXIST. BLDG. ☐ NO SERV. CHANGE ☐ RECONNECT OR RESEAL | USE ZONE

FEE COMPUTATION

NOTE! TOTALS SHOWN BELOW MUST BE SUBMITTED IN DIAGRAM ON SEPARATE WORK SHEET PROVIDED FOR THIS PURPOSE.

3 FIXTURES — 1

7 2 4 1 OUTLETS, BASE PLUGS, SWITCHES

FIRST TEN @ 25¢ EACH — 2.50

ADDITIONAL @ 10¢ EACH —

MOTORS

QUAN.	OVER	INCL.	ACTUAL HP	RATE	FEE
	0	1 HP		@ .75 EA.	
	1 HP	5 HP		@ $1.50 "	
	5 HP	20 HP		@ $3.00 "	
	20 HP	50 HP		@ $4.00 "	
	50 HP	UP		@ $6.00 "	

TOTAL AIR COND. H. P. ____ SUB TOTAL → 2.50

____ RANGE, OR OVEN OUTLETS @ $1.00 EACH ____

____ TRANSFORMERS OR RECTIFIERS ____ KVA @ 25¢ PER KVA ____

____ HEATING ELEMENTS OVER 1650 WATTS @ $1.00 EACH ____

____ AIR CONDITIONER, PLUGS @ $1.50 EACH ____

____ WELDERS (TRANSFORMER TYPE) ____ KVA @ 25¢ PER KVA ____

____ WELDERS (MOTOR GENERATOR) ____ HP (FEE 75% GREATER THAN MTR. ALONE) ____

____ CLOTHES DRYER @ $1.00 EACH ____

____ MISCELLANEOUS ____ ____

I have carefully read and examined the above application and know the same to be true and correct. All provisions of the Laws and Ordinances governing this type of construction will be complied with whether mentioned herein or not. No person shall be employed in violation of the Labor Code of the State of California.

Howard L. Prout
SIGNATURE OF CONTRACTOR OR AUTHORIZED AGENT

PERMIT FEE @	2.00
SUPPLEMENTARY PERMIT FEE @ .50	
INVESTIGATION FEE	
TOTAL FEE	4.50

4.50

50721 JAN 11 63 EL

CK. MO. CASH NOTE: WHEN PROPERLY VALIDATED IN THIS SPACE, THIS FORM CONSTITUTES AN ELECTIC PERMIT TO DO THE WORK DESCRIBED HEREON.

FORM B-53

PERMANENT

INSPECTION RECORD

BASIC INSPECTIONS

ITEM	INSPECTOR	DATE
GROUND WORK		
ROUGH	[illegible]	1/15/63
FINISH	[illegible]	1/15/63
FIXTURES		
FINAL RELEASE TO PUBLIC SERV.	[illegible]	1/15/63

PARTIAL OR MISC. INSPECTIONS

UNSUCCESSFUL TRIPS

Connection	[illegible]	1/14/63

RECORD INFORMATION

O.H.	U.G.	TEMP. OK.	TEMP. CONSTR.	NO. OF METERS

LITE ____ WIRE	PWR ____ PHASE	HEAT ____ KW

RANGE	OVEN	TABLE TOP	W. HTR.	DRYER

OTHER RES. APPLIANCES OVER 2 KW.

TOTAL KW OR HP.	TOTAL HP.
____ S Φ	____ 3 Φ

Temp. O.K. O/Read by Storm
4'2" from transformer) atty
p.c. (as per Howard Starling)
1-15-63 —

JOB ADDRESS

5476 San Fernando Rd
NUMBER STREET

APPLICATION FOR A

PLUMBING PERMIT

BUILDING SECTION, PUBLIC WORKS DIVISION
CITY OF GLENDALE, CALIFORNIA

CONTRACTOR L+H Plumbing Co	STATE LIC. NO. 191240
MAILING ADDRESS 1006 Broadway	CITY LIC. NO. 2028
Products Research	TEL. NO. CI 25313
OWNER Same	TEL. NO.
MAILING ADDRESS	

PROPOSED USE
USE ZONE

FEE COMPUTATION

BATHTUBS	CLOTHES WASHERS
SHOWERS	SHOWER PANS
WATER CLOSETS	DRINKING FOUNTAINS
LAVATORIES	URINALS
SINKS, KITCHEN, BAR FLOOR, SERVICE	SAND TRAPS
LAUNDRY TRAYS	CLARIFIERS
DISHWASHERS	GREASE TRAPS
GARBAGE DISPOSALS (IN EXISTING SINKS)	WATER SOFTENERS
WATER HEATERS AND OR VENTS	

TOTAL NO. OF ABOVE FIXTURES : @ 1.00 EA.

LAWN SPRINKLER SYSTEMS:	0-5 VALVES @ 2.00	6-12 VALVES @ 3.00	OVER 12 VALVES @ 4.00
BACK FLOW DEVICES:	0-5 DEVICES @ 2.00	ADD. DEVICES @ 25¢ EA.	

SWIMMING POOL PIPING SYSTEM @ 5.00

WATER SYSTEMS, WITHOUT FIXTURES @ 1.00

1 GAS SYSTEMS:	0-5 OUTLETS @ 1.00	ADD. OUTLETS @ 20¢ EA.	1.00

BOILERS STEAM OR HOT WATER @ 2.00

TEMP. AND/OR PRESS RELIEF VALVES OR HI-TEMP LIMIT DEVICES @ 1.00

SEWER CONNECTIONS @ 3.00

SEWER CAP OR CESSPOOL FILL @ 1.00

SEPTIC TANK, SEEPAGE PIT AND/OR DRAIN FIELD @ 3.00

MISCELLANEOUS

I have carefully read and examined the above application and know the same to be true and correct. All provisions of Laws and Ordinances covering this type of construction will be complied with whether specified herein or not. No person shall be employed in violation of the Labor Code of the State of California.

PERMIT FEE	1.00
INVESTIGATION FEE	
TOTAL FEE	2.00

James A. Hendry
SIGNATURE OF CONTRACTOR OR AUTHORIZED AGENT

FORM B-52 PERMANENT

1 2.00
51554 JAN 29 63 PB
CK. MO. CASH

NOTE: WHEN PROPERLY VALIDATED IN THIS SPACE, THIS FORM CONSTITUTES A PLUMBING PERMIT TO DO THE WORK DESCRIBED HEREON.

INSPECTION RECORD

BASIC INSPECTIONS

ITEM	INSPECTOR	DATE
GROUND WORK		
ROUGH GAS & PL'B'G		
SEWER, SEPTIC TANK		
SEEPAGE PIT, DRAINFIELD		
FINAL GAS	JJ	11.27.5.
FINAL PLUMBING		

PARTIAL OR MISC. INSPECTIONS

UNSUCCESSFUL TRIPS

JOB ADDRESS:

5426 San Fernando Rd.
NUMBER STREET

APPLICATION FOR A

PLUMBING PERMIT

BUILDING SECTION, PUBLIC WORKS DIVISION
CITY OF GLENDALE, CALIFORNIA

CONTRACTOR Reade Bros.	STATE LIC. NO. 147095
MAILING ADDRESS 634 W. Verdugo Glendale	CITY LIC. NO. 1433 TEL. NO. CH 5-1678
OWNER Products Research Co.	TEL. NO.
MAILING ADDRESS	
PROPOSED USE	USE ZONE

4.00

51667 JAN 31 63 PB

NOTE: WHEN PROPERLY VALIDATED IN THIS SPACE, THIS FORM CONSTITUTES A PLUMBING PERMIT TO DO THE WORK DESCRIBED HEREON.

CK. MO. CASH

FEE COMPUTATION

BATHTUBS	CLOTHES WASHERS
SHOWERS	SHOWER PANS
WATER CLOSETS	DRINKING FOUNTAINS
LAVATORIES	URINALS
SINKS, KITCHEN, BAR FLOOR, SERVICE	SAND TRAPS
LAUNDRY TRAYS	CLARIFIERS
DISHWASHERS	GREASE TRAPS
GARBAGE DISPOSALS (IN EXISTING SINKS)	WATER SOFTENERS
WATER HEATERS AND OR VENTS	

TOTAL NO. OF ABOVE FIXTURES : @ 1.00 EA.

LAWN SPRINKLER SYSTEMS:	0-5 VALVES @ 2.00	6-12 VALVES @ 3.00	OVER 12 VALVES @ 4.00
BACK FLOW DEVICES:	0-5 DEVICES @ 2.00	ADD. DEVICES @ 25¢ EA.	

SWIMMING POOL PIPING SYSTEM @ 5.00

WATER SYSTEMS, WITHOUT FIXTURES @ 1.00

GAS SYSTEMS:	0-5 OUTLETS @ 1.00	ADD. OUTLETS @ 20¢ EA.

BOILERS STEAM OR HOT WATER @ 2.00

TEMP. AND/OR PRESS RELIEF VALVES OR HI-TEMP LIMIT DEVICES @ 1.00

1 SEWER CONNECTIONS @ 3.00 B-750 1 3.00

SEWER CAP OR CESSPOOL FILL @ 1.00

SEPTIC TANK, SEEPAGE PIT AND/OR DRAIN FIELD @ 3.00

MISCELLANEOUS

I have carefully read and examined the above application and know the same to be true and correct. All provisions of Laws and Ordinances covering this type of construction will be complied with whether specified herein or not. No person shall be employed in violation of the Labor Code of the State of California.

PERMIT FEE	1.00
INVESTIGATION FEE	
TOTAL FEE	4.00

M. E. Reade

SIGNATURE OF CONTRACTOR OR AUTHORIZED AGENT

FORM B-52

PERMANENT

INSPECTION RECORD

BASIC INSPECTIONS

ITEM	INSPECTOR	DATE
GROUND WORK		
ROUGH GAS & PL'B'G		
SEWER, SEPTIC TANK	L G	2-11-63
SEEPAGE PIT, DRAINFIELD		
FINAL GAS		
FINAL PLUMBING		

PARTIAL OR MISC. INSPECTIONS

UNSUCCESSFUL TRIPS

Sewer to property line
L G 2-4-63

Sewer to gate L G 2-5-63

Sewer to fence, L G 2-8-63

JOB ADDRESS

5426 SAN FERNANDO Rd
NUMBER STREET

APPLICATION FOR AN

ELECTRICAL PERMIT

BUILDING SECTION, PUBLIC WORKS DIVISION

CITY OF GLENDALE, CALIFORNIA 56853

CONTRACTOR H.P. STERLING ELEC	TEL. NO. CH ~~5501~~
MAILING ADDRESS 304 No VERDUGO Rd	STATE LIC. NO. 143727
OWNER R.R.C.	CITY LIC. NO. 2303
MAILING ADDRESS 2919 EMPIRE BLVR	TEL. NO. CH 51184

DESCRIPTION OF WORK

☐ NEW BLDG. ☒ EXIST. BLDG. ☐ NO SERV. CHANGE ☐ RECONNECT OR RESEAL | USE ZONE

FEE COMPUTATION

NOTE! TOTALS SHOWN BELOW MUST BE SUBMITTED IN DIAGRAM ON SEPARATE WORK SHEET PROVIDED FOR THIS PURPOSE.

_____ FIXTURES _____

_____ OUTLETS, BASE PLUGS, SWITCHES

FIRST TEN @ 25¢ EACH _____

ADDITIONAL @ 10¢ EACH _____

MOTORS

QUAN.	OVER	INCL.	ACTUAL HP	RATE	FEE
	0	1 HP	½	@ .75 EA.	1.50
	1 HP	5 HP	3	@ $1.50 "	1.50
	5 HP	20 HP		@ $3.00 "	
	20 HP	50 HP		@ $4.00 "	
	50 HP	UP		@ $6.00 "	

TOTAL AIR COND. H. P. ____ SUB TOTAL → 3.00

_____ RANGE, OR OVEN OUTLETS @ $1.00 EACH _____

_____ TRANSFORMERS OR RECTIFIERS KVA @ 25¢ PER KVA _____

_____ HEATING ELEMENTS OVER 1650 WATTS @ $1.00 EACH _____

_____ AIR CONDITIONER, PLUGS @ $1.50 EACH _____

_____ WELDERS (TRANSFORMER TYPE) _____ KVA @ 25¢ PER KVA _____

_____ WELDERS (MOTOR GENERATOR) _____ HP (FEE 75% GREATER THAN MTR. ALONE) _____

_____ CLOTHES DRYER @ $1.00 EACH _____

_____ MISCELLANEOUS _____ _____

I have carefully read and examined the above application and know the same to be true and correct. All provisions of the Laws and Ordinances governing this type of construction will be complied with whether mentioned herein or not. No person shall be employed in violation of the Labor Code of the State of California.

Howard V. Pratt
SIGNATURE OF CONTRACTOR OR AUTHORIZED AGENT

PERMIT FEE @	2.00
SUPPLEMENTARY PERMIT FEE @ .50	
INVESTIGATION FEE	
TOTAL FEE	5.00

5.00 - 2.00 = 3.00

24652 JUL 18 61 EL

CK NO. CASH NOTE: WHEN PROPERLY VALIDATED IN THIS SPACE, THIS FORM CONSTITUTES AN ELECTIC PERMIT TO DO THE WORK DESCRIBED HEREON.

FORM B-53

PERMANENT

INSPECTION RECORD

BASIC INSPECTIONS

ITEM	INSPECTOR	DATE
GROUND WORK		
ROUGH	[illegible]	7/18/61
FINISH	DT	10/16/62
FIXTURES		
FINAL RELEASE TO PUBLIC SERV.		

PARTIAL OR MISC. INSPECTIONS

UNSUCCESSFUL TRIPS

RECORD INFORMATION

O.H.	U.G.	TEMP. OK.	TEMP. CONSTR.	NO. OF METERS

LITE ____ WIRE	PWR ____ PHASE	HEAT ____ KW

RANGE	OVEN	TABLE TOP	W. HTR.	DRYER

OTHER RES. APPLIANCES OVER 2 KW.

TOTAL KW OR HP.	TOTAL HP.
____ S ϕ	____ 3 ϕ

1) New 3 ϕ Prim. #1 7/20/61 H
Bldg - D
Waiting for carrier from
~~Sterling Blvd. 7/19/61. H~~

JOB ADDRESS

5426 San Fernando Rd.
NUMBER STREET

13 Bldg - D

APPLICATION FOR AN ELECTRICAL PERMIT

BUILDING SECTION, PUBLIC WORKS DIVISION

CITY OF GLENDALE, CALIFORNIA

CONTRACTOR Stoker Electric	TEL. NO. G14-1960
MAILING ADDRESS 1151 E Hemlock	STATE LIC. NO. 106659
OWNER Products Research Co	CITY LIC. NO. 969
MAILING ADDRESS 5426 San Fernando Rd	TEL. NO.

DESCRIPTION OF WORK

☐ NEW BLDG. ☑ EXIST. BLDG. ☐ NO SERV. CHANGE ☐ RECONNECT OR RESEAL USE ZONE

FEE COMPUTATION

NOTE! TOTALS SHOWN BELOW MUST BE SUBMITTED IN DIAGRAM ON SEPARATE WORK SHEET PROVIDED FOR THIS PURPOSE.

_____ FIXTURES

1 OUTLETS, BASE PLUGS, SWITCHES

FIRST TEN @ 25¢ EACH .25

ADDITIONAL @ 10¢ EACH _____

MOTORS

QUAN.	OVER	INCL.	ACTUAL HP	RATE	FEE
	0	1 HP		@ .75 EA.	
	1 HP	5 HP		@ $1.50 "	
	5 HP	20 HP		@ $3.00 "	
	20 HP	50 HP		@ $4.00 "	
	50 HP	UP		@ $6.00 "	

TOTAL AIR COND. H. P. _____ SUB TOTAL →

_____ RANGE, OR OVEN OUTLETS @ $1.00 EACH

1 TRANSFORMERS OR RECTIFIERS 1/4 KVA @ 25¢ PER KVA .25

_____ HEATING ELEMENTS OVER 1650 WATTS @ $1.00 EACH

_____ AIR CONDITIONER, PLUGS @ $1.50 EACH

_____ WELDERS (TRANSFORMER TYPE) _____ KVA @ 25¢ PER KVA

_____ WELDERS (MOTOR GENERATOR) _____ HP (FEE 75% GREATER THAN MTR. ALONE)

_____ CLOTHES DRYER @ $1.00 EACH

_____ MISCELLANEOUS _____

I have carefully read and examined the above application and know the same to be true and correct. All provisions of the Laws and Ordinances governing this type of construction will be complied with whether mentioned herein or not. No person shall be employed in violation of the Labor Code of the State of California.

Geo R Stoker
SIGNATURE OF CONTRACTOR OR AUTHORIZED AGENT

PERMIT FEE @	2.00
SUPPLEMENTARY PERMIT FEE @ .50	
INVESTIGATION FEE	
TOTAL FEE	2.50

23765 JUN 28 61 EL

CK MO. CASH NOTE: WHEN PROPERLY VALIDATED IN THIS SPACE, THIS FORM CONSTITUTES AN ELECTIC PERMIT TO DO THE WORK DESCRIBED HEREON.

FORM B-53

PERMANENT

INSPECTION RECORD

BASIC INSPECTIONS

ITEM	INSPECTOR	DATE
GROUND WORK		
ROUGH	[illegible]	10/16/62
FINISH	[illegible]	11/6/62
FIXTURES		
FINAL RELEASE TO PUBLIC SERV.		

PARTIAL OR MISC. INSPECTIONS

UNSUCCESSFUL TRIPS

Job not ready	[illegible]	11/3/61

RECORD INFORMATION

O.H.	U.G.	TEMP. OK.	TEMP. CONSTR.	NO. OF METERS

LITE _____ WIRE PWR _____ PHASE HEAT _____ KW

RANGE	OVEN	TABLE TOP	W. HTR.	DRYER

OTHER RES. APPLIANCES OVER 2 KW.

TOTAL KW OR HP.	TOTAL HP.
_____ S Φ	_____ 3 Φ

JOB ADDRESS

5426 San Fernando Rd.

NUMBER STREET

APPLICATION FOR A

HEATING, VENTILATING, AIR-CONDITIONING OR REFRIGERATION PERMIT

BUILDING SECTION, PUBLIC WORKS DIVISION

CITY OF GLENDALE, CALIFORNIA

CONTRACTOR B&B Heating & A/C Co.	STATE LIC. NO. 190517
MAILING ADDRESS 4525 San Fernando Rd.	TEL. NO. CI-63253
OWNER PRODUCTS RESEARCH	CITY BUS. LIC. NO. 986
MAILING ADDRESS 5826 San Fernando	TEL. NO.

18943 MAR 23 61 FE 3.50

NOTE: WHEN PROPERLY VALIDATED IN THIS SPACE THIS FORM CONSTITUTES A PERMIT TO DO THE WORK DESCRIBED HEREON.

CK. MO. CASH

DESCRIPTION OF WORK

☒ HEATING ☐ AIR CONDITIONING ☐ REFRIGERATION ☐ VENTILATION

USE ZONE

FEE COMPUTATION

GAS SYSTEMS: 0-5 OUTLETS @ $1.00 ADD. DEVICES @ 20¢ — 1.00

_____ REFRIGERATION SYSTEMS, INSTALLED, REPLACED, REPAIRED OR RELOCATED @ $1.50 ea. _____

_____ EVAPORATIVE COOLERS OR VENTILATING SYSTEMS @ $1.50 each _____

SUB TOTAL → 1.00

HEATING APPLIANCES (INCL. VENTS) @ $1.50 EACH
(INSTALLED, ALTERED, REPLACED, REPAIRED OR RELOCATED) _____

TYPE	B.T.U.	FEE
Suspended Unit	100,000	1.50

_____ CIRCULATING AIR OUTLETS OR INLETS @ 25¢ EACH _____

REFRIGERANT COMPRESSORS (INSTALLED OR REPLACED)

QUANTITY	OVER	INCL.	ACTUAL H.P.	RATE	FEE
	0	20		@ 4.00 EACH	
	20	50		@ 7.50 "	
	50	UP		@ 20.00 "	

I have carefully read and examined the above application and know the same to be true and correct. All provisions of Laws and Ordinances covering this type of construction will be complied with whether specified herein or not. No person shall be employed in violation of the Labor Code of the State of California.

PERMIT FEE	1.00
INVESTIGATION FEE	
TOTAL FEE	3.50

S. M. Milne

SIGNATURE OF CONTRACTOR OR AUTHORIZED AGENT

FORM B-55 ℗ PERMANENT

INSPECTION RECORD

ITEM	INSPECTOR	DATE
ROUGH HEATING		
ROUGH REFRIG. OR AIR COND.		
Gas O.K.	GR	3-23-61
FINAL HEATING	GR	3-24-61
FINAL REFRIG. OR AIR COND.		

PARTIAL OR MISC. INSPECTIONS

Thermostat & temp. limit control required	GR	3-23-61

UNSUCCESSFUL TRIPS

5426 JOB ADDRESS

5454 Ave. Fernando Rd
STREET NUMBER

APPLICATION FOR A

PLUMBING PERMIT

BUILDING SECTION, PUBLIC WORKS DIVISION
CITY OF GLENDALE, CALIFORNIA

TRACT

LOT NO.

CONTRACTOR Pride Plbg Co	STATE LIC. NO. 212081
MAILING ADDRESS 4619 A. Vineland Ave	CITY LIC. NO. 1072
Los Angeles Calif	TEL. NO.
OWNER Prudential Research Corp	TEL. NO.
MAILING ADDRESS 5454 Ave Fernando Rd Glendale	

042217 JUN 20 74 PB 21.50

CK. MO. CASH

NOTE: WHEN PROPERLY VALIDATED IN THIS SPACE, THIS FORM CONSTITUTES A PLUMBING PERMIT TO DO THE WORK DESCRIBED HEREON.

FEE COMPUTATION

	BATHTUBS		CLOTHES WASHERS
	SHOWERS AND/OR PAN		SUMP PUMP
6	WATER CLOSETS AND/OR ANTI-SYPHON BALLCOCK	1	DRINKING FOUNTAINS
4	LAVATORIES	1	URINALS
1	SINKS, KITCHEN, BAR FLOOR SERVICE		FLOOR DRAIN
	LAUNDRY TRAYS		WATER HEATERS AND OR VENTS
	DISHWASHERS		GREASE TRAPS
	GARBAGE DISPOSALS (IN EXISTING SINKS)		WATER SOFTENERS

TOTAL NO. OF ABOVE FIXTURES: 13 @ EA.

LAWN SPRINKLER SYSTEMS:

BACK FLOW DEVICES: 0-5 DEVICES @ ADD. DEVICES @ EA.

INDUSTRIAL WASTE INTERCEPTOR

WATER SYSTEMS, WITHOUT FIXTURES @

GAS SYSTEMS: 0-5 OUTLETS @ ADD. OUTLETS @ EA.

BOILERS STEAM OR HOT WATER @

TEMP. AND/OR PRESS RELIEF VALVES OR HI-TEMP LIMIT DEVICES @

SEWER CONNECTIONS @

SEWER CAP OR CESSPOOL FILL @

SEPTIC TANK, SEEPAGE PIT AND/OR DRAIN FIELD @

MISCELLANEOUS

PERMIT FEE	19.50
REINSPECTION FEE	2.00
INVESTIGATION FEE	
TOTAL FEE	21.50

I have carefully read and examined the above application and know the same to be true and correct. All provisions of Laws and Ordinances covering this type of construction will be complied with whether specified herein or not. No person shall be employed in violation of the Labor Code of the State of California.

Thomas Kennedy
SIGNATURE OF CONTRACTOR OR AUTHORIZED AGENT

FORM B-52
(REV. 10/69)

PERMANENT

INSPECTION RECORD

BASIC INSPECTIONS

ITEM	INSPECTOR	DATE
GROUND WORK — 5012	J M	6/24/74
ROUGH ~~GAS~~ & PL'B'G — ✓	J M	7/11/74
SEWER, SEPTIC TANK		
SEEPAGE PIT, DRAINFIELD		
FINAL GAS		
FINAL PLUMBING	J M	9/6/74

PARTIAL OR MISC. INSPECTIONS

UNSUCCESSFUL TRIPS

JOB ADDRESS

5426 SAN FERNANDO RD
NUMBER STREET

APPLICATION FOR A

BUILDING PERMIT

BUILDING SECTION, PUBLIC WORKS DIVISION
CITY OF GLENDALE, CALIFORNIA

CK. CASH M.O. PLAN CHECK VALIDATION 3903 APR 26 '77 FC 55581

CONTRACTOR: J.M. CARDEN SR. CO INC — CITY LIC. NO.: 17144
MAILING ADDRESS: 2611 SAN FERNANDO RD LA — TEL. NO.: 2234156
☐ ARCH. ☐ ENGR. N/A — STATE LIC. NO.: 166282
MAILING ADDRESS — TEL. NO.:

OWNER: CORR PRODUCTS RESEARCH CHEM — TEL. NO.:
MAILING ADDRESS: 5426 SAN FERNANDO RD.
CONSTRUCTION LENDER & BRANCH: OWNER.
MAILING ADDRESS

DESCRIPTION OF WORK

NEW ☒ ADD'N ☐ ALTER. ☐ REPAIR ☐ DEMOLISH ☐

FLOOR AREA INCR. OR DECR. (SQ.FT.)	NO. OF STORIES	NO. OF DWELLING UNITS
16,800	2	

PRESENT BLDG. USE: — PROPOSED BLDG. USE: OFFICES

DESCRIBE WORK TO BE DONE: INSTALL FIRE SPRINKLER SYSTEM COMPLETE

LOT WIDTH ____ LOT DEPTH ____ NO. OF EXISTING BLDGS. ON LOT ____

NOTE! PROVIDE PLOT PLAN ON BACK SIDE OF ORIGINAL COPY ONLY

VALUATION — NOTE: Include Labor, Mat., Wiring, Plumb., Heat, Etc. $14,600.00

MAP BK. 5638 PAGE 18 PARCEL # 15 SEC. SH. 20
LOT NO. 31 BLOCK NO. ____ TRACT 3784

USE ZONE	FIRE ZONE	OCCUPANCY	TYPE OF CONSTR.
M2	2	F2	III-N

REQ'D SET BACKS	FRONT	RIGHT SIDE	LEFT SIDE	REAR	SPECIAL CASE
	NO CHANGE				

CITY ENGINEER Approval & Information by Others
EASEMENT
DIST. FACE OF CURB TO P.L. ____ FT. SEWER YES NO GRADING N/A

PUBLIC SERVICE N/A — PLANNING N/A
WATER ____ ELECTRIC ____

P.C. FEE 55.58 — PERM. PLAN ☒ — CHECKER'S APPROVAL
PERMIT FEE 25.50 — W/OUT PLAN ☐

I have carefully read and examined the above application and find the same to be true and correct. All provisions of the Laws and Ordinances governing building construction will be complied with whether specified herein or not. I agree not to occupy or allow occupancy of any building authorized by this permit until final building inspection has been received. "I certify that in the performance of the work for which this permit is issued I shall not employ any person in any manner so as to become subject to the workmen's compensation laws of California."

J.M. Lambelle
SIGNATURE OF OWNER OR CONTRACTOR

CK. CASH M.O. NOTE: WHEN PROPERLY VALIDATED IN THIS SPACE, THIS FORM CONSTITUTES A BUILDING PERMIT TO DO THE WORK PRESCRIBED HEREIN. 3903 APR 26 '77 FC 55581

FORM B-51 (REV. 7/74) PL **PERMANENT**

micro #P...


INSPECTION RECORD

ITEM	INSPECTOR	DATE
SET BACKS: FRONT | L. SIDE | FIELD CHECK: R. SIDE | REAR		
TRENCHES: WIDTH_____ DEPTH_____		
1st. FLOOR JOIST: SLAB_____		
FRAMING_____		
FINAL_____	[signature]	2-24-78

PARTIAL OR MISC. INSPECTIONS

APR 17 1978		

NOTE: LOCATE ALL STRUCTURES ON LOT. MAKE BOTTOM OF PAGE THE STREET FRONTAGE.

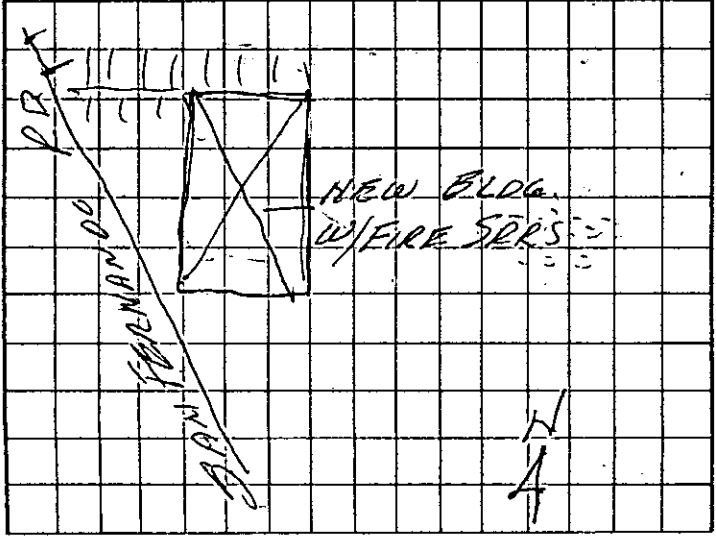

JOB ADDRESS

5426 San Fernando
STREET NUMBER

APPLICATION FOR A

PLUMBING PERMIT

BUILDING SECTION, PUBLIC WORKS DIVISION
CITY OF GLENDALE, CALIFORNIA

TRACT

LOT NO.

CONTRACTOR: Pride Plumbing	STATE LIC. NO.: 212081
MAILING ADDRESS: 4019 S. Verdugo Rd	CITY LIC. NO.: 7075
Los Angeles 90065	TEL. NO.: 2542834
OWNER: Cal Products Research	TEL. NO.:
MAILING ADDRESS: 5426 San Fernando Rd	

650 - 374 PB APR 12 01512

CK. MO. CASH

NOTE: WHEN PROPERLY VALIDATED IN THIS SPACE, THIS FORM CONSTITUTES A PLUMBING PERMIT TO DO THE WORK DESCRIBED HEREON.

FEE COMPUTATION

	BATHTUBS		CLOTHES WASHERS
	SHOWERS AND/OR PAN		SUMP PUMP
	WATER CLOSETS AND/OR ANTI-SYPHON BALLCOCK		DRINKING FOUNTAINS
	LAVATORIES		URINALS
3	SINKS, KITCHEN, BAR FLOOR, SERVICE		FLOOR DRAIN
	LAUNDRY TRAYS		WATER HEATERS AND OR VENTS
	DISHWASHERS		GREASE TRAPS
	GARBAGE DISPOSALS (IN EXISTING SINKS)		WATER SOFTENERS

TOTAL NO. OF ABOVE FIXTURES: 3 @ EA. 4.50

LAWN SPRINKLER SYSTEMS:

BACK FLOW DEVICES: 0-5 DEVICES @ ADD. DEVICES @ EA.

INDUSTRIAL WASTE INTERCEPTOR

WATER SYSTEMS, WITHOUT FIXTURES @

GAS SYSTEMS: 0-5 OUTLETS @ ADD. OUTLETS @ EA.

BOILERS STEAM OR HOT WATER @

TEMP. AND/OR PRESS RELIEF VALVES OR HI-TEMP LIMIT DEVICES @

SEWER CONNECTIONS @

SEWER CAP OR CESSPOOL FILL @

SEPTIC TANK, SEEPAGE PIT AND/OR DRAIN FIELD @

MISCELLANEOUS

I have carefully read and examined the above application and know the same to be true and correct. All provisions of Laws and Ordinances covering this type of construction will be complied with whether specified herein or not. No person shall be employed in violation of the Labor Code of the State of California.

PERMIT FEE	2.
REINSPECTION FEE	
INVESTIGATION FEE	
TOTAL FEE	6.50

Thomas Donnell (D.P.)
SIGNATURE OF CONTRACTOR OR AUTHORIZED AGENT

FORM B-52
(REV. 10/69)

PERMANENT

INSPECTION RECORD

BASIC INSPECTIONS

ITEM	INSPECTOR	DATE
GROUND WORK ---- SOIL	J M	4/3/74
ROUGH ~~GAS~~ & PL'B'G	J M	4/19/74
SEWER, SEPTIC TANK		
SEEPAGE PIT, DRAINFIELD		
FINAL GAS		
FINAL PLUMBING	J M	6/19/74

PARTIAL OR MISC. INSPECTIONS

UNSUCCESSFUL TRIPS

JOB ADDRESS

5426 San Fernando Road — TOM.

NUMBER STREET

APPLICATION FOR AN

ELECTRICAL PERMIT

BUILDING SECTION, PUBLIC WORKS DIVISION

CITY OF GLENDALE, CALIFORNIA

CONTRACTOR BERGELECTRIC CORP.	TEL. NO. 938 2741
MAILING ADDRESS 5850 Venice Blvd. L.A.	STATE LIC. NO. 85046
OWNER Products Research Corp.	CITY LIC. NO. 3687
MAILING ADDRESS 5426 San Fernando Rd.	TEL. NO.

DESCRIPTION OF WORK

☐ NEW BLDG. ☐ EXIST. BLDG. ☐ NO SERV. CHANGE ☐ RECONNECT OR RESEAL — USE ZONE

FEE COMPUTATION

NOTE! TOTALS SHOWN BELOW MUST BE SUBMITTED IN DIAGRAM ON SEPARATE WORK SHEET PROVIDED FOR THIS PURPOSE.

..... FIXTURES .....

..... OUTLETS, BASE PLUGS, SWITCHES .....

FIRST TEN @ _____ EACH .....

ADDITIONAL @ _____ EACH .....

MOTORS

QUAN.	OVER	INCL.	ACTUAL HP	UNIT COST	FEE
	0	1 HP		@ EA.	
	1 HP	5 HP		@ "	
3	5 HP	20 HP		@4.00 "	12.00
	20 HP	50 HP		@ "	
2	50 HP 100	UP 500		@10.00 "	20.00

TOTAL AIR COND. H. P. _____ SUB TOTAL → 32.00

_____ RANGE, OR OVEN OUTLETS @ _____ EACH _____

_____ TRANSFORMERS OR RECTIFIERS _____ KVA @ _____ PER KVA _____

_____ HEATING ELEMENTS OVER 1650 WATTS @ _____ EACH _____

_____ AIR CONDITIONER, PLUGS @ _____ EACH _____

_____ CLOTHES DRYER @ _____ EACH _____

_____ MISCELLANEOUS Add C/B to existing switchboard 1-90A, 1-75A, 1-225A, 1-350A Lot 9.00

I have carefully read and examined the above application and know the same to be true and correct. All provisions of the Laws and Ordinances governing this type of construction will be complied with whether mentioned herein or not. No person shall be employed in violation of the Labor Code of the State of California.

PERMIT FEE @	2.00
SUPPLEMENTARY PERMIT FEE @ .50	
INVESTIGATION FEE	
TOTAL FEE	43.00

Robert W. Dun Evans

SIGNATURE OF CONTRACTOR OR AUTHORIZED AGENT

W/O 4 Tom

FORM B-53

PERMANENT

41807 NOV 12 68 EL 43.00

CK. MO. CASH NOTE: WHEN PROPERLY VALIDATED IN THIS SPACE, THIS FORM CONSTITUTES AN ELECTRIC PERMIT TO DO THE WORK DESCRIBED HEREON.

INSPECTION RECORD
BASIC INSPECTIONS

ITEM	INSPECTOR	DATE
GROUND WORK		
ROUGH		
FINISH	JH	12-2-69
FIXTURES		
FINAL RELEASE TO PUBLIC SERV.	JH	12-2-69

PARTIAL OR MISC. INSPECTIONS

W.H. Installation -	JH	12/12/69
Connect to all		
buildings		
information	JH	12/13/69
Inspect for clearances	JH	12-2-69

UNSUCCESSFUL TRIPS

RECORD INFORMATION

O.H.	U.G.	TEMP. POWER POLE	NO. OF METERS

LITE _____ WIRE | PWR _____ PHASE | HEAT _____ KW

RANGE	OVEN	TABLE TOP	W. HTR.	DRYER

OTHER RES. APPLIANCES OVER 2 KW.

TOTAL KW OR HP.	TOTAL HP.
_____ S Φ	_____ 3 Φ

JOB ADDRESS

5496 SAN Fernando Rd
NUMBER STREET

APPLICATION FOR AN

ELECTRICAL PERMIT

BUILDING SECTION, PUBLIC WORKS DIVISION

CITY OF GLENDALE, CALIFORNIA

CONTRACTOR Arthur J. Kidder	TEL. NO. CH8-2746
MAILING ADDRESS 4712 Rosemont Ave	STATE LIC. NO. 140018
OWNER Products Research	CITY LIC. NO. 114 3173
MAILING ADDRESS 2919 Empire Ave Burbank	TEL. NO.

DESCRIPTION OF WORK

☐ NEW BLDG. ☐ EXIST. BLDG. ☐ NO SERV. CHANGE ☐ RECONNECT OR RESEAL | USE ZONE

58087 JUN 11 63 EL 60.50

CR. MO. CASH NOTE: WHEN PROPERLY VALIDATED IN THIS SPACE, THIS FORM CONSTITUTES AN ELECTIC PERMIT TO DO THE WORK DESCRIBED HEREON.

FEE COMPUTATION

NOTE! TOTALS SHOWN BELOW MUST BE SUBMITTED IN DIAGRAM ON SEPARATE WORK SHEET PROVIDED FOR THIS PURPOSE.

_____ FIXTURES _____

_____ OUTLETS, BASE PLUGS, SWITCHES

FIRST TEN @ 25¢ EACH _____

ADDITIONAL @ 10¢ EACH _____

MOTORS

QUAN.	OVER	INCL.	ACTUAL HP	RATE	FEE
38	0	1 HP	¼ ½ ¾	@ .75 EA.	28.50
16	1 HP	5 HP	1, 1½, 3+	@ $1.50 "	24.00
2	5 HP	20 HP	1-10 1-15	@ $3.00 "	6.00
	20 HP	50 HP		@ $4.00 "	
	50 HP	UP		@ $6.00 "	

TOTAL AIR COND. H. P. ____ SUB TOTAL → 58.50

_____ RANGE, OR OVEN OUTLETS @ $1.00 EACH _____

_____ TRANSFORMERS OR RECTIFIERS KVA @ 25¢ PER KVA _____

_____ HEATING ELEMENTS OVER 1650 WATTS @ $1.00 EACH _____

_____ AIR CONDITIONER, PLUGS @ $1.50 EACH _____

_____ WELDERS (TRANSFORMER TYPE) _____ KVA @ 25¢ PER KVA _____

_____ WELDERS (MOTOR GENERATOR) _____ HP (FEE 75% GREATER THAN MTR. ALONE) _____

_____ CLOTHES DRYER @ $1.00 EACH _____

_____ MISCELLANEOUS _____ _____

I have carefully read and examined the above application and know the same to be true and correct. All provisions of the Laws and Ordinances governing this type of construction will be complied with whether mentioned herein or not. No person shall be employed in violation of the Labor Code of the State of California.

Arthur J. Kidder
SIGNATURE OF CONTRACTOR OR AUTHORIZED AGENT

PERMIT FEE @	2.00
SUPPLEMENTARY PERMIT FEE @ .50	
INVESTIGATION FEE	
TOTAL FEE	60.50

FORM B-53

PERMANENT

INSPECTION RECORD

BASIC INSPECTIONS

ITEM	INSPECTOR	DATE
GROUND WORK		
ROUGH	[illegible]	9/16/63
FINISH	[illegible]	9/16/63
FIXTURES	[illegible]	9/16/63
FINAL RELEASE TO PUBLIC SERV.	[illegible]	9/16/63

PARTIAL OR MISC. INSPECTIONS

Mr. Rudgen made his correction but other contractor pending	[illegible]	7/9/63

UNSUCCESSFUL TRIPS

Cancelled	[illegible]	6/24/63
Cancelled	[illegible]	6/26/63

RECORD INFORMATION

O.H.	U.G.	TEMP. OK.	TEMP. CONSTR.	NO. OF METERS

LITE ____ WIRE	PWR ____ PHASE	HEAT ____ KW

RANGE	OVEN	TABLE TOP	W. HTR.	DRYER

OTHER RES. APPLIANCES OVER 2 KW.

TOTAL KW OR HP.	TOTAL HP.
____ S Φ	____ 3 Φ

Provide platform to change fuses on Pendant
Provide motor rated Switch on this Pendant
Switch on switch panel is to be motor rated
X ~~Switch 240 V. in cutout~~
~~Twist lock plug on 480 Volt receptacle to be for 480 V.~~
~~more than 4 provided on branch circuit~~
~~Obstruction in front of box and gutter on~~
~~no work, east corner of Church taken from~~
2nd insp. 6/26/63 [illegible] U.L. Oval conduit on Bus duct for motor rotation

JOB ADDRESS

5426 SAN FERNANDO ROAD

NUMBER STREET

APPLICATION FOR AN

ELECTRIC PERMIT

BUILDING SECTION, PUBLIC WORKS DIVISION

CITY OF GLENDALE, CALIFORNIA

CONTRACTOR MAGEE ELECTRIC CO	TEL. NO. CI 25702
MAILING ADDRESS 815 E-CHEVY CHASE	STATE LIC. NO. 1604
OWNER PRODUCTS RESEARCH	CITY LIC. NO. 2416
MAILING ADDRESS 5426 SAN FERNAND Rd	TEL. NO.

DESCRIPTION OF WORK

☐ NEW BLDG. ☐ EXIST. BLDG. ☐ NO SERV. CHANGE ☐ RECONNECT OR RESEAL

USE ZONE

FEE COMPUTATION

NOTE! TOTALS SHOWN BELOW MUST BE SUBMITTED IN DIAGRAM ON SEPARATE WORK SHEET PROVIDED FOR THIS PURPOSE.

_____ OUTLETS, BASE PLUGS, SWITCHES, FIXTURES

FIRST TEN @ 25¢ EACH _____

ADDITIONAL @ 10¢ EACH _____

LESS THAN 18 APART @ 5¢ EACH _____

MOTORS

QUAN.	OVER	INCL.	ACTUAL HP	RATE	FEE
2	0	1 HP	1-1/2 - 1/4	@ .75 EA.	2.25
2	1 HP	5 HP	1-5 1-2 KW	@ $1.50 "	3.00
1	5 HP	20 HP	20 H.P.	@ $3.00 "	3.00
1	20 HP	50 HP	MOVED ONLY	@ $4.00 "	4.00
	50 HP	UP		@ $6.00 "	

TOTAL AIR COND. H. P. _____ SUB TOTAL → 12.25

_____ RANGE OUTLETS OR CLOTHES DRYER @ $1.00 EACH _____

_____ TRANSFORMERS OR RECTIFIERS KVA @ 25¢ PER KVA. _____

_____ HEATING ELEMENTS OVER 1650 WATTS @ $1.00 EACH _____

_____ AIR CONDITIONER, PLUGS @ $1.50 EACH _____

_____ WELDERS (TRANSFORMER TYPE) _____ KVA @ 25¢ PER KVA _____

_____ WELDERS (MOTOR GENERATOR) _____ HP (FEE 75% GREATER THAN MTR. ALONE) _____

_____ CONSTRUCTION OR TEMPORARY LIGHTING @ $2.00 _____

_____ MISCELLANEOUS _____ _____

I have carefully read and examined the above application and know the same to be true and correct. All provisions of the Laws and Ordinances governing this type of construction will be complied with whether mentioned herein or not. No person shall be employed in violation of the Labor Code of the State of California.

PERMIT FEE @	2.00
SUPPLEMENTARY PERMIT FEE @ .50	
INVESTIGATION FEE	
TOTAL FEE	14.25

SIGNATURE OF CONTRACTOR OR AUTHORIZED AGENT

PERMANENT

FORM B-53 Ⓟc

01243 FEB 3 60 EL 1425

CK. MO. CASH NOTE: WHEN PROPERLY VALIDATED IN THIS SPACE, THIS FORM CONSTITUTES AN ELECTRIC PERMIT TO DO THE WORK DESCRIBED HEREON.

INSPECTION RECORD

BASIC INSPECTIONS

ITEM	INSPECTOR	DATE
GROUND WORK		
ROUGH	[illegible]	2-4-60
FINISH	[illegible]	2-4-60
FIXTURES		
FINAL RELEASE TO PUBLIC SERV.	[illegible]	2-8-60

PARTIAL OR MISC. INSPECTIONS

UNSUCCESSFUL TRIPS

RECORD INFORMATION

O.H.	U.G.	TEMP. OK.	TEMP. CONSTR.	NO. OF METERS
✓				1

LITE 1 WIRE	PWR. 3 PHASE 1600 AMP.	HEAT KW

RANGE	OVEN	TABLE TOP	W. HTR.	DRYER

OTHER RES. APPLIANCES OVER 2 KW.

TOTAL KW OR HP.	TOTAL HP.
✓ S Φ	3 Φ

JOB ADDRESS

5426 SAN FERNANDO Rd. Bld. 5

NUMBER STREET

APPLICATION FOR AN

ELECTRICAL PERMIT

BUILDING SECTION, PUBLIC WORKS DIVISION

CITY OF GLENDALE, CALIFORNIA

CONTRACTOR: A.P. STERLING ELEC	TEL. NO. 245 6853
MAILING ADDRESS: 304 No VERDUGO Rd	STATE LIC. NO. 143727
OWNER: PRODUCTS RESEARCH	CITY LIC. NO. 2623
MAILING ADDRESS: 2919 Empire Ave	TEL. NO. VI 9399

DESCRIPTION OF WORK

☐ NEW BLDG. ☐ EXIST. BLDG. ☐ NO SERV. CHANGE ☐ RECONNECT OR RESEAL — USE ZONE

FEE COMPUTATION

NOTE! TOTALS SHOWN BELOW MUST BE SUBMITTED IN DIAGRAM ON SEPARATE WORK SHEET PROVIDED FOR THIS PURPOSE.

235 FIXTURES — 23.50

169 73 88 8 OUTLETS, BASE PLUGS, SWITCHES

FIRST TEN @ 25¢ EACH — 2.50

ADDITIONAL @ 10¢ EACH — 15.90

MOTORS

QUAN.	OVER	INCL.	ACTUAL HP	RATE	FEE
9	0	1 HP	3-1/6 1-3/4 3-1/4 3-1	@ .75 EA.	6.75
6	1 HP	5 HP	5-2 1-3	@ $1.50 "	9.00
	5 HP	20 HP		@ $3.00 "	
	20 HP	50 HP		@ $4.00 "	
	50 HP	UP		@ $6.00 "	

TOTAL AIR COND. H. P. ____ SUB TOTAL → 37.65

____ RANGE, OR OVEN OUTLETS @ $1.00 EACH

____ TRANSFORMERS OR RECTIFIERS KVA @ 25¢ PER KVA

1 HEATING ELEMENTS OVER 1650 WATTS @ $1.00 EACH — 1.00

____ AIR CONDITIONER, PLUGS @ $1.50 EACH

____ WELDERS (TRANSFORMER TYPE) ____ KVA @ 25¢ PER KVA

____ WELDERS (MOTOR GENERATOR) ____ HP (FEE 75% GREATER THAN MTR. ALONE)

____ CLOTHES DRYER @ $1.00 EACH

____ MISCELLANEOUS

I have carefully read and examined the above application and know the same to be true and correct. All provisions of the Laws and Ordinances governing this type of construction will be complied with whether mentioned herein or not. No person shall be employed in violation of the Labor Code of the State of California.

Harold S. Sterling

SIGNATURE OF CONTRACTOR OR AUTHORIZED AGENT

PERMIT FEE @	2.00
SUPPLEMENTARY PERMIT FEE @ .50	
INVESTIGATION FEE	
TOTAL FEE	60.65

52902 FEB 28 63 EL 60.65 - 5 (CK)

NO. CASH NOTE: WHEN PROPERLY VALIDATED IN THIS SPACE, THIS FORM CONSTITUTES AN ELECTIC PERMIT TO DO THE WORK DESCRIBED HEREON.

FORM B-53

PERMANENT

INSPECTION RECORD

BASIC INSPECTIONS

ITEM	INSPECTOR	DATE
GROUND WORK		
ROUGH	[illegible]	5/24/63
FINISH	[illegible]	5/27/63
FIXTURES	[illegible]	6/17/63
FINAL RELEASE TO PUBLIC SERV.	[illegible]	6/17/63

PARTIAL OR MISC. INSPECTIONS

Room Ubs for auction	[illegible]	3/6/63
Room Ubs. for Pers	[illegible]	3/14/63
Room for Recis	[illegible]	4/5/63

UNSUCCESSFUL TRIPS

RECORD INFORMATION

O.H.	U.G.	TEMP. OK	TEMP. CONSTR.	NO. OF METERS
	✓			1

3φ 4 wire Parallel 350 MCM WIRE	PWR _____ PHASE	HEAT _____ KW	

RANGE	OVEN	TABLE TOP	W. HTR.	DRYER

OTHER RES. APPLIANCES OVER 2 KW.

TOTAL KW OR HP.	TOTAL HP.
600 amp 120-208 3φ 4 wire	3φ

U.G. to Pole
600 amp Main
Parallel 350 mcm
3φ 4 wire..

now for 3 Phase 350 MCM Parallel 5-27-63 JH

Bldg finished but permit cannot be released as it has the motors to be installed Called 5-24-63 JH
motors by others - (Permit # 58087) 6/17/63 JH

JOB ADDRESS

5426 San Fernando rd

NUMBER STREET

APPLICATION FOR A

PLUMBING PERMIT

BUILDING SECTION, PUBLIC WORKS DIVISION
CITY OF GLENDALE, CALIFORNIA

CONTRACTOR Patton & Son	STATE LIC. NO. 123178
MAILING ADDRESS 12926 Laticoy st No Hollywood	CITY LIC. NO. 1855 TEL. NO. PO5-727
OWNER Kalich Const. Co	TEL. NO. CH 53300
MAILING ADDRESS	
PROPOSED USE Manf	USE ZONE

51912 FEB 7 63 PB 19.00

CK MO. CASH

NOTE: WHEN PROPERLY VALIDATED IN THIS SPACE, THIS FORM CONSTITUTES A PLUMBING PERMIT TO DO THE WORK DESCRIBED HEREON.

FEE COMPUTATION

	BATHTUBS		CLOTHES WASHERS
	SHOWERS AND/OR PAN		SHAMPOO BOWLS
6	WATER CLOSETS AND/OR ANTI-SYPHON BALLCOCK	2	DRINKING FOUNTAINS
5	LAVATORIES	2	URINALS
	SINKS, KITCHEN, BAR FLOOR, SERVICE		FLOOR DRAIN
	LAUNDRY TRAYS		CLARIFIERS
	DISHWASHERS		GREASE TRAPS
	GARBAGE DISPOSALS (IN EXISTING SINKS)		WATER SOFTENERS
1	WATER HEATERS AND OR VENTS		

TOTAL NO. OF ABOVE FIXTURES: 16 @ 1.00 EA. 16.00

	LAWN SPRINKLER SYSTEMS:	0-5 VALVES @ 2.00	6-12 VALVES @ 3.00	OVER 12 VALVES @ 4.00
	BACK FLOW DEVICES:	0-5 DEVICES @ 2.00	ADD. DEVICES @ 25¢ EA.	
	SWIMMING POOL PIPING SYSTEM @ 5.00			
	WATER SYSTEMS, WITHOUT FIXTURES @ 1.00			1 00 H
1	GAS SYSTEMS:	0-5 OUTLETS @ 1.00	10 ADD. OUTLETS @ 20¢ EA.	2.00
	BOILERS STEAM OR HOT WATER @ 2.00			
	TEMP. AND/OR PRESS RELIEF VALVES OR HI-TEMP LIMIT DEVICES @ 1.00			
	SEWER CONNECTIONS @ 3.00			
	SEWER CAP OR CESSPOOL FILL @ 1.00			
	SEPTIC TANK, SEEPAGE PIT AND/OR DRAIN FIELD @ 3.00			
	MISCELLANEOUS			

I have carefully read and examined the above application and know the same to be true and correct. All provisions of Laws and Ordinances covering this type of construction will be complied with whether specified herein or not. No person shall be employed in violation of the Labor Code of the State of California.

PERMIT FEE	1.00
INVESTIGATION FEE	
TOTAL FEE	19.00

James Patton

SIGNATURE OF CONTRACTOR OR AUTHORIZED AGENT

FORM B-52

PERMANENT

INSPECTION RECORD

BASIC INSPECTIONS

ITEM	INSPECTOR	DATE
GROUND WORK		1-8-63
ROUGH GAS & PL'B'G		4-3-63
SEWER, SEPTIC TANK		2-20-63
SURFACE PIT, DRAINFIELD		
FINAL GAS		5-22-63
FINAL PLUMBING		5-22-63

PARTIAL OR MISC. INSPECTIONS

UNSUCCESSFUL TRIPS

Final test on sanitary
needed 5-8-63

5426 San Fernando Rd
~~757 W. CALIFORNIA ST~~
JOB ~~ADDRESS~~
NUMBER STREET

APPLICATION FOR A

BUILDING PERMIT

BUILDING SECTION, PUBLIC WORKS DIVISION
CITY OF GLENDALE, CALIFORNIA

CONTRACTOR SCOTT E. CAMPBELL CO	STATE LIC. NO. 160206
MAILING ADDRESS 7673 MELROSE AVE. L.A. 46	TEL. NO. 651-4040
☐ ARCH. ☐ ENGR.	STATE LIC. NO.
MAILING ADDRESS	TEL. NO.
OWNER Products Research	TEL. NO.
MAILING ADDRESS	

DESCRIPTION OF WORK

NEW ☒ ADD'N ☐ ALTER. ☐ REPAIR ☐ DEMOLISH ☐

FLOOR AREA (SQ. FT.) 900	NO. OF STORIES	NO. OF DWELLING UNITS
PRESENT BLDG. USE	PROPOSED BLDG. USE products research	

DESCRIBE WORK TO BE DONE INSTALLATION OF FIRE SPRINKLERS.

NOTE! PROVIDE PLOT PLAN ON BACK SIDE OF ORIGINAL COPY ONLY

EXTERIOR WALL MATERIAL	ROOF FRAMING MATERIAL
PARTITIONING MATERIAL	ROOF COVERING MATERIAL
LOT WIDTH ____ LOT DEPTH ____	NO. OF EXISTING BLDGS. ON LOT ____

VALUATION NOTE: Include Labor, Mat., Wiring, Plumb., Heat, Etc. $600.00

INFORMATION PROVIDED BY BLDG. SECTION

LOT NO. ~~3~~ 34 BLOCK NO. ____ TRACT 3784 ~~5761~~

USE ZONE M-2	FIRE ZONE 2	OCCUPANCY E-V		SEC. SH. 20
REQ'D SET BACKS	FRONT	RIGHT SIDE	LEFT SIDE	REAR
		no	change	
TYPE OF CONST. V-N	SPECIAL CASE NO. ____		GRADE ____	

Approval & Information by Others
CITY ENGINEER

EASEMENT ____

DIST. FACE OF CURB TO P.L. ____ FT. SEWER YES NO DRIVE OVER ____

PUBLIC SERVICE	PLANNING
WATER ____ ELECTRIC ____	
P.C. FEE ____ PERMIT FEE 5.00	PERM. PLAN APPROVED W/ ~~CHANGE~~ PLAN ☒ ☐ CHECKER'S APPROVAL

I have carefully read and examined the above application and find the same to be true and correct. All provisions of the Laws and Ordinances governing building construction will be complied with whether specified herein or not. No person shall be employed in violation of the Labor Code of the State of California. I agree not to occupy or allow occupancy of any building authorized by this permit until final building inspection has been received.

Mary L. Holmes
SIGNATURE OF OWNER OR AUTHORIZED AGENT

FORM B-51 **PERMANENT**

PLAN CHECK VALIDATION
M.O. CASH. CK.

NOTE: WHEN PROPERLY VALIDATED IN THIS SPACE, THIS FORM CONSTITUTES A BUILDING PERMIT TO DO THE WORK PRESCRIBED HEREIN.

CK. CASH M.O.

04754 FEB 11 66 AL 5.00

INSPECTION RECORD

ITEM SET BACKS: FRONT | R. SIDE | FIELD CHECK: L. SIDE | REAR	INSPECTOR	DATE
TRENCHES: WIDTH_____ DEPTH_____		
1st. FLOOR JOIST		
FRAMING		
FINAL	a w k	4/14/66

PARTIAL OR MISC. INSPECTIONS

NOTE: LOCATE ALL STRUCTURES ON LOT, MAKE BOTTOM OF PAGE THE STREET FRONTAGE.

JOB ADDRESS

5524 SAN FERNANDO RD.
NUMBER STREET

APPLICATION FOR AN

SIGN PERMIT

BUILDING SECTION, PUBLIC WORKS DIVISION
CITY OF GLENDALE, CALIFORNIA

OWNER GLENDALE AUTO R&D	TEL. NO.
MAILING ADDRESS SAME	
ENGINEER Gordon Farrell	STATE LIC. NO. 905
MAILING ADDRESS 5630 MURIETTA	TEL. NO. 781-5630
CONTRACTOR ELECTRICAL ADV.	STATE LIC. NO. 9798-C
MAILING ADDRESS 2211 N SAN Fernando BURBANK	CITY BUS. LIC. NO.
	TEL. NO. 842-5221

DESCRIPTION OF WORK

ACCESSORY SIGN ☒ (Advertising dealing with goods or activity on the premises)

BILL BOARD ☐ (Advertising NOT connected with premises on which the sign is erected)

GROUND SIGN ☒ TEMPORARY SIGN ☐ WALL SIGN ☐
ROOF SIGN ☐ PROJECTING SIGN ☐ COMB. SIGN ☐

VALUATION $ 500.00

NOTE! PROVIDE PLOT PLAN ON BACK OF ORIGINAL COPY ONLY

SIGN MANUFACTURER ELECTRICAL ADV. TOTAL KVA

NOTE: THE U.L. APPROVAL DECAL SHALL BE EXPOSED FOR ELECTRICAL INSPECTOR AT TIME OF INSPECTION.

ELECTRICAL FEES

1 NUMBER OF CIRCUITS 5.00

ELECTRICAL PERMIT FEE 4.00
TOTAL ELECTRICAL FEE 9.00

INFORMATION PROVIDED BY BLDG. SECTION			
LOT NO. 9	BLOCK NO.	TRACT 4084	
USE ZONE M2	FIRE ZONE 2	SECTIONAL SHEET 25A	

CHECKER'S APPROVAL: AGG

P. C. FEE

PERMIT FEE 5.00

I have carefully read and examined the above application and know the same to be true and correct. All provisions of Laws and Ordinances covering this type of construction will be complied with whether specified herein or not. No person shall be employed in violation of the Labor Code of the State of California.

Mgf Gordon

SIGNATURE OF CONTRACTOR OR AUTHORIZED AGENT

FORM B-57

PERMANENT

APPROVED BY TRAFFIC ENGR. (INC FLASHERS) 3/6/72 DAR.

PLAN CHECK VALIDATION

CK. M.O. CASH

CK. MO. CASH 78778 MAR 6 72 AL 72 FL

NOTE: WHEN PROPERLY VALIDATED IN THIS SPACE THIS FORM CONSTITUTES A PERMIT TO DO THE WORK DESCRIBED HEREIN.

10' from face of curb to R on SAN FERNANDO RD. 18' from face of curb to R on A ave.

Zoning approval 3-6-72 Phil

5.00 5.00

INSPECTION RECORD
BASIC INSPECTIONS

ITEM	INSPECTOR	DATE
HOLE: DIA. 2'-6" DEPTH 5'-6"	CBB	4-27-72
ROOF FOOTING	—	—
FRAMING	CBB	5-4-72
ROUGH WIRING	—	—
FINISH WIRING	CBB	5-4-72
FINAL	CBB	5-4-72


PARTIAL OR MISC. INSPECTIONS

UNSUCCESSFUL TRIPS

TO APPLICANT: DO NOT WRITE ABOVE THIS LINE

PLOT PLAN

NOTE: LOCATE ALL STRUCTURES ON LOT, MAKE BOTTOM OF PAGE THE STREET FRONTAGE.

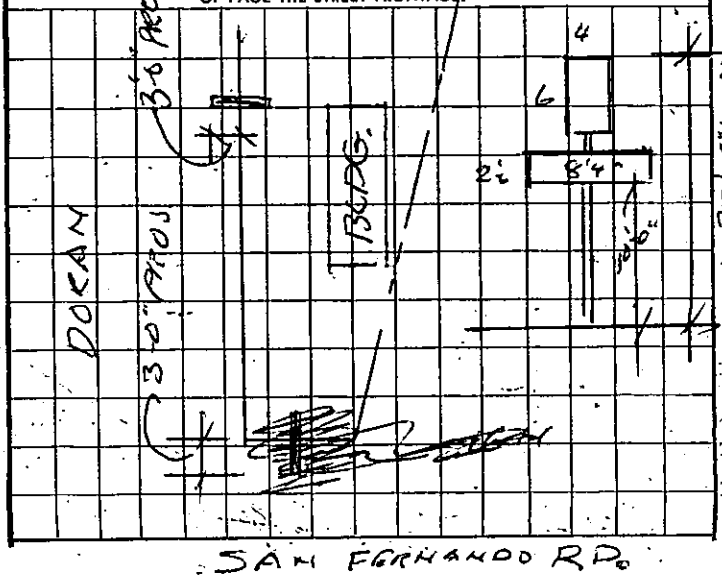

JOB ADDRESS

5426 San Fernando Road

NUMBER STREET

APPLICATION FOR A

HEATING, VENTILATING, AIR-CONDITIONING OR REFRIGERATION PERMIT

BUILDING SECTION, PUBLIC WORKS DIVISION

CITY OF GLENDALE, CALIFORNIA

8.50

52460 FEB 20 63 PB

CK. MO. CASH

NOTE: WHEN PROPERLY VALIDATED IN THIS SPACE THIS FORM CONSTITUTES A PERMIT TO DO THE WORK DESCRIBED HEREON.

CONTRACTOR Los Angeles Air Cond., Inc.	STATE LIC. NO. 208872
MAILING ADDRESS 1335 S. Eastern, LA 22	TEL. NO. AN 16156
OWNER Product Research Co.	CITY BUS. LIC.
MAILING ADDRESS 5426 San Fernando Rd. Glendale	TEL. NO.

DESCRIPTION OF WORK

☒ HEATING ☐ AIR CONDITIONING

☐ REFRIGERATION ☒ VENTILATION

USE ZONE

FEE COMPUTATION

GAS SYSTEMS: 0-5 OUTLETS @ $1.00 ADD. DEVICES @ 20¢ _____

_____ REFRIGERATION SYSTEMS, INSTALLED, REPLACED, REPAIRED OR RELOCATED @ $1.50 ea. _____

1 EVAPORATIVE COOLERS OR VENTILATING SYSTEMS @ $1.50 each 1.50

SUB TOTAL → 1.50

HEATING APPLIANCES (INCL. VENTS) @ $1.50 EACH

(INSTALLED, ALTERED, REPLACED, REPAIRED OR RELOCATED)

TYPE	B.T.U.	FEE
4 suspended unit heaters		6.00
3 - 150M		
1 - 75M		

_____ CIRCULATING AIR OUTLETS OR INLETS @ 25¢ EACH _____

REFRIGERANT COMPRESSORS (INSTALLED OR REPLACED)

QUANTITY	OVER	INCL.	ACTUAL H.P.	RATE	FEE
	0	20		@ 4.00 EACH	
	20	50		@ 7.50 "	
	50	UP		@ 20.00 "	

I have carefully read and examined the above application and know the same to be true and correct. All provisions of Laws and Ordinances covering this type of construction will be complied with whether specified herein or not. No person shall be employed in violation of the Labor Code of the State of California.

PERMIT FEE	1.00
INVESTIGATION FEE	
TOTAL FEE	8.50

Charles B. Taylor Charles B. Taylor

SIGNATURE OF CONTRACTOR OR AUTHORIZED AGENT

FORM B-55 ℗ PERMANENT

INSPECTION RECORD

ITEM	INSPECTOR	DATE
ROUGH HEATING		
ROUGH REFRIG. OR AIR COND.		
DUCTS		
FINAL HEATING	SR	7-31-63
FINAL REFRIG. OR AIR COND.		

PARTIAL OR MISC. INSPECTIONS

UNSUCCESSFUL TRIPS

JOB ADDRESS

5426 SAN FERNANDO Rd
NUMBER STREET

APPLICATION FOR AN

ELECTRICAL PERMIT

BUILDING SECTION, PUBLIC WORKS DIVISION

CITY OF GLENDALE, CALIFORNIA

CONTRACTOR H. P. STERLING Re	TEL. NO. CH 56853
MAILING ADDRESS 304 N. Glendale Rd	STATE LIC. NO. 143727
OWNER Products Research	CITY LIC. NO. 2623
MAILING ADDRESS	TEL. NO.

DESCRIPTION OF WORK

☐ NEW BLDG. ☒ EXIST. BLDG. ☐ NO SERV. CHANGE ☐ RECONNECT OR RESEAL

USE ZONE

FEE COMPUTATION

NOTE! TOTALS SHOWN BELOW MUST BE SUBMITTED IN DIAGRAM ON SEPARATE WORK SHEET PROVIDED FOR THIS PURPOSE.

18 FIXTURES 2.50

18 OUTLETS, BASE PLUGS, SWITCHES 2.60

FIRST TEN @ 25¢ EACH

ADDITIONAL @ 10¢ EACH

MOTORS

QUAN.	OVER	INCL.	ACTUAL HP	RATE	FEE
	0	1 HP		@ .75 EA.	
	1 HP	5 HP		@ $1.50 "	
	5 HP	20 HP		@ $3.00 "	
	20 HP	50 HP		@ $4.00 "	
	50 HP	UP		@ $6.00 "	

TOTAL AIR COND. H. P. ____ SUB TOTAL → 5.10

_____ RANGE, OR OVEN OUTLETS @ $1.00 EACH

_____ TRANSFORMERS OR RECTIFIERS KVA @ 25¢ PER KVA

_____ HEATING ELEMENTS OVER 1650 WATTS @ $1.00 EACH

_____ AIR CONDITIONER, PLUGS @ $1.50 EACH

_____ WELDERS (TRANSFORMER TYPE) _____ KVA @ 25¢ PER KVA

_____ WELDERS (MOTOR GENERATOR) _____ HP (FEE 75% GREATER THAN MTR. ALONE)

_____ CLOTHES DRYER @ $1.00 EACH

_____ MISCELLANEOUS _____

I have carefully read and examined the above application and know the same to be true and correct. All provisions of the Laws and Ordinances governing this type of construction will be complied with whether mentioned herein or not. No person shall be employed in violation of the Labor Code of the State of California.

Ernest R. Sterling
SIGNATURE OF CONTRACTOR OR AUTHORIZED AGENT

PERMIT FEE @	2.00
SUPPLEMENTARY PERMIT FEE @ .50	
INVESTIGATION FEE	
TOTAL FEE	7.10

7.10

54237 MAR 29 63 EL

CK MO. CASH NOTE: WHEN PROPERLY VALIDATED IN THIS SPACE, THIS FORM CONSTITUTES AN ELECTIC PERMIT TO DO THE WORK DESCRIBED HEREON.

FORM B-53

PERMANENT

INSPECTION RECORD

BASIC INSPECTIONS

ITEM	INSPECTOR	DATE
GROUND WORK		
ROUGH	[illegible]	3/29/63
FINISH	[illegible]	5/24/63
FIXTURES	[illegible]	10/24/63
FINAL RELEASE TO PUBLIC SERV.		

PARTIAL OR MISC. INSPECTIONS

UNSUCCESSFUL TRIPS

not ready	[illegible]	4/2/63

RECORD INFORMATION

O.H.	U.G.	TEMP. OK.	TEMP. CONSTR.	NO. OF METERS

LITE _____ WIRE | PWR _____ PHASE | HEAT _____ KW

RANGE.	OVEN	TABLE TOP	W. HTR.	DRYER

OTHER RES. APPLIANCES OVER 2 KW.

TOTAL KW OR HP. _____ S Φ | TOTAL HP. _____ 3 Φ

Thermostat and pilot thru - still in explosive area
3-29-63 - [illegible]

JOB ADDRESS

5426 SAN FERNDO RD.
NUMBER STREET

APPLICATION FOR A

BUILDING PERMIT

BUILDING SECTION, PUBLIC WORKS DIVISION
CITY OF GLENDALE, CALIFORNIA 7160

CONTRACTOR / DAVID DEMSKI	CITY LIC. NO. SB 133207
MAILING ADDRESS 1604 S. VICTORY BLVD	TEL. NO. 242 3181
☐ ARCH. ☑ ENGR. H.M. HANSEN	STATE LIC. NO. SE 824
MAILING ADDRESS 9126 LAS TUNAS DR	TEL. NO. 286 9137
OWNER PRODUCTS RESEARCH	TEL. NO. 849-3992
MAILING ADDRESS 2919 EMPIRE BURBANK	
CONSTRUCTION LENDER & BRANCH —	
MAILING ADDRESS —	

DESCRIPTION OF WORK

NEW ☐ ADD'N ☐ ALTER. ☑ REPAIR ☐ DEMOLISH ☐

FLOOR AREA INCR. OR DECR. (SQ.FT.)	NO. OF STORIES	NO. OF DWELLING UNITS

PRESENT BLDG. USE	PROPOSED BLDG. USE
MFG.	MFG.

DESCRIBE WORK TO BE DONE ENCLOSE EXISTING ROOFED AREA, CONCRETE BLK WALLS

LOT WIDTH	LOT DEPTH	NO. OF EXISTING BLDGS. ON LOT
		9

NOTE! PROVIDE PLOT PLAN ON BACK SIDE OF ORIGINAL COPY ONLY

VALUATION NOTE: Include Labor, Mat., Wiring, Plumb., Heat, Etc. $ 18000

MAP BK. 54-35 PAGE 15 PARCEL # 15 SEC. SH. 20

LOT NO. 31 BLOCK NO. ____ TRACT 3754

USE ZONE	FIRE ZONE	OCCU-PANCY	TYPE OF CONSTR.
M-2	3	F-2	III N

REQ'D SET BACKS	FRONT	RIGHT SIDE	LEFT SIDE	REAR	SPECIAL CASE
	N.C.				

Approval & Information by Others

CITY ENGINEER

EASEMENT ____
DIST. FACE OF CURB TO P.L. ____ FT. SEWER YES NO GRADING ____

PUBLIC SERVICE	PLANNING
WATER ____ ELECTRIC ____	
P.C. FEE 59.80	PERM. PLAN ☑
PERMIT FEE 92.00	W/OUT PLAN ☐

CHECKERS APPROVAL

I have carefully read and examined the above application and find the same to be true and correct. All provisions of the Laws and Ordinances governing building construction will be complied with whether specified herein or not. No person shall be employed in violation of the Labor Code of the State of California. I agree not to occupy or allow occupancy of any building authorized by this permit until final building inspection has been received.

Carl Lindeman PRC. SUPT.
SIGNATURE OF OWNER OR AUTHORIZED AGENT

FORM B-51 (REV. 10/69) PERMANENT 2 SHEETS

CASH M.O. 00621 FEB 28 74 PC 59.80 R-
CK.

NOTE: WHEN PROPERLY VALIDATED IN THIS SPACE, THIS FORM CONSTITUTES A BUILDING PERMIT TO DO THE WORK PRESCRIBED HEREIN.

CASH M.O. 00745 MAR 6 74 AL 9326 1.00
CK. 00746 MAR 6 74 MS

INSPECTION RECORD

ITEM (SET BACKS: FRONT | L. SIDE | FIELD CHECK: R. SIDE | REAR)	INSPECTOR	DATE
TRENCHES: WIDTH ____ DEPTH ____		
1st. FLOOR JOIST: SLAB ____		
FRAMING ____		
FINAL ____	RD	4-12-74

PARTIAL OR MISC. INSPECTIONS

4' left + dowels OK also		✓
OK stucco (6)	[illegible]	3-6-74
" grout 8' 3 Bays	[illegible]	3-12-74
" " 8' 2 "	[illegible]	3-14-74
Mat Ready	[illegible]	3-15-74
OK grout 8' 2 Bays	[illegible]	3-18-74
4' Lift N. Wall Lunchroom	[illegible]	3-21-74
" " W. Wall "	" [illegible]	3-22-74
2nd Grout Lift Nook & NM		3-27-74
12' Lift Mat Wall	[illegible]	4-2-74
OK Grout W. Wall 14'	[illegible]	4-3-74
" " Tapout at L.R.	[illegible]	4-9-74
" " 2 walls	R.D.	4-16-74

NOTE: LOCATE ALL STRUCTURES ON LOT, MAKE BOTTOM OF PAGE THE STREET FRONTAGE.

DRIVEWAY FOR 5446

BLDG. 4-19

BLDG. # 5

757 W CALIF

5426 JOB ADDRESS

~~5454~~ San Fernando Rd

NUMBER Bldg #1 STREET

APPLICATION FOR A

HEATING, VENTILATING, AIR-CONDITIONING OR REFRIGERATION PERMIT

BUILDING SECTION, PUBLIC WORKS DIVISION
CITY OF GLENDALE, CALIFORNIA

CONTRACTOR M S McCabe	STATE LIC. NO. 274879
MAILING ADDRESS PO Box 3145	TEL. NO. 242-8762
OWNER PRC	CITY BUS. LIC. 6986
MAILING ADDRESS 5454 San Fernando	TEL. NO. 242-8762

DESCRIPTION OF BLDG.

NEW ☐ ADD'N ☐ ALTER. ☐ REPLACE ☐

FEE COMPUTATION

QUAN.	ITEM	UNIT COST	FEE
1	GAS SYSTEMS:		1.50
~~0~~	APPLIANCE VENT		
2	~~AIR-HANDLING UNITS~~ Duct Htrs		6.00
	EVAPORATIVE COOLERS		
	VENTILATING SYSTEMS (FAN, HOOD, ETC.)		
	REFRIGERATION SYSTEMS ALTERED, REPAIRED OR ADDED TO		
	AIR-CONDITIONING SYSTEMS ALTERED, REPAIRED OR ADDED TO		
	HEATING APPLIANCE OR SYSTEM ALTERED, REPAIRED OR ADDED TO		

NOTE: WHEN PROPERLY VALIDATED IN THIS SPACE THIS FORM CONSTITUTES A PERMIT TO DO THE WORK DESCRIBED HEREON.

CK. MO. CASH 06520 SEP 4 74 PB 23.00

HEATING APPLIANCES

(INSTALLED, OR RELOCATED) /-

TYPE	B.T.U.	FEE
1 FAU	150,000	5.00

BOILERS, COMPRESSORS OR ABSORPTION SYSTEMS INSTALLED OR RELOCATED

QUANTITY	TYPE	HP OR B.T.U.	UNIT COST	FEE
1	Compressor	5 HP	@ EA.	7.50
			@ "	
			@ "	

I have carefully read and examined the above application and know the same to be true and correct. All provisions of Laws and Ordinances covering this type of construction will be complied with whether specified herein or not. No person shall be employed in violation of the Labor Code of the State of California.

PERMIT FEE	3.00
INVESTIGATION FEE	
TOTAL FEE	23.00

Bill D. McCabe

SIGNATURE OF CONTRACTOR OR AUTHORIZED AGENT

FORM B-55 PERMANENT

INSPECTION RECORD

ITEM	INSPECTOR	DATE
GROUND WORK	—	—
GAS	DB	9-12-54
ROUGH HEATING	—	—
ROUGH REFRIG. OR AIR COND.	—	—
DUCTS	DB	9-12-54
FINAL HEATING	DB	9-12-54
FINAL REFRIG. OR AIR COND.	DB	9-12-54

CORRECTIONS & PARTIAL INSPECTIONS

Sheet Cond. Line DB 9-12-54

JOB ADDRESS

5426 SAN FERNANDO RD. GLENDALE, CA.
NUMBER

APPLICATION FOR AN

ELECTRICAL PERMIT

BUILDING SECTION, PUBLIC WORKS DIVISION
CITY OF GLENDALE, CALIFORNIA

CONTRACTOR	TEL. NO.
Howell ELECTRIC	249-1884
MAILING ADDRESS	STATE LIC. NO.
1772 Cyland Fontana	293-711
OWNER	CITY LIC. NO.
Products Research	7770
MAILING ADDRESS	TEL. NO.

DESCRIPTION OF WORK

☐ NEW BLDG. ☐ EXIST. BLDG. ☐ NO SERV. CHANGE ☐ RECONNECT OR RESEAL

FEE COMPUTATION

NOTE! TOTALS SHOWN BELOW MUST BE SUBMITTED IN DIAGRAM ON SEPARATE WORK SHEET PROVIDED FOR THIS PURPOSE.

BRANCH CIRCUITS

FIRST TEN	10	25.00
ELEVEN TO FORTY	14	28.00
ADDITIONAL		FEE 53.00

MOTORS		WELDER	
TRANSFORMERS	[redacted]	RANGE	
HEATING APPL.		DRYER	
WATER HTR..		MISC. EQ. or APPL.	

QUAN.	HP - KW - KVA OVER	INCL.	ACTUAL	PHASE 1	PHASE 3	UNIT COST	FEE
	0	1					
	1	5					
	5	20					
	20						

____	ADDING OUTLETS [redacted]	
____	CELLULAR FLOOR RACEWAY @ ____ PER 100 FT.	
____	DISTRIBUTION PANEL. OVERCURRENT DEVICE @ ____ ea.	
1	SWITCHBOARD – VOLTAGE 120/208	15.00
200	SERVICE – VOLTAGE 120/240 AMPERAGE 200	2.50
____	TEMP. SERVICE OR TEMP. LIGHTING	
____	PRIVATE SWIMMING POOL	
____	MISCELLANEOUS	

I have carefully read and examined the above application and know the same to be true and correct. All provisions of the Laws and Ordinances governing this type of construction will be complied with whether mentioned herein or not. No person shall be employed in violation of the Labor Code of the State of California.

PERMIT FEE @	4.00
INVESTIGATION FEE	
TOTAL FEE	74.50

W. H. Howell
SIGNATURE OF CONTRACTOR OR AUTHORIZED AGENT

FORM B-53

CK. MO. CASH NOTE: WHEN PROPERLY VALIDATED IN THIS SPACE, THIS FORM CONSTITUTES AN ELECTRIC PERMIT TO DO THE WORK DESCRIBED HEREON.

04952 JUL 12 74 EL 7450

INSPECTION RECORD
BASIC INSPECTIONS

ITEM	INSPECTOR	DATE
GROUND WORK		
ROUGH		✓
FIXTURES	[illegible]	10/8/74
RELEASE TO PUBLIC SERVICE	[illegible]	✓
FINAL	[illegible]	✓

PARTIAL OR MISC. INSPECTIONS

Room walls	[illegible]	7/16/74
Room Ceiling	✓	

JOB ADDRESS

5426 San Fernando
NUMBER STREET

APPLICATION FOR A

HEATING, VENTILATING, AIR-CONDITIONING OR REFRIGERATION PERMIT

BUILDING SECTION, PUBLIC WORKS DIVISION.
CITY OF GLENDALE, CALIFORNIA

CONTRACTOR: Abel Inc.	STATE LIC. NO. 221472
MAILING ADDRESS 1850 W. Victory	TEL. NO. Ci. 6-4826
OWNER David Ulemski	CITY BUS. LIC. 2288
MAILING ADDRESS	TEL. NO. 242-3181

DESCRIPTION OF BLDG.

NEW ☐ ADD'N ☐ ALTER. ☐ REPLACE ☐

FEE COMPUTATION

QUAN.	ITEM	UNIT COST	FEE
	GAS SYSTEMS:		
	EVAPORATIVE COOLERS		
	VENTILATING SYSTEMS		
	REFRIGERATION SYSTEMS ALTERED, REPLACED, RELOCATED		
	AIR-CONDITIONING SYSTEMS ALTERED, REPLACED, RELOCATED		

SUB TOTAL →

HEATING APPLIANCES

(INSTALLED, ALTERED, REPLACED OR RELOCATED) @ _____ EACH

TYPE	B.T.U.	FEE
2 - Duo-Flex	110M	4.00

AIR CONDITIONING OR REFRIGERATION SYSTEMS INSTALLED

QUANTITY	OVER	INCL.	ACTUAL TONS	UNIT COST	FEE
2	0	20	5	@ EA.	8.00
	20	50		@ "	
	50	UP		@ "	
AIR CIRCULATING OUTLETS OR INLETS			20	@ "	5.00

I have carefully read and examined the above application and know the same to be true and correct. All provisions of Laws and Ordinances covering this type of construction will be complied with whether specified herein or not. No person shall be employed in violation of the Labor Code of the State of California.

PERMIT FEE	1.00
INVESTIGATION FEE	
TOTAL FEE	18.00

Jo Bollemann
SIGNATURE OF CONTRACTOR OR AUTHORIZED AGENT

FORM B-55 **PERMANENT**

18.00
98970 SEP 29 65 PB
CK. MO. CASH
NOTE: WHEN PROPERLY VALIDATED IN THIS SPACE THIS FORM CONSTITUTES A PERMIT TO DO THE WORK DESCRIBED HEREON.

INSPECTION RECORD

ITEM	INSPECTOR	DATE
GROUND WORK		
GAS		
ROUGH HEATING		
ROUGH REFRIG. OR AIR COND.		
DUCTS		
FINAL HEATING	HR	1-26-65
FINAL REFRIG. OR AIR COND.	"	"

CORRECTIONS & PARTIAL INSPECTIONS

JOB ADDRESS

SAN FERNADO Rd. 5426
STREET NUMBER

APPLICATION FOR A

PLUMBING PERMIT

BUILDING SECTION, PUBLIC WORKS DIVISION
CITY OF GLENDALE, CALIFORNIA

TRACT

LOT NO.

CONTRACTOR Lyons Plumbing	STATE LIC. NO. 370057
MAILING ADDRESS 778 E. Washington Blvd.	CITY LIC. NO.
Pasadena, Calif. 91104	TEL. NO. 681-0934
OWNER David Demski Gen	TEL. NO.
MAILING ADDRESS 1604½ Victory Blvd.	

NOTE: WHEN PROPERLY VALIDATED IN THIS SPACE, THIS FORM CONSTITUTES A PLUMBING PERMIT TO DO THE WORK DESCRIBED HEREON.

CK. MO. CASH

FEE COMPUTATION

	BATHTUBS		CLOTHES WASHERS
1	SHOWERS AND/OR PAN		SUMP PUMP
11	WATER CLOSETS AND/OR ANTI-SYPHON BALLCOCK	2	DRINKING FOUNTAINS
12	LAVATORIES	2	URINALS
2	SINKS, KITCHEN, BAR FLOOR, SERVICE		FLOOR DRAIN
	LAUNDRY TRAYS	1	WATER HEATERS AND OR VENTS
	DISHWASHERS		GREASE TRAPS
	GARBAGE DISPOSALS (IN EXISTING SINKS)		WATER SOFTENERS

TOTAL NO. OF ABOVE FIXTURES: 31 @ 150 EA. 46.50

LAWN SPRINKLER SYSTEMS:

BACK FLOW DEVICES: 0-5 DEVICES @ ADD. DEVICES @ EA.

INDUSTRIAL WASTE INTERCEPTOR

WATER SYSTEMS, WITHOUT FIXTURES @

1	GAS SYSTEMS:	0-5 OUTLETS @ 5	ADD. OUTLETS @ EA. 1.50 7.50
	BOILERS STEAM OR HOT WATER @		
1	TEMP. AND/OR PRESS RELIEF VALVES OR HI-TEMP LIMIT DEVICES @		1.00
1	SEWER CONNECTIONS @ to existing		5.00
	SEWER CAP OR CESSPOOL FILL @		
	SEPTIC TANK, SEEPAGE PIT AND/OR DRAIN FIELD @		
	MISCELLANEOUS		

I have carefully read and examined the above application and know the same to be true and correct. All provisions of the Laws and Ordinances governing this type of construction will be complied with whether mentioned herein or not. "I certify that in the performance of the work for which this permit is issued I shall not employ any person in any manner so as to become subject to the workmen's compensation laws of California."

PERMIT FEE	2.00
REINSPECTION FEE	
INVESTIGATION FEE	
TOTAL FEE	7.50

Charles Lyons
SIGNATURE OF CONTRACTOR OR AUTHORIZED AGENT

FORM B-52
(REV. 8/75)

PERMANENT

INSPECTION RECORD

BASIC INSPECTIONS

ITEM	INSPECTOR	DATE
GROUND WORK	On	10-4-76
ROUGH GAS & PL'B'G	On	5-4-77
SEWER, SEPTIC TANK	On	10-29-76
SEEPAGE PIT, DRAINFIELD		
FINAL GAS	On	7-15-77
FINAL PLUMBING	On	11-8-77

PARTIAL OR MISC. INSPECTIONS

Rough plb on rear of bldg On		4-11-77
Sent Kap under sink fixture	On	8-15-77

UNSUCCESSFUL TRIPS

Not ready	On	4-11-77

NOV 16 1977

JOB ADDRESS

5426 — NUMBER
San Fernando Rd — STREET

APPLICATION FOR AN

ELECTRICAL PERMIT

BUILDING SECTION, PUBLIC WORKS DIVISION
CITY OF GLENDALE, CALIFORNIA

CONTRACTOR: Shamrock Elect.	TEL. NO.: 353-9640
MAILING ADDRESS: 7852 Hillrose, Sunland	STATE LIC. NO.: 222741
OWNER: Products Research Corp	CITY LIC. NO.: 390
MAILING ADDRESS: Same	TEL. NO.:

DESCRIPTION OF WORK

☐ NEW BLDG.	☒ EXIST. BLDG.	☒ NO SERV. CHANGE	☐ RECONNECT OR RESEAL	USE ZONE

FEE COMPUTATION

NOTE! TOTALS SHOWN BELOW MUST BE SUBMITTED IN DIAGRAM ON SEPARATE WORK SHEET PROVIDED FOR THIS PURPOSE.

40 FIXTURES

40 OUTLETS, BASE PLUGS, SWITCHES

FIRST TEN @ _____ EACH — 2.50

ADDITIONAL @ _____ EACH — 7.60

MOTORS

QUAN.	OVER	INCL.	ACTUAL HP	UNIT COST	FEE
	0	1 HP		@ EA.	
	1 HP	5 HP		@ "	
2	5 HP	20 HP	5	@ 3.00 "	6.00
	20 HP	50 HP		@ "	
	50 HP	UP		@ "	

TOTAL AIR COND. H. P. 10 — SUB TOTAL → 16.10

_____ RANGE, OR OVEN OUTLETS @ _____ EACH

_____ TRANSFORMERS OR RECTIFIERS _____ KVA @ _____ PER KVA

_____ HEATING ELEMENTS OVER 1650 WATTS @ _____ EACH

_____ AIR CONDITIONER, PLUGS @ _____ EACH

_____ CLOTHES DRYER @ _____ EACH

_____ MISCELLANEOUS _____

I have carefully read and examined the above application and know the same to be true and correct. All provisions of the Laws and Ordinances governing this type of construction will be complied with whether mentioned herein or not. No person shall be employed in violation of the Labor Code of the State of California.

D. Bunkey
SIGNATURE OF CONTRACTOR OR AUTHORIZED AGENT

PERMIT FEE @	2.00
SUPPLEMENTARY PERMIT FEE @ .50	
INVESTIGATION FEE	
TOTAL FEE	18.10

99955 OCT 19 65 EL 18.10

CK MO. CASH NOTE: WHEN PROPERLY VALIDATED IN THIS SPACE, THIS FORM CONSTITUTES AN ELECTRIC PERMIT TO DO THE WORK DESCRIBED HEREON.

FORM B-53

PERMANENT

INSPECTION RECORD
BASIC INSPECTIONS

ITEM	INSPECTOR	DATE
GROUND WORK		
ROUGH	J.V.	10/19/65
FINISH	J.V.	1/18/66
FIXTURES	J.V.	"
FINAL RELEASE TO PUBLIC SERV.	J.V.	"

PARTIAL OR MISC. INSPECTIONS

UNSUCCESSFUL TRIPS

RECORD INFORMATION

O.H.	U.G.	TEMP. POWER POLE	NO. OF METERS

LITE _____ WIRE | PWR. _____ PHASE | HEAT _____ KW

RANGE	OVEN	TABLE TOP	W. HTR.	DRYER

OTHER RES. APPLIANCES OVER 2 KW.

TOTAL KW OR HP.	TOTAL HP.
_____ S Φ	_____ 3 Φ

2 - 100 AMP L.R.

2 - 24.2 Running AMPS.

JOB ADDRESS

5426 SAN FERNANDO RD.
NUMBER STREET

APPLICATION FOR A

HEATING, VENTILATING, AIR-CONDITIONING OR REFRIGERATION PERMIT

BUILDING SECTION, PUBLIC WORKS DIVISION
CITY OF GLENDALE, CALIFORNIA

CONTRACTOR: UTILITY SHEET METAL	STATE LIC. NO.: 187985
MAILING ADDRESS: 11324 TUXFORD-SUN VALLEY	TEL. NO.: 983-1654
OWNER	CITY BUS. LIC.: 4227
MAILING ADDRESS	TEL. NO.

DESCRIPTION OF BLDG.

NEW ☒ ADD'N ☐ ALTER. ☐ REPLACE ☐

FEE COMPUTATION

QUAN.	ITEM	UNIT COST	FEE
	GAS SYSTEMS:		
	EVAPORATIVE COOLERS		
	VENTILATING SYSTEMS		
	REFRIGERATION SYSTEMS ALTERED, REPLACED, RELOCATED		
	AIR-CONDITIONING SYSTEMS ALTERED, REPLACED, RELOCATED		

SUB TOTAL →

HEATING APPLIANCES

(INSTALLED, ALTERED, REPLACED OR RELOCATED) @ _____ EACH

TYPE	B.T.U.	FEE
1-Steam Unit Heater	100,000	2.00

AIR CONDITIONING OR REFRIGERATION SYSTEMS INSTALLED

QUANTITY	OVER	INCL.	ACTUAL TONS	UNIT COST	FEE
	0	20		@ EA.	
	20	50		@ "	
	50	UP		@ "	
AIR CIRCULATING OUTLETS OR INLETS 7				@ "	1.75

I have carefully read and examined the above application and know the same to be true and correct. All provisions of Laws and Ordinances covering this type of construction will be complied with whether specified herein or not. No person shall be employed in violation of the Labor Code of the State of California.

PERMIT FEE	1.00
INVESTIGATION FEE	
TOTAL FEE	4.75

C. H. Ruschow (R.M.E.
SIGNATURE OF CONTRACTOR OR AUTHORIZED AGENT

FORM B-55 **PERMANENT**

4.75
APR 20 66 PB
077118
CK. MO. CASH
NOTE: WHEN PROPERLY VALIDATED IN THIS SPACE THIS FORM CONSTITUTES A PERMIT TO DO THE WORK DESCRIBED HEREON.

INSPECTION RECORD

ITEM	INSPECTOR	DATE
GROUND WORK		
GAS		
ROUGH HEATING		
ROUGH REFRIG. OR AIR COND.		
DUCTS		
FINAL HEATING	[illegible]	6-21-66
FINAL REFRIG. OR AIR COND.		

CORRECTIONS & PARTIAL INSPECTIONS

JOB ADDRESS

5426 San Fernando
NUMBER STREET

APPLICATION FOR A

HEATING, VENTILATING, AIR-CONDITIONING OR REFRIGERATION PERMIT

BUILDING SECTION, PUBLIC WORKS DIVISION
CITY OF GLENDALE, CALIFORNIA

CONTRACTOR Abel Inc.	STATE LIC. NO. 221472
MAILING ADDRESS 2820 N. San Fernando	TEL. NO. 245-7225
OWNER Productos Lecheros	CITY BUS. LIC. 2388
MAILING ADDRESS	TEL. NO. 246-1631

9.00 -
03267 JAN 11 66 PB
CK MO. CASH
NOTE: WHEN PROPERLY VALIDATED IN THIS SPACE THIS FORM CONSTITUTES A PERMIT TO DO THE WORK DESCRIBED HEREON.

DESCRIPTION OF BLDG.

NEW ☐ ADD'N ☐ ALTER. ☐ REPLACE ☐

FEE COMPUTATION

QUAN.	ITEM	UNIT COST	FEE
1	GAS SYSTEMS:		1.50
	EVAPORATIVE COOLERS		
	VENTILATING SYSTEMS		
	REFRIGERATION SYSTEMS ALTERED, REPLACED, RELOCATED		
	AIR-CONDITIONING SYSTEMS ALTERED, REPLACED, RELOCATED		

SUB TOTAL → 1.50

HEATING APPLIANCES

(INSTALLED, ALTERED, REPLACED OR RELOCATED) @ _____ EACH

TYPE	B.T.U.	FEE
2- Hvy. Furnace		4.00

AIR CONDITIONING OR REFRIGERATION SYSTEMS INSTALLED

QUANTITY	OVER	INCL.	ACTUAL TONS	UNIT COST	FEE
	0	20		@ EA.	
	20	50		@ "	
	50	UP		@ "	
AIR CIRCULATING OUTLETS OR INLETS			10	@ "	2.50

I have carefully read and examined the above application and know the same to be true and correct. All provisions of Laws and Ordinances covering this type of construction will be complied with whether specified herein or not. No person shall be employed in violation of the Labor Code of the State of California.

PERMIT FEE	1.00
INVESTIGATION FEE	
TOTAL FEE	9.00

J. Buckmaster
SIGNATURE OF CONTRACTOR OR AUTHORIZED AGENT

FORM B-55 **PERMANENT**

INSPECTION RECORD

ITEM	INSPECTOR	DATE
GROUND WORK		
GAS	JHC	1-14-66
ROUGH HEATING		
ROUGH REFRIG. OR AIR COND.		
DUCTS		
FINAL HEATING	JHC	1-14-66
FINAL REFRIG. OR AIR COND.		

CORRECTIONS & PARTIAL INSPECTIONS

JOB ADDRESS

5430 San Fernando

NUMBER | STREET

APPLICATION FOR A

BUILDING PERMIT

BUILDING SECTION, PUBLIC WORKS DIVISION
633 E. BROADWAY, CITY OF GLENDALE, CA 91205 956-4835

P 63573 OCT 1 79 PC 33 35 37

LICENSED CONTRACTOR'S DECLARATION

I hereby affirm that I am licensed under provisions of Chapter 9 (commencing with Section 7000) of Division 3 of the Business and Professions Code, and my license is in full force and effect.

CONTRACTOR Owner	CITY LIC. NO.
MAILING ADDRESS 5430 San Fernando	TEL. NO. 240-2060
☐ ARCH. ☐ ENGR. H.K. STANOEFER	STATE LIC. NO. 6578
MAILING ADDRESS 344 LAUREL CANYON BLVD	TEL. NO. 761-2745
OWNER Carl Lindeman or Research Prods	TEL. NO. 240-2060
MAILING ADDRESS 5430 San Fernando	

I hereby affirm that there is a construction lending agency for the performance of the work for which this permit is issued. (Sec. 3097, Civil Code.)

CONSTRUCTION LENDER & BRANCH

MAILING ADDRESS

OWNER-BUILDER DECLARATION

I hereby affirm that I am exempt from the Contractor's License Law for the following reason: *(Sec. 7031.5, Business and Professions Code: Any city or county which requires a permit to construct, alter, improve, demolish, or repair any structure, prior to its issuance also requires the applicant for such permit to file a signed statement that he is licensed pursuant to the provisions of the Contractor's License Law, Chapter 9 (commencing with Section 7000) of Division 3 of the Business and Professions Code, or that he is exempt therefrom, and the basis for the alleged exemption. Any violation of Section 7031.5 by any applicant for a permit, subjects the applicant to a civil penalty of not more than five hundred dollars ($500).)*

☐ I, as owner of the property, or my employees with wages as their sole compensation, will do the work, and the structure is not intended or offered for sale. *(Sec. 7044, Business and Professions Code: The Contractor's License Law does not apply to an owner of property who builds or improves thereon and who does such work himself or through his own employees, provided that such improvements are not intended or offered for sale. If, however, the building or improvement is sold within one year of completion, the owner-builder will have the burden of proving that he did not build or improve for the purpose of sale.)*

☒ I, as owner of the property, am exclusively contracting with licensed contractors to construct the project. *(Sec. 7044, Business and Professions Code: The Contractor's License Law does not apply to an owner of property who builds or improves thereon, and who contracts for such projects with a contractor(s) licensed pursuant to the Contractor's License Law.)*

☐ I am exempt under Sec. _____, B. & P.C. for this reason _____

Date 11-29-79 Owner Carl Lindeman

WORKERS' COMPENSATION DECLARATION

I hereby affirm that I have a certificate of consent to self-insure, or a certificate of Workers' Compensation Insurance, or a certified copy thereof. *(Sec. 3800, Labor Code.)*

Policy No. _____ Company _____

CERTIFICATE OF EXEMPTION FROM WORKERS' COMPENSATION INSURANCE

(This section need not be completed if the permit is for one hundred dollars ($100) or less.)

I certify that in the performance of the work for which this permit is issued, I shall not employ any person in any manner so as to become subject to the Workers' Compensation Laws of California.

NOTICE TO APPLICANT: If, after making this Certificate of Exemption you should become subject to the Workers' Compensation provisions of the Labor Code, you must forthwith comply with such provisions or this permit shall be deemed revoked.

Applicant _____ Date _____


I agree not to occupy or allow occupancy of any building authorized by this permit until final building inspection has been received.

I certify that I have read this application and state that the above information is correct. I agree to comply with all city and county ordinances and state laws relating to building construction, and hereby authorize representatives of this city to enter upon the above-mentioned property for inspection purposes.

Signature of Applicant Carl Lindeman Date 11-30-79

STRONG MOTION FEE

PERMANENT

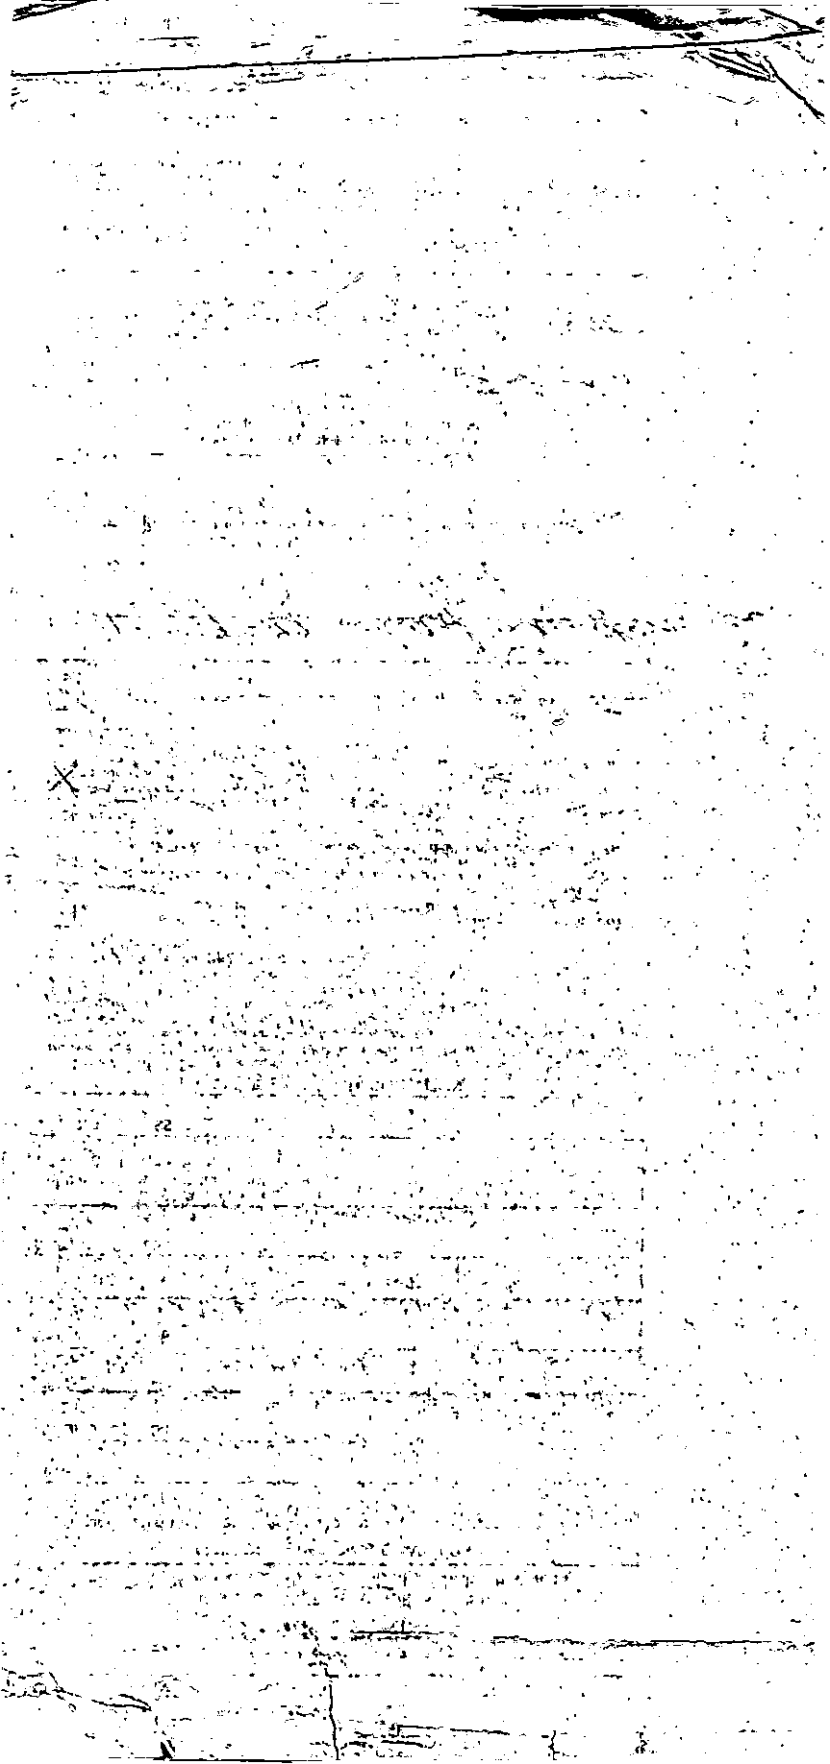

JOB ADDRESS

5426 SAN FERNDO. RD.
NUMBER STREET

APPLICATION FOR A

BUILDING PERMIT

BUILDING SECTION, PUBLIC WORKS DIVISION
CITY OF GLENDALE, CALIFORNIA

CONTRACTOR DAVID DEMSKI	CITY LIC. NO. 7160
MAILING ADDRESS 1604½ VICTORY BLVD	TEL. NO. 242-3191
☐ ARCH. ☐ ENGR.	STATE LIC. NO.
MAILING ADDRESS	TEL. NO.
OWNER PRODUCTS RESEARCH	TEL. NO. 849-3992
MAILING ADDRESS 5426 SAN FERNDO, RD.	
CONSTRUCTION LENDER & BRANCH	
MAILING ADDRESS	

DESCRIPTION OF WORK

NEW ☐ ADD'N ☐ ALTER. ☑ REPAIR ☐ DEMOLISH ☐

FLOOR AREA INCR. OR DECR. (SQ.FT.)	NO. OF STORIES	NO. OF DWELLING UNITS

PRESENT BLDG. USE	PROPOSED BLDG. USE
MFG.	MFG.

DESCRIBE WORK TO BE DONE NEW 2X4 DRY WALL PARTITION

2X4 METAL GRID CEILING

LOT WIDTH	LOT DEPTH	NO. OF EXISTING BLDGS. ON LOT 9

NOTE! PROVIDE PLOT PLAN ON BACK SIDE OF ORIGINAL COPY ONLY

VALUATION NOTE: Include Labor, Mat., Wiring, Plumb., Heat, Etc. $ 20,000

MAP BK. 5738 PAGE 18 PARCEL # 15 SEC. SH. 20

LOT NO. 31 BLOCK NO. ____ TRACT 3784

USE ZONE M2 FIRE ZONE 2 OCCUPANCY F-2 TYPE OF CONSTR. III N

REQ'D SET BACKS	FRONT	RIGHT SIDE	LEFT SIDE	REAR	SPECIAL CASE
	NO CHANGE				

Approval & Information by Others

CITY ENGINEER

EASEMENT NA

DIST. FACE OF CURB TO P.L. ____ FT. SEWER YES NO GRADING NA

PUBLIC SERVICE	PLANNING
WATER NA ELECTRIC NA	NA
P.C. FEE 66.30 PERM. PLAN ☑	CHECKER'S APPROVAL
PERMIT FEE 42.00 W/OUT PLAN ☐	

I have carefully read and examined the above application and find the same to be true and correct. All provisions of the Laws and Ordinances governing building construction will be complied with whether specified herein or not. No person shall be employed in violation of the Labor Code of the State of California. I agree not to occupy or allow occupancy of any building authorized by this permit until final building inspection has been received.

Carl Lindemann
SIGNATURE OF OWNER OR AUTHORIZED AGENT

(ONE SHT)

FORM B-51 (REV. 10/69) **PERMANENT**

CASH M.O. PLAN CHECK VALIDATION 01331 MAR 28 74 PC 66.30

CASH M.O. 01332 MAR 28 74 AL 103.40

CK 01333 MAR 28 74 MS 42.50

NOTE: WHEN PROPERLY VALIDATED IN THIS SPACE, THIS FORM CONSTITUTES A BUILDING PERMIT TO DO THE WORK PRESCRIBED HEREIN.


INSPECTION RECORD

ITEM (SET BACKS: FRONT | L. SIDE | FIELD CHECK: R. SIDE | REAR)	INSPECTOR	DATE
TRENCHES: WIDTH ____ DEPTH ____		
1st. FLOOR JOIST: SLAB ____		
FRAMING ____	[illegible]	4-12-74
FINAL ____	R. W	9-12-74

PARTIAL OR MISC. INSPECTIONS

Partial drive & well only	R. W	4-16-74

NOTE: LOCATE ALL STRUCTURES ON LOT, MAKE BOTTOM OF PAGE THE STREET FRONTAGE.

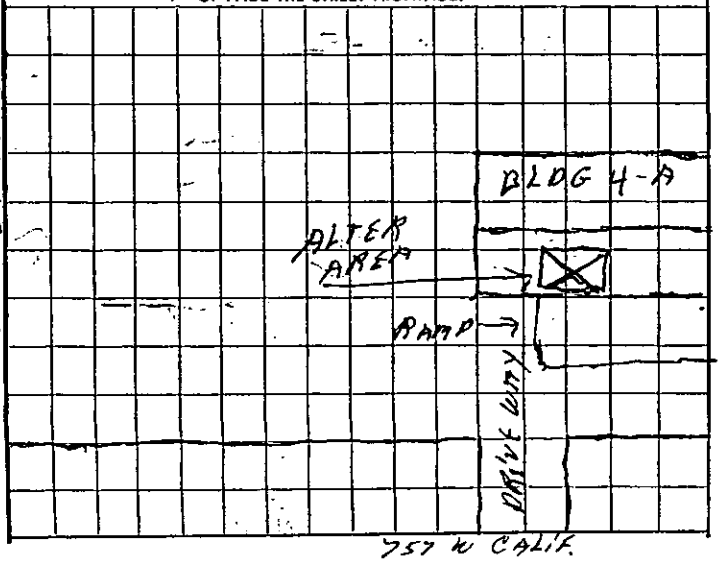

JOB ADDRESS

5426 NUMBER — SAN FERNANDO RD. STREET

APPLICATION FOR A

BUILDING PERMIT

BUILDING SECTION, PUBLIC WORKS DIVISION
CITY OF GLENDALE, CALIFORNIA

CONTRACTOR PRODUCTS RESEARCH CO.	STATE LIC. NO.
MAILING ADDRESS 5426 SAN FERNANDO RD.	TEL. NO. CI-61631
☐ ARCH. ☐ ENGR.	STATE LIC. NO.
MAILING ADDRESS	TEL. NO.
OWNER PRODUCTS RESEARCH CO.	TEL. NO. CI 61631
MAILING ADDRESS 5426 SAN FERNANDO RD.	

DESCRIPTION OF WORK

NEW ☐ ADD'N ☐ ALTER. ☒ REPAIR ☐ DEMOLISH ☐

FLOOR AREA (SQ. FT.) 9000	NO. OF STORIES 1	NO. OF DWELLING UNITS
PRESENT BLDG. USE OFFICE & MFG.	PROPOSED BLDG. USE SAME	

DESCRIBE WORK TO BE DONE INSTALL NON-LOAD BEARING PART. & ALTER ENTRANCE SO DOOR SWINGS IN

NOTE! PROVIDE PLOT PLAN ON BACK SIDE OF ORIGINAL COPY ONLY

EXTERIOR WALL MATERIAL —	ROOF FRAMING MATERIAL —
PARTITIONING MATERIAL WOOD & SHEETROCK	ROOF COVERING MATERIAL —
LOT WIDTH 220 LOT DEPTH 609	NO. OF EXISTING BLDGS. ON LOT 6

VALUATION NOTE: Include Labor, Mat., Wiring, Plumb., Heat, Etc. $ 600.00

INFORMATION PROVIDED BY BLDG. SECTION

LOT NO. M31 BLOCK NO. — TRACT 3784

USE ZONE M2	FIRE ZONE 2	OCCUPANCY F-2 E-2		SEC. SH. 20
REQ'D SET BACKS	FRONT	RIGHT SIDE	LEFT SIDE	REAR

TYPE OF CONSTR. — SPECIAL CASE NO. — GRADE —

Approval & Information by Others
CITY ENGINEER — EASEMENT

DIST. FACE OF CURB TO P.L. — FT. SEWER AVAILABLE — DRIVE OVER —

PUBLIC SERVICE	PLANNING
WATER — ELECTRIC —	

P.C. FEE — PERMIT FEE 5.00 — PERM. PLAN APPROVED W/OUT PLAN ☐ — CHECKER'S APPROVAL

I have carefully read and examined the above application and find the same to be true and correct. All provisions of the Laws and Ordinances governing building construction will be complied with whether specified herein or not. No person shall be employed in violation of the Labor Code of the State of California. I agree not to occupy or allow occupancy of any building authorized by this permit until final building inspection has been received.

Robert L. Miller
SIGNATURE OF OWNER OR AUTHORIZED AGENT

FORM B-51 (R) ε

PERMANENT

CK. CASH M.O. PLAN CHECK VALIDATION

55924 MAY 6 63 AL 5.00

NOTE: WHEN PROPERLY VALIDATED IN THIS SPACE, THIS FORM CONSTITUTES A BUILDING PERMIT TO DO THE WORK PRESCRIBED HEREIN.

CK. CASH M.O.

INSPECTION RECORD

BASIC INSPECTIONS

ITEM	INSPECTOR	DATE
TRENCHES: WIDTH _____ DEPTH _____		
1st. FLOOR JOIST		
FRAMING	[illegible]	6-5-63
FINAL	[illegible]	7-26-63

PARTIAL OR MISC. INSPECTIONS

D.W. marking	EB	6-7-63
	X	


UNSUCCESSFUL TRIPS

ITEM	INSP.	DATE	ITEM	INSP.	DATE

SET BACKS FIELD CHECK	FRONT	R. SIDE	L. SIDE	REAR	INSP.	DATE
	X					

TO APPLICANT: PLEASE DO NOT WRITE ABOVE THIS LINE

NOTE: LOCATE ALL STRUCTURES ON LOT, MAKE BOTTOM OF PAGE THE STREET FRONTAGE.

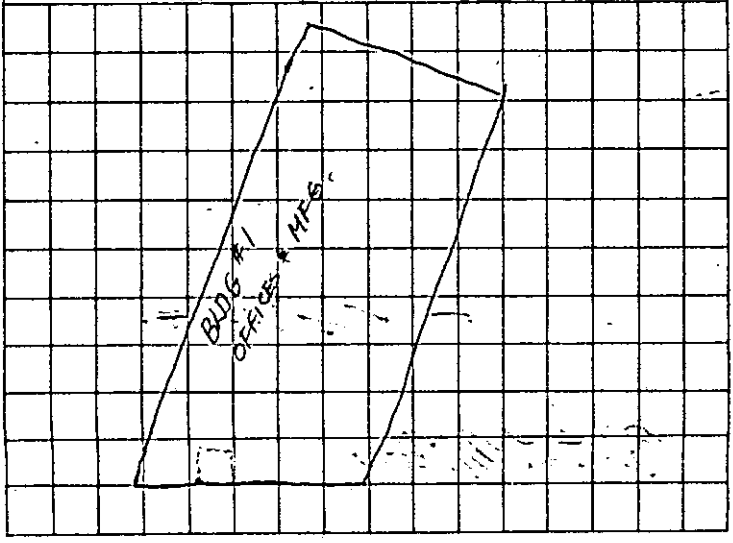

JOB ADDRESS

5426 San Fernando Rd.

NUMBER STREET

APPLICATION FOR A

BUILDING PERMIT

BUILDING SECTION, PUBLIC WORKS DIVISION
CITY OF GLENDALE, CALIFORNIA

CONTRACTOR L. P. LARSON	STATE LIC. NO. 104922
MAILING ADDRESS 1329 E. GARFIELD	TEL. NO. 243-7117
☐ ARCH. ☐ ENGR.	STATE LIC. NO.
MAILING ADDRESS	TEL. NO.
OWNER PRODUCTS RESERCH CO.	TEL. NO.
MAILING ADDRESS	

DESCRIPTION OF WORK

NEW ☐ ADD'N ☐ ALTER. ☑ REPAIR ☐ DEMOLISH ☐

FLOOR AREA (SQ. FT.)	NO. OF STORIES	NO. OF DWELLING UNITS
PRESENT BLDG. USE	PROPOSED BLDG. USE	

DESCRIBE WORK TO BE DONE REMOVE ONE PARTITION

INSTALL TWO

NOTE! PROVIDE PLOT PLAN ON BACK SIDE OF ORIGINAL COPY ONLY

EXTERIOR WALL MATERIAL	ROOF FRAMING MATERIAL
PARTITIONING MATERIAL METAL STUDS	ROOF COVERING MATERIAL
LOT WIDTH ____ LOT DEPTH ____	NO. OF EXISTING BLDGS. ON LOT ____

VALUATION NOTE: Include Labor, Mat., Wiring, Plumb., Heat, Etc. $ 4000.00

INFORMATION PROVIDED BY BLDG. SECTION

LOT NO. 13 BLOCK NO. ____ TRACT West Glendale

USE ZONE M2 FIRE ZONE 2 OCCUPANCY F-2 & B SEC. OCC. 20

REQ'D SET BACKS	FRONT	RIGHT SIDE	LEFT SIDE	REAR

TYPE OF CONSTR. ____ SPECIAL CASE NO. ____ GRADE ____

Approval & Information by Others

CITY ENGINEER EASEMENT

DIST. FACE OF CURB TO P.L. ____ FT. SEWER AVAILABLE ____ DRIVE OVER ____

PUBLIC SERVICE	PLANNING
WATER ____ ELECTRIC ____	
P.C. FEE 1.50 PERMIT FEE 15.00	PERM. PLAN APPROVED W/OUT PLAN ☐ APPROVED W/ PLAN ☐

I have carefully read and examined the above application and find the same to be true and correct. All provisions of the Laws and Ordinances governing building construction will be complied with whether specified herein or not. No person shall be employed in violation of the Labor Code of the State of California. I agree not to occupy or allow occupancy of any building authorized by this permit until final building inspection has been received.

L. P. Larson

SIGNATURE OF OWNER OR AUTHORIZED AGENT

FORM B-51 ⓒ E

PERMANENT

THIS PERMIT ISSUED SUBJECT TO FIELD CONDITIONS CHECKED BY INSPECTOR

52014 FEB 8 63 PC 7.50

CK. CASH M.O. PLAN CHECK VALIDATION

52015 FEB 8 63 AL 15.00

CK. CASH M.O. NOTE: WHEN PROPERLY VALIDATED IN THIS SPACE, THIS FORM CONSTITUTES A BUILDING PERMIT TO DO THE WORK PRESCRIBED HEREIN.

WORK THIS PERMIT WITH 48901

INSPECTION RECORD

BASIC INSPECTIONS

ITEM	INSPECTOR	DATE
TRENCHES: WIDTH _____ DEPTH _____		
1st. FLOOR JOIST		
FRAMING	EB	2/24/63
FINAL	EB	3-11-63

PARTIAL OR MISC. INSPECTIONS

Part D.W. making west 1/2 ceiling only	EB	2-15-63
Part D.W making Second west layer 1/2 ceiling	EB	2-18-63
Fire blocks (Inaccessible)	EB	2-18-63
am Part D.W throughout west wall strapping	EB	2-19-63
pm Fire-blocking comp.	EB	2-20-63
D.W making east side of west walls	EB	2-21-63

~~UNSUCCESSFUL TRIPS~~


ITEM	INSP.	DATE	ITEM	INSP.	DATE
1st layer D.W			comp.	EB	2-25-63
Part D.W hung-			1st + second layers	EB	2-27-63

SET BACKS / FIELD CHECK	FRONT	R. SIDE	L. SIDE	REAR	INSP.	DATE

TO APPLICANT: PLEASE DO NOT WRITE ABOVE THIS LINE

D.W. making Comp. EB 2/28/63

NOTE: LOCATE ALL STRUCTURES ON LOT, MAKE BOTTOM OF PAGE THE STREET FRONTAGE

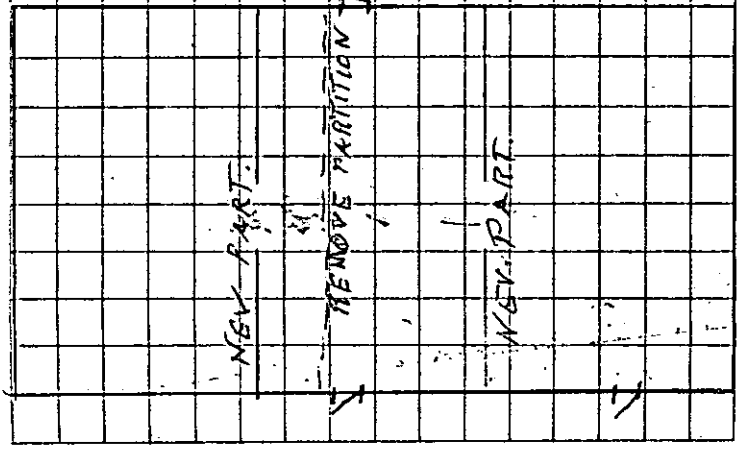

JOB ADDRESS

5426 SAN FERNANDO RD.
NUMBER STREET

APPLICATION FOR AN

ELECTRICAL PERMIT

BUILDING SECTION, PUBLIC WORKS DIVISION
CITY OF GLENDALE, CALIFORNIA

CONTRACTOR: CALIF. ELECT. CONST. CO.	TEL. NO.: 264-4300
MAILING ADDRESS: 2310 S. 7TH, LOS ANGELES	STATE LIC. NO.: C10-82152
OWNER: PRODUCTS RESEARCH	CITY LIC. NO.: 3500
MAILING ADDRESS: 5426 SAN FERNANDO RD	TEL. NO.:

DESCRIPTION OF WORK

[X] NEW BLDG. [ ] EXIST. BLDG. [ ] NO SERV. CHANGE [ ] RECONNECT OR RESEAL | USE ZONE

FEE COMPUTATION

NOTE! TOTALS SHOWN BELOW MUST BE SUBMITTED IN DIAGRAM ON SEPARATE WORK SHEET PROVIDED FOR THIS PURPOSE.

34 FIXTURES	3.40
50 OUTLETS, BASE PLUGS, SWITCHES	
FIRST TEN @ .25 EACH	2.50
ADDITIONAL @ .10 EACH	4.00

MOTORS

QUAN.	OVER	INCL.	ACTUAL HP	UNIT COST	FEE
3	0	1 HP	1/4 1/2	@ .75 EA.	2.25
20	1 HP	5 HP	1/2	@ 1.50	30.00
2	5 HP	20 HP	10	@ 3.00	6.00
1	20 HP	50 HP	50	@ 4.00	4.00
	50 HP	UP		@	

TOTAL AIR COND. H.P. [ ] SUB TOTAL → 52.15

___ RANGE, OR OVEN OUTLETS @ ___ EACH	
1 TRANSFORMERS OR RECTIFIERS 30 KVA @ 4.00 PER KVA	4.00
___ HEATING ELEMENTS OVER 1650 WATTS @ ___ EACH	
___ AIR CONDITIONER, PLUGS @ ___ EACH	
___ CLOTHES DRYER @ ___ EACH	
___ MISCELLANEOUS 2.000 A SERVICE	6.00

I have carefully read and examined the above application and know the same to be true and correct. All provisions of the Laws and Ordinances governing this type of construction will be complied with whether mentioned herein or not. No person shall be employed in violation of the Labor Code of the State of California.

PERMIT FEE @	2.00
SUPPLEMENTARY PERMIT FEE @ .50	
INVESTIGATION FEE	
TOTAL FEE	64.15

J. B. Kramer
SIGNATURE OF CONTRACTOR OR AUTHORIZED AGENT

#5001
FORM B-53

PERMANENT

03616 JAN 1966 EL 64.15

CK. MO. CASH NOTE: WHEN PROPERLY VALIDATED IN THIS SPACE, THIS FORM CONSTITUTES AN ELECTRIC PERMIT TO DO THE WORK DESCRIBED HEREON.

INSPECTION RECORD
BASIC INSPECTIONS

ITEM	INSPECTOR	DATE
GROUND WORK		
ROUGH		
FINISH	[illegible] V.	4/18/66
FIXTURES	[illegible] V.	"
FINAL RELEASE TO PUBLIC SERV.	[illegible] V.	"

PARTIAL OR MISC. INSPECTIONS

Drop in panel Sub from Mfg plant	[illegible] V.	1/26/66
Dr in conduit runs	[illegible] V.	1/31/66
Apt on rear slab	[illegible] V.	1/31/66
Part grd on feeders	[illegible] V.	2/3/66
End on feeders	[illegible] V.	3/26/66

UNSUCCESSFUL TRIPS

Inst lt'g rmd	[illegible] V.	3/23/66
not ready	[illegible] V.	4/5/66

RECORD INFORMATION

O.H.	U.G.	TEMP. POWER POLE	NO. OF METERS

LITE _____ WIRE | PWR _____ PHASE | HEAT _____ KW

RANGE	OVEN	TABLE TOP	W. HTR.	DRYER

OTHER RES. APPLIANCES OVER 2 KW.

TOTAL KW OR HP.	TOTAL HP.
_____ S Φ.	_____ 3 Φ

~~seal off not all filled~~

~~limit switch not connected~~

~~Fotherg one type S and missing~~

JOB ADDRESS

5426 San Fernando Rd.

NUMBER STREET

APPLICATION FOR A

BUILDING PERMIT

BUILDING SECTION, PUBLIC WORKS DIVISION
CITY OF GLENDALE, CALIFORNIA

CONTRACTOR David D. Demski	STATE LIC. NO. 133787
MAILING ADDRESS 1612 Victory Blvd-	TEL. NO. 242-3181
☐ ARCH. ☐ ENGR.	STATE LIC. NO.
MAILING ADDRESS	TEL. NO.
OWNER Products Research Co.	TEL. NO. 246-1631
MAILING ADDRESS 5426 San Fernando Rd-	

DESCRIPTION OF WORK

NEW ☐ ADD'N ☐ ALTER. ☒ REPAIR ☐ DEMOLISH ☐

FLOOR AREA (SQ. FT.)	NO. OF STORIES	NO. OF DWELLING UNITS

PRESENT BLDG. USE	PROPOSED BLDG. USE

DESCRIBE WORK TO BE DONE Non-bearing partitions

Suspended acoustical ceiling

NOTE! PROVIDE PLOT PLAN ON BACK SIDE OF ORIGINAL COPY ONLY

EXTERIOR WALL MATERIAL	ROOF FRAMING MATERIAL
PARTITIONING MATERIAL 2x4 studs - plywood	ROOF COVERING MATERIAL
LOT WIDTH ____ LOT DEPTH ____	NO. OF EXISTING BLDGS. ON LOT ____

VALUATION NOTE: Include Labor, Mat., Wiring, Plumb., Heat, Etc. $ 5000 -

INFORMATION PROVIDED BY BLDG. SECTION

LOT NO. P of 3 BLOCK NO. ____ TRACT 3284

USE ZONE	FIRE ZONE	OCCUPANCY	SEC. SH.
M 2	2	F 2	26

REQ'D SET BACKS	FRONT	RIGHT SIDE	LEFT SIDE	REAR
		EXISTING		

TYPE OF CONSTR. III-N SPECIAL CASE NO. ____ GRADE ____

Approval & Information by Others

CITY ENGINEER EASEMENT

DIST. FACE OF CURB TO P.L. ____ FT. SEWER YES NO DRIVE OVER ____

PUBLIC SERVICE	PLANNING
WATER ____ ELECTRIC ____	
P.C. FEE 9.00 PERMIT FEE 18.00	PERM. PLAN APPROVED W/OUT PLAN ☐ CHECKER'S APPROVAL

I have carefully read and examined the above application and find the same to be true and correct. All provisions of the Laws and Ordinances governing building construction will be complied with whether specified herein or not. No person shall be employed in violation of the Labor Code of the State of California. I agree not to occupy or allow occupancy of any building authorized by this permit until final building inspection has been received.

David D. Demski

SIGNATURE OF OWNER OR AUTHORIZED AGENT

PERMANENT

FORM B-51

CK. CASH M.O. PLAN CHECK VALIDATION 98900 SEP 28 65 PC 9.00

CK. CASH M.O. NOTE: WHEN PROPERLY VALIDATED IN THIS SPACE, THIS FORM CONSTITUTES A BUILDING PERMIT TO DO THE WORK PRESCRIBED HEREIN. 98901 SEP 28 65 AL 18.00

INSPECTION RECORD

ITEM	INSPECTOR	DATE
SET BACKS FRONT / R. SIDE / L. SIDE / FIELD CHECK REAR: P.T. Drive	None	
TRENCHES: WIDTH ____ DEPTH ____		
1st. FLOOR JOIST		
FRAMING	awk	10/18/65
FINAL	awk	11/18/65

PARTIAL OR MISC. INSPECTIONS

NOTE: LOCATE ALL STRUCTURES ON LOT, MAKE BOTTOM OF PAGE THE STREET FRONTAGE.

JOB ADDRESS

5426 San Fernando Rd.
NUMBER STREET

APPLICATION FOR A

HEATING, VENTILATING, AIR-CONDITIONING OR REFRIGERATION PERMIT

BUILDING SECTION, PUBLIC WORKS DIVISION
CITY OF GLENDALE, CALIFORNIA

CONTRACTOR: PET REFRIG. SERVICE	STATE LIC. NO. 218440
MAILING ADDRESS: 1754 VICTORY BLVD	TEL. NO. 245 2452
OWNER: Pemski, David	CITY BUS. LIC.
MAILING ADDRESS: 1612 VICTORY	TEL. NO. 242-3181

DESCRIPTION OF BLDG.

NEW ☐ ADD'N ☒ ALTER. ☐ REPLACE ☐

FEE COMPUTATION

QUAN.	ITEM	UNIT COST	FEE
	GAS SYSTEMS:		
	EVAPORATIVE COOLERS		
	VENTILATING SYSTEMS		
1	REFRIGERATION SYSTEMS ALTERED, REPLACED, RELOCATED		
	AIR-CONDITIONING SYSTEMS ALTERED, REPLACED, RELOCATED		

SUB TOTAL →

HEATING APPLIANCES

(INSTALLED, ALTERED, REPLACED OR RELOCATED) @ _____ EACH

TYPE	B.T.U.	FEE

AIR CONDITIONING OR REFRIGERATION SYSTEMS INSTALLED

QUANTITY	OVER	INCL.	ACTUAL TONS	UNIT COST	FEE
1	0	20	3 ton	@ 40.00 EA.	40.00
	20	50		@ "	
	50	UP		@ "	
AIR CIRCULATING OUTLETS OR INLETS				@ "	

I have carefully read and examined the above application and know the same to be true and correct. All provisions of Laws and Ordinances covering this type of construction will be complied with whether specified herein or not. No person shall be employed in violation of the Labor Code of the State of California.

PERMIT FEE	1.00
INVESTIGATION FEE	4.00
TOTAL FEE	5.00

SIGNATURE OF CONTRACTOR OR AUTHORIZED AGENT

FORM B-55 **PERMANENT**

5.00 -
14898 OCT 13 66 PB
CK. MO. CASH
NOTE: WHEN PROPERLY VALIDATED IN THIS SPACE THIS FORM CONSTITUTES A PERMIT TO DO THE WORK DESCRIBED HEREON.

INSPECTION RECORD

ITEM	INSPECTOR	DATE
GROUND WORK		
GAS		
ROUGH HEATING		
ROUGH REFRIG. OR AIR COND.		
DUCTS		
FINAL HEATING		
FINAL REFRIG. OR AIR COND.	GR	10.25.66

CORRECTIONS & PARTIAL INSPECTIONS

Main Exhaust Unit in - must be
in A.M. GR 10.26.66

JOB ADDRESS

5426 San Fernando Road

NUMBER STREET

APPLICATION FOR A

PLUMBING PERMIT

BUILDING SECTION, PUBLIC WORKS DIVISION

CITY OF GLENDALE, CALIFORNIA

CONTRACTOR: Pod's Plumbing & Supp.	STATE LIC. NO.: 240159
MAILING ADDRESS: 10373 Foothill Blvd.	CITY LIC. NO.: 804
Lake View Terrace,	TEL. NO.: 899-9891
OWNER: Products Research	TEL. NO.:
MAILING ADDRESS: 5426 San Fernando Rd. Glendale	

FEE COMPUTATION

BATHTUBS	CLOTHES WASHERS
SHOWERS AND/OR PAN	SUMP PUMP
WATER CLOSETS AND/OR ANTI-SYPHON BALLCOCK	DRINKING FOUNTAINS
LAVATORIES	URINALS
SINKS, KITCHEN, BAR FLOOR, SERVICE	FLOOR DRAIN
LAUNDRY TRAYS	WATER HEATERS AND OR VENTS
DISHWASHERS	GREASE TRAPS
GARBAGE DISPOSALS (IN EXISTING SINKS)	WATER SOFTENERS

TOTAL NO. OF ABOVE FIXTURES : @ EA.

	LAWN SPRINKLER SYSTEMS:	0-5 VALVES @ 2.00	6-12 VALVES @	OVER 12 VALVES @
1				2.00
	BACK FLOW DEVICES:	0-5 DEVICES @	ADD. DEVICES @ EA.	
	INDUSTRIAL WASTE INTERCEPTOR			
	WATER SYSTEMS, WITHOUT FIXTURES @ 1.00			
	GAS SYSTEMS:	0-5 OUTLETS @	ADD. OUTLETS @ EA.	
	BOILERS STEAM OR HOT WATER @			
	TEMP. AND/OR PRESS RELIEF VALVES OR HI-TEMP LIMIT DEVICES @			
	SEWER CONNECTIONS @			
	SEWER CAP OR CESSPOOL FILL @			
	SEPTIC TANK, SEEPAGE PIT AND/OR DRAIN FIELD @			
	MISCELLANEOUS			

15109 OCT 18 66 PB 4.00

CK. MO. CASH

NOTE: WHEN PROPERLY VALIDATED IN THIS SPACE, THIS FORM CONSTITUTES A PLUMBING PERMIT TO DO THE WORK DESCRIBED HEREON.

I have carefully read and examined the above application and know the same to be true and correct. All provisions of Laws and Ordinances covering this type of construction will be complied with whether specified herein or not. No person shall be employed in violation of the Labor Code of the State of California.

PERMIT FEE	2.00
REINSPECTION FEE	
INVESTIGATION FEE	
TOTAL FEE	$ 4.00

Pod's Plumbing + Supplies McCoodeski

SIGNATURE OF CONTRACTOR OR AUTHORIZED AGENT

FORM B-52
REV. 9/65

PERMANENT

INSPECTION RECORD


BASIC INSPECTIONS

ITEM	INSPECTOR	DATE
GROUND WORK		
ROUGH GAS & PL'B'G		
SEWER, SEPTIC TANK		
SEEPAGE PIT, DRAINFIELD		
FINAL GAS		
FINAL PLUMBING	D.H.	10-18-66

PARTIAL OR MISC. INSPECTIONS

UNSUCCESSFUL TRIPS

5480 - 5426 SAN FERNANDO RD

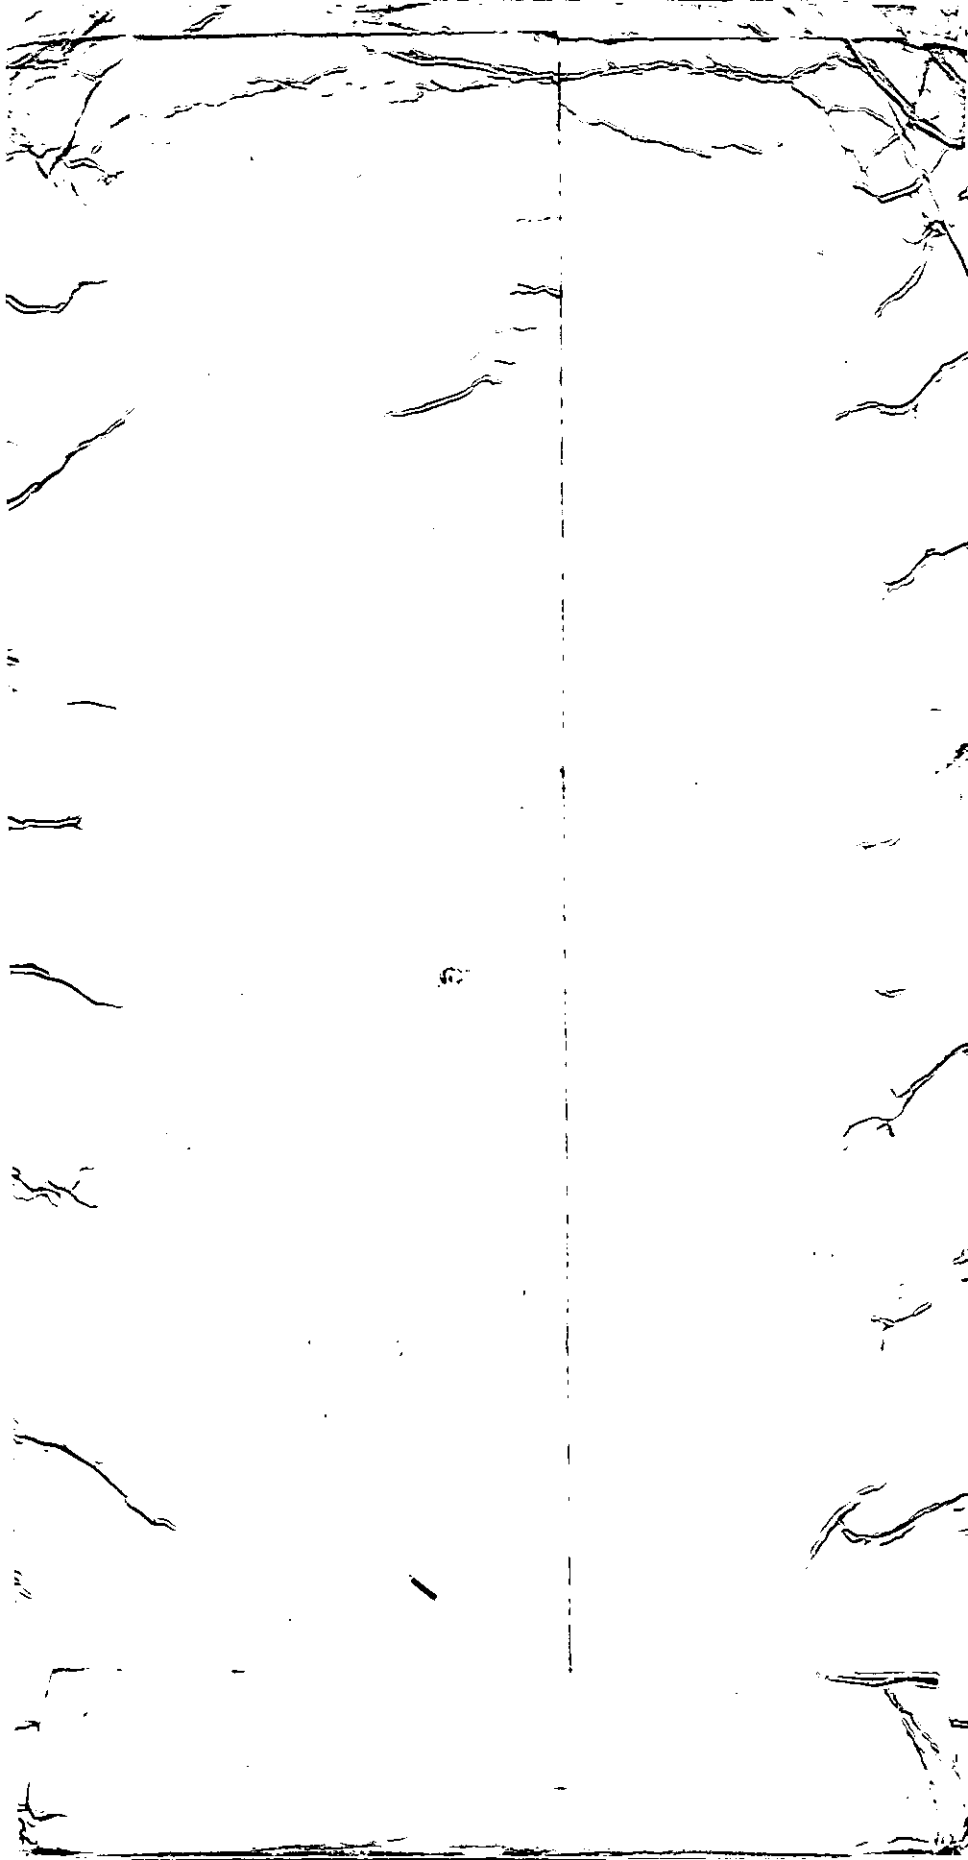

5426 SAN FERNANDO

CITY OF GLENDALE
PERMIT SERVICES CENTER
633 E. BROADWAY
MSB ROOM 101
GLENDALE CA 91206-4453
(818) 548-3200

PERMIT NBR: B10069143
PROJECT NBR:

APPLIC DATE: 12/10/97
ISSUE DATE: 12/10/97

PERMIT TO BUILD

IMPROVEMENT TYPE.: ALTERATION
USE TYPE.....: COMMERCIAL
PROPOSED WORK....: ALTERATION
PROPSD WORK LINE1: REM & REP EXIST CLG LIGHS AND PANEL
PROPSD WORK LINE2: REMOVE T BAR AND INST A 5/8 DRYWALL

BUILDING ADDRESS:
5426 SAN FERNANDO RD
GLENDALE CA 91203

PROPERTY DESCRIPTION: 5638-0018-0032
*LOT COM AT INTERSECTION OF NE LINE OF SAN FERNANDO RD WITH N LINE OF TR NO 5468 TH NW ON SD NE LINE AND E ON S LINE OF MILFORD ST TO W LINE OF TR NO SEE ASSESSOR MAPBOOK FOR MISSING PORTION NO 3784 AND POR OF WEST GLENDALE

WORKERS COMP. EXEMPT: Y ZONING:
WORKERS COMP. EXP DATE:

COMMERCIAL

OWNER INFORMATION:
TROSTORFF,RUTH G TR ET AL
9401 WILSHIRE BLVD 9
BEVERLY HILLS CA 90212

WK: HM:
APPL: MILESTONE BUILDING SERVICES
DR. # N9304556
CONTRACTOR INFORMATION:
MILESTONE BUILDING SERVICES
5632 VAN NUYS BLVD
VAN NUYS CA 91402-
PHONE:
CITY LICENSE: GEN03214
STATE LICENSE:
LICENSEE: MILESTONE BUILD SERVICES
PHONE: (818) 902-8568

A CERTIFICATE OF OCCUPANCY IS REQUIRED, EXCEPT FOR SINGLE FAMILY DWELLINGS, TO BE ISSUED BY PERMIT SERVICES BEFORE THIS BUILDING MAY BE OCCUPIED. NO CERTIFICATE OF USE AND OCCUPANCY WILL BE ISSUED UNTIL ALL BUILDING, PLUMBING, MECHANICAL & ELECTRICAL INSPECTIONS HAVE BEEN MADE AND APPROVED. IF THE USE OF THE BUILDING OR IF OWNERSHIP CHANGES, A NEW CERTIFICATE MUST BE OBTAINED.

NOTE: SEPARATE ELECTRICAL, MECHANICAL AND PLUMBING PERMITS ARE REQUIRED.

THIS PERMIT BECOMES NULL AND VOID IF WORK IS NOT COMMENCED WITHIN 180 DAYS FROM DATE OF ISSUANCE OR IF CONSTRUCTION OR WORK IS SUSPENDED OR ABANDONED FOR A PERIOD OF 90 DAYS AT ANY TIME AFTER WORK IS COMMENCED.

==========LOT CHARACTERISTICS==========

AREA	..LEN..	.WIDTH.
1		
2		

CORNER LOT N
HILLSIDE LOT

==========ENGINEER OR ARCHITECT==========

==BUILDING CHARACTERISTICS==
BUILDING HEIGHT (FT)
NUMBER OF STORIES
NO. OF DWELLING UNITS 0
NO. EXISTING BUILDINGS 0
SPRINKLED N
TYPE OF CONSTRUCTION

OCCUPANCY TYPE
OCCUPANCY LOAD

TOTAL AREA SQ FT

VALUATION $ 4000

====BUILDING DIMENSIONS=====

	LEN	WIDTH
FTN. BASEMENT		
1ST FLOOR		
2ND FLOOR		
GARAGE		
CARPORT		
PORCH		
DECK		

======UNITS======
SINGLE FAMILY
NBR BEDRMS

MULTI FAMILY
EFFICIENCY
1 BEDROOM
2 BEDROOM
3+ BEDROOM
TOTL UNITS

======IMPROVEMENTS======
CENTRAL-A-C
ELECTRIC
FIREPLACE
PLUMBING
BATH (NBR)
OTHER

ZONING

PW. AGREEMENT
SUBDIV REGS CC&R
AFFORD. ALLOC. # 000000
MARKET RATE ALLOC.# 000000
COVENANT

==SETBACKS===MAIN===ACC=

	MAIN	ACC
FRONT		
REAR		
SIDE (MIN)		
SIDE (COMB)		
SIDE ST		
MAJOR ARTERY		

==MAXIMUM HEIGHTS==
STORIES 0.0
FEET

======PARKING======
OFF STREET
HANDICAPPED
NO. FIXED SEATS 000

=====WORKERS COMP.=====
EXEMPT

=====AIRPORT ZONE====
NOISE FLT PATT

==========COMMENTS==========

FEE: $ 156.45

THIS IS TO CERTIFY THAT PERMIT TO BUILD IS GRANTED THIS DATE: .....

FOR INSPECTIONS
CALL 818 548-4830

..... FOR PERMIT SERVICES ADMINISTRATOR .....

PW-PSC-2 (REV. 3/92)

INSPECTION RECORD

PRESERVE THIS RECORD OF YOUR BUILDING INSPECTIONS

This card must be posted in a conspicuous place at or near the main entrance to the new building, addition or alteration during foundation and framing construction.

When the building is framed this card may be posted at the electric meter service box or the garage and must always be available to the building inspector.

The issuance of a building permit does not authorize the installation of mechanical work such as plumbing, electrical, heating or refrigeration which requires a separate plumbing, electrical, heating or refrigeration permit.

Building permits shall expire on the **one hundred eightieth (180)** day from date of issuance if the work permitted thereunder has not been commenced. Such permit shall also expire if the building or work authorized by such permit is suspended or abandoned for a period of **180** days at any time after work commences.

INSPECTIONS

INSPECTIONS	APPROVED BY	DATE
PRESITE		
SHORING		
SETBACK AND YARDS		
UFER		
TRENCH AND FORMS REINFORCING STEEL		
SETBACK & ELEVATION SURVEY		
O.K. TO POUR FOOTINGS		

DO NOT POUR FOOTINGS UNTIL ABOVE IS APPROVED

UNDERGROUND HYDRO		
UNDERGROUND FLUSH		
HEAT OR REFRIG GROUNDWORK		
ELECTRICAL GROUNDWORK		
PLUMBING GROUNDWORK		
GAS PIPING GROUNDWORK		
UNDER FLOOR INSULATION		
FIRST FLOOR JOISTS		
O.K. TO POUR SLAB FLOOR		

DO NOT POUR CONCRETE FLOOR SLAB OR COVER FIRST FLOOR JOISTS UNTIL ABOVE IS APPROVED

INSPECTIONS	APPROVED BY	DATE
ROUGH ELECTRIC		
ROUGH PLUMBING		
DUCTS		
ROUGH HEATING OR REFRIGERATION		
ROUGH GAS PIPING		
ROOF SHEATHING (Commercial Only)		
ROUGH FRAMING AND ROOF	[signature]	3/19-98
ALARM ROUGH		
OVERHEAD HYDRO		
FIRE SPRINKLER WELD INSPECTION		
INSULATION		
O.K. TO COVER		

DO NOT COVER UNTIL ABOVE IS APPROVED

LATHING Interior ☐ Exterior ☐		
DRYWALL	[signature]	3/17-98
BROWNCOAT Interior ☐ Exterior ☐		
SEWER SEPTIC TANK-CESSPOOL		
FINAL GAS		
FINAL PLUMBING		
FINAL ELECTRICAL		
FINAL HEATING OR REFRIGERATION		
ENERGY FINAL		
LANDSCAPE FINAL		
GRADING FINAL		
FINAL ENGINEERING		
FINAL SPRINKLER		
FINAL CENTRAL STATION		
FINAL FIRE ALARM		
F.P.B. FINAL		
FINAL BUILDING INSPECTION	[signature]	4/28-99

PP

CORRECTIONS & PARTIAL INSPECTIONS

INSPECTIONS	APPROVED BY	DATE
10 day notice	[signature]	5/27-99

APPLICATION FOR BUILDING PERMIT

City of Glendale
Permit Services Center

Permit No. B10069143
Accepted by: C. Woods
P.C. Receipt No. 0053
B.P. Receipt No. 0053

MSB, Room 101 633 E. Broadway at Glendale Avenue (818) 548-3200

Please print legibly in ink and complete all applicable spaces.
Separate permits are required for plumbing, electrical, heating & air conditioning.
A double fee will be charged if work is started before permit is issued.

(JD)

Job Address 5454 SAN FERNANDO RD, GLENDALE CA 91209

Date 12-10-97

I hereby affirm that I am licensed under provisions of Chapter 9 (commencing with Section 7000) of Division 3 of the Business and Professions Code of the State of California, and my license is in full force and effect.

MILE STONE BUILDING SERVICES
Contractor/Company
5632 VAN NUYS BLVD #108
Mailing Address
VAN NUYS CA 91402
City State Zip
(818)377-9695 (818)902-8568
Telephone Emergency Tele. No.
B2 576052 Gen 03214 WC
Contractor's License

THIS PROJECT IS FOR:
- [ ] New
- [ ] Repair
- [x] Alteration
- [ ] Dwelling/Duplex
- [ ] Apartments
- [x] Commercial
- [ ] Addition
- [ ] Demolition
- [ ] Reroof

Describe work to be done:
REM & REP. EXIST (E)(N) CLG. LIGHTS AND PANEL CLG. REMOVE T BAR CLG AND INSTALL A CYBERTEK 5/8 DRYWALL CLG.

- [x] Architect
- [ ] Engineer

State License No. C12981
STUDIO C = ARCHITECTURE.
Mailing Address
12304 MOORPARK ST.
City State Zip
STUDIO CITY CA 91604.
Telephone Emergency Tele. No.

COURTAULDS AEROSPACE.
Property Owner's Name
5454 SAN FERNANDO RD.
Mailing Address
GLENDALE CA 91209.
City State Zip
(818) 549-7770
Telephone

Lot Characteristics
Lot Area ____ sq. ft. Lot Width ____ ft. Lot Depth ____ ft.

No. existing bldgs ____
No. Dwelling units on lot ____
Floor area [x] increase [ ] decrease 0 sq. ft.
No. of stories ____
Max building height ____ ft.
Existing use COMM
Proposed use COMM.
No. Fixed Seats ____
No. of Parking Spaces ____

FOR STAFF USE ONLY

Map Bk	Page	Parcel No.	Section Sht
5638	018	032	20
UBC ed.	Lot No.	Block No.	Tract
94	31		POR. OF TR. 5468
Zone	Fire Zone	Occupancy	Occ Load
M2	2	B	

Type of Construction VN

Required Setbacks

Front	Right side	Left side	Rear	Special

Engineering - Easements:
Public Service: Electric ____ Water ____
Distance from face of curb to Property Line ____ ft.
Hillside Lot [ ] Yes [ ] No

Building Dimensions
Garage ____
Carport ____
Porch ____
Deck ____
1st Floor ____
2nd Floor ____

Construction Type
- [ ] Masonry
- [ ] Structural Steel
- [x] Wood Frame
- [ ] Reinf. Concrete
- [ ] Other

CONSTRUCTION VALUATION
Including labor, materials, wiring, plumbing, heating, etc.
$ 4000.00 TB
Revised Valuation
$ ____

NOTE: Attach Plot Plan Sheet with this Application.

DC181, FC(1) 5454 SAN FERNANDO RD. 12-10-97

PWPSC - 51 (Rev. 4/95) Printed on Recycled Paper

ENERGY FEE IS REQ.

P.C. = ~~54.84~~ 65
PERMIT = 87.45
MICRO = 84

I hereby affirm that there is a construction lending agency for the performance of the work for which this permit is issued (Sec. 3097 Civil Code)

Construction Lender and Branch

Mailing Address

City Zip

Owner - Builder Declaration

Section 7031.5 Business and Professional Code: Any City or County which requires a permit to construct, alter, improve, demolish, or repair any structure proir to its issuance also requires the applicant for such permit to file a signed statement that he is licensed pursuant to the provisions of the Contrator's License Law, Chapter 9, Section 7000 of Division 3 of the Business and Professional Code, or that he is exempt therefrom, and the basis for the alleged exemption. Any violation of Section 7031.5 by any applicant subjects the applicant to a civil penalty of not more than five hundred dollars ($500).

I hereby affirm that I am exempt from the Contractor's License Law for the following reason:

☐ I, as owner of the property, or my employees with wages as their sole compensation, will do the work, and the structure is not intended or offered for sale.

Sec. 7044, Business and Professional Code: The Contractor's License Law does not apply to an owner who builds or improves thereon and who does such work himself or through his own employees, provided that such improvements are not intended or offered for sale. If, however, the building or improvement is sold within one year of completion, the owner-builder will have the burden of proving that he did not build or improve for the purpose of sale.

☐ I, as owner of the property, am exclusively contracting with licensed contractors to construct the project.

Sec. 7044, Business and Professional Code: The Contractor's License Law does not apply to an owner of property who builds or improves thereon, and who contracts for such projects with a contractor(s) licensed pursuant to the Contractor's License Law.

☐ I am exempt under Sec. _____ B&PC for this reason _____

Date _____ Owner _____

Will you or a future occupant of the building for which the permit is issued, need to comply with the requirements of the State Health and Safety Code SEC. 25505, 25533 and 25534 (I.E. Will this building be used to handle hazardous or generic hazardous waste)?

_____Yes _____No

Worker's Compensation Declaration

I hereby affirm that I have a certificate of consent to self-insure, or a certificate of Worker's Compensation insurance or a certified copy thereof. (Sec. 3800, Labor Code)

Policy No. _____ Company STATE COMP FUND. Worker's Comp. expiretion date _____

Certificate of Exemption from Worker's Compensation Insurance

I certify that in the performance of the work for which this permit is issued, I shall not employ any person in any manner so as to become subject to the Worker's Compensation Laws of California.

NOTICE TO APPLICANT: If after making this Certificate of Exemption, you should become subject to the provisions of the Worker's Compensation provisions of the Labor Code, you must forthwith comply with such provisions or this permit shall be revoked.


Applicant MILESTONE BLDR. SVCS. Date 11-10-97

I certify that I have read this application and state that the information is correct. I agree to comply with all City and County ordinances and State laws relating to building construction, that no work on the above property will be performed not specifically described in this application, and, I hereby authorize representatives of this City to enter upon the above-mentioned property for purposes of inspecting the work permitted and posting notices. This permit becomes null and void if construction or work is not commenced within 180 days, or if construction or work is suspended or abandoned for a period of 90 days at any time after work is commenced. I agree not to occupy or allow occupancy of any building authorized by this permit until final building inspection has been completed.

Signature of Applicant

Driver's License No. N9304556

Date 11-10-97

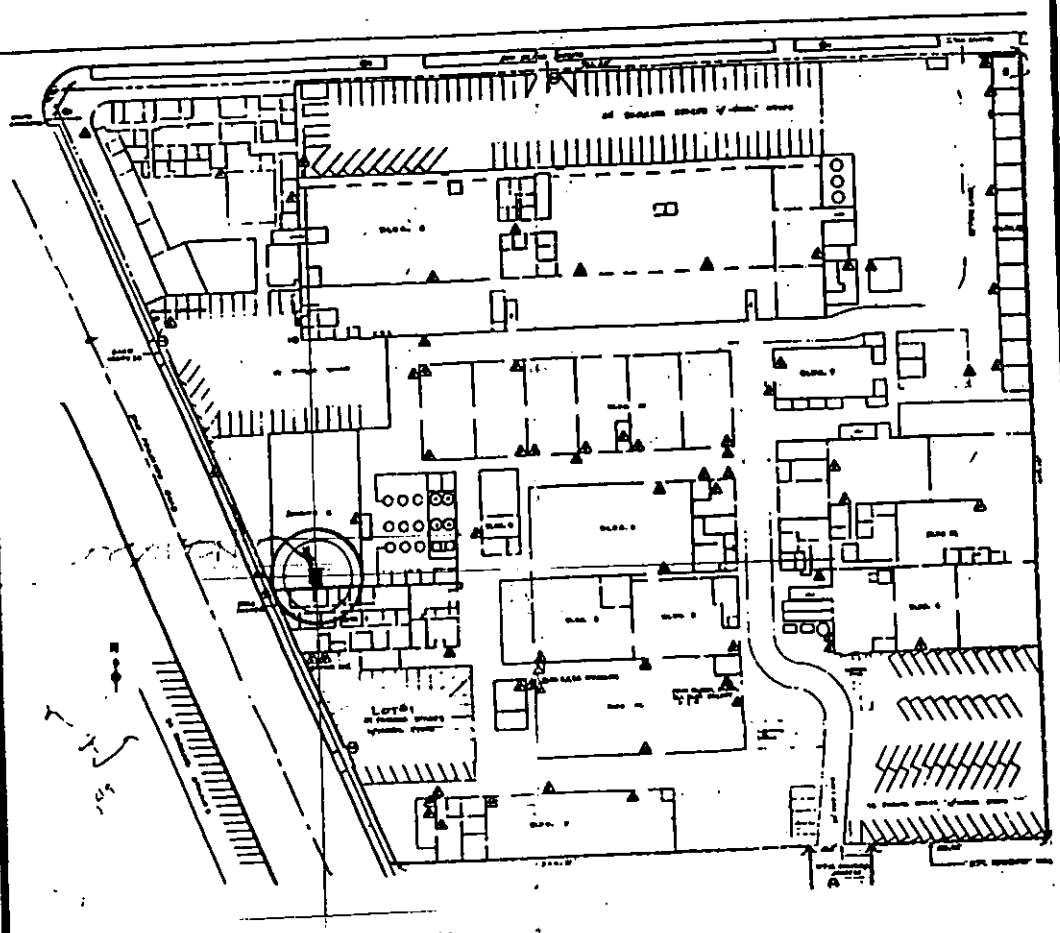

SITE: BUILDING # 11
MAP BOOK 5638 PG. 18 PARCEL 32 SEC. SHT. 20 LOT 31
COURTAULDS AEROSPACE
PRODUCTS RESEARCH AND CHEMICAL CORP.
GLENDALE MANUF. FACILITY
5454 SAN FERNANDO ROAD
GLENDALE CA 91209
TEL- 818.549.7676
OCCUPANCY = OFFICES (B occupancy)

BUILDING TYPE CONST. = III-N
TOTAL EXIST. AREA = 16,800 S.F.
REPLACE CLG. AREA 638 SF.
PARKING: SEE ATTACHED PLANS
FOR ACCESS AND PARKING

SITE 1

65'-0"±

GROUND
ROOF (1

5426 SAN FERNANDO

MARS BLD # 6 : GATE

SEP 2 2 1997

Provide Safety Disconnect Switch For The Gate. (20 Amp)

CITY OF GLENDALE
PERMIT SERVICES CENTER
633 E. BROADWAY
MSB ROOM 101
GLENDALE CA 91206-4453
(818) 548-3200

PERMIT NBR: E10040376
PROJECT NBR:

APPLIC DATE: 10/13/93
ISSUE DATE: 10/13/93

ELECTRICAL PERMIT

IMPROVEMENT TYPE.: ALTERATION
USE TYPE.....: COMMERCIAL
PROPOSED WORK....: ALTERATION
PROPSD WORK LINE1: ADD 2 MOTORS
PROPSD WORK LINE2:

COMMERCIAL

BUILDING ADDRESS:
5426 SAN FERNANDO RD
GLENDALE CA 91203

PROPERTY DESCRIPTION: 5638-0018-0032
*LOT COM AT INTERSECTION OF NE LINE OF SAN FERNANDO RD WITH N LINE OF TR NO 5468 TH NW ON SD NE LINE AND E ON S LINE OF MILFORD ST TO W LINE OF TR NO SEE ASSESSOR MAPBOOK FOR MISSING PORTION NO 3784 AND POR OF WEST GLENDALE

WORKERS COMP. EXEMPT: N ZONING:
WORKERS COMP. EXP DATE: 04/01/94

OWNER INFORMATION:
TROSTORFF,RUTH G TR ET AL
2129 ROSCOMARE RD
LOS ANGELES CA 90077

WK:(818) 767-0892 HM:(818) 767-0892
APPLC: GEMINI CONST. & SECURITY CO
DR. # V0264025
CONTRACTOR INFORMATION:
GEMINI CONST. & SECURITY CO
7660 SAN FERNANDO ROAD
SUN VALLEY CA 91352-
PHONE:
CITY LICENSE: SPE00188
STATE LICENSE:
LICENSEE: GEMINI CONSTRUC
PHONE: (818) 767-0892

========== DESCRIPTION OF WORK ==========

MOTORS 0-1 HP.....2

==========SERVICE SIZE==========
SERVICE EQUIPMENT AMPS/VOLT

==========EQUIPMENT==========
MOTORS WATER HEATER
TRANSFORMERS MISC. EQ. OR
HEATING APPL.

=====FIXTURE COUNTS=====
OUTLETS

==========COMMENTS==========

WORK ON THIS PERMIT MUST COMMENCE WITHIN 180 DAYS FROM DATE OF ISSUANCE OR PERMIT BECOMES VOID.

WORK IS TO BE LIMITED TO THAT STATED ON THIS PERMIT. ALL WORK MUST BE DONE IN ACCORDANCE WITH THE CITY OF GLENDALE CODE AND THE RULES OF THIS DEPARTMENT. WORK MUST BE DONE BY THE LICENSEE OR EMPLOYEES UNDER LICENSEE'S DIRECT SUPERVISION. CONCEALED WORK MUST BE INSPECTED BEFORE CLOSE-IN.

ROUGH _____ CUT-IN _____ FINAL _____

FEE: $ 24.40

THIS IS TO CERTIFY THAT PERMIT IS GRANTED THIS DATE: _____

FOR INSPECTIONS
CALL 818 548-4830

_____
FOR PERMIT SERVICES ADMINISTRATOR

PW-PSC-2 (REV. 3/92)

INSPECTION RECORD

PRESERVE THIS RECORD OF YOUR BUILDING INSPECTIONS

This card must be posted in a conspicuous place at or near the main entrance to the new building, addition or alteration during foundation and framing construction.

When the building is framed this card may be posted at the electric meter service box or the garage and must always be available to the building inspector.

The issuance of a building permit does not authorize the installation of mechanical work such as plumbing, electrical, heating or refrigeration which requires a separate plumbing, electrical, heating or refrigeration permit.

Building permits shall expire on the **one hundred eightieth (180)** day from date of issuance if the work permitted thereunder has not been commenced. Such permit shall also expire if the building or work authorized by such permit is suspended or abandoned for a period of **180** days at any time after work commences.

INSPECTIONS

INSPECTIONS	APPROVED BY	DATE
PRESITE		
SHORING		
SETBACK AND YARDS		
UFER		
TRENCH AND FORMS REINFORCING STEEL		
SETBACK & ELEVATION SURVEY		
O.K. TO POUR FOOTINGS		

DO NOT POUR FOOTINGS UNTIL ABOVE IS APPROVED

UNDERGROUND HYDRO		
UNDERGROUND FLUSH		
HEAT OR REFRIG. GROUNDWORK		
ELECTRICAL GROUNDWORK 1a'R:6|0	Tom	10/18. '97
PLUMBING GROUNDWORK		
GAS PIPING GROUNDWORK		
UNDER FLOOR INSULATION		
FIRST FLOOR JOISTS		
O.K. TO POUR SLAB FLOOR		

DO NOT POUR CONCRETE FLOOR SLAB OR COVER FIRST FLOOR JOISTS UNTIL ABOVE IS APPROVED

INSPECTIONS	APPROVED BY	DATE
ROUGH ELECTRIC		
ROUGH PLUMBING		
DUCTS		
ROUGH HEATING OR REFRIGERATION		
ROUGH GAS PIPING		
ROOF SHEATHING (Commercial Only)		
ROUGH FRAMING AND ROOF		
ALARM ROUGH		
OVERHEAD HYDRO		
FIRE SPRINKLER WELD INSPECTION		
INSULATION		
O.K. TO COVER		

DO NOT COVER UNTIL ABOVE IS APPROVED

LATHING Interior ☐ Exterior ☐		
DRYWALL		
BROWNCOAT Interior ☐ Exterior ☐		
SEWER SEPTIC TANK-CESSPOOL		
FINAL GAS		
FINAL PLUMBING		
FINAL ELECTRICAL	MB 8-25-97	
FINAL HEATING OR REFRIGERATION		
ENERGY FINAL		
LANDSCAPE FINAL		
GRADING FINAL		
FINAL ENGINEERING		
FINAL SPRINKLER		
FINAL CENTRAL STATION		
FINAL FIRE ALARM		
F.P.B. FINAL		
FINAL BUILDING INSPECTION		

CORRECTIONS & PARTIAL INSPECTIONS

INSPECTIONS	APPROVED BY	DATE

APPLICATION FOR ELECTRICAL PERMIT

City of Glendale
Permit Services Center

Permit No. E10040376
Accepted by: C. Woods
Receipt No. 3295B019

MSB Room 101 633 E. Broadway at Glendale Avenue (818) 548-3200

Please print legibly and complete all applicable spaces.

Job Address 5426 SAN FERNANDO RD. Date 10-10-93

Contractor/Company GEMINI CONSTRUCTION & SECURITY Co.
Mailing Address 7660 SAN FERNANDO RD.
City GLENDALE State CA Zip 91352
Telephone 818/767-0892 Emergency No. 818/886-4934
Contractor's City License No. SPE 1888 Expires on 12-31-93
State License No. 458826 7-31-94
Workmen's Comp. Expires on ~~6-30-94~~ 4-1-94

Owner's Name JOSEPH A. ANNESE
Mailing Address 17554 NORDHOFF ST.
City NORTHRIDGE State CA Zip 91325
Telephone 818/563-0903

CONTRACTOR'S EXEMPTION DECLARATION

I certify that I am exempt from the "License Required" provisions of the Contractor License Law. (State Basis of Exemption)

_____

If I should become subject to the Workmen's Compensation provisions of the Labor Code of California, I will forthwith comply with provisions of Sec. 3700 or my permit will be deemed revoked.

_____
Date Signature of Exempt Individual

DECLARATION OF OWNER

I am the bonafide owner of the building described in the foregoing application: Said building is a single family dwelling used exclusively for living purposes except for the usual accessory buildings in conjunction with such dwelling: Said living quarters are occupied or will be occupied by the under signed. I will personally purchase all materials and will perform all labor in connection with the foregoing permit. I declare under penalty of perjury that the foregoing is true and correct.

_____
Date Signature of the Owner/Builder

THIS PERMIT IS FOR:

☐ New Bldg. ☒ Existing Bldg.
☐ No Service Change ☐ Reconnect or Reseal

Totals shown below must be submitted in diagram on back of this application or on separate greensheet on site when Rough Electrical Inspection is requested.

Branch Circuits:
First Ten _____
Eleven to Forty _____
Each Additional over Forty _____

Quantity	HP - KW - KVA			Phase		Unit Cost
	Over	Incl.	Actual	1	3	
2	0	1	1/2 H.P.			
	1	5				
	5	20				
	20	50				
	50	100				

____ Adding Outlets
____ Cellular Floor Raceway @ ____ per 100ft.
____ Distribution Panel, Overcurrent Device @ ____ each
____ Switchboard - Voltage
____ Service - Voltage ____
Amperage ____
____ Temp. Service or Temp. Lighting
____ Private Swimming Pool
____ Miscellaneous

Specify Number of:
Motors 2 Welder ____ Water Heater ____
Transformers ____ Range ____ Heating Appl. ____
Dryer ____ Misc. Equip. or Appl. ____

I hereby certify that I have read this application and state that the information is correct. I agree to comply with all City and County ordinances and State laws relating to this type of construction, whether specified herein or not. I hereby authorize representatives of the City to enter upon the above mentioned property for purposes of inspecting the work permitted. "I certify that in the performance of the work for *which this* permit is issued I shall not employ any persons in any manner so as to become subject to the workmen's compensation laws of California." This permit becomes null and void if work is not commenced within 180 days, or if work is suspended or abandoned for a period of 90 days at any time after work is commenced.

Date 10-10-93

Driver's License No. V0264025

Steve Brayer
Signature of Contractor or Authorized Agent

SHOW COMPLETE WIRING DIAGRAM IN SPACE PROVIDED BELOW

(For larger projects attach full Electrical Plan)

5426 SAN FERNANDO

BLD # 4
(Filing Grp)

MARS
AUG 2 0 1997

CITY OF GLENDALE
PERMIT SERVICES CENTER
633 E. BROADWAY
MSB ROOM 101
GLENDALE CA 91206-4453
(818) 548-3200

PERMIT NBR: E10045739
PROJECT NBR:

APPLIC DATE: 07/28/94
ISSUE DATE: 07/28/94

ELECTRICAL PERMIT

IMPROVEMENT TYPE.: ALTERATION
USE TYPE.....: COMMERCIAL
PROPOSED WORK....: ALTERATION
PROPSD WORK LINE1: 11 BRANCH CIRCUITS, 7 MOTORS AND 5
PROPSD WORK LINE2: DITR. PANELS

BUILDING ADDRESS:
5426 SAN FERNANDO RD
GLENDALE CA 91203

PROPERTY DESCRIPTION: 5638-0018-0032
*LOT COM AT INTERSECTION OF NE LINE OF SAN FERNANDO RD WITH N LINE OF TR NO 5468 TH NW ON SD NE LINE AND E ON S LINE OF MILFORD ST TO W LINE OF TR NO SEE ASSESSOR MAPBOOK FOR MISSING PORTION NO 3784 AND POR OF WEST GLENDALE

WORKERS COMP. EXEMPT: Y ZONING:
WORKERS COMP. EXP DATE:

COMMERCIAL

OWNER INFORMATION:
TENANT-COURTAULDS
2129 ROSCOMARE RD
LOS ANGELES CA 90077

WK:(818) 549-7770 HM:(818) 549-7770
APPLC: TENANT-COURTAULDS
DR. # B0119102
CONTRACTOR INFORMATION:
LIGHTNING ELEC.DBA MELRICH
9932 LULL STREET
BURBANK CA 91504-
PHONE:
CITY LICENSE: ELE01262
STATE LICENSE:
LICENSEE: LIGHTNING ELEC DBA MELR
PHONE: (818) 767-7530

DESCRIPTION OF WORK

MOTORS 0-1 HP.....5	MOTORS 1 TO 5 HP.....1	MOTORS 5-20 HP.....1
DIST. PANEL-.....5	BRANCH CIR. 1-10.....10	BRANCH CIR 11-40.....1

SERVICE SIZE

SERVICE EQUIPMENT AMPS/VOLT

EQUIPMENT

MOTORS WATER HEATER
TRANSFORMERS MISC. EQ. OR
HEATING APPL.

FIXTURE COUNTS

OUTLETS

COMMENTS

WORK ON THIS PERMIT MUST COMMENCE WITHIN 180 DAYS FROM DATE OF ISSUANCE OR PERMIT BECOMES VOID.

WORK IS TO BE LIMITED TO THAT STATED ON THIS PERMIT. ALL WORK MUST BE DONE IN ACCORDANCE WITH THE CITY OF GLENDALE CODE AND THE RULES OF THIS DEPARTMENT. WORK MUST BE DONE BY THE LICENSEE OR EMPLOYEES UNDER LICENSEE'S DIRECT SUPERVISION. CONCEALED WORK MUST BE INSPECTED BEFORE CLOSE-IN.

ROUGH _____ CUT-IN _____ FINAL _____

FEE: $ 141.95

THIS IS TO CERTIFY THAT PERMIT IS GRANTED THIS DATE: _____

FOR INSPECTIONS
CALL 818 548-4830

_____
FOR PERMIT SERVICES ADMINISTRATOR

PW-PSC-2 (REV. 3/92)

INSPECTION RECORD

PRESERVE THIS RECORD OF YOUR BUILDING INSPECTIONS

This card must be posted in a conspicuous place at or near the main entrance to the new building, addition or alteration during foundation and framing construction.

When the building is framed this card may be posted at the electric meter service box or the garage and must always be available to the building inspector.

The issuance of a building permit does not authorize the installation of mechanical work such as plumbing, electrical, heating or refrigeration which requires a separate plumbing, electrical, heating or refrigeration permit.

Building permits shall expire on the **one hundred eightieth (180)** day from date of issuance if the work permitted thereunder has not been commenced. Such permit shall also expire if the building or work authorized by such permit is suspended or abandoned for a period of **180** days at any time after work commences.

INSPECTIONS

INSPECTIONS	APPROVED BY	DATE
PRESITE		
SHORING		
SETBACK AND YARDS		
UFER		
TRENCH AND FORMS REINFORCING STEEL		
SETBACK & ELEVATION SURVEY		
O.K. TO POUR FOOTINGS		

DO NOT POUR FOOTINGS UNTIL ABOVE IS APPROVED

UNDERGROUND HYDRO		
UNDERGROUND FLUSH		
HEAT OR REFRIG. GROUNDWORK		
ELECTRICAL GROUNDWORK		
PLUMBING GROUNDWORK		
GAS PIPING GROUNDWORK		
UNDER FLOOR INSULATION		
FIRST FLOOR JOISTS		
O.K. TO POUR SLAB FLOOR		

DO NOT POUR CONCRETE FLOOR SLAB OR COVER FIRST FLOOR JOISTS UNTIL ABOVE IS APPROVED

INSPECTIONS	APPROVED BY	DATE
ROUGH ELECTRIC	Tom	9/29-94
ROUGH PLUMBING		
DUCTS		
ROUGH HEATING OR REFRIGERATION		
ROUGH GAS PIPING		
ROOF SHEATHING (Commercial Only)		
ROUGH FRAMING AND ROOF		
ALARM ROUGH		
OVERHEAD HYDRO		
FIRE SPRINKLER WELD INSPECTION		
INSULATION		
O.K. TO COVER		

DO NOT COVER UNTIL ABOVE IS APPROVED

LATHING Interior ☐ Exterior ☐		
DRYWALL		
BROWNCOAT Interior ☐ Exterior ☐		
SEWER SEPTIC TANK-CESSPOOL		
FINAL GAS		
FINAL PLUMBING		
FINAL ELECTRICAL	Tom	9/14-'97
FINAL HEATING OR REFRIGERATION		
ENERGY FINAL		
LANDSCAPE FINAL		
GRADING FINAL		
FINAL ENGINEERING		
FINAL SPRINKLER		
FINAL CENTRAL STATION		
FINAL FIRE ALARM		
F.P.B. FINAL		
FINAL BUILDING INSPECTION		

CORRECTIONS & PARTIAL INSPECTIONS

INSPECTIONS	APPROVED BY	DATE
FINAL FOR FILLING RM AREA	Tom	9/29-94
ROUGH WALL CHECK FOR ELECT. RM & OFFICE WALLS		

APPLICATION FOR ELECTRICAL PERMIT

City of Glendale
Permit Services Center

Permit No. E1004573
Accepted by: MS
Receipt No. 1738020

MSB Room 101 633 E. Broadway at Glendale Avenue (818) 548-3200

Please print legibly and complete all applicable spaces.

Job Address 5426 ~~5430~~ SAN FERNANDO RD Date 7-28-94

Contractor/Company LIGHTNING ELECTRIC
Mailing Address 9932 LULL STREET
City BURBANK State CA Zip 91504
Telephone 818-767-7530 Emergency No. —
Contractor's City License No. ELE 1262 1-1-95 Expires on 9-30-94
State License No. 498172
Workmen's Comp. Expires on —

Owner's Name COURTAULDS
Mailing Address 5426 SAN FERNANDO RD
City GLENDALE State CA Zip 91203
Telephone 549-7770

CONTRACTOR'S EXEMPTION DECLARATION

I certify that I am exempt from the "License Required" provisions of the Contractor License Law. (State Basis of Exemption)

If I should become subject to the Workmen's Compensation provisions of the Labor Code of California, I will forthwith comply with provisions of Sec. 3700 or my permit will be deemed revoked.

7-28-94 Paul Mustoe
Date Signature of Exempt Individual

DECLARATION OF OWNER

I am the bonafide owner of the building described in the foregoing application: Said building is a single family dwelling used exclusively for living purposes except for the usual accessory buildings in conjunction with such dwelling: Said living quarters are occupied or will be occupied by the under signed. I will personally purchase all materials and will perform all labor in connection with the foregoing permit. I declare under penalty of perjury that the foregoing is true and correct.

Date Signature of the Owner/Builder

THIS PERMIT IS FOR:

☐ New Bldg. ☒ Existing Bldg.
☐ No Service Change ☐ Reconnect or Reseal

Totals shown below must be submitted in diagram on back of this application or on separate greensheet on site when Rough Electrical Inspection is requested.

Branch Circuits:
First Ten 10
Eleven to Forty 1
Each Additional over Forty —

Quantity	HP - KW - KVA Over	Incl.	Actual	Phase 1	Phase 3	Unit Cost
5	0	1	1		X	
1	1	5	5		X	
1	5	20	10		X	
	20	50				
	50	100				

~~2~~ 8 Adding Outlets
— Cellular Floor Raceway @ — per 100ft.
5 Distribution Panel, Overcurrent Device @ — each
— Switchboard - Voltage
— Service - Voltage —
Amperage —
— Temp. Service or Temp. Lighting
— Private Swimming Pool
— Miscellaneous

Specify Number of:
Motors — Welder — Water Heater —
Transformers — Range — Heating Appl. —
Dryer — Misc. Equip. or Appl. —

I hereby certify that I have read this application and state that the information is correct. I agree to comply with all City and County ordinances and State laws relating to this type of construction, whether specified herein or not. I hereby authorize representatives of the City to enter upon the above mentioned property for purposes of inspecting the work permitted. "I certify that in the performance of the work for which this permit is issued I shall not employ any persons in any manner so as to become subject to the workmen's compensation laws of California." This permit becomes null and void if work is not commenced within 180 days, or if work is suspended or abandoned for a period of 90 days at any time after work is commenced.

Date 7-28-94
Driver's License No. B0119102
Paul Mustoe
Signature of Contractor or Authorized Agent

SHOW COMPLETE WIRING DIAGRAM IN SPACE PROVIDED BELOW

(For larger projects attach full Electrical Plan)

00

5420 SFR

BE 20000874

5420 SAN FERNANDO RD

Permit Number: BE 20000874
Plan Check Number:

Printed On: 29-JUN-2000

Expiration Date: 26-DEC-2000

BE3020
ELEC. FOR ALT/REPAIR TO C

CITY OF GLENDALE - BUILDING AND SAFETY
633 E.Broadway, Rm.101
lendale, CA 91206 - (818)548-3200 (818)548-4830(INSP)

Permit Status: OPEN
Status Date: 29-JUN-2000

Electrical Permit

Scope of Work
12 NEW OUTLETS

Individual's / Company Name	Address / City, State Zip	City, State Lic. / Worker's Comp.	Phone Number
(APP) Mustoe, Paul	3326 MONROE ST Carlsbad, Ca 92008		
(OWN) P R C	Glendale, Ca 91209		818-240-2060
(CNT)			
(ELE) Mustoe, Paul	3326 Monroe St Carlsbad, Ca 92008	CCLC 20001195/, EXEMPT/,	760-720-3758

Tract Name / Number	Block(s)	Lot(s)	Assessor's ID
Tract 5468		3784	5638018032

Estimated Value: **Calculated Value:** $14

Permit Quantities	Qty	Comments or Y / N	Permit Quantities	Qty	Comments or Y / N
1 - 10 Outlets	10		11 & Up	2	

Comments

Fees	Amount	Fee Description	Amount
ELECTRIC	$31.50		
Total Fees:	$31.50		
Total Fees Due:	$0.00	Total Fees Paid:	$31.50

Clearances Agencies

Activity Code	Status	By	Date
Condition Code	Status	By	Date

The person signing for this permit acknowledges that there are NO Oak, Bay or Sycamore Trees with trunks larger than an eight inch (8") diameter within a twenty foot (20 ft.) influence of the proposed construction.

The City of Glendale restricts issuance of the building permit to the property owner or licensed general contractor only. Signatures of this individual must be verified by personal identification. Any person signing the permit application as agent for the owner or contractor shall have an original letter of authorization at the time of permit issuance.

Applications Shall expire 180 days after the date of submittal unless excepted by sec. 107.4 of the Glendale Building Code, and thereafter, any documents submitted to the department shall be returned to the applicant or destroyed by the building official. Upon written request from the applicant, the building official may extend the period of permit application.

COPYRIGHT KIVA 1997

5420 SAN FERNANDO RD,

LICENSED CONTRACTORS DECLARATION

I hereby affirm, under penalty of perjury, that I am licenced under the provisions of Chapter 9 (starting with Section 7000) of Division 3 o fthe Bus. & Prof. code , and that my license is in full force and effect.

License Class C-10 License No. 280420 Contractor's Signature Paul Mustoe Date 6-29-00

OWNER - BUILDER DECLARATION

As the property owner and builder of the proposed project ('owner-builder') you are the responsible party of record on this permit. Building permits are not required to be signed by property owners unless they are personally performing their own work. If your work is being performed by someone other than yourself, you may protect yourself from possible liability if that person applies for the proper permit in his or her name. Contractors are required by law to be licensed and bonded by the State of California and to have a business license from the City of Glendale. They are also required by law to put their license number on all permits for which they apply. If you plan to do your own work, with the exception of various trades that you plan to subcontract, you should be aware that if you employ or otherwise engage any persons other than your immediate family, and the work (including materials and other costs) is $200 or more for the entire project, and such persons are not licensed as contractors or subcontractors, then you may be an employer. If you are an employer, you must register with the state and federal government as an employer and you are subject to several obligations including state and federal income tax withholding, federal social security taxes, workers compensation insurance, disability insurance costs, and unemployment compensation contributions. There may be financial risks for you if you do not carry out these obligations, and these risks are especially serious with respect to workers' compensation insurance. For more specific information about your obligations under federal law, contact the Internal Revenue Service (and, if you wish, the U.S. Small Business Administration). For more specific information about your obligations under state law, contact the Department of Benefit Payments and the Division of Industrial Accidents. If the structure is intended for sale, property owners who are not licensed contractors are allowed to perform their work personally or through their own employees, without a licensed contractor or subcontractor, only under limited conditions. A frequent practice of unlicensed persons professing to be contractors is to secure an 'owner-builder' building permit, erroneously implying that the property owner is providing his or her own labor and material personally. Information about licensed contractors may be obtained by contacting the Contractors' State License Board in your community or at 1020 N Street, Sacramento, California 95814. Note: The current mailing address of the Contractors State License Board is P.O. Box 26000, Sacramento, California 95826.

Section 7031.5 of the Bus. & Prof. Code requires the permit applicant to sign a statement above or claim exemption from the Contractor's license Law and state the basis for such exemption. Violations of this section subjects the applicant to a civil penalty of not more than five hundred dollars ($500). I hereby affirm that I have read the paragraph above and willfully accept the responsibility of an owner-builder. I further affirm, under penalty of perjury, that I am exempt from the Contractor's License Law for the following reason:

_____ INITIAL I, as owner of the property, or my employees with wages as their sole compensation, will do the work, and the structure is not intended or offered for sale (Sec. 7044, Business and Professions Code: The Contractors License Law does not apply to an owner of property who builds or improves thereon, and who does such work himself or herself or through his or her own employees, provided that the improvements are not intended or offered for sale. If, however, the building or improvement is sold within one year of completion, the owner-builder will have the burden of proving that he or she did not build or improve for the purpose of sale.).

_____ INITIAL I, as owner of the property, am exclusively contracting with licensed contractors to construct the project (Sec. 7044, Business and Professions Code: The Contractors License Law does not apply to an owner of property who builds or improves thereon, and who contracts for the projects with a contractor(s) licensed pursuant to the Contractors License Law.). I have or plan to contract with the following person (company) to provide the proposed construction:

Name_____ Address_____ Phone_____ Contractors Lic. No._____

_____ INITIAL I, as owner of the property, plan to provide portions of the work but I have or plan to contract with the following person(s) /(company(ies)) to provide the work indicated.

Name_____ Address_____ Phone_____ Type of work_____

Name_____ Address_____ Phone_____ Type of work_____

Name_____ Address_____ Phone_____ Type of work_____

I am exempt under Section _____ of the Bus. and Prof. Code for the following reason:_____

_____ INITIAL

Name of Property Owner _____ Signature _____ Date _____

WORKERS COMPENSATION DECLARATION

_____ INITIAL I have and will maintain a certificate of consent to self-insure for workers' compensation, as provided for by Section 3700 of the Labor Code, for the performance of the work for which this permit is issued.

_____ INITIAL I have and will maintain workers' compensation insurance, as required by Section 3700 of the Labor Code, for the performance of the work for which this permit is issued. My workers'compensation insurance carrier and policy number are:

Carrier:_____ Policy Number_____ Expiration Date_____

(This section need not be completed if the permit is for one hundred dollars ($100) or less)

PM INITIAL I certify that in the performance of the work for which this permit is issued, I shall not employ any person in any manner so as to become subject to the workers' compensation laws of California, and agree that if I should become subject to the workers' compensation provisions of Section 3700 of the Labor Code, I shall forthwith comply with those provisions.

Print Name PAUL MUSTOE Signature Paul Mustoe Date 6-29-00

☒ CONTRACTOR
☐ OWNER
☐ AGENT

WARNING: FAILURE TO SECURE WORKERS' COMPENSATION COVERAGE IS UNLAWFUL, AND SHALL SUBJECT AN EMPLOYER TO CRIMINAL PENALTIES AND CIVIL FINES UP TO ONE HUNDRED THOUSAND DOLLARS ($100,000), IN ADDITION TO THE COST OF COMPENSATION, DAMAGES AS PROVIDED FOR IN SECTION 3706 OF THE LABOR CODE, INTEREST, AND ATORNEY'S FEES.

ASBESTOS NOTIFICATION

☐ I declare that notification of asbestos removal is not applicable to this project. ☐ A notification letter has or will be sent to the AQMD or EPA. _____ SIGNATURE

CONSTRUCTION LENDING AGENCY

I hereby affirm under penalty of perjury that there is a construction lending agency for the performance or the work for which this permit is issued (Sec. 3097, Civil Code).

Lender's Name_____ Lender's Address_____ Phone_____

FINAL DECLARATION

I certify that I have read this application and state that the above information is correct. I agree to comply with all city and county ordinances and state laws relating to building construction, and hereby authorize representatives of the City of Glendale to enter upon the above-mentioned property for inspection purposes.

Print Name PAUL MUSTOE Signature Paul Mustoe Date 6-29-00

☒ CONTRACTOR
☐ OWNER
☐ AGENT

APPLICATION FOR ELECTRICAL PERMIT

City of Glendale
Permit Services Center

MSB Room 101 633 E. Broadway at Glendale Avenue (818) 548-3200

Permit No. Be20000874
Accepted by: AG
Receipt No. 0017

Please print legibly in ink and complete all applicable spaces.
A double fee will be charged if work is started before a permit is pulled.

Job Address 5420 San Fernando Rd | Date 6-29-00

Contractor/Company PAUL MUSTOE
Mailing Address 3326 MONROE ST
City CARLSBAD State CA Zip 92008
Telephone 760-720-3758 Emergency No.
Contractor's City License No. Expires on
State License No. 280420 Expires on 5-31-02
Workmen's Comp. Expires on Exempt

Property Owner's Name PRC
Mailing Address 5420 SAN FERNANDO RD.
City Glendale State CA Zip 91209
Telephone 240 - 2060

CONTRACTOR'S EXEMPTION DECLARATION

I certify that I am exempt from the "License Required" provisions of the Contractor License Law. (State Basis of Exemption)

If I should become subject to the Workmen's Compensation provisions of the Labor Code of California, I will forthwith comply with provisions of Sec. 3700 or my permit will be deemed revoked.

6-29-00 Paul Mustoe
Date Signature of Exempt Individual

DECLARATION OF OWNER

I am the bonafide owner of the building described in the foregoing application: Said building is a single family dwelling used exclusively for living purposes except for the usual accessory buildings in conjunction with such dwelling; Said living quarters are occupied or will be occupied by the under signed. I will personally purchase all materials and will perform all labor in connection with the foregoing permit. I declare under penalty of perjury that the foregoing is true and correct.

Date Signature of the Owner/Builder

THIS PERMIT IS FOR:

☐ New Bldg. ☒ Existing Bldg.
☐ No Service Change ☐ Reconnect or Reseal

Totals shown below must be submitted in diagram on back of this application or on separate greensheet on site when Rough Electrical Inspection is requested.

Branch Circuits:
First Ten
Eleven to Forty
Each Additional over Forty

Quantity	HP - KW - KVA Over	Incl.	Actual	Phase 1	3	Unit Cost
	0	1				
	1	5				
	5	20				
	20	50				
	50	100				

12 Adding Outlets
Cellular Floor Raceway @ per 100ft.
Distribution Panel, Overcurrent Device @ each
Switchboard - Voltage
Service - Voltage
Amperage
Temp. Service or Temp. Lighting
Private Swimming Pool
Miscellaneous

Specify Number of:
Motors Welder Water Heater
Transformers Range Heating Appl.
Dryer Misc. Equip. or Appl.

I hereby certify that I have read this application and state that the information is correct. I agree to comply with all City and County ordinances and State laws relating to this type of construction, whether specified herein or not. I hereby authorize representatives of the City to enter upon the above mentioned property for purposes of inspecting the work permitted. "I certify that in the performance of the work for which this permit is issued I shall not employ any persons in any manner so as to become subject to the workmen's compensation laws of California." This permit becomes null and void if work is not commenced within 180 days, or if work is suspended or abandoned for a period of 90 days at any time after work is commenced.

Date 6-29-00
Driver's License No. B0119102
Paul Mustoe
Signature of Property Owner/Contractor

PWPSC-53 (Rev. 4/95)


Printed on Recycled Paper

SHOW COMPLETE WIRING DIAGRAM IN SPACE PROVIDED BELOW

(For larger projects attach full Electrical Plan)

PRC

CONFERANCE ROOM

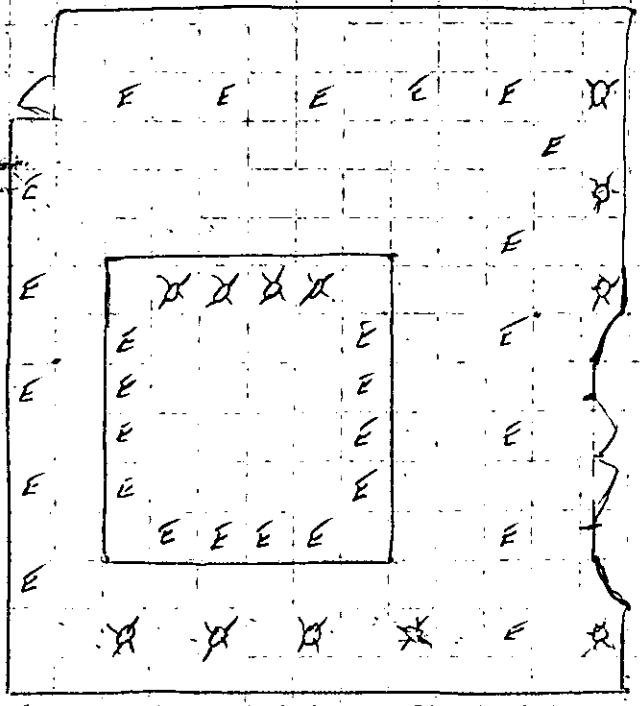

12 - ✳ NEW LIGHTS ADDED

ADDRESS @ 5420 San Fernando Rd

BE20000874

INSPECTIONS	APPROVED BY	DATE
Presite		
Shoring		
Setback & Yards		
Ufer		
Trench & Forms Reinforcing Survey		
Setback & Elevation Survey		
OK to Pour Footings		

DO NOT POUR FOOTINGS UNTIL ABOVE IS APPROVED

Underground Hydro		
Underground Plush		
Heat or Refrigeration Groundwork		
Electrical Groundwork		
Plumbing Groundwork		
Gas Piping Groundwork		
Under Floor Insulation		
First Floor Joists		
OK to Pour Slab Floor		

DO NOT POUR CONCRETE FLOOR SLAB OR COVER FIRST FLOOR JOISTS UNTIL ABOVE IS APPROVED

Rough Electric		
Rough Plumbing		
Ducts		
Rough Heating or Refrig.		
Rough Gas Piping		
Roof Sheating (Commercial Only)		
Rough Framing & Roof		
Alarm Rough		
Overhead Hydro		
Fire Sprinkler Weld Insp.		
Insulation		
OK To Cover		

DO NOT COVER UNTIL ABOVE IS APPROVED

INSPECTIONS	APPROVED BY	DATE
Lathing Interior ☐ Exterior ☐		
Drywall		
Brown Coat Interior ☐ Exterior ☐		
Sewer-Septic Tank - Cesspool		
Final Gas		
Final Plumbing		
Final Electrical	DM 6/30/00 T-Bar ceiling Down Wires	
Final Heating or Refrigeration		
Energy Final		
Landscape Final		
Grading Final		
Final-Engineering		
Final Sprinkler		
Final Central Station		
Final Fire Alarm		
F.P.U. Final		
Final Building Inspection		

OCCUPANCY OF THIS BUILDING BEFORE ALL FINAL INSPECTIONS ARE MADE IS VIOLATION OF THE CITY OF GLENDALE MUNICIPAL CODE

CORRECTIONS & PARTIAL INSPECTIONS

INSPECTIONS	APPROVED BY	DATE

98

5426 SFR

CITY OF GLENDALE
PERMIT SERVICES CENTER
633 E. BROADWAY
MSB ROOM 101
GLENDALE CA 91206-4453
(818) 548-3200

PERMIT NBR: E10069934
PROJECT NBR:

ELECTRICAL PERMIT

APPLIC DATE: 02/03/98
ISSUE DATE: 02/03/98

IMPROVEMENT TYPE.: ALTERATION
USE TYPE.....: COMMERCIAL
PROPOSED WORK....: ALTERATION
PROPSD WORK LINE1: 6 OUTLETS.
PROPSD WORK LINE2:

COMMERCIAL

BUILDING ADDRESS:
5426 SAN FERNANDO RD
GLENDALE CA 91203

OWNER INFORMATION:
TROSTORFF,RUTH G TR ET AL
9401 WILSHIRE BLVD 9
BEVERLY HILLS CA 90212

PROPERTY DESCRIPTION: 5638-0018-0032
*LOT COM AT INTERSECTION OF NE LINE OF SAN FERNANDO RD WITH N LINE OF TR NO 5468 TH NW ON SD NE LINE AND E ON S LINE OF MILFORD ST TO W LINE OF TR NO SEE ASSESSOR MAPBOOK FOR MISSING PORTION NO 3784 AND POR OF WEST GLENDALE

WORKERS COMP. EXEMPT: Y ZONING:
WORKERS COMP. EXP DATE:

WK:(818) 549-7770 HM:
APPL: ROBERT MYERS
DR. # N9504217
CONTRACTOR INFORMATION:
MYERS ELECTRIC
134 S. PARKWOOD AVE
PASADENA CA 91107-
PHONE:
CITY LICENSE: ELE02009
STATE LICENSE:
LICENSEE: MYERS ELECTRIC
PHONE: (626) 793-2112

========== DESCRIPTION OF WORK ==========

NBR OUTLETS ADDED.....6 BRANCH CIR. 1-10.....2

==========SERVICE SIZE==========
SERVICE EQUIPMENT AMPS/VOLT

=====FIXTURE COUNTS======
OUTLETS

==========EQUIPMENT==========
MOTORS WATER HEATER
TRANSFORMERS MISC. EQ. OR
HEATING APPL.

==========COMMENTS==========

WORK ON THIS PERMIT MUST COMMENCE WITHIN 180 DAYS FROM DATE OF ISSUANCE O PERMIT BECOMES VOID.

WORK IS TO BE LIMITED TO THAT STATED ON THIS PERMIT. ALL WORK MUST BE DONE IN ACCORDANCE WITH THE CITY OF GLENDALE CODE AND THE RULES OF THIS DEPARTMENT. WORK MUST BE DONE BY THE LICENSEE OR EMPLOYEES UNDER LICENSEE'S DIRECT SUPERVISION. CONCEALED WORK MUST BE INSPECTED BEFORE CLOSE-IN.

ROUGH ..... CUT-IN ..... FINAL .....

FEE: $ 42.90

THIS IS TO CERTIFY THAT PERMIT IS GRANTED THIS DATE: .....

FOR INSPECTIONS
CALL 818 548-4830

FOR PERMIT SERVICES ADMINISTRATOR

PW-PSC-2 (REV. 3/92)

INSPECTION RECORD

PRESERVE THIS RECORD OF YOUR BUILDING INSPECTIONS

This card must be posted in a conspicuous place at or near the main entrance to the new building, addition or alteration during foundation and framing construction.

When the building is framed this card may be posted at the electric meter service box or the garage and must always be available to the building inspector.

The issuance of a building permit does not authorize the installation of mechanical work such as plumbing, electrical, heating or refrigeration which requires a separate plumbing, electrical, heating or refrigeration permit.

Building permits shall expire on the **one hundred eightieth (180)** day from date of issuance if the work permitted thereunder has not been commenced. Such permit shall also expire if the building or work authorized by such permit is suspended or abandoned for a period of **180** days at any time after work commences.

INSPECTIONS

INSPECTIONS	APPROVED BY	DATE
PRESITE		
SHORING		
SETBACK AND YARDS		
UFER		
TRENCH AND FORMS REINFORCING STEEL		
SETBACK & ELEVATION SURVEY		
O.K. TO POUR FOOTINGS		

DO NOT POUR FOOTINGS UNTIL ABOVE IS APPROVED

UNDERGROUND HYDRO		
UNDERGROUND FLUSH		
HEAT OR REFRIG. GROUNDWORK		
ELECTRICAL GROUNDWORK		
PLUMBING GROUNDWORK		
GAS PIPING GROUNDWORK		
UNDER FLOOR INSULATION		
FIRST FLOOR JOISTS		
O.K. TO POUR SLAB FLOOR		

DO NOT POUR CONCRETE FLOOR SLAB OR COVER FIRST FLOOR JOISTS UNTIL ABOVE IS APPROVED

INSPECTIONS	APPROVED BY	DATE
ROUGH ELECTRIC	KM	3/16-'98
ROUGH PLUMBING		
DUCTS		
ROUGH HEATING OR REFRIGERATION		
ROUGH GAS PIPING		
ROOF SHEATHING (Commercial Only)		
ROUGH FRAMING AND ROOF		
ALARM ROUGH		
OVERHEAD HYDRO		
FIRE SPRINKLER WELD INSPECTION		
INSULATION		
O.K. TO COVER		

DO NOT COVER UNTIL ABOVE IS APPROVED

LATHING Interior ☐ Exterior ☐		
DRYWALL		
BROWNCOAT Interior ☐ Exterior ☐		
SEWER SEPTIC TANK-CESSPOOL		
FINAL GAS		
FINAL PLUMBING		
FINAL ELECTRICAL	EXPIRES	9/2-'00
FINAL HEATING OR REFRIGERATION		
ENERGY FINAL		
LANDSCAPE FINAL		
GRADING FINAL		
FINAL ENGINEERING		
FINAL SPRINKLER		
FINAL CENTRAL STATION		
FINAL FIRE ALARM		
F.P.B. FINAL		
FINAL BUILDING INSPECTION		

CORRECTIONS & PARTIAL INSPECTIONS

INSPECTIONS	APPROVED BY	DATE
HARD CEILING LIGHTS.		
NEVER CALL FOR FINAL INSPECTION		

APPLICATION FOR ELECTRICAL PERMIT

City of Glendale
Permit Services Center

Permit No. E/1069934
Accepted by: D.L.P.
Receipt No. _____

MSB Room 101 633 E. Broadway at Glendale Avenue (818) 548-3200

Please print legibly in ink and complete all applicable spaces.
A double fee will be charged if work is started before a permit is pulled.

Job Address 5426 Stw Fernando Rd Date 2/3/98

Contractor/Company Myers Electric
Mailing Address 1345 Parkwood Ave
City Pasadena State CA Zip 91107
Telephone 626-793-2112 Emergency No. _____
Contractor's City License No. ELE 2009 Expires on 1-1-99
State License No. 634795/C10 Expires on 1/31/00
Workmen's Comp. Expires on N/A EXEMPT

Property Owner's Name Lockheed Aerospace
Mailing Address 5426 Stw Fernando Rd
City Glendale State CA Zip _____
Telephone (818) 549-7770

CONTRACTOR'S EXEMPTION DECLARATION

I certify that I am exempt from the "License Required" provisions of the Contractor License Law. (State Basis of Exemption)

_____

If I should become subject to the Workmen's Compensation provisions of the Labor Code of California, I will forthwith comply with provisions of Sec. 3700 or my permit will be deemed revoked.

X 2/3/98 _____
Date Signature of Exempt Individual

DECLARATION OF OWNER

I am the bonafide owner of the building described in the foregoing application: Said building is a single family dwelling used exclusively for living purposes except for the usual accessory buildings in conjunction with such dwelling: Said living quarters are occupied or will be occupied by the under signed. I will personally purchase all materials and will perform all labor in connection with the foregoing permit. I declare under penalty of perjury that the foregoing is true and correct.

_____
Date Signature of the Owner/Builder

THIS PERMIT IS FOR:

☐ New Bldg. ☐ Existing Bldg.
☐ No Service Change ☐ Reconnect or Reseal

Totals shown below must be submitted in diagram on back of this application or on separate greensheet on site when Rough Electrical Inspection is requested.

Branch Circuits:
First Ten 2
Eleven to Forty _____
Each Additional over Forty _____

Quantity	HP - KW - KVA			Phase		Unit Cost
	Over	Incl.	Actual	1	3	
	0	1				
	1	5				
	5	20				
	20	50				
	50	100				

6 Adding Outlets
_____ Cellular Floor Raceway @ _____ per 100ft.
_____ Distribution Panel, Overcurrent Device @ _____ each
_____ Switchboard - Voltage
_____ Service - Voltage _____
Amperage _____
_____ Temp. Service or Temp. Lighting
_____ Private Swimming Pool
_____ Miscellaneous

Specify Number of:
Motors _____ Welder _____ Water Heater _____
Transformers _____ Range _____ Heating Appl. _____
Dryer _____ Misc. Equip. or Appl. _____

I hereby certify that I have read this application and state that the information is correct. I agree to comply with all City and County ordinances and State laws relating to this type of construction, whether specified herein or not. I hereby authorize representatives of the City to enter upon the above mentioned property for purposes of inspecting the work permitted. "I certify that in the performance of the work for which this permit is issued I shall not employ any persons in any manner so as to become subject to the workmen's compensation laws of California." This permit becomes null and void if work is not commenced within 180 days, or if work is suspended or abandoned for a period of 90 days at any time after work is commenced.

Date 2/3/98
Driver's License No. N9504717

_____
Signature of Property Owner/Contractor

SHOW COMPLETE WIRING DIAGRAM IN SPACE PROVIDED BELOW

(For larger projects attach full Electrical Plan)

JOB ADDRESS

5426 San Fernando Road
NUMBER STREET

MAINTENANCE
~~SAN FERNANDO ROAD~~

BUILDING SECTION, PUBLIC WORKS DIVISION
CITY OF GLENDALE, CALIFORNIA

CONTRACTOR	TEL. NO.
Gerald W. Carson	
MAILING ADDRESS	STATE LIC. NO.
OWNER	CITY LIC. NO.
Products Research Co	
MAILING ADDRESS	TEL. NO.

DESCRIPTION OF WORK

☐ NEW BLDG. ☐ EXIST. BLDG. ☐ NO SERV. CHANGE ☐ RECONNECT OR RESEAL

FEE COMPUTATION

NOTE! TOTALS SHOWN BELOW MUST BE SUBMITTED IN DIAGRAM ON SEPARATE WORK SHEET PROVIDED FOR THIS PURPOSE.

BRANCH CIRCUITS

FIRST TEN _____

ELEVEN TO FORTY _____

ADDITIONAL _____ **FEE** .....

MOTORS _____ WELDER _____

TRANSFORMERS _____ RANGE _____

HEATING APPL. _____ DRYER _____

WATER HTR.. _____ MISC. EQ. or APPL. _____

QUAN.	HP - KW - KVA			PHASE		UNIT COST	FEE
	OVER	INCL.	ACTUAL	1	3		
	0	1					
	1	5					
	5	20					
	20						

_____ ADDING OUTLETS _____

_____ CELLULAR FLOOR RACEWAY @ _____ PER 100 FT. _____

_____ DISTRIBUTION PANEL, OVERCURRENT DEVICE @ _____ ea. _____

_____ SWITCHBOARD – VOLTAGE _____

_____ SERVICE –VOLTAGE _____ . AMPERAGE _____

_____ TEMP. SERVICE OR TEMP. LIGHTING

_____ PRIVATE SWIMMING POOL _____

_____ MISCELLANEOUS _____

NO WORK DONE

I have carefully read and examined the above application and know the same to be true and correct. All provisions of the Laws and Ordinances governing this type of construction will be complied with whether mentioned herein or not. No person shall be employed in violation of the Labor Code of the State of California.

~~PERMIT FEE~~ @

~~INVESTIGATION FEE~~

TOTAL FEE

SIGNATURE OF CONTRACTOR OR AUTHORIZED AGENT

FORM B-53

CK., MO., CASH NOTE: WHEN PROPERLY VALIDATED IN THIS SPACE, THIS FORM CONSTITUTES AN ELECTRIC PERMIT TO DO THE WORK DESCRIBED HEREON.

May 1970

INSPECTION RECORD

BASIC INSPECTIONS

ITEM	INSPECTOR	DATE
GROUND WORK		
ROUGH		
FIXTURES		
RELEASE TO PUBLIC SERVICE		
FINAL		

PARTIAL OR MISC. INSPECTIONS

JOB ADDRESS

5426 SAN FERNANDO RD
NUMBER STREET

APPLICATION FOR AN
MAINTENANCE
BUILDING SECTION, PUBLIC WORKS DIVISION
CITY OF GLENDALE, CALIFORNIA

Computed

CONTRACTOR PRODUCTS RESEARCH CO. | TEL. NO. 246-1631
MAILING ADDRESS 5426 SAN FERNANDO RD | STATE LIC. NO.
OWNER PRODUCTS RESEARCH CO. LTD | CITY LIC. NO. 1568
MAILING ADDRESS 5426 SAN FERNANDO RD | TEL. NO. 246-1631

DESCRIPTION OF WORK

☐ NEW BLDG. ☒ EXIST. BLDG. ☐ NO SERV. CHANGE ☐ RECONNECT OR RESEAL | USE ZONE

FEE COMPUTATION

NOTE! TOTALS SHOWN BELOW MUST BE SUBMITTED IN DIAGRAM ON SEPARATE WORK SHEET PROVIDED FOR THIS PURPOSE.

..... FIXTURES .....

4 OUTLETS, BASE PLUGS, SWITCHES .....

FIRST TEN @ 25 EACH 1-00

ADDITIONAL @ _____ EACH .....

MOTORS

QUAN.	OVER	INCL.	ACTUAL HP	UNIT COST	FEE
24	0	1 HP	.5	@ .75 EA.	18-00
	1 HP	5 HP		@ "	
	5 HP	20 HP		@ "	
	20 HP	50 HP		@ "	
	50 HP	UP		@ "	

TOTAL AIR COND. H. P. 4.5 SUB TOTAL → 19-00

_____ RANGE, OR OVEN OUTLETS @ _____ EACH

1 TRANSFORMERS OR ~~RECTIFIERS~~ 45 KVA @ _____ PER KVA 4-02

_____ HEATING ELEMENTS OVER 1650 WATTS @ _____ EACH

6 ~~AIR CONDITIONER~~, PLUGS @ 1-50 EACH WATER 9-00

_____ CLOTHES DRYER @ _____ EACH

1 MISCELLANEOUS 100 AMP CIRCUIT BREAKER PANEL 3-00

I have carefully read and examined the above application and know the same to be true and correct. All provisions of the Laws and Ordinances governing this type of construction will be complied with whether mentioned herein or not. No person shall be employed in violation of the Labor Code of the State of California.

~~PERMIT FEE @~~ ~~3.00~~

SUPPLEMENTARY PERMIT FEE @ .50

INVESTIGATION FEE

TOTAL FEE $35-00

D. Rodgers 1568
SIGNATURE OF CONTRACTOR OR AUTHORIZED AGENT

FORM B-53

PERMANENT

98112 SEP 10 65 EL 35.00

MONTH of AUGUST 1965

CK MO. CASH NOTE: WHEN PROPERLY VALIDATED IN THIS SPACE, THIS FORM CONSTITUTES AN ELECTRIC PERMIT TO DO THE WORK DESCRIBED HEREON.

INSPECTION RECORD

BASIC INSPECTIONS

ITEM	INSPECTOR	DATE
GROUND WORK		
ROUGH		
FINISH		9/13/65
FIXTURES		
FINAL RELEASE TO PUBLIC SERV.		

PARTIAL OR MISC. INSPECTIONS

UNSUCCESSFUL TRIPS

RECORD INFORMATION

O.H.	U.G.	TEMP. POWER POLE	NO. OF METERS

LITE ____ WIRE	PWR ____ PHASE	HEAT ____ KW

RANGE	OVEN	TABLE TOP	W. HTR.	DRYER

OTHER RES. APPLIANCES OVER 2 KW.

TOTAL KW OR HP.	TOTAL HP.
____ S Φ	____ 3 Φ

JOB ADDRESS

5426 SAN FERNANDO RD.

NUMBER STREET

APPLICATION FOR AN COMPLETED

MAINTENANCE

BUILDING SECTION, PUBLIC WORKS DIVISION

CITY OF GLENDALE, CALIFORNIA

CONTRACTOR PRODUCTS RESEARCH CO.	TEL. NO. 246-1631
MAILING ADDRESS 5426 SAN FERNANDO RD.	STATE LIC. NO.
OWNER PRODUCTS RESEARCH CO LTD.	CITY LIC. NO. 1191
MAILING ADDRESS 5426 SAN FERNANDO RD	TEL. NO. 246-1631

DESCRIPTION OF WORK

☐ NEW BLDG. ☒ EXIST. BLDG. ☐ NO SERV. CHANGE ☐ RECONNECT OR RESEAL | USE ZONE

FEE COMPUTATION

NOTE! TOTALS SHOWN BELOW MUST BE SUBMITTED IN DIAGRAM ON SEPARATE WORK SHEET PROVIDED FOR THIS PURPOSE.

..... FIXTURES .....

7 ..... OUTLETS, BASE PLUGS, SWITCHES .....

FIRST TEN @ 25¢ EACH 1.75

ADDITIONAL @ _____ EACH .....

MOTORS

QUAN.	OVER	INCL.	ACTUAL HP	UNIT COST	FEE
	0	1 HP		@ EA.	
	1 HP	5 HP		@ "	
1	5 HP	20 HP	7½	@ "	3-00
	20 HP	50 HP		@ "	
	50 HP	UP		@ "	

TOTAL AIR COND. H. P. [ ] SUB TOTAL → 4-75

_____ RANGE, OR OVEN OUTLETS @ _____ EACH _____

_____ TRANSFORMERS OR RECTIFIERS _____ KVA @ _____ PER KVA _____

_____ HEATING ELEMENTS OVER 1650 WATTS @ _____ EACH _____

_____ AIR CONDITIONER, PLUGS @ _____ EACH _____

_____ CLOTHES DRYER @ _____ EACH _____

_____ MISCELLANEOUS _____

DISTRIBUTION PANEL 20

100 AMP SERVICE ENTRANCE 1-50

I have carefully read and examined the above application and know the same to be true and correct. All provisions of the Laws and Ordinances governing this type of construction will be complied with whether mentioned herein or not. No person shall be employed in violation of the Labor Code of the State of California.

D.O. Rodger. / Agent

SIGNATURE OF CONTRACTOR OR AUTHORIZED AGENT

~~PERMIT FEE @~~ ~~0.00~~

~~SUPPLEMENTARY PERMIT FEE @ .50~~

~~INVESTIGATION FEE~~

TOTAL FEE 6-45

FORM B-53

PERMANENT

Month of Sept 1965

99888 OCT 18 65 EL 6.45

CK MO. CASH NOTE: WHEN PROPERLY VALIDATED IN THIS SPACE, THIS FORM CONSTITUTES AN ELECTRIC PERMIT TO DO THE WORK DESCRIBED HEREON.

INSPECTION RECORD
BASIC INSPECTIONS

ITEM	INSPECTOR	DATE
GROUND WORK		
ROUGH		
FINISH		10/19/65
FIXTURES		"
FINAL RELEASE TO PUBLIC SERV.		"

PARTIAL OR MISC. INSPECTIONS

UNSUCCESSFUL TRIPS

RECORD INFORMATION

O.H.	U.G.	TEMP. POWER POLE	NO. OF METERS

LITE _____ WIRE | PWR _____ PHASE | HEAT _____ KW

RANGE	OVEN	TABLE TOP	W. HTR.	DRYER

OTHER RES. APPLIANCES OVER 2 KW.

TOTAL KW OR HP.	TOTAL HP.
_____ S Φ	_____ 3 Φ

JOB ADDRESS

5426 SAN FERNANDO ROAD

NUMBER STREET

APPLICATION FOR AN

ELECTRICAL PERMIT

BUILDING SECTION, PUBLIC WORKS DIVISION

Maintenance

CONTRACTOR PRODUCTS RESEARCH CO LTD	TEL. NO. 246-1631
MAILING ADDRESS 5426 SAN FERNANDO RD	STATE LIC. NO.
OWNER PRODUCTS RESEARCH CO LTD	CITY LIC. NO.
MAILING ADDRESS 5426 SAN FERNANDO RD	TEL. NO. 246-1631

DESCRIPTION OF WORK

☐ NEW BLDG. ☐ EXIST. BLDG. ☐ NO SERV. CHANGE ☐ RECONNECT OR RESEAL | USE ZONE

FEE COMPUTATION

NOTE! TOTALS SHOWN BELOW MUST BE SUBMITTED IN DIAGRAM ON SEPARATE WORK SHEET PROVIDED FOR THIS PURPOSE.

..... FIXTURES .....

..... OUTLETS, BASE PLUGS, SWITCHES .....

FIRST TEN @ _____ EACH .....

ADDITIONAL @ _____ EACH .....

MOTORS

QUAN.	OVER	INCL.	ACTUAL HP	UNIT COST	FEE
	0	1 HP		@ EA.	
	1 HP	5 HP		@ "	
	5 HP	20 HP		@ "	
	20 HP	50 HP		@ "	
	50 HP	UP		@ "	

TOTAL AIR COND. H. P. _____ SUB TOTAL →

_____ RANGE, OR OVEN OUTLETS @ _____ EACH _____

_____ TRANSFORMERS OR RECTIFIERS _____ KVA @ _____ PER KVA _____

_____ HEATING ELEMENTS OVER 1650 WATTS @ _____ EACH _____

_____ AIR CONDITIONER, PLUGS @ _____ EACH _____

_____ CLOTHES DRYER @ _____ EACH _____

_____ MISCELLANEOUS _____ _____

NO WORK DONE

OCTOBER 1965

CK. MO. CASH NOTE: WHEN PROPERLY VALIDATED IN THIS SPACE, THIS FORM CONSTITUTES AN ELECTRIC PERMIT TO DO THE WORK DESCRIBED HEREON.

I have carefully read and examined the above application and know the same to be true and correct. All provisions of the Laws and Ordinances governing this type of construction will be complied with whether mentioned herein or not. No person shall be employed in violation of the Labor Code of the State of California.

D. Rodgers Jr. Mgr.

SIGNATURE OF CONTRACTOR OR AUTHORIZED AGENT

~~PERMIT FEE~~ @	2.00
~~SUPPLEMENTARY PERMIT FEE @ .50~~	
~~INVESTIGATION FEE~~	
TOTAL FEE	Nil

FORM B-53

PERMANENT

INSPECTION RECORD
BASIC INSPECTIONS

ITEM	INSPECTOR	DATE
GROUND WORK		
ROUGH		
FINISH		
FIXTURES		
FINAL RELEASE TO PUBLIC SERV.		

PARTIAL OR MISC. INSPECTIONS

UNSUCCESSFUL TRIPS

RECORD INFORMATION

O.H.	U.G.	TEMP. POWER POLE	NO. OF METERS

LITE_____WIRE | PWR_____PHASE | HEAT_____KW

RANGE	OVEN	TABLE TOP	W. HTR.	DRYER

OTHER RES. APPLIANCES OVER 2 KW.

TOTAL KW OR HP.	TOTAL HP.
_____ S Φ	_____ 3 Φ

JOB ADDRESS

5426 San Fernando Road
NUMBER STREET

MAINTENANCE ELECTRICAL PERMIT

BUILDING SECTION, PUBLIC WORKS DIVISION
CITY OF GLENDALE, CALIFORNIA

CONTRACTOR Gerald W. Carson — TEL. NO.

MAILING ADDRESS 5426 SAN FERNANDO Rd. — STATE LIC. NO.

OWNER — CITY LIC. NO.

MAILING ADDRESS Products Research — TEL. NO.

DESCRIPTION OF WORK

☐ NEW BLDG. ☐ EXIST. BLDG. ☐ NO SERV. CHANGE ☐ RECONNECT OR RESEAL — USE ZONE

FEE COMPUTATION

NOTE! TOTALS SHOWN BELOW MUST BE SUBMITTED IN DIAGRAM ON SEPARATE WORK SHEET PROVIDED FOR THIS PURPOSE.

..... FIXTURES .....

..... OUTLETS, BASE PLUGS, SWITCHES

FIRST TEN @ _____ EACH .....

ADDITIONAL @ _____ EACH .....

MOTORS

QUAN.	OVER	INCL.	ACTUAL HP	UNIT COST	FEE
	0	1 HP		@ ,EA.	
	1 HP	5 HP		@ "	
	5 HP	20 HP		@ "	
	20 HP	50 HP		@ "	
	50 HP	UP		@ "	

TOTAL AIR COND. H. P. _____ SUB TOTAL →

_____ RANGE, OR OVEN OUTLETS @ _____ EACH

_____ TRANSFORMERS OR RECTIFIERS _____ KVA @ _____ PER KVA

_____ HEATING ELEMENTS OVER 1650 WATTS @ _____ EACH

_____ AIR CONDITIONER, PLUGS @ _____ EACH

_____ CLOTHES DRYER @ _____ EACH

_____ MISCELLANEOUS _____

NO WORK DONE.

July, 1966

CK. MO. CASH NOTE: WHEN PROPERLY VALIDATED IN THIS SPACE, THIS FORM CONSTITUTES AN ELECTRIC PERMIT TO DO THE WORK DESCRIBED HEREON.

I have carefully read and examined the above application and know the same to be true and correct. All provisions of the Laws and Ordinances governing this type of construction will be complied with whether mentioned herein or not. No person shall be employed in violation of the Labor Code of the State of California.

~~PERMIT FEE @~~ ~~2.00~~

~~SUPPLEMENTARY PERMIT FEE @ .50~~

~~INVESTIGATION FEE~~

TOTAL FEE

D. Rodger.
SIGNATURE OF CONTRACTOR OR AUTHORIZED AGENT

FORM B-53 **PERMANENT**

INSPECTION RECORD
BASIC INSPECTIONS

ITEM	INSPECTOR	DATE
GROUND WORK		
ROUGH		
FINISH		
FIXTURES		
FINAL RELEASE TO PUBLIC SERV.		

PARTIAL OR MISC. INSPECTIONS

UNSUCCESSFUL TRIPS

RECORD INFORMATION

O.H.	U.G.	TEMP. POWER POLE	NO. OF METERS

LITE ____ WIRE	PWR ____ PHASE	HEAT ____ KW

RANGE	OVEN	TABLE TOP	W. HTR.	DRYER

OTHER RES. APPLIANCES OVER 2 KW.

TOTAL KW OR HP.	TOTAL HP.
____ S Φ	____ 3 Φ

JOB ADDRESS

5426 San Fernando Road
NUMBER STREET

MAINTENANCE ELECTRICAL PERMIT

BUILDING SECTION, PUBLIC WORKS DIVISION
CITY OF GLENDALE, CALIFORNIA

RECEIVED
JUL 1 1966

File 7/1/66

CONTRACTOR	TEL. NO.
Gerald W. Carson	
MAILING ADDRESS	STATE LIC. NO.
Products Research	
OWNER	CITY LIC. NO.
MAILING ADDRESS	TEL. NO.

DESCRIPTION OF WORK

☐ NEW BLDG. ☐ EXIST. BLDG. ☐ NO SERV. CHANGE ☐ RECONNECT OR RESEAL | USE ZONE

FEE COMPUTATION

NOTE! TOTALS SHOWN BELOW MUST BE SUBMITTED IN DIAGRAM ON SEPARATE WORK SHEET PROVIDED FOR THIS PURPOSE.

..... FIXTURES .....

..... OUTLETS, BASE PLUGS, SWITCHES .....

FIRST TEN @ _____ EACH .....

ADDITIONAL @ _____ EACH .....

MOTORS

QUAN.	OVER	INCL.	ACTUAL HP	UNIT COST	FEE
	0	1 HP		@ EA.	
	1 HP	5 HP		@ "	
	5 HP	20 HP		@ "	
	20 HP	50 HP		@ "	
	50 HP	UP		@ "	

TOTAL AIR COND. H. P. _____ SUB TOTAL →

_____ RANGE, OR OVEN OUTLETS @ _____ EACH

_____ TRANSFORMERS OR RECTIFIERS _____ KVA @ _____ PER KVA

_____ HEATING ELEMENTS OVER 1650 WATTS @ _____ EACH

_____ AIR CONDITIONER, PLUGS @ _____ EACH

_____ CLOTHES DRYER @ _____ EACH

_____ MISCELLANEOUS _____

No Work Done

Month of June, 1966

CK. MO. CASH NOTE: WHEN PROPERLY VALIDATED IN THIS SPACE, THIS FORM CONSTITUTES AN ELECTRIC PERMIT TO DO THE WORK DESCRIBED HEREON.

I have carefully read and examined the above application and know the same to be true and correct. All provisions of the Laws and Ordinances governing this type of construction will be complied with whether mentioned herein or not. No person shall be employed in violation of the Labor Code of the State of California.

E. Gebert

SIGNATURE OF CONTRACTOR OR AUTHORIZED AGENT

~~PERMIT FEE @~~ ~~2.00~~
~~SUPPLEMENTARY PERMIT FEE @ .50~~
~~INVESTIGATION FEE~~
TOTAL FEE →

FORM B-53 PERMANENT

INSPECTION RECORD

BASIC INSPECTIONS

ITEM	INSPECTOR	DATE
GROUND WORK		
ROUGH		
FINISH		
FIXTURES		
FINAL RELEASE TO PUBLIC SERV.		

PARTIAL OR MISC. INSPECTIONS

UNSUCCESSFUL TRIPS

RECORD INFORMATION

O.H.	U.G.	TEMP. POWER POLE	NO. OF METERS

LITE_____WIRE	PWR_____PHASE	HEAT_____KW

RANGE	OVEN	TABLE TOP	W. HTR.	DRYER

OTHER RES. APPLIANCES OVER 2 KW.

TOTAL KW OR HP.	TOTAL HP.
_____S Φ	_____3 Φ

31517

JOB ADDRESS

NUM. 5426 San Fernando Road

MAINTENANCE
ELECTRICAL PERMIT

BUILDING SECTION, PUBLIC WORKS DIVISION
CITY OF GLENDALE, CALIFORNIA

6/3/66 CAB

CONTRACTOR	TEL. NO.
Gerald W. Carson	
MAILING ADDRESS	STATE LIC. NO.
Products Research	
OWNER	CITY LIC. NO.
MAILING ADDRESS	TEL. NO.

DESCRIPTION OF WORK

☐ NEW BLDG. ☐ EXIST. BLDG. ☐ NO SERV. CHANGE ☐ RECONNECT OR RESEAL | USE ZONE

FEE COMPUTATION

NOTE! TOTALS SHOWN BELOW MUST BE SUBMITTED IN DIAGRAM ON SEPARATE WORK SHEET PROVIDED FOR THIS PURPOSE.

..... FIXTURES

..... OUTLETS, BASE PLUGS, SWITCHES

FIRST TEN @ _____ EACH

ADDITIONAL @ _____ EACH

REJECTED

JUN 1 1966

ACCT. PAYABLE

MOTORS

QUAN.	OVER	INCL.	ACTUAL HP	UNIT COST	FEE
	0	1 HP		@ EA.	
	1 HP	5 HP		@ "	
	5 HP	20 HP		@ "	
	20 HP	50 HP		@ "	
	50 HP	UP		@ "	

TOTAL AIR COND. H. P. _____ SUB TOTAL →

_____ RANGE, OR OVEN OUTLETS @ _____ EACH

_____ TRANSFORMERS OR RECTIFIERS _____ KVA @ _____ PER KVA

_____ HEATING ELEMENTS OVER 1650 WATTS @ _____ EACH

_____ AIR CONDITIONER, PLUGS @ _____ EACH

_____ CLOTHES DRYER @ _____ EACH

_____ MISCELLANEOUS "No Work Done"

Month of May, 1966

CK. MO. CASH NOTE: WHEN PROPERLY VALIDATED IN THIS SPACE, THIS FORM CONSTITUTES AN ELECTRIC PERMIT TO DO THE WORK DESCRIBED HEREON.

I have carefully read and examined the above application and know the same to be true and correct. All provisions of the Laws and Ordinances governing this type of construction will be complied with whether mentioned herein or not. No person shall be employed in violation of the Labor Code of the State of California.

E. Gebert JMC

SIGNATURE OF CONTRACTOR OR AUTHORIZED AGENT

~~PERMIT FEE @~~	~~2.00~~
~~SUPPLEMENTARY PERMIT FEE @ .50~~	
~~INVESTIGATION FEE~~	
TOTAL FEE	

FORM B-53

PERMANENT

INSPECTION RECORD

BASIC INSPECTIONS

ITEM	INSPECTOR	DATE
GROUND WORK		
ROUGH		
FINISH		
FIXTURES		
FINAL RELEASE TO PUBLIC SERV.		

PARTIAL OR MISC. INSPECTIONS

UNSUCCESSFUL TRIPS

RECORD INFORMATION

O.H.	U.G.	TEMP. POWER POLE	NO. OF METERS

LITE _____ WIRE | PWR _____ PHASE | HEAT _____ KW

RANGE	OVEN	TABLE TOP	W. HTR.	DRYER

OTHER RES. APPLIANCES OVER 2 KW.

TOTAL KW OR HP.	TOTAL HP.
_____ S Φ	_____ 3 Φ

JOB ADDRESS

5426 San Fernando Road
NUMBER STREET

APPLICATION FOR A MAINTENANCE
ELECTRICAL PERMIT
BUILDING SECTION, PUBLIC WORKS DIVISION
CITY OF GLENDALE, CALIFORNIA

FEE PAID 5/17/66 5.25

CONTRACTOR Gerald W. Carson	TEL. NO.
MAILING ADDRESS Products Research Co.	STATE LIC. NO.
OWNER	CITY LIC. NO. 1368
MAILING ADDRESS 5426 SAN FERNANDO RD	TEL. NO. 246-1631

DESCRIPTION OF WORK

☐ NEW BLDG. ☒ EXIST. BLDG. ☐ NO SERV. CHANGE ☐ RECONNECT OR RESEAL | USE ZONE

FEE COMPUTATION

NOTE! TOTALS SHOWN BELOW MUST BE SUBMITTED IN DIAGRAM ON SEPARATE WORK SHEET PROVIDED FOR THIS PURPOSE.

2 ..... FIXTURES .....

4 ..... OUTLETS, BASE PLUGS, SWITCHES 1-50

FIRST TEN @ 25c EACH

ADDITIONAL @ _____ EACH .....

MOTORS

QUAN.	OVER	INCL.	ACTUAL HP	UNIT COST	FEE
1	0	1 HP	1/12	@ EA.	75
1	1 HP	5 HP	2	@ "	1-50
1	1 HP	~~20~~ 5 HP	3	@ "	1-50
	20 HP	50 HP		@ "	
	50 HP	UP		@ "	

TOTAL AIR COND. H. P. ☐ SUB TOTAL ~~$5~~ 3.75

_____ RANGE, OR OVEN OUTLETS @ _____ EACH _____

_____ TRANSFORMERS OR RECTIFIERS _____ KVA @ _____ PER KVA _____

_____ HEATING ELEMENTS OVER 1650 WATTS @ _____ EACH _____

_____ AIR CONDITIONER, PLUGS @ _____ EACH _____

_____ CLOTHES DRYER @ _____ EACH _____

_____ MISCELLANEOUS _____ _____

_____ _____

_____ _____

I have carefully read and examined the above application and know the same to be true and correct. All provisions of the Laws and Ordinances governing this type of construction will be complied with whether mentioned herein or not. No person shall be employed in violation of the Labor Code of the State of California.

~~PERMIT FEE @ 1.00~~

~~SUPPLEMENTARY PERMIT FEE @ .50~~

~~INVESTIGATION FEE~~

TOTAL FEE ~~$5~~ 3.75

D. Rodger SIGNATURE OF CONTRACTOR OR AUTHORIZED AGENT

FORM B-53 **PERMANENT**

08800 MAY 16 66 EL

CASH NO. CASH NOTE: WHEN PROPERLY VALIDATED IN THIS SPACE, THIS FORM CONSTITUTES AN ELECTRIC PERMIT TO DO THE WORK DESCRIBED HEREON.

INSPECTION RECORD

BASIC INSPECTIONS

ITEM	INSPECTOR	DATE
GROUND WORK		
ROUGH		
FINISH		5/17/66
FIXTURES		
FINAL RELEASE TO PUBLIC SERV.		

PARTIAL OR MISC. INSPECTIONS

UNSUCCESSFUL TRIPS

RECORD INFORMATION

O.H.	U.G.	TEMP. POWER POLE	NO. OF METERS

LITE ____ WIRE	PWR ____ PHASE	HEAT ____ KW

RANGE	OVEN	TABLE TOP	W. HTR.	DRYER

OTHER RES. APPLIANCES OVER 2 KW.

TOTAL KW OR HP.	TOTAL HP.
____ S Φ	____ 3 Φ

JOB ADDRESS

5426 San Fernando Road
NUMBER STREET

RECEIVED
APR 19 1966

MAINTENANCE
ELECTRICAL PERMIT
BUILDING SECTION, PUBLIC WORKS DIVISION
CITY OF GLENDALE, CALIFORNIA

A/C's PAY

CONTRACTOR Gerald W. Carson	TEL. NO. 246-1631
MAILING ADDRESS 5426 SAN FERNANDO RD.	STATE LIC. NO.
OWNER PRODUCTS RESEARCH CO.	CITY LIC. NO. 1368
MAILING ADDRESS 5426 SAN FERNANDO RD	TEL. NO. 246-4631

DESCRIPTION OF WORK

☐ NEW BLDG. ☒ EXIST. BLDG. ☐ NO SERV. CHANGE ☒ RECONNECT OR RESEAL — USE ZONE

FEE COMPUTATION

NOTE! TOTALS SHOWN BELOW MUST BE SUBMITTED IN DIAGRAM ON SEPARATE WORK SHEET PROVIDED FOR THIS PURPOSE.

1 FIXTURES ~~2~~

2 OUTLETS, BASE PLUGS, SWITCHES

FIRST TEN @ 25 EACH 75

ADDITIONAL @ _____ EACH

MOTORS

QUAN.	OVER	INCL.	ACTUAL HP	UNIT COST	FEE
1	0	1 HP	1/100	@ EA.	75
1	1 HP	5 HP	1½	@ "	1-50
	5 HP	20 HP		@ "	
	20 HP	50 HP		@ "	
	50 HP	UP		@ "	

TOTAL AIR COND. H. P. ☐ SUB TOTAL → 3-00

_____ RANGE, OR OVEN OUTLETS @ _____ EACH

_____ TRANSFORMERS OR RECTIFIERS _____ KVA @ _____ PER KVA

_____ HEATING ELEMENTS OVER 1650 WATTS @ _____ EACH

_____ AIR CONDITIONER, PLUGS @ _____ EACH

_____ CLOTHES DRYER @ _____ EACH

_____ MISCELLANEOUS _____

I have carefully read and examined the above application and know the same to be true and correct. All provisions of the Laws and Ordinances governing this type of construction will be complied with whether mentioned herein or not. No person shall be employed in violation of the Labor Code of the State of California.

D. Rodgers.
SIGNATURE OF CONTRACTOR OR AUTHORIZED AGENT

~~PERMIT FEE @~~	~~2.00~~
~~SUPPLEMENTARY PERMIT FEE @ .50~~	
~~INVESTIGATION FEE~~	
TOTAL FEE	3-00

FORM B-53 PERMANENT

07727 APR 20 66 EL

CK MO. CASH NOTE: WHEN PROPERLY VALIDATED IN THIS SPACE, THIS FORM CONSTITUTES AN ELECTRIC PERMIT TO DO THE WORK DESCRIBED HEREON.

INSPECTION RECORD
BASIC INSPECTIONS

ITEM	INSPECTOR	DATE
GROUND WORK		
ROUGH		
FINISH		4/21/66
FIXTURES		
FINAL RELEASE TO PUBLIC SERV.		

PARTIAL OR MISC. INSPECTIONS

UNSUCCESSFUL TRIPS

RECORD INFORMATION

O.H.	U.G.	TEMP. POWER POLE	NO. OF METERS

LITE _____ WIRE | PWR _____ PHASE | HEAT _____ KW

RANGE	OVEN	TABLE TOP	W. HTR.	DRYER

OTHER RES. APPLIANCES OVER 2 KW.

TOTAL KW OR HP.	TOTAL HP.
_____ S Φ	_____ 3 Φ

JOB ADDRESS

5426 San Fernando Road
NUMBER STREET

APPLICATION FOR AN

ELECTRICAL PERMIT

BUILDING AND ~~MAINTENANCE~~ DIVISION

CITY OF GLENDALE, CALIFORNIA

061075

CK. MO. CASH NOTE: WHEN PROPERLY VALIDATED IN THIS SPACE, THIS FORM CONSTITUTES AN ELECTRIC PERMIT TO DO THE WORK DESCRIBED HEREON.

CONTRACTOR Products Research Co.	TEL. NO.
MAILING ADDRESS 5426 San Fernando Rd	STATE LIC. NO.
OWNER	CITY LIC. NO.
MAILING ADDRESS	TEL. NO.

DESCRIPTION OF WORK

☐ NEW BLDG. ☒ EXIST. BLDG. ☐ NO SERV. CHANGE ☐ RECONNECT OR RESEAL | USE ZONE

FEE COMPUTATION

NOTE! TOTALS SHOWN BELOW MUST BE SUBMITTED IN DIAGRAM ON SEPARATE WORK SHEET PROVIDED FOR THIS PURPOSE.

1 FIXTURES	25
2 OUTLETS, BASE PLUGS, SWITCHES	
FIRST TEN @ 25 EACH	50
ADDITIONAL @ _____ EACH	

MOTORS

QUAN.	OVER	INCL.	ACTUAL HP	UNIT COST	FEE
	0	1 HP		@ EA.	
	1 HP	5 HP		@ "	
	5 HP	20 HP		@ "	
	20 HP	50 HP		@ "	
	50 HP	UP		@ "	

TOTAL AIR COND. H. P. _____ SUB TOTAL → 75c

_____ RANGE, OR OVEN OUTLETS @ _____ EACH _____

_____ TRANSFORMERS OR RECTIFIERS _____ KVA @ _____ PER KVA _____

_____ HEATING ELEMENTS OVER 1650 WATTS @ _____ EACH _____

_____ AIR CONDITIONER, PLUGS @ _____ EACH _____

_____ CLOTHES DRYER @ _____ EACH _____

_____ MISCELLANEOUS _____ _____

I have carefully read and examined the above application and know the same to be true and correct. All provisions of the Laws and Ordinances governing this type of construction will be complied with whether mentioned herein or not. No person shall be employed in violation of the Labor Code of the State of California.

~~PERMIT FEE~~ @	~~2.00~~
~~SUPPLEMENTARY PERMIT FEE~~ @ .50	
~~INVESTIGATION~~ FEE	
TOTAL FEE	$0.75

W. Rodger.

SIGNATURE OF CONTRACTOR OR AUTHORIZED AGENT

FORM B-53 **PERMANENT**

February, 1966

INSPECTION RECORD
BASIC INSPECTIONS

ITEM	INSPECTOR	DATE
GROUND WORK		
ROUGH		
FINISH	[illegible]	3/21/66
FIXTURES		
FINAL RELEASE TO PUBLIC SERV.	[illegible]	11

PARTIAL OR MISC. INSPECTIONS

UNSUCCESSFUL TRIPS

RECORD INFORMATION

O.H.	U.G.	TEMP. POWER POLE	NO. OF METERS

LITE _____ WIRE | PWR _____ PHASE | HEAT _____ KW

RANGE	OVEN	TABLE TOP	W. HTR.	DRYER

OTHER RES. APPLIANCES OVER 2 KW.

TOTAL KW OR HP.	TOTAL HP.
_____ S Φ	_____ 3 Φ

JOB ADDRESS

5426 San Fernando Road
NUMBER STREET

File CPB 2/17/66

MAINTENANCE ELECTRICAL PERMIT

BUILDING SECTION, PUBLIC WORKS DIVISION
CITY OF GLENDALE, CALIFORNIA

CONTRACTOR: Gerald W. Carson — TEL. NO.:

MAILING ADDRESS: 5426 San Fernando St. — STATE LIC. NO.:

OWNER: Products Research Co — CITY LIC. NO.:

MAILING ADDRESS: 5426 San Fernando St. — TEL. NO.:

DESCRIPTION OF WORK

☐ NEW BLDG. ☐ EXIST. BLDG. ☐ NO SERV. CHANGE ☐ RECONNECT OR RESEAL — USE ZONE

FEE COMPUTATION

NOTE! TOTALS SHOWN BELOW MUST BE SUBMITTED IN DIAGRAM ON SEPARATE WORK SHEET PROVIDED FOR THIS PURPOSE.

..... FIXTURES .....

..... OUTLETS, BASE PLUGS, SWITCHES

FIRST TEN @ _____ EACH .....

ADDITIONAL @ _____ EACH .....

MOTORS

QUAN.	OVER	INCL.	ACTUAL HP	UNIT COST	FEE
	0	1 HP		@ EA.	
	1 HP	5 HP		@ "	
	5 HP	20 HP		@ "	
	20 HP	50 HP		@ "	
	50 HP	UP		@ "	

TOTAL AIR COND. H. P. _____ SUB TOTAL →

_____ RANGE, OR OVEN OUTLETS @ _____ EACH

_____ TRANSFORMERS OR RECTIFIERS _____ KVA @ _____ PER KVA

_____ HEATING ELEMENTS OVER 1650 WATTS @ _____ EACH

_____ AIR CONDITIONER, PLUGS @ _____ EACH

_____ CLOTHES DRYER @ _____ EACH

_____ MISCELLANEOUS NO WORK DONE

Month of January, 1966

CK., MO. CASH NOTE: WHEN PROPERLY VALIDATED IN THIS SPACE, THIS FORM CONSTITUTES AN ELECTRIC PERMIT TO DO THE WORK DESCRIBED HEREON.

I have carefully read and examined the above application and know the same to be true and correct. All provisions of the Laws and Ordinances governing this type of construction will be complied with whether mentioned herein or not. No person shall be employed in violation of the Labor Code of the State of California.

~~PERMIT FEE~~ @ ~~1.00~~

~~SUPPLEMENTARY PERMIT FEE @ .50~~

~~INVESTIGATION FEE~~

TOTAL FEE —

E. A. Gebert Cer #1312
SIGNATURE OF CONTRACTOR OR AUTHORIZED AGENT

FORM B-53

PERMANENT

INSPECTION RECORD

BASIC INSPECTIONS

ITEM	INSPECTOR	DATE
GROUND WORK		
ROUGH		
FINISH		
FIXTURES		
FINAL RELEASE TO PUBLIC SERV.		

PARTIAL OR MISC. INSPECTIONS

UNSUCCESSFUL TRIPS

RECORD INFORMATION

O.H.	U.G.	TEMP. POWER POLE	NO. OF METERS

LITE _____ WIRE | PWR _____ PHASE | HEAT _____ KW

RANGE	OVEN	TABLE TOP	W. HTR.	DRYER

OTHER RES. APPLIANCES OVER 2 KW.

TOTAL KW OR HP.	TOTAL HP.
_____ S Φ	_____ 3 Φ

JOB ADDRESS

5426 San Fernando Road
NUMBER STREET

APPLICATION FOR AN

ELECTRICAL PERMIT

BUILDING [illegible] DIVISION

MAINTENANCE

CONTRACTOR	TEL. NO.
Products Research Co.	246-1631
MAILING ADDRESS	STATE LIC. NO.
5426 SAN FERNANDO RD.	
OWNER	CITY LIC. NO.
MAILING ADDRESS	TEL. NO.

DESCRIPTION OF WORK

☐ NEW BLDG. ☐ EXIST. BLDG. ☐ NO SERV. CHANGE ☐ RECONNECT OR RESEAL | USE ZONE

FEE COMPUTATION

NOTE! TOTALS SHOWN BELOW MUST BE SUBMITTED IN DIAGRAM ON SEPARATE WORK SHEET PROVIDED FOR THIS PURPOSE.

..... FIXTURES	.....
1 ..... OUTLETS, BASE PLUGS, SWITCHES	
FIRST TEN @ _____ EACH	.25¢
ADDITIONAL @ _____ EACH	.....

MOTORS

QUAN.	OVER	INCL.	ACTUAL HP	UNIT COST	FEE
	0	1 HP		@ EA.	
	1 HP	5 HP		@ "	
	5 HP	20 HP		@ "	
	20 HP	50 HP		@ "	
	50 HP	UP		@ "	

TOTAL AIR COND. H. P. [ ] SUB TOTAL → .25¢

_____ RANGE, OR OVEN OUTLETS @ _____ EACH _____

_____ TRANSFORMERS OR RECTIFIERS _____ KVA @ _____ PER KVA _____

_____ HEATING ELEMENTS OVER 1650 WATTS @ _____ EACH _____

_____ AIR CONDITIONER, PLUGS @ _____ EACH _____

_____ CLOTHES DRYER @ _____ EACH _____

_____ MISCELLANEOUS _____ _____

_____ _____

_____ _____

I have carefully read and examined the above application and know the same to be true and correct. All provisions of the Laws and Ordinances governing this type of construction will be complied with whether mentioned herein or not. No person shall be employed in violation of the Labor Code of the State of California.

D. Rodger Smith
SIGNATURE OF CONTRACTOR OR AUTHORIZED AGENT

PERMIT FEE @	2.00
SUPPLEMENTARY PERMIT FEE @ .50	
INVESTIGATION FEE	
TOTAL FEE	.25 CENTS

12/15/65

Month of November, 1965 023555 DEC 15 65 EL

CK MO. CASH NOTE: WHEN PROPERLY VALIDATED IN THIS SPACE, THIS FORM CONSTITUTES AN ELECTRIC PERMIT TO DO THE WORK DESCRIBED HEREON.

FORM B-53 PERMANENT

INSPECTION RECORD
BASIC INSPECTIONS

ITEM	INSPECTOR	DATE
GROUND WORK		
ROUGH		
FINISH	[illegible]	12/16/65
FIXTURES		
FINAL RELEASE TO PUBLIC SERV.	[illegible]	11

PARTIAL OR MISC. INSPECTIONS

UNSUCCESSFUL TRIPS

RECORD INFORMATION

O.H.	U.G.	TEMP. POWER POLE	NO. OF METERS

LITE _____ WIRE | PWR _____ PHASE | HEAT _____ KW

RANGE	OVEN	TABLE TOP	W. HTR.	DRYER

OTHER RES. APPLIANCES OVER 2 KW.

TOTAL KW OR HP.	TOTAL HP.
_____ S Φ	_____ 3 Φ

JOB ADDRESS

5426 San Fernando Road
NUMBER STREET

MAINTENANCE ELECTRICAL PERMIT

BUILDING SECTION, PUBLIC WORKS DIVISION
CITY OF GLENDALE, CALIFORNIA

CONTRACTOR: Gerald W. Carson	TEL. NO.
MAILING ADDRESS	STATE LIC. NO.
OWNER: Products Research	CITY LIC. NO.
MAILING ADDRESS	TEL. NO.

DESCRIPTION OF WORK

☐ NEW BLDG. ☐ EXIST. BLDG. ☐ NO SERV. CHANGE ☐ RECONNECT OR RESEAL | USE ZONE

FEE COMPUTATION

NOTE! TOTALS SHOWN BELOW MUST BE SUBMITTED IN DIAGRAM ON SEPARATE WORK SHEET PROVIDED FOR THIS PURPOSE.

..... FIXTURES .....

..... OUTLETS, BASE PLUGS, SWITCHES

FIRST TEN @ _____ EACH .....

ADDITIONAL @ _____ EACH .....

MOTORS

QUAN.	OVER	INCL.	ACTUAL HP	UNIT COST	FEE
	0	1 HP		@ EA.	
	1 HP	5 HP		@ "	
	5 HP	20 HP		@ "	
	20 HP	50 HP		@ "	
	50 HP	UP		@ "	

TOTAL AIR COND. H. P. [ ] SUB TOTAL →

_____ RANGE, OR OVEN OUTLETS @ _____ EACH _____

_____ TRANSFORMERS OR RECTIFIERS _____ KVA @ _____ PER KVA _____

_____ HEATING ELEMENTS OVER 1650 WATTS @ _____ EACH _____

_____ AIR CONDITIONER, PLUGS @ _____ EACH _____

_____ CLOTHES DRYER @ _____ EACH _____

_____ MISCELLANEOUS _____ _____

No Work Done

I have carefully read and examined the above application and know the same to be true and correct. All provisions of the Laws and Ordinances governing this type of construction will be complied with whether mentioned herein or not. No person shall be employed in violation of the Labor Code of the State of California.

E. Hebert

SIGNATURE OF CONTRACTOR OR AUTHORIZED AGENT

~~PERMIT FEE @~~ ~~2.00~~

~~SUPPLEMENTARY PERMIT FEE @ .50~~

~~INVESTIGATION FEE~~

TOTAL FEE

October 1967

CK. MO. CASH NOTE: WHEN PROPERLY VALIDATED IN THIS SPACE, THIS FORM CONSTITUTES AN ELECTRIC PERMIT TO DO THE WORK DESCRIBED HEREON.

FORM B-53

PERMANENT

INSPECTION RECORD

BASIC INSPECTIONS

ITEM	INSPECTOR	DATE
GROUND WORK		
ROUGH		
FINISH		
FIXTURES		
FINAL RELEASE TO PUBLIC SERV.		

PARTIAL OR MISC. INSPECTIONS

UNSUCCESSFUL TRIPS

RECORD INFORMATION

O.H.	U.G.	TEMP. POWER POLE	NO. OF METERS

LITE _____ WIRE | PWR _____ PHASE | HEAT _____ KW

RANGE	OVEN	TABLE TOP	W. HTR.	DRYER

OTHER RES. APPLIANCES OVER 2 KW.

TOTAL KW OR HP.	TOTAL HP.
_____ S Φ	_____ 3 Φ

JOB ADDRESS

5426 San Fernando Rd

NUMBER STREET

MAINTENANCE ELECTRICAL PERMIT

BUILDING SECTION, PUBLIC WORKS DIVISION
CITY OF GLENDALE, CALIFORNIA

CONTRACTOR	TEL. NO.
Gerald W. Carson	
MAILING ADDRESS	STATE LIC. NO.
OWNER	CITY LIC. NO.
Products Research Co.	
MAILING ADDRESS	TEL. NO.

DESCRIPTION OF WORK

☐ NEW BLDG. ☐ EXIST. BLDG. ☐ NO SERV. CHANGE ☐ RECONNECT OR RESEAL | USE ZONE

FEE COMPUTATION

NOTE! TOTALS SHOWN BELOW MUST BE SUBMITTED IN DIAGRAM ON SEPARATE WORK SHEET PROVIDED FOR THIS PURPOSE.

..... FIXTURES .....

..... OUTLETS, BASE PLUGS, SWITCHES

FIRST TEN @ _____ EACH .....

ADDITIONAL @ _____ EACH .....

MOTORS

QUAN.	OVER	INCL.	ACTUAL HP	UNIT COST	FEE
	0	1 HP		@ EA.	
	1 HP	5 HP		@ "	
	5 HP	20 HP		@ "	
	20 HP	50 HP		@ "	
	50 HP	UP		@ "	

TOTAL AIR COND. H. P. [ ] SUB TOTAL →

_____ RANGE, OR OVEN OUTLETS @ _____ EACH _____

_____ TRANSFORMERS OR RECTIFIERS _____ KVA @ _____ PER KVA _____

_____ HEATING ELEMENTS OVER 1650 WATTS @ _____ EACH _____

_____ AIR CONDITIONER, PLUGS @ _____ EACH _____

_____ CLOTHES DRYER @ _____ EACH _____

_____ MISCELLANEOUS _____ _____

No Work Done

September, 1967

CK. MO. CASH NOTE: WHEN PROPERLY VALIDATED IN THIS SPACE, THIS FORM CONSTITUTES AN ELECTRIC PERMIT TO DO THE WORK DESCRIBED HEREON.

I have carefully read and examined the above application and know the same to be true and correct. All provisions of the Laws and Ordinances governing this type of construction will be complied with whether mentioned herein or not. No person shall be employed in violation of the Labor Code of the State of California.

E. Gebert

SIGNATURE OF CONTRACTOR OR AUTHORIZED AGENT

~~PERMIT FEE @~~	~~2.00~~
~~SUPPLEMENTARY PERMIT FEE @ .50~~	
~~INVESTIGATION FEE~~	
TOTAL FEE	

FORM B-53

PERMANENT

INSPECTION RECORD

BASIC INSPECTIONS

ITEM	INSPECTOR	DATE
GROUND WORK		
ROUGH		
FINISH		
FIXTURES		
FINAL RELEASE TO PUBLIC SERV.		

PARTIAL OR MISC. INSPECTIONS

UNSUCCESSFUL TRIPS

RECORD INFORMATION

O.H.	U.G.	TEMP. POWER POLE	NO. OF METERS

LITE ____ WIRE	PWR ____ PHASE	HEAT ____ KW

RANGE	OVEN	TABLE TOP	W. HTR.	DRYER

OTHER RES. APPLIANCES OVER 2 KW.

TOTAL KW OR HP.	TOTAL HP.
____ S Φ	____ 3 Φ

JOB ADDRESS

5426 San Fernando Road
NUMBER STREET

MAINTENANCE
ELECTRICAL PERMIT

BUILDING SECTION, PUBLIC WORKS DIVISION
CITY OF GLENDALE, CALIFORNIA

CONTRACTOR - Ed Gebert	TEL. NO.
MAILING ADDRESS	STATE LIC. NO.
OWNER Products Research	CITY LIC. NO. # 18
MAILING ADDRESS	TEL. NO. 246-1631

DESCRIPTION OF WORK

☐ NEW BLDG. ☐ EXIST. BLDG. ☐ NO SERV. CHANGE ☐ RECONNECT OR RESEAL | USE ZONE

FEE COMPUTATION

NOTE! TOTALS SHOWN BELOW MUST BE SUBMITTED IN DIAGRAM ON SEPARATE WORK SHEET PROVIDED FOR THIS PURPOSE.

..... FIXTURES .....

.....OUTLETS, BASE PLUGS, SWITCHES

FIRST TEN @ _____ EACH .....

ADDITIONAL @ _____ EACH .....

MOTORS

QUAN.	OVER	INCL.	ACTUAL HP	UNIT COST	FEE
	0	1 HP		@ EA.	
	1 HP	5 HP		@ "	
	5 HP	20 HP		@ "	
	20 HP	50 HP		@ "	
	50 HP	UP		@ "	

TOTAL AIR COND. H. P. [ ] SUB TOTAL →

_____ RANGE, OR OVEN OUTLETS @ _____ EACH _____

_____ TRANSFORMERS OR RECTIFIERS _____ KVA @ _____ PER KVA _____

_____ HEATING ELEMENTS OVER 1650 WATTS @ _____ EACH _____

_____ AIR CONDITIONER, PLUGS @ _____ EACH _____

_____ CLOTHES DRYER @ _____ EACH _____

_____ MISCELLANEOUS _____ _____

(No Work Done) _____

August, 1967

CK. MO. CASH NOTE: WHEN PROPERLY VALIDATED IN THIS SPACE, THIS FORM CONSTITUTES AN ELECTRIC PERMIT TO DO THE WORK DESCRIBED HEREON.

I have carefully read and examined the above application and know the same to be true and correct. All provisions of the Laws and Ordinances governing this type of construction will be complied with whether mentioned herein or not. No person shall be employed in violation of the Labor Code of the State of California.

E. A. Gebert

SIGNATURE OF CONTRACTOR OR AUTHORIZED AGENT
Lic # 284

~~PERMIT FEE, @~~	~~2.00~~
~~SUPPLEMENTARY PERMIT FEE @ .50~~	
~~INVESTIGATION FEE~~	
TOTAL FEE	

FORM B-53 **PERMANENT**

INSPECTION RECORD

BASIC INSPECTIONS

ITEM	INSPECTOR	DATE
GROUND WORK		
ROUGH		
FINISH		
FIXTURES		
FINAL RELEASE TO PUBLIC SERV.		

PARTIAL OR MISC. INSPECTIONS

UNSUCCESSFUL TRIPS

RECORD INFORMATION

O.H.	U.G.	TEMP. POWER POLE	NO. OF METERS

LITE_____WIRE	PWR_____PHASE	HEAT_____KW

RANGE	OVEN	TABLE TOP	W. HTR.	DRYER

OTHER RES. APPLIANCES OVER 2 KW.

TOTAL KW OR HP.	TOTAL HP.
_____S Φ	_____3 Φ

JOB ADDRESS

5426 San Fernando Road
NUMBER STREET

MAINTENANCE
ELECTRICAL PERMIT

BUILDING SECTION, PUBLIC WORKS DIVISION
CITY OF GLENDALE, CALIFORNIA

CONTRACTOR: Gerald W. Carson	TEL. NO.: 246-1631
MAILING ADDRESS	STATE LIC. NO.
OWNER: Products Research Co.	CITY LIC. NO.: 18
MAILING ADDRESS	TEL. NO.

DESCRIPTION OF WORK

☐ NEW BLDG. ☐ EXIST. BLDG. ☐ NO SERV. CHANGE ☐ RECONNECT OR RESEAL | USE ZONE

FEE COMPUTATION

NOTE! TOTALS SHOWN BELOW MUST BE SUBMITTED IN DIAGRAM ON SEPARATE WORK SHEET PROVIDED FOR THIS PURPOSE.

..... FIXTURES .....

..... OUTLETS, BASE PLUGS, SWITCHES

FIRST TEN @ _____ EACH .....

ADDITIONAL @ _____ EACH .....

MOTORS

QUAN.	OVER	INCL.	ACTUAL HP	UNIT COST	FEE
	0	1 HP		@ EA.	
	1 HP	5 HP		@ "	
	5 HP	20 HP		@ "	
	20 HP	50 HP		@ "	
	50 HP	UP		@ "	

TOTAL AIR COND. H. P. _____ SUB TOTAL →

_____ RANGE, OR OVEN OUTLETS @ _____ EACH

_____ TRANSFORMERS OR RECTIFIERS _____ KVA @ _____ PER KVA

_____ HEATING ELEMENTS OVER 1650 WATTS @ _____ EACH

_____ AIR CONDITIONER, PLUGS @ _____ EACH

_____ CLOTHES DRYER @ _____ EACH

_____ MISCELLANEOUS _____

No Work Done

July, 1967

CK., MO., CASH NOTE: WHEN PROPERLY VALIDATED IN THIS SPACE, THIS FORM CONSTITUTES AN ELECTRIC PERMIT TO DO THE WORK DESCRIBED HEREON.

I have carefully read and examined the above application and know the same to be true and correct. All provisions of the Laws and Ordinances governing this type of construction will be complied with whether mentioned herein or not. No person shall be employed in violation of the Labor Code of the State of California.

~~PERMIT FEE @~~	~~2.00~~
~~SUPPLEMENTARY PERMIT FEE @ .50~~	
~~INVESTIGATION FEE~~	
TOTAL FEE	

SIGNATURE OF CONTRACTOR OR AUTHORIZED AGENT

FORM B-53 **PERMANENT**

INSPECTION RECORD

BASIC INSPECTIONS

ITEM	INSPECTOR	DATE
GROUND WORK		
ROUGH		
FINISH		
FIXTURES		
FINAL RELEASE TO PUBLIC SERV.		

PARTIAL OR MISC. INSPECTIONS

UNSUCCESSFUL TRIPS

RECORD INFORMATION

O.H.	U.G.	TEMP. POWER POLE	NO. OF METERS

LITE ____ WIRE	PWR ____ PHASE	HEAT ____ KW

RANGE	OVEN	TABLE TOP	W. HTR.	DRYER

OTHER RES. APPLIANCES OVER 2 KW.

TOTAL KW OR HP.	TOTAL HP.
____ S Φ	____ 3 Φ

JOB ADDRESS

5426 San Fernando
NUMBER STREET

MAINTENANCE ELECTRICAL PERMIT

BUILDING SECTION, PUBLIC WORKS DIVISION
CITY OF GLENDALE, CALIFORNIA

CONTRACTOR: Gerald W. Carson	TEL. NO.: 246-1631
MAILING ADDRESS: 5426 SAN FERNANDO RD	STATE LIC. NO.:
OWNER: Products Research	CITY LIC. NO.: #18
MAILING ADDRESS: "	TEL. NO.: "

DESCRIPTION OF WORK

☐ NEW BLDG. ☐ EXIST. BLDG. ☐ NO SERV. CHANGE ☐ RECONNECT OR RESEAL | USE ZONE

FEE COMPUTATION

NOTE! TOTALS SHOWN BELOW MUST BE SUBMITTED IN DIAGRAM ON SEPARATE WORK SHEET PROVIDED FOR THIS PURPOSE.

..... FIXTURES	.....
1 OUTLETS, BASE PLUGS, SWITCHES	
FIRST TEN @ _____ EACH	.25
ADDITIONAL @ _____ EACH	.25

MOTORS

QUAN.	OVER	INCL.	ACTUAL HP	UNIT COST	FEE
	0	1 HP		@ EA.	
	1 HP	5 HP		@ "	
	5 HP	20 HP		@ "	
	20 HP	50 HP		@ "	
	50 HP	UP		@ "	

TOTAL AIR COND. H. P. [ ] SUB TOTAL → .25

_____ RANGE, OR OVEN OUTLETS @ _____ EACH _____

_____ TRANSFORMERS OR RECTIFIERS _____ KVA @ _____ PER KVA _____

_____ HEATING ELEMENTS OVER 1650 WATTS @ _____ EACH _____

_____ AIR CONDITIONER, PLUGS @ _____ EACH _____

_____ CLOTHES DRYER @ _____ EACH _____

_____ MISCELLANEOUS _____ _____

_____ _____

_____ _____

I have carefully read and examined the above application and know the same to be true and correct. All provisions of the Laws and Ordinances governing this type of construction will be complied with whether mentioned herein or not. No person shall be employed in violation of the Labor Code of the State of California.

~~PERMIT FEE @ 2.00~~
~~SUPPLEMENTARY PERMIT FEE @ .50~~
~~INVESTIGATION FEE~~
TOTAL FEE .25

SIGNATURE OF CONTRACTOR OR AUTHORIZED AGENT

FORM B-53 **PERMANENT**

25 - 24240 JUL 67 EL

CK. MO. (CASH) NOTE: WHEN PROPERLY VALIDATED IN THIS SPACE, THIS FORM CONSTITUTES AN ELECTRIC PERMIT TO DO THE WORK DESCRIBED HEREON.

June, 1967

INSPECTION RECORD
BASIC INSPECTIONS

ITEM	INSPECTOR	DATE
GROUND WORK		
ROUGH		
FINISH	[illegible]	8/24/67
FIXTURES		
FINAL RELEASE TO PUBLIC SERV.	[illegible]	[illegible]

PARTIAL OR MISC. INSPECTIONS

UNSUCCESSFUL TRIPS

Mtr. Connection	[illegible]	7/10/67

RECORD INFORMATION

O.H.	U.G.	TEMP. POWER POLE	NO. OF METERS

LITE _____ WIRE | PWR _____ PHASE | HEAT _____ KW

RANGE	OVEN	TABLE TOP	W. HTR.	DRYER

OTHER RES. APPLIANCES OVER 2 KW.

TOTAL KW OR HP.	TOTAL HP.
_____ S Φ	_____ 3 Φ

JOB ADDRESS

5426 San Fernando

NUMBER STREET

File 188

MAINTENANCE ELECTRICAL PERMIT

BUILDING SECTION, PUBLIC WORKS DIVISION

CITY OF GLENDALE, CALIFORNIA

CONTRACTOR Gerald W. Carson	TEL. NO.
MAILING ADDRESS	STATE LIC. NO.
OWNER Products Research Co.	CITY LIC. NO. # 18
MAILING ADDRESS	TEL. NO. 246-1631

DESCRIPTION OF WORK

☐ NEW BLDG. ☐ EXIST. BLDG. ☐ NO SERV. CHANGE ☐ RECONNECT OR RESEAL USE ZONE

FEE COMPUTATION

NOTE! TOTALS SHOWN BELOW MUST BE SUBMITTED IN DIAGRAM ON SEPARATE WORK SHEET PROVIDED FOR THIS PURPOSE.

..... FIXTURES .....

..... OUTLETS, BASE PLUGS, SWITCHES

FIRST TEN @ _____ EACH .....

ADDITIONAL @ _____ EACH .....

MOTORS

QUAN.	OVER	INCL.	ACTUAL HP	UNIT COST	FEE
	0	1 HP		@ EA.	
	1 HP	5 HP		@ "	
	5 HP	20 HP		@ "	
	20 HP	50 HP		@ "	
	50 HP	UP		@ "	

TOTAL AIR COND. H. P. _____ SUB TOTAL →

_____ RANGE, OR OVEN OUTLETS @ _____ EACH

_____ TRANSFORMERS OR RECTIFIERS _____ KVA @ _____ PER KVA

_____ HEATING ELEMENTS OVER 1650 WATTS @ _____ EACH

_____ AIR CONDITIONER, PLUGS @ _____ EACH

_____ CLOTHES DRYER @ _____ EACH

_____ MISCELLANEOUS _____

— No work Done —

Month of May, 1967

CK. MO. CASH NOTE: WHEN PROPERLY VALIDATED IN THIS SPACE, THIS FORM CONSTITUTES AN ELECTRIC PERMIT TO DO THE WORK DESCRIBED HEREON.

I have carefully read and examined the above application and know the same to be true and correct. All provisions of the Laws and Ordinances governing this type of construction will be complied with whether mentioned herein or not. No person shall be employed in violation of the Labor Code of the State of California.

E Lebert

SIGNATURE OF CONTRACTOR OR AUTHORIZED AGENT

~~PERMIT FEE @~~	~~2.00~~
~~SUPPLEMENTARY PERMIT FEE @ .50~~	
~~INVESTIGATION FEE~~	
TOTAL FEE	

FORM B-53

PERMANENT

INSPECTION RECORD
BASIC INSPECTIONS

ITEM	INSPECTOR	DATE
GROUND WORK		
ROUGH		
FINISH		
FIXTURES		
FINAL RELEASE TO PUBLIC SERV.		

PARTIAL OR MISC. INSPECTIONS

UNSUCCESSFUL TRIPS

RECORD INFORMATION

O.H.	U.G.	TEMP. POWER POLE	NO. OF METERS

LITE ____ WIRE	PWR ____ PHASE	HEAT ____ KW

RANGE	OVEN	TABLE TOP	W. HTR.	DRYER

OTHER RES. APPLIANCES OVER 2 KW.

TOTAL KW OR HP.	TOTAL HP.
____ S Φ	____ 3 Φ

JOB ADDRESS

5426 San Fernando Road
NUMBER STREET

File 788

MAINTENANCE ELECTRICAL PERMIT

BUILDING SECTION, PUBLIC WORKS DIVISION
CITY OF GLENDALE, CALIFORNIA

CONTRACTOR: Gerald W. Carson	TEL. NO.
MAILING ADDRESS	STATE LIC. NO.
OWNER: Products Research	CITY LIC. NO. 17
MAILING ADDRESS	TEL. NO.

DESCRIPTION OF WORK

☐ NEW BLDG. ☐ EXIST. BLDG. ☐ NO SERV. CHANGE ☐ RECONNECT OR RESEAL | USE ZONE

FEE COMPUTATION

NOTE! TOTALS SHOWN BELOW MUST BE SUBMITTED IN DIAGRAM ON SEPARATE WORK SHEET PROVIDED FOR THIS PURPOSE.

..... FIXTURES .....

..... OUTLETS, BASE PLUGS, SWITCHES

FIRST TEN @ _____ EACH .....

ADDITIONAL @ _____ EACH .....

MOTORS

QUAN.	OVER	INCL.	ACTUAL HP	UNIT COST	FEE
	0	1 HP		@ EA.	
	1 HP	5 HP		@ "	
	5 HP	20 HP		@ "	
	20 HP	50 HP		@ "	
	50 HP	UP		@ "	

TOTAL AIR COND. H. P. [ ] SUB TOTAL →

_____ RANGE, OR OVEN OUTLETS @ _____ EACH

_____ TRANSFORMERS OR RECTIFIERS _____ KVA @ _____ PER KVA

_____ HEATING ELEMENTS OVER 1650 WATTS @ _____ EACH

_____ AIR CONDITIONER, PLUGS @ _____ EACH

_____ CLOTHES DRYER @ _____ EACH

_____ MISCELLANEOUS

No Work Done

April, 1967

CK. MO. CASH NOTE: WHEN PROPERLY VALIDATED IN THIS SPACE, THIS FORM CONSTITUTES AN ELECTRIC PERMIT TO DO THE WORK DESCRIBED HEREON.

I have carefully read and examined the above application and know the same to be true and correct. All provisions of the Laws and Ordinances governing this type of construction will be complied with whether mentioned herein or not. No person shall be employed in violation of the Labor Code of the State of California.

E. Gebert

SIGNATURE OF CONTRACTOR OR AUTHORIZED AGENT

~~PERMIT FEE @ 2.00~~

~~SUPPLEMENTARY PERMIT FEE @ .50~~

~~INVESTIGATION FEE~~

TOTAL FEE

FORM B-53

PERMANENT

INSPECTION RECORD

BASIC INSPECTIONS

ITEM	INSPECTOR	DATE
GROUND WORK		
ROUGH		
FINISH		
FIXTURES		
FINAL RELEASE TO PUBLIC SERV.		

PARTIAL OR MISC. INSPECTIONS

UNSUCCESSFUL TRIPS

RECORD INFORMATION

O.H.	U.G.	TEMP. POWER POLE	NO. OF METERS

LITE_____WIRE | PWR_____PHASE | HEAT_____KW

RANGE	OVEN	TABLE TOP	W. HTR.	DRYER

OTHER RES. APPLIANCES OVER 2 KW.

TOTAL KW OR HP.	TOTAL HP.
_____ S Φ	_____ 3 Φ

31517

JOB ADDRESS

5426 San Fernando Road

NUMBER STREET

MAINTENANCE ELECTRICAL PERMIT

BUILDING SECTION, PUBLIC WORKS DIVISION
CITY OF GLENDALE, CALIFORNIA

CONTRACTOR Gerald W. Carson	TEL. NO.
MAILING ADDRESS	STATE LIC. NO.
OWNER Products Research Co.	CITY LIC. NO.
MAILING ADDRESS	TEL. NO.

DESCRIPTION OF WORK

☐ NEW BLDG. ☐ EXIST. BLDG. ☐ NO SERV. CHANGE ☐ RECONNECT OR RESEAL | USE ZONE

FEE COMPUTATION

NOTE! TOTALS SHOWN BELOW MUST BE SUBMITTED IN DIAGRAM ON SEPARATE WORK SHEET PROVIDED FOR THIS PURPOSE.

2 FIXTURES 50c

..... OUTLETS, BASE PLUGS, SWITCHES

FIRST TEN @ _____ EACH .....

ADDITIONAL @ _____ EACH .....

MOTORS

QUAN.	OVER	INCL.	ACTUAL HP	UNIT COST	FEE
	0	1 HP		@ EA.	
	1 HP	5 HP		@ "	
	5 HP	20 HP		@ "	
	20 HP	50 HP		@ "	
	50 HP	UP		@ "	

TOTAL AIR COND. H. P. _____ SUB TOTAL →

_____ RANGE, OR OVEN OUTLETS @ _____ EACH

_____ TRANSFORMERS OR RECTIFIERS _____ KVA @

_____ HEATING ELEMENTS OVER 1650 WATTS @ _____ EACH

_____ AIR CONDITIONER, PLUGS @ _____ EACH

_____ CLOTHES DRYER @ _____ EACH

_____ MISCELLANEOUS _____

RECEIVED
APR 6 1967
A/C's PAYABLE

Month of March, 1967 20662 APR 12 67 EL 50 -

CK. MO. CASH NOTE: WHEN PROPERLY VALIDATED IN THIS SPACE, THIS FORM CONSTITUTES AN ELECTRIC PERMIT TO DO THE WORK DESCRIBED HEREON.

I have carefully read and examined the above application and know the same to be true and correct. All provisions of the Laws and Ordinances governing this type of construction will be complied with whether mentioned herein or not. No person shall be employed in violation of the Labor Code of the State of California.

DO RODGER.

SIGNATURE OF CONTRACTOR OR AUTHORIZED AGENT

~~PERMIT FEE @~~	~~1.00~~
~~SUPPLEMENTARY PERMIT FEE @ .50~~	
~~INVESTIGATION FEE~~	
TOTAL FEE	50c

FORM B-53

PERMANENT

INSPECTION RECORD

BASIC INSPECTIONS

ITEM	INSPECTOR	DATE
GROUND WORK		
ROUGH		
FINISH	[illegible]	4/14/67
FIXTURES	[illegible]	"
FINAL RELEASE TO PUBLIC SERV.	[illegible]	"

PARTIAL OR MISC. INSPECTIONS

UNSUCCESSFUL TRIPS

RECORD INFORMATION

O.H.	U.G.	TEMP. POWER POLE	NO. OF METERS

LITE _____ WIRE | PWR _____ PHASE | HEAT _____ KW

RANGE	OVEN	TABLE TOP	W. HTR.	DRYER

OTHER RES. APPLIANCES OVER 2 KW.

TOTAL KW OR HP.	TOTAL HP.
_____ S Φ	_____ 3 Φ

JOB ADDRESS

5426 San Fernando Road
NUMBER STREET

MAINTENANCE
ELECTRICAL PERMIT

APPLICATION NO.

BUILDING SECTION, PUBLIC WORKS DIVISION
CITY OF GLENDALE, CALIFORNIA

File 988

CONTRACTOR	TEL. NO.
Gerald W. Carson	
MAILING ADDRESS	STATE LIC. NO.
OWNER	CITY LIC. NO.
Products Research	17
MAILING ADDRESS	TEL. NO.

DESCRIPTION OF WORK

☐ NEW BLDG. ☐ EXIST. BLDG. ☐ NO SERV. CHANGE ☐ RECONNECT OR RESEAL | USE ZONE

FEE COMPUTATION

NOTE! TOTALS SHOWN BELOW MUST BE SUBMITTED IN DIAGRAM ON SEPARATE WORK SHEET PROVIDED FOR THIS PURPOSE.

..... FIXTURES ..... NIL

..... OUTLETS, BASE PLUGS, SWITCHES

FIRST TEN @ _____ EACH ..... NIL

ADDITIONAL @ _____ EACH ..... NIL

MOTORS

QUAN.	OVER	INCL.	ACTUAL HP	UNIT COST	FEE
	0	1 HP		@ EA.	NIL
	1 HP	5 HP		@ "	"
	5 HP	20 HP		@ "	"
	20 HP	50 HP		@ "	"
	50 HP	UP		@ "	"

February, 1967

CK. MO. CASH NOTE: WHEN PROPERLY VALIDATED IN THIS SPACE, THIS FORM CONSTITUTES AN ELECTRIC PERMIT TO DO THE WORK DESCRIBED HEREON.

TOTAL AIR COND. H. P. _____ SUB TOTAL →

_____ RANGE, OR OVEN OUTLETS @ _____ EACH

_____ TRANSFORMERS OR RECTIFIERS _____ KVA @ _____ PER KVA

_____ HEATING ELEMENTS OVER 1650 WATTS @ _____ EACH

_____ AIR CONDITIONER, PLUGS @ _____ EACH

_____ CLOTHES DRYER @ _____ EACH

_____ MISCELLANEOUS

RECEIVED
FEB 28 1967

I have carefully read and examined the above application and know the same to be true and correct. All provisions of the Laws and Ordinances governing this type of construction will be complied with whether mentioned herein or not. No person shall be employed in violation of the Labor Code of the State of California.

~~PERMIT FEE @~~ ~~2.00~~

~~SUPPLEMENTARY PERMIT FEE @ .50~~

~~INVESTIGATION FEE~~

TOTAL FEE NIL

D. Rodger.
SIGNATURE OF CONTRACTOR OR AUTHORIZED AGENT

FORM B-53

PERMANENT

INSPECTION RECORD
BASIC INSPECTIONS

ITEM	INSPECTOR	DATE
GROUND WORK		
ROUGH		
FINISH		
FIXTURES		
FINAL RELEASE TO PUBLIC SERV.		

PARTIAL OR MISC. INSPECTIONS

UNSUCCESSFUL TRIPS

RECORD INFORMATION

O.H.	U.G.	TEMP. POWER POLE	NO. OF METERS

LITE_____ WIRE | PWR_____ PHASE | HEAT_____ KW

RANGE	OVEN	TABLE TOP	W. HTR.	DRYER

OTHER RES. APPLIANCES OVER 2 KW.

TOTAL KW OR HP.	TOTAL HP.
_____ S Φ	_____ 3 Φ

JOB ADDRESS

5426 San Fernando Road

NUMBER STREET

APPLICATION FOR AN

ELECTRICAL PERMIT

BUILDING SECTION, PUBLIC WORKS DIVISION

MONTEBELLO, CALIFORNIA

CONTRACTOR Gerald W. Carson	TEL. NO. 246-1631
MAILING ADDRESS	STATE LIC. NO.
OWNER Products Research	CITY LIC. NO. 18
MAILING ADDRESS	TEL. NO.

DESCRIPTION OF WORK

☐ NEW BLDG. ☐ EXIST. BLDG. ☐ NO SERV. CHANGE ☐ RECONNECT OR RESEAL

USE ZONE

FEE COMPUTATION

NOTE! TOTALS SHOWN BELOW MUST BE SUBMITTED IN DIAGRAM ON SEPARATE WORK SHEET PROVIDED FOR THIS PURPOSE.

..... FIXTURES .....

..... OUTLETS, BASE PLUGS, SWITCHES

FIRST TEN @ _____ EACH .....

ADDITIONAL @ _____ EACH .....

MOTORS

QUAN.	OVER	INCL.	ACTUAL HP	UNIT COST	FEE
	0	1 HP		@ EA.	
	1 HP	5 HP		@ "	
	5 HP	20 HP		@ "	
	20 HP	50 HP		@ "	
	50 HP	UP		@ "	

December, 1966

CK., MO., CASH NOTE: WHEN PROPERLY VALIDATED IN THIS SPACE, THIS FORM CONSTITUTES AN ELECTRIC PERMIT TO DO THE WORK DESCRIBED HEREON.

TOTAL AIR COND. H. P. _____ SUB TOTAL →

_____ RANGE, OR OVEN OUTLETS @ _____ EACH

_____ TRANSFORMERS OR RECTIFIERS _____ KVA @ _____ PER KVA

_____ HEATING ELEMENTS OVER 1650 WATTS @ _____ EACH

_____ AIR CONDITIONER, PLUGS @ _____ EACH

_____ CLOTHES DRYER @ _____ EACH

_____ MISCELLANEOUS _____

RECEIVED

JAN 9 1967

A/C's PAYABLE

I have carefully read and examined the above application and know the same to be true and correct. All provisions of the Laws and Ordinances governing this type of construction will be complied with whether mentioned herein or not. No person shall be employed in violation of the Labor Code of the State of California.

D. Rodger

SIGNATURE OF CONTRACTOR OR AUTHORIZED AGENT

~~PERMIT FEE @ 2.00~~

~~SUPPLEMENTARY PERMIT FEE @ .50~~

~~INVESTIGATION FEE~~

TOTAL FEE NIL

FORM B-53

PERMANENT

INSPECTION RECORD

BASIC INSPECTIONS

ITEM	INSPECTOR	DATE
GROUND WORK		
ROUGH		
FINISH		
FIXTURES		
FINAL RELEASE TO PUBLIC SERV.		

PARTIAL OR MISC. INSPECTIONS

UNSUCCESSFUL TRIPS

RECORD INFORMATION

O.H.	U.G.	TEMP. POWER POLE	NO. OF METERS

LITE ____ WIRE	PWR ____ PHASE	HEAT ____ KW

RANGE	OVEN	TABLE TOP	W. HTR.	DRYER

OTHER RES. APPLIANCES OVER 2 KW.

TOTAL KW OR HP.	TOTAL HP.
____ S Φ	____ 3 Φ

JOB ADDRESS

5426 San Fernando
NUMBER STREET

MAINTENANCE ELECTRICAL PERMIT

BUILDING SECTION, PUBLIC WORKS DIVISION
CITY OF GLENDALE, CALIFORNIA

CONTRACTOR Gerald W. Carson	TEL. NO.
MAILING ADDRESS	STATE LIC. NO.
OWNER Products Research	CITY LIC. NO. 18
MAILING ADDRESS	TEL. NO. 246-1631

DESCRIPTION OF WORK

☐ NEW BLDG. ☐ EXIST. BLDG. ☐ NO SERV. CHANGE ☐ RECONNECT OR RESEAL

USE ZONE

FEE COMPUTATION

NOTE! TOTALS SHOWN BELOW MUST BE SUBMITTED IN DIAGRAM ON SEPARATE WORK SHEET PROVIDED FOR THIS PURPOSE.

3 FIXTURES 75

6 OUTLETS, BASE PLUGS, SWITCHES

FIRST TEN @ _____ EACH 1 50

ADDITIONAL @ _____ EACH .....

MOTORS

QUAN.	OVER	INCL.	ACTUAL HP	UNIT COST	FEE
	0	1 HP		@ EA.	
	1 HP	5 HP		@	
	5 HP	20 HP		@	
	20 HP	50 HP		@	
	50 HP	UP		@	

TOTAL AIR COND. H. P. [ ] SUBTOTAL → 2-25

_____ RANGE, OR OVEN OUTLETS @ _____ EACH _____

_____ TRANSFORMERS OR RECTIFIERS _____ KVA @ _____ PER KVA _____

_____ HEATING ELEMENTS OVER 1650 WATTS @ _____ EACH _____

_____ AIR CONDITIONER, PLUGS @ _____ EACH _____

_____ CLOTHES DRYER @ _____ EACH _____

_____ MISCELLANEOUS _____

1 PANEL 42 C.B.'s @ 20¢ 8-40

I have carefully read and examined the above application and know the same to be true and correct. All provisions of the Laws and Ordinances governing this type of construction will be complied with whether mentioned herein or not. No person shall be employed in violation of the Labor Code of the State of California.

~~PERMIT FEE @~~	~~2.00~~
~~SUPPLEMENTARY~~ PERMIT FEE @ .50	
~~INVESTIGATION FEE~~	
TOTAL FEE	10 65 XX

D. Rodger
SIGNATURE OF CONTRACTOR OR AUTHORIZED AGENT

FORM B-53

PERMANENT

169 17 DEC 12 66 EL 10.65

MONTH OF NOVEMBER

CK. MO. CASH NOTE: WHEN PROPERLY VALIDATED IN THIS SPACE, THIS FORM CONSTITUTES AN ELECTRIC PERMIT TO DO THE WORK DESCRIBED HEREON.

File

DEC 8 1966

W/C'S PAYABLE

INSPECTION RECORD

BASIC INSPECTIONS

ITEM	INSPECTOR	DATE
GROUND WORK		
ROUGH		
FINISH	[illegible]	12/13/66
FIXTURES	[illegible]	"
FINAL RELEASE TO PUBLIC SERV.	[illegible]	"

PARTIAL OR MISC. INSPECTIONS

UNSUCCESSFUL TRIPS

RECORD INFORMATION

O.H.	U.G.	TEMP. POWER POLE	NO. OF METERS

LITE _____ WIRE | PWR. _____ PHASE | HEAT _____ KW

RANGE	OVEN	TABLE TOP	W. HTR.	DRYER

OTHER RES. APPLIANCES OVER 2 KW.

TOTAL KW OR HP.	TOTAL HP.
_____ S Φ	_____ 3 Φ

Bond Paper

JOB ADDRESS

5426 SAN FERNANDO RD.
NUMBER STREET

APPLICATION FOR AN

ELECTRICAL PERMIT

BUILDING CONSTRUCTION

MAINTENANCE

CONTRACTOR PRODUCTS RESEARCH CO.	TEL. NO. 246-1631
MAILING ADDRESS 5426 SAN FERNANDO RD.	STATE LIC. NO.
OWNER	CITY LIC. NO. 18
MAILING ADDRESS	TEL. NO.

DESCRIPTION OF WORK

☐ NEW BLDG. ☐ EXIST. BLDG. ☐ NO SERV. CHANGE ☐ RECONNECT OR RESEAL ☐ USE ONLY

RECEIVED NOV 7 1968

FEE COMPUTATION

NOTE! TOTALS SHOWN BELOW MUST BE SUBMITTED IN DIAGRAM ON SEPARATE WORK SHEET PROVIDED FOR THIS PURPOSE

A/C's PAYABLE

15 FIXTURES

11 OUTLETS, BASE PLUGS, SWITCHES

FIRST TEN @ 25 EACH 2.50

ADDITIONAL @ _____ EACH 1.60

MOTORS

QUAN.	OVER	INCL.	ACTUAL HP	UNIT COST	FEE
6	0	1 HP	2 1/3 2 1/2	@ 75 EA.	4.50
2	1 HP	5 HP	3+4	@ 1.50 "	3-00
	5 HP	20 HP		@ "	
	20 HP	50 HP		@ "	
	50 HP	UP		@ "	

TOTAL AIR COND. H. P. _____ SUB TOTAL → 11-60

_____ RANGE, OR OVEN OUTLETS @ _____ EACH _____

_____ TRANSFORMERS OR RECTIFIERS _____ KVA @ _____ PER KVA _____

_____ HEATING ELEMENTS OVER 1650 WATTS @ _____ EACH _____

_____ AIR CONDITIONER, PLUGS @ _____ EACH _____

_____ CLOTHES DRYER @ _____ EACH _____

28 MISCELLANEOUS CIRCUIT BREAKERS @ 20¢ 5-60

1 100 AMP 3 ø SERVICE 1-50

I have carefully read and examined the above application and know the same to be true and correct. All provisions of the Laws and Ordinances governing this type of construction will be complied with whether mentioned herein or not. No person shall be employed in violation of the Labor Code of the State of California.

~~PERMIT FEE @ 2.00~~

~~SUPPLEMENTARY PERMIT FEE @ .50~~

~~INVESTIGATION FEE~~

TOTAL FEE 18-70

D. Rodger

SIGNATURE OF CONTRACTOR OR AUTHORIZED AGENT

FORM B-53 PERMANENT

P. Horne 11/7

16251 NOV 21 66 EL 18.70

CK MO. CASH NOTE: WHEN PROPERLY VALIDATED IN THIS SPACE, THIS FORM CONSTITUTES AN ELECTRIC PERMIT TO DO THE WORK DESCRIBED HEREON.

INSPECTION RECORD

BASIC INSPECTIONS

ITEM	INSPECTOR	DATE
GROUND WORK		
ROUGH		
FINISH	[illegible]	11/22/66
FIXTURES	[illegible]	" "
FINAL RELEASE TO PUBLIC SERV.	[illegible]	"

PARTIAL OR MISC. INSPECTIONS

UNSUCCESSFUL TRIPS

RECORD INFORMATION

O.H.	U.G.	TEMP. POWER POLE	NO. OF METERS

LITE _____ WIRE | PWR _____ PHASE | HEAT _____ KW

RANGE	OVEN	TABLE TOP	W. HTR.	DRYER

OTHER RES. APPLIANCES OVER 2 KW.

TOTAL KW OR HP.	TOTAL HP.
_____ S Φ	_____ 3 Φ

JOB ADDRESS

5426 San Fernando Road
NUMBER STREET

APPLICATION FOR A PERMIT

ELECTRICAL PERMIT

BUILDING SECTION, PUBLIC WORKS DIVISION
CITY OF GLENDALE, CALIFORNIA

CONTRACTOR Gerald W. Carson	TEL. NO. 246-1631
MAILING ADDRESS	STATE LIC. NO.
OWNER Products Research	CITY LIC. NO.
MAILING ADDRESS 5426 San Fernando Rd	TEL. NO.

DESCRIPTION OF WORK

☐ NEW BLDG. ☐ EXIST. BLDG. ☐ NO SERV. CHANGE ☐ RECONNECT OR RESEAL | USE ZONE

FEE COMPUTATION

NOTE! TOTALS SHOWN BELOW MUST BE SUBMITTED IN DIAGRAM ON SEPARATE WORK SHEET PROVIDED FOR THIS PURPOSE.

..... FIXTURES .....

..... OUTLETS, BASE PLUGS, SWITCHES .....

FIRST TEN @ _____ EA. .....

ADDITIONAL @ _____ EACH .....

OCT 12 1965

FEE PAYABLE

MOTORS

QUAN.	OVER	INCL.	ACTUAL HP	UNIT COST	FEE
	0	1 HP		@ EA.	
	1 HP	5 HP		@ "	
	5 HP	20 HP		@ "	
	20 HP	50 HP		@ "	
	50 HP	UP		@ "	

TOTAL AIR COND. H. P. _____ SUB TOTAL →

_____ RANGE, OR OVEN OUTLETS @ _____ EACH

_____ TRANSFORMERS OR RECTIFIERS _____ KVA @ _____ PER KVA

_____ HEATING ELEMENTS OVER 1650 WATTS @ _____ EACH

_____ AIR CONDITIONER, PLUGS @ _____ EACH

_____ CLOTHES DRYER @ _____ EACH

_____ MISCELLANEOUS

No Work Done

Month of September, 1966

CK. MO. CASH NOTE: WHEN PROPERLY VALIDATED IN THIS SPACE, THIS FORM CONSTITUTES AN ELECTRIC PERMIT TO DO THE WORK DESCRIBED HEREON.

I have carefully read and examined the above application and know the same to be true and correct. All provisions of the Laws and Ordinances governing this type of construction will be complied with whether mentioned herein or not. No person shall be employed in violation of the Labor Code of the State of California.

E. Gebert

SIGNATURE OF CONTRACTOR OR AUTHORIZED AGENT

~~PERMIT FEE @~~	~~2.00~~
~~SUPPLEMENTARY PERMIT FEE @ .50~~	
~~INVESTIGATION FEE~~	
TOTAL FEE	

FORM B-53

PERMANENT

INSPECTION RECORD

BASIC INSPECTIONS

ITEM	INSPECTOR	DATE
GROUND WORK		
ROUGH		
FINISH		
FIXTURES		
FINAL RELEASE TO PUBLIC SERV.		

PARTIAL OR MISC. INSPECTIONS

UNSUCCESSFUL TRIPS

RECORD INFORMATION

O.H.	U.G.	TEMP. POWER POLE	NO. OF METERS

LITE_____WIRE | PWR_____PHASE | HEAT_____KW

RANGE	OVEN	TABLE TOP	W. HTR.	DRYER

OTHER RES. APPLIANCES OVER 2 KW.

TOTAL KW OR HP.	TOTAL HP.
S Φ	3 Φ

31517

JOB ADDRESS

5426 San Fernando Road
NUMBER STREET

MAINTENANCE
ELECTRICAL PERMIT

BUILDING SECTION, PUBLIC WORKS DIVISION
CITY OF GLENDALE, CALIFORNIA

CONTRACTOR	TEL. NO.
Gerald W. Carson	
MAILING ADDRESS	STATE LIC. NO.
Products Research	
OWNER	CITY LIC. NO. 18
MAILING ADDRESS	TEL. NO.

DESCRIPTION OF WORK

☐ NEW BLDG. ☐ EXIST. BLDG. ☐ NO SERV. CHANGE ☐ RECONNECT OR RESEAL | USE ZONE

FEE COMPUTATION

NOTE! TOTALS SHOWN BELOW MUST BE SUBMITTED IN DIAGRAM ON SEPARATE WORK SHEET PROVIDED FOR THIS PURPOSE.

2 FIXTURES .50

1 OUTLETS, BASE PLUGS, SWITCHES .25

FIRST TEN @ _____ EACH

ADDITIONAL @ _____ EACH

MOTORS

QUAN.	OVER	INCL.	ACTUAL HP	UNIT COST	FEE
1	0	1 HP	1	@ EA.	.75
1	1 HP	5 HP	1.5	@ "	1.50
1	5 HP	20 HP	7.5	@ "	3.00
	20 HP	50 HP		@ "	
	50 HP	UP		@ "	

TOTAL AIR COND. H. P. [ ] SUB TOTAL → 6.00

_____ RANGE, OR OVEN OUTLETS @ _____ EACH

_____ TRANSFORMERS OR RECTIFIERS _____ KVA @ _____ PER KVA

_____ HEATING ELEMENTS OVER 1650 WATTS @ _____ EACH

_____ AIR CONDITIONER, PLUGS @ _____ EACH

_____ CLOTHES DRYER @ _____ EACH

_____ MISCELLANEOUS

SEP 8 1966

A/C's PAYABLE

I have carefully read and examined the above application and know the same to be true and correct. All provisions of the Laws and Ordinances governing this type of construction will be complied with whether mentioned herein or not. No person shall be employed in violation of the Labor Code of the State of California.

D. Rodgers
SIGNATURE OF CONTRACTOR OR AUTHORIZED AGENT

PERMIT FEE @	2.00
SUPPLEMENTARY PERMIT FEE @ .50	
INVESTIGATION FEE	
TOTAL FEE	6.00

14292 SEP 26 EL

CK. MO. CASH NOTE: WHEN PROPERLY VALIDATED IN THIS SPACE, THIS FORM CONSTITUTES AN ELECTRIC PERMIT TO DO THE WORK DESCRIBED HEREON.

August 1966

FORM B-53

PERMANENT

INSPECTION RECORD

BASIC INSPECTIONS

ITEM	INSPECTOR	DATE
GROUND WORK		
ROUGH		
FINISH	[illegible]	9/30/66
FIXTURES	[illegible]	"
FINAL RELEASE TO PUBLIC SERV.	[illegible]	"

PARTIAL OR MISC. INSPECTIONS

UNSUCCESSFUL TRIPS

RECORD INFORMATION

O.H.	U.G.	TEMP. POWER POLE	NO. OF METERS

LITE _____ WIRE | PWR _____ PHASE | HEAT _____ KW

RANGE	OVEN	TABLE TOP	W. HTR.	DRYER

OTHER RES. APPLIANCES OVER 2 KW.

TOTAL KW OR HP.	TOTAL HP.
_____ S Φ	_____ 3 Φ

JOB ADDRESS

0426 San Fernando Rd
NUMBER STREET

File CAB 12/27/65

December 65

APPLICATION FOR AN
ELEMAINTENANCE
BUILDING SECTION, PUBLIC WORKS DIVISION
CITY OF GLENDALE, CALIFORNIA

CONTRACTOR Products Research	TEL. NO. 246-1631
MAILING ADDRESS 5426 San Fernando Rd	STATE LIC. NO.
OWNER "	CITY LIC. NO.
MAILING ADDRESS "	TEL. NO. "

DESCRIPTION OF WORK

☐ NEW BLDG. ☐ EXIST. BLDG. ☐ NO SERV. CHANGE ☐ RECONNECT OR RESEAL | USE ZONE

FEE COMPUTATION

NOTE! TOTALS SHOWN BELOW MUST BE SUBMITTED IN DIAGRAM ON SEPARATE WORK SHEET PROVIDED FOR THIS PURPOSE.

..... FIXTURES .....

..... OUTLETS, BASE PLUGS, SWITCHES

FIRST TEN @ _____ EACH .....

ADDITIONAL @ _____ EACH .....

MOTORS

QUAN.	OVER	INCL.	ACTUAL HP	UNIT COST	FEE
	0	1 HP		@ EA.	
	1 HP	5 HP		@ "	
	5 HP	20 HP		@ "	
	20 HP	50 HP		@ "	
	50 HP	UP		@ "	

TOTAL AIR COND. H. P. _____ SUB TOTAL →

_____ RANGE, OR OVEN OUTLETS @ _____ EACH

_____ TRANSFORMERS OR RECTIFIERS _____ KVA @ _____ PER KVA

_____ HEATING ELEMENTS OVER 1650 WATTS @ _____ EACH

_____ AIR CONDITIONER, PLUGS @ _____ EACH

_____ CLOTHES DRYER @ _____ EACH

_____ MISCELLANEOUS No Work Done

Month of December 1965

CK. MO. CASH NOTE: WHEN PROPERLY VALIDATED IN THIS SPACE, THIS FORM CONSTITUTES AN ELECTRIC PERMIT TO DO THE WORK DESCRIBED HEREON.

I have carefully read and examined the above application and know the same to be true and correct. All provisions of the Laws and Ordinances governing this type of construction will be complied with whether mentioned herein or not. No person shall be employed in violation of the Labor Code of the State of California.

E. A. Gebert # 13172

SIGNATURE OF CONTRACTOR OR AUTHORIZED AGENT

~~PERMIT FEE @~~ ~~2.00~~

~~SUPPLEMENTARY PERMIT FEE @ .50~~

~~INVESTIGATION FEE~~

TOTAL FEE —

FORM B-53 PERMANENT

INSPECTION RECORD

BASIC INSPECTIONS

ITEM	INSPECTOR	DATE
GROUND WORK		
ROUGH		
FINISH		
FIXTURES		
FINAL RELEASE TO PUBLIC SERV.		

PARTIAL OR MISC. INSPECTIONS

UNSUCCESSFUL TRIPS

RECORD INFORMATION

O.H.	U.G.	TEMP. POWER POLE	NO. OF METERS

LITE_____ WIRE	PWR_____ PHASE	HEAT_____ KW

RANGE	OVEN	TABLE TOP	W. HTR.	DRYER

OTHER RES. APPLIANCES OVER 2 KW.

TOTAL KW OR HP.	TOTAL HP.
_____ S Φ	_____ 3 Φ

JOB ADDRESS

5426 San Fernando Road
NUMBER STREET

MAINTENANCE
ELECTRICAL PERMIT

APPLICATION FOR

BUILDING SECTION, PUBLIC WORKS DIVISION
CITY OF GLENDALE, CALIFORNIA

CONTRACTOR: Gerald W. Carson	TEL. NO.
MAILING ADDRESS	STATE LIC. NO.
OWNER: Products Research Co	CITY LIC. NO.
MAILING ADDRESS	TEL. NO.

DESCRIPTION OF WORK

☐ NEW BLDG. ☐ EXIST. BLDG. ☐ NO SERV. CHANGE ☐ RECONNECT OR RESEAL | USE ZONE

FEE COMPUTATION

NOTE! TOTALS SHOWN BELOW MUST BE SUBMITTED IN DIAGRAM ON SEPARATE WORK SHEET PROVIDED FOR THIS PURPOSE.

..... FIXTURES .....

..... OUTLETS, BASE PLUGS, SWITCHES

FIRST TEN @ _____ EACH .....

ADDITIONAL @ _____ EACH .....

MOTORS

QUAN.	OVER	INCL.	ACTUAL HP	UNIT COST	FEE
	0	1 HP		@ EA.	
	1 HP	5 HP		@ "	
	5 HP	20 HP		@ "	
	20 HP	50 HP		@ "	
	50 HP	UP		@ "	

TOTAL AIR COND. H. P. _____ SUB TOTAL →

_____ RANGE, OR OVEN OUTLETS @ _____ EACH

_____ TRANSFORMERS OR RECTIFIERS _____ KVA @ _____ PER KVA

_____ HEATING ELEMENTS OVER 1650 WATTS @ _____ EACH

_____ AIR CONDITIONER, PLUGS @ _____ EACH

_____ CLOTHES DRYER @ _____ EACH

_____ MISCELLANEOUS No Work Done

December, 1967

CK. MO. CASH NOTE: WHEN PROPERLY VALIDATED IN THIS SPACE, THIS FORM CONSTITUTES AN ELECTRIC PERMIT TO DO THE WORK DESCRIBED HEREON.

I have carefully read and examined the above application and know the same to be true and correct. All provisions of the Laws and Ordinances governing this type of construction will be complied with whether mentioned herein or not. No person shall be employed in violation of the Labor Code of the State of California.

E. Gehert

SIGNATURE OF CONTRACTOR OR AUTHORIZED AGENT

~~PERMIT FEE @~~	~~2.00~~
~~SUPPLEMENTARY PERMIT FEE @ .50~~	
~~INVESTIGATION FEE~~	
TOTAL FEE	—

FORM B-53

PERMANENT

INSPECTION RECORD

BASIC INSPECTIONS

ITEM	INSPECTOR	DATE
GROUND WORK		
ROUGH		
FINISH		
FIXTURES		
FINAL RELEASE TO PUBLIC SERV.		

PARTIAL OR MISC. INSPECTIONS

UNSUCCESSFUL TRIPS

RECORD INFORMATION

O.H.	U.G.	TEMP. POWER POLE	NO. OF METERS

LITE _____ WIRE | PWR _____ PHASE | HEAT _____ KW

RANGE	OVEN	TABLE TOP	W. HTR.	DRYER

OTHER RES. APPLIANCES OVER 2 KW.

TOTAL KW OR HP.	TOTAL HP.
_____ S Φ	_____ 3 Φ

JOB ADDRESS

5426 San Fernando Road

NUMBER STREET

MAINTENANCE ELECTRICAL PERMIT

BUILDING SECTION, PUBLIC WORKS DIVISION
CITY OF GLENDALE, CALIFORNIA

CONTRACTOR Gerald W. Carson	TEL. NO.
MAILING ADDRESS	STATE LIC. NO.
OWNER Products Research	CITY LIC. NO.
MAILING ADDRESS	TEL. NO.

DESCRIPTION OF WORK

☐ NEW BLDG. ☐ EXIST. BLDG. ☐ NO SERV. CHANGE ☐ RECONNECT OR RESEAL | USE ZONE

FEE COMPUTATION

NOTE! TOTALS SHOWN BELOW MUST BE SUBMITTED IN DIAGRAM ON SEPARATE WORK SHEET PROVIDED FOR THIS PURPOSE.

..... FIXTURES .....

..... OUTLETS, BASE PLUGS, SWITCHES

FIRST TEN @ _____ EACH .....

ADDITIONAL @ _____ EACH .....

MOTORS

QUAN.	OVER	INCL.	ACTUAL HP	UNIT COST	FEE
	0	1 HP		@ EA.	
	1 HP	5 HP		@ "	
	5 HP	20 HP		@ "	
	20 HP	50 HP		@ "	
	50 HP	UP		@ "	

TOTAL AIR COND. H. P. [ ] SUB TOTAL →

_____ RANGE, OR OVEN OUTLETS @ _____ EACH

_____ TRANSFORMERS OR RECTIFIERS _____ KVA @ _____ PER KVA

_____ HEATING ELEMENTS OVER 1650 WATTS @ _____ EACH

_____ AIR CONDITIONER, PLUGS @ _____ EACH

_____ CLOTHES DRYER @ _____ EACH

_____ MISCELLANEOUS _____

NO Work Done

November, 1967

CK. MO. CASH NOTE: WHEN PROPERLY VALIDATED IN THIS SPACE, THIS FORM CONSTITUTES AN ELECTRIC PERMIT TO DO THE WORK DESCRIBED HEREON.

I have carefully read and examined the above application and know the same to be true and correct. All provisions of the Laws and Ordinances governing this type of construction will be complied with whether mentioned herein or not. No person shall be employed in violation of the Labor Code of the State of California.

E. Gebert

SIGNATURE OF CONTRACTOR OR AUTHORIZED AGENT

~~PERMIT FEE~~ @	~~2.00~~
~~SUPPLEMENTARY PERMIT FEE @ .50~~	
INVESTIGATION ~~FEE~~	
TOTAL FEE	

FORM B-53

PERMANENT

INSPECTION RECORD
BASIC INSPECTIONS

ITEM	INSPECTOR	DATE
GROUND WORK		
ROUGH		
FINISH		
FIXTURES		
FINAL RELEASE TO PUBLIC SERV.		

PARTIAL OR MISC. INSPECTIONS

UNSUCCESSFUL TRIPS

RECORD INFORMATION

O.H.	U.G.	TEMP. POWER POLE	NO. OF METERS

LITE _____ WIRE | PWR _____ PHASE | HEAT _____ KW

RANGE	OVEN	TABLE TOP	W. HTR.	DRYER

OTHER RES. APPLIANCES OVER 2 KW.

TOTAL KW OR HP.	TOTAL HP.
_____ S Φ	_____ 3 Φ

JOB ADDRESS

5426 San Fernando
NUMBER STREET

MAINTENANCE

BUILDING SECTION, PUBLIC WORKS DIVISION
CITY OF GLENDALE, CALIFORNIA MAY 1971

CONTRACTOR Gerald W. Carson	TEL. NO.
MAILING ADDRESS	STATE LIC. NO.
OWNER Products Research Co.	CITY LIC. NO. 698
MAILING ADDRESS	TEL. NO.

DESCRIPTION OF WORK

☐ NEW BLDG. ☐ EXIST. BLDG. ☐ NO SERV. CHANGE ☐ RECONNECT OR RESEAL

FEE COMPUTATION

NOTE! TOTALS SHOWN BELOW MUST BE SUBMITTED IN DIAGRAM ON SEPARATE WORK SHEET PROVIDED FOR THIS PURPOSE.

BRANCH CIRCUITS

FIRST TEN _____

ELEVEN TO FORTY _____

ADDITIONAL _____ **FEE** .....

MOTORS _____ WELDER _____

TRANSFORMERS _____ RANGE _____

HEATING APPL. _____ DRYER _____

WATER HTR. _____ MISC. EQ. or APPL. _____

QUAN.	HP - KW - KVA OVER	INCL.	ACTUAL	PHASE 1	PHASE 3	UNIT COST	FEE
	0	1					
	1	5					
	5	20					
	20						

CK. NO. CASH NOTE: WHEN PROPERLY VALIDATED IN THIS SPACE, THIS FORM CONSTITUTES AN ELECTRIC PERMIT TO DO THE WORK DESCRIBED HEREON.

_____ ADDING OUTLETS _____

_____ CELLULAR FLOOR RACEWAY @ _____ PER 100 FT. _____

_____ DISTRIBUTION PANEL, OVERCURRENT DEVICE @ _____ ea. _____

_____ SWITCHBOARD — VOLTAGE _____

_____ SERVICE —VOLTAGE _____ . AMPERAGE _____

_____ TEMP. SERVICE OR TEMP. LIGHTING

_____ PRIVATE SWIMMING POOL _____

_____ MISCELLANEOUS _____

NO WORK DONE

I have carefully read and examined the above application and know the same to be true and correct. All provisions of the Laws and Ordinances governing this type of construction will be complied with whether mentioned herein or not. No person shall be employed in violation of the Labor Code of the State of California.

~~PERMIT FEE~~ @

~~INVESTIGATION FEE~~

TOTAL FEE

SIGNATURE OF CONTRACTOR OR AUTHORIZED AGENT

FORM B-53

INSPECTION RECORD

BASIC INSPECTIONS

ITEM	INSPECTOR	DATE
GROUND WORK		
ROUGH		
FIXTURES		
RELEASE TO PUBLIC SERVICE		
FINAL		

PARTIAL OR MISC. INSPECTIONS

JOB ADDRESS

5426 San Fernando
NUMBER STREET

MAINTENANCE

BUILDING SECTION, PUBLIC WORKS DIVISION
CITY OF GLENDALE, CALIFORNIA March 1971

CONTRACTOR Gerald W. Carson	TEL. NO.
MAILING ADDRESS	STATE LIC. NO.
OWNER Products Research	CITY LIC. NO. 698
MAILING ADDRESS	TEL. NO.

DESCRIPTION OF WORK

☐ NEW BLDG. ☐ EXIST. BLDG. ☐ NO SERV. CHANGE ☐ RECONNECT OR RESEAL

FEE COMPUTATION

NOTE! TOTALS SHOWN BELOW MUST BE SUBMITTED IN DIAGRAM ON SEPARATE WORK SHEET PROVIDED FOR THIS PURPOSE.

BRANCH CIRCUITS

FIRST TEN _____

ELEVEN TO FORTY _____

ADDITIONAL _____ **FEE** .....

MOTORS _____ WELDER _____

TRANSFORMERS _____ RANGE _____

HEATING APPL. _____ DRYER _____

WATER HTR. _____ MISC. EQ. or APPL. _____

QUAN.	HP - KW - KVA OVER	INCL.	ACTUAL	PHASE 1	PHASE 3	UNIT COST	FEE
	0	1					
	1	5					
	5	20					
	20						

_____ ADDING OUTLETS _____

_____ CELLULAR FLOOR RACEWAY @ _____ PER 100 FT. _____

_____ DISTRIBUTION PANEL. OVERCURRENT DEVICE @ _____ ea. _____

_____ SWITCHBOARD – VOLTAGE _____

_____ SERVICE –VOLTAGE _____ . AMPERAGE _____

_____ TEMP. SERVICE OR TEMP. LIGHTING

_____ PRIVATE SWIMMING POOL _____

_____ MISCELLANEOUS _____

No Work Done

I have carefully read and examined the above application and know the same to be true and correct. All provisions of the Laws and Ordinances governing this type of construction will be complied with whether mentioned herein or not. No person shall be employed in violation of the Labor Code of the State of California.

PERMIT FEE @

INVESTIGATION FEE

TOTAL FEE

Gerald W. Carson
SIGNATURE OF CONTRACTOR OR AUTHORIZED AGENT

FORM B-53

CK. MO. CASH NOTE: WHEN PROPERLY VALIDATED IN THIS SPACE, THIS FORM CONSTITUTES AN ELECTRIC PERMIT TO DO THE WORK DESCRIBED HEREON.

INSPECTION RECORD

BASIC INSPECTIONS

ITEM	INSPECTOR	DATE
GROUND WORK		
ROUGH		
FIXTURES		
RELEASE TO PUBLIC SERVICE		
FINAL		

PARTIAL OR MISC. INSPECTIONS

JOB ADDRESS

5426 San Fernando Road
NUMBER STREET

MAINTENANCE

BUILDING SECTION, PUBLIC WORKS DIVISION
CITY OF GLENDALE, CALIFORNIA Feb. 1971

CONTRACTOR	TEL. NO.
Gerald W. Carson	
MAILING ADDRESS	STATE LIC. NO.
OWNER	CITY LIC. NO.
Products Research	698
MAILING ADDRESS	TEL. NO.

DESCRIPTION OF WORK

☐ NEW BLDG. ☐ EXIST. BLDG. ☐ NO SERV. CHANGE ☐ RECONNECT OR RESEAL

FEE COMPUTATION

NOTE! TOTALS SHOWN BELOW MUST BE SUBMITTED IN DIAGRAM ON SEPARATE WORK SHEET PROVIDED FOR THIS PURPOSE.

BRANCH CIRCUITS

FIRST TEN _____

ELEVEN TO FORTY _____

ADDITIONAL _____ **FEE** .....

MOTORS _____ WELDER _____

TRANSFORMERS _____ RANGE _____

HEATING APPL. _____ DRYER _____

WATER HTR.. _____ MISC. EQ. or APPL. _____

QUAN.	HP - KW - KVA			PHASE		UNIT COST	FEE
	OVER	INCL.	ACTUAL	1	3		
	0	1					.....
	1	5					.....
	5	20					.....
	20						.....

CK. MO. CASH NOTE: WHEN PROPERLY VALIDATED IN THIS SPACE, THIS FORM CONSTITUTES AN ELECTRIC PERMIT TO DO THE WORK DESCRIBED HEREON.

_____ ADDING OUTLETS _____ _____

_____ CELLULAR FLOOR RACEWAY @ _____ PER 100 FT. _____ _____

_____ DISTRIBUTION PANEL, OVERCURRENT DEVICE @ _____ ea. _____

_____ SWITCHBOARD – VOLTAGE _____ _____

_____ SERVICE –VOLTAGE _____ , AMPERAGE _____ _____

_____ TEMP. SERVICE OR TEMP. LIGHTING _____

_____ PRIVATE SWIMMING POOL _____ _____

_____ MISCELLANEOUS _____ _____

NO WORK DONE _____

I have carefully read and examined the above application and know the same to be true and correct. All provisions of the Laws and Ordinances governing this type of construction will be complied with whether mentioned herein or not. No person shall be employed in violation of the Labor Code of the State of California.

~~PERMIT FEE~~ @

~~INVESTIGATION FEE~~

TOTAL FEE

G Carson
SIGNATURE OF CONTRACTOR OR AUTHORIZED AGENT

FORM B-53

INSPECTION RECORD

BASIC INSPECTIONS

ITEM	INSPECTOR	DATE
GROUND WORK		
ROUGH		
FIXTURES		
RELEASE TO PUBLIC SERVICE		
FINAL		

PARTIAL OR MISC. INSPECTIONS

JOB ADDRESS

5426 San Fernando Road
NUMBER STREET

APPLICATION FOR AN
ELECTRICAL PERMIT

BUILDING SECTION, PUBLIC WORKS DIVISION
CITY OF GLENDALE, CALIFORNIA Jan. 1971

CONTRACTOR	TEL. NO.
Gerald W. Carson	
MAILING ADDRESS	STATE LIC. NO.
OWNER	CITY LIC. NO.
Products Research	698
MAILING ADDRESS	TEL. NO.

DESCRIPTION OF WORK

☐ NEW BLDG. ☐ EXIST. BLDG. ☐ NO SERV. CHANGE ☐ RECONNECT OR RESEAL

FEE COMPUTATION

NOTE! TOTALS SHOWN BELOW MUST BE SUBMITTED IN DIAGRAM ON SEPARATE WORK SHEET PROVIDED FOR THIS PURPOSE.

BRANCH CIRCUITS

FIRST TEN _____

ELEVEN TO FORTY _____

ADDITIONAL _____ FEE .....

MOTORS _____ WELDER _____

TRANSFORMERS _____ RANGE _____

HEATING APPL. _____ DRYER _____

WATER HTR. _____ MISC. EQ. or APPL. _____

QUAN.	HP - KW - KVA			PHASE		UNIT COST	FEE
	OVER	INCL.	ACTUAL	1	3		
	0	1					
	1	5					
	5	20					
	20						

_____ ADDING OUTLETS _____

_____ CELLULAR FLOOR RACEWAY @ _____ PER 100 FT. _____

_____ DISTRIBUTION PANEL, OVERCURRENT DEVICE @ _____ ea. _____

_____ SWITCHBOARD – VOLTAGE _____

_____ SERVICE –VOLTAGE _____ . AMPERAGE _____

_____ TEMP. SERVICE OR TEMP. LIGHTING

_____ PRIVATE SWIMMING POOL _____

_____ MISCELLANEOUS _____

NO WORK DONE

I have carefully read and examined the above application and know the same to be true and correct. All provisions of the Laws and Ordinances governing this type of construction will be complied with whether mentioned herein or not. No person shall be employed in violation of the Labor Code of the State of California.

~~PERMIT FEE~~ @

~~INVESTIGATION FEE~~

TOTAL FEE

Gerald W Carson

SIGNATURE OF CONTRACTOR OR AUTHORIZED AGENT

FORM B-53

CK. MO. CASH NOTE: WHEN PROPERLY VALIDATED IN THIS SPACE, THIS FORM CONSTITUTES AN ELECTRIC PERMIT TO DO THE WORK DESCRIBED HEREON.

INSPECTION RECORD

BASIC INSPECTIONS

ITEM	INSPECTOR	DATE
GROUND WORK		
ROUGH		
FIXTURES		
RELEASE TO PUBLIC SERVICE		
FINAL		

PARTIAL OR MISC. INSPECTIONS

JOB ADDRESS

5426 San Fernando Road

NUMBER STREET

MAINTENANCE

BUILDING SECTION, PUBLIC WORKS DIVISION
CITY OF GLENDALE, CALIFORNIA Dec. 1970

CONTRACTOR	TEL. NO.
Gerald W. Carson	
MAILING ADDRESS	STATE LIC. NO.
OWNER	CITY LIC. NO.
Products Research Co	698
MAILING ADDRESS	TEL. NO.

DESCRIPTION OF WORK

☐ NEW BLDG. ☐ EXIST. BLDG. ☐ NO SERV. CHANGE ☐ RECONNECT OR RESEAL

FEE COMPUTATION

NOTE! TOTALS SHOWN BELOW MUST BE SUBMITTED IN DIAGRAM ON SEPARATE WORK SHEET PROVIDED FOR THIS PURPOSE.

BRANCH CIRCUITS

FIRST TEN _____

ELEVEN TO FORTY _____

ADDITIONAL _____ **FEE** .....

MOTORS _____ WELDER _____

TRANSFORMERS _____ RANGE _____

HEATING APPL. _____ DRYER _____

WATER HTR.. _____ MISC. EQ. or APPL. _____

QUAN.	HP - KW - KVA			PHASE		UNIT COST	FEE
	OVER	INCL.	ACTUAL	1	3		
	0	1					
	1	5					
	5	20					
	20						

CK. MO. CASH NOTE: WHEN PROPERLY VALIDATED IN THIS SPACE, THIS FORM CONSTITUTES AN ELECTRIC PERMIT TO DO THE WORK DESCRIBED HEREON.

_____ ADDING OUTLETS _____

_____ CELLULAR FLOOR RACEWAY @ _____ PER 100 FT. _____

_____ DISTRIBUTION PANEL. OVERCURRENT DEVICE @ _____ ea. _____

_____ SWITCHBOARD – VOLTAGE _____

_____ SERVICE –VOLTAGE _____ . AMPERAGE _____

_____ TEMP. SERVICE OR TEMP. LIGHTING

_____ PRIVATE SWIMMING POOL _____

_____ MISCELLANEOUS _____

NO WORK DONE

I have carefully read and examined the above application and know the same to be true and correct. All provisions of the Laws and Ordinances governing this type of construction will be complied with whether mentioned herein or not. No person shall be employed in violation of the Labor Code of the State of California.

~~PERMIT FEE~~ @

INVESTIGATION FEE

TOTAL FEE

Gerald W Carson

SIGNATURE OF CONTRACTOR OR AUTHORIZED AGENT

FORM B-53

INSPECTION RECORD

BASIC INSPECTIONS

ITEM	INSPECTOR	DATE
GROUND WORK		
ROUGH		
FIXTURES		
RELEASE TO PUBLIC SERVICE		
FINAL		

PARTIAL OR MISC. INSPECTIONS

JOB ADDRESS

5426 San Fernando Road

NUMBER STREET

MAINTENANCE

ELECTRICAL PERMIT

BUILDING SECTION, PUBLIC WORKS DIVISION
CITY OF GLENDALE, CALIFORNIA NOV 1970

CONTRACTOR Gerald W. Carson	TEL. NO.
MAILING ADDRESS	STATE LIC. NO.
OWNER Products Research	CITY LIC. NO. 698
MAILING ADDRESS	TEL. NO.

DESCRIPTION OF WORK

☐ NEW BLDG. ☐ EXIST. BLDG. ☐ NO SERV. CHANGE ☐ RECONNECT OR RESEAL

FEE COMPUTATION

NOTE! TOTALS SHOWN BELOW MUST BE SUBMITTED IN DIAGRAM ON SEPARATE WORK SHEET PROVIDED FOR THIS PURPOSE.

BRANCH CIRCUITS

FIRST TEN _____

ELEVEN TO FORTY _____

ADDITIONAL _____ **FEE** .....

MOTORS _____ WELDER _____

TRANSFORMERS _____ RANGE _____

HEATING APPL. _____ DRYER _____

WATER HTR. _____ MISC. EQ. or APPL. _____

QUAN.	HP - KW - KVA OVER	INCL.	ACTUAL	PHASE 1	3	UNIT COST	FEE
	0	1					
	1	5					
	5	20					
	20						

_____ ADDING OUTLETS _____

_____ CELLULAR FLOOR RACEWAY @ _____ PER 100 FT. _____

_____ DISTRIBUTION PANEL, OVERCURRENT DEVICE @ _____ ea. _____

_____ SWITCHBOARD — VOLTAGE _____

_____ SERVICE —VOLTAGE _____, AMPERAGE _____

_____ TEMP. SERVICE OR TEMP. LIGHTING

_____ PRIVATE SWIMMING POOL _____

_____ MISCELLANEOUS _____

NO WORK DONE

I have carefully read and examined the above application and know the same to be true and correct. All provisions of the Laws and Ordinances governing this type of construction will be complied with whether mentioned herein or not. No person shall be employed in violation of the Labor Code of the State of California.

~~PERMIT FEE~~ @

~~INVESTIGATION FEE~~

TOTAL FEE

SIGNATURE OF CONTRACTOR OR AUTHORIZED AGENT

FORM B-53

CK. MO. CASH NOTE: WHEN PROPERLY VALIDATED IN THIS SPACE, THIS FORM CONSTITUTES AN ELECTRIC PERMIT TO DO THE WORK DESCRIBED HEREON.

INSPECTION RECORD

BASIC INSPECTIONS

ITEM	INSPECTOR	DATE
GROUND WORK		
ROUGH		
FIXTURES		
RELEASE TO PUBLIC SERVICE		
FINAL		

PARTIAL OR MISC. INSPECTIONS

JOB ADDRESS

5426 San Fernando

NUMBER STREET

MAINTENANCE

ELECTRICAL PERMIT

BUILDING SECTION, PUBLIC WORKS DIVISION
CITY OF GLENDALE, CALIFORNIA Oct. 1970

CONTRACTOR	TEL. NO.
Gerald W. Carson	
MAILING ADDRESS	STATE LIC. NO.
OWNER	CITY LIC. NO.
Products Research	698
MAILING ADDRESS	TEL. NO.

DESCRIPTION OF WORK

☐ NEW BLDG. ☐ EXIST. BLDG. ☐ NO SERV. CHANGE ☐ RECONNECT OR RESEAL

FEE COMPUTATION

NOTE! TOTALS SHOWN BELOW MUST BE SUBMITTED IN DIAGRAM ON SEPARATE WORK SHEET PROVIDED FOR THIS PURPOSE.

BRANCH CIRCUITS

FIRST TEN _____

ELEVEN TO FORTY _____

ADDITIONAL _____ **FEE** .....

MOTORS _____ WELDER _____

TRANSFORMERS _____ RANGE _____

HEATING APPL. _____ DRYER _____

WATER HTR.. _____ MISC. EQ. or APPL. _____

QUAN.	HP - KW - KVA			PHASE		UNIT COST	FEE
	OVER	INCL.	ACTUAL	1	3		
	0	1					
	1	5					
	5	20					
	20						

CK., MO., CASH NOTE: WHEN PROPERLY VALIDATED IN THIS SPACE, THIS FORM CONSTITUTES AN ELECTRIC PERMIT TO DO THE WORK DESCRIBED HEREON.

_____ ADDING OUTLETS _____

_____ CELLULAR FLOOR RACEWAY @ _____ PER 100 FT. _____

_____ DISTRIBUTION PANEL, OVERCURRENT DEVICE @ _____ ea. _____

_____ SWITCHBOARD — VOLTAGE _____

_____ SERVICE —VOLTAGE _____ , AMPERAGE _____

_____ TEMP. SERVICE OR TEMP. LIGHTING

_____ PRIVATE SWIMMING POOL _____

_____ MISCELLANEOUS _____

NO WORK DONE

I have carefully read and examined the above application and know the same to be true and correct. All provisions of the Laws and Ordinances governing this type of construction will be complied with whether mentioned herein or not. No person shall be employed in violation of the Labor Code of the State of California.

~~PERMIT FEE~~ @

~~INVESTIGATION FEE~~

TOTAL FEE

SIGNATURE OF CONTRACTOR OR AUTHORIZED AGENT

FORM B-53

INSPECTION RECORD

BASIC INSPECTIONS

ITEM	INSPECTOR	DATE
GROUND WORK		
ROUGH		
FIXTURES		
RELEASE TO PUBLIC SERVICE		
FINAL		

PARTIAL OR MISC. INSPECTIONS

JOB ADDRESS

5426 San Fernando Road
NUMBER STREET

MAINTENANCE

BUILDING SECTION, PUBLIC WORKS DIVISION
CITY OF GLENDALE, CALIFORNIA Sept. 1970

CONTRACTOR	TEL. NO.
Gerald W. Carson	
MAILING ADDRESS	STATE LIC. NO.
OWNER	CITY LIC. NO.
Products Research Co	698
MAILING ADDRESS	TEL. NO.

DESCRIPTION OF WORK

☐ NEW BLDG. ☐ EXIST. BLDG. ☐ NO SERV. CHANGE ☐ RECONNECT OR RESEAL

FEE COMPUTATION

NOTE! TOTALS SHOWN BELOW MUST BE SUBMITTED IN DIAGRAM ON SEPARATE WORK SHEET PROVIDED FOR THIS PURPOSE.

BRANCH CIRCUITS

FIRST TEN _____

ELEVEN TO FORTY _____

ADDITIONAL _____ **FEE** .....

MOTORS _____ WELDER _____

TRANSFORMERS _____ RANGE _____

HEATING APPL. _____ DRYER _____

WATER HTR.. _____ MISC. EQ. or APPL. _____

QUAN.	HP - KW - KVA			PHASE		UNIT COST	FEE
	OVER	INCL.	ACTUAL	1	3		
	0	1					.....
	1	5					.....
	5	20					.....
	20						.....

CK. MO. CASH NOTE: WHEN PROPERLY VALIDATED IN THIS SPACE, THIS FORM CONSTITUTES AN ELECTRIC PERMIT TO DO THE WORK DESCRIBED HEREON.

_____ ADDING OUTLETS _____ _____

_____ CELLULAR FLOOR RACEWAY @ _____ PER 100 FT. _____ _____

_____ DISTRIBUTION PANEL, OVERCURRENT DEVICE @ _____ ea. _____

_____ SWITCHBOARD – VOLTAGE _____ _____

_____ SERVICE –VOLTAGE _____ , AMPERAGE _____ _____

_____ TEMP. SERVICE OR TEMP. LIGHTING _____

_____ PRIVATE SWIMMING POOL _____ _____

_____ MISCELLANEOUS _____ _____

No Work Done _____

I have carefully read and examined the above application and know the same to be true and correct. All provisions of the Laws and Ordinances governing this type of construction will be complied with whether mentioned herein or not. No person shall be employed in violation of the Labor Code of the State of California.

~~PERMIT FEE~~ @

~~INVESTIGATION FEE~~

TOTAL FEE

SIGNATURE OF CONTRACTOR OR AUTHORIZED AGENT

FORM B-53

INSPECTION RECORD

BASIC INSPECTIONS

ITEM	INSPECTOR	DATE
GROUND WORK		
ROUGH		
FIXTURES		
RELEASE TO PUBLIC SERVICE		
FINAL		

PARTIAL OR MISC. INSPECTIONS

JOB ADDRESS

5426 San Fernando Road

NUMBER STREET

MAINTENANCE ELECTRICAL PERMIT

BUILDING SECTION, PUBLIC WORKS DIVISION
CITY OF GLENDALE, CALIFORNIA Aug. 1970

CONTRACTOR Gerald W. Carson	TEL. NO.
MAILING ADDRESS	STATE LIC. NO.
OWNER Products Research Co.	CITY LIC. NO. 698
MAILING ADDRESS	TEL. NO.

DESCRIPTION OF WORK

☐ NEW BLDG. ☐ EXIST. BLDG. ☐ NO SERV. CHANGE ☐ RECONNECT OR RESEAL

FEE COMPUTATION

NOTE! TOTALS SHOWN BELOW MUST BE SUBMITTED IN DIAGRAM ON SEPARATE WORK SHEET PROVIDED FOR THIS PURPOSE.

BRANCH CIRCUITS

FIRST TEN _____

ELEVEN TO FORTY _____

ADDITIONAL _____ FEE.....

MOTORS _____ WELDER _____

TRANSFORMERS _____ RANGE _____

HEATING APPL. _____ DRYER _____

WATER HTR.. _____ MISC. EQ. or APPL. _____

QUAN.	HP - KW - KVA OVER	INCL.	ACTUAL	PHASE 1	PHASE 3	UNIT COST	FEE
	0	1					
	1	5					
	5	20					
	20						

_____ ADDING OUTLETS _____

_____ CELLULAR FLOOR RACEWAY @ _____ PER 100 FT. _____

_____ DISTRIBUTION PANEL, OVERCURRENT DEVICE @ _____ ea. _____

_____ SWITCHBOARD – VOLTAGE _____

_____ SERVICE –VOLTAGE _____, AMPERAGE _____

_____ TEMP. SERVICE OR TEMP. LIGHTING

_____ PRIVATE SWIMMING POOL _____

_____ MISCELLANEOUS _____

NO WORK DONE

I have carefully read and examined the above application and know the same to be true and correct. All provisions of the Laws and Ordinances governing this type of construction will be complied with whether mentioned herein or not. No person shall be employed in violation of the Labor Code of the State of California.

~~PERMIT FEE @~~

~~INVESTIGATION FEE~~

TOTAL FEE

SIGNATURE OF CONTRACTOR OR AUTHORIZED AGENT

FORM B-53

CK. MO. CASH NOTE: WHEN PROPERLY VALIDATED IN THIS SPACE, THIS FORM CONSTITUTES AN ELECTRIC PERMIT TO DO THE WORK DESCRIBED HEREON.

INSPECTION RECORD

BASIC INSPECTIONS

ITEM	INSPECTOR	DATE
GROUND WORK		
ROUGH		
FIXTURES		
RELEASE TO PUBLIC SERVICE		
FINAL		

PARTIAL OR MISC. INSPECTIONS

JOB ADDRESS

5426 San Fernando Road
NUMBER STREET

MAINTENANCE ELECTRICAL PERMIT

BUILDING SECTION, PUBLIC WORKS DIVISION
CITY OF GLENDALE, CALIFORNIA July 1970

CONTRACTOR	TEL. NO.
Gerald W. Carson	
MAILING ADDRESS	STATE LIC. NO.
OWNER	CITY LIC. NO.
Products Research Co.	504
MAILING ADDRESS	TEL. NO.

DESCRIPTION OF WORK

☐ NEW BLDG. ☐ EXIST. BLDG. ☐ NO SERV. CHANGE ☐ RECONNECT OR RESEAL

FEE COMPUTATION

NOTE! TOTALS SHOWN BELOW MUST BE SUBMITTED IN DIAGRAM ON SEPARATE WORK SHEET PROVIDED FOR THIS PURPOSE.

BRANCH CIRCUITS

FIRST TEN _____

ELEVEN TO FORTY _____

ADDITIONAL _____ **FEE** .....

MOTORS _____ WELDER _____

TRANSFORMERS _____ RANGE _____

HEATING APPL. _____ DRYER _____

WATER HTR.. _____ MISC. EQ. or APPL. _____

QUAN.	HP - KW - KVA			PHASE		UNIT COST	FEE
	OVER	INCL.	ACTUAL	1	3		
	0	1					.....
	1	5					.....
	5	20					.....
	20						.....

CK. NO. CASH NOTE: WHEN PROPERLY VALIDATED IN THIS SPACE, THIS FORM CONSTITUTES AN ELECTRIC PERMIT TO DO THE WORK DESCRIBED HEREON.

_____ ADDING OUTLETS _____ _____

_____ CELLULAR FLOOR RACEWAY @ _____ PER 100 FT. _____ _____

_____ DISTRIBUTION PANEL OVERCURRENT DEVICE @ _____ ea. _____

_____ SWITCHBOARD – VOLTAGE _____ _____

_____ SERVICE –VOLTAGE _____ . AMPERAGE _____ _____

_____ TEMP. SERVICE OR TEMP. LIGHTING _____

_____ PRIVATE SWIMMING POOL _____ _____

_____ MISCELLANEOUS _____ _____

NO WORK DONE

I have carefully read and examined the above application and know the same to be true and correct. All provisions of the Laws and Ordinances governing this type of construction will be complied with whether mentioned herein or not. No person shall be employed in violation of the Labor Code of the State of California.

~~PERMIT FEE~~ @

INVESTIGATION ~~FEE~~

TOTAL FEE

SIGNATURE OF CONTRACTOR OR AUTHORIZED AGENT

FORM B-53

INSPECTION RECORD

BASIC INSPECTIONS

ITEM	INSPECTOR	DATE
GROUND WORK		
ROUGH		
FIXTURES		
RELEASE TO PUBLIC SERVICE		
FINAL		

PARTIAL OR MISC. INSPECTIONS

JOB ADDRESS

5426 San Fernando Road

NUMBER STREET

MAINTENANCE

BUILDING SECTION, PUBLIC WORKS DIVISION
CITY OF GLENDALE, CALIFORNIA June 1970

CONTRACTOR Gerald W. Carson	TEL. NO.
MAILING ADDRESS	STATE LIC. NO.
OWNER Products Research	CITY LIC. NO. 574
MAILING ADDRESS	TEL. NO.

DESCRIPTION OF WORK

☐ NEW BLDG. ☐ EXIST. BLDG. ☐ NO SERV. CHANGE ☐ RECONNECT OR RESEAL

FEE COMPUTATION

NOTE! TOTALS SHOWN BELOW MUST BE SUBMITTED IN DIAGRAM ON SEPARATE WORK SHEET PROVIDED FOR THIS PURPOSE.

BRANCH CIRCUITS

FIRST TEN _____

ELEVEN TO FORTY _____

ADDITIONAL _____ **FEE** .....

MOTORS _____ WELDER _____

TRANSFORMERS _____ RANGE _____

HEATING APPL. _____ DRYER _____

WATER HTR.. _____ MISC. EQ. or APPL. _____

QUAN.	HP - KW - KVA			PHASE		UNIT COST	FEE
	OVER	INCL.	ACTUAL	1	3		
	0	1					
	1	5					
	5	20					
	20						

_____ ADDING OUTLETS _____

_____ CELLULAR FLOOR RACEWAY @ _____ PER 100 FT. _____

_____ DISTRIBUTION PANEL, OVERCURRENT DEVICE @ _____ ea. _____

_____ SWITCHBOARD – VOLTAGE _____

_____ SERVICE –VOLTAGE _____ , AMPERAGE _____

_____ TEMP. SERVICE OR TEMP. LIGHTING

_____ PRIVATE SWIMMING POOL _____

_____ MISCELLANEOUS _____

NO WORK DONE

I have carefully read and examined the above application and know the same to be true and correct. All provisions of the Laws and Ordinances governing this type of construction will be complied with whether mentioned herein or not. No person shall be employed in violation of the Labor Code of the State of California.

~~PERMIT FEE~~ @

~~INVESTIGATION FEE~~

TOTAL FEE

SIGNATURE OF CONTRACTOR OR AUTHORIZED AGENT

FORM B-53

CK. MO. CASH NOTE: WHEN PROPERLY VALIDATED IN THIS SPACE, THIS FORM CONSTITUTES AN ELECTRIC PERMIT TO DO THE WORK DESCRIBED HEREON.

INSPECTION RECORD

BASIC INSPECTIONS

ITEM	INSPECTOR	DATE
GROUND WORK		
ROUGH		
FIXTURES		
RELEASE TO PUBLIC SERVICE		
FINAL		

PARTIAL OR MISC. INSPECTIONS

JOB ADDRESS

5426 San Fernando Road

NUMBER STREET

MAINTENANCE

ELECTRICAL PERMIT

BUILDING SECTION, PUBLIC WORKS DIVISION

CITY OF GLENDALE, CALIFORNIA

CONTRACTOR	TEL. NO.
Gerald W. Carson	
MAILING ADDRESS	STATE LIC. NO.
OWNER	CITY LIC. NO.
Products Research	574
MAILING ADDRESS	TEL. NO.

DESCRIPTION OF WORK

☐ NEW BLDG. ☐ EXIST. BLDG. ☐ NO SERV. CHANGE ☐ RECONNECT OR RESEAL

FEE COMPUTATION

NOTE! TOTALS SHOWN BELOW MUST BE SUBMITTED IN DIAGRAM ON SEPARATE WORK SHEET PROVIDED FOR THIS PURPOSE.

.....FIXTURES .....RECEPTACLES

.....OUTLETS .....SWITCHES

FIRST TEN @ .....EACH

ADDITIONAL @.....EACH **FEE**.....

MOTORS _____ WELDER _____

TRANSFORMERS _____ RANGE _____

HEATING APPL. _____ DRYER _____

WATER HTR.. _____ MISC. EQ. or APPL. _____

QUAN.	HP - KW - KVA			PHASE		UNIT COST	FEE
	OVER	INCL.	ACTUAL	1	3		
	0	1					
	1	5					
	5	20					
	20						

CK., MO., CASH NOTE: WHEN PROPERLY VALIDATED IN THIS SPACE, THIS FORM CONSTITUTES AN ELECTRIC PERMIT TO DO THE WORK DESCRIBED HEREON.

Feb. 1970

_____ SIGNS – INCANDESCENT – TRANSFORMER @_____ ea. _____

_____ CELLULAR FLOOR RACEWAY @_____ PER 100 FT. _____

_____ DISTRIBUTION PANEL, OVERCURRENT DEVICE @_____ ea. _____

_____ SWITCHBOARD – VOLTAGE _____ _____

_____ SERVICE –VOLTAGE_____, AMPERAGE_____ _____

_____ TEMP. SERVICE OR TEMP. LIGHTING _____

_____ MISCELLANEOUS _____ _____

NO WORK DONE

I have carefully read and examined the above application and know the same to be true and correct. All provisions of the Laws and Ordinances governing this type of construction will be complied with whether mentioned herein or not. No person shall be employed in violation of the Labor Code of the State of California.

PERMIT FEE @	**2.00**
INVESTIGATION FEE	
TOTAL FEE	

SIGNATURE OF CONTRACTOR OR AUTHORIZED AGENT

PERMANENT

FORM B-53

INSPECTION RECORD

BASIC INSPECTIONS

ITEM	INSPECTOR	DATE
GROUND WORK		
ROUGH		
FIXTURES		
RELEASE TO PUBLIC SERVICE		
FINAL		

PARTIAL OR MISC. INSPECTIONS

JOB ADDRESS

5426 San Fernando Road
NUMBER STREET

MAINTENANCE ELECTRICAL PERMIT

BUILDING SECTION, PUBLIC WORKS DIVISION
CITY OF GLENDALE, CALIFORNIA

CONTRACTOR	TEL. NO.
Gerald W. Carson	
MAILING ADDRESS	STATE LIC. NO.
OWNER	CITY LIC. NO.
Products Research	574
MAILING ADDRESS	TEL. NO.

DESCRIPTION OF WORK

☐ NEW BLDG. ☐ EXIST. BLDG. ☐ NO SERV. CHANGE ☐ RECONNECT OR RESEAL

FEE COMPUTATION

NOTE! TOTALS SHOWN BELOW MUST BE SUBMITTED IN DIAGRAM ON SEPARATE WORK SHEET PROVIDED FOR THIS PURPOSE.

_____ FIXTURES _____ RECEPTACLES

_____ OUTLETS _____ SWITCHES

FIRST TEN @ _____ EACH

ADDITIONAL @ _____ EACH **FEE** _____

MOTORS _____ WELDER _____

TRANSFORMERS _____ RANGE _____

HEATING APPL. _____ DRYER _____

WATER HTR. _____ MISC. EQ. or APPL. _____

QUAN.	HP - KW - KVA OVER	INCL.	ACTUAL	PHASE 1	3	UNIT COST	FEE
	0	1					
	1	5					
	5	20					
	20						

CK. MO. CASH NOTE: WHEN PROPERLY VALIDATED IN THIS SPACE, THIS FORM CONSTITUTES AN ELECTRIC PERMIT TO DO THE WORK DESCRIBED HEREON.

Nov. 1969

_____ SIGNS – INCANDESCENT – TRANSFORMER @ _____ ea. _____

_____ CELLULAR FLOOR RACEWAY @ _____ PER 100 FT. _____

_____ DISTRIBUTION PANEL, OVERCURRENT DEVICE @ _____ ea. _____

_____ SWITCHBOARD – VOLTAGE _____

_____ SERVICE –VOLTAGE _____ , AMPERAGE _____

_____ TEMP. SERVICE OR TEMP. LIGHTING

_____ MISCELLANEOUS _____

no work done

I have carefully read and examined the above application and know the same to be true and correct. All provisions of the Laws and Ordinances governing this type of construction will be complied with whether mentioned herein or not. No person shall be employed in violation of the Labor Code of the State of California.

~~PERMIT FEE~~ @ ~~2.00~~

~~INVESTIGATION FEE~~

TOTAL FEE

H. Carson
SIGNATURE OF CONTRACTOR OR AUTHORIZED AGENT

FORM B-53

PERMANENT

INSPECTION RECORD

BASIC INSPECTIONS

ITEM	INSPECTOR	DATE
GROUND WORK		
ROUGH		
FIXTURES		
RELEASE TO PUBLIC SERVICE		
FINAL		

PARTIAL OR MISC. INSPECTIONS

JOB ADDRESS

5426 San Fernando Road
NUMBER STREET

MAINTENANCE
ELECTRICAL PERMIT

BUILDING SECTION, PUBLIC WORKS DIVISION
CITY OF GLENDALE, CALIFORNIA

CONTRACTOR	TEL. NO.
Gerald W. Carson	
MAILING ADDRESS	STATE LIC. NO.
OWNER	CITY LIC. NO.
Products Research	574
MAILING ADDRESS	TEL. NO.

DESCRIPTION OF WORK

☐ NEW BLDG. ☐ EXIST. BLDG. ☐ NO SERV. CHANGE ☐ RECONNECT OR RESEAL

FEE COMPUTATION

NOTE! TOTALS SHOWN BELOW MUST BE SUBMITTED IN DIAGRAM ON SEPARATE WORK SHEET PROVIDED FOR THIS PURPOSE.

.....FIXTURES .....RECEPTACLES

.....OUTLETS .....SWITCHES

FIRST TEN @ .....EACH

ADDITIONAL @.....EACH **FEE**.....

MOTORS _____ WELDER _____

TRANSFORMERS _____ RANGE _____

HEATING APPL. _____ DRYER _____

WATER HTR.. _____ MISC. EQ. or APPL. _____

QUAN.	HP - KW - KVA			PHASE		UNIT COST	FEE
	OVER	INCL.	ACTUAL	1	3		
	0	1					
	1	5					
	5	20					
	20						

_____ SIGNS – INCANDESCENT – TRANSFORMER @_____ ea.

_____ CELLULAR FLOOR RACEWAY @_____ PER 100 FT.

_____ DISTRIBUTION PANEL, OVERCURRENT DEVICE @_____ ea.

_____ SWITCHBOARD – VOLTAGE _____

_____ SERVICE –VOLTAGE_____, AMPERAGE_____

_____ TEMP. SERVICE OR TEMP. LIGHTING

_____ MISCELLANEOUS_____

no work done

I have carefully read and examined the above application and know the same to be true and correct. All provisions of the Laws and Ordinances governing this type of construction will be complied with whether mentioned herein or not. No person shall be employed in violation of the Labor Code of the State of California.

~~PERMIT FEE~~ @ ~~2.00~~

~~INVESTIGATION FEE~~

TOTAL FEE

SIGNATURE OF CONTRACTOR OR AUTHORIZED AGENT

FORM B-53 **PERMANENT**

CK. MO. CASH NOTE: WHEN PROPERLY VALIDATED IN THIS SPACE, THIS FORM CONSTITUTES AN ELECTRIC PERMIT TO DO THE WORK DESCRIBED HEREON.

Jan. 1970

INSPECTION RECORD

BASIC INSPECTIONS

ITEM	INSPECTOR	DATE
GROUND WORK		
ROUGH		
FIXTURES		
RELEASE TO PUBLIC SERVICE		
FINAL		

PARTIAL OR MISC. INSPECTIONS

JOB ADDRESS

5426 San Fernando Road

NUMBER STREET

MAINTENANCE
ELECTRICAL PERMIT

BUILDING SECTION, PUBLIC WORKS DIVISION
CITY OF GLENDALE, CALIFORNIA

CONTRACTOR	TEL. NO.
Gerald W. Carson	
MAILING ADDRESS	STATE LIC. NO.
OWNER	CITY LIC. NO.
Products Research Co	574
MAILING ADDRESS	TEL. NO.

DESCRIPTION OF WORK

☐ NEW BLDG. ☐ EXIST. BLDG. ☐ NO SERV. CHANGE ☐ RECONNECT OR RESEAL

FEE COMPUTATION

NOTE! TOTALS SHOWN BELOW MUST BE SUBMITTED IN DIAGRAM ON SEPARATE WORK SHEET PROVIDED FOR THIS PURPOSE.

.....FIXTURES .....RECEPTACLES

.....OUTLETS .....SWITCHES

FIRST TEN @ .....EACH

ADDITIONAL @.....EACH **FEE**.....

MOTORS _____ WELDER _____

TRANSFORMERS _____ RANGE _____

HEATING APPL. _____ DRYER _____

WATER HTR.. _____ MISC. EQ. or APPL. _____

QUAN.	HP - KW - KVA			PHASE		UNIT COST	FEE
	OVER	INCL.	ACTUAL	1	3		
	0	1					
	1	5					
	5	20					
	20						

CK. MO. CASH NOTE: WHEN PROPERLY VALIDATED IN THIS SPACE, THIS FORM CONSTITUTES AN ELECTRIC PERMIT TO DO THE WORK DESCRIBED HEREON.

Oct. 1969

_____ SIGNS – INCANDESCENT – TRANSFORMER @ _____ ea. _____

_____ CELLULAR FLOOR RACEWAY @ _____ PER 100 FT. _____

_____ DISTRIBUTION PANEL, OVERCURRENT DEVICE @ _____ ea. _____

_____ SWITCHBOARD – VOLTAGE _____ _____

_____ SERVICE –VOLTAGE _____ . AMPERAGE _____ _____

_____ TEMP. SERVICE OR TEMP. LIGHTING _____

_____ MISCELLANEOUS _____ _____

No work done

I have carefully read and examined the above application and know the same to be true and correct. All provisions of the Laws and Ordinances governing this type of construction will be complied with whether mentioned herein or not. No person shall be employed in violation of the Labor Code of the State of California.

PERMIT FEE @	**2.00**
INVESTIGATION FEE	
TOTAL FEE	

SIGNATURE OF CONTRACTOR OR AUTHORIZED AGENT

FORM B-53

PERMANENT

INSPECTION RECORD

BASIC INSPECTIONS

ITEM	INSPECTOR	DATE
GROUND WORK		
ROUGH		
FIXTURES		
RELEASE TO PUBLIC SERVICE		
FINAL		

PARTIAL OR MISC. INSPECTIONS

JOB ADDRESS

5426 San Fernando Road
NUMBER STREET

MAINTENANCE
ELECTRICAL PERMIT

BUILDING SECTION, PUBLIC WORKS DIVISION
CITY OF GLENDALE, CALIFORNIA

CONTRACTOR: Gerald W. Carson	TEL. NO.
MAILING ADDRESS	STATE LIC. NO.
OWNER: Products Research Co.	CITY LIC. NO.
MAILING ADDRESS	TEL. NO.

DESCRIPTION OF WORK

☐ NEW BLDG. ☐ EXIST. BLDG. ☐ NO SERV. CHANGE ☐ RECONNECT OR RESEAL

FEE COMPUTATION

NOTE! TOTALS SHOWN BELOW MUST BE SUBMITTED IN DIAGRAM ON SEPARATE WORK SHEET PROVIDED FOR THIS PURPOSE.

.....FIXTURES .....RECEPTACLES

.....OUTLETS ..... SWITCHES

FIRST TEN @ .....EACH

ADDITIONAL @..... EACH **FEE**.....

MOTORS _____ WELDER _____

TRANSFORMERS _____ RANGE _____

HEATING APPL. _____ DRYER _____

WATER HTR.. _____ MISC. EQ. or APPL. _____

QUAN.	HP - KW - KVA OVER	INCL.	ACTUAL	PHASE 1	PHASE 3	UNIT COST	FEE
	0	1					
	1	5					
	5	20					
	20						

Sept. 1969

_____ SIGNS – INCANDESCENT – TRANSFORMER @ _____ ea. _____

_____ CELLULAR FLOOR RACEWAY @ _____ PER 100 FT. _____

_____ DISTRIBUTION PANEL, OVERCURRENT DEVICE @ _____ ea. _____

_____ SWITCHBOARD – VOLTAGE _____

_____ SERVICE –VOLTAGE _____ . AMPERAGE _____

_____ TEMP. SERVICE OR TEMP. LIGHTING

_____ MISCELLANEOUS _____

NO WORK DONE

I have carefully read and examined the above application and know the same to be true and correct. All provisions of the Laws and Ordinances governing this type of construction will be complied with whether mentioned herein or not. No person shall be employed in violation of the Labor Code of the State of California.

~~PERMIT FEE~~ @	~~2.00~~
~~INVESTIGATION FEE~~	
TOTAL FEE	

SIGNATURE OF CONTRACTOR OR AUTHORIZED AGENT

FORM B-53

PERMANENT

CK. MO. CASH NOTE: WHEN PROPERLY VALIDATED IN THIS SPACE, THIS FORM CONSTITUTES AN ELECTRIC PERMIT TO DO THE WORK DESCRIBED HEREON.

INSPECTION RECORD
BASIC INSPECTIONS

ITEM	INSPECTOR	DATE
GROUND WORK		
ROUGH		
FIXTURES		
RELEASE TO PUBLIC SERVICE		
FINAL		

PARTIAL OR MISC. INSPECTIONS

JOB ADDRESS

5426 San Fernando Road

NUMBER STREET

MAINTENANCE

ELECTRICAL PERMIT

BUILDING SECTION, PUBLIC WORKS DIVISION

CITY OF GLENDALE, CALIFORNIA

CONTRACTOR	TEL. NO.
Gerald W. Carson	
MAILING ADDRESS	STATE LIC. NO.
OWNER	CITY LIC. NO.
Products Research Co.	
MAILING ADDRESS	TEL. NO.

DESCRIPTION OF WORK

☐ NEW BLDG. ☐ EXIST. BLDG. ☐ NO SERV. CHANGE ☐ RECONNECT OR RESEAL

FEE COMPUTATION

NOTE! TOTALS SHOWN BELOW MUST BE SUBMITTED IN DIAGRAM ON SEPARATE WORK SHEET PROVIDED FOR THIS PURPOSE.

_____ FIXTURES _____ RECEPTACLES

_____ OUTLETS _____ SWITCHES

FIRST TEN @ _____ EACH

ADDITIONAL @ _____ EACH **FEE** _____

MOTORS _____ WELDER _____

TRANSFORMERS _____ RANGE _____

HEATING APPL. _____ DRYER _____

WATER HTR. _____ MISC. EQ. or APPL. _____

QUAN.	HP - KW - KVA			PHASE		UNIT COST	FEE
	OVER	INCL.	ACTUAL	1	3		
	0	1					
	1	5					
	5	20					
	20						

CK. MO. CASH NOTE: WHEN PROPERLY VALIDATED IN THIS SPACE, THIS FORM CONSTITUTES AN ELECTRIC PERMIT TO DO THE WORK DESCRIBED HEREON.

Aug. 1969

_____ SIGNS – INCANDESCENT – TRANSFORMER @ _____ ea. _____

_____ CELLULAR FLOOR RACEWAY @ _____ PER 100 FT. _____

_____ DISTRIBUTION PANEL, OVERCURRENT DEVICE @ _____ ea. _____

_____ SWITCHBOARD – VOLTAGE _____ _____

_____ SERVICE – VOLTAGE _____, AMPERAGE _____ _____

_____ TEMP. SERVICE OR TEMP. LIGHTING _____

_____ MISCELLANEOUS _____ _____

No Work Done

I have carefully read and examined the above application and know the same to be true and correct. All provisions of the Laws and Ordinances governing this type of construction will be complied with whether mentioned herein or not. No person shall be employed in violation of the Labor Code of the State of California.

~~PERMIT FEE~~ @ ~~2.00~~

~~INVESTIGATION FEE~~

TOTAL FEE

SIGNATURE OF CONTRACTOR OR AUTHORIZED AGENT

FORM B-53

PERMANENT

INSPECTION RECORD

BASIC INSPECTIONS

ITEM	INSPECTOR	DATE
GROUND WORK		
ROUGH		
FIXTURES		
RELEASE TO PUBLIC SERVICE		
FINAL		

PARTIAL OR MISC. INSPECTIONS

JOB ADDRESS

5426 San Fernando Road
NUMBER STREET

MAINTENANCE
ELECTRICAL PERMIT

BUILDING SECTION, PUBLIC WORKS DIVISION
CITY OF GLENDALE, CALIFORNIA

CONTRACTOR	TEL. NO.
Gerald W. Carson	
MAILING ADDRESS	STATE LIC. NO.
OWNER	CITY LIC. NO.
Products Research	
MAILING ADDRESS	TEL. NO.

DESCRIPTION OF WORK

☐ NEW BLDG. ☐ EXIST. BLDG. ☐ NO SERV. CHANGE ☐ RECONNECT OR RESEAL

FEE COMPUTATION

NOTE! TOTALS SHOWN BELOW MUST BE SUBMITTED IN DIAGRAM ON SEPARATE WORK SHEET PROVIDED FOR THIS PURPOSE.

_____ FIXTURES _____ RECEPTACLES

_____ OUTLETS _____ SWITCHES

FIRST TEN @ _____ EACH

ADDITIONAL @ _____ EACH **FEE** _____

MOTORS _____ WELDER _____

TRANSFORMERS _____ RANGE _____

HEATING APPL. _____ DRYER _____

WATER HTR.. _____ MISC. EQ. or APPL. _____

QUAN.	HP - KW - KVA OVER	INCL.	ACTUAL	PHASE 1 | 3	UNIT COST	FEE
	0	1				
	1	5				
	5	20				
	20					

CK. MO. CASH NOTE: WHEN PROPERLY VALIDATED IN THIS SPACE, THIS FORM CONSTITUTES AN ELECTRIC PERMIT TO DO THE WORK DESCRIBED HEREON.

July 1969

_____ SIGNS – INCANDESCENT – TRANSFORMER @ _____ ea. _____

_____ CELLULAR FLOOR RACEWAY @ _____ PER 100 FT. _____

_____ DISTRIBUTION PANEL, OVERCURRENT DEVICE @ _____ ea. _____

_____ SWITCHBOARD – VOLTAGE _____

_____ SERVICE –VOLTAGE _____, AMPERAGE _____

_____ TEMP. SERVICE OR TEMP. LIGHTING

_____ MISCELLANEOUS _____

no work done

I have carefully read and examined the above application and know the same to be true and correct. All provisions of the Laws and Ordinances governing this type of construction will be complied with whether mentioned herein or not. No person shall be employed in violation of the Labor Code of the State of California.

~~PERMIT FEE~~ @	~~2.00~~
~~INVESTIGATION FEE~~	
TOTAL FEE	

SIGNATURE OF CONTRACTOR OR AUTHORIZED AGENT

PERMANENT

FORM B-53

INSPECTION RECORD

BASIC INSPECTIONS

ITEM	INSPECTOR	DATE
GROUND WORK		
ROUGH		
FIXTURES		
RELEASE TO PUBLIC SERVICE		
FINAL		

PARTIAL OR MISC. INSPECTIONS

JOB ADDRESS

5426 San Fernando

NUMBER STREET

MAINTENANCE
ELECTRICAL PERMIT

BUILDING SECTION, PUBLIC WORKS DIVISION
CITY OF GLENDALE, CALIFORNIA

CONTRACTOR Gerald W. Carson	TEL. NO.
MAILING ADDRESS	STATE LIC. NO.
OWNER Products Research	CITY LIC. NO. 416
MAILING ADDRESS	TEL. NO.

DESCRIPTION OF WORK

☐ NEW BLDG. ☐ EXIST. BLDG. ☐ NO SERV. CHANGE ☐ RECONNECT OR RESEAL

FEE COMPUTATION

NOTE! TOTALS SHOWN BELOW MUST BE SUBMITTED IN DIAGRAM ON SEPARATE WORK SHEET PROVIDED FOR THIS PURPOSE.

.....FIXTURES .....RECEPTACLES

.....OUTLETS ..... SWITCHES

FIRST TEN @ .....EACH

ADDITIONAL @.....EACH **FEE**.....

MOTORS _____ WELDER _____

TRANSFORMERS _____ RANGE _____

HEATING APPL. _____ DRYER _____

WATER HTR.. _____ MISC. EQ. or APPL. _____

QUAN.	HP - KW - KVA OVER	INCL.	ACTUAL	PHASE 1	3	UNIT COST	FEE
	0	1					
	1	5					
	5	20					
	20						

June, 196

_____ SIGNS – INCANDESCENT – TRANSFORMER @ _____ ea. _____

_____ CELLULAR FLOOR RACEWAY @ _____ PER 100 FT. _____

_____ DISTRIBUTION PANEL, OVERCURRENT DEVICE @ _____ ea. _____

_____ SWITCHBOARD – VOLTAGE _____

_____ SERVICE –VOLTAGE _____, AMPERAGE _____

_____ TEMP. SERVICE OR TEMP. LIGHTING

_____ MISCELLANEOUS _____

No Work Done

I have carefully read and examined the above application and know the same to be true and correct. All provisions of the Laws and Ordinances governing this type of construction will be complied with whether mentioned herein or not. No person shall be employed in violation of the Labor Code of the State of California.

~~PERMIT FEE @~~ ~~2.00~~

~~INVESTIGATION FEE~~

TOTAL FEE

SIGNATURE OF CONTRACTOR OR AUTHORIZED AGENT

PERMANENT

FORM B-53

CK. MO. CASH NOTE: WHEN PROPERLY VALIDATED IN THIS SPACE, THIS FORM CONSTITUTES AN ELECTRIC PERMIT TO DO THE WORK DESCRIBED HEREON.

INSPECTION RECORD
BASIC INSPECTIONS

ITEM	INSPECTOR	DATE
GROUND WORK		
ROUGH		
FIXTURES		
RELEASE TO PUBLIC SERVICE		
FINAL		

PARTIAL OR MISC. INSPECTIONS

JOB ADDRESS

5426 San Fernando Road

NUMBER STREET

APPLICATION FOR ELECTRICAL PERMIT

BUILDING SECTION, PUBLIC WORKS DIVISION
CITY OF GLENDALE, CALIFORNIA

June, 1971

CONTRACTOR	TEL. NO.
Gerald W. Carson	
MAILING ADDRESS	STATE LIC. NO.
OWNER	CITY LIC. NO.
Products Research Co.	698
MAILING ADDRESS	TEL. NO.

DESCRIPTION OF WORK

☐ NEW BLDG. ☐ EXIST. BLDG. ☐ NO SERV. CHANGE ☐ RECONNECT OR RESEAL

FEE COMPUTATION

NOTE! TOTALS SHOWN BELOW MUST BE SUBMITTED IN DIAGRAM ON SEPARATE WORK SHEET PROVIDED FOR THIS PURPOSE.

BRANCH CIRCUITS

FIRST TEN _____

ELEVEN TO FORTY _____

ADDITIONAL _____ **FEE** .....

MOTORS _____ WELDER _____

TRANSFORMERS _____ RANGE _____

HEATING APPL. _____ DRYER _____

WATER HTR.. _____ MISC. EQ. or APPL. _____

QUAN.	HP - KW - KVA			PHASE		UNIT COST	FEE
	OVER	INCL.	ACTUAL	1	3		
	0	1					.....
	1	5					.....
	5	20					.....
	20						.....

CK., MO., CASH NOTE: WHEN PROPERLY VALIDATED IN THIS SPACE, THIS FORM CONSTITUTES AN ELECTRIC PERMIT TO DO THE WORK DESCRIBED HEREON.

_____ ADDING OUTLETS _____ _____

_____ CELLULAR FLOOR RACEWAY @ _____ PER 100 FT. _____ _____

_____ DISTRIBUTION PANEL, OVERCURRENT DEVICE @ _____ ea. _____

_____ SWITCHBOARD – VOLTAGE _____ _____

_____ SERVICE –VOLTAGE _____ . AMPERAGE _____ _____

_____ TEMP. SERVICE OR TEMP. LIGHTING _____

_____ PRIVATE SWIMMING POOL _____ _____

_____ MISCELLANEOUS _____ _____

NO WORK DONE

I have carefully read and examined the above application and know the same to be true and correct. All provisions of the Laws and Ordinances governing this type of construction will be complied with whether mentioned herein or not. No person shall be employed in violation of the Labor Code of the State of California.

~~PERMIT FEE~~ @

~~INVESTIGATION FEE~~

TOTAL FEE

SIGNATURE OF CONTRACTOR OR AUTHORIZED AGENT

FORM B-53

PERMANENT

INSPECTION RECORD

BASIC INSPECTIONS

ITEM	INSPECTOR	DATE
GROUND WORK		
ROUGH		
FIXTURES		
RELEASE TO PUBLIC SERVICE		
FINAL		

PARTIAL OR MISC. INSPECTIONS

JOB ADDRESS

5426 San Fernando Road
NUMBER STREET

File

MAINTENANCE
ELECTRICAL PERMIT

BUILDING SECTION, PUBLIC WORKS DIVISION
CITY OF GLENDALE, CALIFORNIA

CONTRACTOR	TEL. NO.
Gerald W. Carson	
MAILING ADDRESS	STATE LIC. NO.
OWNER	CITY LIC. NO.
Products Research	
MAILING ADDRESS	TEL. NO.

DESCRIPTION OF WORK

☐ NEW BLDG. ☐ EXIST. BLDG. ☐ NO SERV. CHANGE ☐ RECONNECT OR RESEAL

FEE COMPUTATION

NOTE! TOTALS SHOWN BELOW MUST BE SUBMITTED IN DIAGRAM ON SEPARATE WORK SHEET PROVIDED FOR THIS PURPOSE.

.....FIXTURES .....RECEPTACLES

.....OUTLETS .....SWITCHES

FIRST TEN @ .....EACH

ADDITIONAL @.....EACH **FEE**.....

MOTORS _____ WELDER _____

TRANSFORMERS _____ RANGE _____

HEATING APPL. _____ DRYER _____

WATER HTR.. _____ MISC. EQ. or APPL. _____

QUAN.	HP - KW - KVA			PHASE		UNIT COST	FEE
	OVER	INCL.	ACTUAL	1	3		
	0	1					
	1	5					
	5	20					
	20						

CK. MO. CASH NOTE: WHEN PROPERLY VALIDATED IN THIS SPACE, THIS FORM CONSTITUTES AN ELECTRIC PERMIT TO DO THE WORK DESCRIBED HEREON.

Sept. 1968

_____ SIGNS – INCANDESCENT – TRANSFORMER @_____ ea. _____

_____ CELLULAR FLOOR RACEWAY @_____ PER 100 FT._____ _____

_____ DISTRIBUTION PANEL, OVERCURRENT DEVICE @_____ ea. _____

_____ SWITCHBOARD – VOLTAGE_____ _____

_____ SERVICE –VOLTAGE_____ , AMPERAGE_____ _____

_____ TEMP. SERVICE OR TEMP. LIGHTING _____

_____ MISCELLANEOUS_____ _____

No Work Done

I have carefully read and examined the above application and know the same to be true and correct. All provisions of the Laws and Ordinances governing this type of construction will be complied with whether mentioned herein or not. No person shall be employed in violation of the Labor Code of the State of California.

~~PERMIT FEE~~ @ ~~2.00~~

~~INVESTIGATION FEE~~

TOTAL FEE

SIGNATURE OF CONTRACTOR OR AUTHORIZED AGENT

FORM B-53

PERMANENT

INSPECTION RECORD

BASIC INSPECTIONS

ITEM	INSPECTOR	DATE
GROUND WORK		
ROUGH		
FIXTURES		
RELEASE TO PUBLIC SERVICE		
FINAL		

PARTIAL OR MISC. INSPECTIONS

JOB ADDRESS

5426 San Fernando Road MAINTENANCE

NUMBER STREET

APPLICATION FOR AN

ELECTRICAL PERMIT

BUILDING SECTION, PUBLIC WORKS DIVISION

CITY OF GLENDALE, CALIFORNIA

CONTRACTOR	TEL. NO.
Gerald W. Carson	
MAILING ADDRESS	STATE LIC. NO.
OWNER	CITY LIC. NO.
Products Research	416
MAILING ADDRESS	TEL. NO.

DESCRIPTION OF WORK

☐ NEW BLDG. ☐ EXIST. BLDG. ☐ NO SERV. CHANGE ☐ RECONNECT OR RESEAL

FEE COMPUTATION

NOTE! TOTALS SHOWN BELOW MUST BE SUBMITTED IN DIAGRAM ON SEPARATE WORK SHEET PROVIDED FOR THIS PURPOSE.

.....FIXTURES .....RECEPTACLES

.....OUTLETS ..... SWITCHES

FIRST TEN @ .....EACH

ADDITIONAL @.....EACH **FEE**.....

MOTORS _____ WELDER _____

TRANSFORMERS _____ RANGE _____

HEATING APPL. _____ DRYER _____

WATER HTR.. _____ MISC. EQ. or APPL. _____

QUAN.	HP - KW - KVA OVER	INCL.	ACTUAL	PHASE 1	PHASE 3	UNIT COST	FEE
	0	1					
	1	5					
	5	20					
	20						

CK. MO. CASH NOTE: WHEN PROPERLY VALIDATED IN THIS SPACE, THIS FORM CONSTITUTES AN ELECTRIC PERMIT TO DO THE WORK DESCRIBED HEREON.

Aug. 1968

_____ SIGNS – INCANDESCENT – TRANSFORMER @ _____ ea. _____

_____ CELLULAR FLOOR RACEWAY @ _____ PER 100 FT. _____

_____ DISTRIBUTION PANEL, OVERCURRENT DEVICE @ _____ ea. _____

_____ SWITCHBOARD – VOLTAGE _____

_____ SERVICE –VOLTAGE _____ , AMPERAGE _____

_____ TEMP. SERVICE OR TEMP. LIGHTING

_____ MISCELLANEOUS

No Work Done

I have carefully read and examined the above application and know the same to be true and correct. All provisions of the Laws and Ordinances governing this type of construction will be complied with whether mentioned herein or not. No person shall be employed in violation of the Labor Code of the State of California.

~~PERMIT FEE~~ @ ~~2.00~~

~~INVESTIGATION FEE~~

TOTAL FEE

SIGNATURE OF CONTRACTOR OR AUTHORIZED AGENT

FORM B-53

PERMANENT

INSPECTION RECORD

BASIC INSPECTIONS

ITEM	INSPECTOR	DATE
GROUND WORK		
ROUGH		
FIXTURES		
RELEASE TO PUBLIC SERVICE		
FINAL		

PARTIAL OR MISC. INSPECTIONS

JOB ADDRESS

5426 San Fernando Road

NUMBER STREET

file

MAINTENANCE ELECTRICAL PERMIT

BUILDING SECTION, PUBLIC WORKS DIVISION

CITY OF GLENDALE, CALIFORNIA

CONTRACTOR: Gerald W. Carson	TEL. NO.
MAILING ADDRESS	STATE LIC. NO.
OWNER: Products Research	CITY LIC. NO. 263
MAILING ADDRESS	TEL. NO.

DESCRIPTION OF WORK

☐ NEW BLDG. ☐ EXIST. BLDG. ☐ NO SERV. CHANGE ☐ RECONNECT OR RESEAL

FEE COMPUTATION

NOTE! TOTALS SHOWN BELOW MUST BE SUBMITTED IN DIAGRAM ON SEPARATE WORK SHEET PROVIDED FOR THIS PURPOSE.

_____ FIXTURES _____ RECEPTACLES

_____ OUTLETS _____ SWITCHES

FIRST TEN @ _____ EACH

ADDITIONAL @ _____ EACH **FEE** _____

MOTORS _____ WELDER _____

TRANSFORMERS _____ RANGE _____

HEATING APPL. _____ DRYER _____

WATER HTR. _____ MISC. EQ. or APPL. _____

QUAN.	HP - KW - KVA			PHASE		UNIT COST	FEE
	OVER	INCL.	ACTUAL	1	3		
	0	1					
	1	5					
	5	20					
	20						

CK. MO. CASH NOTE: WHEN PROPERLY VALIDATED IN THIS SPACE, THIS FORM CONSTITUTES AN ELECTRIC PERMIT TO DO THE WORK DESCRIBED HEREON.

July, 1968

_____ SIGNS – INCANDESCENT – TRANSFORMER @ _____ ea. _____

_____ CELLULAR FLOOR RACEWAY @ _____ PER 100 FT. _____

_____ DISTRIBUTION PANEL, OVERCURRENT DEVICE @ _____ ea. _____

_____ SWITCHBOARD – VOLTAGE _____

_____ SERVICE – VOLTAGE _____, AMPERAGE _____

_____ TEMP. SERVICE OR TEMP. LIGHTING

_____ MISCELLANEOUS

NO WORK DONE

I have carefully read and examined the above application and know the same to be true and correct. All provisions of the Laws and Ordinances governing this type of construction will be complied with whether mentioned herein or not. No person shall be employed in violation of the Labor Code of the State of California.

~~PERMIT FEE~~ @	~~2.00~~
~~INVESTIGATION FEE~~	
TOTAL FEE	

SIGNATURE OF CONTRACTOR OR AUTHORIZED AGENT

PERMANENT

FORM B-53

INSPECTION RECORD

BASIC INSPECTIONS

ITEM	INSPECTOR	DATE
GROUND WORK		
ROUGH		
FIXTURES		
RELEASE TO PUBLIC SERVICE		
FINAL		

PARTIAL OR MISC. INSPECTIONS

JOB ADDRESS

5426 San Fernando Road
NUMBER STREET

MAINTENANCE ELECTRICAL PERMIT

BUILDING SECTION, PUBLIC WORKS DIVISION
CITY OF GLENDALE, CALIFORNIA

CONTRACTOR Gerald W. Carson	TEL. NO.
MAILING ADDRESS	STATE LIC. NO.
OWNER Products Research Co	CITY LIC. NO.
MAILING ADDRESS	TEL. NO.

CK., MO., CASH NOTE: WHEN PROPERLY VALIDATED IN THIS SPACE, THIS FORM CONSTITUTES AN ELECTRIC PERMIT TO DO THE WORK DESCRIBED HEREON.

DESCRIPTION OF WORK

☐ NEW BLDG. ☐ EXIST. BLDG. ☐ NO SERV. CHANGE ☐ RECONNECT OR RESEAL

FEE COMPUTATION

NOTE! TOTALS SHOWN BELOW MUST BE SUBMITTED IN DIAGRAM ON SEPARATE WORK SHEET PROVIDED FOR THIS PURPOSE.

.....FIXTURES .....RECEPTACLES

.....OUTLETS .....SWITCHES

FIRST TEN @ .....EACH

ADDITIONAL @.....EACH **FEE**.....

MOTORS _____ WELDER _____

TRANSFORMERS _____ RANGE _____

HEATING APPL. _____ DRYER _____

WATER HTR.. _____ MISC. EQ. or APPL. _____

QUAN.	HP - KW - KVA OVER	INCL.	ACTUAL	PHASE 1	PHASE 3	UNIT COST	FEE
	0	1					
	1	5					
	5	20					
	20						

June, 1968

_____ SIGNS – INCANDESCENT – TRANSFORMER @ _____ ea. _____

_____ CELLULAR FLOOR RACEWAY @ _____ PER 100 FT. _____

_____ DISTRIBUTION PANEL, OVERCURRENT DEVICE @ _____ ea. _____

_____ SWITCHBOARD – VOLTAGE _____

_____ SERVICE –VOLTAGE _____, AMPERAGE _____

_____ TEMP. SERVICE OR TEMP. LIGHTING

_____ MISCELLANEOUS _____

No Work Done

I have carefully read and examined the above application and know the same to be true and correct. All provisions of the Laws and Ordinances governing this type of construction will be complied with whether mentioned herein or not. No person shall be employed in violation of the Labor Code of the State of California.

~~PERMIT FEE~~ @	~~2.00~~
~~INVESTIGATION FEE~~	
TOTAL FEE	

SIGNATURE OF CONTRACTOR OR AUTHORIZED AGENT

FORM B-53

PERMANENT

INSPECTION RECORD

BASIC INSPECTIONS

ITEM	INSPECTOR	DATE
GROUND WORK		
ROUGH		
FIXTURES		
RELEASE TO PUBLIC SERVICE		
FINAL		

PARTIAL OR MISC. INSPECTIONS

JOB ADDRESS

5426 San Fernando Rd C
NUMBER STREET

MAINTENANCE
ELECTRICAL PERMIT

BUILDING SECTION, PUBLIC WORKS DIVISION
CITY OF GLENDALE, CALIFORNIA

CONTRACTOR Gerald W. Carson	TEL. NO.
MAILING ADDRESS	STATE LIC. NO.
OWNER Products Research	CITY LIC. NO. 263
MAILING ADDRESS	TEL. NO.

DESCRIPTION OF WORK

☐ NEW BLDG. ☐ EXIST. BLDG. ☐ NO SERV. CHANGE ☐ RECONNECT OR RESEAL

FEE COMPUTATION

NOTE! TOTALS SHOWN BELOW MUST BE SUBMITTED IN DIAGRAM ON SEPARATE WORK SHEET PROVIDED FOR THIS PURPOSE.

.....FIXTURES .....RECEPTACLES

.....OUTLETS .....SWITCHES

FIRST TEN @ .....EACH

ADDITIONAL @.....EACH **FEE**.....

MOTORS _____ WELDER _____

TRANSFORMERS _____ RANGE _____

HEATING APPL. _____ DRYER _____

WATER HTR.. _____ MISC. EQ. or APPL. _____

QUAN.	HP - KW - KVA OVER	INCL.	ACTUAL	PHASE 1	3	UNIT COST	FEE
	0	1					
	1	5					
	5	20					
	20						

May, 1968

_____ SIGNS – INCANDESCENT – TRANSFORMER @_____ ea. _____

_____ CELLULAR FLOOR RACEWAY @_____ PER 100 FT. _____

_____ DISTRIBUTION PANEL, OVERCURRENT DEVICE @_____ ea. _____

_____ SWITCHBOARD – VOLTAGE _____ _____

_____ SERVICE –VOLTAGE _____, AMPERAGE _____ _____

_____ TEMP. SERVICE OR TEMP. LIGHTING _____

_____ MISCELLANEOUS _____

No work Done

I have carefully read and examined the above application and know the same to be true and correct. All provisions of the Laws and Ordinances governing this type of construction will be complied with whether mentioned herein or not. No person shall be employed in violation of the Labor Code of the State of California.

~~PERMIT FEE~~ @	~~2.00~~
~~INVESTIGATION FEE~~	
TOTAL FEE	

SIGNATURE OF CONTRACTOR OR AUTHORIZED AGENT

FORM B-53 **PERMANENT**

CK. MO. CASH NOTE: WHEN PROPERLY VALIDATED IN THIS SPACE, THIS FORM CONSTITUTES AN ELECTRIC PERMIT TO DO THE WORK DESCRIBED HEREON.

INSPECTION RECORD
BASIC INSPECTIONS

ITEM	INSPECTOR	DATE
GROUND WORK		
ROUGH		
FIXTURES		
RELEASE TO PUBLIC SERVICE		
FINAL		

PARTIAL OR MISC. INSPECTIONS

JOB ADDRESS

5426 San Fernando Road
NUMBER STREET

MAINTENANCE
ELECTRICAL PERMIT

BUILDING SECTION, PUBLIC WORKS DIVISION
CITY OF GLENDALE, CALIFORNIA

Idle

CONTRACTOR	TEL. NO.
Gerald W. Carson	246-1631
MAILING ADDRESS	STATE LIC. NO.
5426 San Fernando Road	
OWNER	CITY LIC. NO.
Products Research	263
MAILING ADDRESS	TEL. NO.
5426 San Fernando Road	246-1631

DESCRIPTION OF WORK

☐ NEW BLDG. ☐ EXIST. BLDG. ☐ NO SERV. CHANGE ☐ RECONNECT OR RESEAL

FEE COMPUTATION

NOTE! TOTALS SHOWN BELOW MUST BE SUBMITTED IN DIAGRAM ON SEPARATE WORK SHEET PROVIDED FOR THIS PURPOSE.

.....FIXTURES .....RECEPTACLES

.....OUTLETS .....SWITCHES

FIRST TEN @ .....EACH

ADDITIONAL @.....EACH **FEE**.....

MOTORS _____ WELDER _____

TRANSFORMERS _____ RANGE _____

HEATING APPL. _____ DRYER _____

WATER HTR.. _____ MISC. EQ. or APPL. _____

QUAN.	HP - KW - KVA OVER	INCL.	ACTUAL	PHASE 1	3	UNIT COST	FEE
	0	1					
	1	5					
	5	20					April, 1968
	20						

_____ SIGNS – INCANDESCENT – TRANSFORMER @_____ ea. _____

_____ CELLULAR FLOOR RACEWAY @_____ PER 100 FT._____ _____

_____ DISTRIBUTION PANEL, OVERCURRENT DEVICE @_____ ea. _____

_____ SWITCHBOARD – VOLTAGE_____ _____

_____ SERVICE –VOLTAGE_____, AMPERAGE_____ _____

_____ TEMP. SERVICE OR TEMP. LIGHTING _____

_____ MISCELLANEOUS_____ _____

NO WORK DONE

CK. MO. CASH NOTE: WHEN PROPERLY VALIDATED IN THIS SPACE, THIS FORM CONSTITUTES AN ELECTRIC PERMIT TO DO THE WORK DESCRIBED HEREON.

I have carefully read and examined the above application and know the same to be true and correct. All provisions of the Laws and Ordinances governing this type of construction will be complied with whether mentioned herein or not. No person shall be employed in violation of the Labor Code of the State of California.

~~PERMIT FEE~~ @	~~2.00~~
~~INVESTIGATION FEE~~	
TOTAL FEE	

SIGNATURE OF CONTRACTOR OR AUTHORIZED AGENT

PERMANENT

FORM B-53

INSPECTION RECORD
BASIC INSPECTIONS

ITEM	INSPECTOR	DATE
GROUND WORK		
ROUGH		
FIXTURES		
RELEASE TO PUBLIC SERVICE		
FINAL		

PARTIAL OR MISC. INSPECTIONS

JOB ADDRESS

5426 San Fernando
NUMBER STREET

MAINTENANCE

ELECTRICAL PERMIT

BUILDING SECTION, PUBLIC WORKS DIVISION
CITY OF GLENDALE, CALIFORNIA

CONTRACTOR	TEL. NO.
Gerald W. Carson	
MAILING ADDRESS	STATE LIC. NO.
OWNER	CITY LIC. NO.
Products Research Co.	263
MAILING ADDRESS	TEL. NO.

DESCRIPTION OF WORK

☐ NEW BLDG. ☐ EXIST. BLDG. ☐ NO SERV. CHANGE ☐ RECONNECT OR RESEAL

FEE COMPUTATION

NOTE! TOTALS SHOWN BELOW MUST BE SUBMITTED IN DIAGRAM ON SEPARATE WORK SHEET PROVIDED FOR THIS PURPOSE.

.....FIXTURES .....RECEPTACLES

.....OUTLETS .....SWITCHES

FIRST TEN @ .....EACH

ADDITIONAL @.....EACH **FEE**.....

MOTORS _____ WELDER _____

TRANSFORMERS _____ RANGE _____

HEATING APPL. _____ DRYER _____

WATER HTR.. _____ MISC. EQ. or APPL. _____

QUAN.	HP - KW - KVA			PHASE		UNIT COST	FEE
	OVER	INCL.	ACTUAL	1	3		
	0	1					
	1	5					
	5	20					
	20						

_____ SIGNS – INCANDESCENT – TRANSFORMER @ _____ ea. _____

_____ CELLULAR FLOOR RACEWAY @ _____ PER 100 FT. _____

_____ DISTRIBUTION PANEL, OVERCURRENT DEVICE @ _____ ea. _____

_____ SWITCHBOARD – VOLTAGE _____

_____ SERVICE –VOLTAGE _____ . AMPERAGE _____

_____ TEMP. SERVICE OR TEMP. LIGHTING

_____ MISCELLANEOUS _____

NO WORK DONE

I have carefully read and examined the above application and know the same to be true and correct. All provisions of the Laws and Ordinances governing this type of construction will be complied with whether mentioned herein or not. No person shall be employed in violation of the Labor Code of the State of California.

~~PERMIT FEE @~~ ~~2.00~~

~~INVESTIGATION FEE~~

TOTAL FEE

G W Carson

SIGNATURE OF CONTRACTOR OR AUTHORIZED AGENT

FORM B-53

PERMANENT

CK., MO., CASH NOTE: WHEN PROPERLY VALIDATED IN THIS SPACE, THIS FORM CONSTITUTES AN ELECTRIC PERMIT TO DO THE WORK DESCRIBED HEREON.

March 1968

INSPECTION RECORD

BASIC INSPECTIONS

ITEM	INSPECTOR	DATE
GROUND WORK		
ROUGH		
FIXTURES		
RELEASE TO PUBLIC SERVICE		
FINAL		

PARTIAL OR MISC. INSPECTIONS

JOB ADDRESS

5426 San Fernando
NUMBER STREET

MAINTENANCE
ELECTRICAL PERMIT

BUILDING SECTION, PUBLIC WORKS DIVISION
CITY OF GLENDALE, CALIFORNIA

CONTRACTOR Gerald W. Carson	TEL. NO.
MAILING ADDRESS	STATE LIC. NO.
OWNER Products Research	CITY LIC. NO.
MAILING ADDRESS	TEL. NO.

CK. MO. CASH NOTE: WHEN PROPERLY VALIDATED IN THIS SPACE, THIS FORM CONSTITUTES AN ELECTRIC PERMIT TO DO THE WORK DESCRIBED HEREON.

DESCRIPTION OF WORK

☐ NEW BLDG. ☐ EXIST. BLDG. ☐ NO SERV. CHANGE ☐ RECONNECT OR RESEAL

FEE COMPUTATION

NOTE! TOTALS SHOWN BELOW MUST BE SUBMITTED IN DIAGRAM ON SEPARATE WORK SHEET PROVIDED FOR THIS PURPOSE.

_____ FIXTURES _____ RECEPTACLES

_____ OUTLETS _____ SWITCHES

FIRST TEN @ _____ EACH

ADDITIONAL @ _____ EACH **FEE** _____

MOTORS _____ WELDER _____

TRANSFORMERS _____ RANGE _____

HEATING APPL. _____ DRYER _____

WATER HTR. _____ MISC. EQ. or APPL. _____

QUAN.	HP - KW - KVA OVER	INCL.	ACTUAL	PHASE 1	PHASE 3	UNIT COST	FEE
	0	1					
	1	5					
	5	20					
	20						

Feb., 1968

_____ SIGNS – INCANDESCENT – TRANSFORMER @ _____ ea. _____

_____ CELLULAR FLOOR RACEWAY @ _____ PER 100 FT. _____

_____ DISTRIBUTION PANEL, OVERCURRENT DEVICE @ _____ ea. _____

_____ SWITCHBOARD – VOLTAGE _____ _____

_____ SERVICE – VOLTAGE _____, AMPERAGE _____ _____

_____ TEMP. SERVICE OR TEMP. LIGHTING _____

_____ MISCELLANEOUS _____ _____

NO WORK DONE

I have carefully read and examined the above application and know the same to be true and correct. All provisions of the Laws and Ordinances governing this type of construction will be complied with whether mentioned herein or not. No person shall be employed in violation of the Labor Code of the State of California.

~~PERMIT FEE @~~	~~2.00~~
~~INVESTIGATION FEE~~	
TOTAL FEE	

SIGNATURE OF CONTRACTOR OR AUTHORIZED AGENT

FORM B-53

PERMANENT

INSPECTION RECORD

BASIC INSPECTIONS

ITEM	INSPECTOR	DATE
GROUND WORK		
ROUGH		
FIXTURES		
RELEASE TO PUBLIC SERVICE		
FINAL		

PARTIAL OR MISC. INSPECTIONS

JOB ADDRESS

5426 San Fernando Road
NUMBER STREET

MAINTENANCE

ELECTRICAL PERMIT

BUILDING SECTION, PUBLIC WORKS DIVISION
CITY OF GLENDALE, CALIFORNIA

CONTRACTOR: Gerald W. Carson	TEL. NO.
MAILING ADDRESS	STATE LIC. NO.
OWNER: Products Research	CITY LIC. NO.
MAILING ADDRESS	TEL. NO.

NOTE: WHEN PROPERLY VALIDATED IN THIS SPACE, THIS FORM CONSTITUTES AN ELECTRIC PERMIT TO DO THE WORK DESCRIBED HEREON.

CK. MO. CASH January, 1968

DESCRIPTION OF WORK

☐ NEW BLDG. ☐ EXIST. BLDG. ☐ NO SERV. CHANGE ☐ RECONNECT OR RESEAL

FEE COMPUTATION

NOTE! TOTALS SHOWN BELOW MUST BE SUBMITTED IN DIAGRAM ON SEPARATE WORK SHEET PROVIDED FOR THIS PURPOSE.

_____ FIXTURES _____ RECEPTACLES

_____ OUTLETS _____ SWITCHES

FIRST TEN @ _____ EACH

ADDITIONAL @ _____ EACH **FEE** _____

MOTORS _____ WELDER _____

TRANSFORMERS _____ RANGE _____

HEATING APPL. _____ DRYER _____

WATER HTR. _____ MISC. EQ. or APPL. _____

QUAN.	HP - KW - KVA OVER	HP - KW - KVA INCL.	HP - KW - KVA ACTUAL	PHASE 1	PHASE 3	UNIT COST	FEE
	0	1					
	1	5					
	5	20					
	20						

_____ SIGNS -- INCANDESCENT -- TRANSFORMER @ _____ ea. _____

_____ CELLULAR FLOOR RACEWAY @ _____ PER 100 FT. _____

_____ DISTRIBUTION PANEL, OVERCURRENT DEVICE @ _____ ea. _____

_____ SWITCHBOARD -- VOLTAGE _____

_____ SERVICE -- VOLTAGE _____, AMPERAGE _____

_____ TEMP. SERVICE OR TEMP. LIGHTING

_____ MISCELLANEOUS _____

NO WORK DONE

I have carefully read and examined the above application and know the same to be true and correct. All provisions of the Laws and Ordinances governing this type of construction will be complied with whether mentioned herein or not. No person shall be employed in violation of the Labor Code of the State of California.

PERMIT FEE @	~~0.00~~
INVESTIGATION FEE	
TOTAL FEE	

SIGNATURE OF CONTRACTOR OR AUTHORIZED AGENT

PERMANENT

FORM B-53

INSPECTION RECORD
BASIC INSPECTIONS

ITEM	INSPECTOR	DATE
GROUND WORK		
ROUGH		
FIXTURES		
RELEASE TO PUBLIC SERVICE		
FINAL		

PARTIAL OR MISC. INSPECTIONS

JOB ADDRESS

5426 San Fernando Road

NUMBER STREET

MAINTENANCE ELECTRICAL PERMIT

BUILDING SECTION, PUBLIC WORKS DIVISION
CITY OF GLENDALE, CALIFORNIA July, 1971

CONTRACTOR Gerald W. Carson	TEL. NO.
MAILING ADDRESS	STATE LIC. NO.
OWNER Products Research Co	CITY LIC. NO. 698
MAILING ADDRESS	TEL. NO.

DESCRIPTION OF WORK

☐ NEW BLDG. ☐ EXIST. BLDG. ☐ NO SERV. CHANGE ☐ RECONNECT OR RESEAL

FEE COMPUTATION

NOTE! TOTALS SHOWN BELOW MUST BE SUBMITTED IN DIAGRAM ON SEPARATE WORK SHEET PROVIDED FOR THIS PURPOSE.

BRANCH CIRCUITS

FIRST TEN _____

ELEVEN TO FORTY _____

ADDITIONAL _____ **FEE** .....

MOTORS _____ WELDER _____

TRANSFORMERS _____ RANGE _____

HEATING APPL. _____ DRYER _____

WATER HTR. _____ MISC. EQ. or APPL. _____

QUAN.	HP - KW - KVA OVER	INCL.	ACTUAL	PHASE 1 | 3	UNIT COST	FEE
	0	1				
	1	5				
	5	20				
	20					

_____ ADDING OUTLETS _____

_____ CELLULAR FLOOR RACEWAY @ _____ PER 100 FT. _____

_____ DISTRIBUTION PANEL, OVERCURRENT DEVICE @ _____ ea. _____

_____ SWITCHBOARD – VOLTAGE _____

_____ SERVICE –VOLTAGE _____ . AMPERAGE _____

_____ TEMP. SERVICE OR TEMP. LIGHTING

_____ PRIVATE SWIMMING POOL _____

_____ MISCELLANEOUS _____

No Work Done

I have carefully read and examined the above application and know the same to be true and correct. All provisions of the Laws and Ordinances governing this type of construction will be complied with whether mentioned herein or not. No person shall be employed in violation of the Labor Code of the State of California.

~~PERMIT FEE~~ @

~~INVESTIGATION FEE~~

TOTAL FEE

Gerald W. Carson

SIGNATURE OF CONTRACTOR OR AUTHORIZED AGENT

FORM B-53

CK. MO. CASH NOTE: WHEN PROPERLY VALIDATED IN THIS SPACE, THIS FORM CONSTITUTES AN ELECTRIC PERMIT TO DO THE WORK DESCRIBED HEREON.

INSPECTION RECORD

BASIC INSPECTIONS

ITEM	INSPECTOR	DATE
GROUND WORK		
ROUGH		
FIXTURES		
RELEASE TO PUBLIC SERVICE		
FINAL		

PARTIAL OR MISC. INSPECTIONS

JOB ADDRESS

5426 San Fernando Rd
NUMBER STREET

File

MAINTENANCE

~~TEMPORARY PERMIT~~

BUILDING SECTION, PUBLIC WORKS DIVISION
CITY OF GLENDALE, CALIFORNIA

CONTRACTOR Gerald W. Carson	TEL. NO.
MAILING ADDRESS	STATE LIC. NO.
OWNER Products Research	CITY LIC. NO. 446
MAILING ADDRESS	TEL. NO.

DESCRIPTION OF WORK

☐ NEW BLDG. ☐ EXIST. BLDG. ☐ NO SERV. CHANGE ☐ RECONNECT OR RESEAL

FEE COMPUTATION

NOTE! TOTALS SHOWN BELOW MUST BE SUBMITTED IN DIAGRAM ON SEPARATE WORK SHEET PROVIDED FOR THIS PURPOSE.

_____ FIXTURES _____ RECEPTACLES

_____ OUTLETS _____ SWITCHES

FIRST TEN @ _____ EACH

ADDITIONAL @ _____ EACH **FEE** _____

MOTORS _____ WELDER _____

TRANSFORMERS _____ RANGE _____

HEATING APPL. _____ DRYER _____

WATER HTR. _____ MISC. EQ. or APPL. _____

QUAN.	HP - KW - KVA OVER	INCL.	ACTUAL	PHASE 1	3	UNIT COST	FEE
	0	1					
	1	5					
	5	20					
	20						

CK. MO. CASH NOTE: WHEN PROPERLY VALIDATED IN THIS SPACE, THIS FORM CONSTITUTES AN ELECTRIC PERMIT TO DO THE WORK DESCRIBED HEREON.

Oct. 1968

_____ SIGNS – INCANDESCENT – TRANSFORMER @ _____ ea. _____

_____ CELLULAR FLOOR RACEWAY @ _____ PER 100 FT. _____

_____ DISTRIBUTION PANEL, OVERCURRENT DEVICE @ done ea. _____

_____ SWITCHBOARD – VOLTAGE _____

_____ SERVICE –VOLTAGE _____ , AMPERAGE _____

_____ TEMP. SERVICE OR TEMP. LIGHTING

_____ MISCELLANEOUS _____

no work

I have carefully read and examined the above application and know the same to be true and correct. All provisions of the Laws and Ordinances governing this type of construction will be complied with whether mentioned herein or not. No person shall be employed in violation of the Labor Code of the State of California.

~~PERMIT FEE~~ @ ~~2.00~~

~~INVESTIGATION FEE~~

TOTAL FEE

SIGNATURE OF CONTRACTOR OR AUTHORIZED AGENT

PERMANENT

FORM B-53

INSPECTION RECORD
BASIC INSPECTIONS

ITEM	INSPECTOR	DATE
GROUND WORK		
ROUGH		
FIXTURES		
RELEASE TO PUBLIC SERVICE		
FINAL		

PARTIAL OR MISC. INSPECTIONS

JOB ADDRESS

5426 San Fernando Road
NUMBER STREET

MAINTENANCE
ELECTRICAL PERMIT

BUILDING SECTION, PUBLIC WORKS DIVISION
CITY OF GLENDALE, CALIFORNIA

File

CONTRACTOR	TEL. NO.
Gerald W. Carson	
MAILING ADDRESS	STATE LIC. NO.
OWNER	CITY LIC. NO.
Products Research Co	
MAILING ADDRESS	TEL. NO.

DESCRIPTION OF WORK

☐ NEW BLDG. ☐ EXIST. BLDG. ☐ NO SERV. CHANGE ☐ RECONNECT OR RESEAL

FEE COMPUTATION

NOTE! TOTALS SHOWN BELOW MUST BE SUBMITTED IN DIAGRAM ON SEPARATE WORK SHEET PROVIDED FOR THIS PURPOSE.

.....FIXTURES .....RECEPTACLES

.....OUTLETS .....SWITCHES

FIRST TEN @ .....EACH

ADDITIONAL @.....EACH **FEE**.....

MOTORS _____ WELDER _____

TRANSFORMERS _____ RANGE _____

HEATING APPL. _____ DRYER _____

WATER HTR.. _____ MISC. EQ. or APPL. _____

QUAN.	HP - KW - KVA			PHASE		UNIT COST	FEE
	OVER	INCL.	ACTUAL	1	3		
	0	1					
	1	5					
	5	20					
	20						

CK. MO. CASH NOTE: WHEN PROPERLY VALIDATED IN THIS SPACE, THIS FORM CONSTITUTES AN ELECTRIC PERMIT TO DO THE WORK DESCRIBED HEREON.

Nov. 1968

_____ SIGNS – INCANDESCENT – TRANSFORMER @ _____ ea. _____

_____ CELLULAR FLOOR RACEWAY @ _____ PER 100 FT. _____

_____ DISTRIBUTION PANEL, OVERCURRENT DEVICE @ _____ ea. _____

_____ SWITCHBOARD – VOLTAGE _____ _____

_____ SERVICE –VOLTAGE _____ , AMPERAGE _____ _____

_____ TEMP. SERVICE OR TEMP. LIGHTING _____

_____ MISCELLANEOUS _____ _____

NO WORK DONE

I have carefully read and examined the above application and know the same to be true and correct. All provisions of the Laws and Ordinances governing this type of construction will be complied with whether mentioned herein or not. No person shall be employed in violation of the Labor Code of the State of California.

~~PERMIT FEE @~~ ~~2.00~~

~~INVESTIGATION FEE~~

TOTAL FEE

SIGNATURE OF CONTRACTOR OR AUTHORIZED AGENT

PERMANENT

FORM B-53

INSPECTION RECORD

BASIC INSPECTIONS

ITEM	INSPECTOR	DATE
GROUND WORK		
ROUGH		
FIXTURES		
RELEASE TO PUBLIC SERVICE		
FINAL		

PARTIAL OR MISC. INSPECTIONS

JOB ADDRESS

5426 San Fernando Road
NUMBER STREET

MAINTENANCE ELECTRICAL PERMIT

BUILDING SECTION, PUBLIC WORKS DIVISION
CITY OF GLENDALE, CALIFORNIA

File

CONTRACTOR: Gerald W. Carson	TEL. NO.
MAILING ADDRESS	STATE LIC. NO.
OWNER: Products Research Co	CITY LIC. NO.
MAILING ADDRESS	TEL. NO.

DESCRIPTION OF WORK

☐ NEW BLDG. ☐ EXIST. BLDG. ☐ NO SERV. CHANGE ☐ RECONNECT OR RESEAL

FEE COMPUTATION

NOTE! TOTALS SHOWN BELOW MUST BE SUBMITTED IN DIAGRAM ON SEPARATE WORK SHEET PROVIDED FOR THIS PURPOSE.

_____ FIXTURES _____ RECEPTACLES

_____ OUTLETS _____ SWITCHES

FIRST TEN @ _____ EACH

ADDITIONAL @ _____ EACH **FEE** _____

MOTORS _____ WELDER _____

TRANSFORMERS _____ RANGE _____

HEATING APPL. _____ DRYER _____

WATER HTR. _____ MISC. EQ. or APPL. _____

QUAN.	HP - KW - KVA			PHASE		UNIT COST	FEE
	OVER	INCL.	ACTUAL	1	3		
	0	1					
	1	5					
	5	20					
	20						

CK. MO. CASH NOTE: WHEN PROPERLY VALIDATED IN THIS SPACE, THIS FORM CONSTITUTES AN ELECTRIC PERMIT TO DO THE WORK DESCRIBED HEREON.

Dec. 1968

_____ SIGNS – INCANDESCENT – TRANSFORMER @ _____ ea. _____

_____ CELLULAR FLOOR RACEWAY @ _____ PER 100 FT. _____

_____ DISTRIBUTION PANEL, OVERCURRENT DEVICE @ _____ ea. _____

_____ SWITCHBOARD – VOLTAGE _____

_____ SERVICE – VOLTAGE _____, AMPERAGE _____

_____ TEMP. SERVICE OR TEMP. LIGHTING

_____ MISCELLANEOUS _____

no work done

I have carefully read and examined the above application and know the same to be true and correct. All provisions of the Laws and Ordinances governing this type of construction will be complied with whether mentioned herein or not. No person shall be employed in violation of the Labor Code of the State of California.

~~PERMIT FEE @~~	~~2.00~~
~~INVESTIGATION~~ FEE	
TOTAL FEE	

SIGNATURE OF CONTRACTOR OR AUTHORIZED AGENT

FORM B-53

PERMANENT

INSPECTION RECORD
BASIC INSPECTIONS

ITEM	INSPECTOR	DATE
GROUND WORK		
ROUGH		
FIXTURES		
RELEASE TO PUBLIC SERVICE		
FINAL		

PARTIAL OR MISC. INSPECTIONS

JOB ADDRESS

5426 San Fernando
NUMBER STREET

MAINTENANCE ELECTRICAL PERMIT

BUILDING SECTION, PUBLIC WORKS DIVISION
CITY OF GLENDALE, CALIFORNIA

CONTRACTOR	TEL. NO.
Gerald W. Carson	
MAILING ADDRESS	STATE LIC. NO.
OWNER	CITY LIC. NO.
Products Research	416
MAILING ADDRESS	TEL. NO.

NOTE: WHEN PROPERLY VALIDATED IN THIS SPACE, THIS FORM CK. MO. CASH CONSTITUTES AN ELECTRIC PERMIT TO DO THE WORK DESCRIBED HEREON.

DESCRIPTION OF WORK

☐ NEW BLDG. ☐ EXIST. BLDG. ☐ NO SERV. CHANGE ☐ RECONNECT OR RESEAL

FEE COMPUTATION

NOTE! TOTALS SHOWN BELOW MUST BE SUBMITTED IN DIAGRAM ON SEPARATE WORK SHEET PROVIDED FOR THIS PURPOSE.

.....FIXTURES .....RECEPTACLES

.....OUTLETS .....SWITCHES

FIRST TEN @ .....EACH

ADDITIONAL @.....EACH **FEE**.....

MOTORS _____ WELDER _____

TRANSFORMERS _____ RANGE _____

HEATING APPL. _____ DRYER _____

WATER HTR. _____ MISC. EQ. or APPL. _____

QUAN.	HP - KW - KVA			PHASE		UNIT COST	FEE
	OVER	INCL.	ACTUAL	1	3		
	0	1					
	1	5					
	5	20					
	20						

Jan. 1969

_____ SIGNS – INCANDESCENT – TRANSFORMER @_____ ea. _____

_____ CELLULAR FLOOR RACEWAY @_____ PER 100 FT. _____

_____ DISTRIBUTION PANEL, OVERCURRENT DEVICE @_____ ea. _____

_____ SWITCHBOARD – VOLTAGE _____ _____

_____ SERVICE –VOLTAGE _____, AMPERAGE _____ _____

_____ TEMP. SERVICE OR TEMP. LIGHTING _____

_____ MISCELLANEOUS _____

NO WORK DONE

I have carefully read and examined the above application and know the same to be true and correct. All provisions of the Laws and Ordinances governing this type of construction will be complied with whether mentioned herein or not. No person shall be employed in violation of the Labor Code of the State of California.

~~PERMIT FEE~~ @	~~2.00~~
~~INVESTIGATION FEE~~	
TOTAL FEE	

SIGNATURE OF CONTRACTOR OR AUTHORIZED AGENT

FORM B-53

PERMANENT

INSPECTION RECORD
BASIC INSPECTIONS

ITEM	INSPECTOR	DATE
GROUND WORK		
ROUGH		
FIXTURES		
RELEASE TO PUBLIC SERVICE		
FINAL		

PARTIAL OR MISC. INSPECTIONS

JOB ADDRESS

5426 San Fernando Road
NUMBER STREET

MAINTENANCE
ELECTRICAL PERMIT

BUILDING SECTION, PUBLIC WORKS DIVISION
CITY OF GLENDALE, CALIFORNIA

File

CONTRACTOR	TEL. NO.
Gerald W. Carson	
MAILING ADDRESS	STATE LIC. NO.
OWNER	CITY LIC. NO.
Products Research Co.	416
MAILING ADDRESS	TEL. NO.

DESCRIPTION OF WORK

☐ NEW BLDG. ☐ EXIST. BLDG. ☐ NO SERV. CHANGE ☐ RECONNECT OR RESEAL

FEE COMPUTATION

NOTE! TOTALS SHOWN BELOW MUST BE SUBMITTED IN DIAGRAM ON SEPARATE WORK SHEET PROVIDED FOR THIS PURPOSE.

.....FIXTURES .....RECEPTACLES

.....OUTLETS .....SWITCHES

FIRST TEN @ .....EACH

ADDITIONAL @.....EACH **FEE**.....

MOTORS _____ WELDER _____

TRANSFORMERS _____ RANGE _____

HEATING APPL. _____ DRYER _____

WATER HTR.. _____ MISC. EQ. or APPL. _____

QUAN.	HP - KW - KVA			PHASE		UNIT COST	FEE
	OVER	INCL.	ACTUAL	1	3		
	0	1					
	1	5					
	5	20					
	20						

CK. MO. CASH NOTE: WHEN PROPERLY VALIDATED IN THIS SPACE, THIS FORM CONSTITUTES AN ELECTRIC PERMIT TO DO THE WORK DESCRIBED HEREON.

Feb. 1969

_____ SIGNS – INCANDESCENT – TRANSFORMER @ _____ ea. _____

_____ CELLULAR FLOOR RACEWAY @ _____ PER 100 FT. _____

_____ DISTRIBUTION PANEL, OVERCURRENT DEVICE @ _____ ea. _____

_____ SWITCHBOARD – VOLTAGE _____ _____

_____ SERVICE –VOLTAGE _____, AMPERAGE _____ _____

_____ TEMP. SERVICE OR TEMP. LIGHTING _____

_____ MISCELLANEOUS _____ _____

NO WORK DONE

I have carefully read and examined the above application and know the same to be true and correct. All provisions of the Laws and Ordinances governing this type of construction will be complied with whether mentioned herein or not. No person shall be employed in violation of the Labor Code of the State of California.

~~PERMIT FEE @ 2.00~~

~~INVESTIGATION FEE~~

TOTAL FEE

SIGNATURE OF CONTRACTOR OR AUTHORIZED AGENT

FORM B-53

PERMANENT

INSPECTION RECORD
BASIC INSPECTIONS

ITEM	INSPECTOR	DATE
GROUND WORK		
ROUGH		
FIXTURES		
RELEASE TO PUBLIC SERVICE		
FINAL		

PARTIAL OR MISC. INSPECTIONS

JOB ADDRESS

5426 San Fernando Road
NUMBER STREET

APPLICATION FOR AN ELECTRICAL PERMIT

BUILDING SECTION, PUBLIC WORKS DIVISION
CITY OF GLENDALE, CALIFORNIA

CONTRACTOR: Gerald W. Carson	TEL. NO.
MAILING ADDRESS	STATE LIC. NO.
OWNER: Products Research	CITY LIC. NO. 416
MAILING ADDRESS	TEL. NO.

DESCRIPTION OF WORK

☐ NEW BLDG. ☐ EXIST. BLDG. ☐ NO SERV. CHANGE ☐ RECONNECT OR RESEAL

FEE COMPUTATION

NOTE! TOTALS SHOWN BELOW MUST BE SUBMITTED IN DIAGRAM ON SEPARATE WORK SHEET PROVIDED FOR THIS PURPOSE.

_____ FIXTURES _____ RECEPTACLES

_____ OUTLETS _____ SWITCHES

FIRST TEN @ _____ EACH

ADDITIONAL @ _____ EACH **FEE** _____

MOTORS _____ WELDER _____

TRANSFORMERS _____ RANGE _____

HEATING APPL. _____ DRYER _____

WATER HTR. _____ MISC. EQ. or APPL. _____

QUAN.	HP - KW - KVA			PHASE		UNIT COST	FEE
	OVER	INCL.	ACTUAL	1	3		
	0	1					
	1	5					
	5	20					
	20						

_____ SIGNS – INCANDESCENT – TRANSFORMER @ _____ ea. _____

_____ CELLULAR FLOOR RACEWAY @ _____ PER 100 FT. _____

_____ DISTRIBUTION PANEL, OVERCURRENT DEVICE @ _____ ea. _____

_____ SWITCHBOARD – VOLTAGE _____ _____

_____ SERVICE – VOLTAGE _____, AMPERAGE _____ _____

_____ TEMP. SERVICE OR TEMP. LIGHTING _____

_____ MISCELLANEOUS _____ _____

No Work Done

I have carefully read and examined the above application and know the same to be true and correct. All provisions of the Laws and Ordinances governing this type of construction will be complied with whether mentioned herein or not. No person shall be employed in violation of the Labor Code of the State of California.

~~PERMIT FEE~~ @	~~2.00~~
~~INVESTIGATION FEE~~	
TOTAL FEE	

SIGNATURE OF CONTRACTOR OR AUTHORIZED AGENT

FORM B-53 **PERMANENT**

CK. MO. CASH NOTE: WHEN PROPERLY VALIDATED IN THIS SPACE, THIS FORM CONSTITUTES AN ELECTRIC PERMIT TO DO THE WORK DESCRIBED HEREON.

March 196

INSPECTION RECORD
BASIC INSPECTIONS

ITEM	INSPECTOR	DATE
GROUND WORK		
ROUGH		
FIXTURES		
RELEASE TO PUBLIC SERVICE		
FINAL		

PARTIAL OR MISC. INSPECTIONS

JOB ADDRESS

5426 San Fernando Road
NUMBER STREET

MAINTENANCE
ELECTRICAL PERMIT

BUILDING SECTION, PUBLIC WORKS DIVISION
CITY OF GLENDALE, CALIFORNIA

File

CONTRACTOR	TEL. NO.
Gerald W. Carson	
MAILING ADDRESS	STATE LIC. NO.
OWNER	CITY LIC. NO.
Products Research	416
MAILING ADDRESS	TEL. NO.

DESCRIPTION OF WORK

☐ NEW BLDG. ☐ EXIST. BLDG. ☐ NO SERV. CHANGE ☐ RECONNECT OR RESEAL

FEE COMPUTATION

NOTE! TOTALS SHOWN BELOW MUST BE SUBMITTED IN DIAGRAM ON SEPARATE WORK SHEET PROVIDED FOR THIS PURPOSE.

.....FIXTURES .....RECEPTACLES

.....OUTLETS .....SWITCHES

FIRST TEN @ .....EACH

ADDITIONAL @.....EACH **FEE**.....

MOTORS _____ WELDER _____

TRANSFORMERS _____ RANGE _____

HEATING APPL. _____ DRYER _____

WATER HTR.. _____ MISC. EQ. or APPL. _____

QUAN.	HP - KW - KVA			PHASE		UNIT COST	FEE
	OVER	INCL.	ACTUAL	1	3		
	0	1					
	1	5					
	5	20					
	20						

CK., MO., CASH NOTE: WHEN PROPERLY VALIDATED IN THIS SPACE, THIS FORM CONSTITUTES AN ELECTRIC PERMIT TO DO THE WORK DESCRIBED HEREON.

April 1969

_____ SIGNS – INCANDESCENT – TRANSFORMER @ _____ ea. _____

_____ CELLULAR FLOOR RACEWAY @ _____ PER 100 FT. _____

_____ DISTRIBUTION PANEL. OVERCURRENT DEVICE @ _____ ea. _____

_____ SWITCHBOARD – VOLTAGE _____ _____

_____ SERVICE –VOLTAGE _____ . AMPERAGE _____ _____

_____ TEMP. SERVICE OR TEMP. LIGHTING _____

_____ MISCELLANEOUS _____ _____

No Work Done

I have carefully read and examined the above application and know the same to be true and correct. All provisions of the Laws and Ordinances governing this type of construction will be complied with whether mentioned herein or not. No person shall be employed in violation of the Labor Code of the State of California.

~~PERMIT FEE~~ @ ~~2.00~~

~~INVESTIGATION FEE~~

TOTAL FEE

SIGNATURE OF CONTRACTOR OR AUTHORIZED AGENT

FORM B-53

PERMANENT

INSPECTION RECORD

BASIC INSPECTIONS

ITEM	INSPECTOR	DATE
GROUND WORK		
ROUGH		
FIXTURES		
RELEASE TO PUBLIC SERVICE		
FINAL		

PARTIAL OR MISC. INSPECTIONS

JOB ADDRESS

5426 San Fernando Road
NUMBER STREET

MAINTENANCE ELECTRICAL PERMIT

BUILDING SECTION, PUBLIC WORKS DIVISION
CITY OF GLENDALE, CALIFORNIA

CONTRACTOR Gerald W. Carson	TEL. NO.
MAILING ADDRESS	STATE LIC. NO.
OWNER Products Research Co	CITY LIC. NO. 416
MAILING ADDRESS	TEL. NO.

DESCRIPTION OF WORK

☐ NEW BLDG. ☐ EXIST. BLDG. ☐ NO SERV. CHANGE ☐ RECONNECT OR RESEAL

FEE COMPUTATION

NOTE! TOTALS SHOWN BELOW MUST BE SUBMITTED IN DIAGRAM ON SEPARATE WORK SHEET PROVIDED FOR THIS PURPOSE.

.....FIXTURES .....RECEPTACLES

.....OUTLETS .....SWITCHES

FIRST TEN @ .....EACH

ADDITIONAL @.....EACH **FEE**.....

MOTORS _____ WELDER _____

TRANSFORMERS _____ RANGE _____

HEATING APPL. _____ DRYER _____

WATER HTR.. _____ MISC. EQ. or APPL. _____

QUAN.	HP - KW - KVA			PHASE		UNIT COST	FEE
	OVER	INCL.	ACTUAL	1	3		
	0	1					
	1	5					
	5	20					
	20						

_____ SIGNS – INCANDESCENT – TRANSFORMER @ _____ ea. _____

_____ CELLULAR FLOOR RACEWAY @ _____ PER 100 FT. _____

_____ DISTRIBUTION PANEL, OVERCURRENT DEVICE @ _____ ea. _____

_____ SWITCHBOARD – VOLTAGE _____

_____ SERVICE –VOLTAGE _____, AMPERAGE _____

_____ TEMP. SERVICE OR TEMP. LIGHTING

_____ MISCELLANEOUS _____

NO WORK DONE

I have carefully read and examined the above application and know the same to be true and correct. All provisions of the Laws and Ordinances governing this type of construction will be complied with whether mentioned herein or not. No person shall be employed in violation of the Labor Code of the State of California.

~~PERMIT FEE @~~ ~~2.00~~

~~INVESTIGATION FEE~~

TOTAL FEE

SIGNATURE OF CONTRACTOR OR AUTHORIZED AGENT

FORM B-53

PERMANENT

CK. MO. CASH NOTE: WHEN PROPERLY VALIDATED IN THIS SPACE, THIS FORM CONSTITUTES AN ELECTRIC PERMIT TO DO THE WORK DESCRIBED HEREON.

May, 1969

INSPECTION RECORD
BASIC INSPECTIONS

ITEM	INSPECTOR	DATE
GROUND WORK		
ROUGH		
FIXTURES		
RELEASE TO PUBLIC SERVICE		
FINAL		

PARTIAL OR MISC. INSPECTIONS

JOB ADDRESS

5426 San Fernando Road
NUMBER STREET

MAINTENANCE ELECTRICAL PERMIT

BUILDING SECTION, PUBLIC WORKS DIVISION
CITY OF GLENDALE, CALIFORNIA

CONTRACTOR	TEL. NO.
Gerald W. Carson	
MAILING ADDRESS	STATE LIC. NO.
OWNER	CITY LIC. NO.
Products Research Co.	574
MAILING ADDRESS	TEL. NO.

DESCRIPTION OF WORK

☐ NEW BLDG. ☐ EXIST. BLDG. ☐ NO SERV. CHANGE ☐ RECONNECT OR RESEAL

FEE COMPUTATION

NOTE! TOTALS SHOWN BELOW MUST BE SUBMITTED IN DIAGRAM ON SEPARATE WORK SHEET PROVIDED FOR THIS PURPOSE.

_____ FIXTURES _____ RECEPTACLES

_____ OUTLETS _____ SWITCHES

FIRST TEN @ _____ EACH

ADDITIONAL @ _____ EACH **FEE** _____

MOTORS _____ WELDER _____

TRANSFORMERS _____ RANGE _____

HEATING APPL. _____ DRYER _____

WATER HTR.. _____ MISC. EQ. or APPL. _____

QUAN.	HP - KW - KVA			PHASE		UNIT COST	FEE
	OVER	INCL.	ACTUAL	1	3		
	0	1					
	1	5					
	5	20					
	20						

CK. MO. CASH NOTE: WHEN PROPERLY VALIDATED IN THIS SPACE, THIS FORM CONSTITUTES AN ELECTRIC PERMIT TO DO THE WORK DESCRIBED HEREON.

Dec. 1969

_____ SIGNS – INCANDESCENT – TRANSFORMER @ _____ ea. _____

_____ CELLULAR FLOOR RACEWAY @ _____ PER 100 FT. _____

_____ DISTRIBUTION PANEL, OVERCURRENT DEVICE @ _____ ea. _____

_____ SWITCHBOARD – VOLTAGE _____

_____ SERVICE – VOLTAGE _____, AMPERAGE _____

_____ TEMP. SERVICE OR TEMP. LIGHTING

_____ MISCELLANEOUS _____

No Work Done

I have carefully read and examined the above application and know the same to be true and correct. All provisions of the Laws and Ordinances governing this type of construction will be complied with whether mentioned herein or not. No person shall be employed in violation of the Labor Code of the State of California.

~~PERMIT FEE~~ @	~~2.00~~
~~INVESTIGATION FEE~~	
TOTAL FEE	

SIGNATURE OF CONTRACTOR OR AUTHORIZED AGENT

PERMANENT

FORM B-53

INSPECTION RECORD
BASIC INSPECTIONS

ITEM	INSPECTOR	DATE
GROUND WORK		
ROUGH		
FIXTURES		
RELEASE TO PUBLIC SERVICE		
FINAL		

PARTIAL OR MISC. INSPECTIONS

JOB ADDRESS

5426 San Fernando Road
NUMBER STREET

MAINTENANCE
ELECTRICAL PERMIT

BUILDING SECTION, PUBLIC WORKS DIVISION
CITY OF GLENDALE, CALIFORNIA

CONTRACTOR Gerald W. Carson	TEL. NO.
MAILING ADDRESS	STATE LIC. NO.
OWNER Products Research	CITY LIC. NO. 574
MAILING ADDRESS	TEL. NO.

DESCRIPTION OF WORK

☐ NEW BLDG. ☐ EXIST. BLDG. ☐ NO SERV. CHANGE ☐ RECONNECT OR RESEAL

FEE COMPUTATION

NOTE! TOTALS SHOWN BELOW MUST BE SUBMITTED IN DIAGRAM ON SEPARATE WORK SHEET PROVIDED FOR THIS PURPOSE.

.....FIXTURES .....RECEPTACLES

.....OUTLETS .....SWITCHES

FIRST TEN @ .....EACH

ADDITIONAL @.....EACH **FEE**.....

MOTORS _____ WELDER _____

TRANSFORMERS _____ RANGE _____

HEATING APPL. _____ DRYER _____

WATER HTR.. _____ MISC. EQ. or APPL. _____

QUAN.	HP - KW - KVA OVER	INCL.	ACTUAL	PHASE 1	3	UNIT COST	FEE
	0	1					
	1	5					
	5	20					
	20						

Mar 1970

_____ SIGNS – INCANDESCENT – TRANSFORMER @_____ ea. _____

_____ CELLULAR FLOOR RACEWAY @_____ PER 100 FT._____

_____ DISTRIBUTION PANEL, OVERCURRENT DEVICE @_____ ea. _____

_____ SWITCHBOARD – VOLTAGE _____

_____ SERVICE –VOLTAGE_____, AMPERAGE_____

_____ TEMP. SERVICE OR TEMP. LIGHTING

_____ MISCELLANEOUS_____

No Work Done

I have carefully read and examined the above application and know the same to be true and correct. All provisions of the Laws and Ordinances governing this type of construction will be complied with whether mentioned herein or not. No person shall be employed in violation of the Labor Code of the State of California.

~~PERMIT FEE~~ @	~~2.00~~
INVESTIGATION ~~FEE~~	
TOTAL FEE	

SIGNATURE OF CONTRACTOR OR AUTHORIZED AGENT

PERMANENT

FORM B-53

CK. MO. CASH NOTE: WHEN PROPERLY VALIDATED IN THIS SPACE, THIS FORM CONSTITUTES AN ELECTRIC PERMIT TO DO THE WORK DESCRIBED HEREON.

INSPECTION RECORD

BASIC INSPECTIONS

ITEM	INSPECTOR	DATE
GROUND WORK		
ROUGH		
FIXTURES		
RELEASE TO PUBLIC SERVICE		
FINAL		

PARTIAL OR MISC. INSPECTIONS

file	JH	4/22/20

JOB ADDRESS

SAN FERNADO Rd. 5426

STREET NUMBER

APPLICATION FOR A

PLUMBING PERMIT

BUILDING SECTION, PUBLIC WORKS DIVISION
CITY OF GLENDALE, CALIFORNIA

TRACT

LOT NO.

CONTRACTOR Lyons Plumbing	STATE LIC. NO. 310057
MAILING ADDRESS 778 E WASH. Blvd	CITY LIC. NO. 1813
PASA. CALIF. 91104	TEL. NO. 681-0934
OWNER P.R.C.	TEL. NO.
MAILING ADDRESS	

NOTE: WHEN PROPERLY VALIDATED IN THIS SPACE, THIS FORM CONSTITUTES A PLUMBING PERMIT TO DO THE WORK DESCRIBED HEREON.

CK. MO. CASH 34150 8.00 4-77PB

FEE COMPUTATION

	BATHTUBS		CLOTHES WASHERS
	SHOWERS AND/OR PAN		SUMP PUMP
2	WATER CLOSETS AND/OR ANTI-SYPHON BALLCOCK		DRINKING FOUNTAINS
2	LAVATORIES		URINALS
	SINKS, KITCHEN, BAR FLOOR, SERVICE		FLOOR DRAIN
	LAUNDRY TRAYS		WATER HEATERS AND OR VENTS
	DISHWASHERS		GREASE TRAPS
	GARBAGE DISPOSALS (IN EXISTING SINKS)		WATER SOFTENERS

TOTAL NO. OF ABOVE FIXTURES : @ EA. 6.00

LAWN SPRINKLER SYSTEMS:

BACK FLOW DEVICES: 0-5 DEVICES @ ADD. DEVICES @ EA.

INDUSTRIAL WASTE INTERCEPTOR

WATER SYSTEMS, WITHOUT FIXTURES @

GAS SYSTEMS: 0-5 OUTLETS @ ADD. OUTLETS @ EA.

BOILERS STEAM OR HOT WATER @

TEMP. AND/OR PRESS RELIEF VALVES OR HI-TEMP LIMIT DEVICES @

SEWER CONNECTIONS @

SEWER CAP OR CESSPOOL FILL @

SEPTIC TANK, SEEPAGE PIT AND/OR DRAIN FIELD @

MISCELLANEOUS

I have carefully read and examined the above application and know the same to be true and correct. All provisions of the Laws and Ordinances governing this type of construction will be complied with whether mentioned herein or not. "I certify that in the performance of the work for which this permit is issued I shall not employ any person in any manner so as to become subject to the workmen's compensation laws of California."

PERMIT FEE	2.00
REINSPECTION FEE	
INVESTIGATION FEE	
TOTAL FEE	8.00

SIGNATURE OF CONTRACTOR OR AUTHORIZED AGENT

FORM B-52
(REV. 8/75)

PERMANENT

INSPECTION RECORD

BASIC INSPECTIONS

ITEM	INSPECTOR	DATE
GROUND WORK 5016	OR	5-4-77
ROUGH GAS & PL'B'G		
SEWER, SEPTIC TANK		
SEEPAGE PIT, DRAINFIELD		
FINAL GAS		
FINAL PLUMBING	OR	5-24-77

PARTIAL OR MISC. INSPECTIONS

UNSUCCESSFUL TRIPS

JOB ADDRESS

5426 San Fernando Rd.
NUMBER STREET

APPLICATION FOR A

LATHING/PLASTERING PERMIT
OR
ROOFING PERMIT

BUILDING SECTION, PUBLIC WORKS DIVISION
CITY OF GLENDALE, CALIFORNIA

CONTRACTOR Brooks Bros	STATE LIC. NO 209206
MAILING ADDRESS Box 6025 Glendale 9	TEL. NO. CH-2422
OWNER P.R.C.	TEL. NO. 240-2060
MAILING ADDRESS Above	CITY BUS. LIC. 16786

DESCRIPTION OF WORK

☐ NEW BLDG. ☐ ALTER. ☐ ADD'N. ☐ REPAIR

PRESENT USE	PROPOSED USE

ROOFING DETAILS

TYPE OF ROOFING Repairs NO. OF SQUARES

DESCRIPTION 3-15# felt & 3 Rock
Installed to Valley Irons
(INCLUDE WEIGHTS, NO. OF LAYERS, TYPE OF SHINGLES, ROCK, ETC.)

VALUATION (INCLUDE ALL LABOR AND MATERIAL) $ 1000 00 FEE 57 90

APR 25 '77 AL 57.90 CK. NO. CASH
3365
NOTE: WHEN PROPERLY VALIDATED IN THIS SPACE, THIS FORM CONSTITUTES A PERMIT TO DO WORK DESCRIBED HEREIN.

LATHING & PLASTERING DETAILS

_____ YDS. EXTER. LATH.....

_____ YDS. EXTER. PLASTER.....

_____ YDS. INTER. LATH.....

_____ YDS. INTER. PLASTER.....

_____ YDS. INTER. DRYWALL.....

COMBINED LATHING & PLASTERING PERMIT ($4.00).....

LATHING, PLASTERING OR DRYWALL PERMIT ($2.00) EA. .....

TOTAL FEE

INFORMATION PROVIDED BY BUILDING SECTION			
USE ZONE	FIRE ZONE	OCCUPANCY	SEC. SH.

I have read and examined the above application and know the same to be true and correct. All provisions of Laws and Ordinances covering building construction will be complied with whether specified herein or not. No person shall be employed in violation of the Labor Code of the State of California.

Glenn S. Brooks
SIGNATURE OF CONTRACTOR OR AUTHORIZED AGENT

PERMANENT

FORM B-54

INSPECTION RECORD

ITEM	INSPECTOR	DATE
INTERIOR LATHING		
EXTERIOR LATHING		
DRYWALL		
EXTERIOR SCRATCH		
INTERIOR SCRATCH		
INTERIOR BROWN		
EXTERIOR BROWN		
INTERIOR FINISH		
FINAL	[illegible]	10-1977

PARTIAL OR MISC. INSPECTIONS

	OCT 24 1977	

JOB ADDRESS PLAN IN BOX

5426 SAN FERNANDO RD.

NUMBER STREET

APPLICATION FOR A

ELECTRICAL PERMIT

BUILDING SECTION, PUBLIC WORKS DIVISION
CITY OF GLENDALE, CALIFORNIA

CONTRACTOR LES KERENYI	TEL. NO. 913-0834
MAILING ADDRESS 850 N. OCCIDENTAL LA	STATE LIC. NO. 296872
OWNER PIWOUGS RESEARCH CO	CITY LIC. NO. 9373
MAILING ADDRESS 5426 SAN FERNANDO RD	TEL. NO. 240 2060

DESCRIPTION OF WORK

☒ NEW BLDG. ☐ EXIST. BLDG. ☐ NO SERV. CHANGE ☐ RECONNECT OR RESEAL

FEE COMPUTATION

NOTE! TOTALS SHOWN BELOW MUST BE SUBMITTED IN DIAGRAM ON SEPARATE WORK SHEET PROVIDED FOR THIS PURPOSE.

BRANCH CIRCUITS
FIRST TEN 13 9.45
ELEVEN TO FORTY
ADDITIONAL FEE

MOTORS — WELDER
TRANSFORMERS — RANGE
HEATING APPL. — DRYER
WATER HTR. — MISC. EQ. or APPL.

QUAN.	HP - KW - KVA OVER	INCL.	ACTUAL	PHASE 1	PHASE 3	UNIT COST	FEE
2	0	1	1/50 HP			1.80	3.60
6	1 HP	1-3 HP				3.15	18.90
	5	20					
	20						

CK. MO. CASH NOTE: WHEN PROPERLY VALIDATED IN THIS SPACE, THIS FORM CONSTITUTES AN ELECTRIC PERMIT TO DO THE WORK DESCRIBED HEREON.

90309 AUG 12 81 EL 37.15 A

_____ ADDING OUTLETS _____
_____ CELLULAR FLOOR RACEWAY @ _____ PER 100 FT. _____
_____ DISTRIBUTION PANEL, OVERCURRENT DEVICE @ _____ ea. _____
_____ SWITCHBOARD — VOLTAGE _____
_____ SERVICE—VOLTAGE _____, AMPERAGE _____
_____ TEMP. SERVICE OR TEMP. LIGHTING
_____ PRIVATE SWIMMING POOL _____
_____ MISCELLANEOUS _____

I have carefully read and examined the above application and know the same to be true and correct. All provisions of the Laws and Ordinances governing this type of construction will be complied with whether mentioned herein or not. "I certify that in the performance of the work for which this permit is issued I shall not employ any person in any manner so as to become subject to the workmen's compensation laws of California."

PERMIT FEE @	5.00
INVESTIGATION FEE	
TOTAL FEE	37.15

X _____
SIGNATURE OF CONTRACTOR OR AUTHORIZED AGENT

FORM PWB-53 (Rev. 7/77)

PERMANENT

INSPECTION RECORD
BASIC INSPECTIONS

ITEM	INSPECTOR	DATE
GROUND WORK		
ROUGH		
FIXTURES		
RELEASE TO PUBLIC SERVICE		
FINAL	Fuqt	8/10/81

PARTIAL OR MISC. INSPECTIONS

EXEMPTION DECLARATION

I certify that I am exempt from the "License Required" provisions of the Contractor License Law. (State basis of exemption)

No employees

If I should become subject to the workmen's compensation provisions of the Labor Code of California I will forthwith comply with the provisions of Section 3700 or my permit will be deemed revoked.

Date Signature of Exempt Individual

JOB ADDRESS

5426 SAN FERNANDO Rd.
NUMBER STREET

APPLICATION FOR A

HEATING, VENTILATING, AIR-CONDITIONING OR REFRIGERATION PERMIT

BUILDING SECTION, PUBLIC WORKS DIVISION
CITY OF GLENDALE, CALIFORNIA

CONTRACTOR MELRICH CORP. DBA; REF-AIR	STATE LIC. NO. 392546
MAILING ADDRESS 1512 W. MAGNOLIA	TEL. NO. 845-1210
OWNER PRC CORP.	CITY BUS. LIC. 8787
MAILING ADDRESS 5426 SAN FERNANDO	TEL. NO. 240-2060

NOTE: WHEN PROPERLY VALIDATED IN THIS SPACE THIS FORM CONSTITUTES A PERMIT TO DO THE WORK DESCRIBED HEREON.

CK. MO. CASH 84815 APR 28 81PB 20.00

DESCRIPTION OF BLDG.

NEW ☐ ADD'N ☐ ALTER. ☐ REPLACE ☒

FEE COMPUTATION

QUAN.	ITEM	UNIT COST	FEE
	GAS SYSTEMS:		
	APPLIANCE VENT		
1	AIR HANDLING UNITS	3.50	3.50
	EVAPORATIVE COOLERS		
	VENTILATING SYSTEMS (FAN, HOOD, ETC.)		
	REFRIGERATION SYSTEMS ALTERED, REPAIRED OR ADDED TO		
1	AIR-CONDITIONING SYSTEMS ALTERED, REPAIRED OR ADDED TO	4.50	4.50
	HEATING APPLIANCE OR SYSTEM ALTERED, REPAIRED OR ADDED TO		

HEATING APPLIANCES

(INSTALLED, OR RELOCATED)

TYPE	B.T.U.	FEE

BOILERS, COMPRESSORS OR ABSORPTION SYSTEMS INSTALLED OR RELOCATED

QUANTITY	TYPE	HP OR B.T.U.	UNIT COST	FEE
1	COMPRESSORS	10 HP.	@8.50 EA.	8.50
			@ "	
			@ "	

I have carefully read and examined the above application and know the same to be true and correct. All provisions of Laws and Ordinances covering this type of construction will be complied with whether specified herein or not. No person shall be employed in violation of the Labor Code of the State of California.

PERMIT FEE	3.50
INVESTIGATION FEE	
TOTAL FEE	20.00

John R Wilson
SIGNATURE OF CONTRACTOR OR AUTHORIZED AGENT

FORM B-55

PERMANENT

INSPECTION RECORD

ITEM	INSPECTOR	DATE
Ground Work		
Gas		
Rough Heating		
Rough Refrig. or Air Cond.		
Ducts	[illegible]	5-2-4
Final Heating		
Final Refrig. or Air Cond.	[illegible]	6-2-81

CORRECTIONS & PARTIAL INSPECTIONS

JOB ADDRESS

5426 SAN FERNANDO RD

NUMBER STREET

APPLICATION FOR A

ELECTRICAL PERMIT

BUILDING SECTION, PUBLIC WORKS DIVISION

CITY OF GLENDALE, CALIFORNIA

3357 APR 15 77 EL 26504

CONTRACTOR: CARL LINDERMAN — TEL. NO.:

MAILING ADDRESS: — STATE LIC. NO.:

OWNER: PRODUCTS RESEARCH — CITY LIC. NO.: 17720

MAILING ADDRESS: 2919 EMPIRE AVE — TEL. NO.: 849 3992

CK. MO. CASH NOTE: WHEN PROPERLY VALIDATED IN THIS SPACE, THIS FORM CONSTITUTES AN ELECTRIC PERMIT TO DO THE WORK DESCRIBED HEREON.

DESCRIPTION OF WORK

☑ NEW BLDG. ☐ EXIST. BLDG. ☐ NO SERV. CHANGE ☐ RECONNECT OR RESEAL

FEE COMPUTATION

NOTE! TOTALS SHOWN BELOW MUST BE SUBMITTED IN DIAGRAM ON SEPARATE WORK SHEET PROVIDED FOR THIS PURPOSE.

BRANCH CIRCUITS

FIRST TEN 25.00

ELEVEN TO FORTY 100.00

ADDITIONAL 12.00 86 TOTAL FEE 197.00

MOTORS 13 — WELDER

TRANSFORMERS 2 — RANGE

HEATING APPL. — DRYER

WATER HTR.. — MISC. EQ. or APPL.

QUAN.	HP - KW - KVA OVER	INCL.	ACTUAL	PHASE 1	PHASE 3	UNIT COST	FEE
7	0	1	.1	4-1φ			16.50
2	1	5	18 KVA	3-1φ	3 φ		7.50
3	5	20	24 KVA		3 φ		12.00
	20						

	ADDING OUTLETS		
	CELLULAR FLOOR RACEWAY @ PER 100 FT.		
6	DISTRIBUTION PANEL, OVERCURRENT DEVICE @ 94 .25 ea.		23.50
1	SWITCHBOARD – VOLTAGE 480 - 277		15.00
	SERVICE –VOLTAGE . AMPERAGE 2000		
	TEMP. SERVICE OR TEMP. LIGHTING		
	PRIVATE SWIMMING POOL		
	MISCELLANEOUS		

I have carefully read and examined the above application and know the same to be true and correct. All provisions of the Laws and Ordinances governing this type of construction will be complied with whether mentioned herein or not. "I certify that in the performance of the work for which this permit is issued I shall not employ any person in any manner so as to become subject to the workmen's compensation laws of California."

PERMIT FEE @	4.00
INVESTIGATION FEE	
TOTAL FEE	269.50

Carl Linderman

SIGNATURE OF CONTRACTOR OR AUTHORIZED AGENT

FORM B-53 (REV. 7/74) **PERMANENT**

INSPECTION RECORD
BASIC INSPECTIONS

ITEM	INSPECTOR	DATE
GROUND WORK		
ROUGH		
FIXTURES	JT	9/19/77
RELEASE TO PUBLIC SERVICE New 2000/277/480 3ϕ4W	JT	7/6/77
FINAL	JT	9/19/77

PARTIAL OR MISC. INSPECTIONS

RO all wooden walls	JT	4/29/77
RO on steel partitions in conference rm, projection room, fly in walls & mt in floor	- 2ND floor	
ceilings	JT	7/5/77
Ceilings	OK	8.24.77

JOB ADDRESS

5426 SAN FERNANDO RD.

NUMBER STREET

APPLICATION FOR A Carl LINDERMAN

ELECTRICAL PERMIT

BUILDING SECTION, PUBLIC WORKS DIVISION
CITY OF GLENDALE, CALIFORNIA

CONTRACTOR Howell Elect.	TEL. NO. 829-1884
MAILING ADDRESS 17712 GOLAND Encino	STATE LIC. NO. 293-711
OWNER P R C	CITY LIC. NO. 16654
MAILING ADDRESS 11 Empire Blvd	TEL. NO. 240 2060

NOTE: WHEN PROPERLY VALIDATED IN THIS SPACE, THIS FORM CONSTITUTES AN ELECTRIC PERMIT TO DO THE WORK DESCRIBED HEREON.

28-9-85 NOV 9 76EL 14.00 R-

CK. MO. CASH

DESCRIPTION OF WORK

☒ NEW BLDG. ☐ EXIST. BLDG. ☐ NO SERV. CHANGE ☐ RECONNECT OR RESEAL

FEE COMPUTATION

NOTE! TOTALS SHOWN BELOW MUST BE SUBMITTED IN DIAGRAM ON SEPARATE WORK SHEET PROVIDED FOR THIS PURPOSE.

BRANCH CIRCUITS
FIRST TEN 4
ELEVEN TO FORTY
ADDITIONAL FEE 10.00

MOTORS WELDER
TRANSFORMERS RANGE
HEATING APPL. DRYER
WATER HTR.. MISC. EQ. or APPL.

QUAN.	HP - KW - KVA OVER	INCL.	ACTUAL	PHASE 1	PHASE 3	UNIT COST	FEE
	0	1					
	1	5					
	5	20					
	20						

ADDING OUTLETS
CELLULAR FLOOR RACEWAY @ PER 100 FT.
DISTRIBUTION PANEL, OVERCURRENT DEVICE @ ea.
SWITCHBOARD – VOLTAGE
SERVICE –VOLTAGE , AMPERAGE
TEMP. SERVICE OR TEMP. LIGHTING
PRIVATE SWIMMING POOL
MISCELLANEOUS drawing to start on site

I have carefully read and examined the above application and know the same to be true and correct. All provisions of the Laws and Ordinances governing this type of construction will be complied with whether mentioned herein or not. "I certify that in the performance of the work for which this permit is issued I shall not employ any person in any manner so as to become subject to the workmen's compensation laws of California."

PERMIT FEE @	4.00
INVESTIGATION FEE	
TOTAL FEE	14.00

Howell

SIGNATURE OF CONTRACTOR OR AUTHORIZED AGENT

FORM B-53 (REV. 7/74) PERMANENT

INSPECTION RECORD
BASIC INSPECTIONS

ITEM	INSPECTOR	DATE
GROUND WORK	J T	11/10/76
ROUGH		
FIXTURES	J T	9/19/77
RELEASE TO PUBLIC SERVICE		
FINAL	J T	9/19/77

PARTIAL OR MISC. INSPECTIONS

RO all walls wood Ro on steel partition 1st floor	J T	7/5/77

JOB ADDRESS

San Fernando Rd. 5426

STREET NUMBER

APPLICATION FOR A

PLUMBING PERMIT

BUILDING SECTION, PUBLIC WORKS DIVISION
CITY OF GLENDALE, CALIFORNIA

TRACT

LOT NO.

CONTRACTOR Lyons Plumbing	STATE LIC. NO. 310057
MAILING ADDRESS 778 E Washington	CITY LIC. NO. 18313
Pasa. Calif. 91104	TEL. NO. 681-0934
OWNER P.R.C.	TEL. NO.
MAILING ADDRESS	

NOTE: WHEN PROPERLY VALIDATED IN THIS SPACE, THIS FORM CONSTITUTES A PLUMBING PERMIT TO DO THE WORK DESCRIBED HEREON.

CK. MO. CASH 35234 JUN 3 77P3

95C1

FEE COMPUTATION

BATHTUBS		CLOTHES WASHERS	
SHOWERS AND/OR PAN		SUMP PUMP	
WATER CLOSETS AND/OR ANTI-SYPHON BALLCOCK		DRINKING FOUNTAINS	
LAVATORIES		URINALS	
SINKS, KITCHEN, BAR FLOOR, SERVICE		FLOOR DRAIN	
LAUNDRY TRAYS		WATER HEATERS AND OR VENTS	1
DISHWASHERS		GREASE TRAPS	
GARBAGE DISPOSALS (IN EXISTING SINKS)		WATER SOFTENERS	

TOTAL NO. OF ABOVE FIXTURES 1 @ 1.50 EA. 1.50

LAWN SPRINKLER SYSTEMS:

BACK FLOW DEVICES: 0-5 DEVICES @ ADD. DEVICES @ EA.

INDUSTRIAL WASTE INTERCEPTOR

WATER SYSTEMS, WITHOUT FIXTURES @

GAS SYSTEMS: 0-5 OUTLETS @ ADD. OUTLETS @ EA.

BOILERS STEAM OR HOT WATER @

1 TEMP. AND/OR PRESS RELIEF VALVES OR HI-TEMP LIMIT DEVICES @ 1.50

1 SEWER CONNECTIONS @ To Existing 5.00

SEWER CAP OR CESSPOOL FILL @

SEPTIC TANK, SEEPAGE PIT AND/OR DRAIN FIELD @

MISCELLANEOUS

Supplement #34150

I have carefully read and examined the above application and know the same to be true and correct. All provisions of the Laws and Ordinances governing this type of construction will be complied with whether mentioned herein or not. "I certify that in the performance of the work for which this permit is issued I shall not employ any person in any manner so as to become subject to the workmen's compensation laws of California."

PERMIT FEE	9.00
REINSPECTION FEE	
INVESTIGATION FEE	
TOTAL FEE	9.50

Charles Lyons

SIGNATURE OF CONTRACTOR OR AUTHORIZED AGENT

FORM B-52
(REV. 8/75)

PERMANENT

INSPECTION RECORD

BASIC INSPECTIONS

ITEM	INSPECTOR	DATE
GROUND WORK		
ROUGH GAS & PL'B'G	OK	6-8-77
SEWER, SEPTIC TANK		
SEEPAGE PIT, DRAINFIELD		
FINAL GAS		
FINAL PLUMBING	OK	7-19-77

PARTIAL OR MISC. INSPECTIONS

UNSUCCESSFUL TRIPS

JOB ADDRESS

5426 San Fernando Rd. Glendale

NUMBER STREET

APPLICATION FOR A

ELECTRICAL PERMIT

BUILDING SECTION, PUBLIC WORKS DIVISION

633 E. BROADWAY, RM. 101

GLENDALE, CA 91206-4390

CONTRACTOR: Access Controls	TEL. NO.: 213 849-3154
MAILING ADDRESS: 177 W. Magnolia Burbank	STATE LIC. NO.: 286088
OWNER: Products Research & Chem. Co.	CITY LIC. NO.: 33104
MAILING ADDRESS: 5926 San Fernando Rd. Glendale	TEL. NO.: 240-2060

DESCRIPTION OF WORK

☐ NEW BLDG. ☐ EXIST. BLDG. ☐ NO SERV. CHANGE ☐ RECONNECT OR RESEAL

FEE COMPUTATION

NOTE! TOTALS SHOWN BELOW MUST BE SUBMITTED IN DIAGRAM ON SEPARATE WORK SHEET PROVIDED FOR THIS PURPOSE.

BRANCH CIRCUITS

FIRST TEN _____

ELEVEN TO FORTY _____

ADDITIONAL _____ FEE.....

MOTORS _____ WELDER _____

TRANSFORMERS _____ RANGE _____

HEATING APPL. _____ DRYER _____

WATER HTR. _____ MISC. EQ. or APPL. _____

QUAN.	HP - KW - KVA OVER	INCL.	ACTUAL	PHASE 1	PHASE 3	UNIT COST	FEE
1	0	1	1/3 H.P.			4.75	4.75
	1	5					
	5	20					
	20						

CK. MO. CASH NOTE: WHEN PROPERLY VALIDATED IN THIS SPACE, THIS FORM CONSTITUTES AN ELECTRIC PERMIT TO DO THE WORK DESCRIBED HEREON.

_____ ADDING OUTLETS _____

_____ CELLULAR FLOOR RACEWAY @ _____ PER 100 FT. _____

_____ DISTRIBUTION PANEL, OVERCURRENT DEVICE @ _____ ea. _____

_____ SWITCHBOARD — VOLTAGE _____

_____ SERVICE—VOLTAGE _____, AMPERAGE _____

_____ TEMP. SERVICE OR TEMP. LIGHTING

_____ PRIVATE SWIMMING POOL _____

_____ MISCELLANEOUS _____

I have carefully read and examined the above application and know the same to be true and correct. All provisions of the Laws and Ordinances governing this type of construction will be complied with whether mentioned herein or not. I certify that in the performance of the work for which this permit is issued I shall not employ any person in any manner so as to become subject to the workmen's compensation laws of California."

PERMIT FEE @	10.00
INVESTIGATION FEE	
TOTAL FEE	14.75

Bryan S Tanner

SIGNATURE OF CONTRACTOR OR AUTHORIZED AGENT

FORM PWB-53 (Rev. 7/77)

PERMANENT

BASIC INSPECTIONS

ITEM	INSPECTOR	DATE
GROUND WORK		
ROUGH		
FIXTURES		
RELEASE TO PUBLIC SERVICE		
FINAL	Tom	9/28-'88

PARTIAL OR MISC. INSPECTIONS

JOB ADDRESS

5426 SAN FERNANDO ROAD

NUMBER STREET

APPLICATION FOR A

BUILDING PERMIT

BUILDING SECTION, PUBLIC WORKS DIVISION
CITY OF GLENDALE, CALIFORNIA

CONTRACTOR KALISH CONSTR. CO.	STATE LIC. NO. 159787
MAILING ADDRESS 722 Avonglen Terrace, Glendale	TEL. NO. CH 5-3300
☐ ARCH. ☒ ENGR. HOLMES & NARVER, INC.	STATE LIC. NO. C-10455
MAILING ADDRESS 828 S. Figueroa, L.A. 17	TEL. NO. MA 74377
OWNER PRODUCTS RESEARCH CO.	TEL. NO. VL 93992
MAILING ADDRESS 2919 EMPIRE St. BURBANK, CALIF.	

DESCRIPTION OF WORK

NEW ☐ ADD'N ☒ ALTER. ☐ REPAIR ☐ DEMOLISH ☐

FLOOR AREA (SQ. FT.)	NO. OF STORIES	NO. OF DWELLING UNITS
20,800	1	—

PRESENT BLDG. USE: WHSE. & Lt. METL, Lt. METALS MFG.

PROPOSED BLDG. USE:

DESCRIBE WORK TO BE DONE: ADD 20,800 SQ. FT BLDG. to EXIST. 10,560 SQ. FT. BLDG.

NOTE! PROVIDE PLOT PLAN ON BACK SIDE OF ORIGINAL COPY ONLY

EXTERIOR WALL MATERIAL	ROOF FRAMING MATERIAL
CONC. MASONRY	Steel + wood Joist
PARTITIONING MATERIAL Gyp. Bd. CONC. BLK. + Wd. Stud	ROOF COVERING MATERIAL BUILT UP Felt + Asphalt OR PLASTIC COAT.

LOT WIDTH	LOT DEPTH	NO. OF EXISTING BLDGS. ON LOT
619	316 TO 761	7

VALUATION NOTE: Include Labor, Mat., Wiring, Plumb., Heat, Etc. $154,000

INFORMATION PROVIDED BY BLDG. SECTION

LOT NO. 702-31 BLOCK NO. — TRACT Ex Co. 2412

USE ZONE	FIRE ZONE	OCCUPANCY	SEC. SH.
M-2	2	E-2 & F-2	20

REQ'D SET BACKS	FRONT	RIGHT SIDE	LEFT SIDE	REAR
	20'	0	20	0

TYPE OF CONSTR. III-N SPECIAL CASE NO. —

GRADE Hk

Approval & Information by Others
CITY ENGINEER

EASEMENT None E.K.

DIST. FACE OF CURB TO P.L. 10 E.K. FT.

SEWER AVAILABLE Yes ~~OVER~~

DRIVE Way in plan

PUBLIC SERVICE

WATER S.V.C. ELECTRIC

PLANNING

P.C. FEE	PERM. PLAN APPROVED ☒	CHECKER'S APPROVAL
35.75	W/OUT PLAN ☐	
PERMIT FEE 259.50		

I have carefully read and examined the above application and find the same to be true and correct. All provisions of the Laws and Ordinances governing building construction will be complied with whether specified herein or not. No person shall be employed in violation of the Labor Code of the State of California. I agree not to occupy or allow occupancy of any building authorized by this permit until final building inspection has been received.

HK Madison, Proj Engr
SIGNATURE OF OWNER OR AUTHORIZED AGENT

PERMANENT

FORM B-51-(1)-2

CK. CASH M.O. 44338 AUG 28 62 PC 135.75

CK. CASH M.O. 48901 NOV 28 62 BP 259.50

NOTE: WHEN PROPERLY VALIDATED IN THIS SPACE, THIS FORM CONSTITUTES A BUILDING PERMIT TO DO THE WORK PRESCRIBED HEREIN.

PLAN CHECK VALIDATION

INSPECTION RECORD

BASIC INSPECTIONS

ITEM	INSPECTOR	DATE
TRENCHES: WIDTH _____ DEPTH _____		
1st. FLOOR JOIST		
FRAMING		
FINAL P.E.	RJ	7.26.63

PARTIAL OR MISC. INSPECTIONS

Trench Ftg. excav.	RJ	7-11-63
Wall ties	RJ	1-22-63
Partial Wall steel	RJ	1-22-63
2 Wall Piers + trench	RJ	1-25-63
4 Lift Block Work	RJ	1-30-63
Colm. steel	RJ	1-31-63
10 Lift Reg. Blk Work	RJ	2-6-63
P. Block Work	RJ	2-7-63
Beams over openings	RJ	2-8-63
P. Wall steel	RJ	2-13-63
P. Slab Reinf	RJ	2-18-63
P. Slab Conc.	RJ	2-19-63
	RJ	3-6-63


UNSUCCESSFUL TRIPS

ITEM	INSP.	DATE	ITEM	INSP.	DATE

SET BACKS / FIELD CHECK	FRONT	R. SIDE	L. SIDE	REAR	INSP.	DATE

TO APPLICANT: PLEASE DO NOT WRITE ABOVE THIS LINE

NOTE: LOCATE ALL STRUCTURES ON LOT. MAKE BOTTOM OF PAGE THE STREET FRONTAGE.

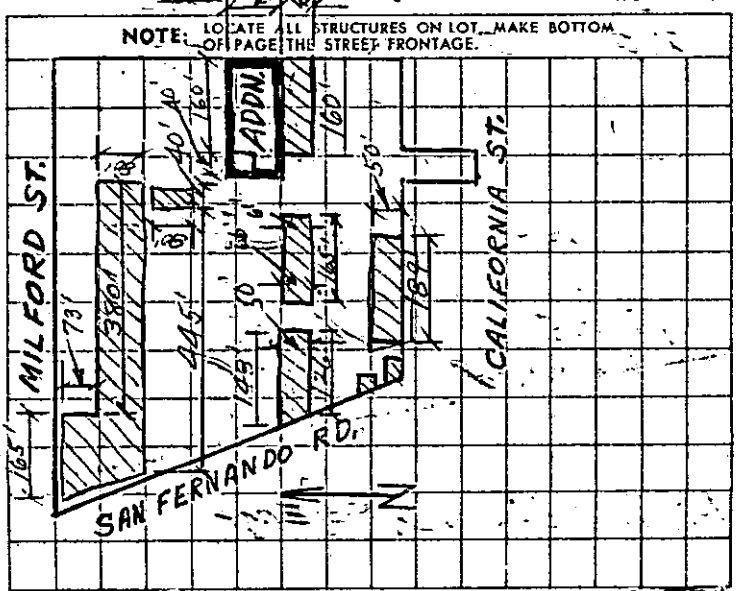

Building Section
City of Glendale

INSPECTION ORDER

Street No. _____

TIME REQUESTED

Called by _____ ☐ A.M. ☐ P.M.

INSPECTION WANTED ON

BUILD.	PLUMB.	HEATING & A/C	ELECTRIC	LATHING
	Ground	Ground	Under-Gr.	
Found.	Rough	Ducts		PLASTERING
Joist	Sewer	Rough	Rough	
Frame	Cesspool	Refrig.	Final	
	Gas-Htr.			Drywall
Final	Final	Final	Fixtures	

REMARKS _____

Reinf. in 8" floor slab RJ 3-14-63
B. Beam over door RJ 3-24-63
tag Roof Graph Nailing RJ 4-1-63
Nails no good
Roof nailing @ Skylights RJ 4-5-63
" " Boundry & Panel Edge RJ 4-8-63
Part D.W. nailing EB 4-10-63
D.W. nailing EB 4-16-63
tag final RJ 6-3-63

JOB ADDRESS

5426 SAN FERNANDO RD

NUMBER STREET

APPLICATION FOR A

PLUMBING PERMIT

BUILDING SECTION, PUBLIC WORKS DIVISION

CITY OF GLENDALE, CALIFORNIA

CONTRACTOR PETE ARMSTRONG PLBG CO.	STATE LIC. NO. 103653
MAILING ADDRESS 125 E. ANGELENO	CITY LIC. NO. 778
BURBANK	TEL. NO. 845741
OWNER PRODUCTS RESEARCH	TEL. NO.
MAILING ADDRESS ABOVE	
PROPOSED USE	USE ZONE

JOB 1809

FEE COMPUTATION

BATHTUBS		CLOTHES WASHERS	
SHOWERS AND/OR PAN		SHAMPOO BOWLS	
WATER CLOSETS AND/OR ANTI-SYPHON BALLCOCK	1	DRINKING FOUNTAINS	
LAVATORIES		URINALS	
SINKS, KITCHEN, BAR FLOOR, SERVICE	4	FLOOR DRAIN	
LAUNDRY TRAYS		CLARIFIERS	
DISHWASHERS		GREASE TRAPS	
GARBAGE DISPOSALS (IN EXISTING SINKS)		WATER SOFTENERS	
WATER HEATERS AND OR VENTS			

TOTAL NO. OF ABOVE FIXTURES: 150 @ 1.00 EA. 75a

LAWN SPRINKLER SYSTEMS:	0-5 VALVES @ 2.00	6-12 VALVES @ 3.00	OVER 12 VALVES @ 4.00
BACK FLOW DEVICES:	0.5 DEVICES @ 2.00	ADD. DEVICES @ 25¢ EA.	
SWIMMING POOL PIPING SYSTEM @ 5.00			
WATER SYSTEMS, WITHOUT FIXTURES @ 1.00			
GAS SYSTEMS:	0-5 OUTLETS @ 1.00	ADD. OUTLETS @ 20¢ EA.	
BOILERS STEAM OR HOT WATER @ 2.00			
TEMP. AND/OR PRESS RELIEF VALVES OR HI-TEMP LIMIT DEVICES @ 1.00			
SEWER CONNECTIONS @ 3.00	B2401		
SEWER CAP OR CESSPOOL FILL @ 1.00			
SEPTIC TANK, SEEPAGE PIT AND/OR DRAIN FIELD @ 3.00			
MISCELLANEOUS			

I have carefully read and examined the above application and know the same to be true and correct. All provisions of Laws and Ordinances covering this type of construction will be complied with whether specified herein or not. No person shall be employed in violation of the Labor Code of the State of California.

PERMIT FEE	7.00
INVESTIGATION FEE	
TOTAL FEE	7.00

Robert Armstrong

SIGNATURE OF CONTRACTOR OR AUTHORIZED AGENT

FORM B-52

PERMANENT

9.50

03 C 0 JAN 18 66 PB

CK. MO. CASH

NOTE: WHEN PROPERLY VALIDATED IN THIS SPACE, THIS FORM CONSTITUTES A PLUMBING PERMIT TO DO THE WORK DESCRIBED HEREON.

INSPECTION RECORD

BASIC INSPECTIONS

ITEM	INSPECTOR	DATE
GROUND WORK		
ROUGH GAS & PL'B'G		
SEWER, SEPTIC TANK 19' 6' DEEP	D. Hr	1-20-66
SEEPAGE PIT, DRAINFIELD		
FINAL GAS		
FINAL PLUMBING	D. H	4-14-66

PARTIAL OR MISC. INSPECTIONS

Soil Grd. work + cast Iron		
sewer line.	On	1-15-66

UNSUCCESSFUL TRIPS

JOB ADDRESS 6876

5426 SAN FERNANDO ROAD

NUMBER STREET

APPLICATION FOR A

PLUMBING PERMIT

BUILDING SECTION, PUBLIC WORKS DIVISION

CITY OF GLENDALE, CALIFORNIA

CONTRACTOR AIR CONDITIONING CO., INC. STATE LIC. NO. 120696

MAILING ADDRESS 6265 SAN FERNANDO ROAD CITY LIC. NO. 1784

GLENDALE 1 TEL. NO. 244657

OWNER PRODUCT RESEARCH & CHEMICAL CO. TEL. NO. 849-3992

MAILING ADDRESS 2419 EMPIRE - BURBANK

PROPOSED USE

USE ZONE

FEE COMPUTATION

BATHTUBS	CLOTHES WASHERS
SHOWERS AND/OR PAN	SHAMPOO BOWLS
WATER CLOSETS AND/OR ANTI-SYPHON BALLCOCK	DRINKING FOUNTAINS
LAVATORIES	URINALS
SINKS, KITCHEN, BAR FLOOR, SERVICE	FLOOR DRAIN
LAUNDRY TRAYS	CLARIFIERS
DISHWASHERS	GREASE TRAPS
GARBAGE DISPOSALS (IN EXISTING SINKS)	WATER SOFTENERS
WATER HEATERS AND OR VENTS	

TOTAL NO. OF ABOVE FIXTURES : @ 1.00 EA.

	LAWN SPRINKLER SYSTEMS:	0-5 VALVES @ 2.00	6-12 VALVES @ 3.00	OVER 12 VALVES @ 4.00
1	BACK FLOW DEVICES:	0-5 DEVICES @ 2.00	ADD. DEVICES @ 25¢ EA.	2.00
	SWIMMING POOL PIPING SYSTEM @ 5.00			
1	WATER SYSTEMS, WITHOUT FIXTURES @ 1.00			1.00
1	GAS SYSTEMS:	0-5 OUTLETS @ 1.00	ADD. OUTLETS @ 20¢ EA.	1.00
1	BOILERS STEAM OR HOT WATER @ 2.00			2.00
	TEMP. AND/OR PRESS RELIEF VALVES OR HI-TEMP LIMIT DEVICES @ 1.00			
	SEWER CONNECTIONS @ 3.00			
	SEWER CAP OR CESSPOOL FILL @ 1.00			
	SEPTIC TANK, SEEPAGE PIT AND/OR DRAIN FIELD @ 3.00			
	MISCELLANEOUS			

I have carefully read and examined the above application and know the same to be true and correct. All provisions of Laws and Ordinances covering this type of construction will be complied with whether specified herein or not. No person shall be employed in violation of the Labor Code of the State of California.

PERMIT FEE 7.00

INVESTIGATION FEE

TOTAL FEE 9.00

Kenneth W. Simon

SIGNATURE OF CONTRACTOR OR AUTHORIZED AGENT

FORM B-52

PERMANENT

NO. CASH 23481 WHEN PROPERLY VALIDATED IN THIS SPACE, THIS FORM CONSTITUTES A PLUMBING PERMIT TO DO THE WORK DESCRIBED HEREON. 9.00 67 PR

INSPECTION RECORD

BASIC INSPECTIONS

ITEM	INSPECTOR	DATE
GROUND WORK		
ROUGH GAS & PL'B'G	D. H	8-31-67
SEWER, SEPTIC TANK		
SEEPAGE PIT, DRAINFIELD		
FINAL GAS		
FINAL-PLUMBING	D. H	8-31-67

PARTIAL OR MISC. INSPECTIONS

UNSUCCESSFUL TRIPS

JOB ADDRESS

5426 San Fernando Road

NUMBER STREET

APPLICATION FOR A

BUILDING PERMIT

BUILDING SECTION, PUBLIC WORKS DIVISION
CITY OF GLENDALE, CALIFORNIA

CONTRACTOR Holmes & Narver, Inc.	STATE LIC. NO. 115545
MAILING ADDRESS 828 S. Figueroa St	TEL. NO. 627-4377
☐ ARCH. ☒ ENGR. ~~S.E. 626~~ R.R. Alvy	STATE LIC. NO. S.E. 626
MAILING ADDRESS 828 S. Figueroa St.	TEL. NO. 627-4377
OWNER Products Research Co.	TEL. NO. 849-3992
MAILING ADDRESS 2919 Empire St. Burbank, Calif.	

DESCRIPTION OF WORK

NEW ☒ ADD'N ☐ ALTER. ☐ REPAIR ☐ DEMOLISH ☐

FLOOR AREA (SQ. FT.) 900	NO. OF STORIES 1	NO. OF DWELLING UNITS
PRESENT BLDG. USE —	PROPOSED BLDG. USE Chemical Manuf.	

DESCRIBE WORK TO BE DONE Build Concrete Block Building & Adjacent Facility

NOTE! PROVIDE PLOT PLAN ON BACK SIDE OF ORIGINAL COPY ONLY

EXTERIOR WALL MATERIAL Masonry	ROOF FRAMING MATERIAL Reinf. Conc.
PARTITIONING MATERIAL Masonry	ROOF COVERING MATERIAL Built-Up Roofing & Gravel
LOT WIDTH 61.9' LOT DEPTH 76.0'	NO. OF EXISTING BLDGS. ON LOT 7

VALUATION NOTE: Include Labor, Mat., Wiring, Plumb., Heat, Etc. $15,000.00

INFORMATION PROVIDED BY BLDG. SECTION

LOT NO. Por 31 BLOCK NO. — TRACT West Glendale 3784

USE ZONE	FIRE ZONE	OCCUPANCY	SEC. SH.
M2	2	E2	20

REQ'D SET BACKS	FRONT	RIGHT SIDE	LEFT SIDE	REAR
	0.	0	0	0

TYPE OF CONSTR. II-1 HR. PERMIT NO. — GRADE A-2

Approval & Information by Others

CITY ENGINEER — EASEMENT —

DIST. FACE OF CURB TO P.L. 10 FT. SEWER (YES) NO DRIVE over alley

PUBLIC SERVICE — PLANNING

WATER 12-7-65 ELECTRIC —

P.C. FEE 24.00	PERM. PLAN APPROVED W/OUT PLAN ☐
PERMIT FEE 24.00	CHECKER'S APPROVAL

I have carefully read and examined the above application and find the same to be true and correct. All provisions of the Laws and Ordinances governing building construction will be complied with whether specified herein or not. No person shall be employed in violation of the Labor Code of the State of California. I agree not to occupy or allow occupancy of any building authorized by this permit until final building inspection has been received.

Frank Mezzola

SIGNATURE OF OWNER OR AUTHORIZED AGENT

FORM B-51 **PERMANENT**

CK. CASH M.O. FOR 24.00 R-

CK. CASH M.O. PLAN CHECK VALIDATION 02036 DEC 8 65 PC

CASH M.O. 03471 JAN 4 66 BP 48.00


NOTE: WHEN PROPERLY VALIDATED IN THIS SPACE, THIS CONSTITUTES A BUILDING PERMIT TO DO THE WORK PRESCRIBED HEREIN.

INSPECTION RECORD

ITEM	INSPECTOR	DATE
SET BACKS: FRONT Exist / R. SIDE Exist / FIELD CHECK L. SIDE Exist / REAR Exist		
TRENCHES: WIDTH ____ DEPTH ____ Rear Plan	A. WK	1-19-66
1st. FLOOR JOIST		
FRAMING		
FINAL	A WK	5-11-66

PARTIAL OR MISC. INSPECTIONS

Trench Insp	A WK	1/14/66
Steel in Footing	A WK	1/17/66
Partial Foundation	A WK	1/18/66
Partial Slab	A WK	1-27-66
Steel in Roof Deck		
L wall Nail Pattern	A WK	2-10-66
Roof Steel	A WK	2-11-66
Inspection	A WK	4-14-66

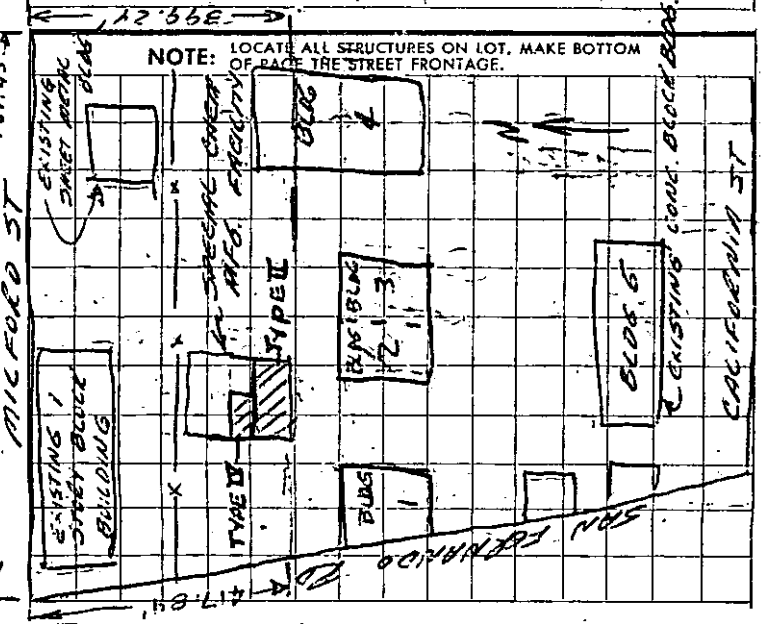

JOB ADDRESS

5426 San Fernando Rd

NUMBER STREET

APPLICATION FOR A

BUILDING PERMIT

BUILDING SECTION, PUBLIC WORKS DIVISION
CITY OF GLENDALE, CALIFORNIA

CONTRACTOR Products Research Co	STATE LIC. NO. 445184
MAILING ADDRESS 5426 San Fernando Rd	TEL. NO. [illegible]
☐ ARCH. ☐ ENGR.	STATE LIC. NO.
MAILING ADDRESS	TEL. NO.
OWNER Products Research Co	TEL. NO.
MAILING ADDRESS 5426 San Fernando Rd Glendale	

DESCRIPTION OF WORK

NEW ☑ ADD'N ☐ ALTER. ☐ REPAIR ☐ DEMOLISH ☐

FLOOR AREA (SQ. FT.) 625	NO. OF STORIES 1	NO. OF DWELLING UNITS None
PRESENT BLDG. USE	PROPOSED BLDG. USE Manufacturing	
DESCRIBE WORK TO BE DONE Foundation & erection of steel shed building		

NOTE! PROVIDE PLOT PLAN ON BACK SIDE OF ORIGINAL COPY ONLY

EXTERIOR WALL MATERIAL Steel	ROOF FRAMING MATERIAL Steel
PARTITIONING MATERIAL	ROOF COVERING MATERIAL Steel
LOT WIDTH ____ LOT DEPTH ____	NO. OF EXISTING BLDGS. ON LOT ____

VALUATION NOTE: Include Labor, Mat., Wiring, Plumb., Heat, Etc. $2500.00

INFORMATION PROVIDED BY BLDG. SECTION

Por. 3 LOT NO. ____ BLOCK NO. ____ TRACT 3784

USE ZONE M-2	FIRE ZONE 2	OCCUPANCY E-2		SEC. SH. 00
REQ'D SET BACKS	FRONT 25' TO OVERHD.	RIGHT SIDE 20'	LEFT SIDE 20'	REAR 20' From Bldg #3
TYPE OF CONSTR. ____	SPECIAL CASE NO. ____		GRADE ____	

Approval & Information by Others

CITY ENGINEER

EASEMENT OK RBP

DIST. FACE OF CURB TO P.L. 10' RBP SEWER AVAILABLE Yes DRIVE-WAY OVER Grade

PUBLIC SERVICE

WATER S.W.Co. 2.00 ELECTRIC 2.00

PLANNING B.P.

P.C. FEE 6.00	PERM. PLAN APPROVED W/OUT PLAN ☐	CHECKER'S APPROVAL
PERMIT FEE 12.00		

I have carefully read and examined the above application and find the same to be true and correct. All provisions of the Laws and Ordinances governing building construction will be complied with whether specified herein or not. No person shall be employed in violation of the Labor Code of the State of California. I agree not to occupy or allow occupancy of any building authorized by this permit until final building inspection has been received.

William M. Knudsen

SIGNATURE OF OWNER OR AUTHORIZED AGENT

FORM B-51 (P)E

PERMANENT

6.00 - 11 - 62 PC

446695 SEP 6 62 PC

CK. CASH M.O. PLAN CHECK VALIDATION

12.00 - 11 - 62 BP

446990 SEP 6 62 BP

NOTE: WHEN PROPERLY VALIDATED IN THIS SPACE, THIS FORM CONSTITUTES A BUILDING PERMIT TO DO THE WORK PRESCRIBED HEREIN.

CK. CASH M.O.

INSPECTION RECORD

BASIC INSPECTIONS

ITEM	INSPECTOR	DATE
TRENCHES: WIDTH_____ DEPTH_____	RG	9-12-62
1st. FLOOR JOIST		
FRAMING		
FINAL	RG	9-25-62

PARTIAL OR MISC. INSPECTIONS


UNSUCCESSFUL TRIPS

ITEM	INSP.	DATE	ITEM	INSP.	DATE

	FRONT	R. SIDE	L. SIDE	REAR	INSP.	DATE
SET BACKS FIELD CHECK						

TO APPLICANT: PLEASE DO NOT WRITE ABOVE THIS LINE

NOTE: LOCATE ALL STRUCTURES ON LOT, MAKE BOTTOM OF PAGE THE STREET FRONTAGE.

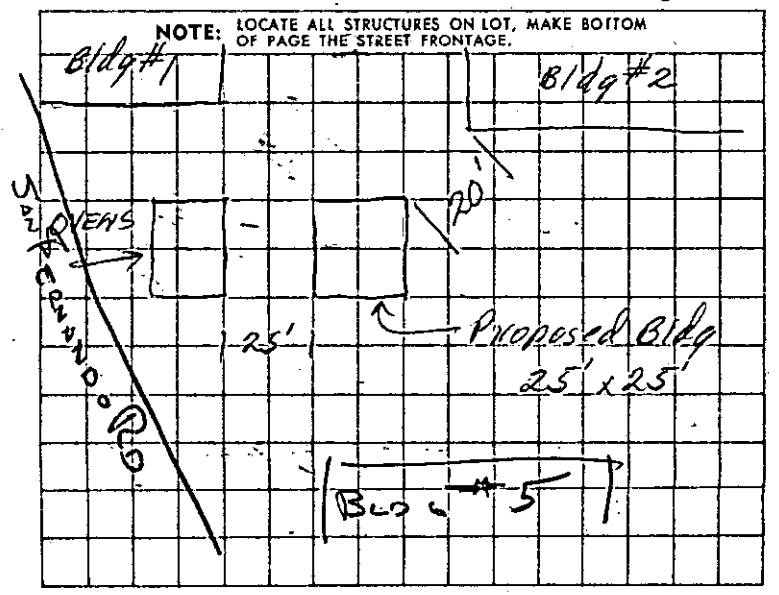

JOB ADDRESS

5426 SAN FERNANDO

NUMBER STREET

APPLICATION FOR A

BUILDING PERMIT

BUILDING SECTION, PUBLIC WORKS DIVISION
CITY OF GLENDALE, CALIFORNIA

CONTRACTOR E.A. JOHNSON	STATE LIC. NO. 75592
MAILING ADDRESS 2173 COLORADO - LA 41	TEL. NO. CL5-1123
☒ ARCH. ☐ ENGR. A.T. BROWN	STATE LIC. NO. 4016
MAILING ADDRESS 518 E. GLENOAKS	TEL. NO. C1
OWNER PRODUCTS RESEARCH CORP	TEL. NO.
MAILING ADDRESS 5426 SAN FERNANDO BLVD	

DESCRIPTION OF WORK

NEW ☒ ADD'N ☐ ALTER. ☐ REPAIR ☐ DEMOLISH ☐

FLOOR AREA (SQ. FT.)	NO. OF STORIES	NO. OF DWELLING UNITS

PRESENT BLDG. USE	PROPOSED BLDG. USE
FACTORY	FACTORY

DESCRIBE WORK TO BE DONE: INSTALL COOLING TOWER (ROOF STRUCT.)

NOTE! PROVIDE PLOT PLAN ON BACK SIDE OF ORIGINAL COPY ONLY

EXTERIOR WALL MATERIAL	ROOF FRAMING MATERIAL
BRICK	WOOD.
PARTITIONING MATERIAL	ROOF COVERING MATERIAL
	COMPO.
LOT WIDTH ____ LOT DEPTH ____	NO. OF EXISTING BLDGS. ON LOT ____

VALUATION NOTE: Include Labor, Mat., Wiring, Plumb., Heat, Etc. $2,000.00

INFORMATION PROVIDED BY BLDG. SECTION

LOT NO. 31 BLOCK NO. ____ TRACT 3784

USE ZONE	FIRE ZONE	OCCUPANCY	SEC. SH.
M2	2	F-2	20

REQ'D SET BACKS	FRONT	RIGHT SIDE	LEFT SIDE	REAR

TYPE OF CONSTR. III-1 SPECIAL CASE NO. ____ GRADE ____

Approval & Information by Others
CITY ENGINEER EASEMENT

DIST. FACE OF CURB TO P.L. ____ FT. SEWER AVAILABLE ____ DRIVE OVER ____

PUBLIC SERVICE	PLANNING
WATER ____ ELECTRIC ____	

P.C. FEE 4.50 PERMIT FEE 9.00 PERM. PLAN APPROVED ☒ W/CHANGE PLAN ☐ CHECKER'S APPROVAL

I have carefully read and examined the above application and find the same to be true and correct. All provisions of the Laws and Ordinances governing building construction will be complied with whether specified herein or not. No person shall be employed in violation of the Labor Code of the State of California. I agree not to occupy or allow occupancy of any building authorized by this permit until final building inspection has been received.

E.A. Johnson
SIGNATURE OF OWNER OR AUTHORIZED AGENT

FORM B-51 (R) 6

PERMANENT

4.50 - 07654 JUN 23 60 PC

CK. CASH M.O. PLAN CHECK VALIDATION

9.00 - 07655 JUN 23 60 BP

CK. CASH M.O. NOTE: WHEN PROPERLY VALIDATED IN THIS SPACE, THIS FORM CONSTITUTES A BUILDING PERMIT TO DO THE WORK PRESCRIBED HEREIN.

INSPECTION RECORD

BASIC INSPECTIONS

ITEM	INSPECTOR	DATE
TRENCHES: WIDTH_____ DEPTH_____		
1st. FLOOR JOIST		
FRAMING		
FINAL	109	5-16-64

PARTIAL OR MISC. INSPECTIONS

UNSUCCESSFUL TRIPS

ITEM	INSP.	DATE	ITEM	INSP.	DATE

	FRONT	R. SIDE	L. SIDE	REAR	INSP.	DATE
SET BACKS FIELD CHECK						

TO APPLICANT: PLEASE DO NOT WRITE ABOVE THIS LINE

NOTE: LOCATE ALL STRUCTURES ON LOT, MAKE BOTTOM OF PAGE THE STREET FRONTAGE.

SEE PLANS

B-6

Application Received

OK EWA

1-C

CITY OF GLENDALE

DEPARTMENT OF PUBLIC WORKS

DIVISION OF BUILDING

Application to Alter ☐ Repair ☐ Demolish ☐ or Move ☐

PLANS AND SPECIFICATIONS AND OTHER DATA MUST ALSO BE FILED

Application is hereby made to the Superintendent of Buildings of the City of Glendale for the approval of this detailed statement of specifications herewith submitted for the alteration, repair, demolition or moving of the building herein described. All provisions of the building ordinances and state laws shall be compiled with in the alteration of said building, whether herein specified or not. It is also understood that the granting of a permit on this application does not grant any right or privilege for the alteration, repair or demolition of the building herein described, on any public street or alley or on any land or portion thereof, the title or right of possession to which is in litigation by, or is disputed by the City, County or State; or as giving or granting any right or privilege to use the said structure or building for any purpose which is or may hereafter be prohibited by ordinance of the City of Glendale. **A DOUBLE FEE WILL BE CHARGED IF JOB IS STARTED BEFORE PERMIT IS ISSUED.**

Lot No. _____ Block _____ Tract _____

Job Address 5426 San Fernando Fire District _____

Owner's Name Products Research Company

Owner's Address 1019 South LaBrea - Los Angeles 35, Calif.

Architect's Name _____ Address _____

Contractor's Name Products Research Company State License Number _____

Contractor's Address _____

Entire cost of the Proposed Improvements, $ 1200.00 Class of Building Brick warehouse

Purpose of the Building _____ No. of Stories in height _____

Size of New Addition None x _____ Material of Foundation _____

Depth of Foundation None Size Footing _____ Size of Wall _____

Size of Exterior Studs None x _____ Interior Studs _____ x _____

Size of Mud Sills None x _____ Bearing Studs _____ x _____

Size of First Floor Joist None x _____ Second Floor Joist _____ x _____

Ceiling Joists _____ x _____ Roof Rafters _____ x _____

What is minimum height of Floor Joist above ground? _____

Specify Material of Roofing _____

Number and Kind of Chimneys _____ Size of Flues _____

Are there any Poles, Trees, Hydrants affecting driveway? _____

STATE ON THE FOLLOWING LINES JUST WHAT YOU WANT TO DO:

Cover inside walls and ceilings of two existing offices with 1/2" insulating material.

Build 2x4 stud petitions for two additional offices: Size 12x18 and size 12x12 adjoining existing offices. Cover walls and ceilings with 1/2" insulating material on two additional offices.

Date Issued 12-15 1948

PERMIT NO. 33985

Make Digram on Back of this Sheet

Products research Co

(SIGN HERE) By S Jas Hunt

Owner or Authorized Agent

Application Received

COMP. INS. No

1-C

CITY OF GLENDALE
DEPARTMENT OF PUBLIC WORKS
DIVISION OF BUILDING

Application to Alter ☑ **Repair** ☐ **Demolish** ☐ **or Move** ☐

PLANS AND SPECIFICATIONS AND OTHER DATA MUST ALSO BE FILED

Application is hereby made to the Superintendent of Buildings of the City of Glendale for the approval of this detailed statement of specifications herewith submitted for the alteration, repair, demolition or moving of the building herein described. All provisions of the building ordinances and state laws shall be compiled with in the alteration of said building, whether herein specified or not. It is also understood that the granting of a permit on this application does not grant any right or privilege for the alteration, repair or demolition of the building herein described, on any public street or alley or on any land or portion thereof, the title or right of possession to which is in litigation by, or is disputed by the City, County or State; or as giving or granting any right or privilege to use the said structure or building for any purpose which is or may hereafter be prohibited by ordinance of the City of Glendale. **A DOUBLE FEE WILL BE CHARGED IF JOB IS STARTED BEFORE PERMIT IS ISSUED.**

Lot No. Portion 31 Block ..... Tract 3784

ob Address 5426 San Fernando Road Fire District .....

wner's Name Products Research Corp.

ner's Address 5426 San Fernando Road

chitect's Name ..... Address .....

ntractor's Name W. R. Harter State License Number 86096

actor's Address 1326 No. Stanley Ave. L.A. 46

ire cost of the Proposed Improvements, $ 300.00 No. of Rooms .....

pose of the Building Light Manufacturing No. of Stories in height 1

e of New Addition ..... x ..... Material of Foundation .....

pth of Foundation ..... Size Footing ..... Size of Wall .....

of Exterior Studs ..... x ..... Interior Studs ..... x .....

of Mud Sills ..... x ..... Bearing Studs ..... x .....

e of First Floor Joist ..... x ..... Second Floor Joist ..... x .....

ng Joists ..... x ..... Roof Rafters ..... x .....

hat is minimum height of Floor Joist above ground? Concrete floor

fy Material of Roofing None involved

ber and Kind of Chimneys — Size of Flues —

there any Poles, Trees, Hydrants affecting driveway? —

TATE ON THE FOLLOWING LINES JUST WHAT YOU WANT TO DO:


1. Take an exterior door into a window 2. Erect a 2x4 exterior 12' long with a 5' door

sued 2-1 1945

T NO. 39536

Make Diagram on Back of this Sheet

(SIGN HERE) W. R. Harter
Owner or Authorized Agent

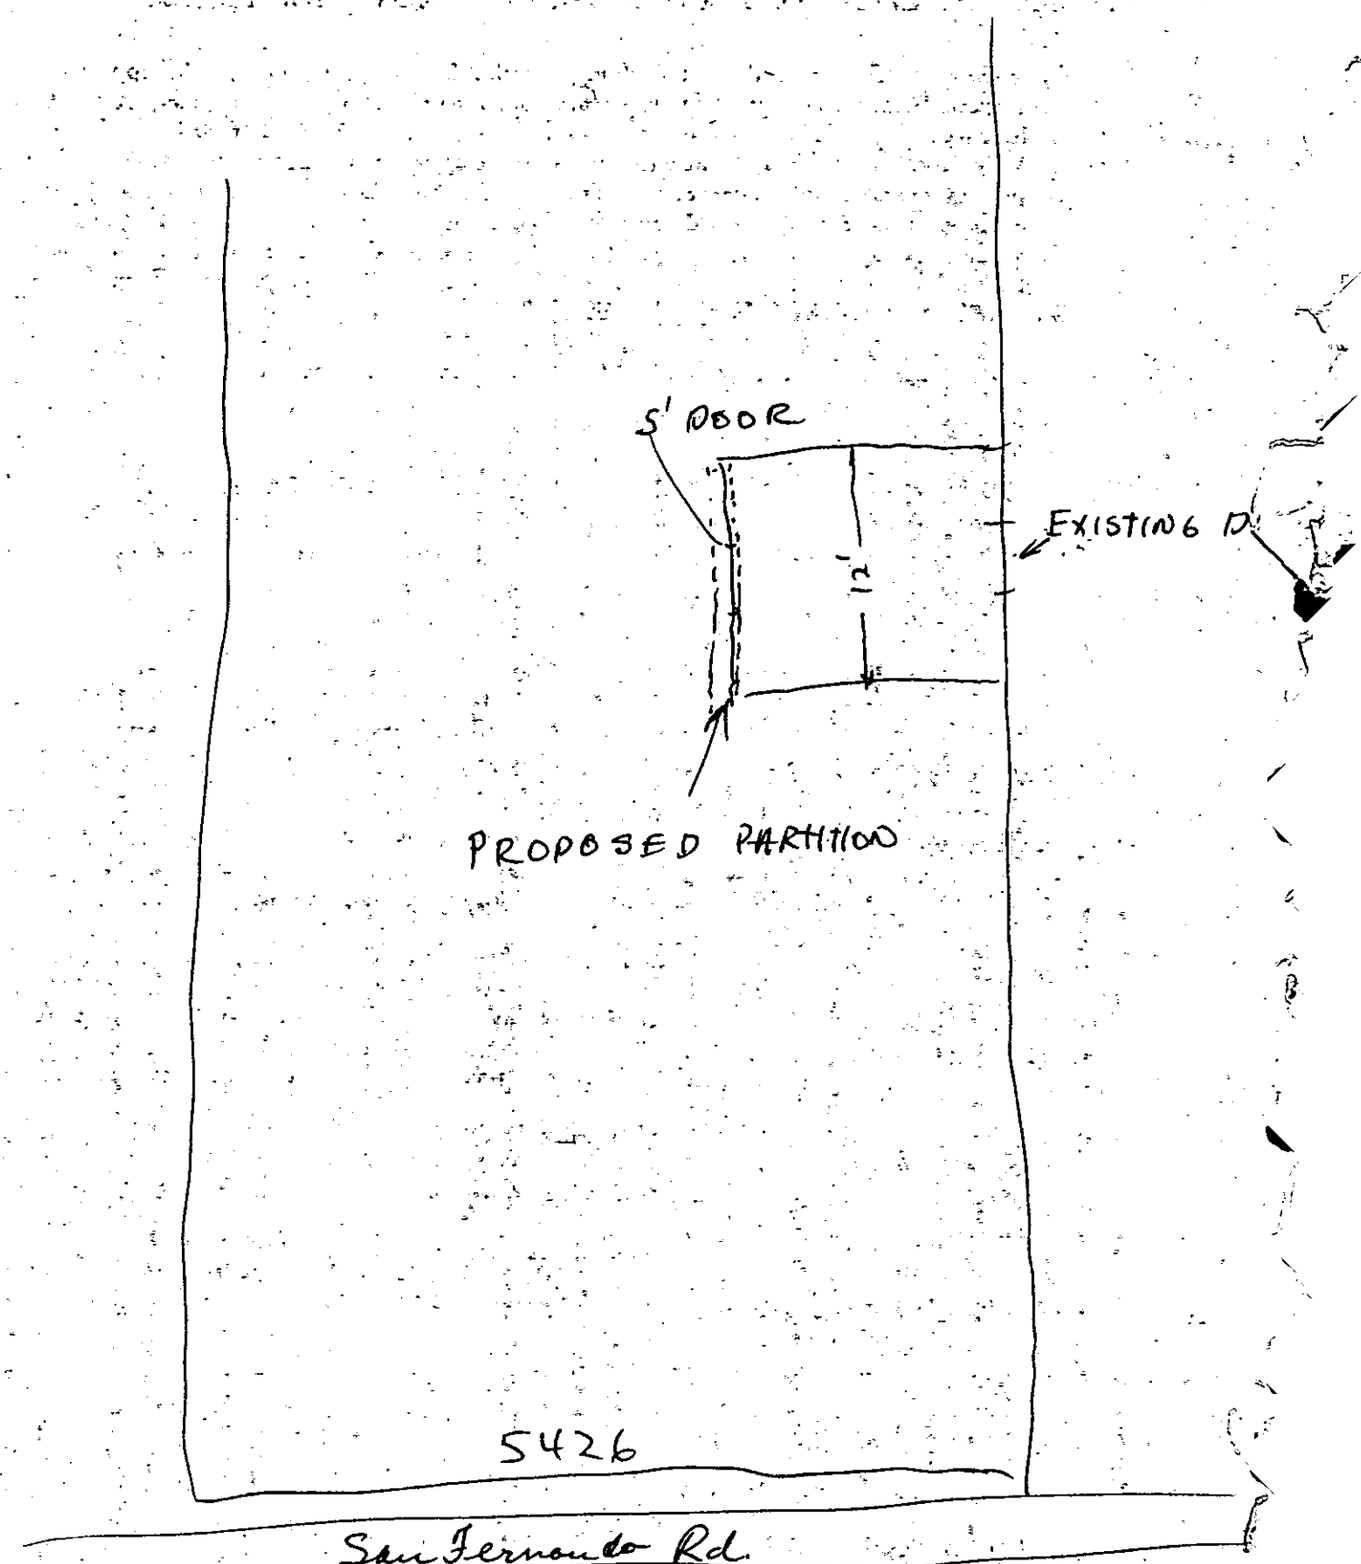
5' DOOR
EXISTING D
12'
PROPOSED PARTITION
5426
San Fernando Rd.

Application Received

Driveway as per plan Eng. Dept. G.P. P.P. & P.P. Dept. & P. Dept.

Permit Issued

OK EWK

CITY OF GLENDALE
DEPARTMENT OF PUBLIC WORKS
DIVISION OF BUILDING

TYPE "V"

APPLICATION FOR BUILDING PERMIT

Group D-E-F-G-H-I-J

Glendale, Calif. Sept. 8 1950

APPLICATION IS HEREBY MADE TO THE SUPERINTENDENT OF BUILDING TO ERECT BUILDING IN ACCORDANCE WITH PROVISIONS OF CITY ORDINANCES AND STATE LAWS APPLICABLE THERETO. A DOUBLE FEE WILL BE CHARGED IF JOB IS STARTED BEFORE PERMIT IS ISSUED.

OWNER'S NAME Mrs Emma E. Boots

Owner's Address 418 Kenneth Road

PURPOSE OF BUILDING Storage & Light Mfg. Number of Rooms one

JOB ADDRESS 5426 San Fernando Rd. in District. Entire Cost of Building, $ 13000

CONTRACTOR'S NAME Edgar N. Gregg State License Number 55351

Contractor's Address 208 E Glenoaks Blvd.

Lot No. 31 Block Tract 3784 SET BACK FROM FRONT LINE

Size of Lot 67 x 279.99' Size of Building 66 x 80 & 6' wall-63' long

Will Building be erected on front or rear of lot? rear Are there any buildings on lot? yes

Number of stories in height? one Exterior Finish? Cement.

Of what material will FOUNDATION and Cellar walls be built? Cement.

GIVE depth of FOUNDATION below surface of ground 18"

GIVE dimensions of FOUNDATION and Cellar wall FOOTINGS 18 X 16"

GIVE width of FOUNDATION and Cellar wall at top 8"

NUMBER and KIND of chimneys None Number of flues

Number of inlets to each flue None Interior size of flues

Give size of following materials: MUDSILLS 2 x 6 Girders and Stringers None

EXTERIOR STUDS None BEARING STUDS x Interior Studs x

Ceiling Joists x Roof Rafters x FIRST FLOOR JOISTS x

SECOND FLOOR JOISTS x Third Floor Joists x Fourth Floor Joists x

Specify materials of roofing 2-15 lb + 90 lb Cap Sheet. What means of access to attic? no attic

What is least area of any sleeping or living room? Footing

What is mininum area of kitchen? Footing What are the minimum ceiling heights?

Will windows in each room be equal to one-eighth (1/8) of floor area?

What is the minimum height of floor joist above ground?

Will entire space underneath building be enclosed and be provided with ventilating screens? Cement floor.

Will a water closet or bath be provided for each family? No Families

Give area of water closet compartment or room, when finished

Give size of windows for toilet and bath rooms None

Specify size of vent shafts to water closet compartment None.

What is the least size of window courts? None

Are there any Poles, Trees, Hydrants affecting driveway? None.

Will all provisions of State Dwelling House Act be complied with? Ware house

I have carefully examined and read the above application and know the same to be true and correct. All provisions of the Ordinances and Laws governing Building Construction will be complied with, whether herein specified or not.

(Sign here)


Owner or Authorized Agent.

Permit Number 38686 Date issued 9-18 50

Make Diagram on Back of this Sheet

Indicate by sketch in space below exact location of proposed building and dimensions, distance from lot line and same data for existing buildings, if any. If none, so state. Show dimensions of lot. Enter street, house number, tract and lot numbers.

No. 5426 San Fernando Rd. Street

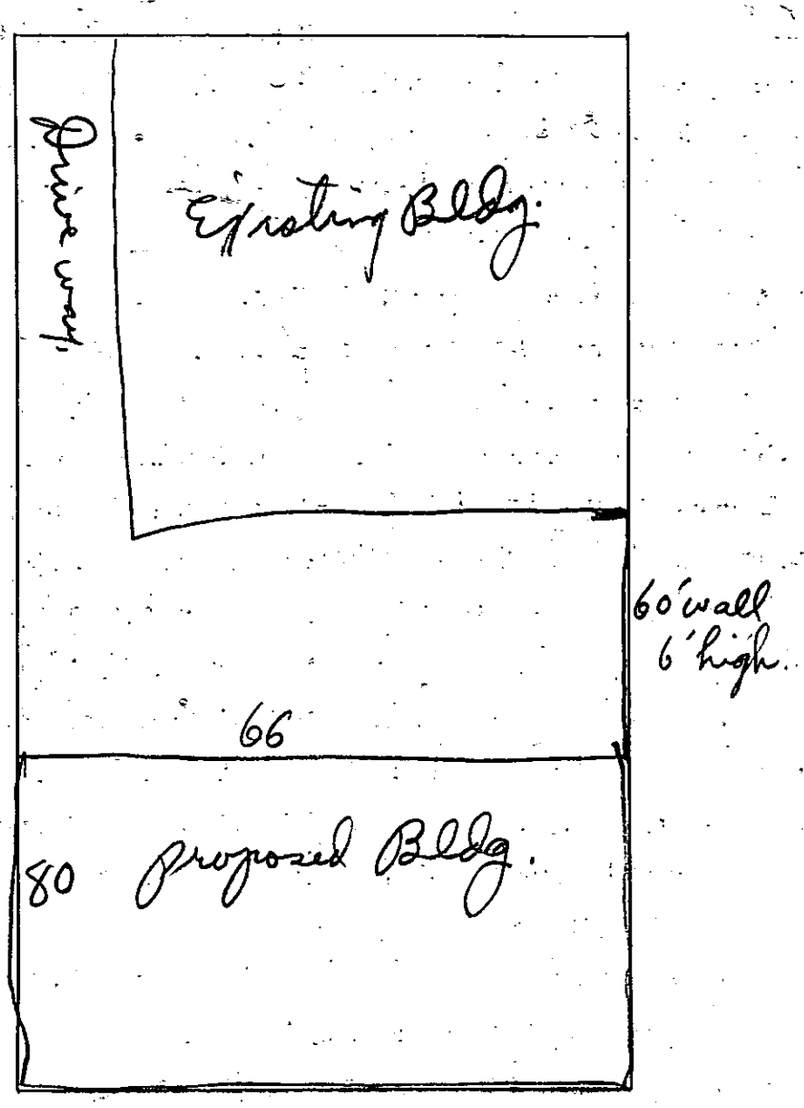

Lot No. 31 Block .....

Tract ~~5468~~ 3784

Application Received

COMP. INS. No.

1-C

CITY OF GLENDALE
DEPARTMENT OF PUBLIC WORKS
DIVISION OF BUILDING

Application to Alter ☑ **Repair** ☐ **Demolish** ☐ **or Move** ☐

PLANS AND SPECIFICATIONS AND OTHER DATA MUST ALSO BE FILED

Application is hereby made to the Superintendent of Buildings of the City of Glendale for the approval of this detailed statement of specifications herewith submitted for the alteration, repair, demolition or moving of the building herein described. All provisions of the building ordinances and state laws shall be compiled with in the alteration of said building, whether herein specified or not. It is also understood that the granting of a permit on this application does not grant any right or privilege for the alteration, repair or demolition of the building herein described, on any public street or alley or on any land or portion thereof, the title or right of possession to which is in litigation by, or is disputed by the City, County or State; or as giving or granting any right or privilege to use the said structure or building for any purpose which is or may hereafter be prohibited by ordinance of the City of Glendale. **A DOUBLE FEE WILL BE CHARGED IF JOB IS STARTED BEFORE PERMIT IS ISSUED.**

Lot No. PORTION 31 Block ____ Tract M3784

Job Address 5426 SAN FERNANDO Rd. Fire District #2

Owner's Name EMMA BOYD

Owner's Address 419 KENNETH Rd.

Architect's Name ____ Address ____

Contractor's Name W.R. HARTER State License Number 86096

Contractor's Address 1326 No. STANLEY AVE.

Entire cost of the Proposed Improvements, $250.00 No. of Rooms ____

Purpose of the Building Ind. MANUFACTURING No. of Stories in height 1

Size of New Addition ____ x none Material of Foundation ____

Depth of Foundation ____ Size Footing ____ Size of Wall ____

Size of Exterior Studs 2X4 x ____ Interior Studs ____ x ____

Size of Mud Sills 2X4 x ____ Bearing Studs ____ x ____

Size of First Floor Joist ____ x ____ Second Floor Joist ____ x ____

Ceiling Joists ____ x ____ Roof Rafters ____ x ____

What is minimum height of Floor Joist above ground? ____

Specify Material of Roofing ____

Number and Kind of Chimneys ____ Size of Flues ____

Are there any Poles, Trees, Hydrants affecting driveway? NO.

STATE ON THE FOLLOWING LINES JUST WHAT YOU WANT TO DO:


Close off an opening 10'x12' with 2x4 stud wall, plaster 2 sides, install steel sash and install 3°x7° Fire door

Date Issued 10-19-51 194....

PERMIT NO. 40950

Make Diagram on Back of this Sheet

(SIGN HERE) W.R. Harter
Owner or Authorized Agent

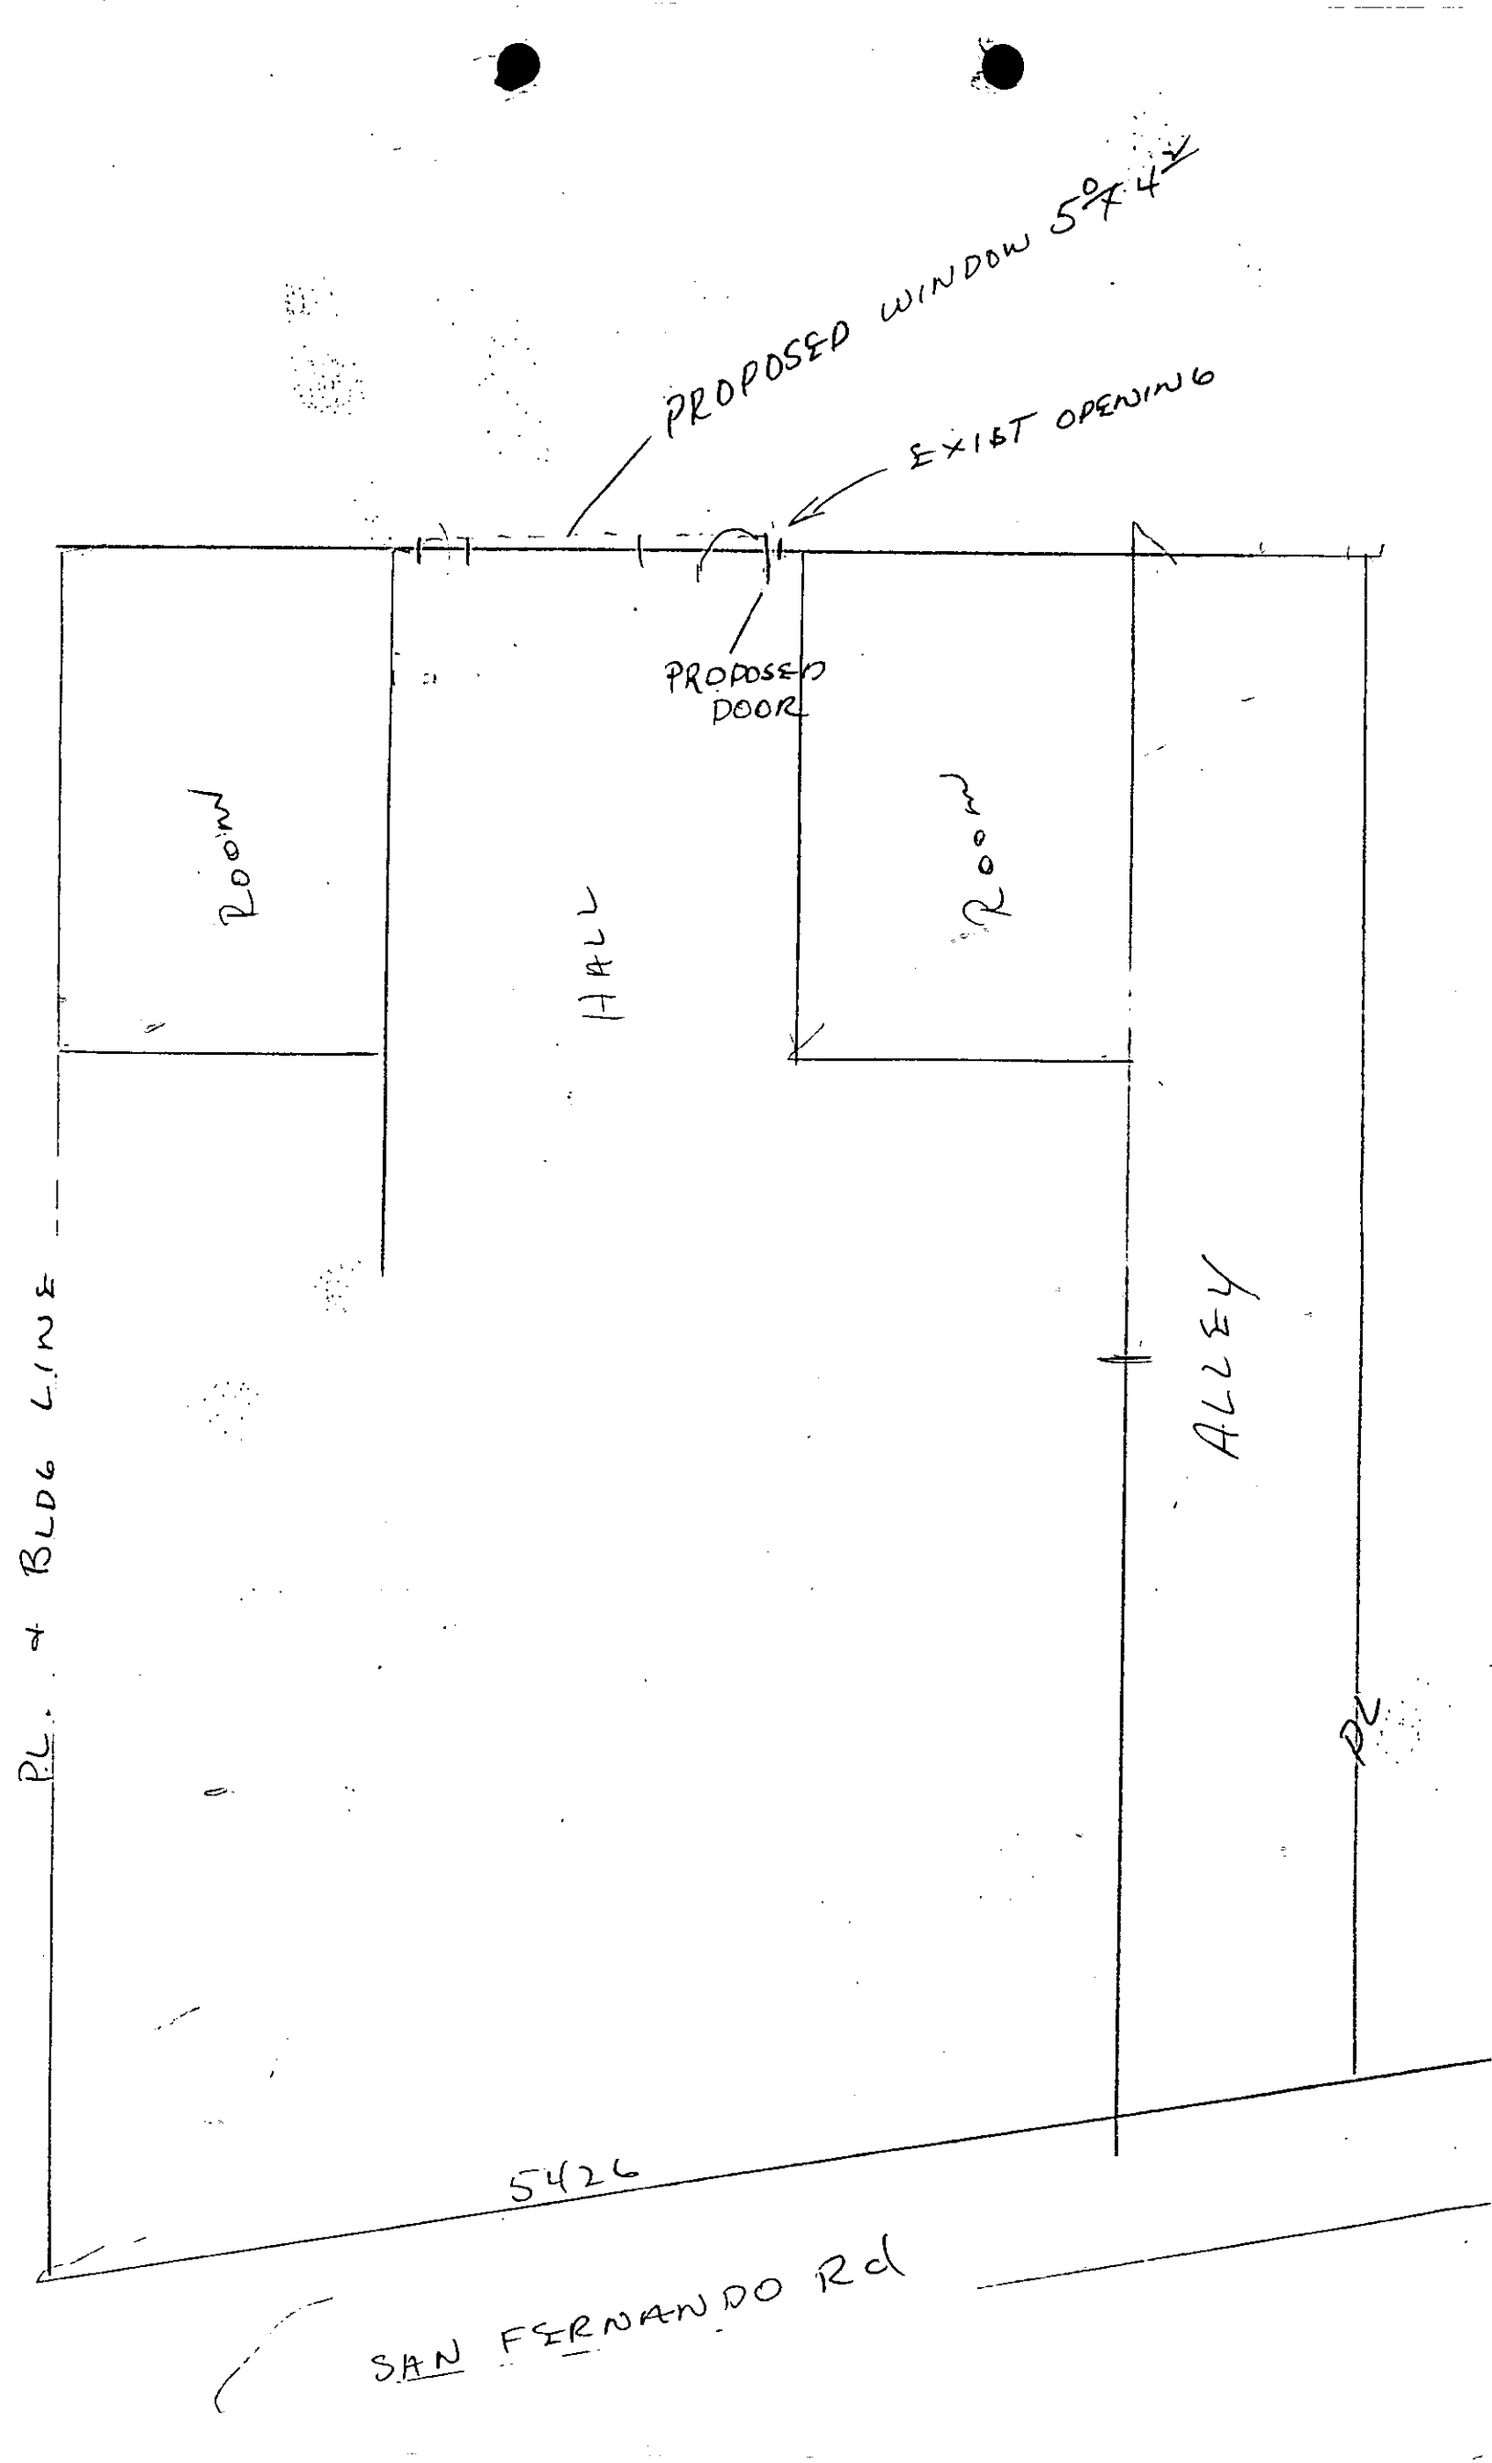
PROPOSED WINDOW 5'-4"±
EXIST OPENING
PROPOSED DOOR
ROOM
HALL
ROOM
ALLEY
PL. & BLDG LINE
PL
5426
SAN FERNANDO Rd

Application Received

OK amm

COMP. INS. NO

1-C

CITY OF GLENDALE

DEPARTMENT OF PUBLIC WORKS

DIVISION OF BUILDING

Application to Alter ☐ Repair ☐ Demolish ☐ or Move ☐

PLANS AND SPECIFICATIONS AND OTHER DATA MUST ALSO BE FILED

Application is hereby made to the Superintendent of Buildings of the City of Glendale for the approval of this detailed statement of specifications herewith submitted for the alteration, repair, demolition or moving of the building herein described. All provisions of the building ordinances and state laws shall be compiled with in the alteration of said building, whether herein specified or not. It is also understood that the granting of a permit on this application does not grant any right or privilege for the alteration, repair or demolition of the building herein described, on any public street or alley or on any land or portion thereof, the title or right of possession to which is in litigation by, or is disputed by the City, County or State; or as giving or granting any right or privilege to use the said structure or building for any purpose which is or may hereafter be prohibited by ordinance of the City of Glendale. **A DOUBLE FEE WILL BE CHARGED IF JOB IS STARTED BEFORE PERMIT IS ISSUED.**

Lot No. PORTION 31 Block ____ Tract 3784

Job Address 5426 SAN FERNANDO Rd. Fire District ____

Owner's Name MRS. EMMA BOYD

Owner's Address 418 KENNETH RD.

Architect's Name ____ Address ____

Contractor's Name W.R. HARTER State License Number 80696

Contractor's Address 1326 No. STANLEY AVE. L.A. 46

Entire cost of the Proposed Improvements, $ 826.00 No. of Rooms ____

Purpose of the Building MANUFACTURING No. of Stories in height 1

Size of New Addition ____ x ____ Material of Foundation ____

Depth of Foundation ____ Size Footing ____ Size of Wall ____

Size of Exterior Studs 2 x 4 Interior Studs ____ x ____

Size of Mud Sills 2 x 4 Bearing Studs ____ x ____

Size of First Floor Joist ____ x ____ Second Floor Joist ____ x ____

Ceiling Joists ____ x ____ Roof Rafters ____ x ____

What is minimum height of Floor Joist above ground? ____

Specify Material of Roofing ____

Number and Kind of Chimneys ____ Size of Flues ____

Are there any Poles, Trees, Hydrants affecting driveway? ____

STATE ON THE FOLLOWING LINES JUST WHAT YOU WANT TO DO:

① MAKE OPENING THRU BRICK WALL. ② CLOSE OPENING

③ BUILD PARTITIONS TO ENCLOSE OFFICES


Date Issued 5-26 1945

PERMIT NO. 39826

Make Diagram on Back of this Sheet

(SIGN HERE) W.R. Harter

Owner or Authorized Agent

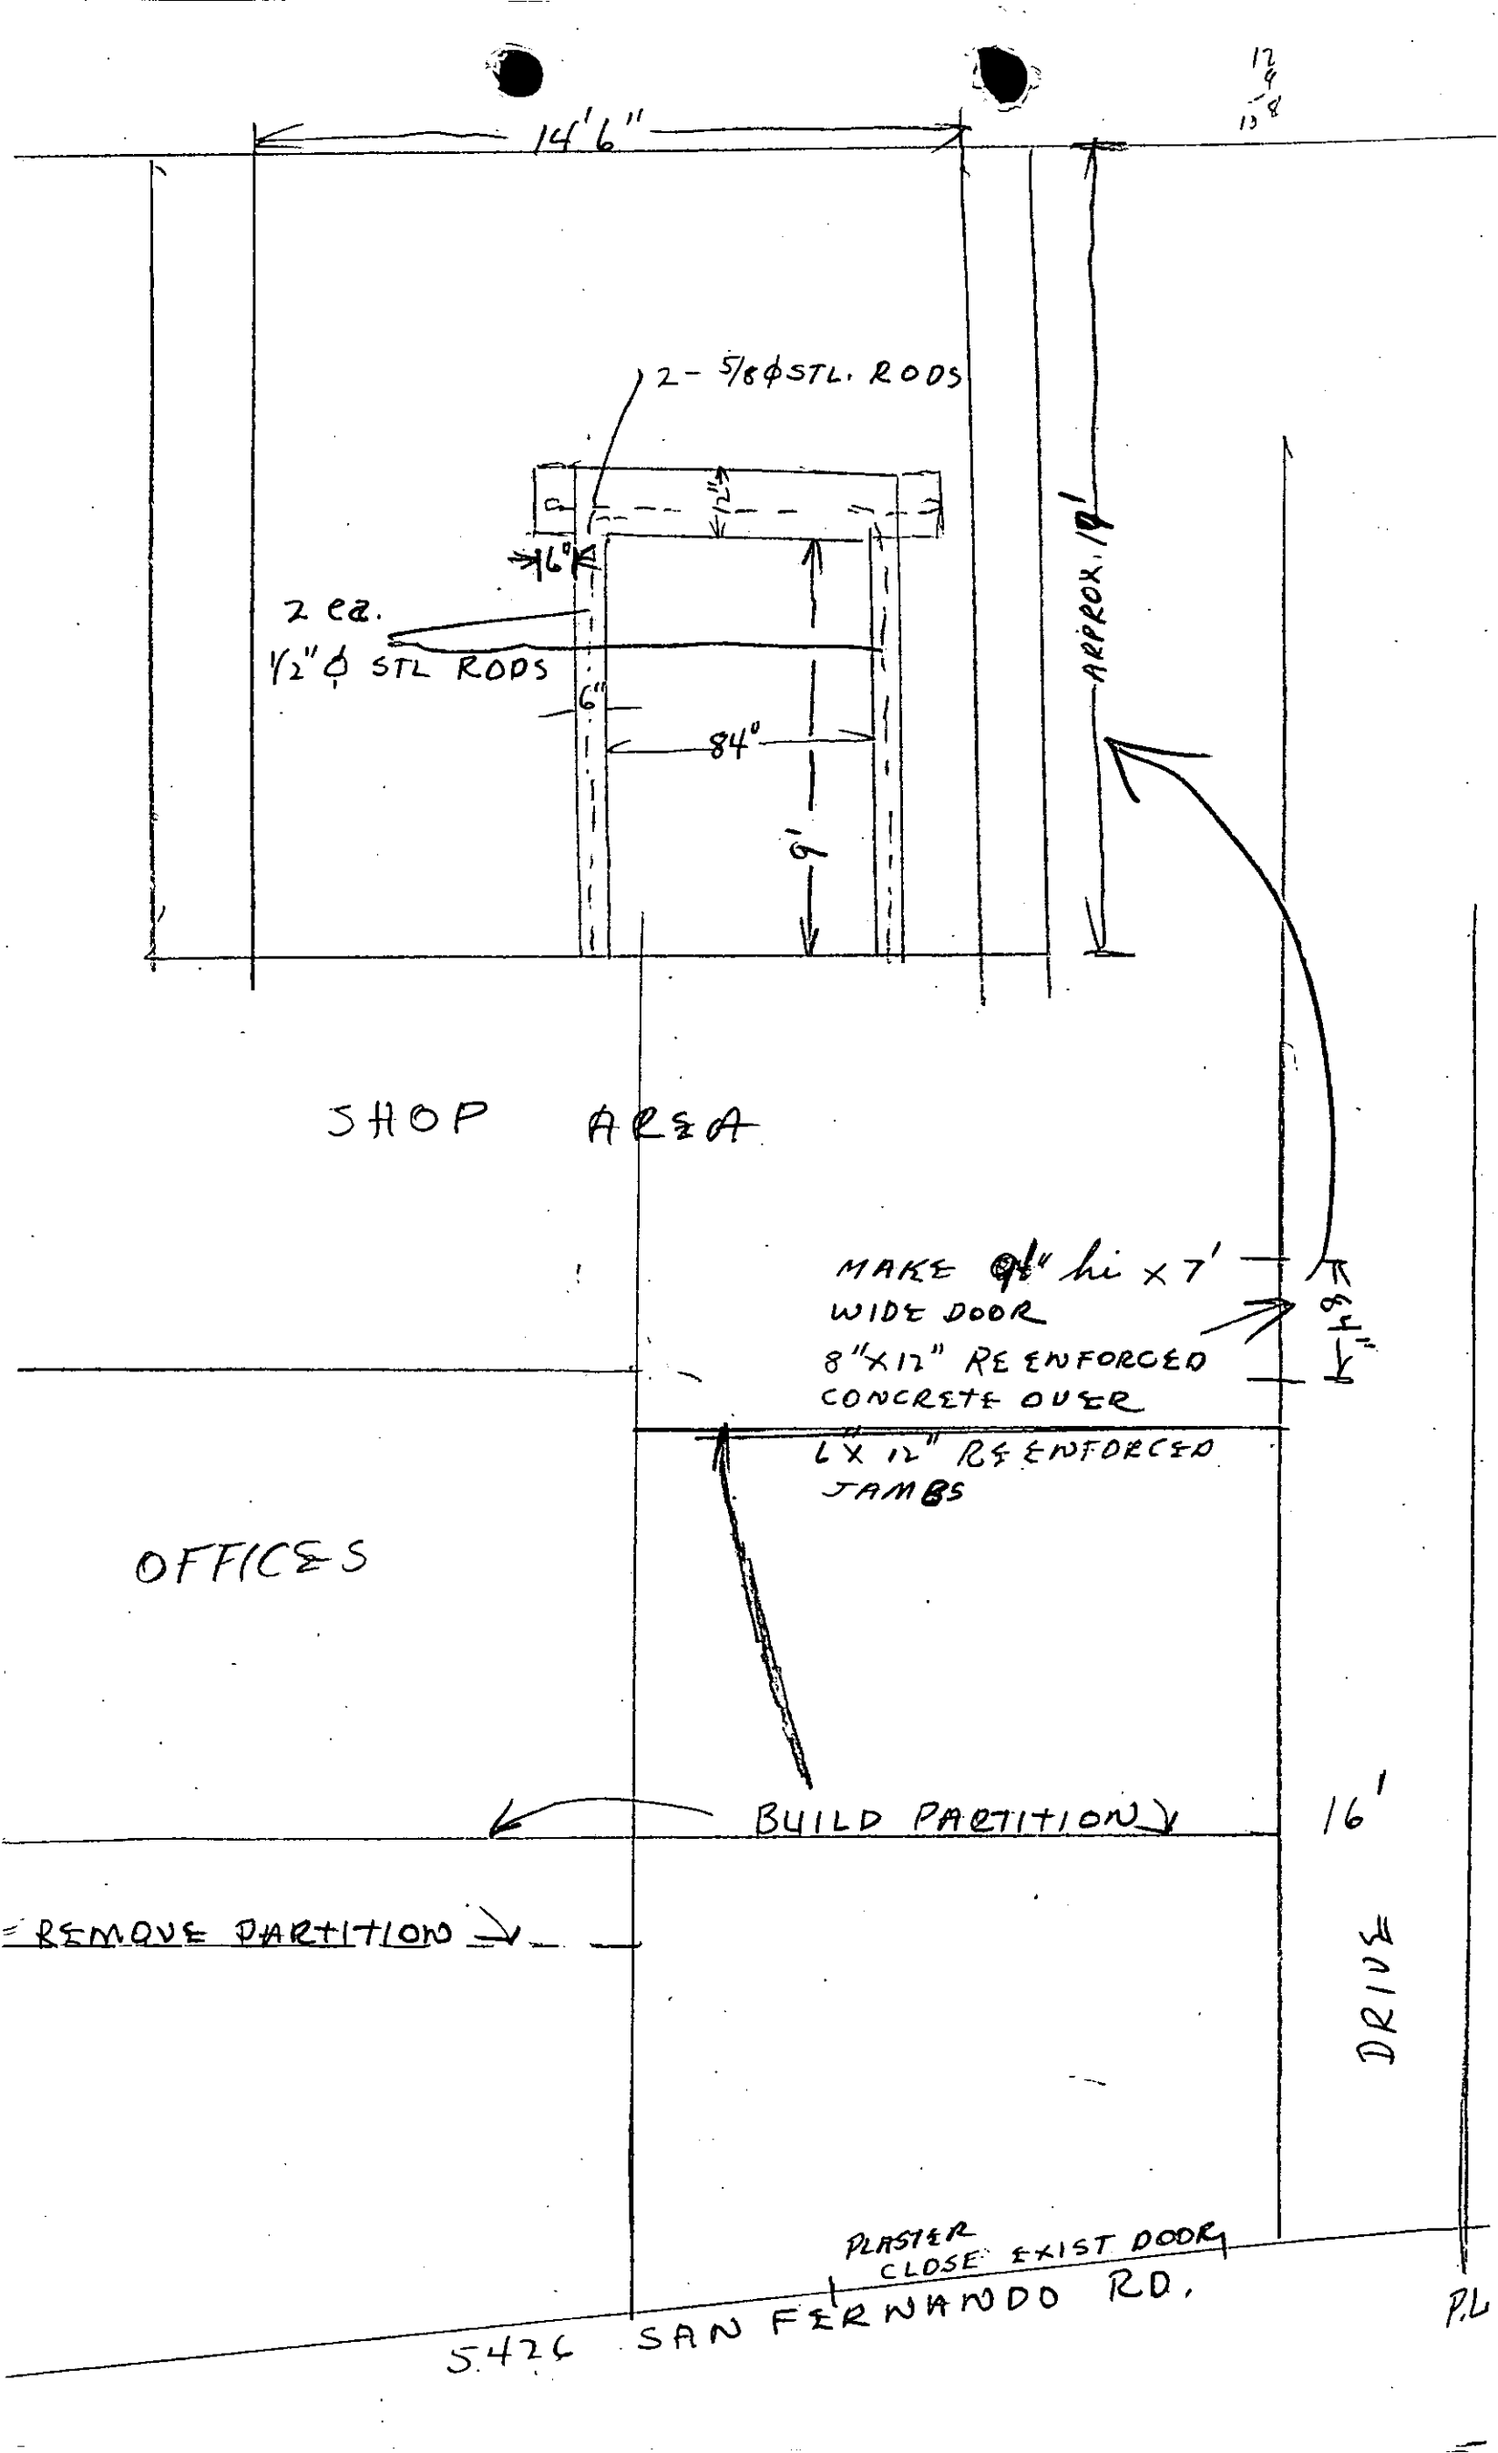
14'6"
2 - 5/8 ϕ STL. RODS
12"
6"
2 ea.
1/2" ϕ STL RODS
6"
84"
6'
APPROX. 19'
SHOP AREA
MAKE 84" hi x 7' WIDE DOOR
8"X12" REENFORCED CONCRETE OVER
84"
6" X 12" REENFORCED JAMBS
OFFICES
BUILD PARTITION
16'
REMOVE PARTITION
DRIVE
PLASTER CLOSE EXIST DOOR
5426 SAN FERNANDO RD.
P.L.

B-6

Application Received

COMP. INS. NO. 2957

1-C

CITY OF GLENDALE

DEPARTMENT OF PUBLIC WORKS

DIVISION OF BUILDING

Application to Alter ☐ **Repair** ☐ **Demolish** ☐ **or Move** ☐

PLANS AND SPECIFICATIONS AND OTHER DATA MUST ALSO BE FILED

Application is hereby made to the Superintendent of Buildings of the City of Glendale for the approval of this detailed statement of specifications herewith submitted for the alteration, repair, demolition or moving of the building herein described. All provisions of the building ordinances and state laws shall be compiled with in the alteration of said building, whether herein specified or not. It is also understood that the granting of a permit on this application does not grant any right or privilege for the alteration, repair or demolition of the building herein described, on any public street or alley or on any land or portion thereof, the title or right of possession to which is in litigation by, or is disputed by the City, County or State; or as giving or granting any right or privilege to use the said structure or building for any purpose which is or may hereafter be prohibited by ordinance of the City of Glendale. **A DOUBLE FEE WILL BE CHARGED IF JOB IS STARTED BEFORE PERMIT IS ISSUED.**

Lot No. 31 - PORTION Block ____ Tract 3784

Job Address 5426 SAN FERNANDO RD. Fire District ____

Owner's Name EMMA BOYD

Owner's Address 438 KENNETH RD.

Architect's Name ____ Address ____

Contractor's Name W.R. HARTER State License Number 86096

Contractor's Address 1326 STANLEY AVE. L.A. 46

Entire cost of the Proposed Improvements, $ #150.00 No. of Rooms 1

Purpose of the Building COMMERCIAL No. of Stories in height 1

Size of New Addition ____ x ____ Material of Foundation ____

Depth of Foundation ____ Size Footing ____ Size of Wall ____

Size of Exterior Studs ____ x ____ Interior Studs 2 x 4

Size of Mud Sills ____ x ____ Bearing Studs ____ x ____

Size of First Floor Joist ____ x ____ Second Floor Joist ____ x ____

Ceiling Joists ____ x ____ Roof Rafters ____ x ____

What is minimum height of Floor Joist above ground? ____

Specify Material of Roofing ____

Number and Kind of Chimneys ____ Size of Flues ____

Are there any Poles, Trees, Hydrants affecting driveway? ____

STATE ON THE FOLLOWING LINES JUST WHAT YOU WANT TO DO:

Add room 8'X 18' To existing office

Sheet rock on partitions


Date Issued 9-4-1945

PERMIT NO. 40684

Make Diagram on Back of this Sheet

(SIGN HERE) W. R. Harter

Owner or Authorized Agent

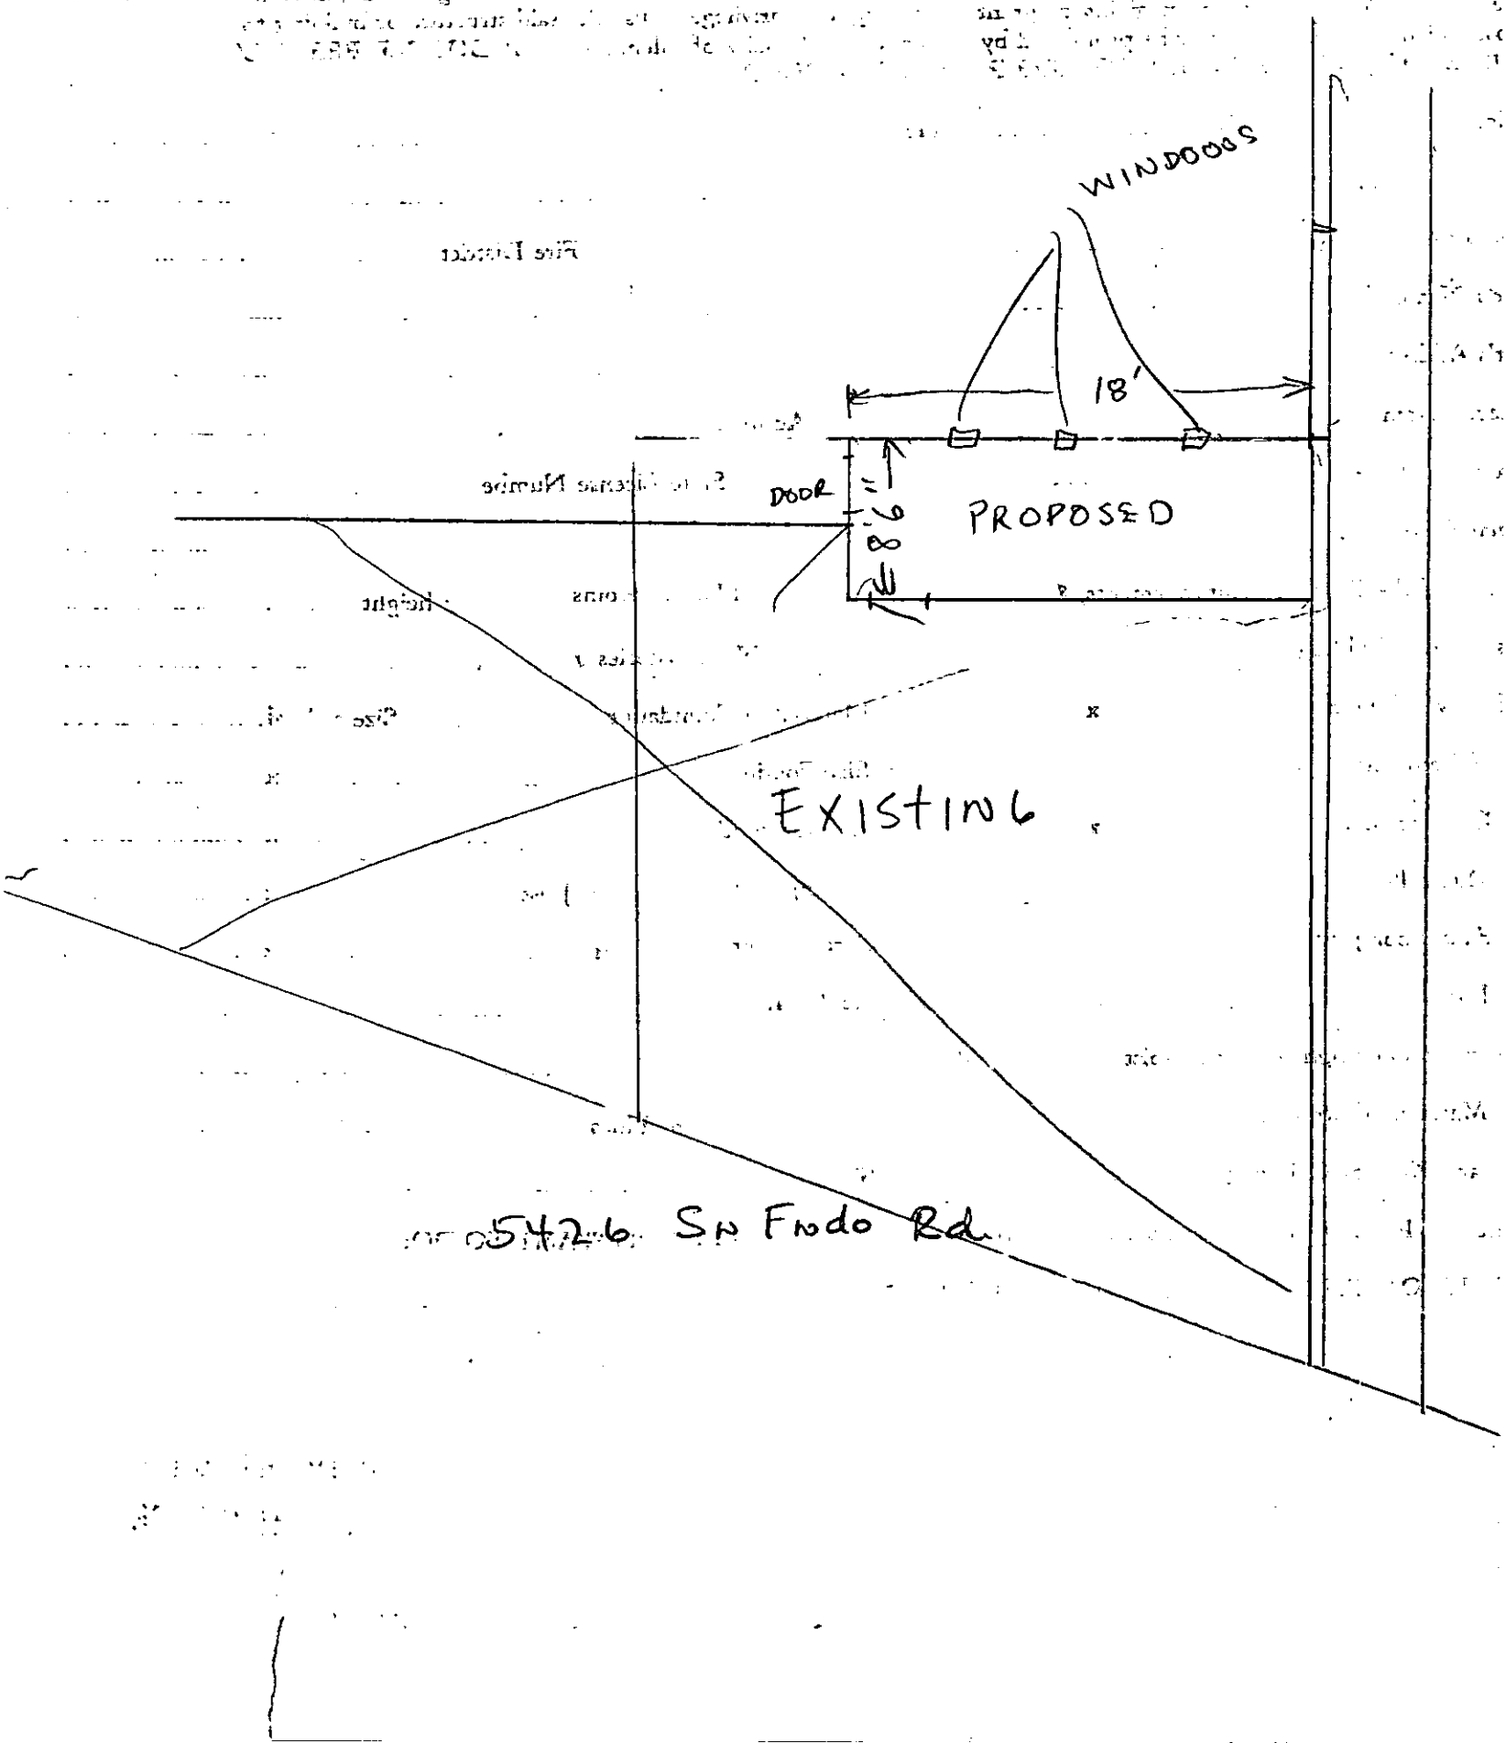
WINDOWS
18'
DOOR
PROPOSED
EXISTING
5426 San Fedo Rd

B-6

Application Received

OK 3/7

1-C

COMP. INS. No. _____

CITY OF GLENDALE

DEPARTMENT OF PUBLIC WORKS

DIVISION OF BUILDING

Application to Alter ☐ **Repair** ☐ **Demolish** ☐ **or Move** ☐

PLANS AND SPECIFICATIONS AND OTHER DATA MUST ALSO BE FILED

Application is hereby made to the Superintendent of Buildings of the City of Glendale for the approval of this detailed statement of specifications herewith submitted for the alteration, repair, demolition or moving of the building herein described. All provisions of the building ordinances and state laws shall be compiled with in the alteration of said building, whether herein specified or not. It is also understood that the granting of a permit on this application does not grant any right or privilege for the alteration, repair or demolition of the building herein described, on any public street or alley or on any land or portion thereof, the title or right of possession to which is in litigation by, or is disputed by the City, County or State; or as giving or granting any right or privilege to use the said structure or building for any purpose which is or may hereafter be prohibited by ordinance of the City of Glendale. **A DOUBLE FEE WILL BE CHARGED IF JOB IS STARTED BEFORE PERMIT IS ISSUED.**

Lot No. PORTION - 31 Block _____ Tract 3784

Job Address 5426 San Fernando Rd. Fire District _____

Owner's Name Emma E Boyd

Owner's Address _____

Architect's Name _____ Address _____

Contractor's Name W.R. Harter State License Number 86096

Contractor's Address 1326 No. STANLEY AVE. L.A. 46

Entire cost of the Proposed Improvements, $ 900 00 No. of Rooms _____

Purpose of the Building MANUFACTURING Co. No. of Stories in height 1

Size of New Addition _____ x _____ Material of Foundation _____

Depth of Foundation _____ Size Footing _____ Size of Wall _____

Size of Exterior Studs _____ x _____ Interior Studs _____ x _____

Size of Mud Sills _____ x _____ Bearing Studs _____ x _____

Size of First Floor Joist _____ x _____ Second Floor Joist _____ x _____

Ceiling Joists _____ x _____ Roof Rafters _____ x _____

What is minimum height of Floor Joist above ground? _____

Specify Material of Roofing _____

Number and Kind of Chimneys _____ Size of Flues _____

Are there any Poles, Trees, Hydrants affecting driveway? _____

STATE ON THE FOLLOWING LINES JUST WHAT YOU WANT TO DO:

ENLARGE WOMENS TOILET ROOM & CHANGE ENTRY BY ADDING PARTION. ENLARGE MEN'S TOILET ROOM & CHANGE LOCATION OF STOOLS


Date Issued 3-14 1951

PERMIT NO. 39764

Make Diagram on Back of this Sheet

(SIGN HERE) W.R. Harter

Owner or Authorized Agent

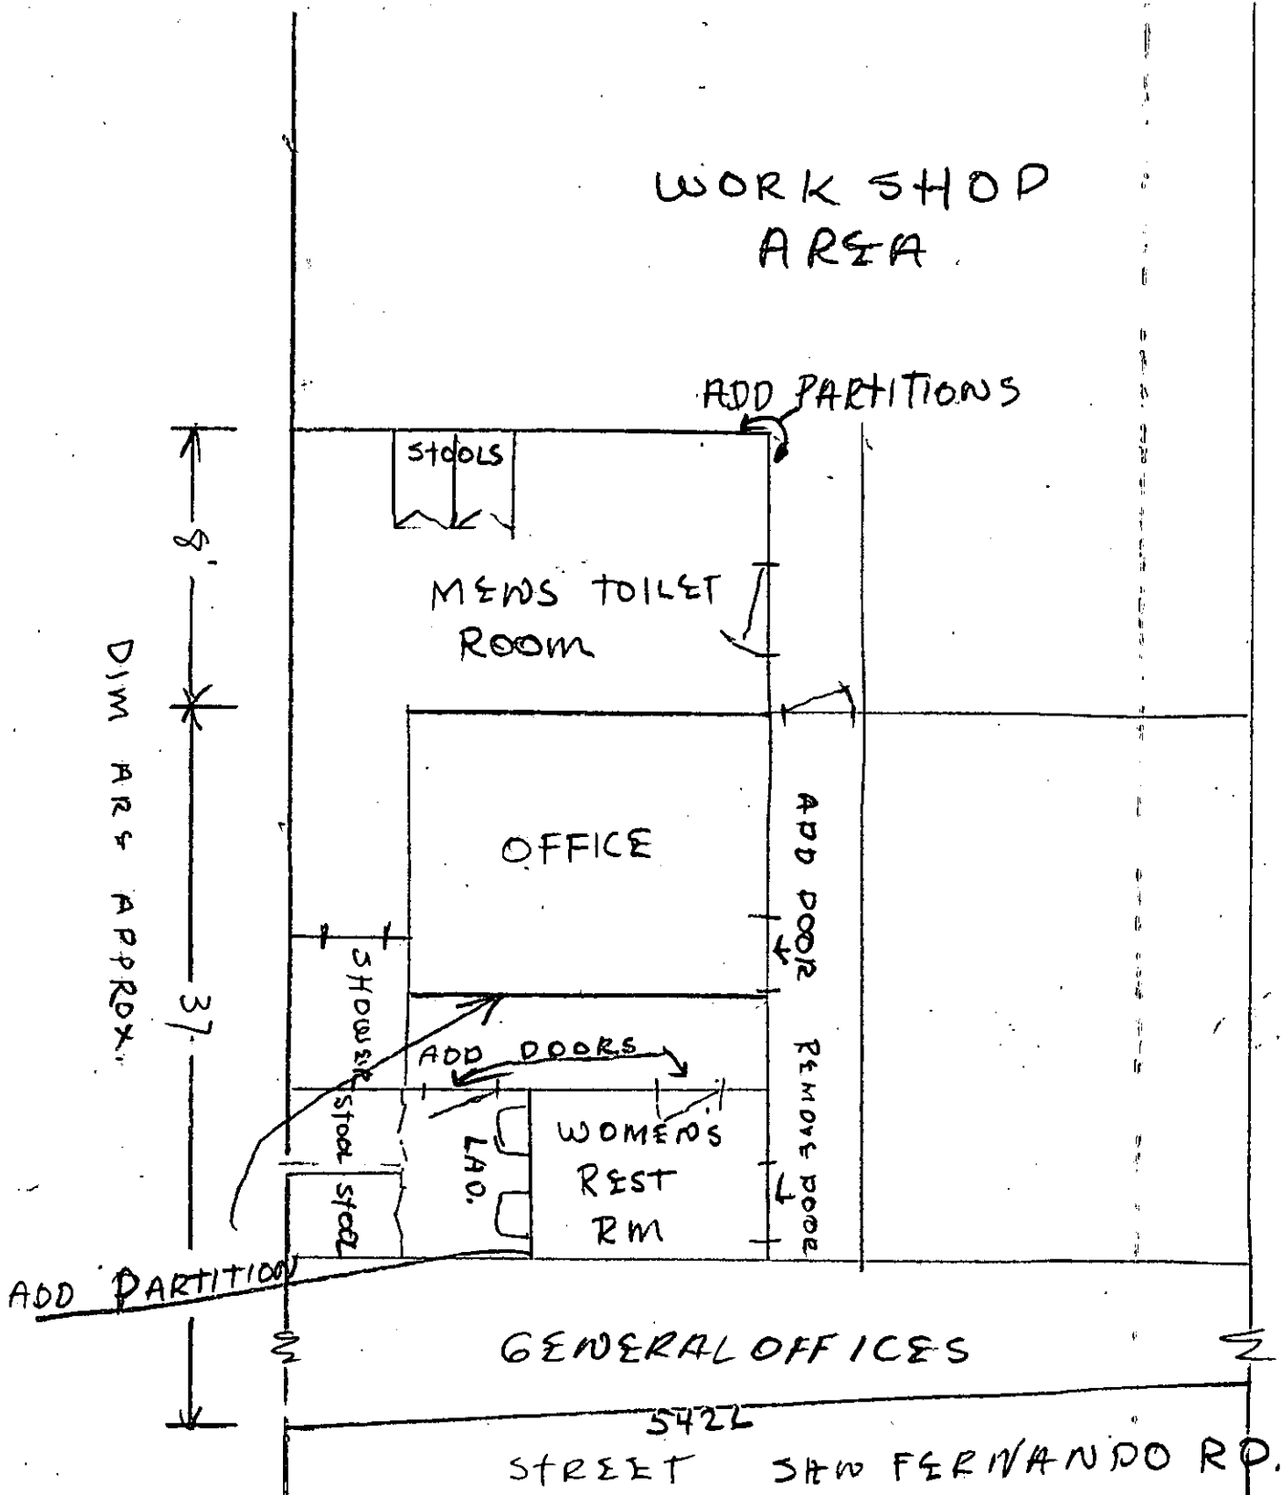
WORK SHOP
AREA
ADD PARTITIONS
STOOLS
MENS TOILET
Room
8'
DIM ARE APPROX.
37'
OFFICE
ADD DOOR
SHOWER
ADD DOORS
REMOVE DOOR
WOMENS
REST
RM
LAV.
STOOL
ADD PARTITION
GENERAL OFFICES
5422
STREET SAN FERNANDO RD.

B-6

Application Received

COMP. INS. No. _____

1-C

CITY OF GLENDALE

DEPARTMENT OF PUBLIC WORKS

DIVISION OF BUILDING

Application to Alter [V] **Repair** [ ] **Demolish** [ ] **or Move** [ ]

PLANS AND SPECIFICATIONS AND OTHER DATA MUST ALSO BE FILED

Application is hereby made to the Superintendent of Buildings of the City of Glendale for the approval of this detailed statement of specifications herewith submitted for the alteration, repair, demolition or moving of the building herein described. All provisions of the building ordinances and state laws shall be compiled with in the alteration of said building, whether herein specified or not. It is also understood that the granting of a permit on this application does not grant any right or privilege for the alteration, repair or demolition of the building herein described, on any public street or alley or on any land or portion thereof, the title or right of possession to which is in litigation by, or is disputed by the City, County or State; or as giving or granting any right or privilege to use the said structure or building for any purpose which is or may hereafter be prohibited by ordinance of the City of Glendale. **A DOUBLE FEE WILL BE CHARGED IF JOB IS STARTED BEFORE PERMIT IS ISSUED.**

Lot No. PORT. LOT 31 Block _____ Tract 3784

Job Address 5426 San Fernando Rd. Fire District #2

Owner's Name Emma E. Boyd,

Owner's Address 418 Kenneth Rd.

Architect's Name — Address —

Contractor's Name W.R. Harter State License Number 86096

Contractor's Address 1326 N. Stanley

Entire cost of the Proposed Improvements, $ 250.00 No. of Rooms _____

Purpose of the Building Commercial No. of Stories in height 1

Size of New Addition none x _____ Material of Foundation _____

Depth of Foundation NONE Size Footing _____ Size of Wall _____

Size of Exterior Studs NONE x _____ Interior Studs _____ x _____

Size of Mud Sills NONE x _____ Bearing Studs _____ x _____

Size of First Floor Joist NON x _____ Second Floor Joist _____ x _____

Ceiling Joists NONE x _____ Roof Rafters _____ x _____

What is minimum height of Floor Joist above ground? —

Specify Material of Roofing _____

Number and Kind of Chimneys _____ Size of Flues _____

Are there any Poles, Trees, Hydrants affecting driveway? no

STATE ON THE FOLLOWING LINES JUST WHAT YOU WANT TO DO:

Make opening 7' x 9' thru brick wall & install overhead door


Make Diagram on Back of this Sheet

Date Issued 4-7-52 194

PERMIT NO. 41837

(SIGN HERE) W.R. Harter

Owner or Authorized Agent

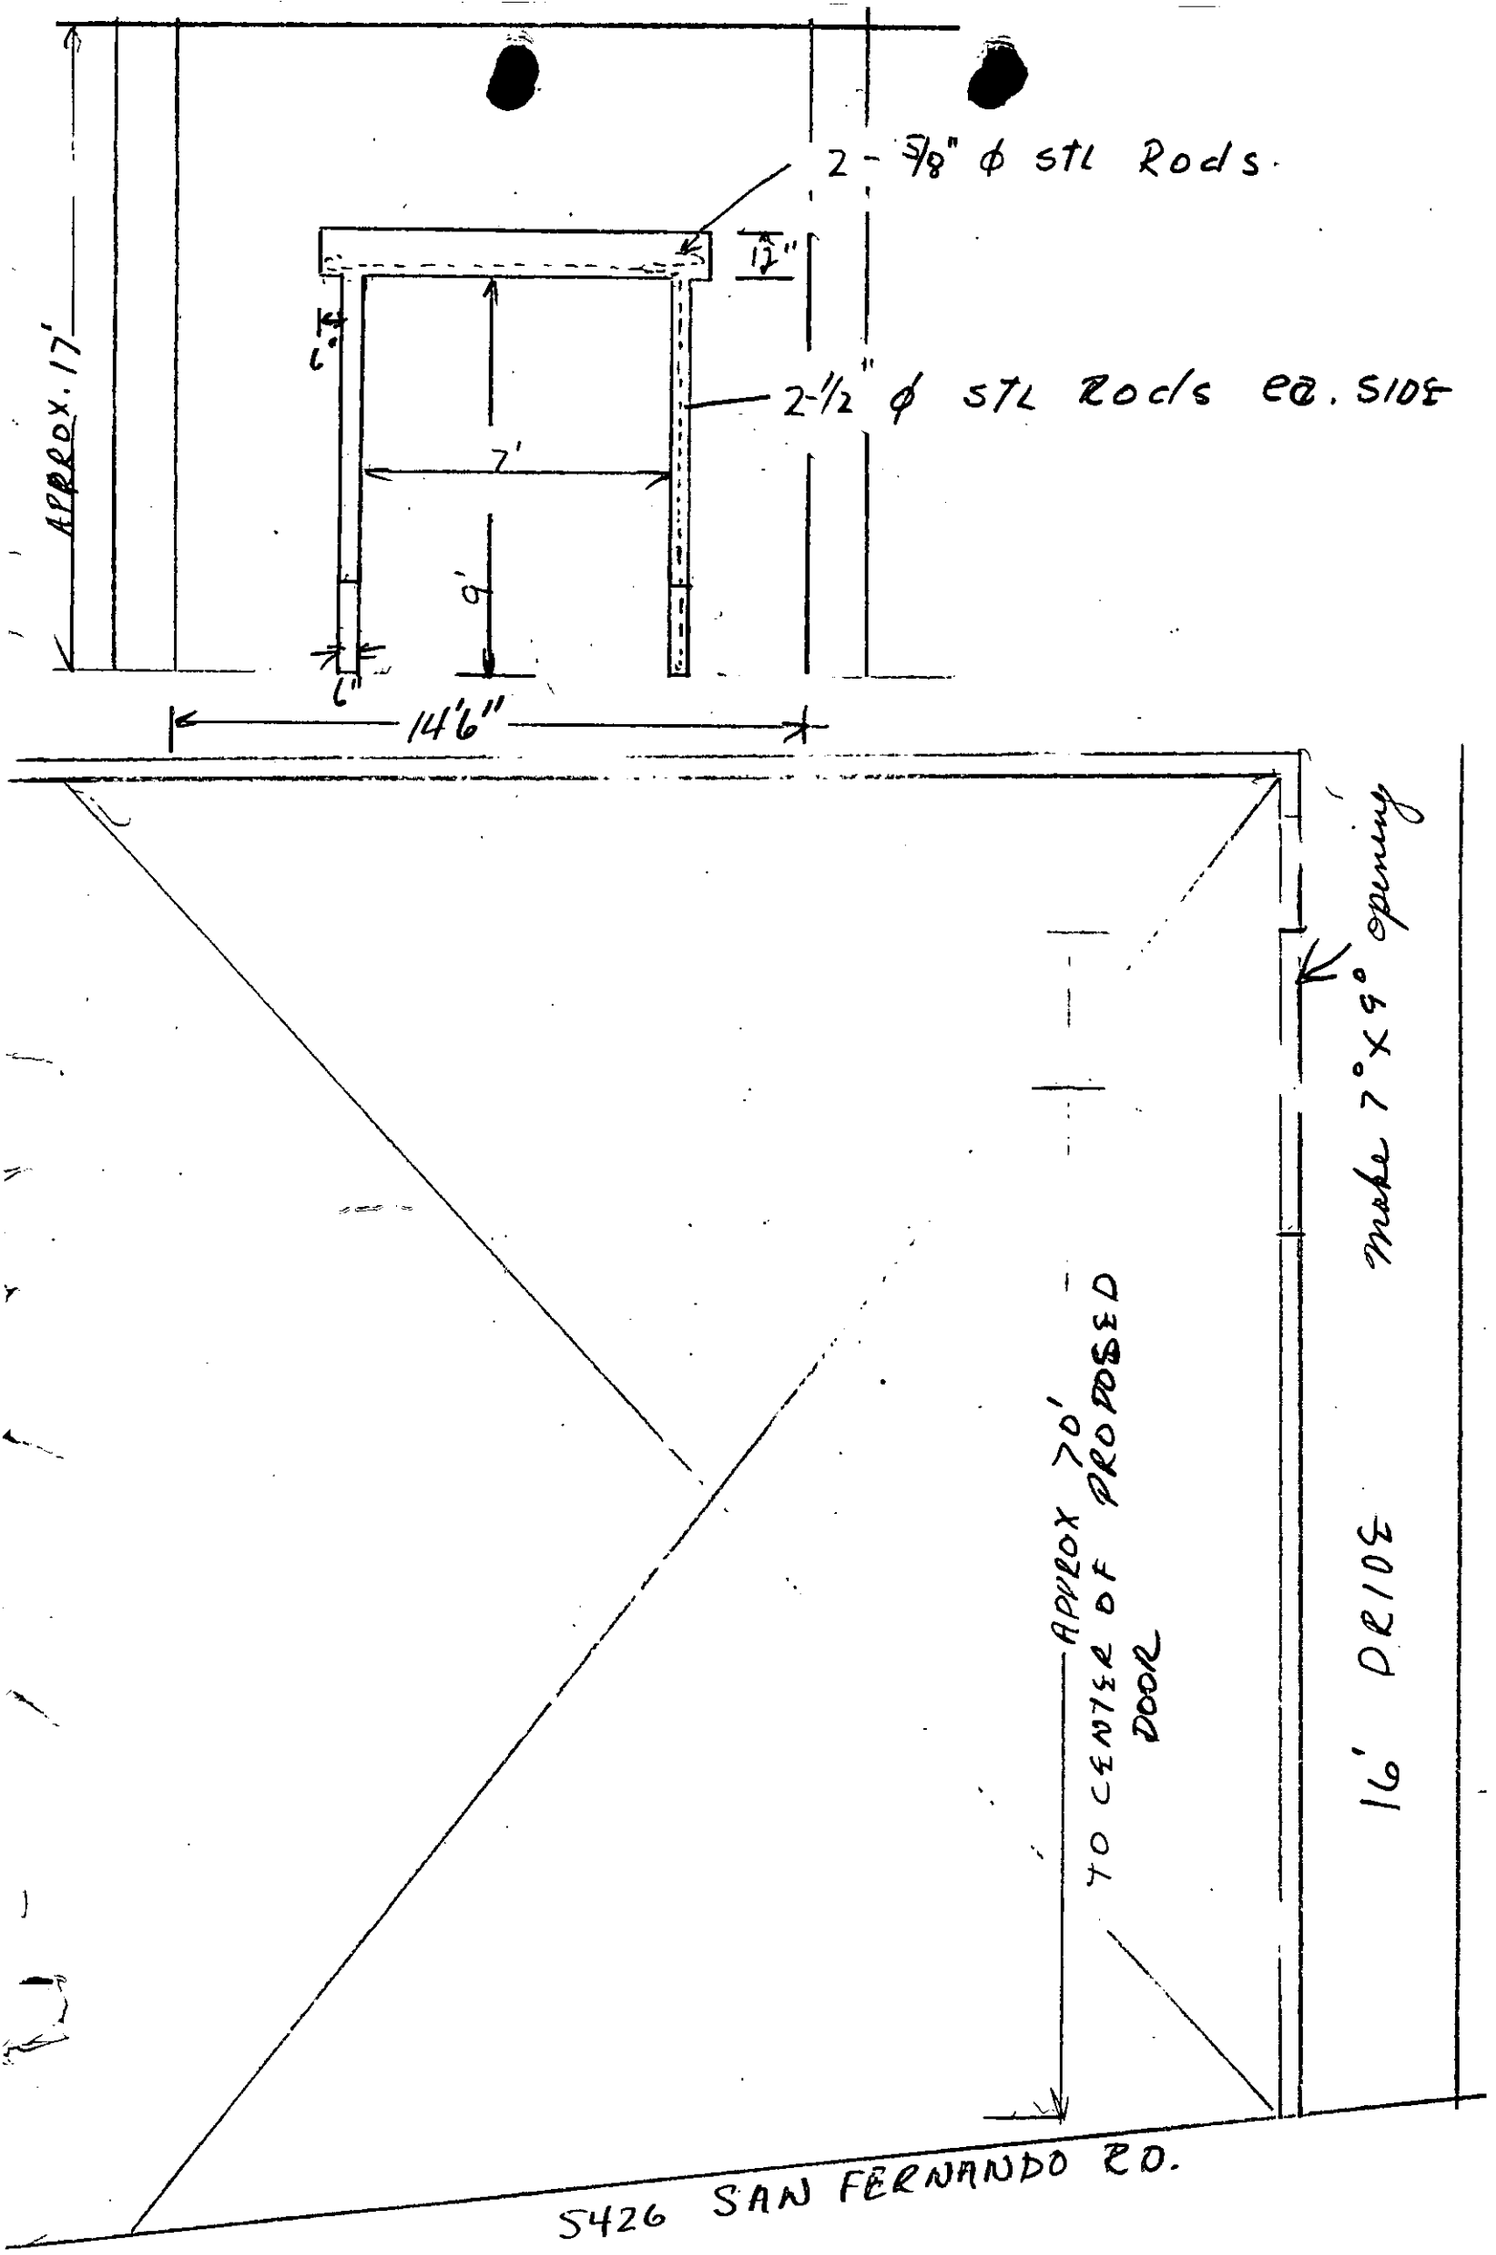
2 - 5/8" ϕ STL Rods.
12"
6"
2-1/2" ϕ STL Rods ea. SIDE
APPROX. 17'
7'
9'
6"
14'6"
Make 7'x9' opening
APPROX >0'
TO CENTER OF PROPOSED DOOR
16' DRIVE
5426 SAN FERNANDO RD.

B-6

Application Received

ok Jones

1-C

CITY OF GLENDALE

DEPARTMENT OF PUBLIC WORKS

DIVISION OF BUILDING

Application to Alter ☑ **Repair** ☐ **Demolish** ☐ **or Move** ☐

PLANS AND SPECIFICATIONS AND OTHER DATA MUST ALSO BE FILED

Application is hereby made to the Superintendent of Buildings of the City of Glendale for the approval of this detailed statement of specifications herewith submitted for the alteration, repair, demolition or moving of the building herein described. All provisions of the building ordinances and state laws shall be compiled with in the alteration of said building, whether herein specified or not. It is also understood that the granting of a permit on this application does not grant any right or privilege for the alteration, repair or demolition of the building herein described, on any public street or alley or on any land or portion thereof, the title or right of possession to which is in litigation by, or is disputed by the City, County or State; or as giving or granting any right or privilege to use the said structure or building for any purpose which is or may hereafter be prohibited by ordinance of the City of Glendale. **A DOUBLE FEE WILL BE CHARGED IF JOB IS STARTED BEFORE PERMIT IS ISSUED.**

Lot No. Portion 31 Block ____ Tract 3784

Job Address 5426 SAN FERNANDO Rd Fire District #2

Owner's Name EMMA E. Boyd

Owner's Address 317 KENNETH RD.

Architect's Name ____ Address ____

Contractor's Name W.R. HARTER State License Number 86096

Contractor's Address 1326 No. STANLEY AVE L.A. 46

Entire cost of the Proposed Improvements, $ 500.00 No. of Rooms 1

Purpose of the Building TOILETS No. of Stories in height 1

Size of New Addition 10 x 12 Material of Foundation ____

Depth of Foundation ____ Size Footing ____ Size of Wall 2X4

Size of Exterior Studs ____ x ____ Interior Studs 2 x 4

Size of Mud Sills 2 x 4 Bearing Studs ____ x ____

Size of First Floor Joist ____ x ____ Second Floor Joist ____ x ____

Ceiling Joists 2 x 4 Roof Rafters ____ x ____

What is minimum height of Floor Joist above ground? ____

Specify Material of Roofing ____

Number and Kind of Chimneys ____ Size of Flues ____

Are there any Poles, Trees, Hydrants affecting driveway? NO

STATE ON THE FOLLOWING LINES JUST WHAT YOU WANT TO DO:

Move the location of 2 toilets & toilet rooms


Date Issued July 18 1952

PERMIT NO. 42559

Make Diagram on Back of this Sheet

(SIGN HERE) W.R. Harter

Owner or Authorized Agent

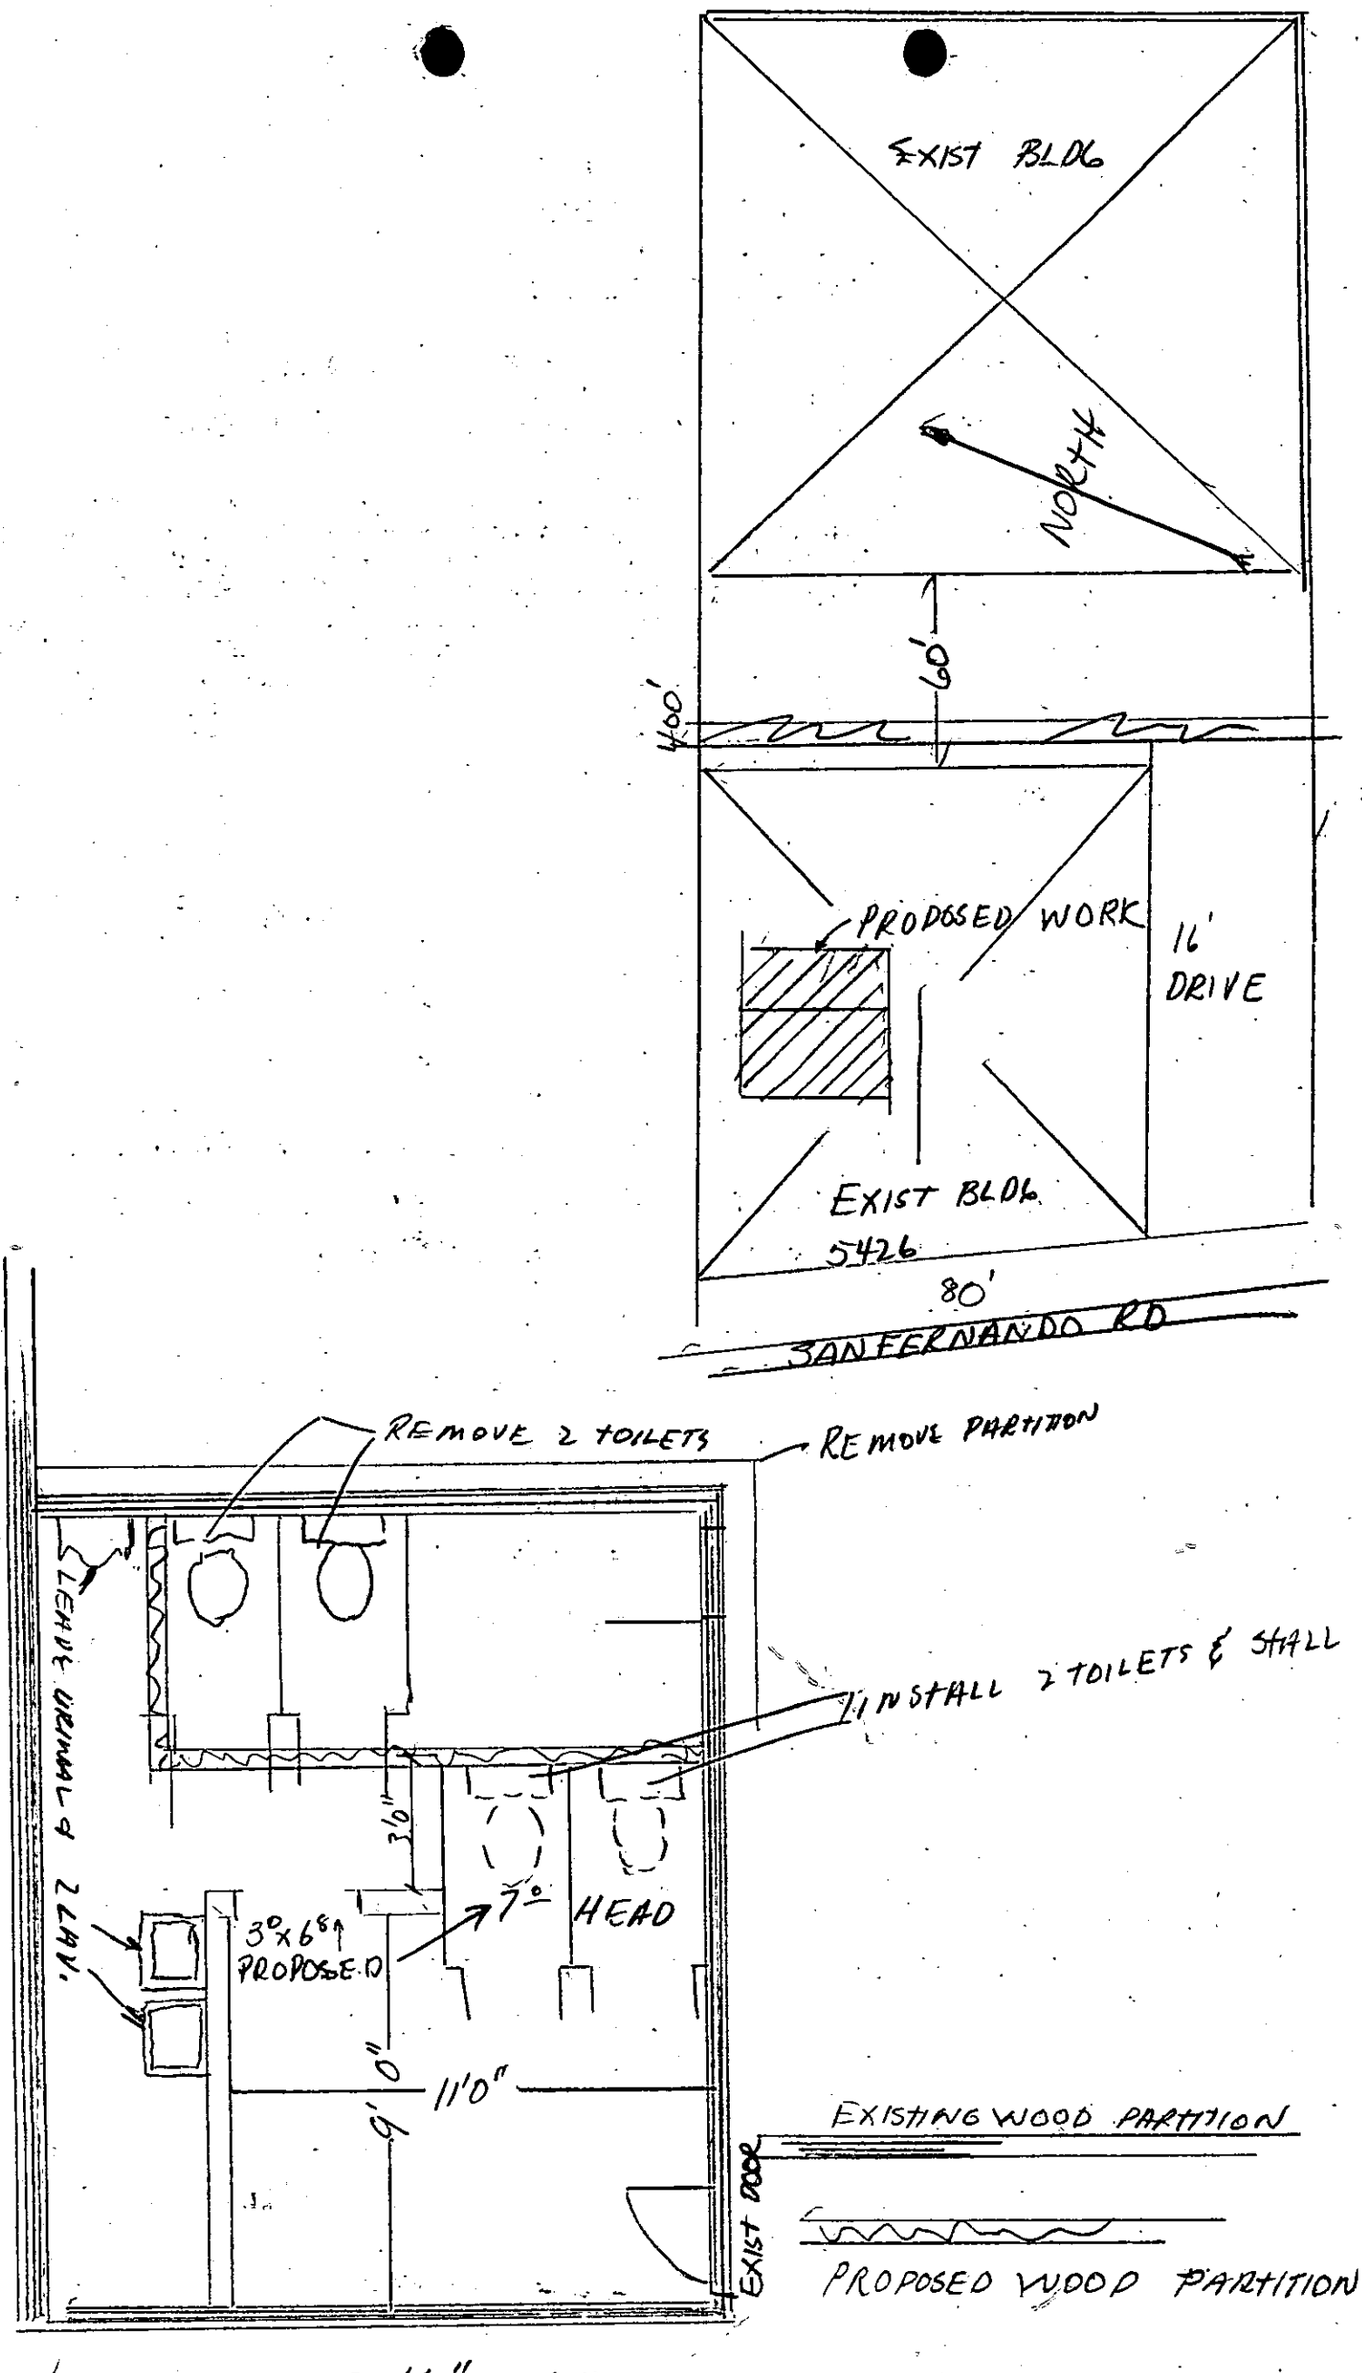
EXIST BLDG
NORTH
60'
400'
PROPOSED WORK
16'
DRIVE
EXIST BLDG
5426
80'
SAN FERNANDO RD
REMOVE 2 TOILETS
REMOVE PARTITION
INSTALL 2 TOILETS & STALL
SLEEVE URINAL & 2 LAV.
3'6"
7"
HEAD
3'0" x 6'8" PROPOSED
9'0"
11'0"
EXIST DOOR
EXISTING WOOD PARTITION
PROPOSED WOOD PARTITION

SCALE 1/4" = 1'0"

Application Received

1-C

CITY OF GLENDALE
DEPARTMENT OF PUBLIC WORKS
DIVISION OF BUILDING

Application to Alter ☐ **Repair** ☑ **Demolish** ☐ **or Move** ☐

PLANS AND SPECIFICATIONS AND OTHER DATA MUST ALSO BE FILED

Application is hereby made to the Superintendent of Buildings of the City of Glendale for the approval of this detailed statement of specifications herewith submitted for the alteration, repair, demolition or moving of the building herein described. All provisions of the building ordinances and state laws shall be compiled with in the alteration of said building, whether herein specified or not. It is also understood that the granting of a permit on this application does not grant any right or privilege for the alteration, repair or demolition of the building herein described, on any public street or alley or on any land or portion thereof, the title or right of possession to which is in litigation by, or is disputed by the City, County or State; or as giving or granting any right or privilege to use the said structure or building for any purpose which is or may hereafter be prohibited by ordinance of the City of Glendale. **A DOUBLE FEE WILL BE CHARGED IF JOB IS STARTED BEFORE PERMIT IS ISSUED.**

Lot No. por 31 Block ____ Tract TRACT 3784

Job Address 5426 SAN FERNANDO RD. Fire District F 2

Owner's Name Estate of Emma Boyd.

Owner's Address above

~~Architect's~~ Engr. Name MacKinTosh & MacKinTosh Address ____

Contractor's Name T. F. Hemill & Sons State License Number 8149

Contractor's Address 911 E Redondo Blvd Inglewood

Entire cost of the Proposed Improvements, $ 3000.00 No. of Rooms ____

Purpose of the Building Factory No. of Stories in height 1

Size of New Addition — x — Material of Foundation —

Depth of Foundation — Size Footing ____ Size of Wall —

Size of Exterior Studs ____ x ____ Interior Studs ____ x ____

Size of Mud Sills ____ x ____ Bearing Studs ____ x ____

Size of First Floor Joist ____ x ____ Second Floor Joist ____ x ____

Ceiling Joists ____ x ____ Roof Rafters ____ x ____

What is minimum height of Floor Joist above ground? ____

Specify Material of Roofing ____

Number and Kind of Chimneys ____ Size of Flues ____

Are there any Poles, Trees, Hydrants affecting driveway? ____

STATE ON THE FOLLOWING LINES JUST WHAT YOU WANT TO DO:

Install 4 new trusses and roof only.
(Fire repair work.)

Date Issued 10-14-1952

PERMIT NO. 43158

Make Diagram on Back of this Sheet

(SIGN HERE) By T. F. Hemill & Sons
E. Sole
Owner or Authorized Agent

B-40

Application Received

OK for Const.

Approved Public Serv. 11-19-52

Driveway in place on California Ave Lot 20, TR 5468 Eng Dept OK P.R.

COMP. INS. No

APPLICATION FOR BUILDING PERMIT

TYPE I - II - III - IV

GROUP A B C D E F G H I J

GLENDALE, CALIF. Nov. 19 1952

APPLICATION IS HEREBY MADE TO THE SUPERINTENDENT OF BUILDINGS FOR PERMIT TO ERECT BUILDING IN ACCORDANCE WITH PROVISIONS OF CITY ORDINANCES AND STATE LAWS APPLICABLE THERETO OF THE DESCRIPTION, AND FOR THE PURPOSE HEREINAFTER SET FORTH.

A DOUBLE FEE WILL BE CHARGED IF JOB IS STARTED BEFORE PERMIT IS ISSUED.

OWNER'S NAME Mrs Emma E. Boyd

Owner's Address 418 Kenneth Rd.

PURPOSE OF BUILDING Warehouse. Entire Cost of Building $ ~~17000~~ 19000.

Number of Rooms One

JOB ADDRESS: 5426 San Fernando Rd Rear. Zone M2 Fire District #2

CONTRACTOR'S NAME Edgar N Gregg State License Number 55351

Contractor's Address 208 E. Glenoaks Blvd #4.

~~Architect's~~ Name W. A Hunsucker Eng. Address

Lot No. Portion 31 Block Tract 3784

Size of Lot 219 X 627 Size of Building 61 X 85

Will Building be erected on front or rear of lot? Middle

NUMBER OF STORIES IN HEIGHT One Height of highest point of roof 20'

Material of exterior walls Cement Block of interior walls None.

Material of Floors Cement. of roof Mopped-2-15 + 90 felt.

Are there any Poles, Trees, Hydrants in Parkway, affecting Driveway? None

REMARKS: Materials to be Stored

Rolls of wool felt, tin cans, Glass jars, cardboard cartons & finished goods for shipping.

Impregnated felt, asbestos in Glass & tin cans.

It is understood that any permit issued me on this application will not grant any right or privilege to erect any structure or any portion thereof upon any street or to use the same for any purpose that is or may hereafter be prohibited by the ordinance of the City of Glendale.

I have carefully examined and read the above application and know the same to be true and correct. All provisions of the Ordinances and Laws governing Building Construction will be compiled with, whether herein specified or not.

(Sign here) Edgar N Gregg
(Owner or Authorized Agent)

Permit Number 43510 Date Issued 12-5 1952

B-6

Application Received

ok amg

1-C

CITY OF GLENDALE

DEPARTMENT OF PUBLIC WORKS

DIVISION OF BUILDING

Application to Alter ☑ · **Repair** ☐ **Demolish** ☐ **or Move** ☐

PLANS AND SPECIFICATIONS AND OTHER DATA MUST ALSO BE FILED

Application is hereby made to the Superintendent of Buildings of the City of Glendale for the approval of this detailed statement of specifications herewith submitted for the alteration, repair, demolition or moving of the building herein described. All provisions of the building ordinances and state laws shall be compiled with in the alteration of said building, whether herein specified or not. It is also understood that the granting of a permit on this application does not grant any right or privilege for the alteration, repair or demolition of the building herein described, on any public street or alley or on any land or portion thereof, the title or right of possession to which is in litigation by, or is disputed by the City, County or State; or as giving or granting any right or privilege to use the said structure or building for any purpose which is or may hereafter be prohibited by ordinance of the City of Glendale. **A DOUBLE FEE WILL BE CHARGED IF JOB IS STARTED BEFORE PERMIT IS ISSUED.**

Lot No. PORTION 31 Block ____ Tract 3784

Job Address 5426 San Fernando Rd Fire District ____

Owner's Name Emma Boyd

Owner's Address 318 Dorothy - Glendale

Architect's Name ____ Address ____

Contractor's Name W. R. Harter State License Number 86096

Contractor's Address 1326 No. Stanley ave. L.A. 46

Entire cost of the Proposed Improvements, $ 400.00 No. of Rooms ____

Purpose of the Building ____ No. of Stories in height ____

Size of New Addition ____ x ____ Material of Foundation Concrete

Depth of Foundation 8" Size Footing 8"X14" Size of Wall ____

Size of Exterior Studs ____ x ____ Interior Studs ____ x ____

Size of Mud Sills ____ x ____ Bearing Studs ____ x ____

Size of First Floor Joist ____ x ____ Second Floor Joist ____ x ____

Ceiling Joists ____ x ____ Roof Rafters ____ x ____

What is minimum height of Floor Joist above ground? ____

Specify Material of Roofing ____

Number and Kind of Chimneys ____ Size of Flues ____

Are there any Poles, Trees, Hydrants affecting driveway? ____

STATE ON THE FOLLOWING LINES JUST WHAT YOU WANT TO DO:

Erect brick veneer on one wall (existing 2x4 stud wall erect 2 walls (2) to provide protection for steam boiler


Date Issued 9-2- 1952


PERMIT NO. 42872

Make Diagram on Back of this She

(SIGN HERE) W. R. Harter

Owner or Authorized Agent

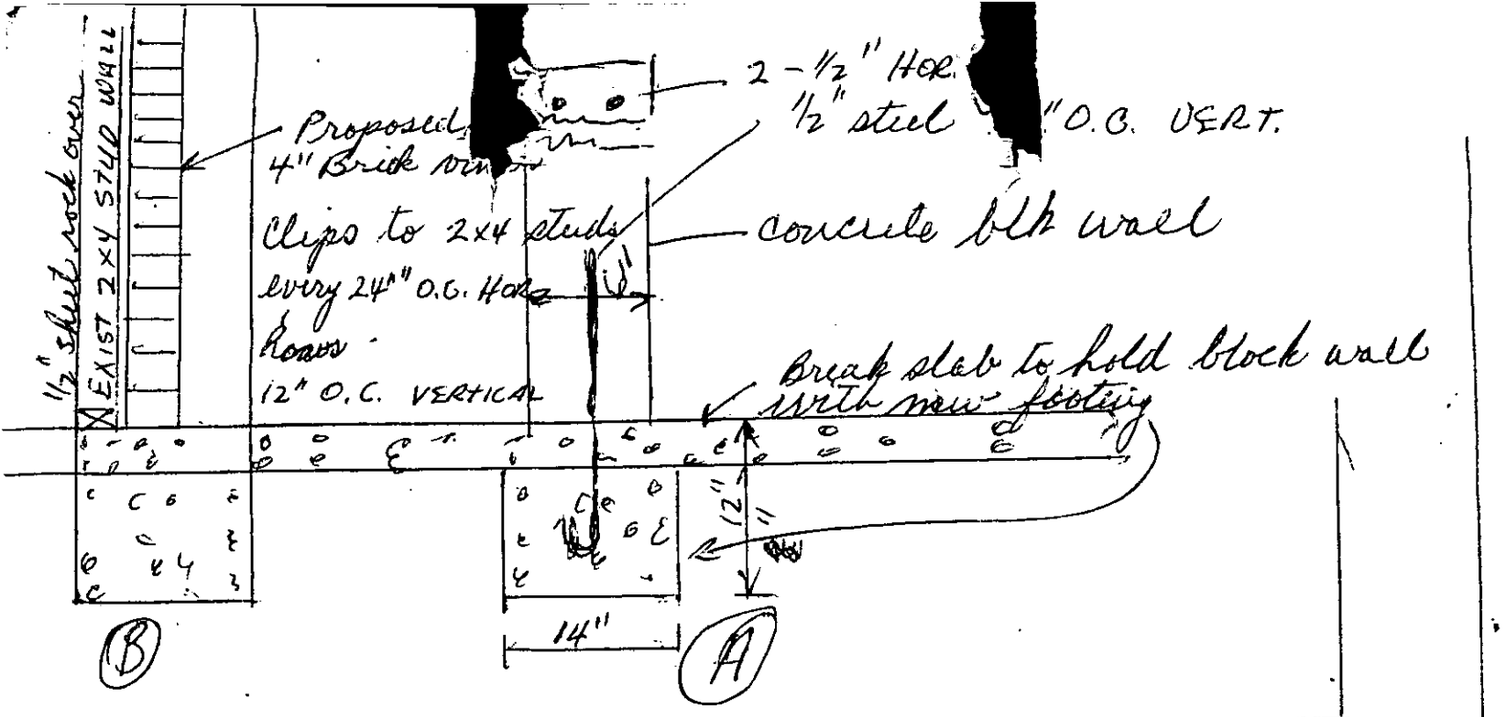
2 - 1/2" Hor.
1/2" steel
"O.C. VERT.
Proposed
4" Brick ven
Clips to 2x4 studs
every 24" O.C. Hor
Rows
12" O.C. VERTICAL
concrete blk wall
1/2" shtd rock over
EXIST 2x4 STUD WALL
Break slab to hold block wall
with new footing
12"
14"
B
A

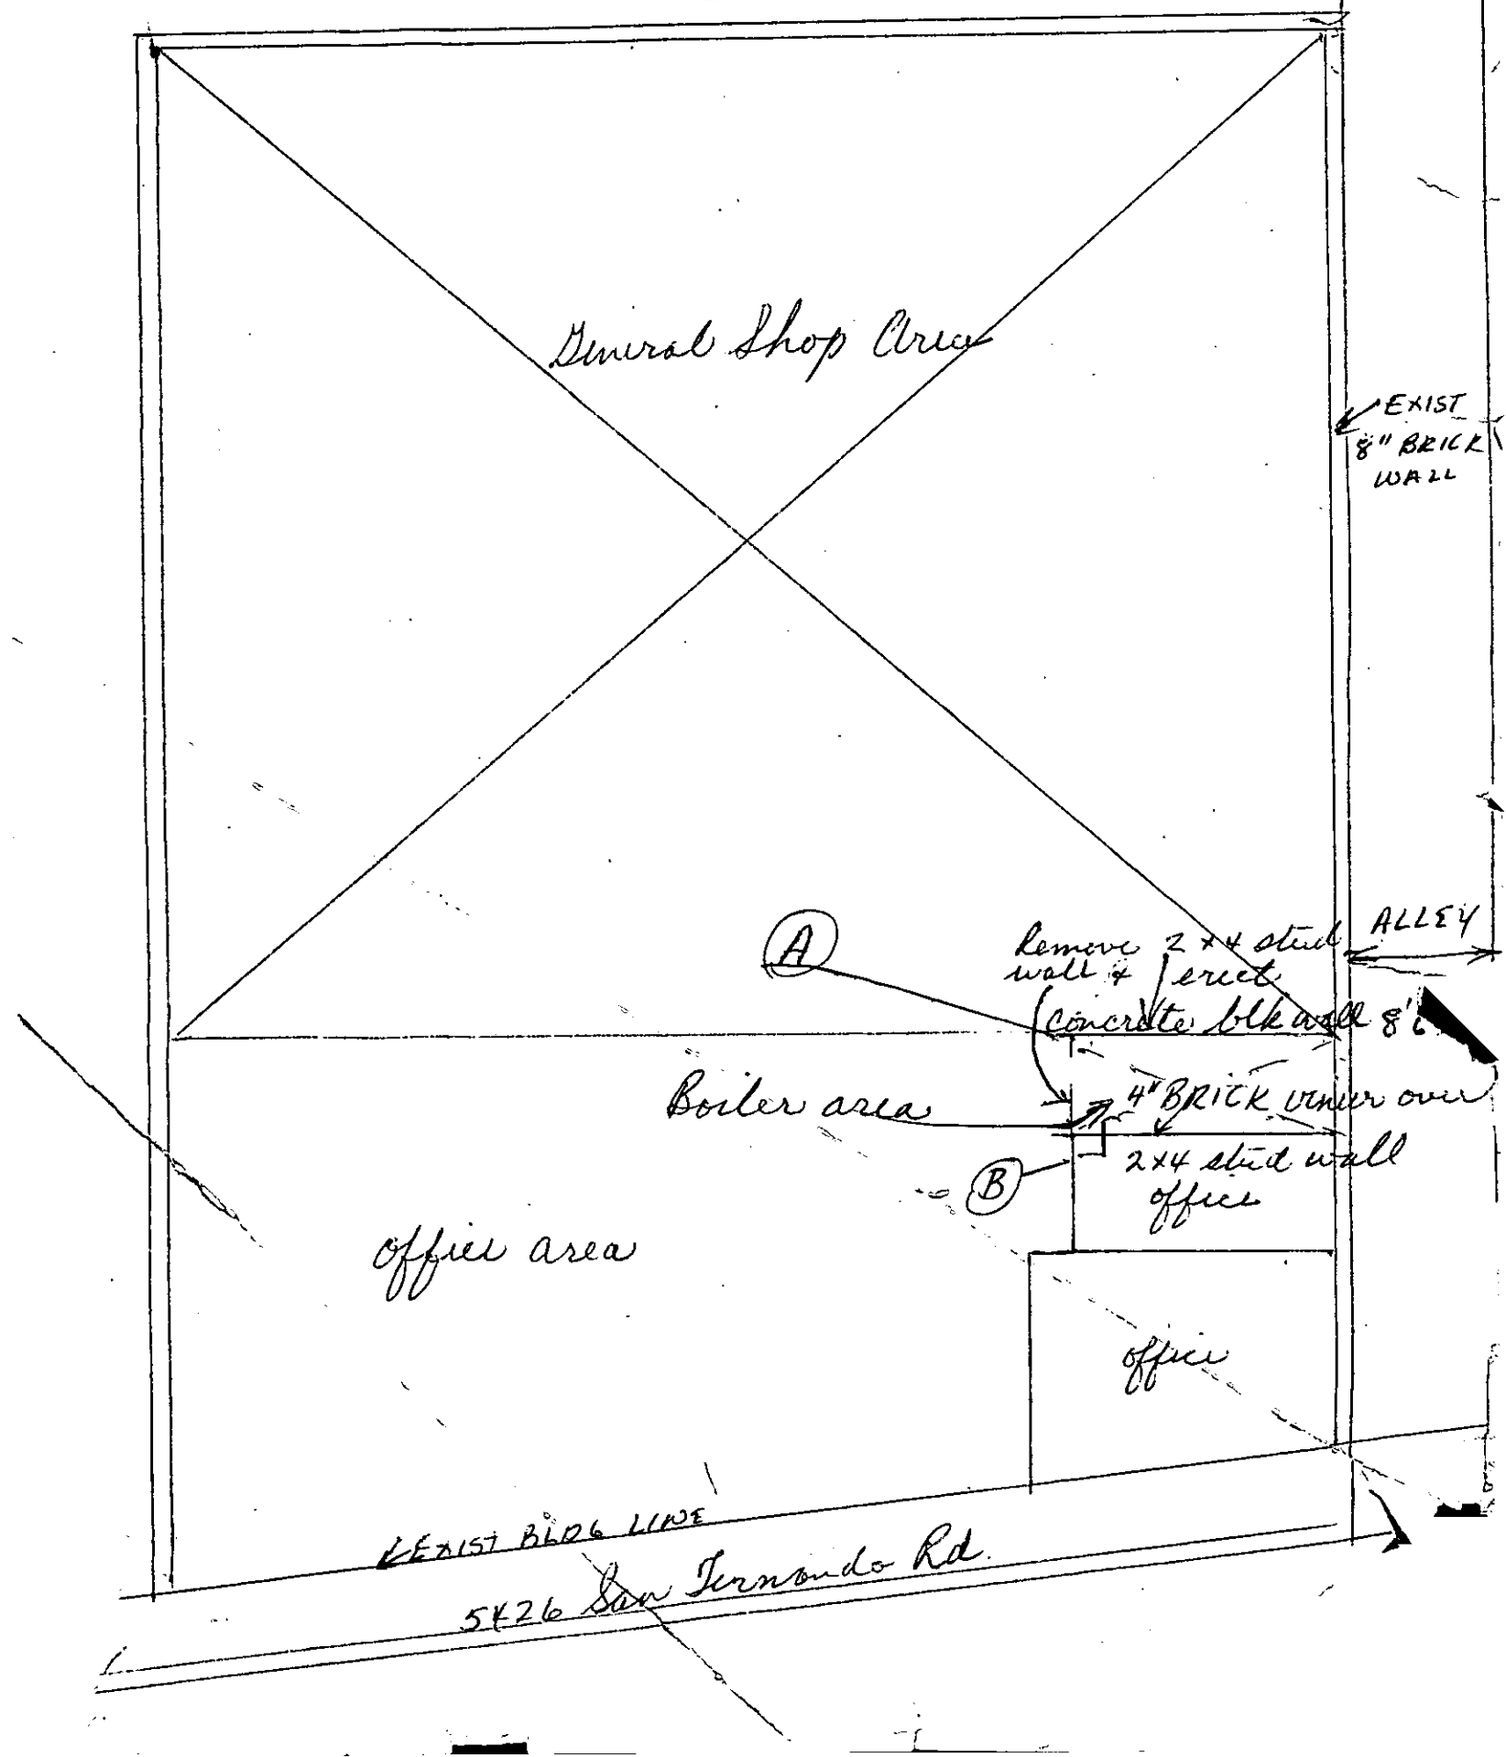
General Shop Area
EXIST
8" BRICK
WALL
A
Remove 2x4 stud
wall & erect
concrete blk wall 8"
ALLEY
Boiler area
4" BRICK veneer over
2x4 stud wall
B
Office area
Office
EXIST BLDG LINE
San Fernando Rd.

B-6
Application Received

okay
Mr. Eaton

PLASTER, PLUMBING, ELECTRICAL PERMITS NOT INCLUDED IN BUILDING PERMIT.

Arthur Holland

1-C

CITY OF GLENDALE
Department of Public Works
DIVISION OF BUILDING

Application to Alter ☐ **Repair** ☐ **Demolish** ☐ **Move** ☐ **Add** ☑

PLANS AND SPECIFICATIONS AND OTHER DATA MUST ALSO BE FILED

Application is hereby made to the Superintendent of Buildings of the City of Glendale for the approval of this detailed statement of specifications herewith submitted for the alteration, repair, demolition or moving of the building herein described. All provisions of the building ordinances and state laws shall be complied with in the alteration of said building, whether herein specified or not. It is also understood thot the granting of a permit on this application does not grant any right or privilege far the alteratian, repair or demolition af the building herein described, on any public street-or-alley or on any land or portion thereof, the title or right of possession to which is in litigation by, or is disputed by the City, Caunty or State; or as giving ar granting any right or privilege to use the said structure or building for any purpose which is or may hereafter be prohibited by ordinance of the City of Glendale. A DOUBLE FEE WILL BE CHARGED IF JOB IS STARTED BEFORE PERMIT IS ISSUED. PLASTERING, PLUMBING OR ELECTRICAL WORK IS NOT COVERED BY THIS PERMIT.

Lot No. Por 31 Block Tract West Glendale

Job Address 5426 SAN FERNANDO RD Fire District 3 Zone M 2

Owner's Name Products RESEARCH Co

Owner's Address 5426 SAN FERNANDO Rd. Glendale

Architect's Name none Address

Contractor's Name Self State License Number —

Contractor's Address

Entire cost of the Proposed Improvements, $ 1000. No. of Rooms —

Purpose of the Building — No. of Stories in height —

Size of New Addition x Material of Foundation

Depth of Foundation Size Footing Size of Wall

Size of Exterior Studs x Interior Studs x

Size of Mud Sills x Bearing Studs x

Size of First Floar Joists x Second Floor Jaists x

Ceiling Joists x Roaf Rafters x

What is minimum height of Floor Joist obove ground?

Specify material of Roofing

Number and Kind of Chimneys Size of Flues

Are there any Poles, Trees, Hydrants affecting driveway?

STATE ON THE FOLLOWING LINES JUST WHAT YOU WANT TO DO:

Install Electric Hoist MONORAIL System
OK Subject to field inspection

Date Issued 1-18 195 4

PERMIT NO. 46216

PRODUCTS RESEARCH CO.
5426 San Fernando Rd.
Glendale, Calif.
CH. 4-4124 CH. 5-1184

Make Diagram on Back of this Sheet

(SIGN HERE) E. H. Kalmbach
Owner or Authorized Agent

Engineer

B-6

PUBLIC SERVICE DEPT.
ELEC. E.E. Grade
WATER Law

#686

Engr. Dept.
Driveways placed
Ok B.L.

1-C of 2-

CITY OF GLENDALE

Department of Public Works

DIVISION OF BUILDING

Application to Alter ☐ **Repair** ☐ **Demolish** ☐ **or Move** ☐

PLANS AND SPECIFICATIONS AND OTHER DATA MUST ALSO BE FILED

Application is hereby made to the Superintendent of Buildings of the City of Glendale for the approval of this detailed statement of specifications herewith submitted for the alteration, repair, demolition or moving of the building herein described. All provisions of the building ordinances and state laws shall be complied with in the alteration of said building, whether herein specified or not. It is also understood that the granting of a permit on this application does not grant any right or privilege for the alteration, repair or demolition of the building herein described, on any public street or alley or on any lond ar portion thereof, the title or right of possession to which is in litigation by, or is disputed by the City, County or State; or as giving or granting any right or privilege to use the said structure or building for any purpose which is or may hereafter be prohibited by ordinance of the City of Glendale. A DOUBLE FEE WILL BE CHARGED IF JOB IS STARTED BEFORE PERMIT IS ISSUED. PLUMBING, ELECTRICAL AND PLASTERING PERMITS ARE NOT COVERED BY THIS APPLICATION.

Lot No. NW65' Lot 31 Block ..... Tract 3784

Job Address 5426 San Fernando Rd. Fire District .....

Owner's Name Emma E. Boyd.

Owner's Address 418 Kenneth Rd.

Architect's Name Eugene D. Birnbaum Address 1626 Silver Lake Blvd.

Contractor's Name Edgar N. Gregg State License Number 55351

Contractor's Address 268 E. Glenoaks Blvd.

Entire cost of the Proposed Improvements, $ ~~$2000~~ 1500 Est. No. of Rooms one.

Purpose of the Building Factory No. of Stories in height one.

Size of New Addition ..... x ..... Material of Foundation .....

Depth of Foundation 12" Size Footing 8 X 14 Size of Wall 8"

Size of Exterior Studs None. x ..... Interior Studs ..... x .....

Size of Mud Sills ..... x ..... Bearing Studs ..... x .....

Size of First Floor Joists ..... x ..... Second Floor Joists ..... x .....

Ceiling Joists ..... x ..... Roof Rafters ..... x .....

What is minimum height of Floor Joist above ground? .....

Specify moterial of Roofing Built up. 2-15lb + 90 Cap Sheet.

Number and Kind of Chimneys None. Size of Flues None.

Are there any Poles, Trees, Hydronts affecting driveway? No.

STATE ON THE FOLLOWING LINES JUST WHAT YOU WANT TO DO: Replace Fire Damage. Remove wall to 11' for Bond Beam, New foundation & wall front 11' wide then replace reinforced brick wall from Bond beam to present height of wall New trusses & Roof. all brick below the 11' proposed bond beam to be checked & replaced if found necessary.

Date Issued ..... 195.....

PERMIT NO. .....

Make Diagram on Back of this Sheet

FINAL BUILDING INSPECTION IS REQUIRED BEFORE THIS BUILDING IS OCCUPIED

(SIGN HERE) Edgar N. Gregg
Owner or Authorized Agent

B-6 OK EWK

1-C

CITY OF GLENDALE
Department of Public Works
DIVISION OF BUILDING

Application to Alter ☐ **Repair** ☐ **Demolish** ☒ **or Move** ☐

PLANS AND SPECIFICATIONS AND OTHER DATA MUST ALSO BE FILED

Application is hereby made to the Superintendent of Buildings of the City of Glendale for the approval of this detailed statement of specifications herewith submitted for the alteration, repair, demolition or moving of the building herein described. All provisions of the building ordinances and state laws shall be complied with in the alteration of said building, whether herein specified or not. It is also understood that the granting of a permit on this application does not grant any right or privilege far the alteration, repair or demolition of the building herein described, on any public street or alley or on any land or portion thereof, the title or right of possession to which is in litigation by, ar is disputed by the City, County or State; or as giving or granting any right or privilege to use the said structure or building for any purpose which is or may hereafter be prohibited by ordinance of the City af Glendale. A DOUBLE FEE WILL BE CHARGED IF JOB IS STARTED BEFORE PERMIT IS ISSUED. PLUMBING, ELECTRICAL AND PLASTERING PERMITS ARE NOT COVERED BY THIS APPLICATION.

Lot No. Exc. Lot 31 Block ..... Tract 3784

Job Address Rear of 5410-26 San Fernando Rd Fire District .....

Owner's Name L. D. Althouse

Owner's Address 5027 Shipley Glen Court (L.A-42)

Architect's Name ..... Address .....

Contractor's Name ..... State License Number .....

Contractor's Address .....

Entire cost of the Proposed Improvements, $ 150.00 No. of Rooms .....

Purpose of the Building Dismantle No. of Stories in height 1

Size of New Addition ..... x ..... Material of Foundation .....

Depth of Foundation ..... Size Footing ..... Size of Wall .....

Size af Exterior Studs ..... x ..... Interiar Studs ..... x .....

Size of Mud Sills ..... x ..... Bearing Studs ..... x .....

Size of First Floor Joists ..... x ..... Second Floor Joists ..... x .....

Ceiling Joists ..... x ..... Roof Rafters ..... x .....

What is minimum height of Floor Joist above graund? None

Specify material of Roofing .....

Number and Kind of Chimneys ..... Size of Flues .....

Are there any Poles, Trees, Hydrants affecting driveway? No

STATE ON THE FOLLOWING LINES JUST WHAT YOU WANT TO DO:

Tear down & remove from premises a frame shell approximately 35 x 75

Date Issued 2-29- 1956

PERMIT NO. 51515

Make Diagram on Back of this Sheet

FINAL BUILDING INSPECTION IS REQUIRED BEFORE THIS BUILDING IS OCCUPIED

(SIGN HERE) L. D. Althouse
Owner or Authorized Agent

B-6

CITY OF GLENDALE

Department of Public Works

DIVISION OF BUILDING

1-C

$1C JFD

Application to Alter ☐ **Repair** ☐ **Demolish** ☐ **or Move** ☐

PLANS AND SPECIFICATIONS AND OTHER DATA MUST ALSO BE FILED

Application is hereby made to the Superintendent of Buildings of the City of Glendale for the approval of this detailed statement of specifications herewith submitted for the alteration, repair, demolition or moving of the building herein described. All provisions of the building ordinances and state laws shall be complied with in the alteration of said building, whether herein specified or not. It is also understood that the granting of a permit on this application does not grant any right or privilege for the alteration, repair or demolition of the building herein described, on any public street or alley or on any land or portion thereof, the title or right of possession to which is in litigation by, or is disputed by the City, County or State; or as giving or granting any right or privilege to use the said structure or building for any purpose which is or may hereafter be prohibited by ordinance of the City of Glendale. A DOUBLE FEE WILL BE CHARGED IF JOB IS STARTED BEFORE PERMIT IS ISSUED. PLUMBING, ELECTRICAL AND PLASTERING PERMITS ARE NOT COVERED BY THIS APPLICATION.

Lot No. 31 Block ..... Tract 3784

Job Address 5426 SAN FERNANDO RD. Fire District 2 m 2

Owner's Name Emma E. Boyd

Owner's Address 622 Kenneth RD.

Architect's Name — Address .....

Contractor's Name W. R. HARTER State License Number 86096

Contractor's Address 800 BURCHETT'S

Entire cost of the Proposed Improvements, $ 2000.00 No. of Rooms 1

Purpose of the Building Compound Room No. of Stories in height 1

Size of New Addition 25 x 30 Material of Foundation Concrete

Depth of Foundation 12 Size Footing 14" Size of Wall 6"

Size of Exterior Studs ' x Interior Studs 2 x 6

Size of Mud Sills 2 x 6 Bearing Studs x

Size of First Floor Joists x Second Floor Joists x

Ceiling Joists x Roof Rafters x

What is minimum height of Floor Joist above ground?

Specify material of Roofing

Number and Kind of Chimneys none Size of Flues

Are there any Poles, Trees, Hydrants affecting driveway? No

STATE ON THE FOLLOWING LINES JUST WHAT YOU WANT TO DO:

Construct new wall to make separations in existing masonry building

Date Issued 2-15 1956


PERMIT NO 51405

Make Diagram on Back of this Sheet

FINAL BUILDING INSPECTION IS REQUIRED BEFORE THIS BUILDING IS OCCUPIED

(SIGN HERE) W. R. Harter

Owner or Authorized Agent

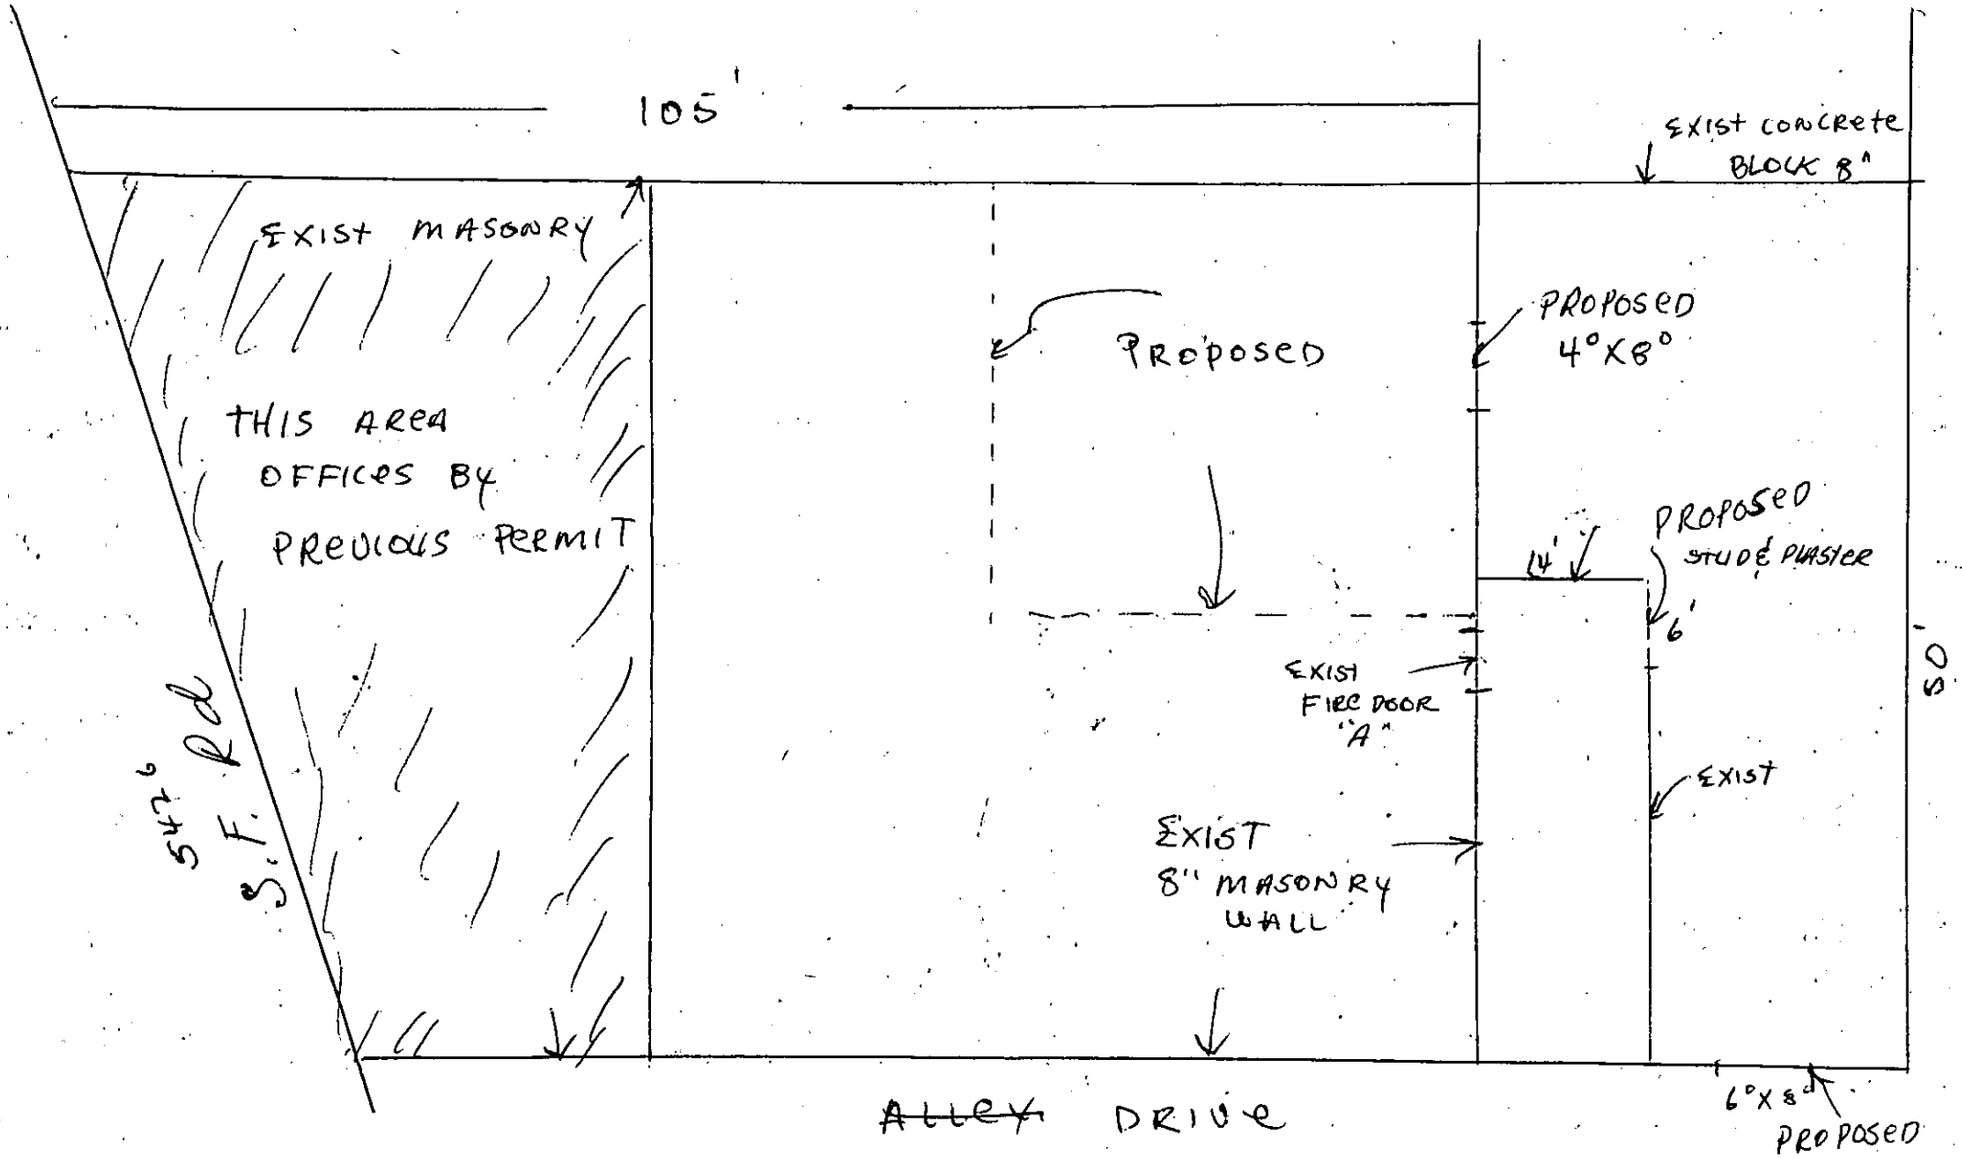
105'
EXIST CONCRETE BLOCK 8"
EXIST MASONRY
THIS AREA OFFICES BY PREVIOUS PERMIT
PROPOSED
PROPOSED 4°X8°
PROPOSED STUDS PLASTER
14'
6'
EXIST FIRE DOOR "A"
EXIST
EXIST 8" MASONRY WALL
50'
S.F. Rd
ALLEY DRIVE
6°X8°
PROPOSED

OK
U.R.
1-20-56

#38

B-6

1-C

CITY OF GLENDALE

Department of Public Works

DIVISION OF BUILDING

Application to Alter ☑ **Repair** ☐ **Demolish** ☐ **or Move** ☐

PLANS AND SPECIFICATIONS AND OTHER DATA MUST ALSO BE FILED

Applicotion is hereby made to the Superintendent of Buildings of the City of Glendole for the approval of this detailed statement of specifications herewith submitted for the alteration, repair, demolition or moving of the building herein described. All provisions of the building ordinances and state laws shall be complied with in the alteration of said building, whether herein specified or not. It is also understood thot the granting of a permit on this application does not grant any right or privilege for the alteration, repair or demolition of the building herein described, on any public street or alley or on any lond or portion thereof, the title or right of possession to which is in litigation by, or is disputed by the City, County or State; or as giving or granting any right or privilege to use the said structure or building for ony purpose which is or may hereofter be prohibited by ordinance of the City of Glendole. A DOUBLE FEE WILL BE CHARGED IF JOB IS STARTED BEFORE PERMIT IS ISSUED. PLUMBING, ELECTRICAL AND PLASTERING PERMITS ARE NOT COVERED BY THIS APPLICATION.

Lot No. 31 Block ..... Tract 3784

Job Address 5426 San Fernando Rd. Fire District 2

Owner's Name Emma Boyd

Owner's Address 622 Kenneth Rd.

Architect's Name ..... Address .....

Contractor's Name W.R. Harter State License Number 86096

Contractor's Address 800 Burchett St.

Entire cost of the Proposed Improvements, $ 3,000.00 No. of Rooms 3

Purpose of the Building Offices No. of Stories in height 1

Size of New Addition approx. 43x 50 Moteriol of Foundation Existing concrete slab

Depth of Foundation ..... Size Footing ..... Size of Wall .....

Size of Exterior Studs ..... x ..... Interior Studs 2 x 4

Size of Mud Sills 2 x 4 Bearing Studs none x

Size of First Floor Joists none x Second Floor Joists none x

Ceiling Joists 2x6 x Roof Rofters Existing x

Whot is minimum height of Floor Jaist abave ground? does not apply

Specify material of Roofing Existing

Number ond Kind of Chimneys none Size of Flues .....

Are there any Poles, Trees, Hydrants affecting driveway? no - existing

STATE ON THE FOLLOWING LINES JUST WHAT YOU WANT TO DO:

Construct as 10'6" ceiling attached to existing trusses in portions shown. Make toilet room separations & private offices as shown

Date Issued 1-20 1956


PERMIT NO. 51225

Make Diagram on Back of this Sheet

FINAL BUILDING INSPECTION IS REQUIRED BEFORE THIS BUILDING IS OCCUPIED

(SIGN HERE) W. R. Harter

Owner or Authorized Agent

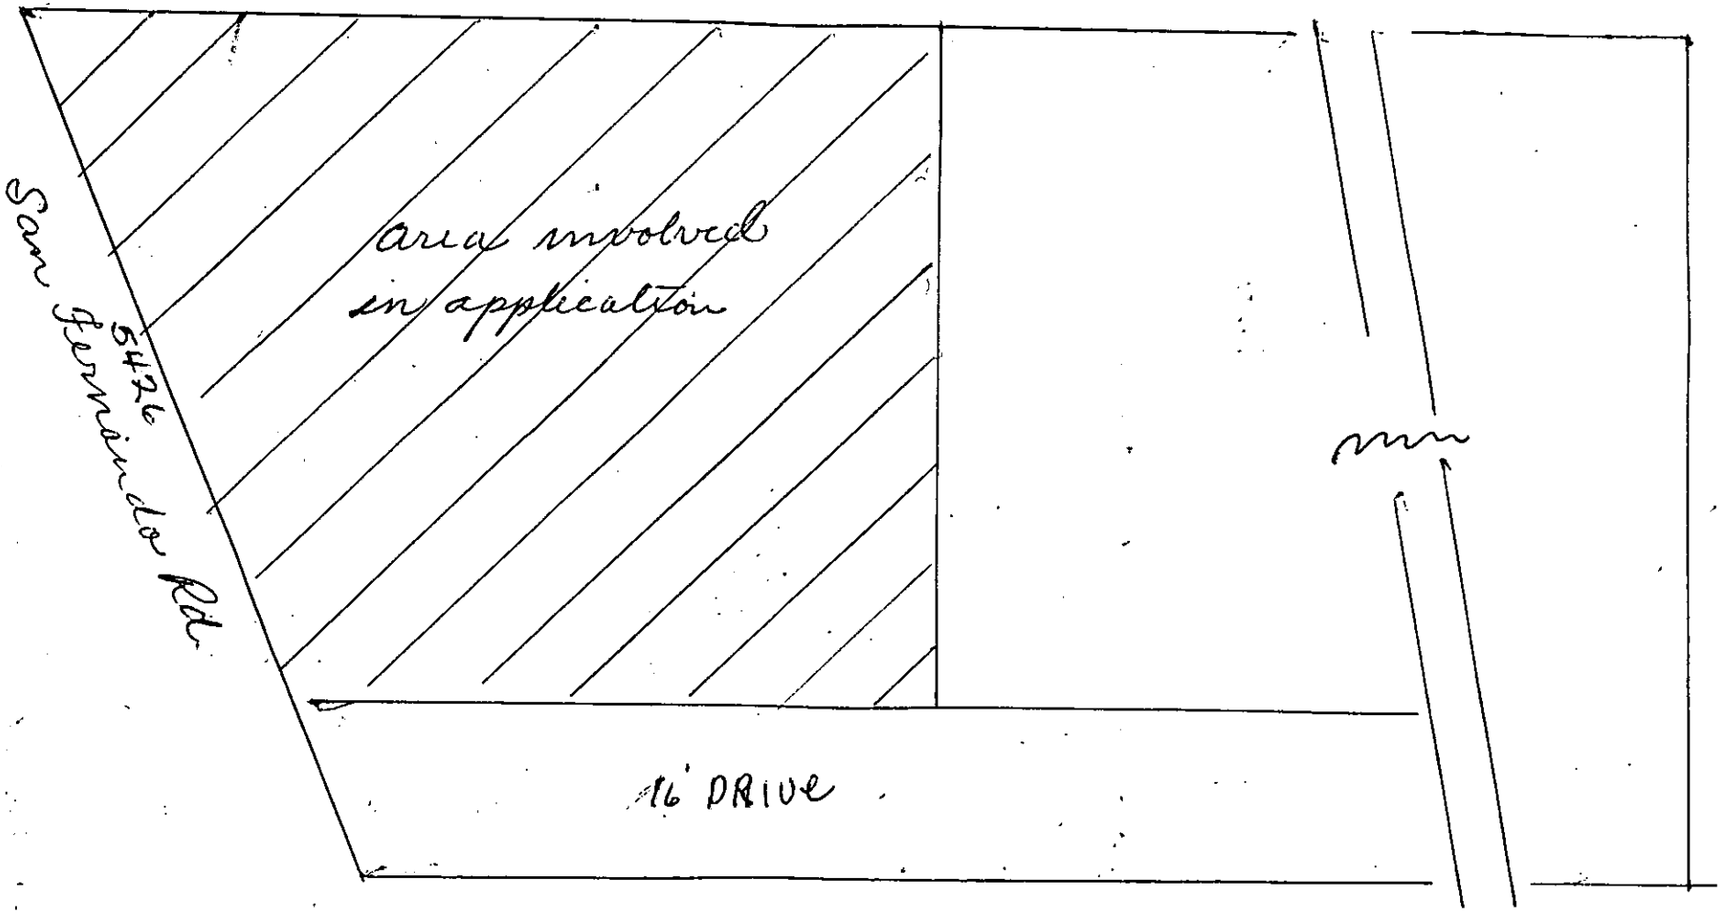
San Fernando Rd
5426
area involved
in application
16' DRIVE

B-6

1-C

CITY OF GLENDALE

Department of Public Works

DIVISION OF BUILDING

Application to Alter ☐ Repair ☐ Demolish ☐ or Move ☐

PLANS AND SPECIFICATIONS AND OTHER DATA MUST ALSO BE FILED

Application is hereby made to the Superintendent of Buildings of the City of Glendale far the approval of this detailed statement of specifications herewith submitted for the olteratian, repoir, demolition or moving of the building herein described. All provisions of the building ordinances ond state lows sholl be complied with in the alteration of soid building, whether herein specified or not. It is also understood that the granting of a permit on this application does not grant ony right or privilege for the alteration, repair or demolition of the building herein described, on any public street or alley or on any land or portion thereof, the title or right of possession to which is in litigation by, or is disputed by the City, County or State; or as giving or granting any right or privilege to use the said structure or building for any purpose which is or moy hereafter be prohibited by ordinonce of the City of Glendale. A DOUBLE FEE WILL BE CHARGED IF JOB IS STARTED BEFORE PERMIT IS ISSUED. PLUMBING, ELECTRICAL AND PLASTERING PERMITS ARE NOT COVERED BY THIS APPLICATION.

Lot No. 31 Block Tract 3784

Job Address 5426 SAN FERNANDO ROAD Fire District ~~1~~ 2 M2

Owner's Name PRODUCTS RESEARCH CO

Owner's Address SAME

Architect's Name Address

Contractor's Name SCOTT E. CAMPBELL CO. State License Number 98819

Contractor's Address 7662 MELROSE AVE. LOS ANGELES 46, CALIF

Entire cost of the Proposed Improvements, $ 5414.00 No. of Rooms

Purpose of the Building OFFICE, WAREHOUSE & MFG. No. of Stories in height 1

Size of New Addition x Moterial of Foundation

Depth of Foundation Size Footing Size of Wall

Size of Exterior Studs x Interior Studs x

Size of Mud Sills x Bearing Studs x

Size of First Floor Joists x Second Floor Joists x

Ceiling Joists x Roof Rafters x

What is minimum height of Floor Joist above ground?

Specify material of Roofing

Number and Kind of Chimneys Size of Flues

Are there any Poles, Trees, Hydrants affecting driveway?

STATE ON THE FOLLOWING LINES JUST WHAT YOU WANT TO DO:

INSTALL AUTOMATIC FIRE SPRINKLER SYSTEM

SUBJECT TO FIRE MARSHALL'S APPROVAL

Date Issued 4/6 1956

PERMIT NO. 51834

Make Diagram on Back of this Sheet

FINAL BUILDING INSPECTION IS REQUIRED BEFORE THIS BUILDING IS OCCUPIED

(SIGN HERE) W. Scott Campbell

Owner or Authorized Agent

B-6

1-C

CITY OF GLENDALE

Department of Public Works

DIVISION OF BUILDING

Application to Alter ☐ Repair ☐ Demolish ☐ or Move ☐

PLANS AND SPECIFICATIONS AND OTHER DATA MUST ALSO BE FILED

Applicotion is hereby made to the Superintendent of Buildings of the City of Glendale for the approval of this detailed statement of specifications herewith submitted for the alterotion, repair, demalition or moving of the building herein described. All pravisians af the building ardinances and stote lows shall be camplied with in the olteration af soid building, whether herein specified ar nat. It is olso understood that the granting af o permit on this opplication does not grant ony right or privilege for the alteration, repair or demolition of the building herein described, on any public street or alley or on ony lond or portion thereof, the title or right af passession to which is in litigatian by, or is disputed by the City, County or State; or as giving or granting any right or privilege to use the said structure or building for any purpose which is or may hereafter be prohibited by ordinance of the City of Glendale. A DOUBLE FEE WILL BE CHARGED IF JOB IS STARTED BEFORE PERMIT IS ISSUED. PLUMBING, ELECTRICAL AND PLASTERING PERMITS ARE NOT COVERED BY THIS APPLICATION.

Lot No. 31 Block ____ Tract 3784

Job Address 5426 San Fernando Rd. Fire District M-2 #2

Owner's Name Emma Boyd

Owner's Address 622 Kenneth Rd.

Architect's Name ____ Address ____

Contractor's Name W. R. Hunter State License Number 86096

Contractor's Address 800 Burchett St.

Entire cost of the Proposed Improvements, $ 2500.00 No. of Rooms 2

Purpose of the Building Toilet Rooms No. of Stories in height 1

Size of New Addition 15' x 32' Material of Foundation Existing slab

Depth of Foundation ____ Size Footing ____ Size of Wall ____

Size of Exterior Studs 2 x 4 Interior Studs 2 x 4

Size of Mud Sills 2 x 4 Bearing Studs 2 x 4

Size of First Floor Joists slab x Second Floor Joists ____ x ____

Ceiling Joists 2 x 6 Roof Rafters none x ____

Whot is minimum height of Floor Joist above ground? ____

Specify material of Roofing ____

Number and Kind of Chimneys ____ Size of Flues ____

Are there any Poles, Trees, Hydrants affecting driveway? No.

STATE ON THE FOLLOWING LINES JUST WHAT YOU WANT TO DO:

Make a mens & a womens rest room in an existing building

Date Issued 3-13 1956

PERMIT NO. 51630

Make Diagram on Back of this Sheet

FINAL BUILDING INSPECTION IS REQUIRED BEFORE THIS BUILDING IS OCCUPIED

(SIGN HERE) W. R. Hunter

Owner or Authorized Agent

B-8

1-c of 4pp

CITY OF GLENDALE

Department of Public Works

DIVISION OF BUILDING

Application to Alter ☐ Repair ☐ Demolish ☐ or Move ☐

PLANS AND SPECIFICATIONS AND OTHER DATA MUST ALSO BE FILED

Application is hereby made to the Superintendent of Buildings of the City of Glendale for the approval of this detailed statement of specifications herewith submitted for the alteration, repair, demolition or moving of the building herein described. All provisions of the building ordinances and state laws shall be complied with in the alteration of said building, whether herein specified or not. It is also understood that the granting of a permit on this application does not grant any right or privilege for the alteration, repair or demolition of the building herein described, on any public street or alley or on any land or portion thereof, the title or right of possession to which is in litigation by, or is disputed by the City, County or State; or as giving or granting any right or privilege to use the said structure or building for any purpose which is or may hereafter be prohibited by ordinance of the City of Glendale. A DOUBLE FEE WILL BE CHARGED IF JOB IS STARTED BEFORE PERMIT IS ISSUED. PLUMBING, ELECTRICAL AND PLASTERING PERMITS ARE NOT COVERED BY THIS APPLICATION.

Lot No. Portion 31 Block Tract 3784

Job Address 5426 San Fernando Rd Fire District ✓ Zone M-2

Owner's Name E. E. Boyd

Owner's Address 622 Kenneth Rd.

Architect's Name — Address

Contractor's Name W. R. Harter State License Number 84096

Contractor's Address 800 Burchetts st.

Entire cost of the Proposed Improvements, $ 2000.00 No. of Rooms 3

Purpose of the Building OFFICES No. of Stories in height 1

Size of New Addition 25 x 25 Material of Foundation Exist.

Depth of Foundation Exist Size Footing Exist Size of Wall

Size of Exterior Studs 2x4 x Interior Studs 2 x 4

Size of Mud Sills 2x4 x Bearing Studs None x

Size of First Floor Joists None x Second Floor Joists x

Ceiling Joists 2x3 x Roof Rafters x

What is minimum height of Floor Joist above ground? No Joist

Specify material of Roofing Existing

Number and Kind of Chimneys None Size of Flues None

Are there any Poles, Trees, Hydrants affecting driveway? No

STATE ON THE FOLLOWING LINES JUST WHAT YOU WANT TO DO:

Convert existing area to offices (625 sq ft.)

Date Issued 3-8 1957


PERMIT NO. 54043

Make Diagram on Back of this Sheet

FINAL BUILDING INSPECTION IS REQUIRED BEFORE THIS BUILDING IS OCCUPIED

(SIGN HERE) W. R. Harter

Owner or Authorized Agent

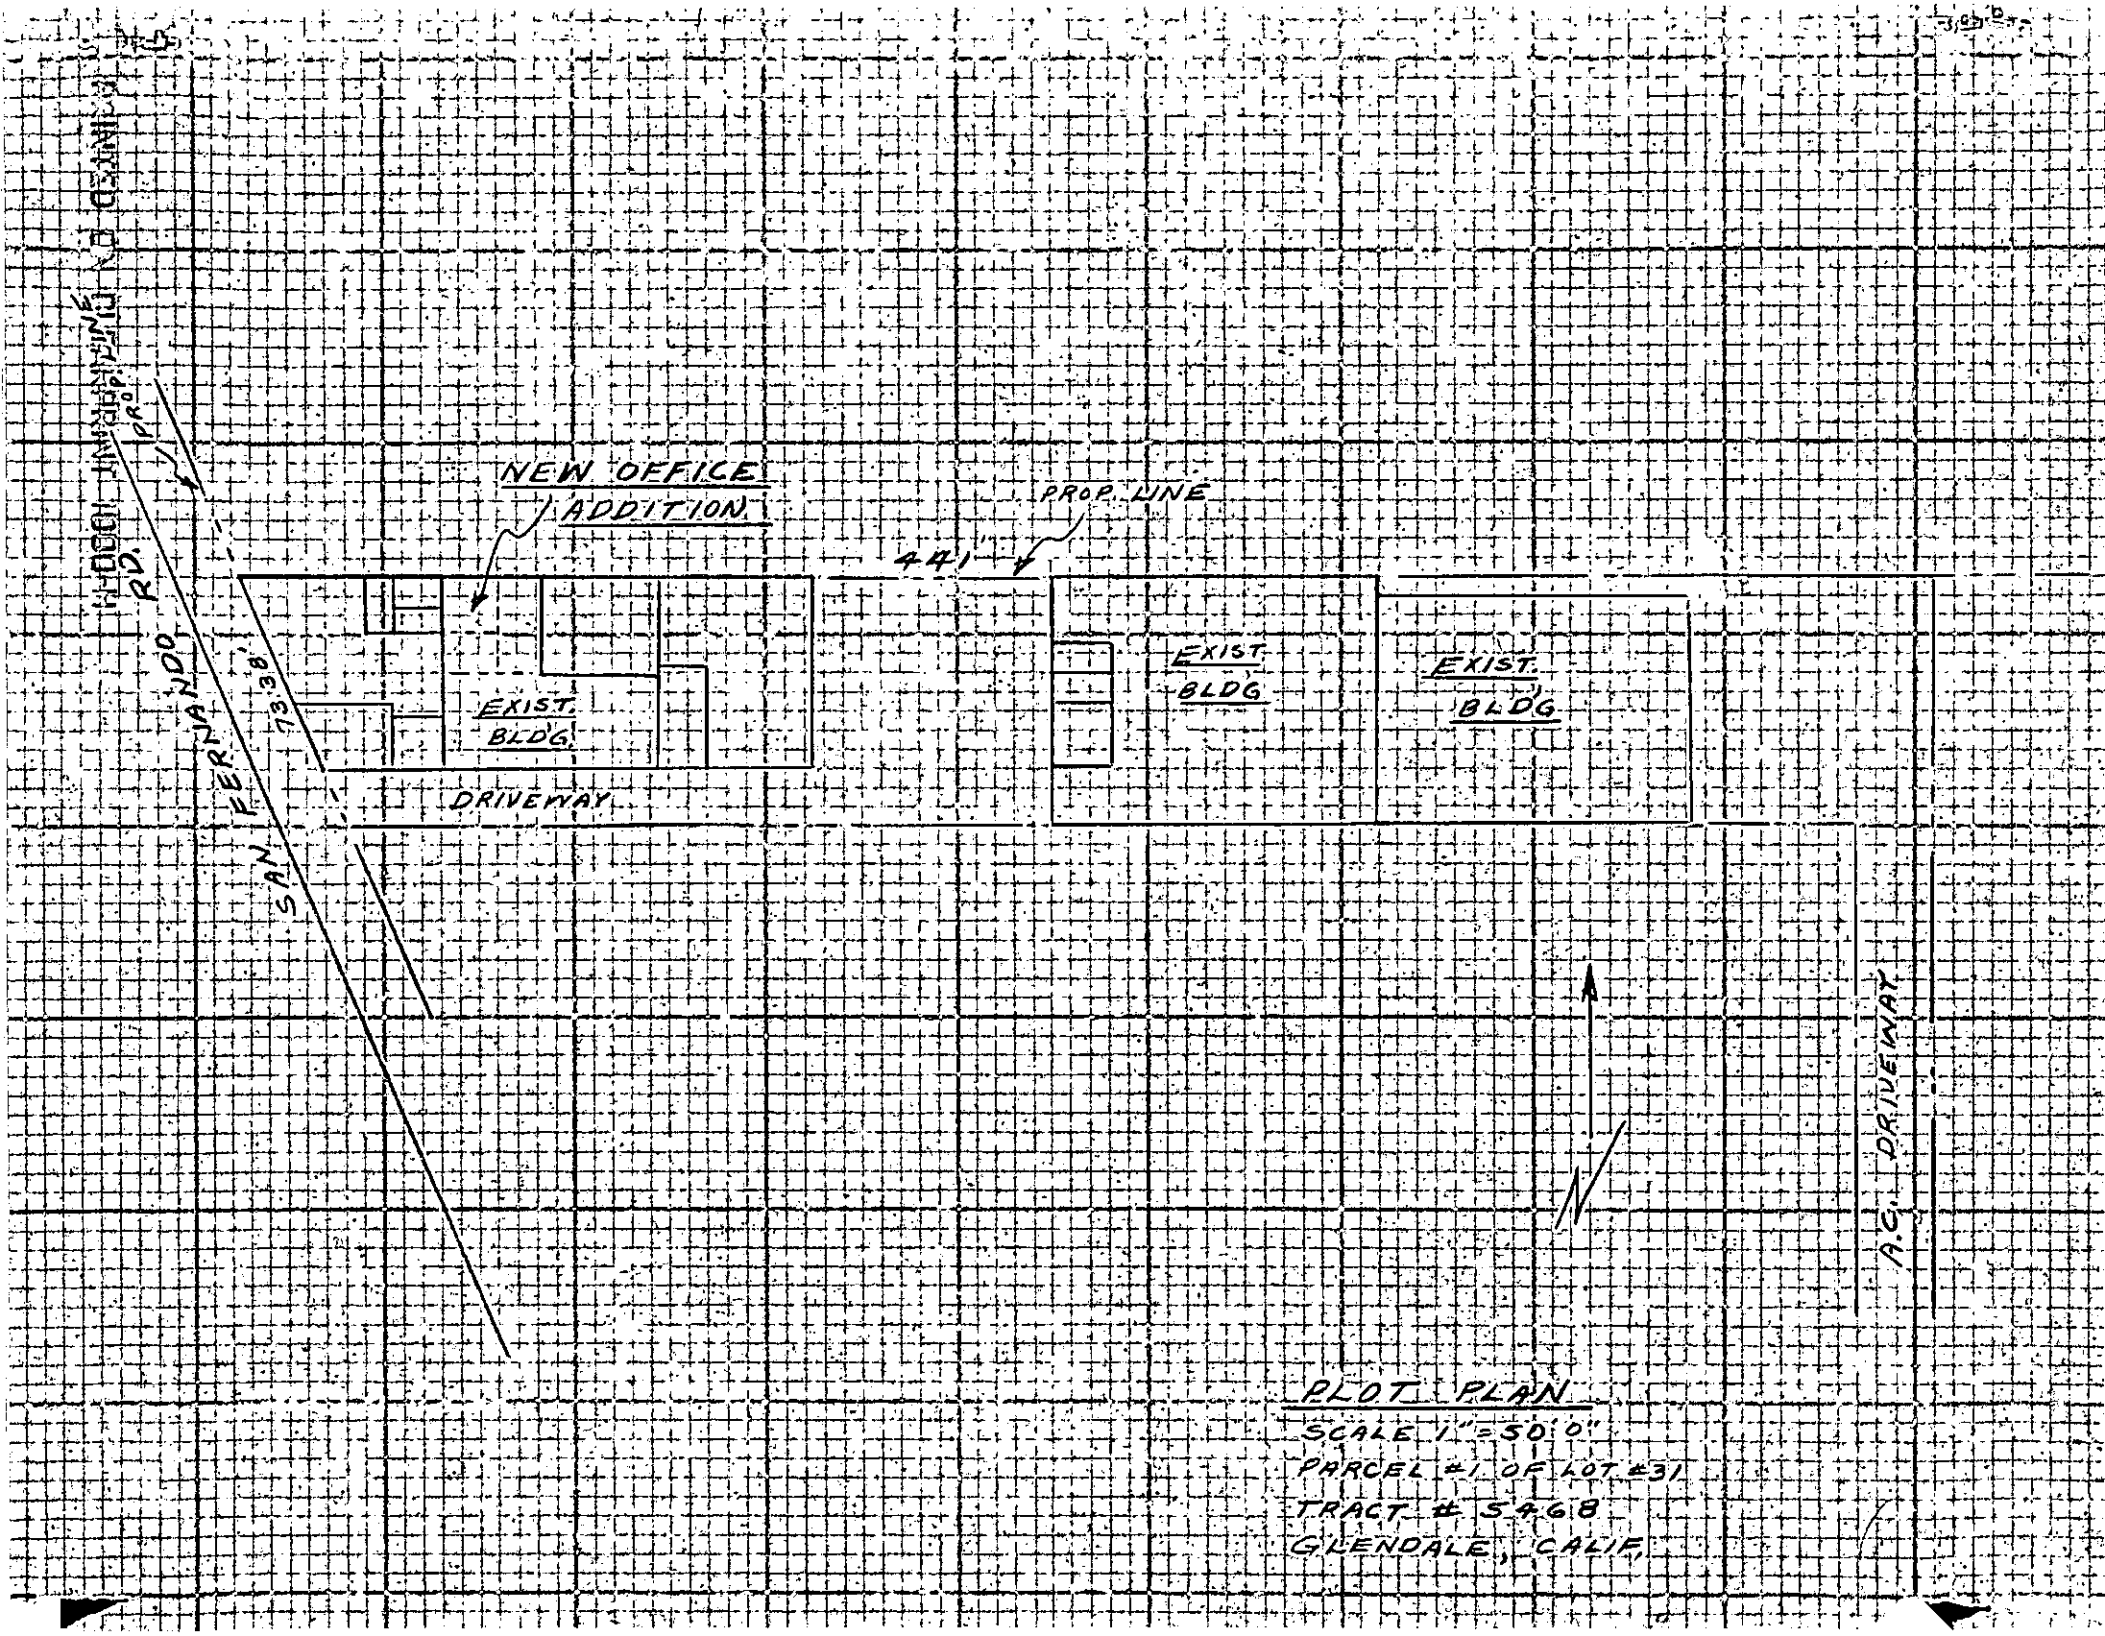
SAN FERNANDO RD.
NEW OFFICE ADDITION
PROP. LINE
44'-1"
EXIST. BLDG.
EXIST. BLDG.
EXIST. BLDG.
DRIVEWAY
A.C. DRIVEWAY
N
PLOT PLAN
SCALE 1" = 30'-0"
PARCEL #1 OF LOT #31
TRACT # 5468
GLENDALE, CALIF.

B-6

CITY OF GLENDALE

Department of Public Works

DIVISION OF BUILDING

1-c

Ok RM PARTITION & DOORS ONLY

Application to Alter ☐ **Repair** ☐ **Demolish** ☐ **or Move** ☐

PLANS AND SPECIFICATIONS AND OTHER DATA MUST ALSO BE FILED

Application is hereby made to the Superintendent of Buildings of the City of Glendale for the approval of this detailed statement of specifications herewith submitted for the alteration, repair, demolition or moving of the building herein described. All provisions of the building ordinances and state laws shall be complied with in the alteration of said building, whether herein specified or not. It is also understood that the granting of a permit on this application does not grant any right or privilege for the alteration, repair or demolition of the building herein described, on any public street or alley or on any land or portion thereof, the title or right of possession to which is in litigation by, or is disputed by the City, County or State; or as giving or granting any right or privilege to use the said structure or building for any purpose which is or may hereafter be prohibited by ordinance of the City of Glendale. A DOUBLE FEE WILL BE CHARGED IF JOB IS STARTED BEFORE PERMIT IS ISSUED. PLUMBING, ELECTRICAL AND PLASTERING PERMITS ARE NOT COVERED BY THIS APPLICATION.

Lot No. 31 Block Tract 3784

Job Address 5426 San Fernando Road Fire District #2 Zone M2

Owner's Name Ruth Denning, Edna Boyd & Helen Gregg.

Owner's Address 622 Kenneth Rd.

Architect's Name Eugene Russell. Address 624 Glenwood Rd.

Contractor's Name Edgar N. Gregg. State License Number 55351

Contractor's Address 208 E. Glendale Blvd.

Entire cost of the Proposed Improvements $1000 No. of Rooms Partition

Purpose of the Building Ware House No. of Stories in height one.

Size of New Addition Seperation Wall Material of Foundation

Depth of Foundation 12" to support partition Size Footing 12 X 12 Size of Wall

Size of Exterior Studs x Interior Studs x

Size of Mud Sills x Bearing Studs x

Size of First Floor Joists x Second Floor Joists x

Ceiling Joists x Roof Rafters x

What is minimum height of Floor Joist above ground?

Specify material of Roofing

Number and Kind of Chimneys Size of Flues

Are there any Poles, Trees, Hydrants affecting driveway?

STATE ON THE FOLLOWING LINES JUST WHAT YOU WANT TO DO:

Build a seperation wall in Ware house Bldg. under Construction
Put in 2 fire Doors class D. 2 out side doors 3°X6' one Door
North wall to be labeled Door E, or F. PLAN ON FILE

Date Issued 11-19 1957

PERMIT NO. V-5806

Make Diagram on Back of this Sheet

FINAL BUILDING INSPECTION IS REQUIRED BEFORE THIS BUILDING IS OCCUPIED

(SIGN HERE) Edgar N Gregg

Owner or Authorized Agent

APPROVED -
PUBLIC SERVICE DEPT.
ELEC. 10/23/57
WATER

#473
Southerly Building line to be 1½' from P/Line
Engr. Dept. OK.

CITY OF GLENDALE
DEPARTMENT OF PUBLIC WORKS
DIVISION OF BUILDING

MAX. Allow Height 17' OK TYPE ~~I-II~~ III B.L.

APPLICATION FOR
BUILDING PERMIT OK R.M. P. Killam **GROUP D-E-F-G-H-I-J**

PERMITS FOR PLUMBING, ~~ELECTRICAL~~ AND PLASTERING NOT INCLUDED IN BUILDING PERMIT.

ZONE M-2 FIRE DIST. 2 Glendale, Calif., 19

APPLICATION IS HEREBY MADE TO THE SUPERINTENDENT OF BUILDING TO ERECT BUILDING IN ACCORDANCE WITH PROVISIONS OF CITY ORDINANCES AND STATE LAWS APPLICABLE THERETO. A DOUBLE FEE WILL BE CHARGED IF JOB IS STARTED BEFORE PERMIT IS FILED.

OWNER'S NAME Ruth Jennings Helen Gregg or Edna Boyd.

Owner's Address 622 Kenneth Road.

PURPOSE OF BUILDING Ware house Number of Rooms one

JOB ADDRESS 5426 San Fernando Rd Rear.

CONTRACTOR'S NAME Edgar N. Gregg. State License Number 55351

Contractor's Address 208 E. Glenoaks Blvd.

Lot No. 31 Block Tract 3784 SET BACK FROM FRONT LINE

Valuation of Building Complete, $ 40,000 Number of Stories in height one

Size of Lot 219 x 627 Size of Building 66 x 160

Will Building be erected on front or rear of lot? Rear Are there any buildings on lot? yes

Of what material will FOUNDATION walls be built? Cement

GIVE depth of FOUNDATION below surface of ground 18"

GIVE dimensions of FOUNDATION FOOTINGS 8"X16"

GIVE width of FOUNDATION wall at top 8"

NUMBER and KIND of chimneys None Number of flues

Number of inlets to each flue Interior size of flues

Give size of following materials: MUDSILLS 2 x 6 Girders and Stringers x

EXTERIOR STUDS None BEARING STUDS x Interior Studs x

Ceiling Joists x Roof Rafters 2x12 FIRST FLOOR JOISTS x

SECOND FLOOR JOISTS x Third Floor Joists x Fourth Floor Joists x

Specify materials of roofing 1-15 lbf 1-90 lb. Exterior Finish of Building? Cement Block.

What is least area of any sleeping or living room? What means of access to attic?

What is minimum area of kitchen? What are the minimum ceiling heights

Will windows in each room be equal to one-eighth (⅛) of floor area?

What is the minimum height of floor joist above ground?

Will entire space underneath building be enclosed and be provided with ventilating screens?

Will a toilet or bath be provided for each family?

Give area of toilet compartment or room, when finished

Give size of windows for toilet and bath rooms

Are there any Poles, Trees, Hydrants affecting driveway? no

Have you filed Workmen's Compensation Insurance with this office? yes

Will all provisions of State Dwelling House Act be complied with? yes.

I have carefully examined and read the above application and know the same to be true and correct. All provisions of the Ordinances and Laws governing Building Construction will be complied with, whether herein specified or not. **FINAL INSPECTION REQUIRED BEFORE BUILDING IS OCCUPIED.**


(Sign here) Edgar N Gregg.
OWNER OR AUTHORIZED AGENT.

Permit Number 55692 Date issued 10/29 19 57

Make Diagram on Back of this Sheet

Indicate by sketch in space below exact location of proposed building and dimensions, distance from lot line and same data for existing buildings, if any. If none, so state. Show dimensions of lot. Enter street, house number, tract and lot numbers.

No. 5426 San Fernando Rd Street

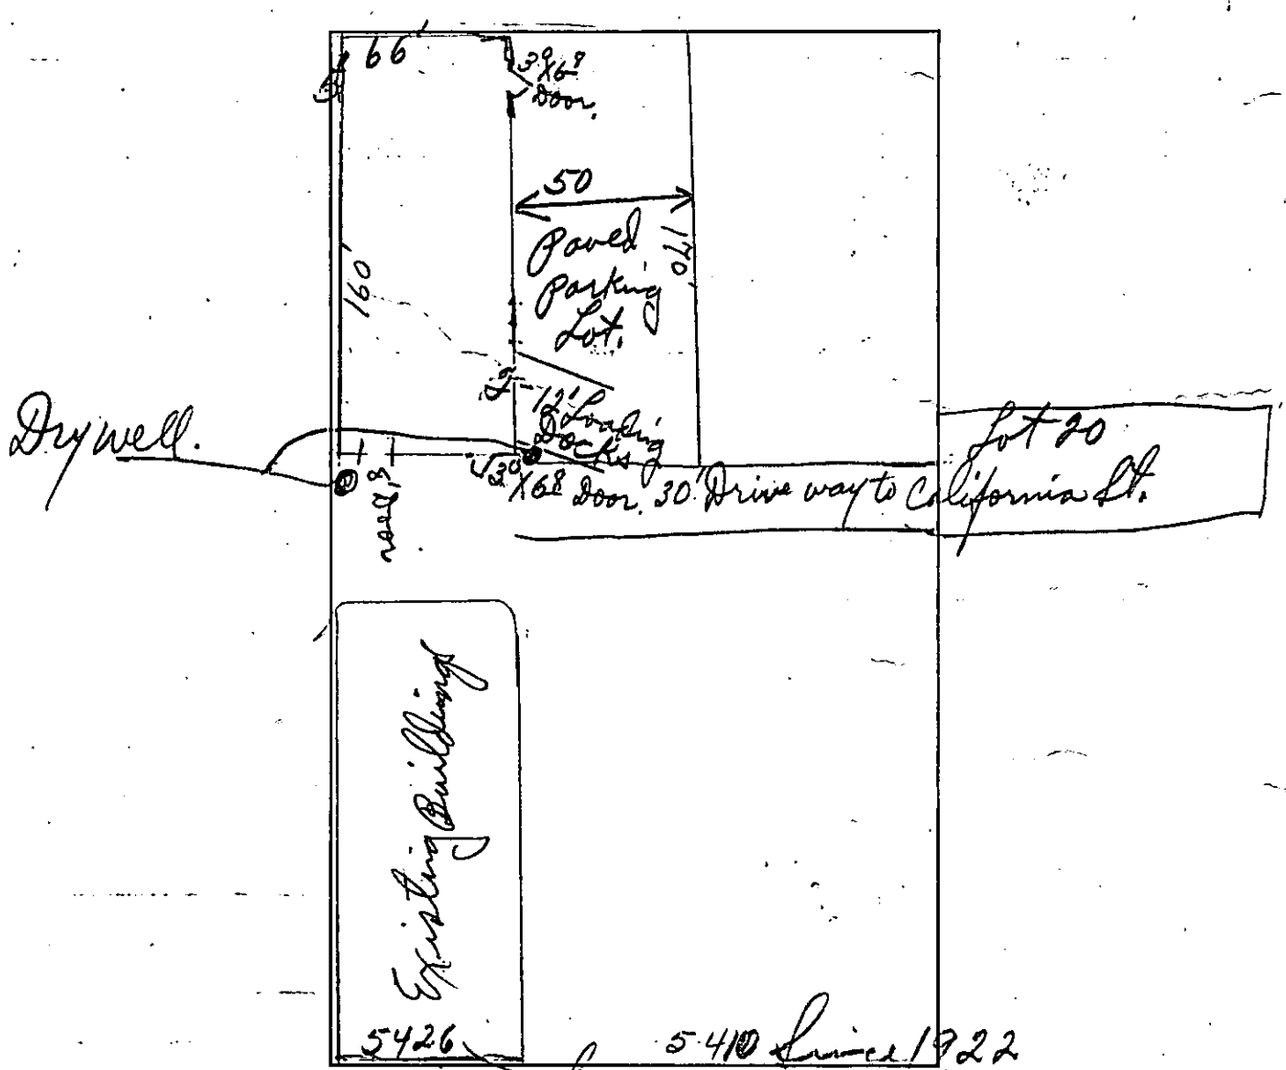

Lot No. 31 Block

Tract 3784

Drive way over west ½ Lot 20 Tr 5468

All this is one ownership.

All Applications Must Be Filled Out By Applicant

(USE INK OR INDELLIBLE PENCIL)

Fire District.....

PLANS AND SPECIFICATIONS
And Other Data Must Also Be Filed

DEPARTMENT OF PUBLIC WORKS
DIVISION OF BUILDING

1-C

Application to Alter, Repair, Demolish or Move

Application is hereby made to the Superintendent of Buildings of the City of Glendale for the approval of this detailed statement of specifications herewith submitted for the alteration, repair, demolition or move the building herein described. All provisions of the building ordinances and state laws shall be complied with in the alteration of said building, whether herein specified or not. It is also understood that the granting of a permit on this application does not grant any right or privilege for the alteration, repair or demolition of the building herein described, on any public street or alley or on any land or portion thereof, the title or right of possession to which is in litigation by, or is disputed by the City, County or State; or as giving or granting any right or privilege to use the said structure or building for any purpose which is or may hereafter be prohibited by ordinance of the City of Glendale.

(SIGN HERE) Los Angeles Fencing Co. By P L Penn
Owner or Authorized Agent.

Lot No. ..... Block ..... Tract .....

Job Address 5426 San Fernando Rd

Owner's Name Hollywood Water Heater

Owner's Address .....

Architect's Name ..... Address .....

Contractor's Name Los Angeles Fencing Co State License Number .....

Contractor's Address 3257 Verdugo Rd.

Entire cost of the Proposed Improvements, $ 137.50 Class of Building .....

Purpose of the Building ..... No. of Stories in height .....

Size of New Addition ..... x ..... Material of Foundation .....

Depth of Foundation ..... Size Footing ..... Size of Wall .....

Size of Exterior Studs ..... x ..... Interior Studs ..... x .....

Size of Mud Sills ..... x ..... Bearing Studs ..... x .....

Size of First Floor Joist ..... x ..... Second Floor Joist ..... x .....

Ceiling Joists ..... x ..... Roof Rafters ..... x .....

What is minimum height of Floor Joist above ground? .....

Specify Material of Roofing .....


Number and Kind of Chimneys ..... Size of Flues .....

STATE ON THE FOLLOWING LINES JUST WHAT YOU WANT TO DO:

Enclose stock in rear of building
with 6ft of fabric and 3 barbed wire
on inclined arms above fabric.

PERMIT NO. 15284 Date Issued 1-2- 1940

Make Diagram on Back of this Sheet

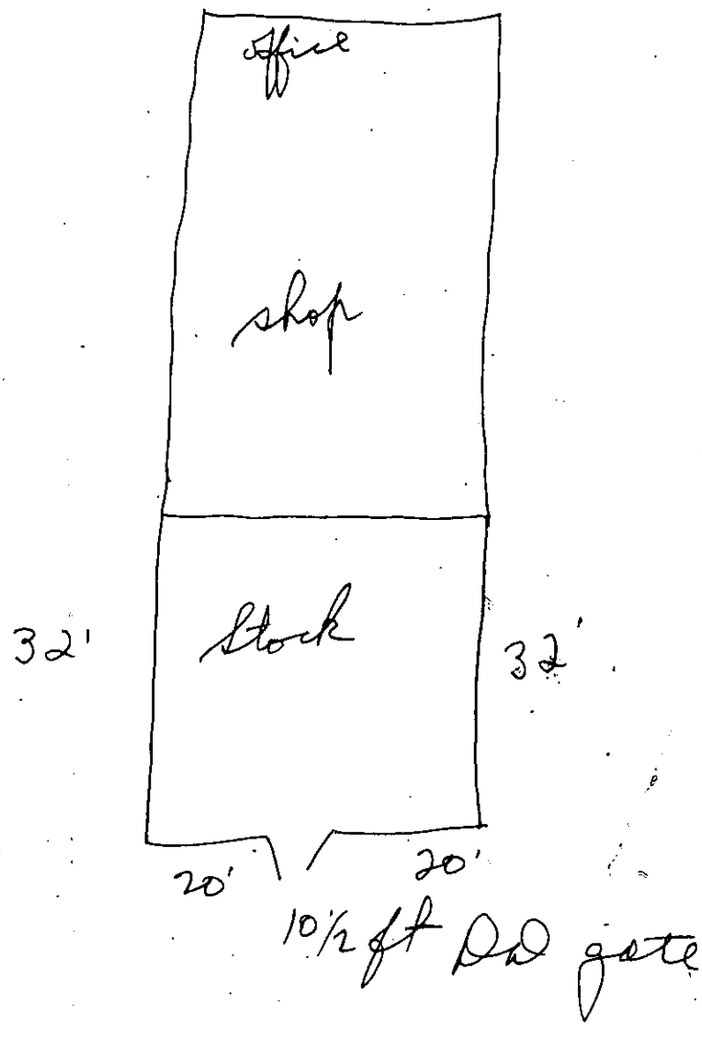
office
shop
stock
32'
32'
20'
20'
10½ ft DD gate

Application Received

11-26-40 Accept

Permit Issued
BUILDING DEPT.
NOV 26 10 32 AM '40
CITY OF GLENDALE

1-C

CITY OF GLENDALE
DEPARTMENT OF PUBLIC WORKS
DIVISION OF BUILDING

Application to Alter ☐ Repair ☐ Demolish ☐ or Move ☒

PLANS AND SPECIFICATIONS AND OTHER DATA MUST ALSO BE FILED

Application is hereby made to the Superintendent of Buildings of the City of Glendale for the approval of this detailed statement of specifications herewith submitted for the alteration, repair, demolition or moving of the building herein described. All provisions of the building ordinances and state laws shall be complied with in the alteration of said building, whether herein specified or not. It is also understood that the granting of a permit on this application does not grant any right or privilege for the alteration, repair or demolition of the building herein described, on any public street or alley or on any land or portion thereof, the title or right of possession to which is in litigation by, or is disputed by the City, County or State; or as giving or granting any right or privilege to use the said structure or building for any purpose which is or may hereafter be prohibited by ordinance of the City of Glendale. **A DOUBLE FEE WILL BE CHARGED IF JOB IS STARTED BEFORE PERMIT IS ISSUED.**

(SIGN HERE) Roger W Jennings
Owner or Authorized Agent.

Lot No. _____ Block _____ Tract _____

Job Address 5430 West San Fernando Rd Fire District Los Angeles

Owner's Name Roger W Jennings

Owner's Address 5430 West San Fernando Rd Los Angeles

Architect's Name none Address _____

Contractor's Name none State License Number _____

Contractor's Address none

Entire cost of the Proposed Improvements, $ — Class of Building Frame

Purpose of the Building Food House No. of Stories in height One

Size of New Addition none x _____ Material of Foundation none

Depth Of Foundation none Size Footing — Size of Wall —

Size of Exterior Studs — x _____ Interior Studs — x _____

Size of Mud Sills — x _____ Bearing Studs — x _____

Size of First Floor Joist — x _____ Second Floor Joist — x _____

Ceiling Joists — x _____ Roof Rafters — x _____

What is minimum height of Floor Joist above ground? —

Specify Material of Roofing Roofing Paper

Number and Kind of Chimneys none Size of Flues none

Are there any Poles, Trees, Hydrants affecting driveway? none

STATE ON THE FOLLOWING LINES JUST WHAT YOU WANT TO DO:

Move Building on San Fernando Road
To Victory Blvd. Size 10 X 12
out of City.

PERMIT NO. 17490 Date Issued 11-26- 1940

Make Diagram on Back of this Sheet

02

5430 SAN FERNANDO RD

Permit Number: BB 20020577
Plan Check Number:

Printed On: 10-APR-02

Expiration Date: 06-OCT-02

CITY OF GLENDALE - BUILDING AND SAFETY
633 E.Broadway, Rm.101
Glendale, CA 91206 - (818)548-3200 (818)548-4830(INSP)

BB3010
COMMERCIAL-ADD TO STRUCTU

Permit Status: OPEN
Status Date: 10-APR-2002

Building Permit

Scope of Work
Install spray booth and electrical for fan and lights which are exhaust for spray booth and exhaust of oven. (spay booth for testing sample paints.)

Individual's / Company Name	Address / City, State / Zip	City, State Lic. / Worker's Comp.	Phone Number
(APP) Circle Of Industral Manufac	1613 W EL SEGUNDO BLVD Compton, Ca 90222		
(OWN) P.P.G.	Glendale, Ca 90103		818-549-7617
(CNT)			
(GEN) Circle Of Industral Manufactur	1613 W El Segundo Blvd Compton, Ca 90222	CCLB 20020076/, STATE FUND/5614-2002,010103	

Tract Name / Number	Block(s)	Lot(s)	Assessor's ID
			5638018032

Estimated Value: **Calculated Value:** $8,000

Permit Quantities	Qty Comments or Y / N	Permit Quantities	Qty Comments or Y / N
Bldg. No. Of Stories	1	Existing Use Of Bldg	Wherehouse
Proposed Use Of Bldg	Manufacturing	Type Of Const.	Iiin
Occupancy Designatio	Si		
Section Map Number	20		
Light Industrial Zon	Y		

Comments

Fees	Amount	Fee Description	Amount
BUILDING PERMIT	$122.50	PLAN CHECK	$79.63
		Total Fees:	$202.13
Total Fees Due:	$0.00	Total Fees Paid:	$202.13

Clearances Agencies

Activity Code	Status	By	Date		
BUILDING	DONE	ELEE	10-APR-02	Signature:	Date:
FIRE	DONE	JHALPERT	10-APR-02	Signature:	Date:

Condition Code	Status	By	Date

The person signing for this permit acknowledges that there are NO Oak, Bay or Sycamore Trees with trunks larger than an eight inch (8") diameter within a twenty foot (20 ft.) influence of the proposed construction.

At the time of final inspection, the inspector shall verify the installation of smoke detectors in all sleeping rooms and hallways leading thereto. Battery operated smoke detectors are acceptable in existing construction.

The City of Glendale restricts issuance of the building permit to the property owner or licensed general contractor only. Signatures of this individual must be verified by personal identification. Any person signing the permit application as agent for the owner or contractor shall have an original letter of authorization at the time of permit issuance.

Applications Shall expire 180 days after the date of submittal unless excepted by sec. 107.4 of the Glendale Building Code, and thereafter, any documents submitted to the department shall be returned to the applicant or destroyed by the building official. Upon written request from the applicant, the building official may extend the period of permit application.

COPYRIGHT KIVA 1997 - 2002

5430 SAN FERNANDO RD,

LICENSED CONTRACTORS DECLARATION

I hereby affirm, under penalty of perjury, that I am licenced under the provisions of Chapter 9 (starting with Section 7000) of Division 3 o fthe Bus. & Prof. code , and that my license is in *full force and effect.*

License Class _____ License No._____Contractor's Signature_____Date_____

OWNER - BUILDER DECLARATION

As the property owner and builder of the proposed project ('owner-builder') you are the responsible party of record on this permit. Building permits are not required to be signed by property owners unless they are personally performing their own work. If your work is being performed by someone other than yourself, you may protect yourself from possible liability if that person applies for the proper permit in his or her name. Contractors are required by law to be licensed and bonded by the State of California and to have a business license from the City of Glendale. They are also required by law to put their license number on all permits for which they apply. If you plan to do your own work, with the exception of various trades that you plan to subcontract, you should be aware that if you employ or otherwise engage any persons other than your immediate family, and the work (including materials and other costs) is $200 or more for the entire project, and such persons are not licensed as contractors or subcontractors, then you may be an employer. If you are an employer, you must register with the state and federal government as an employer and you are subject to several obligations including state and federal income tax withholding, federal social security taxes, workers compensation insurance, disability insurance costs, and unemployment compensation contributions. There may be financial risks for you if you do not carry out these obligations, and these risks are especially serious with respect to workers' compensation insurance. For more specific information about your obligations under federal law, contact the Internal Revenue Service (and, if you wish, the U.S. Small Business Administration). For more specific information about your obligations under state law, contact the Department of Benefit Payments and the Division of Industrial Accidents. If the structure is intended for sale, property owners who are not licensed contractors are allowed to perform their work personally or through their own employees, without a licensed contractor or subcontractor, only under limited conditions. A frequent practice of unlicensed persons professing to be contractors is to secure an 'owner-builder' building permit, erroneously implying that the property owner is providing his or ber own labor and material personally. Information about licensed contractors may be obtained by contacting the Contractors' State License Board in your community or at 1020 N Street, Sacramento, California 95814. Note: The current mailing address of the Contractors State License Board is P.O. Box 26000, Sacramento, California 95826.

Section 7031.5 of the Bus. & Prof. Code requires the permit applicant to sign a statement above or claim exemption from the Contractor's license Law and state the basis for such exemption. Violations of this section subjects the applicant to a civil penalty of not more than five hundred dollars ($500). I hereby affirm that I have read the paragraph above and willfully accept the responsibility of an owner-builder. I further affirm, under penalty of perjury, that I am exempt from the Contractor's License Law for the following reason:

_____ INITIAL I, as owner of the property, or my employees with wages as their sole compensation, will do the work, and the structure is not intended or offered for sale (Sec. 7044, Business and Professions Code: The Contractors License Law does not apply to an owner of property who builds or improves thereon, and who does such work himself or herself or through his or her own employees, provided that the improvements are not intended or offered for sale. If, however, the building or improvement is sold within one year of completion, the owner-builder will have the burden of proving that he or she did not build or improve for the purpose of sale.).

_____ INITIAL I, as owner of the property, am exclusively contracting with licensed contractors to construct the project (Sec. 7044, Business and Professions Code: The Contractors License Law does not apply to an owner of property who builds or improves thereon, and who contracts for the projects with a contractor(s) licensed pursuant to the Contractors License Law.). I have or plan to contract with the following person (company) to provide the proposed construction:

Name_____ Address_____Phone_____Contractors Lic. No._____

_____ INITIAL I, as owner of the property, plan to provide portions of the work but I have or plan to contract with the following person(s) /(company(ies)) to provide the work indicated.

Name_____ Address_____Phone_____Type of work_____

Name_____ Address_____Phone_____Type of work_____

Name_____ Address_____Phone_____Type of work_____

*I am exempt under Section _____ of the Bus. and Prof. Code for the following reason:*_____

_____ INITIAL _____

Name of Property Owner _____ Signature _____ Date _____

WORKERS COMPENSATION DECLARATION

_____ INITIAL I have and will maintain a certificate of consent to self-insure for workers' compensation, as provided for by Section 3700 of the Labor Code, for the performance of the work for which this permit is issued.

_____ INITIAL I have and will maintain workers' compensation insurance, as required by Section 3700 of the Labor Code, for the performance of the work for whicb this permit is issued. My workers'compensation insurance carrier and policy number are:

Carrier_____ Policy Number_____Expiration Date_____
(This section need not be completed if the permit is for one hundred dollars ($100) or less)

_____ INITIAL I certify that in the performance of the work for which this permit is issued, I shall not employ any person in any manner so as to become subject to the workers' compensation laws of California, and agree that if I sbould become subject to the workers' compensation provisions of Section 3700 of the Labor Code, I shall forthwith comply with those provisions.

Print Name _____ Signature _____ Date _____

☐CONTRACTOR
☐OWNER
☐AGENT

WARNING: FAILURE TO SECURE WORKERS' COMPENSATION COVERAGE IS UNLAWFUL, AND SHALL SUBJECT AN EMPLOYER TO CRIMINAL PENALTIES AND CIVIL FINES UP TO ONE HUNDRED THOUSAND DOLLARS ($100,000), IN ADDITION TO THE COST OF COMPENSATION, DAMAGES AS PROVIDED FOR IN SECTION 3706 OF THE LABOR CODE, INTEREST, AND ATTORNEY'S FEES.

ASBESTOS NOTIFICATION

☐I declare that notification of asbestos removal is not applicable to this project. ☐A notification letter has or will be sent to the AQMD or EPA. _____ SIGNATURE

CONSTRUCTION LENDING AGENCY

I hereby affirm under penalty of perjury that there is a construction lending agency for the performance or the work for which this permit is issued (Sec. 3097, Civil Code).

Lender's Name_____Lender's Address_____Phone_____

FINAL DECLARATION

I certify that *I have* read this application and state that the above information is correct. I agree to comply with all city and county ordinances and state laws relating to building construction, and hereby authorize representatives of the City of Glendale to enter upon the above-mentioned property for inspection purposes.

Print Name _____ Signature _____ Date _____

☐CONTRACTOR
☐ OWNER
☐ AGENT

CITY OF GLENDALE - BUILDING AND SAFETY
633 E. Broadway, Room 101
Glendale, CA 91206 - (818) 548-3200, 548-4830 (Inspection)

APPLICATION NO. BB - 20020577

APPLICATION FOR BUILDING PERMIT

Separate applications are required for Electrical, Plumbing, Heating/Air Conditioning, Fire Sprinklers, Use & Occupancy and Signs

Please complete the section below clearly, legibly and in ink

EXPIRATION DATE:

APPLICATION NO. BB -

PROJECT ADDRESS, CITY AND ZIP: 5430 SAN FERNANDO ROAD — UNIT (SUITE) NO.:

BLDG. TYPE: ☐ DWELLING/DUPLEX ☐ APARTMENT/CONDO ☒ COMMERCIAL ☐ MANUFACTURING ☐ RECREATIONAL ☐ PUBLIC ADMIN/UTILITY

SCOPE OF CONSTRUCTION: ☐ NEW STRUCTURE ☐ ADDITION ☐ ALTERATION/REPAIR ☐ DEMOLISH STRUCTURE

DESCRIPTION OF CONSTRUCTION ACTIVITY: Install spray booth: ELECTRICAL FOR FAN & LIGHTS. Mech. air exhaust for spray booth and exhaust of oven. (SPRAY BOOTH FOR TESTING SAMPLE PARTS)

COST OF CONSTRUCTION (Includes all fixed equipment, electrical, plumbing, mechanical and labor costs. This may be revised by the building official.): ~~$8000.00~~ $ 8,000 — 04/10/02

CHECK THIS BOX IF WORK HAS ALREADY STARTED. Double the permit fee will be charged for legalization. ☐

Check one if the primary contact:

	APPLICANT'S NAME	MAILING ADDRESS	BUS. PHONE NO.
☒	CIRCLE INDUSTRIAL MFG.	1613 W. Elsegundo blvd	310 638-5101
	APPLICANT'S TITLE: Manager	CITY, STATE & ZIP	ALT. PHONE NO.
☐	PROPERTY OWNER'S NAME: PPG	MAILING ADDRESS: 5430 SAN FERNANDO ROAD 196066	PHONE NO.: Al Adams 818 549-7617
☐	ARCHITECT/ENGINEER'S NAME: N/A	MAILING ADDRESS	STATE LIC. NO. / PHONE NO.
☐	CONTRACTOR'S NAME: CIRCLE INDUSTRIAL 1613 W elsegundo blvd	CITY BUS. LIC. NO.	STATE LIC. NO.: 196066 — PHONE NO.: 310 638-5101

STAFF USE ONLY BELOW THIS LINE

ASSESSOR'S PARCEL NO.	LEGAL DESCRIPTION, TRACT	BLOCK	LOT	SECTION MAP NO.	PARCEL ZONE
	3784	N/A	West Glendale	20	M2
NO. OF EXISTING BUILDINGS ON PARCEL AND RESPECTIVE USES				LOT DIMENSIONS	LOT AREA
					FIRE ZONE 4 ☐

PROPOSED USE OF BUILDING				EXISTING USE OF BUILDING (Only if changed)				
SPRAY BOOTH FOR WAREHOUSE				WAREHOUSE				
USE OF SPACE	OCCUPANCY DESIGNATION			FLOOR AREA (BLDG.)			OCCUPANT LOAD	
SAME	S1							
BEDROOMS	DWELLING UNITS	FIRE SPRINKLERS	HEIGHT (BLDG.)	STORIES	BASEMENT	MEZZ.	SPECIAL INSP.	TYPE OF CONSTR.
N/A	N/A	YES		1	—	—	—	III-1

FLOOR AREA (ZONING)	HEIGHT (BLDG.)	PARKING PROVIDED	PARKING REQUIRED	CASES, ORDINANCES, VARIANCES

STAFF COMMENTS. (INITIALS)

PLAN REQUIRED ☒
PLOT PLAN ATTACHED ☒
NEW CERT. OF OCCUPANCY ☐

O.K. TO SUBMIT/EXPRESS BY: PRINT / SIGNATURE	DATE	ACCEPTED BY:	DATE	RECEIPT NO.	P.C. FEE (Y) N

Check only if applicable

☐	ENGINEERING PRINT / SIGNATURE	DATE	P.W. EASEMENTS	P.L. TO CURB FACE	ACCESSIBILITY Y (N)
☐	ZONING PRINT / SIGNATURE	DATE	☐ P.S. WATER PRINT / SIGNATURE	DATE	ENERGY Y (N)
☒	FIRE/INDUSTRIAL WASTE JEFF HALPERT	DATE 04/10/02	☐ P.S. ELECTRIC PRINT / SIGNATURE	DATE	STRONG MOTION Y (N)
☐	DESIGN REVIEW	DATE	☐ AGENCY:	DATE	S.R.C. N/A
☐	AGENCY:	DATE	☐ AGENCY:	DATE	ARCHIVE FEE (PAGES) N/A

BLDG. PLAN CHECK	DATE	ACCEPTED BY:	DATE	RECEIPT NO.	SUPP. P.C. FEE (N)

O.K. TO ISSUE PERMIT BY:	DATE	ACCEPTED BY:	DATE	RECEIPT NO.	PERMIT FEE (Y) N
Edward S. Lee	04/10/02	AG	4/10/02	R044	

THE CITY OF GLENDALE RESTRICTS ISSUANCE OF THE BUILDING PERMIT TO THE PROPERTY OWNER OR LICENCED GENERAL CONTRACTOR ONLY. SIGNATURES ON THIS INDIVIDUAL MUST BE VERIFIED BY PERSONAL IDENTIFICATION. ANY PERSON SIGNING THE PERMIT APPLICATION AS AGENT FOR THE OWNER OR CONTRACTOR SHALL HAVE AN ORIGINAL LETTER OF AUTHORIZATION AT THE TIME OF PERMIT ISSUANCE. APPLICATIONS SHALL EXPIRE 180 DAYS AFTER THE DATE OF SUBMITTAL AND THEREAFTER, ANY DOCUMENTS SUBMITTED TO THE DEPARTMENT SHALL BE RETURNED TO THE APPLICANT OR DESTROYED BY THE BUILDING OFFICIAL. UPON WRITTEN REQUEST FROM THE APPLICANT, THE BUILDING OFFICIAL MAY EXTEND THE PERIOD OF PERMIT APPLICATION.

Rev. 01/2000

5430 San Fernando Rd.

LICENSED CONTRACTORS DECLARATION

I HEREBY AFFIRM, UNDER PENALTY OF PERJURY, THAT I AM LICENCED UNDER THE PROVISIONS OF CHAPTER 9 (STARTING WITH SECTION 7000) OF DIVISION 3 O FTHE BUS. & PRCEDCE. AND THAT MY LICENSE IS IN FULL FORCE AND EFFECT.

LICENSE CLASS B-1 LICENSE NO. 196066 CONTRACTOR'S SIGNATURE [signature] DATE 04-10-02

OWNER-BUILDER DECLARATION

AS THE PROPERTY OWNER AND BUILDER OF THE PROPOSED PROJECT (OWNER-BUILDER) YOU ARE THE RESPONSIBLE PARTY OF RECORD ON THIS PERMIT. BUILDING PERMITS ARE NOT REQUIRED TO BE SIGNED BY PROPERTY OWNERS UNLESS THEY ARE PERSONALLY PERFORMING THEIR OWN WORK. IF YOUR WORK IS BEING PERFORMED BY SOMEONE OTHER THAN YOURSELF, YOU MAY PROTECT YOURSELF FROM POSSIBLE LIABILITY IF THAT PERSON APPLIES FOR THE PROPER PERMIT IN HIS OR HER NAME. CONTRACTORS ARE REQUIRED BY LAW TO BE LICENSED AND BONDED BY THE STATE OF CALIFORNIA AND TO HAVE A BUSINESS LICENSE FROM THE CITY OF GLENDALE. THEY ARE ALSO REQUIRED BY LAW TO PUT THEIR LICENSE NUMBER ON ALL PERMITS FOR WHICH THEY APPLY. IF YOU PLAN TO DO YOUR OWN WORK, WITH THE EXCEPTION OF VARIOUS TRADES THAT YOU PLAN TO SUBCONTRACT, YOU SHOULD BE AWARE THAT IF YOU EMPLOY OR OTHERWISE ENGAGE ANY PERSONS OTHER THAN YOUR IMMEDIATE FAMILY, AND THE WORK (INCLUDING MATERIALS AND OTHER COSTS) IS $200 OR MORE FOR THE ENTIRE PROJECT, AND SUCH PERSONS ARE NOT LICENSED AS CONTRACTORS OR SUBCONTRACTORS, THEN YOU MAY BE AN EMPLOYER. IF YOU ARE AN EMPLOYER, YOU MUST REGISTER WITH THE STATE AND FEDERAL GOVEMMENT AS AN EMPLOYER AND YOU ARE SUBJECT TO SEVERAL OBLIGATIONS INCLUDING STATE AND FEDERAL INCOME TAX WITHHOLDING, FEDERAL SOCIAL SECURITY TAXES, WORKERS COMPENSATION INSURANCE, DISABILITY INSURANCE COSTS, AND UNEMPLOYMENT COMPENSATION CONTRIBUTIONS. THERE MAY BE FINANCIAL RISKS FOR YOU IF YOU DO NOT CARRY OUT THESE OBLIGATIONS, AND THESE RISKS ARE ESPECIALLY SERIOUS WITH RESPECT TO WORKERS' COMPENSATION INSURANCE. FOR MORE SPECIFIC INFORMATION ABOUT YOUR OBLIGATIONS UNDER FEDERAL LAW, CONTACT THE INTERNAL REVENUE SERVICE (AND, IF YOU WISH, THE U.S. SMALL BUSINESS ADMINISTRATION). FOR MORE SPECIFIC INFORMATION ABOUT YOUR OBLIGATIONS UNDER STATE LAW, CONTACT THE DEPARTMENT OF BENEFIT PAYMENTS AND THE DIVISION OF INDUSTRIAL ACCIDENTS. IF THE STRUCTURE IS INTENDED FOR SALE, PROPERTY OWNERS WHO ARE NOT LICENSED CONTRACTORS ARE ALLOWED TO PERFORM THEIR WORK PERSONALLY OR THROUGH THEIR OWN EMPLOYEES, WITHOUT A LICENSED CONTRACTOR OR SUBCONTRACTOR, ONLY UNDER LIMITED CONDITIONS. A FREQUENT PRACTICE OF UNLICENSED PERSONS PROFESSING TO BE CONTRACTORS IS TO SECURE AN 'OWNER-BUILDER' BUILDING PERMIT, ERRONEOUSLY IMPLYING THAT THE PROPERTY OWNER IS PROVIDING HIS OR HER OWN LABOR AND MATERIAL PERSONALLY. INFORMATION ABOUT LICENSED CONTRACTORS MAY BE OBTAINED BY CONTACTING THE CONTRACTORS' STATE LICENSE BOARD IN YOUR COMMUNITY OR AT 1020 N STREET, SACRAMENTO, CALIFORNIA 95814. NOTE: THE CURRENT MAILING ADDRESS OF THE CONTRACTORS STATE LICENSE BOARD IS P.O. BOX 26000, SACRAMENTO, CALIFORNIA 95826.

SECTION 7031.5 OF THE BUS. & PROF. CODE REQUIRES THE PERMIT APPLICANT TO SIGN A STATEMENT ABOVE OR CLAIM EXEMPTION FROM THE CONTRACTORS LICENSE LAW AND STATE THE BASIS FOR SUCH EXEMPTION. VIOLATIONS OF THIS SECTION SUBJECTS THE APPLICANT TO A CIVIL PENALTY OF NOT MORE THAN FIVE HUNDRED DOLLARS ($500). I HEREBY AFFIRM THAT I HAVE READ THE PARAGRAPH ABOVE AND WILL FULLY ACCEPT THE RESPONSIBILITY OF AN OWNER-BUILDER. I FURTHER AFFIRM, UNDER PENALTY OF PERJURY, THAT I AM EXEMPT FROM THE CONTRACTOR'S LICENSE LAW FOR THE FOLLOWING REASON:

INITIAL ____ I, AS OWNER OF THE PROPERTY, OR MY EMPLOYEES WITH WAGES AS THEIR SOLE COMPENSATION, WILL DO THE WORK, AND THE STRUCTURE IS NOT INTENDED OR OFFERED FOR SALE (SEC. 7044, BUSINESS AND PROFESSIONS CODE: THE CONTRACTORS LICENSE LAW DOES NOT APPLY TO AN OWNER OF PROPERTY WHO BUILDS OR IMPROVES THEREON, AND WHO DOES SUCH WORK HIMSELF OR HERSELF OR THROUGH HIS OR HER OWN EMPLOYEES, PROVIDED THAT THE IMPROVEMENTS ARE NOT INTENDED OR OFFERED FOR SALE. IF, HOWEVER, THE BUILDING OR IMPROVEMENT IS SOLD WITHIN ONE YEAR OF COMPLETION, THE OWNER-BUILDER WILL HAVE THE BURDEN OF PROVING THAT HE OR SHE DID NOT BUILD OR IMPROVE FOR THE PURPOSE OF SALE.)

INITIAL ____ I, AS OWNER OF THE PROPERTY, AM EXCLUSIVELY CONTRACTING WITH LICENSED CONTRACTORS TO CONSTRUCT THE PROJECT (SEC. 7044, BUSINESS AND PROFESSIONS CODE: THE CONTRACTORS LICENSE LAW DOES NOT APPLY TO AN OWNER OF PROPERTY WHO BUILDS OR IMPROVES THEREON, AND WHO CONTRACTS FOR THE PROJECTS WITH A CONTRACTOR(S) LICENSED PURSUANT TO THE CONTRACTORS LICENSE LAW.). I HAVE OR PLAN TO CONTRACT WITH THE FOLLOWING PERSON (COMPANY) TO PROVIDE THE PROPOSED CONSTRUCTION:

NAME ____ ADDRESS ____ PHONE ____ CONTRACTORS LIC. NO. ____

INITIAL ____ I, AS OWNER OF THE PROPERTY, PLAN TO PROVIDE PORTIONS OF THE WORK BUT I HAVE OR PLAN TO CONTRACT WITH THE FOLLOWING PERSON(S) /(COMPANY(IES)) TO PROVIDE THE WORK INDICATED

NAME ____ ADDRESS ____ PHONE ____ TYPE OF WORK ____

NAME ____ ADDRESS ____ PHONE ____ TYPE OF WORK ____

NAME ____ ADDRESS ____ PHONE ____ TYPE OF WORK ____

INITIAL ____ I AM EXEMPT UNDER SECTION ____ OF THE BUS. AND PROF. CODE FOR THE FOLLOWING REASON: ____

Name of Property Owner ____ Signature ____ Date ____

WORKERS COMPENSATION DECLARATION

INITIAL ____ I HAVE AND WILL MAINTAIN A CERTIFICATE OF CONSENT TO SELF-INSURE FOR WORKERS' COMPENSATION, AS PROVIDED FOR BY SECTION 3700 OF THE LABOR CODE, FOR THE PERFORMANCE OF THE WORK FOR WHICH THIS PERMIT IS ISSUED.

INITIAL ____ I HAVE AND WILL MAINTAIN WORKERS' COMPENSATION INSURANCE, AS REQUIRED BY SECTION 3700 OF THE LABOR CODE, FOR THE PERFORMANCE OF THE WORK FOR WHICH THIS PERMIT IS ISSUED. MY WORKERS' COMPENSATION INSURANCE CARRIER AND POLICY NUMBER ARE:

CARRIER STATE FUND POLICY NUMBER 5614-2002 EXPIRATION DATE 01-01-2003

(THIS SECTION NEED NOT BE COMPLETED IF THE PERMIT IS FOR ONE HUNDRED DOLLARS ($100) OR LESS)

INITIAL ____ I CERTIFY THAT IN THE PERFORMANCE OF THE WORK FOR WHICH THIS PERMIT IS ISSUED, I SHALL NOT EMPLOY ANY PERSON IN ANY MANNER SO AS TO BECOME SUBJECT TO THE WORKERS' COMPENSATION LAWS OF CALIFORNIA, AND AGREE THAT IF I SHOULD BECOME SUBJECT TO THE WORKERS' COMPENSATION PROVISIONS OF SECTION 3700 OF THE LABOR CODE, I SHALL FORTHWITH COMPLY WITH THOSE PROVISIONS.

Print Name JOHN LAFOREST Signature [signature] Date 4-10-02

☒ CONTRACTOR ☐ OWNER ☐ AGENT

WARNING: FAILURE TO SECURE WORKERS' COMPENSATION COVERAGE IS UNLAWFUL, AND SHALL SUBJECT AN EMPLOYER TO CRIMINAL PENALTIES AND CIVIL FINES UP TO ONE HUNDRED THOUSAND DOLLARS ($100,000), IN ADDITION TO THE COST OF COMPENSATION, DAMAGES AS PROVIDED FOR IN SECTION 3706 OF THE LABOR CODE, INTEREST, AND ATORNEY'S FEES.

ASBESTOS NOTIFICATION

☐ I declare that notification of asbestos removal is not applicable to this ☐ A notification letter has or will be sent to the AQMD or EPA ____ SIGNATURE

CONSTRUCTION LENDING AGENCY

I HEREBY AFFIRM UNDER PENALTY OF PERJURY THAT THERE IS A CONSTRUCTION LENDING AGENCY FOR THE PERFORMANCE OF THE WORK FOR WHICH THIS PERMIT IS ISSUED (SEC. 3097 CIVIL CODE)


LENDER'S NAME ____ LENDER'S ADDRESS ____ PHONE ____

FINAL DECLARATION

I CERTIFY THAT I HAVE READ THIS APPLICATION AND STATE THAT THE ABOVE INFORMATION IS CORRECT. I AGREE TO COMPLY WITH ALL CITY AND COUNTY ORDINANCES AND STATE LAW RELATING TO BUILDING CONSTRUCTION, AND HEREBY AUTHORIZE REPRESENTATIVES OF THE CITY OF GLENDALE TO ENTER UPON THE ABOVE-MENTIONED PROPERTY FOR INSPECTION PURPOSES.

Print Name JOHN LAFOREST Signature [signature] Date 4-10-02

☒ CONTRACTOR ☐ OWNER ☐ AGENT

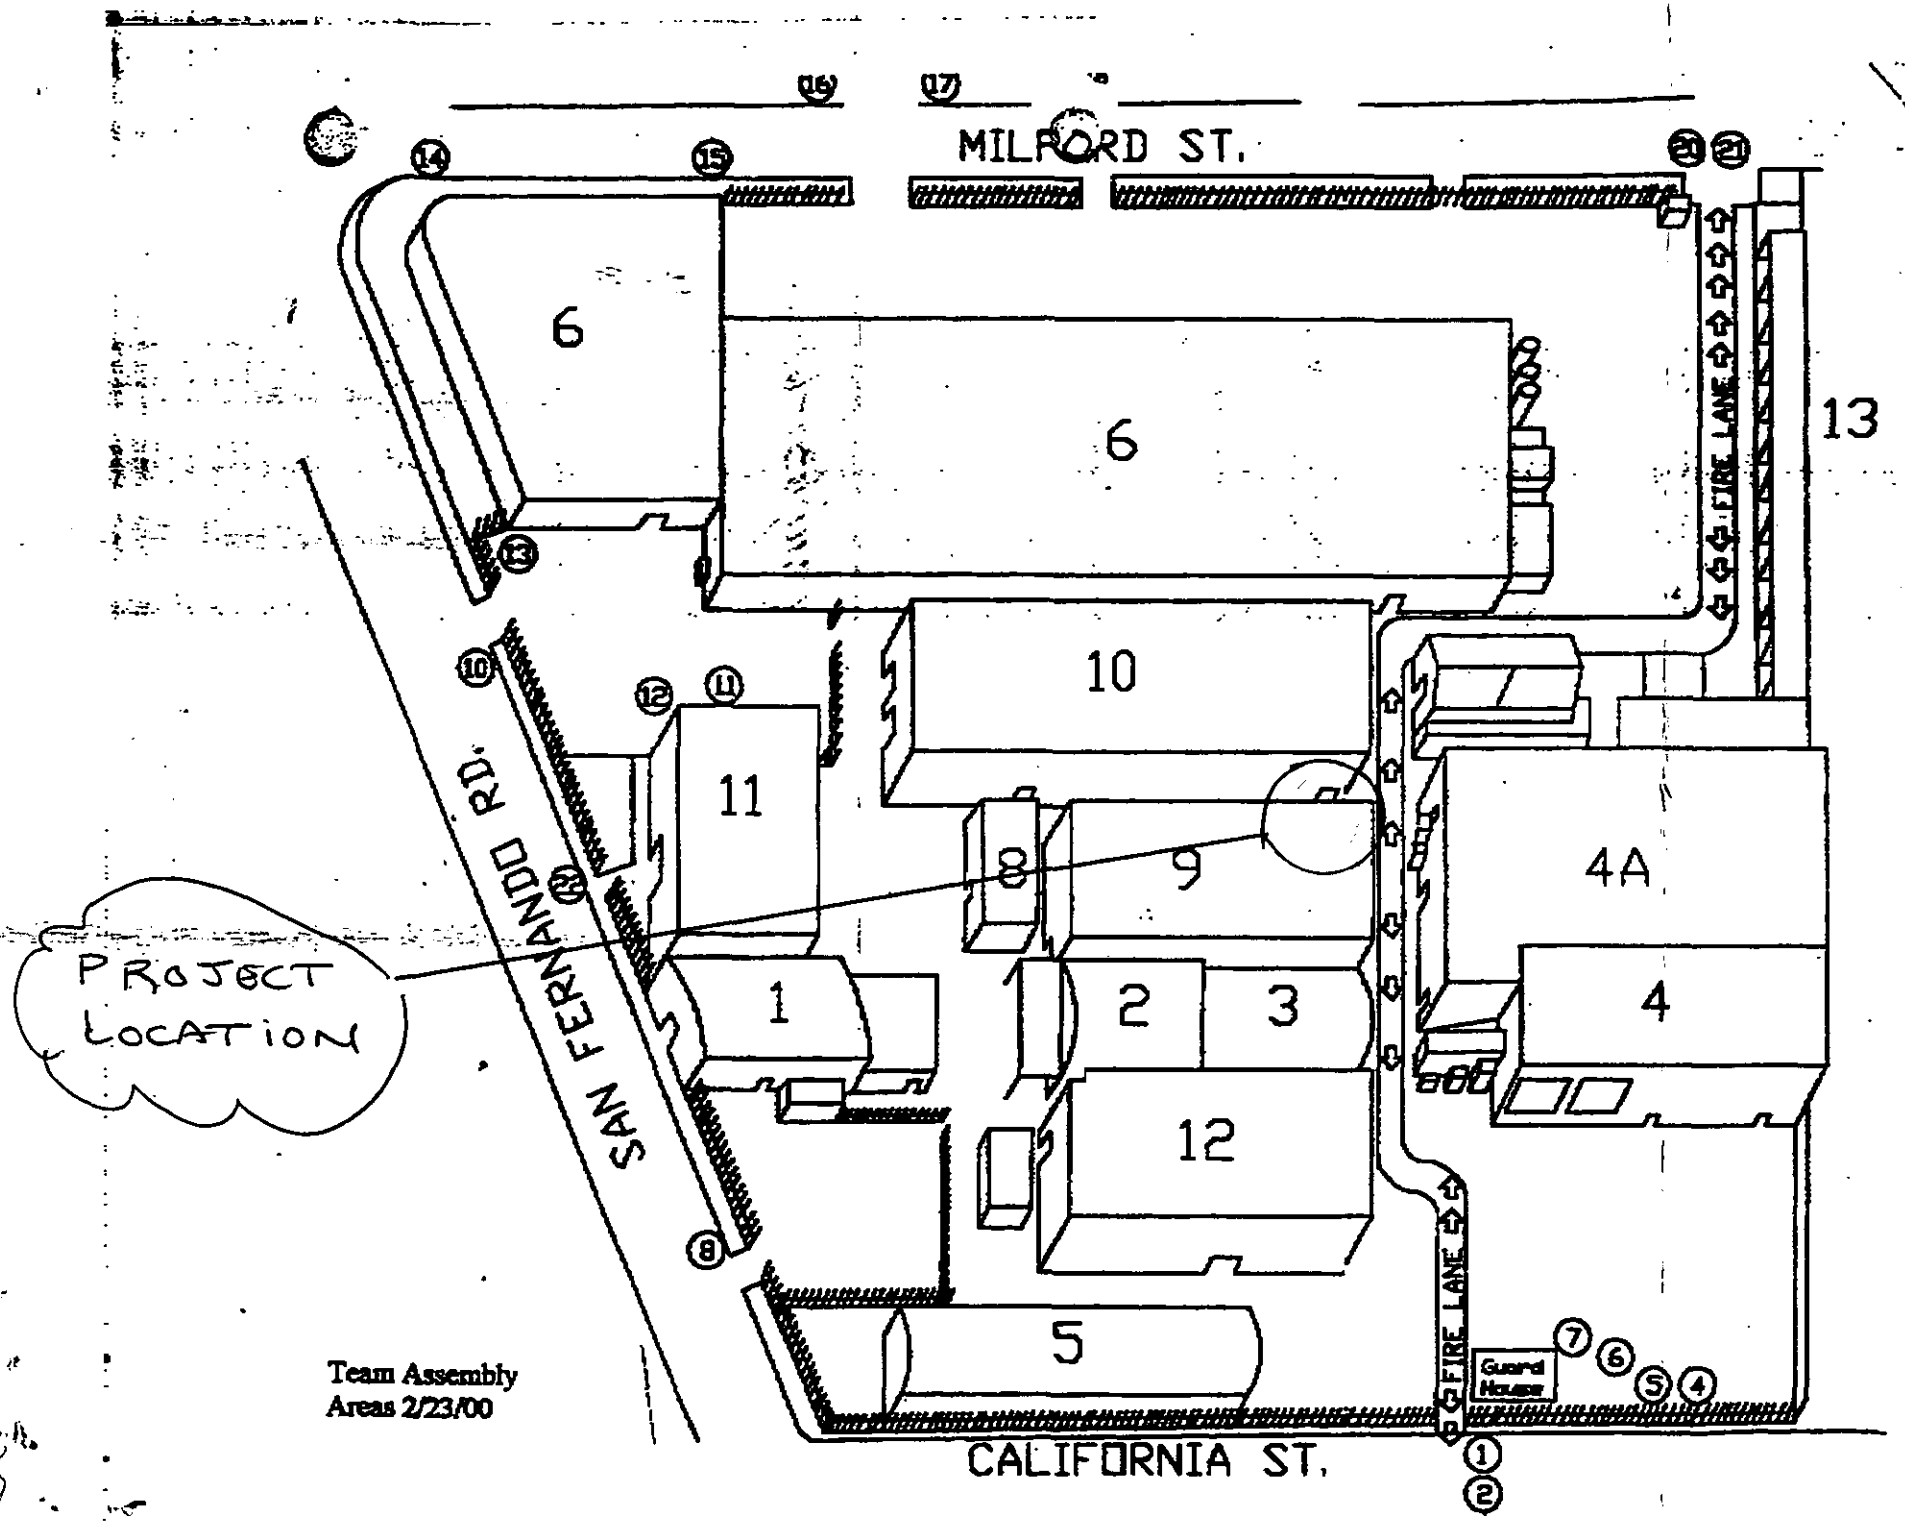

PPG INDUSTRIES ID:310-328-7807 FEB 15'02 9:45 No.001 P.03

BUILDING PERMIT NO. BB 20020577

ADDRESS 5430 S.F.R.

INSPECTIONS	APPVD	DATE
PRESITE		
SHORING		
SETBACKS AND YARDS		
UFER		
TRENCH AND FORMS REINFORCING STEEL		
SETBACK & ELEVATION SURVEY		
OK TO POUR FOOTINGS		

DO NOT POUR FOOTINGS UNTIL ABOVE IS APPROVED

UNDERGROUND HYDRO		
UNDERGROUND FLUSH		
HEAT OR REFRIGERATION		
GROUNDWORK		
ELECTRICAL GROUNDWORK		
PLUMBING GROUNDWORK		
GAS PIPING GROUNDWORK		
UNDER FLOOR INSULATION		
FIRST FLOOR JOISTS		
OK TO POUR SLAB FLOOR		

DO NOT POUR CONCRETE FLOOR SLAB OR COVER FIRST FLOOR JOISTS UNTIL ABOVE IS APPROVED

ROUGH ELECTRIC		
ROUGH PLUMBING		
DUCTS		
ROUGH HEATING OR REFRIG.		
ROUGH GAS PIPING		
ROUGH SHEATHING (COMMERCIAL ONLY)		
ROUGH FRAMING AND ROOF		
OVERHEAD HYDRO		
FIRE SPRINKLER WELD INSP.		
INSULATION		
OK TO COVER		

DO NOT COVER UNTIL ABOVE IS APPROVED

INSPECTIONS	APPVD	DATE
LATHING INTERIOR ☐ EXTERIOR ☐		
DRYWALL		
BROWN COAT INTERIOR ☐ EXTERIOR ☐		
SEWER-SEPTIC TANK-CESSPOOL		
FINAL GAS		
FINAL PLUMBING		
FINAL ELECTRICAL		
FINAL HEATING OR REFRIGERATION		
ENERGY FINAL		
LANDSCAPE FINAL		
GRADING FINAL		
FINAL-ENGINEERING		
FINAL SPRINKLER		
FINAL CENTRAL STATION		
FINAL FIRE ALARM		
F.P.B. FINAL		
FINAL BUILDING INSPECTION P.P.	MB	7.26.02

OCCUPANCY OF THIS BUILDING BEFORE ALL FINAL INSPECTIONS ARE MADE IS A VIOLATION OF THE CITY OF GLENDALE MUNICIPAL CODE

CORRECTIONS & PARTIAL INSPECTIONS

INSPECTIONS	APPVD	DATE
Spray booth ok pending sub tech	MB	7/1-02
10 day	MB	4/10-06

BILLBOARD
(To be filed in Duplicate)

FOR DEPARTMENT USE ONLY

Permit No. 11307

Date Issued 3-29-38

APPLICATION FOR PERMIT

OFFICE OF SUPERINTENDENT OF BUILDINGS, CITY OF GLENDALE March 28 1938

Application is hereby made for the erection of a billboard or advertising structure at the location hereinafter described:

Job Address. No 5430 Street San Fernando Rd

Lot _____ Block _____ Tract Portion of West Glendale M 42-39

Owner of Property L. W. Peters

Address of Owner Glendale Hotel

Contractor's Name Gillett Adv Co.

Contractor's Address 1633 E Olanson Ave Los Angeles

Valuation $ 400 00

Has City Billboard License been paid by Contractor Yes

DISTRICT Commercial Industrial Yes Residence

Dimensions of Structure 47 Ft. Long 10 6 Ft. High 4 96 Sq.Ft.area

Give sketch on reverse side showing location of proposed structure on the property and its relation to surrounding buildings.

The undersigned hereby agrees to construct this board in accordance with Ordinance No. 717 as amended by Ordinance No. 1210 and to submit plans and specifications covering construction should same be required.

(Sign Here) Gillett Adv. Co. By Horace J. Gillett

820 Caranaugh Rd

****

The above application is correct as to form and description and the construction and erection of a billboard or advertising structure is approved at this location in compliance with the requirements of Ordinance No. 717, as amended by Ordinance No. 1210, of the City of Glendale.

DATE 3/29 1938 H. L. Vandewater
Superintendent of Buildings

****

E. A. Ingram
Approved by the City Manager

DATE 3-29 1938 Special Permit 3992
(in Accordance with Council Resolution No. 4580, November 29th, 1929)

SAN FERNANDO RD.
MILFORD
5430
BLDG.
CALIFORNIA

5430-5440 SAN FERNANDO

U & O
Correspondence

PWB-19

99

5430 SAN FERNANDO RD A

Permit Number: BP 19990467
Plan Check Number:

Printed On: 19-NOV-1999

Expiration Date: 17-MAY-2000

BP3020
PLUMB. FOR ALT./REPR TO C

CITY OF GLENDALE - BUILDING AND SAFETY
633 E.Broadway, Rm.101
lendale, CA 91206 - (818)548-3200 (818)548-4830(INSP)

Permit Status: OPEN
Status Date: 19-NOV-1999

Plumbing Permit

Scope of Work
1 GAS SYSTEM

Individual's / Company Name	Address / City, State Zip	City, State Lic. / Worker's Comp.	Phone Number
(APP) T&M Concepts Inc	26 SOMERCREST DR Dove Canyon, Ca 92679		
(OWN) Prc-De Soto Internacional	5430 San Fernando Rd Glendale, Ca		800-499-9197
(CNT)	,		
(WAR) T&M Concepts Inc	26 Somercrest Dr Dove Canyon, Ca 92679	CCLC 19990308, 26-OCT-2000	
(WAR)	,	,	

Tract Name / Number	Block(s)	Lot(s)	Assessor's ID
Tract 42-75		601800	5593005040

Estimated Value: **Calculated Value:** $7

Permit Quantities	Qty	Comments or Y / N	Permit Quantities	Qty	Comments or Y / N
Gas System <5 Units	1	Y			

Comments

Fees	Amount	Fee Description	Amount
PLUMBING	$25.00		
Total Fees:	$25.00		
Total Fees Due:	$0.00	Total Fees Paid:	$25.00

Clearances Agencies

Activity Code	Approved By	Approved Date
Condition Code	Completed By	Completion Date

The person signing for this permit acknowledges that there are NO Oak, Bay or Sycamore Trees with trunks larger than an eight inch (8") diameter within a twenty foot (20 ft.) influence of the proposed construction.

5430 SAN FERNANDO RD A,

The City of Glendale restricts issuance of the building permit to the property owner or licecned generalcontractor only. signatures of this individual must be verified by personal identification. Any person signing the permit application as agent for the owner or contractor shall have an original letter of authorization at the time of permit issuance.

Applications Shall expire 180 days after the date of submittal unless excepted by sec. 107.4 of the Glendale Building Code, and thereafter, any documents submitted to the department shall be returned to the applicant or destroyed by the building official. Upon written request from the applicant, the building official may extend the period of permit application.

COPYRIGHT KIVA 1997

Final
11-24-99
D.R

APPLICATION FOR PLUMBING PERMIT

City of Glendale
Permit Services Center

BP19990467
Permit No. ~~GCLG1999030~~
Accepted by: A.G
Receipt No. 0013

MSB Room 101 633 E. Broadway at Glendale Avenue (818) 548-3200

Please print legibly in ink and complete all applicable spaces.
A double fee will be charged if work is started before a permit is pulled.

Job Address 5430 San Fernando Rd. Glendale CA | Date 11-18-99

Contractor/Company T&M Concepts Inc.
Mailing Address 26 Somerset Dr
City Dove Canyon State CA Zip 92679
Telephone (800) 4999197 Emergency No. 949 589-5588
Contractor's City License No. _____ Expires on _____
State License No. 707563 Expires on 06-30-2001
Workmen's Comp. Expires on _____

Property Owner's Name PRC-DE Soto Internacional
Mailing Address 5430 San fernando Rd.
City Glendale State CA Zip _____
Telephone 800) 777-9378 Ex. 7611

CONTRACTOR'S EXEMPTION DECLARATION

I certify that I am exempt from the "License Required" provisions of the Contractor License Law. (State Basis of Exemption)

_____

If I should become subject to the Workmen's Compensation provisions of the Labor Code of California, I will forthwith comply with provisions of Sec. 3700 or my permit will be deemed revoked.

_____
Date Signature of Exempt Individual

DECLARATION OF OWNER

I am the bonafide owner of the building described in the foregoing application: Said building is a single family dwelling used exclusively for living purposes except for the usual accessory buildings in conjunction with such dwelling: Said living quarters are occupied or will be occupied by the under signed. I will personally purchase all materials and will perform all labor in connection with the foregoing permit. I declare under penalty of perjury that the foregoing is true and correct.

_____
Date Signature of the Owner/Builder

Section Sheet No. _____
Lot No. _____ Tract _____

No.	Fixture Type or Item	$ Fees
____	Water Closets (toilets)	____
____	Urinals	____
____	Bathtubs	____
____	Lavatories (wash basins)	____
____	Showers and/or Pan	____
____	Sinks, Kitchen, Bar Service	____
____	Dishwashers	____
____	Garbage Disposals	____
____	Laundry Trays	____
____	Clothes Washer	____
____	Drinking Fountain	____
____	Floor Sink or Drain	____
____	Grease Traps	____
____	Water Softeners	____
____	Water Heaters and/or Vents	____
____	Sump Pump	____
____	**Total No. of Fixtures Above**	____
	Other Fees	
____	Lawn Sprinkler System	____
____	Back Flow Device: 0-5 Devices	____
____	Additional Back Flow Devices	____
____	Industrial Waste Interceptor	____
____	Water Systems, w/o Fixtures	____
✓	Gas Systems: 0-5 Outlets	____
____	Additional Gas System Outlets	____
____	Boilers: Steam or Hot Water	____
____	Temperature and/or Press Relief Valves or Hi-Temp Limt Devices	____
____	Sewer Connections	____
____	Sewer Cap or Cesspool Fill	____
____	Miscellaneous	____
____	Permit Fee	____

This permit becomes null and void if work is not commenced within 180 days, or if construction or work is suspended or abandoned for a period of 90 days at any time after work is commenced. I hereby certify that I have read this application and state that the information is correct. I agree to comply with all City and County ordinances and State laws relating to this type of construction, whether specified herein or not. I hereby authorize representatives of the City to enter upon the above mentioned property for purposes of inspecting the work permitted. "I certify that in the performance of the work for which this permit is issued I shall not employ any persons in any manner so as to become subject to the workmen's compensation laws of California."

Date 11-18-99
Driver's License No. C4374526

Signature of Property Owner/Contractor

Printed on Recycled Paper

PRC-DeSoto
International

Date: November 9, 1999

From: Dick Shinn

To: Mr. Pat Doherty, City of Glendale

Subject: PRC-DeSoto International Gas Pipe Section Replacement

Tim @ T&M,

Thanks for having Rafael stop by Monday morning to review the process for disconnecting the gas pipe at the union by the meter and to see the pipe termination assembly so we can safely purge the pipe of gas to an LEL rating.

I did talk with Mr. Pat Doherty-inspector for the City of Glendale. He gave me the address for Permit Services @ 633 East Broadway, Glen Ave and Broadway, Room 101, Glendale. We will need a permit for the project. Should we need to replace a section of pipe, (and I'm guessing we will), we will need to have a certified welder. When I asked Mr. Doherty who does the certification, he said we would need to fax the welders certificate to him, and he could assess the certification.

Mr. Doherty will want to see the welds before we cover the replaced sections.

We will need to call him between 7:00 and 8:00 a.m. on the morning of the day we need to have the inspection so he can plan to be here. I shared with him that we would start on Tuesday afternoon, November 23rd and continue on the 24th. Perhaps with some good fortune, we can be prepared to weld Wednesday morning and be inspected on Wednesday morning.

Tim, will you secure the permit and let me know when you have it in possession?

Thanks

Dick Shinn

Dick Shinn

cc: Pat Doherty, via fax

PRC DeSoto International, Inc.
5430 San Fernando Road
PO Box 1800
Glendale, CA 91209
(818) 240 2060

A PPG Industries Company

Certificate of Use and Occupancy

For Existing Legal Structure or Building

UO-15702

January 31, 1995

Named Applicant: Theodore M. Clark, Vice President

Named Business: Courtaulds Aerospace, Inc.

Street Address: 5440 San Fernando Rd. Glendale, CA 91203

Use: Manufacturing

Occupancy Classification: B2/H2/H3

Square Feet: 16,700

Parking Spaces: 294

Zoning: M2


This certifies that so far as ascertained by or made known to the below named parties, the building identified above is a legally existing building and has been determined that the change of use or occupancy or both to the named use occupancy and owner or tenant will not result in any increased hazard to life or limb, health, property or public welfare and such use and occupancy complies with the various ordinances of the city regulating building construction and use.

Michael J. Wiederkehr
Acting Permit Services Administrator

Edith Fuentes
Zoning Administrator

(Section 308 (e), Volume I of the Glendale Building and Safety Code requires that this certificate be posted in a conspicuous place on the premises and shall not be removed except by the Permit Services Administrator.)

MARS
L = 30
FEB 0 1 1995

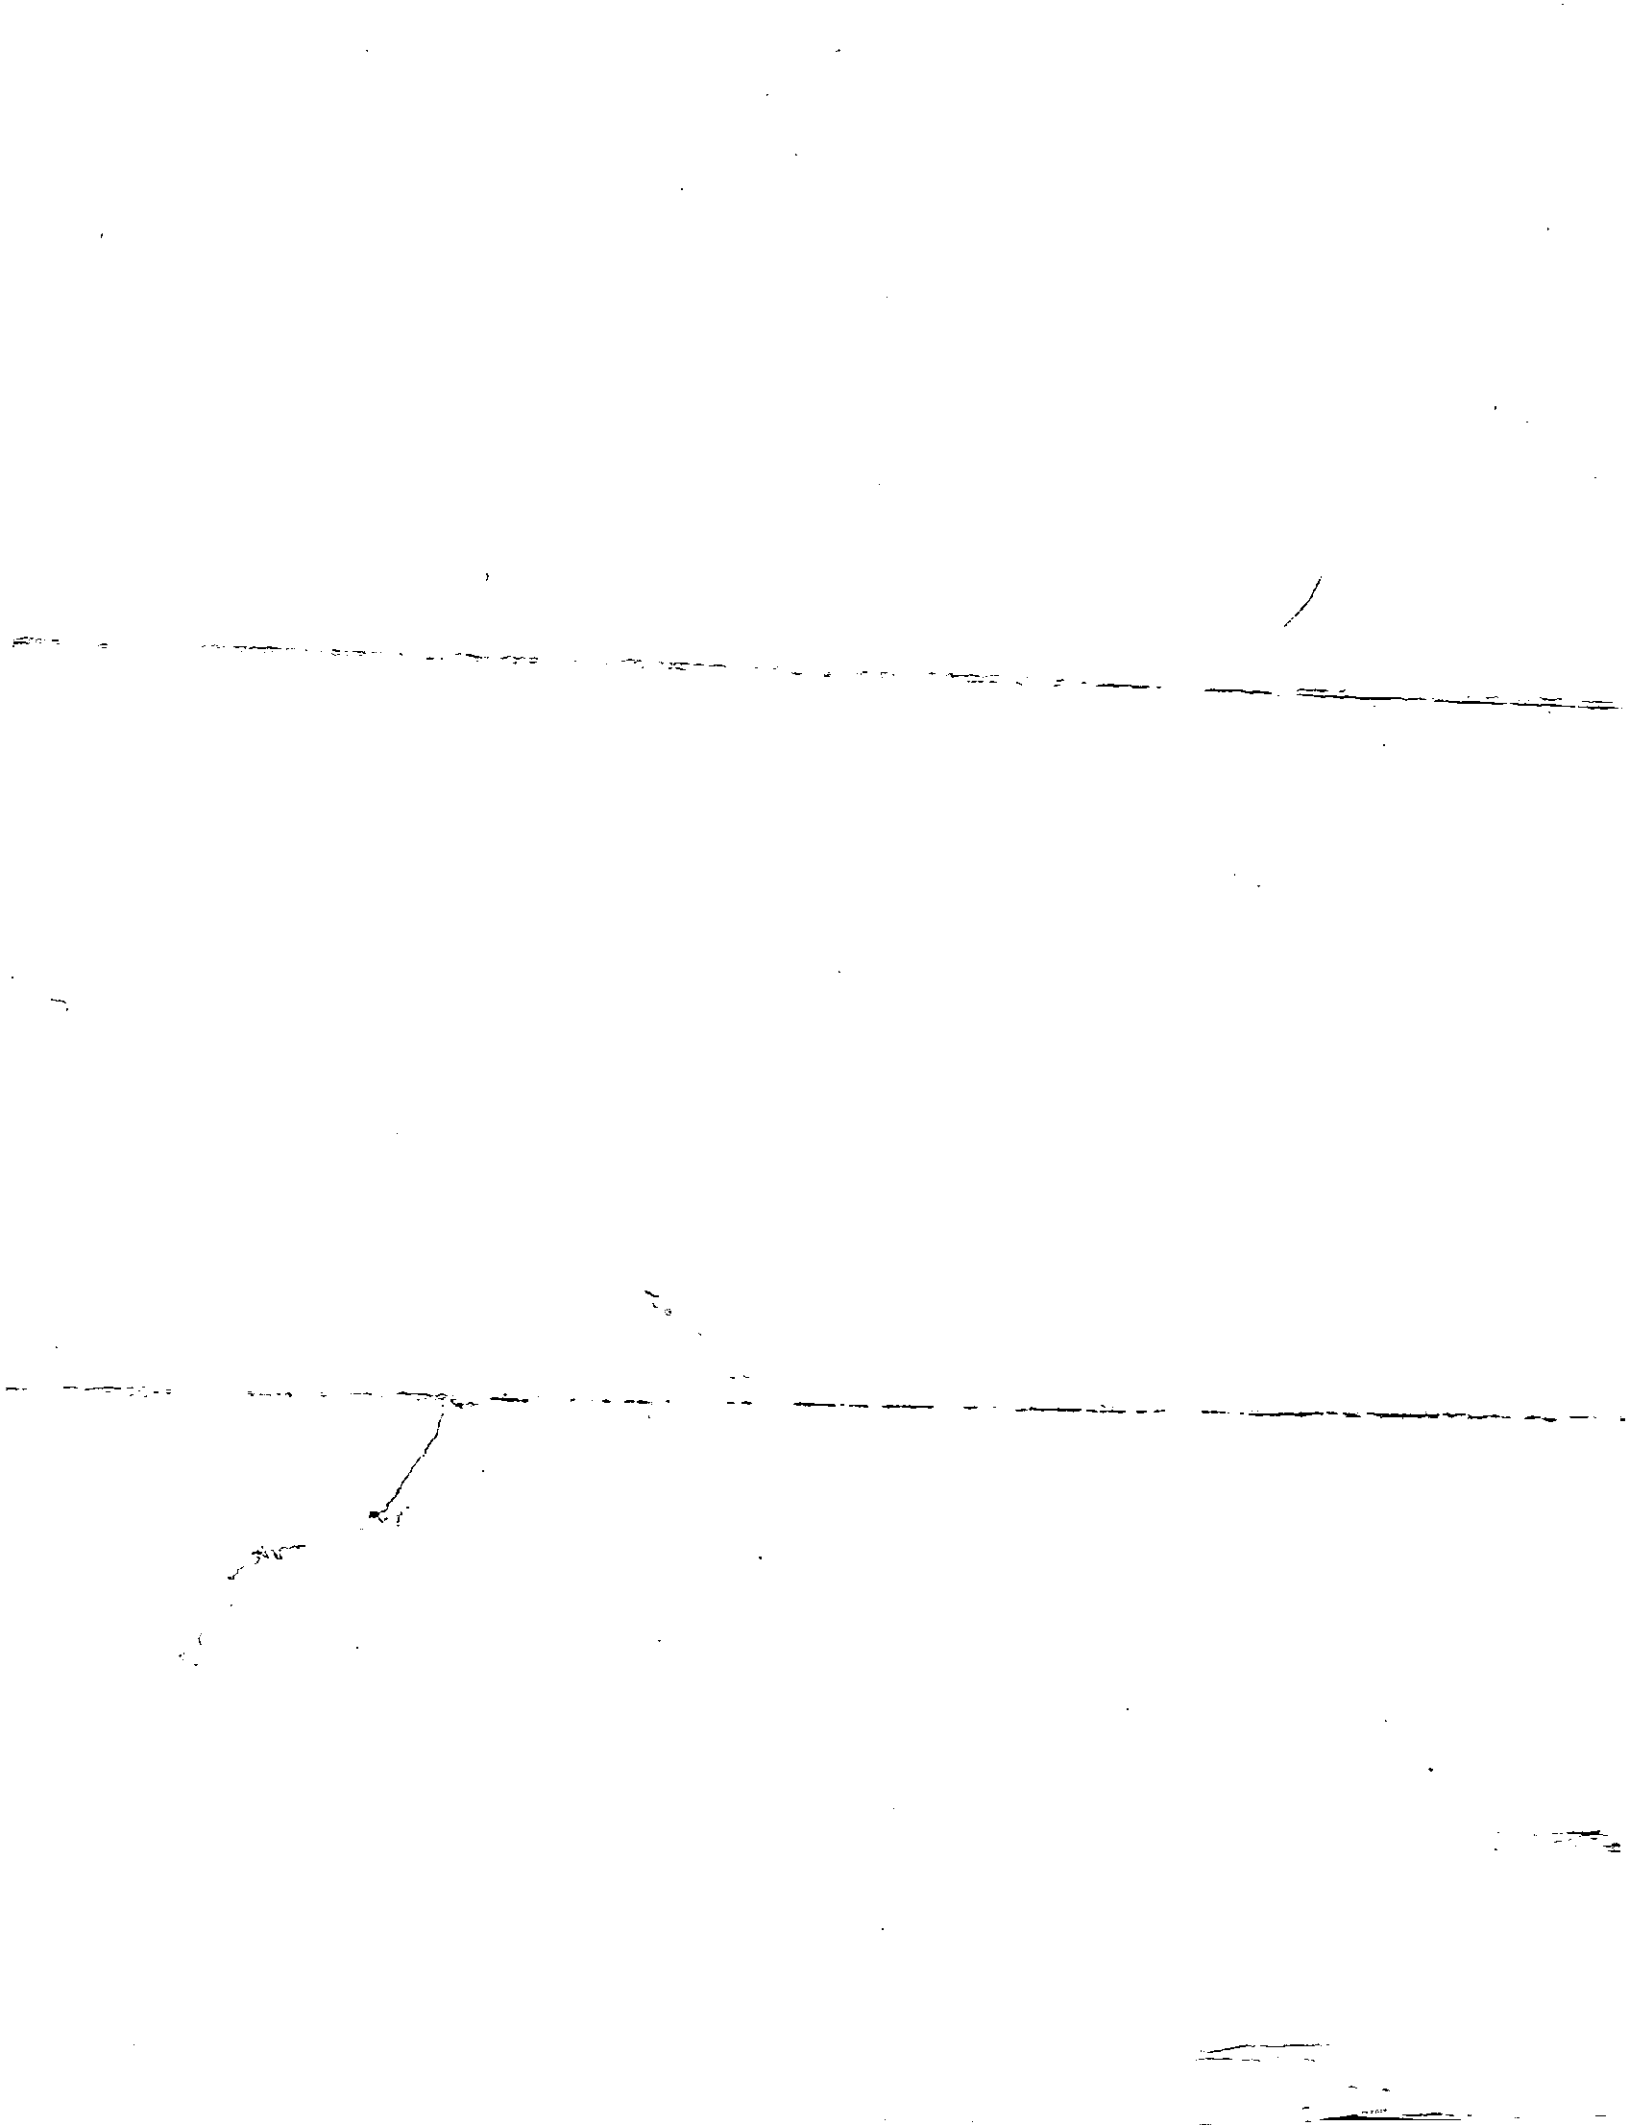

Certificate of Use and Occupancy

For Existing Legal Structure or Building

January 24, 1995 — UO-15701

Named Applicant: Theodore M. Clark, Vice President

Named Business: Courtaulds Aerospace, Inc.

Street Address: 5430 San Fernando Rd. #F, Glendale, CA 91203

Use: Manufacturing — Occupancy Classification: B2/H2/H3

Square Feet: 12,400 — Parking Spaces: 294 — Zoning: M2

This certifies that so far as ascertained by or made known to the below named parties, the building identified above is a legally existing building and has been determined that the change of use or occupancy or both to the named use occupancy and owner or tenant will not result in any increased hazard to life or limb, health, property or public welfare and such use and occupancy complies with the various ordinances of the city regulating building construction and use.

Michael J. Wiederkehr
Acting Permit Services Administrator

Edith Fuentes
Zoning Administrator

(Section 308 (e), Volume I of the Glendale Building and Safety Code requires that this certificate be posted in a conspicuous place on the premises and shall not be removed except by the Permit Services Administrator.)

MARS
L=34
FEB 0 1 1995

Certificate of Use and Occupancy

For Existing Legal Structure or Building

November 1, 1995

UO-15708

MARS
NOV 08 1995
L-#6

Named Applicant: Theodore M. Clark, Vice President

Named Business: Courtaulds Aerospace, Inc.

Street Address: 5430 San Fernando Rd. #E, Glendale, CA 91203

Use: Office for Manufacturing — Occupancy Classification: B2/H2/H3


Square Feet: 5,200 — Parking Spaces: 294 — Zoning: M2

This certifies that so far as ascertained by or made known to the below named parties, the building identified above is a legally existing building and has been determined that the change of use or occupancy or both to the named use occupancy and owner or tenant will not result in any increased hazard to life or limb, health, property or public welfare and such use and occupancy complies with the various ordinances of the city regulating building construction and use .

Michael J. Wiederkehr
Permit Services Administrator

Edith Fuentes
Zoning Administrator

(Section 308 (e), Volume I of the Glendale Building and Safety Code requires that this certificate be posted in a conspicuous place on the premises and shall not be removed except by the Permit Services Administrator.)

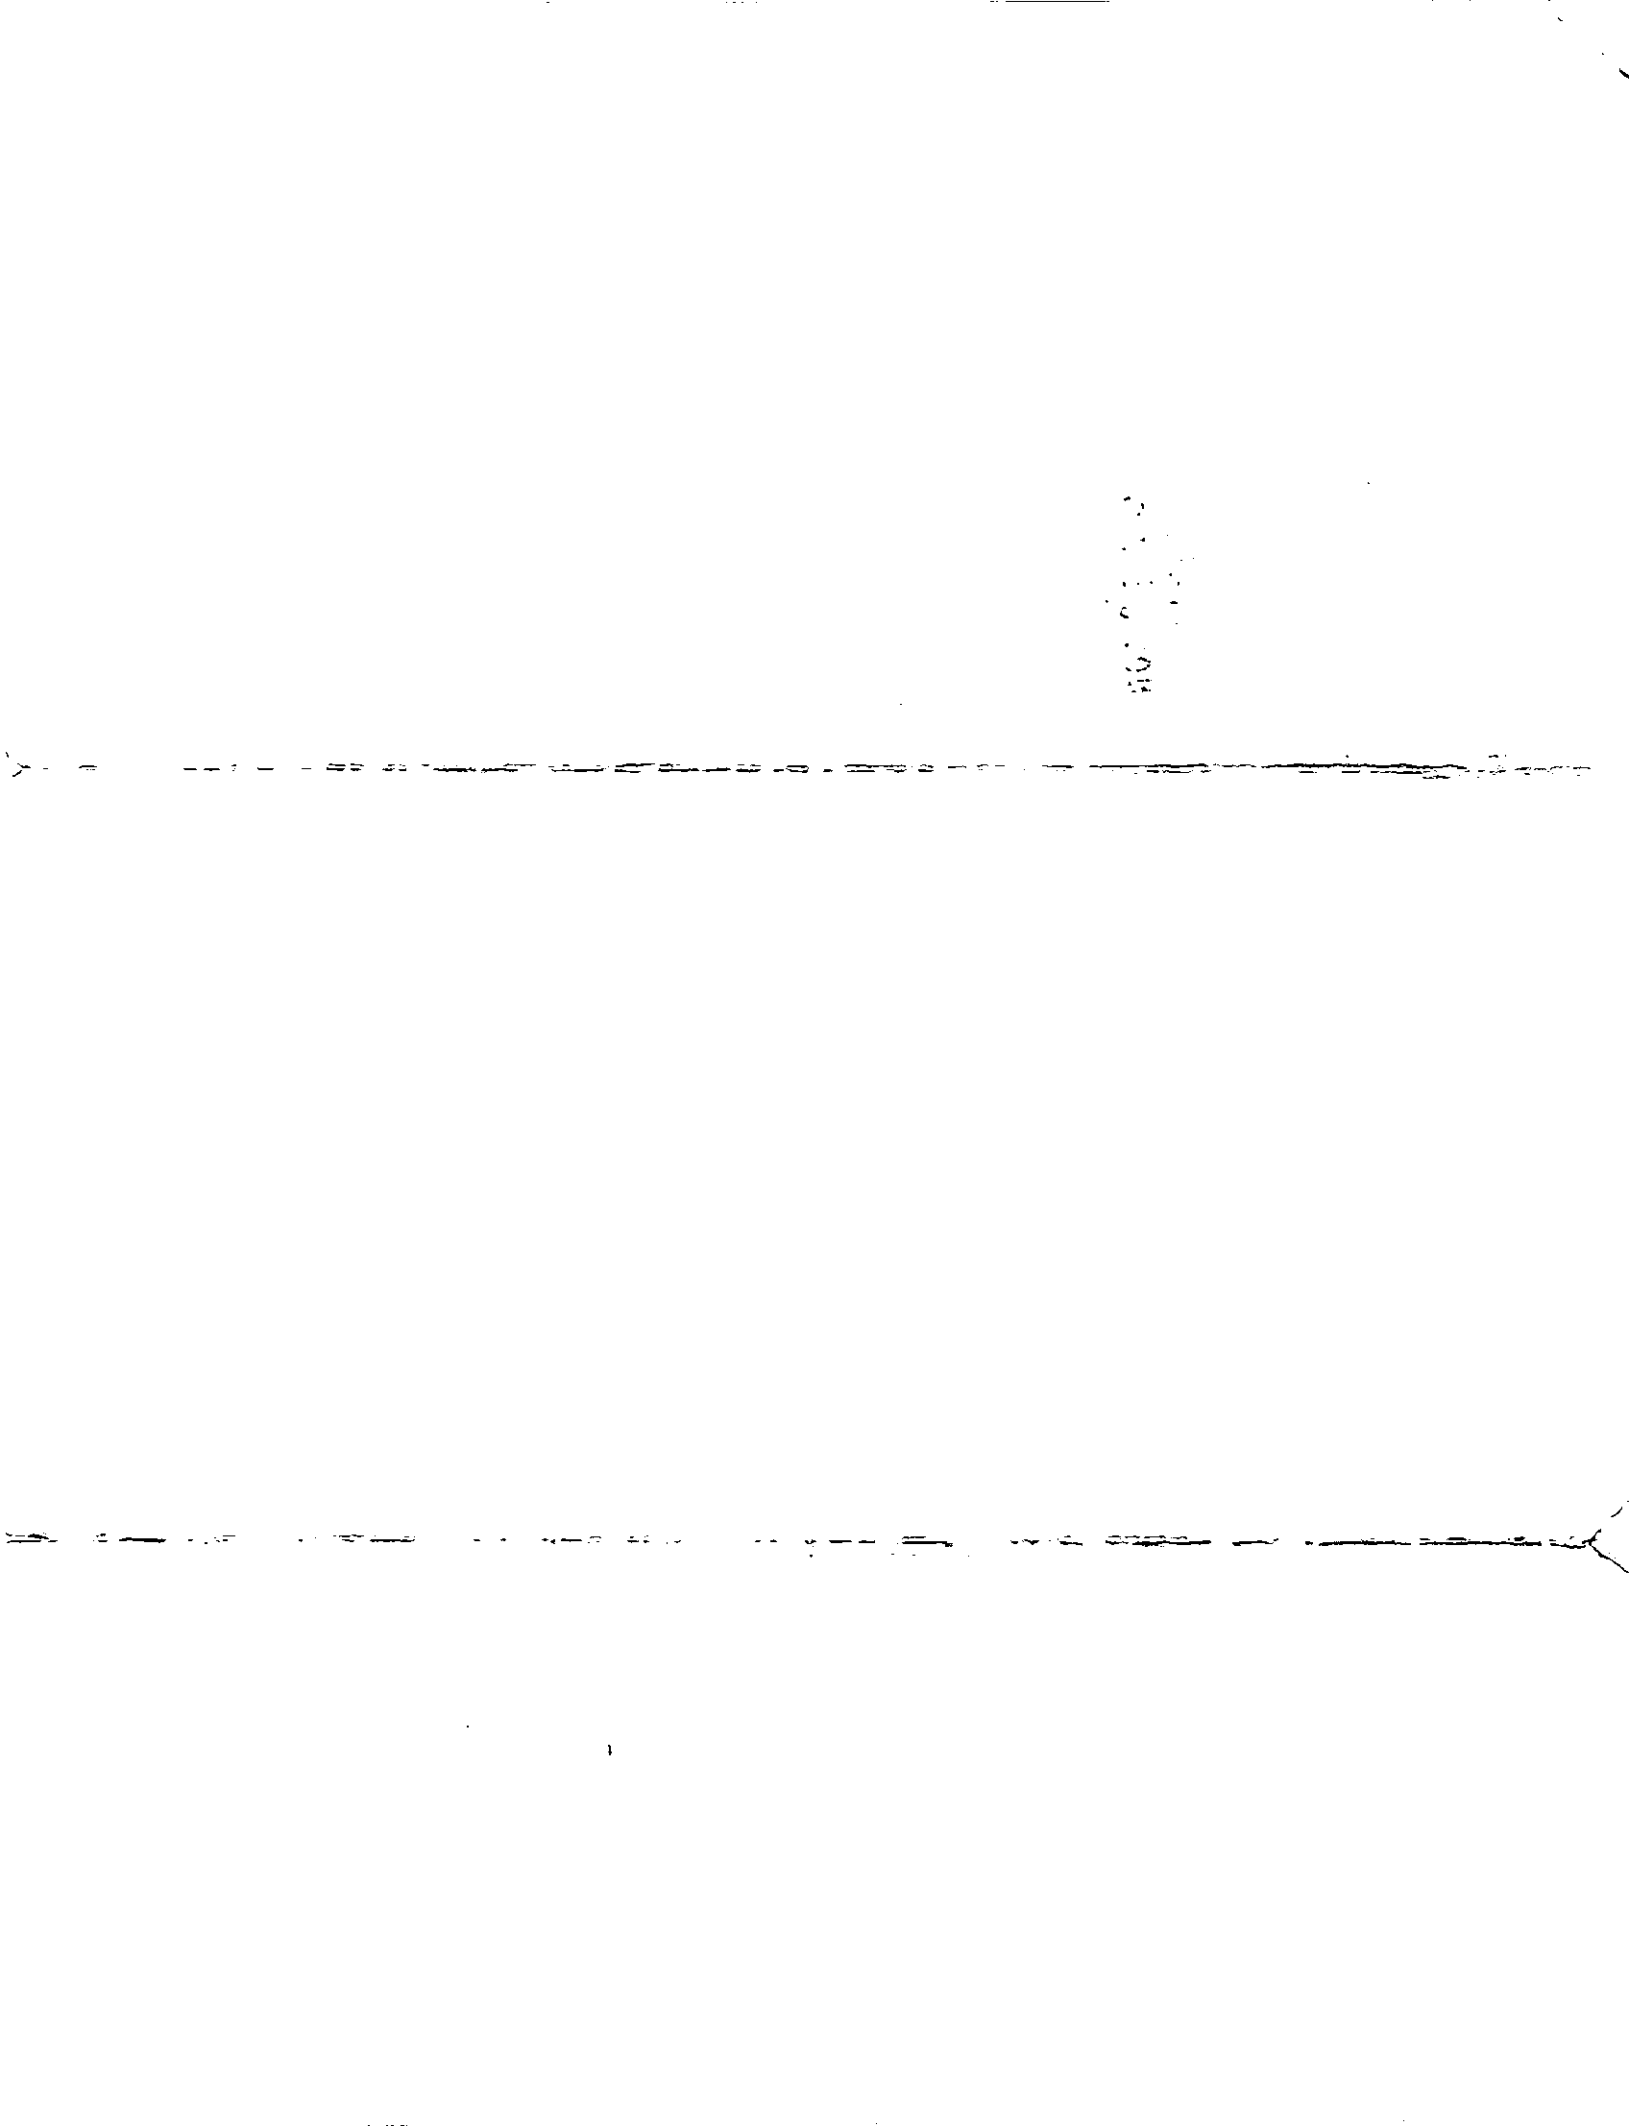

Certificate of Use and Occupancy

For Existing Legal Structure or Building

January 24, 1995 — UO-15696

Named Applicant: Theodore M. Clark, Vice President

Named Business: Courtaulds Aerospace, Inc.

Street Address: 5430 San Fernando Rd. #D, Glendale, CA 91203

Use: Manufacturing — Occupancy Classification: B2/H2/H3

Square Feet: 5,300 — Parking Spaces: 294 — Zoning: M2

This certifies that so far as ascertained by or made known to the below named parties, the building identified above is a legally existing building and has been determined that the change of use or occupancy or both to the named use occupancy and owner or tenant will not result in any increased hazard to life or limb, health, property or public welfare and such use and occupancy complies with the various ordinances of the city regulating building construction and use.

Michael J. Wiederkehr
Acting Permit Services Administrator

Edith Fuentes
Zoning Administrator

(Section 308 (e), Volume I of the Glendale Building and Safety Code requires that this certificate be posted in a conspicuous place on the premises and shall not be removed except by the Permit Services Administrator.)

MARS
L=36
FEB 01 1995

Certificate of Use and Occupancy

For Existing Legal Structure or Building

January 25, 1995 — UO-15697

Named Applicant: Theodore M. Clark, Vice President

Named Business: Courtaulds Aerospace, Inc.

Street Address: 5430 San Fernando Rd. #C, Glendale, CA 91203

Use: Manufacturing — Occupancy Classification: B2/H2/H3

Square Feet: 11,600 — Parking Spaces: 294 — Zoning: M2

This certifies that so far as ascertained by or made known to the below named parties, the building identified above is a legally existing building and has been determined that the change of use or occupancy or both to the named use occupancy and owner or tenant will not result in any increased hazard to life or limb, health, property or public welfare and such use and occupancy complies with the various ordinances of the city regulating building construction and use.

Michael J. Wiederkehr
Acting Permit Services Administrator

Edith Fuentes
Zoning Administrator

(Section 308 (e), Volume I of the Glendale Building and Safety Code requires that this certificate be posted in a conspicuous place on the premises and shall not be removed except by the Permit Services Administrator.)

MARS
L-37
FEB 01 1995

Certificate of Use and Occupancy

For Existing Legal Structure or Building

January 31, 1995 — UO-15703

Named Applicant: Theodore M. Clark, Vice President

Named Business: Courtaulds Aerospace, Inc.

Street Address: 5430 San Fernando Rd. #B, Glendale, CA 91203

Use: Manufacturing — Occupancy Classification: H2/H3

Square Feet: 1,000 — Parking Spaces: 294 — Zoning: M2

This certifies that so far as ascertained by or made known to the below named parties, the building identified above is a legally existing building and has been determined that the change of use or occupancy or both to the named use occupancy and owner or tenant will not result in any increased hazard to life or limb, health, property or public welfare and such use and occupancy complies with the various ordinances of the city regulating building construction and use.

Michael J. Wiederkehr
Acting Permit Services Administrator

Edith Fuentes
Zoning Administrator

(Section 308 (e), Volume I of the Glendale Building and Safety Code requires that this certificate be posted in a conspicuous place on the premises and shall not be removed except by the Permit Services Administrator.)

MARS
L=31
FEB 01 1995

Certificate of Use and Occupancy

For Existing Legal Structure or Building

January 24, 1995 — UO-15695

Named Applicant: Theodore M. Clark, Vice President

Named Business: Courtaulds Aerospace, Inc.

Street Address: 5430 San Fernando Rd. #A, Glendale, CA 91203

Use: Offices — Occupancy Classification: B2/H2/H3

Square Feet: 16,800 — Parking Spaces: 294 — Zoning: M2

This certifies that so far as ascertained by or made known to the below named parties, the building identified above is a legally existing building and has been determined that the change of use or occupancy or both to the named use occupancy and owner or tenant will not result in any increased hazard to life or limb, health, property or public welfare and such use and occupancy complies with the various ordinances of the city regulating building construction and use.

Michael J. Wiederkehr
Acting Permit Services Administrator

Edith Fuentes
Zoning Administrator

(Section 308 (e), Volume I of the Glendale Building and Safety Code requires that this certificate be posted in a conspicuous place on the premises and shall not be removed except by the Permit Services Administrator.)

MARS
L = 35
FEB 0 1 1995

5430 San Fernando

MARS
Log 119
DEC 2 8 1994

CITY OF GLENDALE
PERMIT SERVICES CENTER
633 E. BROADWAY
MSB ROOM 101
GLENDALE CA 91206-4453
(818) 548-3200

PERMIT NBR: B10045499
PROJECT NBR:

PERMIT TO BUILD

APPLIC DATE: 07/18/94
ISSUE DATE: 07/18/94

IMPROVEMENT TYPE.: ALTERATION
USE TYPE.....: COMMERCIAL
PROPOSED WORK....: ALTERATION COMMERCIAL
PROPSD WORK LINE1: VOLUNTARY SHEAR WALL UPGRADES
PROPSD WORK LINE2:

BUILDING ADDRESS:
5430 SAN FERNANDO RD
GLENDALE CA 91203

OWNER INFORMATION:
TROSTORFF,RUTH G TR ET AL
2129 ROSCOMARE RD
LOS ANGELES CA 90077

PROPERTY DESCRIPTION: 5638-0018-0032
#LOT COM AT INTERSECTION OF NE LINE OF SAN FERNANDO RD WITH N LINE OF TR NO 5468 TH NW ON SD NE LINE AND E ON S LINE OF MILFORD ST TO W LINE OF TR NO SEE ASSESSOR MAPBOOK FOR MISSING PORTION NO 3784 AND POR OF WEST GLENDALE

WORKERS COMP. EXEMPT: Y ZONING:
WORKERS COMP. EXP DATE:

WK:(213) 566-5757 HM:
APPLC: JERRY ROTEMAN
DR. # N5199458
CONTRACTOR INFORMATION:
ROTEMAN, JERRY BUILDING
4720 E FIRESTONE BLVD
SOUTH GATE CA 90280-
PHONE:
CITY LICENSE: GEN01813
STATE LICENSE:
LICENSEE: ROTEMAN, JERRY BUILDING
PHONE: (213) 566-5757

A CERTIFICATE OF OCCUPANCY IS REQUIRED, EXCEPT FOR SINGLE FAMILY DWELLINGS, TO BE ISSUED BY PERMIT SERVICES BEFORE THIS BUILDING MAY BE OCCUPIED. NO CERTIFICATE OF USE AND OCCUPANCY WILL BE ISSUED UNTIL ALL BUILDING, PLUMBING, MECHANICAL & ELECTRICAL INSPECTIONS HAVE BEEN MADE AND APPROVED. IF THE USE OF THE BUILDING OR IF OWNERSHIP CHANGES, A NEW CERTIFICATE MUST BE OBTAINED.

NOTE: SEPARATE ELECTRICAL, MECHANICAL AND PLUMBING PERMITS ARE REQUIRED.

THIS PERMIT BECOMES NULL AND VOID IF WORK IS NOT COMMENCED WITHIN 180 DAYS FROM DATE OF ISSUANCE OR IF CONSTRUCTION OR WORK IS SUSPENDED OR ABANDONED FOR A PERIOD OF 90 DAYS AT ANY TIME AFTER WORK IS COMMENCED.

==========LOT CHARACTERISTICS==========

AREA	..LEN..	.WIDTH.
1		
2		

CORNER LOT N
HILLSIDE LOT

==========ENGINEER OR ARCHITECT==========

==BUILDING CHARACTERISTICS==

BUILDING HEIGHT (FT)	
NUMBER OF STORIES	
NO. OF DWELLING UNITS	0
NO. EXISTING BUILDINGS	0
SPRINKLED	N
TYPE OF CONSTRUCTION	
OCCUPANCY TYPE	
OCCUPANCY LOAD	
TOTAL AREA SQ FT	
VALUATION	$ 40000

====BUILDING DIMENSIONS====

	LEN	WIDTH
FIN. BASEMENT		
1ST FLOOR		
2ND FLOOR		
GARAGE		
CARPORT		
PORCH		
DECK		

ZONING

PW. AGREEMENT
SUBDIV REGS CC&R
AFFORD. ALLOC. # 000000
MARKET RATE ALLOC.# 000000
COVENANT

======UNITS======

SINGLE FAMILY	
NBR BEDRMS	
MULTI FAMILY	
EFFICIENCY	
1 BEDROOM	
2 BEDROOM	
3+ BEDROOM	
TOTL UNITS	

==SETBACKS===MAIN===ACC=

FRONT		
REAR		
SIDE (MIN)		
SIDE (COMB)		
SIDE ST		
MAJOR ARTERY		

=====WORKERS COMP.=====
EXEMPT

======IMPROVEMENTS======

CENTRAL-A-C	
ELECTRIC	-
FIREPLACE	
PLUMBING	
BATH (NBR)	
OTHER	

==MAXIMUM HEIGHTS==

STORIES	0.0
FEET	

======PARKING======

OFF STREET	
HANDICAPPED	
NO. FIXED SEATS	000

=====AIRPORT ZONE=====
NOISE FLT PATT

==========COMMENTS==========

FEE: $ 608.28

THIS IS TO CERTIFY THAT PERMIT TO BUILD IS GRANTED THIS DATE: _____

FOR INSPECTIONS
CALL 818 548-4830

_____
FOR PERMIT SERVICES ADMINISTRATOR

PW-PSC-2 (REV. 3/92)

INSPECTION RECORD

PRESERVE THIS RECORD OF YOUR BUILDING INSPECTIONS

This card must be posted in a conspicuous place at or near the main entrance to the new building, addition or alteration during foundation and framing construction.

When the building is framed this card may be posted at the electric meter service box or the garage and must always be available to the building inspector.

The issuance of a building permit does not authorize the installation of mechanical work such as plumbing, electrical, heating or refrigeration which requires a separate plumbing, electrical, heating or refrigeration permit.

Building permits shall expire on the **one hundred eightieth (180)** day from date of issuance if the work permitted thereunder has not been commenced. Such permit shall also expire if the building or work authorized by such permit is suspended or abandoned for a period of **180** days at any time after work commences.

INSPECTIONS

INSPECTIONS	APPROVED BY	DATE
PRESITE		
SHORING		
SETBACK AND YARDS		
UFER		
TRENCH AND FORMS REINFORCING STEEL		
SETBACK & ELEVATION SURVEY		
O.K. TO POUR FOOTINGS		

DO NOT POUR FOOTINGS UNTIL ABOVE IS APPROVED

UNDERGROUND HYDRO		
UNDERGROUND FLUSH		
HEAT OR REFRIG. GROUNDWORK		
ELECTRICAL GROUNDWORK		
PLUMBING GROUNDWORK		
GAS PIPING GROUNDWORK		
UNDER FLOOR INSULATION		
FIRST FLOOR JOISTS		
O.K. TO POUR SLAB FLOOR		

DO NOT POUR CONCRETE FLOOR SLAB OR COVER FIRST FLOOR JOISTS UNTIL ABOVE IS APPROVED

INSPECTIONS	APPROVED BY	DATE
ROUGH ELECTRIC		
ROUGH PLUMBING		
DUCTS		
ROUGH HEATING OR REFRIGERATION		
ROUGH GAS PIPING		
ROOF SHEATHING (Commercial Only)		
ROUGH FRAMING AND ROOF		
ALARM ROUGH		
OVERHEAD HYDRO		
FIRE SPRINKLER WELD INSPECTION		
INSULATION		
O.K. TO COVER		

DO NOT COVER UNTIL ABOVE IS APPROVED

LATHING Interior ☐ Exterior ☐		
DRYWALL		
BROWNCOAT Interior ☐ Exterior ☐		
SEWER SEPTIC TANK-CESSPOOL		
FINAL GAS		
FINAL PLUMBING		
FINAL ELECTRICAL		
FINAL HEATING OR REFRIGERATION		
ENERGY FINAL		
LANDSCAPE FINAL		
GRADING FINAL		
FINAL ENGINEERING		
FINAL SPRINKLER		
FINAL CENTRAL STATION		
FINAL FIRE ALARM		
F.P.B. FINAL		
FINAL BUILDING INSPECTION		10/26/94

CORRECTIONS & PARTIAL INSPECTIONS

INSPECTIONS	APPROVED BY	DATE
ROOF ANCHR - BOLTS @ 18"		
CONC ANCHR REQ'D.		
LETTER FROM ENGINEER AT		
OVER SPACE OF BOLT & NO		
WELDING @ JOINTS		8-8-94

CITY OF Glendale CALIFORNIA

633 East Broadway, Room 309, Glendale, CA 91206-4390 • (818) 548-4836
FAX (818) 548-4362

Public Works
Division
BUILDING
SECTION

November 9, 1995

MARS
DEC 04 1995
L=5

Ruth Trostorff
George & Kathryn Hicker
15260 Ventura Blvd. #970
Sherman Oaks, CA 91403

RE: 5430 San Fernando Road
M10036333, M10036431

Dear Owner:

An inspection of the air-conditioning system at 5430 San Fernando Road by a representative of the Building Inspection Section is required. Certain conditions may exist which are in violation of Section 301(a) of Volume III of the Glendale Building Code as adopted by Ordinance 4992 as evidenced by:

H.V.A.C. system is being maintained without permits or approvals.

Correction requires that you obtain a new H.V.A.C. permit and have all work made to comply with the requirements of the 1991 Uniform Mechanical Code and request inspection by the Building Inspection Section.

Permits #M10036333 and M10036431 issued to Climate Changers on April 2 & 7, 1993 have expired due to abandonment of work.

In accordance with the provisions of Chapter 3 of Volume I of the Glendale Building Code, you are required to obtain the necessary permits and commence corrective action within ten (10) days of receipt of this notice. **If you have any questions, please contact Michael Brennan at 548-3974 between 7:00-8:00 a.m. Monday through Thursday, or 7:30-8:30 a.m. Friday.**

Sincerely,

Michael Brennan
Mechanical Inspector

MB:cb

cc: Climate Changers (contractor)

PRINTED ON RECYCLED PAPER

5430 S.H.D.

5430 San Fernando, #E

APPLICATION FOR CERTIFICATE OF USE AND OCCUPANCY

Certificate No. BUO-19990109

City of Glendale
Permit Services Center

Accepted by: JD

Receipt No. 0012

MSB Room 101 633 E. Broadway at Glendale Avenue (818) 548-3200

Please read instructions on the back before completing this form.
Please type or print legibly in ink. Complete all numbered boxes.

1 Street Address of New Business: 5430 San Fernando Rd. #E, Glendale, CA 91203	Unit Number	Date: 5/21/99
Name of Business: PRC-DeSoto International, Inc.		Business Phone: 818-240-2060
Name of Applicant (Owner of Business or Corp. Officer): Theodore M. Clark	Title: President	Emergency Phone: 818-242-8148
Mailing Address of Applicant: P. O. Box 1800, Glendale, CA	Zip Code: 91209-1800	
Owner of Building: 5430 Glendale Investors	Mailing Address of Owner: 15260 Ventura Blvd., Sherman Oaks	Phone: (818) 789-5600

2 Proposed Building Use: Offices (399)	3 Previous Building Use: Offices (399)	4 Floor Area Devoted To Such Use (Sq. Ft.): 5,200

5 Please describe all of the business activity which you intend to conduct on this property (please attach additional sheet if necessary).
Ancillary support offices for adjacent manufacturing operations.

6 Number of off-street parking spaces: 294	7 Maximum number of EMPLOYEES expected to be on the premises at any given time: 300	8 Maximum number of OTHER PERSONS expected to be on the premises at any given time: 8

9 Will seating be provided on the premises for patrons? [XX] No [ ] Yes
If yes, number of seats to be provided _____ (Please attach a seating plan, complete with location and width of exitways and aisles.)

10 Any outside storage [XX] No [ ] Yes	11 Proposed Occupancy Date _____ Earliest date when access for inspection will be available _____
12 Estimated cost of any proposed modification: None	13 Will hazardous materials be used, stored, handled or generated on the premises? [ ] No [XX] Yes If yes, please complete a hazardous materials disclosure permit application and return it with this application.

14 If any of the following specific equipment or material is required for the proposed use, please indicate size, type or quantity:
acids _____ chemical solvents XX clarifier _____ equipment requiring cooling water _____
explosives _____ flammables _____ grease trap _____ parts washer _____ spray booth _____
spray painting _____ miscellaneous _____

15 I declare under penalty of perjury that the foregoing is true and correct. Executed on _____ at _____ California.
Driver's License No. E10010170
Signature of Applicant _____

INFORMATION TO BE PROVIDED BY THE BUILDING SECTION

Where applicable, has the applicant been informed of the requirements of the Redevelopment Agency? [✓] No [ ] Yes
Does this use require a permit from the City Manager? [✓] No [ ] Yes

checker AN fee 140.00 s.s 20 lot Por 3 block _____ tract West Glendale
use zone M2 fire zone 2 present occupancy B2/H2/H3 proposed occupancy B/H2/H3

INVESTIGATOR'S REPORT: subject to P.I.

Building Inspection Ok
Zoning Ok
Indust. Waste Ok
Fire Ok
Hazardous Materials _____

PWPSC-83 (Rev. 10/95) Printed on Recycled Paper

Certificate of Use and Occupancy

February 16,2000 For Existing Legal Structure or Building **BUO-19990109**

Named Applicant: **Theordore M. Clark, President**

Named Business: **PRC-DeSoto International, Inc**

Street Address: **5430 San Fernando Rd., #E, Glendale, CA 91203**

Use: **OFFICE** Occupancy Classification: **B2/H2/H3**

Square Feet: **5,200** Parking Spaces: **294** Zoning: **M2**

This certifies that so far as ascertained by or made known to the below named parties, the building identified above is a legally existing building and has been determined that the change of use or occupancy or both to the named use and occupancy and owner or tenant will not result in any increased hazard to life or limb, health, property or public welfare and such use and occupancy complies with the various ordinances of the city regulating building construction and use.

Stuart D. Tom, P.E.
Building Official

Edith Fuentes
Zoning Administrator

(Section 109.5 Volume I of the Glendale Building and Safety Code requires that this certificate be posted in a conspicuous place on the premises and shall not be removed except by the Permit Services Administrator.)

5430 San Fernando #D

APPLICATION FOR CERTIFICATE OF USE AND OCCUPANCY

Certificate No. BUO-19990108

City of Glendale
Permit Services Center

Accepted by: LJ

Receipt No. 0011

MSB Room 101 633 E. Broadway at Glendale Avenue (818) 548-3200

Please read instructions on the back before completing this form.
Please type or print legibly in ink. Complete all numbered boxes.

1 Street Address of New Business: 5430 San Fernando Rd. D, Glendale, CA 91203 (Unit Number: D)		Date: 5/21/99
Name of Business: PRC-DeSoto International, Inc.		Business Phone: 818-240-2060
Name of Applicant (Owner of Business or Corp. Officer): Theodore M. Clark	Title: President	Emergency Phone: 818-242-8148
Mailing Address of Applicant: P. O. Box 1800, Glendale, CA		Zip Code: 91209-1800
Owner of Building: 5430 Glendale Investors	Mailing Address of Owner: 15260 Ventura Blvd., Sherman Oaks	Phone: (818) 789-5600

2 Proposed Building Use	3 Previous Building Use	4 Floor Area Devoted To Such Use (Sq. Ft.)
Manufacturing 399	Manufacturing 399	5,300

5 Please describe all of the business activity which you intend to conduct on this property (please attach additional sheet if necessary).
Packaging of manufactured products.

6 Number of off-street parking spaces	7 Maximum number of EMPLOYEES expected to be on the premises at any given time	8 Maximum number of OTHER PERSONS expected to be on the premises at any given time
294	300	8

9 Will seating be provided on the premises for patrons? [XX] No [ ] Yes
If yes, number of seats to be provided _____ (Please attach a seating plan, complete with location and width of exitways and aisles.)

10 Any outside storage [ ] No [XX] Yes

11 Proposed Occupancy Date _____
Earliest date when access for inspection will be available _____

12 Estimated cost of any proposed modification: None

13 Will hazardous materials be used, stored, handled or generated on the premises? [ ] No [XXX] Yes
If yes, please complete a hazardous materials disclosure permit application and return it with this application.

14 If any of the following specific equipment or material is required for the proposed use, please indicate size, type or quantity:
acids _____ chemical solvents XX clarifier _____ equipment requiring cooling water _____
explosives _____ flammables XX grease trap _____ parts washer _____ spray booth _____
spray painting _____ miscellaneous _____

15 I declare under penalty of perjury that the foregoing is true and correct. Executed on _____ at _____ California.
Driver's License No. E10010170
Signature of Applicant _____

INFORMATION TO BE PROVIDED BY THE BUILDING SECTION

Where applicable, has the applicant been informed of the requirements of the Redevelopment Agency? [X] No [ ] Yes
Does this use require a permit from the City Manager? [X] No [ ] Yes

checker AN fee 140.00 s.a 22 lot Porch 31 block _____ tract West Glendale
use zone M2 fire zone 2 present occupancy B2/H2/H3 proposed occupancy F1/H2/H3

INVESTIGATOR'S REPORT: Subject to P.I.

Building Inspection ok
Zoning ok
Ingas. Waste ok
Fire ok
Hazardous Materials _____

PWPSC-83 (Rev. 10/95) Printed on Recycled Paper

Issued 6/28/00

Certificate of Use and Occupancy

June 28, 2000 — For Existing Legal Structure or Building — **BUO-19990108**

Named Applicant: **Theordore M. Clark, President**

Named Business: **PRC -Desoto International, Inc**

Street Address: **5430 San Fernando Rd., #D, Glendale, CA 91203**

Use: **MANUFACTING** Occupancy Classification: **B2/H2/H3**

Square Feet: **5300** Parking Spaces: Zoning: **M2**

This certifies that so far as ascertained by or made known to the below named parties, the building identified above is a legally existing building and has been determined that the change of use or occupancy or both to the named use and occupancy and owner or tenant will not result in any increased hazard to life or limb, health, property or public welfare and such use and occupancy complies with the various ordinances of the city regulating building construction and use.

Stuart D. Tom, P.E.
Building Official

Edith Fuentes
Zoning Administrator

(Section 109.5 Volume I of the Glendale Building and Safety Code requires that this certificate be posted in a conspicuous place on the premises and shall not be removed except by the Permit Services Administrator.)

5430 San Fernando #C

Issued 6/28/00

APPLICATION FOR CERTIFICATE OF USE AND OCCUPANCY

BUO-20000014

Certificate No. B40-129107

City of Glendale
Permit Services Center

Accepted by: AN

Receipt No. 0010

MSB Room 101 633 E. Broadway at Glendale Avenue (818) 548-3200

Please read instructions on the back before completing this form.
Please type or print legibly in ink. Complete all numbered boxes.

1 Street Address of New Business: 5430 San Fernando Rd. #C, Glendale, CA 91203	Unit Number	Date: 5/21/99
Name of Business: PRC-DeSoto International, Inc.		Business Phone: 818-240-2060
Name of Applicant (Owner of Business or Corp. Officer): Theodore M. Clark	Title: President	Emergency Phone: 818-242-8148
Mailing Address of Applicant: P. O. Box 1800, Glendale, CA	Zip Code: 91209-1800	
Owner of Building: 5430 Glendale Investors	Mailing Address of Owner: 15260 Ventura Blvd., Sherman Oaks	Phone: (818) 789-5600

2 Proposed Building Use: Manufacturing (399)	3 Previous Building Use: Manufacturing (399)	4 Floor Area Devoted To Such Use (Sq. Ft.): 11,600

5 Please describe all of the business activity which you intend to conduct on this property (please attach additional sheet if necessary).
Warehousing of raw materials and finished compounds.

6 Number of off-street parking spaces: 294	7 Maximum number of EMPLOYEES expected to be on the premises at any given time: 300	8 Maximum number of OTHER PERSONS expected to be on the premises at any given time: 8

9 Will seating be provided on the premises for patrons? [XX] No [ ] Yes
If yes, number of seats to be provided _____ (Please attach a seating plan, complete with location and width of exitways and aisles.)

10 Any outside storage [ ] No [XX] Yes	11 Proposed Occupancy Date _____ Earliest date when access for inspection will be available _____
12 Estimated cost of any proposed modification: None	13 Will hazardous materials be used, stored, handled or generated on the premises? [ ] No [XX] Yes If yes, please complete a hazardous materials disclosure permit application and return it with this application.

14 If any of the following specific equipment or material is required for the proposed use, please indicate size, type or quantity:
acids _____ chemical solvents XX clarifier _____ equipment requiring cooling water _____
explosives _____ flammables XX grease trap _____ parts washer _____ spray booth _____
spray painting _____ miscellaneous _____

15 I declare under penalty of perjury that the foregoing is true and correct. Executed on _____ at _____ California.
Driver's License No. E10010170
Signature of Applicant _____

INFORMATION TO BE PROVIDED BY THE BUILDING SECTION

Where applicable, has the applicant been informed of the requirements of the Redevelopment Agency? [✓] No [ ] Yes
Does this use require a permit from the City Manager? [✓] No [ ] Yes

checker AN fee 140.00 s.s 20 lot Por 31 block _____ tract West Glendale
use zone M2 fire zone 2 present occupancy B2/H2/H3 proposed occupancy S1/H2/H3

INVESTIGATOR'S REPORT: subject to P.I.

Building Inspection ok
Zoning ok
Indus. Waste ok
Fire ok
Hazardous Materials _____

Certificate of Use and Occupancy

June 28, 2000 For Existing Legal Structure or Building **BUO-20000014**

Named Applicant: **Theordore M. Clark, President**

Named Business: **Prc-Desoto International, Inc**

Street Address: **5430 San Fernando Rd., #C, Glendale, CA 91203**

Use: **MANUFACTURING** Occupancy Classification: **B2/H2/H3**

Square Feet: **11,600** Parking Spaces: **294** Zoning : **M2**

This certifies that so far as ascertained by or made known to the below named parties, the building identified above is a legally existing building and has been determined that the change of use or occupancy or both to the named use and occupancy and owner or tenant will not result in any increased hazard to life or limb, health, property or public welfare and such use and occupancy complies with the various ordinances of the city regulating building construction and use.

Stuart D. Tom, P.E.
Building Official

Edith Fuentes
Zoning Administrator

(Section 109.5 Volume I of the Glendale Building and Safety Code requires that this certificate be posted in a conspicuous place on the premises and shall not be removed except by the Permit Services Administrator.)

APPLICATION FOR CERTIFICATE OF USE AND OCCUPANCY

Certificate No. B00-19990110

City of Glendale
Permit Services Center

Accepted by RV

Receipt No. 0013

MSB Room 101 633 E. Broadway at Glendale Avenue (818) 548-3200

Please read instructions on the back before completing this form.
Please type or print legibly in ink. Complete all numbered boxes.

1 Street Address of New Business: 5430 San Fernando Rd. #F, Glendale, CA 91203	Unit Number	Date: 5/21/99
Name of Business: PRC-DeSoto International, Inc.		Business Phone: 818-240-2060
Name of Applicant (Owner of Business or Corp. Officer): Theodore M. Clark	Title: President	Emergency Phone: 818-242-8148
Mailing Address of Applicant: P. O. Box 1800, Glendale, CA	Zip Code: 91209-1800	
Owner of Building: 5430 Glendale Investors	Mailing Address of Owner: 15260 Ventura Blvd., Sherman Oaks	Phone: (818) 789-5600
2 Proposed Building Use: Manufacturing (399)	3 Previous Building Use: Manufacturing (399)	4 Floor Area Devoted To Such Use (Sq. Ft.): 12,400

5 Please describe all of the business activity which you intend to conduct on this property (please attach additional sheet if necessary).
Shipping and receiving warehousing to support manufacturing operations.

6 Number of off-street parking spaces	7 Maximum number of EMPLOYEES expected to be on the premises at any given time	8 Maximum number of OTHER PERSONS expected to be on the premises at any given time
294	300	8

9 Will seating be provided on the premises for patrons? [XX] No [ ] Yes
If yes, number of seats to be provided _____ (Please attach a seating plan, complete with location and width of exitways and aisles.)

10 Any outside storage [XX] No [ ] Yes

11 Proposed Occupancy Date _____
Earliest date when access for inspection will be available _____

12 Estimated cost of any proposed modification: None

13 Will hazardous materials be used, stored, handled or generated on the premises? [ ] No [XX] Yes
If yes, please complete a hazardous materials disclosure permit application and return it with this application.

14 If any of the following specific equipment or material is required for the proposed use, please indicate size, type or quantity:
acids _____ chemical solvents XX clarifier _____ equipment requiring cooling water _____
explosives _____ flammables XX grease trap _____ parts washer _____ spray booth _____
spray painting _____ miscellaneous _____

15 I declare under penalty of perjury that the foregoing is true and correct. Executed on _____ at _____ California.
Driver's License No. E10010170
Signature of Applicant _____

INFORMATION TO BE PROVIDED BY THE BUILDING SECTION

Where applicable, has the applicant been informed of the requirements of the Redevelopment Agency? [✓] No [ ] Yes
Does this use require a permit from the City Manager? [✓] No [ ] Yes

checker AN fee 140 s.s 20 lot Pors 3 block _____ tract West Glendale
use zone M2 fire zone 2 present occupancy B2/H2/H3 proposed occupancy S1/H2/H3

INVESTIGATOR'S REPORT: Subject to P.I.

Building Inspection ok
Zoning ok
Ingds. Waste ok
Fire ok
Hazardous Materials _____

PWPSC-83 (Rev. 10/95) Printed on Recycled Paper

Certificate of Use and Occupancy

February 16, 2000 For Existing Legal Structure or Building **BUO-19990110**

Named Applicant: **Theordore M. Clark, President**

Named Business: **PRC-DeSoto International, Inc**

Street Address: **5430 San Fernando Rd., #F, Glendale, CA 91203**

Use: **MANUFACTURING** Occupancy Classification: **B2/H2/H3**

Square Feet: **12,400** Parking Spaces: **294** Zoning: **M2**

This certifies that so far as ascertained by or made known to the below named parties, the building identified above is a legally existing building and has been determined that the change of use or occupancy or both to the named use and occupancy and owner or tenant will not result in any increased hazard to life or limb, health, property or public welfare and such use and occupancy complies with the various ordinances of the city regulating building construction and use.

Stuart D. Tom, P.E.
Building Official

Edith Fuentes
Zoning Administrator

(Section 109.5 Volume I of the Glendale Building and Safety Code requires that this certificate be posted in a conspicuous place on the premises and shall not be removed except by the Permit Services Administrator.)

APPLICATION FOR CERTIFICATE OF USE AND OCCUPANCY

Certificate No. BUO-19990106 (19990106)

Accepted by: JV

Receipt No. 0009

City of Glendale
Permit Services Center

MSB Room 101 633 E. Broadway at Glendale Avenue (818) 548-3200

Please read instructions on the back before completing this form.
Please type or print legibly in ink. Complete all numbered boxes.

5430 San Fernando, #B

1 Street Address of New Business: 5430 San Fernando Rd #B, Glendale, CA 91203	Unit Number	Date: 5/21/99
Name of Business: PRC-DeSoto International, Inc.		Business Phone: 818-240-2060
Name of Applicant (Owner of Business or Corp. Officer): Theodore M. Clark	Title: President	Emergency Phone: 818-242-8148
Mailing Address of Applicant: P. O. Box 1800, Glendale, CA	Zip Code: 91209-1800	
Owner of Building: 5430 Glendale Investors	Mailing Address of Owner: 15260 Ventura Blvd., Sherman Oaks	Phone: (818) 789-5600

2 Proposed Building Use: Manufacturing 395	3 Previous Building Use: Manufacturing 395	4 Floor Area Devoted To Such Use (Sq. Ft.): 1,000

5 Please describe all of the business activity which you intend to conduct on this property (please attach additional sheet if necessary).
Mixing of manufactured products for packaging operations.

6 Number of off-street parking spaces: 294	7 Maximum number of EMPLOYEES expected to be on the premises at any given time: 300	8 Maximum number of OTHER PERSONS expected to be on the premises at any given time: 8

9 Will seating be provided on the premises for patrons? [XX] No [ ] Yes
If yes, number of seats to be provided _____ (Please attach a seating plan, complete with location and width of exitways and aisles.)

10 Any outside storage [ ] No [XX] Yes	11 Proposed Occupancy Date _____ Earliest date when access for inspection will be available _____
12 Estimated cost of any proposed modification: None	13 Will hazardous materials be used, stored, handled or generated on the premises? [ ] No [XX] Yes If yes, please complete a hazardous materials disclosure permit application and return with this application.

14 If any of the following specific equipment or material is required for the proposed use, please indicate size, type or quantity:
acids _____ chemical solvents XX clarifier _____ equipment requiring cooling water _____
explosives _____ flammables XX grease trap _____ parts washer _____ spray booth _____
spray painting _____ miscellaneous _____

15 I declare under penalty of perjury that the foregoing is true and correct. Executed on _____ at _____ California.
Driver's License No. E10010170
Signature of Applicant _____

Issued 6/28/00

INFORMATION TO BE PROVIDED BY THE BUILDING SECTION

Where applicable, has the applicant been informed of the requirements of the Redevelopment Agency? [✓] No [ ] Yes
Does this use require a permit from the City Manager? [✓] No [ ] Yes

checker AN fee 140.00 s.s 20 lot Por 31 block _____ tract West Glendale
use zone M2 fire zone 2 present occupancy H2/H3 proposed occupancy H2/H3

B

INVESTIGATOR'S REPORT: subject to P.I.

Building Inspection ok
Zoning ok
Indus. Waste ok
Fire ok
Hazardous Materials _____

Certificate of Use and Occupancy

June 28, 2000 For Existing Legal Structure or Building **BUO-19990106**

Named Applicant: **Theordore M. Clark, President**

Named Business: **PRC -Desoto International, Inc**

Street Address: **5430 San Fernando Rd., #B, Glendale, CA 91203**

Use: **MANUFACTURING** Occupancy Classification: **H2/H3**

Square Feet: **1000** Parking Spaces: **294** Zoning: **M2**

This certifies that so far as ascertained by or made known to the below named parties, the building identified above is a legally existing building and has been determined that the change of use or occupancy or both to the named use and occupancy and owner or tenant will not result in any increased hazard to life or limb, health, property or public welfare and such use and occupancy complies with the various ordinances of the city regulating building construction and use.

Stuart D. Tom, P.E. ***Edith Fuentes***

Building Official Zoning Administrator

(Section 109.5 Volume I of the Glendale Building and Safety Code requires that this certificate be posted in a conspicuous place on the premises and shall not be removed except by the Permit Services Administrator.)

APPLICATION FOR CERTIFICATE OF USE AND OCCUPANCY

Certificate No. BUO-1999 0105

Accepted by GP

Receipt No. 0008

City of Glendale
Permit Services Center

MSB Room 101 633 E. Broadway at Glendale Avenue (818) 548-3200

Please read instructions on the back before completing this form.
Please type or print legibly in ink. Complete all numbered boxes.

5430 San Fernando

1 Street Address of New Business: 5430 San Fernando Rd. #A, Glendale, CA 91203	Unit Number	Date: 5/21/99
Name of Business: PRC-DeSoto International, Inc.		Business Phone: 818-240-2060
Name of Applicant (Owner of Business or Corp. Officer): Theodore M. Clark	Title: President	Emergency Phone: 818-242-8148
Mailing Address of Applicant: P. O. Box 1800, Glendale, CA	Zip Code: 91209-1800	
Owner of Building: 5430 Glendale Investors	Mailing Address of Owner: 15260 Ventura Blvd., Sherman Oaks	Phone: (818) 789-5600

2 Proposed Building Use	3 Previous Building Use	4 Floor Area Devoted To Such Use (Sq. Ft.)
Offices (399)	Offices (399)	16,800

5 Please describe all of the business activity which you intend to conduct on this property (please attach additional sheet if necessary).
Corporate offices for manufacturing operations.

6 Number of off-street parking spaces	7 Maximum number of EMPLOYEES expected to be on the premises at any given time	8 Maximum number of OTHER PERSONS expected to be on the premises at any given time
294	300	8

9 Will seating be provided on the premises for patrons? [XX] No [ ] Yes
If yes, number of seats to be provided _____ (Please attach a seating plan, complete with location and width of exitways and aisles.)

10 Any outside storage	11 Proposed Occupancy Date
[XX] No [ ] Yes	6-30-99
	Earliest date when access for inspection will be available _____

12 Estimated cost of any proposed modification	13 Will hazardous materials be used, storad, handled or generated on the premises?
None	[XX] No [ ] Yes
	If yes, please complete a hazardous materials disclosure permit application and return it with this application.

14 If any of the following specific equipment or material is required for the proposed use, please indicate size, type or quantity:
acids _____ chemical solvents _____ clarifier _____ equipment requiring cooling water _____
explosives _____ flammables _____ grease trap _____ parts washer _____ spray booth _____
spray painting _____ miscellaneous _____

15 I declare under penalty of perjury that the foregoing is true and correct. Executed on _____ at _____ California.
Driver's License No. E10010170
Signature of Applicant _____

INFORMATION TO BE PROVIDED BY THE BUILDING SECTION

Where applicable, has the applicant been informed of the requirements of the Redevelopment Agency? [✓] No [ ] Yes
Does this use require a permit from the City Manager? [✓] No [ ] Yes

checker AW fee 140 s.s 20 lot Pcl 3 block _____ tract West Glendale
use zone M2 fire zone 2 present occupancy B2/H2/H3 proposed occupancy B/H2/H3

INVESTIGATOR'S REPORT: Subject to P.I.

Building Inspection ok
Zoning ok
Indus. Waste ok
Fire ok
Hazardous Materials _____

PWPSC-83 (Rev. 10/95) Printed on Recycled Paper

Issued 6/28/00

Certificate of Use and Occupancy

June 28, 2000 — For Existing Legal Structure or Building — **BUO-19990105**

Named Applicant: **Theordore M. Clark, President**

Named Business: **PRC -Desoto International, Inc**

Street Address: **5430 San Fernando Rd., #A, Glendale, CA 91203**

Use: **OFFICES** Occupancy Classification: **B2/H2/H3**

Square Feet: **16800** Parking Spaces: **294** Zoning: **M2**

This certifies that so far as ascertained by or made known to the below named parties, the building identified above is a legally existing building and has been determined that the change of use or occupancy or both to the named use and occupancy and owner or tenant will not result in any increased hazard to life or limb, health, property or public welfare and such use and occupancy complies with the various ordinances of the city regulating building construction and use.

Stuart D. Tom, P.E.
Building Official

Edith Fuentes
Zoning Administrator

(Section 109.5 Volume I of the Glendale Building and Safety Code requires that this certificate be posted in a conspicuous place on the premises and shall not be removed except by the Permit Services Administrator.)

APPLICATION FOR CERTIFICATE OF USE AND OCCUPANCY

Certificate No. BU0199900075

City of Glendale
Permit Services Center

Accepted by: ZV

Receipt No. 0014

MSB Room 101 633 E. Broadway at Glendale Avenue (818) 548-3200

Please read instructions on the back before completing this form.
Please type or print legibly in ink. Complete all numbered boxes.

5440 San Fernando

Issued 2/17/00

1	Street Address of New Business: 5440 San Fernando Rd., Glendale, CA 91203	Unit Number	Date: 5/21/99
	Name of Business: PRC-DeSoto International, Inc.		Business Phone: 818-240-2060
	Name of Applicant (Owner of Business or Corp. Officer): Theodore M. Clark	Title: President	Emergency Phone: 818-242-8148
	Mailing Address of Applicant: P. O. Box 1800, Glendale, CA	Zip Code: 91209-1800	
	Owner of Building: 5430 Glendale Investors	Mailing Address of Owner: 15260 Ventura Blvd., Sherman Oaks	Phone: (818) 789-5600
2	Proposed Building Use: Manufacturing (399)	3 Previous Building Use: Manufacturing (399)	4 Floor Area Devoted To Such Use (Sq. Ft.): 16,700

5 Please describe all of the business activity which you intend to conduct on this property (please attach additional sheet if necessary).
Compound processing.

6	7	8
Number of off-street parking spaces: 294	Maximum number of EMPLOYEES expected to be on the premises at any given time: 300	Maximum number of OTHER PERSONS expected to be on the premises at any given time: 8

9 Will seating be provided on the premises for patrons? [XX] No [ ] Yes
If yes, number of seats to be provided _____ (Please attach a seating plan, complete with location and width of exitways and aisles.)

10 Any outside storage [ ] No [XX] Yes

11 Proposed Occupancy Date _____
Earliest date when access for inspection will be available _____

12 Estimated cost of any proposed modification: None

13 Will hazardous materials be used, stored, handled or generated on the premises? [ ] No [XX] Yes
If yes, please complete a hazardous materials disclosure permit application and return it with this application.

14 If any of the following specific equipment or material is required for the proposed use, please indicate size, type or quantity:
acids _____ chemical solvents XX clarifier _____ equipment requiring cooling water _____
explosives _____ flammables XX grease trap _____ parts washer _____ spray booth _____
spray painting _____ miscellaneous _____

15 I declare under penalty of perjury that the foregoing is true and correct. Executed on _____ at _____ California.
Driver's License No. E10010170
Signature of Applicant _____

INFORMATION TO BE PROVIDED BY THE BUILDING SECTION

Where applicable, has the applicant been informed of the requirements of the Redevelopment Agency? [✓] No [ ] Yes
Does this use require a permit from the City Manager? [✓] No [ ] Yes

checker AN fee 140.00 s.s 20 lot Prov 31 block _____ tract West Glendale
use zone M2 fire zone 2 present occupancy B2/H2/H3 proposed occupancy F1/H2/H3

INVESTIGATOR'S REPORT: Subject to P.I.

Building Inspection ok
Zoning ok
Indus. Waste ok
Fire ok
Hazardous Materials _____

Certificate of Use and Occupancy

February 17, 2000 For Existing Legal Structure or Building **BUO-19990075**

Named Applicant: **Theordore M. Clark, President**

Named Business: **PRC-DeSoto International, Inc**

Street Address: **5440 San Fernando Rd., Glendale, CA 91203**

Use: **COMPOUND PROCESSING** Occupancy Classification: **F1/H2/H3**

Square Feet: **16,700** Parking Spaces: **294** Zoning: **M2**

This certifies that so far as ascertained by or made known to the below named parties, the building identified above is a legally existing building and has been determined that the change of use or occupancy or both to the named use and occupancy and owner or tenant will not result in any increased hazard to life or limb, health, property or public welfare and such use and occupancy complies with the various ordinances of the city regulating building construction and use.

Stuart D. Tom, P.E.
Building Official

Edith Fuentes
Zoning Administrator

(Section 109.5 Volume I of the Glendale Building and Safety Code requires that this certificate be posted in a conspicuous place on the premises and shall not be removed except by the Permit Services Administrator.)

04 5430 S.F.Rd

BE 20040831

5430 SAN FERNANDO RD

Permit Number: BE 20040831
Plan Check Number:

Printed On: 30-JUL-04

Expiration Date: 26-JAN-05

BE3020
ELEC. FOR ALT/REPAIR TO C

CITY OF GLENDALE - BUILDING AND SAFETY
633 E.Broadway, Rm.101
Glendale, CA 91206 - (818)548-3200 (818)548-4830(INSP)

Permit Status: OPEN
Status Date: 30-JUL-2004

Electrical Permit

Scope of Work

ONE TRANSFORMER SWITCH ONE DIST PANEL (12 SPACES), AND ONE MOTORS 5-20 HP.

(NO SERVICE)

Individual's / Company Name	Address / City, State Zip	City, State Lic. / Worker's Comp.	Phone Number
(APP) Ness Sawchuk E	19200 HALSTED ST. Northridge, Ca 91324		
(OWN) Buck,S G	15260 Ventura Blvd 1120 Sherman Oaks, Ca 91403		
(CNT)			
(GEN) Ness Sawchuk E	19200 Halsted St. Northridge, Ca 91324	CCLB 20010290/, STATE FUND/1638422,060102	818-701-5733

Tract Name / Number	Block(s)	Lot(s)	Assessor's ID
			5638018032

Estimated Value: **Calculated Value:** $36

Permit Quantities	Qty	Comments or Y / N	Permit Quantities	Qty	Comments or Y / N
200 Amp Srvc Or Less	0				
>5-20 Hp Motor	1				
Dist Panel/Spaces	1	12 Spaces			
Miscellaneous	1	Transformer Switch			

Comments

Fees	Amount	Fee Description	Amount
ELECTRICAL PERMIT FEE	$78.00		
Total Fees:	$78.00		
Total Fees Due:	$0.00	Total Fees Paid:	$78.00

Clearances Agencies

Activity Code	Status	By	Date
Condition Code	Status	By	Date

The person signing for this permit acknowledges that there are NO Oak, Bay or Sycamore Trees with trunks larger than an eight inch (8") diameter within a twenty foot (20 ft.) influence of the proposed construction.

*** No rooftop equipment will be allowed unless the applicant obtains a separate variance or administrative exception from the Planning Division. Issuance of this permit shall not be construed as an approval to install equipment on the roof without a variance or administrative exception.

*** Issuance of trade permits, without complete architectural plans, shall not constitute a waiver of any provisions of the building or zoning codes of the City of Glendale. It is soley the responsibilty of the applicant to verify that proposed installations are in compliance with the regulations of all applicable codes or else obtain written approval for any deviation from the regulations.

The City of Glendale restricts issuance of the building permit to the property owner or licensed general contractor only. Signatures of this individual must be verified by personal identification. Any person signing the permit application as agent for the owner or contractor shall have an original letter of authorization at the time of permit issuance.

5430 SAN FERNANDO RD,

LICENSED CONTRACTORS DECLARATION

I hereby affirm under penalty of perjury, that I am licenced under the provisions of Chapter 9 (starting with Section 7000) of Division 3 o fthe Bus. & Prof. code , and that my license is in full force and effect.

License Class C10 License No. 284288 Contractor's Signature Ness Sawchuk Date 7-30-04.

OWNER - BUILDER DECLARATION

As the property owner and builder of the proposed project ('owner-builder') you are the responsible party of record on this permit. Building permits are not required to be signed by property owners unless they are personally performing their own work. If your work is being performed by someone other than yourself, you may protect yourself from possible liability if that person applies for the proper permit in his or her name. Contractors are required by law to be licensed and bonded by the State of California and to have a business license from the City of Glendale. They are also required by law to put their license number on all permits for which they apply. If you plan to do your own work, with the exception of various trades that you plan to subcontract, you should be aware that if you employ or otherwise engage any persons other than your immediate family, and the work (including materials and other costs) is $200 or more for the entire project, and such persons are not licensed as contractors or subcontractors, then you may be an employer. If you are an employer, you must register with the state and federal government as an employer and you are subject to several obligations including state and federal income tax withholding, federal social security taxes, workers compensation insurance, disability insurance costs, and unemployment compensation contributions. There may be financial risks for you if you do not carry out these obligations, and these risks are especially serious with respect to workers' compensation insurance. For more specific information about your obligations under federal law, contact the Internal Revenue Service (and, if you wish, the U.S. Small Business Administration). For more specific information about your obligations under state law, contact the Department of Benefit Payments and the Division of Industrial Accidents. If the structure is intended for sale, property owners who are not licensed contractors are allowed to perform their work personally or through their own employees, without a licensed contractor or subcontractor, only under limited conditions. A frequent practice of unlicensed persons professing to be contractors is to secure an 'owner-builder' building permit, erroneously implying that the property owner is providing his or her own labor and material personally. Information about licensed contractors may be obtained by contacting the Contractors' State License Board in your community or at 1020 N Street, Sacramento, California 95814. Note: The current mailing address of the Contractors State License Board is P.O. Box 26000, Sacramento, California 95826.

Section 7031.5 of the Bus. & Prof. Code requires the permit applicant to sign a statement above or claim exemption from the Contractor's license Law and state the basis for such exemption. Violations of this section subjects the applicant to a civil penalty of not more than five hundred dollars ($500). I hereby affirm that I have read the paragraph above and willfully accept the responsibility of an owner-builder. I further affirm, under penalty of perjury, that I am exempt from the Contractor's License Law for the following reason:

_____ INITIAL I, as owner of the property, or my employees with wages as their sole compensation, will do the work, and the structure is not intended or offered for sale (Sec. 7044, Business and Professions Code: The Contractors License Law does not apply to an owner of property who builds or improves thereon, and who does such work himself or herself or through his or her own employees, provided that the improvements are not intended or offered for sale. If, however, the building or improvement is sold within one year of completion, the owner-builder will have the burden of proving that he or she did not build or improve for the purpose of sale.).

_____ INITIAL I, as owner of the property, am exclusively contracting with licensed contractors to construct the project (Sec. 7044, Business and Professions Code: The Contractors License Law does not apply to an owner of property who builds or improves thereon, and who contracts for the projects with a contractor(s) licensed pursuant to the Contractors License Law.). I have or plan to contract with the following person (company) to provide the proposed construction:

Name_____ Address_____ Phone_____ Contractors Lic. No._____

_____ INITIAL I, as owner of the property, plan to provide portions of the work but I have or plan to contract with the following person(s) /(company(ies)) to provide the work indicated.

Name_____ Address_____ Phone_____ Type of work_____.

Name_____ Address_____ Phone_____ Type of work_____

Name_____ Address_____ Phone_____ Type of work_____

I am exempt under Section _____ of the Bus. and Prof. Code for the following reason:_____

_____ INITIAL

Name of Property Owner _____ Signature _____ Date _____

WORKERS COMPENSATION DECLARATION

_____ INITIAL I have and will maintain a certificate of conseot to self-insure for workers' compensation, as provided for by Section 3700 of the Labor Code, for the performance of the work for which this permit is issued.

NVB INITIAL I have and will maintain workers' compensation insurance, as required by Section 3700 of the Labor Code, for the performance of the work for which this permit is issued. My workers'compensation insurance carrier and policy number are:

Carrier_____ Policy Number_____ Expiration Date_____
(This section need not be completed if the permit is for one hundred dollars ($100) or less)

_____ INITIAL I certify that in the performance of the work for which this permit is issued, I shall not employ any person in any manner so as to become subject to the workers' compensation laws of California, and agree that if I should become subject to the workers' compensation provisions of Section 3700 of the Labor Code, I shall forthwith comply with those provisions.

Print Name Ness Sawchuk Signature Ness Sawchuk Date 7-30-04 ☐CONTRACTOR ☐OWNER ☐AGENT

WARNING: FAILURE TO SECURE WORKERS' COMPENSATION COVERAGE IS UNLAWFUL, AND SHALL SUBJECT AN EMPLOYER TO CRIMINAL PENALTIES AND CIVIL FINES UP TO ONE HUNDRED THOUSAND DOLLARS ($100,000), IN ADDITION TO THE COST OF COMPENSATION, DAMAGES AS PROVIDED FOR IN SECTION 3706 OF THE LABOR CODE, INTEREST, AND ATORNEY'S FEES.

ASBESTOS NOTIFICATION

☐I declare that notification of asbestos removal is not applicable to this project. ☐A notification letter has or will be sent to the AQMD or EPA. _____ SIGNATURE

CONSTRUCTION LENDING AGENCY

I hereby affirm under penalty of perjury that there is a construction lending agency for the performance or the work for which this permit is issued (Sec. 3097, Civil Code).

Lender's Name_____ Lender's Address_____ Phone_____

FINAL DECLARATION

I certify that I have read this application and state that the above information is correct. I agree to comply with all city and county ordinances and state laws relating to building construction, and hereby authorize representatives of the City of Glendale to enter upon the above-mentioned property for inspection purposes.

Print Name Ness Sawchuk Signature Ness Sawchuk Date 7-30-04 ☐CONTRACTOR ☐OWNER ☐AGENT

APPLICATION FOR ELECTRICAL PERMIT

City of Glendale, Building & Safety
633 E. Broadway, Room 101 (Corner of Broadway and Glendale)
Glendale, CA 91206 (818) 548-3200 and (818) 548-3215 (Fax)

Please type or print in ink

$65 a

Plan Check No. BEP 20040120

Plan Check Exp. Dt. _____

Permit No. BE 2004034

Job Address (Include Zip Code)
5430 San Fernando Rd. 91203

Permit Information

Is this work related to a building permit? ☒ No ☐ Yes

Has work started? ☒ No ☐ Yes (Double the permit fee will be charged for legalization)

Describe where the work will be done & fill out the work description on the right-hand side of this application.

Property Owner's Name	Phone
PPG.	818-
Address (Include City & Zip)	

Engineer's Name	Phone
N/A	—
Address (Include City & Zip):	

State License Number	Exp.

Contractor's Name	Phone
Ness Sawchuk Electric	818-701-5733
Address (Include City & Zip): 19200 Halsted St. Northridge 91324	

State License No.	Exp.	City License No.	Exp.
284288	1-31-06		

Applicant's Name	Phone
Ness Sawchuk	818 701 5733
Address (Include City & Zip) 19200 Halsted St. Northridge, Ca 91324	

Owner-Builder Declaration

I hereby affirm that I am exempt from the Contractor's Law (7044, B&PC) for the following reason: I am the bonafide owner of the building described in the foregoing application: Said building is a single family dwelling used exclusively for living purposes except for the usual accessory buildings in conjunction with such dwelling: Said living quarters are occupied or will be occupied by the undersigned. I will personally purchase all materials and will perform all labor in connection with the foregoing permit.

Signature _____ Date _____

Workers' Compensation Declaration

I hereby affirm that I have a certificate of consent to self-insure, or a certificate of Workers' Compensation Insurance.
Policy No. 604-304 Company State Fund

Signature Ness Sawchuk Date 7-24-04

Workers' Compensation Exemption Declaration

I hereby affirm that in the performance of the work for which this permit is issued, I shall not employ any person in any manner so as to become subject to the Workers' Compensation Laws of California.

Signature _____ Date _____

Final Declaration

I certify that I have read this application and state that the information supplied in this application is correct. I agree to comply with all city ordinances and state laws relating to building construction, and hereby authorize representatives of this City to enter upon the above-mentioned property for inspection purposes.

Signature Ness Sawchuk Date 7-24-04

Work Description (Fill in all that apply and specify quantity)

1	$30	Issuance Fee	30.00
____	$20	Supplemental Permit To: _____	
____	$35	Minimum Inspection Fee (If fees below add up to less than $35)	
____		Plan Check (50% of Permit Fee, Minimum of $65)	
Residential			
____	$15	Up to 100-Amp Service (*)	
____	$20	101 to 200-Amp Service (*)	
____	$40	201 to 400-Amp Service (*)	
____	$60	Over 400-Amp Service (*)	
____	$85	Kitchen, New or Remodeled	
____	$30	Bathroom, New or Remodeled	
____	$30	Laundry Room, Single Family	
____	$60	Laundry Room, Multi Family	
____	$.10	Other Areas, Per Square Foot of Floor Area _____ Sq. Ft.	
____	$30	Landscape Lighting	
____	$300	Alternative Per Unit Charge, Multi-Family	
____	$50	Private Swimming Pool	
Other (Residential / Commercial)			
____	$1.25	Outlets, Each, 1-10	
____	$.50	Outlets, Each, Over 10	
____	$10	Branch Circuits, Each, 1-10 (*)	
____	$9	Branch Circuits, Each, 11-40 (*)	
____	$8	Branch Circuits, Each, Over 40 (*)	
1	$20	Miscellaneous Other Equipment, Minimum Charge Transfer Switch	20.00
____	$70	Annual Maintenance	
____	$45	Temporary Service, Under 600 Volts	
Commercial			
____	$10	200-Amp Service or Less (*)	10.00
____	$20	201 to 600-Amp Service (*)	
____	$35	601 to 1200-Amp Service (*)	
____	$55	Over 1200-Amp Service (*)	
____	$85	Over 600-Volt Service (*)	
Signs			
____	$20	One Branch Circuit	
____	$10	Additional Branch Circuits, Each	
Other			
____	$3	Under Floor Duct/Cellular Floor, Per 100 Square Feet	
1	$1	Distribution Panel in Equipment Per Over Current Device Space (125 PACES)	
Switchboards			
____	$45	600 Volts or Less, First Switchboard Section	
____	$30	600 Volts or Less, Additional Switchboard Section	
Motors, Transformers, Heating Appliance, Welder, X-Ray Machine, Storage Battery System, Infrared Appliance, Etc.			
____	$8	Up to and Including 1Hp (*)	
____	$10	1+ to 5 Hp (*)	
✓	$15	5+ to 20 Hp (*)	15.00
____	$25	20+ to 50 Hp (*)	Hp = K.W. & K.V.A.
____	$50	50+ to 100 Hp (*)	
____	$75	Over 100 Hp (*)	Total 75.00

Note: Any item having this mark (*) may require plan check for multi-family (3 or more units) & commercial buildings. (Installation of multiple services equal to 200 amps or greater; 10 branch circuits and above; 5 HP motors and above; multiple installations of less than 5 HP motors; and all 200-amp service or service equipment. Also, provide Title 24 LTG-1 & LTG-2 if more than 50% of lighting is changed)

FOR OFFICE USE ONLY

P.S. Electric	Date	Receipt No.
Accepted By	Date 7/27/04	89134
Approved By	Date	Receipt No.
Issued By	Date	
Revision		
P.S. Electric	Date	Receipt No.
Accepted By	Date	
Approved By	Date	Receipt No.
Issued By	Date 7/30/04	89737

O.K. To Issue Permit

PWPSC-53 (9/2002)

INSPECTIONS	APPRVD	DATE
Presite		
Shoring		
Setbacks & Yards		
Ufer		
Trench & Forms Reinforcing Steel		
Setback & Elevation Survey		
OK To Pour Footings		
DO NOT POUR FOOTINGS UNTIL ABOVE IS APPROVED		
Underground Hydro		
Underground Flush		
Heat or Refrigeration Groundwork		
Electrical Groundwork		
Plumbing Groundwork		
Gas Piping Groundwork		
Under Floor Insulation		
First Floor Joists		
OK To Pour Slab Floor		
DO NOT POUR CONCRETE FLOOR SLAB OR COVER FIRST FLOOR JOISTS UNTIL ABOVE IS APPROVED		
Rough Electric		
Rough Plumbing		
Ducts		
Rough Heating or Refrigeration		
Rough Gas Piping		
Roof Sheathing		
Rough Framing & Roof		
Alarm Rough		
Floor Nailing		
Overhead Hydro		
Fire Sprinkler Weld Inspection		
T-bar Ceiling ☐ Mechical ☐ Electrical		
Insulation		
OK To Cover		
DO NOT COVER UNTIL ABOVE IS APPROVED		
Lathing ☐Interior ☐Exterior		
Drywall		
Brown Coat ☐Interior ☐Exterior		
Sewer – Septic / Tank – Cesspool		
Service Release		
Final Gas		
Final Plumbing		
Final Electrical	C. C	9-30-04
Final Heating or Refrigeration		
Energy Final		
Landscape Final		
Grading Final		
Final Engineering		
Final Sprinkler		
Final Central Station		
Final Fire Alarm		
F. P. B. Final		
Final Building Inspection		

INSPECTIONS	APPRVD	DATE

5430 SFR
SPRAY BOOTH

MARS
L2/09
JAN 03 1996

CITY OF GLENDALE
PERMIT SERVICES CENTER
633 E. BROADWAY
MSB ROOM 101
GLENDALE CA 91206-4453
(818) 548-3200

PERMIT NBR: B10044030
PROJECT NBR:

PERMIT TO BUILD

APPLIC DATE: 04/29/94
ISSUE DATE: 05/24/94

IMPROVEMENT TYPE.: ALTERATION
USE TYPE.....: COMMERCIAL
PROPOSED WORK....: ALTERATION COMMERCIAL
PROPSD WORK LINE1: INSTALL PAINT SPRAY BOOTH
PROPSD WORK LINE2: IIIN-B2

BUILDING ADDRESS:
5430 SAN FERNANDO RD
GLENDALE CA 91203

PROPERTY DESCRIPTION: 5638-0018-0032
*LOT COM AT INTERSECTION OF NE LINE OF SAN FERNANDO RD WITH N LINE OF TR NO 5468 TH NW ON SD NE LINE AND E ON S LINE OF MILFORD ST TO W LINE OF TR NO SEE ASSESSOR MAPBOOK FOR MISSING PORTION NO 3784 AND POR OF WEST GLENDALE

WORKERS COMP. EXEMPT: N ZONING:
WORKERS COMP. EXP DATE: 06/01/94

OWNER INFORMATION:
TROSTORFF,RUTH G TR ET AL
2129 ROSCOMARE RD
LOS ANGELES CA 90077

WK:(714) 897-2157 HM:
APPLC: ALFRED JESLEE/DONNLEE DEV
DR. # H0048306
CONTRACTOR INFORMATION:
DONLEE DEVELOPMENT CORP.
8951 PEBBLE BEACH
WESTMINSTER CA 92683-
PHONE:
CITY LICENSE: GEN00587
STATE LICENSE:
LICENSEE: SMITH HAROLD
PHONE:

A CERTIFICATE OF OCCUPANCY IS REQUIRED, EXCEPT FOR SINGLE FAMILY DWELLINGS, TO BE ISSUED BY PERMIT SERVICES BEFORE THIS BUILDING MAY BE OCCUPIED. NO CERTIFICATE OF USE AND OCCUPANCY WILL BE ISSUED UNTIL ALL BUILDING, PLUMBING, MECHANICAL & ELECTRICAL INSPECTIONS HAVE BEEN MADE AND APPROVED. IF THE USE OF THE BUILDING OR IF OWNERSHIP CHANGES, A NEW CERTIFICATE MUST BE OBTAINED.

NOTE: SEPARATE ELECTRICAL, MECHANICAL AND PLUMBING PERMITS ARE REQUIRED.

THIS PERMIT BECOMES NULL AND VOID IF WORK IS NOT COMMENCED WITHIN 180 DAYS FROM DATE OF ISSUANCE OR IF CONSTRUCTION OR WORK IS SUSPENDED OR ABANDONED FOR A PERIOD OF 90 DAYS AT ANY TIME AFTER WORK IS COMMENCED.

==========LOT CHARACTERISTICS==========

AREA	..LEN..	.WIDTH.
1		
2		

CORNER LOT N
HILLSIDE LOT

==BUILDING CHARACTERISTICS==
BUILDING HEIGHT (FT.)
NUMBER OF STORIES
NO. OF DWELLING UNITS 0
NO. EXISTING BUILDINGS 0
SPRINKLED N
TYPE OF CONSTRUCTION

==========ENGINEER OR ARCHITECT==========

OCCUPANCY TYPE
OCCUPANCY LOAD
TOTAL AREA SQ FT

VALUATION $ 11070

====BUILDING DIMENSIONS=====

	LEN	WIDTH
FIN. BASEMENT		
1ST FLOOR		
2ND FLOOR		
GARAGE		
CARPORT		
PORCH		
DECK		

ZONING

PW. AGREEMENT
SUBDIV REGS CC&R
AFFORD. ALLOC. # 000000
MARKET RATE ALLOC.# 000000
COVENANT

======UNITS======
SINGLE FAMILY
NBR BEDRMS

MULTI FAMILY
EFFICIENCY
1 BEDROOM
2 BEDROOM
3+ BEDROOM
TOTL UNITS

==SETBACKS===MAIN===ACC=
FRONT
REAR
SIDE (MIN)
SIDE (COMB)
SIDE ST
MAJOR ARTERY

=====WORKERS COMP.=====
EXEMPT

======IMPROVEMENTS======
CENTRAL-A-C
ELECTRIC -
FIREPLACE
PLUMBING
BATH (NBR)
OTHER

==MAXIMUM HEIGHTS==
STORIES 0.0
FEET

======PARKING======
OFF STREET
HANDICAPPED
NO. FIXED SEATS 000

=====AIRPORT ZONE=====
NOISE FLT PATT

==========COMMENTS==========

FEE: $ 234.15

THIS IS TO CERTIFY THAT PERMIT TO BUILD IS GRANTED THIS DATE: _____

FOR INSPECTIONS
CALL 818 548-4830

FOR PERMIT SERVICES ADMINISTRATOR

PW-PSC-2 (REV. 3/92)

INSPECTION RECORD

PRESERVE THIS RECORD OF YOUR BUILDING INSPECTIONS

This card must be posted in a conspicuous place at or near the main entrance to the new building, addition or alteration during foundation and framing construction.

When the building is framed this card may be posted at the electric meter service box or the garage and must always be available to the building inspector.

The issuance of a building permit does not authorize the installation of mechanical work such as plumbing, electrical, heating or refrigeration which requires a separate plumbing, electrical, heating or refrigeration permit.

Building permits shall expire on the **one hundred eightieth (180)** day from date of issuance if the work permitted thereunder has not been commenced. Such permit shall also expire if the building or work authorized by such permit is suspended or abandoned for a period of **180** days at any time after work commences.

INSPECTIONS

INSPECTIONS	APPROVED BY	DATE
PRESITE		
SHORING		
SETBACK AND YARDS		
UFER		
TRENCH AND FORMS REINFORCING STEEL		
SETBACK & ELEVATION SURVEY		
O.K. TO POUR FOOTINGS		

DO NOT POUR FOOTINGS UNTIL ABOVE IS APPROVED

UNDERGROUND HYDRO		
UNDERGROUND FLUSH		
HEAT OR REFRIG. GROUNDWORK		
ELECTRICAL GROUNDWORK		
PLUMBING GROUNDWORK		
GAS PIPING GROUNDWORK		
UNDER FLOOR INSULATION		
FIRST FLOOR JOISTS		
O.K. TO POUR SLAB FLOOR		

DO NOT POUR CONCRETE FLOOR SLAB OR COVER FIRST FLOOR JOISTS UNTIL ABOVE IS APPROVED

INSPECTIONS	APPROVED BY	DATE
ROUGH ELECTRIC		
ROUGH PLUMBING		
DUCTS		
ROUGH HEATING OR REFRIGERATION		
ROUGH GAS PIPING		
ROOF SHEATHING (Commercial Only)		
ROUGH FRAMING AND ROOF		
ALARM ROUGH		
OVERHEAD HYDRO		
FIRE SPRINKLER WELD INSPECTION		
INSULATION		
O.K. TO COVER		

DO NOT COVER UNTIL ABOVE IS APPROVED

LATHING Interior ☐ Exterior ☐		
DRYWALL		
BROWNCOAT Interior ☐ Exterior ☐		
SEWER SEPTIC TANK-CESSPOOL		
FINAL GAS		
FINAL PLUMBING		
FINAL ELECTRICAL		
FINAL HEATING OR REFRIGERATION		
ENERGY FINAL		
LANDSCAPE FINAL		
GRADING FINAL		
FINAL ENGINEERING		
FINAL SPRINKLER		
FINAL CENTRAL STATION		
FINAL FIRE ALARM		
F.P.B. FINAL		
FINAL BUILDING INSPECTION		

CORRECTIONS & PARTIAL INSPECTIONS

INSPECTIONS	APPROVED BY	DATE

APPLICATION FOR BUILDING PERMIT

City of Glendale
Permit Services Center

MSB, Room 101 633 E. Broadway at Glendale Avenue (818) 548-3200

Permit No. B10044030
Accepted by: LM
Receipt No. 2573 B020 PC
3701 B020 BP

U&O 15337

Please print legibly and complete all applicable spaces.
Separate permits are required for plumbing, electrical, heating & air conditioning.
A double fee will be charged if work is started before permit is issued.

(5-24-94)

Job Address 5430 SAN FERNANDO ROAD

Date 4/28/94

I hereby affirm that I am licensed under provisions of Chapter 9 (commencing with Section 7000) of Division 3 of the Business and Professions Code of the State of California, and my license is in full force and effect.

DONLEE DEVELOPMENT CORPORATION

Contractor/Company
8951 PEBBLE BEACH — GLENDALE BUSINESS
Mailing Address
WESTMINSTER, CA 92683 — LICENSE GEN 00587
City (714)897-2157 State (714) 775-3376 Zip EXP. 12/31/94
Telephone 510150 Emergency Tele. No.
Contractor's License GEN 00587 6-1-94

THIS PROJECT IS FOR:

- [x] New
- [ ] Repair
- [ ] Alteration
- [ ] Dwelling/Duplex
- [ ] Apartments
- [x] Commercial
- [ ] Addition
- [ ] Demolition
- [ ] Reroof

Describe work to be done:
INSTALL PAINT SPRAY BOOTH

Lot Characteristics (IRREGULAR)

Lot Area ____ sq. ft. Lot Width ____ ft. Lot Depth ____ ft.
395,231 SQ.FT.

No. existing bldgs 13
No. Dwelling units on lot N/A
Floor area [x] increase [ ] decrease 0 sq. ft.
No. of stories 2 MAXIMUM
Max building height 24'0" ft.
Existing use MANUFACTURING
Proposed use SAME
No. Fixed Seats N/A
No. of Parking Spaces 238

[ ] Architect
[ ] Engineer ____ State License No. ____
Mailing Address N/A
City State Zip
Telephone Emergency Tele. No.

Owner's Name COURTAULDS AEROSPACE, INC.
Mailing Address 5430 SAN FERNANDO ROAD
City GLENDALE State CA Zip 91203
Telephone

FOR STAFF USE ONLY

Map Bk	Page	Parcel No.	Section Sht
5638	18	32	20
UBC ed.	Lot No.	Block No.	Tract
91	Por of 31		West Glendale
Zone	Fire Zone	Occupancy	Occ Load
M2	2	B2	

Type of Construction III-N

Required Setbacks

Front	Right side	Left side	Rear	Special
	NO	CHANGE		

Engineering - Easements:
Public Service: Electric ____ Water ____
Distance from face of curb to Property Line ____ ft.
Hillside Lot [ ] Yes [ ] No

Building Dimensions
Garage ____
Carport ____
Porch ____
Deck ____
1st Floor ____
2nd Floor ____

Construction Type
- [ ] Masonry
- [ ] Structural Steel
- [ ] Wood Frame
- [ ] Reinf. Concrete
- [ ] Other

CONSTRUCTION VALUATION
Including labor, materials, wiring, plumbing, heating, etc.
$ 11,070
Revised Valuation
$ ____

NOTE: Attach Plot Plan Sheet with this Application.
B-F-IW

5-24-94 OK TO ISSUE

OK to Submit

I hereby affirm that there is a construction lending agency for the performance of the work for which this permit is issued (Sec. 3097 Civil Code)

Plan Check Validation

Construction Lender and Branch

Mailing Address

City Zip

Owner - Builder Declaration

Section 7031.5 Business and Professional Code: Any City or County which requires a permit to construct, alter, improve, demolish, or repair any structure proir to its issuance also requires the applicant for such permit to file a signed statement that he is licensed pursuant to the provisions of the Contrator's License Law, Chapter 9, Section 7000 of Division 3 of the Business and Professional Code, or that he is exempt therefrom, and the basis for the alleged exemption. Any violation of Section 7031.5 by any applicant subjects the applicant to a civil penalty of not more than five hundred dollars)$500).

I hereby affirm that I am exempt from the Contractor's License Law for the following reason:

☐ I, as owner of the property, or my employees with wages as their sole compensation, will do the work, and the structure is not intended or offered for sale.

Sec. 7044, Business and Professional Code: The Contractor's License Law does not apply to an owner who builds or improves thereon and who does such work himself or through his own employees, provided that such improvements are not intended or offered for sale. If, however, the building or improvement is sold within one year of completion, the owner-builder will have the burden of proving that he did not build or improve for the purpose of sale.

☐ I, as owner of the property, am exclusively contracting with licensed contractors to construct the project.

Sec. 7044, Business and Professional Code: The Contractor's License Law does not apply to an owner of property who builds or improves thereon, and who contracts for such projects with a contractor(s) licensed pursuant to the Contractor's License Law.

☐ I am exempt under Sec._____ B&PC for this reason_____

Date _____ Owner _____

Will you or a future occupant of the building for which the permit is issued, need to comply with the requirements of the State Health and Safety Code SEC. 25505, 25533 and 25534 (I.E. Will this building be used to handle hazardous or generic hazardous waste)?

_____Yes _____No

Worker's Compensation Declaration

I hereby affirm that I have a certificate of consent to self-insure, or a certificate of Worker's Compensation insurance or a certified copy thereof. (Sec. 3800, Labor Code)

Policy No. 1137485 Company STATE FUND Worker's Comp. expiration date 6/1/94

Certificate of Exemption from Worker's Compensation Insurance

I certify that in the performance of the work for which this permit is issued, I shall not employ any person in any manner so as to become subject to the Worker's Compensation Laws of California.

NOTICE TO APPLICANT: If after making this Certificate of Exemption, you should become subject to the provisions of the Worker's Compensation provisions of the Labor Code, you must forthwith comply with such provisions or this permit shall be revoked.

Applicant _____ Date _____

I certify that I have read this application and state that the information is correct. I agree to comply with all City and County ordinances and State laws relating to building construction, that no work on the above property will be performed not specifically described in this application, and, I hereby authorize representatives of this City to enter upon the above-mentioned property for purposes of inspecting the work permitted and posting notices. I understand that the building permit will expired within 180 days from the date of its issuance unless work is commenced. I agree not to occupy or allow occupancy of any building authorized by this permit until final building inspection has been completed.


ALFRED JESLEE, AGENT

Signature of Applicant

Alfred Jeslee

Driver's License No. H0048306

Date 4/28/94

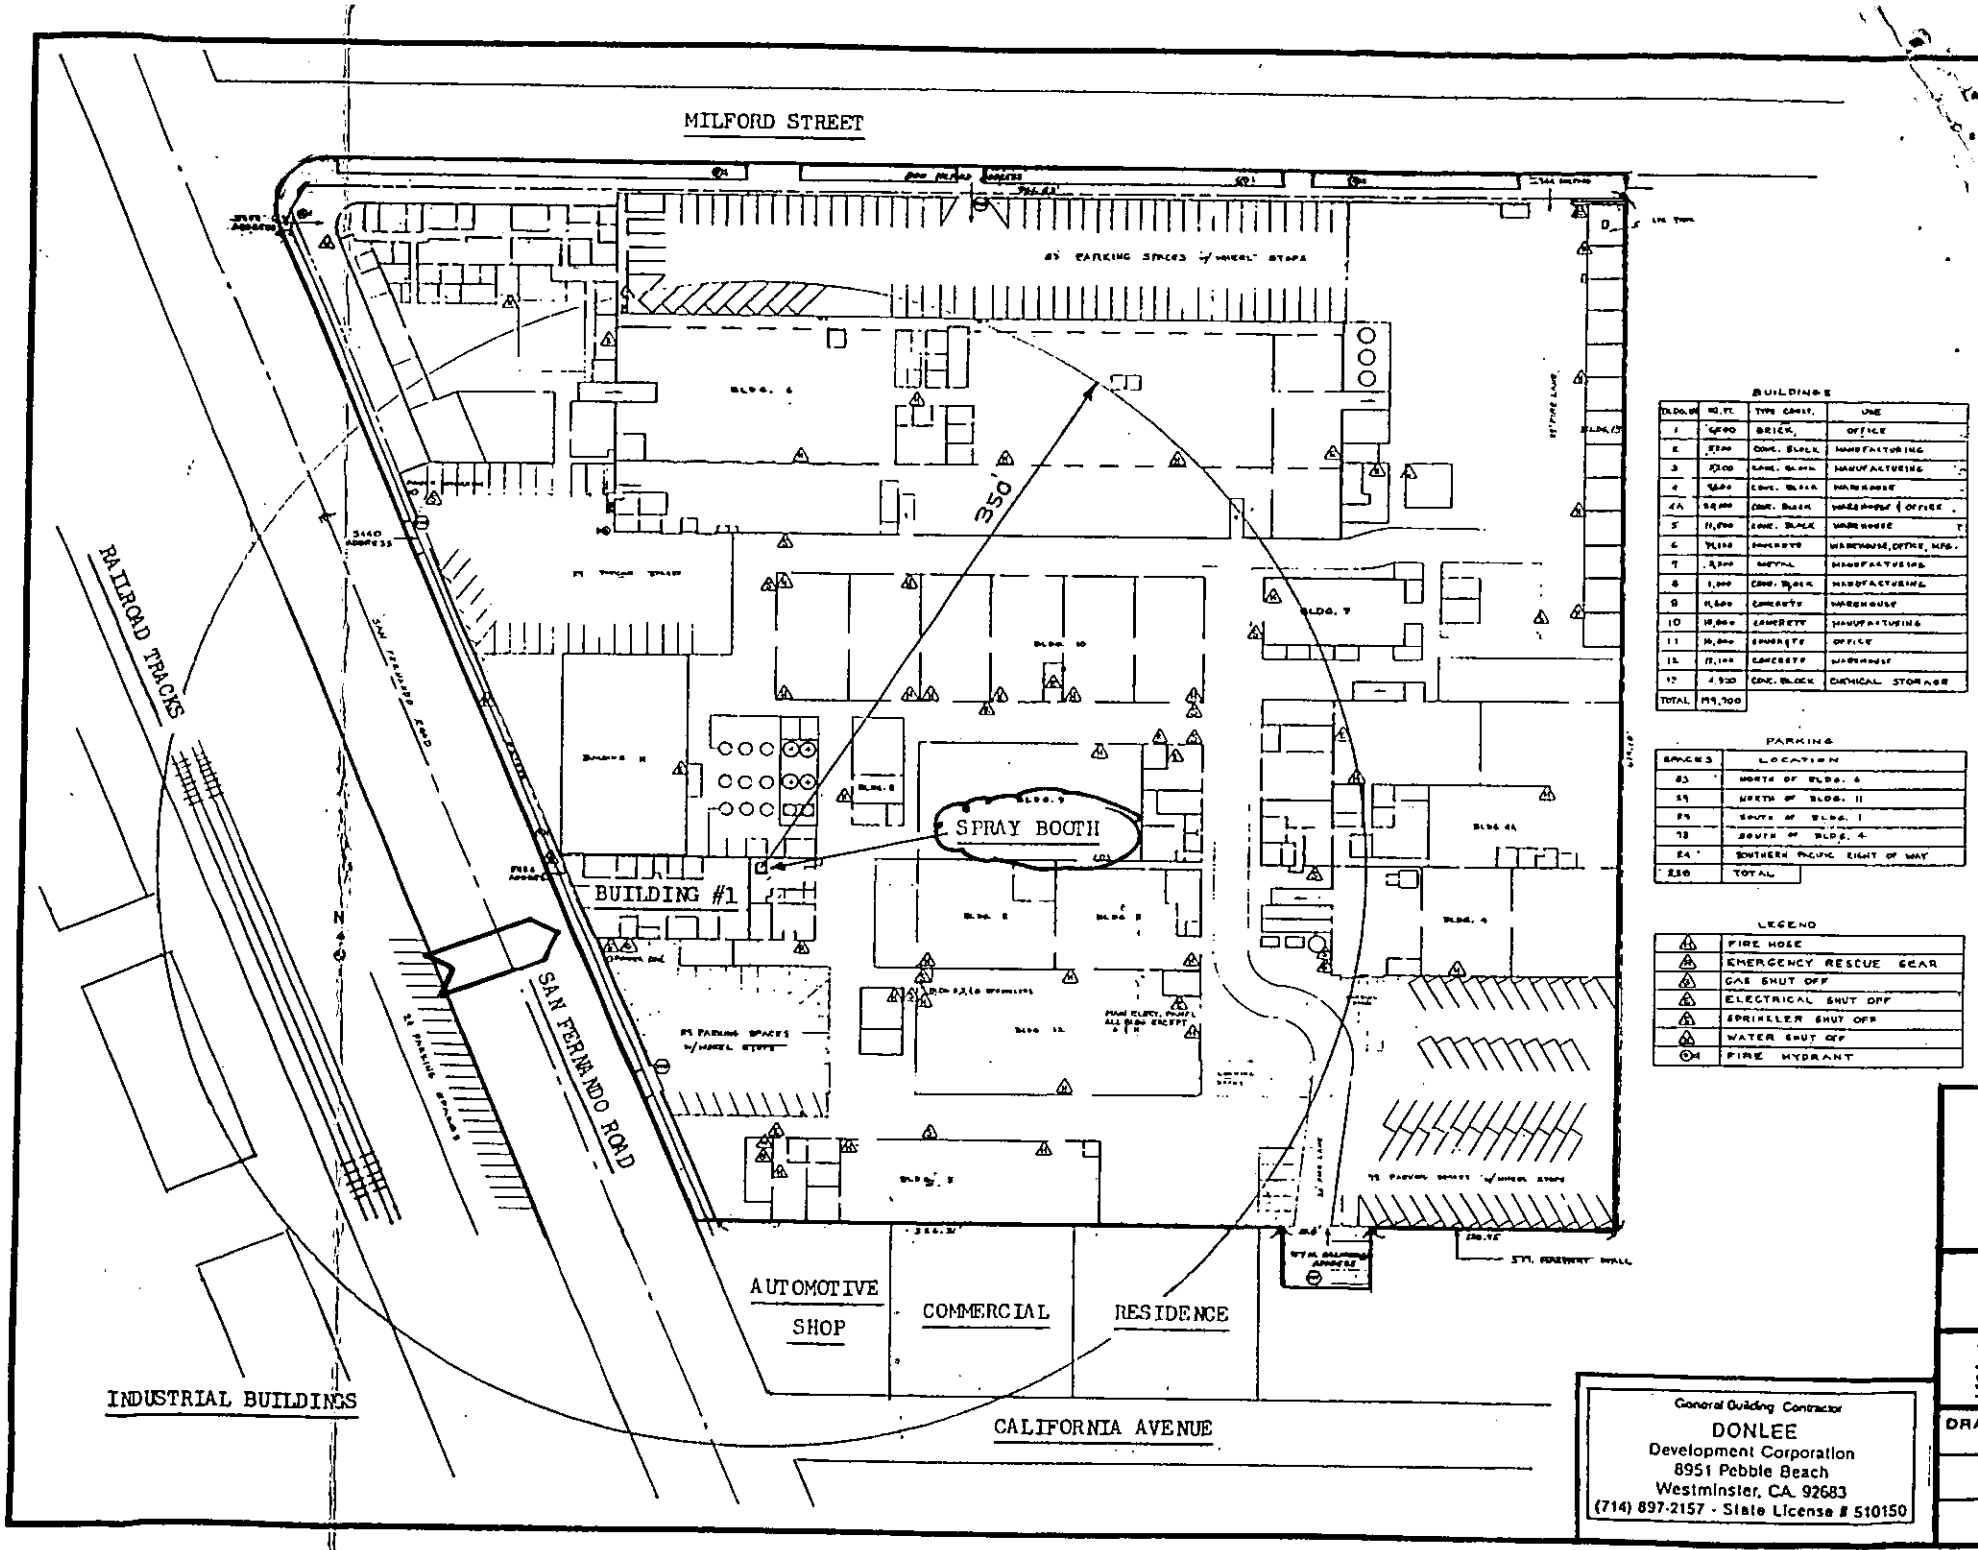
MILFORD STREET
RAILROAD TRACKS
SAN FERNANDO ROAD
SPRAY BOOTH
BUILDING #1
350'
AUTOMOTIVE SHOP
COMMERCIAL
RESIDENCE
INDUSTRIAL BUILDINGS
CALIFORNIA AVENUE
BUILDINGS
PARKING
LEGEND
FIRE HOSE
EMERGENCY RESCUE GEAR
GAS SHUT OFF
ELECTRICAL SHUT OFF
SPRINKLER SHUT OFF
WATER SHUT OFF
FIRE HYDRANT
General Building Contractor
DONLEE
Development Corporation
8951 Pebble Beach
Westminster, CA. 92683
(714) 897-2157 - State License # 510150
PLOT
SPRA
DRAWN

COUNTY OF LOS ANGELES

DEPARTMENT OF PUBLIC WORKS

BUILDING AND SAFETY DIVISION

SPECIAL INSPECTOR'S REPORT

EACH INSPECTOR MUST COMPLETE THIS REPORT AND MAIL IT TO THE DISTRICT OFFICE OF THE BUILDING AND SAFETY DIVISION.

WEEKLY ☐ FINAL ☐

TOTAL TIME ON JOB (IN DAYS) 1 BUILDING PERMIT NO. D10041289 DISTRICT NO. _____

JOB ADDRESS 5426 SAN FERNANDO RD., GLENDALE

GENERAL CONTRACTOR HOPKINS CONST. / CA BUCHON CO.

SIZE OF BLDG. _____ TYPE OF WALL _____ NO. OF STORIES _____

TYPE OF WORK: REINFORCED CONCRETE ☐ MASONRY ☐ HI-TENSILE BOLTING ☐

PRESTRESSED CONCRETE ☐ WELDING ☒ GYPSUM CONCRETE ☐

DESCRIPTION OF WORK INSPECTED @ SEISMIC UPDATE:
BLDG. #6 : @ SEISMIC TUBE COLUMN FRAMES, FILLET WELDS @ 3/8" THK. SADDLE PLATES, ONE SIDE OF FRAMES ONLY, 2 PER FRAME, 9 FRAMES TOTAL @ GRIDLINES E & F/4 BET. 2-19 AS PER PLANS.

LOCATION IN STRUCTURE: _____

REMARKS _____

All work on this job to date has been satisfactorily completed and conforms to the approved plans and requirements of the Los Angeles County Building Code.

BLDG. SECTION

24 FEB 94 2-15-94
Date

Special Inspector 0306
I D No.

BSB - 113

COUNTY OF LOS ANGELES

DEPARTMENT OF PUBLIC WORKS

BUILDING AND SAFETY DIVISION

SPECIAL INSPECTOR'S REPORT

EACH INSPECTOR MUST COMPLETE THIS REPORT AND MAIL IT TO THE DISTRICT OFFICE OF THE BUILDING AND SAFETY DIVISION.

WEEKLY ☐ FINAL ☐

TOTAL TIME ON JOB (IN DAYS) 1/2 BUILDING PERMIT NO. D100411-89 DISTRICT NO.

JOB ADDRESS 5426 SAN FERNANDO RD., GLENDALE

GENERAL CONTRACTOR - HOPKINS CONST. / CA-BUCHEN CO.

SIZE OF BLDG. TYPE OF WALL NO. OF STORIES

TYPE OF WORK: REINFORCED CONCRETE ☐ MASONRY ☐ HI-TENSILE BOLTING ☐

PRESTRESSED CONCRETE ☐ WELDING ☒ GYPSUM CONCRETE ☐

DESCRIPTION OF WORK INSPECTED SEISMIC UPDATE BLDG #6:
INSTALL 1" ROD X-BRACING @
GRIDLINE 21 BET. C-D BET. GROUND & ROOF,
FILLET WELDS @ RODS & CONNECTING PLATES
TO EXISTING PIPE COLUMNS, AS PER PLANS.

LOCATION IN STRUCTURE: INSTALLATION OF 1" THD. ANCHOR
BOLTS HILTI C-100 METHOD @ FRAMES
LINE 2-19 PER SPECIFICATIONS.

REMARKS

BLDG. SECTION

All work on this job to date has been satisfactorily completed and conforms to the approved plans and requirements of the Los Angeles County Building Code.

24 FEB 94 8:42

2-17-94
Date

Deborah Castellanos 0306
Special Inspector I D No.

8388 - 113

#5

MARS
L=22
JUN 10 1993

CITY OF GLENDALE
PERMIT SERVICES CENTER
633 E. BROADWAY
MSB ROOM 101
GLENDALE CA 91206-4453
(818) 548-3200

PERMIT NBR: B10030511
PROJECT NBR:

PERMIT TO BUILD

APPLIC DATE: 05/15/92
ISSUE DATE: 05/15/92

IMPROVEMENT TYPE.: MISCELLANEOUS
USE TYPE.....: COMMERCIAL
PROPOSED WORK....: MISCELLANEOUS COMMERCIAL
PROPSD WORK LINE1: TEAR OFF.RE-ROOF 3 PLY BUILDUP OWENS-
PROPSD WORK LINE2: CORNING CLASS A 103 SQS

BUILDING ADDRESS:
5430 SAN FERNANDO RD BLDG # 5
GLENDALE CA 91203

PROPERTY DESCRIPTION: 5638-0018-0032
*LOT COM AT INTERSECTION OF NE LINE OF SAN FERNANDO RD WITH N LINE OF TR NO 5468 TH NW ON SD NE LINE AND E ON S LINE OF MILFORD ST TO W LINE OF TR NO SEE ASSESSOR MAPBOOK FOR MISSING PORTION NO 3784 AND POR OF WEST GLENDALE

WORKERS COMP. EXEMPT: N ZONING:
WORKERS COMP. EXP DATE: 12/31/92

OWNER INFORMATION:
BUCK,CARL M JR TR ET AL
8242 W 003 ST STE
LOS ANGELES CA 90048

WK:(213) 770-0155 HM:
APPLC: BRYANT ORGANIZATION
DR. # G0429397
CONTRACTOR INFORMATION:
BRYANT ORGANIZATION,INC.
16627 S. AVALON BLVD.
CARSON CA 90746-
PHONE:
CITY LICENSE: RFG00007
STATE LICENSE:
LICENSEE: BRYANT ORGAN. BRYANT O
PHONE:

A CERTIFICATE OF OCCUPANCY IS REQUIRED, EXCEPT FOR SINGLE FAMILY DWELLINGS, TO BE ISSUED BY PERMIT SERVICES BEFORE THIS BUILDING MAY BE OCCUPIED. NO CERTIFICATE OF USE AND OCCUPANCY WILL BE ISSUED UNTIL ALL BUILDING, PLUMBING, MECHANICAL & ELECTRICAL INSPECTIONS HAVE BEEN MADE AND APPROVED. IF THE USE OF THE BUILDING OR IF OWNERSHIP CHANGES, A NEW CERTIFICATE MUST BE OBTAINED.

NOTE: SEPARATE ELECTRICAL, MECHANICAL AND PLUMBING PERMITS ARE REQUIRED.

THIS PERMIT BECOMES NULL AND VOID IF WORK IS NOT COMMENCED WITHIN 180 DAYS FROM DATE OF ISSUANCE OR IF CONSTRUCTION OR WORK IS SUSPENDED OR ABANDONED FOR A PERIOD OF 90 DAYS AT ANY TIME AFTER WORK IS COMMENCED.

==========LOT CHARACTERISTICS==========

AREA	..LEN..	.WIDTH.	CORNER LOT	N
1			HILLSIDE LOT	
2				

==BUILDING CHARACTERISTICS==

BUILDING HEIGHT (FT)	
NUMBER OF STORIES	
NO. OF DWELLING UNITS	0
NO. EXISTING BUILDINGS	0
SPRINKLED	N
TYPE OF CONSTRUCTION	
OCCUPANCY TYPE	
OCCUPANCY LOAD	
TOTAL AREA SQ FT	
VALUATION	$ 19558

==========ENGINEER OR ARCHITECT==========

====BUILDING DIMENSIONS=====

	LEN	WIDTH
FIN. BASEMENT		
1ST FLOOR		
2ND FLOOR		
GARAGE		
CARPORT		
PORCH		
DECK		

ZONING

PW. AGREEMENT
SUBDIV REGS CC&R
AFFORD. ALLOC. # 000000
MARKET RATE ALLOC.# 000000
COVENANT

======UNITS======

SINGLE FAMILY	
NBR BEDRMS	
MULTI FAMILY	
EFFICIENCY	
1 BEDROOM	
2 BEDROOM	
3+ BEDROOM	
TOTL UNITS	

==SETBACKS===MAIN===ACC=

FRONT		
REAR		
SIDE (MIN)		
SIDE (COMB)		
SIDE ST		
MAJOR ARTERY		

=====WORKERS COMP.=====
EXEMPT

======IMPROVEMENTS======

CENTRAL-A-C	
ELECTRIC	-
FIREPLACE	
PLUMBING	
BATH (NBR)	
OTHER	

==MAXIMUM HEIGHTS==

STORIES	0.0
FEET	

======PARKING======

OFF STREET	
HANDICAPPED	
NO. FIXED SEATS	000

=====AIRPORT ZONE=====
NOISE FLT PATT

==========COMMENTS==========

FEE: $ 215.90

THIS IS TO CERTIFY THAT PERMIT TO BUILD IS GRANTED THIS DATE: _____

FOR INSPECTIONS
CALL 818 548-4830

_____
FOR PERMIT SERVICES ADMINISTRATOR

PW-PSC-2 (REV. 3/92)

INSPECTION RECORD

PRESERVE THIS RECORD OF YOUR BUILDING INSPECTIONS

This card must be posted in a conspicuous place at or near the main entrance to the new building, addition or alteration during foundation and framing construction.

When the building is framed this card may be posted at the electric meter service box or the garage and must always be available to the building inspector.

The issuance of a building permit does not authorize the installation of mechanical work such as plumbing, electrical, heating or refrigeration which requires a separate plumbing, electrical, heating or refrigeration permit.

Building permits shall expire on the **one hundred eightieth (180)** day from date of issuance if the work permitted thereunder has not been commenced. Such permit shall also expire if the building or work authorized by such permit is suspended or abandoned for a period of **180** days at any time after work commences.

INSPECTIONS

INSPECTIONS	APPROVED BY	DATE
PRESITE		
SHORING		
SETBACK AND YARDS		
UFER		
TRENCH AND FORMS REINFORCING STEEL		
SETBACK & ELEVATION SURVEY		
O.K. TO POUR FOOTINGS		

DO NOT POUR FOOTINGS UNTIL ABOVE IS APPROVED

UNDERGROUND HYDRO		
UNDERGROUND FLUSH		
HEAT OR REFRIG. GROUNDWORK		
ELECTRICAL GROUNDWORK		
PLUMBING GROUNDWORK		
GAS PIPING GROUNDWORK		
UNDER FLOOR INSULATION		
FIRST FLOOR JOISTS		
O.K. TO POUR SLAB FLOOR		

DO NOT POUR CONCRETE FLOOR SLAB OR COVER FIRST FLOOR JOISTS UNTIL ABOVE IS APPROVED

INSPECTIONS	APPROVED BY	DATE
ROUGH ELECTRIC		
ROUGH PLUMBING		
DUCTS		
ROUGH HEATING OR REFRIGERATION		
ROUGH GAS PIPING		
ROOF SHEATHING (Commercial Only)		
ROUGH FRAMING AND ROOF		
ALARM ROUGH		
OVERHEAD HYDRO		
FIRE SPRINKLER WELD INSPECTION		
INSULATION		
O.K. TO COVER		

DO NOT COVER UNTIL ABOVE IS APPROVED

LATHING Interior ☐ Exterior ☐		
DRYWALL		
BROWNCOAT Interior ☐ Exterior ☐		
SEWER SEPTIC TANK-CESSPOOL		
FINAL GAS		
FINAL PLUMBING		
FINAL ELECTRICAL		
FINAL HEATING OR REFRIGERATION		
ENERGY FINAL		
LANDSCAPE FINAL		
GRADING FINAL		
FINAL ENGINEERING		
FINAL SPRINKLER		
FINAL CENTRAL STATION		
FINAL FIRE ALARM		
F.P.B. FINAL		
FINAL BUILDING INSPECTION		5/12-93

CORRECTIONS & PARTIAL INSPECTIONS

INSPECTIONS	APPROVED BY	DATE

APPLICATION FOR BUILDING PERMIT

CITY OF GLENDALE
DESIGN REVIEW BOARD
EXEMPT
REROOF
MAY 15 1992
BY

City of Glendale
Permit Services Center
MSB, Room 101 633 E. Broadway at Glendale Avenue (818) 548-3200

Permit No. B102 30511
Accepted by: _____
Receipt No. 80886

Please print legibly and complete all applicable spaces.
Separate permits are required for plumbing, electrical, heating & air conditioning.
A double fee will be charged if work is started before permit is issued.

Job Address 5430 San Fernando Rd Blg # 5

Date 5-14-92

I hereby affirm that I am licensed under provisions of Chapter 9 (commencing with Section 7000) of Division 3 of the Business and Professions Code of the State of California, and my license is in full force and effect.

Contractor/Company: BRYANT ORGANIZATION
Mailing Address: 16627 S. AVALON
City: CARSON State: CA Zip: 90746
Telephone: 213 7700155 Emergency Tele. No.
Contractor's License: 365357 RFG 00007 W.C. 12/31/92

THIS PROJECT IS FOR:
- [ ] New
- [x] Repair
- [ ] Alteration
- [ ] Dwelling/Duplex
- [ ] Apartments
- [x] Commercial
- [ ] Addition
- [ ] Demolition
- [x] Reroof

Describe work to be done: Class A
TEAR OFF - REROOF
3 PLY BUILD UP - OWENS CORNING 103 SQS

- [ ] Architect
- [ ] Engineer _____ State License No. _____

Mailing Address
City State Zip
Telephone Emergency Tele. No.

Lot Characteristics
Lot Area _____ sq. ft. Lot Width _____ ft. Lot Depth _____ ft.

No. existing bldgs _____
No. Dwelling units on lot _____
Floor area [ ] increase [ ] decrease _____ sq. ft.
No. of stories _____
Max building height _____ ft.
Existing use _____

Owner's Name: PRODUCTS Research & Chemical Corp
Mailing Address: 5430 San Fernando Rd.
City: Glendale State Zip
Telephone: 240-2060

Proposed use _____
No. Fixed Seats _____
No. of Parking Spaces _____

FOR STAFF USE ONLY

Map Bk	Page	Parcel No.	Section Sht
5638	18	32	20
UBC ed. 88	Lot No. unnumbered lot	Block No.	Tract por't West Glendale
Zone	Fire Zone	Occupancy	Occ Load

Type of Construction

Required Setbacks

Front	Right side	Left side	Rear	Special

Engineering - Easements:
Public Service: Electric _____ Water _____
Distance from face of curb to Property Line _____ ft.
Hillside Lot [ ] Yes [ ] No

Building Dimensions
Garage _____
Carport _____
Porch _____
Deck _____
1st Floor _____
2nd Floor _____

Construction Type
- [ ] Masonry
- [ ] Structural Steel
- [ ] Wood Frame
- [ ] Reinf. Concrete
- [ ] Other

CONSTRUCTION VALUATION
Including labor, materials, wiring, plumbing, heating, etc.
$ 19,558
Revised Valuation
$ _____

NOTE: Attach Plot Plan Sheet with this Application.

B.P. 215.90
O.K. TO ISSUE

I hereby affirm that there is a construction lending agency for the performance of the work for which this permit is issued (Sec. 3097 Civil Code)

Plan Check Validation

Construction Lender and Branch

Mailing Address

City Zip

Owner - Builder Declaration

Section 7031.5 Business and Professional Code: Any City or County which requires a permit to construct, alter, improve, demolish, or repair any structure proir to its issuance also requires the applicant for such permit to file a signed statement that he is licensed pursuant to the provisions of the Contrator's License Law, Chapter 9, Section 7000 of Division 3 of the Business and Professional Code, or that he is exempt therefrom, and the basis for the alleged exemption. Any violation of Section 7031.5 by any applicant subjects the applicant to a civil penalty of not more than five hundred dollars)$500).

I hereby affirm that I am exempt from the Contractor's License Law for the following reason:

☐ I, as owner of the property, or my employees with wages as their sole compensation, will do the work, and the structure is not intended or offered for sale.

Sec. 7044, Business and Professional Code: The Contractor's License Law does not apply to an owner who builds or improves thereon and who does such work himself or through his own employees, provided that such improvements are not intended or offered for sale. If, however, the building or improvement is sold within one year of completion, the owner-builder will have the burden of proving that he did not build or improve for the purpose of sale.

☐ I, as owner of the property, am exclusively contracting with licensed contractors to construct the project.

Sec. 7044, Business and Professional Code: The Contractor's License Law does not apply to an owner of property who builds or improves thereon, and who contracts for such projects with a contractor(s) licensed pursuant to the Contractor's License Law.

☐ I am exempt under Sec. _____ B&PC for this reason _____

Date _____ Owner _____

Will you or a future occupant of the building for which the permit is issued, need to comply with the requirements of the State Health and Safety Code SEC. 25505, 25533 and 25534 (I.E. Will this building be used to handle hazardous or generic hazardous waste)?

_____Yes _____No

Worker's Compensation Declaration

I hereby affirm that I have a certificate of consent to self-insure, or a certificate of Worker's Compensation insurance or a certified copy thereof. (Sec. 3800, Labor Code)

Policy No. _____ Company _____ Worker's Comp. expiration date _____

Certificate of Exemption from Worker's Compensation Insurance

I certify that in the performance of the work for which this permit is issued, I shall not employ any person in any manner so as to become subject to the Worker's Compensation Laws of California.

NOTICE TO APPLICANT: If after making this Certificate of Exemption, you should become subject to the provisions of the Worker's Compensation provisions of the Labor Code, you must forthwith comply with such provisions or this permit shall be revoked.

Applicant _____ Date _____

I certify that I have read this application and state that the information is correct. I agree to comply with all City and County ordinances and State laws relating to building construction, that no work on the above property will be performed not specifically described in this application, and, I hereby authorize representatives of this City to enter upon the above-mentioned property for purposes of inspecting the work permitted and posting notices. This permit becomes null and void if construction or work is not commenced within 180 days, or if construction or work is suspended or abandoned for a period of 90 days at any time after work is commenced. I agree not to occupy or allow occupancy of any building authorized by this permit until final building inspection has been completed.

Signature of Applicant

Driver's License No. G0439397

Date 5-14-92

PLOT PLAN INSTRUCTIONS


City of Glendale
Permit Services Center

PLEASE SHOW ON PLOT PLANS FOR BUILDING PERMIT THE FOLLOWING INFORMATION:

1. Make the bottom of the page the street frontage.
2. Draw the shape of the lot only if it is irregular.
3. Put the dimensions of the lot in the brackets provided on the sheet for right, left, front and rear; or if it is irregular, on the outside of the lot lines.
4. Draw where existing structures sit on the property and show length/width size. Locate all structures on the lot and their distance from one another.
5. Draw where the new construction will be located: ie. onto an existing building or on the property and its size.
6. Show how far from the property lines existing buildings and new construction will be.

STREET NAMES

1. Give the names of the road or street your property is located on. Mark an X where the building is located.
2. Show the nearest intersecting streets or roadways.
3. Check the appropriate box if the property is a corner or hillside lot.

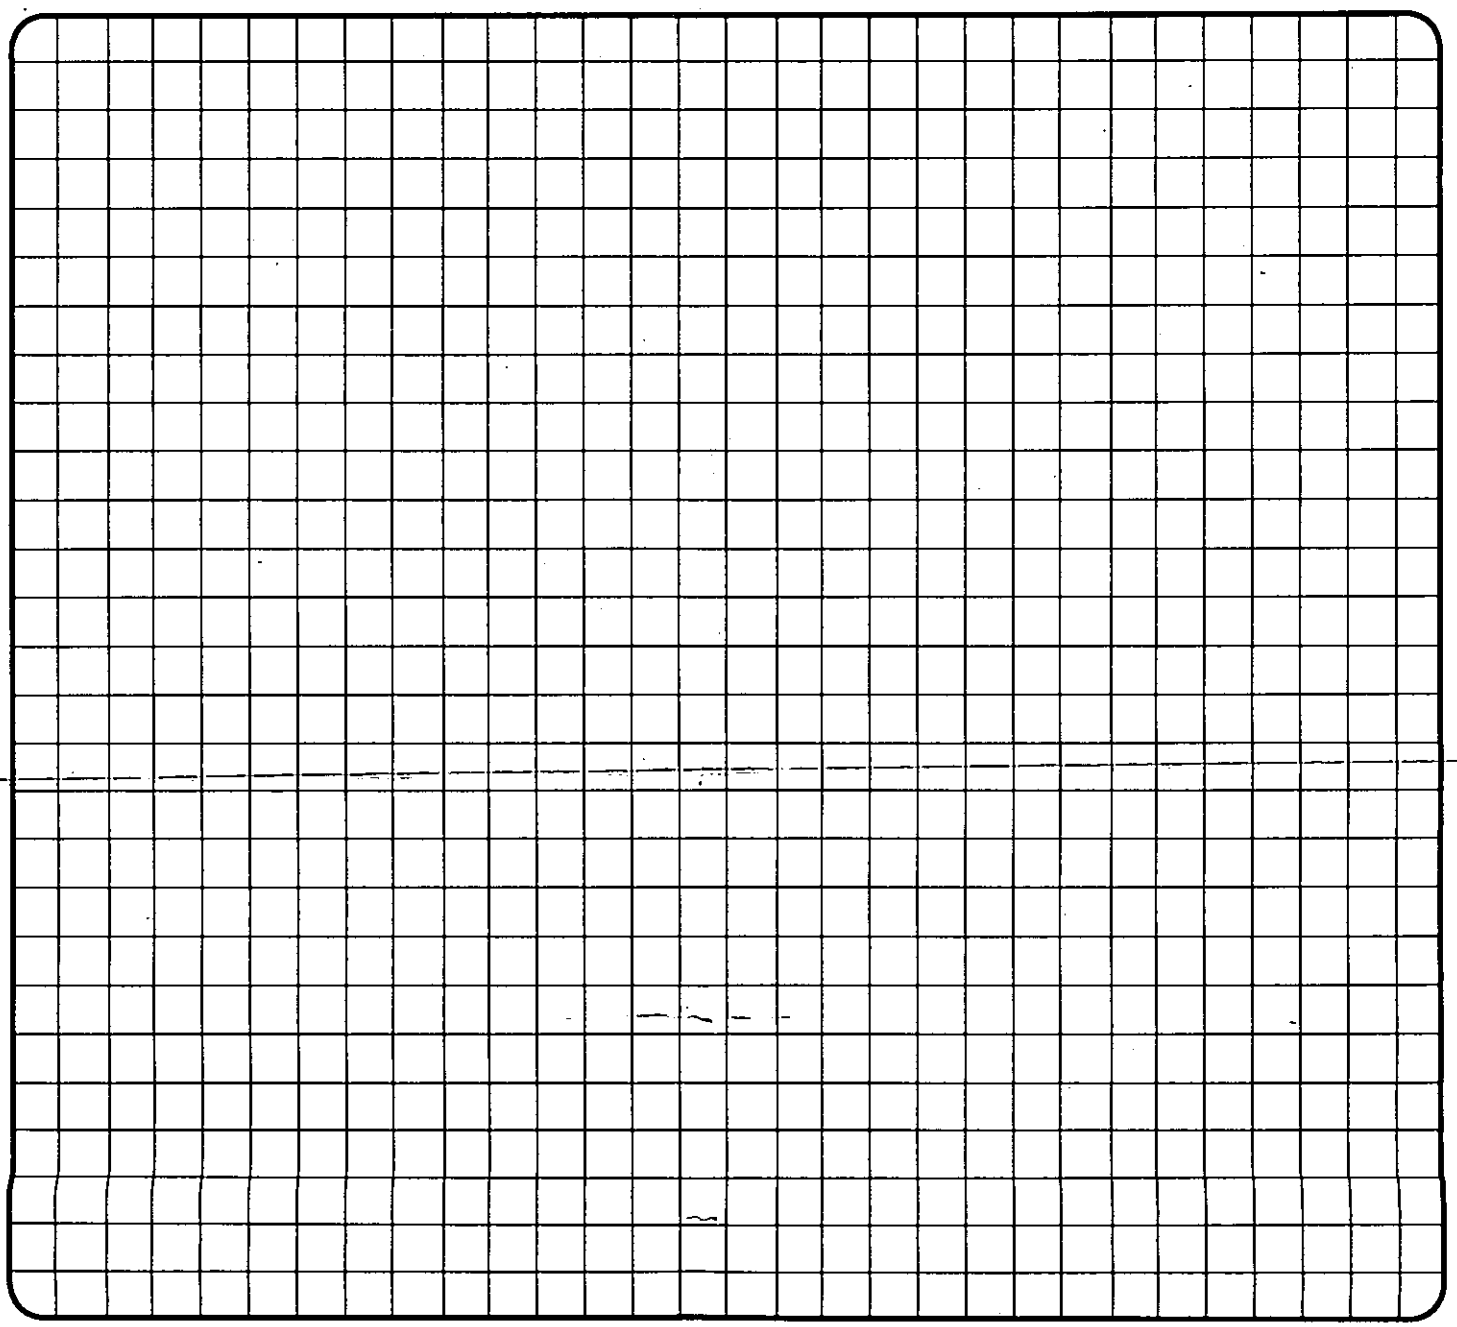

5430 SFR TI

CITY OF GLENDALE
PERMIT SERVICES CENTER
633 E. BROADWAY
MSB ROOM 101
GLENDALE CA 91206-4453
(818) 548-3200

MARS
L 2 120
JAN 03 1996

PERMIT NBR: B10035782
PROJECT NBR:
APPLIC DATE: 03/09/93
ISSUE DATE: 03/24/93

PERMIT TO BUILD

IMPROVEMENT TYPE.: ALTERATION
USE TYPE.....: COMMERCIAL
PROPOSED WORK....: ALTERATION
PROPSD WORK LINE1: TENANT IMPROV. INTERIOR 16000SF. COMMERCIAL
PROPSD WORK LINE2: *OWNER-COURTAULDS AEROSPACE

BUILDING ADDRESS:
5430 SAN FERNANDO RD 1ST & 2ND FL
GLENDALE CA 91203

PROPERTY DESCRIPTION: 5638-0018-0032
*LOT COM AT INTERSECTION OF NE LINE OF SAN FERNANDO RD WITH N LINE OF TR NO 5468 TH NW ON SD NE LINE AND E ON S LINE OF MILFORD ST TO W LINE OF TR NO SEE ASSESSOR MAPBOOK FOR MISSING PORTION NO 3784 AND POR OF WEST GLENDALE

WORKERS COMP. EXEMPT: Y ZONING:
WORKERS COMP. EXP DATE:

OWNER INFORMATION:
TROSTORFF,RUTH G TR ET AL
2129 ROSCOMARE RD
BEL AIR CA 90077

WK:(818) 549-2060 HM:(818) 549-2060
APPLC: S L HORNE GEN.BLDG.CONTR.
DR. #
CONTRACTOR INFORMATION:
HORNE, S L GEN. BLDG. CONTR.
7657 WINNETKA AVE /P O BOX 708
CANOGA PARK CA 91306-
PHONE:
CITY LICENSE: GEN01335
STATE LICENSE:
LICENSEE: HORNE S L GEN BLDG
PHONE: (818) 998-0429

A CERTIFICATE OF OCCUPANCY IS REQUIRED, EXCEPT FOR SINGLE FAMILY DWELLINGS, TO BE ISSUED BY PERMIT SERVICES BEFORE THIS BUILDING MAY BE OCCUPIED. NO CERTIFICATE OF USE AND OCCUPANCY WILL BE ISSUED UNTIL ALL BUILDING, PLUMBING, MECHANICAL & ELECTRICAL INSPECTIONS HAVE BEEN MADE AND APPROVED. IF THE USE OF THE BUILDING OR IF OWNERSHIP CHANGES, A NEW CERTIFICATE MUST BE OBTAINED.

NOTE: SEPARATE ELECTRICAL, MECHANICAL AND PLUMBING PERMITS ARE REQUIRED.

THIS PERMIT BECOMES NULL AND VOID IF WORK IS NOT COMMENCED WITHIN 180 DAYS FROM DATE OF ISSUANCE OR IF CONSTRUCTION OR WORK IS SUSPENDED OR ABANDONED FOR A PERIOD OF 90 DAYS AT ANY TIME AFTER WORK IS COMMENCED.

==========LOT CHARACTERISTICS==========

AREA	..LEN..	.WIDTH.		
1			CORNER LOT	N
2			HILLSIDE LOT	

==BUILDING CHARACTERISTICS==

BUILDING HEIGHT (FT)	
NUMBER OF STORIES	
NO. OF DWELLING UNITS	0
NO. EXISTING BUILDINGS	0
SPRINKLED	N
TYPE OF CONSTRUCTION	
OCCUPANCY TYPE	
OCCUPANCY LOAD	
TOTAL AREA SQ FT	
VALUATION	$ 160000

==========ENGINEER OR ARCHITECT==========

=====BUILDING DIMENSIONS=====

	LEN	WIDTH
FIN. BASEMENT		
1ST FLOOR		
2ND FLOOR		
GARAGE		
CARPORT		
PORCH		
DECK		

ZONING

PW. AGREEMENT
SUBDIV REGS CC&R
AFFORD. ALLOC. # 000000
MARKET RATE ALLOC.# 000000
COVENANT

======UNITS======

SINGLE FAMILY	
NBR BEDRMS	
MULTI FAMILY	
EFFICIENCY	
1 BEDROOM	
2 BEDROOM	
3+ BEDROOM	
TOTL UNITS	

==SETBACKS===MAIN===ACC=

FRONT		
REAR		
SIDE (MIN)		
SIDE (COMB)		
SIDE ST		
MAJOR ARTERY		

=====WORKERS COMP.=====
EXEMPT

======IMPROVEMENTS======

CENTRAL-A-C	
ELECTRIC	
FIREPLACE	
PLUMBING	
BATH (NBR)	
OTHER	

==MAXIMUM HEIGHTS==

STORIES	0.0
FEET	

======PARKING======

OFF STREET	
HANDICAPPED	
NO. FIXED SEATS	000

=====AIRPORT ZONE=====
NOISE FLT PATT

==========COMMENTS==========

FEE: $ 2,051.36

THIS IS TO CERTIFY THAT PERMIT TO BUILD IS GRANTED THIS DATE: _____

FOR INSPECTIONS
CALL 818 548-4830

_____
FOR PERMIT SERVICES ADMINISTRATOR

PW-PSC-2 (REV. 3/92)

INSPECTION RECORD

PRESERVE THIS RECORD OF YOUR BUILDING INSPECTIONS

This card must be posted in a conspicuous place at or near the main entrance to the new building, addition or alteration during foundation and framing construction.

When the building is framed this card may be posted at the electric meter service box or the garage and must always be available to the building inspector.

The issuance of a building permit does not authorize the installation of mechanical work such as plumbing, electrical, heating or refrigeration which requires a separate plumbing, electrical, heating or refrigeration permit.

Building permits shall expire on the **one hundred eightieth (180)** day from date of issuance if the work permitted thereunder has not been commenced. Such permit shall also expire if the building or work authorized by such permit is suspended or abandoned for a period of **180** days at any time after work commences.

INSPECTIONS

INSPECTIONS	APPROVED BY	DATE
PRESITE		
SHORING		
SETBACK AND YARDS		
UFER		
TRENCH AND FORMS REINFORCING STEEL		
SETBACK & ELEVATION SURVEY		
O.K. TO POUR FOOTINGS		

DO NOT POUR FOOTINGS UNTIL ABOVE IS APPROVED

UNDERGROUND HYDRO		
UNDERGROUND FLUSH		
HEAT OR REFRIG. GROUNDWORK		
ELECTRICAL GROUNDWORK		
PLUMBING GROUNDWORK		
GAS PIPING GROUNDWORK		
UNDER FLOOR INSULATION		
FIRST FLOOR JOISTS		
O.K. TO POUR SLAB FLOOR		

DO NOT POUR CONCRETE FLOOR SLAB OR COVER FIRST FLOOR JOISTS UNTIL ABOVE IS APPROVED

INSPECTIONS	APPROVED BY	DATE
ROUGH ELECTRIC		
ROUGH PLUMBING		
DUCTS		
ROUGH HEATING OR REFRIGERATION		
ROUGH GAS PIPING		
ROOF SHEATHING (Commercial Only)		
ROUGH FRAMING AND ROOF	Abella	
ALARM ROUGH		
OVERHEAD HYDRO		
FIRE SPRINKLER WELD INSPECTION		
INSULATION		
O.K. TO COVER		

DO NOT COVER UNTIL ABOVE IS APPROVED

LATHING Interior ☐ Exterior ☐		
DRYWALL		
BROWNCOAT Interior ☐ Exterior ☐		
SEWER SEPTIC TANK-CESSPOOL		
FINAL GAS		
FINAL PLUMBING		
FINAL ELECTRICAL		
FINAL HEATING OR REFRIGERATION		
ENERGY FINAL		
LANDSCAPE FINAL		
GRADING FINAL		
FINAL ENGINEERING		
FINAL SPRINKLER		
FINAL CENTRAL STATION		
FINAL FIRE ALARM		
F.P.B. FINAL		
FINAL BUILDING INSPECTION		12.20.95

CORRECTIONS & PARTIAL INSPECTIONS

INSPECTIONS	APPROVED BY	DATE
PARTIAL WALL FRAMING (ALL BOTTOM WALLS EXCEPT THE MIDLE WALL W/ SINK & BATH ROOMS) OFFICE WALLS ABOVE OK	Abella	
2nd Flr drywall ok (walls)		4/6-93
1st Flr drywall ok except bathrooms		4/7-93
T-Bar Ceiling 1st Floor marked on Plans		4/8-93

* NO USE OR OWNER CHANGE (NO U&O REQ'D.)

3/24/93

APPLICATION FOR BUILDING PERMIT

City of Glendale
Permit Services Center

MSB, Room 101 633 E. Broadway at Glendale Avenue (818) 548-3200

Permit No. B1003578 2
Accepted by: (illegible)
Receipt No. 85620018
Special P. C. fee 2717B018
P. C. 2717B013

Please print legibly and complete all applicable spaces.
Separate permits are required for plumbing, electrical, heating & air conditioning.
A double fee will be charged if work is started before permit is issued.

Job Address 5430 SAN FERNANDO RD. 1ST & 2ND FLOOR

Date 3-9-93

I hereby affirm that I am licensed under provisions of Chapter 9 (commencing with Section 7000) of Division 3 of the Business and Professions Code of the State of California, and my license is in full force and effect.

S.L. HORNE, GENERAL BUILDING CONTRACTOR
Contractor/Company

7657 WINNETKA AVE. BOX #708
Mailing Address

CANOGA PARK CA. 91306
City State Zip

818-998-0429 818-774-6222 GEN 01335
Telephone Emergency Tele. No.

660632
Contractor's License

THIS PROJECT IS FOR:
- [ ] New
- [ ] Repair
- [x] Alteration
- [ ] Dwelling/Duplex
- [ ] Apartments
- [x] Commercial
- [ ] Addition
- [ ] Demolition
- [ ] Reroof

Describe work to be done:
TENANT IMPROVEMENTS INTERIOR 16,000 S.F.

[x] Architect
[ ] Engineer
State License No. C10657

POLHEMUS ARCHITECTS INC.
Mailing Address

5706 CORSA AVE STE 100
City State Zip

WESTLAKE VILLAGE CA. 91362
Telephone 818 706 9898 Emergency Tele. No.

Lot Characteristics IRREG.
Lot Area ____ sq. ft. Lot Width ____ ft. Lot Depth ____ ft.

No. existing bldgs 1

No. Dwelling units on lot ____

Floor area [ ] increase [x] decrease EXIST. ____ sq. ft.

No. of stories 2

Max building height 30 ft.

Existing use OFFICE

Proposed use OFFICE

No. Fixed Seats —

No. of Parking Spaces 31 EXIST.

COURTAULDS AEROSPACE
Owner's Name

5430 SAN FERNANDO ROAD
Mailing Address

GLENDALE CALIF.
City State Zip

Telephone 818 549 8060 240 2060

FOR STAFF USE ONLY

Map Bk	Page	Parcel No.	Section Sht
5638	078	032	20
UBC ed. 91	Lot No. Por of West Glendale	Block No.	Tract
Zone M2	Fire Zone 2	Occupancy B-2	Occ Load

Type of Construction V-H W/SPR.

Required Setbacks

Front	Right side	Left side	Rear	Special
0	0	C		

Engineering - Easements:
Public Service: Electric ____ Water ____
Distance from face of curb to Property Line ____ ft.
Hillside Lot [ ] Yes [ ] No

Building Dimensions
Garage N/A
Carport N/A
Porch N/A
Deck N/A
1st Floor 8,000 S.F.
2nd Floor 8,000 S.F.

Construction Type
- [ ] Masonry
- [ ] Structural Steel
- [ ] Wood Frame
- [x] Reinf. Concrete
- [ ] Other

CONSTRUCTION VALUATION
Including labor, materials, wiring, plumbing, heating, etc.
$ 160,000 AGS
Revised Valuation
$ ____

OK to Submit
NOTE: Attach Plot Plan Sheet with this Application.

Z F. B.

@ 3/24/93 $8.80 $9.60
O.K. TO ISSUE
MICROFILM FEE

PWPSC - 51 (Rev. 11/91)

Printed on Recycled Paper MICROFILM 12 x 80 = 9.60

I hereby affirm that there is a construction lending agency for the performance of the work for which this permit is issued (Sec. 3097 Civil Code)

Plan Check Validation

Construction Lender and Branch

Mailing Address

City Zip

Owner - Builder Declaration

Section 7031.5 Business and Professional Code: Any City or County which requires a permit to construct, alter, improve, demolish, or repair any structure proir to its issuance also requires the applicant for such permit to file a signed statement that he is licensed pursuant to the provisions of the Contrator's License Law, Chapter 9, Section 7000 of Division 3 of the Business and Professional Code, or that he is exempt therefrom, and the basis for the alleged exemption. Any violation of Section 7031.5 by any applicant subjects the applicant to a civil penalty of not more than five hundred dollars)$500).

I hereby affirm that I am exempt from the Contractor's License Law for the following reason:

☐ I, as owner of the property, or my employees with wages as their sole compensation, will do the work, and the structure is not intended or offered for sale.

Sec. 7044, Business and Professional Code: The Contractor's License Law does not apply to an owner who builds or improves thereon and who does such work himself or through his own employees, provided that such improvements are not intended or offered for sale. If, however, the building or improvement is sold within one year of completion, the owner-builder will have the burden of proving that he did not build or improve for the purpose of sale.

☒ I, as owner of the property, am exclusively contracting with licensed contractors to construct the project.

Sec. 7044, Business and Professional Code: The Contractor's License Law does not apply to an owner of property who builds or improves thereon, and who contracts for such projects with a contractor(s) licensed pursuant to the Contractor's License Law.

☐ I am exempt under Sec._____ B&PC for this reason_____

Date _____ Owner _____

Will you or a future occupant of the building for which the permit is issued, need to comply with the requirements of the State Health and Safety Code SEC. 25505, 25533 and 25534 (I.E. Will this building be used to handle hazardous or generic hazardous waste)?

_____Yes ☒ No

Worker's Compensation Declaration

I hereby affirm that I have a certificate of consent to self-insure, or a certificate of Worker's Compensation insurance or a certified copy thereof. (Sec. 3800, Labor Code)

Policy No. _____ Company _____ Worker's Comp. expiration date _____

Certificate of Exemption from Worker's Compensation Insurance

I certify that in the performance of the work for which this permit is issued, I shall not employ any person in any manner so as to become subject to the Worker's Compensation Laws of California.

NOTICE TO APPLICANT: If after making this Certificate of Exemption, you should become subject to the provisions of the Worker's Compensation provisions of the Labor Code, you must forthwith comply with such provisions or this permit shall be revoked.

Applicant _____ Date 3-22-93

I certify that I have read this application and state that the information is correct. I agree to comply with all City and County ordinances and State laws relating to building construction, that no work on the above property will be performed not specifically described in this application, and, I hereby authorize representatives of this City to enter upon the above-mentioned property for purposes of inspecting the work permitted and posting notices. This permit becomes null and void if construction or work is not commenced within 180 days, or if construction or work is suspended or abandoned for a period of 90 days at any time after work is commenced. I agree not to occupy or allow occupancy of any building authorized by this permit until final building inspection has been completed.

Signature of Applicant

Driver's License No. R0174794

Date 3-22-93

Los Angeles Testing Laboratories

8203

CONSULTING, TESTING, AND INSPECTIONS

COMPRESSION TEST REPORT

TEST MADE FOR: Tim Mitchell Construction
P. O. Box 1170
Sun Valley, CA 91353

JOB IDENTIFICATION: 5426 San Fernando Road, Glendale

LOCATION IN STRUCTURE: 9 pads/ pile caps at Line 2, 4, 6, 8, 10, 13, 15, 17, 19 at G & H.

FIELD DATA

Mix Designation:	213R68	Specified PSI @ 28 Days:	3000
Admixture:	MBL 82	Slump:	5½
Concrete Plant:	TMC	Samples Made By:	Mark Schmidt
Cement Type:	II	Date Samples Delivered:	2-7-94
Date Cast:	2-2-94		

LABORATORY DATA Concrete

LAB. NO.	MARK	DATE TESTED	AGE DAYS	AREA	COMPRESSIVE STRENGTH PSI	REMARKS
562	1	2-9-94	7	28.27	2830	
	2	3-2-94	28		4170	
	3	3-2-94	28		4240	

BLDG. SECTION
5 MAY 94 8:51

REGISTERED PROFESSIONAL ENGINEER AL LISECKAS NO. RCE 33955 EXP. 3-31-95 QUALITY STATE OF CALIFORNIA

Respectfully Submitted,

Al Liseckas, P.E.

7950 Garfield Ave., Bell Gardens, CA 90201 • Tel. (310) 927-2616 927-2617

PLOT PLAN INSTRUCTIONS


City of Glendale
Permit Services Center


PLEASE SHOW ON PLOT PLANS FOR BUILDING PERMIT THE FOLLOWING INFORMATION:

1. Make the bottom of the page the street frontage.
2. Draw the shape of the lot only if it is irregular.
3. Put the dimensions of the lot in the brackets provided on the sheet for right, left, front and rear; or if it is irregular, on the outside of the lot lines.
4. Draw where existing structures sit on the property and show length/width size. Locate all structures on the lot and their distance from one another.
5. Draw where the new construction will be located: ie. onto an existing building or on the property and its size.
6. Show how far from the property lines existing buildings and new construction will be.

STREET NAMES

1. Give the names of the road or street your property is located on. Mark an X where the building is located.
2. Show the nearest intersecting streets or roadways.
3. Check the appropriate box if the property is a corner or hillside lot.

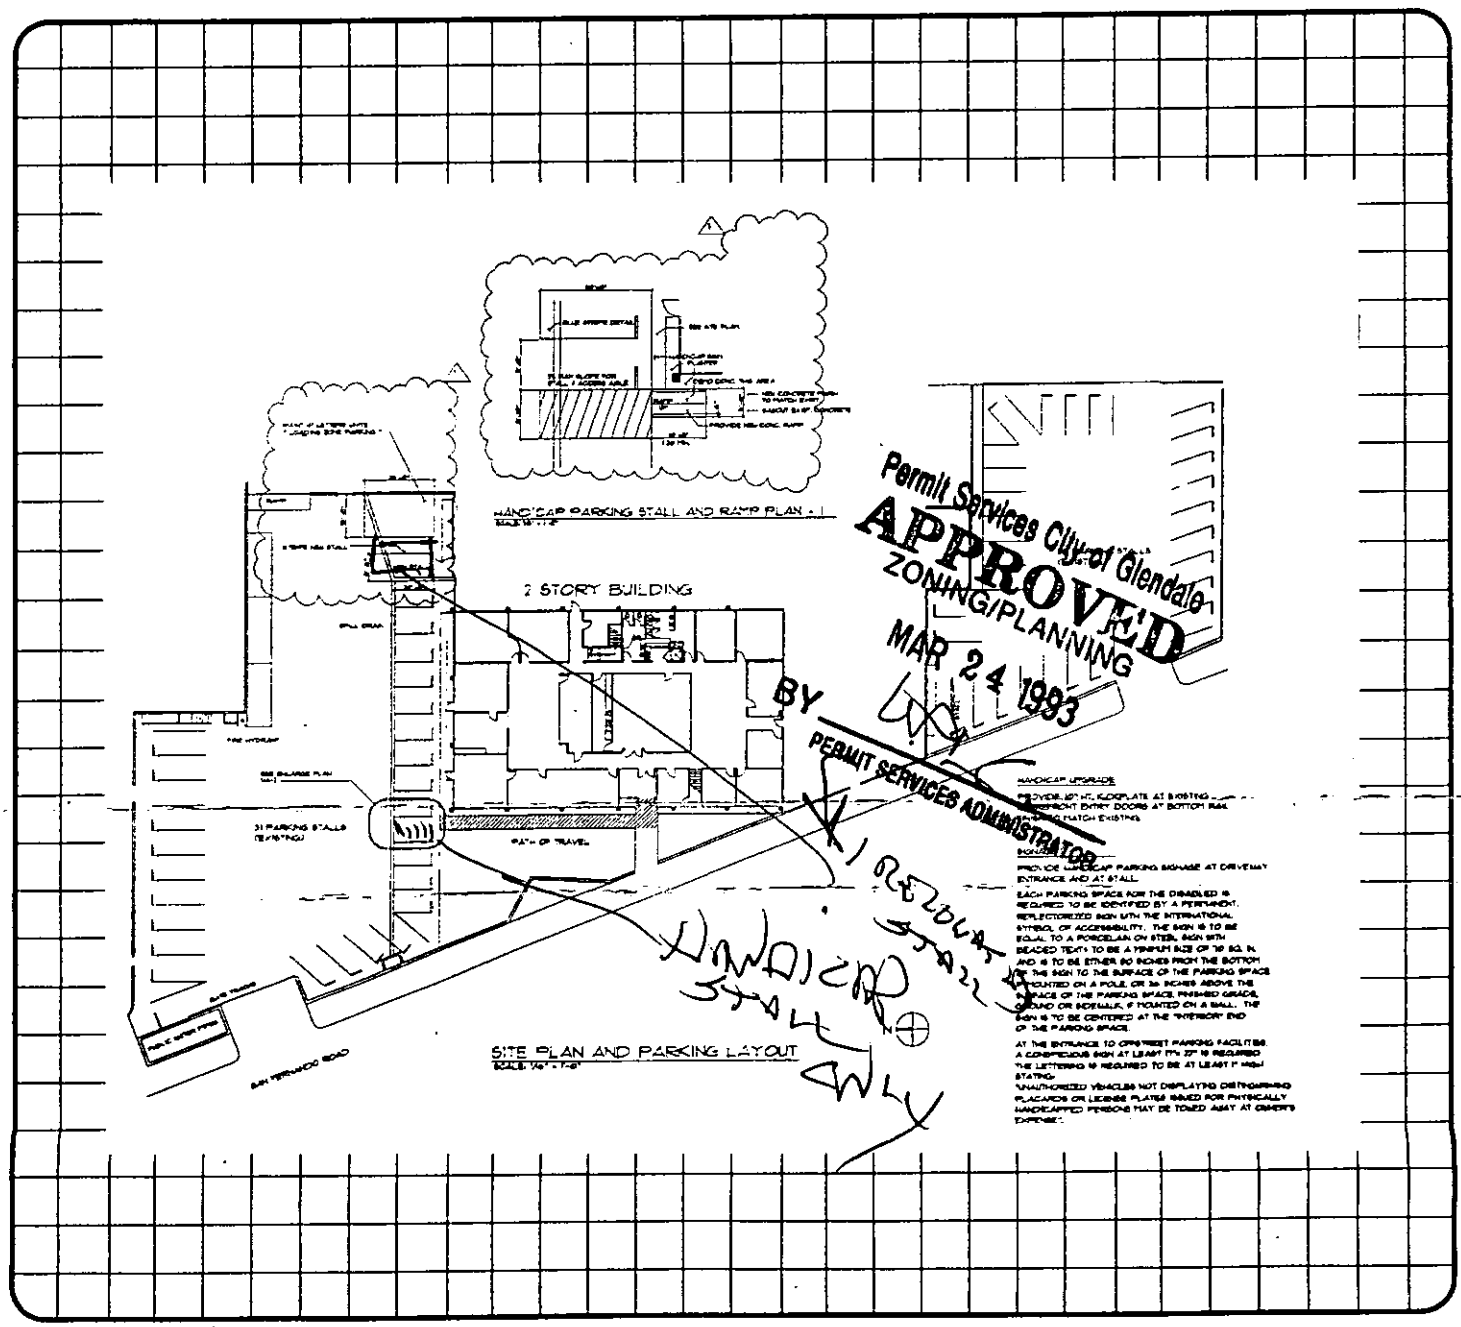

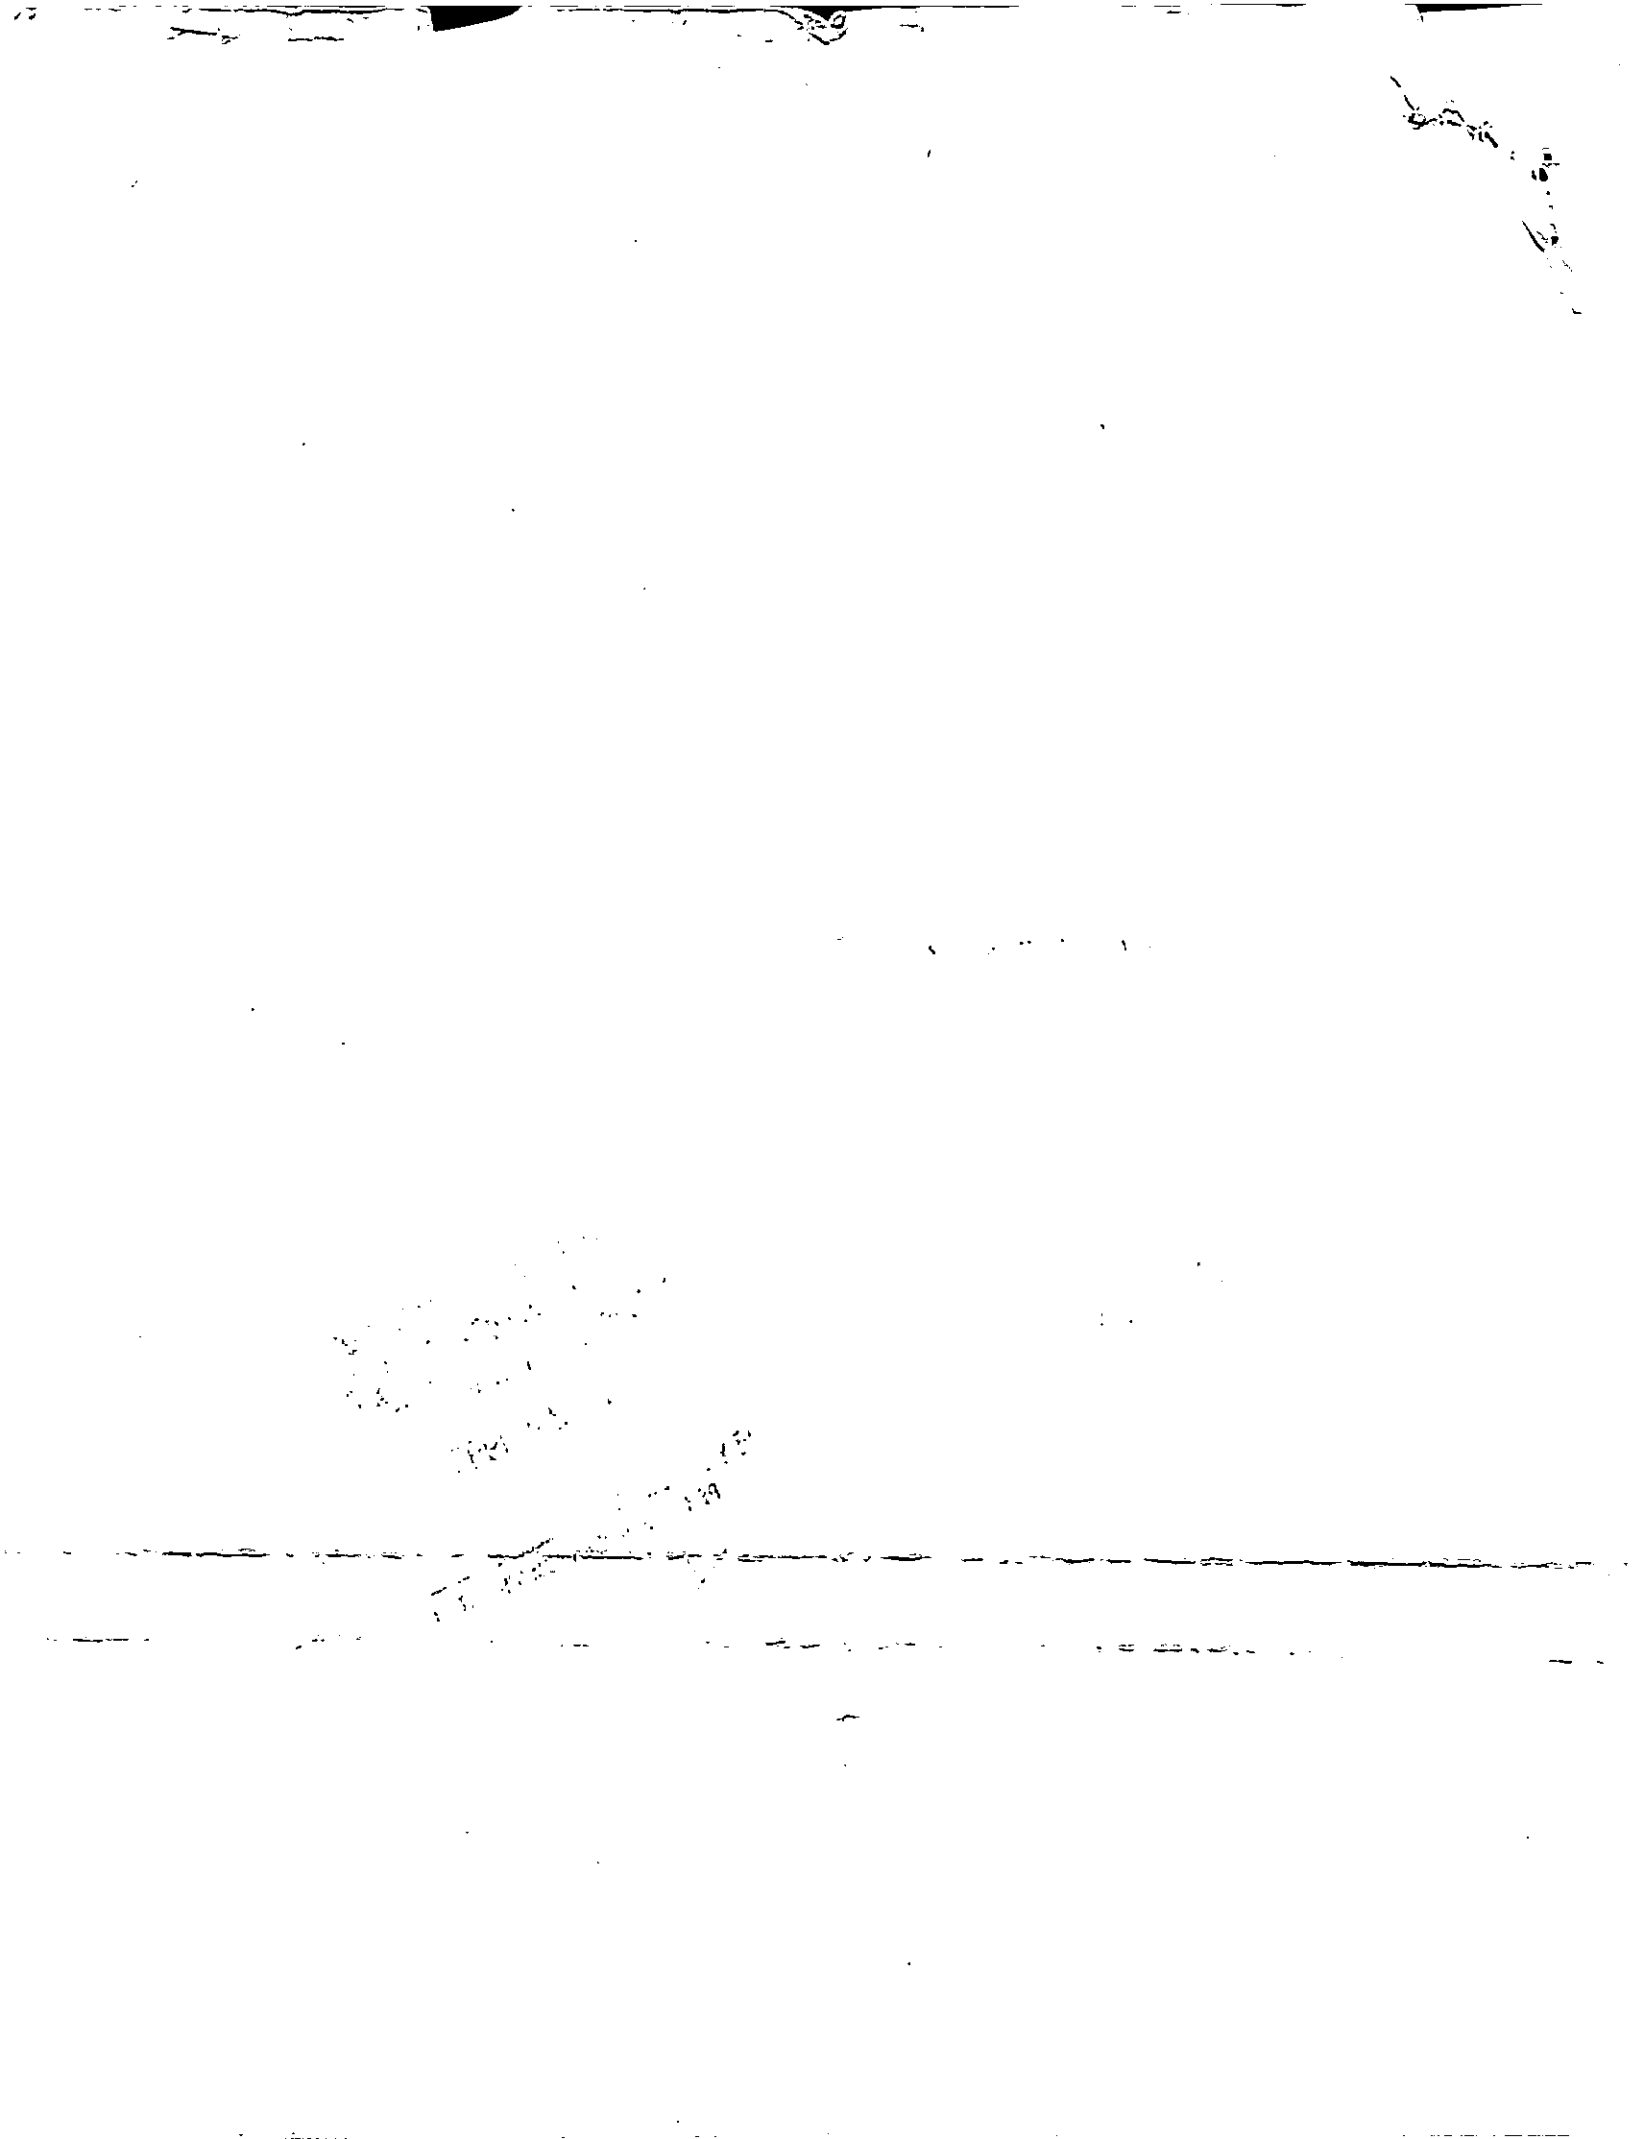

APPLICATION FOR BUILDING PERMIT

City of Glendale
Permit Services Center

Permit No B1004499
Accepted by:
Receipt No. 01148020

MSB, Room 101 633 E. Broadway at Glendale Avenue (818) 548-3200

Please print legibly and complete all applicable spaces.
Separate permits are required for plumbing, electrical, heating & air conditioning.
A double fee will be charged if work is started before permit is issued.

Job Address 5430 SAN FERNANDO 20 Bldg #'s 6 to 10

Date 7-18-94

I hereby affirm that I am licensed under provisions of Chapter 9 (commencing with Section 7000) of Division 3 of the Business and Professions Code of the State of California, and my license is in full force and effect.

Jerry Roteman Building
Contractor/Company
4720 E. FIRESTONE BLVD
Mailing Address
South GATE CA 90280
City State Zip
213 566 5757 310 609 8262
Telephone Emergency Tele. No.
B-C10 - 490295 GEN183 Exempt
Contractor's License

THIS PROJECT IS FOR:
- [ ] New
- [x] Repair
- [x] Alteration
- [ ] Dwelling/Duplex
- [ ] Apartments
- [x] Commercial
- [ ] Addition
- [ ] Demolition
- [ ] Reroof

Describe work to be done:
Ventilation Shear wall upgrades

- [ ] Architect
- [x] Engineer
State License No. C043801
TRENCODE ENGINEERING
Mailing Address
1147 East Broadway Suite 159
City State Zip
Glendale CA 91205
Telephone 818-7908057 Emergency Tele. No. 818 801-1096

Courtaulds Aerospace
Owner's Name
5430 SAN FERNANDO Rd
Mailing Address
Glendale CA 91209
City State Zip
818 549-7589
Telephone

Lot Characteristics

Lot Area	Lot Width	Lot Depth
____ sq. ft.	____ ft.	____ ft.

No. existing bldgs 12
No. Dwelling units on lot —
Floor area [x] increase [ ] decrease 0 sq. ft.
No. of stories 1
Max building height 31' ft.
Existing use Manufacturing
Proposed use SAME
No. Fixed Seats N/A
No. of Parking Spaces N/A

FOR STAFF USE ONLY

Map Bk	Page	Parcel No.	Section Sht
5638	18	32	20
UBC ed.	Lot No.	Block No.	Tract
91	POR.	OF WEST	GLENDALE
Zone	Fire Zone	Occupancy	Occ Load
M2	2	B2	

Type of Construction: CONCRETE III-N

Required Setbacks

Front	Right side	Left side	Rear	Special
	NO	ORDINANCE		

Engineering - Easements:
Public Service: Electric ____ Water ____
Distance from face of curb to Property Line ____ ft.
Hillside Lot [ ] Yes [ ] No

Building Dimensions
Garage ____
Carport ____
Porch ____
Deck ____
1st Floor ____
2nd Floor ____

Construction Type
- [x] Masonry
- [ ] Structural Steel
- [ ] Wood Frame
- [x] Reinf. Concrete
- [ ] Other

CONSTRUCTION VALUATION
Including labor, materials, wiring, plumbing, heating, etc.
$ 40,000 00
Revised Valuation
$ ____

NOTE: Attach Plot Plan Sheet with this Application.
O.K. TO ISSUE 7/18/94 BUEL

PWPSC - 51 (Rev. 11/91) Printed on Recycled Paper

M. FEE ; $ 2 50
COPY FEE ; $ 3 50

I hereby affirm that there is a construction lending agency for the performance of the work for which this permit is issued (Sec. 3097 Civil Code)

Plan Check
Validation

Construction Lender and Branch

Mailing Address

City Zip

Owner - Builder Declaration

Section 7031.5 Business and Professional Code: Any City or County which requires a permit to construct, alter, improve, demolish, or repair any structure proir to its issuance also requires the applicant for such permit to file a signed statement that he is licensed pursuant to the provisions of the Contrator's License Law, Chapter 9, Section 7000 of Division 3 of the Business and Professional Code, or that he is exempt therefrom, and the basis for the alleged exemption. Any violation of Section 7031.5 by any applicant subjects the applicant to a civil penalty of not more than five hundred dollars)$500).

I hereby affirm that I am exempt from the Contractor's License Law for the following reason:

☐ I, as owner of the property, or my employees with wages as their sole compensation, will do the work, and the structure is not intended or offered for sale.

Sec. 7044, Business and Professional Code: The Contractor's License Law does not apply to an owner who builds or improves thereon and who does such work himself or through his own employees, provided that such improvements are not intended or offered for sale. If, however, the building or improvement is sold within one year of completion, the owner-builder will have the burden of proving that he did not build or improve for the purpose of sale.

☐ I, as owner of the property, am exclusively contracting with licensed contractors to construct the project.

Sec. 7044, Business and Professional Code: The Contractor's License Law does not apply to an owner of property who builds or improves thereon, and who contracts for such projects with a contractor(s) licensed pursuant to the Contractor's License Law.

☐ I am exempt under Sec._____ B&PC for this reason_____

Date _____ Owner _____

Will you or a future occupant of the building for which the permit is issued, need to comply with the requirements of the State Health and Safety Code SEC. 25505, 25533 and 25534 (I.E. Will this building be used to handle hazardous or generic hazardous waste)?

_____Yes _____No

Worker's Compensation Declaration

I hereby affirm that I have a certificate of consent to self-insure, or a certificate of Worker's Compensation insurance or a certified copy thereof. (Sec. 3800, Labor Code)

Policy No. _____ Company _____ Worker's Comp. expiration date _____

Certificate of Exemption from Worker's Compensation Insurance

I certify that in the performance of the work for which this permit is issued, I shall not employ any person in any manner so as to become subject to the Worker's Compensation Laws of California.

NOTICE TO APPLICANT: If after making this Certificate of Exemption, you should become subject to the provisions of the Worker's Compensation provisions of the Labor Code, you must forthwith comply with such provisions or this permit shall be revoked.

Applicant _____ Date 7-18-94

I certify that I have read this application and state that the information is correct. I agree to comply with all City and County ordinances and State laws relating to building construction, that no work on the above property will be performed not specifically described in this application, and, I hereby authorize representatives of this City to enter upon the above-mentioned property for purposes of inspecting the work permitted and posting notices. This permit becomes null and void if construction or work is not commenced within 180 days, or if construction or work is suspended or abandoned for a period of 90 days at any time after work is commenced. I agree not to occupy or allow occupancy of any building authorized by this permit until final building inspection has been completed.

_____
Signature of Applicant

Driver's License No. N5199458

Date 7-18-94

PLOT PLAN INSTRUCTIONS


City of Glendale
Permit Services Center

PLEASE SHOW ON PLOT PLANS FOR BUILDING PERMIT THE FOLLOWING INFORMATION:


1. Make the bottom of the page the street frontage.
2. Draw the shape of the lot only if it is irregular.
3. Put the dimensions of the lot in the brackets provided on the sheet for right, left, front and rear; or if it is irregular, on the outside of the lot lines.
4. Draw where existing structures sit on the property and show length/width size. Locate all structures on the lot and their distance from one another.
5. Draw where the new construction will be located: ie. onto an existing building or on the property and its size.
6. Show how far from the property lines existing buildings and new construction will be.

STREET NAMES

1. Give the names of the road or street your property is located on. Mark an X where the building is located.
2. Show the nearest intersecting streets or roadways.
3. Check the appropriate box if the property is a corner or hillside lot.

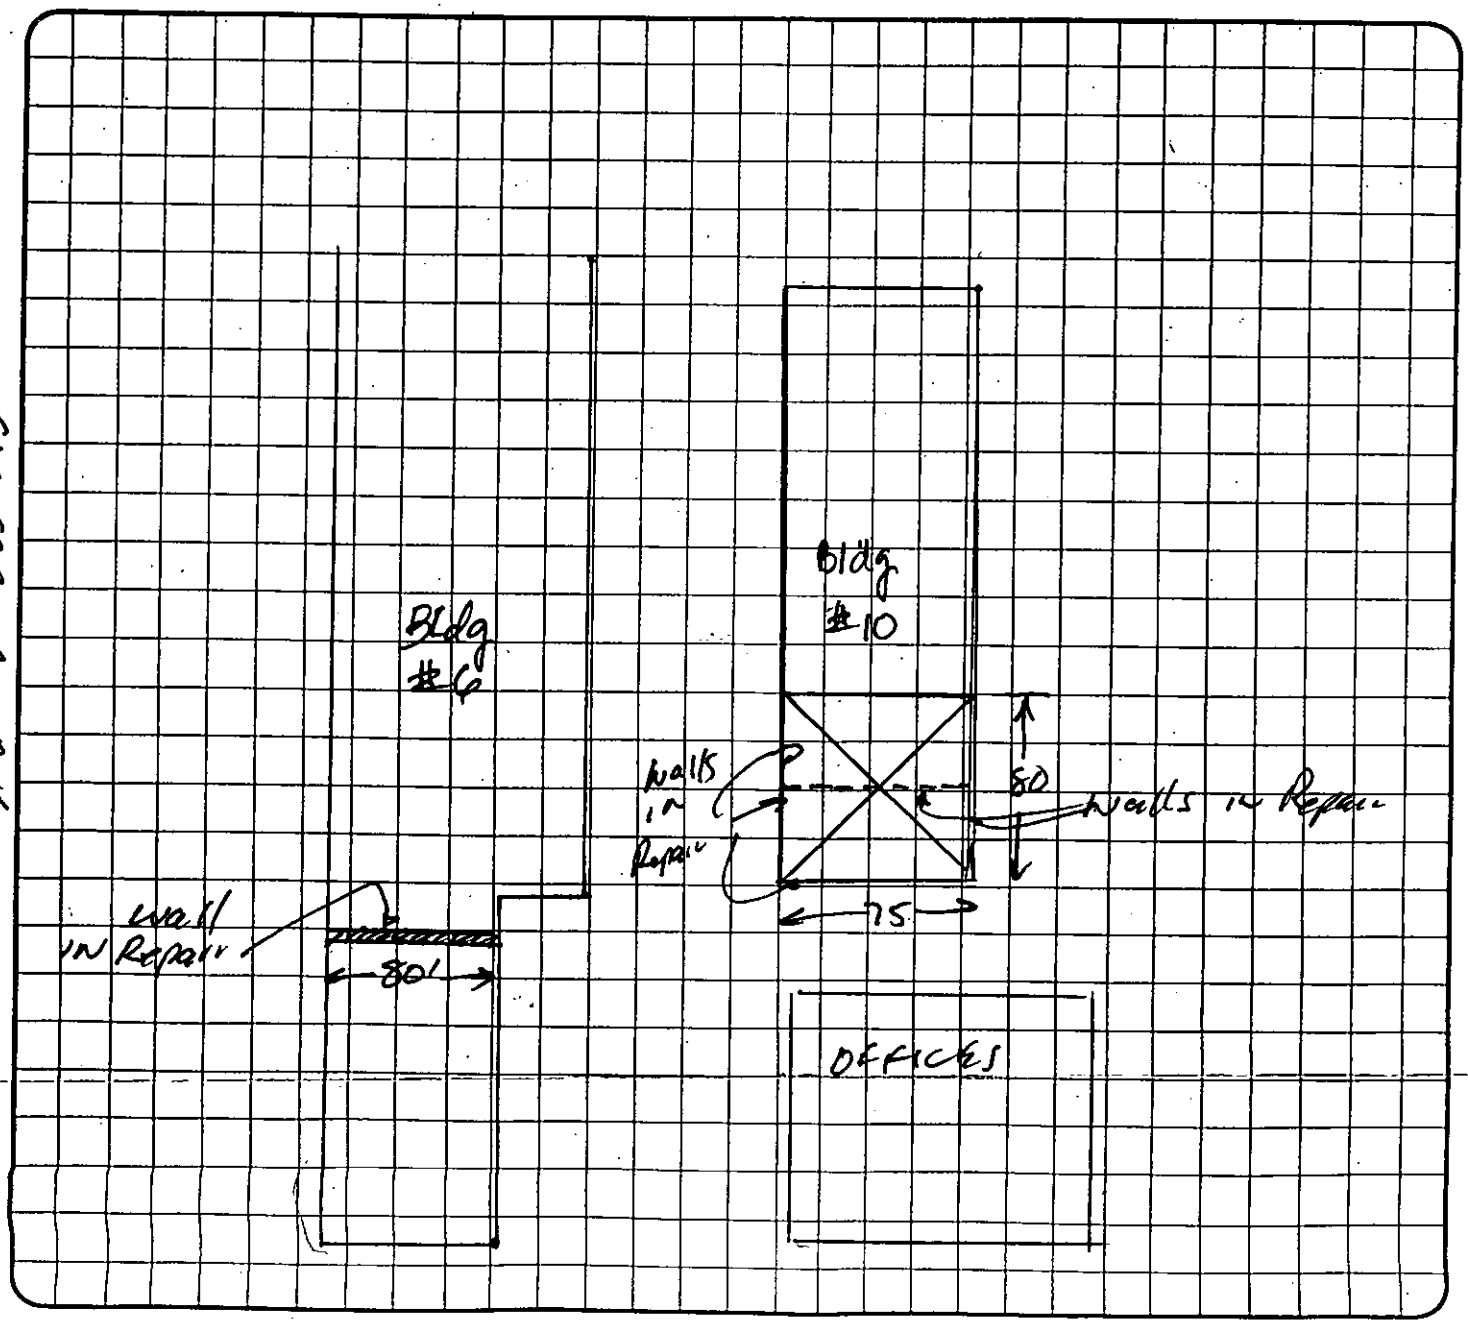

5430 SAN FERNANDO ROAD

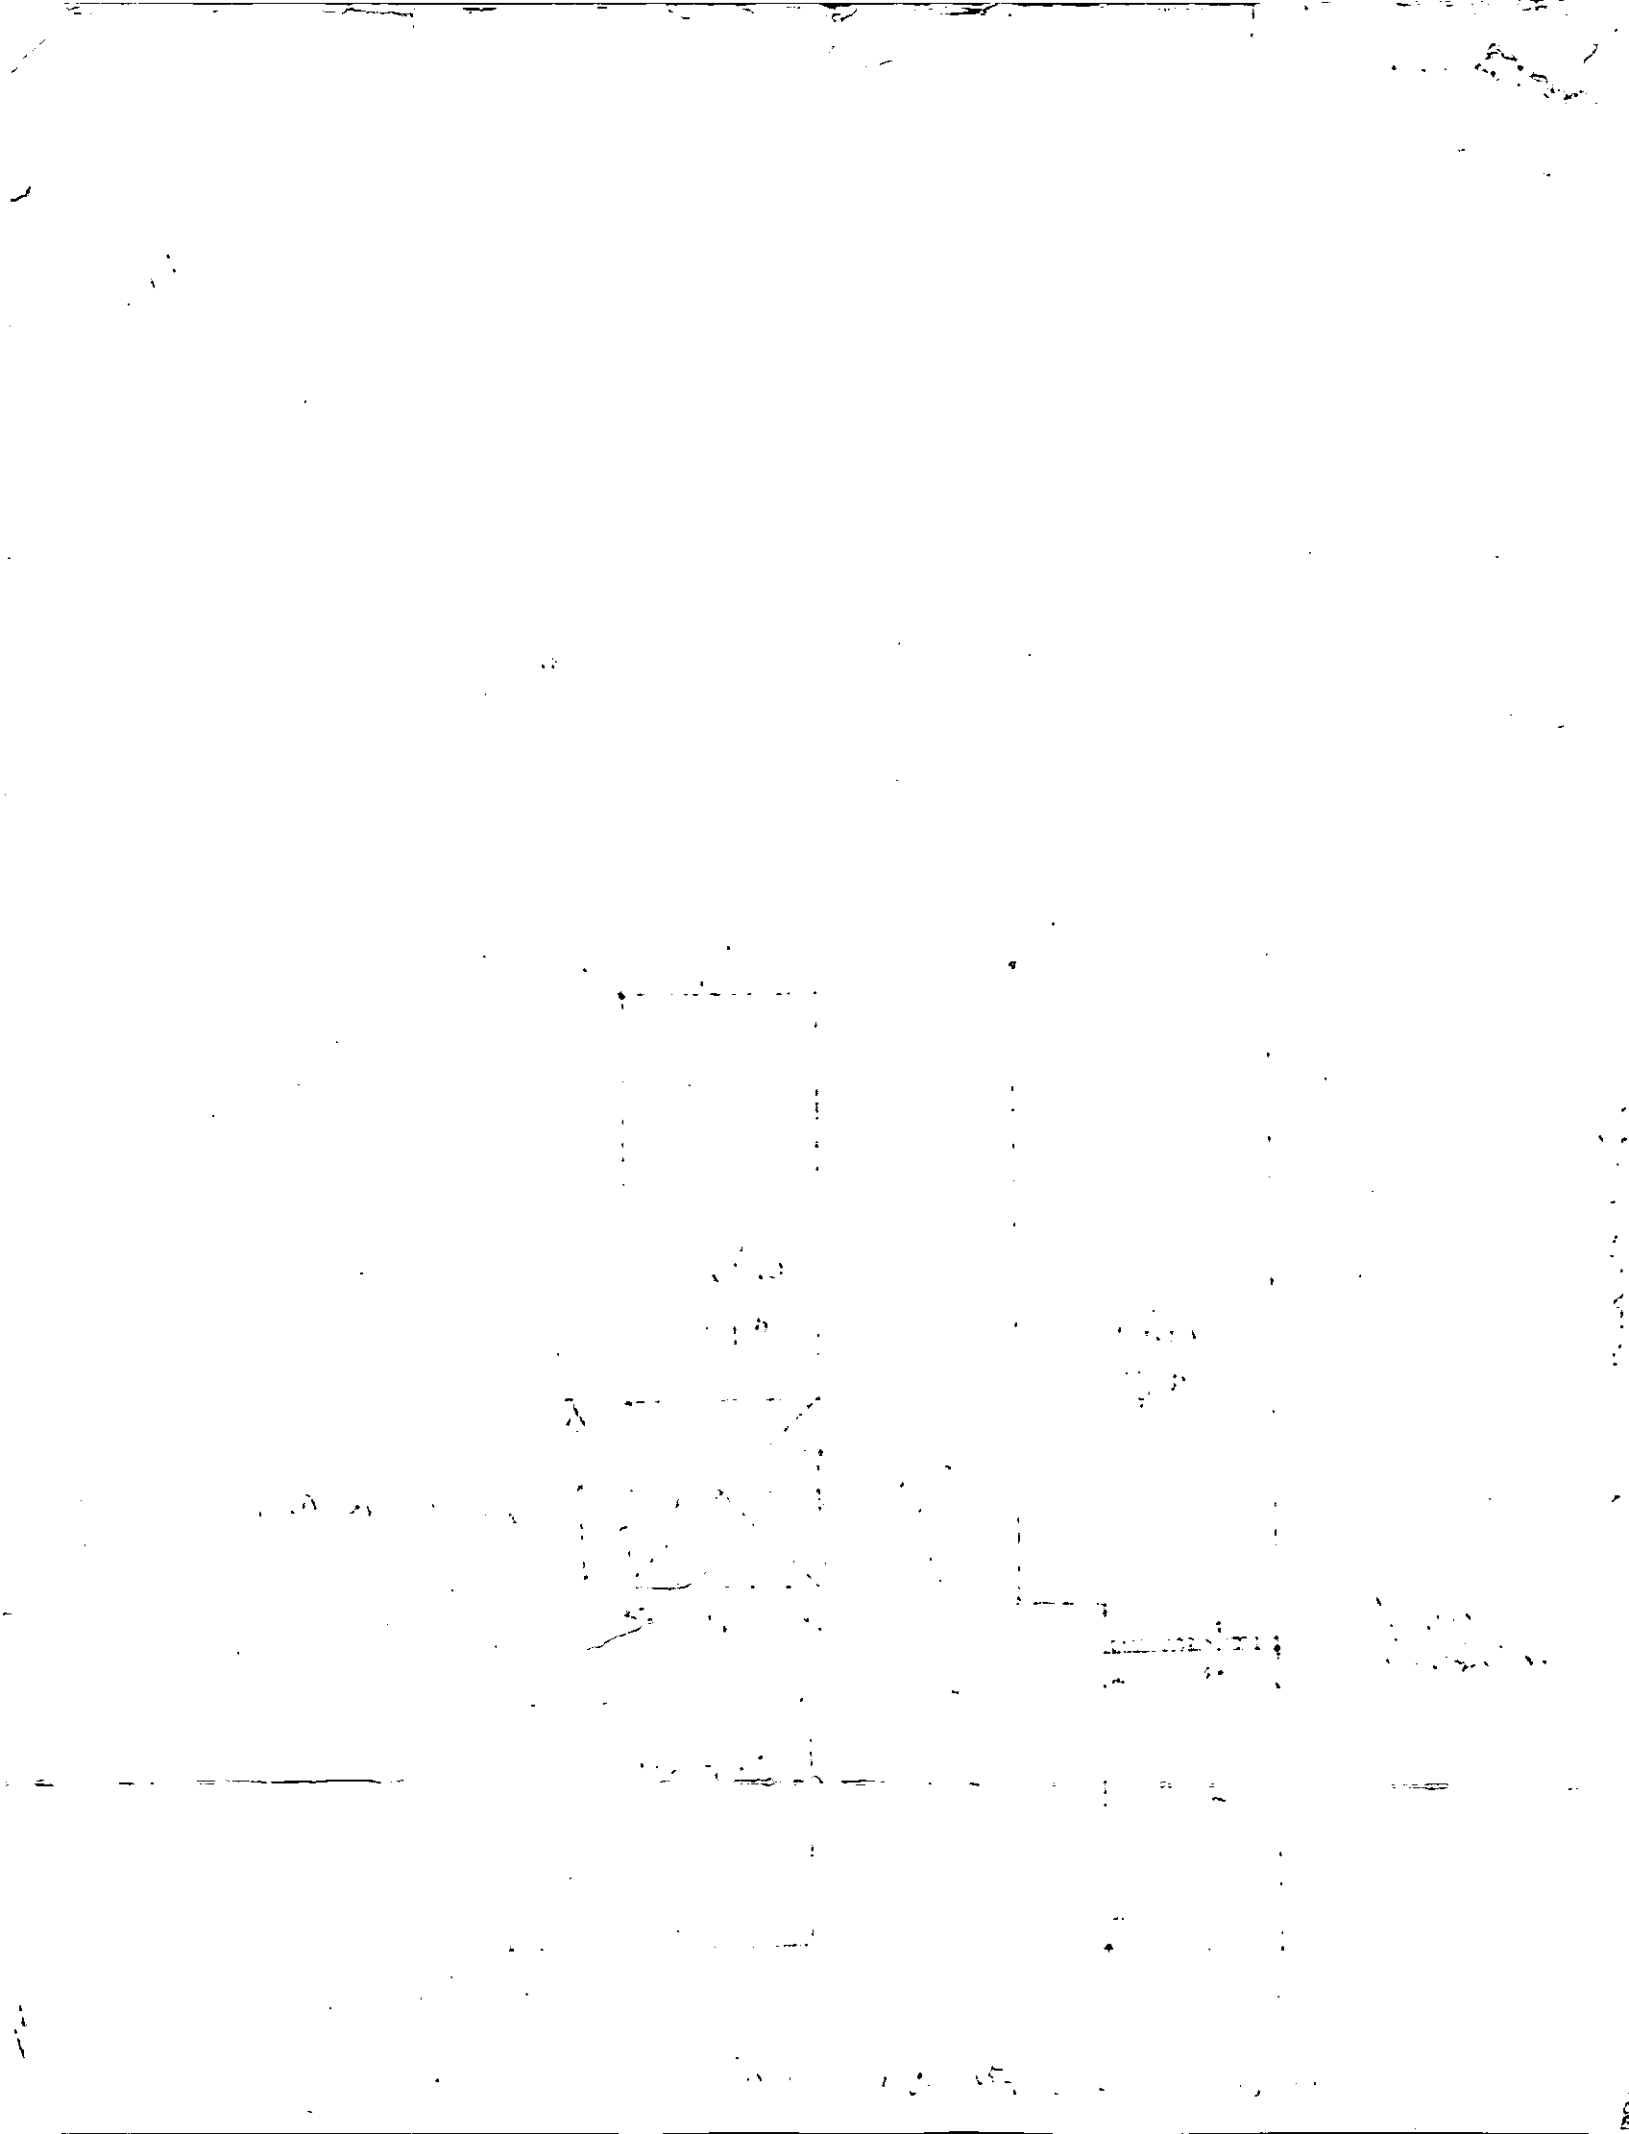

01

5430 SAN FERNANDO RD 1ST FL

Permit Number: BM 20010942
Plan Check Number:

Printed On: 06-NOV-2001

Expiration Date: 05-MAY-2002

BM3020
MECH. FOR ALT./REPR TO CO

CITY OF GLENDALE - BUILDING AND SAFETY
633 E.Broadway, Rm.101
Glendale, CA 91206 - (818)548-3200 (818)548-4830(INSP)

Mechanical Permit

Permit Status: OPEN
Status Date: 06-NOV-2001

Scope of Work
RELOCATE 3 REGISTERS

Individual's / Company Name	Address / City, State Zip	City, State Lic. / Worker's Comp.	Phone Number
(APP) P R C Mechanical	1300 GARDENA AVE Glendale, Ca 91204		
(OWN) Carl M Buck Building Co Psp	15260 Ventura Blvd 1120 Sherman Oaks, Ca		
(CNT)			
(WAR) P R C Mechanical	1300 Gardena Ave Glendale, Ca 91204	CCLC19990379/, STATE FUND/1660000,110102	323-245-1111

Tract Name / Number	Block(s)	Lot(s)	Assessor's ID
			5638018032

Estimated Value: **Calculated Value:** $21

Permit Quantities	Qty	Comments or Y / N	Permit Quantities	Qty	Comments or Y / N
Air Conditioning, Al	1				

Comments

Fees	Amount	Fee Description	Amount
HVAC - MECHANICAL	$39.00		
Total Fees:	$39.00		
Total Fees Due:	$0.00	Total Fees Paid:	$39.00

Clearances Agencies

Activity Code	Status	By	Date
Condition Code	Status	By	Date

The person signing for this permit acknowledges that there are NO Oak, Bay or Sycamore Trees with trunks larger than an eight inch (8") diameter within a twenty foot (20 ft.) influence of the proposed construction.

The City of Glendale restricts issuance of the building permit to the property owner or licensed general contractor only. Signatures of this individual must be verified by personal identification. Any person signing the permit application as agent for the owner or contractor shall have an original letter of authorization at the time of permit issuance.

Applications Shall expire 180 days after the date of submittal unless excepted by sec. 107.4 of the Glendale Building Code, and thereafter, any documents submitted to the department shall be returned to the applicant or destroyed by the building official. Upon written request from the applicant, the building official may extend the period of permit application.

COPYRIGHT KIVA 1987

5430 SAN FERNANDO RD 1ST FL,

10

LICENSED CONTRACTORS DECLARATION

I hereby affirm, under penalty of perjury, that I am licenced under the provisions of Chapter 9 (starting with Section 7000) of Division 3 o fthe Bus. & Prof. code , and that my license is in full force and effect.

License Class C16 License No. 311690 Contractor's Signature P Brown Date 11/06/02

OWNER - BUILDER DECLARATION

As the property owner and builder of the proposed project ('owner-builder') you are the responsible party of record on this permit. Building permits are not required to be signed by property owners unless they are personally performing their own work. If your work is being performed by someone other than yourself, you may protect yourself from possible liability if that person applies for the proper permit in his or her name. Contractors are required by law to be licensed and bonded by the State of California and to have a business license from the City of Glendale. They are also required by law to put their license number on all permits for which they apply. If you plan to do your own work, with the exception of various trades that you plan to subcontract, you should be aware that if you employ or otherwise engage any persons other than your immediate family, and the work (including materials and other costs) is $200 or more for the entire project, and such persons are not licensed as contractors or subcontractors, then you may be an employer. If you are an employer, you must register with the state and federal government as an employer and you are subject to several obligations including state and federal income tax withholding, federal social security taxes, workers compensation insurance, disability insurance costs, and unemployment compensation contributions. There may be financial risks for you if you do not carry out these obligations, and these risks are especially serious with respect to workers' compensation insurance. For more specific information about your obligations under federal law, contact the Internal Revenue Service (and, if you wish, the U.S. Small Business Administration). For more specific information about your obligations under state law, contact the Department of Benefit Payments and the Division of Industrial Accidents. If the structure is intended for sale, property owners who are not licensed contractors are allowed to perform their work personally or through their own employees, without a licensed contractor or subcontractor, only under limited conditions. A frequent practice of unlicensed persons professing to be contractors is to secure an 'owner-builder' building permit, erroneously implying that the property owner is providing his or her own labor and material personally. Information about licensed contractors may be obtained by contacting the Contractors' State License Board in your community or at 1020 N Street, Sacramento, California 95814. Note: The current mailing address of the Contractors State License Board is P.O. Box 26000, Sacramento, California 95826.

Section 7031.5 of the Bus. & Prof. Code requires the permit applicant to sign a statement above or claim exemption from the Contractor's license Law and state the basis for such exemption. Violations of this section subjects the applicant to a civil penalty of not more than five hundred dollars ($500). I hereby affirm that I have read the paragraph above and willfully accept the responsibility of an owner-builder. I further affirm, under penalty of perjury, that I am exempt from the Contractor's License Law for the following reason:

_____ INITIAL I, as owner of the property, or my employees with wages as their sole compensation, will do the work, and the structure is not intended or offered for sale (Sec. 7044, Business and Professions Code: The Contractors License Law does not apply to an owner of property who builds or improves thereon, and who does such work himself or herself or through his or her own employees, provided that the improvements are not intended or offered for sale. If, however, the building or improvement is sold within one year of completion, the owner-builder will have the burden of proving that he or she did not build or improve for the purpose of sale.).

_____ INITIAL I, as owner of the property, am exclusively contracting with licensed contractors to construct the project (Sec. 7044, Business and Professions Code: The Contractors License Law does not apply to an owner of property who builds or improves thereon, and who contracts for the projects with a contractor(s) licensed pursuant to the Contractors License Law.). I have or plan to contract with the following person (company) to provide the proposed construction:

Name_____ Address_____ Phone_____ Contractors Lic. No._____

_____ INITIAL I, as owner of the property, plan to provide portions of the work but I have or plan to contract with the following person(s) /(company(ies)) to provide the work indicated.

Name_____ Address_____ Phone_____ Type of work_____

Name_____ Address_____ Phone_____ Type of work_____

Name_____ Address_____ Phone_____ Type of work_____

I am exempt under Section _____ of the Bus. and Prof. Code for the following reason:_____

_____ INITIAL _____

Name of Property Owner _____ Signature _____ Date _____

WORKERS COMPENSATION DECLARATION

_____ INITIAL I have and will maintain a certificate of consent to self-insure for workers' compensation, as provided for by Section 3700 of the Labor Code, for the performance of the work for which this permit is issued.

_____ INITIAL I have and will maintain workers' compensation insurance, as required by Section 3700 of the Labor Code, for the performance of the work for which this permit is issued. My workers'compensation insurance carrier and policy number are:

Carrier ACORD Policy Number 1660000 Expiration Date 11/06/02

(This section need not be completed if the permit is for one hundred dollars ($100) or less)

_____ INITIAL I certify that in the performance of the work for which this permit is issued, I shall not employ any person in any manner so as to become subject to the workers' compensation laws of California, and agree that if I should become subject to the workers' compensation provisions of Section 3700 of the Labor Code, I shall forthwith comply with those provisions.

Print Name PHIL BROWN Signature P Brown Date 11/06/02 ☐CONTRACTOR ☐OWNER ☐AGENT

WARNING: FAILURE TO SECURE WORKERS' COMPENSATION COVERAGE IS UNLAWFUL, AND SHALL SUBJECT AN EMPLOYER TO CRIMINAL PENALTIES AND CIVIL FINES UP TO ONE HUNDRED THOUSAND DOLLARS ($100,000), IN ADDITION TO THE COST OF COMPENSATION, DAMAGES AS PROVIDED FOR IN SECTION 3706 OF THE LABOR CODE, INTEREST, AND ATORNEY'S FEES.

ASBESTOS NOTIFICATION

☐I declare that notification of asbestos removal is not applicable to this project. ☐A notification letter has or will be sent to the AQMD or EPA. _____ SIGNATURE

CONSTRUCTION LENDING AGENCY

I hereby affirm under penalty of perjury that there is a construction lending agency for the performance or the work for which this permit is issued (Sec. 3097, Civil Code).

Lender's Name_____ Lender's Address_____ Phone_____

FINAL DECLARATION

I certify that I have read this application and state that the above information is correct. I agree to comply with all city and county ordinances and state laws relating to building construction, and hereby authorize representatives of the City of Glendale to enter upon the above-mentioned property for inspection purposes.

Print Name PHIL BROWN Signature P Brown Date 11/06/02 ☐CONTRACTOR ☐OWNER ☐AGENT

3B20011976

APPLICATION FOR HEATING, VENTILATING, AIR CONDITIONING OR REFRIGERATION PERMIT

City of Glendale
Permit Services Center

Permit No. BM 200109472
Accepted by: MS
Receipt No. 0013

MSB Room 101 633 E. Broadway at Glendale Avenue (818) 548-3200

Please print legibly and complete all applicable spaces.

Job Address 1ST FLR, BLDG 4, 630 SAN FERNANDO RD., Date 11/06/02

Contractor/Company PRC MECHANICAL
Mailing Address 1300 GARDENA AVE
City GLENDALE State CA Zip 91201
Telephone (323) 245 1111 Emergency No. —
Contractor's City License No. 19990379 Expires on 02/28/02
State License No. 311690
Workmen's Comp. Expires on 11/01/02

Owner's Name GLEN CRISTIANSEN
Mailing Address 1300 GARDENA AVE
City GLENDALE State CA Zip 91201
Telephone (323) 245 1111

☐ New ☐ Add'n ☑ Alter. ☐ Replace

No.	Item	$ Fees
—	Gas Systems	
—	Appliance Vent	
—	Air Handling Units	
—	Evaporative Coolers	
—	Ventilating Systems (fan, hood, etc.)	
—	Refrigeration Systems altered, repaired or added to	
1	Air Conditioning Systems altered, repaired or added to (registers 3)	
—	Heating Appliance System altered, repaired or added to	

CONTRACTOR'S EXEMPTION DECLARATION

I certify that I am exempt from the "License Required" provisions of the Contractor License Law. (State Basis of Exemption)

If I should become subject to the Workmen's Compensation provisions of the Labor Code of California, I will forthwith comply with provisions of Sec. 3700 or my permit will be deemed revoked.

Date Signature of Exempt Individual

DECLARATION OF OWNER

I am the bonafide owner of the building described in the foregoing application: Said building is a single family dwelling used exclusively for living purposes except for the usual accessory buildings in conjunction with such dwelling: Said living quarters are occupied or will be occupied by the under signed. I will personally purchase all materials and will perform all labor in connection with the foregoing permit. I declare under penalty of perjury that the foregoing is true and correct.

11/06/02
Date Signature of the Owner/Builder

HEATING APPLIANCES
(Installed or Relocated)

Type	B.T.U.

BOILERS, COMPRESSORS or ABSORPTION SYSTEMS
(Installed or Relocated)

Quantity	Type	HP or B.T.U.


This permit becomes null and void if work is not commenced within 180 days, or if construction or work is suspended or abandoned for a period of 90 days at any time after work is commenced. I hereby certify that I have read this application and state that the information is correct. I agree to comply with all City and County ordinances and State laws relating to this type of construction, whether specified herein or not. I hereby authorize representatives of the City to enter upon the above mentioned property for purposes of inspecting the work permitted. "I certify that in the performance of the work for which this permit is issued I shall not employ any persons in any manner so as to become subject to the workmen's compensation laws of California."

Date 11/06/02
Driver's License No. A7135603

Signature of Contractor or Authorized Agent

PWPSC - 55 (Rev. 7/92) Printed on Recycled Paper

PRC Pete DeSoto

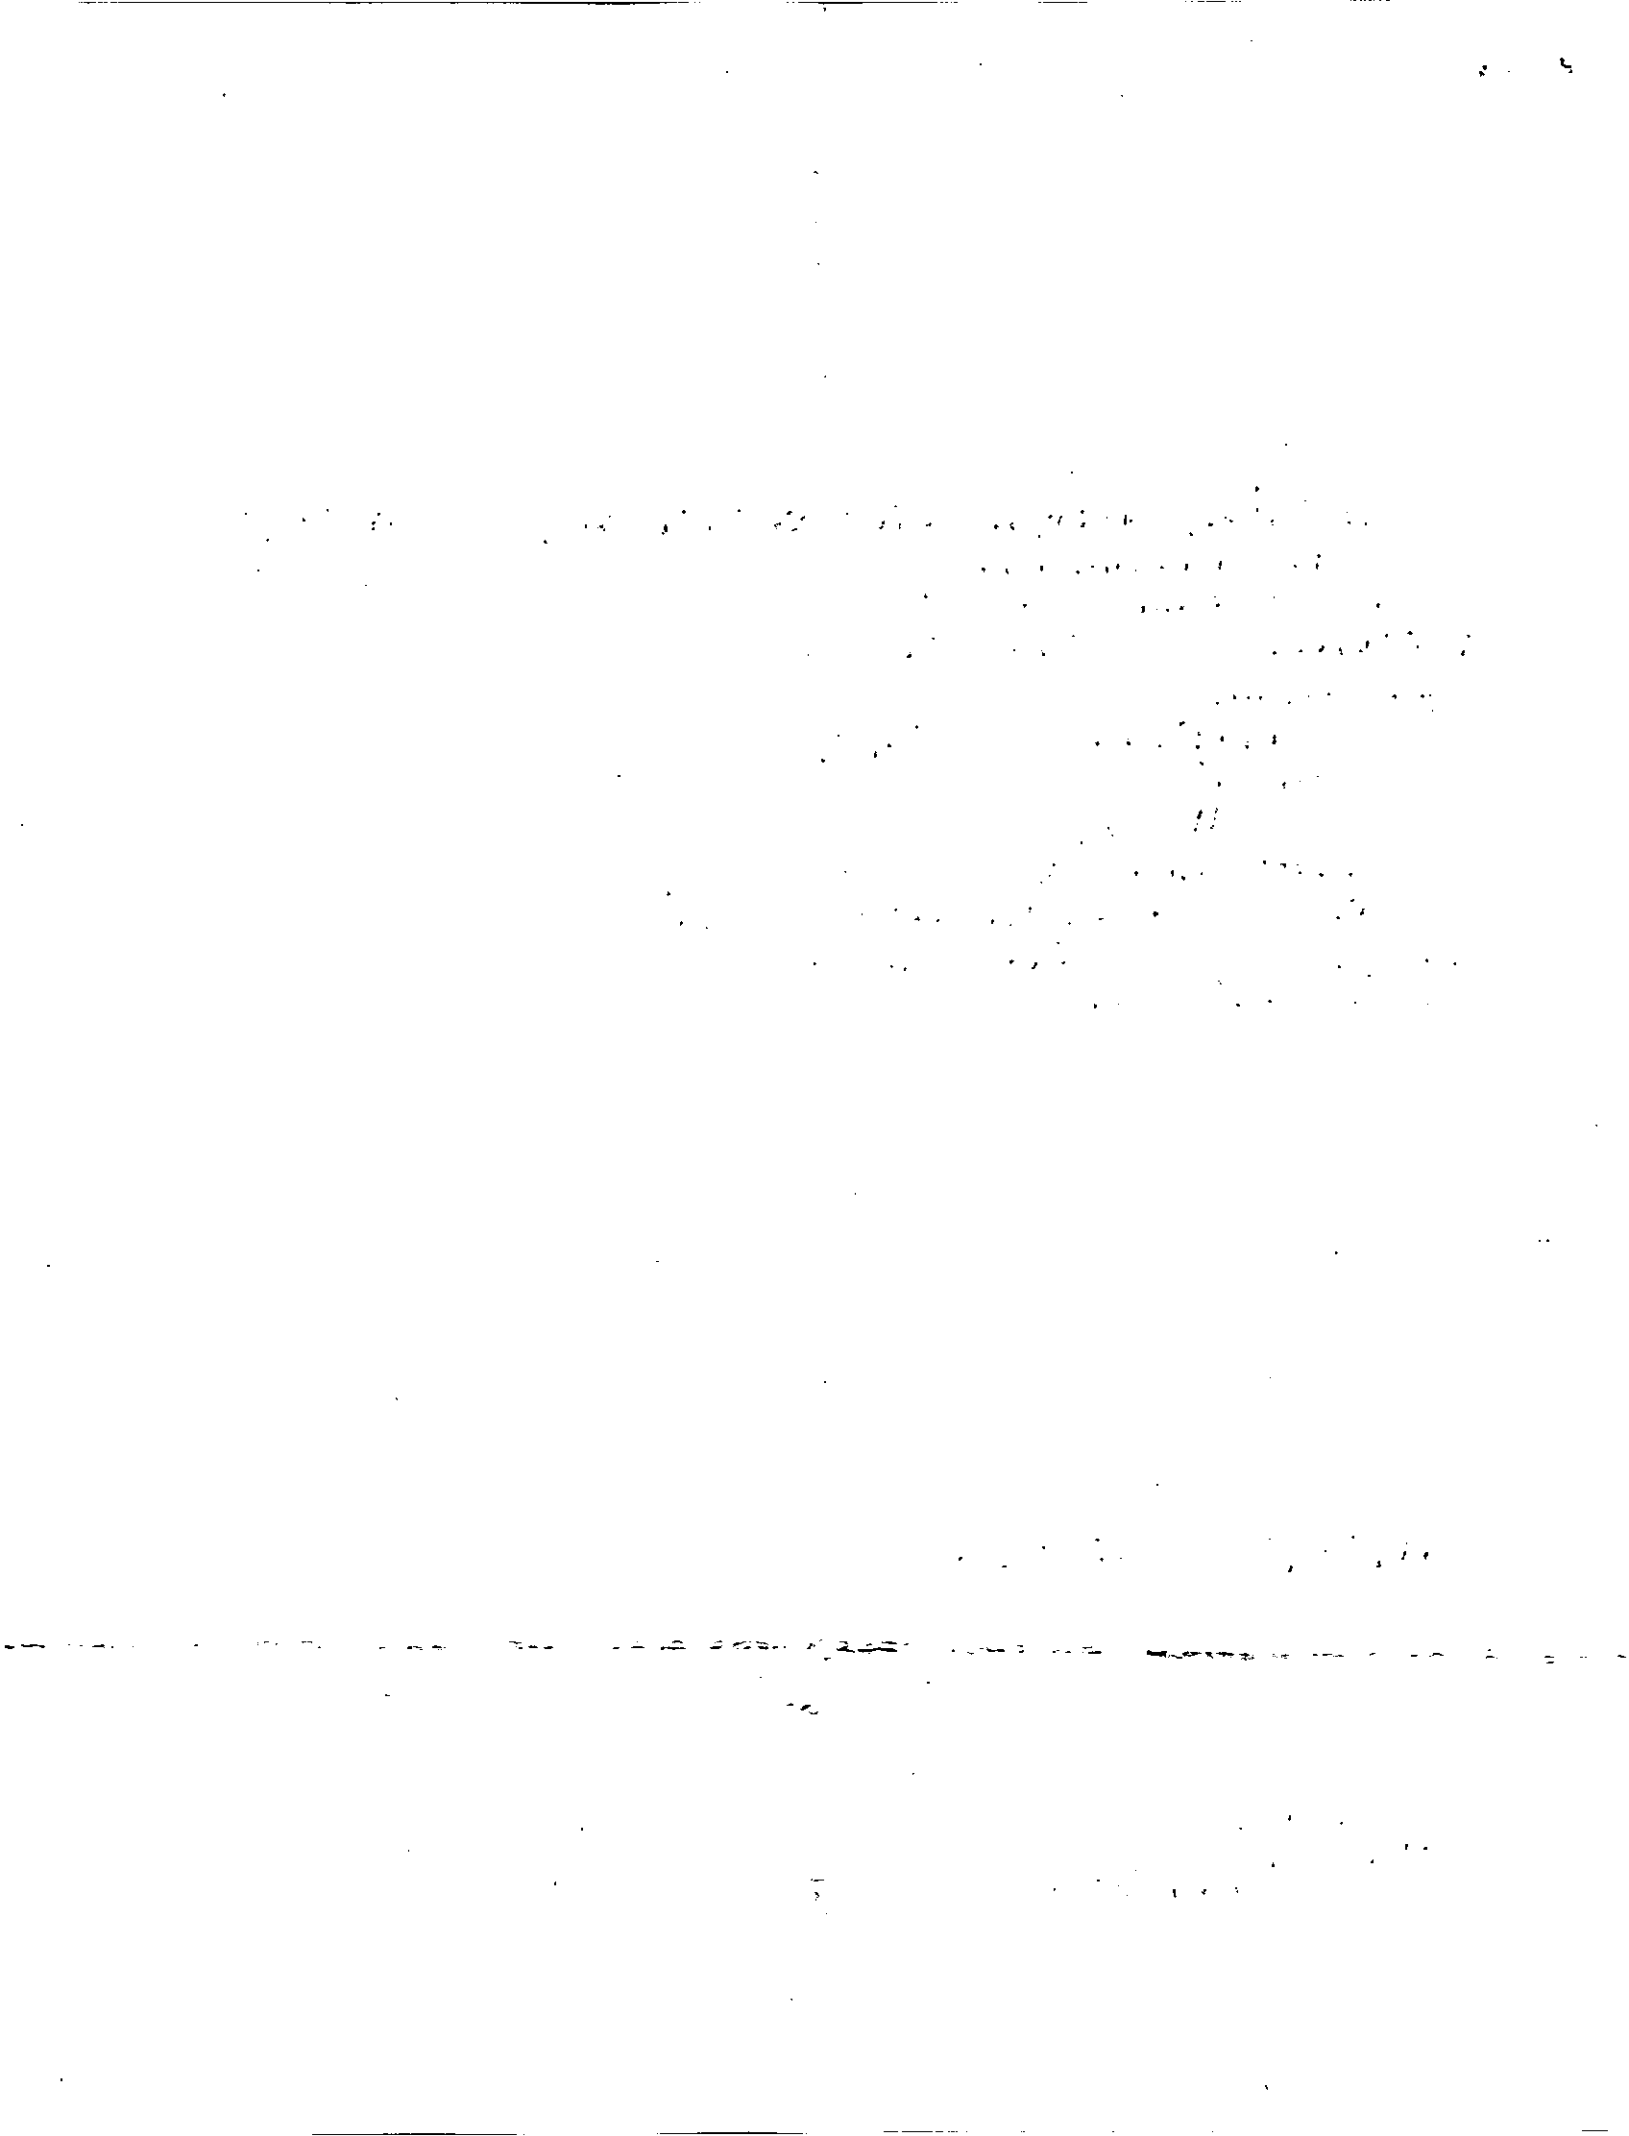

BUILDING PERMIT NO. BM2001942

ADDRESS 5430 San Fernando rd 1st flr

CORRECTIONS & PARTIAL INSPECTIONS

INSPECTIONS	APPVD	DATE
PRESITE		
SHORING		
SETBACKS AND YARDS		
UFER		
TRENCH AND FORMS REINFORCING STEEL		
SETBACK & ELEVATION SURVEY		
OK TO POUR FOOTINGS		
DO NOT POUR FOOTINGS UNTIL ABOVE IS APPROVED		

UNDERGROUND HYDRO		
UNDERGROUND PLUSH		
HEAT OR REFRIGERATION GROUNDWORK		
ELECTRICAL GROUNDWORK		
PLUMBING GROUNDWORK		
GAS PIPING GROUNDWORK		
UNDER FLOOR INSULATION		
FIRST FLOOR JOISTS		
OK TO POUR SLAB FLOOR		
DO NOT POUR CONCRETE FLOOR SLAB OR COVER FIRST FLOOR JOISTS UNTIL ABOVE IS APPROVED		

ROUGH ELECTRIC		
ROUGH PLUMBING		
DUCTS		
ROUGH HEATING OR REFRIG.		
ROUGH GAS PIPING		
ROUGH SHEATHING (COMMERCIAL ONLY)		
ROUGH FRAMING AND ROOF		
OVERHEAD HYDRO		
FIRE SPRINKLER WELD INSP.		
INSULATION		
OK TO COVER		
DO NOT COVER UNITL		

INSPECTIONS	APPVD	DATE
LATHING INTERIOR ☐ EXTERIOR ☐		
DRYWALL		
BROWN COAT INTERIOR ☐ EXTERIOR ☐		
SEWER-SEPTIC TANK-CESSPOOL		
FINAL GAS		
FINAL PLUMBING		
FINAL ELECTRICAL		
FINAL HEATING OR REFRIGERATION	D.K	11-15-01
ENERGY FINAL		
LANDSCAPE FINAL		
GRADING FINAL		
FINAL-ENGINEERING		
FINAL SPRINKLER		
FINAL CENTRAL STATION		
FINAL FIRE ALARM		
F.P.B. FINAL		
FINAL BUILDING INSPECTION		

OCCUPANCY OF THIS BUILDING BEFORE ALL FINAL INSPECTIONS ARE MADE IS A VIOLATION OF THE CITY OF GLENDALE MUNICIPAL CODE

INSPECTIONS	APPVD	DATE

01

5430 SAN FERNANDO RD 2ND FL

Permit Number: BM 20010943
Plan Check Number:

Printed On: 06-NOV-2001

Expiration Date: 05-MAY-2002

BM3020
MECH. FOR ALT./REPR TO CO

CITY OF GLENDALE - BUILDING AND SAFETY
633 E.Broadway, Rm.101
Glendale, CA 91206 - (818)548-3200 (818)548-4830(INSP)

Permit Status: OPEN
Status Date: 06-NOV-2001

Mechanical Permit

Scope of Work
1 AIR CONDITIONING SYSTEM ALTERED (4 REGISTERS RELOCATED)

Individual's / Company Name	Address / City, State Zip	City, State Lic. / Worker's Comp.	Phone Number
(APP) P R C Mechanical	1300 GARDENA AVE Glendale, Ca 91204		
(OWN) Carl M Buck Building Co Psp	15260 Ventura Blvd 1120 Sherman Oaks, Ca		
(CNT)			
(WAR) P R C Mechanical	1300 Gardena Ave Glendale, Ca 91204	CCLC19990379/ STATE FUND/1660000,110102	323-245-1111

Tract Name / Number	Block(s)	Lot(s)	Assessor's ID
			5638018032

Estimated Value: **Calculated Value:** $21

Permit Quantities	Qty	Comments or Y / N	Permit Quantities	Qty	Comments or Y / N
Air Conditioning, Al	1				

Comments

Fees	Amount	Fee Description	Amount
HVAC - MECHANICAL	$39.00		
Total Fees:	$39.00		
Total Fees Due:	$0.00	Total Fees Paid:	$39.00

Clearances Agencies

Activity Code	Status	By	Date
Condition Code	Status	By	Date

The person signing for this permit acknowledges that there are NO Oak, Bay or Sycamore Trees with trunks larger than an eight inch (8") diameter within a twenty foot (20 ft.) influence of the proposed construction.

The City of Glendale restricts issuance of the building permit to the property owner or licensed general contractor only. Signatures of this individual must be verified by personal identification. Any person signing the permit application as agent for the owner or contractor shall have an original letter of authorization at the time of permit issuance.

Applications Shall expire 180 days after the date of submittal unless excepted by sec. 107.4 of the Glendale Building Code, and thereafter, any documents submitted to the department shall be returned to the applicant or destroyed by the building official. Upon written request from the applicant, the building official may extend the period of permit application.

COPYRIGHT KIVA 1997

5430 SAN FERNANDO RD 2ND FL,

LICENSED CONTRACTORS DECLARATION

I hereby affirm, under penalty of perjury, that I am licenced under the provisions of Chapter 9 (starting with Section 7000) of Division 3 o fthe Bus. & Prof. Code, and that my license is in full force and effect.

License Class C16 License No. 311690 Contractor's Signature Phil Brown Date 11/06/02

OWNER - BUILDER DECLARATION

As the property owner and builder of the proposed project ('owner-builder') you are the responsible party of record on this permit. Building permits are not required to be signed by property owners unless they are personally performing their own work. If your work is being performed by someone other than yourself, you may protect yourself from possible liability if that person applies for the proper permit in his or her name. Contractors are required by law to be licensed and bonded by the State of California and to have a business license from the City of Glendale. They are also required by law to put their license number on all permits for which they apply. If you plan to do your own work, with the exception of various trades that you plan to subcontract, you should be aware that if you employ or otherwise engage any persons other than your immediate family, and the work (including materials and other costs) is $200 or more for the entire project, and such persons are not licensed as contractors or subcontractors, then you may be an employer. If you are an employer, you must register with the state and federal government as an employer and you are subject to several obligations including state and federal income tax withholding, federal social security taxes, workers compensation insurance, disability insurance costs, and unemployment compensation contributions. There may be financial risks for you if you do not carry out these obligations, and these risks are especially serious with respect to workers' compensation insurance. For more specific information about your obligations under federal law, contact the Internal Revenue Service (and, if you wish, the U.S. Small Business Administration). For more specific information about your obligations under state law, contact the Department of Benefit Payments and the Division of Industrial Accidents. If the structure is intended for sale, property owners who are not licensed contractors are allowed to perform their work personally or through their own employees, without a licensed contractor or subcontractor, only under limited conditions. A frequent practice of unlicensed persons professing to be contractors is to secure an 'owner-builder' building permit, erroneously implying that the property owner is providing his or her own labor and material personally. Information about licensed contractors may be obtained by contacting the Contractors' State License Board in your community or at 1020 N Street, Sacramento, California 95814. Note: The current mailing address of the Contractors State License Board is P.O. Box 26000, Sacramento, California 95826.

Section 7031.5 of the Bus. & Prof. Code requires the permit applicant to sign a statement above or claim exemption from the Contractor's license Law and state the basis for such exemption. Violations of this section subjects the applicant to a civil penalty of not more than five hundred dollars ($500). I hereby affirm that I have read the paragraph above and willfully accept the responsibility of an owner-builder. I further affirm, under penalty of perjury, that I am exempt from the Contractor's License Law for the following reason:

_____ INITIAL I, as owner of the property, or my employees with wages as their sole compensation, will do the work, and the structure is not intended or offered for sale (Sec. 7044, Business and Professions Code: The Contractors License Law does not apply to an owner of property who builds or improves thereon, and who does such work himself or herself or through his or her own employees, provided that the improvements are not intended or offered for sale. If, however, the building or improvement is sold within one year of completion, the owner-builder will have the burden of proving that he or she did not build or improve for the purpose of sale.).

_____ INITIAL I, as owner of the property, am exclusively contracting with licensed contractors to construct the project (Sec. 7044, Business and Professions Code: The Contractors License Law does not apply to an owner of property who builds or improves thereon, and who contracts for the projects with a contractor(s) licensed pursuant to the Contractors License Law.). I have or plan to contract with the following person (company) to provide the proposed construction:

Name_____ Address_____ Phone_____ Contractors Lic. No._____

_____ INITIAL I, as owner of the property, plan to provide portions of the work but I have or plan to contract with the following person(s) /(company(ies)) to provide the work indicated.

Name_____ Address_____ Phone_____ Type of work_____

Name_____ Address_____ Phone_____ Type of work_____

Name_____ Address_____ Phone_____ Type of work_____

I am exempt under Section _____ of the Bus. and Prof. Code for the following reason:_____

_____ INITIAL _____

Name of Property Owner _____ Signature _____ Date _____

WORKERS COMPENSATION DECLARATION

_____ INITIAL I have and will maintain a certificate of consent to self-insure for workers' compensation, as provided for by Section 3700 of the Labor Code, for the performance of the work for which this permit is issued.

_____ INITIAL I have and will maintain workers' compensation insurance, as required by Section 3700 of the Labor Code, for the performance of the work for which this permit is issued. My workers'compensation insurance carrier and policy number are:

Carrier ACORD Policy Number 1660000 Expiration Date 11/01/02

(This section need not be completed if the permit is for one hundred dollars ($100) or less)

_____ INITIAL I certify that in the performance of the work for which this permit is issued, I shall not employ any person in any manner so as to become subject to tbe workers' compensation laws of California, and agree that if I should become subject to the workers' compensation provisions of Section 3700 of the Labor Code, I shall forthwith comply with those provisions.

Print Name PHIL BROWN Signature Phil Brown Date 11/06/02 ☑CONTRACTOR ☐OWNER ☐AGENT

WARNING: FAILURE TO SECURE WORKERS' COMPENSATION COVERAGE IS UNLAWFUL, AND SHALL SUBJECT AN EMPLOYER TO CRIMINAL PENALTIES AND CIVIL FINES UP TO ONE HUNDRED THOUSAND DOLLARS ($100,000), IN ADDITION TO THE COST OF COMPENSATION, DAMAGES AS PROVIDED FOR IN SECTION 3706 OF THE LABOR CODE, INTEREST, AND ATORNEY'S FEES.

ASBESTOS NOTIFICATION

☐I declare that notification of asbestos removal is not applicable to this project. ☐A notification letter has or will be sent to the AQMD or EPA. _____ SIGNATURE

CONSTRUCTION LENDING AGENCY

I hereby affirm under penalty of perjury that there is a construction lending agency for the performance or the work for which this permit is issued (Sec. 3097, Civil Code).

Lender's Name_____ Lender's Address_____ Phone_____

FINAL DECLARATION

I certify that I have read this application and state that the above information is correct. I agree to comply with all city and county ordinances and state laws relating to building construction, and hereby authorize representatives of the City of Glendale to enter upon the above-mentioned property for inspection purposes.

Print Name PHIL BROWN Signature Phil Brown Date 11/06/02 ☑CONTRACTOR ☐OWNER ☐AGENT

APPLICATION FOR HEATING, VENTILATING, AIR CONDITIONING OR REFRIGERATION PERMIT

City of Glendale
Permit Services Center

MSB Room 101 633 E. Broadway at Glendale Avenue (818) 548-3200

Permit No. BM 200109413
Accepted by: (illegible)
Receipt No. 0012

Please print legibly and complete all applicable spaces.

Job Address 2ND FLR-BLDG4, ~~530~~ 810 SAN FERNANDO, GLENDALE Date 11/06/02

Contractor/Company PRC MECHANICAL
Mailing Address 1300 GARDENA
City GLENDALE State CA Zip 91204
Telephone (323) 245 1111 Emergency No.
Contractor's City License No. 311690 19990379 Expires on 02/28/02
State License No. 311690
Workmen's Comp. Expires on 11/01/02

Owner's Name GLEN CRISTIANSEN
Mailing Address 1300 GARDENA
City GLENDALE State CA Zip 91204
Telephone (323) 245 1111

☐ New ☐ Add'n ☑ Alter. ☐ Replace

No.	Item	$ Fees
	Gas Systems	
	Appliance Vent	
	Air Handling Units	
	Evaporative Coolers	
	Ventilating Systems (fan, hood, etc.)	
	Refrigeration Systems altered, repaired or added to	
$320	Air Conditioning Systems altered, repaired or added to 4 registers	
	Heating Appliance System altered, repaired or added to	

CONTRACTOR'S EXEMPTION DECLARATION

I certify that I am exempt from the "License Required" provisions of the Contractor License Law. (State Basis of Exemption)

If I should become subject to the Workmen's Compensation provisions of the Labor Code of California, I will forthwith comply with provisions of Sec. 3700 or my permit will be deemed revoked.

Date Signature of Exempt Individual

DECLARATION OF OWNER

I am the bonafide owner of the building described in the foregoing application: Said building is a single family dwelling used exclusively for living purposes except for the usual accessory buildings in conjunction with such dwelling: Said living quarters are occupied or will be occupied by the under signed. I will personally purchase all materials and will perform all labor in connection with the foregoing permit. I declare under penalty of perjury that the foregoing is true and correct.

Date Signature of the Owner/Builder

HEATING APPLIANCES
(Installed or Relocated)

Type	B.T.U.

BOILERS, COMPRESSORS or ABSORPTION SYSTEMS
(Installed or Relocated)

Quantity	Type	HP or B.T.U.

This permit becomes null and void if work is not commenced within 180 days, or if construction or work is suspended or abandoned for a period of 90 days at any time after work is commenced. I hereby certify that I have read this application and state that the information is correct. I agree to comply with all City and County ordinances and State laws relating to this type of construction, whether specified herein or not. I hereby authorize representatives of the City to enter upon the above mentioned property for purposes of inspecting the work permitted. "I certify that in the performance of the work for which this permit is issued I shall not employ any persons in any manner so as to become subject to the workmen's compensation laws of California."

Date 11/06/02
Driver's License No. A7135603

Signature of Contractor or Authorized Agent

PWPSC - 55 (Rev. 7/92) Printed on Recycled Paper

BUILDING PERMIT NO. BM200/09405

ADDRESS 5430 San Fernando Rd 2nd Flr

INSPECTIONS	APPVD	DATE
PRESITE		
SHORING		
SETBACKS AND YARDS		
UFER		
TRENCH AND FORMS REINFORCING STEEL		
SETBACK & ELEVATION SURVEY		
OK TO POUR FOOTINGS		

DO NOT POUR FOOTINGS UNTIL ABOVE IS APPROVED

UNDERGROUND HYDRO		
UNDERGROUND PLUSH		
HEAT OR REFRIGERATION GROUNDWORK		
ELECTRICAL GROUNDWORK		
PLUMBING GROUNDWORK		
GAS PIPING GROUNDWORK		
UNDER FLOOR INSULATION		
FIRST FLOOR JOISTS		
OK TO POUR SLAB FLOOR		

DO NOT POUR CONCRETE FLOOR SLAB OR COVER FIRST FLOOR JOISTS UNTIL ABOVE IS APPROVED

ROUGH ELECTRIC		
ROUGH PLUMBING		
DUCTS		
ROUGH HEATING OR REFRIG.		
ROUGH GAS PIPING		
ROUGH SHEATHING (COMMERCIAL ONLY)		
ROUGH FRAMING AND ROOF		
OVERHEAD HYDRO		
FIRE SPRINKLER WELD INSP.		
INSULATION		
OK TO COVER		


DO NOT COVER UNITL

INSPECTIONS	APPVD	DATE
LATHING INTERIOR ☐ EXTERIOR ☐		
DRYWALL		
BROWN COAT INTERIOR ☐ EXTERIOR ☐		
SEWER-SEPTIC TANK-CESSPOOL		
FINAL GAS		
FINAL PLUMBING		
FINAL ELECTRICAL		
FINAL HEATING OR REFRIGERATION	D.K	11-15-01
ENERGY FINAL		
LANDSCAPE FINAL		
GRADING FINAL		
FINAL-ENGINEERING		
FINAL SPRINKLER		
FINAL CENTRAL STATION		
FINAL FIRE ALARM		
F.P.B. FINAL		
FINAL BUILDING INSPECTION		

OCCUPANCY OF THIS BUILDING BEFORE ALL FINAL INSPECTIONS ARE MADE IS A VIOLATION OF THE CITY OF GLENDALE MUNICIPAL CODE

CORRECTIONS & PARTIAL INSPECTIONS

INSPECTIONS	APPVD	DATE

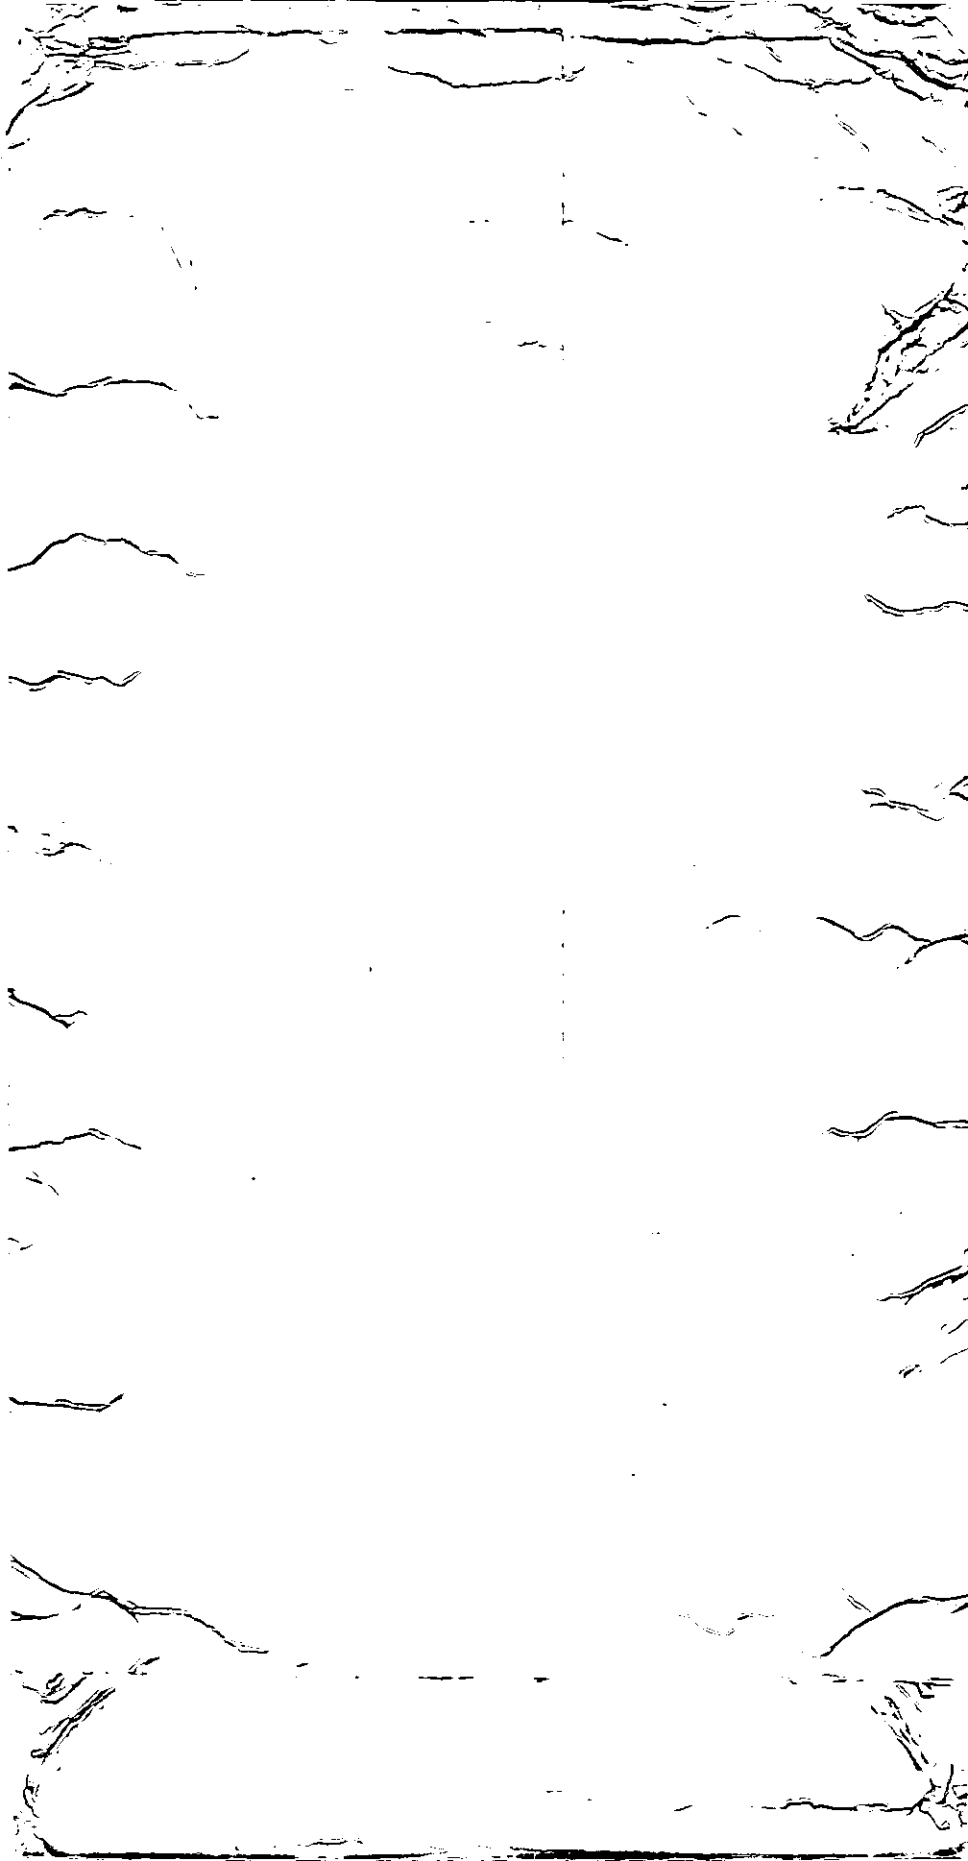

MARS

L=45

MAR 0 4 1996

CITY OF GLENDALE
PERMIT SERVICES CENTER
633 E. BROADWAY
MSB ROOM 101
GLENDALE CA 91206-4453
(818) 548-3200

PERMIT NBR: M10047592
PROJECT NBR:

MECHANICAL PERMIT

APPLIC DATE: 10/25/94
ISSUE DATE: 10/25/94

IMPROVEMENT TYPE.: ALTERATION
USE TYPE.....: COMMERCIAL
PROPOSED WORK....: ALTERATION
PROPSD WORK LINE1: 4-EVAPORATIVE COOLERS 1 - VENT. SYSTEM
PROPSD WORK LINE2: TENANT - COURTAULDS AEROSPACE

BUILDING ADDRESS:
5430 SAN FERNANDO RD #D BLDG #2
GLENDALE CA 91203

PROPERTY DESCRIPTION: 5638-0018-0032
#LOT COM AT INTERSECTION OF NE LINE OF SAN FERNANDO RD WITH N LINE OF TR NO 5468 TH NW ON SD NE LINE AND E ON S LINE OF MILFORD ST TO W LINE OF TR NO SEE ASSESSOR MAPBOOK FOR MISSING PORTION NO 3784 AND POR OF WEST GLENDALE

WORKERS COMP. EXEMPT: Y ZONING:
WORKERS COMP. EXP DATE:

COMMERCIAL

OWNER INFORMATION:
TROSTORFF,RUTH G TR ET AL
2129 ROSCOMARE RD
LOS ANGELES CA 90077

WK:(818) 240-2060 HM:(818) 240-2060
APPLC: PACIFIC STRUCTURES-DAVID PAU
DR. # N5417749
CONTRACTOR INFORMATION:
PACIFIC STRUCTURES
3844 CHANNEL ISLANDS BLVD.#236
OXNARD CA 93035-
PHONE:
CITY LICENSE: MEC00273
STATE LICENSE:
LICENSEE: PACIFIC STRUCTUR
PHONE: (805) 985-6929

========== DESCRIPTION OF WORK ==========

EVAP COOLERS.....4 VENT SYS/FAN,HOOD.....1

==========COMMENTS==========

WORK ON THIS PERMIT MUST COMMENCE WITHIN 180 DAYS FROM DATE OF ISSUANCE OR PERMIT BECOMES VOID.

WORK IS TO BE LIMITED TO THAT STATED ON THIS PERMIT. ALL WORK MUST BE DONE IN ACCORDANCE WITH THE CITY OF GLENDALE CODE AND THE RULES OF THIS DEPARTMENT. WORK MUST BE DONE BY THE LICENSEE OR EMPLOYEES UNDER LICENSEE'S DIRECT SUPERVISION OR THE DIRECT SUPERVISION OF A LICENSED JOURNEYMAN IN HIS EMPLOY. CONCEALED WORK MUST BE INSPECTED BEFORE CLOSE-IN.

NOTICE TO H.V.A.C. INSTALLERS!
ROOFTOP EQUIPMENT

PLEASE BE ADVISED THAT THE GLENDALE ZONING CODE REQUIRES IN USE ZONES R-1750 R-1250, C-1, C-2, C-3, CBD, CR, M-1, M-2 AND M/C THAT: "ROOFTOP EQUIPMENT SHALL BE COMPLETELY ENCLOSED ON ALL SIDES OR SCREENED FROM VIEW OF PUBLIC RIGHT-OF-WAYS. (ORD. NO. 4723, 2)"

THE H.V.A.C. INSPECTOR WILL CITE ALL VIOLATIONS OF THIS REQUIREMENT AND REMEDIAL ACTION BY THE OWNER WILL BE REQUIRED EITHER BY REMOVAL OF THE OFFENDING EQUIPMENT OR BY SCREENING.

FEE: $ 94.90

THIS IS TO CERTIFY THAT PERMIT IS GRANTED THIS DATE: _____

FOR INSPECTIONS _____

PW-PSC-2 (REV. 3/92)

INSPECTION RECORD

PRESERVE THIS RECORD OF YOUR BUILDING INSPECTIONS

This card must be posted in a conspicuous place at or near the main entrance to the new building, addition or alteration during foundation and framing construction.

When the building is framed this card may be posted at the electric meter service box or the garage and must always be available to the building inspector.

The issuance of a building permit does not authorize the installation of mechanical work such as plumbing, electrical, heating or refrigeration which requires a separate plumbing, electrical, heating or refrigeration permit.

Building permits shall expire on the **one hundred eightieth (180)** day from date of issuance if the work permitted thereunder has not been commenced. Such permit shall also expire if the building or work authorized by such permit is suspended or abandoned for a period of **180** days at any time after work commences.

INSPECTIONS

INSPECTIONS	APPROVED BY	DATE
PRESITE		
SHORING		
SETBACK AND YARDS		
UFER		
TRENCH AND FORMS REINFORCING STEEL		
SETBACK & ELEVATION SURVEY		
O.K. TO POUR FOOTINGS		

DO NOT POUR FOOTINGS UNTIL ABOVE IS APPROVED

UNDERGROUND HYDRO		
UNDERGROUND FLUSH		
HEAT OR REFRIG. GROUNDWORK		
ELECTRICAL GROUNDWORK		
PLUMBING GROUNDWORK		
GAS PIPING GROUNDWORK		
UNDER FLOOR INSULATION		
FIRST FLOOR JOISTS		
O.K. TO POUR SLAB FLOOR		

DO NOT POUR CONCRETE FLOOR SLAB OR COVER FIRST FLOOR JOISTS UNTIL ABOVE IS APPROVED

INSPECTIONS	APPROVED BY	DATE
ROUGH ELECTRIC		
ROUGH PLUMBING		
DUCTS	MB	11.7.94
ROUGH HEATING OR REFRIGERATION		
ROUGH GAS PIPING		
ROOF SHEATHING (Commercial Only)		
ROUGH FRAMING AND ROOF		
ALARM ROUGH		
OVERHEAD HYDRO		
FIRE SPRINKLER WELD INSPECTION		
INSULATION		
O.K. TO COVER		

DO NOT COVER UNTIL ABOVE IS APPROVED

LATHING Interior ☐ Exterior ☐		
DRYWALL		
BROWNCOAT Interior ☐ Exterior ☐		
SEWER SEPTIC TANK-CESSPOOL		
FINAL GAS		
FINAL PLUMBING		
FINAL ELECTRICAL		
FINAL HEATING OR REFRIGERATION	MB	3.3.95
ENERGY FINAL		
LANDSCAPE FINAL		
GRADING FINAL		
FINAL ENGINEERING		
FINAL SPRINKLER		
FINAL CENTRAL STATION		
FINAL FIRE ALARM		
F.P.B. FINAL		
FINAL BUILDING INSPECTION		

CORRECTIONS & PARTIAL INSPECTIONS

INSPECTIONS	APPROVED BY	DATE

APPLICATION FOR HEATING, VENTILATING, AIR CONDITIONING OR REFRIGERATION PERMIT

City of Glendale
Permit Services Center

Permit No. M10047592
Accepted by: (ws)
Receipt No. 08712021

MSB Room 101 633 E. Broadway at Glendale Avenue (818) 548-3200

Please print legibly and complete all applicable spaces. Bldg #2

Job Address 5430 San Fernando Rd Suite D | Date 10 25 94

Contractor/Company Pacific Structures
Mailing Address 3944 Channel Isl. Blvd. #236
City Oxnard State CA Zip 93035
Telephone (805) 985-6929 Emergency No.
Contractor's City License No. MEC 80273 Expires on 1-1-95
State License No. 537830
Workmen's Comp. Expires on

Owner's Name Courtaulds Aerospace
Mailing Address 5430 San Fernando Rd Suite D
City Glendale State CA Zip 91204
Telephone (818) 240-2060

☐ New ☐ Add'n ☑ Alter. ☐ Replace

No.	Item	$ Fees
	Gas Systems	
	Appliance Vent	
	Air Handling Units	
4	Evaporative Coolers	
1	Ventilating Systems (fan, hood, etc.)	
	Refrigeration Systems altered, repaired or added to	
	Air Conditioning Systems altered, repaired or added to	
	Heating Appliance System altered, repaired or added to	

CONTRACTOR'S EXEMPTION DECLARATION

I certify that I am exempt from the "License Required" provisions of the Contractor License Law. (State Basis of Exemption)

If I should become subject to the Workmen's Compensation provisions of the Labor Code of California, I will forthwith comply with provisions of Sec. 3700 or my permit will be deemed revoked.

10 25 94
Date Signature of Exempt Individual

HEATING APPLIANCES
(Installed or Relocated)

Type	B.T.U.

DECLARATION OF OWNER

I am the bonafide owner of the building described in the foregoing application: Said building is a single family dwelling used exclusively for living purposes except for the usual accessory buildings in conjunction with such dwelling: Said living quarters are occupied or will be occupied by the under signed. I will personally purchase all materials and will perform all labor in connection with the foregoing permit. I declare under penalty of perjury that the foregoing is true and correct.

Date Signature of the Owner/Builder

BOILERS, COMPRESSORS or ABSORPTION SYSTEMS
(Installed or Relocated)


Quantity	Type	HP or B.T.U.

This permit becomes null and void if work is not commenced within 180 days, or if construction or work is suspended or abandoned for a period of 90 days at any time after work is commenced. I hereby certify that I have read this application and state that the information is correct. I agree to comply with all City and County ordinances and State laws relating to this type of construction, whether specified herein or not. I hereby authorize representatives of the City to enter upon the above mentioned property for purposes of inspecting the work permitted. "I certify that in the performance of the work for which this permit is issued I shall not employ any persons in any manner so as to become subject to the workmen's compensation laws of California."

Date 10/25/94
Driver's License No. N5417749

Signature of Contractor or Authorized Agent

Printed on Recycled Paper

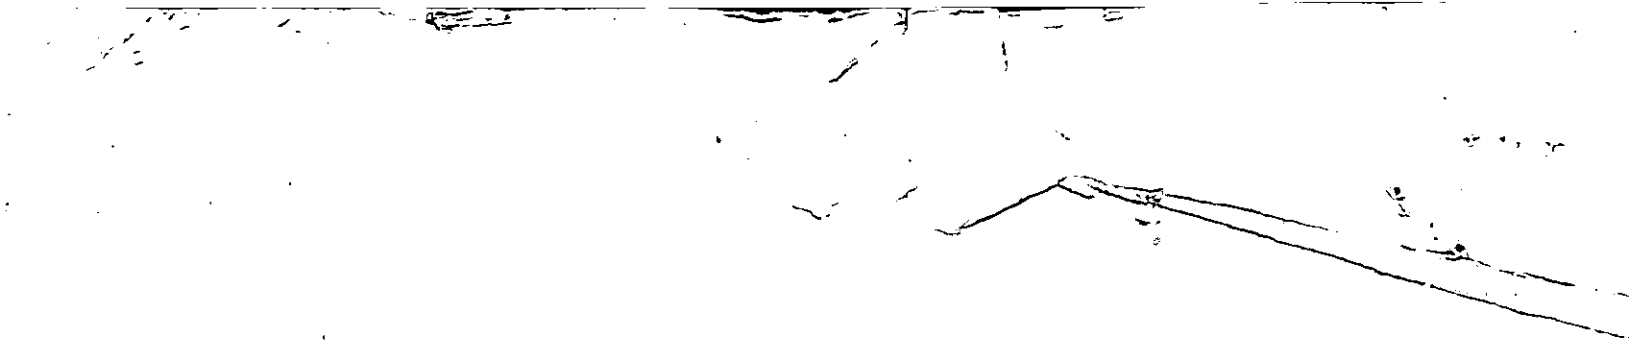

CITY OF GLENDALE
PERMIT SERVICES CENTER
633 E. BROADWAY
MSB ROOM 101
GLENDALE CA 91206-4453
(818) 548-3200

MARS 43
L 2
MAR 04 1996

PERMIT NBR: M10045952
PROJECT NBR:

MECHANICAL PERMIT

APPLIC DATE: 08/08/94
ISSUE DATE: 08/08/94

IMPROVEMENT TYPE.: ALTERATION
USE TYPE.....: COMMERCIAL
PROPOSED WORK....: ALTERATION
PROPSD WORK LINE1: 2 NEW HTG NAD A/C UNITS
PROPSD WORK LINE2:

COMMERCIAL

BUILDING ADDRESS:
5430 SAN FERNANDO RD
GLENDALE CA 91203

PROPERTY DESCRIPTION: 5638-0018-0032
*LOT COM AT INTERSECTION OF NE LINE OF SAN FERNANDO RD WITH N LINE OF TR NO 5468 TH NW ON SD NE LINE AND E ON S LINE OF MILFORD ST TO W LINE OF TR NO SEE ASSESSOR MAPBOOK FOR MISSING PORTION NO 3784 AND POR OF WEST GLENDALE

WORKERS COMP. EXEMPT: N ZONING:
WORKERS COMP. EXP DATE: 01/01/95

OWNER INFORMATION:
TROSTORFF,RUTH G TR ET AL
2129 ROSCOMARE RD
LOS ANGELES CA 90077

WK:(818) 331-5732 HM:
APPLC: CUSTOM SERVICES
DR. # N6266737
CONTRACTOR INFORMATION:
CUSTOM SERVICES
P. O. BOX 4366
COVINA CA 91733-
PHONE:
CITY LICENSE: MEC00318
STATE LICENSE:
LICENSEE: CUSTOM SERVICES C
PHONE: (818) 331-5732

========== DESCRIPTION OF WORK ==========

HEATING APPLIANCE 0 TO 100 BTU/HP.....2 BOILER/COMP/ABSOR

3 TO 15 HP.....2

==========COMMENTS==========

WORK ON THIS PERMIT MUST COMMENCE WITHIN 180 DAYS FROM DATE OF ISSUANCE OR PERMIT BECOMES VOID.

WORK IS TO BE LIMITED TO THAT STATED ON THIS PERMIT. ALL WORK MUST BE DONE IN ACCORDANCE WITH THE CITY OF GLENDALE CODE AND THE RULES OF THIS DEPARTMENT. WORK MUST BE DONE BY THE LICENSEE OR EMPLOYEES UNDER LICENSEE'S DIRECT SUPERVISION OR THE DIRECT SUPERVISION OF A LICENSED JOURNEYMAN IN HIS EMPLOY. CONCEALED WORK MUST BE INSPECTED BEFORE CLOSE-IN.

NOTICE TO H.V.A.C. INSTALLERS!
ROOFTOP EQUIPMENT

PLEASE BE ADVISED THAT THE GLENDALE ZONING CODE REQUIRES IN USE ZONES R-1750 R-1250, C-1, C-2, C-3, CBD, CR, M-1, M-2 AND M/C THAT: "ROOFTOP EQUIPMENT SHALL BE COMPLETELY ENCLOSED ON ALL SIDES OR SCREENED FROM VIEW OF PUBLIC RIGHT-OF-WAYS. (ORD. NO. 4723, 2)"

THE H.V.A.C. INSPECTOR WILL CITE ALL VIOLATIONS OF THIS REQUIREMENT AND REMEDIAL ACTION BY THE OWNER WILL BE REQUIRED EITHER BY REMOVAL OF THE OFFENDING EQUIPMENT OR BY SCREENING.

FEE: $ 125.20

THIS IS TO CERTIFY THAT PERMIT IS GRANTED THIS DATE: _____

FOR INSPECTIONS
CALL 818 548-4830

FOR PERMIT SERVICES ADMINISTRATOR

PW-PSC-2 (REV. 3/92)

INSPECTION RECORD

PRESERVE THIS RECORD OF YOUR BUILDING INSPECTIONS

This card must be posted in a conspicuous place at or near the main entrance to the new building, addition or alteration during foundation and framing construction.

When the building is framed this card may be posted at the electric meter service box or the garage and must always be available to the building inspector.

The issuance of a building permit does not authorize the installation of mechanical work such as plumbing, electrical, heating or refrigeration which requires a separate plumbing, electrical, heating or refrigeration permit.

Building permits shall expire on the **one hundred eightieth (180)** day from date of issuance if the work permitted thereunder has not been commenced. Such permit shall also expire if the building or work authorized by such permit is suspended or abandoned for a period of **180** days at any time after work commences.

INSPECTIONS

INSPECTIONS	APPROVED BY	DATE
PRESITE		
SHORING		
SETBACK AND YARDS		
UFER		
TRENCH AND FORMS REINFORCING STEEL		
SETBACK & ELEVATION SURVEY		
O.K. TO POUR FOOTINGS		

DO NOT POUR FOOTINGS UNTIL ABOVE IS APPROVED

UNDERGROUND HYDRO		
UNDERGROUND FLUSH		
HEAT OR REFRIG GROUNDWORK		
ELECTRICAL GROUNDWORK		
PLUMBING GROUNDWORK		
GAS PIPING GROUNDWORK		
UNDER FLOOR INSULATION		
FIRST FLOOR JOISTS		
O.K. TO POUR SLAB FLOOR		

DO NOT POUR CONCRETE FLOOR SLAB OR COVER FIRST FLOOR JOISTS UNTIL ABOVE IS APPROVED

INSPECTIONS	APPROVED BY	DATE
ROUGH ELECTRIC		
ROUGH PLUMBING		
DUCTS		
ROUGH HEATING OR REFRIGERATION		
ROUGH GAS PIPING		
ROOF SHEATHING (Commercial Only)		
ROUGH FRAMING AND ROOF		
ALARM ROUGH		
OVERHEAD HYDRO		
FIRE SPRINKLER WELD INSPECTION		
INSULATION		
O.K. TO COVER		

DO NOT COVER UNTIL ABOVE IS APPROVED

LATHING Interior ☐ Exterior ☐		
DRYWALL		
BROWNCOAT Interior ☐ Exterior ☐		
SEWER SEPTIC TANK-CESSPOOL		
FINAL GAS		
FINAL PLUMBING		
FINAL ELECTRICAL		
FINAL HEATING OR REFRIGERATION	MS 9.3.85	
ENERGY FINAL		
LANDSCAPE FINAL		
GRADING FINAL		
FINAL ENGINEERING		
FINAL SPRINKLER		
FINAL CENTRAL STATION		
FINAL FIRE ALARM		
F.P.B. FINAL		
FINAL BUILDING INSPECTION		

CORRECTIONS & PARTIAL INSPECTIONS

INSPECTIONS	APPROVED BY	DATE

APPLICATION FOR HEATING, VENTILATING, AIR CONDITIONING OR REFRIGERATION PERMIT

City of Glendale
Permit Services Center

Permit No. M1000459S2
Accepted by:
Receipt No. 72823020

MSB Room 101 633 E. Broadway at Glendale Avenue (818) 548-3200

Please print legibly and complete all applicable spaces.

Job Address 5430 San Fernando Road | Date 6-6-94

Contractor/Company Custom Services
Mailing Address P.O Box 4366
City Covina State CA Zip 91724
Telephone 6-331-5732 Emergency No. 6-279-0547
Contractor's City License No. MEC-00316 Expires on 12-31-94
State License No. 633370
Workmen's Comp. Expires on 11/1/95

Owner's Name Conrads
Mailing Address 5430 San Fernando Rd
City Glendale State CA Zip
Telephone 6-956-0533

☐ New ☒ Add'n ☐ Alter. ☐ Replace

No.	Item	$ Fees
	Gas Systems	
	Appliance Vent	
	Air Handling Units	
	Evaporative Coolers	
	Ventilating Systems (fan, hood, etc.)	
	Refrigeration Systems altered, repaired or added to	
	Air Conditioning Systems altered, repaired or added to	
	Heating Appliance System altered, repaired or added to	

CONTRACTOR'S EXEMPTION DECLARATION

I certify that I am exempt from the "License Required" provisions of the Contractor License Law. (State Basis of Exemption)

If I should become subject to the Workmen's Compensation provisions of the Labor Code of California, I will forthwith comply with provisions of Sec. 3700 or my permit will be ~~deemed~~ revoked.

6-6-94 [signature]
Date Signature of Exempt Individual

DECLARATION OF OWNER

I am the bonafide owner of the building described in the foregoing application: Said building is a single family dwelling used exclusively for living purposes except for the usual accessory buildings in conjunction with such dwelling: Said living quarters are occupied or will be occupied by the under signed. I will personally purchase all materials and will perform all labor in connection with the foregoing permit. I declare under penalty of perjury that the foregoing is true and correct.

Date Signature of the Owner/Builder

HEATING APPLIANCES
(Installed or Relocated)

Type	B.T.U.
2-Package Heat Pump	60,000

BOILERS, COMPRESSORS or ABSORPTION SYSTEMS
(Installed or Relocated)

Quantity	Type	HP or B.T.U.
2	Package Heat Pump	60,000

This permit becomes null and void if work is not commenced within 180 days, or if construction or work is suspended or abandoned for a period of 90 days at any time after work is commenced. I hereby certify that I have read this application and state that the information is correct. I agree to comply with all City and County ordinances and State laws relating to this type of construction, whether specified herein or not. I hereby authorize representatives of the City to enter upon the above mentioned property for purposes of inspecting the work permitted. "I certify that in the performance of the work for which this permit is issued I shall not employ any persons in any manner so as to become subject to the workmen's compensation laws of California."

Date 6-6-94
Driver's License No. N6266737

[signature]
Signature of Contractor or Authorized Agent

Printed on Recycled Paper

5430 SAN FERNANDO

CITY OF GLENDALE
PERMIT SERVICES CENTER
633 E. BROADWAY
MSB ROOM 101
GLENDALE CA 91206-4453
(818) 548-3200

MARS
AUG 2 0 1997

PERMIT NBR: E10036129
PROJECT NBR:

ELECTRICAL PERMIT

APPLIC DATE: 03/23/93
ISSUE DATE: 03/23/93

IMPROVEMENT TYPE.: ALTERATION
USE TYPE.....: COMMERCIAL
PROPOSED WORK....: ALTERATION
PROPSD WORK LINE1: 126 ADDING OUTLETS
PROPSD WORK LINE2:

COMMERCIAL

BUILDING ADDRESS:
5430 SAN FERNANDO RD
GLENDALE CA 91203

PROPERTY DESCRIPTION: 5638-0018-0032
*LOT COM AT INTERSECTION OF NE LINE OF SAN FERNANDO RD WITH N LINE OF TR NO 5468 TH NW ON SD NE LINE AND E ON S LINE OF MILFORD ST TO W LINE OF TR NO SEE ASSESSOR MAPBOOK FOR MISSING PORTION NO 3784 AND POR OF WEST GLENDALE

WORKERS COMP. EXEMPT: N ZONING:
WORKERS COMP. EXP DATE: 12/01/94

OWNER INFORMATION:
TROSTORFF,RUTH G TR ET AL
2129 ROSCOMARE RD
BEL AIR CA 90077

WK:(818) 248-9671 HM:
APPLC: STEVE VALLEE
DR. # N3267851
CONTRACTOR INFORMATION:
VALLEE ELECTRICAL SERVICES INC
2354 SHIELD ST
LA CRESCENTA CA 91214-
PHONE:
CITY LICENSE: ELE00442
STATE LICENSE:
LICENSEE: VALLEE STEVE
PHONE:

========== DESCRIPTION OF WORK ==========

NBR OUTLETS ADDED....126

==========SERVICE SIZE==========
SERVICE EQUIPMENT AMPS/VOLT

==========EQUIPMENT==========
MOTORS WATER HEATER
TRANSFORMERS MISC. EQ. OR
HEATING APPL.

======FIXTURE COUNTS======
OUTLETS

==========COMMENTS==========

WORK ON THIS PERMIT MUST COMMENCE WITHIN 180 DAYS FROM DATE OF ISSUANCE OR PERMIT BECOMES VOID.

WORK IS TO BE LIMITED TO THAT STATED ON THIS PERMIT. ALL WORK MUST BE DONE IN ACCORDANCE WITH THE CITY OF GLENDALE CODE AND THE RULES OF THIS DEPARTMENT. WORK MUST BE DONE BY THE LICENSEE OR EMPLOYEES UNDER LICENSEE'S DIRECT SUPERVISION. CONCEALED WORK MUST BE INSPECTED BEFORE CLOSE-IN.

ROUGH _____ CUT-IN _____ FINAL _____

FEE: $ 81.68

THIS IS TO CERTIFY THAT PERMIT IS GRANTED THIS DATE: _____

FOR INSPECTIONS
CALL 818 548-4830

_____
FOR PERMIT SERVICES ADMINISTRATOR

PW-PSC-2 (REV. 3/92)

INSPECTION RECORD

PRESERVE THIS RECORD OF YOUR BUILDING INSPECTIONS

This card must be posted in a conspicuous place at or near the main entrance to the new building, addition or alteration during foundation and framing construction.

When the building is framed this card may be posted at the electric meter service box or the garage and must always be available to the building inspector.

The issuance of a building permit does not authorize the installation of mechanical work such as plumbing, electrical, heating or refrigeration which requires a separate plumbing, electrical, heating or refrigeration permit.

Building permits shall expire on the **one hundred eightieth (180)** day from date of issuance if the work permitted thereunder has not been commenced. Such permit shall also expire if the building or work authorized by such permit is suspended or abandoned for a period of **180** days at any time after work commences.

INSPECTIONS

INSPECTIONS	APPROVED BY	DATE
PRESITE		
SHORING		
SETBACK AND YARDS		
UFER		
TRENCH AND FORMS REINFORCING STEEL		
SETBACK & ELEVATION SURVEY		
O.K. TO POUR FOOTINGS		

DO NOT POUR FOOTINGS UNTIL ABOVE IS APPROVED

UNDERGROUND HYDRO		
UNDERGROUND FLUSH		
HEAT OR REFRIG. GROUNDWORK		
ELECTRICAL GROUNDWORK PVC	Tom	3/31-'93
PLUMBING GROUNDWORK		
GAS PIPING GROUNDWORK		
UNDER FLOOR INSULATION		
FIRST FLOOR JOISTS		
O.K. TO POUR SLAB FLOOR		

DO NOT POUR CONCRETE FLOOR SLAB OR COVER FIRST FLOOR JOISTS UNTIL ABOVE IS APPROVED

INSPECTIONS	APPROVED BY	DATE
SEE NOTE ROUGH ELECTRIC		
ROUGH PLUMBING		
DUCTS		
ROUGH HEATING OR REFRIGERATION		
ROUGH GAS PIPING		
ROOF SHEATHING (Commercial Only)		
ROUGH FRAMING AND ROOF		
ALARM ROUGH		
OVERHEAD HYDRO		
FIRE SPRINKLER WELD INSPECTION		
INSULATION		
O.K. TO COVER		

DO NOT COVER UNTIL ABOVE IS APPROVED

LATHING Interior ☐ Exterior ☐		
DRYWALL		
BROWNCOAT Interior ☐ Exterior ☐		
SEWER SEPTIC TANK CESSPOOL		
FINAL GAS		
FINAL PLUMBING		
FINAL ELECTRICAL	Tom	4/22-'93
FINAL HEATING OR REFRIGERATION		
ENERGY FINAL		
LANDSCAPE FINAL		
GRADING FINAL		
FINAL ENGINEERING		
FINAL SPRINKLER		
FINAL CENTRAL STATION		
FINAL FIRE ALARM		
F.P.B. FINAL		
FINAL BUILDING INSPECTION		

CORRECTIONS & PARTIAL INSPECTIONS

INSPECTIONS	APPROVED BY	DATE
PARTIAL WALL ROUGH SHEET. (DRW A-5)	Tom	3/25-'93
1ST Floor : T-BAR CEILING FIXTURES		
Inspected	Tom	4/8-'93
(EXCEPT OFFICE # 101)		
1ST Floor OFFICE #101		
AND 2ND Floor T-BAR CEILING		
FIXTURES Inspected	Tom	4/13-93

APPLICATION FOR ELECTRICAL PERMIT

City of Glendale
Permit Services Center

Permit No. E10036129
Accepted by: CHRIS
Receipt No. 3509B018

MSB Room 101 633 E. Broadway at Glendale Avenue (818) 548-3200

Please print legibly and complete all applicable spaces.

Job Address 5430 San Fernando Rd Date 3/23/93

Contractor/Company VALLEE ELECTRICAL SER
Mailing Address 2354 Shields St
City La Crescenta State Ca Zip 91214
Telephone 2489671 Emergency No.
Contractor's City License No. ~~559038~~ E10036129 Expires on 5/93-94
State License No. 559038
Workmen's Comp. Expires on 12/94

Owner's Name Courtaulds Aerospace
Mailing Address 5430 San Fernando RD
City Glendale State Ca Zip
Telephone

CONTRACTOR'S EXEMPTION DECLARATION

I certify that I am exempt from the "License Required" provisions of the Contractor License Law. (State Basis of Exemption)

If I should become subject to the Workmen's Compensation provisions of the Labor Code of California, I will forthwith comply with provisions of Sec. 3700 or my permit will be deemed revoked.

Date Signature of Exempt Individual

DECLARATION OF OWNER

I am the bonafide owner of the building described in the foregoing application: Said building is a single family dwelling used exclusively for living purposes except for the usual accessory buildings in conjunction with such dwelling: Said living quarters are occupied or will be occupied by the under signed. I will personally purchase all materials and will perform all labor in connection with the foregoing permit. I declare under penalty of perjury that the foregoing is true and correct.

Date Signature of the Owner/Builder

THIS PERMIT IS FOR:

☐ New Bldg. ☐ Existing Bldg.
☐ No Service Change ☐ Reconnect or Reseal

Totals shown below must be submitted in diagram on back of this application or on separate greensheet on site when Rough Electrical Inspection is requested.

Branch Circuits:
First Ten
Eleven to Forty
Each Additional over Forty

Quantity	HP - KW - KVA			Phase		Unit Cost
	Over	Incl.	Actual	1	3	
	0	1				
	1	5				
	5	20				
	20	50				
	50	100				

126 Adding Outlets
_____ Cellular Floor Raceway @ _____ per 100ft.
_____ Distribution Panel, Overcurrent Device @ _____ each
_____ Switchboard - Voltage
_____ Service - Voltage _____
Amperage _____
_____ Temp. Service or Temp. Lighting
_____ Private Swimming Pool
_____ Miscellaneous

Specify Number of:
Motors _____ Welder _____ Water Heater _____
Transformers _____ Range _____ Heating Appl. _____
Dryer _____ Misc. Equip. or Appl. _____

I hereby certify that I have read this application and state that the information is correct. I agree to comply with all City and County ordinances and State laws relating to this type of construction, whether specified herein or not. I hereby authorize representatives of the City to enter upon the above mentioned property for purposes of inspecting the work permitted. "I certify that in the performance of the work for which this permit is issued I shall not employ any persons in any manner so as to become subject to the workmen's compensation laws of California." This permit becomes null and void if work is not commenced within 180 days, or if work is suspended or abandoned for a period of 90 days at any time after work is commenced.

Date 3/23/93
Driver's License No. N3247857
Signature of Contractor or Authorized Agent

8003174

5638-18-32

CITY OF GLENDALE
PERMIT SERVICES CENTER
633 E. BROADWAY
MSB ROOM 101
GLENDALE CA 91206-4453
(818) 548-3200

MARS
L-19
JUN 02 1993

PERMIT NBR: P10036271
PROJECT NBR:

PLUMBING/GAS PERMIT

APPLIC DATE: 03/30/93
ISSUE DATE: 03/30/93

IMPROVEMENT TYPE.: ALTERATION
USE TYPE.....: COMMERCIAL
PROPOSED WORK....: ALTERATION COMMERCIAL
PROPSD WORK LINE1: 3WTR.CLOS.4LAVATORIES.1SINK.
PROPSD WORK LINE2: 1FLOOR SINK,1URINALS

BUILDING ADDRESS:
5430 SAN FERNANDO RD
GLENDALE CA 91203

PROPERTY DESCRIPTION: 5638-0018-0032
*LOT COM AT INTERSECTION OF NE LINE OF SAN FERNANDO RD WITH N LINE OF TR NO 5468 TH NW ON SD NE LINE AND E ON S LINE OF MILFORD ST TO W LINE OF TR NO SEE ASSESSOR MAPBOOK FOR MISSING PORTION NO 3784 AND POR OF WEST GLENDALE

WORKERS COMP. EXEMPT: Y ZONING:
WORKERS COMP. EXP DATE:

OWNER INFORMATION:
TROSTORFF,RUTH G TR ET AL
2129 ROSCOMARE RD
BEL AIR CA 90077

WK:(818) 372-5323 HM:
APPLC: LEON KELLY
DR. # A0877452
CONTRACTOR INFORMATION:
LEON KELLY
24307 MAGIC MOUNTAIN PKWY #39
CA 91355-
PHONE:
CITY LICENSE: PLU00602
STATE LICENSE:
LICENSEE: LEON KELLY
PHONE:

========== PLUMBING/GAS FIXTURES ==========

WATER CLOSETS.....3 URINALS.....1 LAVATORIES.....4

SINKS/KITCHEN/BAR.....1 FLOOR SINK/DRAIN.....1

========== DESCRIPTION OF WORK ==========

==========PLUMBING==========
TYPE OF SEWAGE (PUBLIC/SEPTIC) _
TYPE OF WATER (PUBLIC/WELL) _

SOIL STACK SIZE
SOIL LINE IN BUILDING SIZE ___

==========GAS==========
TYPE OF GAS (NATURAL/OTHER) _
PIPE SIZE (DIAMETER IN INCHES) ___
NBR OF FURNACES ___
NBR OF RANGES ___
NBR OF OTHER GAS APPLIANCES ___

==========STORAGE TANKS==========
TANK TYPE _ OTHER _____
NBR OF TANKS ___
TANK SIZE ___
UNDER/ABOVE GROUND

==========COMMENTS==========

~~WORK ON THIS PERMIT MUST COMMENCE WITHIN SIX (6) MONTHS FROM DATE OF~~ ISSUANCE OR PERMIT BECOMES VOID.

WORK IS TO BE LIMITED TO THAT STATED ON THIS PERMIT. ALL WORK MUST BE DONE IN ACCORDANCE WITH THE CITY OF GLENDALE CODE AND THE RULES OF THIS DEPARTMENT. WORK MUST BE DONE BY THE LICENSEE OR EMPLOYEES UNDER LICENSEE'S DIRECT SUPERVISION OR THE DIRECT SUPERVISION OF A LICENSED JOURNEYMAN IN HIS EMPLOY. CONCEALED WORK MUST BE INSPECTED BEFORE CLOSE-IN.

ON-SITE WATER AND SEWER PERMITS ARE INSPECTED BY THE UTILITIES DEPARTMENT; DEVELOPER SERVICES. CALL 548-4830 AT LEAST 24 HOURS IN ADVANCE

GROUND _____ ROUGH _____ FINAL _____

TANK LOCATION _____ SEAL _____ VENTS _____ AIR TEST _____ FINAL _____

FEE: $ 76.40

THIS IS TO CERTIFY THAT PERMIT IS GRANTED THIS DATE: _____

FOR INSPECTIONS
CALL 818 548-4830

FOR PERMIT SERVICES ADMINISTRATOR

PW-PSC-2 (REV. 3/92)

INSPECTION RECORD

PRESERVE THIS RECORD OF YOUR BUILDING INSPECTIONS

This card must be posted in a conspicuous place at or near the main entrance to the new building, addition or alteration during foundation and framing construction.

When the building is framed this card may be posted at the electric meter service box or the garage and must always be available to the building inspector.

The issuance of a building permit does not authorize the installation of mechanical work such as plumbing, electrical, heating or refrigeration which requires a separate plumbing, electrical, heating or refrigeration permit.

Building permits shall expire on the **one hundred eightieth (180)** day from date of issuance if the work permitted thereunder has not been commenced. Such permit shall also expire if the building or work authorized by such permit is suspended or abandoned for a period of **180** days at any time after work commences.

INSPECTIONS

INSPECTIONS	APPROVED BY	DATE
PRESITE		
SHORING		
SETBACK AND YARDS		
UFER		
TRENCH AND FORMS REINFORCING STEEL		
SETBACK & ELEVATION SURVEY		
O.K. TO POUR FOOTINGS		

DO NOT POUR FOOTINGS UNTIL ABOVE IS APPROVED

UNDERGROUND HYDRO		
UNDERGROUND FLUSH		
HEAT OR REFRIG. GROUNDWORK		
ELECTRICAL GROUNDWORK		
PLUMBING GROUNDWORK	D.K	3-31-93
GAS PIPING GROUNDWORK		
UNDER FLOOR INSULATION		
FIRST FLOOR JOISTS		
O.K. TO POUR SLAB FLOOR		

DO NOT POUR CONCRETE FLOOR SLAB OR COVER FIRST FLOOR JOISTS UNTIL ABOVE IS APPROVED

INSPECTIONS	APPROVED BY	DATE
ROUGH ELECTRIC		
ROUGH PLUMBING	D.K	4-6-93
DUCTS		
ROUGH HEATING OR REFRIGERATION		
~~ROUGH GAS PIPING~~		
ROOF SHEATHING (Commercial Only)		
ROUGH FRAMING AND ROOF		
ALARM ROUGH		
OVERHEAD HYDRO		
FIRE SPRINKLER WELD INSPECTION		
INSULATION		
O.K. TO COVER		

DO NOT COVER UNTIL ABOVE IS APPROVED

LATHING Interior ☐ Exterior ☐		
DRYWALL		
BROWNCOAT Interior ☐ Exterior ☐		
SEWER SEPTIC TANK-CESSPOOL		
FINAL GAS		
FINAL PLUMBING	D.K	5-20-93
FINAL ELECTRICAL		
FINAL HEATING OR REFRIGERATION		
ENERGY FINAL		
LANDSCAPE FINAL		
GRADING FINAL		
FINAL ENGINEERING		
FINAL SPRINKLER		
FINAL CENTRAL STATION		
FINAL FIRE ALARM		
F.P.B. FINAL		
FINAL BUILDING INSPECTION		

CORRECTIONS & PARTIAL INSPECTIONS

INSPECTIONS	APPROVED BY	DATE

APPLICATION FOR PLUMBING PERMIT

City of Glendale
Permit Services Center

Permit No. P10026271
Accepted by: CT
Receipt No. 3826B018

MSB Room 101 633 E. Broadway at Glendale Avenue (818) 548-3200

Please print legibly and complete all applicable spaces. (COM)

Job Address 5430 SAN FERNANDO RD. Date 3/30/93

Contractor/Company LEON KELLY
Mailing Address 24307 MAGIC MTN. PKWY #39
City VALENCIA State CA. Zip 91355
Telephone (818) 872-5323 Emergency No. (805) 257-0261
Contractor's City License No. PLU 00602 Expires on 1-94
State License No. 348231 → 3-31-93.
Workmen's Comp. Expires on EXEMPT

Owner's Name COURTAULDS AEROSPACE
Mailing Address 5454 SAN FERNANDO RD.
City GLENDALE State CA. Zip 91
Telephone

CONTRACTOR'S EXEMPTION DECLARATION

I certify that I am exempt from the "License Required" provisions of the Contractor License Law. (State Basis of Exemption)

If I should become subject to the Workmen's Compensation provisions of the Labor Code of California, I will forthwith comply with provisions of Sec. 3700 or my permit will be deemed revoked.

Date Signature of Exempt Individual

DECLARATION OF OWNER

I am the bonafide owner of the building described in the foregoing application: Said building is a single family dwelling used exclusively for living purposes except for the usual accessory buildings in conjunction with such dwelling: Said living quarters are occupied or will be occupied by the under signed. I will personally purchase all materials and will perform all labor in connection with the foregoing permit. I declare under penalty of perjury that the foregoing is true and correct.

3/30/93 Date

Signature of the Owner/Builder

Section Sheet No.
Lot No. Tract

No.	Fixture Type or Item	$ Fees
3	Water Closets (toilets)	
1	Urinals	
	Bathtubs	
4	Lavatories (wash basins)	
	Showers and/or Pan	
1	Sinks, Kitchen, Bar Service	
	Dishwashers	
	Garbage Disposals	
	Laundry Trays	
	Clothes Washer	
	Drinking Fountain	
1	Floor Sink or Drain	
	Grease Traps	
	Water Softeners	
	Water Heaters and/or Vents	
	Sump Pump	
9	**Total No. of Fixtures Above**	

Other Fees

- Lawn Sprinkler System
- Back Flow Device: 0-5 Devices
- Additional Back Flow Devices
- Industrial Waste Interceptor
- Water Systems, w/o Fixtures
- Gas Systems: 0-5 Outlets
- Additional Gas System Outlets
- Boilers: Steam or Hot Water
- Temperature and/or Press Relief Valves or Hi-Temp Limt Devices
- Sewer Connections
- Sewer Cap or Cesspool Fill
- Miscellaneous
- Permit Fee

This permit becomes null and void if work is not commenced within 180 days, or if construction or work is suspended or abandoned for a period of 90 days at any time after work is commenced. I hereby certify that I have read this application and state that the information is correct. I agree to comply with all City and County ordinances and State laws relating to this type of construction, whether specified herein or not. I hereby authorize representatives of the City to enter upon the above mentioned property for purposes of inspecting the work permitted. "I certify that in the performance of the work for which this permit is issued I shall not employ any persons in any manner so as to become subject to the workmen's compensation laws of California."

Date 3/30/93
Driver's License No. A0877452

Signature of Contractor or Authorized Agent

5238-18-32

5430 SAN FERNANDO

CITY OF GLENDALE
PERMIT SERVICES CENTER
633 E. BROADWAY
MSB ROOM 101
GLENDALE CA 91206-4453
(818) 548-3200

MARS
AUG 2 0 1997

PERMIT NBR: E10036465
PROJECT NBR:

ELECTRICAL PERMIT

APPLIC DATE: 04/08/93
ISSUE DATE: 04/08/93

IMPROVEMENT TYPE.: ALTERATION
USE TYPE.....: COMMERCIAL
PROPOSED WORK....: ALTERATION COMMERCIAL
PROPSD WORK LINE1: 13 MOTORS - SUPPLIMENTAL
PROPSD WORK LINE2:

BUILDING ADDRESS:
5430 SAN FERNANDO RD
GLENDALE CA 91203

PROPERTY DESCRIPTION: 5638-0018-0032
#LOT COM AT INTERSECTION OF NE LINE OF SAN FERNANDO RD WITH N LINE OF TR NO 5468 TH NW ON SD NE LINE AND E ON S LINE OF MILFORD ST TO W LINE OF TR NO SEE ASSESSOR MAPBOOK FOR MISSING PORTION NO 3784 AND POR OF WEST GLENDALE

WORKERS COMP. EXEMPT: N ZONING:
WORKERS COMP. EXP DATE: 12/01/94

OWNER INFORMATION:
TROSTORFF,RUTH G TR ET AL
2129 ROSCOMARE RD
BEL AIR CA 90077

WK:(818) 248-9671 HM:
APPLC: VALLEE ELECTRICAL
DR. # N3269851
CONTRACTOR INFORMATION:
VALLEE ELECTRICAL SERVICES INC
2354 SHIELD ST
LA CRESCENTA CA 91214-
PHONE:
CITY LICENSE: ELE00442
STATE LICENSE:
LICENSEE: VALLEE STEVE
PHONE:

========= DESCRIPTION OF WORK ==========

MOTORS 0-1 HP.....2 MOTORS 1 TO 5 HP.....10 MOTORS 5-20 HP.....1

=========SERVICE SIZE=========
SERVICE EQUIPMENT AMPS/VOLT

==========EQUIPMENT==========
MOTORS WATER HEATER
TRANSFORMERS MISC. EQ. OR
HEATING APPL.

=====FIXTURE COUNTS======
OUTLETS

==========COMMENTS==========

WORK ON THIS PERMIT MUST COMMENCE WITHIN 180 DAYS FROM DATE OF ISSUANCE OR PERMIT BECOMES VOID.

WORK IS TO BE LIMITED TO THAT STATED ON THIS PERMIT. ALL WORK MUST BE DONE IN ACCORDANCE WITH THE CITY OF GLENDALE CODE AND THE RULES OF THIS DEPARTMENT. WORK MUST BE DONE BY THE LICENSEE OR EMPLOYEES UNDER LICENSEE'S DIRECT SUPERVISION. CONCEALED WORK MUST BE INSPECTED BEFORE CLOSE-IN.

ROUGH _____ CUT-IN _____ FINAL _____

FEE: $ 99.70

THIS IS TO CERTIFY THAT PERMIT IS GRANTED THIS DATE: _____

FOR INSPECTIONS
CALL 818 548-4830

_____
FOR PERMIT SERVICES ADMINISTRATOR

PW-PSC-2 (REV. 3/92)

INSPECTION RECORD

PRESERVE THIS RECORD OF YOUR BUILDING INSPECTIONS

This card must be posted in a conspicuous place at or near the main entrance to the new building, addition or alteration during foundation and framing construction.

When the building is framed this card may be posted at the electric meter service box or the garage and must always be available to the building inspector.

The issuance of a building permit does not authorize the installation of mechanical work such as plumbing, electrical, heating or refrigeration which requires a separate plumbing, electrical, heating or refrigeration permit.

Building permits shall expire on the **one hundred eightieth (180)** day from date of issuance if the work permitted thereunder has not been commenced. Such permit shall also expire if the building or work authorized by such permit is suspended or abandoned for a period of **180** days at any time after work commences.

INSPECTIONS

INSPECTIONS	APPROVED BY	DATE
PRESITE		
SHORING		
SETBACK AND YARDS		
UFER		
TRENCH AND FORMS REINFORCING STEEL		
SETBACK & ELEVATION SURVEY		
O.K. TO POUR FOOTINGS		

DO NOT POUR FOOTINGS UNTIL ABOVE IS APPROVED

UNDERGROUND HYDRO		
UNDERGROUND FLUSH		
HEAT OR REFRIG. GROUNDWORK		
ELECTRICAL GROUNDWORK		
PLUMBING GROUNDWORK		
GAS PIPING GROUNDWORK		
UNDER FLOOR INSULATION		
FIRST FLOOR JOISTS		
O.K. TO POUR SLAB FLOOR		

DO NOT POUR CONCRETE FLOOR SLAB OR COVER FIRST FLOOR JOISTS UNTIL ABOVE IS APPROVED

INSPECTIONS	APPROVED BY	DATE
ROUGH ELECTRIC		
ROUGH PLUMBING		
DUCTS		
ROUGH HEATING OR REFRIGERATION		
ROUGH GAS PIPING		
ROOF SHEATHING (Commercial Only)		
ROUGH FRAMING AND ROOF		
ALARM ROUGH		
OVERHEAD HYDRO		
FIRE SPRINKLER WELD INSPECTION		
INSULATION		
O.K. TO COVER		

DO NOT COVER UNTIL ABOVE IS APPROVED

LATHING Interior ☐ Exterior ☐		
DRYWALL		
BROWNCOAT Interior ☐ Exterior ☐		
SEWER SEPTIC TANK-CESSPOOL		
FINAL GAS		
FINAL PLUMBING		
FINAL ELECTRICAL	TOM	9/4-'97
FINAL HEATING OR REFRIGERATION		
ENERGY FINAL		
LANDSCAPE FINAL		
GRADING FINAL		
FINAL ENGINEERING		
FINAL SPRINKLER		
FINAL CENTRAL STATION		
FINAL FIRE ALARM		
F.P.B. FINAL		
FINAL BUILDING INSPECTION		

CORRECTIONS & PARTIAL INSPECTIONS

INSPECTIONS	APPROVED BY	DATE
AIR CONDITIONING FOR MAIN BLD.		

APPLICATION FOR ELECTRICAL PERMIT

Supplemental

City of Glendale
Permit Services Center

Permit No. E1002646S
Accepted by: [illegible]
Receipt No. 428482018

MSB Room 101 633 E. Broadway at Glendale Avenue (818) 548-3200

Please print legibly and complete all applicable spaces.

Job Address 5430 San Fernando Rd | Date 4/8/93

Contractor/Company Valley Electrical
Mailing Address 2354 Shady St
City La Crescenta State Ca Zip 91214
Telephone (818) 248-9671 Emergency No.
Contractor's City License No. ELE 442 Expires on
State License No. 559038
Workmen's Comp. Expires on 12/1/94

Owner's Name Contaldo
Mailing Address 5430 San Fernando Rd
City Glendale State Ca Zip 9
Telephone

CONTRACTOR'S EXEMPTION DECLARATION

I certify that I am exempt from the "License Required" provisions of the Contractor License Law. (State Basis of Exemption)

If I should become subject to the Workmen's Compensation provisions of the Labor Code of California, I will forthwith comply with provisions of Sec. 3700 or my permit will be deemed revoked.

Date Signature of Exempt Individual

DECLARATION OF OWNER

I am the bonafide owner of the building described in the foregoing application: Said building is a single family dwelling used exclusively for living purposes except for the usual accessory buildings in conjunction with such dwelling: Said living quarters are occupied or will be occupied by the under signed. I will personally purchase all materials and will perform all labor in connection with the foregoing permit. I declare under penalty of perjury that the foregoing is true and correct.

Date Signature of the Owner/Builder

THIS PERMIT IS FOR:

☐ New Bldg. ☒ Existing Bldg.
☐ No Service Change ☐ Reconnect or Reseal

Totals shown below must be submitted in diagram on back of this application or on separate greensheet on site when Rough Electrical Inspection is requested.

Branch Circuits:
First Ten
Eleven to Forty
Each Additional over Forty

Quantity	HP - KW - KVA Over	Incl.	Actual	Phase 1	3	Unit Cost
2	0	1	2			
10	1	5	10			
1	5	20	1			
	20	50				
	50	100				

_____ Adding Outlets
_____ Cellular Floor Raceway @ _____ per 100ft.
_____ Distribution Panel, Overcurrent Device @ _____ each
_____ Switchboard - Voltage
_____ Service - Voltage _____
Amperage _____
_____ Temp. Service or Temp. Lighting
_____ Private Swimming Pool
_____ Miscellaneous

Specify Number of:
Motors _____ Welder _____ Water Heater _____
Transformers _____ Range _____ Heating Appl. _____
Dryer _____ Misc. Equip. or Appl. _____

I hereby certify that I have read this application and state that the information is correct. I agree to comply with all City and County ordinances and State laws relating to this type of construction, whether specified herein or not. I hereby authorize representatives of the City to enter upon the above mentioned property for purposes of inspecting the work permitted. "I certify that in the performance of the work for which this permit is issued I shall not employ any persons in any manner so as to become subject to the workmen's compensation laws of California." This permit becomes null and void if work is not commenced within 180 days, or if work is suspended or abandoned for a period of 90 days at any time after work is commenced.

Date 4/8/93
Driver's License No. N3267851

Signature of Contractor or Authorized Agent

PWPSC-53 (Rev. 11/91) Printed on Recycled Paper

SHOW COMPLETE WIRING DIAGRAM IN SPACE PROVIDED BELOW

(For larger projects attach full Electrical Plan)

5430 SAN FERNANDO

CITY OF GLENDALE
PERMIT SERVICES CENTER
633 E. BROADWAY
MSB ROOM 101
GLENDALE CA 91206-4453
(818) 548-3200

MARS
AUG 20 1997

PERMIT NBR: E10044851
PROJECT NBR:

ELECTRICAL PERMIT

APPLIC DATE: 06/10/94
ISSUE DATE: 06/10/94

IMPROVEMENT TYPE.: ALTERATION
USE TYPE.....: COMMERCIAL
PROPOSED WORK....: ALTERATION COMMERCIAL
PROPSD WORK LINE1: 1 BRANCH CIRCUIT, 1 MOTOR
PROPSD WORK LINE2:

BUILDING ADDRESS:
5430 SAN FERNANDO RD
GLENDALE CA 91203

PROPERTY DESCRIPTION: 5638-0018-0032
*LOT COM AT INTERSECTION OF NE LINE OF SAN FERNANDO RD WITH N LINE OF TR NO 5468 TH NW ON SD NE LINE AND E ON S LINE OF MILFORD ST TO W LINE OF TR NO SEE ASSESSOR MAPBOOK FOR MISSING PORTION NO 3784 AND POR OF WEST GLENDALE

WORKERS COMP. EXEMPT: N ZONING:
WORKERS COMP. EXP DATE: 07/01/94

OWNER INFORMATION:
TROSTORFF,RUTH G TR ET AL
2129 ROSCOMARE RD
LOS ANGELES CA 90077

WK:(818) 549-7589 HM:(818) 549-7589
APPLC: CALIFORNIA LAB.ARTHUR DESOTO DR. # E0647763
CONTRACTOR INFORMATION:
CALIFORNIA LABORATORIES & DEV.
554 E. FOOTHILL BLVD.
SAN DIMAS CA 91773-
PHONE:
CITY LICENSE: GEN01948
STATE LICENSE:
LICENSEE: CALIFORNIA LABORATO
PHONE: (909) 394-5744

========== DESCRIPTION OF WORK ==========

MOTORS 0-1 HP.....1 BRANCH CIR. 1-10.....1

==========SERVICE SIZE==========
SERVICE EQUIPMENT AMPS/VOLT

==========EQUIPMENT==========
MOTORS WATER HEATER
TRANSFORMERS MISC. EQ. OR
HEATING APPL.

======FIXTURE COUNTS======
OUTLETS

==========COMMENTS==========

WORK ON THIS PERMIT MUST COMMENCE WITHIN 180 DAYS FROM DATE OF ISSUANCE OR PERMIT BECOMES VOID.

WORK IS TO BE LIMITED TO THAT STATED ON THIS PERMIT. ALL WORK MUST BE DONE IN ACCORDANCE WITH THE CITY OF GLENDALE CODE AND THE RULES OF THIS DEPARTMENT. WORK MUST BE DONE BY THE LICENSEE OR EMPLOYEES UNDER LICENSEE'S DIRECT SUPERVISION. CONCEALED WORK MUST BE INSPECTED BEFORE CLOSE-IN.

ROUGH _____ CUT-IN _____ FINAL _____

FEE: $ 27.35

THIS IS TO CERTIFY THAT PERMIT IS GRANTED THIS DATE: _____

FOR INSPECTIONS
CALL 818 548-4830

FOR PERMIT SERVICES ADMINISTRATOR

PW-PSC-2 (REV. 3/92)

INSPECTION RECORD

PRESERVE THIS RECORD OF YOUR BUILDING INSPECTIONS

This card must be posted in a conspicuous place at or near the main entrance to the new building, addition or alteration during foundation and framing construction.

When the building is framed this card may be posted at the electric meter service box or the garage and must always be available to the building inspector.

The issuance of a building permit does not authorize the installation of mechanical work such as plumbing, electrical, heating or refrigeration which requires a separate plumbing, electrical, heating or refrigeration permit.

Building permits shall expire on the **one hundred eightieth (180)** day from date of issuance if the work permitted thereunder has not been commenced. Such permit shall also expire if the building or work authorized by such permit is suspended or abandoned for a period of **180** days at any time after work commences.

INSPECTIONS

INSPECTIONS	APPROVED BY	DATE
PRESITE		
SHORING		
SETBACK AND YARDS		
UFER		
TRENCH AND FORMS REINFORCING STEEL		
SETBACK & ELEVATION SURVEY		
O.K. TO POUR FOOTINGS		

DO NOT POUR FOOTINGS UNTIL ABOVE IS APPROVED

UNDERGROUND HYDRO		
UNDERGROUND FLUSH		
HEAT OR REFRIG. GROUNDWORK		
ELECTRICAL GROUNDWORK		
PLUMBING GROUNDWORK		
GAS PIPING GROUNDWORK		
UNDER FLOOR INSULATION		
FIRST FLOOR JOISTS		
O.K. TO POUR SLAB FLOOR		

DO NOT POUR CONCRETE FLOOR SLAB OR COVER FIRST FLOOR JOISTS UNTIL ABOVE IS APPROVED

INSPECTIONS	APPROVED BY	DATE
ROUGH ELECTRIC		
ROUGH PLUMBING		
DUCTS		
ROUGH HEATING OR REFRIGERATION		
ROUGH GAS PIPING		
ROOF SHEATHING (Commercial Only)		
ROUGH FRAMING AND ROOF		
ALARM-ROUGH		
OVERHEAD HYDRO		
FIRE SPRINKLER WELD INSPECTION		
INSULATION		
O.K. TO COVER		

DO NOT COVER UNTIL ABOVE IS APPROVED

LATHING Interior ☐ Exterior ☐		
DRYWALL		
BROWNCOAT Interior ☐ Exterior ☐		
SEWER SEPTIC TANK-CESSPOOL		
FINAL GAS		
FINAL PLUMBING		
FINAL ELECTRICAL	Tom 8/14-'97	
FINAL HEATING OR REFRIGERATION		
ENERGY FINAL		
LANDSCAPE FINAL		
GRADING FINAL		
FINAL ENGINEERING		
FINAL SPRINKLER		
FINAL CENTRAL STATION		
FINAL FIRE ALARM		
F.P.B. FINAL		
FINAL BUILDING INSPECTION		

CORRECTIONS & PARTIAL INSPECTIONS

INSPECTIONS	APPROVED BY	DATE

APPLICATION FOR ELECTRICAL PERMIT

City of Glendale
Permit Services Center

Permit No. E1004485/
Accepted by: [illegible]
Receipt No. 45148020

MSB Room 101 633 E. Broadway at Glendale Avenue (818) 548-3200

Please print legibly and complete all applicable spaces.

Job Address 5430 SAN FERNANDO RD. Date 6/6/94

Contractor/Company CALIFORNIA CABOCHON'S
Mailing Address 554 E. Foothill BLVD. #101
City SAN DIMAS State CA. Zip 91773
Telephone (909) 394-5799 Emergency No. SAME
Contractor's City License No. 1 GEN 19448 Expires on 12-31-94
State License No. B643833 5/31/96 no renewal
Workmen's Comp. Expires on 7-1-94

Owner's Name COURTAULDS AEROSPACE
Mailing Address 5430 SAN FERNADO RD
City Glendale State Ca Zip 91203
Telephone (818) 549-75-89

CONTRACTOR'S EXEMPTION DECLARATION

I certify that I am exempt from the "License Required" provisions of the Contractor License Law. (State Basis of Exemption)

If I should become subject to the Workmen's Compensation provisions of the Labor Code of California, I will forthwith comply with provisions of Sec. 3700 or my permit will be deemed revoked.

6/6/94 [signature]
Date Signature of Exempt Individual

DECLARATION OF OWNER

I am the bonafide owner of the building described in the foregoing application: Said building is a single family dwelling used exclusively for living purposes except for the usual accessory buildings in conjunction with such dwelling: Said living quarters are occupied or will be occupied by the under signed. I will personally purchase all materials and will perform all labor in connection with the foregoing permit. I declare under penalty of perjury that the foregoing is true and correct.

Date Signature of the Owner/Builder

THIS PERMIT IS FOR:

☐ New Bldg. ☒ Existing Bldg.
☐ No Service Change ☒ Reconnect or Reseal

Totals shown below must be submitted in diagram on back of this application or on separate greensheet on site when Rough Electrical Inspection is requested.

Branch Circuits:
First Ten 1
Eleven to Forty
Each Additional over Forty

Quantity	HP - KW - KVA Over	Incl.	Actual	Phase 1	3	Unit Cost
1	0	1		1		
	1	5				
40	5	20				
40	20	50				
	50	100				

_____ Adding Outlets
_____ Cellular Floor Raceway @ _____ per 100ft.
_____ Distribution Panel, Overcurrent Device @ _____ each
_____ Switchboard - Voltage
_____ Service - Voltage _____
Amperage _____
_____ Temp. Service or Temp. Lighting
_____ Private Swimming Pool
_____ Miscellaneous

Specify Number of:
Motors 1 Welder _____ Water Heater _____
Transformers _____ Range _____ Heating Appl. _____
Dryer _____ Misc. Equip. or Appl. _____

I hereby certify that I have read this application and state that the information is correct. I agree to comply with all City and County ordinances and State laws relating to this type of construction, whether specified herein or not. I hereby authorize representatives of the City to enter upon the above mentioned property for purposes of inspecting the work permitted. "I certify that in the performance of the work for which this permit is issued I shall not employ any persons in any manner so as to become subject to the workmen's compensation laws of California." This permit becomes null and void if work is not commenced within 180 days, or if work is suspended or abandoned for a period of 90 days at any time after work is commenced.


Date 6/7/94
Driver's License No. E0647763

[signature]
Signature of Contractor or Authorized Agent

SHOW COMPLETE WIRING DIAGRAM IN SPACE PROVIDED BELOW

(For larger projects attach full Electrical Plan)

COURTAULDS; GLENDALE

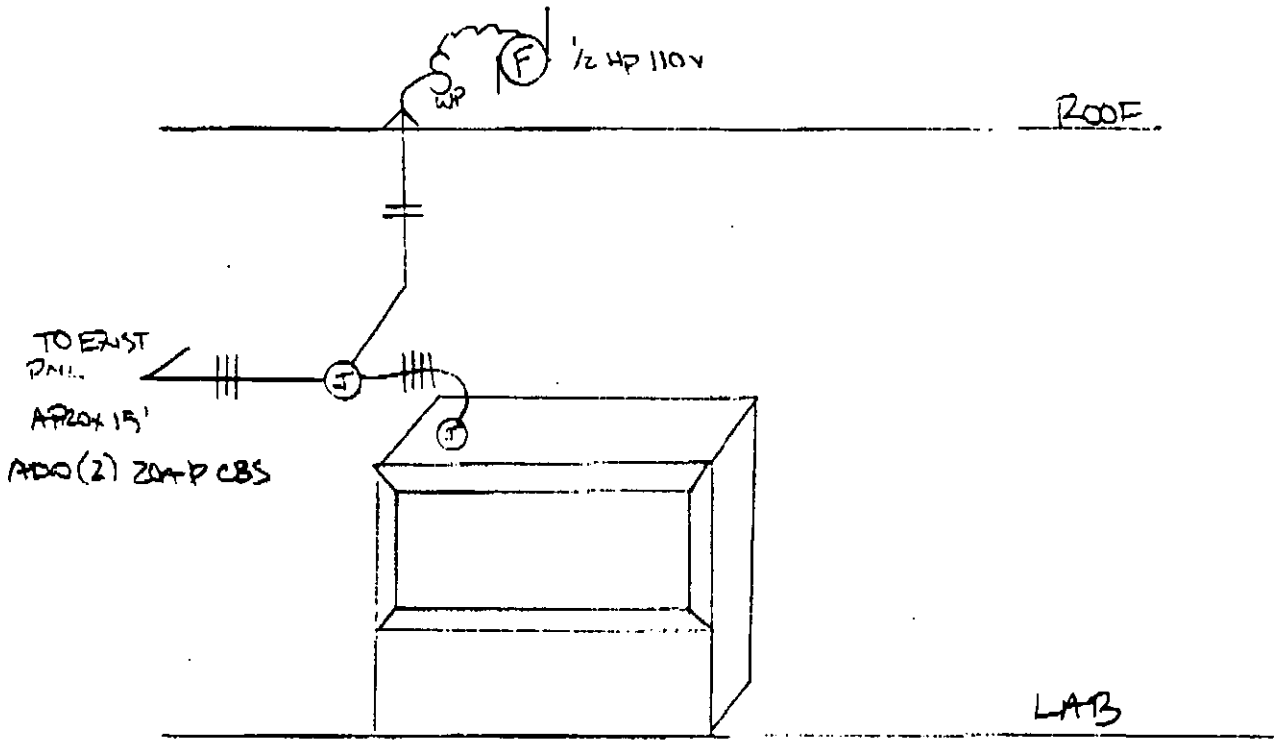

PREWIRED FACTORY

FUME HOOD 110V

W/ LIGHT AND RECEPT

E-1

6/6/94

5430 SAN FERNANDO
BLD #3.

MARS
Log 71
DEC 2 1 1994

CITY OF GLENDALE
PERMIT SERVICES CENTER
633 E. BROADWAY
MSB ROOM 101
GLENDALE CA 91206-4453
(818) 548-3200

PERMIT NBR: E10045583
PROJECT NBR:

ELECTRICAL PERMIT

APPLIC DATE: 07/21/94
ISSUE DATE: 07/21/94

IMPROVEMENT TYPE.: ALTERATION
USE TYPE.....: COMMERCIAL
PROPOSED WORK....: ALTERATION
PROPSD WORK LINE1: 10 BRANCH CIRCUITS AND 2 MOTORS COMMERCIAL
PROPSD WORK LINE2:

BUILDING ADDRESS:
5430 SAN FERNANDO RD BLDG # 3
GLENDALE CA 91203

PROPERTY DESCRIPTION: 5638-0018-0032
*LOT COM AT INTERSECTION OF NE LINE OF SAN FERNANDO RD WITH N LINE OF TR NO 5468 TH NW ON SD NE LINE AND E ON S LINE OF MILFORD ST TO W LINE OF TR NO SEE ASSESSOR MAPBOOK FOR MISSING PORTION NO 3784 AND POR OF WEST GLENDALE

WORKERS COMP. EXEMPT: N ZONING:
WORKERS COMP. EXP DATE: 11/01/94

OWNER INFORMATION:
TROSTORFF,RUTH G TR ET AL
2129 ROSCOMARE RD
LOS ANGELES CA 90077

WK:(818) 956-3756 HM:
APPLC: WESTWAY ELECTRIC
DR. # N2112866
CONTRACTOR INFORMATION:
WESTWAY ELECTRIC SYSTEMS, INC.
P.O. BOX 8645
GLENDALE CA 91224-0645
PHONE:
CITY LICENSE: ELE00008
STATE LICENSE:
LICENSEE: WESTWAY ELEC SYSTEMS
PHONE: (818) 956-3756

========== DESCRIPTION OF WORK ==========

MOTORS 1 TO 5 HP.....2 BRANCH CIR. 1-10.....10

==========SERVICE SIZE==========
SERVICE EQUIPMENT AMPS/VOLT

==========EQUIPMENT==========
MOTORS WATER HEATER
TRANSFORMERS MISC. EQ. OR
HEATING APPL.

=====FIXTURE COUNTS=====
OUTLETS

==========COMMENTS==========

WORK ON THIS PERMIT MUST COMMENCE WITHIN 180 DAYS FROM DATE OF ISSUANCE OR PERMIT BECOMES VOID.

WORK IS TO BE LIMITED TO THAT STATED ON THIS PERMIT. ALL WORK MUST BE DONE IN ACCORDANCE WITH THE CITY OF GLENDALE CODE AND THE RULES OF THIS DEPARTMENT. WORK MUST BE DONE BY THE LICENSEE OR EMPLOYEES UNDER LICENSEE'S DIRECT SUPERVISION. CONCEALED WORK MUST BE INSPECTED BEFORE CLOSE-IN.

ROUGH _____ CUT-IN _____ FINAL _____

FEE: $ 104.80

THIS IS TO CERTIFY THAT PERMIT IS GRANTED THIS DATE: _____

FOR INSPECTIONS
CALL 818 548-4830

_____
FOR PERMIT SERVICES ADMINISTRATOR

PW-PSC-2 (REV. 3/92)

INSPECTION RECORD

PRESERVE THIS RECORD OF YOUR BUILDING INSPECTIONS

This card must be posted in a conspicuous place at or near the main entrance to the new building, addition or alteration during foundation and framing construction.

When the building is framed this card may be posted at the electric meter service box or the garage and must always be available to the building inspector.

The issuance of a building permit does not authorize the installation of mechanical work such as plumbing, electrical, heating or refrigeration which requires a separate plumbing, electrical, heating or refrigeration permit.

Building permits shall expire on the **one hundred eightieth (180)** day from date of issuance if the work permitted thereunder has not been commenced. Such permit shall also expire if the building or work authorized by such permit is suspended or abandoned for a period of **180** days at any time after work commences.

INSPECTIONS

INSPECTIONS	APPROVED BY	DATE
PRESITE		
SHORING		
SETBACK AND YARDS		
UFER /		
TRENCH AND FORMS REINFORCING STEEL		
SETBACK & ELEVATION SURVEY		
O.K. TO POUR FOOTINGS		

DO NOT POUR FOOTINGS UNTIL ABOVE IS APPROVED

UNDERGROUND HYDRO		
UNDERGROUND FLUSH		
HEAT OR REFRIG. GROUNDWORK		
ELECTRICAL GROUNDWORK		
PLUMBING GROUNDWORK		
GAS PIPING GROUNDWORK		
UNDER FLOOR INSULATION		
FIRST FLOOR JOISTS		
O.K. TO POUR SLAB FLOOR		

DO NOT POUR CONCRETE FLOOR SLAB OR COVER FIRST FLOOR JOISTS UNTIL ABOVE IS APPROVED

INSPECTIONS	APPROVED BY	DATE
WALL ONLY ROUGH ELECTRIC	Tom	9/29-94
ROUGH PLUMBING		
DUCTS		
ROUGH HEATING OR REFRIGERATION		
ROUGH GAS PIPING		
ROOF SHEATHING (Commercial Only)		
ROUGH FRAMING AND ROOF		
ALARM ROUGH		
OVERHEAD HYDRO		
FIRE SPRINKLER WELD INSPECTION		
INSULATION		
O.K. TO COVER		

DO NOT COVER UNTIL ABOVE IS APPROVED

LATHING Interior ☐ Exterior ☐		
DRYWALL		
BROWNCOAT Interior ☐ · Exterior ☐		
SEWER SEPTIC TANK-CESSPOOL		
FINAL GAS		
FINAL PLUMBING		
FINAL ELECTRICAL	Tom 11/29-94	
FINAL HEATING OR REFRIGERATION		
ENERGY FINAL		
LANDSCAPE FINAL		
GRADING FINAL		
FINAL ENGINEERING		
FINAL SPRINKLER		
FINAL CENTRAL STATION		
FINAL FIRE ALARM		
F.P.B. FINAL		
FINAL BUILDING INSPECTION		

CORRECTIONS & PARTIAL INSPECTIONS

INSPECTIONS	APPROVED BY	DATE

APPLICATION FOR ELECTRICAL PERMIT

City of Glendale
Permit Services Center

Permit No. 01004558 3
Accepted by: [illegible]
Receipt No 0330/3020

MSB Room 101 633 E. Broadway at Glendale Avenue (818) 548-3200

Please print legibly and complete all applicable spaces.

Job Address 5430 SAN FERNANDO Rd Bldg #3 Date 7-20-94

Contractor/Company WESTWAY ELECTRIC
Mailing Address P.O. BOX 8645
City Glendale State CA Zip 91224
Telephone 956-3756 Emergency No 2488492
Contractor's City License No. 442008 Expires on 12-31
State License No. C-10 417871
Workmen's Comp. Expires on 11-1-94

Owner's Name Courtaids Aerospace
Mailing Address 5430 San Fernando Rd.
City Glendale State CA Zip 91203
Telephone 956-0533

CONTRACTOR'S EXEMPTION DECLARATION

I certify that I am exempt from the "License Required" provisions of the Contractor License Law. (State Basis of Exemption)

_____

If I should become subject to the Workmen's Compensation provisions of the Labor Code of California, I will forthwith comply with provisions of Sec. 3700 or my permit will be deemed revoked.

_____
Date Signature of Exempt Individual

DECLARATION OF OWNER

I am the bonafide owner of the building described in the foregoing application: Said building is a single family dwelling used exclusively for living purposes except for the usual accessory buildings in conjunction with such dwelling: Said living quarters are occupied or will be occupied by the under signed. I will personally purchase all materials and will perform all labor in connection with the foregoing permit. I declare under penalty of perjury that the foregoing is true and correct.

_____
Date Signature of the Owner/Builder

THIS PERMIT IS FOR:

☐ New Bldg. ☐ Existing Bldg.
☐ No Service Change ☐ Reconnect or Reseal

Totals shown below must be submitted in diagram on back of this application or on separate greensheet on site when Rough Electrical Inspection is requested.

Branch Circuits:
First Ten 10
Eleven to Forty _____
Each Additional over Forty _____

Quantity	HP - KW - KVA Over	Incl.	Actual	Phase 1	3	Unit Cost
	0	1				
2	1	5				
	5	20				
	20	50				
	50	100				

_____ Adding Outlets
_____ Cellular Floor Raceway @ _____ per 100ft.
_____ Distribution Panel, Overcurrent Device @ _____ each
_____ Switchboard - Voltage
_____ Service - Voltage _____
Amperage _____
_____ Temp. Service or Temp. Lighting
_____ Private Swimming Pool
_____ Miscellaneous

Specify Number of:
Motors _____ Welder _____ Water Heater _____
Transformers _____ Range _____ Heating Appl. _____
Dryer _____ Misc. Equip. or Appl. _____

I hereby certify that I have read this application and state that the information is correct. I agree to comply with all City and County ordinances and State laws relating to this type of construction, whether specified herein or not. I hereby authorize representatives of the City to enter upon the above mentioned property for purposes of inspecting the work permitted. "I certify that in the performance of the work for which this permit is issued I shall not employ any persons in any manner so as to become subject to the workmen's compensation laws of California." This permit becomes null and void if work is not commenced within 180 days, or if work is suspended or abandoned for a period of 90 days at any time after work is commenced.

Date 7-20-94
Driver's License No. N2112866

Signature of Contractor or Authorized Agent

PWPSC-53 (Rev. 11/91) Printed on Recycled Paper

SHOW COMPLETE WIRING DIAGRAM IN SPACE PROVIDED BELOW

(For larger projects attach full Electrical Plan)

CITY OF GLENDALE
PERMIT SERVICES CENTER
633 E. BROADWAY
MSB ROOM 101
GLENDALE CA 91206-4453
(818) 548-3200

MECHANICAL PERMIT

PERMIT NBR: M10044852
PROJECT NBR:

APPLIC DATE: 06/10/94
ISSUE DATE: 06/10/94

IMPROVEMENT TYPE.: ALTERATION
USE TYPE.....: COMMERCIAL
PROPOSED WORK....: ALTERATION COMMERCIAL
PROPSD WORK LINE1: 1 VENTILATING SYSTEMS FOR HOOD
PROPSD WORK LINE2:

BUILDING ADDRESS:
5430 SAN FERNANDO RD
GLENDALE CA 91203

PROPERTY DESCRIPTION: 5638-0018-0032
*LOT COM AT INTERSECTION OF NE LINE OF SAN FERNANDO RD WITH N LINE OF TR NO 5468 TH NW ON SD NE LINE AND E ON S LINE OF MILFORD ST TO W LINE OF TR NO SEE ASSESSOR MAPBOOK FOR MISSING PORTION NO 3784 AND POR OF WEST GLENDALE

WORKERS COMP. EXEMPT: N ZONING:
WORKERS COMP. EXP DATE: 07/01/94

OWNER INFORMATION:
TROSTORFF,RUTH G TR ET AL
2129 ROSCOMARE RD
LOS ANGELES CA 90077

WK: HM:
APPLC: CALIFORNIA LAB.ARTHUR DESOTO DR. # E0647763
CONTRACTOR INFORMATION:
CALIFORNIA LABORATORIES & DEV.
554 E. FOOTHILL BLVD.
SAN DIMAS CA 91773-
PHONE:
CITY LICENSE: GEN01948
STATE LICENSE:
LICENSEE: CALIFORNIA LABORATO
PHONE: (909) 394-5744

========== DESCRIPTION OF WORK ==========

VENT SYS/FAN,HOOD.....1

==========COMMENTS==========

WORK ON THIS PERMIT MUST COMMENCE WITHIN 180 DAYS FROM DATE OF ISSUANCE OR PERMIT BECOMES VOID.

WORK IS TO BE LIMITED TO THAT STATED ON THIS PERMIT. ALL WORK MUST BE DONE IN ACCORDANCE WITH THE CITY OF GLENDALE CODE AND THE RULES OF THIS DEPARTMENT. WORK MUST BE DONE BY THE LICENSEE OR EMPLOYEES UNDER LICENSEE'S DIRECT SUPERVISION OR THE DIRECT SUPERVISION OF A LICENSED JOURNEYMAN IN HIS EMPLOY. CONCEALED WORK MUST BE INSPECTED BEFORE CLOSE-IN.

NOTICE TO H.V.A.C. INSTALLERS!
ROOFTOP EQUIPMENT

PLEASE BE ADVISED THAT THE GLENDALE ZONING CODE REQUIRES IN USE ZONES R-1750 R-1250, C-1, C-2, C-3, CBD, CR, M-1, M-2 AND M/C THAT: "ROOFTOP EQUIPMENT SHALL BE COMPLETELY ENCLOSED ON ALL SIDES OR SCREENED FROM VIEW OF PUBLIC RIGHT-OF-WAYS. (ORD. NO. 4723, 2)"

THE H.V.A.C. INSPECTOR WILL CITE ALL VIOLATIONS OF THIS REQUIREMENT AND REMEDIAL ACTION BY THE OWNER WILL BE REQUIRED EITHER BY REMOVAL OF THE OFFENDING EQUIPMENT OR BY SCREENING.

FEE: $ 31.30

THIS IS TO CERTIFY THAT PERMIT IS GRANTED THIS DATE: _____

FOR INSPECTIONS
CALL 818 548-4830

FOR PERMIT SERVICES ADMINISTRATOR

PW-PSC-2 (REV. 3/92)

INSPECTION RECORD

PRESERVE THIS RECORD OF YOUR BUILDING INSPECTIONS

This card must be posted in a conspicuous place at or near the main entrance to the new building, addition or alteration during foundation and framing construction.

When the building is framed this card may be posted at the electric meter service box or the garage and must always be available to the building inspector.

The issuance of a building permit does not authorize the installation of mechanical work such as plumbing, electrical, heating or refrigeration which requires a separate plumbing, electrical, heating or refrigeration permit.

Building permits shall expire on the **one hundred eightieth (180)** day from date of issuance if the work permitted thereunder has not been commenced. Such permit shall also expire if the building or work authorized by such permit is suspended or abandoned for a period of **180** days at any time after work commences.

INSPECTIONS

INSPECTIONS	APPROVED BY	DATE
PRESITE		
SHORING		
SETBACK AND YARDS		
UFER		
TRENCH AND FORMS REINFORCING STEEL		
SETBACK & ELEVATION SURVEY		
O.K. TO POUR FOOTINGS		

DO NOT POUR FOOTINGS UNTIL ABOVE IS APPROVED

UNDERGROUND HYDRO		
UNDERGROUND FLUSH		
HEAT OR REFRIG. GROUNDWORK		
ELECTRICAL GROUNDWORK		
PLUMBING GROUNDWORK		
GAS PIPING GROUNDWORK		
UNDER FLOOR INSULATION		
FIRST FLOOR JOISTS		
O.K. TO POUR SLAB FLOOR		

DO NOT POUR CONCRETE FLOOR SLAB OR COVER FIRST FLOOR JOISTS UNTIL ABOVE IS APPROVED

INSPECTIONS	APPROVED BY	DATE
ROUGH ELECTRIC		
ROUGH PLUMBING		
DUCTS		
ROUGH HEATING OR REFRIGERATION		
ROUGH GAS PIPING		
ROOF SHEATHING (Commercial Only)		
ROUGH FRAMING AND ROOF		
ALARM ROUGH		
OVERHEAD HYDRO		
FIRE SPRINKLER WELD INSPECTION		
INSULATION		
O.K. TO COVER		

DO NOT COVER UNTIL ABOVE IS APPROVED

LATHING Interior ☐ Exterior ☐		
DRYWALL		
BROWNCOAT Interior ☐ Exterior ☐		
SEWER SEPTIC TANK-CESSPOOL		
FINAL GAS		
FINAL PLUMBING		
FINAL ELECTRICAL		
FINAL HEATING OR REFRIGERATION	MB 7-6-94	
ENERGY FINAL		
LANDSCAPE FINAL		
GRADING FINAL		
FINAL ENGINEERING		
FINAL SPRINKLER		
FINAL CENTRAL STATION		
FINAL FIRE ALARM		
F.P.B. FINAL		
FINAL BUILDING INSPECTION		

CORRECTIONS & PARTIAL INSPECTIONS

INSPECTIONS	APPROVED BY	DATE

APPLICATION FOR HEATING, VENTILATING, AIR CONDITIONING OR REFRIGERATION PERMIT

Permit No. M10044852
Accepted by: (MS)
Receipt No. 45153000

City of Glendale
Permit Services Center

MSB Room 101 633 E. Broadway at Glendale Avenue (818) 548-3200

Please print legibly and complete all applicable spaces.

Job Address COURTAULDS AEROSPACE 5430 SAN FERNANDO RD Date 6/6/94

Contractor/Company CALIFORNIA LABORATORIES
Mailing Address 554 E. FOOTHILL BLVD. #101
City SAN DIMAS State CA. Zip 91773
Telephone (909) 394-5744 Emergency No. SAME.
Contractor's City License No. B.643833 5-31-96 Expires on 12-31-94
State License No. GEN 611048
Workmen's Comp. Expires on 7-1-94

Owner's Name COURTAULDS AEROSPACE
Mailing Address 5430 SAN FERNANDO RD
City GLENDALE State CA. Zip 91203
Telephone (818) 549-7589 Ext. 7589

☐ New ☐ Add'n ☐ Alter. ☒ Replace

No.	Item	$ Fees
____	Gas Systems	____
____	Appliance Vent	____
____	Air Handling Units	____
____	Evaporative Coolers	____
1	Ventilating Systems (fan, hood, etc.)	____
____	Refrigeration Systems altered, repaired or added to	____
____	Air Conditioning Systems altered, repaired or added to	____
____	Heating Appliance System altered, repaired or added to	____

CONTRACTOR'S EXEMPTION DECLARATION

I certify that I am exempt from the "License Required" provisions of the Contractor License Law. (State Basis of Exemption)

If I should become subject to the Workmen's Compensation provisions of the Labor Code of California, I will forthwith comply with provisions of Sec. 3700 or my permit will be deemed revoked.

MD [signature] 6/7/94
Date Signature of Exempt Individual

HEATING APPLIANCES
(Installed or Relocated)

Type	B.T.U.

DECLARATION OF OWNER

I am the bonafide owner of the building described in the foregoing application: Said building is a single family dwelling used exclusively for living purposes except for the usual accessory buildings in conjunction with such dwelling: Said living quarters are occupied or will be occupied by the under signed. I will personally purchase all materials and will perform all labor in connection with the foregoing permit. I declare under penalty of perjury that the foregoing is true and correct.

Date Signature of the Owner/Builder

BOILERS, COMPRESSORS or ABSORPTION SYSTEMS
(Installed or Relocated)

Quantity	Type	HP or B.T.U.

This permit becomes null and void if work is not commenced within 180 days, or if construction or work is suspended or abandoned for a period of 90 days at any time after work is commenced. I hereby certify that I have read this application and state that the information is correct. I agree to comply with all City and County ordinances and State laws relating to this type of construction, whether specified herein or not. I hereby authorize representatives of the City to enter upon the above mentioned property for purposes of inspecting the work permitted. "I certify that in the performance of the work for which this permit is issued I shall not employ any persons in any manner so as to become subject to the workmen's compensation laws of California."

Date 6/7/94
Driver's License No. E0647763

[signature]
Signature of Contractor or Authorized Agent

PWPSC - 55 (Rev. 7/92) Printed on Recycled Paper SHDA

5638 18 32

CITY OF GLENDALE
PERMIT SERVICES CENTER
633 E. BROADWAY
MSB ROOM 101
GLENDALE CA 91206-4453
(818) 548-3200

MARS

L=46

MAR 04 1996

PERMIT NBR: M10044397
PROJECT NBR:

MECHANICAL PERMIT

APPLIC DATE: 05/18/94
ISSUE DATE: 05/18/94

IMPROVEMENT TYPE.: ALTERATION
USE TYPE.....: COMMERCIAL
PROPOSED WORK....: ALTERATION COMMERCIAL
PROPSD WORK LINE1: 2 10HP CONDENSING UNITS
PROPSD WORK LINE2:

BUILDING ADDRESS:
5430 SAN FERNANDO RD
GLENDALE CA 91203

PROPERTY DESCRIPTION: 5638-0018-0032
*LOT COM AT INTERSECTION OF NE LINE OF SAN FERNANDO RD WITH N LINE OF TR NO 5468 TH NW ON SD NE LINE AND E ON S LINE OF MILFORD ST TO W LINE OF TR NO SEE ASSESSOR MAPBOOK FOR MISSING PORTION NO 3784 AND POR OF WEST GLENDALE

WORKERS COMP. EXEMPT: N ZONING:
WORKERS COMP. EXP DATE: 03/01/95

OWNER INFORMATION:
TROSTORFF,RUTH G TR ET AL
2129 ROSCOMARE RD
LOS ANGELES CA 90077

WK: HM:
APPLC: KEN BOYETT
DR. # A2149023
CONTRACTOR INFORMATION:
COMMERCIAL REFRIGERATION CO.
1700 NO. SOTO STREET
LOS ANGELES CA 90033-
PHONE:
CITY LICENSE: MEC00149
STATE LICENSE:
LICENSEE: COMMERICAL REFRIGER
PHONE: (213) 222-9171

========== DESCRIPTION OF WORK ==========

REFG SYS/ALT,REP.....1 BOILER/COMP/ABSOR 3 TO 15 HP.....3

==========COMMENTS==========

WORK ON THIS PERMIT MUST COMMENCE WITHIN 180 DAYS FROM DATE OF ISSUANCE OR PERMIT BECOMES VOID.

WORK IS TO BE LIMITED TO THAT STATED ON THIS PERMIT. ALL WORK MUST BE DONE IN ACCORDANCE WITH THE CITY OF GLENDALE CODE AND THE RULES OF THIS DEPARTMENT. WORK MUST BE DONE BY THE LICENSEE OR EMPLOYEES UNDER LICENSEE'S DIRECT SUPERVISION OR THE DIRECT SUPERVISION OF A LICENSED JOURNEYMAN IN HIS EMPLOY. CONCEALED WORK MUST BE INSPECTED BEFORE CLOSE-IN.

NOTICE TO H.V.A.C. INSTALLERS!
ROOFTOP EQUIPMENT

PLEASE BE ADVISED THAT THE GLENDALE ZONING CODE REQUIRES IN USE ZONES R-1750 R-1250, C-1, C-2, C-3, CBD, CR, M-1, M-2 AND M/C THAT: "ROOFTOP EQUIPMENT SHALL BE COMPLETELY ENCLOSED ON ALL SIDES OR SCREENED FROM VIEW OF PUBLIC RIGHT-OF-WAYS. (ORD. NO. 4723, 2)"
THE H.V.A.C. INSPECTOR WILL CITE ALL VIOLATIONS OF THIS REQUIREMENT AND REMEDIAL ACTION BY THE OWNER WILL BE REQUIRED EITHER BY REMOVAL OF THE OFFENDING EQUIPMENT OR BY SCREENING.

FEE: $ 139.20

THIS IS TO CERTIFY THAT PERMIT IS GRANTED THIS DATE: _____

FOR INSPECTIONS
CALL 818 548-4830

_____
FOR PERMIT SERVICES ADMINISTRATOR

PW-PSC-2 (REV. 3/92)

INSPECTION RECORD

PRESERVE THIS RECORD OF YOUR BUILDING INSPECTIONS

This card must be posted in a conspicuous place at or near the main entrance to the new building, addition or alteration during foundation and framing construction.

When the building is framed this card may be posted at the electric meter service box or the garage and must always be available to the building inspector.

The issuance of a building permit does not authorize the installation of mechanical work such as plumbing, electrical, heating or refrigeration which requires a separate plumbing, electrical, heating or refrigeration permit.

Building permits shall expire on the **one hundred eightieth (180)** day from date of issuance if the work permitted thereunder has not been commenced. Such permit shall also expire if the building or work authorized by such permit is suspended or abandoned for a period of **180** days at any time after work commences.

INSPECTIONS

INSPECTIONS	APPROVED BY	DATE
PRESITE		
SHORING		
SETBACK AND YARDS		
UFER		
TRENCH AND FORMS REINFORCING STEEL		
SETBACK & ELEVATION SURVEY		
O.K. TO POUR FOOTINGS		

DO NOT POUR FOOTINGS UNTIL ABOVE IS APPROVED

UNDERGROUND HYDRO		
UNDERGROUND FLUSH		
HEAT OR REFRIG. GROUNDWORK		
ELECTRICAL GROUNDWORK		
PLUMBING GROUNDWORK		
GAS PIPING GROUNDWORK		
UNDER FLOOR INSULATION		
FIRST FLOOR JOISTS		
O.K. TO POUR SLAB FLOOR		

DO NOT POUR CONCRETE FLOOR SLAB OR COVER FIRST FLOOR JOISTS UNTIL ABOVE IS APPROVED

INSPECTIONS	APPROVED BY	DATE
ROUGH ELECTRIC		
ROUGH PLUMBING		
DUCTS		
ROUGH HEATING OR REFRIGERATION		
ROUGH GAS PIPING		
ROOF SHEATHING (Commercial Only)		
ROUGH FRAMING AND ROOF		
ALARM ROUGH		
OVERHEAD HYDRO		
FIRE SPRINKLER WELD INSPECTION		
INSULATION		
O.K. TO COVER		

DO NOT COVER UNTIL ABOVE IS APPROVED

LATHING Interior ☐ Exterior ☐		
DRYWALL		
BROWNCOAT Interior ☐ Exterior ☐		
SEWER SEPTIC TANK-CESSPOOL		
FINAL GAS		
FINAL PLUMBING		
FINAL ELECTRICAL		
FINAL HEATING OR REFRIGERATION	VB	3.3.95
ENERGY FINAL		
LANDSCAPE FINAL		
GRADING FINAL		
FINAL ENGINEERING		
FINAL SPRINKLER		
FINAL CENTRAL STATION		
FINAL FIRE ALARM		
F.P.B. FINAL		
FINAL BUILDING INSPECTION		

CORRECTIONS & PARTIAL INSPECTIONS

INSPECTIONS	APPROVED BY	DATE

APPLICATION FOR HEATING, VENTILATING, AIR CONDITIONING OR REFRIGERATION PERMIT

City of Glendale
Permit Services Center

Permit No. M1004397
Accepted by: DdP
Receipt No. 3447B020

MSB Room 101 633 E. Broadway at Glendale Avenue (818) 548-3200

Please print legibly and complete all applicable spaces.

Job Address 5430 San Fernando Rd. Date 5/18/94

Contractor/Company Commercial Refrigeration
Mailing Address 1700 N. Soto St.
City Los Angeles State CA Zip 90033
Telephone (213) 222-9171 Emergency No.
Contractor's City License No. MEC 149 Expires on 12-31-94
State License No. 921604
Workmen's Comp. Expires on 3/1/95 W/C

Owner's Name
Mailing Address
City State Zip
Telephone

[X] New [ ] Add'n [ ] Alter. [ ] Replace

No.	Item	$ Fees
	Gas Systems	
	Appliance Vent	
	Air Handling Units	
	Evaporative Coolers	
	Ventilating Systems (fan, hood, etc.)	
1	Refrigeration Systems altered, repaired or added to	
	Air Conditioning Systems altered, repaired or added to	
	Heating Appliance System altered, repaired or added to	

CONTRACTOR'S EXEMPTION DECLARATION

I certify that I am exempt from the "License Required" provisions of the Contractor License Law. (State Basis of Exemption)

If I should become subject to the Workmen's Compensation provisions of the Labor Code of California, I will forthwith comply with provisions of Sec. 3700 or my permit will be deemed revoked.

5/18/94 KB
Date Signature of Exempt Individual

DECLARATION OF OWNER

I am the bonafide owner of the building described in the foregoing application: Said building is a single family dwelling used exclusively for living purposes except for the usual accessory buildings in conjunction with such dwelling: Said living quarters are occupied or will be occupied by the under signed. I will personally purchase all materials and will perform all labor in connection with the foregoing permit. I declare under penalty of perjury that the foregoing is true and correct.

Date Signature of the Owner/Builder

HEATING APPLIANCES
(Installed or Relocated)

Type	B.T.U.

BOILERS, COMPRESSORS or ABSORPTION SYSTEMS
(Installed or Relocated)

Quantity	Type	HP or B.T.U.
2	Century Model 1510XLTS	10 HP
1	Century Model CW035A	3 1/2 HP

This permit becomes null and void if work is not commenced within 180 days, or if construction or work is suspended or abandoned for a period of 90 days at any time after work is commenced. I hereby certify that I have read this application and state that the information is correct. I agree to comply with all City and County ordinances and State laws relating to this type of construction, whether specified herein or not. I hereby authorize representatives of the City to enter upon the above mentioned property for purposes of inspecting the work permitted. "I certify that in the performance of the work for which this permit is issued I shall not employ any persons in any manner so as to become subject to the workmen's compensation laws of California."

Date 5/18/94
Driver's License No. A2149023

Signature of Contractor or Authorized Agent

Printed on Recycled Paper

5430 San Fernando

MARS

SEP 2 2 1997

CITY OF GLENDALE
PERMIT SERVICES CENTER
633 E. BROADWAY
MSB ROOM 101
GLENDALE CA 91206-4453
(818) 548-3200

PERMIT NBR: E10044032
PROJECT NBR:

ELECTRICAL PERMIT

APPLIC DATE: 04/29/94
ISSUE DATE: 04/29/94

IMPROVEMENT TYPE.: ALTERATION
USE TYPE.....: COMMERCIAL
PROPOSED WORK....: ALTERATION
PROPSD WORK LINE1: 1 0-1 HP, 1 LIGHT FIXTURE
PROPSD WORK LINE2:

COMMERCIAL

BUILDING ADDRESS:
5430 SAN FERNANDO RD
GLENDALE CA 91203

PROPERTY DESCRIPTION: 5638-0018-0032
*LOT COM AT INTERSECTION OF NE LINE OF SAN FERNANDO RD WITH N LINE OF TR NO 5468 TH NW ON SD NE LINE AND E ON S LINE OF MILFORD ST TO W LINE OF TR NO SEE ASSESSOR MAPBOOK FOR MISSING PORTION NO 3784 AND POR OF WEST GLENDALE

WORKERS COMP. EXEMPT: N ZONING:
WORKERS COMP. EXP DATE: 06/01/94

OWNER INFORMATION:
TROSTORFF,RUTH G TR ET AL
2129 ROSCOMARE RD
LOS ANGELES CA 90077

WK:(818) 549-7589 HM:
APPLC: ALFRED JESLEE
DR. # H0048306
CONTRACTOR INFORMATION:
DONLEE DEVELOPMENT CORP.
8951 PEBBLE BEACH
WESTMINSTER CA 92683-
PHONE:
CITY LICENSE: GEN00587
STATE LICENSE:
LICENSEE: SMITH HAROLD
PHONE:

========== DESCRIPTION OF WORK ==========

MOTORS 0-1 HP.....1 NBR OUTLETS ADDED.....1

==========SERVICE SIZE==========
SERVICE EQUIPMENT AMPS/VOLT

==========EQUIPMENT==========
MOTORS WATER HEATER
TRANSFORMERS MISC. EQ. OR
HEATING APPL.

=====FIXTURE COUNTS=====
OUTLETS

==========COMMENTS==========

WORK ON THIS PERMIT MUST COMMENCE WITHIN 180 DAYS FROM DATE OF ISSUANCE OR PERMIT BECOMES VOID.

WORK IS TO BE LIMITED TO THAT STATED ON THIS PERMIT. ALL WORK MUST BE DONE IN ACCORDANCE WITH THE CITY OF GLENDALE CODE AND THE RULES OF THIS DEPARTMENT. WORK MUST BE DONE BY THE LICENSEE OR EMPLOYEES UNDER LICENSEE'S DIRECT SUPERVISION. CONCEALED WORK MUST BE INSPECTED BEFORE CLOSE-IN.

ROUGH _____ CUT-IN _____ FINAL _____

FEE: $ 20.96

THIS IS TO CERTIFY THAT PERMIT IS GRANTED THIS DATE: _____

FOR INSPECTIONS
CALL 818 548-4830

_____
FOR PERMIT SERVICES ADMINISTRATOR

PW-PSC-2 (REV. 3/92)

INSPECTION RECORD

PRESERVE THIS RECORD OF YOUR BUILDING INSPECTIONS

This card must be posted in a conspicuous place at or near the main entrance to the new building, addition or alteration during foundation and framing construction.

When the building is framed this card may be posted at the electric meter service box or the garage and must always be available to the building inspector.

The issuance of a building permit does not authorize the installation of mechanical work such as plumbing, electrical, heating or refrigeration which requires a separate plumbing, electrical, heating or refrigeration permit.

Building permits shall expire on the **one hundred eightieth (180)** day from date of issuance if the work permitted thereunder has not been commenced. Such permit shall also expire if the building or work authorized by such permit is suspended or abandoned for a period of **180** days at any time after work commences.

INSPECTIONS

INSPECTIONS	APPROVED BY	DATE
PRESITE		
SHORING		
SETBACK AND YARDS		
UFER		
TRENCH AND FORMS REINFORCING STEEL		
SETBACK & ELEVATION SURVEY		
O.K. TO POUR FOOTINGS		

DO NOT POUR FOOTINGS UNTIL ABOVE IS APPROVED

UNDERGROUND HYDRO		
UNDERGROUND FLUSH		
HEAT OR REFRIG. GROUNDWORK		
ELECTRICAL GROUNDWORK		
PLUMBING GROUNDWORK		
GAS PIPING GROUNDWORK		
UNDER FLOOR INSULATION		
FIRST FLOOR JOISTS		
O.K. TO POUR SLAB FLOOR		

DO NOT POUR CONCRETE FLOOR SLAB OR COVER FIRST FLOOR JOISTS UNTIL ABOVE IS APPROVED

INSPECTIONS	APPROVED BY	DATE
ROUGH ELECTRIC		
ROUGH PLUMBING		
DUCTS		
ROUGH HEATING OR REFRIGERATION		
ROUGH GAS PIPING		
ROOF SHEATHING (Commercial Only)		
ROUGH FRAMING AND ROOF		
ALARM ROUGH		
OVERHEAD HYDRO		
FIRE SPRINKLER WELD INSPECTION		
INSULATION		
O.K. TO COVER		

DO NOT COVER UNTIL ABOVE IS APPROVED

LATHING Interior ☐ Exterior ☐		
DRYWALL		
BROWNCOAT Interior ☐ Exterior ☐		
SEWER SEPTIC TANK-CESSPOOL		
FINAL GAS		
FINAL PLUMBING		
FINAL ELECTRICAL	MB 8/25/97	
FINAL HEATING OR REFRIGERATION		
ENERGY FINAL		
LANDSCAPE FINAL		
GRADING FINAL		
FINAL ENGINEERING		
FINAL SPRINKLER		
FINAL CENTRAL STATION		
FINAL FIRE ALARM		
F.P.B. FINAL		
FINAL BUILDING INSPECTION		

CORRECTIONS & PARTIAL INSPECTIONS

INSPECTIONS	APPROVED BY	DATE

APPLICATION FOR ELECTRICAL PERMIT

City of Glendale
Permit Services Center

Permit No. E10044032
Accepted by: LM
Receipt No. 2575802.0

MSB Room 101 633 E. Broadway at Glendale Avenue (818) 548-3200

Please print legibly and complete all applicable spaces.

Job Address 5430 SAN FERNANDO ROAD | Date 4/28/94

Contractor/Company DONLEE DEVELOPMENT CORPORATION
Mailing Address 8951 PEBBLE BEACH
City WESTMINSTER State CA Zip 92683
Telephone (714) 897-2157 Emergency No. (714) 775-3376
Contractor's City License No. GEN00587 Expires on
State License No. 510150
Workmen's Comp. Expires on 6/1/94

Owner's Name COURTAULDS AEROSPACE, INC.
Mailing Address 5430 SAN FERNANDO ROAD
City GLENDALE State CA Zip 91203
Telephone (818) 549-7589 OR (818) 240-2060

CONTRACTOR'S EXEMPTION DECLARATION

I certify that I am exempt from the "License Required" provisions of the Contractor License Law. (State Basis of Exemption)

If I should become subject to the Workmen's Compensation provisions of the Labor Code of California, I will forthwith comply with provisions of Sec. 3700 or my permit will be deemed revoked.

Date Signature of Exempt Individual

DECLARATION OF OWNER

I am the bonafide owner of the building described in the foregoing application: Said building is a single family dwelling used exclusively for living purposes except for the usual accessory buildings in conjunction with such dwelling: Said living quarters are occupied or will be occupied by the under signed. I will personally purchase all materials and will perform all labor in connection with the foregoing permit. I declare under penalty of perjury that the foregoing is true and correct.

Date Signature of the Owner/Builder

THIS PERMIT IS FOR:

☐ New Bldg. ☒ Existing Bldg.
☐ No Service Change ☐ Reconnect or Reseal

Totals shown below must be submitted in diagram on back of this application or on separate greensheet on site when Rough Electrical Inspection is requested.

Branch Circuits:
First Ten
Eleven to Forty
Each Additional over Forty

Quantity	HP - KW - KVA Over	Incl.	Actual	Phase 1	Phase 3	Unit Cost
1	0	1		1		
	1	5				
	5	20				
	20	50				
	50	100				

_____ Adding Outlets
_____ Cellular Floor Raceway @ _____ per 100ft.
_____ Distribution Panel, Overcurrent Device @ _____ each
_____ Switchboard - Voltage
_____ Service - Voltage _____
Amperage _____
_____ Temp. Service or Temp. Lighting
_____ Private Swimming Pool
1 Miscellaneous LIGHT FIXTURE

Specify Number of:
Motors 1 Welder _____ Water Heater _____
Transformers _____ Range _____ Heating Appl. _____
Dryer _____ Misc. Equip. or Appl. _____

I hereby certify that I have read this application and state that the information is correct. I agree to comply with all City and County ordinances and State laws relating to this type of construction, whether specified herein or not. I hereby authorize representatives of the City to enter upon the above mentioned property for purposes of inspecting the work permitted. "I certify that in the performance of the work for which this permit is issued I shall not employ any persons in any manner so as to become subject to the workmen's compensation laws of California."

Date 4/28/94
Driver's License No. H0048306

Alfred Jeslee ALFRED JESLEE / agent
Signature of Contractor or Authorized Agent

SHOW COMPLETE WIRING DIAGRAM IN SPACE PROVIDED BELOW

(For larger projects attach full Electrical Plan)

SEE DRAWING J-155 ATTACHED

MARS
L-15
JUL 25 1995

CITY OF GLENDALE
PERMIT SERVICES CENTER
633 E. BROADWAY
MSB ROOM 101
GLENDALE CA 91206-4453
(818) 548-3200

PERMIT NBR: P10044850
PROJECT NBR:

PLUMBING/GAS PERMIT

APPLIC DATE: 06/10/94
ISSUE DATE: 06/10/94

IMPROVEMENT TYPE.: ALTERATION
USE TYPE.....: COMMERCIAL
PROPOSED WORK....: ALTERATION
PROPSD WORK LINE1: 2 MISCELLANEOUS
PROPSD WORK LINE2:

COMMERCIAL

BUILDING ADDRESS:
5430 SAN FERNANDO RD
GLENDALE CA 91203

OWNER INFORMATION:
TROSTORFF,RUTH G TR ET AL
2129 ROSCOMARE RD
LOS ANGELES CA 90077

PROPERTY DESCRIPTION: 5638-0018-0032
#LOT COM AT INTERSECTION OF NE LINE OF SAN FERNANDO RD WITH N LINE OF TR NO 5468 TH NW ON SD NE LINE AND E ON S LINE OF MILFORD ST TO W LINE OF TR NO SEE ASSESSOR MAPBOOK FOR MISSING PORTION NO 3784 AND POR OF WEST GLENDALE

WORKERS COMP. EXEMPT: N ZONING:
WORKERS COMP. EXP DATE: 07/01/94

WK:(818) 549-7589 HM:(818) 549-7589
APPLC: CALIFORNIA LAB.ARTHUR DESOTO
DR. # E0647763
CONTRACTOR INFORMATION:
CALIFORNIA LABORATORIES & DEV.
554 E. FOOTHILL BLVD.
SAN DIMAS CA 91773-
PHONE:
CITY LICENSE: GEN01948
STATE LICENSE:
LICENSEE: CALIFORNIA LABORATO
PHONE: (909) 394-5744

========== PLUMBING/GAS FIXTURES ==========

MISCELLANEOUS.....2

========== DESCRIPTION OF WORK ==========

==========PLUMBING==========

TYPE OF SEWAGE (PUBLIC/SEPTIC) _
TYPE OF WATER (PUBLIC/WELL) _

SOIL STACK SIZE ___
SOIL LINE IN BUILDING SIZE ___

==========GAS==========

TYPE OF GAS (NATURAL/OTHER) _
PIPE SIZE (DIAMETER IN INCHES) ___
NBR OF FURNACES ___
NBR OF RANGES ___
NBR OF OTHER GAS APPLIANCES ___

==========STORAGE TANKS==========

TANK TYPE _ OTHER _____
NBR OF TANKS ___
TANK SIZE _____
UNDER/ABOVE GROUND _

==========COMMENTS==========

WORK ON THIS PERMIT MUST COMMENCE WITHIN SIX (6) MONTHS FROM DATE OF ISSUANCE OR PERMIT BECOMES VOID.

WORK IS TO BE LIMITED TO THAT STATED ON THIS PERMIT. ALL WORK MUST BE DONE IN ACCORDANCE WITH THE CITY OF GLENDALE CODE AND THE RULES OF THIS DEPARTMENT. WORK MUST BE DONE BY THE LICENSEE OR EMPLOYEES UNDER LICENSEE'S DIRECT SUPERVISION OR THE DIRECT SUPERVISION OF A LICENSED JOURNEYMAN IN HIS EMPLOY. CONCEALED WORK MUST BE INSPECTED BEFORE CLOSE-IN.

~~ON-SITE WATER AND SEWER PERMITS ARE INSPECTED BY THE UTILITIES~~ DEPARTMENT; DEVELOPER SERVICES. CALL 548-4830 AT LEAST 24 HOURS IN ADVANCE

GROUND _____ ROUGH _____ FINAL _____

TANK LOCATION _____ SEAL _____ VENTS _____ AIR TEST _____ FINAL _____

FEE: $ 30.80

THIS IS TO CERTIFY THAT PERMIT IS GRANTED THIS DATE: _____

FOR INSPECTIONS
CALL 818 548-4830

_____
FOR PERMIT SERVICES ADMINISTRATOR

PW-PSC-2 (REV. 3/92)

INSPECTION RECORD

PRESERVE THIS RECORD OF YOUR BUILDING INSPECTIONS

This card must be posted in a conspicuous place at or near the main entrance to the new building, addition or alteration during foundation and framing construction.

When the building is framed this card may be posted at the electric meter service box or the garage and must always be available to the building inspector.

The issuance of a building permit does not authorize the installation of mechanical work such as plumbing, electrical, heating or refrigeration which requires a separate plumbing, electrical, heating or refrigeration permit.

Building permits shall expire on the **one hundred eightieth (180)** day from date of issuance if the work permitted thereunder has not been commenced. Such permit shall also expire if the building or work authorized by such permit is suspended or abandoned for a period of **180** days at any time after work commences.

INSPECTIONS

INSPECTIONS	APPROVED BY	DATE
PRESITE		
SHORING		
SETBACK AND YARDS		
UFER		
TRENCH AND FORMS REINFORCING STEEL		
SETBACK & ELEVATION SURVEY		
O.K. TO POUR FOOTINGS		

DO NOT POUR FOOTINGS UNTIL ABOVE IS APPROVED

UNDERGROUND HYDRO		
UNDERGROUND FLUSH		
HEAT OR REFRIG. GROUNDWORK		
ELECTRICAL GROUNDWORK		
PLUMBING GROUNDWORK		
GAS PIPING GROUNDWORK		
UNDER FLOOR INSULATION		
FIRST FLOOR JOISTS		
O.K. TO POUR SLAB FLOOR		

DO NOT POUR CONCRETE FLOOR SLAB OR COVER FIRST FLOOR JOISTS UNTIL ABOVE IS APPROVED

INSPECTIONS	APPROVED BY	DATE
ROUGH ELECTRIC		
ROUGH PLUMBING		
DUCTS		
ROUGH HEATING OR REFRIGERATION		
ROUGH GAS PIPING		
ROOF SHEATHING (Commercial Only)		
ROUGH FRAMING AND ROOF		
ALARM ROUGH		
OVERHEAD HYDRO		
FIRE SPRINKLER WELD INSPECTION		
INSULATION		
O.K. TO COVER		

DO NOT COVER UNTIL ABOVE IS APPROVED

LATHING Interior ☐ Exterior ☐		
DRYWALL		
BROWNCOAT Interior ☐ Exterior ☐		
SEWER SEPTIC TANK-CESSPOOL		
FINAL GAS		
FINAL MECH. EXPIRED	QJ	6-1-95
FINAL ELECTRICAL		
FINAL HEATING OR REFRIGERATION		
ENERGY FINAL		
LANDSCAPE FINAL		
GRADING FINAL		
FINAL ENGINEERING		
FINAL SPRINKLER		
FINAL CENTRAL STATION		
FINAL FIRE ALARM		
F.P.B. FINAL		
FINAL BUILDING INSPECTION		

CORRECTIONS & PARTIAL INSPECTIONS

INSPECTIONS	APPROVED BY	DATE
NO ACCESS - NOTICE SENT	QJ	5-18-95

APPLICATION FOR PLUMBING PERMIT

City of Glendale
Permit Services Center

Permit No. P1004485O
Accepted by: CES
Receipt No. 45131B020

MSB Room 101 633 E. Broadway at Glendale Avenue (818) 548-3200

Please print legibly and complete all applicable spaces.

Job Address 5430 SAN FERNANDO RD. Date 6/6/94

Contractor/Company CALIFORNIA LABORATORIES & DEV.
Mailing Address 554 E. FOOTHILL BLVD
City SAN DIMAS State CA. Zip 91773
Telephone (909)394-5744 Emergency No. SAME
Contractor's City License No. B-643833 Expires on 12-31-94
State License No. 7 GEN 0[illegible]
Workmen's Comp. Expires on 7-1-94

Owner's Name COURTAULDS AEROSPACE
Mailing Address 5430 SAN FERNANDO RD
City GLENDALE State CA. Zip 91203
Telephone 818-549-7589 EXT. 75-89

CONTRACTOR'S EXEMPTION DECLARATION

I certify that I am exempt from the "License Required" provisions of the Contractor License Law. (State Basis of Exemption)

If I should become subject to the Workmen's Compensation provisions of the Labor Code of California, I will forthwith comply with provisions of Sec. 3700 or my permit will be deemed revoked.

AO 6/6/94 [signature]
Date Signature of Exempt Individual

DECLARATION OF OWNER

I am the bonafide owner of the building described in the foregoing application: Said building is a single family dwelling used exclusively for living purposes except for the usual accessory buildings in conjunction with such dwelling: Said living quarters are occupied or will be occupied by the under signed. I will personally purchase all materials and will perform all labor in connection with the foregoing permit. I declare under penalty of perjury that the foregoing is true and correct.

Date Signature of the Owner/Builder

Section Sheet No.
Lot No. Tract

No.	Fixture Type or Item	$ Fees
	Water Closets (toilets)	
	Urinals	
	Bathtubs	
	Lavatories (wash basins)	
	Showers and/or Pan	
	Sinks, Kitchen, Bar Service	
	Dishwashers	
	Garbage Disposals	
	Laundry Trays	
	Clothes Washer	
	Drinking Fountain	
	Floor Sink or Drain	
	Grease Traps	
	Water Softeners	
	Water Heaters and/or Vents	
	Sump Pump	
	Total No. of Fixtures Above	

Other Fees

- Lawn Sprinkler System
- Back Flow Device: 0-5 Devices
- Additional Back Flow Devices
- Industrial Waste Interceptor
- Water Systems, w/o Fixtures
- Gas Systems: 0-5 Outlets
- Additional Gas System Outlets
- Boilers: Steam or Hot Water
- Temperature and/or Press Relief Valves or Hi-Temp Limt Devices
- Sewer Connections
- 1 Sewer Cap or Cesspool Fill
- Miscellaneous
- Permit Fee

This permit becomes null and void if work is not commenced within 180 days, or if construction or work is suspended or abandoned for a period of 90 days at any time after work is commenced. I hereby certify that I have read this application and state that the information is correct. I agree to comply with all City and County ordinances and State laws relating to this type of construction, whether specified herein or not. I hereby authorize representatives of the City to enter upon the above mentioned property for purposes of inspecting the work permitted. "I certify that in the performance of the work for which this permit is issued I shall not employ any persons in any manner so as to become subject to the workmen's compensation laws of California."

Date X6/7/94
Driver's License No. X E0647763

X [signature]
Signature of Contractor or Authorized Agent

Lic# B643833

(818) 543-4731

411 N. Chadwick Ave 526

Judy

for 321-CSLB

22 52

216 22

MARY

-3900

Ron Stern

IE

CMR

STAN HORNE
818 998 0429

MARS
MAR 0 4 1996

2-44

CITY OF GLENDALE
PERMIT SERVICES CENTER
633 E. BROADWAY
MSB ROOM 101
GLENDALE CA 91206-4453
(818) 548-3200

PERMIT NBR: M10044031
PROJECT NBR:

MECHANICAL PERMIT

APPLIC DATE: 04/29/94
ISSUE DATE: 04/29/94

IMPROVEMENT TYPE.: ALTERATION
USE TYPE.....: COMMERCIAL
PROPOSED WORK....: ALTERATION
PROPSD WORK LINE1: 1 VENT SYSTEM
PROPSD WORK LINE2:

COMMERCIAL

BUILDING ADDRESS:
5430 SAN FERNANDO RD
GLENDALE CA 91203

OWNER INFORMATION:
TROSTORFF,RUTH G TR ET AL
2129 ROSCOMARE RD
LOS ANGELES CA 90077

PROPERTY DESCRIPTION: 5638-0018-0032
#LOT COM AT INTERSECTION OF NE LINE OF SAN FERNANDO RD WITH N LINE OF TR NO 5468 TH NW ON SD NE LINE AND E ON S LINE OF MILFORD ST TO W LINE OF TR NO SEE ASSESSOR MAPBOOK FOR MISSING PORTION NO 3784 AND POR OF WEST GLENDALE

WK:(818) 549-7589 HM:
APPLC: ALFRED JESLEE
DR. # H0048306

CONTRACTOR INFORMATION:
DONLEE DEVELOPMENT CORP.
8951 PEBBLE BEACH
WESTMINSTER CA 92683-
PHONE:

WORKERS COMP. EXEMPT: N ZONING:
WORKERS COMP. EXP DATE: 06/01/94

CITY LICENSE: GEN00587
STATE LICENSE:
LICENSEE: SMITH HAROLD
PHONE:

========== DESCRIPTION OF WORK ==========

VENT SYS/FAN,HOOD.....1

==========COMMENTS==========

WORK ON THIS PERMIT MUST COMMENCE WITHIN 180 DAYS FROM DATE OF ISSUANCE OR PERMIT BECOMES VOID.

WORK IS TO BE LIMITED TO THAT STATED ON THIS PERMIT. ALL WORK MUST BE DONE IN ACCORDANCE WITH THE CITY OF GLENDALE CODE AND THE RULES OF THIS DEPARTMENT. WORK MUST BE DONE BY THE LICENSEE OR EMPLOYEES UNDER LICENSEE'S DIRECT SUPERVISION OR THE DIRECT SUPERVISION OF A LICENSED JOURNEYMAN IN HIS EMPLOY. CONCEALED WORK MUST BE INSPECTED BEFORE CLOSE-IN.

NOTICE TO H.V.A.C. INSTALLERS!
ROOFTOP EQUIPMENT

PLEASE BE ADVISED THAT THE GLENDALE ZONING CODE REQUIRES IN USE ZONES R-1750 R-1250, C-1, C-2, C-3, CBD, CR, M-1, M-2 AND M/C THAT: "ROOFTOP EQUIPMENT SHALL BE COMPLETELY ENCLOSED ON ALL SIDES OR SCREENED FROM VIEW OF PUBLIC RIGHT-OF-WAYS. (ORD. NO. 4723, 2)"

THE H.V.A.C. INSPECTOR WILL CITE ALL VIOLATIONS OF THIS REQUIREMENT AND REMEDIAL ACTION BY THE OWNER WILL BE REQUIRED EITHER BY REMOVAL OF THE OFFENDING EQUIPMENT OR BY SCREENING.

FEE: $ 31.30

THIS IS TO CERTIFY THAT PERMIT IS GRANTED THIS DATE: _____

FOR INSPECTIONS
CALL 818 548-4830

_____
FOR PERMIT SERVICES ADMINISTRATOR

PW-PSC-2 (REV. 3/92)

INSPECTION RECORD

PRESERVE THIS RECORD OF YOUR BUILDING INSPECTIONS

This card must be posted in a conspicuous place at or near the main entrance to the new building, addition or alteration during foundation and framing construction.

When the building is framed this card may be posted at the electric meter service box or the garage and must always be available to the building inspector.

The issuance of a building permit does not authorize the installation of mechanical work such as plumbing, electrical, heating or refrigeration which requires a separate plumbing, electrical, heating or refrigeration permit.

Building permits shall expire on the **one hundred eightieth (180)** day from date of issuance if the work permitted thereunder has not been commenced. Such permit shall also expire if the building or work authorized by such permit is suspended or abandoned for a period of **180** days at any time after work commences.

INSPECTIONS

INSPECTIONS	APPROVED BY	DATE
PRESITE		
SHORING		
SETBACK AND YARDS		
UFER		
TRENCH AND FORMS REINFORCING STEEL		
SETBACK & ELEVATION SURVEY		
O.K. TO POUR FOOTINGS		

DO NOT POUR FOOTINGS UNTIL ABOVE IS APPROVED

UNDERGROUND HYDRO		
UNDERGROUND FLUSH		
HEAT OR REFRIG. GROUNDWORK		
ELECTRICAL GROUNDWORK		
PLUMBING GROUNDWORK		
GAS PIPING GROUNDWORK		
UNDER FLOOR INSULATION		
FIRST FLOOR JOISTS		
O.K. TO POUR SLAB FLOOR		

DO NOT POUR CONCRETE FLOOR SLAB OR COVER FIRST FLOOR JOISTS UNTIL ABOVE IS APPROVED

INSPECTIONS	APPROVED BY	DATE
ROUGH ELECTRIC		
ROUGH PLUMBING		
DUCTS		
ROUGH HEATING OR REFRIGERATION		
ROUGH GAS PIPING		
ROOF SHEATHING (Commercial Only)		
ROUGH FRAMING AND ROOF		
ALARM ROUGH		
OVERHEAD HYDRO		
FIRE SPRINKLER WELD INSPECTION		
INSULATION		
O.K. TO COVER		

DO NOT COVER UNTIL ABOVE IS APPROVED

LATHING Interior ☐ Exterior ☐		
DRYWALL		
BROWNCOAT Interior ☐ Exterior ☐		
SEWER SEPTIC TANK-CESSPOOL		
FINAL GAS		
FINAL PLUMBING		
FINAL ELECTRICAL		
FINAL HEATING OR REFRIGERATION	MJ	3-3-94
ENERGY FINAL		
LANDSCAPE FINAL		
GRADING FINAL		
FINAL ENGINEERING		
FINAL SPRINKLER		
FINAL CENTRAL STATION		
FINAL FIRE ALARM		
F.P.B. FINAL		
FINAL BUILDING INSPECTION		

CORRECTIONS & PARTIAL INSPECTIONS

INSPECTIONS	APPROVED BY	DATE

APPLICATION FOR HEATING, VENTILATING, AIR CONDITIONING OR REFRIGERATION PERMIT

City of Glendale
Permit Services Center

Permit No. M1064403
Accepted by: LM
Receipt No. 2574B020

MSB Room 101 633 E. Broadway at Glendale Avenue (818) 548-3200

Please print legibly and complete all applicable spaces.

Job Address 5430 SAN FERNANDO ROAD | Date 4/28/94

Contractor/Company DONLEE DEVELOPMENT CORPORATION
Mailing Address 8951 PEBBLE BEACH
City WESTMINSTER State CA Zip 92683
Telephone (714) 897-2157 Emergency No. (714) 775-3376
Contractor's City License No. GEN00587 Expires on 12-31-94
State License No. 510150
Workmen's Comp. Expires on 6/1/94

Owner's Name COURTAULDS AEROSPACE, INC.
Mailing Address 5430 SAN FERNANDO ROAD
City GLENDALE State CA Zip 91203
Telephone (818) 549-7589 OR (818) 240-2060

[ ] New [ ] Add'n [X] Alter. [ ] Replace

No.	Item	$ Fees
____	Gas Systems	____
____	Appliance Vent	____
____	Air Handling Units	____
____	Evaporative Coolers	____
1	Ventilating Systems (fan, hood, etc.)	____
____	Refrigeration Systems altered, repaired or added to	____
____	Air Conditioning Systems altered, repaired or added to	____
____	Heating Appliance System altered, repaired or added to	____

CONTRACTOR'S EXEMPTION DECLARATION

I certify that I am exempt from the "License Required" provisions of the Contractor License Law. (State Basis of Exemption)

If I should become subject to the Workmen's Compensation provisions of the Labor Code of California, I will forthwith comply with provisions of Sec. 3700 or my permit will be deemed revoked.

Date Signature of Exempt Individual

DECLARATION OF OWNER

I am the bonafide owner of the building described in the foregoing application: Said building is a single family dwelling used exclusively for living purposes except for the usual accessory buildings in conjunction with such dwelling: Said living quarters are occupied or will be occupied by the under signed. I will personally purchase all materials and will perform all labor in connection with the foregoing permit. I declare under penalty of perjury that the foregoing is true and correct.

Date Signature of the Owner/Builder

HEATING APPLIANCES
(Installed or Relocated)

Type	B.T.U.

BOILERS, COMPRESSORS or ABSORPTION SYSTEMS
(Installed or Relocated)

Quantity	Type	HP or B.T.U.

This permit becomes null and void if work is not commenced within 180 days, or if construction or work is suspended or abandoned for a period of 90 days at any time after work is commenced. I hereby certify that I have read this application and state that the information is correct. I agree to comply with all City and County ordinances and State laws relating to this type of construction, whether specified herein or not. I hereby authorize representatives of the City to enter upon the above mentioned property for purposes of inspecting the work permitted. "I certify that in the performance of the work for which this permit is issued I shall not employ any persons in any manner so as to become subject to the workmen's compensation laws of California."

Date 4/28/94

Driver's License No. H0048306

Alfred Jeslee ALFRED JESLEE/AGENT
Signature of Contractor or Authorized Agent

Printed on Recycled Paper

02

5430 SAN FERNANDO RD 1ST FL

Permit Number: BM 20020374
Plan Check Number:

Printed On: 08-MAY-02

Expiration Date: 04-NOV-02

BM3020
MECH. FOR ALT./REPR TO CO

CITY OF GLENDALE - BUILDING AND SAFETY
633 E.Broadway, Rm.101
Glendale, CA 91206 - (818)548-3200 (818)548-4830(INSP)

Permit Status: OPEN
Status Date: 08-MAY-2002

Mechanical Permit

Scope of Work
2 ventilation systems.

Individual's / Company Name	Address / City, State Zip	City, State Lic. / Worker's Comp.	Phone Number
(APP) Circle Of Industral Manufac	1613 W EL SEGUNDO BLVD Compton, Ca 90222		
(OWN) Ppg	Glendale, Ca 90103		818-549-7617
(CNT)			
(GEN) Circle Of Industral Manufactur	1613 W El Segundo Blvd Compton, Ca 90222	CCLB 20020076/, STATE FUND/5614-2002,010103	

Tract Name / Number	Block(s)	Lot(s)	Assessor's ID
			5638018032

Estimated Value: **Calculated Value:** $32

Permit Quantities	Qty	Comments or Y / N	Permit Quantities	Qty	Comments or Y / N
Ventilating Systems	2				

Comments

Fees	Amount	Fee Description	Amount
HVAC - MECHANICAL	$50.00		
Total Fees:	$50.00		
Total Fees Due:	$0.00	Total Fees Paid:	$50.00

Clearances Agencies

Activity Code	Status	By	Date
Condition Code	Status	By	Date

The person signing for this permit acknowledges that there are NO Oak, Bay or Sycamore Trees with trunks larger than an eight inch (8") diameter within a twenty foot (20 ft.) influence of the proposed construction.

The City of Glendale restricts issuance of the building permit to the property owner or licensed general contractor only. Signatures of this individual must be verified by personal identification. Any person signing the permit application as agent for the owner or contractor shall have an original letter of authorization at the time of permit issuance.

Applications Shall expire 180 days after the date of submittal unless excepted by sec. 107.4 of the Glendale Building Code, and thereafter, any documents submitted to the department shall be returned to the applicant or destroyed by the building official. Upon written request from the applicant, the building official may extend the period of permit application.

COPYRIGHT KIVA 1997 - 2002

5430 SAN FERNANDO RD 1ST FL,

LICENSED CONTRACTORS DECLARATION

I hereby affirm, under penalty of perjury, that I am licenced under the provisions of Chapter 9 (starting with Section 7000) of Division 3 o fthe Bus. & Prof. code , and that my license is in full force and effect.

License Class B1 License No. 196066 Contractor's Signature John LaForest Date 5-8-02

OWNER - BUILDER DECLARATION

As the property owner and builder of the proposed project ('owner-builder') you are the responsible party of record on this permit. Building permits are not required to be signed by property owners unless they are personally performing their own work. If your work is being performed by someone other than yourself, you may protect yourself from possible liability if that person applies for the proper permit in his or her name. Contractors are required by law to be licensed and bonded by the State of California and to have a business license from the City of Glendale. They are also required by law to put their license number on all permits for which they apply. If you plan to do your own work, with the exception of various trades that you plan to subcontract, you should be aware that if you employ or otherwise engage any persons other than your immediate family, and the work (including materials and other costs) is $200 or more for the entire project, and such persons are not licensed as contractors or subcontractors, then you may be an employer. If you are an employer, you must register with the state and federal government as an employer and you are subject to several obligations including state and federal income tax withholding, federal social security taxes, workers compensation insurance, disability insurance costs, and unemployment compensation contributions. There may be financial risks for you if you do not carry out these obligations, and these risks are especially serious with respect to workers' compensation insurance. For more specific information about your obligations under federal law, contact the Internal Revenue Service (and, if you wish, the U.S. Small Business Administration). For more specific information about your obligations under state law, contact the Department of Benefit Payments and the Division

of Industrial Accidents. If the structure is intended for sale, property owners who are not licensed contractors are allowed to perform their work personally or through their own employees, without a licensed contractor or subcontractor, only under limited conditions. A frequent practice of unlicensed persons professing to be contractors is to secure an 'owner-builder' building permit, erroneously implying that the property owner is providing his or her own labor and material personally. Information about licensed contractors may be obtained by contacting the Contractors' State License Board in your community or at 1020 N Street, Sacramento, California 95814. Note: The current mailing address of the Contractors State License Board is P.O. Box 26000, Sacramento, California 95826.

Section 7031.5 of the Bus. & Prof. Code requires the permit applicant to sign a statement above or claim exemption from the Contractor's license Law and state the basis for such exemption. Violations of this section subjects the applicant to a civil penalty of not more than five hundred dollars ($500). I hereby affirm that I have read the paragraph above and willfully accept the responsibility of an owner-builder. I further affirm, under penalty of perjury, that I am exempt from the Contractor's License Law for the following reason:

_____ INITIAL I, as owner of the property, or my employees with wages as their sole compensation, will do the work, and the structure is not intended or offered for sale (Sec. 7044, Business and Professions Code: The Contractors License Law does not apply to an owner of property who builds or improves thereon, and who does such work himself or herself or through his or her own employees, provided that the improvements are not intended or offered for sale. If, however, the building or improvement is sold within one year of completion, the owner-builder will have the burden of proving that he or she did not build or improve for the purpose of sale.).

_____ INITIAL I, as owner of the property, am exclusively contracting with licensed contractors to construct the project (Sec. 7044, Business and Professions Code: The Contractors License Law does not apply to an owner of property who builds or improves thereon, and who contracts for the projects with a contractor(s) licensed pursuant to the Contractors License Law.). I have or plan to contract with the following person (company) to provide the proposed construction:

Name_____ Address_____ Phone_____ Contractors Lic. No._____

_____ INITIAL I, as owner of the property, plan to provide portions of the work but I have or plan to contract with the following person(s) /(company(ies)) to provide the work indicated.

Name_____ Address_____ Phone_____ Type of work_____

Name_____ Address_____ Phone_____ Type of work_____

Name_____ Address_____ Phone_____ Type of work_____

I am exempt under Section _____ of the Bus. and Prof. Code for the following reason:_____

_____ INITIAL

Name of Property Owner _____ Signature _____ Date _____

WORKERS COMPENSATION DECLARATION

_____ INITIAL I have and will maintain a certificate of consent to self-insure for workers' compensation, as provided for by Section 3700 of the Labor Code, for the performance of the work for which this permit is issued.

_____ INITIAL I have and will maintain workers' compensation insurance, as required by Section 3700 of the Labor Code, for the performance of the work for which this permit is issued. My workers'compensation insurance carrier and policy number are:

Carrier_____ Policy Number_____ Expiration Date_____

(This section need not be completed if the permit is for one hundred dollars ($100) or less)

_____ INITIAL I certify that in the performance of the work for which this permit is issued, I shall not employ any person in any manner so as to become subject to the workers' compensation laws of Califoroia, and agree that if I should become subject to the workers' compensation provisions of Section 3700 of the Labor Code, I shall forthwith comply with those provisions.

Print Name _____ Signature _____ Date _____ ☐CONTRACTOR ☐OWNER ☐AGENT

WARNING: FAILURE TO SECURE WORKERS' COMPENSATION COVERAGE IS UNLAWFUL, AND SHALL SUBJECT AN EMPLOYER TO CRIMINAL PENALTIES AND CIVIL FINES UP TO ONE HUNDRED THOUSAND DOLLARS ($100,000), IN ADDITION TO THE COST OF COMPENSATION, DAMAGES AS PROVIDED FOR IN SECTION 3706 OF THE LABOR CODE, INTEREST, AND ATORNEY'S FEES.

ASBESTOS NOTIFICATION

☐I declare that notification of asbestos removal is not applicable to this project. ☐A notification letter has or will be sent to the AQMD or EPA. _____ SIGNATURE

CONSTRUCTION LENDING AGENCY

I hereby affirm under penalty of perjury that there is a construction lending agency for the performance or the work for which this permit is issued (Sec. 3097, Civil Code).

Lender's Name_____ Lender's Address_____ Phone_____

FINAL DECLARATION

I certify that I have read this application and state that the above information is correct. I agree to comply with all city and county ordinances and state laws relating to building construction, and hereby authorize representatives of the City of Glendale to enter upon the above-mentioned property for inspection purposes. ☐CONTRACTOR ☐OWNER ☐AGENT

Print Name JOHN LAFOREST Signature John LaForest Date 5-9-02

508

APPLICATION FOR HEATING, VENTILATING, AIR CONDITIONING OR REFRIGERATION PERMIT

M
B20020374
BMP2002004?

Permit No. BMP2002004?
Accepted by: AV
Receipt No. 00414

City of Glendale
Permit Services Center
MSB Room 101 633 E. Broadway at Glendale Avenue (818) 548-3200

Please print legibly and complete all applicable spaces.

Job Address 5430 SAN FERNANDO ROAD | Date 04-4-02

Contractor/Company Circle Industrial mfg
Mailing Address 1613 W el segundo blvd
City Compton State Ca Zip 90222
Telephone 310 638-5101 Emergency No.
Contractor's City License No. Expires on
State License No. 196065
Workmen's Comp. Expires on 04-01-2003

Owner's Name P.P.G
Mailing Address 5430 SAN FERNANDO ROAD
City Glendale State Ca Zip 90103
Telephone 818 549-7617 Al Adams

[ ] New [ ] Add'n [ ] Alter. [ ] Replace

No.	Item	$ Fees
___	Gas Systems	
2	Appliance Vent	
___	Air Handling Units	
___	Evaporative Coolers	
2	Ventilating Systems (fan, hood, etc.)	
___	Refrigeration Systems altered, repaired or added to	
___	Air Conditioning Systems altered, repaired or added to	
___	Heating Appliance System altered, repaired or added to	

CONTRACTOR'S EXEMPTION DECLARATION

I certify that I am exempt from the "License Required" provisions of the Contractor License Law. (State Basis of Exemption)

If I should become subject to the Workmen's Compensation provisions of the Labor Code of California, I will forthwith comply with provisions of Sec. 3700 or my permit will be deemed revoked.

Date Signature of Exempt Individual

DECLARATION OF OWNER

I am the bonafide owner of the building described in the foregoing application: Said building is a single family dwelling used exclusively for living purposes except for the usual accessory buildings in conjunction with such dwelling: Said living quarters are occupied or will be occupied by the under signed. I will personally purchase all materials and will perform all labor in connection with the foregoing permit. I declare under penalty of perjury that the foregoing is true and correct.

Date Signature of the Owner/Builder

HEATING APPLIANCES
(Installed or Relocated)

Type	B.T.U.

BOILERS, COMPRESSORS or ABSORPTION SYSTEMS
(Installed or Relocated)

Quantity	Type	HP or B.T.U.

This permit becomes null and void if work is not commenced within 180 days, or if construction or work is suspended or abandoned for a period of 90 days at any time after work is commenced. I hereby certify that I have read this application and state that the information is correct. I agree to comply with all City and County ordinances and State laws relating to this type of construction, whether specified herein or not. I hereby authorize representatives of the City to enter upon the above mentioned property for purposes of inspecting the work permitted. I certify that in the performance of the work for which this permit is issued I shall not employ any persons in any manner so as to become subject to the workmen's compensation laws of California."

Date

Driver's License No. Signature of Contractor or Authorized Agent

PWPSC - 1 E (Rev. 7/93) Printed on Recycled Paper

OK to issue 5.8.02 MM

BUILDING PERMIT NO. BM20020374

ADDRESS 5430 SAN FERNANDO RD.

INSPECTIONS	APPVD	DATE
PRESITE		
SHORING		
SETBACKS AND YARDS		
UFER		
TRENCH AND FORMS REINFORCING STEEL		
SETBACK & ELEVATION SURVEY		
OK TO POUR FOOTINGS		

DO NOT POUR FOOTINGS UNTIL ABOVE IS APPROVED

UNDERGROUND HYDRO		
UNDERGROUND FLUSH		
HEAT OR REFRIGERATION		
GROUNDWORK		
ELECTRICAL GROUNDWORK		
PLUMBING GROUNDWORK		
GAS PIPING GROUNDWORK		
UNDER FLOOR INSULATION		
FIRST FLOOR JOISTS		
OK TO POUR SLAB FLOOR		

DO NOT POUR CONCRETE FLOOR SLAB OR COVER FIRST FLOOR JOISTS UNTIL ABOVE IS APPROVED

ROUGH ELECTRIC		
ROUGH PLUMBING		
DUCTS		
ROUGH HEATING OR REFRIG.		
ROUGH GAS PIPING		
ROUGH SHEATHING (COMMERCIAL ONLY)		
ROUGH FRAMING AND ROOF		
OVERHEAD HYDRO		
FIRE SPRINKLER WELD INSP.		
INSULATION		
OK TO COVER		


DO NOT COVER UNTIL ABOVE IS APPROVED


INSPECTIONS	APPVD	DATE
LATHING INTERIOR ☐ EXTERIOR ☐		
DRYWALL		
BROWN COAT INTERIOR ☐ EXTERIOR ☐		
SEWER-SEPTIC TANK-CESSPOOL		
FINAL GAS		
FINAL PLUMBING		
FINAL ELECTRICAL		
FINAL HEATING OR REFRIGERATION	MD	8-19-02
ENERGY FINAL		
LANDSCAPE FINAL		
GRADING FINAL		
FINAL-ENGINEERING		
FINAL SPRINKLER		
FINAL CENTRAL STATION		
FINAL FIRE ALARM		
F.P.B. FINAL		
FINAL BUILDING INSPECTION		

OCCUPANCY OF THIS BUILDING BEFORE ALL FINAL INSPECTIONS ARE MADE IS A VIOLATION OF THE CITY OF GLENDALE MUNICIPAL CODE

CORRECTIONS & PARTIAL INSPECTIONS

INSPECTIONS	APPVD	DATE

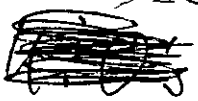

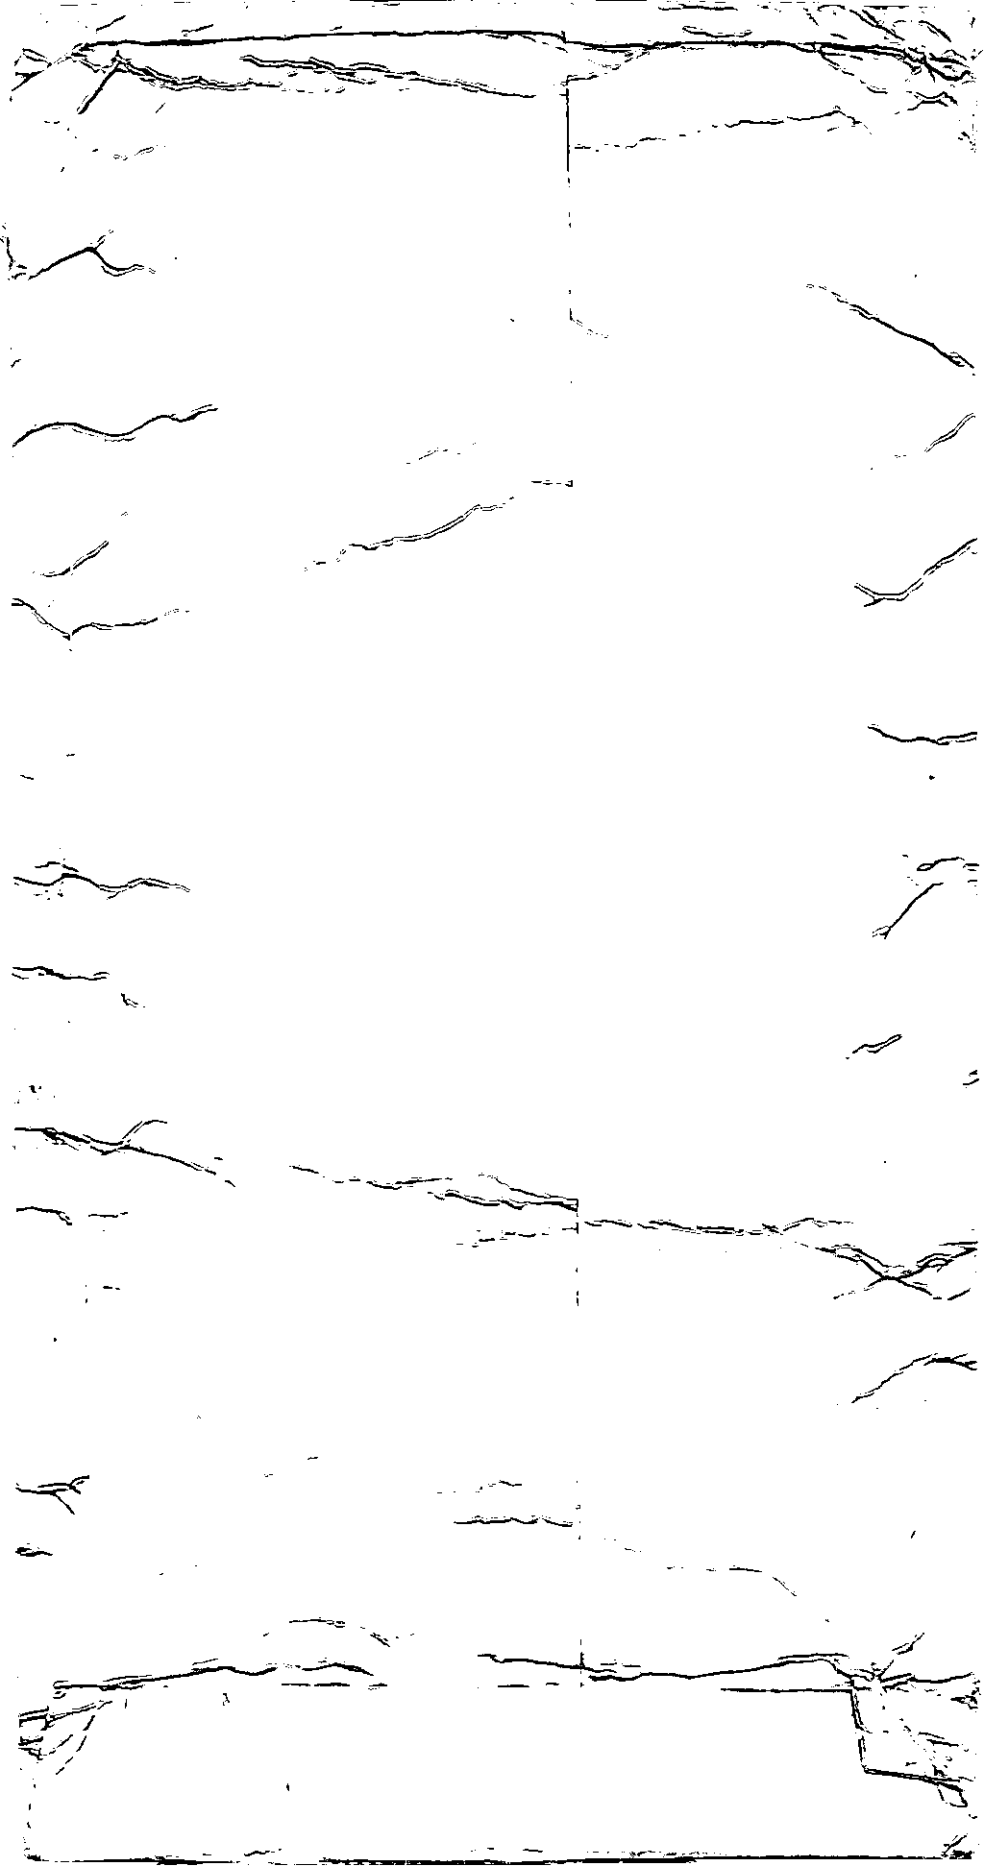

#10

MARS
L=24
JUN 1 0 1993

CITY OF GLENDALE
PERMIT SERVICES CENTER
633 E. BROADWAY
MSB ROOM 101
GLENDALE CA 91206-4453
(818) 548-3200

PERMIT NBR: B10030518
PROJECT NBR:

PERMIT TO BUILD

APPLIC DATE: 05/15/92
ISSUE DATE: 05/15/92

IMPROVEMENT TYPE.: MISCELLANEOUS
USE TYPE.....: COMMERCIAL
PROPOSED WORK....: MISCELLANEOUS COMMERCIAL
PROPSD WORK LINE1: TEAR OFF. REROOF 3 PLY BUILDUP OWENS
PROPSD WORK LINE2: CORNING CLASS A 186 SQS

BUILDING ADDRESS:
5430 SAN FERNANDO RD BLDG #10
GLENDALE CA 91203

PROPERTY DESCRIPTION: 5638-0018-0032
*LOT COM AT INTERSECTION OF NE LINE OF SAN FERNANDO RD WITH N LINE OF TR NO 5468 TH NW ON SD NE LINE AND E ON S LINE OF MILFORD ST TO W LINE OF TR NO SEE ASSESSOR MAPBOOK FOR MISSING PORTION NO 3784 AND POR OF WEST GLENDALE

WORKERS COMP. EXEMPT: N ZONING:
WORKERS COMP. EXP DATE: 12/31/92

OWNER INFORMATION:
BUCK,CARL M JR TR ET AL
8242 W 003 ST STE
LOS ANGELES CA 90048

WK:(213) 770-0155 HM:
APPLC: BRYANT ORGANIZATION
DR. # G0429397
CONTRACTOR INFORMATION:
BRYANT ORGANIZATION,INC.
16627 S. AVALON BLVD.
CARSON CA 90746-
PHONE:
CITY LICENSE: RFG00007
STATE LICENSE:
LICENSEE: BRYANT ORGAN. BRYANT O
PHONE:

A CERTIFICATE OF OCCUPANCY IS REQUIRED, EXCEPT FOR SINGLE FAMILY DWELLINGS, TO BE ISSUED BY PERMIT SERVICES BEFORE THIS BUILDING MAY BE OCCUPIED. NO CERTIFICATE OF USE AND OCCUPANCY WILL BE ISSUED UNTIL ALL BUILDING, PLUMBING, MECHANICAL & ELECTRICAL INSPECTIONS HAVE BEEN MADE AND APPROVED. IF THE USE OF THE BUILDING OR IF OWNERSHIP CHANGES, A NEW CERTIFICATE MUST BE OBTAINED.

NOTE: SEPARATE ELECTRICAL, MECHANICAL AND PLUMBING PERMITS ARE REQUIRED.

THIS PERMIT BECOMES NULL AND VOID IF WORK IS NOT COMMENCED WITHIN 180 DAYS FROM DATE OF ISSUANCE OR IF CONSTRUCTION OR WORK IS SUSPENDED OR ABANDONED FOR A PERIOD OF 90 DAYS AT ANY TIME AFTER WORK IS COMMENCED.

==========LOT CHARACTERISTICS==========

AREA	LEN	WIDTH
1		
2		

CORNER LOT N
HILLSIDE LOT

==BUILDING CHARACTERISTICS==
BUILDING HEIGHT (FT)
NUMBER OF STORIES
NO. OF DWELLING UNITS 0
NO. EXISTING BUILDINGS 0
SPRINKLED N
TYPE OF CONSTRUCTION

==========ENGINEER OR ARCHITECT==========

OCCUPANCY TYPE
OCCUPANCY LOAD

TOTAL AREA SQ FT

VALUATION $ 51213

==========BUILDING DIMENSIONS==========

	LEN	WIDTH
FIN. BASEMENT		
1ST FLOOR		
2ND FLOOR		
GARAGE		
CARPORT		
PORCH		
DECK		

==========UNITS==========
SINGLE FAMILY
NBR BEDRMS

MULTI FAMILY
EFFICIENCY
1 BEDROOM
2 BEDROOM
3+ BEDROOM
TOTL UNITS

==========IMPROVEMENTS==========
CENTRAL-A-C
ELECTRIC -
FIREPLACE
PLUMBING
BATH (NBR)
OTHER

ZONING

PW. AGREEMENT
SUBDIV REGS CC&R
AFFORD. ALLOC. # 000000
MARKET RATE ALLOC.# 000000
COVENANT

==SETBACKS===MAIN===ACC=
FRONT
REAR
SIDE (MIN)
SIDE (COMB)
SIDE ST
MAJOR ARTERY

=====WORKERS COMP.=====
EXEMPT

==MAXIMUM HEIGHTS==
STORIES 0.0
FEET

======PARKING======
OFF STREET
HANDICAPPED
NO. FIXED SEATS 000

=====AIRPORT ZONE=====
NOISE FLT PATT

==========COMMENTS==========

FEE: $ 446.10

THIS IS TO CERTIFY THAT PERMIT TO BUILD IS GRANTED THIS DATE: _____

FOR INSPECTIONS
CALL 818 548-4830

_____
FOR PERMIT SERVICES ADMINISTRATOR

PW-PSC-2 (REV. 3/92)

INSPECTION RECORD

PRESERVE THIS RECORD OF YOUR BUILDING INSPECTIONS

This card must be posted in a conspicuous place at or near the main entrance to the new building, addition or alteration during foundation and framing construction.

When the building is framed this card may be posted at the electric meter service box or the garage and must always be available to the building inspector.

The issuance of a building permit does not authorize the installation of mechanical work such as plumbing, electrical, heating or refrigeration which requires a separate plumbing, electrical, heating or refrigeration permit.

Building permits shall expire on the **one hundred eightieth (180)** day from date of issuance if the work permitted thereunder has not been commenced. Such permit shall also expire if the building or work authorized by such permit is suspended or abandoned for a period of **180** days at any time after work commences.

INSPECTIONS

INSPECTIONS	APPROVED BY	DATE
PRESITE		
SHORING		
SETBACK AND YARDS		
UFER		
TRENCH AND FORMS REINFORCING STEEL		
SETBACK & ELEVATION SURVEY		
O.K. TO POUR FOOTINGS		

DO NOT POUR FOOTINGS UNTIL ABOVE IS APPROVED

UNDERGROUND HYDRO		
UNDERGROUND FLUSH		
HEAT OR REFRIG. GROUNDWORK		
ELECTRICAL GROUNDWORK		
PLUMBING GROUNDWORK		
GAS PIPING GROUNDWORK		
UNDER FLOOR INSULATION		
FIRST FLOOR JOISTS		
O.K. TO POUR SLAB FLOOR		

DO NOT POUR CONCRETE FLOOR SLAB OR COVER FIRST FLOOR JOISTS UNTIL ABOVE IS APPROVED

INSPECTIONS	APPROVED BY	DATE
ROUGH ELECTRIC		
ROUGH PLUMBING		
DUCTS		
ROUGH HEATING OR REFRIGERATION		
ROUGH GAS PIPING		
ROOF SHEATHING (Commercial Only)		
ROUGH FRAMING AND ROOF		
ALARM ROUGH		
OVERHEAD HYDRO		
FIRE SPRINKLER WELD INSPECTION		
INSULATION		
O.K. TO COVER		

DO NOT COVER UNTIL ABOVE IS APPROVED

LATHING Interior ☐ Exterior ☐		
DRYWALL		
BROWNCOAT Interior ☐ Exterior ☐		
SEWER SEPTIC TANK-CESSPOOL		
FINAL GAS		
FINAL PLUMBING		
FINAL ELECTRICAL		
FINAL HEATING OR REFRIGERATION		
ENERGY FINAL		
LANDSCAPE FINAL		
GRADING FINAL		
FINAL ENGINEERING		
FINAL SPRINKLER		
FINAL CENTRAL STATION		
FINAL FIRE ALARM		
F.P.B. FINAL		
FINAL BUILDING INSPECTION		5/12-93

CORRECTIONS & PARTIAL INSPECTIONS

INSPECTIONS	APPROVED BY	DATE

5638 18 32

APPLICATION FOR BUILDING PERMIT

GLENDALE PERMIT REVIEW BOARD

REROOF

MAY 15 1992

City of Glendale
Permit Services Center

Permit No. B1030518

Accepted by: _____

Receipt No. 30365016

MSB, Room 101 633 E. Broadway at Glendale Avenue (818) 548-3200

Please print legibly and complete all applicable spaces.
Separate permits are required for plumbing, electrical, heating & air conditioning.
A double fee will be charged if work is started before permit is issued.

Job Address 5430 San Fernando Rd BLDG # 10

Date 5-14-92

I hereby affirm that I am licensed under provisions of Chapter 9 (commencing with Section 7000) of Division 3 of the Business and Professions Code of the State of California, and my license is in full force and effect.

Bryant ORG.
Contractor/Company

16627 S. AVALON
Mailing Address

GARDENA CA 90746
City State Zip

213 770-0155
Telephone Emergency Tele. No.

365357 RFB-00007
Contractor's License 12/31/92

THIS PROJECT IS FOR:

- [ ] New
- [ ] Repair
- [ ] Alteration
- [ ] Dwelling/Duplex
- [ ] Apartments
- [X] Commercial
- [ ] Addition
- [ ] Demolition
- [X] Reroof

Describe work to be done: Class A
Tear off - Reroof
3 Ply BUILD UP-OWENS CORNING - 186 SQS

- [ ] Architect
- [ ] Engineer _____ State License No. _____

Mailing Address

City State Zip

Telephone Emergency Tele. No.

PRODUCTS Research + Chemical CORP
Owner's Name

5430 San Fernando RD
Mailing Address

Glendale
City State Zip

240-2060
Telephone

Lot Characteristics

Lot Area _____ sq. ft. Lot Width _____ ft. Lot Depth _____ ft.

No. existing bldgs _____

No. Dwelling units on lot _____

Floor area [ ] increase [ ] decrease _____ sq. ft.

No. of stories _____

Max building height _____ ft.

Existing use _____

Proposed use _____

No. Fixed Seats _____

No. of Parking Spaces _____

FOR STAFF USE ONLY

Map Bk	Page	Parcel No.	Section Sht
5638	18	32	20
UBC ed. 88	Lot No. por W. 200' Blendale	Block No.	Tract por of West Glendale
Zone M-2	Fire Zone	Occupancy	Occ Load

Type of Construction

Required Setbacks

Front	Right side	Left side	Rear	Special

Engineering - Easements:
Public Service: Electric _____ Water _____
Distance from face of curb to Property Line _____ ft.
Hillside Lot [ ] Yes [ ] No

Building Dimensions

Garage _____
Carport _____
Porch _____
Deck _____
1st Floor _____
2nd Floor _____

Construction Type

- [ ] Masonry
- [ ] Structural Steel
- [ ] Wood Frame
- [ ] Reinf. Concrete
- [ ] Other

CONSTRUCTION VALUATION
Including labor, materials, wiring, plumbing, heating, etc.

$ 5,213

Revised Valuation

$ _____

NOTE: Attach Plot Plan Sheet with this Application.

B.P. 446.10

O.K. TO ISSUE

PWPSC - 51 (Rev. 11/91) Printed on Recycled Paper

I hereby affirm that there is a construction lending agency for the performance of the work for which this permit is issued (Sec. 3097 Civil Code)

Plan Check Validation

Construction Lender and Branch

Mailing Address

City Zip

Owner - Builder Declaration

Section 7031.5 Business and Professional Code: Any City or County which requires a permit to construct, alter, improve, demolish, or repair any structure proir to its issuance also requires the applicant for such permit to file a signed statement that he is licensed pursuant to the provisions of the Contrator's License Law, Chapter 9, Section 7000 of Division 3 of the Business and Professional Code, or that he is exempt therefrom, and the basis for the alleged exemption. Any violation of Section 7031.5 by any applicant subjects the applicant to a civil penalty of not more than five hundred dollars)$500).

I hereby affirm that I am exempt from the Contractor's License Law for the following reason:

☐ I, as owner of the property, or my employees with wages as their sole compensation, will do the work, and the structure is not intended or offered for sale.

Sec. 7044, Business and Professional Code: The Contractor's License Law does not apply to an owner who builds or improves thereon and who does such work himself or through his own employees, provided that such improvements are not intended or offered for sale. If, however, the building or improvement is sold within one year of completion, the owner-builder will have the burden of proving that he did not build or improve for the purpose of sale.

☐ I, as owner of the property, am exclusively contracting with licensed contractors to construct the project.

Sec. 7044, Business and Professional Code: The Contractor's License Law does not apply to an owner of property who builds or improves thereon, and who contracts for such projects with a contractor(s) licensed pursuant to the Contractor's License Law.

☐ I am exempt under Sec._____ B&PC for this reason_____

Date _____ Owner _____

Will you or a future occupant of the building for which the permit is issued, need to comply with the requirements of the State Health and Safety Code SEC. 25505, 25533 and 25534 (I.E. Will this building be used to handle hazardous or generic hazardous waste)?

_____Yes _____No

Worker's Compensation Declaration

I hereby affirm that I have a certificate of consent to self-insure, or a certificate of Worker's Compensation insurance or a certified copy thereof. (Sec. 3800, Labor Code)

Policy No. _____ Company _____ Worker's Comp. expiration date _____

Certificate of Exemption from Worker's Compensation Insurance

I certify that in the performance of the work for which this permit is issued, I shall not employ any person in any manner so as to become subject to the Worker's Compensation Laws of California.

NOTICE TO APPLICANT: If after making this Certificate of Exemption, you should become subject to the provisions of the Worker's Compensation provisions of the Labor Code, you must forthwith comply with such provisions or this permit shall be revoked.

Applicant _____ Date _____

I certify that I have read this application and state that the information is correct. I agree to comply with all City and County ordinances and State laws relating to building construction, that no work on the above property will be performed not specifically described in this application, and, I hereby authorize representatives of this City to enter upon the above-mentioned property for purposes of inspecting the work permitted and posting notices. This permit becomes null and void if construction or work is not commenced within 180 days, or if construction or work is suspended or abandoned for a period of 90 days at any time after work is commenced. I agree not to occupy or allow occupancy of any building authorized by this permit until final building inspection has been completed.

Signature of Applicant

Driver's License No. G0429397

Date 5-14-92

PLOT PLAN INSTRUCTIONS


City of Glendale
Permit Services Center

PLEASE SHOW ON PLOT PLANS FOR BUILDING PERMIT THE FOLLOWING INFORMATION:

1. Make the bottom of the page the street frontage.
2. Draw the shape of the lot only if it is irregular.
3. Put the dimensions of the lot in the brackets provided on the sheet for right, left, front and rear; or if it is irregular, on the outside of the lot lines.
4. Draw where existing structures sit on the property and show length/width size. Locate all structures on the lot and their distance from one another.
5. Draw where the new construction will be located: ie. onto an existing building or on the property and its size.
6. Show how far from the property lines existing buildings and new construction will be.

STREET NAMES

1. Give the names of the road or street your property is located on. Mark an X where the building is located.
2. Show the nearest intersecting streets or roadways.
3. Check the appropriate box if the property is a corner or hillside lot.

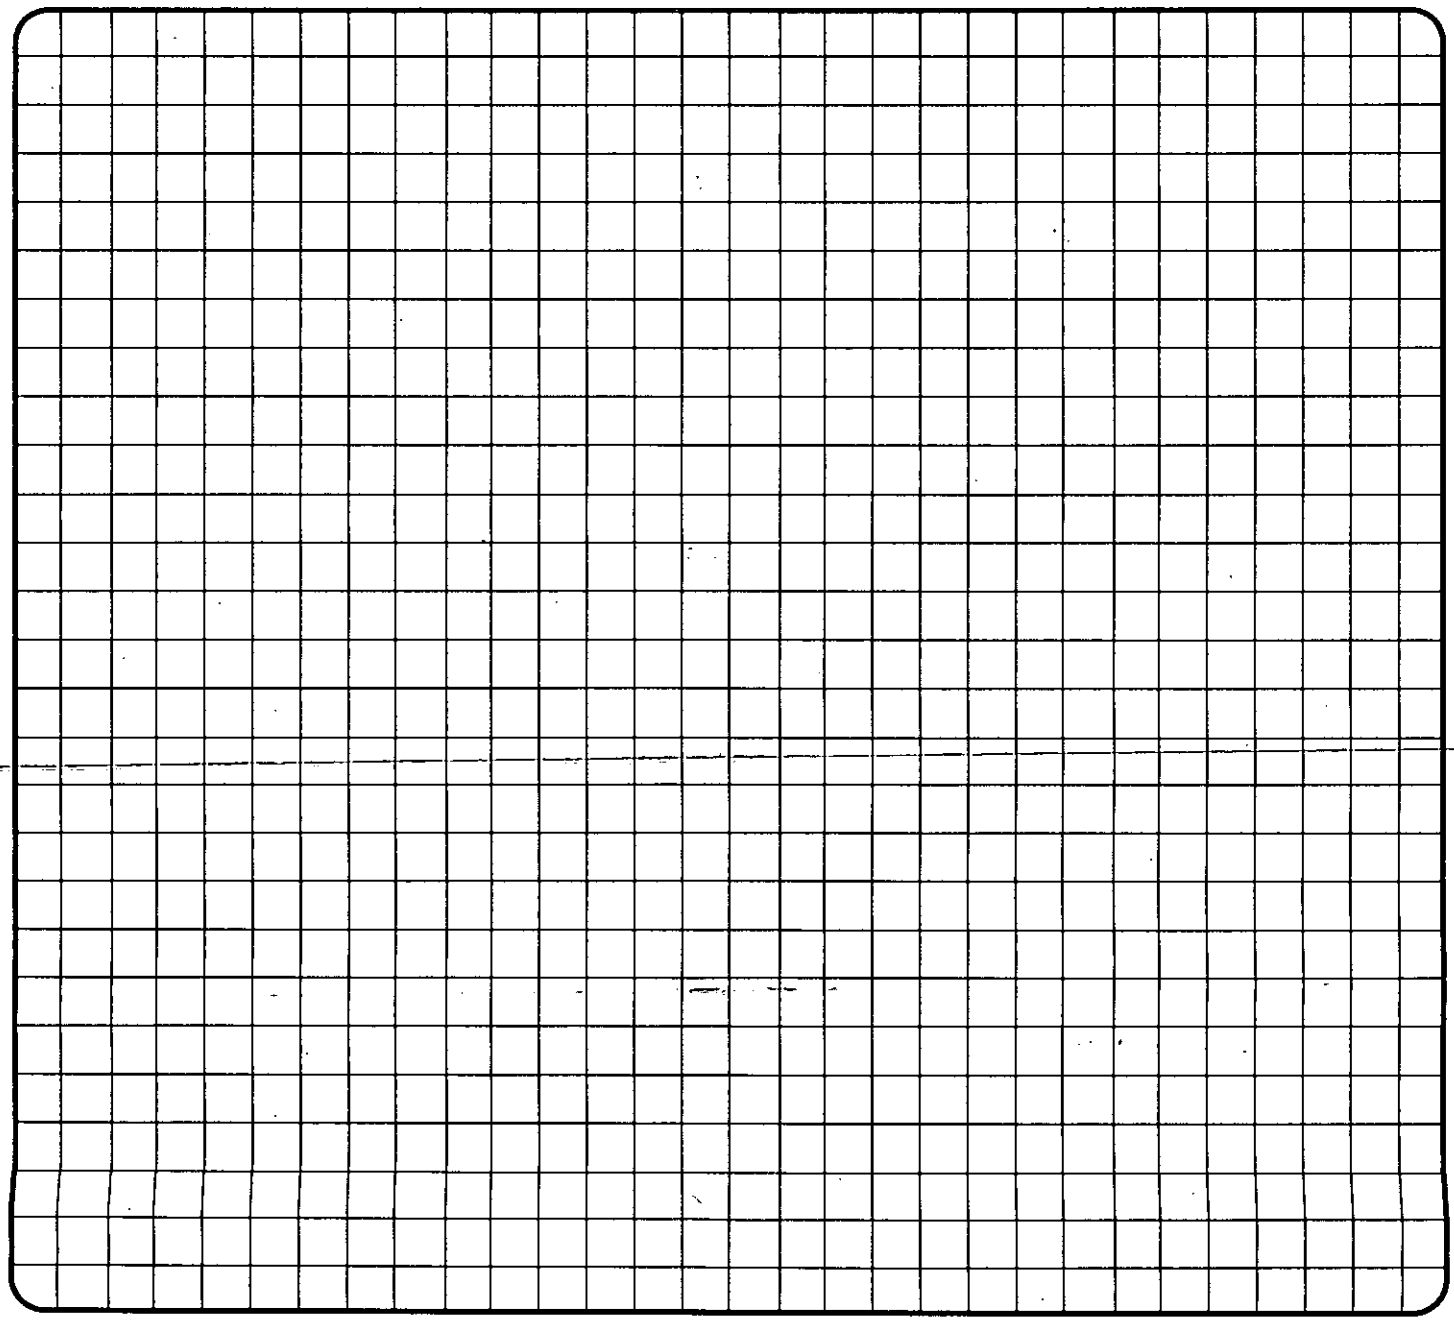

#1

MARS
L-21
JUN 1 0 1993

CITY OF GLENDALE
PERMIT SERVICES CENTER
633 E. BROADWAY
MSB ROOM 101
GLENDALE CA 91206-4453
(818) 548-3200

PERMIT NBR: B10030515
PROJECT NBR:

PERMIT TO BUILD

APPLIC DATE: 05/15/92
ISSUE DATE: 05/15/92

5430 SAN FER #1

IMPROVEMENT TYPE.: MISCELLANEOUS
USE TYPE.....: COMMERCIAL
PROPOSED WORK....: MISCELLANEOUS COMMERCIAL
PROPSD WORK LINE1: TEAR OFF. RE-ROOF 3 PLY BUILDUP OWENS
PROPSD WORK LINE2: CORNING CLASS A 595 SQS

BUILDING ADDRESS:
5430 SAN FERNANDO RD BLDG. # 1
GLENDALE CA 91203

PROPERTY DESCRIPTION: 5638-0018-0032
*LOT COM AT INTERSECTION OF NE LINE OF SAN FERNANDO RD WITH N LINE OF TR NO 5468 TH NW ON SD NE LINE AND E ON S LINE OF MILFORD ST TO W LINE OF TR NO SEE ASSESSOR MAPBOOK FOR MISSING PORTION NO 3784 AND POR OF WEST GLENDALE

WORKERS COMP. EXEMPT: N ZONING:
WORKERS COMP. EXP DATE: 12/31/92

OWNER INFORMATION:
BUCK,CARL M JR TR ET AL
8242 W 003 ST STE
LOS ANGELES CA 90048

WK:(213) 770-0155 HM:
APPLC: BRYANT ORGANIZATION
DR. # G0429397
CONTRACTOR INFORMATION:
BRYANT ORGANIZATION,INC.
16627 S. AVALON BLVD.
CARSON CA 90746-
PHONE:
CITY LICENSE: RFG00007
STATE LICENSE:
LICENSEE: BRYANT ORGAN. BRYANT O
PHONE:

A CERTIFICATE OF OCCUPANCY IS REQUIRED, EXCEPT FOR SINGLE FAMILY DWELLINGS, TO BE ISSUED BY PERMIT SERVICES BEFORE THIS BUILDING MAY BE OCCUPIED. NO CERTIFICATE OF USE AND OCCUPANCY WILL BE ISSUED UNTIL ALL BUILDING, PLUMBING, MECHANICAL & ELECTRICAL INSPECTIONS HAVE BEEN MADE AND APPROVED. IF THE USE OF THE BUILDING OR IF OWNERSHIP CHANGES, A NEW CERTIFICATE MUST BE OBTAINED.

NOTE: SEPARATE ELECTRICAL, MECHANICAL AND PLUMBING PERMITS ARE REQUIRED.

THIS PERMIT BECOMES NULL AND VOID IF WORK IS NOT COMMENCED WITHIN 180 DAYS FROM DATE OF ISSUANCE OR IF CONSTRUCTION OR WORK IS SUSPENDED OR ABANDONED FOR A PERIOD OF 90 DAYS AT ANY TIME AFTER WORK IS COMMENCED.

==========LOT CHARACTERISTICS==========

AREA	..LEN..	.WIDTH.	CORNER LOT	N
1			HILLSIDE LOT	
2				

==BUILDING CHARACTERISTICS==

BUILDING HEIGHT (FT)	
NUMBER OF STORIES	
NO. OF DWELLING UNITS	0
NO. EXISTING BUILDINGS	0
SPRINKLED	N
TYPE OF CONSTRUCTION	

==========ENGINEER OR ARCHITECT==========

OCCUPANCY TYPE
OCCUPANCY LOAD

TOTAL AREA SQ FT

VALUATION $ 15773

==========BUILDING DIMENSIONS==========

	LEN	WIDTH
FIN. BASEMENT		
1ST FLOOR		
2ND FLOOR		
GARAGE		
CARPORT		
PORCH		
DECK		

==========UNITS==========

SINGLE FAMILY	
NBR BEDRMS	
MULTI FAMILY	
EFFICIENCY	
1 BEDROOM	
2 BEDROOM	
3+ BEDROOM	
TOTL UNITS	

==========IMPROVEMENTS==========

CENTRAL-A-C	
ELECTRIC	-
FIREPLACE	
PLUMBING	
BATH (NBR)	
OTHER	

ZONING

PW. AGREEMENT
SUBDIV REGS CC&R
AFFORD. ALLOC. # 000000
MARKET RATE ALLOC.# 000000
COVENANT

==SETBACKS===MAIN===ACC=

FRONT		
REAR		
SIDE (MIN)		
SIDE (COMB)		
SIDE ST		
MAJOR ARTERY		

==MAXIMUM HEIGHTS==

STORIES	0.0
FEET	

======PARKING======

OFF STREET	
HANDICAPPED	
NO. FIXED SEATS	000

=====WORKERS COMP.=====
EXEMPT

=====AIRPORT ZONE=====
NOISE FLT PATT

==========COMMENTS==========

FEE: $ 178.90

THIS IS TO CERTIFY THAT PERMIT TO BUILD IS GRANTED THIS DATE: _____

FOR INSPECTIONS
CALL 818 548-4830

_____
FOR PERMIT SERVICES ADMINISTRATOR

PW-PSC-2 (REV. 3/92)

INSPECTION RECORD

PRESERVE THIS RECORD OF YOUR BUILDING INSPECTIONS

This card must be posted in a conspicuous place at or near the main entrance to the new building, addition or alteration during foundation and framing construction.

When the building is framed this card may be posted at the electric meter service box or the garage and must always be available to the building inspector.

The issuance of a building permit does not authorize the installation of mechanical work such as plumbing, electrical, heating or refrigeration which requires a separate plumbing, electrical, heating or refrigeration permit.

Building permits shall expire on the **one hundred eightieth (180)** day from date of issuance if the work permitted thereunder has not been commenced. Such permit shall also expire if the building or work authorized by such permit is suspended or abandoned for a period of **180** days at any time after work commences.

INSPECTIONS

INSPECTIONS	APPROVED BY	DATE
PRESITE		
SHORING		
SETBACK AND YARDS		
UFER		
TRENCH AND FORMS REINFORCING STEEL		
SETBACK & ELEVATION SURVEY		
O.K. TO POUR FOOTINGS		

DO NOT POUR FOOTINGS UNTIL ABOVE IS APPROVED

UNDERGROUND HYDRO		
UNDERGROUND FLUSH		
HEAT OR REFRIG. GROUNDWORK		
ELECTRICAL GROUNDWORK		
PLUMBING GROUNDWORK		
GAS PIPING GROUNDWORK		
UNDER FLOOR INSULATION		
FIRST FLOOR JOISTS		
O.K. TO POUR SLAB FLOOR		

DO NOT POUR CONCRETE FLOOR SLAB OR COVER FIRST FLOOR JOISTS UNTIL ABOVE IS APPROVED

INSPECTIONS	APPROVED BY	DATE
ROUGH ELECTRIC		
ROUGH PLUMBING		
DUCTS		
ROUGH HEATING OR REFRIGERATION		
ROUGH GAS PIPING		
ROOF SHEATHING (Commercial Only)		
ROUGH FRAMING AND ROOF		
ALARM ROUGH		
OVERHEAD HYDRO		
FIRE SPRINKLER WELD INSPECTION		
INSULATION		
O.K. TO COVER		

DO NOT COVER UNTIL ABOVE IS APPROVED

LATHING Interior ☐ Exterior ☐		
DRYWALL		
BROWNCOAT Interior ☐ Exterior ☐		
SEWER SEPTIC TANK-CESSPOOL		
FINAL GAS		
FINAL PLUMBING		
FINAL ELECTRICAL		
FINAL HEATING OR REFRIGERATION		
ENERGY FINAL		
LANDSCAPE FINAL		
GRADING FINAL		
FINAL ENGINEERING		
FINAL SPRINKLER		
FINAL CENTRAL STATION		
FINAL FIRE ALARM		
F.P.B. FINAL		
FINAL BUILDING INSPECTION		5/12-93

CORRECTIONS & PARTIAL INSPECTIONS

INSPECTIONS	APPROVED BY	DATE

APPLICATION FOR BUILDING PERMIT

CITY OF GLENDALE
DESIGN REVIEW BOARD
EXEMPT
REROOF
MAY 15 1992
BY

Permit No. B1003051S
Accepted by:
Receipt No. 3085811

City of Glendale
Permit Services Center
MSB, Room 101 633 E. Broadway at Glendale Avenue (818) 548-3200

Please print legibly and complete all applicable spaces.
Separate permits are required for plumbing, electrical, heating & air conditioning.
A double fee will be charged if work is started before permit is issued.

Job Address 5430 SAN FERNANDO RD BLDG #1

Date 5-14-92

I hereby affirm that I am licensed under provisions of Chapter 9 (commencing with Section 7000) of Division 3 of the Business and Professions Code of the State of California, and my license is in full force and effect.

BRYANT ORGANIZATION
Contractor/Company
16627 S. AVALON
Mailing Address
CARSON CA 90746
City State Zip
213 770-0155
Telephone Emergency Tele. No.
365357 RFF 00007
Contractor's License self ins 12/31/92

THIS PROJECT IS FOR:
- [ ] New
- [ ] Repair
- [ ] Alteration
- [ ] Dwelling/Duplex
- [ ] Apartments
- [x] Commercial
- [ ] Addition
- [ ] Demolition
- [x] Reroof

Describe work to be done: Class A
TEAR OFF - REROOF
3PLY BUILD UP - OWENS CORNING 595QS

- [ ] Architect
- [ ] Engineer _____ State License No. _____

Mailing Address
City State Zip
Telephone Emergency Tele. No.

PRODUCTS RESEARCH + CHEMICAL CORP
Owner's Name
5430 SAN FERNANDO RD
Mailing Address
GLENDALE
City State Zip
Telephone 240-2060

Lot Characteristics
Lot Area _____ sq. ft. Lot Width _____ ft. Lot Depth _____ ft.

No. existing bldgs _____
No. Dwelling units on lot _____
Floor area [ ] increase [ ] decrease _____ sq. ft.
No. of stories _____
Max building height _____ ft.
Existing use _____
Proposed use _____
No. Fixed Seats _____
No. of Parking Spaces _____

FOR STAFF USE ONLY

Map Bk	Page	Parcel No.	Section Sht
5638	18	32	20
UBC ed.	Lot No.	Block No.	Tract
88	unnumbered lot		por. West Glendale
Zone	Fire Zone	Occupancy	Occ Load

Type of Construction

Required Setbacks

Front	Right side	Left side	Rear	Special

Engineering - Easements:
Public Service: Electric _____ Water _____
Distance from face of curb to Property Line _____ ft.
Hillside Lot [ ] Yes [ ] No

Building Dimensions
Garage _____
Carport _____
Porch _____
Deck _____
1st Floor _____
2nd Floor _____

Construction Type
- [ ] Masonry
- [ ] Structural Steel
- [ ] Wood Frame
- [ ] Reinf. Concrete
- [ ] Other

CONSTRUCTION VALUATION
Including labor, materials, wiring, plumbing, heating, etc.
$ 15,773
Revised Valuation
$ _____

NOTE: Attach Plot Plan Sheet with this Application.

B.P. 178.90

O.K. TO ISSUE

I hereby affirm that there is a construction lending agency for the performance of the work for which this permit is issued (Sec. 3097 Civil Code)

Plan Check Validation

Construction Lender and Branch

Mailing Address

City Zip

Owner - Builder Declaration

Section 7031.5 Business and Professional Code: Any City or County which requires a permit to construct, alter, improve, demolish, or repair any structure proir to its issuance also requires the applicant for such permit to file a signed statement that he is licensed pursuant to the provisions of the Contrator's License Law, Chapter 9, Section 7000 of Division 3 of the Business and Professional Code, or that he is exempt therefrom, and the basis for the alleged exemption. Any violation of Section 7031.5 by any applicant subjects the applicant to a civil penalty of not more than five hundred dollars)$500).

I hereby affirm that I am exempt from the Contractor's License Law for the following reason:

☐ I, as owner of the property, or my employees with wages as their sole compensation, will do the work, and the structure is not intended or offered for sale.

Sec. 7044, Business and Professional Code: The Contractor's License Law does not apply to an owner who builds or improves thereon and who does such work himself or through his own employees, provided that such improvements are not intended or offered for sale. If, however, the building or improvement is sold within one year of completion, the owner-builder will have the burden of proving that he did not build or improve for the purpose of sale.

☐ I, as owner of the property, am exclusively contracting with licensed contractors to construct the project.

Sec. 7044, Business and Professional Code: The Contractor's License Law does not apply to an owner of property who builds or improves thereon, and who contracts for such projects with a contractor(s) licensed pursuant to the Contractor's License Law.

☐ I am exempt under Sec._____ B&PC for this reason_____

Date _____ Owner _____

Will you or a future occupant of the building for which the permit is issued, need to comply with the requirements of the State Health and Safety Code SEC. 25505, 25533 and 25534 (I.E. Will this building be used to handle hazardous or generic hazardous waste)?

_____Yes _____No

Worker's Compensation Declaration

I hereby affirm that I have a certificate of consent to self-insure, or a certificate of Worker's Compensation insurance or a certified copy thereof. (Sec. 3800, Labor Code)

Policy No. _____ Company _____ Worker's Comp. expiration date _____

Certificate of Exemption from Worker's Compensation Insurance

I certify that in the performance of the work for which this permit is issued, I shall not employ any person in any manner so as to become subject to the Worker's Compensation Laws of California.

NOTICE TO APPLICANT: If after making this Certificate of Exemption, you should become subject to the provisions of the Worker's Compensation provisions of the Labor Code, you must forthwith comply with such provisions or this permit shall be revoked.

Applicant _____ Date _____

I certify that I have read this application and state that the information is correct. I agree to comply with all City and County ordinances and State laws relating to building construction, that no work on the above property will be performed not specifically described in this application, and, I hereby authorize representatives of this City to enter upon the above-mentioned property for purposes of inspecting the work permitted and posting notices. This permit becomes null and void if construction or work is not commenced within 180 days, or if construction or work is suspended or abandoned for a period of 90 days at any time after work is commenced. I agree not to occupy or allow occupancy of any building authorized by this permit until final building inspection has been completed.

Signature of Applicant

Driver's License No. G0469397

Date 5-14-92

PLOT PLAN INSTRUCTIONS


City of Glendale
Permit Services Center

PLEASE SHOW ON PLOT PLANS FOR BUILDING PERMIT THE FOLLOWING INFORMATION:

1. Make the bottom of the page the street frontage.
2. Draw the shape of the lot only if it is irregular.
3. Put the dimensions of the lot in the brackets provided on the sheet for right, left, front and rear; or if it is irregular, on the outside of the lot lines.
4. Draw where existing structures sit on the property and show length/width size. Locate all structures on the lot and their distance from one another.
5. Draw where the new construction will be located: ie. onto an existing building or on the property and its size.
6. Show how far from the property lines existing buildings and new construction will be.

STREET NAMES

1. Give the names of the road or street your property is located on. Mark an X where the building is located.
2. Show the nearest intersecting streets or roadways.
3. Check the appropriate box if the property is a corner or hillside lot.

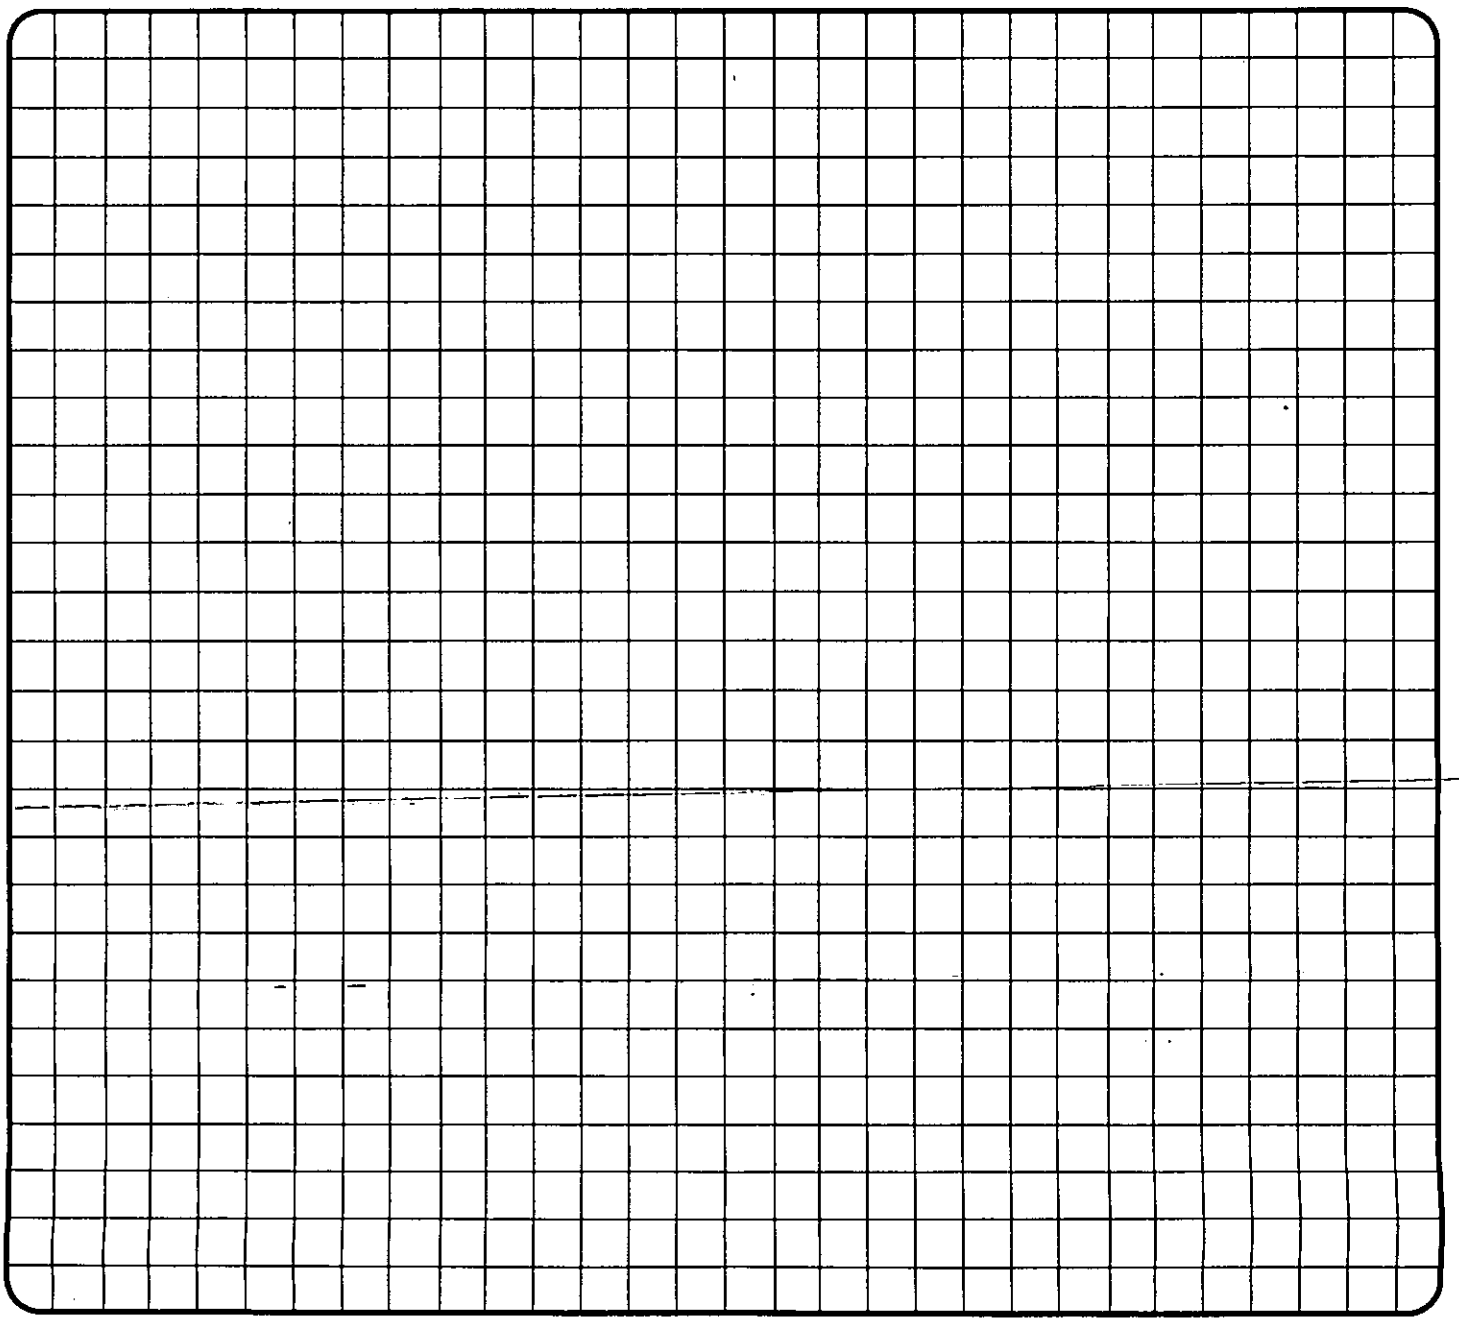

02 5430 S.F.R. 1st Fl
AL ADAMS

5430 SAN FERNANDO RD 1ST FL

Permit Number: BE 20020533
Plan Check Number:

Printed On: 08-MAY-02

Expiration Date: 04-NOV-02

BE3020
ELEC. FOR ALT/REPAIR TO C

CITY OF GLENDALE - BUILDING AND SAFETY
633 E.Broadway, Rm.101
Glendale, CA 91206 - (818)548-3200 (818)548-4830(INSP)

Permit Status: OPEN
Status Date: 08-MAY-2002

Electrical Permit

Scope of Work
1 MOTOR 1-5 H.P., 4 CIRCUIT AND 1 MISC.

Individual's / Company Name	Address / City, State Zip	City, State Lic. / Worker's Comp.	Phone Number
(APP) Circle Of Industral Manufac	1613 W EL SEGUNDO BLVD Compton, Ca 90222		
(OWN) Ppg	Glendale, Ca 90103		818-549-7617
(CNT)			
(GEN) Circle Of Industral Manufactur	1613 W El Segundo Blvd Compton, Ca 90222	CCLB 20020076/. STATE FUND/5614-2002,010103	

Tract Name / Number	Block(s)	Lot(s)	Assessor's ID
			5638018032

Estimated Value: **Calculated Value:** $64

Permit Quantities	Qty	Comments or Y / N	Permit Quantities	Qty	Comments or Y / N
1 - 10 Units	4				
2 - 5 Hp	1				
Miscellaneous	1				

Comments

Fees	Amount	Fee Description	Amount
ELECTRIC	$81.55		
Total Fees:	$81.55		
Total Fees Due:	$0.00	Total Fees Paid:	$81.55

Clearances Agencies

Activity Code	Status	By	Date
Condition Code	Status	By	Date

The person signing for this permit acknowledges that there are NO Oak, Bay or Sycamore Trees with trunks larger than an eight inch (8") diameter within a twenty foot (20 ft.) influence of the proposed construction.

The City of Glendale restricts issuance of the building permit to the property owner or licensed general contractor only. Signatures of this individual must be verified by personal identification. Any person signing the permit application as agent for the owner or contractor shall have an original letter of authorization at the time of permit issuance.

Applications Shall expire 180 days after the date of submittal unless excepted by sec. 107.4 of the Glendale Building Code, and thereafter, any documents submitted to the department shall be returned to the applicant or destroyed by the building official. Upon written request from the applicant, the building official may extend the period of permit application.

COPYRIGHT KIVA 1997 - 2002

5430 SAN FERNANDO RD 1ST FL,

LICENSED CONTRACTORS DECLARATION

I hereby affirm, under penalty of perjury, that I am licenced under the provisions of Chapter 9 (starting with Section 7000) of Division 3 o fthe Bus. & Prof. code , and that my license is in full force and effect.

License Class B1 License No. 1960666 Contractor's Signature [signature] Date 5-08-02

OWNER - BUILDER DECLARATION

As the property owner and builder of the proposed project ('owner-builder') you are the responsible party of record on this permit. Building permits are not required to be signed by property owners unless they are personally performing their own work. If your work is being performed by someone other than yourself, you may protect yourself from possible liability if that person applies for the proper permit in his or her name. Contractors are required by law to be licensed and bonded by the State of California and to have a business license from the City of Glendale. They are also required by law to put their license number on all permits for which they apply. If you plan to do your own work, with the exception of various trades that you plan to subcontract, you should be aware that if you employ or otherwise engage any persons other than your immediate family, and the work (including materials and other costs) is $200 or more for the entire project, and such persons are not licensed as contractors or subcontractors, then you may be an employer. If you are an employer, you must register with the state and federal government as an employer and you are subject to several obligations including state and federal income tax withholding, federal social security taxes, workers compensation insurance, disability insurance costs, and unemployment compensation contributions. There may be financial risks for you if you do not carry out these obligations, and these risks are especially serious with respect to workers' compensation insurance. For more specific information about your obligations under federal law, contact the Internal Revenue Service (and, if you wish, the U.S. Small Business Administration). For more specific information about your obligations under state law, contact the Department of Benefit Payments and the Division of Industrial Accidents. If the structure is intended for sale, property owners who are not licensed contractors are allowed to perform their work personally or through their own employees, without a licensed contractor or subcontractor, only under limited conditions. A frequent practice of unlicensed persons professing to be contractors is to secure an 'owner-builder' building permit, erroneously implying that the property owner is providing his or her own labor and material personally. Information about licensed contractors may be obtained by contacting the Contractors' State License Board in your community or at 1020 N Street, Sacramento, California 95814. Note: The current mailing address of the Contractors State License Board is P.O. Box 26000, Sacramento, California 95826.

Section 7031.5 of the Bus. & Prof. Code requires the permit applicant to sign a statement above or claim exemption from the Contractor's license Law and state the basis for such exemption. Violations of this section subjects the applicant to a civil penalty of not more than five hundred dollars ($500). I hereby affirm that I have read the paragraph above and willfully aceept the responsibility of an owner-builder. I further affirm, under penalty of perjury, that I am exempt from the Contractor's License Law for the following reason:

_____ INITIAL I, as owner of the property, or my employees with wages as their sole compensation, will do the work, and the structure is not intended or offered for sale (Sec. 7044, Business and Professions Code: The Contractors License Law does not apply to an owner of property who builds or improves thereon, and who does such work himself or herself or through his or her own employees, provided that the improvements are not intended or offered for sale. If, however, the building or improvement is sold within one year of completion, the owner-builder will have the burden of proving that he or she did not build or improve for the purpose of sale.).

_____ INITIAL I, as owner of the property, am exclusively contracting with licensed contractors to construct the project (Sec. 7044, Business and Professions Code: The Contractors License Law does not apply to an owner of property who builds or improves thereon, and who contracts for the projects with a contractor(s) licensed pursuant to the Contractors License Law.). I have or plan to contract with the following person (company) to provide the proposed construction:

Name_____ Address_____ Phone_____ Contractors Lic. No._____

_____ INITIAL I, as owner of the property, plan to provide portions of the work but I have or plan to contract with the following person(s) /(company(ies)) to provide the work indicated.

Name_____ Address_____ Phone_____ Type of work_____

Name_____ Address_____ Phone_____ Type of work_____

Name_____ Address_____ Phone_____ Type of work_____

I am exempt under Section _____ of the Bus. and Prof. Code for the following reason:_____

_____ INITIAL _____

Name of Property Owner _____ Signature _____ Date _____

WORKERS COMPENSATION DECLARATION

_____ INITIAL I have and will maintain a certificate of consent to self-insure for workers' compensation, as provided for by Section 3700 of the Labor Code, for the performance of the work for which this permit is issued.

_____ INITIAL I have and will maintain workers' compensation insurance, as required by Section 3700 of the Labor Code, for the performance of the work for which this permit is issued. My workers'compensation insurance carrier and policy number are:

Carrier_____ Policy Number_____ Expiration Date_____

(This section need not be completed if the permit is for one hundred dollars ($100) or less)

_____ INITIAL I certify that in the performance of the work for which this permit is issued, I shall not employ any person in any manner so as to become subject to the workers' compensation laws of California, and agree that if I should become subject to the workers' compensation provisions of Section 3700 of the Labor Code, I shall forthwith comply with those provisions.

Print Name _____ Signature _____ Date _____ ☐CONTRACTOR ☐OWNER ☐AGENT

WARNING: FAILURE TO SECURE WORKERS' COMPENSATION COVERAGE IS UNLAWFUL, AND SHALL SUBJECT AN EMPLOYER TO CRIMINAL PENALTIES AND CIVIL FINES UP TO ONE HUNDRED THOUSAND DOLLARS ($100,000), IN ADDITION TO THE COST OF COMPENSATION, DAMAGES AS PROVIDED FOR IN SECTION 3706 OF THE LABOR CODE, INTEREST, AND ATORNEY'S FEES.

ASBESTOS NOTIFICATION

☐I declare that notification of asbestos removal is not applicable to this project. ☐A notification letter has or will be sent to the AQMD or EPA. _____ SIGNATURE

CONSTRUCTION LENDING AGENCY

I hereby affirm under penalty of perjury that there is a construction lending agency for the performance or the work for which this permit is issued (Sec. 3097, Civil Code).

Lender's Name_____ Lender's Address_____ Phone_____

FINAL DECLARATION

I certify that I have read this application and state that the above information is correct. I agree to comply with all city and county ordinances and state laws relating to building construction, and hereby authorize representatives of the City of Glendale to enter upon the above-mentioned property for inspection purposes. ☐CONTRACTOR

Print Name JOHN VARGEST Signature [signature] Date 5-08-02 ☐ OWNER ☐ AGENT

$55

APPLICATION FOR ELECTRICAL PERMIT

BE20020533

Permit No. BEP20020051

Accepted by: AG

Receipt No. 00474

City of Glendale
Permit Services Center

MSB Room 101 633 E. Broadway at Glendale Avenue (818) 548-3200

Please print legibly in ink and complete all applicable spaces.
A double fee will be charged if work is started before a permit is pulled.

Job Address 5430 SAN FERNANDO ROAD | Date 4-4-02

Contractor/Company Circle Industrial mfg.
Mailing Address 1613 w el segundo blvd
City Compton State Ca Zip 90222
Telephone 310 638-5101 Emergency No. —
Contractor's City License No. 196066 Expires on
State License No. 196066 Expires on 10-1-02
Workmen's Comp. Expires on 01-01-2003

Property Owner's Name P.P.G.
Mailing Address 5430 SAN FERNANDO ROAD
City Glendale State Ca Zip 90103
Telephone 818 549-7617 Al Adams

CONTRACTOR'S EXEMPTION DECLARATION

I certify that I am exempt from the "License Required" provisions of the Contractor License Law. (State Basis of Exemption)

If I should become subject to the Workmen's Compensation provisions of the Labor Code of California, I will forthwith comply with provisions of Sec. 3700 or my permit will be deemed revoked.

Date Signature of Exempt Individual

DECLARATION OF OWNER

I am the bonafide owner of the building described in the foregoing application: Said building is a single family dwelling used exclusively for living purposes except for the usual accessory buildings in conjunction with such dwelling; Said living quarters are occupied or will be occupied by the under signed. I will personally purchase all materials and will perform all labor in connection with the foregoing permit. I declare under penalty of perjury that the foregoing is true and correct.

Date Signature of the Owner/Builder

THIS PERMIT IS FOR:

☐ New Bldg. ☑ Existing Bldg.
☐ No Service Change ☐ Reconnect or Reseal

Totals shown below must be submitted in diagram on back of this application or on separate greensheet on site when Rough Electrical Inspection is requested.

Branch Circuits:
First Ten 4 — 34.80
Eleven to Forty
Each Additional over Forty

Quantity	HP - KW - KVA Over	Inc.	Actual	Phase 1 : 3	Unit Cost	
	0	1	3/4 HP			
1	1	5		X	@8.75	8.75
	5	20				
	20	50				
	50	100				

2 Adding Outlets LIGHT FIXTURES — 2.50
— Cellular Floor Raceway @ — per 100ft.
— Distribution Panel, Overcurrent Device @ — each
— Switchboard - Voltage
— Service - Voltage — Amperage
Total 66.05
18.00
84.05
— Temp. Service or Temp. Lighting
— Private Swimming Pool
1 Miscellaneous Solenoid valve — 20.00

Specify Number of: 2 1
Motors 1 Welder — Water Heater —
Transformers — Range — Heating Appl. —
Dryer — Misc. Equip. or Appl. —

I hereby certify that I have read this application and state that the information is correct. I agree to comply with all City and County ordinances and State laws relating to this type of construction, whether specified herein or not. I hereby authorize representatives of the City to enter upon the above mentioned property for purposes of inspecting the work permitted. I certify that in the performance of the work for which this permit is issued I shall not employ any persons in any manner so as to become subject to the workmen's compensation laws of California. This permit becomes null and void if work is not commenced within 180 days, or if work is suspended or abandoned for a period of 90 days at any time after work is commenced.

Date

Driver's License No. Signature of Property Owner/Contractor

C.H. To Issue Permit C.O. 4/19/02

EWPSC-53 (Rev. 4/95) Printed on Recycled Paper

SHOW COMPLETE WIRING DIAGRAM IN SPACE PROVIDED BELOW

(For larger projects attach full Electrical Plan)

BUILDING PERMIT NO. 13E20020533

ADDRESS 5430 SAN FERNANDO RD.

INSPECTIONS	APPVD	DATE
PRESITE		
SHORING		
SETBACKS AND YARDS		
UFER		
TRENCH AND FORMS REINFORCING STEEL		
SETBACK & ELEVATION SURVEY		
OK TO POUR FOOTINGS		

DO NOT POUR FOOTINGS UNTIL ABOVE IS APPROVED

UNDERGROUND HYDRO		
UNDERGROUND FLUSH		
HEAT OR REFRIGERATION		
GROUNDWORK		
ELECTRICAL GROUNDWORK		
PLUMBING GROUNDWORK		
GAS PIPING GROUNDWORK		
UNDER FLOOR INSULATION		
FIRST FLOOR JOISTS		
OK TO POUR SLAB FLOOR		

DO NOT POUR CONCRETE FLOOR SLAB OR COVER FIRST FLOOR JOISTS UNTIL ABOVE IS APPROVED

ROUGH ELECTRIC		
ROUGH PLUMBING		
DUCTS		
ROUGH HEATING OR REFRIG.		
ROUGH GAS PIPING		
ROUGH SHEATHING (COMMERCIAL ONLY)		
ROUGH FRAMING AND ROOF		
OVERHEAD HYDRO		
FIRE SPRINKLER WELD INSP.		
INSULATION		
OK TO COVER		

DO NOT COVER UNTIL ABOVE IS APPROVED

INSPECTIONS	APPVD	DATE
LATHING INTERIOR ☐ EXTERIOR ☐		
DRYWALL		
BROWN COAT INTERIOR ☐ EXTERIOR ☐		
SEWER-SEPTIC TANK-CESSPOOL		
FINAL GAS		
FINAL PLUMBING		
FINAL ELECTRICAL	DM	7/26-'02
FINAL HEATING OR REFRIGERATION		
ENERGY FINAL		
LANDSCAPE FINAL		
GRADING FINAL		
FINAL-ENGINEERING		
FINAL SPRINKLER		
FINAL CENTRAL STATION		
FINAL FIRE ALARM		
F.P.B. FINAL		
FINAL BUILDING INSPECTION		

OCCUPANCY OF THIS BUILDING BEFORE ALL FINAL INSPECTIONS ARE MADE IS A VIOLATION OF THE CITY OF GLENDALE MUNICIPAL CODE

CORRECTIONS & PARTIAL INSPECTIONS

INSPECTIONS	APPVD	DATE
SPRAY BOOTH.		

5430 SFR.
TANK REMOVAL

CITY OF GLENDALE
PERMIT SERVICES CENTER
633 E. BROADWAY
MSB ROOM 101
GLENDALE CA 91206-4453
(818) 548-3200

MARS
c=34
MAR 2 0 1995

PERMIT NBR: B10039053
PROJECT NBR:

PERMIT TO BUILD

APPLIC DATE: 08/09/93
ISSUE DATE: 09/17/93

IMPROVEMENT TYPE.: ALTERATION
USE TYPE.....: COMMERCIAL
PROPOSED WORK....: ALTERATION
PROPSD WORK LINE1: REMOVE 4-UNDERGROUND TANKS-PERMIT#7086
PROPSD WORK LINE2: *OWNERS-COURTAULDS AEROSPACE

BUILDING ADDRESS:
5430 SAN FERNANDO RD
GLENDALE CA 91203

PROPERTY DESCRIPTION: 5638-0018-0032
*LOT COM AT INTERSECTION OF NE LINE OF SAN FERNANDO RD WITH N LINE OF TR NO 5468 TH NW ON SD NE LINE AND E ON S LINE OF MILFORD ST TO W LINE OF TR NO SEE ASSESSOR MAPBOOK FOR MISSING PORTION NO 3784 AND POR OF WEST GLENDALE

WORKERS COMP. EXEMPT: Y ZONING:
WORKERS COMP. EXP DATE:

COMMERCIAL
OWNER INFORMATION:
TROSTORFF,RUTH G TR ET AL
2129 ROSCOMARE RD
BEL AIR CA 90077

WK:(818) 549-7822 HM:(818) 549-7822
APPLC: GLENN F. BARTON-EDD SILER
DR. # G0040900
CONTRACTOR INFORMATION:
BARTON, GLENN F.
400 GALLEON WAY
SEAL BEACH CA 90740-
PHONE:
CITY LICENSE: AAA00080
STATE LICENSE:
LICENSEE: BARTON, GLENN F
PHONE: (213) 636-1771

A CERTIFICATE OF OCCUPANCY IS REQUIRED, EXCEPT FOR SINGLE FAMILY DWELLINGS, TO BE ISSUED BY PERMIT SERVICES BEFORE THIS BUILDING MAY BE OCCUPIED. NO CERTIFICATE OF USE AND OCCUPANCY WILL BE ISSUED UNTIL ALL BUILDING, PLUMBING, MECHANICAL & ELECTRICAL INSPECTIONS HAVE BEEN MADE AND APPROVED. IF THE USE OF THE BUILDING OR IF OWNERSHIP CHANGES, A NEW CERTIFICATE MUST BE OBTAINED.

NOTE: SEPARATE ELECTRICAL, MECHANICAL AND PLUMBING PERMITS ARE REQUIRED.

THIS PERMIT BECOMES NULL AND VOID IF WORK IS NOT COMMENCED WITHIN 180 DAYS FROM DATE OF ISSUANCE OR IF CONSTRUCTION OR WORK IS SUSPENDED OR ABANDONED FOR A PERIOD OF 90 DAYS AT ANY TIME AFTER WORK IS COMMENCED.

==========LOT CHARACTERISTICS==========

AREA	..LEN..	.WIDTH.	CORNER LOT	N
1			HILLSIDE LOT	
2				

==BUILDING CHARACTERISTICS==

BUILDING HEIGHT (FT)	
NUMBER OF STORIES	
NO. OF DWELLING UNITS	0
NO. EXISTING BUILDINGS	0
SPRINKLED	N
TYPE OF CONSTRUCTION	
OCCUPANCY TYPE	
OCCUPANCY LOAD	

==========ENGINEER OR ARCHITECT==========

TOTAL AREA SQ FT

VALUATION $ 845

====BUILDING DIMENSIONS=====

	LEN	WIDTH
FIN. BASEMENT		
1ST FLOOR		
2ND FLOOR		
GARAGE		
CARPORT		
PORCH		
DECK		

ZONING

PW. AGREEMENT
SUBDIV REGS CC&R
AFFORD. ALLOC. # 000000
MARKET RATE ALLOC.# 000000
COVENANT

======UNITS======

SINGLE FAMILY	
NBR BEDRMS	
MULTI FAMILY	
EFFICIENCY	
1 BEDROOM	
2 BEDROOM	
3+ BEDROOM	
TOTL UNITS	

==SETBACKS===MAIN===ACC=

FRONT		
REAR		
SIDE (MIN)		
SIDE (COMB)		
SIDE ST		
MAJOR ARTERY		

=====WORKERS COMP.=====
EXEMPT

======IMPROVEMENTS======

CENTRAL-A-C	
ELECTRIC	-
FIREPLACE	
PLUMBING	
BATH (NBR)	
OTHER	

==MAXIMUM HEIGHTS==

STORIES	0.0
FEET	

======PARKING======

OFF STREET	
HANDICAPPED	
NO. FIXED SEATS	000

=====AIRPORT ZONE=====
NOISE FLT PATT

==========COMMENTS==========

FEE: $ 70.00

THIS IS TO CERTIFY THAT PERMIT TO BUILD IS GRANTED THIS DATE: _____

FOR INSPECTIONS
CALL 818 548-4830

_____
FOR PERMIT SERVICES ADMINISTRATOR

PW-PSC-2 (REV. 3/92)

INSPECTION RECORD

PRESERVE THIS RECORD OF YOUR BUILDING INSPECTIONS

This card must be posted in a conspicuous place at or near the main entrance to the new building, addition or alteration during foundation and framing construction.

When the building is framed this card may be posted at the electric meter service box or the garage and must always be available to the building inspector.

The issuance of a building permit does not authorize the installation of mechanical work such as plumbing, electrical, heating or refrigeration which requires a separate plumbing, electrical, heating or refrigeration permit.

Building permits shall expire on the **one hundred eightieth (180)** day from date of issuance if the work permitted thereunder has not been commenced. Such permit shall also expire if the building or work authorized by such permit is suspended or abandoned for a period of **180** days at any time after work commences.

INSPECTIONS

INSPECTIONS	APPROVED BY	DATE
PRESITE		
SHORING		
SETBACK AND YARDS		
UFER		
TRENCH AND FORMS REINFORCING STEEL		
SETBACK & ELEVATION SURVEY		
O.K. TO POUR FOOTINGS		

DO NOT POUR FOOTINGS UNTIL ABOVE IS APPROVED

UNDERGROUND HYDRO		
UNDERGROUND FLUSH		
HEAT OR REFRIG. GROUNDWORK		
ELECTRICAL GROUNDWORK		
PLUMBING GROUNDWORK		
GAS PIPING GROUNDWORK		
UNDER FLOOR INSULATION		
FIRST FLOOR JOISTS		
O.K. TO POUR SLAB FLOOR		

DO NOT POUR CONCRETE FLOOR SLAB OR COVER FIRST FLOOR JOISTS UNTIL ABOVE IS APPROVED

INSPECTIONS	APPROVED BY	DATE
ROUGH ELECTRIC		
ROUGH PLUMBING		
DUCTS		
ROUGH HEATING OR REFRIGERATION		
ROUGH GAS PIPING		
ROOF SHEATHING (Commercial Only)		
ROUGH FRAMING AND ROOF		
ALARM ROUGH		
OVERHEAD HYDRO		
FIRE SPRINKLER WELD INSPECTION		
INSULATION		
O.K. TO COVER		

DO NOT COVER UNTIL ABOVE IS APPROVED

LATHING Interior ☐ Exterior ☐		
DRYWALL		
BROWNCOAT Interior ☐ Exterior ☐		
SEWER SEPTIC TANK-CESSPOOL		
FINAL GAS		
FINAL PLUMBING		
FINAL ELECTRICAL		
FINAL HEATING OR REFRIGERATION		
ENERGY FINAL		
LANDSCAPE FINAL		
GRADING FINAL		
FINAL ENGINEERING		
FINAL SPRINKLER		
FINAL CENTRAL STATION		
FINAL FIRE ALARM		
F.P.B. FINAL		
FINAL BUILDING INSPECTION	1-9-95	

CORRECTIONS & PARTIAL INSPECTIONS

INSPECTIONS	APPROVED BY	DATE
BACK FILL/DEPUTY	[illegible]	1.93

APPLICATION FOR BUILDING PERMIT

City of Glendale
Permit Services Center

MSB, Room 101 633 E. Broadway at Glendale Avenue (818) 548-3200

Permit No. B10039053
Accepted by: [illegible]
Receipt No. 20853019
0214B019 (P C)

Please print legibly and complete all applicable spaces.
Separate permits are required for plumbing, electrical, heating & air conditioning.
A double fee will be charged if work is started before permit is issued.

FIRE Permit # 7086
(9-17-93)

Job Address 5430 SAN FERNANDO RD

Date 8-9-93

I hereby affirm that I am licensed under provisions of Chapter 9 (commencing with Section 7000) of Division 3 of the Business and Professions Code of the State of California, and my license is in full force and effect.

GLENN F. BARTON CO.
Contractor/Company

700 GALLEON WAY
Mailing Address

SEAL BEACH. CA. 90740
City State Zip

Telephone 213-636-1222 Emergency Tele. No. AAA 00080
Contractor's License 512502

THIS PROJECT IS FOR:

- [ ] New
- [ ] Repair
- [X] Alteration
- [ ] Dwelling/Duplex
- [ ] Apartments
- [X] Commercial
- [ ] Addition
- [X] Demolition
- [ ] Reroof

Describe work to be done:
REMOVE FOUR UNDER GROUND TANKS.

- [ ] Architect
- [ ] Engineer _____ State License No. _____

Mailing Address

City State Zip

Telephone Emergency Tele. No.

(Tenant & Owners)
COURTAULDS AEROSPACE
Owner's Name

5430 SAN FERNANDO RD
Mailing Address

GLENDALE, CA. 91203
City State Zip

Telephone 818 549 7822

Lot Characteristics

Lot Area	Lot Width	Lot Depth
_____ sq. ft.	_____ ft.	_____ ft.

No. existing bldgs _____

No. Dwelling units on lot _____

Floor area [ ] increase [ ] decrease _____ sq. ft.

No. of stories _____

Max building height _____ ft.

Existing use _____

Proposed use _____

No. Fixed Seats _____

No. of Parking Spaces _____

FOR STAFF USE ONLY

Map Bk	Page	Parcel No.	Section Sht
5638	018	032	20
UBC ed. 91	Lot No. Por West	Block No.	Tract 3784
Zone M2	Fire Zone 2	Occupancy M-2	Occ Load

Type of Construction VN

Required Setbacks

Front	Right side	Left side	Rear	Special
NO. CHANGE				

Engineering - Easements:
Public Service: Electric _____ Water _____
Distance from face of curb to Property Line _____ ft.
Hillside Lot [ ] Yes [ ] No

Building Dimensions

Garage _____
Carport _____
Porch _____
Deck _____
1st Floor _____
2nd Floor _____

Construction Type

- [ ] Masonry
- [ ] Structural Steel
- [ ] Wood Frame
- [ ] Reinf. Concrete
- [ ] Other

CONSTRUCTION-VALUATION
Including labor, materials, wiring, plumbing, heating, etc.

$ 845.00

Revised Valuation

$ _____

NOTE: Attach Plot Plan Sheet with this Application.

PLOT PLAN ISSUE

PWPSC - 51 (Rev. 11/91) Printed on Recycled Paper

9/17/93

I hereby affirm that there is a construction lending agency for the performance of the work for which this permit is issued (Sec. 3097 Civil Code)

Plan Check Validation

Construction Lender and Branch

Mailing Address

City Zip

Owner - Builder Declaration

Section 7031.5 Business and Professional Code: Any City or County which requires a permit to construct, alter, improve, demolish, or repair any structure proir to its issuance also requires the applicant for such permit to file a signed statement that he is licensed pursuant to the provisions of the Contrator's License Law, Chapter 9, Section 7000 of Division 3 of the Business and Professional Code, or that he is exempt therefrom, and the basis for the alleged exemption. Any violation of Section 7031.5 by any applicant subjects the applicant to a civil penalty of not more than five hundred dollars)$500).

I hereby affirm that I am exempt from the Contractor's License Law for the following reason:

☐ I, as owner of the property, or my employees with wages as their sole compensation, will do the work, and the structure is not intended or offered for sale.

Sec. 7044, Business and Professional Code: The Contractor's License Law does not apply to an owner who builds or improves thereon and who does such work himself or through his own employees, provided that such improvements are not intended or offered for sale. If, however, the building or improvement is sold within one year of completion, the owner-builder will have the burden of proving that he did not build or improve for the purpose of sale.

☐ I, as owner of the property, am exclusively contracting with licensed contractors to construct the project.

Sec. 7044, Business and Professional Code: The Contractor's License Law does not apply to an owner of property who builds or improves thereon, and who contracts for such projects with a contractor(s) licensed pursuant to the Contractor's License Law.

☐ I am exempt under Sec._____ B&PC for this reason_____

Date _____ Owner _____

Will you or a future occupant of the building for which the permit is issued, need to comply with the requirements of the State Health and Safety Code SEC. 25505, 25533 and 25534 (I.E. Will this building be used to handle hazardous or generic hazardous waste)?

_____Yes _____No

Worker's Compensation Declaration

I hereby affirm that I have a certificate of consent to self-insure, or a certificate of Worker's Compensation insurance or a certified copy thereof. (Sec. 3800, Labor Code)

Policy No. _____ Company _____ Worker's Comp. expiration date _____

Certificate of Exemption from Worker's Compensation Insurance

I certify that in the performance of the work for which this permit is issued, I shall not employ any person in any manner so as to become subject to the Worker's Compensation Laws of California.

NOTICE TO APPLICANT: If after making this Certificate of Exemption, you should become subject to the provisions of the Worker's Compensation provisions of the Labor Code, you must forthwith comply with such provisions or this permit shall be revoked.

Applicant _____ Date 09/17/93

I certify that I have read this application and state that the information is correct. I agree to comply with all City and County ordinances and State laws relating to building construction, that no work on the above property will be performed not specifically described in this application, and, I hereby authorize representatives of this City to enter upon the above-mentioned property for purposes of inspecting the work permitted and posting notices. This permit becomes null and void if construction or work is not commenced within 180 days, or if construction or work is suspended or abandoned for a period of 90 days at any time after work is commenced. I agree not to occupy or allow occupancy of any building authorized by this permit until final building inspection has been completed.

_____
Signature of Applicant

Driver's License No. [illegible]40900

Date 09/17/93

PLOT PLAN INSTRUCTIONS


City of Glendale
Permit Services Center

PLEASE SHOW ON PLOT PLANS FOR BUILDING PERMIT THE FOLLOWING INFORMATION:

1. Make the bottom of the page the street frontage.
2. Draw the shape of the lot only if it is irregular.
3. Put the dimensions of the lot in the brackets provided on the sheet for right, left, front and rear; or if it is irregular, on the outside of the lot lines.
4. Draw where existing structures sit on the property and show length/width size. Locate all structures on the lot and their distance from one another.
5. Draw where the new construction will be located: ie. onto an existing building or on the property and its size.
6. Show how far from the property lines existing buildings and new construction will be.

STREET NAMES

1. Give the names of the road or street your property is located on. Mark an X where the building is located.
2. Show the neare[illegible]
3. Check the appr[illegible]

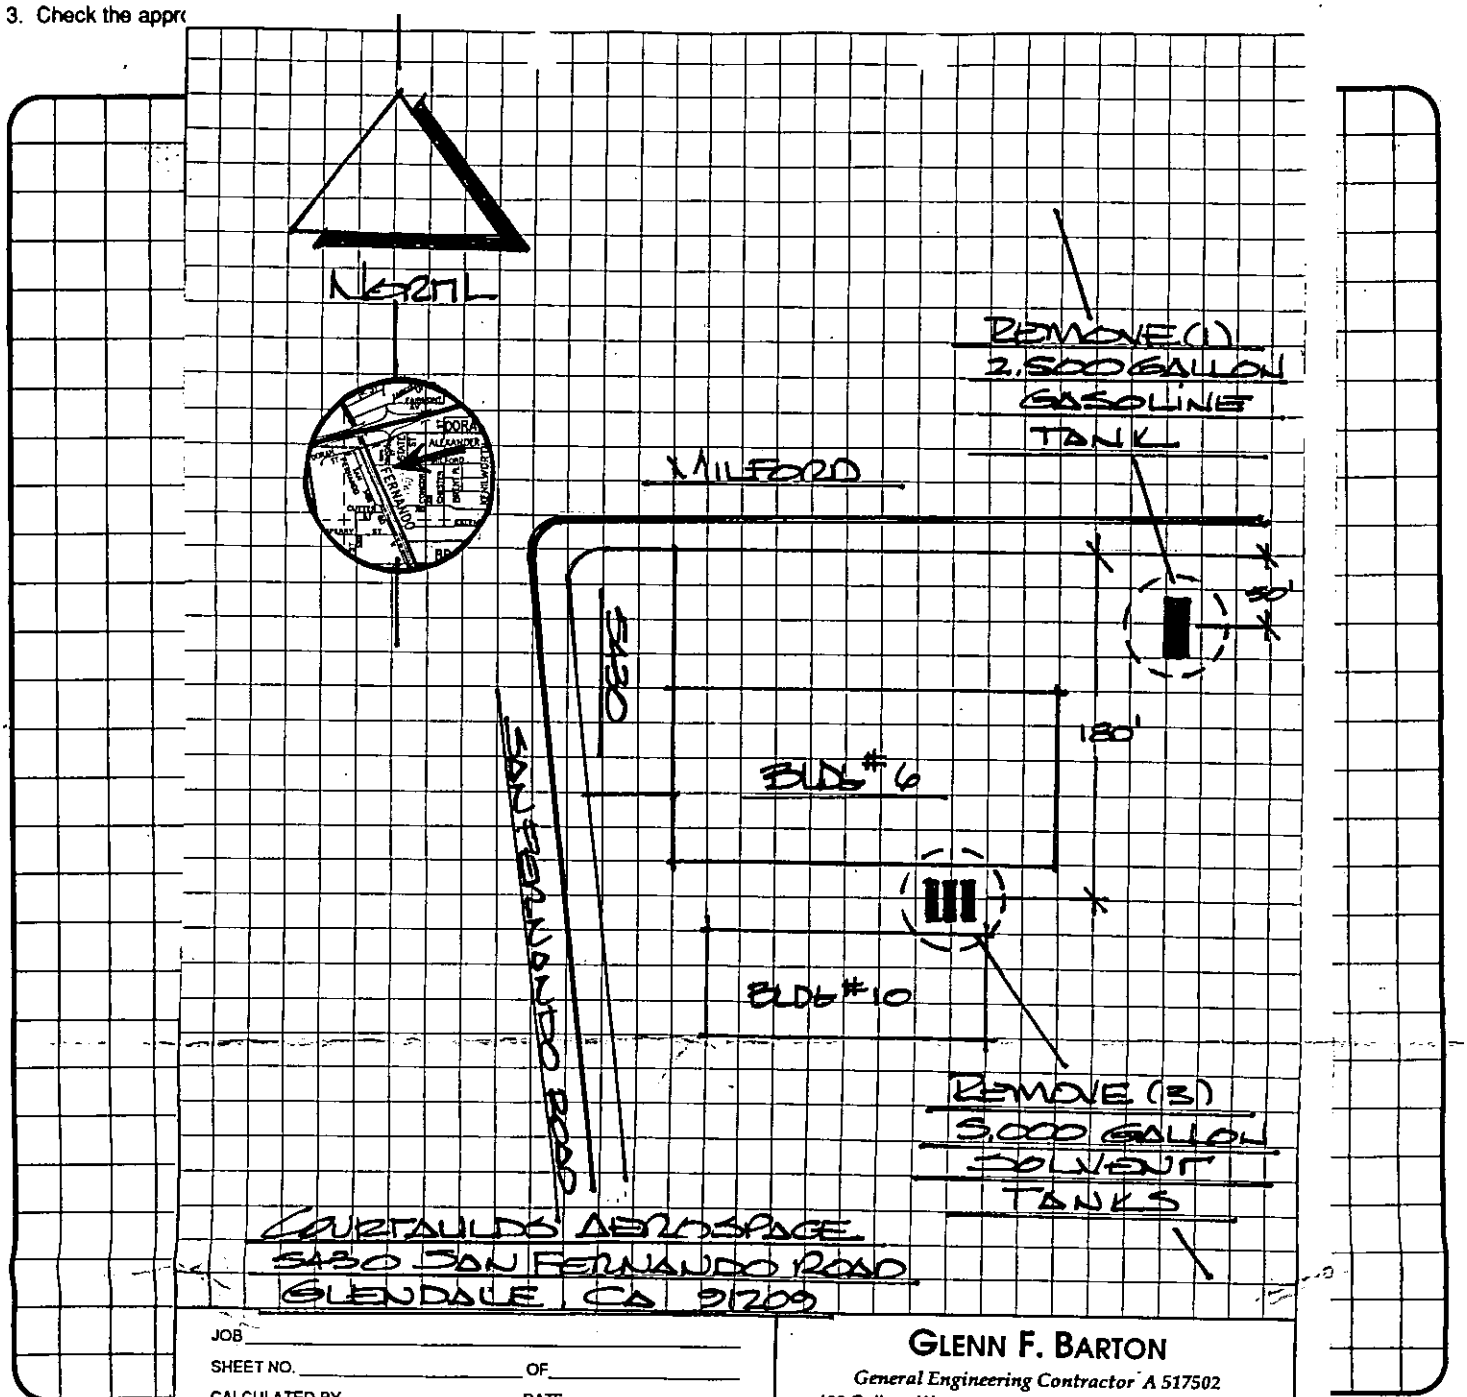

JOB _____
SHEET NO. _____ OF _____
CALCULATED BY _____ DATE _____
CHECKED BY _____ DATE 08/06/93
SCALE NONE

GLENN F. BARTON
General Engineering Contractor A 517502
• 400 Galleon Way, Seal Beach, CA 90740 (213) 636-1771 (310) 635-2248
• 9113 Chesapeake Drive, San Diego, CA 92123 (714) 827-7441 (619) 268-8106

5430 SAN FERNANDO ROAD PERMIT NO. 7086

GLENDALE FIRE DEPARTMENT

OFFICE OF UNDERGROUND STORAGE TANKS

SAMPLING REQUIREMENTS

PLAN REVIEW
FIRE PREVENTION BURAU
633 E. BROADWAY ST, RM 303, GLENDALE, CA 91206-4310
PHONE: 818/548-4080 X5006; FAX: 818/548-3215

INSPECTIONS
ENVIRONMENTAL MANAGEMENT CENTER
780 FLOWER STREET, GLENDALE, CA 91201-3057
PHONE: 818/548-4030; FAX: 818/549-9777

NUMBER OF SAMPLES

FOR USTS:

≤500 GALLONS.....	1 SAMPLE
501 TO 999 GALLONS.....	2 SAMPLES
1,000 TO 9,999 GALLONS.....	3 SAMPLES
10,000 TO 15,000 GALLONS.....	4 SAMPLES
>15,000 GALLONS.....	PER PLAN REVIEW

PLUS:

1 SAMPLE BENEATH EVERY 20' OF EACH PRODUCT LINE
EACH SPOILS PILE SAMPLED (PER REGIONAL WATER BOARD REQUIREMENTS)
1 SAMPLE BENEATH EACH DISPENSER
ADDITIONAL SAMPLES IN THE EXCVN. PER PLAN REVIEW & FIELD INSPECTION

- ONE OF THE SAMPLES SHALL BE TAKEN BELOW THE INVERT FILL; OTHERS EQUALLY DISTRIBUTED
- ALL SAMPLES TO BE TAKEN UNDISTURBED AND 3' - 5' DEEP
- ABSOLUTELY NO COMPOSITING WHATSOEVER
- ADDITIONAL ANALYSES MAY BE REQUIRED BASED ON SITE/FIELD INSPECTIONS, PAST AND PRESENT CHEMICAL USAGE, OR OTHER REASONS
- ALL SAMPLING AND ANALYTICAL PROCEDURES - HANDLING, ANALYTICAL METHODS, DETECTION LIMITS, HOLDING TIMES, REPORTING REQUIREMENTS,QA/QCS, ETC., SHALL BE IN STRICT ACCORDANCE WITH THE **WELL INVESTIGATION PROGRAM** REQUIREMENTS OF NOVEMBER, 1992.

SAMPLE ANALYSES

GASOLINE (2500 GAL)

8015M FOR TPH FOR GASOLINE
8020 FOR BTXE
7421 FOR TOTAL LEAD (NOT 7420)- 2 BELOW TANK (1 SAMPLE WITH HIGHEST 8015M AND 1 FILL INVERT) AND 1 BELOW DISPENSER;

TOLUENE AND PROPYLENE GLYCOL METHYLETHYL ACETATE (5,000 EACH)

8260 FOR CHLORINATED VOLATILE ORGANICS
& AROMATIC HYDROCARBONS

METHYL ETHYL KETONE (5,000 GAL)

8015 (NOT MODIFIED)

GLENDALE FIRE PREVENTION BUREA
(818) 548-4310

AUG 1 2 1993

APPROVED BY
SUBJECT TO FIELD INSPECTION



01 5430 SFR

5430 SAN FERNANDO ST

Permit Number: BE 20011424
Plan Check Number:

Printed On: 06-NOV-2001

Expiration Date: 05-MAY-2002

BE3020
ELEC. FOR ALT/REPAIR TO C

CITY OF GLENDALE - BUILDING AND SAFETY
633 E.Broadway, Rm.101
Glendale, CA 91206 - (818)548-3200 (818)548-4830(INSP)

Permit Status: OPEN
Status Date: 06-NOV-2001

Electrical Permit

Scope of Work
6 BRANCH CIRCUITS

Individual's / Company Name	Address / City, State Zip	City, State Lic. / Worker's Comp.	Phone Number
(APP) Ness Sawchuk E	19200 HALSTED ST Northridge, Ca 91324		
(OWN) Prc Desoto Int.	5430 San Fernando Rd Glendale, Ca 91203		818-240-4330
(CNT)			
(ELE) Ness Sawchuk E	19200 Halsted St. Northridge, Ca 91324	CCLB 20010290/, STATE FUND/1638422,060102	818-701-5733

Tract Name / Number	Block(s)	Lot(s)	Assessor's ID
			5638018032

Estimated Value: **Calculated Value:** **$52**

Permit Quantities	Qty	Comments or Y / N	Permit Quantities	Qty	Comments or Y / N
1 - 10 Units	6				

Comments

Fees	Amount	Fee Description	Amount
ELECTRIC	$70.20		
Total Fees:	$70.20		
Total Fees Due:	$0.00	Total Fees Paid:	$70.20

Clearances Agencies

Activity Code	Status	By	Date
Condition Code	Status	By	Date

The person signing for this permit acknowledges that there are NO Oak, Bay or Sycamore Trees with trunks larger than an eight inch (8") diameter within a twenty foot (20 ft.) influence of the proposed construction.

The City of Glendale restricts issuance of the building permit to the property owner or licensed general contractor only. Signatures of this individual must be verified by personal identification. Any person signing the permit application as agent for the owner or contractor shall have an original letter of authorization at the time of permit issuance.

Applications Shall expire 180 days after the date of submittal unless excepted by sec. 107.4 of the Glendale Building Code, and thereafter, any documents submitted to the department shall be returned to the applicant or destroyed by the building official. Upon written request from the applicant, the building official may extend the period of permit application.

COPYRIGHT KIVA 1997

5430 SAN FERNANDO ST,

LICENSED CONTRACTORS DECLARATION

I hereby affirm, under penalty of perjury, that I am licenced under the provisions of Chapter 9 (starting with Section 7000) of Division 3 o fthe Bus. & Prof. code , and that my license is in full force and effect.

License Class _____ License No._____Contractor's Signature_____Date_____

OWNER - BUILDER DECLARATION

As the property owner and builder of the proposed project ('owner-builder') you are the responsible party of record on this permit. Building permits are not required to be signed by property owners unless they are personally performing their own work. If your work is being performed by someone other than yourself, you may protect yourself from possible liability if that person applies for the proper permit in his or her name. Contractors are required by law to be licensed and bonded by the State of California and to have a business license from the City of Glendale. They are also required by law to put their license number on all permits for which they apply. If you plan to do your own work, with the exception of various trades that you plan to subcontract, you should be aware that if you employ or otherwise engage any persons other than your immediate family, and the work (including materials and other costs) is $200 or more for the entire project, and such persons are not licensed as contractors or subcontractors, then you may be an employer. If you are an employer, you must register with the state and federal government as an employer and you are subject to several obligations including state and federal income tax withholding, federal social security taxes, workers compensation insurance, disability insurance costs, and unemployment compensation contributions. There may be financial risks for you if you do not carry out these obligations, and these risks are especially serious with respect to workers' compensation insurance. For more specific information about your obligations under federal law, contact the Internal Revenue Service (and, if you wish, the U.S. Small Business Administration). For more specific information about your obligations under state law, contact the Department of Benefit Payments and the Division of Industrial Accidents. If the structure is intended for sale, property owners who are not licensed contractors are allowed to perform their work personally or through their own employees, without a licensed contractor or subcontractor, only under limited conditions. A frequent practice of unlicensed persons professing to be contractors is to secure an 'owner-builder' building permit, erroneously implying that the property owner is providing his or her own labor and material personally. Information about licensed contractors may be obtained by contacting the Contractors' State License Board in your community or at 1020 N Street, Sacramento, California 95814. Note: The current mailing address of the Contractors State License Board is P.O. Box 26000, Sacramento, California 95826.

Section 7031.5 of the Bus. & Prof. Code requires the permit applicant to sign a statement above or claim exemption from the Contractor's license Law and state the basis for such exemption. Violations of this section subjects the applicant to a civil penalty of not more than five hundred dollars ($500). I hereby affirm that I have read the paragraph above and willfully accept the responsibility of an owner-builder. I further affirm, under penalty of perjury, that I am exempt from the Contractor's License Law for the following reason:

_____ INITIAL I, as owner of the property, or my employees with wages as their sole compensation, will do the work, and the structure is not intended or offered for sale (Sec. 7044, Business and Professions Code: The Contractors License Law does not apply to an owner of property who builds or improves thereon, and who does such work himself or herself or through his or her own employees, provided that the improvements are not intended or offered for sale. If, however, the building or improvement is sold within one year of completion, the owner-builder will have the burden of proving that he or she did not build or improve for the purpose of sale.).

_____ INITIAL I, as owner of the property, am exclusively contracting with licensed contractors to construct the project (Sec. 7044, Business and Professions Code: The Contractors License Law does not apply to an owner of property who builds or improves thereon, and who contracts for the projects with a contractor(s) licensed pursuant to the Contractors License Law.). I have or plan to contract with the following person (company) to provide the proposed construction:

Name_____ Address_____Phone_____Contractors Lic. No._____

_____ INITIAL I, as owner of the property, plan to provide portions of the work but I have or plan to contract with the following person(s) /(company(ies)) to provide the work indicated.

Name_____ Address_____Phone_____Type of work_____

Name_____ Address_____Phone_____Type of work_____

Name_____ Address_____Phone_____Type of work_____

I am exempt under Section _____ of the Bus. and Prof. Code for the following reason:_____

_____ INITIAL

Name of Property Owner _____ Signature _____ Date _____

WORKERS COMPENSATION DECLARATION

_____ INITIAL I have and will maintain a certificate of consent to self-insure for workers' compensation, as provided for by Section 3700 of the Labor Code, for the performanee of the work for which this permit is issued.

X INITIAL I have and will maintain workers' compensation insurance, as required by Section 3700 of the Labor Code, for the performance of the work for which this permit is issued. My workers'compensation insurance carrier and policy number are:

Carrier State Fund Policy Number 1638422 Expiration Date 6-1-2

(This section need not bc completed if the permit is for one hundred dollars ($100) or less)

_____ INITIAL I certify that in the performance of the work for which this permit is issued, I shall not employ any person in any manner so as to become subject to the workers' compensation laws of California, and agree that if I should become subject to the workers' compensation provisions of Section 3700 of the Labor Code, I shall forthwith comply with those provisions.

Print Name X Ness Sawchuk Signature X Ness Sawchuk Date X 11-6-01 X CONTRACTOR ☐ OWNER ☐ AGENT

WARNING: FAILURE TO SECURE WORKERS' COMPENSATION COVERAGE IS UNLAWFUL, AND SHALL SUBJECT AN EMPLOYER TO CRIMINAL PENALTIES AND CIVIL FINES UP TO ONE HUNDRED THOUSAND DOLLARS ($100,000), IN ADDITION TO THE COST OF COMPENSATION, DAMAGES AS PROVIDED FOR IN SECTION 3706 OF THE LABOR CODE, INTEREST, AND ATORNEY'S FEES.

ASBESTOS NOTIFICATION

☐I declare that notification of asbestos removal is not applicable to this project. ☐A notification letter has or will be sent to the AQMD or EPA. _____ SIGNATURE

CONSTRUCTION LENDING AGENCY

I hereby affirm under penalty of perjury that there is a construction lending agency for the performance or the work for which this permit is issued (Sec. 3097, Civil Code).

Lender's Name_____Lender's Address_____Phone_____

FINAL DECLARATION

I certify that I have read this application and state that the above information is correct. I agree to comply with all city and county ordinances and state laws relating to building construction, and hereby authorize representatives of the City of Glendale to enter upon the above-mentioned property for inspection purposes.

Print Name X Ness Sawchuk Signature X Ness Sawchuk Date X 11-6-01 X CONTRACTOR ☐ OWNER ☐ AGENT

APPLICATION FOR ELECTRICAL PERMIT

City of Glendale
Permit Services Center

MSB Room 101 633 E. Broadway at Glendale Avenue (818) 548-3200

Permit No. BE2001424
Accepted by: JB
Receipt No. 20

Please print legibly in ink and complete all applicable spaces.
A double fee will be charged if work is started before a permit is pulled.

Job Address 5430 SAN FERNANDO RD. Date 11-6-01

Contractor/Company Ness Sawchuk Electric
Mailing Address 19200 Halsted St.
City Northridge, State Ca Zip 91324
Telephone 818 701 5733 Emergency No. 818-645-5733
Contractor's City License No. CNEB2001 6290 Expires on 12-31-01
State License No. 284 288 Expires on 1-31-02
Workmen's Comp. Expires on 6-1-02

Property Owner's Name PRC Desoto Int.
Mailing Address 5430 San Fernando Rd.
City Glendale State Cal Zip 91203
Telephone 818 240-4330

CONTRACTOR'S EXEMPTION DECLARATION

I certify that I am exempt from the "License Required" provisions of the Contractor License Law. (State Basis of Exemption)

If I should become subject to the Workmen's Compensation provisions of the Labor Code of California, I will forthwith comply with provisions of Sec. 3700 or my permit will be deemed revoked.

Date Signature of Exempt Individual

DECLARATION OF OWNER

I am the bonafide owner of the building described in the foregoing application: Said building is a single family dwelling used exclusively for living purposes except for the usual accessory buildings in conjunction with such dwelling; Said living quarters are occupied or will be occupied by the under signed. I will personally purchase all materials and will perform all labor in connection with the foregoing permit. I declare under penalty of perjury that the foregoing is true and correct.

Date Signature of the Owner/Builder

THIS PERMIT IS FOR:

☐ New Bldg. ☒ Existing Bldg.
☐ No Service Change ☐ Reconnect or Reseal

Totals shown below must be submitted in diagram on back of this application or on separate greensheet on site when Rough Electrical Inspection is requested.

Branch Circuits:
First Ten 6
Eleven to Forty
Each Additional over Forty

Quantity	HP - KW - KVA Over	Inc.	Actual	Phase 1 ; 3	Unit Cost
	0	1			
	1	5			
	5	20			
	20	50			
	50	100			

☒ Adding Outlets
_____ Cellular Floor Raceway @ _____ per 100ft.
_____ Distribution Panel, Overcurrent Device @ _____ each
_____ Switchboard - Voltage
_____ Service - Voltage _____
Amperage _____
_____ Temp. Service or Temp. Lighting
_____ Private Swimming Pool
_____ Miscellaneous

Specify Number of:
Motors _____ Welder _____ Water Heater _____
Transformers _____ Range _____ Heating Appl. _____
Dryer _____ Misc. Equip. or Appl. _____

I hereby certify that I have read this application and state that the information is correct. I agree to comply with all City and County ordinances and State laws relating to this type of construction, whether specified herein or not. I hereby authorize representatives of the City to enter upon the above mentioned property for purposes of inspecting the work permitted. "I certify that in the performance of the work for which this permit is issued I shall not employ any persons in any manner so as to become subject to the workmen's compensation laws of California." This permit becomes null and void if work is not commenced within 180 days, or if work is suspended or abandoned for a period of 90 days at any time after work is commenced.

Date 11-6-01
Driver's License No. H0031920

Ness Sawchuk
Signature of Property Owner/Contractor

SHOW COMPLETE WIRING DIAGRAM IN SPACE PROVIDED BELOW

(For larger projects attach full Electrical Plan)

BUILDING PERMIT NO. BE2001142Y

ADDRESS 5430 SAN FERNANDO

INSPECTIONS	APPVD	DATE
PRESITE		
SHORING		
SETBACKS AND YARDS		
UFER		
TRENCH AND FORMS REINFORCING STEEL		
SETBACK & ELEVATION SURVEY		
OK TO POUR FOOTINGS		

DO NOT POUR FOOTINGS UNTIL ABOVE IS APPROVED

UNDERGROUND HYDRO		
UNDERGROUND FLUSH		
HEAT OR REFRIGERATION GROUNDWORK		
ELECTRICAL GROUNDWORK		
PLUMBING GROUNDWORK		
GAS PIPING GROUNDWORK		
UNDER FLOOR INSULATION		
FIRST FLOOR JOISTS		
OK TO POUR SLAB FLOOR		

DO NOT POUR CONCRETE FLOOR SLAB OR COVER FIRST FLOOR JOISTS UNTIL ABOVE IS APPROVED

ROUGH ELECTRIC	DH	11/9-'01
ROUGH PLUMBING		
DUCTS		
ROUGH HEATING OR REFRIG.		
ROUGH GAS PIPING		
ROUGH SHEATHING (COMMERCIAL ONLY)		
ROUGH FRAMING AND ROOF		
OVERHEAD HYDRO		
FIRE SPRINKLER WELD INSP.		
INSULATION		
OK TO COVER		

DO NOT COVER UNITL ABOVE IS APPROVED

INSPECTIONS	APPVD	DATE
LATHING INTERIOR ☐ EXTERIOR ☐		
DRYWALL		
BROWN COAT INTERIOR ☐ EXTERIOR ☐		
SEWER-SEPTIC TANK-CESSPOOL		
FINAL GAS		
FINAL PLUMBING		
FINAL ELECTRICAL	DH	12/11-'01
FINAL HEATING OR REFRIGERATION		
ENERGY FINAL		
LANDSCAPE FINAL		
GRADING FINAL		
FINAL-ENGINEERING		
FINAL SPRINKLER		
FINAL CENTRAL STATION		
FINAL FIRE ALARM		
F.P.B. FINAL		
FINAL BUILDING INSPECTION		

OCCUPANCY OF THIS BUILDING BEFORE ALL FINAL INSPECTIONS ARE MADE IS A VIOLATION OF THE CITY OF GLENDALE MUNICIPAL CODE

CORRECTIONS & PARTIAL INSPECTIONS

INSPECTIONS	APPVD	DATE

5430 SFR
RE-ROOF

CITY OF GLENDALE
PERMIT SERVICES CENTER
633 E. BROADWAY
MSB ROOM 101
GLENDALE CA 91206-4453
(818) 548-3200

MARS
L=37
MAR 20 1995

PERMIT NBR: B10048041
PROJECT NBR:

PERMIT TO BUILD

APPLIC DATE: 11/14/94
ISSUE DATE: 11/14/94

IMPROVEMENT TYPE.: MISCELLANEOUS
USE TYPE.....: COMMERCIAL
PROPOSED WORK....: MISCELLANEOUS COMMERCIAL
PROPSD WORK LINE1: REROOF -HOT MOP CLASS A RATED
PROPSD WORK LINE2: FIBERGLASS BASE SHEET 133 SQRS

BUILDING ADDRESS:
5430 SAN FERNANDO RD
GLENDALE CA 91203

PROPERTY DESCRIPTION: 5638-0018-0032
*LOT COM AT INTERSECTION OF NE LINE OF SAN FERNANDO RD WITH N LINE OF TR NO 5468 TH NW ON SD NE LINE AND E ON S LINE OF MILFORD ST TO W LINE OF TR NO SEE ASSESSOR MAPBOOK FOR MISSING PORTION NO 3784 AND POR OF WEST GLENDALE

WORKERS COMP. EXEMPT: N ZONING:
WORKERS COMP. EXP DATE: 07/23/95

OWNER INFORMATION:
TROSTORFF,RUTH G TR ET AL
2129 ROSCOMARE RD
LOS ANGELES CA 90077

WK:(818) 549-7770 HM:(818) 549-7770
APPLC: ROOFTEC CORP.VICTORIA EWART
DR. # C6931262
CONTRACTOR INFORMATION:
ROOFTEC CORP
18316 SIERRA HWY, #D
CANYON COUNTRY CA 91351-
PHONE:
CITY LICENSE: RFG00359
STATE LICENSE:
LICENSEE: ROOFTEC CORP
PHONE: (800) 273-5996

A CERTIFICATE OF OCCUPANCY IS REQUIRED, EXCEPT FOR SINGLE FAMILY DWELLINGS, TO BE ISSUED BY PERMIT SERVICES BEFORE THIS BUILDING MAY BE OCCUPIED. NO CERTIFICATE OF USE AND OCCUPANCY WILL BE ISSUED UNTIL ALL BUILDING, PLUMBING, MECHANICAL & ELECTRICAL INSPECTIONS HAVE BEEN MADE AND APPROVED. IF THE USE OF THE BUILDING OR IF OWNERSHIP CHANGES, A NEW CERTIFICATE MUST BE OBTAINED.

NOTE: SEPARATE ELECTRICAL, MECHANICAL AND PLUMBING PERMITS ARE REQUIRED.

THIS PERMIT BECOMES NULL AND VOID IF WORK IS NOT COMMENCED WITHIN 180 DAYS FROM DATE OF ISSUANCE OR IF CONSTRUCTION OR WORK IS SUSPENDED OR ABANDONED FOR A PERIOD OF 90 DAYS AT ANY TIME AFTER WORK IS COMMENCED.

==========LOT CHARACTERISTICS==========

AREA	..LEN..	.WIDTH.		
1			CORNER LOT	N
2			HILLSIDE LOT	

==========ENGINEER OR ARCHITECT==========

==BUILDING CHARACTERISTICS==

BUILDING HEIGHT (FT)	
NUMBER OF STORIES	
NO. OF DWELLING UNITS	0
NO. EXISTING BUILDINGS	0
SPRINKLED	N
TYPE OF CONSTRUCTION	
OCCUPANCY TYPE	
OCCUPANCY LOAD	
TOTAL AREA SQ FT	
VALUATION	$ 43000

====BUILDING DIMENSIONS====	LEN	WIDTH	=====UNITS=====	======IMPROVEMENTS======
			SINGLE FAMILY	CENTRAL-A-C
			NBR BEDRMS	ELECTRIC -
FIN. BASEMENT				FIREPLACE
1ST FLOOR			MULTI FAMILY	PLUMBING
2ND FLOOR			EFFICIENCY	BATH (NBR)
GARAGE			1 BEDROOM	OTHER
CARPORT			2 BEDROOM	
PORCH			3+ BEDROOM	
DECK			TOTL UNITS	

ZONING	==SETBACKS===MAIN===ACC=	==MAXIMUM HEIGHTS==
	FRONT	STORIES 0.0
	REAR	FEET
PW. AGREEMENT	SIDE (MIN)	
SUBDIV REGS CC&R	SIDE (COMB)	======PARKING======
AFFORD. ALLOC. # 000000	SIDE ST	OFF STREET
MARKET RATE ALLOC.# 000000	MAJOR ARTERY	HANDICAPPED
COVENANT		NO. FIXED SEATS 000
	=====WORKERS COMP.=====	=====AIRPORT ZONE=====
	EXEMPT	NOISE FLT PATT

==========COMMENTS==========

FEE: $ 388.20

THIS IS TO CERTIFY THAT PERMIT TO BUILD IS GRANTED THIS DATE: _____

FOR INSPECTIONS
CALL 818 548-4830

_____
FOR PERMIT SERVICES ADMINISTRATOR

PW-PSC-2 (REV. 3/92)

INSPECTION RECORD

PRESERVE THIS RECORD OF YOUR BUILDING INSPECTIONS

This card must be posted in a conspicuous place at or near the main entrance to the new building, addition or alteration during foundation and framing construction.

When the building is framed this card may be posted at the electric meter service box or the garage and must always be available to the building inspector.

The issuance of a building permit does not authorize the installation of mechanical work such as plumbing, electrical, heating or refrigeration which requires a separate plumbing, electrical, heating or refrigeration permit.

Building permits shall expire on the **one hundred eightieth (180)** day from date of issuance if the work permitted thereunder has not been commenced. Such permit shall also expire if the building or work authorized by such permit is suspended or abandoned for a period of **180** days at any time after work commences.

INSPECTIONS

INSPECTIONS	APPROVED BY	DATE
PRESITE		
SHORING		
SETBACK AND YARDS		
UFER		
TRENCH AND FORMS REINFORCING STEEL		
SETBACK & ELEVATION SURVEY		
O.K. TO POUR FOOTINGS		

DO NOT POUR FOOTINGS UNTIL ABOVE IS APPROVED

UNDERGROUND HYDRO		
UNDERGROUND FLUSH		
HEAT OR REFRIG. GROUNDWORK		
ELECTRICAL GROUNDWORK		
PLUMBING GROUNDWORK		
GAS PIPING GROUNDWORK		
UNDER FLOOR INSULATION		
FIRST FLOOR JOISTS		
O.K. TO POUR SLAB FLOOR		

DO NOT POUR CONCRETE FLOOR SLAB OR COVER FIRST FLOOR JOISTS UNTIL ABOVE IS APPROVED

INSPECTIONS	APPROVED BY	DATE
ROUGH ELECTRIC		
ROUGH PLUMBING		
DUCTS		
ROUGH HEATING OR REFRIGERATION		
ROUGH GAS PIPING		
ROOF SHEATHING (Commercial Only)		
ROUGH FRAMING AND ROOF		
ALARM ROUGH		
OVERHEAD HYDRO		
FIRE SPRINKLER WELD INSPECTION		
INSULATION		
O.K. TO COVER		

DO NOT COVER UNTIL ABOVE IS APPROVED

LATHING Interior ☐ Exterior ☐		
DRYWALL		
BROWNCOAT Interior ☐ Exterior ☐		
SEWER SEPTIC TANK-CESSPOOL		
FINAL GAS		
FINAL PLUMBING		
FINAL ELECTRICAL		
FINAL HEATING OR REFRIGERATION		
ENERGY FINAL		
LANDSCAPE FINAL		
GRADING FINAL		
FINAL ENGINEERING		
FINAL SPRINKLER		
FINAL CENTRAL STATION		
FINAL FIRE ALARM		
F.P.B. FINAL		
FINAL BUILDING INSPECTION	1-95	

CORRECTIONS & PARTIAL INSPECTIONS

INSPECTIONS	APPROVED BY	DATE

APPLICATION FOR BUILDING PERMIT

City of Glendale
Permit Services Center

Permit No. B10048041
Accepted by: CW
Receipt No. 19101021

MSB, Room 101 633 E. Broadway at Glendale Avenue (818) 548-3200

U&O on file

Please print legibly and complete all applicable spaces.
Separate permits are required for plumbing, electrical, heating & air conditioning.
A double fee will be charged if work is started before permit is issued.

Job Address 5430 San Fernando Rd, Glendale 91209

Date 11-14-94

I hereby affirm that I am licensed under provisions of Chapter 9 (commencing with Section 7000) of Division 3 of the Business and Professions Code of the State of California, and my license is in full force and effect.

ROOFTEC CORP. RFG 359 w/c 7-23-95
Contractor/Company
18316 SIERRA HWY, STE D
Mailing Address
CANYON COUNTRY CA 91351
City State Zip
805-252-3800 805-250-2796
Telephone Emergency Tele. No.
639994
Contractor's License

THIS PROJECT IS FOR:
- [ ] New
- [ ] Repair
- [ ] Alteration
- [ ] Dwelling/Duplex
- [ ] Apartments
- [x] Commercial
- [ ] Addition
- [ ] Demolition
- [x] Reroof

Describe work to be done:
Reroof - hot mop
Class 'A' rated
fiberglass base sheet

- [ ] Architect
- [ ] Engineer _____ State License No. _____

Mailing Address N/A
City State Zip
Telephone Emergency Tele. No.

Lot Characteristics
Lot Area ~~133~~ 133 sq. ft. Lot Width 168 ft. Lot Depth 72 ft.

No. existing bldgs 1

No. Dwelling units on lot _____

Floor area
- [ ] increase
- [ ] decrease _____ sq. ft.

No. of stories 2

Max building height 27 ft.

Existing use Commercial

Proposed use Aerospace

No. Fixed Seats _____

No. of Parking Spaces _____

Courtalds Aerospace
Owner's Name
P.O. Box 1800
Mailing Address
Glendale CA 91209
City State Zip
818-549-7770
Telephone

FOR STAFF USE ONLY

Map Bk	Page	Parcel No.	Section Sht
5038	18	32	20
UBC ed.	Lot No. Pt of West Glenoaks	Block No.	Tract MR 42-39
91			
Zone	Fire Zone	Occupancy	Occ Load
M2	2	SAME	

Type of Construction SAME

Required Setbacks

Front	Right side	Left side	Rear	Special
	NO	ORANGE		

Engineering - Easements:
Public Service: Electric _____ Water _____
Distance from face of curb to Property Line _____ ft.
Hillside Lot [ ] Yes [ ] No

Building Dimensions
Garage _____
Carport _____
Porch _____
Deck _____
1st Floor _____
2nd Floor _____

Construction Type
- [ ] Masonry
- [ ] Structural Steel
- [ ] Wood Frame
- [ ] Reinf. Concrete
- [x] Other

CONSTRUCTION VALUATION
Including labor, materials, wiring, plumbing, heating, etc.
$ 43,000.00 ©

Revised Valuation
$ _____

NOTE: Attach Plot Plan Sheet with this Application.

O.K. TO ISSUE @ 11/14/94 B (EL)

I hereby affirm that there is a construction lending agency for the performance of the work for which this permit is issued (Sec. 3097 Civil Code)

Plan Check Validation

Construction Lender and Branch

Mailing Address

City Zip

Owner - Builder Declaration

Section 7031.5 Business and Professional Code: Any City or County which requires a permit to construct, alter, improve, demolish, or repair any structure proir to its issuance also requires the applicant for such permit to file a signed statement that he is licensed pursuant to the provisions of the Contrator's License Law, Chapter 9, Section 7000 of Division 3 of the Business and Professional Code, or that he is exempt therefrom, and the basis for the alleged exemption. Any violation of Section 7031.5 by any applicant subjects the applicant to a civil penalty of not more than five hundred dollars)$500).

I hereby affirm that I am exempt from the Contractor's License Law for the following reason:

☐ I, as owner of the property, or my employees with wages as their sole compensation, will do the work, and the structure is not intended or offered for sale.

Sec. 7044, Business and Professional Code: The Contractor's License Law does not apply to an owner who builds or improves thereon and who does such work himself or through his own employees, provided that such improvements are not intended or offered for sale. If, however, the building or improvement is sold within one year of completion, the owner-builder will have the burden of proving that he did not build or improve for the purpose of sale.

☐ I, as owner of the property, am exclusively contracting with licensed contractors to construct the project.

Sec. 7044, Business and Professional Code: The Contractor's License Law does not apply to an owner of property who builds or improves thereon, and who contracts for such projects with a contractor(s) licensed pursuant to the Contractor's License Law.

☐ I am exempt under Sec._____ B&PC for this reason_____

Date _____ Owner _____

Will you or a future occupant of the building for which the permit is issued, need to comply with the requirements of the State Health and Safety Code SEC. 25505, 25533 and 25534 (I.E. Will this building be used to handle hazardous or generic hazardous waste)?

_____Yes _____No

Worker's Compensation Declaration

I hereby affirm that I have a certificate of consent to self-insure, or a certificate of Worker's Compensation insurance or a certified copy thereof. (Sec. 3800, Labor Code)

Policy No. _____ Company State Fund Worker's Comp. expiration date _____

Certificate of Exemption from Worker's Compensation Insurance

I certify that in the performance of the work for which this permit is issued, I shall not employ any person in any manner so as to become subject to the Worker's Compensation Laws of California.

NOTICE TO APPLICANT: If after making this Certificate of Exemption, you should become subject to the provisions of the Worker's Compensation provisions of the Labor Code, you must forthwith comply with such provisions or this permit shall be revoked.


Applicant _____ Date _____

I certify that I have read this application and state that the information is correct. I agree to comply with all City and County ordinances and State laws relating to building construction, that no work on the above property will be performed not specifically described in this application, and, I hereby authorize representatives of this City to enter upon the above-mentioned property for purposes of inspecting the work permitted and posting notices. This permit becomes null and void if construction or work is not commenced within 180 days, or if construction or work is suspended or abandoned for a period of 90 days at any time after work is commenced. I agree not to occupy or allow occupancy of any building authorized by this permit until final building inspection has been completed.

Signature of Applicant

Driver's License No. C6931262

Date 11-14-94

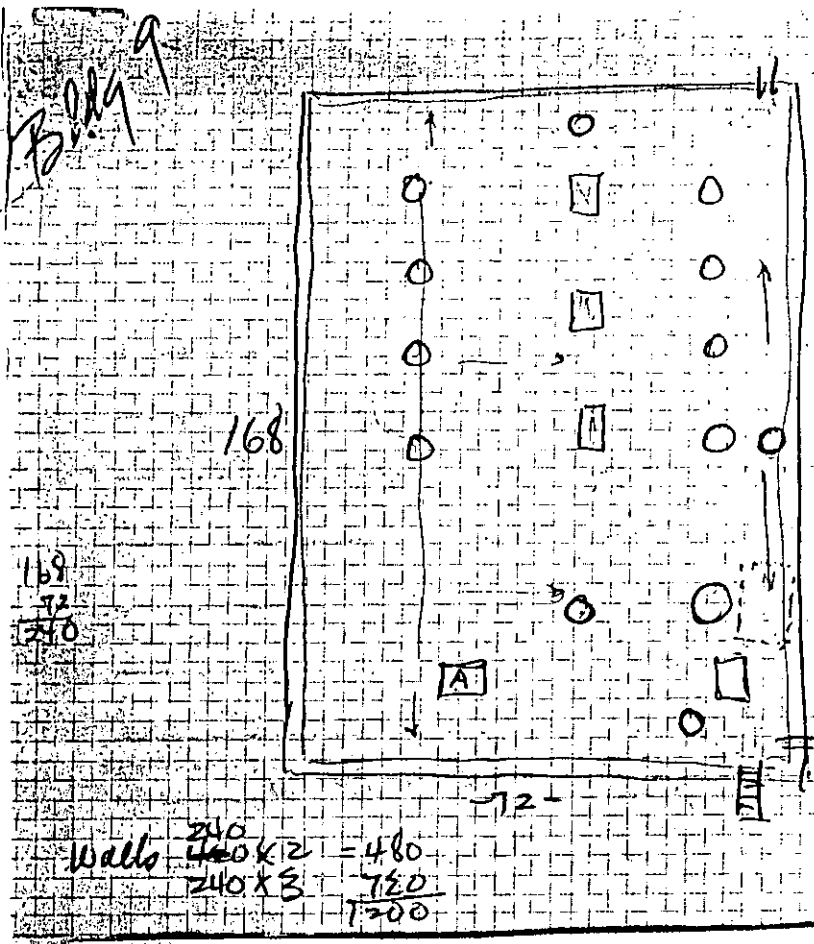

SQ.	FT.
x	=
x	=
168 x 72	= 12096
x	=
x	=
x	= 12[illegible]
x	=
x	=
x	=
x	=
x	=
Total #	133

Total	

	Lineal Foot		
Fascia			
T & G			

1. NO. OF SQ.: HOT 133 SHINGLE _____ WALLS _____
2. EXISTING ROOF: ROCK, 90 LB., SHAKE, WOOD, SHINGLE, COMP., TILE, OTHER _____
3. NO. OF LAYERS 1 NO. OF STORIES 2 FEET, ROOF TO GROUND 27
4. LINEAL FEET OF RIDGE _____ RAKE _____ VALLEY _____
5. GRAVEL GUARD NEEDED _____ NO. FEET _____ SIZE _____ 2 WAY METAL _____
   NO. FT. _____ SIZE _____
6. PARAPET TILE TO REMOVE _____ NO. OF TILES NEEDED _____
7. DRAINS _____ TYPE _____ NO. OF DRAINS _____ CONDITION _____
8. ROOF PITCH VERY SLIGHT TYPE NAILS REQUIRED _____ CONCRETE NAILS REQUIRED _____
9. EXPOSED OVERHANG: SHORT NAILS _____ SIZE _____
10. NO. OF A?C UNITS 1 LARGE _____ SMALL _____ SWAMPS ___ CAN A?C BE ROOFED UNDER ___
11. DRIVEWAY ACCESS: STEEP, FLAT, SLIGHT PITCH, NARROW, CURVY, NEW CEMENT, DIRT, OTHER
12. LOADING MACHINERY: LIFT BED, LIFT BED CONVEYOR, FORKLIFT TWO STORY, 34 FT. HYDRAULIC, PLANK PACK IN, OTHER _____
13. SET UP EQUIPMENT: REAR, DRIVEWAY, ALLEY, PARKING LOT, FRONT STREET, OTHER _____
14. DIFFICULTY OF JOB: VERY EASY, EASY, NORMAL, ABOVE NORMAL, VERY HARD.

ESTIMATER Ray

CITY OF GLENDALE
PERMIT SERVICES CENTER
633 E. BROADWAY
MSB ROOM 101
GLENDALE CA 91206-4453
(818) 548-3200

PERMIT NBR: S10031721
PROJECT NBR:

SIGN PERMIT

APPLIC DATE: 07/16/92
ISSUE DATE: 07/16/92

IMPROVEMENT TYPE.: ALTERATION
USE TYPE.....: COMMERCIAL
PROPOSED WORK....: ALTERATION COMMERCIAL
PROPSD WORK LINE1: 1 NON-ELECTRIC WALL SIGN
PROPSD WORK LINE2:

BUILDING ADDRESS:
5430 SAN FERNANDO RD
GLENDALE CA 91203

PROPERTY DESCRIPTION: 5638-0018-0032
#LOT COM AT INTERSECTION OF NE LINE OF SAN FERNANDO RD WITH N LINE OF TR NO 5468 TH NW ON SD NE LINE AND E ON S LINE OF MILFORD ST TO W LINE OF TR NO SEE ASSESSOR MAPBOOK FOR MISSING PORTION NO 3784 AND POR OF WEST GLENDALE

WORKERS COMP. EXEMPT: N ZONING:
WORKERS COMP. EXP DATE: 10/01/92

VALUATION $ 800.00

OWNER INFORMATION:
KERDMAN,HARRY U TR ET AL
606 N ROXBURY DR
BEVERLY HILLS CA 90210

WK:(818) 368-4860 HM:
APPLC: O'CONNOR, GEORGE R
DR. # Y0164989
CONTRACTOR INFORMATION:
O'CONNOR, GEORGE R
614 SAN FERNANDO RD
LOS ANGELES CA 91340-
PHONE:
CITY LICENSE: ESG00089
STATE LICENSE:
LICENSEE: O'CONNOR GEORGE R
PHONE:

In respect to the signatures provided on the application design permit, I/we certify that existing amortized or obsolete signs will be removed prior to the erection of the above requested sign; and that I/we am/are:

1. an owner of the property,
2. authorized by written agreement or contract to represent the property owner,
3. the owner of a lease which assigns to the leasee authorization to erect such sign; or
4. authorized by written agreement or contract to represent a leasee described in 3. above.

========== M I S C. I N F O R M A T I O N ==========

NUMBER OF SIGNS.....1 WALL SIGN.....1 MICROFILM FEE.....1

==========COMMENTS==========

FEE: $ 30.80

THIS IS TO CERTIFY THAT PERMIT IS GRANTED THIS DATE: _____

FOR INSPECTIONS
CALL 818 548-4830

_____
FOR PERMIT SERVICES ADMINISTRATOR

PW-PSC-2 (REV. 3/92)

INSPECTION RECORD

PRESERVE THIS RECORD OF YOUR BUILDING INSPECTIONS

This card must be posted in a conspicuous place at or near the main entrance to the new building, addition or alteration during foundation and framing construction.

When the building is framed this card may be posted at the electric meter service box or the garage and must always be available to the building inspector.

The issuance of a building permit does not authorize the installation of mechanical work such as plumbing, electrical, heating or refrigeration which requires a separate plumbing, electrical, heating or refrigeration permit.

Building permits shall expire on the **one hundred eightieth (180)** day from date of issuance if the work permitted thereunder has not been commenced. Such permit shall also expire if the building or work authorized by such permit is suspended or abandoned for a period of **180** days at any time after work commences.

INSPECTIONS

INSPECTIONS	APPROVED BY	DATE
PRESITE		
SHORING		
SETBACK AND YARDS		
UFER		
TRENCH AND FORMS REINFORCING STEEL		
SETBACK & ELEVATION SURVEY		
O.K. TO POUR FOOTINGS		

DO NOT POUR FOOTINGS UNTIL ABOVE IS APPROVED

UNDERGROUND HYDRO		
UNDERGROUND FLUSH		
HEAT OR REFRIG. GROUNDWORK		
ELECTRICAL GROUNDWORK		
PLUMBING GROUNDWORK		
GAS PIPING GROUNDWORK		
UNDER FLOOR INSULATION		
FIRST FLOOR JOISTS		
O.K. TO POUR SLAB FLOOR		

DO NOT POUR CONCRETE FLOOR SLAB OR COVER FIRST FLOOR JOISTS UNTIL ABOVE IS APPROVED

INSPECTIONS	APPROVED BY	DATE
ROUGH ELECTRIC		
ROUGH PLUMBING		
DUCTS		
ROUGH HEATING OR REFRIGERATION		
ROUGH GAS PIPING		
ROOF SHEATHING (Commercial Only)		
ROUGH FRAMING AND ROOF		
ALARM ROUGH		
OVERHEAD HYDRO		
FIRE SPRINKLER WELD INSPECTION		
INSULATION		
O.K. TO COVER		

DO NOT COVER UNTIL ABOVE IS APPROVED

LATHING Interior ☐ Exterior ☐		
DRYWALL		
BROWNCOAT Interior ☐ Exterior ☐		
SEWER SEPTIC TANK-CESSPOOL		
FINAL GAS		
FINAL PLUMBING		
FINAL ELECTRICAL		
FINAL HEATING OR REFRIGERATION		
ENERGY FINAL		
LANDSCAPE FINAL		
GRADING FINAL		
FINAL ENGINEERING		
FINAL SPRINKLER		
FINAL CENTRAL STATION		
FINAL FIRE ALARM		
F.P.B. FINAL		
FINAL BUILDING INSPECTION	SIGN MB	8.12.92

CORRECTIONS & PARTIAL INSPECTIONS

INSPECTIONS	APPROVED BY	DATE

(2)

APPLICATION FOR SIGN PERMIT

City of Glendale
Permit Services Center

Permit No. S10031721
Accepted by: GRD
Receipt No. _____

MSB Room 101 633 E. Broadway at Glendale Avenue (818) 548-3200

Please print legibly and complete all applicable spaces.

Job Address 5430 San Fernando Rd | Date 6-01-92

Contractor/Company O'Connor Electric
Mailing Address 614 San Fernando Rd
City San Fernando State Ca Zip 91340
Telephone 818 368-4860
State License No. 406653 Expires on _____
City License No. ESG 89 Expires on 12-31-92
Workmen's Comp. Expires on 10-01-92 National American

Engineer Sei San Diego
State License No. 1217
Mailing Address 3985 Harney St Suite 207
Telephone 619-543-1222 San Diego Ca 92110

Owner's Name Courtaulds Aerospace
Mailing Address 5454 San Fernando Rd
City San Glendale State Ca Zip _____
Telephone _____

CONTRACTOR'S EXEMPTION DECLARATION

I certify that I am exempt from the "License Required" provisions of the Contractor License Law. (State Basis of Exemption)

_____

If I should become subject to the Workmen's Compensation provisions of the Labor Code of California, I will forthwith comply with provisions of Sec. 3700 or my permit will be deemed revoked.

_____
Date Signature of Exempt Individual

Provide Plot Plan on back of this Application

Description of Work: Sign (1)

Ground Sign	1	Marquee	____
Wall Sign	____	Under Marquee	____
Other	____	Non - Electric	____

Valuation $ 800.00

Sign Manufacturer _____
Total KVA None

NOTE: The U.L. approval decal shall be exposed for electrical inspector at time of inspection.

	Fees
None Number of Electric Circuits	____
____ Additional Branch Circ.	____
Permit Fee	
Total Fees	$ ____

For Staff Use Only
Por West Glendale
Lot No. _____ Bl. No. _____ Sec. Sht. 20
Tract _____ Use Zone M-2

In respect to the signature below, I certify that existing amoritized or obsolete signs will be removed prior to the erection of the above requested sign; and that I am:

1. an owner of the property,
2. authorized by written agreement or contract to represent the property owner,
3. the owner of a lease which assigns to the leasee authorization to erect such sign; or
4. authorized by written agreement or contract to represent a leasee described in 3. above.

O.K. TO ISSUE
BCEL) ONLY
CHECKED B.T.C.

7-6-92 John McKinney
Date Signature of Owner or Authorized Agent


This permit becomes null and void if work is not commenced within 30 days, or if construction or work is suspended or abandoned for a period of 60 days at any time after work is commenced. I hereby certify that I have read this application and state that the information is correct. I agree to comply with all City and County ordinances and State laws relating to this type of construction, whether specified herein or not. I hereby authorize representatives of the City to enter upon the above mentioned property for purposes of inspecting the work permitted. "I certify that in the performance of the work for which this permit is issued I shall not employ any persons in any manner so as to become subject to the workmen's compensation laws of California."

Date 7-6-92
Driver's License No. Y0164989 John McKinney
Signature of Contractor or Authorized Agent

PSC-57 (Rev. 10/91) Printed on Recycled Paper

PLOT PLAN

NOTE: Locate all Structures and all new and existing Signs on Lot. Make Bottom of Page the Street Frontage. Indicate colors, size and wording of sign and indicate if illuminated.

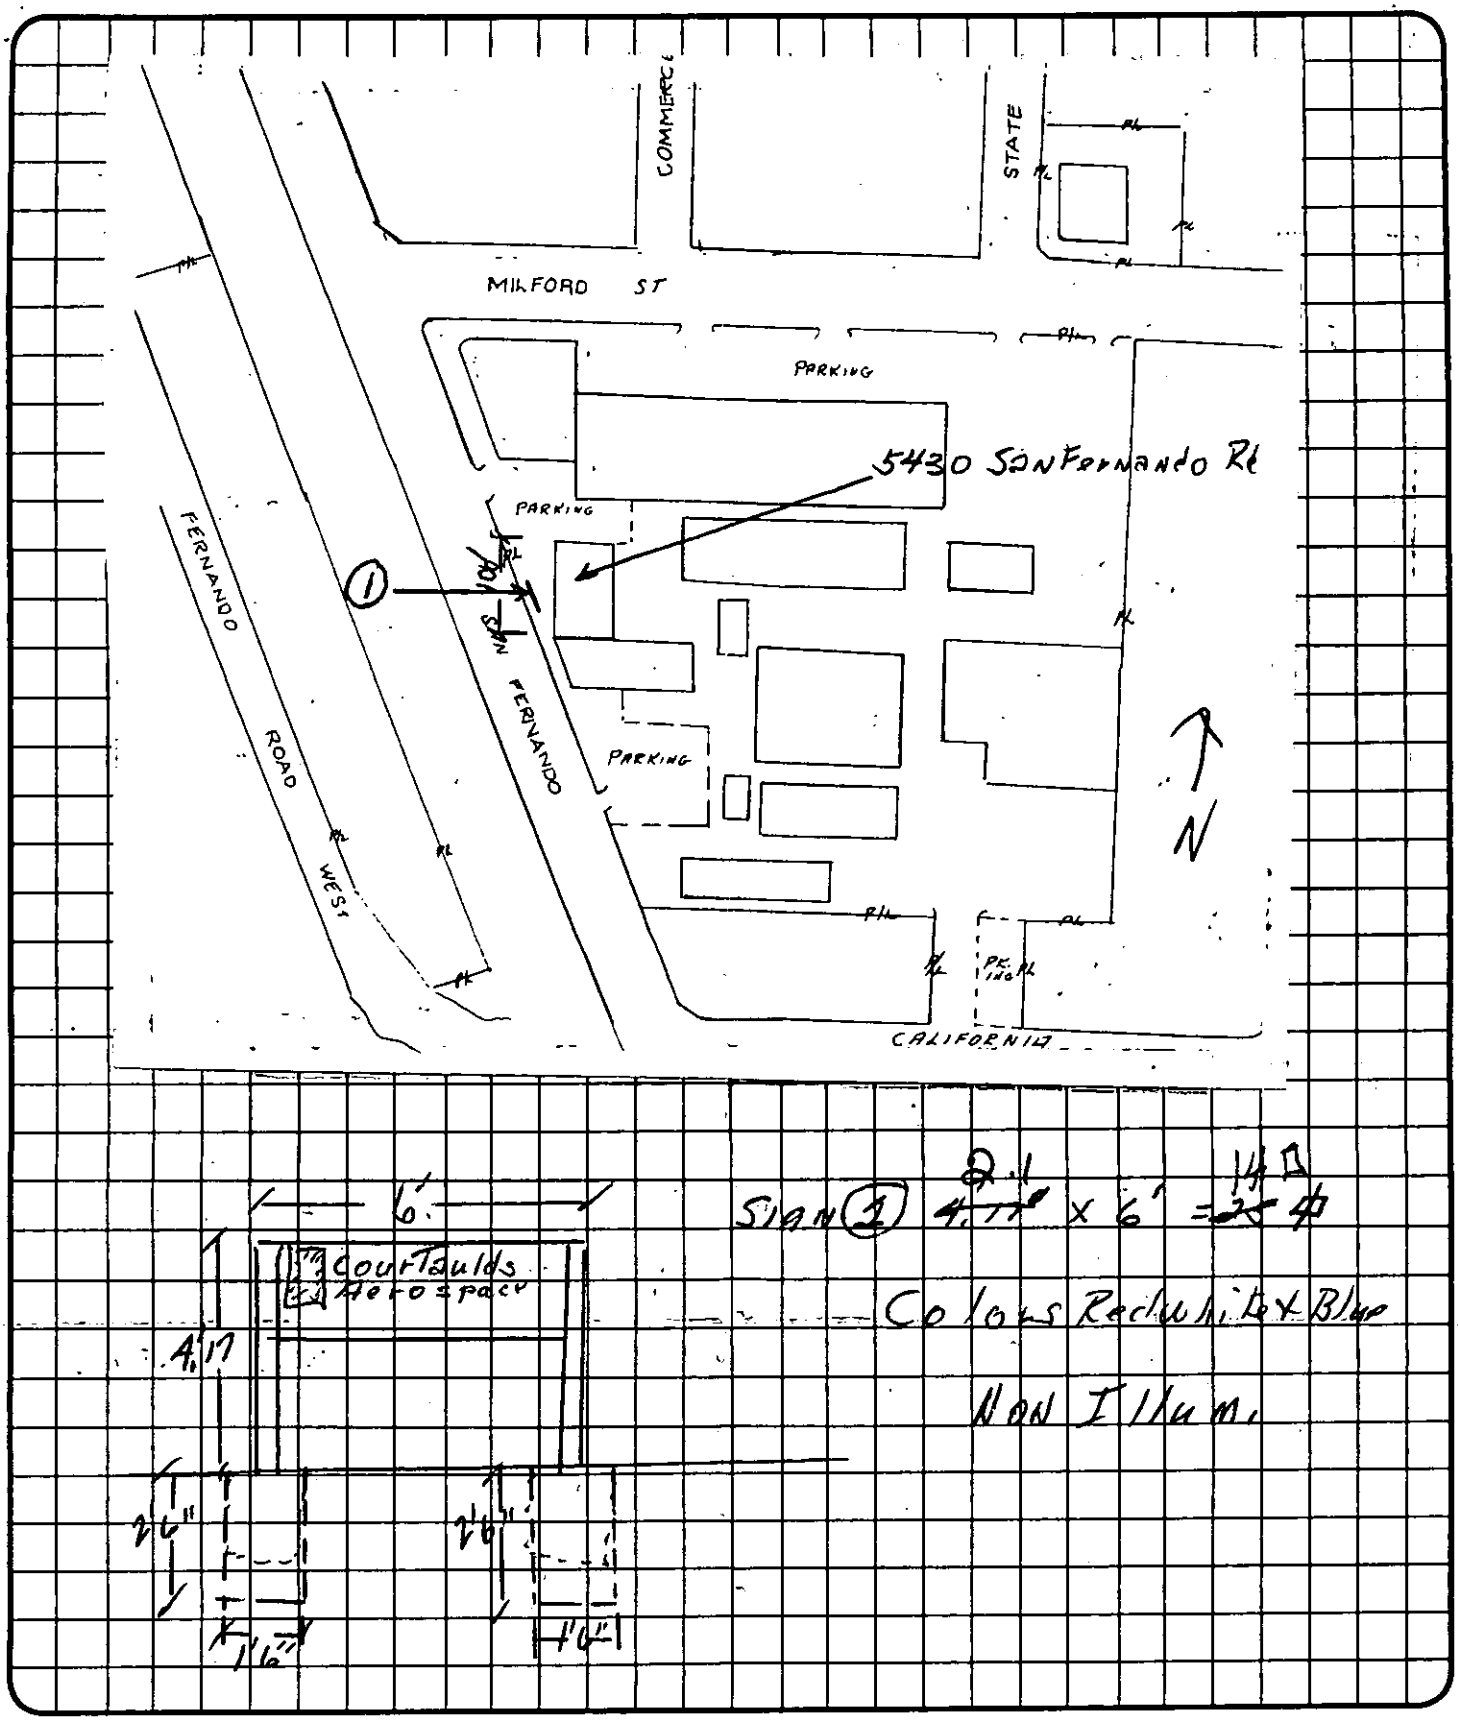

#6A-B

MARS
L=23
JUN 10 1993

CITY OF GLENDALE
PERMIT SERVICES CENTER
633 E. BROADWAY
MSB ROOM 101
GLENDALE CA 91206-4453
(818) 548-3200

PERMIT NBR: B10030512
PROJECT NBR:

PERMIT TO BUILD

APPLIC DATE: 05/15/92
ISSUE DATE: 05/15/92

IMPROVEMENT TYPE.: MISCELLANEOUS
USE TYPE.....: COMMERCIAL
PROPOSED WORK....: MISCELLANEOUS COMMERCIAL
PROPSD WORK LINE1: TEAR OFF. RE-ROOF 3PLY BUILDUP
PROPSD WORK LINE2: OWENS CORNING CLASS A 221 SQS

BUILDING ADDRESS:
5430 SAN FERNANDO RD BLDG #6A & B
GLENDALE CA 91203

PROPERTY DESCRIPTION: 5638-0018-0032
*LOT COM AT INTERSECTION OF NE LINE OF SAN FERNANDO RD WITH N LINE OF TR NO 5468 TH NW ON SD NE LINE AND E ON S LINE OF MILFORD ST TO W LINE OF TR NO SEE ASSESSOR MAPBOOK FOR MISSING PORTION NO 3784 AND POR OF WEST GLENDALE

WORKERS COMP. EXEMPT: N ZONING:
WORKERS COMP. EXP DATE: 12/31/92

OWNER INFORMATION:
BUCK,CARL M JR TR ET AL
8242 W 003 ST STE
LOS ANGELES CA 90048

WK:(213) 770-0155 HM:
APPLC: BRYANT ORGANIZATION
DR. # G0429397
CONTRACTOR INFORMATION:
BRYANT ORGANIZATION,INC.
16627 S. AVALON BLVD.
CARSON CA 90746-
PHONE:
CITY LICENSE: RFG00007
STATE LICENSE:
LICENSEE: BRYANT ORGAN. BRYANT O
PHONE:

A CERTIFICATE OF OCCUPANCY IS REQUIRED, EXCEPT FOR SINGLE FAMILY DWELLINGS, TO BE ISSUED BY PERMIT SERVICES BEFORE THIS BUILDING MAY BE OCCUPIED. NO CERTIFICATE OF USE AND OCCUPANCY WILL BE ISSUED UNTIL ALL BUILDING, PLUMBING, MECHANICAL & ELECTRICAL INSPECTIONS HAVE BEEN MADE AND APPROVED. IF THE USE OF THE BUILDING OR IF OWNERSHIP CHANGES, A NEW CERTIFICATE MUST BE OBTAINED.

NOTE: SEPARATE ELECTRICAL, MECHANICAL AND PLUMBING PERMITS ARE REQUIRED.

THIS PERMIT BECOMES NULL AND VOID IF WORK IS NOT COMMENCED WITHIN 180 DAYS FROM DATE OF ISSUANCE OR IF CONSTRUCTION OR WORK IS SUSPENDED OR ABANDONED FOR A PERIOD OF 90 DAYS AT ANY TIME AFTER WORK IS COMMENCED.

==========LOT CHARACTERISTICS==========

AREA	..LEN..	.WIDTH.	CORNER LOT	N
1			HILLSIDE LOT	
2				

==BUILDING CHARACTERISTICS==

BUILDING HEIGHT (FT)	
NUMBER OF STORIES	
NO. OF DWELLING UNITS	0
NO. EXISTING BUILDINGS	0
SPRINKLED	N
TYPE OF CONSTRUCTION	

==========ENGINEER OR ARCHITECT==========

OCCUPANCY TYPE
OCCUPANCY LOAD

TOTAL AREA SQ FT

VALUATION $ 72279

==========BUILDING DIMENSIONS==========

	LEN	WIDTH
FIN. BASEMENT		
1ST FLOOR		
2ND FLOOR		
GARAGE		
CARPORT		
PORCH		
DECK		

==========UNITS==========

SINGLE FAMILY	
NBR BEDRMS	
MULTI FAMILY	
EFFICIENCY	
1 BEDROOM	
2 BEDROOM	
3+ BEDROOM	
TOTL UNITS	

==========IMPROVEMENTS==========

CENTRAL-A-C	
ELECTRIC	-
FIREPLACE	
PLUMBING	
BATH (NBR)	
OTHER	

ZONING

PW. AGREEMENT
SUBDIV REGS CC&R
AFFORD. ALLOC. # 000000
MARKET RATE ALLOC.# 000000
COVENANT

==SETBACKS===MAIN===ACC=

FRONT		
REAR		
SIDE (MIN)		
SIDE (COMB)		
SIDE ST		
MAJOR ARTERY		

=====WORKERS COMP.=====
EXEMPT

==MAXIMUM HEIGHTS==

STORIES	0.0
FEET	

======PARKING======

OFF STREET	
HANDICAPPED	
NO. FIXED SEATS	000

=====AIRPORT ZONE=====
NOISE FLT PATT

==========COMMENTS==========

FEE: $ 539.55

THIS IS TO CERTIFY THAT PERMIT TO BUILD IS GRANTED THIS DATE: _____

FOR INSPECTIONS
CALL 818 548-4830

_____
FOR PERMIT SERVICES ADMINISTRATOR

PW-PSC-2 (REV. 3/92)

INSPECTION RECORD

PRESERVE THIS RECORD OF YOUR BUILDING INSPECTIONS

This card must be posted in a conspicuous place at or near the main entrance to the new building, addition or alteration during foundation and framing construction.

When the building is framed this card may be posted at the electric meter service box or the garage and must always be available to the building inspector.

The issuance of a building permit does not authorize the installation of mechanical work such as plumbing, electrical, heating or refrigeration which requires a separate plumbing, electrical, heating or refrigeration permit.

Building permits shall expire on the **one hundred eighteth (180)** day from date of issuance if the work permitted thereunder has not been commenced. Such permit shall also expire if the building or work authorized by such permit is suspended or abandoned for a period of **180** days at any time after work commences.

INSPECTIONS

INSPECTIONS	APPROVED BY	DATE
PRESITE		
SHORING		
SETBACK AND YARDS		
UFER		
TRENCH AND FORMS REINFORCING STEEL		
SETBACK & ELEVATION SURVEY		
O.K. TO POUR FOOTINGS		

DO NOT POUR FOOTINGS UNTIL ABOVE IS APPROVED

UNDERGROUND HYDRO		
UNDERGROUND FLUSH		
HEAT OR REFRIG. GROUNDWORK		
ELECTRICAL GROUNDWORK		
PLUMBING GROUNDWORK		
GAS PIPING GROUNDWORK		
UNDER FLOOR INSULATION		
FIRST FLOOR JOISTS		
O.K. TO POUR SLAB FLOOR		

DO NOT POUR CONCRETE FLOOR SLAB OR COVER FIRST FLOOR JOISTS UNTIL ABOVE IS APPROVED

INSPECTIONS	APPROVED BY	DATE
ROUGH ELECTRIC		
ROUGH PLUMBING		
DUCTS		
ROUGH HEATING OR REFRIGERATION		
ROUGH GAS PIPING		
ROOF SHEATHING (Commercial Only)		
ROUGH FRAMING AND ROOF		
ALARM ROUGH		
OVERHEAD HYDRO		
FIRE SPRINKLER WELD INSPECTION		
INSULATION		
O.K. TO COVER		

DO NOT COVER UNTIL ABOVE IS APPROVED

LATHING Interior ☐ Exterior ☐		
DRYWALL		
BROWNCOAT Interior ☐ Exterior ☐		
SEWER SEPTIC TANK-CESSPOOL		
FINAL GAS		
FINAL PLUMBING		
FINAL ELECTRICAL		
FINAL HEATING OR REFRIGERATION		
ENERGY FINAL		
LANDSCAPE FINAL		
GRADING FINAL		
FINAL ENGINEERING		
FINAL SPRINKLER		
FINAL CENTRAL STATION		
FINAL FIRE ALARM		
F.P.B. FINAL		
FINAL BUILDING INSPECTION	[signature]	5/12-93

CORRECTIONS & PARTIAL INSPECTIONS

INSPECTIONS	APPROVED BY	DATE

APPLICATION FOR BUILDING PERMIT

REROOF

MAY 15 1992

BY

City of Glendale
Permit Services Center

Permit No. B1003051 2

Accepted by:

Receipt No. 3087 B-16

MSB, Room 101 633 E. Broadway at Glendale Avenue (818) 548-3200

Please print legibly and complete all applicable spaces.
Separate permits are required for plumbing, electrical, heating & air conditioning.
A double fee will be charged if work is started before permit is issued.

Job Address 5430 San Fernando Rd Bldg # 6A+B

Date 5-14-92

I hereby affirm that I am licensed under provisions of Chapter 9 (commencing with Section 7000) of Division 3 of the Business and Professions Code of the State of California, and my license is in full force and effect.

Contractor/Company: Bryant ORG.

Mailing Address: 16627 S. Avalon

City: Carson State: Ca Zip: 90746

Telephone: 213 770-0155 Emergency Tele. No.

Contractor's License: 365357 RFG 00007 W.C. 12/31/92

THIS PROJECT IS FOR:

- [ ] New
- [x] Repair
- [ ] Alteration
- [ ] Dwelling/Duplex
- [ ] Apartments
- [x] Commercial
- [ ] Addition
- [ ] Demolition
- [x] Reroof

Describe work to be done: class A
tear off - Reroof
3 Ply Build up - Owens Corning 121 SQS

- [ ] Architect
- [ ] Engineer _____ State License No. _____

Mailing Address

City State Zip

Telephone Emergency Tele. No.

Owner's Name: Products Research & Chemical Corp

Mailing Address: 5430 San Fernando RD

City: Glendale State Zip

Telephone: 2403060

Lot Characteristics

Lot Area _____ sq. ft. Lot Width _____ ft. Lot Depth _____ ft.

No. existing bldgs _____

No. Dwelling units on lot _____

Floor area [ ] increase [ ] decrease _____ sq. ft.

No. of stories _____

Max building height _____ ft.

Existing use _____

Proposed use _____

No. Fixed Seats _____

No. of Parking Spaces _____

FOR STAFF USE ONLY

Map Bk	Page	Parcel No.	Section Sht
5638	18	32	20
UBC ed.	Lot No.	Block No.	Tract
88	unnumbered lot		for W. Glendale
Zone	Fire Zone	Occupancy	Occ Load

Type of Construction

Required Setbacks

Front	Right side	Left side	Rear	Special

Engineering - Easements:
Public Service: Electric _____ Water _____
Distance from face of curb to Property Line _____ ft.
Hillside Lot [ ] Yes [ ] No

Building Dimensions

Garage _____
Carport _____
Porch _____
Deck _____
1st Floor _____
2nd Floor _____

Construction Type

- [ ] Masonry
- [ ] Structural Steel
- [ ] Wood Frame
- [ ] Reinf. Concrete
- [ ] Other

CONSTRUCTION VALUATION
Including labor, materials, wiring, plumbing, heating, etc.

$ 72,279

Revised Valuation

$ _____

NOTE: Attach Plot Plan Sheet with this Application.

B.P. 539.55

O.K. To ISSUE

Printed on Recycled Paper

I hereby affirm that there is a construction lending agency for the performance of the work for which this permit is issued (Sec. 3097 Civil Code)

Plan Check Validation

Construction Lender and Branch

Mailing Address

City Zip

Owner - Builder Declaration

Section 7031.5 Business and Professional Code: Any City or County which requires a permit to construct, alter, improve, demolish, or repair any structure proir to its issuance also requires the applicant for such permit to file a signed statement that he is licensed pursuant to the provisions of the Contrator's License Law, Chapter 9, Section 7000 of Division 3 of the Business and Professional Code, or that he is exempt therefrom, and the basis for the alleged exemption. Any violation of Section 7031.5 by any applicant subjects the applicant to a civil penalty of not more than five hundred dollars)$500).

I hereby affirm that I am exempt from the Contractor's License Law for the following reason:

☐ I, as owner of the property, or my employees with wages as their sole compensation, will do the work, and the structure is not intended or offered for sale.

Sec. 7044, Business and Professional Code: The Contractor's License Law does not apply to an owner who builds or improves thereon and who does such work himself or through his own employees, provided that such improvements are not intended or offered for sale. If, however, the building or improvement is sold within one year of completion, the owner-builder will have the burden of proving that he did not build or improve for the purpose of sale.

☐ I, as owner of the property, am exclusively contracting with licensed contractors to construct the project.

Sec. 7044, Business and Professional Code: The Contractor's License Law does not apply to an owner of property who builds or improves thereon, and who contracts for such projects with a contractor(s) licensed pursuant to the Contractor's License Law.

☐ I am exempt under Sec._____ B&PC for this reason_____

Date _____ Owner _____

Will you or a future occupant of the building for which the permit is issued, need to comply with the requirements of the State Health and Safety Code SEC. 25505, 25533 and 25534 (I.E. Will this building be used to handle hazardous or generic hazardous waste)?

_____Yes _____No

Worker's Compensation Declaration

I hereby affirm that I have a certificate of consent to self-insure, or a certificate of Worker's Compensation insurance or a certified copy thereof. (Sec. 3800, Labor Code)

Policy No. _____ Company _____ Worker's Comp. expiration date _____

Certificate of Exemption from Worker's Compensation Insurance

I certify that in the performance of the work for which this permit is issued, I shall not employ any person in any manner so as to become subject to the Worker's Compensation Laws of California.

NOTICE TO APPLICANT: If after making this Certificate of Exemption, you should become subject to the provisions of the Worker's Compensation provisions of the Labor Code, you must forthwith comply with such provisions or this permit shall be revoked.

Applicant _____ Date _____

I certify that I have read this application and state that the information is correct. I agree to comply with all City and County ordinances and State laws relating to building construction, that no work on the above property will be performed not specifically described in this application, and, I hereby authorize representatives of this City to enter upon the above-mentioned property for purposes of inspecting the work permitted and posting notices. This permit becomes null and void if construction or work is not commenced within 180 days, or if construction or work is suspended or abandoned for a period of 90 days at any time after work is commenced. I agree not to occupy or allow occupancy of any building authorized by this permit until final building inspection has been completed.

Signature of Applicant

Driver's License No. G0429397

Date 5-14-92

PLOT PLAN INSTRUCTIONS


City of Glendale
Permit Services Center

PLEASE SHOW ON PLOT PLANS FOR BUILDING PERMIT THE FOLLOWING INFORMATION:

1. Make the bottom of the page the street frontage.
2. Draw the shape of the lot only if it is irregular.
3. Put the dimensions of the lot in the brackets provided on the sheet for right, left, front and rear; or if it is irregular, on the outside of the lot lines.
4. Draw where existing structures sit on the property and show length/width size. Locate all structures on the lot and their distance from one another.
5. Draw where the new construction will be located: ie. onto an existing building or on the property and its size.
6. Show how far from the property lines existing buildings and new construction will be.

STREET NAMES

1. Give the names of the road or street your property is located on. Mark an X where the building is located.
2. Show the nearest intersecting streets or roadways.
3. Check the appropriate box if the property is a corner or hillside lot.

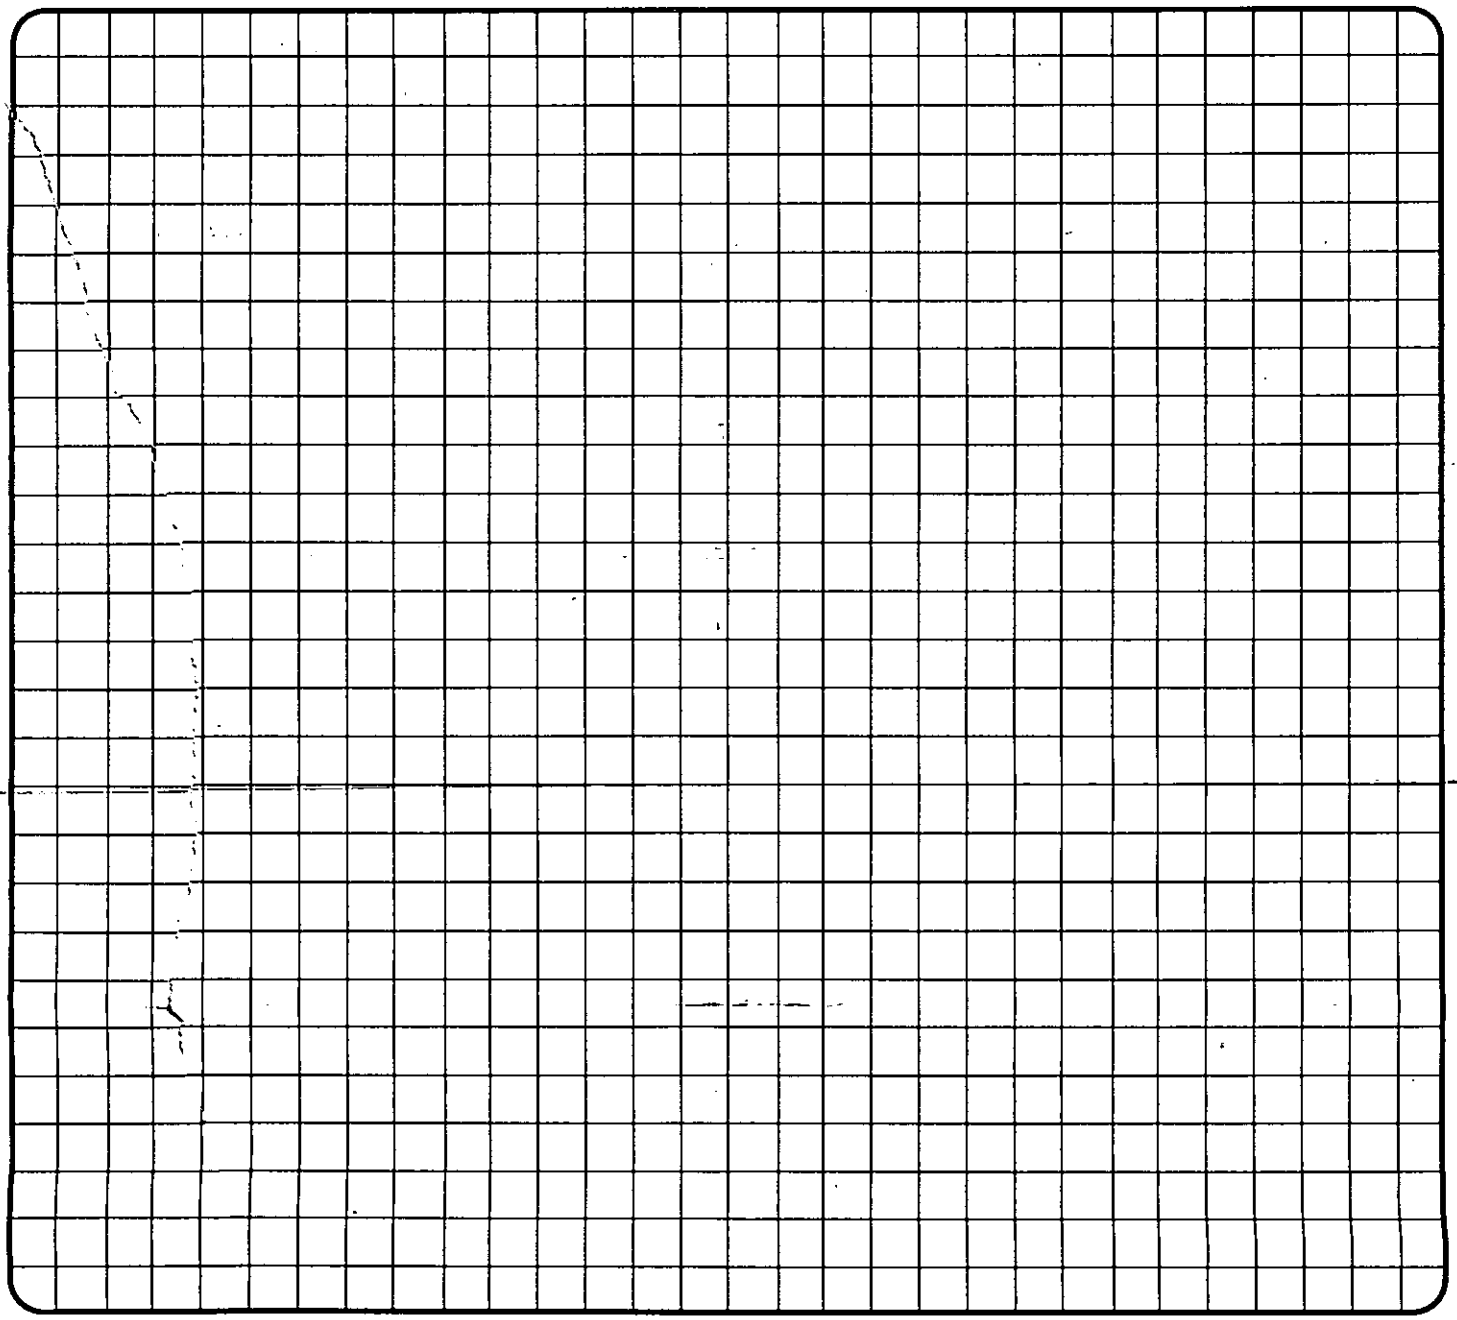

5430 S FRONT E

CITY OF GLENDALE
PERMIT SERVICES CENTER
633 E. BROADWAY
MSB ROOM 101
GLENDALE CA 91206-4453
(818) 548-3200

MARS
DEC 20 1995

PERMIT TO BUILD

PERMIT NBR: B10045315
PROJECT NBR:
APPLIC DATE: 07/08/94
ISSUE DATE: 09/28/94

IMPROVEMENT TYPE.: ALTERATION
USE TYPE.....: COMMERCIAL
PROPOSED WORK....: ALTERATION
PROPSD WORK LINE1: BUILD PARTITIONS IN EXISTING STRUCTURE
PROPSD WORK LINE2: W/DROP-CEILING(5030 S.F.);VN-B2 W/SPR.

BUILDING ADDRESS:
5430 SAN FERNANDO RD UNIT #E
GLENDALE CA 91203

PROPERTY DESCRIPTION: 5638-0018-0032
*LOT COM AT INTERSECTION OF NE LINE OF SAN FERNANDO RD WITH N LINE OF TR NO 5468 TH NW ON SD NE LINE AND E ON S LINE OF MILFORD ST TO W LINE OF TR NO SEE ASSESSOR MAPBOOK FOR MISSING PORTION NO 3784 AND POR OF WEST GLENDALE

WORKERS COMP. EXEMPT: N ZONING:
WORKERS COMP. EXP DATE: 01/01/95

COMMERCIAL
OWNER INFORMATION:
TROSTORFF,RUTH G TR ET AL
2129 ROSCOMARE RD
LOS ANGELES CA 90077

WK:(213) 245-1136 HM:(818) 956-0533
APPLC: HOPKINS, GEORGE C CONST CO
DR. # S0381951
CONTRACTOR INFORMATION:
HOPKINS, GEORGE C CONST CO
1756 FLOWER ST
GLENDALE CA 91201-
PHONE:
CITY LICENSE: GEN00357
STATE LICENSE:
LICENSEE: HOPKINS, GEORGE C. CONST
PHONE: (818) 956-0533

A CERTIFICATE OF OCCUPANCY IS REQUIRED, EXCEPT FOR SINGLE FAMILY DWELLINGS, TO BE ISSUED BY PERMIT SERVICES BEFORE THIS BUILDING MAY BE OCCUPIED. NO CERTIFICATE OF USE AND OCCUPANCY WILL BE ISSUED UNTIL ALL BUILDING, PLUMBING, MECHANICAL & ELECTRICAL INSPECTIONS HAVE BEEN MADE AND APPROVED. IF THE USE OF THE BUILDING OR IF OWNERSHIP CHANGES, A NEW CERTIFICATE MUST BE OBTAINED.

NOTE: SEPARATE ELECTRICAL, MECHANICAL AND PLUMBING PERMITS ARE REQUIRED.

THIS PERMIT BECOMES NULL AND VOID IF WORK IS NOT COMMENCED WITHIN 180 DAYS FROM DATE OF ISSUANCE OR IF CONSTRUCTION OR WORK IS SUSPENDED OR ABANDONED FOR A PERIOD OF 90 DAYS AT ANY TIME AFTER WORK IS COMMENCED.

==========LOT CHARACTERISTICS==========

AREA	..LEN..	.WIDTH.	CORNER LOT	N
1			HILLSIDE LOT	
2				

==========ENGINEER OR ARCHITECT==========

==BUILDING CHARACTERISTICS==

BUILDING HEIGHT (FT)	22
NUMBER OF STORIES	1
NO. OF DWELLING UNITS	0
NO. EXISTING BUILDINGS	13
SPRINKLED	Y
TYPE OF CONSTRUCTION	
OCCUPANCY TYPE	B2
OCCUPANCY LOAD	
TOTAL AREA SQ FT	
VALUATION	$ 70000

====BUILDING DIMENSIONS====

	LEN	WIDTH
FIN. BASEMENT		
1ST FLOOR		
2ND FLOOR		
GARAGE		
CARPORT		
PORCH		
DECK		

ZONING

PW. AGREEMENT
SUBDIV REGS CC&R
AFFORD. ALLOC. # 000000
MARKET RATE ALLOC.# 000000
COVENANT

======UNITS======

SINGLE FAMILY	
NBR BEDRMS	
MULTI FAMILY	
EFFICIENCY	
1 BEDROOM	
2 BEDROOM	
3+ BEDROOM	
TOTL UNITS	

==SETBACKS===MAIN===ACC=

FRONT		
REAR		
SIDE (MIN)		
SIDE (COMB)		
SIDE ST		
MAJOR ARTERY		

=====WORKERS COMP.=====
EXEMPT

======IMPROVEMENTS======

CENTRAL-A-C	
ELECTRIC	-
FIREPLACE	
PLUMBING	
BATH (NBR)	
OTHER	

==MAXIMUM HEIGHTS==

STORIES	0.0
FEET	

======PARKING======

OFF STREET	
HANDICAPPED	
NO. FIXED SEATS	000

=====AIRPORT ZONE=====
NOISE FLT PATT

==========COMMENTS==========

FEE: $ 3,843.04

THIS IS TO CERTIFY THAT PERMIT TO BUILD IS GRANTED THIS DATE: _____

FOR INSPECTIONS
CALL 818 548-4830

_____
FOR PERMIT SERVICES ADMINISTRATOR

INSPECTION RECORD

PRESERVE THIS RECORD OF YOUR BUILDING INSPECTIONS

This card must be posted in a conspicuous place at or near the main entrance to the new building, addition or alteration during foundation and framing construction.

When the building is framed this card may be posted at the electric meter service box or the garage and must always be available to the building inspector.

The issuance of a building permit does not authorize the installation of mechanical work such as plumbing, electrical, heating or refrigeration which requires a separate plumbing, electrical, heating or refrigeration permit.

Building permits shall expire on the **one hundred eightieth (180)** day from date of issuance if the work permitted thereunder has not been commenced. Such permit shall also expire if the building or work authorized by such permit is suspended or abandoned for a period of **180** days at any time after work commences.

INSPECTIONS

INSPECTIONS	APPROVED BY	DATE
PRESITE		
SHORING		
SETBACK AND YARDS		
UFER		
TRENCH AND FORMS REINFORCING STEEL		
SETBACK & ELEVATION SURVEY		
O.K. TO POUR FOOTINGS		

DO NOT POUR FOOTINGS UNTIL ABOVE IS APPROVED

UNDERGROUND HYDRO		
UNDERGROUND FLUSH		
HEAT OR REFRIG. GROUNDWORK		
ELECTRICAL GROUNDWORK		
PLUMBING GROUNDWORK		
GAS PIPING GROUNDWORK		
UNDER FLOOR INSULATION		
FIRST FLOOR JOISTS		
O.K. TO POUR SLAB FLOOR		

DO NOT POUR CONCRETE FLOOR SLAB OR COVER FIRST FLOOR JOISTS UNTIL ABOVE IS APPROVED

INSPECTIONS	APPROVED BY	DATE
ROUGH ELECTRIC		
ROUGH PLUMBING		
DUCTS		
ROUGH HEATING OR REFRIGERATION		
ROUGH GAS PIPING		
ROOF SHEATHING (Commercial Only)		
ROUGH FRAMING AND ROOF		
ALARM ROUGH		
OVERHEAD HYDRO		
FIRE SPRINKLER WELD INSPECTION		
INSULATION		
O.K. TO COVER	T-BAR	11-3-94

DO NOT COVER UNTIL ABOVE IS APPROVED

LATHING Interior ☐ Exterior ☐		
DRYWALL		10-11-94
BROWNCOAT Interior ☐ Exterior ☐		
SEWER SEPTIC TANK CESSPOOL		
FINAL GAS		
FINAL PLUMBING		
FINAL ELECTRICAL		
FINAL HEATING OR REFRIGERATION		
ENERGY FINAL		
LANDSCAPE FINAL		
GRADING FINAL		
FINAL ENGINEERING		
FINAL SPRINKLER		
FINAL CENTRAL STATION		
FINAL FIRE ALARM		
F.P.B. FINAL		
FINAL BUILDING INSPECTION		10/24/95

CORRECTIONS & PARTIAL INSPECTIONS

INSPECTIONS	APPROVED BY	DATE
FRAME WALLS only except 2 DOORWAYS & CORRIDOR		10-3-94

APPLICATION FOR BUILDING PERMIT

City of Glendale
Permit Services Center

MSB, Room 101 633 E. Broadway at Glendale Avenue (818) 548-3200

Permit No. B94/5315
Accepted by:
Receipt No. 9625 9626 B020
5676 B020 (PC)
ENTERED UNDER BS IN SCREEN 17 BY ACCIDENT.

VERIFY WITH U05708 OWNER WISH TO MAINTAIN B-2 occupancy

Please print legibly and complete all applicable spaces.
Separate permits are required for plumbing, electrical, heating & air conditioning.
A double fee will be charged if work is started before permit is issued.

(E) UNIT # E

Job Address 5430 SAN FERNANDO RD. ~~BLDG. #3~~

Date JULY 9 1994

I hereby affirm that I am licensed under provisions of Chapter 9 (commencing with Section 7000) of Division 3 of the Business and Professions Code of the State of California, and my license is in full force and effect.

GEORGE C. HOPKINS CONSTR. CO
~~COURTAULDS AEROSPACE (OWNER/BUILDER)~~
Contractor/Company

~~5430 SAN FERNANDO RD~~ 1756 FLOWER, ST
Mailing Address

GLENDALE CA. ~~91200~~ 91201
City State Zip

~~818 549 7589 (RON SHAFFER)~~
Telephone Emergency Tele. No.

818 956 0533 397266
Contractor's License

GEN 257 12-31-94

☐ Architect
☐ Engineer _____ State License No. _____

N/A
Mailing Address
City State Zip
Telephone Emergency Tele. No.

COURTAULDS AEROSPACE
Owner's Name
5430 SAN FERNANDO RD.
Mailing Address
GLENDALE CA.
City State Zip
818 549 7589 (RON SHAFFER)
Telephone

THIS PROJECT IS FOR:

☐ New	☐ Addition
☐ Repair	☐ Demolition
☒ Alteration	☐ Reroof
☐ Dwelling/Duplex	
☐ Apartments	
☒ Commercial	

Describe work to be done:
BUILD PARTITIONS IN EXISTING STRUCTURE W/ DROP CEILING (5030 S.F.)

Lot Characteristics

Lot Area	Lot Width	Lot Depth
_____ sq. ft.	_____ ft.	_____ ft.

No. existing bldgs 13
No. Dwelling units on lot Ø
Floor area ☒ increase ☐ decrease ~~Ø~~ sq. ft.
No. of stories 1
Max building height 22 ft.
Existing use WAREHOUSE FOR MANUFACTURING OPS
Proposed use OFFICES FOR MANUF.
No. Fixed Seats Ø
No. of Parking Spaces _____

FOR STAFF USE ONLY

Map Bk	Page	Parcel No.	Section Sht
5638	0018	0032	20
UBC ed.	Lot No.	Block No.	Tract
91	POR. 81	-	WEST GLENDALE
Zone	Fire Zone	Occupancy	Occ Load
M2	2	B2	

Type of Construction V w/SPR.

Required Setbacks

Front	Right side	Left side	Rear	Special
	NO	CHANGE		

Engineering - Easements:
Public Service: Electric _____ Water _____
Distance from face of curb to Property Line _____ ft.
Hillside Lot ☐ Yes ☐ No

Building Dimensions
Garage _____
Carport _____
Porch _____
Deck _____
1st Floor 84' x 59'-8"
2nd Floor _____

Construction Type
☒ Masonry
☐ Structural Steel
☐ Wood Frame
☐ Reinf. Concrete
☐ Other

CONSTRUCTION VALUATION
Including labor, materials, wiring, plumbing, heating, etc.
$ 70,000.00
Revised Valuation
$ _____

NOTE: Attach Plot Plan Sheet with this Application.

F, B, E.W.

O.K. TO ISSUE @ 9/27/94
O.K. TO ISSUE # 4.00
- H. FEE; # 2970 82 KEEP.
- SEE FEE OF

O.K. TO SUBMIT 9/7/94

PWPSC - 51 (Rev. 11/91) Printed on Recycled Paper

I hereby affirm that there is a construction lending agency for the performance of the work for which this permit is issued (Sec. 3097 Civil Code)

Plan Check Validation

Construction Lender and Branch

Mailing Address

City Zip

Owner - Builder Declaration

Section 7031.5 Business and Professional Code: Any City or County which requires a permit to construct, alter, improve, demolish, or repair any structure proir to its issuance also requires the applicant for such permit to file a signed statement that he is licensed pursuant to the provisions of the Contrator's License Law, Chapter 9, Section 7000 of Division 3 of the Business and Professional Code, or that he is exempt therefrom, and the basis for the alleged exemption. Any violation of Section 7031.5 by any applicant subjects the applicant to a civil penalty of not more than five hundred dollars)$500).

I hereby affirm that I am exempt from the Contractor's License Law for the following reason:

☐ I, as owner of the property, or my employees with wages as their sole compensation, will do the work, and the structure is not intended or offered for sale.

Sec. 7044, Business and Professional Code: The Contractor's License Law does not apply to an owner who builds or improves thereon and who does such work himself or through his own employees, provided that such improvements are not intended or offered for sale. If, however, the building or improvement is sold within one year of completion, the owner-builder will have the burden of proving that he did not build or improve for the purpose of sale.

☐ I, as owner of the property, am exclusively contracting with licensed contractors to construct the project.

Sec. 7044, Business and Professional Code: The Contractor's License Law does not apply to an owner of property who builds or improves thereon, and who contracts for such projects with a contractor(s) licensed pursuant to the Contractor's License Law.

☐ I am exempt under Sec._____ B&PC for this reason_____

Date _____ Owner _____

Will you or a future occupant of the building for which the permit is issued, need to comply with the requirements of the State Health and Safety Code SEC. 25505, 25533 and 25534 (I.E. Will this building be used to handle hazardous or generic hazardous waste)?

_____Yes _____No

Worker's Compensation Declaration

I hereby affirm that I have a certificate of consent to self-insure, or a certificate of Worker's Compensation insurance or a certified copy thereof. (Sec. 3800, Labor Code)

Policy No:_____ Company Freemont Worker's Comp. expiration date 1-1-95

Certificate of Exemption from Worker's Compensation Insurance

I certify that in the performance of the work for which this permit is issued, I shall not employ any person in any manner so as to become subject to the Worker's Compensation Laws of California.

NOTICE TO APPLICANT: If after making this Certificate of Exemption, you should become subject to the provisions of the Worker's Compensation provisions of the Labor Code, you must forthwith comply with such provisions or this permit shall be revoked.

Applicant _____ Date _____

I certify that I have read this application and state that the information is correct. I agree to comply with all City and County ordinances and State laws relating to building construction, that no work on the above property will be performed not specifically described in this application, and, I hereby authorize representatives of this City to enter upon the above-mentioned property for purposes of inspecting the work permitted and posting notices. This permit becomes null and void if construction or work is not commenced within 180 days, or if construction or work is suspended or abandoned for a period of 90 days at any time after work is commenced. I agree not to occupy or allow occupancy of any building authorized by this permit until final building inspection has been completed.


M0590157

Driver's License No. ~~S0381951~~

Date ~~July 8 1994~~ 9-27-94

Signature of Applicant

WITNESSED SIGNATURE CKD 9/27/94

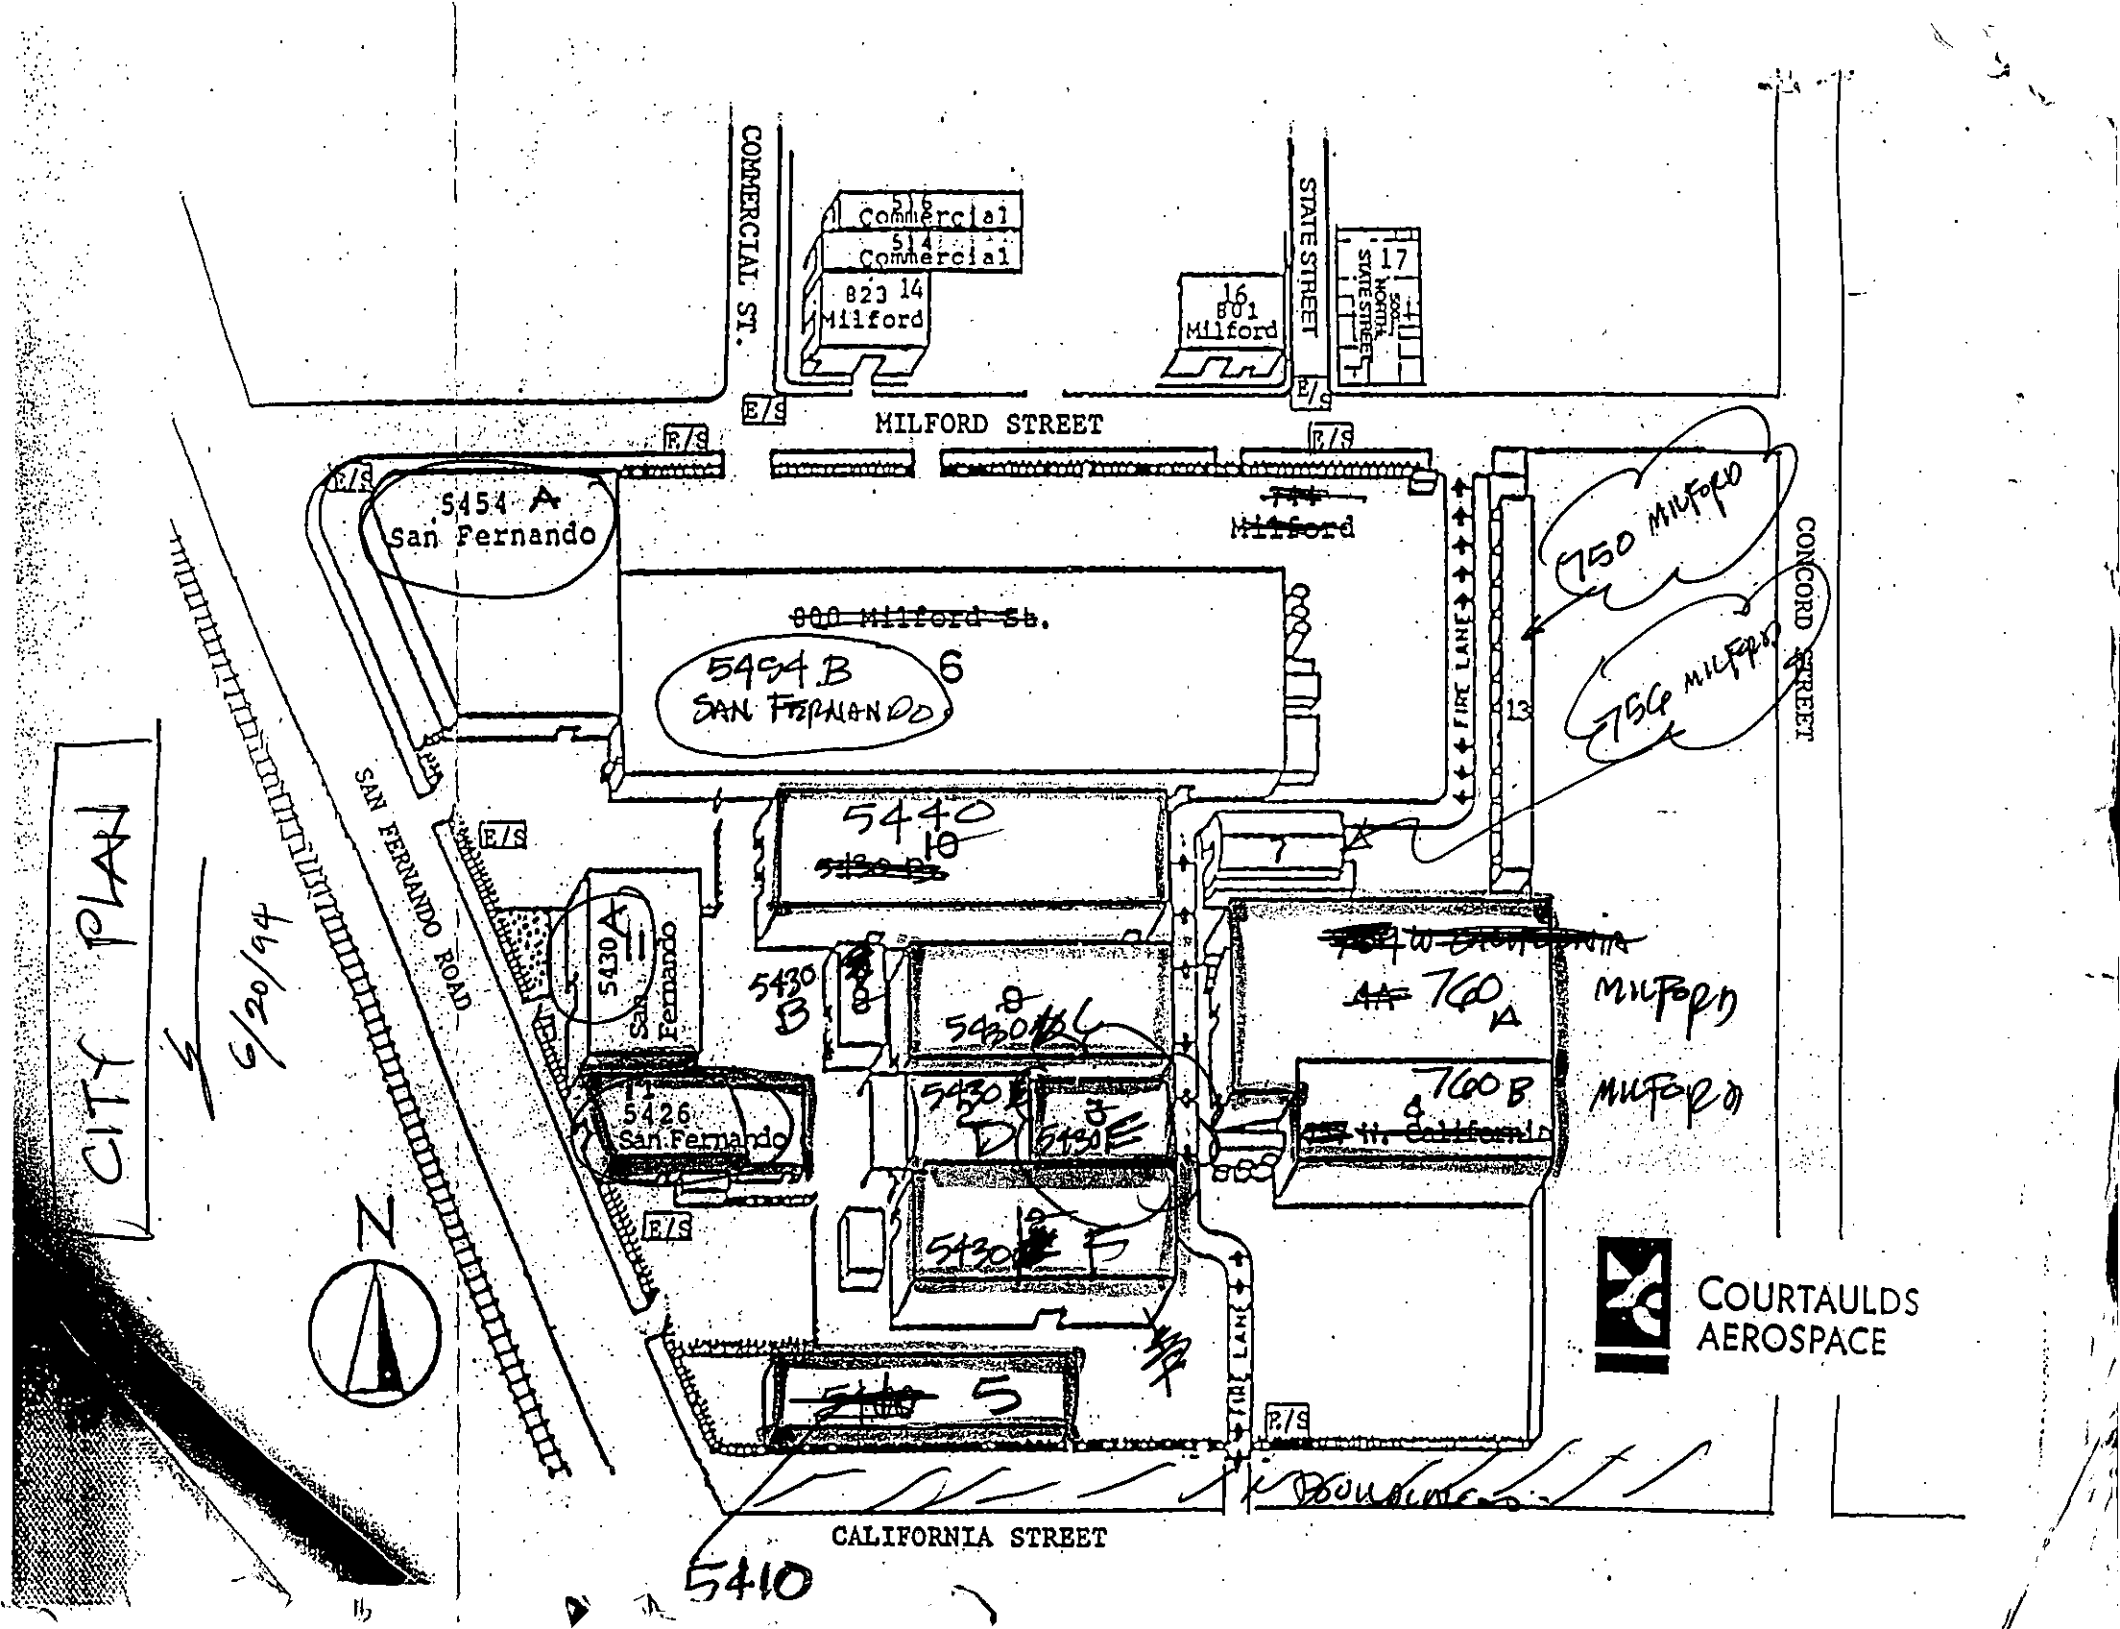
CITY PLAN
5/20/94
COMMERCIAL ST.
STATE STREET
MILFORD STREET
CONCORD STREET
SAN FERNANDO ROAD
CALIFORNIA STREET
FIRE LANE
5454 A San Fernando
5454 B San Fernando
5440
5430 A
5430 B
5426 San Fernando
760 A Milford
760 B Milford
750 Milford
756 Milford
COURTAULDS AEROSPACE
N

7715

Jeff* -

Johnson 549.7598
.7676

CITY OF Glendale CALIFORNIA

633 E. Broadway, Room 103, Glendale, CA 91206-4386 • (818) 548-2140 (818) 548-2144
(818) 548-2115 FAX (818) 240-0392

Planning Division

September 24, 1999

Henry Bryan
George Smith Partners
1801 Century Park East, Suite 1910
Los Angeles, CA 90067

RE: Certification of Zoning
5430 San Fernando Road
APN 5638-018-032

Dear Mr. Brian,

The following information is provided in response to your inquiry of September 14, 1999.

1) **The legal description for the parcel**

Unnumbered Lot, portion of West Glendale Tract.

2) **The zoning designation for the property**

The property is zoned M2 Light Industrial Zone. The M2 zone is intended as a zone for light industrial development including manufacturing, wholesaling, research and development and limited services and retail activities in conformance with the comprehensive general plan of the city. In order to protect the public health, safety and general welfare, landscaping and performance standards have been established to foster compatibility between uses and the orderly and planned use of land resources.

3) **Permitted primary uses and structures**

No building permit was found for the construction of the structures located on this property. Other records indicate that six manufacturing/office structures exist at this address. Manufacturing, assembly, and packaging of aircraft products, as well as support offices for these operations are permitted uses in the M2 zone (for further information regarding the permitted uses in the M2 zone, please refer to the attached copy of Glendale Municipal Code Chapter 30.88). This zoning classification allows the existing use of the project, which is consequently a conforming legal use.

PRINTED ON RECYCLED PAPER

4) **Certificate of Use and Occupancy**

Copies of the most recent Certificates of Use and Occupancy are attached. These Certificates of Use and Occupancy were issued without any accompanying variance or conditional use proceedings, and we are unaware of any circumstances that would render them invalid or cause them to be revoked.

5) **Variance cases**

Use Variance Case No. 3787-U to permit polymeric raw material manufacturing at 5430-5460 San Fernando Road and 744-846 Milford Street was granted with conditions on January 7, 1966.

Use Variance Case No. 4446-U to permit polymeric raw material manufacturing at 5430-5460 San Fernando Road and 744-846 Milford Street was granted with conditions on December 20, 1967.

6) **Other city agencies to contact**

Contact the Building and Safety Section, 633 East Broadway, Room 101, 91206, (818) 548-3200, for information regarding building codes, use and occupancy permits, and fire codes.

Contact the Environmental Management Section, 780 Flower Street, 91201, (818) 548-4030, for information regarding hazardous materials.

I hope this is helpful. If you need further assistance, please call this office at (818) 548-2115.

Sincerely,

Edith M. Fuentes
Zoning Administrator

Kathy Duarte
Planning Associate

Enclosures
KWD:sm

cc: Building and Safety

B-66

Application Received

Permit Issued

CITY OF GLENDALE

DEPARTMENT OF PUBLIC WORKS
DIVISION OF BUILDING

APPLICATION FOR ROOF SIGN ☐ POST SIGN ☐ NEON ☐

Application is hereby made to the Superintendent of Buildings to erect the structure indicated above in accordance with provisions of City Ordinances and State Laws applicable thereto. **IT IS UNDERSTOOD THAT A DOUBLE FEE WILL BE CHARGED IF JOB IS STARTED BEFORE PERMIT IS ISSUED.**

Lot.....Block.....Tract.....

Zone Commercial ☐ Special Commercial ☐ Industrial ☐ Fire Dist. No.....

Job Address - No. 5454 Street San Fernando Road

Owner's Name Ames Harris Neville

Owner's Address Same

Designer's Name.....

Designer's Address.....

Contractor's Name QRS Neon Corp State License No. 27902

Contractor's Address.....

Value of Structure 400 00

Dimensions of Sign 13'0 Ft. Long 2'6 Ft. High 32½ Sq. Ft. in area

Erect Post Sign


SUBMIT SKETCH ON REVERSE SIDE SHOWING LOCATION ON PROPERTY, HEIGHT, AREA OF SIGN, SIZE AND MATERIAL OF POST, SIZE OF FOOTING AND DEPTH IN NATURAL GROUND, CONNECTIONS OF SIGN TO POST -- ALL ROOF SIGN MUST HAVE PLANS INCLUDING STRESS DIAGRAM.

Make Diagram on Back of this Sheet

PERMIT NO. 48716 **Date Issued** 1-28-55

(SIGN HERE) A L Garwood

Owner or Authorized Agent

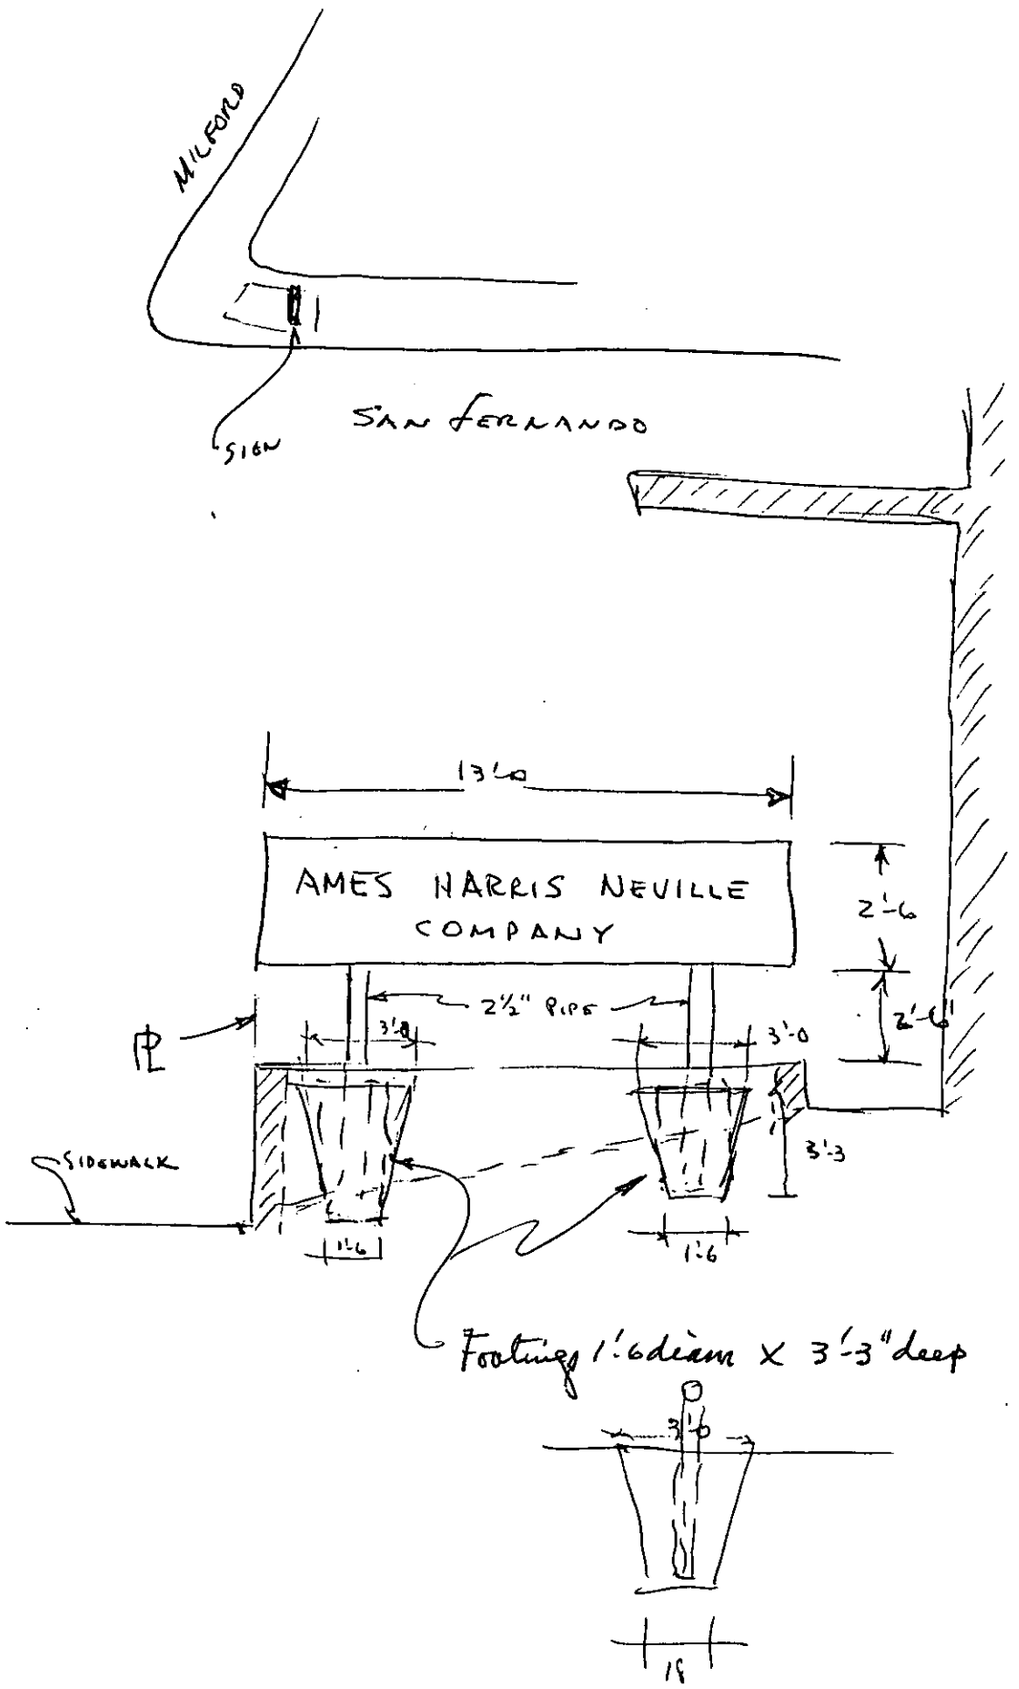
MILFORD
SIGN
SAN FERNANDO
13'-0
AMES HARRIS NEVILLE COMPANY
2'-6
2'-6
2½" PIPE
3'-0
3'-0
3'-3
SIDEWALK
1'-6
1'-6
Footings 1'-6 diam x 3'-3" deep
3'-0
1'-6

B-40

Application Received

#187

Driveway in place Eng. Dept OK 5/3/57

OK JPA

APPROVED -
PUBLIC SERVICE DEPT.
ELEC. Cc 9-5
WATER OK

APPLICATION FOR BUILDING PERMIT

TYPE I - II - III - (IV)

GROUP A B C D E F G H I J

GLENDALE, CALIF. April 15 **19** 57

APPLICATION IS HEREBY MADE TO THE SUPERINTENDENT OF BUILDINGS FOR PERMIT TO ERECT BUILDING IN ACCORDANCE WITH PROVISIONS OF CITY ORDINANCES AND STATE LAWS APPLICABLE THERETO OF THE DESCRIPTION, AND FOR THE PURPOSE HEREINAFTER SET FORTH.

A DOUBLE FEE WILL BE CHARGED IF JOB IS STARTED BEFORE PERMIT IS ISSUED.

OWNER'S NAME Ames Harris Neville Co.
Owner's Address 5154 San Fernando Road
PURPOSE OF BUILDING General Storage - Combustable
Number of Rooms 1 Entire Cost of Building $ 17,600
JOB ADDRESS: 5151 San Fernando Road Zone M-2 Fire District 2
CONTRACTOR'S NAME Dudley Steel Corp State License Number 121934
Contractor's Address 10700 Sessler St South Gate, Calif.
Engr~~Architect~~'s Name Jack E. Spencer Address 10700 Sessler St South Gate
Lot No. 21 Block Tract 3784
Size of Lot Size of Building 40x80x14
Will Building be erected on front or rear of lot? Rear
NUMBER OF STORIES IN HEIGHT 1 Height of highest point of roof 23'-2
Material of exterior walls Open of interior walls
Material of Floors Conc. of roof 26 Ga Corr Galv Iron
Are there any Poles, Trees, Hydrants in Parkway, affecting Driveway? No

REMARKS:

It is understood that any permit issued me on this application will not grant any right or privilege to erect any structure or any portion thereof upon any street or to use the same for any purpose that is or may hereafter be prohibited by the ordinance of the City of Glendale.

I have carefully examined and read the above application and know the same to be true and correct. All provisions of the Ordinances and Laws governing Building Construction will be compiled with, whether herein specified or not.

(Sign here) Carl C White
(Owner or Authorized Agent)

Permit Number 54471 Date Issued 5-3 19 57

0071

CITY OF GLENDALE

Department of Public Works

DIVISION OF BUILDING

1-c

Application to Alter ☐ **Repair** ☐ **Demolish** ☐ **or Move** ☐

PLANS AND SPECIFICATIONS AND OTHER DATA MUST ALSO BE FILED

Application is hereby made to the Superintendent of Buildings of the City of Glendale for the approval of this detailed statement of specifications herewith submitted for the alteration, repair, demolition or moving of the building herein described. All provisions of the building ordinances and state laws shall be complied with in the alteration of said building, whether herein specified or not. It is also understood that the granting of a permit on this application does not grant any right or privilege for the alteration, repair or demolition of the building herein described, on any public street or alley or on any land or portion thereof, the title or right of possession to which is in litigation by, or is disputed by the City, County or State; or as giving or granting any right or privilege to use the said structure or building for any purpose which is or may hereafter be prohibited by ordinance of the City of Glendale. A DOUBLE FEE WILL BE CHARGED IF JOB IS STARTED BEFORE PERMIT IS ISSUED. PLUMBING, ELECTRICAL AND PLASTERING PERMITS ARE NOT COVERED BY THIS APPLICATION.

Lot No. PORTION 21 Block ..... Tract 3784

Job Address 5454 SAN FERNANDO RD. Fire District 2 Zone M2

Owner's Name AMES HARRIS NEVILLE CO

Owner's Address SAME

Architect's Name — Address —

Contractor's Name DUDLEY STEEL CORP State License Number .....

Contractor's Address 10700 SESSLER ST. SOUTH GATE

Entire cost of the Proposed Improvements, $ 2.000 No. of Rooms 1

Purpose of the Building GEN. STORAGE No. of Stories in height 1

Size of New Addition ..... x ..... Material of Foundation .....

Depth of Foundation ..... Size Footing ..... Size of Wall .....

Size of Exterior Studs ..... x ..... Interior Studs ..... x .....

Size of Mud Sills ..... x ..... Bearing Studs ..... x .....

Size of First Floor Joists ..... x ..... Second Floor Joists ..... x .....

Ceiling Joists ..... x ..... Roof Rafters ..... x .....

What is minimum height of Floor Joist above ground? .....

Specify material of Roofing 26 GA GALV. IRON

Number and Kind of Chimneys NONE Size of Flues NONE

Are there any Poles, Trees, Hydrants affecting driveway? NO

STATE ON THE FOLLOWING LINES JUST WHAT YOU WANT TO DO:

ENCLOSE EXISTING ALL STEEL BUILDING WITH FORMED GIRTS & 26 GA GALV IRON SHTS

EXIST BLDG PERMIT # 54427

Date Issued 12-5 1957

PERMIT NO. ~~B57~~ 55910

Make Diagram on Back of this Sheet

FINAL BUILDING INSPECTION IS REQUIRED BEFORE THIS BUILDING IS OCCUPIED

(SIGN HERE) Jack Hesketh

Owner or Authorized Agent

B-40

Application Received

APPLICATION FOR
BUILDING PERMIT

TYPE I - II - III - IV

GROUP A B C D E F G H I J

GLENDALE, CALIF. DECEMBER 23 19 57

APPLICATION IS HEREBY MADE TO THE SUPERINTENDENT OF BUILDINGS FOR PERMIT TO ERECT BUILDING IN ACCORDANCE WITH PROVISIONS OF CITY ORDINANCES AND STATE LAWS APPLICABLE THERETO OF THE DESCRIPTION, AND FOR THE PURPOSE HEREINAFTER SET FORTH.

A DOUBLE FEE WILL BE CHARGED IF JOB IS STARTED BEFORE PERMIT IS ISSUED.

OWNER'S NAME Ames, Harris & Neville Co.
Owner's Address 5454 San Fernando Road
PURPOSE OF BUILDING Warehouse
Number of Rooms ____ Entire Cost of Building $ 1,415.00
JOB ADDRESS: 5454 San Fernando Road Zone 2 Fire District M-2
CONTRACTOR'S NAME Grinnell Co. of the Pacific State License Number 1292
Contractor's Address 520 Mateo St., Los Angeles, Calif.
Architect's Name ____ Address ____
Lot No. 21 Block ____ Tract 3784
Size of Lot ____ Size of Building ____
Will Building be erected on front or rear of lot? ____
NUMBER OF STORIES IN HEIGHT ____ Height of highest point of roof ____
Material of exterior walls ____ of interior walls ____
Material of Floors ____ of roof ____
Are there any Poles, Trees, Hydrants in Parkway, affecting Driveway? ____

REMARKS: Addition to existing automatic sprinkler system - Valuation $1,415.00

It is understood that any permit issued me on this application will not grant any right or privilege to erect any structure or any portion thereof upon any street or to use the same for any purpose that is or may hereafter be prohibited by the ordinance of the City of Glendale.

I have carefully examined and read the above application and know the same to be true and correct. All provisions of the Ordinances and Laws governing Building Construction will be complied with whether herein specified or not.

GRINNELL COMPANY OF THE PACIFIC
520 MATEO STREET
LOS ANGELES 13, CALIFORNIA

(Sign here) Arnold Sletta
(Owner or Authorized Agent)

Permit Number 56038 Date Issued 12-30 1957

03

5454 SAN FERNANDO RD

Permit Number: BB 20030757
Plan Check Number:

Printed On: 29-APR-03

Expiration Date: 25-OCT-03

BB 20030757

BB3020
COMMERCIAL-ALTERATION/REP

CITY OF GLENDALE - BUILDING AND SAFETY
633 E.Broadway, Rm.101
Glendale, CA 91206 - (818)548-4200 (818)548-4830(INSP)

Permit Status: OPEN
Status Date: 29-APR-2003

Building Permit

Scope of Work
REMOVE AND REPLACE 6' LONG SECTION OF AN EXISTING 6' HIGH CMU SITE WALL, PEDESTRIAN METAL GATE AND EXISTING TRENCH DRAIN WITH SAME TYPE

Individual's / Company Name	Address / City, State Zip	City, State Lic. / Worker's Comp.	Phone Number
(APP) Robert Edwin Mason	8728 VANALDEN AVE Northridge, Ca 91234		
(OWN) Prc-Desoto	5454 San Fernando Rd Glendale, Ca		818-549-7611
(CNT)			
(GEN) Robert Edwin Mason	8728 Vanalden Ave Northridge, Ca 91234	CCLB20030104/, STATE FUND/229-0024422,033104	818-882-9343

Tract Name / Number	Block(s)	Lot(s)	Assessor's ID
			5593005040

Estimated Value: **Calculated Value:** $5,000

Permit Quantities	Qty	Comments or Y / N	Permit Quantities	Qty	Comments or Y / N
Existing Use Of Bldg		Commercial	Proposed Use Of Bldg		6'-0 High Cmu Wall
Number Of Existing B		1	Section Map Number		20

Comments

Fees	Amount	Fee Description	Amount
BUILDING PERMIT	$104.00	MICROFILM	$8.00
PLAN CHECK	$88.40	ZONING SURCHARGE	$13.43
		Total Fees:	$213.83
Total Fees Due:	$0.00	**Total Fees Paid:**	$213.83

Clearances Agencies

Activity Code	Status	By	Date		
BUILDING	DONE	SHAIRAPETI	29-APR-03	Signature:_____	Date:_____
ENG	DONE	JMAJIDI	29-APR-03	Signature:_____	Date:_____
ZONING	DONE	LOLEBLANC	29-APR-03	Signature:_____	Date:_____

Condition Code	Status	By	Date
DRB	DONE	LOLEBLANC	29-APR-2003

The person signing for this permit acknowledges that there are NO Oak, Bay or Sycamore Trees with trunks larger than an eight inch (8") diameter within a twenty foot (20 ft.) influence of the proposed construction.

At the time of final inspection, the inspector shall verify the installation of smoke detectors in all sleeping rooms and hallways leading thereto. Battery operated smoke detectors are acceptable in existing construction.

*** No rooftop equipment will be allowed unless the applicant obtains a separate variance or administrative exception from the Planning Division. Issuance of this permit shall not be construed as an approval to install equipment on the roof without a variance or administrative exception.

The City of Glendale restricts issuance of the building permit to the property owner or licensed contractor only. Signatures of this individual must be verified by personal identification. Any person signing the permit application as agent for the owner or contractor shall have an original letter of authorization at the time of permit issuance.

Applications Shall expire 180 days after the date of submittal unless excepted by sec. 107.4 of the Glendale Building Code, and thereafter, any documents submitted to the department shall be returned to the applicant or destroyed by the building official. Upon written request from the applicant, the building official may extend the period of permit application.

5454 SAN FERNANDO RD,

03

LICENSED CONTRACTORS DECLARATION

I hereby affirm, under penalty of perjury, that I am licenced under the provisions of Chapter 9 (starting with Section 7000) of Division 3 o fthe Bus. & Prof. code , and that my license is in full force and effect.

License Class B License No. 682874 Contractor's Signature [signature] Date 4/29/03

OWNER - BUILDER DECLARATION

As the property owner and builder of the proposed project ('owner-builder') you are the responsible party of record on this permit. Building permits are not required to be signed by property owners unless they are personally performing their own work. If your work is being performed by someone other than yourself, you may protect yourself from possible liability if that person applies for the proper permit in his or her name. Contractors are required by law to be licensed and bonded by the State of California and to have a business license from the City of Glendale. They are also required by law to put their license number on all permits for which they apply. If you plan to do your own work, with the exception of various trades that you plan to subcontract, you should be aware that if you employ or otherwise engage any persons other than your immediate family, and the work (including materials and other costs) is $200 or more for the entire project, and such persons are not licensed as contractors or subcontractors, then you may be an employer. If you are an employer, you must register with the state and federal government as an employer and you are subject to several obligations including state and federal income tax withholding, federal social security taxes, workers compensation insurance, disability insurance costs, and unemployment compensation contributions. There may be financial risks for you if you do not carry out these obligations, and these risks are especially serious with respect to workers' compensation insurance. For more specific information about your obligations under federal law, contact the Internal Revenue Service (and, if you wish, the U.S. Small Business Administration). For more specific information about your obligations under state law, contact the Department of Benefit Payments and the Division of Industrial Accidents. If the structure is intended for sale, property owners who are not licensed contractors are allowed to perform their work personally or through their own employees, without a licensed contractor or subcontractor, only under limited conditions. A frequent practice of unlicensed persons professing to be contractors is to secure an 'owner-builder' building permit, erroneously implying that the property owner is providing his or her own labor and material personally. Information about licensed contractors may be obtained by contacting the Contractors' State License Board in your community or at 1020 N Street, Sacramento, California 95814. Note: The current mailing address of the Contractors State License Board is P.O. Box 26000, Sacramento, California 95826.

Section 7031.5 of the Bus. & Prof. Code requires the permit applicant to sign a statement above or claim exemption from the Contractor's license Law and state the basis for such exemption. Violations of this section subjects the applicant to a civil penalty of not more than five hundred dollars ($500). I hereby affirm that I have read the paragraph above and willfully accept the responsibility of an owner-builder. I further affirm, under penalty of perjury, that I am exempt from the Contractor's License Law for the following reason:

_____ INITIAL I, as owner of the property, or my employees with wages as their sole compensation, will do the work, and the structure is not intended or offered for sale (Sec. 7044, Business and Professions Code: The Contractors License Law does not apply to an owner of property who builds or improves thereon, and who does such work himself or herself or through his or her own employees, provided that the improvements are not intended or offered for sale. If, however, the building or improvement is sold within one year of completion, the owner-builder will have the burden of proving that he or she did not build or improve for the purpose of sale.).

_____ INITIAL I, as owner of the property, am exclusively contracting with licensed contractors to construct the project (Sec. 7044, Business and Professions Code: The Contractors License Law does not apply to an owner of property who builds or improves thereon, and who contracts for the projects with a contractor(s) licensed pursuant to the Contractors License Law.). I have or plan to contract with the following person (company) to provide the proposed construction:

Name_____ Address_____ Phone_____ Contractors Lic. No._____

_____ INITIAL I, as owner of the property, plan to provide portions of the work but I have or plan to contract with the following person(s) /(company(ies)) to provide the work indicated.

Name_____ Address_____ Phone_____ Type of work_____

Name_____ Address_____ Phone_____ Type of work_____

Name_____ Address_____ Phone_____ Type of work_____

I am exempt under Section _____ of the Bus. and Prof. Code for the follnwing reason:_____

_____ INITIAL _____

Name of Property Owner _____ Signature _____ Date _____

WORKERS COMPENSATION DECLARATION

_____ INITIAL I have and will maintain a certificate of consent to self-insure for workers' compensation, as provided for by Section 3700 of the Labor Code, for the performance of the work for which this permit is issued.

[signature] INITIAL I have and will maintain workers' compensation insurance, as required by Section 3700 of the Labor Code, for the performance of the work for which this permit is issued. My workers'compensation insurance carrier and policy number are:

Carrier_____ Policy Number_____ Expiration Date_____
(This section need not be completed if the permit is for one hundred dollars ($100) or less)

[signature] INITIAL I certify that in the performance of the work for which this permit is issued, I shall not employ any person in any manner so as to become subject to the workers' compensation laws of California, and agree that if I should become subject to the workers' compensation provisions of Section 3700 of the Labor Code, I shall forthwith comply with those provisions.

Print Name _____ Signature [signature] Date 4/29/03

☑ CONTRACTOR
☐ OWNER
☐ AGENT

WARNING: FAILURE TO SECURE WORKERS' COMPENSATION COVERAGE IS UNLAWFUL, AND SHALL SUBJECT AN EMPLOYER TO CRIMINAL PENALTIES AND CIVIL FINES UP TO ONE HUNDRED THOUSAND DOLLARS ($100,000), IN ADDITION TO THE COST OF COMPENSATION, DAMAGES AS PROVIDED FOR IN SECTION 3706 OF THE LABOR CODE, INTEREST, AND ATORNEY'S FEES.

ASBESTOS NOTIFICATION

☐ *I declare that notification of asbestos removal is not applicable to this project.* ☐ *A notification letter has or will be sent to the AQMD or EPA.* _____ SIGNATURE

CONSTRUCTION LENDING AGENCY

I hereby affirm under penalty of perjury that there is a construction lending agency for the performance or the work for which this permit is issued (Sec. 3097, Civil Code).

Lender's Name_____ Lender's Address_____ Phone_____

FINAL DECLARATION

I certify that I have read this application and state that the above information is correct. I agree to comply with all city and county ordinances and state laws relating to building construction, and hereby authorize representatives of the City of Glendale to enter upon the above-mentioned property for inspection purposes.

Print Name R. E. MASON Signature [signature] Date 4/29/03

☐ CONTRACTOR
☐ OWNER
☐ AGENT

CITY OF GLENDALE - BUILDING AND SAFETY
633 E. Broadway, Room 101
Glendale, CA 91206 - (818) 548-3200, 548-4830 (Inspection)

APPLICATION NO. BB - 20030754

APPLICATION FOR BUILDING PERMIT

Separate applications are required for Electrical, Plumbing, Heating/Air Conditioning, Fire Sprinklers, Use & Occupancy and Signs

Please complete the section below clearly, legibly and in ink

EXPIRATION DATE:

APPLICATION NO. BB - 5454 - SAN FERNANDO RD.

PROJECT ADDRESS, CITY AND ZIP: 5454 SAN FERNANDO ROAD, GLENDALE, CA — UNIT (SUITE) NO.

BLDG. TYPE: ☐ DWELLING/DUPLEX ☐ APARTMENT/CONDO ☒ COMMERCIAL ☒ MANUFACTURING ☐ RECREATIONAL ☐ PUBLIC ADMIN/UTILITY

SCOPE OF CONSTRUCTION: ☐ NEW STRUCTURE ☐ ADDITION ☒ ALTERATION/REPAIR ☐ DEMOLISH STRUCTURE

DESCRIPTION OF CONSTRUCTION ACTIVITY: REMOVE AND REPLACE 6' LONG SECTION OF AN EXISTING 6' HIGH CMU SITEWAL, PEDESTRIAN METAL GATE AND EXISTING TRENCH DRAIN W/ SAME TYPE.

COST OF CONSTRUCTION (includes all fixed equipment, electrical, plumbing, mechanical and labor costs. This may be revised by the building official.): $ 5000.- 4/28/03

☐ CHECK THIS BOX IF WORK HAS ALREADY STARTED. Double the permit fee will be charged for legalization.

Check one for the primary contact:

	APPLICANT'S NAME	MAILING ADDRESS	BUS. PHONE NO.
☐	NEMAN NIAKI	1107 CALIFORNIA AVE #2	(310) 395-9279
	APPLICANT'S TITLE: ENGINEER	CITY, STATE & ZIP: SANTA MONICA, CA 90403	ALT. PHONE NO.
☐	PROPERTY OWNER'S NAME: PRC-DESOTO / DICK SHINN	MAILING ADDRESS: 5454 SAN FERNANDO RD GLENDALE, CA	PHONE NO. 818-549-7611
☐	ARCHITECT/ENGINEER'S NAME	MAILING ADDRESS	STATE LIC. NO. / PHONE NO.
☐	CONTRACTOR'S NAME: BOB MASON	MAILING ADDRESS: 8728 VAUGHN AVE	CITY BUS. LIC. NO. / STATE LIC. NO.: B682974 — PHONE NO. 818-882-9343

STAFF USE ONLY BELOW THIS LINE

NORTH GLEN 9/234

ASSESSOR'S PARCEL NO.	LEGAL DESCRIPTION, TRACT	BLOCK	LOT	SECTION MAP NO.	PARCEL ZONE
	3784		Portion of West Glendale	20	M-2
NO. OF EXISTING BUILDINGS ON PARCEL AND RESPECTIVE USES				LOT DIMENSIONS	LOT AREA
					FIRE ZONE 4 ☐

PROPOSED USE OF BUILDING				EXISTING USE OF BUILDING (Only if changed)				
6'-0" HIGH CMU WALL				SAME				
USE OF SPACE		OCCUPANCY DESIGNATION		FLOOR AREA (BLDG.)			OCCUPANT LOAD	
BEDROOMS	DWELLING UNITS	FIRE SPRINKLERS	HEIGHT (BLDG.)	STORIES	BASEMENT	MEZZ.	SPECIAL INSP.	TYPE OF CONSTR.

FLOOR AREA (ZONING)	HEIGHT (BLDG.)	PARKING PROVIDED	PARKING REQUIRED	CASES, ORDINANCES, VARIANCES

STAFF COMMENTS, (INITIALS)

PLAN REQUIRED ☒
PLOT PLAN ATTACHED ☒
NEW CERT. OF OCCUPANCY ☐

6' higher block wall not seen from street.

ENGINEER: NEMAN NIAKI C46030 EXP: 12/31/04

O.K. TO SUBMIT/EXPRESS BY: PRINT	SIGNATURE	DATE	ACCEPTED BY:	DATE	RECEIPT NO.	P.C. FEE Y N
☒ ENGINEERING PRINT NAGUIB MANSOUR	SIGNATURE	DATE 4/28/03	P.W. EASEMENTS	P.L. TO CURB FACE		ACCESSIBILITY Y N
☒ ZONING PRINT L. LEBLANC	SIGNATURE	DATE 4-28-03	☐ P.S. WATER PRINT	SIGNATURE	DATE	ENERGY Y N
☐ FIRE/INDUSTRIAL WASTE PRINT	SIGNATURE	DATE	☐ P.S. ELECTRIC PRINT	SIGNATURE	DATE	STRONG MOTION Y N
☒ DESIGN REVIEW PRINT L. LEBLANC	SIGNATURE	DATE 4-28-03	☐ AGENCY: PRINT	SIGNATURE	DATE	S.F.C. # N/A
☐ AGENCY: PRINT	SIGNATURE	DATE	☐ AGENCY: PRINT	SIGNATURE	DATE	ARCHIVE FEE (PAGES)
BLDG. PLAN CHECK PRINT PARKIS	SIGNATURE	DATE	ACCEPTED BY:	DATE	RECEIPT NO.	SUPP. P.C. FEE Y N
O.K. TO ISSUE PERMIT BY: PRINT PARKIS	SIGNATURE	DATE 4/28/03	ACCEPTED BY:	DATE 4/29/03	RECEIPT NO. 6824	PERMIT FEE Y N

Check only if applicable

THE CITY OF GLENDALE RESTRICTS ISSUANCE OF THE BUILDING PERMIT TO THE PROPERTY OWNER OR LICENCED GENERAL CONTRACTOR ONLY. SIGNATURES OF THIS INDIVIDUAL MUST BE VERIFIED BY PERSONAL IDENTIFICATION. ANY PERSON SIGNING THE PERMIT APPLICATION AS AGENT FOR THE OWNER OR CONTRACTOR SHALL HAVE AN ORIGINAL LETTER OF AUTHORIZATION AT THE TIME OF PERMIT ISSUANCE. APPLICATIONS SHALL EXPIRE 180 DAYS AFTER THE DATE OF SUBMITTAL AND THEREAFTER, ANY DOCUMENTS SUBMITTED TO THE DEPARTMENT SHALL BE RETURNED TO THE APPLICANT OR DESTROYED BY THE BUILDING OFFICIAL. UPON WRITTEN REQUEST FROM THE APPLICANT, THE BUILDING OFFICIAL MAY EXTEND THE PERIOD OF PERMIT APPLICATION

BB Rev. 01/2001

LICENSED CONTRACTORS DECLARATION

I HEREBY AFFIRM, UNDER PENALTY OF PERJURY, THAT I AM LICENCED UNDER THE PROVISIONS OF CHAPTER 9 (STARTING WITH SECTION 7000) OF DIVISION 3 O FTHE BUS. & PROFCODE , AND THAT MY LICENSE IS IN FULL FORCE AND EFFECT.

LICENSE CLASS _____ LICENSE NO._____CONTRACTOR'S SIGNATURE_____DATE_____

OWNER-BUILDER DECLARATION

AS THE PROPERTY OWNER AND BUILDER OF THE PROPOSED PROJECT ('OWNER-BUILDER') YOU ARE THE RESPONSIBLE PARTY OF RECORD ON THIS PERMIT. BUILDING PERMITS ARE NOT REQUIRED TO BE SIGNED BY PROPERTY OWNERS UNLESS THEY ARE PERSONALLY PERFORMING THEIR OWN WORK. IF YOUR WORK IS BEING PERFORMED BY SOMEONE OTHER THAN YOURSELF, YOU MAY PROTECT YOURSELF FROM POSSIBLE LIABILITY IF THAT PERSON APPLIES FOR THE PROPER PERMIT IN HIS OR HER NAME. CONTRACTORS ARE REQUIRED BY LAW TO BE LICENSED AND BONDED BY THE STATE OF CALIFORNIA AND TO HAVE A BUSINESS LICENSE FROM THE CITY OF GLENDALE. THEY ARE ALSO REQUIRED BY LAW TO PUT THEIR LICENSE NUMBER ON ALL PERMITS FOR WHICH THEY APPLY. IF YOU PLAN TO DO YOUR OWN WORK, WITH THE EXCEPTION OF VARIOUS TRADES THAT YOU PLAN TO SUBCONTRACT, YOU SHOULD BE AWARE THAT IF YOU EMPLOY OR OTHERWISE ENGAGE ANY PERSONS OTHER THAN YOUR IMMEDIATE FAMILY, AND THE WORK (INCLUDING MATERIALS AND OTHER COSTS) IS $200 OR MORE FOR THE ENTIRE PROJECT, AND SUCH PERSONS ARE NOT LICENSED AS CONTRACTORS OR SUBCONTRACTORS, THEN YOU MAY BE AN EMPLOYER. IF YOU ARE AN EMPLOYER, YOU MUST REGISTER WITH THE STATE AND FEDERAL GOVERNMENT AS AN EMPLOYER AND YOU ARE SUBJECT TO SEVERAL OBLIGATIONS INCLUDING STATE AND FEDERAL INCOME TAX WITHHOLDING, FEDERAL SOCIAL SECURITY TAXES, WORKERS COMPENSATION INSURANCE, DISABILITY INSURANCE COSTS, AND UNEMPLOYMENT COMPENSATION CONTRIBUTIONS. THERE MAY BE FINANCIAL RISKS FOR YOU IF YOU DO NOT CARRY OUT THESE OBLIGATIONS, AND THESE RISKS ARE ESPECIALLY SERIOUS WITH RESPECT TO WORKERS' COMPENSATION INSURANCE. FOR MORE SPECIFIC INFORMATION ABOUT YOUR OBLIGATIONS UNDER FEDERAL LAW, CONTACT THE INTERNAL REVENUE SERVICE (AND, IF YOU WISH, THE U.S. SMALL BUSINESS ADMINISTRATION). FOR MORE SPECIFIC INFORMATION ABOUT YOUR OBLIGATIONS UNDER STATE LAW, CONTACT THE DEPARTMENT OF BENEFIT PAYMENTS AND THE DIVISION OF INDUSTRIAL ACCIDENTS. IF THE STRUCTURE IS INTENDED FOR SALE, PROPERTY OWNERS WHO ARE NOT LICENSED CONTRACTORS ARE ALLOWED TO PERFORM THEIR WORK PERSONALLY OR THROUGH THEIR OWN EMPLOYEES, WITHOUT A LICENSED CONTRACTOR OR SUBCONTRACTOR, ONLY UNDER LIMITED CONDITIONS. A FREQUENT PRACTICE OF UNLICENSED PERSONS PROFESSING TO BE CONTRACTORS IS TO SECURE AN 'OWNER-BUILDER' BUILDING PERMIT, ERRONEOUSLY IMPLYING THAT THE PROPERTY OWNER IS PROVIDING HIS OR HER OWN LABOR AND MATERIAL PERSONALLY. INFORMATION ABOUT LICENSED CONTRACTORS MAY BE OBTAINED BY CONTACTING THE CONTRACTORS' STATE LICENSE BOARD IN YOUR COMMUNITY OR AT 1020 N STREET, SACRAMENTO, CALIFORNIA 95814. NOTE: THE CURRENT MAILING ADDRESS OF THE CONTRACTORS STATE LICENSE BOARD IS P.O. BOX 26000, SACRAMENTO, CALIFORNIA 95826.

SECTION 7031.5 OF THE BUS. & PROF. CODE REQUIRES THE PERMIT APPLICANT TO SIGN A STATEMENT ABOVE OR CLAIM EXEMPTION FROM THE CONTRACTOR'S LICENSE LAW AND STATE THE BASIS FOR SUCH EXEMPTION. VIOLATIONS OF THIS SECTION SUBJECTS THE APPLICANT TO A CIVIL PENALTY OF NOT MORE THAN FIVE HUNDRED DOLLARS ($500). I HEREBY AFFIRM THAT I HAVE READ THE PARAGRAPH ABOVE AND WILLFULLY ACCEPT THE RESPONSIBILITY OF AN OWNER-BUILDER. I FURTHER AFFIRM, UNDER PENALTY OF PERJURY, THAT I AM EXEMPT FROM THE CONTRACTOR'S LICENSE LAW FOR THE FOLLOWING REASON:

_____ INITIAL I, AS OWNER OF THE PROPERTY, OR MY EMPLOYEES WITH WAGES AS THEIR SOLE COMPENSATION, WILL DO THE WORK, AND THE STRUCTURE IS NOT INTENDED OR OFFERED FOR SALE (SEC. 7044, BUSINESS AND PROFESSIONS CODE: THE CONTRACTORS LICENSE LAW DOES NOT APPLY TO AN OWNER OF PROPERTY WHO BUILDS OR IMPROVES THEREON, AND WHO DOES SUCH WORK HIMSELF OR HERSELF OR THROUGH HIS OR HER OWN EMPLOYEES, PROVIDED THAT THE IMPROVEMENTS ARE NOT INTENDED OR OFFERED FOR SALE. IF, HOWEVER, THE BUILDING OR IMPROVEMENT IS SOLD WITHIN ONE YEAR OF COMPLETION, THE OWNER-BUILDER WILL HAVE THE BURDEN OF PROVING THAT HE OR SHE DID NOT BUILD OR IMPROVE FOR THE PURPOSE OF SALE.).

_____ INITIAL I, AS OWNER OF THE PROPERTY, AM EXCLUSIVELY CONTRACTING WITH LICENSED CONTRACTORS TO CONSTRUCT THE PROJECT (SEC. 7044, BUSINESS AND PROFESSIONS CODE: THE CONTRACTORS LICENSE LAW DOES NOT APPLY TO AN OWNER OF PROPERTY WHO BUILDS OR IMPROVES THEREON, AND WHO CONTRACTS FOR THE PROJECTS WITH A CONTRACTOR(S) LICENSED PURSUANT TO THE CONTRACTORS LICENSE LAW.). I HAVE OR PLAN TO CONTRACT WITH THE FOLLOWING PERSON (COMPANY) TO PROVIDE THE PROPOSED CONSTRUCTION:

NAME_____ADDRESS_____PHONE_____CONTRACTORS LIC. NO._____

_____ INITIAL I, AS OWNER OF THE PROPERTY, PLAN TO PROVIDE PORTIONS OF THE WORK BUT I HAVE OR PLAN TO CONTRACT WITH THE FOLLOWING PERSON(S) /(COMPANY(IES)) TO PROVIDE THE WORK INDICATED

NAME_____ADDRESS_____PHONE_____TYPE OF WORK_____

NAME_____ADDRESS_____PHONE_____TYPE OF WORK_____

NAME_____ADDRESS_____PHONE_____TYPE OF WORK_____

_____ INITIAL I AM EXEMPT UNDER SECTION _____ OF THE BUS. AND PROF. CODE FOR THE FOLLOWING REASON:_____

Name of Property Owner_____Signature_____Date_____

WORKERS COMPENSATION DECLARATION

_____ INITIAL I HAVE AND WILL MAINTAIN A CERTIFICATE OF CONSENT TO SELF-INSURE FOR WORKERS' COMPENSATION, AS PROVIDED FOR BY SECTION 3700 OF THE LABOR CODE, FOR THE PERFORMANCE OF THE WORK FOR WHICH THIS PERMIT IS ISSUED.

_____ INITIAL I HAVE AND WILL MAINTAIN WORKERS' COMPENSATION INSURANCE, AS REQUIRED BY SECTION 3700 OF THE LABOR CODE, FOR THE PERFORMANCE OF THE WORK FOR WHICH THIS PERMIT IS ISSUED. MY WORKERS'COMPENSATION INSURANCE CARRIER AND POLICY NUMBER ARE:

CARRIER_____POLICY NUMBER_____EXPIRATION DATE_____
(THIS SECTION NEED NOT BE COMPLETED IF THE PERMIT IS FOR ONE HUNDRED DOLLARS ($100) OR LESS)

_____ INITIAL I CERTIFY THAT IN THE PERFORMANCE OF THE WORK FOR WHICH THIS PERMIT IS ISSUED, I SHALL NOT EMPLOY ANY PERSON IN ANY MANNER SO AS TO BECOME SUBJECT TO THE WORKERS' COMPENSATION LAWS OF CALIFORNIA, AND AGREE THAT IF I SHOULD BECOME SUBJECT TO THE WORKERS' COMPENSATION PROVISIONS OF SECTION 3700 OF THE LABOR CODE, I SHALL FORTHWITH COMPLY WITH THOSE PROVISIONS.

☐ CONTRACTOR
☐ OWNER
☐ AGENT

Print Name_____Signature_____Date_____

WARNING: FAILURE TO SECURE WORKERS' COMPENSATION COVERAGE IS UNLAWFUL, AND SHALL SUBJECT AN EMPLOYER TO CRIMINAL PENALTIES AND CIVIL FINES UP TO ONE HUNDRED THOUSAND DOLLARS ($100,000), IN ADDITION TO THE COST OF COMPENSATION, DAMAGES AS PROVIDED FOR IN SECTION 3706 OF THE LABOR CODE, INTEREST, AND ATORNEY'S FEES.

ASBESTOS NOTIFICATION

☐ I declare that notification of asbestos removal is not applicable to this project. ☐ A notification letter has or will be sent to the AQMD or EPA_____ SIGNATURE

CONSTRUCTION LENDING AGENCY

I HEREBY AFFIRM UNDER PENALTY OF PERJURY THAT THERE IS A CONSTRUCTION LENDING AGENCY FOR THE PERFORMANCE OF THE WORK FOR WHICH THIS PERMIT IS ISSUED (SEC. 3097 CIVIL CODE)


LENDER'S NAME_____LENDER'S ADDRESS_____PHONE_____

FINAL DECLARATION

I CERTIFY THAT I HAVE READ THIS APPLICATION AND STATE THAT THE ABOVE INFORMATION IS CORRECT. I AGREE TO COMPLY WITH ALL CITY AND COUNTY ORDINANCES AND STATE LAWS RELATING TO BUILDING CONSTRUCTION, AND HEREBY AUTHORIZE REPRESENTATIVES OF THE CITY OF GLENDALE TO ENTER UPON THE ABOVE-MENTIONED PROPERTY FOR INSPECTION PURPOSES.

☐ CONTRACTOR
☐ OWNER
☐ AGENT

Print name_____Signature_____Date_____

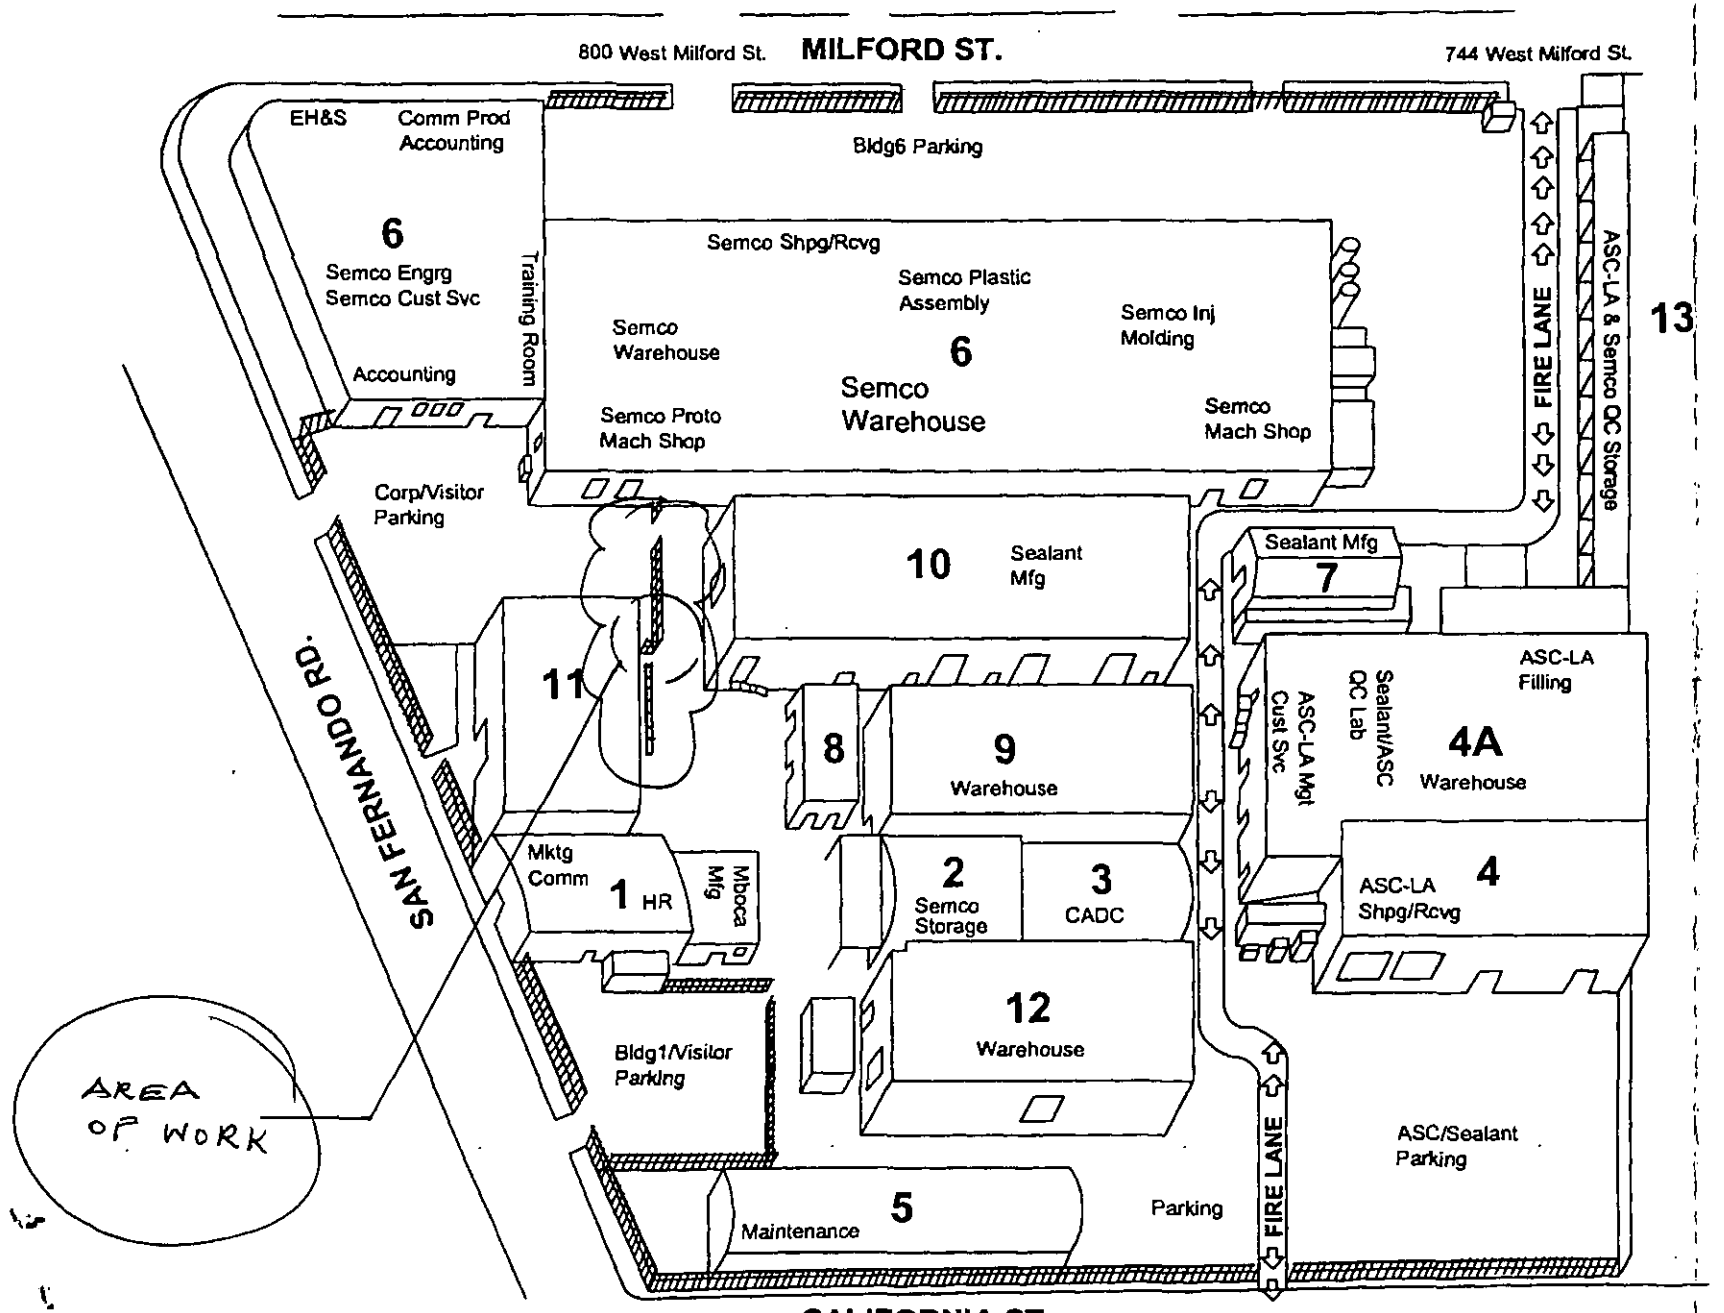

SITE PLAN

5454 SAN FERNANDO RD., GLENDALE, CA

BUILDING PERMIT NO. BB 20030757

ADDRESS 5454 San Fernando Rd

INSPECTIONS	APPVD	DATE
PRESITE		
SHORING		
SETBACKS AND YARDS		
UFER		
TRENCH AND FORMS REINFORCING STEEL		
SETBACK & ELEVATION SURVEY		
OK TO POUR FOOTINGS		

DO NOT POUR FOOTINGS UNTIL ABOVE IS APPROVED

UNDERGROUND HYDRO		
UNDERGROUND FLUSH		
HEAT OR REFRIGERATION		
GROUNDWORK		
ELECTRICAL GROUNDWORK		
PLUMBING GROUNDWORK		
GAS PIPING GROUNDWORK		
UNDER FLOOR INSULATION		
FIRST FLOOR JOISTS		
OK TO POUR SLAB FLOOR		

DO NOT POUR CONCRETE FLOOR SLAB OR COVER FIRST FLOOR JOISTS UNTIL ABOVE IS APPROVED

ROUGH ELECTRIC		
ROUGH PLUMBING		
DUCTS		
ROUGH HEATING OR REFRIG		
ROUGH GAS PIPING		
ROUGH SHEATHING (COMMERCIAL ONLY)		
ROUGH FRAMING AND ROOF		
OVERHEAD HYDRO		
FIRE SPRINKLER WELD INSP.		
INSULATION		
OK TO COVER		

DO NOT COVER UNTIL ABOVE IS APPROVED

INSPECTIONS	APPVD	DATE
LATHING INTERIOR ☐ EXTERIOR ☐		
DRYWALL		
BROWN COAT INTERIOR ☐ EXTERIOR ☐		
SEWER-SEPTIC TANK-CESSPOOL		
FINAL GAS		
FINAL PLUMBING		
FINAL ELECTRICAL		
FINAL HEATING OR REFRIGERATION		
ENERGY FINAL		
LANDSCAPE FINAL		
GRADING FINAL		
FINAL-ENGINEERING		
FINAL SPRINKLER		
FINAL CENTRAL STATION		
FINAL FIRE ALARM		
F.P.B. FINAL		
FINAL BUILDING INSPECTION	[illegible]	6/8-03

OCCUPANCY OF THIS BUILDING BEFORE ALL FINAL INSPECTIONS ARE MADE IS A VIOLATION OF THE CITY OF GLENDALE MUNICIPAL CODE

CORRECTIONS & PARTIAL INSPECTIONS

INSPECTIONS	APPVD	DATE
Stg for blockwall ok	[illegible]	5/28-03
Front L.P. ok	[illegible]	6/4-03

B-6
Application Received

1-C okyfa

CITY OF GLENDALE
Department of Public Works
DIVISION OF BUILDING

Application to Alter ☐ **Repair** ☐ **Demolish** ☐ **or Move** ☐

PLANS AND SPECIFICATIONS AND OTHER DATA MUST ALSO BE FILED

Application is hereby made to the Superintendent of Buildings of the City of Glendale for the approval of this detailed statement of specifications herewith submitted for the alterotion, repoir, demolition or moving of the building herein described. All provisions of the building ordinances and state lows sholl be complied with in the alteration of said building, whether herein specified or not. It is also understood that the granting of a permit on this application does not grant ony right or privilege for the alteration, repair or demolition of the building herein described, on any public street or olley or on any land or portion thereof, the title or right of possession to which is in litigation by, or is disputed by the City, County or Stote; or as giving or granting any right or privilege to use the soid structure or building for ony purpose which is or may hereafter be prohibited by ordinance of the City of Glendale. A DOUBLE FEE WILL BE CHARGED IF JOB IS STARTED BEFORE PERMIT IS ISSUED. PLUMBING, ELECTRICAL AND PLASTERING PERMITS ARE NOT COVERED BY THIS APPLICATION.

Lot No. ..... Block ..... Tract. Gov. Gw Glendale

Job Address 5454 SAN FERNANDO ROAD Fire District 2 M 2

Owner's Name AMES-HARRIS NEVILLE CO

Owner's Address 1070 No ALAMEDA ST LOS ANGELES 12 CALIF

Architect's Name EXISTING BUILDING Address .....

Contractor's Name GRINNELL CO OF THE PACIFIC State License Number 1292

Contractor's Address 520 MATEO ST LOS ANGELES 13 CALIF

Entire cost of the Proposed Improvements, $ $21,500 No. of Rooms .....

Purpose of the Building MFG & WHSE. No. of Stories in height ONE

Size of New Addition ..... x ..... Material of Foundation .....

Depth of Foundation ..... Size Footing ..... Size of Wall .....

Size of Exterior Studs ..... x ..... Interior Studs ..... x .....

Size of Mud Sills ..... x ..... Bearing Studs ..... x .....

Size of First Floor Joists ..... x ..... Second Floor Joists ..... x .....

Ceiling Joists ..... x ..... Roof Rafters ..... x .....

What is minimum height of Floor Joist above ground? .....

Specify material of Roofing .....

Number and Kind of Chimneys ..... Size of Flues .....

Are there any Poles, Trees, Hydrants affecting driveway? .....

STATE ON THE FOLLOWING LINES JUST WHAT YOU WANT TO DO:

Install Automatic Fire Sprinklers in all areas of existing building
OK Subject to Fire Marshall's approval

Date Issued 10 - 28 - 1954

Make Diagram on Back of this Sheet

PERMIT NO. 48173

FINAL BUILDING INSPECTION IS REQUIRED BEFORE THIS BUILDING IS OCCUPIED

(SIGN HERE) GRINNELL COMPANY OF THE PACIFIC
520 MATEO STREET
LOS ANGELES 13, CALIFORNIA
Owner or Authorized Agent
W. A. Arnold.

5454 San Fernando Rd. MAINTENANCE

INSPECTION CERTIFICATE

No. A2010

WESTERN WOOD PRODUCTS ASSOCIATION • PORTLAND, OREGON 97204

This is to certify that I have inspected and tallied the lumber hereinafter described, to be shipped to PRODUCTS RESEARCH, GLENDALE, CALIFORNIA via TRUCK

This certificate applies to the grade and tally of the lumber at time of inspection at the plant of WEYERHAEUSER COMPANY COTTAGE GROVE, OREGON and is in accordance with WCLIB #15 grading rules.

PIECES	SIZE	DESCRIPTION	LINEAL FEET R/L	BOARD FEET
		K D DOUGLAS FIR LAMINATING STOCK		
		PARA 154 A MARK S Except Slope of Grain 1" in 14" Dense Grain Stamped L-1 Lam Dense grain 1" in 14" Mill 442		
		2x6 sized 11/2 clean by 5 5/8 H or M	1012	
		2x8 sized 1 1/2 clean by 7 1/2 H or M	3124	
		PARA 154 B MARK I Except Slope of Grain 1" in 12" Med Grain Stamped L-2 Med Grain 1" in 12" Mill 442		
		2x6 sized 1 1/2 cleanby 5 5/8 H or M	1024	
		2x8 sized 1 1/2 clean by 7 1/2 H or M	2319	
		PARA 154C MARK O Except Slope of Grain 1" in 10" Med Grain Stamped L-3 Med Grain 1" in 10" Mill 442		
		2x6 sized 1 1/2 clean by 5 5/8 H or M	2306	
		2x8 sized 11/2 clean b 71/2 H or M	6956	
		TOTAL FOOTAGE	16741 LF	20374 BF
		ORDER NUMBER 2275-0005		

EACH PIECE MARKED:

COPY

Charles L Abbott
Inspector, Western Wood Products Association

DATED AT Cottage Grove, Oregon

ON March 2 19 67

Inspector, Western Wood Products Association
James R. Ryress
Chief Quality Supervisor

FORM G3b

INSPECTION CERTIFICATE

No. A2810

WESTERN WOOD PRODUCTS ASSOCIATION • PORTLAND, OREGON 97204

This is to certify that I have inspected and tallied the lumber hereinafter described, to be shipped to PRODUCTS RESEARCH, GLENDALE, CALIFORNIA via TRUCK

This certificate applies to the grade and tally of the lumber at time of inspection at the plant of WEYERHAEUSER COMPANY COTTAGE GROVE, OREGON and is in accordance with WCLIB #15 grading rules.

PIECES	SIZE	DESCRIPTION	LINEAL FEET R/L	BOARD FEET
		K D DOUGLAS FIR LAMINATING STOCK		
		PARA 154 A MARK S Except Slope of Grain 1" in 14" Dense Grain Stamped L-1 Lam Dense grain 1" in 14" Mill 442		
	2x6	sized 11/2 clean by 5 5/8 H or M	1012	
	2x8	sized 1 1/2 clean by 7 1/2 H or M	3124	
		PARA 154 B MARK I Except Slope of Grain 1" in 12" Med Grain Stamped L-2 Med Grain 1" in 12" Mill 442		
	2x6	sized 1 1/2 cleanby 5 5/8 H or M	1024	
	2x8	sized 1 1/2 clean by 7 1/2 H or M	2319	
		PARA 154C MARK O Except Slope of Grain 1" in 10" Med Grain Stamped L-3 Med Grain 1" in 10" Mill 442		
	2x6	sized 1 1/2 clean by 5 5/8 H or M	2306	
	2x8	sized 11/2 clean by 7 1/2 H or M	6956	
		TOTAL FOOTAGE	16741 LF	20874 BF
		ORDER NUMBER 2275-0005		

EACH PIECE MARKED:

COPY

Charles L. Abbott
Inspector, Western Wood Products Association

DATED AT Cottage Grove, Oregon

ON March 2 19 67

James R. Pyles
Inspector, Western Wood Products Association

Chief Quality Supervisor

FORM G3b

CERTIFICATE OF CONFORMANCE

AMERICAN INSTITUTE OF TIMBER CONSTRUCTION — AITC — QUALIFIED LICENSEE

THE UNDERSIGNED MANUFACTURER HEREBY CERTIFIES that the products identified below and on attached sheets Nos. _____ and the principal members of which are marked with the Collective Mark of the AMERICAN INSTITUTE OF TIMBER CONSTRUCTION (AITC) were manufactured in conformance with applicable provisions of U. S. Commercial Standard, CS 253-63, for Structural Glued Laminated Timber, and that such manufacture has been at our plant in Cottage Grove, which plant has a quality control system approved by the Inspection Bureau of the AMERICAN INSTITUTE OF TIMBER CONSTRUCTION and inspected periodically by such Bureau. The undersigned manufacturer further certifies that the work has been done in accordance with the applicable job specifications. **Undersigned manufacturer certifies that work has been done in accordance w/applicable job specs & w/manufacturing & fabricating provision of Chap. 25 U.B.C.**

JOB NAME: **PRODUCTS RESEARCH**

JOB LOCATION: **5440 San Fernando Rd., Glendale, California**

CUSTOMER'S ORDER NO. _____ DATE **3-7-67** MFGR'S ORDER NO. **2275-0005**

SIGNATURE: E. P. Blair

COMPANY: **WEYERHAEUSER COMPANY LAMINATED LUMBER PRODUCTS**

TITLE: **Quality Control Supervisor**

ADDRESS: **P.O.Box 585 Cottage Grove, Oregon**

DATE: March 15, 1967

AITC HEREBY CERTIFIES that the said company at its said plant is licensed by the AMERICAN INSTITUTE OF TIMBER CONSTRUCTION to use the AITC Collective Mark in respect of products which comply with applicable provisions of said Standard, that the adequacy of the quality control system in effect at said plant is periodically inspected and verified by the Inspection Bureau of the AMERICAN INSTITUTE OF TIMBER CONSTRUCTION, and that, in the judgment of the undersigned, said company is capable of complying with applicable manufacturing and testing provisions of said Standard in respect of products manufactured at said plant. Conformance with the Standard in respect of any specific or particular product is the sole responsibility of the manufacturer; AITC's guarantee hereunder being that the said company is qualified to produce a product meeting the said Standard and that its plant is periodically inspected and verified by the AITC Inspection Bureau.

AITC *Certificate No.* 45723

Signed for

AMERICAN INSTITUTE OF TIMBER CONSTRUCTION

T. Hanrahan — *Executive Vice President*


Thomas E Braswell — *Director, Inspection Bureau*

© 1965 AMERICAN INSTITUTE OF TIMBER CONSTRUCTION

AITC FORM 1B-1-65

The principal members of the job covered by this certificate are stamped with one of the following type quality marks. Each qualified plant has an individual qualification designation. The designation "P-143" shown on the typical quality marks below is not assigned to any plant and is used only for the purpose of illustration.

A TYPICAL CUSTOM PRODUCT QUALITY MARK

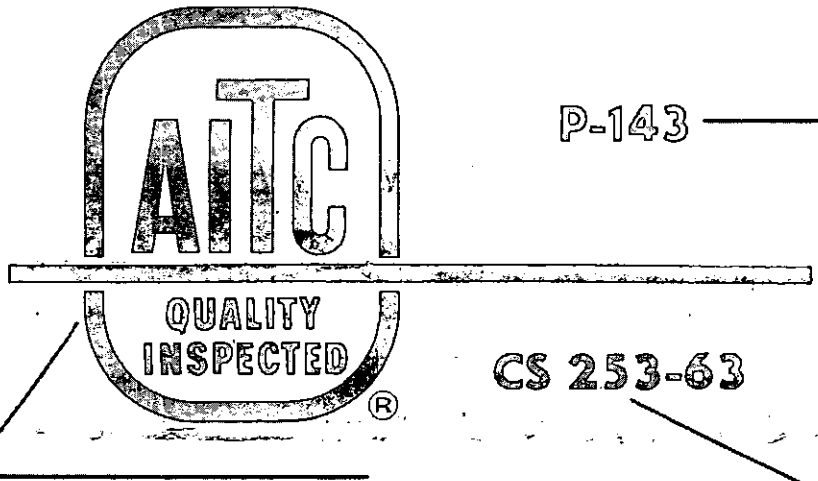


P-143 — AITC designation of qualified licensed plant.

CS 253-63 — Indicates conformance to U.S. Commercial Standard for Structural Glued Laminated Timber.

Indicates that the designated licensed plant has met all requirements for qualification and maintains an acceptable quality control system which is periodically inspected by AITC.

A TYPICAL NON-CUSTOM PRODUCT QUALITY MARK

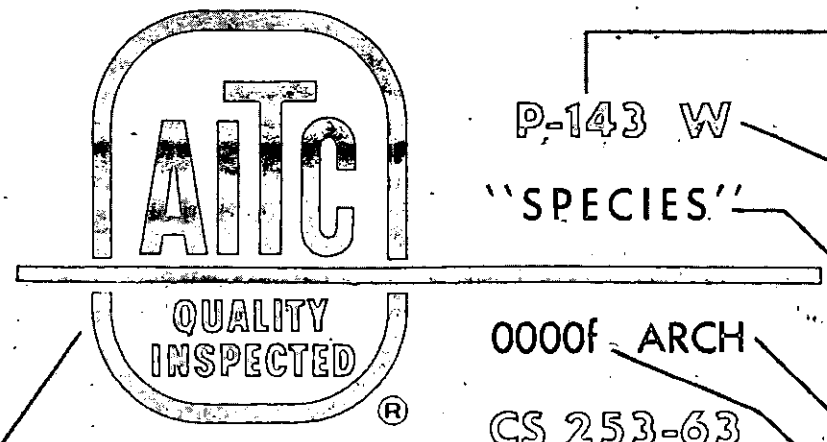

P-143 W — AITC designation of qualified licensed plant.

Designates type of adhesive, W for WET USE or D for DRY USE.

"SPECIES" — Name of wood species used.

0000f - ARCH — Designates appearance grade. IND — Industrial. ARCH — Architectural. PREM — Premium.

Designates dry use stress. f — bending. t — tension. c — compression parallel to grain.

CS 253-63 — Indicates conformance to U.S. Commercial Standard for Structural Glued Laminated Timber.

Indicates that the designated licensed plant has met all requirements for qualification and maintains an acceptable quality control system which is periodically inspected by AITC.

▷ For a custom product the specifications covering the desired product are included in the plans and specifications.
▷ For non-custom products essential detail specifications are included on stamp.

SHEET No. _____

ATTACHMENT NUMBER 1 TO AITC Certificate of Conformance No. 45723 Dated 3-7-67

Job Name: PRODUCTS RESEARCH

Job Location: 5440 San Fernando Rd., Glendale, California

Customer's Order No. _____ Dated 3-7-67 Mfgr's Order No. 2275-0005

The following identifies the members and gives the basic specifications that were used on this job:

Lumber Species: _____

Member Identification	Quantity	Size	Combination	Adhesive Type	Appearance Grade	Camber
A	1	5½ x 25½	A	Exterior	Ind.	
A-1	1	5½ x 25½	A	Exterior	Ind.	
F	1	7 x 25½	A	Exterior	Ind.	
B	1	5½ x 25½	A	Exterior	Ind.	
C	1	5½ x 25½	A	Exterior	Ind.	
B-1	1	5½ x 25½	A	Exterior	Ind.	
F-1	1	7 x 25½	A	Exterior	Ind.	
C-1	1	5½ x 25½	A	Exterior	Ind.	
D	2	7 x 34½	A	Exterior	Ind.	
E	5	7 x 33	A	Exterior	Ind.	

P- 149
AITC Licensed Plant No.
WEYERHAEUSER COMPANY
LAMINATED LUMBER PRODUCTS
Company

AMERICAN INSTITUTE OF TIMBER CONSTRUCTION
AITC
QUALIFIED LICENSEE

E. P. Blanquet
Plant Quality Control Supervisor

March 15 1967
Date

AITC Form 1B-2-65

© 1965 American Institute of Timber Construction

5440 San Fernando

Industrial Commercial Residential

David D. Demski

General Contractor

NEW ADDRESS:
1612 Victory Blvd.
Glendale, Calif. 91201

1616 Victory Blvd., Glendale 1, California

242-3181 245-2856

March 21, 1967

City of Glendale
Building Dept.
Att: Mr. Rodgers
633 East Broadway
Glendale, California

Jog Address: 5440 San Fernando Rd.,
Glendale

Dear Sir,

Enclosed are the Certificate of Conformance and the Inspection Certificate for the laminated beams that are to be installed on the above project.

Very truly yours,

David D. Demski

Industrial Commercial Residential

David D. Demski

General Contractor

1612 Victory Blvd., Glendale 1, California 91201

242-3181 245-2856

March 21, 1967

City of Glendale
Building Dept.
Att: Mr. Rodgers
633 East Broadway
Glendale, California

Jog Address: 5440 San Fernando Rd.,
Glendale

Dear Sir,

Enclosed are the Certificate of Conformance and the Inspection Certificate for the laminated beams that are to be installed on the above project.

Very truly yours,

David D. Demski

Building

City of GLENDALE CALIFORNIA

PLANNING DIVISION
JOSEPH A. MELLEN
PLANNING DIRECTOR

109 NORTH GLENDALE AVENUE
244-4651

ROBERT C. ROBERTSON
PRINCIPAL PLANNER
WYLIE H. EATON
ZONING ADMINISTRATOR

January 10, 1966

Products Research Company
2919 Empire Avenue
Burbank, California

Attention: Mr. G. M. Bradford

Re: Case No. 3787-U

Gentlemen:

The Zoning Administrator at a hearing held January 7, 1966, at 2:45 P. M., granted your application for a Variance to permit polymeric raw material manufacturing on Portion of West Glendale, being 5430-5460 San Fernando Road and 744-846 Milford Street, which is in the M2 Industrial Zone and No. 2 Fire Zone, subject to the following conditions:

1. That the location of the construction be substantially in accordance with the Zoning Administrator's Exhibit "A".

2. That the applicants obtain approval of the Bureau of Fire Prevention;

3. That final plans for the construction be approved by the Zoning Administrator;

4. That the application be granted for two years, until January 7, 1968.

Under the provisions of the Municipal Code the determination of the Zoning Administrator does not become effective until after an elapsed period of seven days from the date of determination. This seven-day period is provided for the purpose of allowing opportunity for any aggrieved person to file a written appeal from this decision with the Board of Zoning Adjustments.

The rights and privileges granted by this variance unless promptly commenced and used in full compliance with all

the conditions of approval will expire one year from the date of this grant except where the time limit is stated as a condition of approval.

Yours very truly,

W. H. Eaton, Zoning Administrator

William W. Wolf
Planning Assistant III

WHE:WWW:jf
REGISTERED MAIL
cc: Building Section
City Clerk

City of GLENDALE CALIFORNIA

PLANNING DIVISION
JOSEPH A. MELLEN
PLANNING DIRECTOR

633 EAST BROADWAY
GLENDALE, CALIFORNIA 91205
TELEPHONE 244-4651
245-6871

ROBERT C. ROBERTSON
PRINCIPAL PLANNER
WYLIE H. EATON
ZONING ADMINISTRATOR

December 20, 1967

Producto Research & Chemical Corporation
2919 Empire Avenue
Burbank, California

Attention: Mr. Leonard S. Feldman

Re: Case No. 4446-U

Gentlemen:

The Zoning Administrator at a hearing held December 20, 1967, at 9:00 A. M., granted your application for Variance to permit polymeric raw material manufacture on Portion of West Glendale Tract, being 5430-5460 San Fernando Road and 744-846 Milford St., which is in the M2 Industrial Zone and No. 2 Fire Zone, for a period of four years, until January 7, 1972, subject to the condition that the applicants obtain approval of the Bureau of Fire Prevention.

Under the provisions of the Municipal Code, the determination of the Zoning Administrator does not become effective until after an elapsed period of seven days from the date of determination. This seven-day period is provided for the purpose of allowing opportunity for any aggrieved person to file a written appeal from this decision with the Board of Zoning Adjustments.

The rights and privileges granted by this variance unless promptly commenced and used in full compliance with all the conditions of approval will expire one year from the date of this grant.

Yours very truly,

W. H. Eaton, Zoning Administrator

WHE:EP
REGISTERED MAIL
cc: Bureau of Fire Prevention; City Clerk; Building Section

CERTIFICATE OF CONFORMANCE

AMERICAN INSTITUTE OF TIMBER CONSTRUCTION — AITC — QUALIFIED LICENSEE

THE UNDERSIGNED MANUFACTURER HEREBY CERTIFIES that the products identified below and on attached sheets Nos. _____ and the principal members of which are marked with the Collective Mark of the AMERICAN INSTITUTE OF TIMBER CONSTRUCTION (AITC) were manufactured in conformance with applicable provisions of U. S. Commercial Standard, CS 253-63, for Structural Glued Laminated Timber, and that such manufacture has been at our plant in Cottage Grove, which plant has a quality control system approved by the Inspection Bureau of the AMERICAN INSTITUTE OF TIMBER CONSTRUCTION and inspected periodically by such Bureau. The undersigned manufacturer further certifies that the work has been done in accordance with the applicable job specifications. **Undersigned manufacturer certifies that work has been done in accordance w/applicable job specsxx & w/manufacturing & fabricating provision of Chap. 25 U.B.C.**

JOB NAME: PRODUCTS RESEARCH

JOB LOCATION: 5440 San Fernando Rd., Glendale, California

CUSTOMER'S ORDER NO. _____ DATE 3-7-67 MFGR'S ORDER NO. 2275-0005

SIGNATURE E. P. Blozvich COMPANY WEYERHAEUSER COMPANY LAMINATED LUMBER PRODUCTS

TITLE Quality Control Supervisor ADDRESS P.O.Box 585 Cottage Grove, Oregon DATE March 15, 1967

AITC HEREBY CERTIFIES that the said company at its said plant is licensed by the AMERICAN INSTITUTE OF TIMBER CONSTRUCTION to use the AITC Collective Mark in respect of products which comply with applicable provisions of said Standard, that the adequacy of the quality control system in effect at said plant is periodically inspected and verified by the Inspection Bureau of the AMERICAN INSTITUTE OF TIMBER CONSTRUCTION, and that, in the judgment of the undersigned, said company is capable of complying with applicable manufacturing and testing provisions of said Standard in respect of products manufactured at said plant. Conformance with the Standard in respect of any specific or particular product is the sole responsibility of the manufacturer; AITC's guarantee hereunder being that the said company is qualified to produce a product meeting the said Standard and that its plant is periodically inspected and verified by the AITC Inspection Bureau.

AMERICAN INSTITUTE OF TIMBER CONSTRUCTION SEAL 1952

AITC *Certificate No.* 45723

Signed for

AMERICAN INSTITUTE OF TIMBER CONSTRUCTION

T. Hanrahan — *Executive Vice President*

Thomas E Braswell — *Director, Inspection Bureau*

© 1965 AMERICAN INSTITUTE OF TIMBER CONSTRUCTION

AITC FORM 1B-1-65

The principal members of the job covered by this certificate are stamped with one of the following type quality marks. Each qualified plant has an individual qualification designation. The designation "P-143" shown on the typical quality marks below is not assigned to any plant and is used only for the purpose of illustration.

A TYPICAL CUSTOM PRODUCT QUALITY MARK



P-143 — AITC designation of qualified licensed plant.

CS 253-63 — Indicates conformance to U.S. Commercial Standard for Structural Glued Laminated Timber.

Indicates that the designated licensed plant has met all requirements for qualification and maintains an acceptable quality control system which is periodically inspected by AITC.

A TYPICAL NON-CUSTOM PRODUCT QUALITY MARK



P-143 W — AITC designation of qualified licensed plant.

"SPECIES" — Designates type of adhesive, W for WET USE or D for DRY USE.

0000f ARCH — Name of wood species used.

CS 253-63 — Designates appearance grade. IND — Industrial. ARCH — Architectural. PREM — Premium.

Designates dry use stress. f — bending. t — tension. c — compression parallel to grain.

Indicates that the designated licensed plant has met all requirements for qualification and maintains an acceptable quality control system which is periodically inspected by AITC.

Indicates conformance to U.S. Commercial Standard for Structural Glued Laminated Timber.

▷ For a custom product the specifications covering the desired product are included in the plans and specifications.
▷ For non-custom products essential detail specifications are included on stamp.

SHEET No. _____

ATTACHMENT NUMBER 1 TO AITC Certificate of Conformance No. 45723 Dated 3-7-67

Job Name: PRODUCTS RESEARCH

Job Location: 5440 San Fernando Rd., Glendale, California

Customer's Order No. _____ Dated 3-7-67 Mfgr's Order No. 2275-0005

The following identifies the members and gives the basic specifications that were used on this job:

Lumber Species: _____

Member Identification	Quantity	Size	Combination	Adhesive Type	Appearance Grade	Camber
A	1	5½ x 25½	A	Exterior	Ind.	
A-1	1	5½ x 25½	A	Exterior	Ind.	
F	1	7 x 25½	A	Exterior	Ind.	
B	1	5½ x 25½	A	Exterior	Ind.	
C	1	5½ x 25½	A	Exterior	Ind.	
B-1	1	5½ x 25½	A	Exterior	Ind.	
F-1	1	7 x 25½	A	Exterior	Ind.	
C-1	1	5½ x 25½	A	Exterior	Ind.	
D	2	7 x 34½	A	Exterior	Ind.	
E	5	7 x 33	A	Exterior	Ind.	

P- 149
AITC Licensed Plant No.
WEYERHAEUSER COMPANY
LAMINATED LUMBER PRODUCTS
Company

AMERICAN INSTITUTE OF TIMBER CONSTRUCTION AITC QUALIFIED LICENSEE

E. P. Blomquist
Plant Quality Control Supervisor

March 15, 1967
Date

AITC Form 1B-2-65

© 1965 American Institute of Timber Construction

00

5454 SAN FERNANDO RD A

Permit Number: BB 20000491
Plan Check Number:

Printed On: 03-APR-2000

Expiration Date: 30-SEP-2000

BB3020
COMMERCIAL-ALTERATION/REP

CITY OF GLENDALE - BUILDING AND SAFETY
633 E.Broadway Rm.101
Glendale, CA 91206 - (818)548-3200 (818)548-4830(INSP)

Permit Status: OPEN
Status Date: 03-APR-2000

Building Permit

Scope of Work
TENANT IMPROVEMENT FOR 2 PARTITIONS ONLY IN BLDG. 4A

Individual's / Company Name	Address / City, State Zip	City, State Lic. / Worker's Comp.	Phone Number
(APP) Milestone Building Services	5632 VAN NUYS BLVD Van Nuys, Ca 91402		
(OWN) P R C De Soto Int.	5454 San Fernando Rd Glendale, Ca 91203		
(CNT)			
(GEN) Milestone Building Services	5632 Van Nuys Blvd Van Nuys, Ca 91402	CCLB 20000246/ /	818377-9695
(ARC) Mahmood Meschi	P O Box 261292 Encino, Ca 91426	/ /	818-981-9538

Tract Name / Number	Block(s)	Lot(s)	Assessor's ID
Tract 42-75		601B00	5593005040

Estimated Value: **Calculated Value:** $2,000

Permit Quantities	Qty	Comments or Y / N	Permit Quantities	Qty	Comments or Y / N
Aircraft And Parts		Y			
Occupancy Designatio		F1/B	Use For Occupancy		Manufacturing/Office
Number Of Stories		2	Plan Required		Y
Plot Plan Attached		Y			
Type Iii - Non Rated		Y			
Section Map Number		20			
Light Industrial Zon		Y			

Comments

Fees	Amount	Fee Description	Amount
BUILDING ACCESSIBILTY SUR	$5.90	BUILDING PERMIT	$59.00
MICROFILM	$6.00	PLAN CHECK	$65.00
PLAN CHECK - ACCESSIBILTY	$3.84		
		Total Fees:	$139.74
Total Fees Due:	$0.00	Total Fees Paid:	$139.74

Clearances Agencies

Activity Code	Status	By	Date		
BUILDING	DONE	ELEE	03-APR-2000	Signature:_____	Date:_____
FIRE	DONE	RORTIZ	03-APR-2000	Signature:_____	Date:_____

Condition Code	Status	By	Date

The person signing for this permit acknowledges that there are NO Oak, Bay or Sycamore Trees with trunks larger than an eight inch (8") diameter within a twenty foot (20 ft.) influence of the proposed construction.

At the time of final inspection, the inspector shall verify the installation of smoke detectors in all sleeping rooms and hallways leading thereto. Battery operated smoke detectors are acceptable in existing construction.

The City of Glendale restricts issuance of the building permit to the property owner or licensed general contractor only. Signatures of this individual must be verified by personal identification. Any person signing the permit application as agent for the owner or contractor shall have an original letter of authorization at the time of permit issuance.

Applications Shall expire 180 days after the date of submittal unless excepted by sec. 107.4 of the Glendale Building Code, and thereafter, any documents submitted to the department shall be returned to the applicant or destroyed by the building official. Upon written request from the applicant, the building official may extend the period of permit application.

COPYRIGHT KIVA 1997

5454 SAN FERNANDO RD A,

LICENSED CONTRACTORS DECLARATION

I hereby affirm, under penalty of perjury, that I am licenced under the provisions of Chapter 9 (starting with Section 7000) of Division 3 o fthe Bus. & Prof. code , and that my license is in full force and effect.

License Class _____ License No._____Contractor's Signature_____Date_____

OWNER - BUILDER DECLARATION

As the property owner and builder of the proposed project ('owner-builder') you are the responsible party of record on this permit. Building permits are not required to be signed by property owners unless they are personally performing their own work. If your work is being performed by someone other than yourself, you may protect yourself from possible liability if that person applies for the proper permit in his or her name. Contractors are required by law to be licensed and bonded by the State of California and to have a business license from the City of Glendale. They are also required by law to put their license number on all permits for which they apply. If you plan to do your own work, with the exception of various trades that you plan to subcontract, you should be aware that if you employ or otherwise engage any persons other than your immediate family, and the work (including materials and other costs) is $200 or more for the entire project, and such persons are not licensed as contractors or subcontractors, then you may be an employer. If you are an employer, you must register with the state and federal government as an employer and you are subject to several obligations including state and federal income tax withholding, federal social security taxes, workers compensation insurance, disability insurance costs, and unemployment compensation contributions. There may be financial risks for you if you do not carry out these obligations, and these risks are especially serious with respect to workers' compensation insurance. For more specific information about your obligations under federal law, contact the Internal Revenue Service (and, if you wish, the U.S. Small Business Administration). For more specific information about your obligations under state law, contact the Department of Benefit Payments and the Division

of Industrial Accidents. If the structure is intended for sale, property owners who are not licensed contractors are allowed to perform their work personally or through their own employees, without a licensed contractor or subcontractor, only under limited conditions. A frequent practice of unlicensed persons professing to be contractors is to secure an 'owner-builder' building permit, erroneously implying that the property owner is providing his or her own labor and material personally. Information about licensed contractors may be obtained by contacting the Contractors' State License Board in your community or at 1020 N Street, Sacramento, California 95814. Note: The current mailing address of the Contractors State License Board is P.O. Box 26000, Sacramento, California 95826.

Section 7031.5 of the Bus. & Prof. Code requires the permit applicant to sign a statement above or claim exemption from the Contractor's license Law and state the basis for such exemption. Violations of this section subjects the applicant to a civil penalty of not more than five hundred dollars ($500). I hereby affirm that I have read the paragraph above and willfully accept the responsibility of an owner-builder. I further affirm, under penalty of perjury, that I am exempt from the Contractor's License Law for the following reason:

_____ INITIAL I, as owner of the property, or my employees with wages as their sole compensation, will do the work, and the structure is not intended or offered for sale (Sec. 7044, Business and Professions Code: The Contractors License Law does not apply to an owner of property who builds or improves thereon, and who does such work himself or herself or through his or her own employees, provided that the improvements are not intended or offered for sale. If, however, the building or improvement is sold within one year of completion, the owner-builder will have the burden of proving that he or she did not build or improve for the purpose of sale.).

_____ INITIAL I, as owner of the property, am exclusively contracting with licensed contractors to construct the project (Sec. 7044, Business and Professions Code: The Contractors License Law does not apply to an owner of property who builds or improves thereon, and who contracts for the projects with a contractor(s) licensed pursuant to the Contractors License Law.). I have or plan to contract with the following person (company) to provide the proposed construction:

Name_____ Address_____Phone_____Contractors Lic. No._____

_____ INITIAL I, as owner of the property, plan to provide portions of the work but I have or plan to contract with the following person(s) /(company(ies)) to provide the work indicated.

Name_____ Address_____Phone_____Type of work_____

Name_____ Address_____Phone_____Type of work_____

Name_____ Address_____Phone_____Type of work_____

I am exempt under Section _____ of the Bus. and Prof. Code for the following reason:_____

_____ INITIAL _____

Name of Property Owner _____ Signature _____ Date _____

WORKERS COMPENSATION DECLARATION

_____ INITIAL I have and will maintain a cerdificate of consent to self-insure for workers' compensation, as provided for by Section 3700 of the Labor Code, for the performance of the work for which this permit is issued.

_____ INITIAL I have and will maintain workers' compensation insurance, as required by Section 3700 of the Labor Code, for the performance of the work for which this permit is issued. My workers'compensation insurance carrier and policy number are:

Carrier_____ Policy Number_____Expiration Date_____
(This section need not be completed if the permit is for one hundred dollars ($100) or less)

_____ INITIAL I certify that in the performance of the work for which this permit is issued, I shall not employ any person in any manner so as to become subject to the workers' compensation laws of California, and agree that if I should become subject to the workers' compensation provisions of Section 3700 of the Labor Code, I shall forthwith comply with those provisions.

Print Name _____ Signature _____ Date _____

☐CONTRACTOR
☐OWNER
☐AGENT

WARNING: FAILURE TO SECURE WORKERS' COMPENSATION COVERAGE IS UNLAWFUL, AND SHALL SUBJECT AN EMPLOYER TO CRIMINAL PENALTIES AND CIVIL FINES UP TO ONE HUNDRED THOUSAND DOLLARS ($100,000), IN ADDITION TO THE COST OF COMPENSATION, DAMAGES AS PROVIDED FOR IN SECTION 3706 OF THE LABOR CODE, INTEREST, AND ATORNEY'S FEES.

ASBESTOS NOTIFICATION

☐I declare that notification of asbestos removal is not applicable to this project. ☐A notification letter has or will be sent to the AQMD or EPA. _____ SIGNATURE

CONSTRUCTION LENDING AGENCY

I hereby affirm under penalty of perjury that there is a construction lending agency for the performance or the work for which this permit is issued (Sec. 3097, Civil Code).


Lender's Name_____Lender's Address_____Phone_____

FINAL DECLARATION

I certify that I have read this application and state that the above information is correct. I agree to comply with all city and county ordinances and state laws relating to building construction, and hereby authorize representatives of the City of Glendale to enter upon the above-mentioned property for inspection purposes.

Print Name NICK KHREISAT Signature _____ Date 4-3-2006

☑CONTRACTOR
☐OWNER
☐AGENT

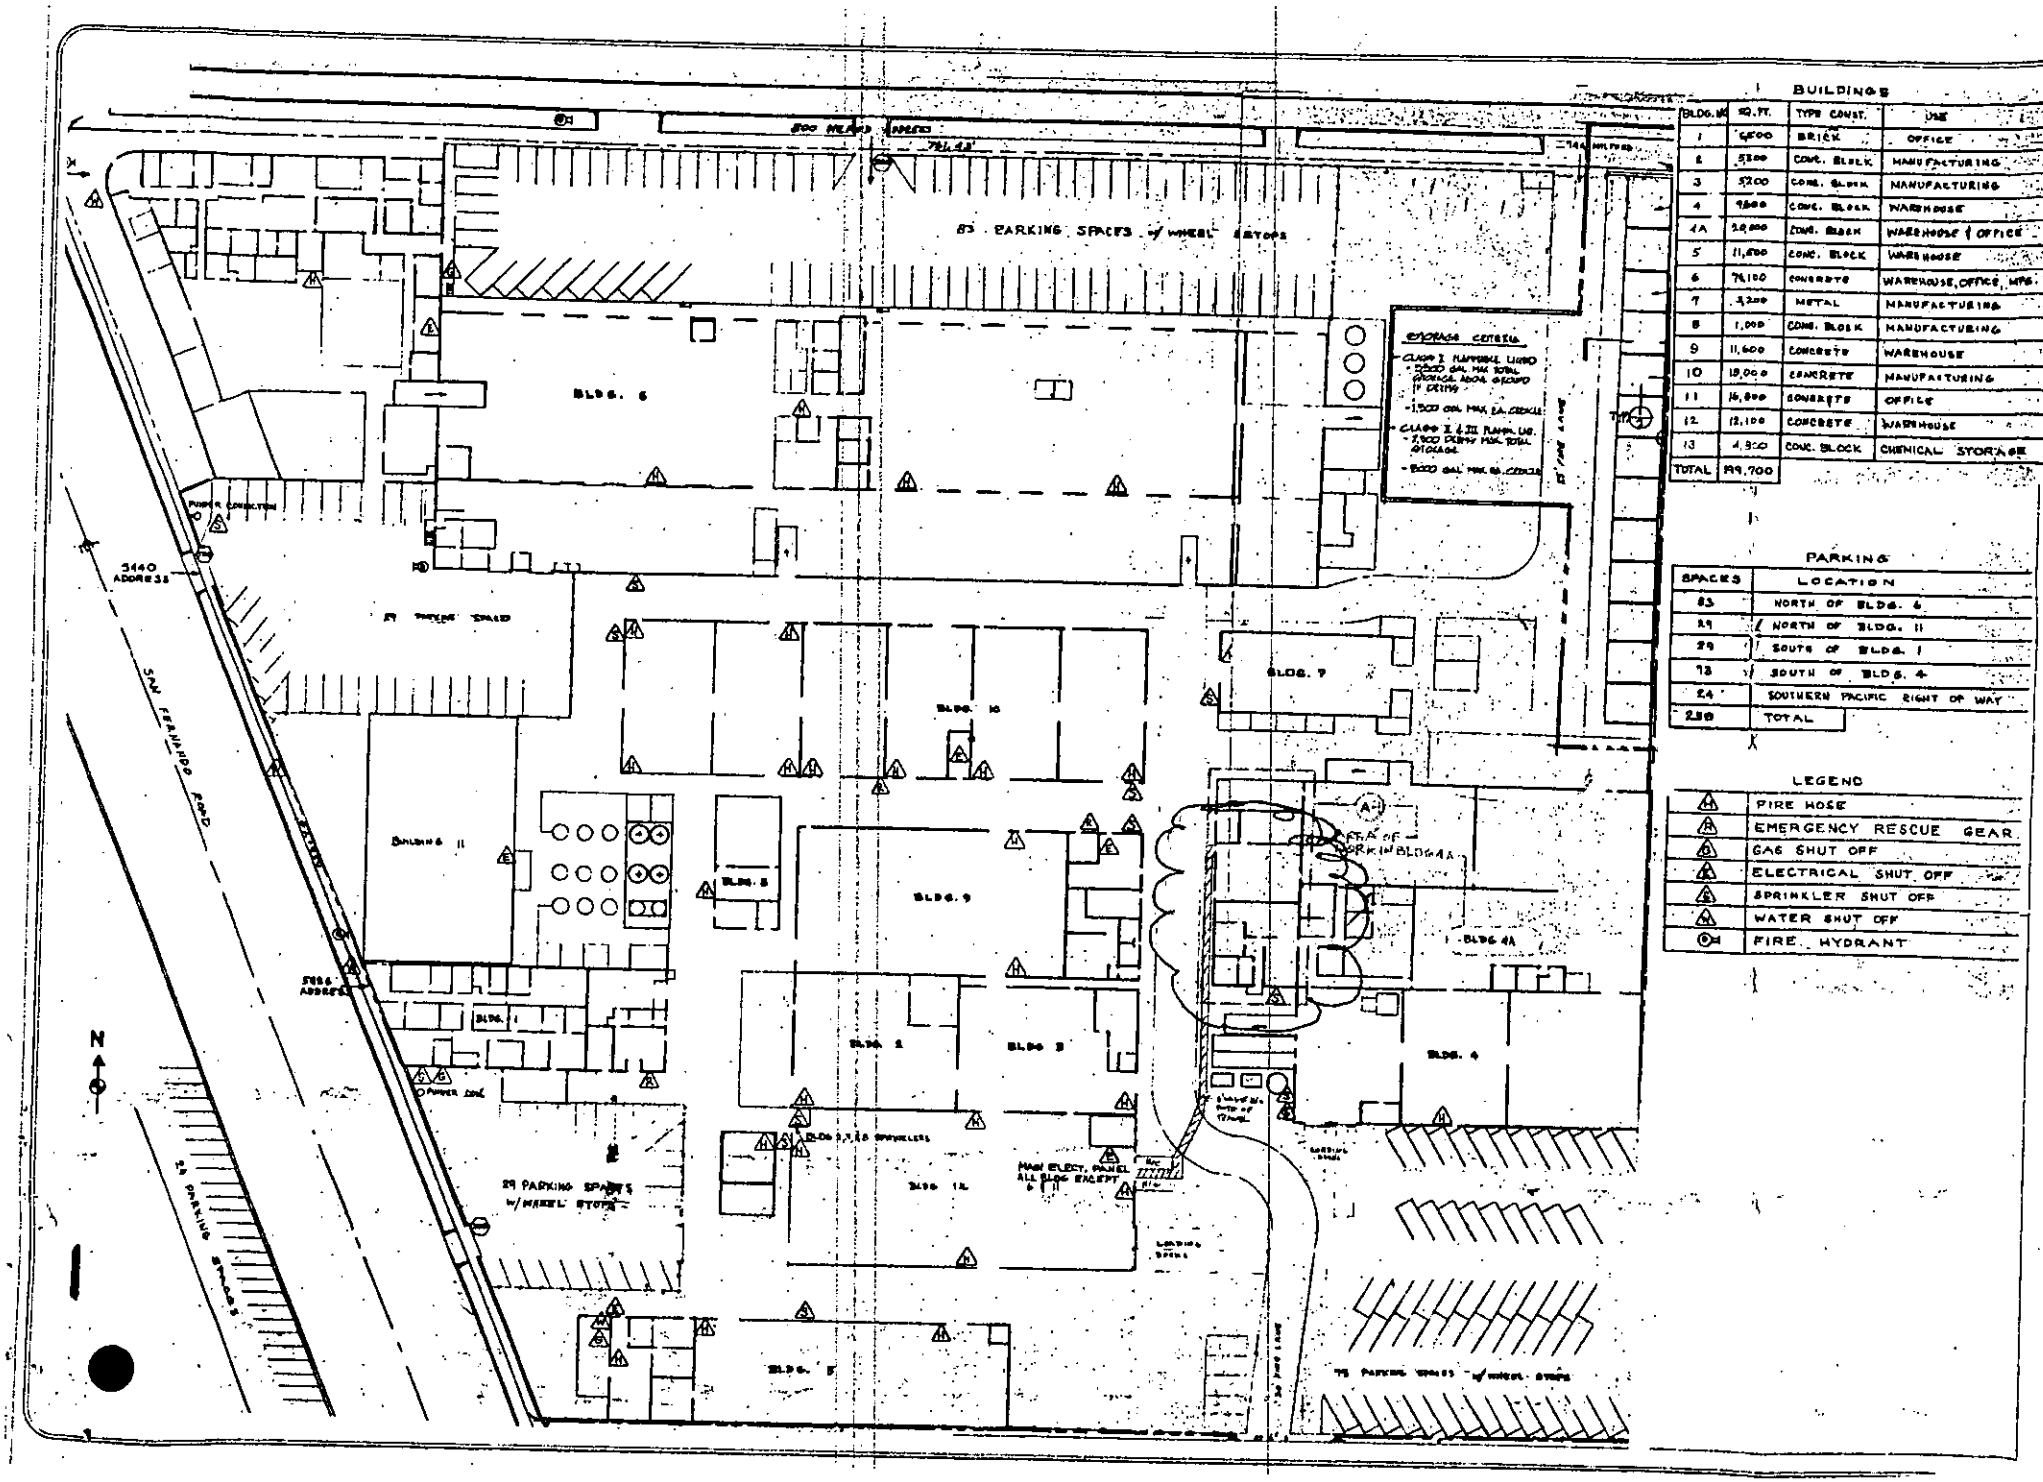

BUILDINGS

BLDG. NO.	SQ. FT.	TYPE CONST.	USE
1	6,000	BRICK	OFFICE
2	5,200	CONC. BLOCK	MANUFACTURING
3	5,200	CONC. BLOCK	MANUFACTURING
4	9,800	CONC. BLOCK	WAREHOUSE
4A	20,000	CONC. BLOCK	WAREHOUSE & OFFICE
5	11,600	CONC. BLOCK	WAREHOUSE
6	76,100	CONCRETE	WAREHOUSE, OFFICE, MFG.
7	3,200	METAL	MANUFACTURING
8	1,000	CONC. BLOCK	MANUFACTURING
9	11,600	CONCRETE	WAREHOUSE
10	18,000	CONCRETE	MANUFACTURING
11	16,000	CONCRETE	OFFICE
12	12,100	CONCRETE	WAREHOUSE
13	4,900	CONC. BLOCK	CHEMICAL STORAGE
TOTAL	229,700		

PARKING

SPACES	LOCATION
83	NORTH OF BLDG. 6
29	NORTH OF BLDG. 11
29	SOUTH OF BLDG. 1
73	SOUTH OF BLDG. 4
24	SOUTHERN PACIFIC RIGHT OF WAY
238	TOTAL

LEGEND

	FIRE HOSE
	EMERGENCY RESCUE GEAR
	GAS SHUT OFF
	ELECTRICAL SHUT OFF
	SPRINKLER SHUT OFF
	WATER SHUT OFF
	FIRE HYDRANT

ARKIECO - ARCHITECTURE

CITY OF GLENDALE - BUILDING AND SAFETY
633 E. Broadway, Room 101
Glendale, CA 91206 - (818) 548-3200, 548-4830 (Inspection)

APPLICATION NO. BB - 20000491

APPLICATION FOR BUILDING PERMIT

Separate applications are required for Electrical, Plumbing, Heating/Air Conditioning, Fire Sprinklers, Use & Occupancy and Signs

Please complete the section below clearly, legibly and in ink

EXPIRATION DATE:

APPLICATION NO. BB - 20000491

PROJECT ADDRESS, CITY AND ZIP: 5454 SAN FERNANDO RD, GLENDALE, (BLDG. 4A) — UNIT (SUITE) NO.

BLDG. TYPE: ☐ DWELLING/DUPLEX ☐ APARTMENT/CONDO ☒ COMMERCIAL ☐ MANUFACTURING ☐ RECREATIONAL ☐ PUBLIC ADMIN./UTILITY

SCOPE OF CONSTRUCTION: ☐ NEW STRUCTURE ☒ ADDITION ☒ ALTERATION/REPAIR ☐ DEMOLISH STRUCTURE

DESCRIPTION OF CONSTRUCTION ACTIVITY: OFFICE ADDITION - BLDG. 4A
T.I. (FOR 2-PARTITIONS ONLY)

COST OF CONSTRUCTION (includes all fixed equipment, electrical, plumbing, mechanical and labor costs. This may be revised by the building official.) $2000 — 4/3/00

CHECK THIS BOX IF WORK HAS ALREADY STARTED ☐. Double the permit fee will be charged for legalization.

Check one for the primary contact

	NAME	MAILING ADDRESS	CITY, STATE & ZIP	PHONE NO.
☐	APPLICANT'S NAME: 8341 CALIFORNIA AVE SUITE A	MILESTONE BLDG & SVCS -	91402 -	BUS. PHONE NO. (818) 779695
	APPLICANT'S TITLE: GENERAL MGR.			ALT. PHONE NO.
☐	PROPERTY OWNER'S NAME: P.M.C. DESOTO	5454 SAN FERNANDO RD	GLENDALE CA	PHONE NO. (818) 240-2060
☐	ARCHITECT/ENGINEER'S NAME: ARSIESO -	P.O. BOX 261292	ENCINO CA 91426	STATE LIC. NO. C24317 / PHONE NO.
☒	CONTRACTOR'S NAME: MILESTONE BUILDING SERVICES	57600	CITY BUS. LIC. NO.	STATE LIC. NO. 8341 CALIFORNIA AVE SUITE A GLENDALE CA 91402 / PHONE NO. (818) 779695

VCCLB20000246

STAFF USE ONLY BELOW THIS LINE

ASSESSOR'S PARCEL NO.	LEGAL DESCRIPTION, TRACT	BLOCK	LOT	SECTION MAP NO.	PARCEL ZONE
5593 - 005 - 040	601800		Por of West Glendale 42-75	20	M2
NO. OF EXISTING BUILDINGS ON PARCEL AND RESPECTIVE USES				LOT DIMENSIONS	FIRE ZONE 4 ☐ / LOT AREA

PROPOSED USE OF BUILDING				EXISTING USE OF BUILDING (Only if changed)				
SAME				MANUF. / OFFICE				
USE OF SPACE	OCCUPANCY DESIGNATION			FLOOR AREA (BLDG.)			OCCUPANT LOAD	
SAME	F1/B							
BEDROOMS	DWELLING UNITS	FIRE SPRINKLERS	HEIGHT (BLDG.)	STORIES	BASEMENT	MEZZ.	SPECIAL INSP.	TYPE OF CONSTR.
N/A	N/A	YES		2	—	—		III N

FLOOR AREA (ZONING)	HEIGHT (BLDG.)	PARKING PROVIDED	PARKING REQUIRED	CASES, ORDINANCES, VARIANCES...

STAFF COMMENTS, (INITIALS)

PLAN REQUIRED ☐
PLOT PLAN ATTACHED ☐
NEW CERT. OF OCCUPANCY ☐

- MAHMOOD MESCHI (ARCH.) ; C24312 (EXP. 8/31/01)

W/C State Fund 6/1/00 # 1454027-99

O.K. TO SUBMIT/EXPRESS BY: PRINT	SIGNATURE	DATE	ACCEPTED BY:	DATE	RECEIPT NO.	P.C. FEE
			I. Capra	4/3/00	0033	Y / N

Check only if applicable					Check only if applicable				
☐	ENGINEERING PRINT	SIGNATURE	DATE	P.W. EASEMENTS		R.L. TO CURB FACE		ACCESSIBILITY	Y / N
☐	ZONING PRINT	SIGNATURE	DATE		☐	P.S. WATER PRINT	SIGNATURE	DATE	ENERGY Y / N
☒	FIRE/INDUSTRIAL WASTE PRINT RAY ORTIZ	SIGNATURE	DATE 4/3/00		☐	P.S. ELECTRIC PRINT	SIGNATURE	DATE	STRONG MOTION Y / N
☐	DESIGN REVIEW PRINT	SIGNATURE	DATE		☐	AGENCY: PRINT	SIGNATURE	DATE	S.F.C. N/A
☐	AGENCY: PRINT	SIGNATURE	DATE		☐	AGENCY: PRINT	SIGNATURE	DATE	ARCHIVE FEE (PAGES) $6 —
BLDG. PLAN CHECK PRINT		SIGNATURE	DATE	ACCEPTED BY:	DATE	RECEIPT NO.		SUPP. P.C. FEE Y / N	
O.K. TO ISSUE PERMIT BY: PRINT EDWARDO S. LEE		SIGNATURE	DATE 4/3/00	ACCEPTED BY:	DATE	RECEIPT NO.		PERMIT FEE Y / N	

THE CITY OF GLENDALE RESTRICTS ISSUANCE OF THE BUILDING PERMIT TO THE PROPERTY OWNER OR LICENCED GENERAL CONTRACTOR ONLY. SIGNATURES OF THIS INDIVIDUAL MUST BE VERIFIED BY PERSONAL IDENTIFICATION. ANY PERSON SIGNING THE PERMIT APPLICATION AS AGENT FOR THE OWNER OR CONTRACTOR SHALL HAVE AN ORIGINAL LETTER OF AUTHORIZATION AT THE TIME OF PERMIT ISSUANCE. APPLICATIONS SHALL EXPIRE 180 DAYS AFTER THE DATE OF SUBMITTAL AND THEREAFTER, ANY DOCUMENTS SUBMITTED TO THE DEPARTMENT SHALL BE RETURNED TO THE APPLICANT OR DESTROYED BY THE BUILDING OFFICIAL. UPON WRITTEN REQUEST FROM THE APPLICANT, THE BUILDING OFFICIAL MAY EXTEND THE PERIOD OF PERMIT APPLICATION.

BB Rev. 01/2000

APPLICATION NO. BB - 20000491

PROJECT ADDRESS: 5454 SAN FERNANDO (BLDG. 4A)

LICENSED CONTRACTORS DECLARATION

I HEREBY AFFIRM, UNDER PENALTY OF PERJURY, THAT I AM LICENCED UNDER THE PROVISIONS OF CHAPTER 9 (STARTING WITH SECTION 7000) OF DIVISION 3 O FTHE BUS. & PROF. CODE , AND THAT MY LICENSE IS IN FULL FORCE AND EFFECT.

LICENSE CLASS _____ LICENSE NO._____CONTRACTOR'S SIGNATURE_____DATE_____

OWNER-BUILDER DECLARATION

AS THE PROPERTY OWNER AND BUILDER OF THE PROPOSED PROJECT ('OWNER-BUILDER') YOU ARE THE RESPONSIBLE PARTY OF RECORD ON THIS PERMIT. BUILDING PERMITS ARE NOT REQUIRED TO BE SIGNED BY PROPERTY OWNERS UNLESS THEY ARE PERSONALLY PERFORMING THEIR OWN WORK. IF YOUR WORK IS BEING PERFORMED BY SOMEONE OTHER THAN YOURSELF, YOU MAY PROTECT YOURSELF FROM POSSIBLE LIABILITY IF THAT PERSON APPLIES FOR THE PROPER PERMIT IN HIS OR HER NAME. CONTRACTORS ARE REQUIREO BY LAW TO BE LICENSED AND BONDED BY THE STATE OF CALFORNIA AND TO HAVE A BUSINESS LICENSE FROM THE CITY OF GLENDALE. THEY ARE ALSO REQUIRED BY LAW TO PUT THEIR LICENSE NUMBER ON ALL PERMITS FOR WHICH THEY APPLY. IF YOU PLAN TO DO YOUR OWN WORK, WITH THE EXCEPTION OF VARIOUS TRADES THAT YOU PLAN TO SUBCONTRACT, YOU SHOULD BE AWARE THAT IF YOU EMPLOY OR OTHERWISE ENGAGE ANY PERSONS OTHER THAN YOUR IMMEDIATE FAMILY, AND THE WORK (INCLUDING MATERIALS AND OTHER COSTS) IS $200 OR MORE FOR THE ENTIRE PROJECT, AND SUCH PERSONS ARE NOT LICENSED AS CONTRACTORS OR SUBCONTRACTORS, THEN YOU MAY BE AN EMPLOYER. IF YOU ARE AN EMPLOYER, YOU MUST REGISTER WITH THE STATE AND FEDERAL GOVEMMENT AS AN EMPLOYER AND YOU ARE SUBJECT TO SEVERAL OBLIGATIONS INCLUDING STATE AND FEDERAL INCOME TAX WITHHOLDING, FEDERAL SOCIAL SECURITY TAXES, WORKERS COMPENSATION INSURANCE, DISABILITY INSURANCE COSTS, AND UNEMPLOYMENT COMPENSATION CONTRIBUTIONS. THERE MAY BE FINANCIAL RISKS FOR YOU IF YOU DO NOT CARRY OUT THESE OBLIGATIONS, AND THESE RISKS ARE ESPECIALLY SERIOUS WITH RESPECT TO WORKERS' COMPENSATION INSURANCE. FOR MORE SPECIFIC INFORMATION ABOUT YOUR OBLIGATIONS UNDER FEDERAL LAW, CONTACT THE INTERNAL REVENUE SERVICE (ANO, IF YOU WISH, THE U.S. SMALL BUSINESS ADMINISTRATION). FOR MORE SPECIFIC INFORMATION ABOUT YOUR OBLIGATIONS UNDER STATE LAW, CONTACT THE DEPARTMENT OF BENEFIT PAYMENTS AND THE DIVISION OF INDUSTRIAL ACCIDENTS. IF THE STRUCTURE IS INTENDED FOR SALE, PROPERTY OWNERS WHO ARE NOT LICENSED CONTRACTORS ARE ALLOWED TO PERFORM THEIR WORK PERSONALLY OR THROUGH THEIR OWN EMPLOYEES, WITHOUT A LICENSED CONTRACTOR OR SUBCONTRACTOR, ONLY UNDER LIMITED CONDITIONS. A FREQUENT PRACTICE OF UNLICENSED PERSONS PROFESSING TO BE CONTRACTORS IS TO SECURE AN 'OWNER-BUILDER' BUILDING PERMIT, ERRONEOUSLY IMPLYING THAT THE PROPERTY OWNER IS PROVIDING HIS OR HER OWN LABOR AND MATERIAL PERSONALLY. INFORMATION ABOUT LICENSED CONTRACTORS MAY BE OBTAINED BY CONTACTING THE CONTRACTORS' STATE LICENSE BOARD IN YOUR COMMUNITY OR AT 1020 N STREET, SACRAMENTO, CALIFORNIA 95814. NOTE: THE CURRENT MAILING ADDRESS OF THE CONTRACTORS STATE LICENSE BOARD IS P.O. BOX 26000, SACRAMENTO, CALIFORNIA 95826.

SECTION 7031.5 OF THE BUS. & PROF. CODE REQUIRES THE PERMIT APPLICANT TO SIGN A STATEMENT ABOVE OR CLAIM EXEMPTION FROM THE CONTRACTOR'S LICENSE LAW AND STATE THE BASIS FOR SUCH EXEMPTION. VIOLATIONS OF THIS SECTION SUBJECTS THE APPLICANT TO A CIVIL PENALTY OF NOT MORE THAN FIVE HUNDRED DOLLARS ($500). I HEREBY AFFIRM THAT I HAVE READ THE PARAGRAPH ABOVE AND WILLFULLY ACCEPT THE RESPONSIBILITY OF AN OWNER-BUILDER. I FURTHER AFFIRM, UNDER PENALTY OF PERJURY, THAT I AM EXEMPT FROM THE CONTRACTOR'S LICENSE LAW FOR THE FOLLOWING REASON:

_____ INITIAL I, AS OWNER OF THE PROPERTY, OR MY EMPLOYEES WITH WAGES AS THEIR SOLE COMPENSATION, WILL DO THE WORK, AND THE STRUCTURE IS NOT INTENDED OR OFFERED FOR SALE (SEC. 7044, BUSINESS AND PROFESSIONS CODE: THE CONTRACTORS LICENSE LAW DOES NOT APPLY TO AN OWNER OF PROPERTY WHO BUILDS OR IMPROVES THEREON, AND WHO DOES SUCH WORK HIMSELF OR HERSELF OR THROUGH HIS OR HER OWN EMPLOYEES. PROVIDED THAT THE IMPROVEMENTS ARE NOT INTENDED OR OFFERED FOR SALE. IF, HOWEVER, THE BUILDING OR IMPROVEMENT IS SOLD WITHIN ONE YEAR OF COMPLETION, THE OWNER-BUILDER WILL HAVE THE BURDEN OF PROVING THAT HE OR SHE DID NOT BUILD OR IMPROVE FOR THE PURPOSE OF SALE.).

_____ INITIAL I, AS OWNER OF THE PROPERTY, AM EXCLUSIVELY CONTRACTING WITH LICENSED CONTRACTORS TO CONSTRUCT THE PROJECT (SEC. 7044, BUSINESS AND PROFESSIONS CODE: THE CONTRACTORS LICENSE LAW DOES NOT APPLY TO AN OWNER OF PROPERTY WHO BUILDS OR IMPROVES THEREON, AND WHO CONTRACTS FOR THE PROJECTS WITH A CONTRACTOR(S) LICENSED PURSUANT TO THE CONTRACTORS LICENSE LAW.). I HAVE OR PLAN TO CONTRACT WITH THE FOLLOWING PERSON (COMPANY) TO PROVIDE THE PROPOSED CONSTRUCTION:

NAME_____ ADDRESS_____PHONE_____CONTRACTORS LIC. NO._____

_____ INITIAL I, AS OWNER OF THE PROPERTY, PLAN TO PROVIDE PORTIONS OF THE WORK BUT I HAVE OR PLAN TO CONTRACT WITH THE FOLLOWING PERSON(S) /(COMPANY(IES)) TD PROVIDE THE WORK INOICATED

NAME_____ ADDRESS_____PHONE_____TYPE OF WORK_____

NAME_____ ADDRESS_____PHONE_____TYPE OF WORK_____

NAME_____ ADDRESS_____PHONE_____TYPE OF WORK_____

_____ INITIAL I AM EXEMPT UNDER SECTION _____ OF THE BUS. AND PROF. CODE FOR THE FOLLOWING REASON:_____

Name of Property Owner_____Signature_____Date_____

WORKERS COMPENSATION DECLARATION

_____ INITIAL I HAVE AND WILL MAINTAIN A CERTIFICATE OF CONSENT TO SELF-INSURE FOR WORKERS' COMPENSATION, AS PROVIDED FOR BY SECTION 3700 OF THE LABOR CODE, FOR THE PERFORMANCE OF THE WORK FOR WHICH THIS PERMIT IS ISSUED.

_____ INITIAL I HAVE AND WILL MAINTAIN WORKERS' COMPENSATION INSURANCE, AS REQUIRED BY SECTION 3700 OF THE LABOR CODE, FOR THE PERFORMANCE OF THE WORK FOR WHICH THIS PERMIT IS ISSUED. MY WORKERS'COMPENSATION INSURANCE CARRIER AND POLICY NUMBER ARE:

CARRIER_____ POLICY NUMBER_____EXPIRATION DATE_____
(THIS SECTION NEED NOT BE COMPLETED IF THE PERMIT IS FOR ONE HUNDRED DOLLARS ($100) OR LESS)

_____ INITIAL I CERTIFY THAT IN THE PERFORMANCE OF THE WORK FOR WHICH THIS PERMIT IS ISSUED, I SHALL NOT EMPLOY ANY PERSON IN ANY MANNER SO AS TO BECOME SUBJECT TO THE WORKERS' COMPENSATION LAWS OF CALIFORNIA, AND AGREE THAT IF I SHOULD BECOME SUBJECT TO THE WORKERS' COMPENSATION PROVISIONS OF SECTION 3700 OF THE LABOR CODE, I SHALL FORTHWITH COMPLY WITH THOSE PROVISIONS.

☐ CONTRACTOR
☐ OWNER
☐ AGENT

Print Name_____Signature_____Date_____

WARNING: FAILURE TO SECURE WORKERS' COMPENSATION COVERAGE IS UNLAWFUL, AND SHALL SUBJECT AN EMPLOYER TO CRIMINAL PENALTIES AND CIVIL FINES UP TO ONE HUNDRED THOUSAND DOLLARS ($100,000), IN ADDITION TO THE COST OF COMPENSATION, DAMAGES AS PROVIDED FOR IN SECTION 3706 OF THE LABOR CODE, INTEREST, AND ATORNEY'S FEES.

ASBESTOS NOTIFICATION

☐ I declare that notification of asbestos removal is not applicable to this project ☐ A notification letter has or will be sent to the AQMD or EPA _____ SIGNATURE

CONSTRUCTION LENDING AGENCY

I HEREBY AFFIRM UNDER PENALTY OF PERJURY THAT THERE IS A CONSTRUCTION LENDING AGENCY FOR THE PERFORMANCE OR THE WORK FOR WHICH THIS PERMIT IS ISSUED (SEC. 3097, CIVIL CODE)

LENDER'S NAME_____LENDER'S ADDRESS_____PHONE_____

FINAL DECLARATION

I CERTIFY THAT I HAVE READ THIS APPLICATION AND STATE THAT THE ABOVE INFORMATION IS CORRECT. I AGREE TO COMPLY WITH ALL CITY AND COUNTY ORDINANCES AND STATE LAWS RELATING TO BUILDING CONSTRUCTION, AND HEREBY AUTHORIZE REPRESENTATIVES OF THE CITY OF GLENDALE TO ENTER UPON THE ABOVE-MENTIONED PROPERTY FOR INSPECTION PURPOSES.

☐ CONTRACTOR
☐ OWNER
☐ AGENT

Print name_____Signature_____Date_____

BLDG PERMIT NO. _____

ADDRESS _____

INSPECTIONS	APPROVED BY	DATE
Presite		
Shoring		
Setback & Yards		
Ufer		
Trench & Forms Reinforcing Survey		
Setback & Elevation Survey		
OK to Pour Footings		

DO NOT POUR FOOTINGS UNTIL ABOVE IS APPROVED

Underground Hydro		
Underground Flush		
Heat or Refrigeration Groundwork		
Electrical Groundwork		
Plumbing Groundwork		
Gas Piping Groundwork		
Under Floor Insulation		
First Floor Joists		
OK to Pour Slab Floor		

DO NOT POUR CONCRETE FLOOR SLAB OR COVER FIRST FLOOR JOISTS UNTIL ABOVE IS APPROVED

Rough Electric		
Rough Plumbing		
Ducts		
Rough Heating or Refrig.		
Rough Gas Piping		
Roof Sheating (Commercial Only)		
Rough Framing & Roof	[signature]	9/7-00
Alarm Rough		
Overhead Hydro		
Fire Sprinkler Weld Insp.		
Insulation		
OK To Cover		

DO NOT COVER UNTIL ABOVE IS APPROVED

INSPECTIONS	APPROVED BY	DATE
Lathing Interior ☐ Exterior ☐		
Drywall	[signature]	9/7-00
Brown Coat Interior ☐ Exterior ☐		
Sewer-Septic Tank - Cesspool		
Final Gas		
Final Plumbing		
Final Electrical		
Final Heating or Refrigeration		
Energy Final		
Landscape Final		
Grading Final		
Final-Engineering		
Final Sprinkler		
Final Central Station		
Final Fire Alarm		
F.P.B. Final		
Final Building Inspection	[signature]	9/26-00

OCCUPANCY OF THIS BUILDING BEFORE ALL FINAL INSPECTIONS ARE MADE IS VIOLATION OF THE CITY OF GLENDALE MUNICIPAL CODE

CORRECTIONS & PARTIAL INSPECTIONS

INSPECTIONS	APPROVED BY	DATE

Certificate of Use and Occupancy

For Existing Legal Structure or Building

March 13, 1995 — UO-15706

Named Applicant: Theodore M. Clark, Vice President

Named Business: Courtaulds Aerospace, Inc.

Street Address: 5454 San Fernando Rd. #B, Glendale, CA 91203

Use: Manufacturing — Occupancy Classification: H2/H3/B2

Square Feet: 46,600 — Parking Spaces: 294 — Zoning: M2

This certifies that so far as ascertained by or made known to the below named parties, the building identified above is a legally existing building and has been determined that the change of use or occupancy or both to the named use occupancy and owner or tenant will not result in any increased hazard to life or limb, health, property or public welfare and such use and occupancy complies with the various ordinances of the city regulating building construction and use.

Michael J. Wiederkehr
Acting Permit Services Administrator

Edith Fuentes
Zoning Administrator

(Section 308 (e), Volume I of the Glendale Building and Safety Code requires that this certificate be posted in a conspicuous place on the premises and shall not be removed except by the Permit Services Administrator.)

MARS
L = 29
MAR 15 1995

Certificate of Use and Occupancy

For Existing Legal Structure or Building

January 31, 1995 — UO-15705

Named Applicant: Theodore M. Clark, Vice President

Named Business: Courtaulds Aerospace, Inc.

Street Address: 5454 San Fernando Rd. #A, Glendale, CA 91203

Use: Offices — Occupancy Classification: H2/H3/B2

Square Feet: 27,500 — Parking Spaces: 294 — Zoning: M2

This certifies that so far as ascertained by or made known to the below named parties, the building identified above is a legally existing building and has been determined that the change of use or occupancy or both to the named use occupancy and owner or tenant will not result in any increased hazard to life or limb, health, property or public welfare and such use and occupancy complies with the various ordinances of the city regulating building construction and use.

Michael J. Wiederkehr
Acting Permit Services Administrator

Edith Fuentes
Zoning Administrator

(Section 308 (e), Volume I of the Glendale Building and Safety Code requires that this certificate be posted in a conspicuous place on the premises and shall not be removed except by the Permit Services Administrator.)

MARS
L=32
FEB 01 1995

5454 SAN FERNADO RD.
NUMBER STREET

I hereby affirm that there is a construction lending agency for the performance of the work for which this permit is issued (Sec. 3097, Civil Code.)
CONSTRUCTION LENDER & BRANCH
MAILING ADDRESS
CITY ZIP

OWNER-BUILDER DECLARATION

I hereby affirm that I am exempt from the Contractor's License Law for the following reason: *(Sec. 7031.5, Business and Professions Code: Any city or county which requires a permit to construct, alter, improve, demolish, or repair any structure, prior to its issuance also requires the applicant for such permit to file a signed statement that he is licensed pursuant to the provisions of the Contractor's License Law, Chapter 9 (commencing with Section 7000) of Division 3 of the Business and Professions Code, or that he is exempt therefrom, and the basis for the alleged exemption. Any violation of Section 7031.5 by any applicant for a permit, subjects the applicant to a civil penalty of not more than five hundred dollars ($500).)*

☐ I, as owner of the property, or my employees with wages as their sole compensation, will do the work, and the structure is not intended or offered for sale. *(Sec. 7044, Business and Professions Code: The Contractor's License Law does not apply to an owner of property who builds or improves thereon and who does such work himself or through his own employees, provided that such improvements are not intended or offered for sale. If, however, the building or improvement is sold within one year of completion, the owner-builder will have the burden of proving that he did not build or improve for the purpose of sale.)*

☐ I, as owner of the property, am exclusively contracting with licensed contractors to construct the project. *(Sec. 7044, Business and Professions Code: The Contractor's License Law does not apply to an owner of property who builds or improves thereon, and who contracts for such projects with a contractor(s) licensed pursuant to the Contractor's License Law.)*

☐ I am exempt under Sec. _____, B. & P.C. for this reason _____

Date _____ Owner _____

5454 SAN FERNANDO Rd.
NUMBER STREET

APPLICATION FOR A
BUILDING PERMIT
BUILDING SECTION, PUBLIC WORKS DIVISION
633 E. BROADWAY, CITY OF GLENDALE, CA 91206-4390 (818) 956-4835

LICENSED CONTRACTOR'S DECLARATION

I hereby affirm that I am licensed under provisions of Chapter 9 (commencing with Section 7000) of Division 3 of the Business and Professions Code, and my license is in full force and effect.

CONTRACTOR DARRYL LUIZZI CONST	CITY LIC. NO. 34368
MAILING ADDRESS 1375 RAYMOND	TEL. NO. 5007437
CITY GLENDALE	ZIP 91201
☐ ARCH ☐ ENGR. JOSEPH C. ENGEL	STATE LIC. NO. C-2910
MAILING ADDRESS 5454 SAN FERNADO	TEL. NO. 2402060
CITY GLENDALE	ZIP 91209
OWNER PRODUCTS RESEARCH	TEL. NO. 2402060
MAILING ADDRESS 5454 SAN FERNADO	
CITY GLENDALE	ZIP 91209

NOTE: WHEN PROPERLY VALIDATED IN THIS SPACE, THIS FORM CONSTITUTES A BUILDING PERMIT TO DO THE WORK PRESCRIBED HEREIN.

DESCRIPTION OF WORK

NEW ☒ ADD'N ☐ ALTER ☐ REPAIR ☐ DEMOLISH ☐

FLOOR AREA INCR. OR DECR. (SQ. FT.) 0	NO. OF STORIES	NO. OF DWELLING UNITS
PRESENT BLDG. USE	PROPOSED BLDG. USE	

DESCRIBE WORK TO BE DONE Blackwall 140'

LOT WIDTH _____ LOT DEPTH _____ NO. OF EXISTING BLDGS ON LOT _____

NOTE! PROVIDE PLOT PLAN ON BACK SIDE OF THIS COPY ONLY

VALUATION NOTE: Include Wiring, Plumb., Labor, Heat, Mat., Etc. $9,000

WORKERS COMPENSATION EXPIRE DATE No employees

MAP BK 5638 PAGE 18 PARCEL 32 SEC. SH. 20 UBC Ed ?
LOT NO. 31 BLOCK NO. _____ TRACT West Glendale

USE ZONE	FIRE ZONE	OCCUPANCY	TYPE OF CONSTR.	OCC LOAD
M2	2	M/S	—	—

REQ'D SET BACKS	FRONT	RIGHT SIDE	LEFT SIDE	REAR	SPECIAL CASE	SEATS
	EXIST'G	0	9	9		

CITY ENGINEER
EASEMENT None
DIST. FACE OF CURB TO P.L. 10 FT SEWER (YES) NO GRADING _____ PKG SPC

PUBLIC SERVICE
WATER _____ ELECTRIC _____

PLANNING

P.C. FEE _____ PERM. PLAN ☐
PERMIT FEE 35.48 W/O PLAN ☐
CHECKER'S APPROVAL BW 7-18

I certify that I have read this application and state that the above information is correct. I agree to comply with all city and county ordinances and state laws relating to building construction, and hereby authorize representatives of this city to enter upon the above-mentioned property for inspection purposes.

36!!

Signature of Applicant _____ Date 7-18-88

PERMANENT

PLAN CHECK VALIDATION

...consensus of ... all successors in interest ... City for all claims, suits and actions arising out of any errors or inaccuracies contained in any plans submitted for the purpose of obtaining this permit.

Br...

WORKERS' COMPENSATION DECLARATION

I hereby affirm that I have a certificate of consent to self-insure, or a certificate of Workers' Compensation Insurance, or a certified copy thereof. *(Sec. 3800, Labor Code.)*

Policy No. _____ Company _____

CERTIFICATE OF EXEMPTION FROM WORKERS' COMPENSATION INSURANCE

(This section need not be completed if the permit is for one hundred dollars ($100) or less.)

I certify that in the performance of the work for which this permit is issued, I shall not employ any person in any manner so as to become subject to the Workers' Compensation Laws of California.

NOTICE TO APPLICANT: If, after making this Certificate of Exemption you should become subject to the Workers' Compensation provisions of the Labor Code, you must forthwith comply with such provisions or this permit shall be deemed revoked.

Applicant _____ Date _____

I agree not to occupy or allow occupancy of any building authorized by this permit until final building inspection has been received.

I certify that I have read this application and state that the above information is correct. I agree to comply with all city and county ordinances and state laws relating to building construction, and hereby authorize representatives of this city to enter upon the above-mentioned property for inspection purposes.

Signature of Applicant _____ Date _____

Form PWB 51 (Rev 11/83)

PERMANENT

0506 8009 5-12-88 87.43
Plans actually submitted 7-18-88


INSPECTION RECORD

ITEM	INSPECTOR	DATE
SET BACKS FRONT / L. SIDE / FIELD CHECK R. SIDE / REAR AS PER PLAN TRENCHES: WIDTH 24 DEPTH 18		8-12-88
1st FLOOR JOIST: SLAB		
FRAMING		
FINAL		10-4-88

PARTIAL OR MISC. INSPECTIONS

GROUT TO 4'0		8-25-88
GROUT TOP OUT TO 10'0		8-29-88

NOTE:- LOCATE ALL STRUCTURES ON LOT. MAKE BOTTOM OF PAGE THE STREET FRONTAGE.

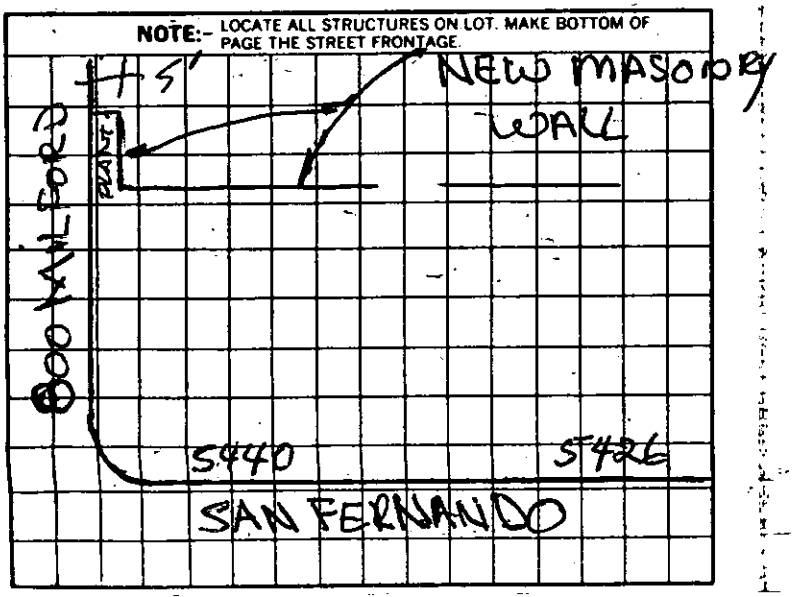

EXEMPTION DECLARATION

I certify that I am exempt from the "License required" provisions of the Contractor License Law. (State basis of exemption)

no employees

If I should become subject to the workmen's compensation provisions of the Labor Code of California I will forthwith comply with the provisions of Section 3700 or my permit will be deemed revoked.

Date Signature of Exempt Individual

information JV. 4/27/67
Room Bldg. B. shower
& lavatory JV - 5/15/67
2 clean fixtures Bldg B JV. 6/6/67.
2 on Bldg B. JV. 8/2/67
2 kept for supplement JV. 12/5/67

JOB ADDRESS

5454 San Fernando Road

ST.

MAINTENANCE

[illegible] PUBLIC WORKS DIVISION
[illegible] BURBANK, CALIFORNIA

CONTRACTOR Watson D. Pritchard	TEL. NO.
MAILING ADDRESS	STATE LIC. NO.
OWNER Semco Division of Prod.	CITY LIC. NO. 537
MAILING ADDRESS Research	TEL. NO.

DESCRIPTION OF WORK

☐ NEW BLDG. ☐ EXIST. BLDG. ☐ NO SERV. CHANGE ☐ RECONNECT OR RESEAL

FEE COMPUTATION

NOTE! TOTALS SHOWN BELOW MUST BE SUBMITTED IN DIAGRAM ON SEPARATE WORK SHEET PROVIDED FOR THIS PURPOSE.

.....FIXTURES .....RECEPTACLES

.....OUTLETS .....SWITCHES

FIRST TEN @ .....EACH

ADDITIONAL @.....EACH **FEE**.....

MOTORS _____ WELDER _____

TRANSFORMERS _____ RANGE _____

HEATING APPL. _____ DRYER _____

WATER HTR.. _____ MISC. EQ. or APPL. _____

QUAN.	HP - KW - KVA OVER	INCL.	ACTUAL	PHASE 1	3	UNIT COST	FEE
	0	1					
	1	5					
	5	20					
	20						

CK. MO. CASH NOTE: WHEN PROPERLY VALIDATED IN THIS SPACE, THIS FORM CONSTITUTES AN ELECTRIC PERMIT TO DO THE WORK DESCRIBED HEREON.

Oct. 1969

_____ SIGNS – INCANDESCENT – TRANSFORMER @ _____ ea. _____

_____ CELLULAR FLOOR RACEWAY @ _____ PER 100 FT. _____

_____ DISTRIBUTION PANEL, OVERCURRENT DEVICE @ _____ ea. _____

_____ SWITCHBOARD – VOLTAGE _____ AMPERAGE _____

_____ SERVICE –VOLTAGE _____ AMPERAGE _____

_____ TEMP. SERVICE OR TEMP. LIGHTING

_____ MISCELLANEOUS No Work Done

I have carefully read and examined the above application and know the same to be true and correct. All provisions of the Laws and Ordinances governing this type of construction will be complied with whether mentioned herein or not. No person shall be employed in violation of the Labor Code of the State of California.

PERMIT FEE @	**2.00**
INVESTIGATION FEE	
TOTAL FEE	

Watson D. Pritchard

SIGNATURE OF CONTRACTOR OR AUTHORIZED AGENT

FORM B-53

PERMANENT

INSPECTION RECORD
BASIC INSPECTIONS

ITEM	INSPECTOR	DATE
GROUND WORK		
ROUGH		
FIXTURES		
RELEASE TO PUBLIC SERVICE		
FINAL		

PARTIAL OR MISC. INSPECTIONS

5454 San Fernando Road

MAINTENANCE

Sept. 1971

CONTRACTOR Gerald W. Carson	TEL. NO.
MAILING ADDRESS	STATE LIC. NO.
OWNER Products Research &	CITY LIC. NO. 78
MAILING ADDRESS Chemical Corp	TEL. NO.

DESCRIPTION OF WORK

☐ NEW BLDG. ☐ EXIST. BLDG. ☐ NO SERV. CHANGE ☐ RECONNECT OR RESEAL

FEE COMPUTATION

NOTE! TOTALS SHOWN BELOW MUST BE SUBMITTED IN DIAGRAM ON SEPARATE WORK SHEET PROVIDED FOR THIS PURPOSE.

BRANCH CIRCUITS

FIRST TEN _____

ELEVEN TO FORTY _____

ADDITIONAL _____ FEE.....

MOTORS _____ WELDER _____

TRANSFORMERS _____ RANGE _____

HEATING APPL. _____ DRYER _____

WATER HTR.. _____ MISC. EQ. or APPL. _____

QUAN.	HP - KW - KVA OVER	INCL.	ACTUAL	PHASE 1	PHASE 3	UNIT COST	FEE
	0	1					
	1	5					
	5	20					
	20						

_____ ADDING OUTLETS _____

_____ CELLULAR FLOOR RACEWAY @ _____ PER 100 FT. _____

_____ DISTRIBUTION PANEL. OVERCURRENT DEVICE @ _____ ea. _____

_____ SWITCHBOARD – VOLTAGE _____

_____ SERVICE –VOLTAGE _____ , AMPERAGE _____

_____ TEMP. SERVICE OR TEMP. LIGHTING

_____ PRIVATE SWIMMING POOL _____

_____ MISCELLANEOUS _____

No Work Done

I have carefully read and examined the above application and know the same to be true and correct. All provisions of the Laws and Ordinances governing this type of construction will be complied with whether mentioned herein or not. No person shall be employed in violation of the Labor Code of the State of California.

~~PERMIT FEE~~ @

~~INVESTIGATION FEE~~

TOTAL FEE

W. Carson

SIGNATURE OF CONTRACTOR OR AUTHORIZED AGENT

CK. MO. CASH NOTE: WHEN PROPERLY VALIDATED IN THIS SPACE, THIS FORM CONSTITUTES AN ELECTRIC PERMIT TO DO THE WORK DESCRIBED HEREON.

FORM B-53

INSPECTION RECORD

BASIC INSPECTIONS

ITEM	INSPECTOR	DATE
GROUND WORK		
ROUGH		
FIXTURES		
RELEASE TO PUBLIC SERVICE		
FINAL		

PARTIAL OR MISC. INSPECTIONS

5454 San Fernando Road

MAINTENANCE

Oct. 1971

CONTRACTOR: Gerald W. Carson — TEL. NO.:

MAILING ADDRESS: — STATE LIC. NO.:

OWNER: Products Research Co. & — CITY LIC. NO.: 78

MAILING ADDRESS: Chemical Corp — TEL. NO.:

CK., MO., CASH NOTE: WHEN PROPERLY VALIDATED IN THIS SPACE, THIS FORM CONSTITUTES AN ELECTRIC PERMIT TO DO THE WORK DESCRIBED HEREON.

DESCRIPTION OF WORK

☐ NEW BLDG. ☐ EXIST. BLDG. ☐ NO SERV. CHANGE ☐ RECONNECT OR RESEAL

FEE COMPUTATION

NOTE! TOTALS SHOWN BELOW MUST BE SUBMITTED IN DIAGRAM ON SEPARATE WORK SHEET PROVIDED FOR THIS PURPOSE.

BRANCH CIRCUITS

FIRST TEN _____

ELEVEN TO FORTY _____

ADDITIONAL _____ **FEE** .....

MOTORS _____ WELDER _____

TRANSFORMERS _____ RANGE _____

HEATING APPL. _____ DRYER _____

WATER HTR.. _____ MISC. EQ. or APPL. _____

QUAN.	HP - KW - KVA			PHASE		UNIT COST	FEE
	OVER	INCL.	ACTUAL	1	3		
	0	1					
	1	5					
	5	20					
	20						

_____ ADDING OUTLETS _____

_____ CELLULAR FLOOR RACEWAY @ _____ PER 100 FT. _____

_____ DISTRIBUTION PANEL, OVERCURRENT DEVICE @ _____ ea. _____

_____ SWITCHBOARD – VOLTAGE _____

_____ SERVICE –VOLTAGE _____, AMPERAGE _____

_____ TEMP. SERVICE OR TEMP. LIGHTING

_____ PRIVATE SWIMMING POOL _____

_____ MISCELLANEOUS NO WORK DONE

I have carefully read and examined the above application and know the same to be true and correct. All provisions of the Laws and Ordinances governing this type of construction will be complied with whether mentioned herein or not. No person shall be employed in violation of the Labor Code of the State of California.

~~PERMIT FEE~~ @

~~INVESTIGATION FEE~~

TOTAL FEE

Gerald W. Carson

SIGNATURE OF CONTRACTOR OR AUTHORIZED AGENT

FORM B-53

INSPECTION RECORD

BASIC INSPECTIONS

ITEM	INSPECTOR	DATE
GROUND WORK		
ROUGH		
FIXTURES		
RELEASE TO PUBLIC SERVICE		
FINAL		

PARTIAL OR MISC. INSPECTIONS

5454 San Fernando Road

[illegible]

Nov. 1971

CONTRACTOR: Gerald W. Carson | TEL. NO.:

MAILING ADDRESS: | STATE LIC. NO.:

OWNER: Products Research & Chemical Corp | CITY LIC. NO.: 78

MAILING ADDRESS: | TEL. NO.:

DESCRIPTION OF WORK

☐ NEW BLDG. ☐ EXIST. BLDG. ☐ NO SERV. CHANGE ☐ RECONNECT OR RESEAL

FEE COMPUTATION

NOTE! TOTALS SHOWN BELOW MUST BE SUBMITTED IN DIAGRAM ON SEPARATE WORK SHEET PROVIDED FOR THIS PURPOSE.

BRANCH CIRCUITS

FIRST TEN _____

ELEVEN TO FORTY _____

ADDITIONAL _____ **FEE** .....

MOTORS _____ WELDER _____

TRANSFORMERS _____ RANGE _____

HEATING APPL. _____ DRYER _____

WATER HTR. _____ MISC. EQ. or APPL. _____

QUAN.	HP - KW - KVA			PHASE		UNIT COST	FEE
	OVER	INCL.	ACTUAL	1	3		
	0	1					
	1	5					
	5	20					
	20						

CK. MO. CASH NOTE: WHEN PROPERLY VALIDATED IN THIS SPACE, THIS FORM CONSTITUTES AN ELECTRIC PERMIT TO DO THE WORK DESCRIBED HEREON.

_____ ADDING OUTLETS _____

_____ CELLULAR FLOOR RACEWAY @ _____ PER 100 FT. _____

_____ DISTRIBUTION PANEL, OVERCURRENT DEVICE @ _____ ea. _____

_____ SWITCHBOARD – VOLTAGE _____

_____ SERVICE –VOLTAGE _____, AMPERAGE _____

_____ TEMP. SERVICE OR TEMP. LIGHTING

_____ PRIVATE SWIMMING POOL _____

_____ MISCELLANEOUS _____

NO WORK DONE

I have carefully read and examined the above application and know the same to be true and correct. All provisions of the Laws and Ordinances governing this type of construction will be complied with whether mentioned herein or not. No person shall be employed in violation of the Labor Code of the State of California.

~~PERMIT FEE~~ @

~~INVESTIGATION FEE~~

TOTAL FEE

Gerard W Carson

SIGNATURE OF CONTRACTOR OR AUTHORIZED AGENT

FORM B-53

INSPECTION RECORD
BASIC INSPECTIONS

ITEM	INSPECTOR	DATE
GROUND WORK		
ROUGH		
FIXTURES		
RELEASE TO PUBLIC SERVICE		
FINAL		

PARTIAL OR MISC. INSPECTIONS

5454 San Fernando Road

MAINTENANCE

Dec. 1971

CONTRACTOR	TEL. NO.
Gerald W. Carson	
MAILING ADDRESS	STATE LIC. NO.
OWNER	CITY LIC. NO.
Products Research & Chemical	78
MAILING ADDRESS	TEL. NO.

NOTE: WHEN PROPERLY VALIDATED IN THIS SPACE, THIS FORM CONSTITUTES AN ELECTRIC PERMIT TO DO THE WORK DESCRIBED HEREON.

CK. MO. CASH

DESCRIPTION OF WORK

☐ NEW BLDG. ☐ EXIST. BLDG. ☐ NO SERV. CHANGE ☐ RECONNECT OR RESEAL

FEE COMPUTATION

NOTE! TOTALS SHOWN BELOW MUST BE SUBMITTED IN DIAGRAM ON SEPARATE WORK SHEET PROVIDED FOR THIS PURPOSE.

BRANCH CIRCUITS

FIRST TEN _____

ELEVEN TO FORTY _____

ADDITIONAL _____ **FEE** .....

MOTORS _____ WELDER _____

TRANSFORMERS _____ RANGE _____

HEATING APPL. _____ DRYER _____

WATER HTR.. _____ MISC. EQ. or APPL. _____

QUAN.	HP - KW - KVA			PHASE		UNIT COST	FEE
	OVER	INCL.	ACTUAL	1	3		
	0	1					
	1	5					
	5	20					
	20						

_____ ADDING OUTLETS _____

_____ CELLULAR FLOOR RACEWAY @ _____ PER 100 FT. _____

_____ DISTRIBUTION PANEL. OVERCURRENT DEVICE @ _____ ea. _____

_____ SWITCHBOARD – VOLTAGE _____

_____ SERVICE –VOLTAGE _____ . AMPERAGE _____

_____ TEMP. SERVICE OR TEMP. LIGHTING

_____ PRIVATE SWIMMING POOL _____

_____ MISCELLANEOUS _____

NO WORK DONE

I have carefully read and examined the above application and know the same to be true and correct. All provisions of the Laws and Ordinances governing this type of construction will be complied with whether mentioned herein or not. No person shall be employed in violation of the Labor Code of the State of California.

~~PERMIT FEE~~ @

~~INVESTIGATION FEE~~

TOTAL FEE

Gerald W Carson

SIGNATURE OF CONTRACTOR OR AUTHORIZED AGENT

FORM B-53

INSPECTION RECORD

BASIC INSPECTIONS

ITEM	INSPECTOR	DATE
GROUND WORK		
ROUGH		
FIXTURES		
RELEASE TO PUBLIC SERVICE		
FINAL		

PARTIAL OR MISC. INSPECTIONS

5454 San Fernando Rd

MAINTENANCE

April, 1973

CONTRACTOR
Gerald W. Carson
MAILING ADDRESS

TEL. NO.

STATE LIC. NO.

OWNER
Products Research &
MAILING ADDRESS Chemical Corp

CITY LIC. NO.
217
TEL. NO.

DESCRIPTION OF WORK

☐ NEW BLDG. ☐ EXIST. BLDG. ☐ NO SERV. CHANGE ☐ RECONNECT OR RESEAL

FEE COMPUTATION

NOTE! TOTALS SHOWN BELOW MUST BE SUBMITTED IN DIAGRAM ON SEPARATE WORK SHEET PROVIDED FOR THIS PURPOSE.

BRANCH CIRCUITS

FIRST TEN _____

ELEVEN TO FORTY _____

ADDITIONAL _____ **FEE** .....

MOTORS _____ WELDER _____

TRANSFORMERS _____ RANGE _____

HEATING APPL. _____ DRYER _____

WATER HTR.. _____ MISC. EQ. or APPL. _____

QUAN.	HP - KW - KVA OVER	INCL.	ACTUAL	PHASE 1	PHASE 3	UNIT COST	FEE
	0	1					
	1	5					
	5	20					
	20						

_____ ADDING OUTLETS _____

_____ CELLULAR FLOOR RACEWAY @ _____ PER 100 FT. _____

_____ DISTRIBUTION PANEL. OVERCURRENT DEVICE.@ _____ ea.

_____ SWITCHBOARD – VOLTAGE _____

_____ SERVICE –VOLTAGE _____ . AMPERAGE _____

_____ TEMP. SERVICE OR TEMP. LIGHTING

_____ PRIVATE SWIMMING POOL _____

_____ MISCELLANEOUS _____

NO WORK DONE

I have carefully read and examined the above application and know the same to be true and correct. All provisions of the Laws and Ordinances governing this type of construction will be complied with whether mentioned herein or not. No person shall be employed in violation of the Labor Code of the State of California.

~~PERMIT FEE~~ @

INVESTIGATION ~~FEE~~

TOTAL FEE

SIGNATURE OF CONTRACTOR OR AUTHORIZED AGENT

FORM B-53

CK. MO. CASH NOTE: WHEN PROPERLY VALIDATED IN THIS SPACE, THIS FORM CONSTITUTES AN ELECTRIC PERMIT TO DO THE WORK DESCRIBED HEREON.

INSPECTION RECORD
BASIC INSPECTIONS

ITEM	INSPECTOR	DATE
GROUND WORK		
ROUGH		
FIXTURES		
RELEASE TO PUBLIC SERVICE		
FINAL		

PARTIAL OR MISC. INSPECTIONS

5454 San Fernando Road

MAINTENANCE

Jan. 1972

CONTRACTOR: Gerald W. Carson | TEL. NO.:

MAILING ADDRESS: | STATE LIC. NO.:

OWNER: Products Research & Chemical | CITY LIC. NO.: 78

MAILING ADDRESS: | TEL. NO.:

DESCRIPTION OF WORK

☐ NEW BLDG. ☐ EXIST. BLDG. ☐ NO SERV. CHANGE ☐ RECONNECT OR RESEAL

FEE COMPUTATION

NOTE! TOTALS SHOWN BELOW MUST BE SUBMITTED IN DIAGRAM ON SEPARATE WORK SHEET PROVIDED FOR THIS PURPOSE.

BRANCH CIRCUITS

FIRST TEN _____

ELEVEN TO FORTY _____

ADDITIONAL _____ **FEE** .....

MOTORS _____ WELDER _____

TRANSFORMERS _____ RANGE _____

HEATING APPL. _____ DRYER _____

WATER HTR.. _____ MISC. EQ. or APPL. _____

QUAN.	HP - KW - KVA OVER	INCL.	ACTUAL	PHASE 1	PHASE 3	UNIT COST	FEE
	0	1					
	1	5					
	5	20					
	20						

CK., MO., CASH NOTE: WHEN PROPERLY VALIDATED IN THIS SPACE, THIS FORM CONSTITUTES AN ELECTRIC PERMIT TO DO THE WORK DESCRIBED HEREON.

_____ ADDING OUTLETS _____

_____ CELLULAR FLOOR RACEWAY @ _____ PER 100 FT. _____

_____ DISTRIBUTION PANEL, OVERCURRENT DEVICE @ _____ ea. _____

_____ SWITCHBOARD – VOLTAGE _____

_____ SERVICE –VOLTAGE _____ . AMPERAGE _____

_____ TEMP. SERVICE OR TEMP. LIGHTING

_____ PRIVATE SWIMMING POOL _____

_____ MISCELLANEOUS _____

I have carefully read and examined the above application and know the same to be true and correct. All provisions of the Laws and Ordinances governing this type of construction will be complied with whether mentioned herein or not. No person shall be employed in violation of the Labor Code of the State of California.

~~PERMIT FEE~~ @

~~INVESTIGATION~~ FEE

TOTAL FEE

SIGNATURE OF CONTRACTOR OR AUTHORIZED AGENT

FORM B-53

INSPECTION RECORD

BASIC INSPECTIONS

ITEM	INSPECTOR	DATE
GROUND WORK		
ROUGH		
FIXTURES		
RELEASE TO PUBLIC SERVICE		
FINAL		

PARTIAL OR MISC. INSPECTIONS

5454 San Fernando Rd

MAINTENANCE

Feb. 1972

CONTRACTOR: Gerald W. Carson — TEL. NO.:

MAILING ADDRESS: — STATE LIC. NO.:

OWNER: Products Research Co. & — CITY LIC. NO.: 78

MAILING ADDRESS: Chemical Corp — TEL. NO.:

DESCRIPTION OF WORK

☐ NEW BLDG. ☐ EXIST. BLDG. ☐ NO SERV. CHANGE ☐ RECONNECT OR RESEAL

FEE COMPUTATION

NOTE! TOTALS SHOWN BELOW MUST BE SUBMITTED IN DIAGRAM ON SEPARATE WORK SHEET PROVIDED FOR THIS PURPOSE.

BRANCH CIRCUITS

FIRST TEN _____

ELEVEN TO FORTY _____

ADDITIONAL _____ **FEE** .....

MOTORS _____ WELDER _____

TRANSFORMERS _____ RANGE _____

HEATING APPL. _____ DRYER _____

WATER HTR.. _____ MISC. EQ. or APPL. _____

QUAN.	HP - KW - KVA			PHASE		UNIT COST	FEE
	OVER	INCL.	ACTUAL	1	3		
	0	1					
	1	5					
	5	20					
	20						

_____ ADDING OUTLETS _____

_____ CELLULAR FLOOR RACEWAY @ _____ PER 100 FT. _____

_____ DISTRIBUTION PANEL, OVERCURRENT DEVICE @ _____ ea. _____

_____ SWITCHBOARD — VOLTAGE _____

_____ SERVICE —VOLTAGE _____ , AMPERAGE _____

_____ TEMP. SERVICE OR TEMP. LIGHTING

_____ PRIVATE SWIMMING POOL _____

_____ MISCELLANEOUS _____

NO WORK DONE

I have carefully read and examined the above application and know the same to be true and correct. All provisions of the Laws and Ordinances governing this type of construction will be complied with whether mentioned herein or not. No person shall be employed in violation of the Labor Code of the State of California.

~~PERMIT FEE~~ @

INVESTIGATION ~~FEE~~

TOTAL FEE

A Carson

SIGNATURE OF CONTRACTOR OR AUTHORIZED AGENT

FORM B-53

CK., MO., CASH NOTE: WHEN PROPERLY VALIDATED IN THIS SPACE, THIS FORM CONSTITUTES AN ELECTRIC PERMIT TO DO THE WORK DESCRIBED HEREON.

INSPECTION RECORD
BASIC INSPECTIONS

ITEM	INSPECTOR	DATE
GROUND WORK		
ROUGH		
FIXTURES		
RELEASE TO PUBLIC SERVICE		
FINAL		

PARTIAL OR MISC. INSPECTIONS

5454 San Fernando Road

MAINTENANCE

March 1972

CONTRACTOR Gerald W. Carson	TEL. NO.
MAILING ADDRESS	STATE LIC. NO.
OWNER Products Research Co. &	CITY LIC. NO. 78
MAILING ADDRESS Chemical Corp.	TEL. NO.

DESCRIPTION OF WORK

☐ NEW BLDG. ☐ EXIST. BLDG. ☐ NO SERV. CHANGE ☐ RECONNECT OR RESEAL

FEE COMPUTATION

NOTE! TOTALS SHOWN BELOW MUST BE SUBMITTED IN DIAGRAM ON SEPARATE WORK SHEET PROVIDED FOR THIS PURPOSE.

BRANCH CIRCUITS

FIRST TEN _____

ELEVEN TO FORTY _____

ADDITIONAL _____ **FEE**

MOTORS _____ WELDER _____

TRANSFORMERS _____ RANGE _____

HEATING APPL. _____ DRYER _____

WATER HTR. _____ MISC. EQ. or APPL. _____

QUAN.	HP - KW - KVA OVER	INCL.	ACTUAL	PHASE 1	PHASE 3	UNIT COST	FEE
	0	1					
	1	5					
	5	20					
	20						

CK. MO. CASH NOTE: WHEN PROPERLY VALIDATED IN THIS SPACE, THIS FORM CONSTITUTES AN ELECTRIC PERMIT TO DO THE WORK DESCRIBED HEREON.

_____ ADDING OUTLETS _____

_____ CELLULAR FLOOR RACEWAY @ _____ PER 100 FT. _____

_____ DISTRIBUTION PANEL, OVERCURRENT DEVICE @ _____ ea. _____

_____ SWITCHBOARD – VOLTAGE _____

_____ SERVICE –VOLTAGE _____, AMPERAGE _____

_____ TEMP. SERVICE OR TEMP. LIGHTING

_____ PRIVATE SWIMMING POOL _____

_____ MISCELLANEOUS _____

NO WORK DONE

I have carefully read and examined the above application and know the same to be true and correct. All provisions of the Laws and Ordinances governing this type of construction will be complied with whether mentioned herein or not. No person shall be employed in violation of the Labor Code of the State of California.

~~PERMIT FEE~~ @

~~INVESTIGATION FEE~~

TOTAL FEE

Gerald W. Carson

SIGNATURE OF CONTRACTOR OR AUTHORIZED AGENT

FORM B-53

INSPECTION RECORD

BASIC INSPECTIONS

ITEM	INSPECTOR	DATE
GROUND WORK		
ROUGH		
FIXTURES		
RELEASE TO PUBLIC SERVICE		
FINAL		

PARTIAL OR MISC. INSPECTIONS

5454 San Fernando Road

MAINTENANCE

April 1972

CONTRACTOR: Gerald W. Carson | TEL. NO.:

MAILING ADDRESS: | STATE LIC. NO.:

OWNER: Products Research & | CITY LIC. NO.: 78

MAILING ADDRESS: Chemical Corp | TEL. NO.:

DESCRIPTION OF WORK

☐ NEW BLDG. ☐ EXIST. BLDG. ☐ NO SERV. CHANGE ☐ RECONNECT OR RESEAL

FEE COMPUTATION

NOTE! TOTALS SHOWN BELOW MUST BE SUBMITTED IN DIAGRAM ON SEPARATE WORK SHEET PROVIDED FOR THIS PURPOSE.

BRANCH CIRCUITS

FIRST TEN _____

ELEVEN TO FORTY _____

ADDITIONAL _____ **FEE** .....

MOTORS _____ WELDER _____

TRANSFORMERS _____ RANGE _____

HEATING APPL. _____ DRYER _____

WATER HTR. _____ MISC. EQ. or APPL. _____

QUAN.	HP - KW - KVA			PHASE		UNIT COST	FEE
	OVER	INCL.	ACTUAL	1	3		
	0	1					
	1	5					
	5	20					
	20						

_____ ADDING OUTLETS _____

_____ CELLULAR FLOOR RACEWAY @ _____ PER 100 FT. _____

_____ DISTRIBUTION PANEL, OVERCURRENT DEVICE @ _____ ea. _____

_____ SWITCHBOARD – VOLTAGE _____

_____ SERVICE –VOLTAGE _____ , AMPERAGE _____

_____ TEMP. SERVICE OR TEMP. LIGHTING

_____ PRIVATE SWIMMING POOL _____

_____ MISCELLANEOUS _____

NO WORK DONE

I have carefully read and examined the above application and know the same to be true and correct. All provisions of the Laws and Ordinances governing this type of construction will be complied with whether mentioned herein or not. No person shall be employed in violation of the Labor Code of the State of California.

~~PERMIT FEE~~ @

~~INVESTIGATION FEE~~

TOTAL FEE

Gerald W Carson

SIGNATURE OF CONTRACTOR OR AUTHORIZED AGENT

FORM B-53

CK. MO. CASH NOTE: WHEN PROPERLY VALIDATED IN THIS SPACE, THIS FORM CONSTITUTES AN ELECTRIC PERMIT TO DO THE WORK DESCRIBED HEREON.

INSPECTION RECORD

BASIC INSPECTIONS

ITEM	INSPECTOR	DATE
GROUND WORK		
ROUGH		
FIXTURES		
RELEASE TO PUBLIC SERVICE		
FINAL		

PARTIAL OR MISC. INSPECTIONS

5454 San Fernando Road

[illegible] SERVICE

May 1972

CONTRACTOR Gerald W. Carson	TEL. NO.
MAILING ADDRESS	STATE LIC. NO.
OWNER Products Research &	CITY LIC. NO. 78
MAILING ADDRESS Chemical Co.	TEL. NO.

DESCRIPTION OF WORK

☐ NEW BLDG. ☐ EXIST. BLDG. ☐ NO SERV. CHANGE ☐ RECONNECT OR RESEAL

FEE COMPUTATION

NOTE! TOTALS SHOWN BELOW MUST BE SUBMITTED IN DIAGRAM ON SEPARATE WORK SHEET PROVIDED FOR THIS PURPOSE.

BRANCH CIRCUITS

FIRST TEN _____

ELEVEN TO FORTY _____

ADDITIONAL _____ **FEE** .....

MOTORS _____ WELDER _____

TRANSFORMERS _____ RANGE _____

HEATING APPL. _____ DRYER _____

WATER HTR.. _____ MISC. EQ. or APPL. _____

QUAN.	HP - KW - KVA OVER	INCL.	ACTUAL	PHASE 1	PHASE 3	UNIT COST	FEE
	0	1					.....
	1	5					.....
	5	20					.....
	20						

CK. MO. CASH NOTE: WHEN PROPERLY VALIDATED IN THIS SPACE, THIS FORM CONSTITUTES AN ELECTRIC PERMIT TO DO THE WORK DESCRIBED HEREON.

_____ ADDING OUTLETS _____

_____ CELLULAR FLOOR RACEWAY @ _____ PER 100 FT. _____

_____ DISTRIBUTION PANEL, OVERCURRENT DEVICE @ _____ ea. _____

_____ SWITCHBOARD – VOLTAGE _____

_____ SERVICE –VOLTAGE _____ . AMPERAGE _____

_____ TEMP. SERVICE OR TEMP. LIGHTING _____

_____ PRIVATE SWIMMING POOL _____

_____ MISCELLANEOUS _____

NO WORK DONE

I have carefully read and examined the above application and know the same to be true and correct. All provisions of the Laws and Ordinances governing this type of construction will be complied with whether mentioned herein or not. No person shall be employed in violation of the Labor Code of the State of California.

~~PERMIT FEE~~ @

~~INVESTIGATION FEE~~

TOTAL FEE

G. W. Carson

SIGNATURE OF CONTRACTOR OR AUTHORIZED AGENT

FORM B-53

INSPECTION RECORD
BASIC INSPECTIONS

ITEM	INSPECTOR	DATE
GROUND WORK		
ROUGH		
FIXTURES		
RELEASE TO PUBLIC SERVICE		
FINAL		

PARTIAL OR MISC. INSPECTIONS

5454 San Fernando Road

June 1972

CONTRACTOR Gerald W. Carson	TEL. NO.
MAILING ADDRESS	STATE LIC. NO.
OWNER Products Research &	CITY LIC. NO. 78
MAILING ADDRESS Chemical Corp.	TEL. NO.

DESCRIPTION OF WORK

☐ NEW BLDG. ☐ EXIST. BLDG. ☐ NO SERV. CHANGE ☐ RECONNECT OR RESEAL

FEE COMPUTATION

NOTE! TOTALS SHOWN BELOW MUST BE SUBMITTED IN DIAGRAM ON SEPARATE WORK SHEET PROVIDED FOR THIS PURPOSE.

BRANCH CIRCUITS

FIRST TEN _____

ELEVEN TO FORTY _____

ADDITIONAL _____ **FEE** .....

MOTORS _____ WELDER _____

TRANSFORMERS _____ RANGE _____

HEATING APPL. _____ DRYER _____

WATER HTR.. _____ MISC. EQ. or APPL. _____

QUAN.	HP - KW - KVA OVER	INCL.	ACTUAL	PHASE 1	PHASE 3	UNIT COST	FEE
	0	1					.....
	1	5					.....
	5	20					.....
	20						.....

CK. MO.. CASH NOTE: WHEN PROPERLY VALIDATED IN THIS SPACE, THIS FORM CONSTITUTES AN ELECTRIC PERMIT TO DO THE WORK DESCRIBED HEREON.

_____ ADDING OUTLETS _____

_____ CELLULAR FLOOR RACEWAY @ _____ PER 100 FT. _____

_____ DISTRIBUTION PANEL, OVERCURRENT DEVICE @ _____ ea. _____

_____ SWITCHBOARD – VOLTAGE _____

_____ SERVICE –VOLTAGE _____ . AMPERAGE _____

_____ TEMP. SERVICE OR TEMP. LIGHTING

_____ PRIVATE SWIMMING PODL _____

_____ MISCELLANEOUS _____

NO WORK DONE

I have carefully read and examined the above application and know the same to be true and correct. All provisions of the Laws and Ordinances governing this type of construction will be complied with whether mentioned herein or not. No person shall be employed in violation of the Labor Code of the State of California.

~~PERMIT FEE @~~

~~INVESTIGATION FEE~~

TOTAL FEE

Gerald W. Carson

SIGNATURE OF CONTRACTOR OR AUTHORIZED AGENT

FORM B-53

INSPECTION RECORD
BASIC INSPECTIONS

ITEM	INSPECTOR	DATE
GROUND WORK		
ROUGH		
FIXTURES		
RELEASE TO PUBLIC SERVICE		
FINAL		

PARTIAL OR MISC. INSPECTIONS

JOB ADDRESS

5454 San Fernando Road

MAINTENANCE

July 1972

CONTRACTOR: Gerald W. Carson | TEL. NO.:

MAILING ADDRESS: | STATE LIC. NO.:

OWNER: Products Research & | CITY LIC. NO.: 78

MAILING ADDRESS: Chemical Corp. | TEL. NO.:

DESCRIPTION OF WORK

☐ NEW BLDG. ☐ EXIST. BLDG. ☐ NO SERV. CHANGE ☐ RECONNECT OR RESEAL

FEE COMPUTATION

NOTE! TOTALS SHOWN BELOW MUST BE SUBMITTED IN DIAGRAM ON SEPARATE WORK SHEET PROVIDED FOR THIS PURPOSE.

BRANCH CIRCUITS

FIRST TEN _____

ELEVEN TO FORTY _____

ADDITIONAL _____ **FEE** .....

MOTORS _____ WELDER _____

TRANSFORMERS _____ RANGE _____

HEATING APPL. _____ DRYER _____

WATER HTR.. _____ MISC. EQ. or APPL. _____

QUAN.	HP - KW - KVA			PHASE		UNIT COST	FEE
	OVER	INCL.	ACTUAL	1	3		
	0	1					
	1	5					
	5	20					
	20						

CK. MO. CASH NOTE: WHEN PROPERLY VALIDATED IN THIS SPACE, THIS FORM CONSTITUTES AN ELECTRIC PERMIT TO DO THE WORK DESCRIBED HEREON.

_____ ADDING OUTLETS _____

_____ CELLULAR FLOOR RACEWAY @ _____ PER 100 FT. _____

_____ DISTRIBUTION PANEL, OVERCURRENT DEVICE @ _____ ea. _____

_____ SWITCHBOARD – VOLTAGE _____

_____ SERVICE –VOLTAGE _____ , AMPERAGE _____

_____ TEMP. SERVICE OR TEMP. LIGHTING

_____ PRIVATE SWIMMING POOL _____

_____ MISCELLANEOUS _____

NO WORK DONE

I have carefully read and examined the above application and know the same to be true and correct. All provisions of the Laws and Ordinances governing this type of construction will be complied with whether mentioned herein or not. No person shall be employed in violation of the Labor Code of the State of California.

~~PERMIT FEE @~~

INVESTIGATION FEE

TOTAL FEE

SIGNATURE OF CONTRACTOR OR AUTHORIZED AGENT

FORM B-53

INSPECTION RECORD

BASIC INSPECTIONS

ITEM	INSPECTOR	DATE
GROUND WORK		
ROUGH		
FIXTURES		
RELEASE TO PUBLIC SERVICE		
FINAL		

PARTIAL OR MISC. INSPECTIONS

5454 San Fernando Road

MAINTENANCE

August 1972

CONTRACTOR: Gerald W. Carson — TEL. NO.:

MAILING ADDRESS: — STATE LIC. NO.:

OWNER: Products Research Co & — CITY LIC. NO.: 217

MAILING ADDRESS: Chemical Corp — TEL. NO.:

DESCRIPTION OF WORK

☐ NEW BLDG. ☐ EXIST. BLDG. ☐ NO SERV. CHANGE ☐ RECONNECT OR RESEAL

FEE COMPUTATION

NOTE! TOTALS SHOWN BELOW MUST BE SUBMITTED IN DIAGRAM ON SEPARATE WORK SHEET PROVIDED FOR THIS PURPOSE.

BRANCH CIRCUITS

FIRST TEN _____

ELEVEN TO FORTY _____

ADDITIONAL _____ **FEE** .....

MOTORS _____ WELDER _____

TRANSFORMERS _____ RANGE _____

HEATING APPL. _____ DRYER _____

WATER HTR.. _____ MISC. EQ. or APPL. _____

QUAN.	HP - KW - KVA			PHASE		UNIT COST	FEE
	OVER	INCL.	ACTUAL	1	3		
	0	1					.....
	1	5					.....
	5	20					.....
	20						.....

CK. MO. CASH NOTE:- WHEN PROPERLY VALIDATED IN THIS SPACE, THIS FORM CONSTITUTES AN ELECTRIC PERMIT TO DO THE WORK DESCRIBED HEREON.

_____ ADDING OUTLETS _____ _____

_____ CELLULAR FLOOR RACEWAY @ _____ PER 100 FT. _____ _____

_____ DISTRIBUTION PANEL, OVERCURRENT DEVICE @ _____ ea. _____

_____ SWITCHBOARD – VOLTAGE _____ _____

_____ SERVICE –VOLTAGE _____ . AMPERAGE _____ _____

_____ TEMP. SERVICE OR TEMP. LIGHTING _____

_____ PRIVATE SWIMMING POOL _____ _____

_____ MISCELLANEOUS _____ _____

NO WORK DONE

I have carefully read and examined the above application and know the same to be true and correct. All provisions of the Laws and Ordinances governing this type of construction will be complied with whether mentioned herein or not. No person shall be employed in violation of the Labor Code of the State of California.

~~PERMIT FEE~~ @

~~INVESTIGATION FEE~~

TOTAL FEE

SIGNATURE OF CONTRACTOR OR AUTHORIZED AGENT

FORM B-53

INSPECTION RECORD

BASIC INSPECTIONS

ITEM	INSPECTOR	DATE
GROUND WORK		
ROUGH		
FIXTURES		
RELEASE TO PUBLIC SERVICE		
FINAL		

PARTIAL OR MISC. INSPECTIONS

5454 San Fernando Rd

MAINTENANCE

Sept. 1972

CONTRACTOR: Gerald W. Carson — TEL. NO.:

MAILING ADDRESS: — STATE LIC. NO.:

OWNER: Products Research & Chemical — CITY LIC. NO.: 217

MAILING ADDRESS: — TEL. NO.:

DESCRIPTION OF WORK

☐ NEW BLDG. ☐ EXIST. BLDG. ☐ NO SERV. CHANGE ☐ RECONNECT OR RESEAL

FEE COMPUTATION

NOTE! TOTALS SHOWN BELOW MUST BE SUBMITTED IN DIAGRAM ON SEPARATE WORK SHEET PROVIDED FOR THIS PURPOSE.

BRANCH CIRCUITS

FIRST TEN _____

ELEVEN TO FORTY _____

ADDITIONAL _____ **FEE** .....

MOTORS _____ WELDER _____

TRANSFORMERS _____ RANGE _____

HEATING APPL. _____ DRYER _____

WATER HTR.. _____ MISC. EQ. or APPL. _____

QUAN.	HP - KW - KVA			PHASE		UNIT COST	FEE
	OVER	INCL.	ACTUAL	1	3		
	0	1					
	1	5					
	5	20					
	20						

CK., MO., CASH NOTE: WHEN PROPERLY VALIDATED IN THIS SPACE, THIS FORM CONSTITUTES AN ELECTRIC PERMIT TO DO THE WORK DESCRIBED HEREON.

_____ ADDING OUTLETS _____

_____ CELLULAR FLOOR RACEWAY @ _____ PER 100 FT. _____

_____ DISTRIBUTION PANEL, OVERCURRENT DEVICE @ _____ ea. _____

_____ SWITCHBOARD – VOLTAGE _____

_____ SERVICE –VOLTAGE _____, AMPERAGE _____

_____ TEMP. SERVICE OR TEMP. LIGHTING

_____ PRIVATE SWIMMING POOL _____

_____ MISCELLANEOUS _____

NO WORK DONE

I have carefully read and examined the above application and know the same to be true and correct. All provisions of the Laws and Ordinances governing this type of construction will be complied with whether mentioned herein or not. No person shall be employed in violation of the Labor Code of the State of California.

~~PERMIT FEE~~ @

~~INVESTIGATION FEE~~

TOTAL FEE

SIGNATURE OF CONTRACTOR OR AUTHORIZED AGENT

FORM B-53

INSPECTION RECORD

BASIC INSPECTIONS

ITEM	INSPECTOR	DATE
GROUND WORK		
ROUGH		
FIXTURES		
RELEASE TO PUBLIC SERVICE		
FINAL		

PARTIAL OR MISC. INSPECTIONS

5454 San Fernando Road

MAINTENANCE

Oct. 1972

CONTRACTOR Gerald W. Carson	TEL. NO.
MAILING ADDRESS	STATE LIC. NO.
OWNER Products Research &	CITY LIC. NO. 217
MAILING ADDRESS Chemical Corp.	TEL. NO.

DESCRIPTION OF WORK

☐ NEW BLDG. ☐ EXIST. BLDG. ☐ NO SERV. CHANGE ☐ RECONNECT OR RESEAL

FEE COMPUTATION

NOTE! TOTALS SHOWN BELOW MUST BE SUBMITTED IN DIAGRAM ON SEPARATE WORK SHEET PROVIDED FOR THIS PURPOSE.

BRANCH CIRCUITS

FIRST TEN _____

ELEVEN TO FORTY _____

ADDITIONAL _____ **FEE** .....

MOTORS _____ WELDER _____

TRANSFORMERS _____ RANGE _____

HEATING APPL. _____ DRYER _____

WATER HTR.. _____ MISC. EQ. or APPL. _____

QUAN.	HP - KW - KVA OVER	HP - KW - KVA INCL.	HP - KW - KVA ACTUAL	PHASE 1	PHASE 3	UNIT COST	FEE
	0	1					
	1	5					
	5	20					
	20						

CK. MO. CASH NOTE: WHEN PROPERLY VALIDATED IN THIS SPACE, THIS FORM CONSTITUTES AN ELECTRIC PERMIT TO DO THE WORK DESCRIBED HEREON.

_____ ADDING OUTLETS _____

_____ CELLULAR FLOOR RACEWAY @ _____ PER 100 FT. _____

_____ DISTRIBUTION PANEL, OVERCURRENT DEVICE @ _____ ea. _____

_____ SWITCHBOARD – VOLTAGE _____

_____ SERVICE –VOLTAGE _____ . AMPERAGE _____

_____ TEMP. SERVICE OR TEMP. LIGHTING

_____ PRIVATE SWIMMING POOL _____

_____ MISCELLANEOUS _____

NO WORK DONE

I have carefully read and examined the above application and know the same to be true and correct. All provisions of the Laws and Ordinances governing this type of construction will be complied with whether mentioned herein or not. No person shall be employed in violation of the Labor Code of the State of California.

~~PERMIT FEE @~~

~~INVESTIGATION FEE~~

TOTAL FEE

Y. Carson

SIGNATURE OF CONTRACTOR OR AUTHORIZED AGENT

FORM B-53

INSPECTION RECORD

BASIC INSPECTIONS

ITEM	INSPECTOR	DATE
GROUND WORK		
ROUGH		
FIXTURES		
RELEASE TO PUBLIC SERVICE		
FINAL		

PARTIAL OR MISC. INSPECTIONS

5454 San Fernando Rd.

INVESTIGATION

Nov. 1972

CONTRACTOR | TEL. NO.

~~Gerald W. Carson~~

MAILING ADDRESS | STATE LIC. NO.

OWNER | CITY LIC. NO.

Products Research & Chemical 217

MAILING ADDRESS | TEL. NO.

DESCRIPTION OF WORK

☐ NEW BLDG. ☐ EXIST. BLDG. ☐ NO SERV. CHANGE ☐ RECONNECT OR RESEAL

FEE COMPUTATION

NOTE! TOTALS SHOWN BELOW MUST BE SUBMITTED IN DIAGRAM ON SEPARATE WORK SHEET PROVIDED FOR THIS PURPOSE.

BRANCH CIRCUITS

FIRST TEN _____

ELEVEN TO FORTY _____

ADDITIONAL _____ **FEE** .....

MOTORS _____ WELDER _____

TRANSFORMERS _____ RANGE _____

HEATING APPL. _____ DRYER _____

WATER HTR.. _____ MISC. EQ. or APPL. _____

QUAN.	HP - KW - KVA			PHASE		UNIT COST	FEE
	OVER	INCL.	ACTUAL	1	3		
	0	1					.....
	1	5					.....
	5	20					.....
	20						.....

CK. MO. CASH NOTE: WHEN PROPERLY VALIDATED IN THIS SPACE, THIS FORM CONSTITUTES AN ELECTRIC PERMIT TO DO THE WORK DESCRIBED HEREON.

_____ ADDING OUTLETS _____

_____ CELLULAR FLOOR RACEWAY @ _____ PER 100 FT. _____

_____ DISTRIBUTION PANEL. OVERCURRENT DEVICE @ _____ ea. _____

_____ SWITCHBOARD – VOLTAGE _____

_____ SERVICE –VOLTAGE _____ , AMPERAGE _____

_____ TEMP. SERVICE OR TEMP. LIGHTING

_____ PRIVATE SWIMMING POOL _____

_____ MISCELLANEOUS _____

NO WORK DONE

I have carefully read and examined the above application and know the same to be true and correct. All provisions of the Laws and Ordinances governing this type of construction will be complied with whether mentioned herein or not. No person shall be employed in violation of the Labor Code of the State of California.

~~PERMIT FEE~~ @

~~INVESTIGATION FEE~~

TOTAL FEE

SIGNATURE OF CONTRACTOR OR AUTHORIZED AGENT

FORM B-53

INSPECTION RECORD

BASIC INSPECTIONS

ITEM	INSPECTOR	DATE
GROUND WORK		
ROUGH		
FIXTURES		
RELEASE TO PUBLIC SERVICE		
FINAL		

PARTIAL OR MISC. INSPECTIONS

5454 San Fernando Rd

MAINTENANCE

DEC. 1972

CONTRACTOR: Gerald W. Carson | TEL. NO.:

MAILING ADDRESS: | STATE LIC. NO.:

OWNER: Products Research & Chemical | CITY LIC. NO.: 217

MAILING ADDRESS: | TEL. NO.:

DESCRIPTION OF WORK

☐ NEW BLDG. ☐ EXIST. BLDG. ☐ NO SERV. CHANGE ☐ RECONNECT OR RESEAL

FEE COMPUTATION

NOTE! TOTALS SHOWN BELOW MUST BE SUBMITTED IN DIAGRAM ON SEPARATE WORK SHEET PROVIDED FOR THIS PURPOSE.

BRANCH CIRCUITS

FIRST TEN _____

ELEVEN TO FORTY _____

ADDITIONAL _____ **FEE** .....

MOTORS _____ WELDER _____

TRANSFORMERS _____ RANGE _____

HEATING APPL. _____ DRYER _____

WATER HTR.. _____ MISC. EQ. or APPL. _____

QUAN.	HP - KW - KVA OVER	INCL.	ACTUAL	PHASE 1	PHASE 3	UNIT COST	FEE
	0	1					
	1	5					
	5	20					
	20						

_____ ADDING OUTLETS _____

_____ CELLULAR FLOOR RACEWAY @ _____ PER 100 FT. _____

_____ DISTRIBUTION PANEL, OVERCURRENT DEVICE @ _____ ea. _____

_____ SWITCHBOARD – VOLTAGE _____

_____ SERVICE –VOLTAGE _____ . AMPERAGE _____

_____ TEMP. SERVICE OR TEMP. LIGHTING

_____ PRIVATE SWIMMING POOL _____

_____ MISCELLANEOUS NO WORK DONE

I have carefully read and examined the above application and know the same to be true and correct. All provisions of the Laws and Ordinances governing this type of construction will be complied with whether mentioned herein or not. No person shall be employed in violation of the Labor Code of the State of California.

~~PERMIT FEE~~ @

~~INVESTIGATION FEE~~

TOTAL FEE

Gerald W. Carson

SIGNATURE OF CONTRACTOR OR AUTHORIZED AGENT

FORM B-53

CK. MO. CASH NOTE: WHEN PROPERLY VALIDATED IN THIS SPACE, THIS FORM CONSTITUTES AN ELECTRIC PERMIT TO DO THE WORK DESCRIBED HEREON.

INSPECTION RECORD

BASIC INSPECTIONS

ITEM	INSPECTOR	DATE
GROUND WORK		
ROUGH		
FIXTURES		
RELEASE TO PUBLIC SERVICE		
FINAL		

PARTIAL OR MISC. INSPECTIONS

5454 San Fernando Rd

Jan. 1973

CONTRACTOR: Gerald W. Carson | TEL. NO.:

MAILING ADDRESS: | STATE LIC. NO.:

OWNER: Products Research & | CITY LIC. NO.: 217

MAILING ADDRESS: Chemical Corp | TEL. NO.:

DESCRIPTION OF WORK

☐ NEW BLDG. ☐ EXIST. BLDG. ☐ NO SERV. CHANGE ☐ RECONNECT OR RESEAL

FEE COMPUTATION

NOTE! TOTALS SHOWN BELOW MUST BE SUBMITTED IN DIAGRAM ON SEPARATE WORK SHEET PROVIDED FOR THIS PURPOSE.

BRANCH CIRCUITS

FIRST TEN _____

ELEVEN TO FORTY _____

ADDITIONAL _____ **FEE** .....

MOTORS _____ WELDER _____

TRANSFORMERS _____ RANGE _____

HEATING APPL. _____ DRYER _____

WATER HTR.. _____ MISC. EQ. or APPL. _____

QUAN.	HP - KW - KVA			PHASE		UNIT COST	FEE
	OVER	INCL.	ACTUAL	1	3		
	0	1					
	1	5					
	5	20					
	20						

_____ ADDING OUTLETS _____

_____ CELLULAR FLOOR RACEWAY @ _____ PER 100 FT. _____

_____ DISTRIBUTION PANEL, OVERCURRENT DEVICE @ _____ ea. _____

_____ SWITCHBOARD – VOLTAGE _____

_____ SERVICE –VOLTAGE _____ , AMPERAGE _____

_____ TEMP. SERVICE OR TEMP. LIGHTING

_____ PRIVATE SWIMMING POOL _____

_____ MISCELLANEOUS _____

NO WORK DONE

I have carefully read and examined the above application and know the same to be true and correct. All provisions of the Laws and Ordinances governing this type of construction will be complied with whether mentioned herein or not. No person shall be employed in violation of the Labor Code of the State of California.

~~PERMIT FEE~~ @

~~INVESTIGATION FEE~~

TOTAL FEE

SIGNATURE OF CONTRACTOR OR AUTHORIZED AGENT

FORM B-53

CK. MO. CASH NOTE: WHEN PROPERLY VALIDATED IN THIS SPACE, THIS FORM CONSTITUTES AN ELECTRIC PERMIT TO DO THE WORK DESCRIBED HEREON.

INSPECTION RECORD
BASIC INSPECTIONS

ITEM	INSPECTOR	DATE
GROUND WORK		
ROUGH		
FIXTURES		
RELEASE TO PUBLIC SERVICE		
FINAL		

PARTIAL OR MISC. INSPECTIONS

5454 San Fernando Rd

MAINTENANCE

Feb. 1973

CONTRACTOR
Gerald W. Carson

TEL. NO.

MAILING ADDRESS

STATE LIC. NO.

OWNER
Products Research & Chemm

CITY LIC. NO.
217

MAILING ADDRESS

TEL. NO.

DESCRIPTION OF WORK

☐ NEW BLDG. ☐ EXIST. BLDG. ☐ NO SERV. CHANGE ☐ RECONNECT OR RESEAL

FEE COMPUTATION

NOTE! TOTALS SHOWN BELOW MUST BE SUBMITTED IN DIAGRAM ON SEPARATE WORK SHEET PROVIDED FOR THIS PURPOSE.

BRANCH CIRCUITS

FIRST TEN _____

ELEVEN TO FORTY _____

ADDITIONAL _____ **FEE** .....

MOTORS _____ WELDER _____

TRANSFORMERS _____ RANGE _____

HEATING APPL. _____ DRYER _____

WATER HTR.. _____ MISC. EQ. or APPL. _____

QUAN.	HP - KW - KVA OVER	INCL.	ACTUAL	PHASE 1	3	UNIT COST	FEE
	0	1					
	1	5					
	5	20					
	20						

CK. MO., CASH NOTE: WHEN PROPERLY VALIDATED IN THIS SPACE, THIS FORM CONSTITUTES AN ELECTRIC PERMIT TO DO THE WORK DESCRIBED HEREON.

_____ ADDING OUTLETS _____

_____ CELLULAR FLOOR RACEWAY @ _____ PER 100 FT. _____

_____ DISTRIBUTION PANEL, OVERCURRENT DEVICE @ _____ ea. _____

_____ SWITCHBOARD – VOLTAGE _____

_____ SERVICE –VOLTAGE _____ , AMPERAGE _____

_____ TEMP. SERVICE OR TEMP. LIGHTING

_____ PRIVATE SWIMMING POOL _____

_____ MISCELLANEOUS _____

NO WORK DONE

I have carefully read and examined the above application and know the same to be true and correct. All provisions of the Laws and Ordinances governing this type of construction will be complied with whether mentioned herein or not. No person shall be employed in violation of the Labor Code of the State of California.

~~PERMIT FEE @~~

~~INVESTIGATION FEE~~

TOTAL FEE

SIGNATURE OF CONTRACTOR OR AUTHORIZED AGENT

FORM B-53

INSPECTION RECORD

BASIC INSPECTIONS

ITEM	INSPECTOR	DATE
GROUND WORK		
ROUGH		
FIXTURES		
RELEASE TO PUBLIC SERVICE		
FINAL		

PARTIAL OR MISC. INSPECTIONS

5454 San Fernando

MAINTENANCE

May 1973

CONTRACTOR
Gerald W. Carson

TEL. NO.

MAILING ADDRESS

STATE LIC. NO.

OWNER
Products Research Co. &

CITY LIC. NO.
217

MAILING ADDRESS
Chemicals

TEL. NO.

DESCRIPTION OF WORK

☐ NEW BLDG. ☐ EXIST. BLDG. ☐ NO SERV. CHANGE ☐ RECONNECT OR RESEAL

FEE COMPUTATION

NOTE! TOTALS SHOWN BELOW MUST BE SUBMITTED IN DIAGRAM ON SEPARATE WORK SHEET PROVIDED FOR THIS PURPOSE.

BRANCH CIRCUITS

FIRST TEN _____

ELEVEN TO FORTY _____

ADDITIONAL _____ **FEE** .....

MOTORS _____ WELDER _____

TRANSFORMERS _____ RANGE _____

HEATING APPL. _____ DRYER _____

WATER HTR. _____ MISC. EQ. or APPL. _____

QUAN.	HP - KW - KVA OVER	INCL.	ACTUAL	PHASE 1	3	UNIT COST	FEE
	0	1					
	1	5					
	5	20					
	20						

CK. MO. CASH NOTE: WHEN PROPERLY VALIDATED IN THIS SPACE, THIS FORM CONSTITUTES AN ELECTRIC PERMIT TO DO THE WORK DESCRIBED HEREON.

_____ ADDING OUTLETS _____

_____ CELLULAR FLOOR RACEWAY @ _____ PER 100 FT. _____

_____ DISTRIBUTION PANEL, OVERCURRENT DEVICE @ _____ ea.

_____ SWITCHBOARD – VOLTAGE _____

_____ SERVICE –VOLTAGE _____ , AMPERAGE _____

_____ TEMP. SERVICE OR TEMP. LIGHTING

_____ PRIVATE SWIMMING POOL _____

_____ MISCELLANEOUS _____

No work done

I have carefully read and examined the above application and know the same to be true and correct. All provisions of the Laws and Ordinances governing this type of construction will be complied with whether mentioned herein or not. No person shall be employed in violation of the Labor Code of the State of California.

~~PERMIT FEE~~ @

~~INVESTIGATION FEE~~

TOTAL FEE

SIGNATURE OF CONTRACTOR OR AUTHORIZED AGENT

FORM B-53

INSPECTION RECORD
BASIC INSPECTIONS

ITEM	INSPECTOR	DATE
GROUND WORK		
ROUGH		
FIXTURES		
RELEASE TO PUBLIC SERVICE		
FINAL		

PARTIAL OR MISC. INSPECTIONS

5454 San Fernando Road

June 1973

CONTRACTOR ~~Gerald W. Carson~~ | TEL. NO.

MAILING ADDRESS | STATE LIC. NO.

OWNER Products Research Co. & | CITY LIC. NO. 217

MAILING ADDRESS Chemical Corp | TEL. NO.

DESCRIPTION OF WORK

☐ NEW BLDG. ☐ EXIST. BLDG. ☐ NO SERV. CHANGE ☐ RECONNECT OR RESEAL

FEE COMPUTATION

NOTE! TOTALS SHOWN BELOW MUST BE SUBMITTED IN DIAGRAM ON SEPARATE WORK SHEET PROVIDED FOR THIS PURPOSE.

BRANCH CIRCUITS

FIRST TEN _____

ELEVEN TO FORTY _____

ADDITIONAL _____ **FEE** .....

MOTORS _____ WELDER _____

TRANSFORMERS _____ RANGE _____

HEATING APPL. _____ DRYER _____

WATER HTR.. _____ MISC. EQ. or APPL. _____

QUAN.	HP - KW - KVA			PHASE		UNIT COST	FEE
	OVER	INCL.	ACTUAL	1	3		
	0	1					
	1	5					
	5	20					
	20						

CK. MO. CASH NOTE: WHEN PROPERLY VALIDATED IN THIS SPACE, THIS FORM CONSTITUTES AN ELECTRIC PERMIT TO DO THE WORK DESCRIBED HEREON.

_____ ADDING OUTLETS _____

_____ CELLULAR FLOOR RACEWAY @ _____ PER 100 FT. _____

_____ DISTRIBUTION PANEL, OVERCURRENT DEVICE @ _____ ea. _____

_____ SWITCHBOARD -- VOLTAGE _____

_____ SERVICE --VOLTAGE _____, AMPERAGE _____

_____ TEMP. SERVICE OR TEMP. LIGHTING

_____ PRIVATE SWIMMING POOL _____

_____ MISCELLANEOUS NO WORK DONE

I have carefully read and examined the above application and know the same to be true and correct. All provisions of the Laws and Ordinances governing this type of construction will be complied with whether mentioned herein or not. No person shall be employed in violation of the Labor Code of the State of California.

~~PERMIT FEE~~ @

~~INVESTIGATION FEE~~

TOTAL FEE

SIGNATURE OF CONTRACTOR OR AUTHORIZED AGENT

FORM B-53

INSPECTION RECORD
BASIC INSPECTIONS

ITEM	INSPECTOR	DATE
GROUND WORK		
ROUGH		
FIXTURES		
RELEASE TO PUBLIC SERVICE		
FINAL		

PARTIAL OR MISC. INSPECTIONS

5454 San Fernando

MAINTENANCE

July 1973

CONTRACTOR: Gerald W. Carson | TEL. NO.:

MAILING ADDRESS: | STATE LIC. NO.:

OWNER: Products Research & Chemical Corp | CITY LIC. NO.: 217

MAILING ADDRESS: | TEL. NO.:

DESCRIPTION OF WORK

☐ NEW BLDG. ☐ EXIST. BLDG. ☐ NO SERV. CHANGE ☐ RECONNECT OR RESEAL

FEE COMPUTATION

NOTE! TOTALS SHOWN BELOW MUST BE SUBMITTED IN DIAGRAM ON SEPARATE WORK SHEET PROVIDED FOR THIS PURPOSE.

BRANCH CIRCUITS

FIRST TEN _____

ELEVEN TO FORTY _____

ADDITIONAL _____ **FEE** .....

MOTORS _____ WELDER _____

TRANSFORMERS _____ RANGE _____

HEATING APPL. _____ DRYER _____

WATER HTR. _____ MISC. EQ. or APPL. _____

QUAN.	HP - KW - KVA			PHASE		UNIT COST	FEE
	OVER	INCL.	ACTUAL	1	3		
	0	1					
	1	5					
	5	20					
	20						

CK. MO. CASH NOTE: WHEN PROPERLY VALIDATED IN THIS SPACE, THIS FORM CONSTITUTES AN ELECTRIC PERMIT TO DO THE WORK DESCRIBED HEREON.

_____ ADDING OUTLETS _____

_____ CELLULAR FLOOR RACEWAY @ _____ PER 100 FT. _____

_____ DISTRIBUTION PANEL, OVERCURRENT DEVICE @ _____ ea. _____

_____ SWITCHBOARD – VOLTAGE _____

_____ SERVICE –VOLTAGE _____ . AMPERAGE _____

_____ TEMP. SERVICE OR TEMP. LIGHTING

_____ PRIVATE SWIMMING POOL _____

_____ MISCELLANEOUS NO WORK DONE

I have carefully read and examined the above application and know the same to be true and correct. All provisions of the Laws and Ordinances governing this type of construction will be complied with whether mentioned herein or not. No person shall be employed in violation of the Labor Code of the State of California.

~~PERMIT FEE~~ @

~~INVESTIGATION FEE~~

TOTAL FEE

SIGNATURE OF CONTRACTOR OR AUTHORIZED AGENT

FORM B-53

INSPECTION RECORD
BASIC INSPECTIONS

ITEM	INSPECTOR	DATE
GROUND WORK		
ROUGH		
FIXTURES		
RELEASE TO PUBLIC SERVICE		
FINAL		

PARTIAL OR MISC. INSPECTIONS

5454 San Fernando

MAINTENANCE

~~Sept.~~ Aug. 1973

CONTRACTOR
Gerald W. Carson

TEL. NO.

MAILING ADDRESS

STATE LIC. NO.

OWNER
Products Research Co. &

CITY LIC. NO.
315

MAILING ADDRESS Chemical Corp.

TEL. NO.

DESCRIPTION OF WORK

☐ NEW BLDG. ☐ EXIST. BLDG. ☐ NO SERV. CHANGE ☐ RECONNECT OR RESEAL

FEE COMPUTATION

NOTE! TOTALS SHOWN BELOW MUST BE SUBMITTED IN DIAGRAM ON SEPARATE WORK SHEET PROVIDED FOR THIS PURPOSE.

BRANCH CIRCUITS

FIRST TEN _____

ELEVEN TO FORTY _____

ADDITIONAL _____ **FEE** .....

MOTORS _____ WELDER _____

TRANSFORMERS _____ RANGE _____

HEATING APPL. _____ DRYER _____

WATER HTR.. _____ MISC. EQ. or APPL. _____

QUAN.	HP - KW - KVA			PHASE		UNIT COST	FEE
	OVER	INCL.	ACTUAL	1	3		
	0	1					
	1	5					
	5	20					
	20						

CK. MO. CASH NOTE: WHEN PROPERLY VALIDATED IN THIS SPACE, THIS FORM CONSTITUTES AN ELECTRIC PERMIT TO DO THE WORK DESCRIBED HEREON.

_____ ADDING OUTLETS _____

_____ CELLULAR FLOOR RACEWAY @ _____ PER 100 FT. _____

_____ DISTRIBUTION PANEL, OVERCURRENT DEVICE @ _____ ea. _____

_____ SWITCHBOARD – VOLTAGE _____

_____ SERVICE –VOLTAGE _____ . AMPERAGE _____

_____ TEMP. SERVICE OR TEMP. LIGHTING

_____ PRIVATE SWIMMING POOL _____

_____ MISCELLANEOUS _____

I have carefully read and examined the above application and know the same to be true and correct. All provisions of the Laws and Ordinances governing this type of construction will be complied with whether mentioned herein or not. No person shall be employed in violation of the Labor Code of the State of California.

~~PERMIT FEE~~ @

~~INVESTIGATION FEE~~

TOTAL FEE

NO WORK DONE

SIGNATURE OF CONTRACTOR OR AUTHORIZED AGENT

FORM B-53

INSPECTION RECORD
BASIC INSPECTIONS

ITEM	INSPECTOR	DATE
GROUND WORK		
ROUGH		
FIXTURES		
RELEASE TO PUBLIC SERVICE		
FINAL		

PARTIAL OR MISC. INSPECTIONS

5454 San Fernando Rd.

MAINTENANCE

OCT. 1973

CONTRACTOR Gerald W. Carson	TEL. NO.
MAILING ADDRESS	STATE LIC. NO.
OWNER Products Research Co. &	CITY LIC. NO. 315
MAILING ADDRESS Chemical Corp	TEL. NO.

DESCRIPTION OF WORK

☐ NEW BLDG. ☐ EXIST. BLDG. ☐ NO SERV. CHANGE ☐ RECONNECT OR RESEAL

FEE COMPUTATION

NOTE! TOTALS SHOWN BELOW MUST BE SUBMITTED IN DIAGRAM ON SEPARATE WORK SHEET PROVIDED FOR THIS PURPOSE.

BRANCH CIRCUITS

FIRST TEN _____

ELEVEN TO FORTY _____

ADDITIONAL _____ **FEE** .....

MOTORS _____ WELDER _____

TRANSFORMERS _____ RANGE _____

HEATING APPL. _____ DRYER _____

WATER HTR.. _____ MISC. EQ. or APPL. _____

QUAN.	HP - KW - KVA OVER	INCL.	ACTUAL	PHASE 1	PHASE 3	UNIT COST	FEE
	0	1					
	1	5					
	5	20					
	20						

_____ ADDING OUTLETS _____

_____ CELLULAR FLOOR RACEWAY @ _____ PER 100 FT. _____

_____ DISTRIBUTION PANEL, OVERCURRENT DEVICE @ _____ ea. _____

_____ SWITCHBOARD — VOLTAGE _____

_____ SERVICE —VOLTAGE _____ . AMPERAGE _____

_____ TEMP. SERVICE OR TEMP. LIGHTING

_____ PRIVATE SWIMMING POOL _____

_____ MISCELLANEOUS _____

NO WORK DONE

I have carefully read and examined the above application and know the same to be true and correct. All provisions of the Laws and Ordinances governing this type of construction will be complied with whether mentioned herein or not. No person shall be employed in violation of the Labor Code of the State of California.

~~PERMIT FEE~~ @

~~INVESTIGATION FEE~~

TOTAL FEE

SIGNATURE OF CONTRACTOR OR AUTHORIZED AGENT

FORM B-53

CK. MO. CASH NOTE: WHEN PROPERLY VALIDATED IN THIS SPACE, THIS FORM CONSTITUTES AN ELECTRIC PERMIT TO DO THE WORK DESCRIBED HEREON.

INSPECTION RECORD

BASIC INSPECTIONS

ITEM	INSPECTOR	DATE
GROUND WORK		
ROUGH		
FIXTURES		
RELEASE TO PUBLIC SERVICE		
FINAL		

PARTIAL OR MISC. INSPECTIONS

5454 San Fernando

MAINTENANCE

DEC. 1973

CONTRACTOR: Gerald W. Carson — TEL. NO.:

MAILING ADDRESS: — STATE LIC. NO.:

OWNER: Products Research Co. & Chemical Corp. — CITY LIC. NO.: 315

MAILING ADDRESS: — TEL. NO.:

DESCRIPTION OF WORK

☐ NEW BLDG. ☐ EXIST. BLDG. ☐ NO SERV. CHANGE ☐ RECONNECT OR RESEAL

FEE COMPUTATION

NOTE! TOTALS SHOWN BELOW MUST BE SUBMITTED IN DIAGRAM ON SEPARATE WORK SHEET PROVIDED FOR THIS PURPOSE.

BRANCH CIRCUITS

FIRST TEN _____

ELEVEN TO FORTY _____

ADDITIONAL _____ **FEE** .....

MOTORS _____ WELDER _____

TRANSFORMERS _____ RANGE _____

HEATING APPL. _____ DRYER _____

WATER HTR. _____ MISC. EQ. or APPL. _____

QUAN.	HP - KW - KVA			PHASE		UNIT COST	FEE
	OVER	INCL.	ACTUAL	1	3		
	0	1					
	1	5					
	5	20					
	20						

CK. MO. CASH NOTE: WHEN PROPERLY VALIDATED IN THIS SPACE, THIS FORM CONSTITUTES AN ELECTRIC PERMIT TO DO THE WORK DESCRIBED HEREON.

_____ ADDING OUTLETS _____

_____ CELLULAR FLOOR RACEWAY @ _____ PER 100 FT. _____

_____ DISTRIBUTION PANEL, OVERCURRENT DEVICE @ _____ ea. _____

_____ SWITCHBOARD – VOLTAGE _____

_____ SERVICE –VOLTAGE _____, AMPERAGE _____

_____ TEMP. SERVICE OR TEMP. LIGHTING

_____ PRIVATE SWIMMING POOL _____

_____ MISCELLANEOUS _____

NO WORK DONE

I have carefully read and examined the above application and know the same to be true and correct. All provisions of the Laws and Ordinances governing this type of construction will be complied with whether mentioned herein or not. No person shall be employed in violation of the Labor Code of the State of California.

~~PERMIT FEE~~ @

~~INVESTIGATION FEE~~

TOTAL FEE

SIGNATURE OF CONTRACTOR OR AUTHORIZED AGENT

FORM B-53

INSPECTION RECORD

BASIC INSPECTIONS

ITEM	INSPECTOR	DATE
GROUND WORK		
ROUGH		
FIXTURES		
RELEASE TO PUBLIC SERVICE		
FINAL		

PARTIAL OR MISC. INSPECTIONS

5454 San Fernando

[illegible]

MARCH 1974

CONTRACTOR	TEL. NO.
Gerald W. Carson	
MAILING ADDRESS	STATE LIC. NO.
OWNER	CITY LIC. NO.
Products Research	315
MAILING ADDRESS	TEL. NO.

DESCRIPTION OF WORK

☐ NEW BLDG. ☐ EXIST. BLDG. ☐ NO SERV. CHANGE ☐ RECONNECT OR RESEAL

FEE COMPUTATION

NOTE! TOTALS SHOWN BELOW MUST BE SUBMITTED IN DIAGRAM ON SEPARATE WORK SHEET PROVIDED FOR THIS PURPOSE.

BRANCH CIRCUITS

FIRST TEN _____

ELEVEN TO FORTY _____

ADDITIONAL _____ **FEE** .....

MOTORS _____ WELDER _____

TRANSFORMERS _____ RANGE _____

HEATING APPL. _____ DRYER _____

WATER HTR.. _____ MISC. EQ. or APPL. _____

QUAN.	HP - KW - KVA			PHASE		UNIT COST	FEE
	OVER	INCL.	ACTUAL	1	3		
	0	1					
	1	5					
	5	20					
	20						

CK. MO. CASH NOTE: WHEN PROPERLY VALIDATED IN THIS SPACE, THIS FORM CONSTITUTES AN ELECTRIC PERMIT TO DO THE WORK DESCRIBED HEREON.

_____ ADDING OUTLETS _____ _____

_____ CELLULAR FLOOR RACEWAY @ _____ PER 100 FT. _____ _____

_____ DISTRIBUTION PANEL, OVERCURRENT DEVICE @ _____ ea. _____

_____ SWITCHBOARD – VOLTAGE _____ _____

_____ SERVICE –VOLTAGE _____, AMPERAGE _____ _____

_____ TEMP. SERVICE OR TEMP. LIGHTING _____

_____ PRIVATE SWIMMING POOL _____ _____

_____ MISCELLANEOUS _____ _____

NO WORK DONE

I have carefully read and examined the above application and know the same to be true and correct. All provisions of the Laws and Ordinances governing this type of construction will be complied with whether mentioned herein or not. No person shall be employed in violation of the Labor Code of the State of California.

PERMIT FEE @	
INVESTIGATION FEE	
TOTAL FEE	

SIGNATURE OF CONTRACTOR OR AUTHORIZED AGENT

FORM B-53

INSPECTION RECORD
BASIC INSPECTIONS

ITEM	INSPECTOR	DATE
GROUND WORK		
ROUGH		
FIXTURES		
RELEASE TO PUBLIC SERVICE		
FINAL		

PARTIAL OR MISC. INSPECTIONS

5454 San Fernando

MAINTENANCE

APRIL 1974

CONTRACTOR Gerald W. Carson | TEL. NO.

MAILING ADDRESS | STATE LIC. NO.

OWNER Products Research & | CITY LIC. NO. 315

MAILING ADDRESS Chemical Corp | TEL. NO.

DESCRIPTION OF WORK

☐ NEW BLDG. ☐ EXIST. BLDG. ☐ NO SERV. CHANGE ☐ RECONNECT OR RESEAL

FEE COMPUTATION

NOTE! TOTALS SHOWN BELOW MUST BE SUBMITTED IN DIAGRAM ON SEPARATE WORK SHEET PROVIDED FOR THIS PURPOSE.

BRANCH CIRCUITS

FIRST TEN _____

ELEVEN TO FORTY _____

ADDITIONAL _____ **FEE** .....

MOTORS _____ WELDER _____

TRANSFORMERS _____ RANGE _____

HEATING APPL. _____ DRYER _____

WATER HTR.. _____ MISC. EQ. or APPL. _____

QUAN.	HP - KW - KVA			PHASE		UNIT COST	FEE
	OVER	INCL.	ACTUAL	1	3		
	0	1					.....
	1	5					.....
	5	20					.....
	20						

CK. MO. CASH NOTE: WHEN PROPERLY VALIDATED IN THIS SPACE, THIS FORM CONSTITUTES AN ELECTRIC PERMIT TO DO THE WORK DESCRIBED HEREON.

_____ ADDING OUTLETS _____

_____ CELLULAR FLOOR RACEWAY @ _____ PER 100 FT. _____

_____ DISTRIBUTION PANEL, OVERCURRENT DEVICE @ _____ ea. _____

_____ SWITCHBOARD – VOLTAGE _____

_____ SERVICE –VOLTAGE _____ . AMPERAGE _____

_____ TEMP. SERVICE OR TEMP. LIGHTING

_____ PRIVATE SWIMMING POOL _____

_____ MISCELLANEOUS _____

NO WORK DONE

I have carefully read and examined the above application and know the same to be true and correct. All provisions of the Laws and Ordinances governing this type of construction will be complied with whether mentioned herein or not. No person shall be employed in violation of the Labor Code of the State of California.

~~PERMIT FEE~~ @

~~INVESTIGATION FEE~~

TOTAL FEE

SIGNATURE OF CONTRACTOR OR AUTHORIZED AGENT

FORM B-53

INSPECTION RECORD
BASIC INSPECTIONS

ITEM	INSPECTOR	DATE
GROUND WORK		
ROUGH		
FIXTURES		
RELEASE TO PUBLIC SERVICE		
FINAL		

PARTIAL OR MISC. INSPECTIONS

5454 San Fernando

PLAN CORRECTION

MAY 1974

CONTRACTOR Gerald W. Carson — TEL. NO.

MAILING ADDRESS — STATE LIC. NO.

OWNER Products Research & — CITY LIC. NO. 315

MAILING ADDRESS Chemical Corp — TEL. NO.

DESCRIPTION OF WORK

☐ NEW BLDG. ☐ EXIST. BLDG. ☐ NO SERV. CHANGE ☐ RECONNECT OR RESEAL

FEE COMPUTATION

NOTE! TOTALS SHOWN BELOW MUST BE SUBMITTED IN DIAGRAM ON SEPARATE WORK SHEET PROVIDED FOR THIS PURPOSE.

BRANCH CIRCUITS

FIRST TEN _____

ELEVEN TO FORTY _____

ADDITIONAL _____ **FEE** .....

MOTORS _____ WELDER _____

TRANSFORMERS _____ RANGE _____

HEATING APPL. _____ DRYER _____

WATER HTR.. _____ MISC. EQ. or APPL. _____

QUAN.	HP - KW - KVA			PHASE		UNIT COST	FEE
	OVER	INCL.	ACTUAL	1	3		
	0	1					
	1	5					
	5	20					
	20						

CK. MO. CASH NOTE: WHEN PROPERLY VALIDATED IN THIS SPACE, THIS FORM CONSTITUTES AN ELECTRIC PERMIT TO DO THE WORK DESCRIBED HEREON.

_____ ADDING OUTLETS _____

_____ CELLULAR FLOOR RACEWAY @ _____ PER 100 FT. _____

_____ DISTRIBUTION PANEL. OVERCURRENT DEVICE @ _____ ea. _____

_____ SWITCHBOARD – VOLTAGE _____

_____ SERVICE –VOLTAGE _____ . AMPERAGE _____

_____ TEMP. SERVICE OR TEMP. LIGHTING

_____ PRIVATE SWIMMING POOL _____

_____ MISCELLANEOUS _____

NO WORK DONE

I have carefully read and examined the above application and know the same to be true and correct. All provisions of the Laws and Ordinances governing this type of construction will be complied with whether mentioned herein or not. No person shall be employed in violation of the Labor Code of the State of California.

~~PERMIT FEE~~ @

~~INVESTIGATION FEE~~

TOTAL FEE

SIGNATURE OF CONTRACTOR OR AUTHORIZED AGENT

FORM B-53

INSPECTION RECORD
BASIC INSPECTIONS

ITEM	INSPECTOR	DATE
GROUND WORK		
ROUGH		
FIXTURES		
RELEASE TO PUBLIC SERVICE		
FINAL		

PARTIAL OR MISC. INSPECTIONS

5454 San Fernando

MAINTENANCE

June 1974

CONTRACTOR: Gerald W. Carson — TEL. NO.:

MAILING ADDRESS: — STATE LIC. NO.:

OWNER: Products Research Co. — CITY LIC. NO.: 315

MAILING ADDRESS: & Chem. Corp. — TEL. NO.:

DESCRIPTION OF WORK

☐ NEW BLDG. ☐ EXIST. BLDG. ☐ NO SERV. CHANGE ☐ RECONNECT OR RESEAL

FEE COMPUTATION

NOTE! TOTALS SHOWN BELOW MUST BE SUBMITTED IN DIAGRAM ON SEPARATE WORK SHEET PROVIDED FOR THIS PURPOSE.

BRANCH CIRCUITS

FIRST TEN _____

ELEVEN TO FORTY _____

ADDITIONAL _____ **FEE** .....

MOTORS _____ WELDER _____

TRANSFORMERS _____ RANGE _____

HEATING APPL. _____ DRYER _____

WATER HTR. _____ MISC. EQ. or APPL. _____

QUAN.	HP - KW - KVA OVER	HP - KW - KVA INCL.	HP - KW - KVA ACTUAL	PHASE 1	PHASE 3	UNIT COST	FEE
	0	1					
	1	5					
	5	20					
	20						

CK. MO. CASH NOTE: WHEN PROPERLY VALIDATED IN THIS SPACE, THIS FORM CONSTITUTES AN ELECTRIC PERMIT TO DO THE WORK DESCRIBED HEREON.

_____ ADDING OUTLETS _____

_____ CELLULAR FLOOR RACEWAY @ _____ PER 100 FT. _____

_____ DISTRIBUTION PANEL, OVERCURRENT DEVICE @ _____ ea. _____

_____ SWITCHBOARD – VOLTAGE _____

_____ SERVICE –VOLTAGE _____ . AMPERAGE _____

_____ TEMP. SERVICE OR TEMP. LIGHTING

_____ PRIVATE SWIMMING POOL _____

_____ MISCELLANEOUS

NO WORK DONE

I have carefully read and examined the above application and know the same to be true and correct. All provisions of the Laws and Ordinances governing this type of construction will be complied with whether mentioned herein or not. No person shall be employed in violation of the Labor Code of the State of California.

~~PERMIT FEE~~ @

INVESTIGATION ~~FEE~~

TOTAL FEE

SIGNATURE OF CONTRACTOR OR AUTHORIZED AGENT

FORM B-53

INSPECTION RECORD
BASIC INSPECTIONS

ITEM	INSPECTOR	DATE
GROUND WORK		
ROUGH		
FIXTURES		
RELEASE TO PUBLIC SERVICE		
FINAL		

PARTIAL OR MISC. INSPECTIONS

JOB ADDRESS

5454 San Fernando

NUMBER MAINTENANCE STREET

APPLICATION FOR AN OCT. 1974

ELECTRICAL PERMIT

BUILDING SECTION, PUBLIC WORKS DIVISION
CITY OF GLENDALE, CALIFORNIA

CONTRACTOR	TEL. NO.
Gerald W. Carson	
MAILING ADDRESS	STATE LIC. NO.
OWNER	CITY LIC. NO.
Products Research	367
MAILING ADDRESS	TEL. NO.

DESCRIPTION OF WORK

☐ NEW BLDG. ☐ EXIST. BLDG. ☐ NO SERV. CHANGE ☐ RECONNECT OR RESEAL

FEE COMPUTATION

NOTE! TOTALS SHOWN BELOW MUST BE SUBMITTED IN DIAGRAM ON SEPARATE WORK SHEET PROVIDED FOR THIS PURPOSE.

BRANCH CIRCUITS

FIRST TEN _____

ELEVEN TO FORTY _____

ADDITIONAL _____ FEE.....

MOTORS _____ WELDER _____

TRANSFORMERS _____ RANGE _____

HEATING APPL. _____ DRYER _____

WATER HTR. _____ MISC. EQ. or APPL. _____

QUAN.	HP - KW - KVA			PHASE		UNIT COST	FEE
	OVER	INCL.	ACTUAL	1	3		
	0	1					
	1	5					
	5	20					
	20						

CK., MO., CASH NOTE: WHEN PROPERLY VALIDATED IN THIS SPACE, THIS FORM CONSTITUTES AN ELECTRIC PERMIT TO DO THE WORK DESCRIBED HEREON.

_____ ADDING OUTLETS _____

_____ CELLULAR FLOOR RACEWAY @ _____ PER 100 FT. _____

_____ DISTRIBUTION PANEL, OVERCURRENT DEVICE, @ _____ ea. _____

_____ SWITCHBOARD—VOLTAGE _____

_____ SERVICE—VOLTAGE _____, AMPERAGE _____

_____ TEMP. SERVICE OR TEMP. LIGHTING

_____ PRIVATE SWIMMING POOL _____

_____ MISCELLANEOUS _____

NO WORK DONE

I have carefully read and examined the above application and know the same to be true and correct. All provisions of the Laws and Ordinances governing this type of construction will be complied with whether mentioned herein or not. "I certify that in the performance of the work for which this permit is issued I shall not employ any person in any manner so as to become subject to the workmen's compensation laws of California."

~~PERMIT FEE @~~

~~INVESTIGATION FEE~~

TOTAL FEE

SIGNATURE OF CONTRACTOR OR AUTHORIZED AGENT

FORM B-53 (REV 7/74) Ⓟ L **PERMANENT**

INSPECTION RECORD

BASIC INSPECTIONS

ITEM	INSPECTOR	DATE
GROUND WORK		
ROUGH		
FIXTURES		
RELEASE TO PUBLIC SERVICE		
FINAL		

PARTIAL OR MISC. INSPECTIONS

5454 San Fernando

MAINTENANCE

Sept. 1974

CONTRACTOR Gerald W. Carson	TEL. NO.
MAILING ADDRESS	STATE LIC. NO.
OWNER Products Research	CITY LIC. NO. 367
MAILING ADDRESS	TEL. NO.

DESCRIPTION OF WORK

☐ NEW BLDG. ☐ EXIST. BLDG. ☐ NO SERV. CHANGE ☐ RECONNECT OR RESEAL

FEE COMPUTATION

NOTE! TOTALS SHOWN BELOW MUST BE SUBMITTED IN DIAGRAM ON SEPARATE WORK SHEET PROVIDED FOR THIS PURPOSE.

BRANCH CIRCUITS

FIRST TEN _____

ELEVEN TO FORTY _____

ADDITIONAL _____ **FEE** .....

MOTORS _____ WELDER _____

TRANSFORMERS _____ RANGE _____

HEATING APPL. _____ DRYER _____

WATER HTR.. _____ MISC. EQ. or APPL. _____

QUAN.	HP - KW - KVA			PHASE		UNIT COST	FEE
	OVER	INCL.	ACTUAL	1	3		
	0	1					
	1	5					
	5	20					
	20						

CK. MO., CASH NOTE: WHEN PROPERLY VALIDATED IN THIS SPACE, THIS FORM CONSTITUTES AN ELECTRIC PERMIT TO DO THE WORK DESCRIBED HEREON.

_____ ADDING OUTLETS _____

_____ CELLULAR FLOOR RACEWAY @ _____ PER 100 FT. _____

_____ DISTRIBUTION PANEL, OVERCURRENT DEVICE @ _____ ea. _____

_____ SWITCHBOARD – VOLTAGE _____

_____ SERVICE –VOLTAGE _____, AMPERAGE _____

_____ TEMP. SERVICE OR TEMP. LIGHTING

_____ PRIVATE SWIMMING POOL _____

_____ MISCELLANEOUS _____

I have carefully read and examined the above application and know the same to be true and correct. All provisions of the Laws and Ordinances governing this type of construction will be complied with whether mentioned herein or not. No person shall be employed in violation of the Labor Code of the State of California.

[redacted] FEE @

[redacted] INVESTIGATION FEE

TOTAL FEE

NO WORK DONE

SIGNATURE OF CONTRACTOR OR AUTHORIZED AGENT

FORM B-53

INSPECTION RECORD
BASIC INSPECTIONS

ITEM	INSPECTOR	DATE
GROUND WORK		
ROUGH		
FIXTURES		
RELEASE TO PUBLIC SERVICE		
FINAL		

PARTIAL OR MISC. INSPECTIONS

5454 San Fernando

MAINTENANCE

Aug. 1974

CONTRACTOR Gerald W. Carson | TEL. NO.

MAILING ADDRESS | STATE LIC. NO.

OWNER Products Research | CITY LIC. NO. 367

MAILING ADDRESS | TEL. NO.

DESCRIPTION OF WORK

☐ NEW BLDG. ☐ EXIST. BLDG. ☐ NO SERV. CHANGE ☐ RECONNECT OR RESEAL

FEE COMPUTATION

NOTE! TOTALS SHOWN BELOW MUST BE SUBMITTED IN DIAGRAM ON SEPARATE WORK SHEET PROVIDED FOR THIS PURPOSE.

BRANCH CIRCUITS

FIRST TEN _____

ELEVEN TO FORTY _____

ADDITIONAL _____ **FEE** .....

MOTORS _____ WELDER _____

TRANSFORMERS _____ RANGE _____

HEATING APPL. _____ DRYER _____

WATER HTR. _____ MISC. EQ. or APPL. _____

QUAN.	HP - KW - KVA			PHASE		UNIT COST	FEE
	OVER	INCL.	ACTUAL	1	3		
	0	1					
	1	5					
	5	20					
	20						

CK. MO. CASH NOTE: WHEN PROPERLY VALIDATED IN THIS SPACE, THIS FORM CONSTITUTES AN ELECTRIC PERMIT TO DO THE WORK DESCRIBED HEREON.

_____ ADDING OUTLETS _____

_____ CELLULAR FLOOR RACEWAY @ _____ PER 100 FT. _____

_____ DISTRIBUTION PANEL, OVERCURRENT DEVICE @ _____ ea. _____

_____ SWITCHBOARD -- VOLTAGE _____

_____ SERVICE --VOLTAGE _____ , AMPERAGE _____

_____ TEMP. SERVICE OR TEMP. LIGHTING

_____ PRIVATE SWIMMING POOL _____

_____ MISCELLANEOUS _____

No work done

I have carefully read and examined the above application and know the same to be true and correct. All provisions of the Laws and Ordinances governing this type of construction will be complied with whether mentioned herein or not. No person shall be employed in violation of the Labor Code of the State of California.

~~DERMIT FEE~~ @

~~INVESTIGATION FEE~~

TOTAL FEE

SIGNATURE OF CONTRACTOR OR AUTHORIZED AGENT

FORM B-53

INSPECTION RECORD
BASIC INSPECTIONS

ITEM	INSPECTOR	DATE
GROUND WORK		
ROUGH		
FIXTURES		
RELEASE TO PUBLIC SERVICE		
FINAL		

PARTIAL OR MISC. INSPECTIONS

5454 San Fernando

MAINTENANCE

July 1974

CONTRACTOR Gerald W. Carson	TEL. NO.
MAILING ADDRESS	STATE LIC. NO.
OWNER Products Research Co.	CITY LIC. NO. 315
MAILING ADDRESS	TEL. NO.

DESCRIPTION OF WORK

☐ NEW BLDG. ☐ EXIST. BLDG. ☐ NO SERV. CHANGE ☐ RECONNECT OR RESEAL

FEE COMPUTATION

NOTE! TOTALS SHOWN BELOW MUST BE SUBMITTED IN DIAGRAM ON SEPARATE WORK SHEET PROVIDED FOR THIS PURPOSE.

BRANCH CIRCUITS

FIRST TEN _____

ELEVEN TO FORTY _____

ADDITIONAL _____ **FEE** .....

MOTORS _____ WELDER _____

TRANSFORMERS _____ RANGE _____

HEATING APPL. _____ DRYER _____

WATER HTR.. _____ MISC. EQ. or APPL. _____

QUAN.	HP - KW - KVA OVER	INCL.	ACTUAL	PHASE 1	3	UNIT COST	FEE
	0	1					
	1	5					
	5	20					
	20						

_____ ADDING OUTLETS _____

_____ CELLULAR FLOOR RACEWAY @ _____ PER 100 FT. _____

_____ DISTRIBUTION PANEL. OVERCURRENT DEVICE.@ _____ ea. _____

_____ SWITCHBOARD – VOLTAGE _____

_____ SERVICE –VOLTAGE _____ , AMPERAGE _____

_____ TEMP. SERVICE OR TEMP. LIGHTING

_____ PRIVATE SWIMMING POOL _____

_____ MISCELLANEOUS _____

NO WORK DONE

I have carefully read and examined the above application and know the same to be true and correct. All provisions of the Laws and Ordinances governing this type of construction will be complied with whether mentioned herein or not. No person shall be employed in violation of the Labor Code of the State of California.

~~PERMIT FEE~~ @

INVESTIGATION

TOTAL FEE

SIGNATURE OF CONTRACTOR OR AUTHORIZED AGENT

FORM B-53

CK. MO. CASH NOTE: WHEN PROPERLY VALIDATED IN THIS SPACE, THIS FORM CONSTITUTES AN ELECTRIC PERMIT TO DO THE WORK DESCRIBED HEREON.

INSPECTION RECORD

BASIC INSPECTIONS

ITEM	INSPECTOR	DATE
GROUND WORK		
ROUGH		
FIXTURES		
RELEASE TO PUBLIC SERVICE		
FINAL		

PARTIAL OR MISC. INSPECTIONS

JOB ADDRESS

5454 San Fernando

NUMBER MAINTENANCE STREET

APPLICATION FOR AN NOV, 1974

ELECTRICAL PERMIT

BUILDING SECTION, PUBLIC WORKS DIVISION
CITY OF GLENDALE, CALIFORNIA

CONTRACTOR Gerald W. Carson	TEL. NO.
MAILING ADDRESS	STATE LIC. NO.
OWNER Products Research	CITY LIC. NO. 367
MAILING ADDRESS	TEL. NO.

DESCRIPTION OF WORK

☐ NEW BLDG. ☐ EXIST. BLDG. ☐ NO SERV. CHANGE ☐ RECONNECT OR RESEAL

FEE COMPUTATION

NOTE! TOTALS SHOWN BELOW MUST BE SUBMITTED IN DIAGRAM ON SEPARATE WORK SHEET PROVIDED FOR THIS PURPOSE.

BRANCH CIRCUITS

FIRST TEN _____
ELEVEN TO FORTY _____
ADDITIONAL _____ FEE.....

MOTORS _____ WELDER _____
TRANSFORMERS _____ RANGE _____
HEATING APPL. _____ DRYER _____
WATER HTR. _____ MISC. EQ. or APPL. _____

QUAN.	HP - KW - KVA OVER	INCL.	ACTUAL	PHASE 1	3	UNIT COST	FEE
	0	1					
	1	5					
	5	20					
	20						

CK. MO. CASH NOTE: WHEN PROPERLY VALIDATED IN THIS SPACE, THIS FORM CONSTITUTES AN ELECTRIC PERMIT TO DO THE WORK DESCRIBED HEREON.

_____ ADDING OUTLETS _____
_____ CELLULAR FLOOR RACEWAY @ _____ PER 100 FT. _____
_____ DISTRIBUTION PANEL, OVERCURRENT DEVICE, @ _____ ea. _____
_____ SWITCHBOARD—VOLTAGE _____
_____ SERVICE—VOLTAGE _____, AMPERAGE _____
_____ TEMP. SERVICE OR TEMP. LIGHTING
_____ PRIVATE SWIMMING POOL _____
_____ MISCELLANEOUS _____

PERMIT FEE @
INVESTIGATION FEE
TOTAL FEE

I have carefully read and examined the above application and know the same to be true and correct. All provisions of the Laws and Ordinances governing this type of construction will be complied with whether mentioned herein or not. "I certify that in the performance of the work for which this permit is issued I shall not employ any person in any manner so as to become subject to the workmen's compensation laws of California."

NO WORK DONE

SIGNATURE OF CONTRACTOR OR AUTHORIZED AGENT

FORM B-53 (REV 7/74) Ⓟ L PERMANENT

INSPECTION RECORD

BASIC INSPECTIONS

ITEM	INSPECTOR	DATE
GROUND WORK		
ROUGH		
FIXTURES		
RELEASE TO PUBLIC SERVICE		
FINAL		

PARTIAL OR MISC. INSPECTIONS

JOB ADDRESS

5454 San Fernando

NUMBER MAINTENANCE STREET

APPLICATION FOR AN

ELECTRICAL PERMIT Dec. 1974

BUILDING SECTION, PUBLIC WORKS DIVISION

CITY OF GLENDALE, CALIFORNIA

CONTRACTOR Gerald W. Carson	TEL. NO.
MAILING ADDRESS	STATE LIC. NO.
OWNER Products Research	CITY LIC. NO. 367
MAILING ADDRESS	TEL. NO.

DESCRIPTION OF WORK

☐ NEW BLDG. ☐ EXIST. BLDG. ☐ NO SERV. CHANGE ☐ RECONNECT OR RESEAL

FEE COMPUTATION

NOTE! TOTALS SHOWN BELOW MUST BE SUBMITTED IN DIAGRAM ON SEPARATE WORK SHEET PROVIDED FOR THIS PURPOSE.

BRANCH CIRCUITS

FIRST TEN _____

ELEVEN TO FORTY _____

ADDITIONAL _____ FEE

MOTORS _____ WELDER _____

TRANSFORMERS _____ RANGE _____

HEATING APPL. _____ DRYER _____

WATER HTR. _____ MISC. EQ. or APPL. _____

QUAN.	HP - KW - KVA			PHASE		UNIT COST	FEE
	OVER	INCL.	ACTUAL	1	3		
	0	1					
	1	5					
	5	20					
	20						

CK. MO. CASH NOTE: WHEN PROPERLY VALIDATED IN THIS SPACE, THIS FORM CONSTITUTES AN ELECTRIC PERMIT TO DO THE WORK DESCRIBED HEREON.

_____ ADDING OUTLETS _____

_____ CELLULAR FLOOR RACEWAY @ _____ PER 100 FT. _____

_____ DISTRIBUTION PANEL, OVERCURRENT DEVICE, @ _____ ea. _____

_____ SWITCHBOARD—VOLTAGE _____

_____ SERVICE—VOLTAGE _____, AMPERAGE _____

_____ TEMP. SERVICE OR TEMP. LIGHTING

_____ PRIVATE SWIMMING POOL _____

_____ MISCELLANEOUS _____

NO WORK DONE

I have carefully read and examined the above application and know the same to be true and correct. All provisions of the Laws and Ordinances governing this type of construction will be complied with whether mentioned herein or not. "I certify that in the performance of the work for which this permit is issued I shall not employ any person in any manner so as to become subject to the workmen's compensation laws of California."

~~PERMIT FEE~~ @

~~INVESTIGATION FEE~~

TOTAL FEE

SIGNATURE OF CONTRACTOR OR AUTHORIZED AGENT

FORM B-53 (REV 7/74) ® L **PERMANENT**

INSPECTION RECORD

BASIC INSPECTIONS

ITEM	INSPECTOR	DATE
GROUND WORK		
ROUGH		
FIXTURES		
RELEASE TO PUBLIC SERVICE		
FINAL		

PARTIAL OR MISC. INSPECTIONS

JOB ADDRESS

5454 San Fernando

NUMBER STREET

MAINTENANCE

APPLICATION FOR AN

ELECTRICAL PERMIT

BUILDING SECTION, PUBLIC WORKS DIVISION

CITY OF GLENDALE, CALIFORNIA JAN 19 75

CONTRACTOR	TEL. NO.
Gerald W. Carson	
MAILING ADDRESS	STATE LIC. NO.
OWNER	CITY LIC. NO.
Products Research	367
MAILING ADDRESS	TEL. NO.

DESCRIPTION OF WORK

☐ NEW BLDG. ☐ EXIST. BLDG. ☐ NO SERV. CHANGE ☐ RECONNECT OR RESEAL

FEE COMPUTATION

NOTE! TOTALS SHOWN BELOW MUST BE SUBMITTED IN DIAGRAM ON SEPARATE WORK SHEET PROVIDED FOR THIS PURPOSE.

BRANCH CIRCUITS

FIRST TEN _____

ELEVEN TO FORTY _____

ADDITIONAL _____ **FEE**

MOTORS _____ WELDER _____

TRANSFORMERS _____ RANGE _____

HEATING APPL. _____ DRYER _____

WATER HTR. _____ MISC. EQ. or APPL. _____

QUAN.	HP - KW - KVA			PHASE		UNIT COST	FEE
	OVER	INCL.	ACTUAL	1	3		
	0	1					
	1	5					
	5	20					
	20						

CK. MO. CASH NOTE: WHEN PROPERLY VALIDATED IN THIS SPACE, THIS FORM CONSTITUTES AN ELECTRIC PERMIT TO DO THE WORK DESCRIBED HEREON.

_____ ADDING OUTLETS _____

_____ CELLULAR FLOOR RACEWAY @ _____ PER 100 FT. _____

_____ DISTRIBUTION PANEL, OVERCURRENT DEVICE, @ _____ ea. _____

_____ SWITCHBOARD—VOLTAGE _____

_____ SERVICE—VOLTAGE _____, AMPERAGE _____

_____ TEMP. SERVICE OR TEMP. LIGHTING

_____ PRIVATE SWIMMING POOL _____

_____ MISCELLANEOUS _____

PERMIT FEE

INVESTIGATION FEE

TOTAL FEE

I have carefully read and examined the above application and know the same to be true and correct. All provisions of the Laws and Ordinances governing this type of construction will be complied with whether mentioned herein or not. "I certify that in the performance of the work for which this permit is issued I shall not employ any person in any manner so as to become subject to the workmen's compensation laws of California."

No Work Done

SIGNATURE OF CONTRACTOR OR AUTHORIZED AGENT

FORM B-53 (REV 7/74) Ⓟ L **PERMANENT**

INSPECTION RECORD

BASIC INSPECTIONS

ITEM	INSPECTOR	DATE
GROUND WORK		
ROUGH		
FIXTURES		
RELEASE TO PUBLIC SERVICE		
FINAL		

PARTIAL OR MISC. INSPECTIONS

JOB ADDRESS

5454 San Fernando

NUMBER MAINTENANCE STREET

APPLICATION FOR AN

ELECTRICAL PERMIT

FEB. 1975

BUILDING SECTION, PUBLIC WORKS DIVISION
CITY OF GLENDALE, CALIFORNIA

CONTRACTOR	TEL. NO.
Gerald W. Carson	
MAILING ADDRESS	STATE LIC. NO.
OWNER	CITY LIC. NO.
Products Research	367
MAILING ADDRESS	TEL. NO.

DESCRIPTION OF WORK

☐ NEW BLDG. ☐ EXIST. BLDG. ☐ NO SERV. CHANGE ☐ RECONNECT OR RESEAL

FEE COMPUTATION

NOTE! TOTALS SHOWN BELOW MUST BE SUBMITTED IN DIAGRAM ON SEPARATE WORK SHEET PROVIDED FOR THIS PURPOSE.

BRANCH CIRCUITS

FIRST TEN _____

ELEVEN TO FORTY _____

ADDITIONAL _____ FEE.....

MOTORS _____ WELDER _____

TRANSFORMERS _____ RANGE _____

HEATING APPL. _____ DRYER _____

WATER HTR. _____ MISC. EQ. or APPL. _____

QUAN.	HP - KW - KVA			PHASE		UNIT COST	FEE
	OVER	INCL.	ACTUAL	1	3		
	0	1					
	1	5					
	5	20					
	20						

CK. MO. CASH NOTE: WHEN PROPERLY VALIDATED IN THIS SPACE, THIS FORM CONSTITUTES AN ELECTRIC PERMIT TO DO THE WORK DESCRIBED HEREON.

_____ ADDING OUTLETS _____

_____ CELLULAR FLOOR RACEWAY @ _____ PER 100 FT. _____

_____ DISTRIBUTION PANEL, OVERCURRENT DEVICE, @ _____ ea. _____

_____ SWITCHBOARD—VOLTAGE _____

_____ SERVICE—VOLTAGE _____, AMPERAGE _____

_____ TEMP. SERVICE OR TEMP. LIGHTING

_____ PRIVATE SWIMMING POOL _____

_____ MISCELLANEOUS _____

PERMIT FEE @

INVESTIGATION FEE

TOTAL FEE

I have carefully read and examined the above application and know the same to be true and correct. All provisions of the Laws and Ordinances governing this type of construction will be complied with whether mentioned herein or not. "I certify that in the performance of the work for which this permit is issued I shall not employ any person in any manner so as to become subject to the workmen's compensation laws of California."

NO WORK DONE

SIGNATURE OF CONTRACTOR OR AUTHORIZED AGENT

FORM B-53 (REV 7/74) Ⓟ L **PERMANENT**

INSPECTION RECORD

BASIC INSPECTIONS

ITEM	INSPECTOR	DATE
GROUND WORK		
ROUGH		
FIXTURES		
RELEASE TO PUBLIC SERVICE		
FINAL		

PARTIAL OR MISC. INSPECTIONS

JOB ADDRESS

5454 San Fernando

NUMBER MAINTENANCE STREET

APPLICATION FOR AN

ELECTRICAL PERMIT

March 1975

BUILDING SECTION, PUBLIC WORKS DIVISION

CITY OF GLENDALE, CALIFORNIA

CONTRACTOR G. W. Carson	TEL. NO.
MAILING ADDRESS	STATE LIC. NO.
OWNER Products Research Co	CITY LIC. NO. 367
MAILING ADDRESS	TEL. NO.

DESCRIPTION OF WORK

☐ NEW BLDG. ☐ EXIST. BLDG. ☐ NO SERV. CHANGE ☐ RECONNECT OR RESEAL

FEE COMPUTATION

NOTE! TOTALS SHOWN BELOW MUST BE SUBMITTED IN DIAGRAM ON SEPARATE WORK SHEET PROVIDED FOR THIS PURPOSE.

BRANCH CIRCUITS

FIRST TEN _____

ELEVEN TO FORTY _____

ADDITIONAL _____ FEE.....

MOTORS _____ WELDER _____

TRANSFORMERS _____ RANGE _____

HEATING APPL. _____ DRYER _____

WATER HTR. _____ MISC. EQ. or APPL. _____

QUAN.	HP · KW · KVA OVER	INCL.	ACTUAL	PHASE 1	PHASE 3	UNIT COST	FEE
	0	1					
	1	5					
	5	20					
	20						

CK. MO. CASH NOTE: WHEN PROPERLY VALIDATED IN THIS SPACE, THIS FORM CONSTITUTES AN ELECTRIC PERMIT TO DO THE WORK DESCRIBED HEREON.

_____ ADDING OUTLETS _____

_____ CELLULAR FLOOR RACEWAY @ _____ PER 100 FT. _____

_____ DISTRIBUTION PANEL, OVERCURRENT DEVICE, @ _____ ea. _____

_____ SWITCHBOARD—VOLTAGE _____

_____ SERVICE—VOLTAGE _____, AMPERAGE _____

_____ TEMP. SERVICE OR TEMP. LIGHTING

_____ PRIVATE SWIMMING POOL _____

_____ MISCELLANEOUS _____

NO WORK DONE

I have carefully read and examined the above application and know the same to be true and correct. All provisions of the Laws and Ordinances governing this type of construction will be complied with whether mentioned herein or not. "I certify that in the performance of the work for which this permit is issued I shall not employ any person in any manner so as to become subject to the workmen's compensation laws of California."

~~PERMIT FEE @~~

~~INVESTIGATION~~

~~FEE~~

TOTAL FEE

SIGNATURE OF CONTRACTOR OR AUTHORIZED AGENT

FORM B-53 (REV 7/74) Ⓟ L **PERMANENT**

INSPECTION RECORD

BASIC INSPECTIONS

ITEM	INSPECTOR	DATE
GROUND WORK		
ROUGH		
FIXTURES		
RELEASE TO PUBLIC SERVICE		
FINAL		

PARTIAL OR MISC. INSPECTIONS

JOB ADDRESS

5454 San Fernando

NUMBER MAINTENANCE STREET

APPLICATION FOR AN

ELECTRICAL PERMIT APRIL

BUILDING SECTION, PUBLIC WORKS DIVISION

CITY OF GLENDALE, CALIFORNIA 1975

CONTRACTOR	TEL. NO.
Gerald W. Carson	
MAILING ADDRESS	STATE LIC. NO.
OWNER	CITY LIC. NO.
Products Research	367
MAILING ADDRESS	TEL. NO.

NOTE: WHEN PROPERLY VALIDATED IN THIS SPACE, THIS FORM CONSTITUTES AN ELECTRIC PERMIT TO DO THE WORK DESCRIBED HEREON.

CK. MO. CASH

DESCRIPTION OF WORK

☐ NEW BLDG. ☐ EXIST. BLDG. ☐ NO SERV. CHANGE ☐ RECONNECT OR RESEAL

FEE COMPUTATION

NOTE! TOTALS SHOWN BELOW MUST BE SUBMITTED IN DIAGRAM ON SEPARATE WORK SHEET PROVIDED FOR THIS PURPOSE.

BRANCH CIRCUITS

FIRST TEN _____

ELEVEN TO FORTY _____

ADDITIONAL _____ FEE _____

MOTORS _____ WELDER _____

TRANSFORMERS _____ RANGE _____

HEATING APPL. _____ DRYER _____

WATER HTR. _____ MISC. EQ. or APPL. _____

QUAN.	HP - KW - KVA			PHASE		UNIT COST	FEE
	OVER	INCL.	ACTUAL	1	3		
	0	1					
	1	5					
	5	20					
	20						

_____ ADDING OUTLETS _____

_____ CELLULAR FLOOR RACEWAY @ _____ PER 100 FT. _____

_____ DISTRIBUTION PANEL, OVERCURRENT DEVICE, @ _____ ea. _____

_____ SWITCHBOARD—VOLTAGE _____

_____ SERVICE—VOLTAGE _____, AMPERAGE _____

_____ TEMP. SERVICE OR TEMP. LIGHTING

_____ PRIVATE SWIMMING POOL _____

_____ MISCELLANEOUS _____

~~PERMIT FEE~~ @

~~INVESTIGATION FEE~~

TOTAL FEE

I have carefully read and examined the above application and know the same to be true and correct. All provisions of the Laws and Ordinances governing this type of construction will be complied with whether mentioned herein or not. "I certify that in the performance of the work for which this permit is issued I shall not employ any person in any manner so as to become subject to the workmen's compensation laws of California."

NO WORK DONE

SIGNATURE OF CONTRACTOR OR AUTHORIZED AGENT

FORM B-53 (REV 7/74) ® L **PERMANENT**

INSPECTION RECORD

BASIC INSPECTIONS

ITEM	INSPECTOR	DATE
GROUND WORK		
ROUGH		
FIXTURES		
RELEASE TO PUBLIC SERVICE		
FINAL		

PARTIAL OR MISC. INSPECTIONS

JOB ADDRESS

5454 San Fernando Rd.

NUMBER STREET

APPLICATION FOR AN

ELECTRICAL PERMIT

BUILDING SECTION, PUBLIC WORKS DIVISION
CITY OF GLENDALE, CALIFORNIA

CONTRACTOR: Sherwin Elect. Service	TEL. NO.: 254-9211
MAILING ADDRESS: 3347 San Fernando Rd.	STATE LIC. NO.: 247786
OWNER: Semco Div. P.R.C.	CITY LIC. NO.: 10915
MAILING ADDRESS: 5454 San Fernando Rd.	TEL. NO.:

DESCRIPTION OF WORK

☐ NEW BLDG. ☒ EXIST. BLDG. ☐ NO SERV. CHANGE ☐ RECONNECT OR RESEAL

NOTE: WHEN PROPERLY VALIDATED IN THIS SPACE, THIS FORM CONSTITUTES AN ELECTRIC PERMIT TO DO THE WORK DESCRIBED HEREON.

12663 APR 29 75 EL 10.00

CK. MO. CASH

FEE COMPUTATION

NOTE! TOTALS SHOWN BELOW MUST BE SUBMITTED IN DIAGRAM ON SEPARATE WORK SHEET PROVIDED FOR THIS PURPOSE.

BRANCH CIRCUITS

FIRST TEN _____

ELEVEN TO FORTY _____

ADDITIONAL _____ FEE _____

MOTORS _____ WELDER _____

TRANSFORMERS _____ RANGE _____

HEATING APPL. _____ DRYER _____

WATER HTR. _____ MISC. EQ. or APPL. _____

QUAN.	HP - KW - KVA OVER	HP - KW - KVA INCL.	HP - KW - KVA ACTUAL	PHASE 1	PHASE 3	UNIT COST	FEE
	0	1					
	1	5					
	5	20					
	20						

_____ ADDING OUTLETS _____

_____ CELLULAR FLOOR RACEWAY @ _____ PER 100 FT. _____

_____ DISTRIBUTION PANEL, OVERCURRENT DEVICE, @ _____ ea. _____

_____ SWITCHBOARD—VOLTAGE _____

_____ SERVICE—VOLTAGE _____, AMPERAGE _____

_____ TEMP. SERVICE OR TEMP. LIGHTING

_____ PRIVATE SWIMMING POOL _____

X MISCELLANEOUS _____ 6.00

PERMIT FEE @	4.00
INVESTIGATION FEE	
TOTAL FEE	10.00

I have carefully read and examined the above application and know the same to be true and correct. All provisions of the Laws and Ordinances governing this type of construction will be complied with whether mentioned herein or not. "I certify that in the performance of the work for which this permit is issued I shall not employ any person in any manner so as to become subject to the workmen's compensation laws of California."

Sherwin Electric Service

By Dewitt G. Howard

SIGNATURE OF CONTRACTOR OR AUTHORIZED AGENT

FORM B-53 (REV 7/74) Ⓟ L **PERMANENT**

INSPECTION RECORD

BASIC INSPECTIONS

ITEM	INSPECTOR	DATE
GROUND WORK		
ROUGH		✓
FIXTURES		5/27/21
RELEASE TO PUBLIC SERVICE		✓
FINAL		✓

PARTIAL OR MISC. INSPECTIONS

info on		4/30/21
Service hook up		✓

JOB ADDRESS

5454 San Fernando Road

NUMBER STREET

MAINTENANCE

APPLICATION FOR AN

JUNE '75

ELECTRICAL PERMIT

BUILDING SECTION, PUBLIC WORKS DIVISION
CITY OF GLENDALE, CALIFORNIA

CONTRACTOR	TEL. NO.
Gerald W. Carson	
MAILING ADDRESS	STATE LIC. NO.
OWNER	CITY LIC. NO.
Products Research	367
MAILING ADDRESS	TEL. NO.

DESCRIPTION OF WORK

☐ NEW BLDG. ☐ EXIST. BLDG. ☐ NO SERV. CHANGE ☐ RECONNECT OR RESEAL

FEE COMPUTATION

NOTE! TOTALS SHOWN BELOW MUST BE SUBMITTED IN DIAGRAM ON SEPARATE WORK SHEET PROVIDED FOR THIS PURPOSE.

BRANCH CIRCUITS

FIRST TEN _____

ELEVEN TO FORTY _____

ADDITIONAL _____ FEE.....

MOTORS _____ WELDER _____

TRANSFORMERS _____ RANGE _____

HEATING APPL. _____ DRYER _____

WATER HTR. _____ MISC. EQ. or APPL. _____

QUAN.	HP - KW - KVA			PHASE		UNIT COST	FEE
	OVER	INCL.	ACTUAL	1	3		
	0	1					
	1	5					
	5	20					
	20						

_____ ADDING OUTLETS _____

_____ CELLULAR FLOOR RACEWAY @ _____ PER 100 FT. _____

_____ DISTRIBUTION PANEL, OVERCURRENT DEVICE, @ _____ ea. _____

_____ SWITCHBOARD—VOLTAGE _____

_____ SERVICE—VOLTAGE _____, AMPERAGE _____

_____ TEMP. SERVICE OR TEMP. LIGHTING

_____ PRIVATE SWIMMING POOL _____

_____ MISCELLANEOUS _____

PERMIT FEE @

INVESTIGATION FEE

TOTAL FEE

CK. MO. CASH NOTE: WHEN PROPERLY VALIDATED IN THIS SPACE, THIS FORM CONSTITUTES AN ELECTRIC PERMIT TO DO THE WORK DESCRIBED HEREON.

I have carefully read and examined the above application and know the same to be true and correct. All provisions of the Laws and Ordinances governing this type of construction will be complied with whether mentioned herein or not. "I certify that in the performance of the work for which this permit is issued I shall not employ any person in any manner so as to become subject to the workmen's compensation laws of California."

NO WORK DONE

SIGNATURE OF CONTRACTOR OR AUTHORIZED AGENT

FORM B-53 (REV 7/74) Ⓟ L **PERMANENT**

INSPECTION RECORD

BASIC INSPECTIONS

ITEM	INSPECTOR	DATE
GROUND WORK		
ROUGH		
FIXTURES		
RELEASE TO PUBLIC SERVICE		
FINAL		

PARTIAL OR MISC. INSPECTIONS

JOB ADDRESS

5454 San Fernando Road

NUMBER STREET

MAINTENANCE

APPLICATION FOR AN

OCT. **ELECTRICAL PERMIT**

'75 BUILDING SECTION, PUBLIC WORKS DIVISION
CITY OF GLENDALE, CALIFORNIA

CONTRACTOR	TEL. NO.
Gerald W. Carson	
MAILING ADDRESS	STATE LIC. NO.
OWNER	CITY LIC. NO.
Products Research	367
MAILING ADDRESS	TEL. NO.

NOTE: WHEN PROPERLY VALIDATED IN THIS SPACE, THIS FORM CONSTITUTES AN ELECTRIC PERMIT TO DO THE WORK DESCRIBED HEREON.

CK. MO. CASH

DESCRIPTION OF WORK

☐ NEW BLDG. ☐ EXIST. BLDG. ☐ NO SERV. CHANGE ☐ RECONNECT OR RESEAL

FEE COMPUTATION

NOTE! TOTALS SHOWN BELOW MUST BE SUBMITTED IN DIAGRAM ON SEPARATE WORK SHEET PROVIDED FOR THIS PURPOSE.

BRANCH CIRCUITS

FIRST TEN _____

ELEVEN TO FORTY _____

ADDITIONAL _____ **FEE**.....

MOTORS _____ WELDER _____

TRANSFORMERS _____ RANGE _____

HEATING APPL. _____ DRYER _____

WATER HTR. _____ MISC. EQ. or APPL. _____

QUAN.	HP · KW · KVA			PHASE		UNIT COST	FEE
	OVER	INCL.	ACTUAL	1	3		
	0	1					
	1	5					
	5	20					
	20						

_____ ADDING OUTLETS _____

_____ CELLULAR FLOOR RACEWAY @ _____ PER 100 FT. _____

_____ DISTRIBUTION PANEL, OVERCURRENT DEVICE, @ _____ ea. _____

_____ SWITCHBOARD—VOLTAGE _____

_____ SERVICE—VOLTAGE _____, AMPERAGE _____

_____ TEMP. SERVICE OR TEMP. LIGHTING

_____ PRIVATE SWIMMING POOL _____

_____ MISCELLANEOUS _____

NO WORK DONE

I have carefully read and examined the above application and know the same to be true and correct. All provisions of the Laws and Ordinances governing this type of construction will be complied with whether mentioned herein or not. "I certify that in the performance of the work for which this permit is issued I shall not employ any person in any manner so as to become subject to the workmen's compensation laws of California."

~~PERMIT FEE~~

~~INVESTIGATION FEE~~

TOTAL FEE

SIGNATURE OF CONTRACTOR OR AUTHORIZED AGENT

FORM B-53 (REV 7/74) Ⓟ L **PERMANENT**

INSPECTION RECORD

BASIC INSPECTIONS

ITEM	INSPECTOR	DATE
GROUND WORK		
ROUGH		
FIXTURES		
RELEASE TO PUBLIC SERVICE		
FINAL		

PARTIAL OR MISC. INSPECTIONS

JOB ADDRESS **MAINTENANCE**

5454 San Fernando Road
NUMBER STREET

APPLICATION FOR AN
SEPT. **ELECTRICAL PERMIT**
'75 BUILDING SECTION, PUBLIC WORKS DIVISION
CITY OF GLENDALE, CALIFORNIA

CONTRACTOR Gerald W. Carson	TEL. NO.
MAILING ADDRESS	STATE LIC. NO.
OWNER Products Research	CITY LIC. NO. 367
MAILING ADDRESS	TEL. NO.

DESCRIPTION OF WORK

☐ NEW BLDG. ☐ EXIST. BLDG. ☐ NO SERV. CHANGE ☐ RECONNECT OR RESEAL

FEE COMPUTATION

NOTE! TOTALS SHOWN BELOW MUST BE SUBMITTED IN DIAGRAM ON SEPARATE WORK SHEET PROVIDED FOR THIS PURPOSE.

BRANCH CIRCUITS

FIRST TEN _____
ELEVEN TO FORTY _____
ADDITIONAL _____ **FEE**

MOTORS _____ WELDER _____
TRANSFORMERS _____ RANGE _____
HEATING APPL. _____ DRYER _____
WATER HTR. _____ MISC. EQ. or APPL. _____

QUAN.	HP - KW - KVA OVER	INCL.	ACTUAL	PHASE 1	PHASE 3	UNIT COST	FEE
	0	1					
	1	5					
	5	20					
	20						

_____ ADDING OUTLETS _____
_____ CELLULAR FLOOR RACEWAY @ _____ PER 100 FT. _____
_____ DISTRIBUTION PANEL, OVERCURRENT DEVICE, @ _____ ea. _____
_____ SWITCHBOARD—VOLTAGE _____
_____ SERVICE—VOLTAGE _____, AMPERAGE _____
_____ TEMP. SERVICE OR TEMP. LIGHTING
_____ PRIVATE SWIMMING POOL _____
_____ MISCELLANEOUS _____

NO WORK DONE

CK. MO. CASH NOTE: WHEN PROPERLY VALIDATED IN THIS SPACE, THIS FORM CONSTITUTES AN ELECTRIC PERMIT TO DO THE WORK DESCRIBED HEREON.

I have carefully read and examined the above application and know the same to be true and correct. All provisions of the Laws and Ordinances governing this type of construction will be complied with whether mentioned herein or not. "I certify that in the performance of the work for which this permit is issued I shall not employ any person in any manner so as to become subject to the workmen's compensation laws of California."

~~PERMIT FEE~~
INVESTIGATION FEE
TOTAL FEE

SIGNATURE OF CONTRACTOR OR AUTHORIZED AGENT

FORM B-53 (REV 7/74) Ⓟ L **PERMANENT**

INSPECTION RECORD

BASIC INSPECTIONS

ITEM	INSPECTOR	DATE
GROUND WORK		
ROUGH		
FIXTURES		
RELEASE TO PUBLIC SERVICE		
FINAL		

PARTIAL OR MISC. INSPECTIONS

JOB ADDRESS

5454 San Fernando Road

NUMBER STREET

APPLICATION FOR AN

XXX. **ELECTRICAL PERMIT** FEB.

XXX BUILDING SECTION, PUBLIC WORKS DIVISION '76

CITY OF GLENDALE, CALIFORNIA

CONTRACTOR	TEL. NO.
Gerald W. Carson	
MAILING ADDRESS	STATE LIC. NO.
OWNER	CITY LIC. NO.
Products Research	
MAILING ADDRESS	TEL. NO.

DESCRIPTION OF WORK

☐ NEW BLDG. ☐ EXIST. BLDG. ☐ NO SERV. CHANGE ☐ RECONNECT OR RESEAL

FEE COMPUTATION

NOTE! TOTALS SHOWN BELOW MUST BE SUBMITTED IN DIAGRAM ON SEPARATE WORK SHEET PROVIDED FOR THIS PURPOSE.

BRANCH CIRCUITS

FIRST TEN _____

ELEVEN TO FORTY _____

ADDITIONAL _____ **FEE**.....

MOTORS _____ WELDER _____

TRANSFORMERS _____ RANGE _____

HEATING APPL. _____ DRYER _____

WATER HTR. _____ MISC. EQ. or APPL. _____

QUAN.	HP - KW - KVA			PHASE		UNIT COST	FEE
	OVER	INCL.	ACTUAL	1	3		
	0	1					
	1	5					
	5	20					
	20						

CK. MO. CASH NOTE: WHEN PROPERLY VALIDATED IN THIS SPACE, THIS FORM CONSTITUTES AN ELECTRIC PERMIT TO DO THE WORK DESCRIBED HEREON.

PAID

_____ ADDING OUTLETS _____

_____ CELLULAR FLOOR RACEWAY @ _____ PER 100 FT. _____

_____ DISTRIBUTION PANEL, OVERCURRENT DEVICE, @ _____ ea. _____

_____ SWITCHBOARD—VOLTAGE _____

_____ SERVICE—VOLTAGE _____, AMPERAGE _____

_____ TEMP. SERVICE OR TEMP. LIGHTING

_____ PRIVATE SWIMMING POOL _____

_____ MISCELLANEOUS _____

NO WORK DONE

I have carefully read and examined the above application and know the same to be true and correct. All provisions of the Laws and Ordinances governing this type of construction will be complied with whether mentioned herein or not. "I certify that in the performance of the work for which this permit is issued I shall not employ any person in any manner so as to become subject to the workmen's compensation laws of California."

~~PERMIT FEE~~

~~INVESTIGATION FEE~~

TOTAL FEE

SIGNATURE OF CONTRACTOR OR AUTHORIZED AGENT

FORM B-53 (REV 7/74) Ⓟ L **PERMANENT**

INSPECTION RECORD

BASIC INSPECTIONS

ITEM	INSPECTOR	DATE
GROUND WORK		
ROUGH		
FIXTURES		
RELEASE TO PUBLIC SERVICE		
FINAL		

PARTIAL OR MISC. INSPECTIONS

JOB ADDRESS

5454 San Fernando Road
NUMBER STREET

MAINTENANCE

BUILDING SECTION, PUBLIC WORKS DIVISION
CITY OF GLENDALE, CALIFORNIA

CONTRACTOR	TEL. NO.
Watson D. Pritchard	
MAILING ADDRESS	STATE LIC. NO.
OWNER	CITY LIC. NO.
Semco Div. of Prod. Research	
MAILING ADDRESS	TEL. NO.

DESCRIPTION OF WORK

☐ NEW BLDG. ☒ EXIST. BLDG. ☐ NO SERV. CHANGE ☐ RECONNECT OR RESEAL

FEE COMPUTATION

NOTE! TOTALS SHOWN BELOW MUST BE SUBMITTED IN DIAGRAM ON SEPARATE WORK SHEET PROVIDED FOR THIS PURPOSE.

.....FIXTURES .....RECEPTACLES

.....OUTLETS ..... SWITCHES

FIRST TEN @ .....EACH

ADDITIONAL @.....EACH **FEE**.....

MOTORS _____ WELDER _____

TRANSFORMERS _____ RANGE _____

HEATING APPL. _____ DRYER _____

WATER HTR.. _____ MISC. EQ. or APPL. _____

QUAN.	HP - KW - KVA			PHASE		UNIT COST	FEE
	OVER	INCL.	ACTUAL	1	3		
	0	1					
	1	5					
	5	20					
	20						

Sept. 1969

_____ SIGNS – INCANDESCENT – TRANSFORMER @ _____ ea. _____

_____ CELLULAR FLOOR RACEWAY @ _____ PER 100 FT. _____

_____ DISTRIBUTION PANEL, OVERCURRENT DEVICES @ _____ ea. _____

_____ SWITCHBOARD – VOLTAGE _____ _____

_____ SERVICE –VOLTAGE _____ . AMPERAGE _____

_____ TEMP. SERVICE OR TEMP. LIGHTING

_____ MISCELLANEOUS _____

NO WORK DONE

I have carefully read and examined the above application and know the same to be true and correct. All provisions of the Laws and Ordinances governing this type of construction will be complied with whether mentioned herein or not. No person shall be employed in violation of the Labor Code of the State of California.

~~PERMIT FEE @~~ ~~2.00~~

~~INVESTIGATION FEE~~

TOTAL FEE

Watson D. Pritchard

SIGNATURE OF CONTRACTOR OR AUTHORIZED AGENT

PERMANENT

FORM B-53

CK. MO. CASH NOTE: WHEN PROPERLY VALIDATED IN THIS SPACE, THIS FORM CONSTITUTES AN ELECTRIC PERMIT TO DO THE WORK DESCRIBED HEREON.

INSPECTION RECORD
BASIC INSPECTIONS

ITEM	INSPECTOR	DATE
GROUND WORK		
ROUGH		
FIXTURES		
RELEASE TO PUBLIC SERVICE		
FINAL		

PARTIAL OR MISC. INSPECTIONS

JOB ADDRESS

5454 San Fernando Road

MAINTENANCE

CITY OF BURBANK, CALIFORNIA

CONTRACTOR Watson D. Pritchard | TEL. NO.

MAILING ADDRESS | STATE LIC. NO.

OWNER Semco Division of Products | CITY LIC. NO.

MAILING ADDRESS Research | TEL. NO.

DESCRIPTION OF WORK

☐ NEW BLDG. ☐ EXIST. BLDG. ☐ NO SERV. CHANGE ☐ RECONNECT OR RESEAL

FEE COMPUTATION

NOTE! TOTALS SHOWN BELOW MUST BE SUBMITTED IN DIAGRAM ON SEPARATE WORK SHEET PROVIDED FOR THIS PURPOSE.

.....FIXTURES .....RECEPTACLES

.....OUTLETS .....SWITCHES

FIRST TEN @ .....EACH

ADDITIONAL @.....EACH **FEE**.....

MOTORS _____ WELDER _____

TRANSFORMERS _____ RANGE _____

HEATING APPL. _____ DRYER _____

WATER HTR.. _____ MISC. EQ. or APPL. _____

QUAN.	HP - KW - KVA OVER	INCL.	ACTUAL	PHASE 1	PHASE 3	UNIT COST	FEE
	0	1	NO WORK DONE				
	1	5					
	5	20					
	20						

Aug. 1969

_____ SIGNS – INCANDESCENT – TRANSFORMER @ _____ ea. _____

_____ CELLULAR FLOOR RACEWAY @ _____ PER 100 FT. _____

_____ DISTRIBUTION PANEL, OVERCURRENT DEVICE @ _____ ea. _____

_____ SWITCHBOARD – VOLTAGE _____

_____ SERVICE – VOLTAGE _____, AMPERAGE _____

_____ TEMP. SERVICE OR TEMP. LIGHTING

_____ MISCELLANEOUS _____

CK. MO. CASH NOTE: WHEN PROPERLY VALIDATED IN THIS SPACE, THIS FORM CONSTITUTES AN ELECTRIC PERMIT TO DO THE WORK DESCRIBED HEREON.

I have carefully read and examined the above application and know the same to be true and correct. All provisions of the Laws and Ordinances governing this type of construction will be complied with whether mentioned herein or not. No person shall be employed in violation of the Labor Code of the State of California.

~~PERMIT FEE @~~ ~~2.00~~

~~INVESTIGATION FEE~~

TOTAL FEE

Watson D. Pritchard

SIGNATURE OF CONTRACTOR OR AUTHORIZED AGENT

FORM B-53 **PERMANENT**

INSPECTION RECORD
BASIC INSPECTIONS

ITEM	INSPECTOR	DATE
GROUND WORK		
ROUGH		
FIXTURES		
RELEASE TO PUBLIC SERVICE		
FINAL		

PARTIAL OR MISC. INSPECTIONS

JOB ADDRESS

5454 San Fernando Road

MAINTENANCE

CONTRACTOR
Watson D. Pritchard

TEL. NO.

MAILING ADDRESS

STATE LIC. NO.

OWNER
Semco Div. of Product

CITY LIC. NO.

MAILING ADDRESS
Research

TEL. NO.

DESCRIPTION OF WORK

☐ NEW BLDG. ☐ EXIST. BLDG. ☐ NO SERV. CHANGE ☐ RECONNECT OR RESEAL

FEE COMPUTATION

NOTE! TOTALS SHOWN BELOW MUST BE SUBMITTED IN DIAGRAM ON SEPARATE WORK SHEET PROVIDED FOR THIS PURPOSE.

.....FIXTURES .....RECEPTACLES

.....OUTLETS .....SWITCHES

FIRST TEN @ .....EACH

ADDITIONAL @.....EACH **FEE**.....

MOTORS _____ WELDER _____

TRANSFORMERS _____ RANGE _____

HEATING APPL. _____ DRYER _____

WATER HTR.. _____ MISC. EQ. or APPL. _____

QUAN.	HP - KW - KVA			PHASE		UNIT COST	FEE
	OVER	INCL.	ACTUAL	1	3		
	0	1					
	1	5					
	5	20					
	20						

NO WORK DONE

_____ SIGNS – INCANDESCENT – TRANSFORMER @_____ ea. _____

_____ CELLULAR FLOOR RACEWAY @ _____ PER 100 FT. _____

_____ DISTRIBUTION PANEL OVERCURRENT DEVICE @_____ ea. _____

_____ SWITCHBOARD – VOLTAGE _____

_____ SERVICE –VOLTAGE_____, AMPERAGE_____

_____ TEMP. SERVICE OR TEMP. LIGHTING

_____ MISCELLANEOUS_____

I have carefully read and examined the above application and know the same to be true and correct. All provisions of the Laws and Ordinances governing this type of construction will be complied with whether mentioned herein or not. No person shall be employed in violation of the Labor Code of the State of California.

~~PERMIT FEE @~~ ~~0.00~~

~~INVESTIGATION FEE~~

TOTAL FEE

Watson D. Pritchard

SIGNATURE OF CONTRACTOR OR AUTHORIZED AGENT

PERMANENT

FORM B-53

CK. MO. CASH NOTE: WHEN PROPERLY VALIDATED IN THIS SPACE, THIS FORM CONSTITUTES AN ELECTRIC PERMIT TO DO THE WORK DESCRIBED HEREON.

July 1969

INSPECTION RECORD

BASIC INSPECTIONS

ITEM	INSPECTOR	DATE
GROUND WORK		
ROUGH		
FIXTURES		
RELEASE TO PUBLIC SERVICE		
FINAL		

PARTIAL OR MISC. INSPECTIONS

JOB ADDRESS

5454 San Fernando Road

STREET

MAINTENANCE

CITY, PUBLIC WORKS DIVISION

ALTERATION

CONTRACTOR Watson D. Pritchard	TEL. NO.
MAILING ADDRESS	STATE LIC. NO.
OWNER Semco, Division of	CITY LIC. NO. 463
MAILING ADDRESS Products Research	TEL. NO.

DESCRIPTION OF WORK

☐ NEW BLDG. ☐ EXIST. BLDG. ☐ NO SERV. CHANGE ☐ RECONNECT OR RESEAL

FEE COMPUTATION

NOTE! TOTALS SHOWN BELOW MUST BE SUBMITTED IN DIAGRAM ON SEPARATE WORK SHEET PROVIDED FOR THIS PURPOSE.

.....FIXTURES .....RECEPTACLES

.....OUTLETS .....SWITCHES

FIRST TEN @ .....EACH

ADDITIONAL @.....EACH **FEE**.....

MOTORS _____ WELDER _____

TRANSFORMERS _____ RANGE _____

HEATING APPL. _____ DRYER _____

WATER HTR.. _____ MISC. EQ. or APPL. _____

QUAN.	HP - KW - KVA OVER	INCL.	ACTUAL	PHASE 1	PHASE 3	UNIT COST	FEE
	0	1					
	1	5					
	5	20					
	20						

CK. MO. CASH NOTE: WHEN PROPERLY VALIDATED IN THIS SPACE, THIS FORM CONSTITUTES AN ELECTRIC PERMIT TO DO THE WORK DESCRIBED HEREON.

April 1969

_____ SIGNS – INCANDESCENT – TRANSFORMER @_____ ea. _____

_____ CELLULAR FLOOR RACEWAY @_____ PER 100 FT. _____

_____ DISTRIBUTION PANEL, OVERCURRENT DEVICE @_____ ea. _____

_____ SWITCHBOARD – VOLTAGE_____ _____

_____ SERVICE – VOLTAGE_____, AMPERAGE_____ _____

_____ TEMP. SERVICE OR TEMP. LIGHTING _____

_____ MISCELLANEOUS_____ _____

WORK DONE APRIL

NO

I have carefully read and examined the above application and know the same to be true and correct. All provisions of the Laws and Ordinances governing this type of construction will be complied with whether mentioned herein or not. No person shall be employed in violation of the Labor Code of the State of California.

~~PERMIT FEE @~~ ~~2.00~~

~~INVESTIGATION FEE~~

TOTAL FEE

Watson D. Pritchard

SIGNATURE OF CONTRACTOR OR AUTHORIZED AGENT

FORM B-53

PERMANENT

INSPECTION RECORD
BASIC INSPECTIONS

ITEM	INSPECTOR	DATE
GROUND WORK		
ROUGH		
FIXTURES		
RELEASE TO PUBLIC SERVICE		
FINAL		

PARTIAL OR MISC. INSPECTIONS

S-43C A-5447 JOB ADDRESS

5426 SAN FERNANDO ROAD
NUMBER STREET

APPLICATION FOR AN
ELECTRICAL PERMIT
CITY OF GLENDALE, CALIFORNIA

CONTRACTOR	TEL. NO.
BERG ELECTRIC CORP	938-2741
MAILING ADDRESS	STATE LIC. NO.
P.O. 19488 RIMPAU STATION	85046
OWNER	CITY LIC. NO.
PRODUCTS RESEARCH	3481
MAILING ADDRESS	TEL. NO.
5426 SAN FERNANDO RD	

DESCRIPTION OF WORK

☒ NEW BLDG.	☐ EXIST. BLDG.	☐ NO SERV. CHANGE	☐ RECONNECT OR RESEAL	USE ZONE

FEE COMPUTATION

NOTE! TOTALS SHOWN BELOW MUST BE SUBMITTED IN DIAGRAM ON SEPARATE WORK SHEET PROVIDED FOR THIS PURPOSE.

145 FIXTURES

220 OUTLETS, BASE PLUGS, SWITCHES

FIRST TEN @ 25 EACH 2 50

ADDITIONAL @ 10 EACH 35 50

MOTORS

QUAN.	OVER	INCL.	ACTUAL HP	UNIT COST	FEE
8	0	1 HP		@ 10 EA.	80
3	1 HP	5 HP		@ 150 "	9 50
	5 HP	20 HP		@ "	
3	20 HP	50 HP		@ 4 00 "	12 00
1	50 HP	UP		@ 6 00 "	6 00

TOTAL AIR COND. H. P. | SUB TOTAL → 68 50

___ RANGE, OR OVEN OUTLETS @ ___ EACH	
___ TRANSFORMERS OR RECTIFIERS ___ KVA @ ___ PER KVA	
5 HEATING ELEMENTS OVER 1650 WATTS @ 1 00 EACH	5 00
1 AIR CONDITIONER, PLUGS @ 1 50 EACH	1 90
___ CLOTHES DRYER @ ___ EACH	
___ MISCELLANEOUS ___	

I have carefully read and examined the above application and know the same to be true and correct. All provisions of the Laws and Ordinances governing this type of construction will be complied with whether mentioned herein or not. No person shall be employed in violation of the Labor Code of the State of California.

PERMIT FEE @	2.00
SUPPLEMENTARY PERMIT FEE @ .50	
INVESTIGATION FEE	
TOTAL FEE	77 90

SIGNATURE OF CONTRACTOR OR AUTHORIZED AGENT

FORM B-53 PERMANENT

18863 FEB 17 67 EL 77.00

NO CASH NOTE: WHEN PROPERLY VALIDATED IN THIS SPACE, THIS FORM CONSTITUTES AN ELECTRIC PERMIT TO DO THE WORK DESCRIBED HEREON.

INSPECTION RECORD
BASIC INSPECTIONS

ITEM	INSPECTOR	DATE
GROUND WORK		
ROUGH		
FINISH	[illegible]	2/14/67
FIXTURES	[illegible]	"
FINAL RELEASE TO PUBLIC SERV.	[illegible]	"

PARTIAL OR MISC. INSPECTIONS

Room Outlet at pole 5440 CG	[illegible]	2/21/67
Recptl at pole 5430	[illegible]	3/10/67
Room in Bldg 18 - Bldg B	[illegible]	3/21/67
Bldg underground sub feed conn.	[illegible]	3/27/67

UNSUCCESSFUL TRIPS

RECORD INFORMATION

O.H.	U.G.	TEMP. POWER POLE	NO. OF METERS

LITE _____ WIRE | PWR _____ PHASE | HEAT _____ KW

RANGE	OVEN	TABLE TOP	W. HTR.	DRYER

OTHER RES. APPLIANCES OVER 2 KW.

TOTAL KW OR HP. _____ S Φ | TOTAL HP. _____ 3 Φ

check address

JOB ADDRESS WO 43355

5426 San Fernando Rd.
NUMBER STREET

APPLICATION FOR AIR
ELECTRICAL SECTION, PUBLIC WORKS DIVISION
CITY OF GLENDALE, CALIFORNIA

CONTRACTOR Bergelectric Corp.	TEL. NO. 938-2741
MAILING ADDRESS 5850 Venice Blvd.	STATE LIC. NO. 850446.
OWNER R.R.C. Corporation	CITY LIC. NO. 3687
MAILING ADDRESS 5426 San Fernando Rd	TEL. NO. 246-1631

DESCRIPTION OF WORK

☐ NEW BLDG. ☒ EXIST. BLDG. ☐ NO SERV. CHANGE ☐ RECONNECT OR RESEAL | USE ZONE

FEE COMPUTATION

NOTE! TOTALS SHOWN BELOW MUST BE SUBMITTED IN DIAGRAM ON SEPARATE WORK SHEET PROVIDED FOR THIS PURPOSE.

..... FIXTURES .....

..... OUTLETS, BASE PLUGS, SWITCHES

FIRST TEN @ _____ EACH .....

ADDITIONAL @ _____ EACH .....

MOTORS

QUAN.	OVER	INCL.	ACTUAL HP	UNIT COST	FEE
10	0	1 HP		@ 1.00 EA.	10.00
10	1 HP	5 HP		@ 1.50 "	15.00
4	5 HP	20 HP		@ 3.00 "	12.00
9	20 HP	50 HP		@ 4.00 "	36.00
	50 HP	UP		@ "	

TOTAL AIR COND. H. P. [ ] SUB TOTAL → 73.00

_____ RANGE, OR OVEN OUTLETS @ _____ EACH _____

_____ TRANSFORMERS OR RECTIFIERS _____ KVA @ _____ PER KVA _____

_____ HEATING ELEMENTS OVER 1650 WATTS @ _____ EACH _____

_____ AIR CONDITIONER, PLUGS @ _____ EACH _____

_____ CLOTHES DRYER @ _____ EACH _____

_____ MISCELLANEOUS _____ _____

_____ _____

_____ _____

I have carefully read and examined the above application and know the same to be true and correct. All provisions of the Laws and Ordinances governing this type of construction will be complied with whether mentioned herein or not. No person shall be employed in violation of the Labor Code of the State of California.

Luther Noble
SIGNATURE OF CONTRACTOR OR AUTHORIZED AGENT

PERMIT FEE @	2.00
SUPPLEMENTARY PERMIT FEE @ .50	
INVESTIGATION FEE	
TOTAL FEE	75.00

FORM B-53 PERMANENT

75.00
317 24 FEB 9 68 EL
CK MO. CASH NOTE: WHEN PROPERLY VALIDATED IN THIS SPACE, THIS FORM CONSTITUTES AN ELECTRIC PERMIT TO DO THE WORK DESCRIBED HEREON.

INSPECTION RECORD
BASIC INSPECTIONS

ITEM	INSPECTOR	DATE
GROUND WORK		
ROUGH		
FINISH	AV	2/14/05
FIXTURES		
FINAL RELEASE TO PUBLIC SERV.	AV	11

PARTIAL OR MISC. INSPECTIONS

UNSUCCESSFUL TRIPS

RECORD INFORMATION

O.H.	U.G.	TEMP. POWER POLE	NO. OF METERS
			—

LITE _____ WIRE | PWR _____ PHASE | HEAT _____ KW

RANGE	OVEN	TABLE TOP	W. HTR.	DRYER

OTHER RES. APPLIANCES OVER 2 KW.

TOTAL KW OR HP.	TOTAL HP.
_____ S Φ	_____ 3 Φ

JOB ADDRESS

5430 San Fernando Rd B

NUMBER STREET

APPLICATION FOR A

BUILDING PERMIT

BUILDING SECTION, PUBLIC WORKS DIVISION
CITY OF GLENDALE, CALIFORNIA

CONTRACTOR Fire Protection Co	STATE LIC. NO. 170173
MAILING ADDRESS 4228 Whittier Blvd South	TEL. NO. CA 31074
☐ ARCH. ☐ ENGR.	STATE LIC. NO.
MAILING ADDRESS	TEL. NO.
OWNER Products Research Co	TEL. NO.
MAILING ADDRESS Same	

DESCRIPTION OF WORK

NEW ☑ ADD'N ☐ ALTER. ☐ REPAIR ☐ DEMOLISH ☐

FLOOR AREA (SQ. FT.)	NO. OF STORIES	NO. OF DWELLING UNITS

PRESENT BLDG. USE	PROPOSED BLDG. USE

DESCRIBE WORK TO BE DONE

Fire Sprinklers

NOTE! PROVIDE PLOT PLAN ON BACK SIDE OF ORIGINAL COPY ONLY

EXTERIOR WALL MATERIAL	ROOF FRAMING MATERIAL
PARTITIONING MATERIAL	ROOF COVERING MATERIAL
LOT WIDTH ____ LOT DEPTH ____	NO. OF EXISTING BLDGS. ON LOT ____

VALUATION NOTE: Include Labor, Mat., Wiring, Plumb., Heat, Etc. $ 6000.00

INFORMATION PROVIDED BY BLDG. SECTION

PORTION W. GLENDALE

LOT NO. ____ BLOCK NO. ____ TRACT ____

USE ZONE	FIRE ZONE	OCCU-PANCY	SEC. SH.
M-2	2	R-2 & F-2	70

REQ'D SET BACKS	FRONT	RIGHT SIDE	LEFT SIDE	REAR

TYPE OF CONSTR. III-N SPECIAL CASE NO. ____ GRADE ____

Approval & Information by Others

CITY ENGINEER EASEMENT

DIST. FACE OF CURB TO P.L. ____ FT. SEWER YES NO DRIVE OVER ____

PUBLIC SERVICE	PLANNING
WATER ____ ELECTRIC ____	

P.C. FEE 10.50 PERM. PLAN APPROVED W/~~OUT~~ PLAN ☐ CHECKER'S APPROVAL

PERMIT FEE 21.00

I have carefully read and examined the above application and find the same to be true and correct. All provisions of the Laws and Ordinances governing building construction will be complied with whether specified herein or not. No person shall be employed in violation of the Labor Code of the State of California. I agree not to occupy or allow occupancy of any building authorized by this permit until final building inspection has been received.

SIGNATURE OF OWNER OR AUTHORIZED AGENT

FORM B-51 PERMANENT

CK. CASH M.O. PLAN CHECK VALIDATION

CK. CASH M.O. 19064 FEB 24 67 PC 10.50

NOTE: WHEN PROPERLY VALIDATED IN THIS SPACE, THIS FORM CONSTITUTES A BUILDING PERMIT TO DO THE WORK PRESCRIBED HEREIN.

19065 FEB 24 67 BP 21.00

INSPECTION RECORD

ITEM SET BACKS: FRONT | R. SIDE — FIELD CHECK: L. SIDE | REAR	INSPECTOR	DATE
TRENCHES: WIDTH____ DEPTH____		
1st. FLOOR JOIST		
FRAMING		
FINAL	AWK	7/12/67

PARTIAL OR MISC. INSPECTIONS

NOTE: LOCATE ALL STRUCTURES ON LOT, MAKE BOTTOM OF PAGE THE STREET FRONTAGE.

JOB ADDRESS

5440 San Fernando A Rd

NUMBER STREET

APPLICATION FOR A

BUILDING PERMIT

BUILDING SECTION, PUBLIC WORKS DIVISION
CITY OF GLENDALE, CALIFORNIA

CONTRACTOR Southwest Fire Prot Co.	STATE LIC. NO. 19873
MAILING ADDRESS 4285 Huntington Dr So. LA	TEL. NO. CA 3-1674
☐ ARCH. ☐ ENGR.	STATE LIC. NO.
MAILING ADDRESS	TEL. NO.
OWNER Products Research & Chem	TEL. NO.
MAILING ADDRESS Same	

DESCRIPTION OF WORK

NEW ☑ ADD'N ☐ ALTER. ☐ REPAIR ☐ DEMOLISH ☐

FLOOR AREA (SQ. FT.)	NO. OF STORIES	NO. OF DWELLING UNITS

PRESENT BLDG. USE	PROPOSED BLDG. USE

DESCRIBE WORK TO BE DONE Fire Sprinklers.

NOTE! PROVIDE PLOT PLAN ON BACK SIDE OF ORIGINAL COPY ONLY

EXTERIOR WALL MATERIAL	ROOF FRAMING MATERIAL
PARTITIONING MATERIAL	ROOF COVERING MATERIAL
LOT WIDTH ____ LOT DEPTH ____	NO. OF EXISTING BLDGS. ON LOT ____

VALUATION NOTE: Include Labor, Mat., Wiring, Plumb., Heat, Etc. $ 5600.00

INFORMATION PROVIDED BY BLDG. SECTION

LOT NO. ____ BLOCK NO. ____ TRACT West Glendale

USE ZONE M2	FIRE ZONE 2	OCCUPANCY R-2 & F-2	SEC. SH. 20

REQ'D SETBACKS	FRONT	RIGHT SIDE	LEFT SIDE	REAR

TYPE OF CONSTR. III-N SPECIAL CASE NO. ____ GRADE ____

Approval & Information by Others

CITY ENGINEER EASEMENT

DIST. FACE OF CURB TO P.I. ____ FT. SEWER YES NO DRIVE OVER ____

PUBLIC SERVICE **PLANNING**

WATER ____ ELECTRIC ____

P.C. FEE 10.50 PERM. PLAN APPROVED W/OUT PLAN ☒ CHECKER'S APPROVAL

PERMIT FEE 21.00 DRG

I have carefully read and examined the above application and find the same to be true and correct. All provisions of the Laws and Ordinances governing building construction will be complied with whether specified herein or not. No person shall be employed in violation of the Labor Code of the State of California. I agree not to occupy or allow occupancy of any building authorized by this permit until final building inspection has been received.

A. E. Berry

SIGNATURE OF OWNER OR AUTHORIZED AGENT

FORM B-51 **PERMANENT**

CK. CASH M.O. PLAN CHECK VALIDATION
19066 FEB 24 67 PC 10.50

CK. CASH M.O.
19067 FEB 24 67 BP 21.00

NOTE: WHEN PROPERLY VALIDATED IN THIS SPACE, THIS FORM CONSTITUTES A BUILDING PERMIT TO DO THE WORK PRESCRIBED HEREIN.

INSPECTION RECORD

ITEM SET BACKS: FRONT | R. SIDE | FIELD CHECK: L. SIDE | REAR	INSPECTOR	DATE
TRENCHES: WIDTH_____ DEPTH_____		
1st. FLOOR JOIST		
FRAMING		
FINAL	AWR	7/12/67

PARTIAL OR MISC. INSPECTIONS

NOTE: LOCATE ALL STRUCTURES ON LOT, MAKE BOTTOM OF PAGE THE STREET FRONTAGE.

JOB ADDRESS

5436 NUMBER — SAN FERNANDO RD. STREET

APPLICATION FOR A

BUILDING PERMIT

BUILDING SECTION, PUBLIC WORKS DIVISION
CITY OF GLENDALE, CALIFORNIA

CONTRACTOR: ATLAS AUTOMATIC SPRINKLER	CITY LIC. NO.: 3591
MAILING ADDRESS: 1311 GLENDALE BLVD	TEL. NO.: 3853541
☐ ARCH. ☐ ENGR.	STATE LIC. NO.: C-16 213359
MAILING ADDRESS	TEL. NO.
OWNER: PRODUCTS RESEARCH CO.	TEL. NO.
MAILING ADDRESS: 5426 SAN FERNANDO RD.	
CONSTRUCTION LENDER & BRANCH	
MAILING ADDRESS	

DESCRIPTION OF WORK

NEW ☐ ADD'N ☒ ALTER. ☐ REPAIR ☐ DEMOLISH ☐

FLOOR AREA (SQ. FT.)	NO. OF STORIES	NO. OF DWELLING UNITS
	1	0

PRESENT BLDG. USE	PROPOSED BLDG. USE
M.F.G.	M.F.G.

DESCRIBE WORK TO BE DONE: ADD FIRE PROT. COVERAGE TO OVENS, PROCESS EQUIPT BALL MILL

LOT WIDTH	LOT DEPTH	NO. OF EXISTING BLDGS. ON LOT
		7

NOTE! PROVIDE PLOT PLAN ON BACK SIDE OF ORIGINAL COPY ONLY

VALUATION NOTE: Include Labor, Mat., Wiring, Plumb., Heat, Etc. $11,280.00

MAP BK. 5638 PAGE 18 PARCEL # 1

LOT NO. ____ BLOCK NO. ____ TRACT Por Lot 7

USE ZONE	FIRE ZONE	OCCUPANCY	SEC. SH.
M2	2		20

REQ'D SET BACKS	FRONT	RIGHT SIDE	LEFT SIDE	REAR

TYPE OF CONSTR. ____ SPECIAL CASE NO. ____ GRADE ____

Approval & Information by Others
CITY ENGINEER

EASEMENT

DIST. FACE OF CURB TO P.L. ____ FT. SEWER YES NO DRIVE OVER ____

PUBLIC SERVICE	PLANNING
WATER ____ ELECTRIC ____	
P.C. FEE 25 00	PERM. PLAN APPROVED ☑ W/OUT PLAN ☐
PERMIT FEE 50 00	CHECKER'S APPROVAL ROH.

I have carefully read and examined the above application and find the same to be true and correct. All provisions of the Laws and Ordinances governing building construction will be complied with whether specified herein or not. No person shall be employed in violation of the Labor Code of the State of California. I agree not to occupy or allow occupancy of any building authorized by this permit until final building inspection has been received.

Patrick K. Peterson
SIGNATURE OF OWNER OR AUTHORIZED AGENT

FORM B-51 (REV. 10/69)

PERMANENT

CK. CASH M.O. PLAN CHECK VALIDATION 70212 MAY 25 71 PC 25.00

CK. CASH M.O. NOTE: WHEN PROPERLY VALIDATED IN THIS SPACE, THIS FORM CONSTITUTES A BUILDING PERMIT TO DO THE WORK PRESCRIBED HEREIN. 70213 MAY 25 71 AL 50.00

INSPECTION RECORD

ITEM SET BACKS: FRONT | L. SIDE | FIELD CHECK: R. SIDE | REAR	INSPECTOR	DATE
TRENCHES: WIDTH____ DEPTH____		
1st. FLOOR JOIST: SLAB____		
FRAMING____		✓
FINAL____	BH	8-17-81

PARTIAL OR MISC. INSPECTIONS

NOTE: LOCATE ALL STRUCTURES ON LOT, MAKE BOTTOM OF PAGE THE STREET FRONTAGE.

5430 JOB ADDRESS C876

5426 SAN FERNANDO ROAD
NUMBER STREET

APPLICATION FOR A

HEATING, VENTILATING, AIR-CONDITIONING OR REFRIGERATION PERMIT

BUILDING SECTION, PUBLIC WORKS DIVISION
CITY OF GLENDALE, CALIFORNIA

CONTRACTOR: AIR CONDITIONING CO., INC.	STATE LIC. NO.: 120696
MAILING ADDRESS: 6265 SAN FERNANDO-GLENDALE	TEL. NO.: 2446571
OWNER: PRODUCT RESEARCH & CHEMICAL	CITY BUS. LIC.: 1784
MAILING ADDRESS: 2919 EMPIRE - BURBANK	TEL. NO.: 8493992

23363 JUN 16 67 PB 10.00

CO. MO. CASH

NOTE: WHEN PROPERLY VALIDATED IN THIS SPACE THIS FORM CONSTITUTES A PERMIT TO DO THE WORK DESCRIBED HEREON.

DESCRIPTION OF BLDG.

NEW ☐ ADD'N ☒ ALTER. ☐ REPLACE ☐

FEE COMPUTATION

QUAN.	ITEM	UNIT COST	FEE
	GAS SYSTEMS:		
4	EVAPORATIVE COOLERS	2.00	8.00
	VENTILATING SYSTEMS		
	REFRIGERATION SYSTEMS ALTERED, REPLACED, RELOCATED		
	AIR-CONDITIONING SYSTEMS ALTERED, REPLACED, RELOCATED		

SUB TOTAL → 8.00

HEATING APPLIANCES

(INSTALLED, ALTERED, REPLACED OR RELOCATED) @ _____ EACH

TYPE	B.T.U.	FEE

AIR CONDITIONING OR REFRIGERATION SYSTEMS INSTALLED

QUANTITY	OVER	INCL.	ACTUAL TONS	UNIT COST	FEE
	0	20		@ EA.	
	20	50		@ "	
	50	UP		@ "	
AIR CIRCULATING OUTLETS OR INLETS		4		@ .25 "	1.00

I have carefully read and examined the above application and know the same to be true and correct. All provisions of Laws and Ordinances covering this type of construction will be complied with whether specified herein or not. No person shall be employed in violation of the Labor Code of the State of California.

PERMIT FEE	1.00
INVESTIGATION FEE	
TOTAL FEE	10.00

SIGNATURE OF CONTRACTOR OR AUTHORIZED AGENT

FORM B-55 **PERMANENT**

INSPECTION RECORD

ITEM	INSPECTOR	DATE
GROUND WORK		
GAS		
ROUGH HEATING		
ROUGH REFRIG. OR AIR COND.		
DUCTS		
FINAL HEATING		
FINAL REFRIG. OR AIR COND.	JVC	8-21-67

CORRECTIONS & PARTIAL INSPECTIONS

JOB ADDRESS

5440 San Fernando Rd.
NUMBER STREET

APPLICATION FOR A

LATHING/PLASTERING PERMIT
OR
ROOFING PERMIT

BUILDING SECTION, PUBLIC WORKS DIVISION
CITY OF GLENDALE, CALIFORNIA

CONTRACTOR David S. Moore	STATE LIC. NO 238-596
MAILING ADDRESS 1619 S. Forrest	TEL. NO. 338-3811
OWNER W/ Owner	TEL. NO.
MAILING ADDRESS	

DESCRIPTION OF WORK

☐ NEW BLDG. ☐ ALTER. ☐ ADD'N. ☐ REPAIR

PRESENT USE	PROPOSED USE

ROOFING DETAILS

TYPE OF ROOFING _____ NO. OF SQUARES _____

DESCRIPTION _____

(INCLUDE WEIGHTS, NO. OF LAYERS, TYPE OF SHINGLES, ROCK, ETC.)

VALUATION (INCLUDE ALL LABOR AND MATERIAL) $ _____ FEE _____

LATHING & PLASTERING DETAILS

_____ YDS. EXTER. LATH

_____ YDS. EXTER. PLASTER

_____ YDS. INTER. LATH

_____ YDS. INTER. PLASTER

730 YDS. INTER. DRYWALL 1.30

COMBINED LATHING & PLASTERING PERMIT ($4.00) _____

OR

SEPARATE LATHING OR PLASTERING PERMIT ($2.00) _____

TOTAL FEE 930

INFORMATION PROVIDED BY BUILDING SECTION			
USE ZONE M	FIRE ZONE 2	OCCUPANCY _____	SEC. SH. _____

I have read and examined the above application and know the same to be true and correct. All provisions of Laws and Ordinances covering building construction will be complied with whether specified herein or not. No person shall be employed in violation of the Labor Code of the State of California.

David S. Moore
SIGNATURE OF CONTRACTOR OR AUTHORIZED AGENT

PERMANENT

FORM B-54.

930 -
21893 MAY 16 67 LP
(CK) NO. CASH NOTE: WHEN PROPERLY VALIDATED IN THIS SPACE, THIS FORM CONSTITUTES A PERMIT TO DO WORK DESCRIBED HEREIN.

INSPECTION RECORD

ITEM	INSPECTOR	DATE
LATHING		
DRYWALL	EB	5-23-67
EXTERIOR SCRATCH		
INTERIOR BROWN		
EXTERIOR BROWN		
INTERIOR FINISH		
SHEATHING (COMMERCIAL)		
FINAL	EB	5-23-67

PARTIAL OR MISC. INSPECTIONS

JOB ADDRESS

5440 SAN FERNANDO RD.

NUMBER STREET

APPLICATION FOR A

BUILDING PERMIT

BUILDING SECTION, PUBLIC WORKS DIVISION
CITY OF GLENDALE, CALIFORNIA

CONTRACTOR: YOUNGS IRON WORKS	STATE LIC. NO. 248503
MAILING ADDRESS: 630 N. VICTORY, BURBANK	TEL. NO. 842-2491
☐ ARCH. ☒ ENGR. WILLIAM SIMPSON	STATE LIC. NO. 867
MAILING ADDRESS: 716 MISSION ST. S. PASADENA	TEL. NO. MU 21005
OWNER: PRODUCTS RESEARCH	TEL. NO. 246-163[illegible]
MAILING ADDRESS: 5426 SAN FERNANDO RD	

DESCRIPTION OF WORK

NEW ☐ ADD'N ☒ ALTER. ☐ REPAIR ☐ DEMOLISH ☐

FLOOR AREA (SQ. FT.) 12,000	NO. OF STORIES 1	NO. OF DWELLING UNITS
PRESENT BLDG. USE: MFG.	PROPOSED BLDG. USE: MFG.	

DESCRIBE WORK TO BE DONE: INSTALL MONORAIL

NOTE! PROVIDE PLOT PLAN ON BACK SIDE OF ORIGINAL COPY ONLY

EXTERIOR WALL MATERIAL	ROOF FRAMING MATERIAL
PARTITIONING MATERIAL	ROOF COVERING MATERIAL
LOT WIDTH ____ LOT DEPTH ____	NO. OF EXISTING BLDGS. ON LOT ____

VALUATION NOTE: Include Labor, Mat., Wiring, Plumb., Heat, Etc. $ 900.

INFORMATION PROVIDED BY BLDG. SECTION

LOT NO. ____ BLOCK NO. ____ TRACT Par of West Glendale

USE ZONE	FIRE ZONE	OCCUPANCY	SEC. SH.
M 2	2	E-2	20

REQ'D SET BACKS	FRONT	RIGHT SIDE	LEFT SIDE	REAR
	No Change			

TYPE OF CONSTR. III-N SPECIAL CASE NO. ____ GRADE ____

Approval & Information by Others

CITY ENGINEER

DIST. FACE OF CURB TO P.L. ____ FT. SEWER YES NO DRIVE OVER ____ EASEMENT

PUBLIC SERVICE

WATER ____ ELECTRIC ____

PLANNING

P.C. FEE ____ PERMIT FEE 10.00 PERM. PLAN APPROVED W/OUT PLAN ☐ CHECKER'S APPROVAL

I have carefully read and examined the above application and find the same to be true and correct. All provisions of the Laws and Ordinances governing building construction will be complied with whether specified herein or not. No person shall be employed in violation of the Labor Code of the State of California. I agree not to occupy or allow occupancy of any building authorized by this permit until final building inspection has been received.

Howard W Cason

SIGNATURE OF OWNER OR AUTHORIZED AGENT

PERMANENT

FORM B-51

CK. CASH M.O. PLAN CHECK VALIDATION

CK. CASH M.O. THIS SPACE, 20 01

NOTE: WHEN PROPERLY VALIDATED IN THIS SPACE, THIS FORM CONSTITUTES A BUILDING PERMIT TO DO THE WORK PRESCRIBED HEREIN.

10.00

45157 MAR 769 AL

INSPECTION RECORD

ITEM SET BACKS: FRONT | R. SIDE | FIELD CHECK: L. SIDE | REAR	INSPECTOR	DATE
TRENCHES: WIDTH_____ DEPTH_____		
1st. FLOOR JOIST_____		
FRAMING_____		
FINAL_____	[signature]	4-10-69

PARTIAL OR MISC. INSPECTIONS

NAME, BRANCH, ADDRESS OF CONSTRUCTION LENDER:		

NOTE: LOCATE ALL STRUCTURES ON LOT, MAKE BOTTOM OF PAGE THE STREET FRONTAGE.

JOB ADDRESS

5440 San Fernando Rd.

NUMBER STREET

APPLICATION FOR A

LATHING/PLASTERING PERMIT

OR

ROOFING PERMIT

BUILDING SECTION, PUBLIC WORKS DIVISION

CITY OF GLENDALE, CALIFORNIA

CONTRACTOR Cletus E. Jones	STATE LIC. NO 108180
MAILING ADDRESS 11047 Laurelave. Lyn.	TEL. NO. RE 1-7844
OWNER	TEL. NO.
MAILING ADDRESS	

DESCRIPTION OF WORK

☒ NEW BLDG. ☐ ALTER. ☐ ADD'N. ☐ REPAIR

PRESENT USE	PROPOSED USE

ROOFING DETAILS

TYPE OF ROOFING _____ NO. OF SQUARES _____

DESCRIPTION _____

(INCLUDE WEIGHTS, NO. OF LAYERS, TYPE OF SHINGLES, ROCK, ETC.)

VALUATION (INCLUDE ALL LABOR AND MATERIAL) $ _____ FEE _____

LATHING & PLASTERING DETAILS

_____ YDS. EXTER. LATH .....

_____ YDS. EXTER. PLASTER .....

55 YDS. INTER. LATH ..... .55

55 YDS. INTER. PLASTER ..... .55

_____ YDS. INTER. DRYWALL .....

COMBINED LATHING & PLASTERING PERMIT ($4.00) 4.00

OR

SEPARATE LATHING OR PLASTERING PERMIT ($2.00) .....

TOTAL FEE 5.10

INFORMATION PROVIDED BY BUILDING SECTION			
USE ZONE M2	FIRE ZONE 2	OCCUPANCY	SEC. SH.

I have read and examined the above application and know the same to be true and correct. All provisions of Laws and Ordinances covering building construction will be complied with whether specified herein or not. No person shall be employed in violation of the Labor Code of the State of California.

Cletus E. Jones

SIGNATURE OF CONTRACTOR OR AUTHORIZED AGENT

PERMANENT

FORM B-54

225 08 MAY 31 67 LP 5.10

CK. MO. CASH NOTE: WHEN PROPERLY VALIDATED IN THIS SPACE, THIS FORM CONSTITUTES A PERMIT TO DO WORK DESCRIBED HEREIN.

INSPECTION RECORD

ITEM	INSPECTOR	DATE
LATHING	ES	6-2-67
DRYWALL		
EXTERIOR SCRATCH	ES	6-5-67
INTERIOR BROWN		
EXTERIOR BROWN		
INTERIOR FINISH	ES	7-25-67
SHEATHING (COMMERCIAL)		
FINAL	ES	7-25-67

PARTIAL OR MISC. INSPECTIONS

Lic Lath - Hyde Pool Shower		
Tops	ES	5-31-67

JOB ADDRESS

5430 San Fernando Rd.

NUMBER STREET

APPLICATION FOR A

ELECTRICAL PERMIT

BUILDING SECTION, PUBLIC WORKS DIVISION
CITY OF GLENDALE, CALIFORNIA

See Carl Lindbom

CONTRACTOR: Jesswein Elec. Inc.	TEL. NO.: 461-3201
MAILING ADDRESS: 128 N. Western Ave L.A. 90004	STATE LIC. NO.: 220901
OWNER: P.R.C. Corp	CITY LIC. NO.: 20163
MAILING ADDRESS: 6430 San Fernando Rd	TEL. NO.: 240-2060

DESCRIPTION OF WORK

☐ NEW BLDG. ☒ EXIST. BLDG. ☐ NO SERV. CHANGE ☐ RECONNECT OR RESEAL

FEE COMPUTATION

NOTE! TOTALS SHOWN BELOW MUST BE SUBMITTED IN DIAGRAM ON SEPARATE WORK SHEET PROVIDED FOR THIS PURPOSE.

BRANCH CIRCUITS

FIRST TEN 4

ELEVEN TO FORTY

ADDITIONAL FEE 10.00

MOTORS WELDER

TRANSFORMERS RANGE

HEATING APPL. DRYER

WATER HTR.. MISC. EQ. or APPL.

QUAN.	HP - KW - KVA OVER	INCL.	ACTUAL	PHASE 1	3	UNIT COST	FEE
	0	1					
	1	5					
	5	20					
	20						

CK. MO. CASH NOTE: WHEN PROPERLY VALIDATED IN THIS SPACE, THIS FORM CONSTITUTES AN ELECTRIC PERMIT TO DO THE WORK DESCRIBED HEREON.

30014 NOV 4 77EL 14.00A-

ADDING OUTLETS

CELLULAR FLOOR RACEWAY @ PER 100 FT.

DISTRIBUTION PANEL, OVERCURRENT DEVICE @ ea.

SWITCHBOARD -- VOLTAGE

SERVICE --VOLTAGE , AMPERAGE

TEMP. SERVICE OR TEMP. LIGHTING

PRIVATE SWIMMING POOL

MISCELLANEOUS

I have carefully read and examined the above application and know the same to be true and correct. All provisions of the Laws and Ordinances governing this type of construction will be complied with whether mentioned herein or not. "I certify that in the performance of the work for which this permit is issued I shall not employ any person in any manner so as to become subject to the workmen's compensation laws of California."

PERMIT FEE @	4.00
INVESTIGATION FEE	
TOTAL FEE	14.00

SIGNATURE OF CONTRACTOR OR AUTHORIZED AGENT

B-53 (REV. 7/74) **PERMANENT**

INSPECTION RECORD
BASIC INSPECTIONS

ITEM	INSPECTOR	DATE
GROUND WORK		
ROUGH		
FIXTURES APR 17 1978		
RELEASE TO PUBLIC SERVICE		
FINAL	[illegible]	3/31/78

PARTIAL OR MISC. INSPECTIONS

left card	J.T.	1/17/78

EXEMPTION DECLARATION

I certify that I am exempt from the "License Required" provisions of the Contractor License Law. (State basis of exemption)

Contractor No Employees

If I should become subject to the workmen's compensation provisions of the Labor Code of California I will forthwith comply with the provisions of Section 3700 or my permit will be deemed revoked.

11-4-77 Gary D. [illegible]

Date Signature of Exempt Individual

JOB ADDRESS

5440 San Fernando Rd.,
NUMBER STREET

APPLICATION FOR A

PLUMBING PERMIT

BUILDING SECTION, PUBLIC WORKS DIVISION
CITY OF GLENDALE, CALIFORNIA

CONTRACTOR: Prindle, Inc.	STATE LIC. NO. 176304
MAILING ADDRESS: 2668 Honolulu Ave., Montrose, Calif.	CITY LIC. NO. 1934 TEL. NO. 249 4696
OWNER: Products Re-Search	TEL. NO.
MAILING ADDRESS: 5426 San Fernando Rd.	

FEE COMPUTATION

	BATHTUBS		CLOTHES WASHERS
2	SHOWERS AND/OR PAN		SUMP PUMP
7	WATER CLOSETS AND/OR ANTI-SYPHON BALLCOCK	1	DRINKING FOUNTAINS
2	LAVATORIES	3	URINALS
3	SINKS, KITCHEN, BAR FLOOR, SERVICE	3	FLOOR DRAIN
1	LAUNDRY TRAYS	1	WATER HEATERS AND OR VENTS
	DISHWASHERS		GREASE TRAPS
	GARBAGE DISPOSALS (IN EXISTING SINKS)		WATER SOFTENERS

43.00
FEB 8 67 PB
18570
CK. MO. CASH
NOTE: WHEN PROPERLY VALIDATED IN THIS SPACE, THIS FORM CONSTITUTES A PLUMBING PERMIT TO DO THE WORK DESCRIBED HEREON.

TOTAL NO. OF ABOVE FIXTURES: 23		@1.50	34.50
	LAWN SPRINKLER SYSTEMS: 0-5 VALVES @	6-12 VALVES @	OVER 12 VALVES @
	BACK FLOW DEVICES: 0.5 DEVICES @	ADD. DEVICES @ EA.	
	INDUSTRIAL WASTE INTERCEPTOR		
	WATER SYSTEMS WITHOUT FIXTURES @ 1.00		
1	GAS SYSTEMS: 0-5 OUTLETS @	ADD. OUTLETS @ EA.	1.50
	BOILERS STEAM OR HOT WATER @		
	TEMP. AND/OR PRESS-RELIEF VALVES OR HI-TEMP LIMIT DEVICES @		
1	SEWER CONNECTIONS @ to Exist.		5.00
	SEWER CAP OR CESSPOOL FILL @		
	SEPTIC TANK, SEEPAGE PIT AND/OR DRAIN FIELD @		
	MISCELLANEOUS		

I have carefully read and examined the above application and know the same to be true and correct. All provisions of Laws and Ordinances covering this type of construction will be complied with whether specified herein or not. No person shall be employed in violation of the Labor Code of the State of California.

PERMIT FEE	2.00
REINSPECTION FEE	
INVESTIGATION FEE	
TOTAL FEE	43.00

Prindle Inc James E. Woods
SIGNATURE OF CONTRACTOR OR AUTHORIZED AGENT

FORM B-52
REV. 9/65

PERMANENT

INSPECTION RECORD

BASIC INSPECTIONS

ITEM	INSPECTOR	DATE
GROUND WORK	D.H.	2-9-67
ROUGH GAS & PL'B'G	D.H.	5-12-67
SEWER, SEPTIC TANK	D.H.	6-21-67
SEEPAGE PIT, DRAINFIELD		
FINAL GAS	D.H.	6-21-67
FINAL PLUMBING	D.H.	6-21-67

PARTIAL OR MISC. INSPECTIONS

Ground work for two basins and one floor sink on outer edge of building O.K.	D.H.	4-25-67

UNSUCCESSFUL TRIPS

NOTE: 5 C.O. REQUIRED ON TOP OUT
ROUGH GAS PIPING IN GROUND
D.H. 5-11-67

JOB ADDRESS

5440 San Fernando Rd.,
NUMBER STREET

APPLICATION FOR A

PLUMBING PERMIT

BUILDING SECTION, PUBLIC WORKS DIVISION
CITY OF GLENDALE, CALIFORNIA

CONTRACTOR: Prindle, Inc.	STATE LIC. NO. 176304
MAILING ADDRESS: 2668 Honolulu Ave.,	CITY LIC. NO. 1934
Montrose, Calif.	TEL. NO. 249 4696
OWNER: Products Re-Search	TEL. NO.
MAILING ADDRESS: 5429 San Fernando Rd., Bldg. A	

950

18711 FEB 14 67 PB

CK. MO. CASH

NOTE: WHEN PROPERLY VALIDATED IN THIS SPACE, THIS FORM CONSTITUTES A PLUMBING PERMIT TO DO THE WORK DESCRIBED HEREON.

FEE COMPUTATION

	BATHTUBS		CLOTHES WASHERS
	SHOWERS AND/OR PAN		SUMP PUMP
	WATER CLOSETS AND/OR ANTI-SYPHON BALLCOCK		DRINKING FOUNTAINS
	LAVATORIES		URINALS
	SINKS, KITCHEN, BAR FLOOR, SERVICE		FLOOR DRAIN
	LAUNDRY TRAYS		WATER HEATERS AND OR VENTS
	DISHWASHERS		GREASE TRAPS
	GARBAGE DISPOSALS (IN EXISTING SINKS)		WATER SOFTENERS

TOTAL NO. OF ABOVE FIXTURES : @ EA.

LAWN SPRINKLER SYSTEMS: 0-5 VALVES @ ; 6-12 VALVES @ ; OVER 12 VALVES @

BACK FLOW DEVICES: 0-5 DEVICES @ ; ADD. DEVICES @ EA.

INDUSTRIAL WASTE INTERCEPTOR

1 WATER SYSTEMS, WITHOUT FIXTURES @ 1.00 1.00

GAS SYSTEMS: 0-5 OUTLETS @ ; ADD. OUTLETS @ EA.

BOILERS STEAM OR HOT WATER @

TEMP. AND/OR PRESS RELIEF VALVES OR HI-TEMP LIMIT DEVICES @

1 SEWER CONNECTIONS @ to Exist. 5.00

SEWER CAP OR CESSPOOL FILL @

SEPTIC TANK, SEEPAGE PIT AND/OR DRAIN FIELD @

MISCELLANEOUS

1 Clarifier 1.00

I have carefully read and examined the above application and know the same to be true and correct. All provisions of Laws and Ordinances covering this type of construction will be complied with whether specified herein or not. No person shall be employed in violation of the Labor Code of the State of California.

PERMIT FEE	2.00
REINSPECTION FEE	
INVESTIGATION FEE	
TOTAL FEE	9.50

Prindle Inc. James E. Wood
SIGNATURE OF CONTRACTOR OR AUTHORIZED AGENT

FORM B-52
REV. 9/65

PERMANENT

INSPECTION RECORD

BASIC INSPECTIONS

ITEM	INSPECTOR	DATE
GROUND WORK		
ROUGH GAS & PL'B'G		
SEWER, ~~SEPTIC TANK~~	D.H.	5-19-67
SEEPAGE PIT, DRAINFIELD		
FINAL GAS		
FINAL PLUMBING	D.H.	6-21-67

PARTIAL OR MISC. INSPECTIONS

UNSUCCESSFUL TRIPS

JOB ADDRESS

5430 San Fernando Road

NUMBER STREET

APPLICATION FOR A

BUILDING PERMIT

BLDG. "B"

BUILDING SECTION, PUBLIC WORKS DIVISION

CITY OF GLENDALE, CALIFORNIA

X CONTRACTOR David Demske	STATE LIC. NO. 133287	
MAILING ADDRESS	TEL. NO.	
☑ ARCH. ☑ ENGR. John R. Anderson	STATE LIC. NO. SE 769	
MAILING ADDRESS 495 So. Arroyo Pkwy, Pasadena	TEL. NO. 681-8481	
OWNER Products Research Corp	TEL. NO. 681-8481	
MAILING ADDRESS 5426 San Fernando Road.		

DESCRIPTION OF WORK

NEW ☒ ADD'N ☐ ALTER. ☐ REPAIR ☐ DEMOLISH ☐

FLOOR AREA (SQ. FT.) 11,500	NO. OF STORIES 1	NO. OF DWELLING UNITS 0
PRESENT BLDG. USE N/A.	PROPOSED BLDG. USE Warehouse & Office	

DESCRIBE WORK TO BE DONE Construction of a new structures complex within existing

NOTE! PROVIDE PLOT PLAN ON BACK SIDE OF ORIGINAL COPY ONLY

EXTERIOR WALL MATERIAL Conc.	ROOF FRAMING MATERIAL Wood
PARTITIONING MATERIAL Conc. & Wood	ROOF COVERING MATERIAL Comp.
LOT WIDTH Irreg. LOT DEPTH	NO. OF EXISTING BLDGS. ON LOT 0

VALUATION NOTE: Include Labor, Mat., Wiring, Plumb., Heat, Etc. $ 280,000

INFORMATION PROVIDED BY BLDG. SECTION

LOT NO. 31 BLOCK NO. Portion of West 1/2 TRACT 3154

USE ZONE	FIRE ZONE	OCCU-PANCY	SEC. SH.
M-2	2	F2	20

REQ'D SET BACKS	FRONT	RIGHT SIDE	LEFT SIDE	REAR
	0	0	0	0

TYPE OF CONSTR. V-N SPECIAL CASE NO. GRADE Std. 25-7

Approval & Information by Others

CITY ENGINEER EASEMENT None

DIST. FACE OF CURB TO P.L. 16' 10' S.F. SEWER YES NO DRIVE OVER in place

PUBLIC SERVICE 1-16-67 PLANNING

WATER ON ELECTRIC DFO

P.C. FEE 77.75	PERM. PLAN APPROVED W/OUT PLAN ☐	CHECKED'S APPROVAL
PERMIT FEE		

I have carefully read and examined the above application and find the same to be true and correct. All provisions of the Laws and Ordinances governing building construction will be complied with whether specified herein or not. No person shall be employed in violation of the Labor Code of the State of California. I agree not to occupy or allow occupancy of any building authorized by this permit until final building inspection has been received.

Kent C. Dauf

SIGNATURE OF OWNER OR AUTHORIZED AGENT

FORM B-51 **PERMANENT**

CASH M.O. PLAN CHECK VALIDATION

CK. 15950 NOV 10 66 PC 77.75 R-

CASH M.O. 17848 JAN 16 67 PC 20.25

CK. CASH M.O. FORM CONSTITUTES A BUILDING PERMIT TO DO THE WORK PRESCRIBED HEREIN. NOTE: WORK PROPERLY VALIDATED IN THIS SPACE, THIS

17849 JAN 16 67 BP 196.00


INSPECTION RECORD

ITEM (SET BACKS: FRONT / R. SIDE / L. SIDE / REAR; FIELD CHECK)	INSPECTOR	DATE
Footing Pad Plan	Awk	2/14/67
TRENCHES: WIDTH ____ DEPTH ____		
1st. FLOOR JOIST		
FRAMING	Awk	5/17/67
FINAL	Awk	8/4/67

PARTIAL OR MISC. INSPECTIONS

Pile yn Bldg (B)	Awk	2/6/67
Slab	Awk	2/14/67
Panel Steel	Awk	2/24/67
Rib Caps	Awk	3/2/67
Panel Steel	Awk	3/9/67
Panel Steel	Awk	3/15/67
Panel Steel	Awk	3/17/67
Panel Steel	Awk	3/21/67
Column Steel	Awk	4/11/67
Roof Nailing	Awk	4/20/67
Partial Final	Awk	7/10/67

NOTE: LOCATE ALL STRUCTURES ON LOT, MAKE BOTTOM OF PAGE THE STREET FRONTAGE

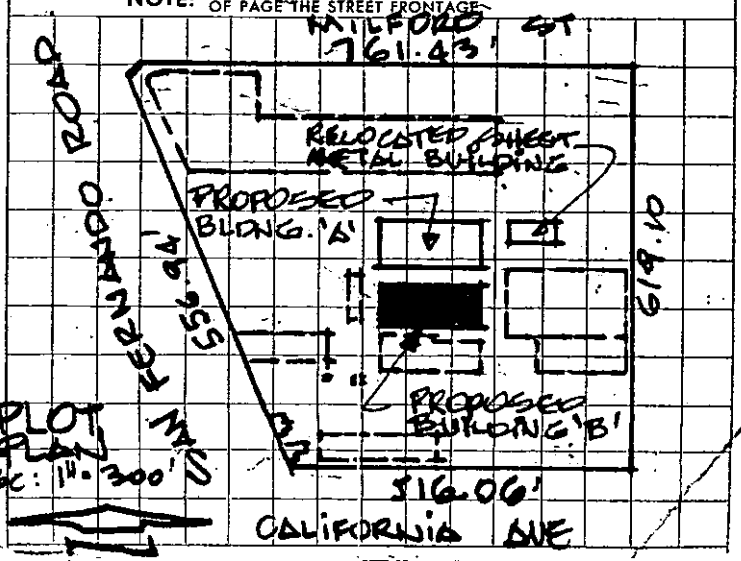

JOB ADDRESS

5430 5440 SAN FERNANDO ROAD

NUMBER STREET

APPLICATION FOR A

BUILDING PERMIT

C.O.I.

BUILDING SECTION, PUBLIC WORKS DIVISION
CITY OF GLENDALE, CALIFORNIA

CONTRACTOR DAVID RENNEKE	STATE LIC. NO. 133287
MAILING ADDRESS	TEL. NO.
☒ ARCH. ☒ ENGR. JOHN R. ANDERSON	STATE LIC. NO. SE 769
MAILING ADDRESS 645 SO. ARROYO PKWY. PASADENA.	TEL. NO. 681-8481
OWNER PRODUCTS RESEARCH.	TEL. NO.
MAILING ADDRESS 5426 SAN FERNANDO ROAD	

DESCRIPTION OF WORK

NEW ☒ ADD'N ☐ ALTER. ☐ REPAIR ☐ DEMOLISH ☐

FLOOR AREA (SQ. FT.) 3,200	NO. OF STORIES	NO. OF DWELLING UNITS
PRESENT BLDG. USE NONE	PROPOSED BLDG. USE WAREHOUSE.	

DESCRIBE WORK TO BE DONE ERECT 1 STORY

SHEET METAL BUILDING.

NOTE! PROVIDE PLOT PLAN ON BACK SIDE OF ORIGINAL COPY ONLY

EXTERIOR WALL MATERIAL SHEET METAL	ROOF FRAMING MATERIAL STEEL
PARTITIONING MATERIAL	ROOF COVERING MATERIAL
LOT WIDTH ____ LOT DEPTH ____	NO. OF EXISTING BLDGS. ON LOT 10

VALUATION NOTE: Include Labor, Mat., Wiring, Plumb., Heat, Etc. $ 10,000

INFORMATION PROVIDED BY BLDG. SECTION

PORTION WEST GLENDALE

LOT NO. ____ BLOCK NO. ____ TRACT ____

USE ZONE	FIRE ZONE	OCCUPANCY	SEC. SH.
M2	2	F2	20

REQ'D SET BACKS	FRONT	RIGHT SIDE	LEFT SIDE	REAR
	C	C	C	C

TYPE OF CONSTR. IV-1 SPECIAL CASE NO. ____ GRADE ____

Approval & Information by Others
CITY ENGINEER

EASEMENT

DIST. FACE OF CURB TO P.I. ____ FT. SEWER YES NO DRIVE OVER ____

PUBLIC SERVICE	PLANNING
WATER ____ ELECTRIC ____	
P.C. FEE 165 / PERMIT FEE 33 00	PERM. PLAN APPROVED ☑ W/OUT PLAN ☐ CHECKER'S APPROVAL

I have carefully read and examined the above application and find the same to be true and correct. All provisions of the Laws and Ordinances governing building construction will be complied with whether specified herein or not. No person shall be employed in violation of the Labor Code of the State of California. I agree not to occupy or allow occupancy of any building authorized by this permit until final building inspection has been received.

Ken C. Kamp

SIGNATURE OF OWNER OR AUTHORIZED AGENT

FORM B-51 **PERMANENT**

CK. CASH M.O. PLAN CHECK VALIDATION
17846 JAN 16 67 PC 16.50

CK. CASH M.O.
17847 JAN 16 67 BP 33.00


NOTE: WHEN PROPERLY VALIDATED IN THIS SPACE, THIS FORM CONSTITUTES A BUILDING PERMIT TO DO THE WORK PRESCRIBED HEREIN.

INSPECTION RECORD

ITEM	INSPECTOR	DATE
SET BACKS: FRONT [illegible] FIELD CHECK L. SIDE R. SIDE REAR		
TRENCHES: WIDTH [illegible] DEPTH	[illegible]	[illegible]
1st. FLOOR JOIST		
FRAMING		
FINAL	[illegible]	2/10/67

PARTIAL OR MISC. INSPECTIONS

NOTE: LOCATE ALL STRUCTURES ON LOT, MAKE BOTTOM OF PAGE THE STREET FRONTAGE

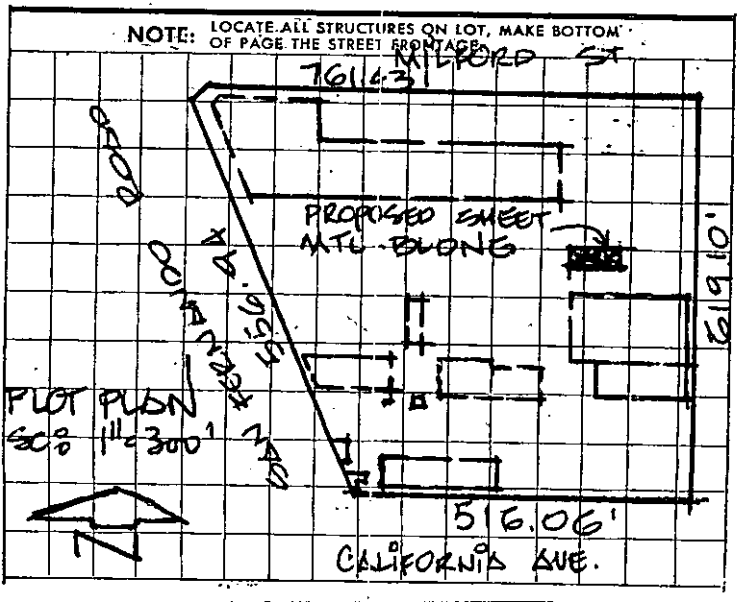

JOB ADDRESS

5440 SAN FERNANDO ROAD

NUMBER STREET

APPLICATION FOR A

BUILDING PERMIT

BUILDING SECTION, PUBLIC WORKS DIVISION
CITY OF GLENDALE, CALIFORNIA

CONTRACTOR DAVID DENNIKE	STATE LIC. NO. 133787
MAILING ADDRESS	TEL. NO.
☐ ARCH. ☒ ENGR. JOHN R. ANDERSON	STATE LIC. NO. RE 769
MAILING ADDRESS 495 SO. ARROYO PKWY. PASADENA	TEL. NO. GR 84481
OWNER PRODUCTS RESEARCH	TEL. NO.
MAILING ADDRESS 5426 SAN FERNANDO ROAD.	

DESCRIPTION OF WORK

NEW ☐ ADD'N ☐ ALTER. ☐ REPAIR ☐ DEMOLISH ☒

FLOOR AREA (SQ. FT.)	NO. OF STORIES	NO. OF DWELLING UNITS
3,200	1	0

PRESENT BLDG. USE	PROPOSED BLDG. USE
WAREHOUSE	—

DESCRIBE WORK TO BE DONE DEMOLISH EXIST. SHEET METAL BLDNG.

NOTE! PROVIDE PLOT PLAN ON BACK SIDE OF ORIGINAL COPY ONLY

EXTERIOR WALL MATERIAL	ROOF FRAMING MATERIAL
SHEET METAL	STEEL
PARTITIONING MATERIAL	ROOF COVERING MATERIAL

LOT WIDTH	LOT DEPTH	NO. OF EXISTING BLDGS. ON LOT

VALUATION NOTE: Include Labor, Mat., Wiring, Plumb., Heat, Etc. $2,000

INFORMATION PROVIDED BY BLDG. SECTION

PORTION WEST GLENDALE

LOT NO. BLOCK NO. TRACT

USE ZONE	FIRE ZONE	OCCU-PANCY	SEC. SH.
M2	2	F2	20

REQ'D SET BACKS	FRONT	RIGHT SIDE	LEFT SIDE	REAR
		EXIST	FINA	

TYPE OF CONSTR.	SPECIAL CASE NO.	GRADE
IV-A		

Approval & Information by Others

CITY ENGINEER — EASEMENT

DIST. FACE OF CURB TO P.L. ____ FT. — SEWER — DRIVE YES NO OVER

PUBLIC SERVICE	PLANNING
WATER ____ ELECTRIC ____	

P.C. FEE / PERMIT FEE	PERM. PLAN APPROVED W/OUT PLAN ☐	CHECKER'S APPROVAL
	☒	

I have carefully read and examined the above application and find the same to be true and correct. All provisions of the Laws and Ordinances governing building construction will be complied with whether specified herein or not. No person shall be employed in violation of the Labor Code of the State of California. I agree not to occupy or allow occupancy of any building authorized by this permit until final building inspection has been received.

Karl C. Stamp

SIGNATURE OF OWNER OR AUTHORIZED AGENT

FORM B-51 **PERMANENT**

CK. CASH M.O. PLAN CHECK VALIDATION

CK. CASH M.O. NOTE: WHEN PROPERLY VALIDATED IN THIS SPACE, THIS FORM CONSTITUTES A BUILDING PERMIT TO DO THE WORK PRESCRIBED HEREIN.


17845 JAN 16 67 AL 9.00

INSPECTION RECORD

ITEM SET BACKS: FRONT | R. SIDE | FIELD CHECK: L. SIDE | REAR	INSPECTOR	DATE
TRENCHES: WIDTH____ DEPTH____		
1st. FLOOR JOIST		
FRAMING		
FINAL	Cwk	1/20/67

PARTIAL OR MISC. INSPECTIONS

NOTE: LOCATE ALL STRUCTURES ON LOT, MAKE BOTTOM OF PAGE THE STREET FRONTAGE.

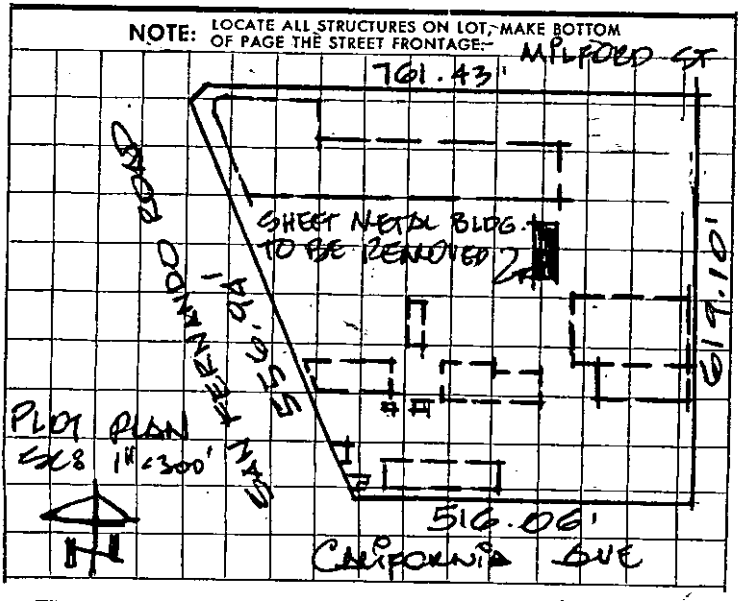

5440 ~~5426~~ JOB ADDRESS C.O.L. SAN FERNANDO RD

NUMBER STREET

APPLICATION FOR A BLDG. "A"

BUILDING PERMIT

BUILDING SECTION, PUBLIC WORKS DIVISION
CITY OF GLENDALE, CALIFORNIA

X CONTRACTOR DAVID DEMSKE	STATE LIC. NO. 133287
MAILING ADDRESS	TEL. NO.
☒ ARCH. ☐ ENGR. JOHN R. ANDERSON	STATE LIC. NO. 7629
MAILING ADDRESS 495 So. ARROYO PKY.	TEL. NO. 681-8481
OWNER PRODUCTS RESEARCH	TEL. NO.
MAILING ADDRESS 5726 SAN FERNANDO RD.	

DESCRIPTION OF WORK

NEW ☒ ADD'N ☐ ALTER. ☐ REPAIR ☐ DEMOLISH ☐

FLOOR AREA (SQ. FT.) 2200	NO. OF STORIES 1	NO. OF DWELLING UNITS 0

PRESENT BLDG. USE VACANT
PROPOSED BLDG. USE [redacted] CHEMICAL MANUFACTURING

DESCRIBE WORK TO BE DONE

NOTE! PROVIDE PLOT PLAN ON BACK SIDE OF ORIGINAL COPY ONLY

EXTERIOR WALL MATERIAL Conc	ROOF FRAMING MATERIAL WOOD
PARTITIONING MATERIAL Conc. & WOOD	ROOF COVERING MATERIAL COMP 3
LOT WIDTH ____ LOT DEPTH ____	NO. OF EXISTING BLDGS. ON LOT 10

VALUATION NOTE: Include Labor, Mat., Wiring, Plumb., Heat, Etc. $~~83,000~~ 82,000

INFORMATION PROVIDED BY BLDG. SECTION

LOT NO. ~~3~~ 1 Portion West ½ BLOCK NO. ____ TRACT 3768

USE ZONE M-2	FIRE ZONE 2	OCCUPANCY F2 & F2	SEC. SH. 20	
REQ'D SET BACKS	FRONT 0	RIGHT SIDE 0	LEFT SIDE 0	REAR 0

TYPE OF CONSTR. III-N SPECIAL CASE NO. ____ GRADE ____

Approval & Information by Others
CITY ENGINEER EASEMENT
DIST. FACE OF SEWER DRIVE
CURB TO P.L. ____ FT. YES NO OVER ____

PUBLIC SERVICE 1-16-67 PLANNING
WATER PW ELECTRIC DWP

P.C. FEE 77.75
PERMIT FEE
PERM. PLAN APPROVED W/OUT PLAN ☐
CHECKER'S APPROVAL

I have carefully read and examined the above application and find the same to be true and correct. All provisions of the Laws and Ordinances governing building construction will be complied with whether specified herein or not. No person shall be employed in violation of the Labor Code of the State of California. I agree not to occupy or allow occupancy of any building authorized by this permit until final building inspection has been received.

SIGNATURE OF OWNER OR AUTHORIZED AGENT

FORM B-51 **PERMANENT**

CK. CASH M.O. PLAN CHECK VALIDATION
15949 NOV 10 66 PC 77.75 - 18.00 -
17850 JAN 16 67 PC - 59.75

CK. CASH M.O.
17851 JAN 16 67 BP 19150 -
NOTE: WHEN PROPERLY VALIDATED IN THIS SPACE, THIS FORM CONSTITUTES A BUILDING PERMIT TO DO THE WORK PRESCRIBED HEREIN.


INSPECTION RECORD

ITEM SET BACKS: FRONT | R. SIDE | L. SIDE | REAR FIELD CHECK	INSPECTOR	DATE
Piles Pre Bored FRACTURES: WIDTH DEPTH	AWK	2/10/67
1st. FLOOR JOIST		
FRAMING	AWK	5/17/67
FINAL	AWK	8/4/67

PARTIAL OR MISC. INSPECTIONS

Continuous Inspection on Friction Piles and Field Welding		
Pad Slab	AWK	2/10/67
7-Panels W. Sanitation	RJ	2-20-67
Complete Panels	AWK	2/24/67
Partial-Column Steel	AWK	4/4/67
Roof Nailing	AWK	5/2/67
Partial Frame	AWK	5/16/67
Partial Final	AWK	7/10/67

NOTE: LOCATE ALL STRUCTURES ON LOT, MAKE BOTTOM OF PAGE THE STREET FRONTAGE

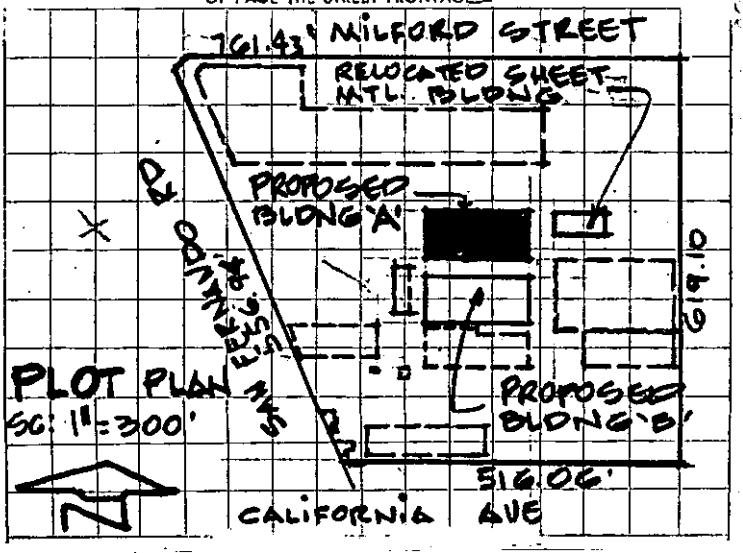

a-20

OWNER N. W. PETERS ADDRESS 5430 SAN FERNANDO RD.

PURPOSE OF BUILDING BILL BOARD SPECIAL PERMIT No. 3992 FIRE DISTRICT NO.


BUILDING	PLUMBING	PLASTERING	WIRING
Date 3-29-38	Date	Date	Date 4-5-38 Out
No. 11307	No.	No.	No. 23205 Sw.
Amt. $400.00	Amt.	Yds. Int.	Fix
		Yds. Ext.	Mot
Con. GILLETT ADV. CO.	Con.	Con.	Fur
			Con. H. L. MAGEE

	Insp'd	Insp.		Insp'd	Insp.		Insp'd	Insp.		Insp'd	Insp.
Foundation			Rough			Ext. Lath			Rough	4-6	C.H.
1st Floor			Gas			In. Lath			Finish	4-6	
2 & 3 Floor			Sewer			Ext. Plaster			Fixtures		
Chimney			Cesspool			In. Plaster			Motor		
			Furnace			Garage			Furnace		
			Finish								

SEWER	CESSPOOL	FURNACE	WIRING
Date	Date	Date	Date Out
No.	No.	No.	No. Sw.
Amt.	Amt.	Amt.	Fix
Con.	Con.	Con.	Mot
			Fur

RECEIVED
APR 7 1938
By

8454 SAN FERNANDO RD. (see 800 MILFORD)

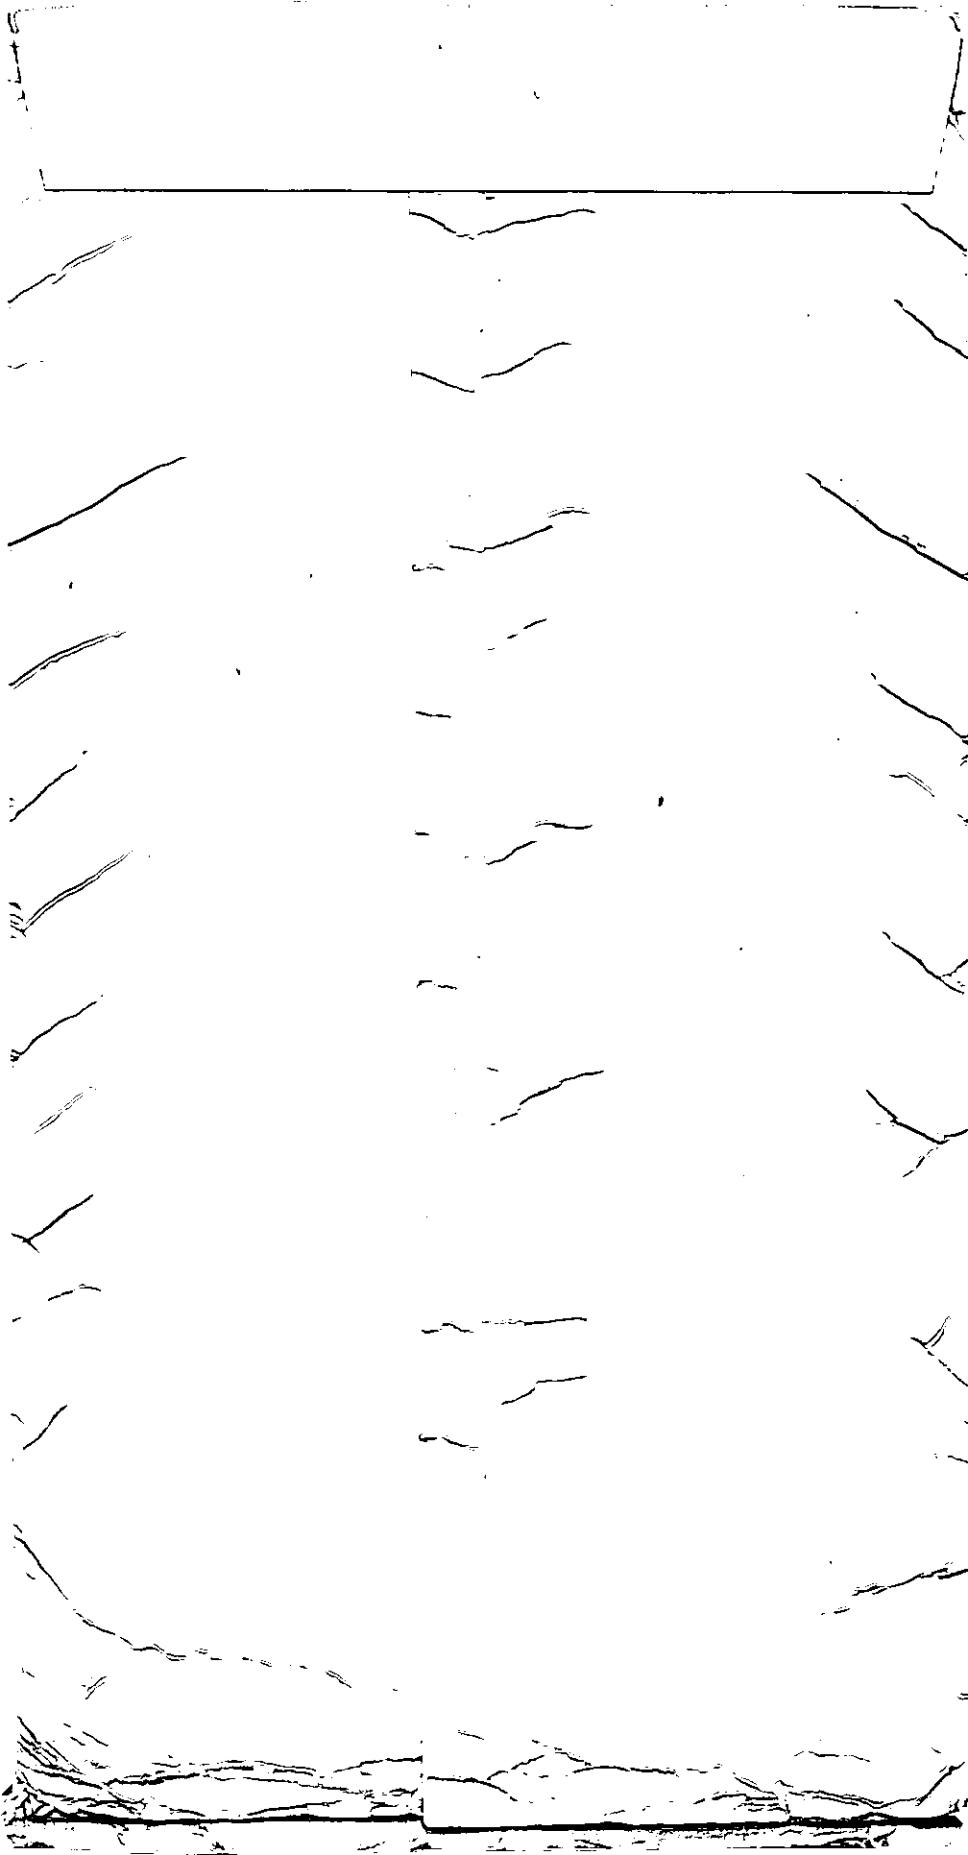

5454 San Fernando, #A

Issued 2/16/00

APPLICATION FOR CERTIFICATE OF USE AND OCCUPANCY

Certificate No. BUO-19990111

City of Glendale
Permit Services Center

Accepted by: JL

Receipt No. 0015

MSB Room 101 633 E. Broadway at Glendale Avenue (818) 548-3200

Please read instructions on the back before completing this form.
Please type or print legibly in ink. Complete all numbered boxes.

1 Street Address of New Business: 5454 San Fernando Rd. #A, Glendale, CA 91203	Unit Number	Date: 5/21/99
Name of Business: PRC-DeSoto International, Inc.		Business Phone: 818-240-2060
Name of Applicant (Owner of Business or Corp. Officer): Theodore M. Clark	Title: President	Emergency Phone: 818-242-8148
Mailing Address of Applicant: P. O. Box 1800, Glendale, CA	Zip Code: 91209-1800	
Owner of Building: 5430 Glendale Investors	Mailing Address of Owner: 15260 Ventura Blvd., Sherman Oaks	Phone: (818) 789-5600

2 Proposed Building Use	3 Previous Building Use	4 Floor Area Devoted To Such Use (Sq. Ft.)
Offices (399)	Offices (399)	27,500

5 Please describe all ~~of the~~ business activity which you intend to conduct ~~on~~ this property (please attach additional sheet if necessary).
Offices to support manufacturing operations.

6 Number of off-street parking spaces	7 Maximum number of EMPLOYEES expected to be on the premises at any given time	8 Maximum number of OTHER PERSONS expected to be on the premises at any given time
294	300	8

9 Will seating be provided on the premises for patrons? [XX] No [ ] Yes
If yes, number of seats to be provided _____ (Please attach a seating plan, complete with location and width of exitways and aisles.)

10 Any outside storage [XX] No [ ] Yes

11 Proposed Occupancy Date _____
Earliest date when access for inspection will be available _____

12 Estimated cost of any proposed modification: None

13 Will hazardous materials be used, stored, handled or generated on the premises? [XX] No [ ] Yes
If yes, please complete a hazardous materials disclosure permit application and return it with this application.

14 If any of the following specific equipment or material is required for the proposed use, please indicate size, type or quantity:
acids _____ chemical solvents _____ clarifier _____ equipment requiring cooling water _____
explosives _____ flammables _____ grease trap _____ parts washer _____ spray booth _____
spray painting _____ miscellaneous _____

15 I declare under penalty of perjury that the foregoing is true and ~~correct. Executed on~~ _____ at _____ California.
Driver's License No. E10010170
Signature of Applicant _____

INFORMATION TO BE PROVIDED BY THE BUILDING SECTION

Where applicable, has the applicant been informed of the requirements of the Redevelopment Agency? [X] No [ ] Yes
Does this use require a permit from the City Manager? [X] No [ ] Yes

checker AN fee 140.00 s.s 20 lot P/O 30 block _____ tract West Glendale
use zone M2 fire zone 2 present occupancy B2/H2/H3 proposed occupancy B/H2/H3

INVESTIGATOR'S REPORT: subject to P.I.

Building Inspection ok
Zoning ok
Indus. Waste ok
Fire ok
Hazardous Materials _____

5454 San Fernando Rd

Certificate of Use and Occupancy

February 16, 2000 For Existing Legal Structure or Building **BUO-19990111**

Named Applicant: **Theordore M. Clark, President** .

Named Business: **PRC -DeSoto International, Inc**

Street Address: **5454 San Fernando Rd., #A, Glendale, CA 91203**

Use: **OFFICES** Occupancy Classification: **B2/H2/H3**

Square Feet: **27,500** Parking Spaces: **294** Zoning: **M2**

This certifies that so far as ascertained by or made known to the below named parties, the building identified above is a legally existing building and has been determined that the change of use or occupancy or both to the named use and occupancy and owner or tenant will not result in any increased hazard to life or limb, health, property or public welfare and such use and occupancy complies with the various ordinances of the city regulating building construction and use.

Stuart D. Tom, P.E.
Building Official

Edith Fuentes
Zoning Administrator

(Section 109.5 Volume I of the Glendale Building and Safety Code requires that this certificate be posted in a conspicuous place on the premises and shall not be removed except by the Permit Services Administrator.)

WESTERN MANUFACTURING DIVISION
5454 SAN FERNANDO ROAD · GLENDALE, CALIFORNIA 91203
TELEX 67-7067 [213] 240-2060
EASTERN SALES & MANUFACTURING
410 JERSEY AVE., GLOUCESTER CITY, N. J. 08030
TELEX 83-4445 [609] 456-5700
RESEARCH LABORATORIES
2820 EMPIRE AVENUE · BURBANK, CALIFORNIA 91504

CABLE ADDRESS "PRORECO"

PRODUCTS RESEARCH & CHEMICAL CORPORATION
PRC COATINGS AND SEALANTS DIVISION
2919 EMPIRE AVENUE • BURBANK, CALIFORNIA 91504 • AREA CODE 213 849-3992

May 29, 1973

Mr. Fred S. Solomon
Superintendent of Buildings
City of Glendale
633 East Broadway
Glendale, California 91205

Dear Mr. Solomon:

Your Letter of April 16 Concerning Discharge of Hexavalent Chromium to the Public Street at 5454 San Fernando Road, Glendale

Corrections have been made to prevent any reoccurrence as follows:

1. The bermed cleaning area has been made water tight.
2. The metylene chloride storage tank has been diked.
3. Spent cleaning solutions are returned to the supplier for reprocessing and reuse.
4. A portable tank and pump are available for emptying the bermed and diked areas in the event of a spill.
5. Employees have been informed of the absolute necessity of preventing any chemical discharge to the street gutters.

We hope this meets with your approval and if there are any questions, please contact the writer.

Very truly yours,

PRODUCTS RESEARCH & CHEMICAL CORPORATION

G. Carson

G. Carson
Plant Engineer

/sl

"PRC" "PRC RUBBER CALK" "PERMAPOL" "KLING-FELT" "CHROME-LOCK"
TRADENAMES OF PRODUCTS RESEARCH & CHEMICAL CORPORATION REGISTERED WITH U.S. PATENT OFFICE

Recommendations for the use of our products are based on tests we believe to be reliable. Manufacturer and seller are not responsible for results where the product is used under conditions beyond our control. Under no circumstances will Products Research & Chemical Corporation be liable for consequential damages or damages to anyone in excess of the purchase price of the product.

S454 Mr. Edmonds

5430 San Fernando #F

APPLICATION FOR CERTIFICATE OF USE AND OCCUPANCY

Certificate No. BUO-19990110

City of Glendale
Permit Services Center

Accepted by: RV

Receipt No. 0013

MSB Room 101 633 E. Broadway at Glendale Avenue (818) 548-3200

Please read instructions on the back before completing this form.
Please type or print legibly in ink. Complete all numbered boxes.

1 Street Address of New Business: 5430 San Fernando Rd. #F, Glendale, CA 91203	Unit Number	Date: 5/21/99
Name of Business: PRC-DeSoto International, Inc.		Business Phone: 818-240-2060
Name of Applicant (Owner of Business or Corp. Officer): Theodore M. Clark	Title: President	Emergency Phone: 818-242-8148
Mailing Address of Applicant: P. O. Box 1800, Glendale, CA	Zip Code: 91209-1800	
Owner of Building: 5430 Glendale Investors	Mailing Address of Owner: 15260 Ventura Blvd., Sherman Oaks	Phone: (818) 789-5600

2 Proposed Building Use: Manufacturing (39)

3 Previous Building Use: Manufacturing (39)

4 Floor Area Devoted To Such Use (Sq. Ft.): 12,400

5 Please describe all of the business activity which you intend to conduct on this property (please attach additional sheet if necessary).
Shipping and receiving warehousing to support manufacturing operations.

6 Number of off-street parking spaces: 294

7 Maximum number of EMPLOYEES expected to be on the premises at any given time: 300

8 Maximum number of OTHER PERSONS expected to be on the premises at any given time: 8

9 Will seating be provided on the premises for patrons? [XX] No [ ] Yes
If yes, number of seats to be provided _____ (Please attach a seating plan, complete with location and width of exitways and aisles.)

10 Any outside storage [XX] No [ ] Yes

11 Proposed Occupancy Date _____
Earliest date when access for inspection will be available _____

12 Estimated cost of any proposed modification: None

13 Will hazardous materials be used, stored, handled or generated on the premises? [ ] No [XX] Yes
If yes, please complete a hazardous materials disclosure permit application and return it with this application.

14 If any of the following specific equipment or material is required for the proposed use, please indicate size, type or quantity:
acids _____ chemical solvents XX clarifier _____ equipment requiring cooling water _____
explosives _____ flammables XX grease trap _____ parts washer _____ spray booth _____
spray painting _____ miscellaneous _____

15 I declare under penalty of perjury that the foregoing is true and correct. Executed on _____ at _____ California.
Driver's License No. E10010170
Signature of Applicant _____

INFORMATION TO BE PROVIDED BY THE BUILDING SECTION

Where applicable, has the applicant been informed of the requirements of the Redevelopment Agency? [✓] No [ ] Yes

Does this use require a permit from the City Manager? [✓] No [ ] Yes

checker AN fee 140 s.s 20 lot Pur 3 block _____ tract West Glendale

use zone M2 fire zone 2 present occupancy B2/H2/H3 proposed occupancy S1/H2/H3

INVESTIGATOR'S REPORT: subject to P.I.

Building Inspection ok
Zoning ok
Ingds. Waste ok
Fire ok
Hazardous Materials _____

5454 San Fernando #F

Certificate of Use and Occupancy

February 16, 2000 For Existing Legal Structure or Building **BUO-19990110**

Named Applicant: **Theordore M. Clark, President**

Named Business: **PRC-DeSoto International, Inc**

Street Address: **5454 San Fernando Rd., #F, Glendale, CA 91203**

Use: **MANUFACTURING** Occupancy Classification: **B2/H2/H3**

Square Feet: **12,400** Parking Spaces: **294** Zoning: **M2**

This certifies that so far as ascertained by or made known to the below named parties, the building identified above is a legally existing building and has been determined that the change of use or occupancy or both to the named use and occupancy and owner or tenant will not result in any increased hazard to life or limb, health, property or public welfare and such use and occupancy complies with the various ordinances of the city regulating building construction and use.

Stuart D. Tom, P.E.
Building Official

Edith Fuentes
Zoning Administrator

(Section 109.5 Volume I of the Glendale Building and Safety Code requires that this certificate be posted in a conspicuous place on the premises and shall not be removed except by the Permit Services Administrator.)

APPLICATION FOR CERTIFICATE OF USE AND OCCUPANCY

1999-0112

Certificate No. B00-1999-0112

City of Glendale
Permit Services Center

Accepted by: GJ

Receipt No. 0016

MSB Room 101 633 E. Broadway at Glendale Avenue (818) 548-3200

Please read instructions on the back before completing this form.
Please type or print legibly in ink. Complete all numbered boxes.

1 Street Address of New Business: 5454 San Fernando Rd. #B, Glendale, CA 91203	Unit Number	Date: 5/21/99
Name of Business: PRC-DeSoto International, Inc.		Business Phone: 818-240-2060
Name of Applicant (Owner of Business or Corp. Officer): Theodore M. Clark	Title: President	Emergency Phone: 818-242-8148
Mailing Address of Applicant: P. O. Box 1800, Glendale, CA	Zip Code: 91209-1800	
Owner of Building: 5430 Glendale Investors	Mailing Address of Owner: 15260 Ventura Blvd., Sherman Oaks	Phone: (818) 789-5600

2 Proposed Building Use: Manufacturing 399	3 Previous Building Use: Manufacturing 399	4 Floor Area Devoted To Such Use (Sq. Ft.): 46,600

5 Please describe all of the business activity which you intend to conduct on this property (please attach additional sheet if necessary).
Manufacturing and packaging of plastic products.

6 Number of off-street parking spaces: 294	7 Maximum number of EMPLOYEES expected to be on the premises at any given time: 300	8 Maximum number of OTHER PERSONS expected to be on the premises at any given time: 8

9 Will seating be provided on the premises for patrons? [XX] No [ ] Yes
If yes, number of seats to be provided _____ (Please attach a seating plan, complete with location and width of exitways and aisles.)

10 Any outside storage [ ] No [XX] Yes	11 Proposed Occupancy Date _____ Earliest date when access for inspection will be available _____
12 Estimated cost of any proposed modification: None	13 Will hazardous materials be used, stored, handled or generated on the premises? [XX] No [ ] Yes If yes, please complete a hazardous materials disclosure permit application and return it with this application.

14 If any of the following specific equipment or material is required for the proposed use, please indicate size, type or quantity:
acids _____ chemical solvents _____ clarifier _____ equipment requiring cooling water _____
explosives _____ flammables _____ grease trap _____ parts washer _____ spray booth _____
spray painting _____ miscellaneous _____

15 I declare under penalty of perjury that the foregoing is true and correct. Executed on _____ at _____ California.
Driver's License No. E10010170
Signature of Applicant _____

INFORMATION TO BE PROVIDED BY THE BUILDING SECTION

Where applicable, has the applicant been informed of the requirements of the Redevelopment Agency? [X] No [ ] Yes
Does this use require a permit from the City Manager? [X] No [ ] Yes

checker AN fee 140.00 s.s 20 lot Prop 3 block _____ tract West Glendale
use zone M2 fire zone 2 present occupancy H3 proposed occupancy H3

INVESTIGATOR'S REPORT: Subject to P.I.

Building Inspection ok
Zoning ok
Indus. Waste ok
Fire ok
Hazardous Materials _____

PWPSC-83 (Rev. 10/95) Printed on Recycled Paper

5454 San Fernando #B

Certificate of Use and Occupancy

February 16, 2000 For Existing Legal Structure or Building **BUO-19990112**

Named Applicant: **Theordore M. Clark, President**

Named Business: **PRC -DeSoto International, Inc**

Street Address: **5454 San Fernando Rd., #B, Glendale, CA 91203**

Use: **MANUFACTURING** Occupancy Classification: **H3**

Square Feet: **46,600** Parking Spaces: **294** Zoning: **M2**

This certifies that so far as ascertained by or made known to the below named parties, the building identified above is a legally existing building and has been determined that the change of use or occupancy or both to the named use and occupancy and owner or tenant will not result in any increased hazard to life or limb, health, property or public welfare and such use and occupancy complies with the various ordinances of the city regulating building construction and use.

Stuart D. Tom, P.E.
Building Official

Edith Fuentes
Zoning Administrator

(Section 109.5 Volume I of the Glendale Building and Safety Code requires that this certificate be posted in a conspicuous place on the premises and shall not be removed except by the Permit Services Administrator.)

5430 San Fernando, #E

APPLICATION FOR CERTIFICATE OF USE AND OCCUPANCY

Certificate No. BJO-19990109

Accepted by: JD

Receipt No. 0012

City of Glendale
Permit Services Center

MSB Room 101 633 E. Broadway at Glendale Avenue (818) 548-3200

Please read instructions on the back before completing this form.
Please type or print legibly in ink. Complete all numbered boxes.

1 Street Address of New Business: 5430 San Fernando Rd. #E, Glendale, CA 91203	Unit Number	Date: 5/21/99
Name of Business: PRC-DeSoto International, Inc.		Business Phone: 818-240-2060
Name of Applicant (Owner of Business or Corp. Officer): Theodore M. Clark	Title: President	Emergency Phone: 818-242-8148
Mailing Address of Applicant: P. O. Box 1800, Glendale, CA	Zip Code: 91209-1800	
Owner of Building: 5430 Glendale Investors	Mailing Address of Owner: 15260 Ventura Blvd., Sherman Oaks	Phone: (818) 789-5600

2 Proposed Building Use	3 Previous Building Use	4 Floor Area Devoted To Such Use (Sq. Ft.)
Offices (399)	Offices (399)	5,200

5 Please describe all of the business activity which you intend to conduct on this property (please attach additional sheet if necessary).
Ancillary support offices for adjacent manufacturing operations.

6 Number of off-street parking spaces	7 Maximum number of EMPLOYEES expected to be on the premises at any given time	8 Maximum number of OTHER PERSONS expected to be on the premises at any given time
294	300	8

9 Will seating be provided on the premises for patrons? [XX] No [ ] Yes
If yes, number of seats to be provided _____ (Please attach a seating plan, complete with location and width of exitways and aisles.)

10 Any outside storage [XX] No [ ] Yes

11 Proposed Occupancy Date _____
Earliest date when access for inspection will be available _____

12 Estimated cost of any proposed modification: None

13 Will hazardous materials be used, stored, handled or generated on the premises? [ ] No [XX] Yes
If yes, please complete a hazardous materials disclosure permit application and return it with this application.

14 If any of the following specific equipment or material is required for the proposed use, please indicate size, type or quantity:
acids _____ chemical solvents XX clarifier _____ equipment requiring cooling water _____
explosives _____ flammables _____ grease trap _____ parts washer _____ spray booth _____
spray painting _____ miscellaneous _____

15 I declare under penalty of perjury that the foregoing is true and correct. Executed on _____ at _____ California.
Driver's License No. E10010170
Signature of Applicant _____

INFORMATION TO BE PROVIDED BY THE BUILDING SECTION

Where applicable, has the applicant been informed of the requirements of the Redevelopment Agency? [✓] No [ ] Yes
Does this use require a permit from the City Manager? [✓] No [ ] Yes

checker AN fee 140.00 s.s 20 lot Pcl 3 block _____ tract West Glendale

use zone M-2 fire zone 2 present occupancy B2/H2/H3 proposed occupancy B/H2/H3

INVESTIGATOR'S REPORT: subject to P.I.

Building Inspection Ok
Zoning Ok
Indus. Waste Ok
Env Ok
Hazardous Materials _____

PWPSC-83 (Rev. 10/95) Printed on Recycled Paper

Issued 2/16/00

5454 San Fernando #E

Certificate of Use and Occupancy

February 16, 2000 For Existing Legal Structure or Building **BUO-19990109**

Named Applicant: **Theordore M. Clark, President**

Named Business: **PRC-DeSoto International, Inc**

Street Address: **5454 San Fernando Rd., #E, Glendale, CA 91203**

Use: **OFFICE** Occupancy Classification: **B2/H2/H3**

Square Feet: **5,200** Parking Spaces: **294** Zoning: **M2**

This certifies that so far as ascertained by or made known to the below named parties, the building identified above is a legally existing building and has been determined that the change of use or occupancy or both to the named use and occupancy and owner or tenant will not result in any increased hazard to life or limb, health, property or public welfare and such use and occupancy complies with the various ordinances of the city regulating building construction and use.

Stuart D. Tom, P.E.
Building Official

Edith Fuentes
Zoning Administrator

(Section 109.5 Volume I of the Glendale Building and Safety Code requires that this certificate be posted in a conspicuous place on the premises and shall not be removed except by the Permit Services Administrator.)

WESTERN MANUFACTURING DIVISION
5426 SAN FERNANDO ROAD • GLENDALE 3, CALIFORNIA
EASTERN SALES & MANUFACTURING DIVISION:
410 JERSEY AVE., GLOUCESTER CITY, N. J.
TWX 710-898-2850

CABLE ADDRESS "PRORECO"

PRODUCTS RESEARCH & CHEMICAL CORPORATION

CORPORATE OFFICES • RESEARCH LABORATORIES

2919 EMPIRE AVENUE • BURBANK, CALIFORNIA 91504 • AREA CODE 213 849-3992 • TWX 910-498-2246

December 9, 1969

Department of Building and Safety
City of Glendale
Glendale, California

Gentlemen:

We hereby apply for permit for metal canopy to be installed at the south entrance of building located at 5454 San Fernando Road, Glendale.

We are aware of the restriction requiring a 60' set-back from this canopy.

Yours truly,

I. P. Seegman
Sr. Executive Vice President

IPS/et

CARL LINDERMAN.
240- 0006
SUPT. FOR PRODUCTS RESEARCH.

NO FINAL APPROVAL UNTIL CANOPY IS PROVIDED WITH AN AUTOMATIC SPRINKLER SYSTEM R. DH. 12-10-69.

5454 San Fernando

City of GLENDALE CALIFORNIA

PLANNING DIVISION
GERALD J. JAMRISKA, A.I.P.
PLANNING DIRECTOR
MARLENE T. ROTH, A.I.P.
PRINCIPAL PLANNER
JOHN W. McKENNA
ZONING ADMINISTRATOR

633 EAST BROADWAY
GLENDALE, CALIFORNIA 91205
TELEPHONE (213) 956-2144
(213) 956-2115

September 9, 1976

Products Research & Chemical Corp.
5454 San Fernando Rd.
Glendale, California 91203

Re: Case No. 6143-U

Gentlemen:

Pursuant to the provisions of Article IX, Appendix, Glendale Municipal Code, the Zoning Administrator on September 1, 1976, conducted and closed a hearing, taking under submission the application for Zone Variance to manufacture polymeric raw materials in the M2 Industrial Zone at 5454 San Fernando Road, being Portion of West Glendale and Portion of Lot 31, Tract No. 3784, which is in the M2 Zone and No. 2 Fire Zone.

After considering the evidence presented with respect to this application, under the provisions of Section 900, Appendix, the Zoning Administrator has made the following findings:

I. The strict application of the provisions of the ordinance would result in practical difficulties or unnecessary hardship inconsistent with the general purposes and intent of the ordinance in that it would cause abandonment of a use which has been established for ten years pursuant to a variance renewed twice in the past. The area used in polymeric production is essential to the efficient operation of the plant, but uses only a very minor fraction of the total land area. The ordinance intends reasonable flexibility to allow an operation in a zone which chiefly falls into the Code allowed uses.

II. There are exceptional circumstances or conditions applicable to the property involved or to the intended use or development of the property that do not apply generally to other property in the same zone or neighborhood in

that the proposed site is one of the largest in the neighborhood, and the area occupied for the polymeric production is in the center of this area, totally buffered with uses permitted in the M2 Zone.

III. The granting of the variance will not be materially detrimental to the public welfare or injurious to the property or improvements in such zone or neighborhood in which the property is located because the use will not be expanded beyond its present size, the use has not proven detrimental in the past, the Environmental and Planning Board has recommended that the use would not be detrimental to the surrounding area, and because the use will continue to be surrounded by uses conforming to the Code.

IV. The granting of the variance will not be contrary to the objectives of the ordinance in that the surrounding neighborhood will be protected, which is the intent of the Code, and because of the unique situation further or more extensive variance or zone change requests will not be engendered by the favorable consideration of this variance.

It is, therefore, the determination of the Zoning Administrator on September 9, 1976, that this application for variance be granted subject to compliance with the following conditions:

1. That all noise and odors be suppressed from being transmitted into the adjacent residential areas. Noise shall be suppressed to the extent prescribed by Article II, Chapter 11, Glendale Municipal Code.

2. All requirements of the Bureau of Fire Prevention shall be maintained in satisfactory compliance.

3. That the polymeric raw material manufacturing facility shall remain essential where located on the site as shown on the site plan submitted in conjunction with the application. Variance granted herein shall terminate if the site or property is divided for sale, lease or rental to other firms such that the above spatial relationship no longer exists.

4. That variance granted herein shall be granted for a period of seven years, until September 1, 1983, at which time renewal may be considered.

Under the provisions of Article X, Appendix, the determination of the Zoning Administrator does not become effective for a

fifteen-day period. This period of time, until September 24, 1976, is allowed for any person aggrieved by this determination to file a written appeal in triplicate on forms which shall be provided upon request to the Board of Zoning Adjustments.

The rights and privileges granted by this variance will expire one year from the date of this grant unless promptly commenced and used in full compliance with the law and all conditions of approval.

Very truly yours,

Gerald J. Jamriska, A.I.P.
Planning Director

John W. McKenna
Zoning Administrator

JWMK:lt
cc: City Clerk; Building Section; City Engineer; Tax Assessor; Fire Chief; City Manager; Public Service; William Howden

5454 S. F.

Building

City of GLENDALE CALIFORNIA

PLANNING DIVISION

633 EAST BROADWAY
GLENDALE, CALIFORNIA 91205
TELEPHONE (213) 956-2115
(213) 956-2140
(213) 956-2144

December 4, 1979

Products Research & Chemical Corp.
5454 San Fernando Road
Glendale, California 91203

Re: Case No. 6886-U
5454 San Fernando Road

Gentlemen:

Pursuant to the provisions of Article IX, Appendix, Glendale Municipal Code, the Zoning Administrator on November 14, 1979, conducted and closed a public hearing on your application for Use Variance to continue the manufacture of polymeric raw materials in the M2 Industrial Zone at 5454 San Fernando Road, being a Portion of Lot 31, Tract No. 3784.

After considering the evidence presented with respect to this application, under the provisions of Section 900, Appendix, the Zoning Administrator has made the following findings:

I. The strict application of the provisions of the ordinance would result in practical difficulties or unnecessary hardship inconsistent with the general purposes and intent of the ordinance in that it would create an uncertainty that could lead to relocation of the business. The Code intends to promote stability among uses of property, promoting investment in plants and improvements.

II. There are exceptional circumstances or conditions applicable to the property involved or the intended use or development of the property that do not apply generally to other property in the same zone or neighborhood in that the area used for polymeric production (the M3 use) is but a minor fraction of the plant; and it is located far from the boundaries of the property. The bulk of all operations is well within M2 permitted uses. The polymeric production is however, a vital element of the company's business.

RECEIVED
BUILDING SECTION

1979 DEC 7 PM 12 47

III. The granting of the variance will not be materially detrimental to the public welfare or injurious to the property or improvements in such zone or neighborhood in which the property is located in that the use has proven to be compatible with the industrial zone it is in for more than thirteen years, and no expansion of the M3 polymeric production is contemplated or granted herein. The Environmental and Planning Board has recommended that the use would not be determinantal to the surrounding area, and the Fire Division has indicated conditional approval is appropriate.

IV. The granting of the variance will not be contrary to the objectives of the ordinance in that the surrounding neighborhood is not subjected to a use of property that is any more intense than permitted M2 uses. Only reasonable flexibility is granted herein to permit a business to continue operations which for all practical considerations is already permitted in the Zone.

It is, therefore, the determination of the Zoning Administrator, that this application for variance be granted subject to compliance with the following conditions:

1. That all noise and odors be suppressed from being transmitted into the adjacent residential areas. Noise shall be suppressed to the extent prescribed by Article II, Chapter 11, Glendale Municipal Code.

2. All requirements of the Bureau of Fire Prevention shall be maintained in satisfactory compliance.

3. That the polymeric raw material manufacturing facility shall remain essential where located on the site as shown on the site plan submitted in conjunction with the application. Variance granted herein shall terminate if the site or property is divided for sale, lease or rental to other firms such that the above spatial relationship no longer exists.

4. All flammable liquids and material that may not be compatible shall be clearly identified and stored properly as to minimize any potential fire hazard to the satisfaction of the Bureau of Fire Prevention.

5. The plant shall at all times operate within the established regulations of all regulatory agencies having jurisdiction concerning hazards or pollutants.

6. The discharge of waste water to San Fernando Road or other City street shall immediately be discontinued.

RECEIVED
BUILDING SECTION

1979 DEC 7 PM 12 47

Under the provisions of Section 1001, Appendix, any person affected by the above decision may appeal said determination to the Board of Zoning Adjustments within fifteen days following the actual date of such action. Appeal forms will be provided by the Zoning office upon request and must be filed with the prescribed fee prior to expiration of the 15-day period, or until December 19, 1979, at the office of the Zoning Administrator.

The rights and privileges granted by this variance will expire one year from the date of this grant unless promptly commenced and used in full compliance with the law and all conditions of approval.

Very truly yours,

Gerald J. Jamriska, A.I.C.P.
Director of Planning

John W. McKenna
Zoning Administrator

JWMK/mg

cc: City Clerk; Building Section; City Engineer; Tax Assessor; Public Service; Street Section; Mr. G. Carson; Ruth Russell; Howard W. Jackson

RECEIVED
BUILDING SECTION

1979 DEC 7 PM 12 47

5454 San Fernando Rd.

5454 SFR

5454 SAN FERNANDO RD A #A

Permit Number: BE 20000383
Plan Check Number:

Printed On: 03-APR-2000

Expiration Date: 30-SEP-2000

BE3020
ELEC. FOR ALT/REPAIR TO C

CITY OF GLENDALE - BUILDING AND SAFETY
633 E.Broadway, Rm.101
Glendale, CA 91206 - (818)548-3200 (818)548-4830(INSP)

Electrical Permit

Permit Status: OPEN
Status Date: 03-APR-2000

Scope of Work
7 OUTLETS - LIGHTS, SWITCHES AND PLUGS

Individual's / Company Name	Address / City, State Zip	City, State Lic. / Worker's Comp.	Phone Number
(APP) Milestone Building Services	5632 VAN NUYS BLVD Van Nuys, Ca 91402		
(OWN) Sunland Chemical Corp	5447 San Fernando Rd W Los Angeles Ca, 900390000		
(CNT)			
(GEN) Milestone Building Services	5632 Van Nuys Blvd Van Nuys, Ca 91402	CCLB 20000246/, /,	818377-9695

Tract Name / Number	Block(s)	Lot(s)	Assessor's ID
Tract 42-75		601800	5593005040

Estimated Value: **Calculated Value:** $9

Permit Quantities	Qty	Comments or Y / N	Permit Quantities	Qty	Comments or Y / N
1 - 10 Outlets	7				

Comments

Fees	Amount	Fee Description	Amount
ELECTRIC	$26.75		
Total Fees:	$26.75		
Total Feee Due:	$0.00	Total Fees Paid:	$26.75

Clearances Agencies

Activity Code	Status	By	Date
Condition Code	Status	By	Date

The person signing for this permit acknowledges that there are NO Oak, Bay or Sycamore Trees with trunks larger than an eight inch (8") diameter within a twenty foot (20 ft.) influence of the proposed construction.

The City of Glendale restricts issuance of the building permit to the property owner or licensed general contractor only. Signatures of this individual must be verified by personal identification. Any person signing the permit application as agent for the owner or contractor shall have an original letter of authorization at the time of permit issuance.

Applications Shall expire 180 days after the date of submittal unless excepted by sec. 107.4 of the Glendale Building Code, and thereafter, any documents submitted to the department shall be returned to the applicant or destroyed by the building official. Upon written request from the applicant, the building official may extend the period of permit application.

COPYRIGHT KIVA 1997

5454 SAN FERNANDO RD A,

LICENSED CONTRACTORS DECLARATION

I hereby affirm, under penalty of perjury, that I am licenced under the provisions of Chapter 9 (starting with Section 7000) of Division 3 o fthe Bus. & Prof. code , and that my license is in full force and effect.

License Class _____ License No._____Contractor's Signature_____Date_____

OWNER - BUILDER DECLARATION

As the property owner and builder of the proposed project ('owner-builder') you are the responsible party of record on this permit. Building permits are not required to be signed by property owners unless they are personally performing their own work. If your work is being performed by someone other than yourself, you may protect yourself from possible liability if that person applies for the proper permit in his or her name. Contractors are required by law to be licensed and bonded by the State of California and to have a business license from the City of Glendale. They are also required by law to put their license number on all permits for which they apply. If you plan to do your own work, with the exception of various trades that you plan to subcontract, you should be aware that if you employ or otherwise engage any persons other than your immediate family, and the work (including materials and other costs) is $200 or more for the entire project, and such persons are not licensed as contractors or subcontractors, then you may be an employer. If you are an employer, you must register with the state and federal government as an employer and you are subject to several obligations including state and federal income tax withholding, federal social security taxes, workers compensation insurance, disability insurance costs, and unemployment compensation contributions. There may be financial risks for you if you do not carry out these obligations, and these risks are especially serious with respect to workers' compensation insurance. For more specific information about your obligations under federal law, contact the Internal Revenue Service (and, if you wish, the U.S. Small Business Administration). For more specific information about your obligations under state law, contact the Department of Benefit Payments and the Division of Industrial Accidents. If the structure is intended for sale, property owners who are not licensed contractors are allowed to perform their work personally or through their own employees, without a licensed contractor or subcontractor, only under limited conditions. A frequent practice of unlicensed persons professing to be contractors is to secure an 'owner-builder' building permit, erroneously implying that the property owner is providing his or her own labor and material personally. Information about licensed contractors may be obtained by contacting the Contractors' State License Board in your community or at 1020 N Street, Sacramento, California 95814. Note: The current mailing address of the Contractors State License Board is P.O. Box 26000, Sacramento, California 95826.

Section 7031.5 of the Bus. & Prof. Code requires the permit applicant to sign a statement above or claim exemption from the Contractor's license Law and state the basis for such exemption. Violations of this section subjects the applicant to a civil penalty of not more than five hundred dollars ($500). I hereby affirm that I have read the paragraph above and willfully accept the responsibility of an owner-builder. I further affirm, under penalty of perjury, that I am exempt from the Contractor's License Law for the following reason:

_____ INITIAL I, as owner of the property, or my employees with wages as their sole compensation, will do the work, and the structure is not intended or offered for sale (Sec. 7044, Business and Professions Code: The Contractors License Law does not apply to an owner of property who builds or improves thereon, and who does such work himself or herself or through his or her own employees, provided that the improvements are not intended or offered for sale. If, however, the building or improvement is sold within one year of completion, the owner-builder will have the burden of proving that he or she did not build or improve for the purpose of sale.).

_____ INITIAL I, as owner of the property, am exclusively contracting with licensed contractors to construct the project (Sec. 7044, Business and Professions Code: The Contractors License Law does not apply to an owner of property who builds or improves thereon, and who contracts for the projects with a contractor(s) licensed pursuant to the Contractors License Law.). I have or plan to contract with the following person (company) to provide the proposed construction:

Name_____ Address_____Phone_____Contractors Lic. No._____

_____ INITIAL I, as owner of the property, plan to provide portions of the work but I have or plan to contract with the following person(s) /(company(ies)) to provide the work indicated.

Name_____ Address_____Phone_____Type of work_____

Name_____ Address_____Phone_____Type of work_____

Name_____ Address_____Phone_____Type of work_____

I am exempt under Section _____ of the Bus. and Prof. Code for the following reason:_____

_____ INITIAL

Name of Property Owner _____ Signature _____ Date _____

WORKERS COMPENSATION DECLARATION

_____ INITIAL I have and will maintain a certificate of consent to self-insure for workers' compensation, as provided for by Section 3700 of the Labor Code, for the performance of the work for which this permit is issued.

_____ INITIAL I have and will maintain workers' compensation insurance, as required by Section 3700 of the Labor Code, for the performance of the work for which this permit is issued. My workers'compensation insurance carrier and policy number are:

Carrier_____ Policy Number_____Expiration Date_____
(This section need not be completed if the permit is for one hundred dollars ($100) or less)

_____ INITIAL I certify that in the performance of the work for which this permit is issued, I shall not employ any person in any manner so as to become subject to the workers' compensation laws of California, and agree that if I should become subject to the workers' compensation provisions of Section 3700 of the Labor Code, I shall forthwith comply with those provisions.

Print Name _____ Signature _____ Date _____

☐CONTRACTOR
☐OWNER
☐AGENT

WARNING: FAILURE TO SECURE WORKERS' COMPENSATION COVERAGE IS UNLAWFUL, AND SHALL SUBJECT AN EMPLOYER TO CRIMINAL PENALTIES AND CIVIL FINES UP TO ONE HUNDRED THOUSAND DOLLARS ($100,000), IN ADDITION TO THE COST OF COMPENSATION, DAMAGES AS PROVIDED FOR IN SECTION 3706 OF THE LABOR CODE, INTEREST, AND ATORNEY'S FEES.

ASBESTOS NOTIFICATION

☐I declare that notification of asbestos removal is not applicable to this project. ☐A notification letter has or will be sent to the AQMD or EPA.

_____
SIGNATURE

CONSTRUCTION LENDING AGENCY

I hereby affirm under penalty of perjury that there is a construction lending agency for the performance or the work for which this permit is issued (Sec. 3097, Civil Code).

Lender's Name_____Lender's Address_____Phone_____

FINAL DECLARATION

I certify that I have read this application and state that the above information is correct. I agree to comply with all city and county ordinances and state laws relating to building construction, and hereby authorize representatives of the City of Glendale to enter upon the above-mentioned property for inspection purposes.

Print Name NICK KHREAT Signature _____ Date 4-3-2006

☑CONTRACTOR
☐OWNER
☐AGENT

APPLICATION FOR ELECTRICAL PERMIT

City of Glendale
Permit Services Center

MSB Room 101 633 E. Broadway at Glendale Avenue (818) 548-3200

Permit No. BE20000383
Accepted by: CM
Receipt No. 0033

Please print legibly in ink and complete all applicable spaces.
A double fee will be charged if work is started before a permit is pulled.

Job Address 5454 SAN FERNANDO RD GLENDALE CA 91203 Date 4-3-2000

Contractor/Company MILESTONE BUILDING SVCS.
Mailing Address 8341 COLBATH AVE
City PANORAMA CITY State CA Zip 91402
Telephone 818 2377-9695 Emergency No (818) 517-0838
Contractor's City License No. _____ Expires on _____
State License No. 576057 Expires on 10-31-2000
Workmen's Comp. Expires on 6-1-2000.

Property Owner's Name PAC DESOTO INTERNATIONAL.
Mailing Address 5454 SAN FERNANDO RD
City GLENDALE State CA Zip 91203
Telephone (818) 240-2070

CONTRACTOR'S EXEMPTION DECLARATION

I certify that I am exempt from the "License Required" provisions of the Contractor License Law. (State Basis of Exemption)

_____

If I should become subject to the Workmen's Compensation provisions of the Labor Code of California, I will forthwith comply with provisions of Sec. 3700 or my permit will be deemed revoked.

_____
Date Signature of Exempt Individual

DECLARATION OF OWNER

I am the bonafide owner of the building described in the foregoing application: Said building is a single family dwelling used exclusively for living purposes except for the usual accessory buildings in conjunction with such dwelling: Said living quarters are occupied or will be occupied by the under signed. I will personally purchase all materials and will perform all labor in connection with the foregoing permit. I declare under penalty of perjury that the foregoing is true and correct.

_____
Date Signature of the Owner/Builder

THIS PERMIT IS FOR:

☐ New Bldg. ☐ Existing Bldg.
☐ No Service Change ☐ Reconnect or Reseal

Totals shown below must be submitted in diagram on back of this application or on separate greensheet on site when Rough Electrical Inspection is requested.

Branch Circuits:
First Ten _____
Eleven to Forty _____
Each Additional over Forty _____

Quantity	HP - KW - KVA Over	Incl.	Actual	Phase 1	3	Unit Cost
	0	T				
	1	S				
	5	20				
	20	50				
	50	100				

7 Adding Outlets
_____ Cellular Floor Raceway @ _____ per 100ft.
_____ Distribution Panel, Overcurrent Device @ _____ each
_____ Switchboard - Voltage _____
_____ Service - Voltage _____
Amperage _____
_____ Temp. Service or Temp. Lighting
_____ Private Swimming Pool
_____ Miscellaneous

Specify Number of:
Motors _____ Welder _____ Water Heater _____
Transformers _____ Range _____ Heating Appl. _____
Dryer _____ Misc. Equip. or Appl. _____

I hereby certify that I have read this application and state that the information is correct. I agree to comply with all City and County ordinances and State laws relating to this type of construction, whether specified herein or not. I hereby authorize representatives of the City to enter upon the above mentioned property for purposes of inspecting the work permitted. "I certify that in the performance of the work for which this permit is issued I shall not employ any persons in any manner so as to become subject to the workmen's compensation laws of California." This permit becomes null and void if work is not commenced within 180 days, or if work is suspended or abandoned for a period of 90 days at any time after work is commenced.

Date 4-3-2000.
Driver's License No. N9304556
Signature of Property Owner/Contractor

PWPSC-53 (Rev. 4/95) Printed on Recycled Paper

SHOW COMPLETE WIRING DIAGRAM IN SPACE PROVIDED BELOW


(For larger projects attach full Electrical Plan)

MILESTONE BUILDING SERVICES

Lic #576057

5632 Van Nuys Blvd., Suite 108
Van Nuys, CA 91401
(818) 377-9695

ELECTRICAL -
GREEN SHEET -

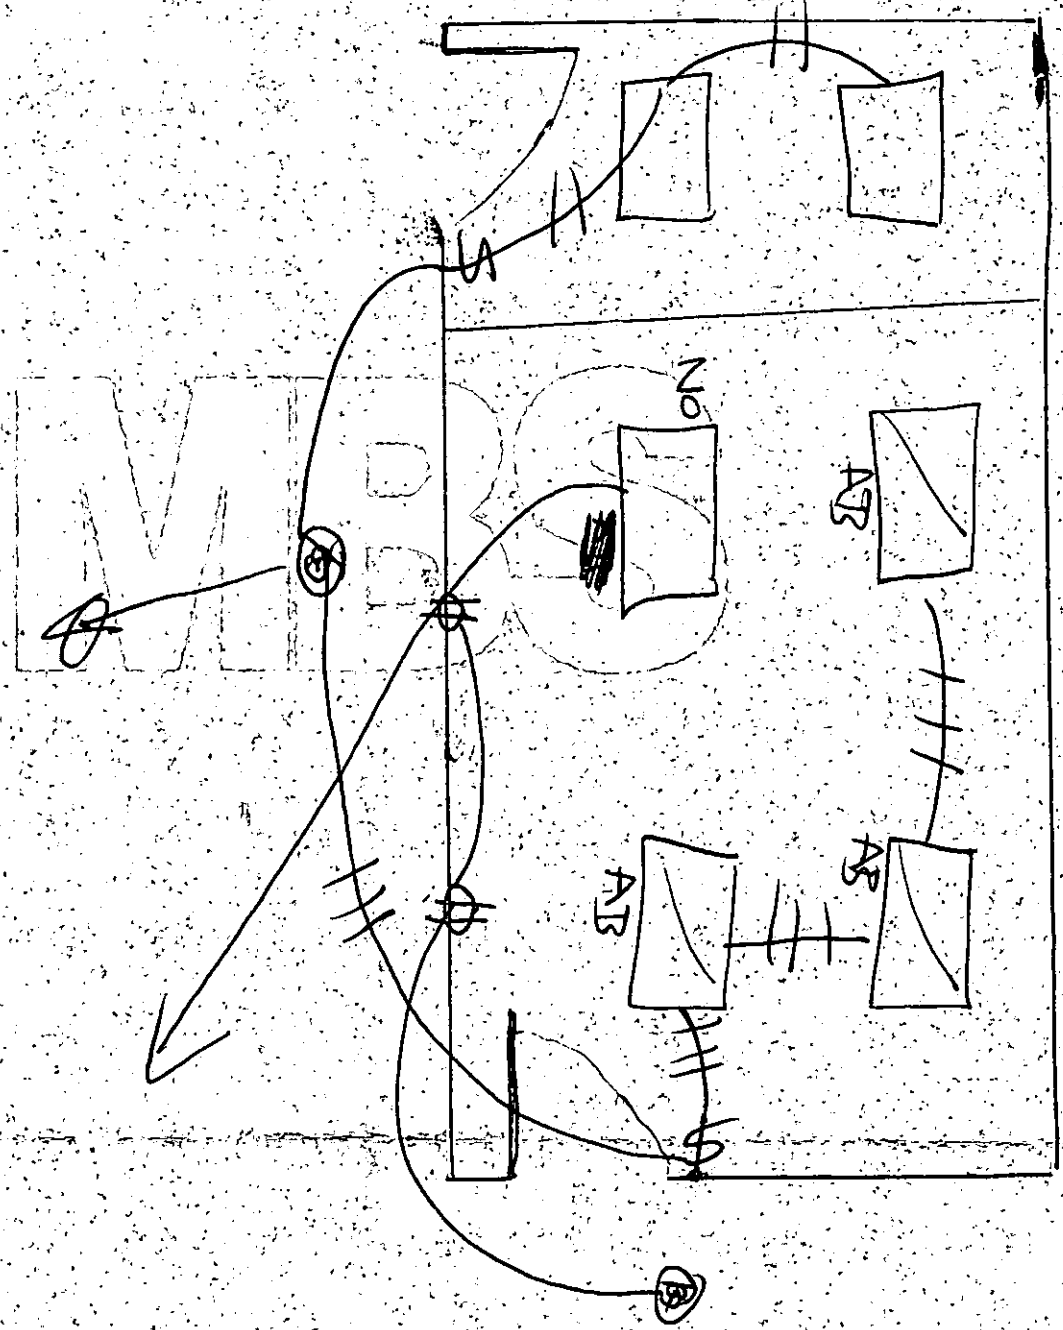



BLDG PERMIT NO. _____

ADDRESS _____

INSPECTIONS	APPROVED BY	DATE
Presite		
Shoring		
Setback & Yards		
Ufer		
Trench & Forms Reinforcing Survey		
Setback & Elevation Survey		
OK to Pour Footings		
DO NOT POUR FOOTINGS UNTIL ABOVE IS APPROVED		

Underground Hydro		
Underground Plush		
Heat or Refrigeration Groundwork		
Electrical Groundwork		
Plumbing Groundwork		
Gas Piping Groundwork		
Under Floor Insulation		
First Floor Joists		
OK to Pour Slab Floor		
DO.NOT POUR CONCRETE FLOOR SLAB OR COVER FIRST FLOOR JOISTS UNTIL ABOVE IS APPROVED		

wall only

Rough Electric	DH 4/6/00	
Rough Plumbing		
Ducts		
Rough Heating or Refrig.		
Rough Gas Piping		
Roof Sheating (Commercial Only)		
Rough Framing & Roof		
Alarm Rough		
Overhead Hydro		
Fire Sprinkler Weld Insp.		
Insulation		
OK To Cover		
DO NOT COVER UNTIL ABOVE IS APPROVED		

INSPECTIONS	APPROVED BY	DATE
Lathing Interior ☐ Exterior ☐		
Drywall		
Brown Coat Interior ☐ Exterior ☐		
Sewer-Septic Tank - Cesspool		
Final Gas		
Final Plumbing		
Final Electrical	DH	6/8/00
Final Heating or Refrigeration		
Energy Final		
Landscape Final		
Grading Final		
Final-Engineering		
Final Sprinkler		
Final Central Station		
Final Fire Alarm		
F.P.B. Final		
Final Building Inspection		

OCCUPANCY OF THIS BUILDING BEFORE ALL FINAL INSPECTIONS ARE MADE IS VIOLATION OF THE CITY OF GLENDALE MUNICIPAL CODE

CORRECTIONS & PARTIAL INSPECTIONS

INSPECTIONS	APPROVED BY	DATE

CITY OF GLENDALE
PERMIT SERVICES CENTER
633 E. BROADWAY
MSB ROOM 101
GLENDALE CA 91206-4453
(818) 548-3200

PERMIT NBR: S10031720
PROJECT NBR:

SIGN PERMIT

APPLIC DATE: 07/16/92
ISSUE DATE: 07/16/92

IMPROVEMENT TYPE.: ALTERATION
USE TYPE.....: COMMERCIAL
PROPOSED WORK....: ALTERATION COMMERCIAL
PROPSD WORK LINE1: 1 NON-ELECTRIC WALL SIGN
PROPSD WORK LINE2:

BUILDING ADDRESS:
5454 SAN FERNANDO RD
GLENDALE CA 91203

PROPERTY DESCRIPTION: 5638-0018-0032
*LOT COM AT INTERSECTION OF NE LINE OF SAN FERNANDO RD WITH N LINE OF TR NO 5468 TH NW ON SD NE LINE AND E ON S LINE OF MILFORD ST TO W LINE OF TR NO SEE ASSESSOR MAPBOOK FOR MISSING PORTION NO 3784 AND POR OF WEST GLENDALE

WORKERS COMP. EXEMPT: N ZONING:
WORKERS COMP. EXP DATE: 10/01/92

VALUATION $ 425.00

OWNER INFORMATION:
KERDMAN,HARRY U TR ET AL
606 N ROXBURY DR
BEVERLY HILLS CA 90210

WK:(818) 368-4860 HM:
APPLC: O'CONNOR, GEORGE R
DR. # Y0164989
CONTRACTOR INFORMATION:
O'CONNOR, GEORGE R
614 SAN FERNANDO RD
LOS ANGELES CA 91340-
PHONE:
CITY LICENSE: ESG00089
STATE LICENSE:
LICENSEE: O'CONNOR GEORGE R
PHONE:

In respect to the signatures provided on the application design permit, I/we certify that existing amortized or obsolete signs will be removed prior to the erection of the above requested sign; and that I/we am/are:

1. an owner of the property,
2. authorized by written agreement or contract to represent the property owner,
3. the owner of a lease which assigns to the leasee authorization to erect such sign; or
4. authorized by written agreement or contract to represent a leasee described in 3. above.

========== M I S C. I N F O R M A T I O N ==========

NUMBER OF SIGNS.....1 WALL SIGN.....1 MICROFILM FEE.....1

==========COMMENTS==========

FEE: $ 30.80

THIS IS TO CERTIFY THAT PERMIT IS GRANTED THIS DATE: _____

INSPECTION RECORD

PRESERVE THIS RECORD OF YOUR BUILDING INSPECTIONS

This card must be posted in a conspicuous place at or near the main entrance to the new building, addition or alteration during foundation and framing construction.

When the building is framed this card may be posted at the electric meter service box or the garage and must always be available to the building inspector.

The issuance of a building permit does not authorize the installation of mechanical work such as plumbing, electrical, heating or refrigeration which requires a separate plumbing, electrical, heating or refrigeration permit.

Building permits shall expire on the **one hundred eightieth (180)** day from date of issuance if the work permitted thereunder has not been commenced. Such permit shall also expire if the building or work authorized by such permit is suspended or abandoned for a period of **180** days at any time after work commences.

INSPECTIONS

INSPECTIONS	APPROVED BY	DATE
PRESITE		
SHORING		
SETBACK AND YARDS		
UFER		
TRENCH AND FORMS REINFORCING STEEL		
SETBACK & ELEVATION SURVEY		
O.K. TO POUR FOOTINGS		

DO NOT POUR FOOTINGS UNTIL ABOVE IS APPROVED

UNDERGROUND HYDRO		
UNDERGROUND FLUSH		
HEAT OR REFRIG. GROUNDWORK		
ELECTRICAL GROUNDWORK		
PLUMBING GROUNDWORK		
GAS PIPING GROUNDWORK		
UNDER FLOOR INSULATION		
FIRST FLOOR JOISTS		
O.K. TO POUR SLAB FLOOR		

DO NOT POUR CONCRETE FLOOR SLAB OR COVER FIRST FLOOR JOISTS UNTIL ABOVE IS APPROVED

INSPECTIONS	APPROVED BY	DATE
ROUGH ELECTRIC		
ROUGH PLUMBING		
DUCTS		
ROUGH HEATING OR REFRIGERATION		
ROUGH GAS PIPING		
ROOF SHEATHING (Commercial Only)		
ROUGH FRAMING AND ROOF		
ALARM ROUGH		
OVERHEAD HYDRO		
FIRE SPRINKLER WELD INSPECTION		
INSULATION		
O.K. TO COVER		

DO NOT COVER UNTIL ABOVE IS APPROVED

LATHING Interior ☐ Exterior ☐		
DRYWALL		
BROWNCOAT Interior ☐ Exterior ☐		
SEWER SEPTIC TANK-CESSPOOL		
FINAL GAS		
FINAL PLUMBING		
FINAL ELECTRICAL		
FINAL HEATING OR REFRIGERATION		
ENERGY FINAL		
LANDSCAPE FINAL		
GRADING FINAL		
FINAL ENGINEERING		
FINAL SPRINKLER		
FINAL CENTRAL STATION		
FINAL FIRE ALARM		
F.P.B. FINAL		
FINAL BUILDING INSPECTION SIGN		8-1092

CORRECTIONS & PARTIAL INSPECTIONS

INSPECTIONS	APPROVED BY	DATE

A (1)

APPLICATION FOR SIGN PERMIT

City of Glendale
Permit Services Center

Permit No. 310031720
Accepted by: GKD
Receipt No. _____

MSB Room 101 633 E. Broadway at Glendale Avenue (818) 548-3200

Please print legibly and complete all applicable spaces.

Job Address 5454 SAN FERNANDO Rd | Date 6-7-92

Contractor/Company OCONNOR Electric
Mailing Address 614 SAN Fernando Rd
City SAN FERNANDO State CA Zip 91340
Telephone 818 368-4860
State License No. 406653 Expires on 6-30-93
City License No. ESG 89 Expires on 12-31-92
Workmen's Comp. Expires on 10-01-92

Engineer _____
State License No. _____
Mailing Address _____
Telephone _____

Owner's Name Courtaulds Aerospace
Mailing Address 5454 SAN Fernando Rd
City Glendale State CA Zip _____
Telephone _____

CONTRACTOR'S EXEMPTION DECLARATION

I certify that I am exempt from the "License Required" provisions of the Contractor License Law. (State Basis of Exemption)

_____

If I should become subject to the Workmen's Compensation provisions of the Labor Code of California, I will forthwith comply with provisions of Sec. 3700 or my permit will be deemed revoked.

_____
Date Signature of Exempt Individual

Provide Plot Plan on back of this Application

Description of Work: (5) ~~4~~

Ground Sign	_____	Marquee	_____
Wall Sign	4	Under Marquee	_____
Other	_____	Non - Electric	X

Valuation $ 4250.00

Sign Manufacturer _____
Total KVA Non Illuminated

NOTE: The U.L. approval decal shall be exposed for electrical inspector at time of inspection.

Fees	
NA	Number of Electric Circuits
_____	Additional Branch Circ.
	Permit Fee
	Total Fees $

For Staff Use Only
For West Glendale
Lot No. _____ Bl. No. _____ Sec. Sht. 20
Tract _____ Use Zone M-2

In respect to the signature below, I certify that existing amoritized or obsolete signs will be removed prior to the erection of the above requested sign; and that I am:

1. an owner of the property,
2. authorized by written agreement or contract to represent the property owner,
3. the owner of a lease which assigns to the leasee authorization to erect such sign; or
4. authorized by written agreement or contract to represent a leasee described in 3. above.

O.K. TO ISSUE
BLDG ONLY

7-6-92 John M Kenny
Date Signature of Owner or Authorized Agent

CHECKED O.T.C.


This permit becomes null and void if work is not commenced within 30 days, or if construction or work is suspended or abandoned for a period of 60 days at any time after work is commenced. I hereby certify that I have read this application and state that the information is correct. I agree to comply with all City and County ordinances and State laws relating to this type of construction, whether specified herein or not. I hereby authorize representatives of the City to enter upon the above mentioned property for purposes of inspecting the work permitted. "I certify that in the performance of the work for which this permit is issued I shall not employ any persons in any manner so as to become subject to the workmen's compensation laws of California."

Date 7-6-92
Driver's License No. Y 0164989

John M Kenny
Signature of Contractor or Authorized Agent

PLOT PLAN

NOTE: Locate all Structures and all new and existing Signs on Lot. Make Bottom of Page the Street Frontage. Indicate colors, size and wording of sign and indicate if illuminated.

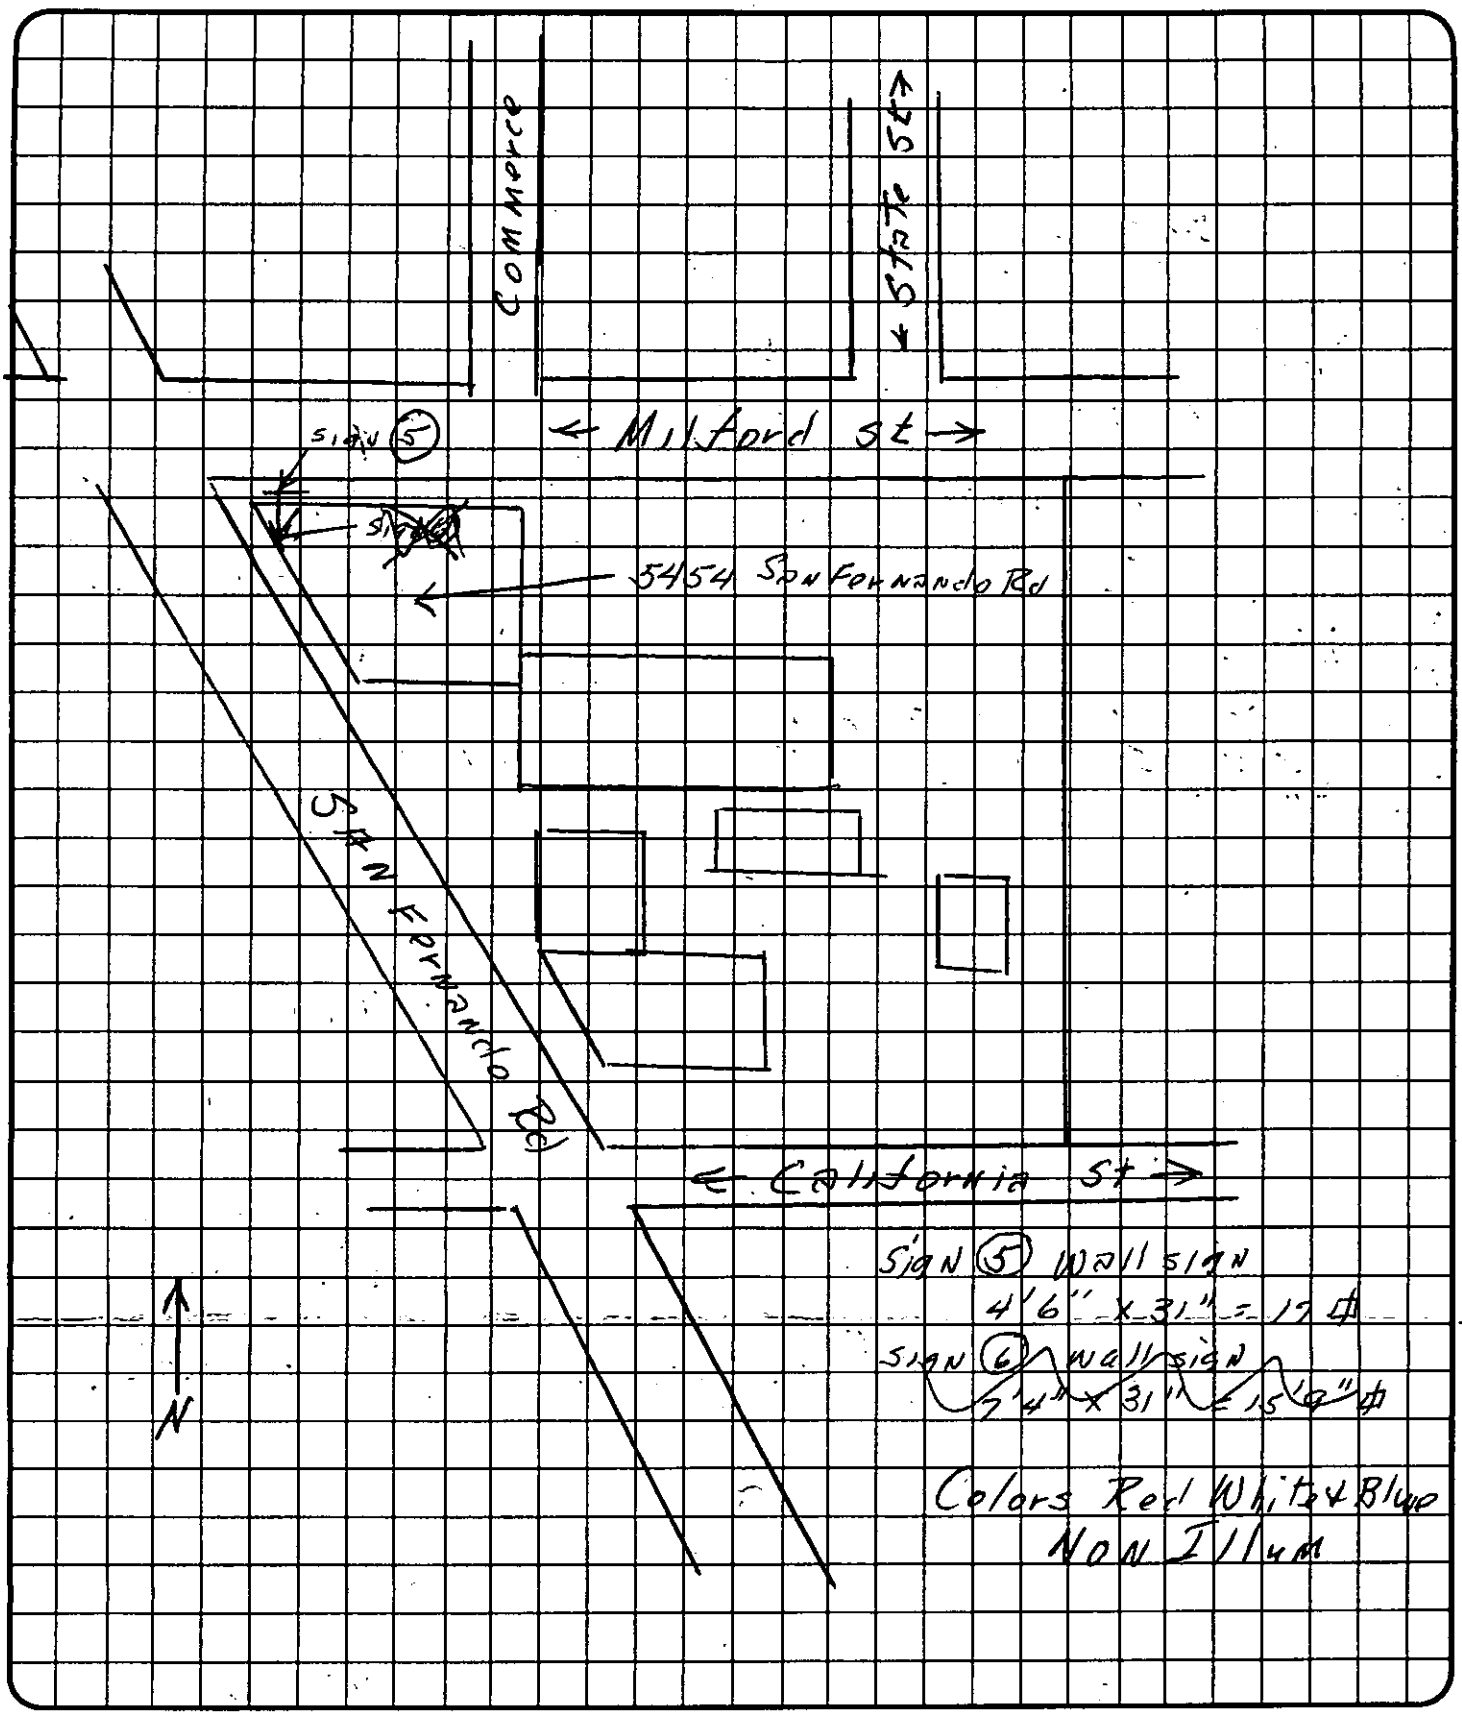

Bob Ames

Bldgs. Removed
Owner Complied
7-1-58 R Ames

May 23, 1958

Ames Harris Neville Company
5454 San Fernando Road
Glendale, California

Gentlemen:

Regarding Violation Notice #107 issued to your office May 14th, 1958, and pertaining to the canvas covered structure on your property which was erected without a building permit, and the following conversation between you and Mr. Wilson, Superintendent of Buildings, the Building Section agrees to allow said structure to remain until June 25th, 1958. A reinspection of the property will be made at that time to see that the canvas covered structure has been removed.

Yours very truly,

Wm. L. O. Martini
Director of Public Works

by _____
Gerald B. Wilson
Supt. of Buildings

GBW:blm
cc: Robert Ames
Building Inspector
5 STAR

Ames Harris Neville Co. 5-23-58
5454 San Fernando Rd.
Glendale, Calif.

Gentlemen!

Regarding Violation Notice #107, issued to your office May 14, 58 and pertaining to the Canvas Covered Structure on your property which was Erected without a Bldg. Permit, and the Following conversation between you and Mr Wilson Bldg. Superintendent, the Bldg. Dept. agrees to allow said STRUCTURE To Remain until June 25, 1958, When a Re-inspection of the Property will be made To See That the Canvas Covered STRUCTURE has been Removed

WLOM


[signature]

GBW

B:

use standard clause

Put note in your memory file.

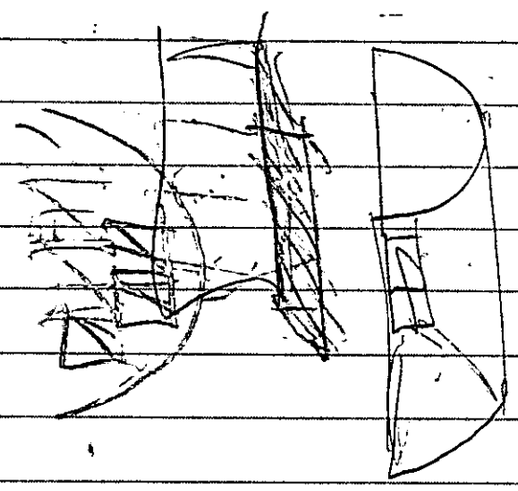

5454 San Fernando #11

CITY OF GLENDALE
PERMIT SERVICES CENTER
633 E. BROADWAY
MSB ROOM 101
GLENDALE CA 91206-4453
(818) 548-3200

MARS
APR 2 3 1997
L-99

ELECTRICAL PERMIT

PERMIT NBR: E10064021
PROJECT NBR:

APPLIC DATE: 03/14/97
ISSUE DATE: 03/14/97

IMPROVEMENT TYPE.: ALTERATION
USE TYPE.....: COMMERCIAL
PROPOSED WORK....: ALTERATION
PROPSD WORK LINE1: 1 MOTOR
PROPSD WORK LINE2:

COMMERCIAL

BUILDING ADDRESS:
5454 SAN FERNANDO RD #11
GLENDALE CA 91203

OWNER INFORMATION:
COURTAULDS AEROSPACE
9401 WILSHIRE BLVD
BEVERLY HILLS CA 90212

PROPERTY DESCRIPTION: 5638-0018-0032
*LOT COM AT INTERSECTION OF NE LINE OF SAN FERNANDO RD WITH N LINE OF TR NO 5468 TH NW ON SD NE LINE AND E ON S LINE OF MILFORD ST TO W LINE OF TR ND SEE ASSESSOR MAPBOOK FOR MISSING PORTION ND 3784 AND POR OF WEST GLENDALE

WORKERS COMP. EXEMPT: Y ZONING:
WORKERS COMP. EXP DATE:

WK:(818) 549-7770 HM:
APPL: COURTAULDS AEROSPACE
DR. # K0896194
CONTRACTOR INFORMATION:
ALL POWER SERVICES INC
11371 RUGGIERO AVE
LAKE VIEW TERR CA 91342-
PHONE:
CITY LICENSE: ELE01045
STATE LICENSE:
LICENSEE: ALL POWER SERVICES
PHONE: (818) 834-9425

DESCRIPTION OF WORK

MOTORS 50-100 HP.....1

SERVICE SIZE

SERVICE EQUIPMENT AMPS/VOLT

EQUIPMENT

MOTORS WATER HEATER
TRANSFORMERS MISC. EQ. OR
HEATING APPL.

FIXTURE COUNTS

OUTLETS

COMMENTS

WORK ON THIS PERMIT MUST COMMENCE WITHIN 180 DAYS FROM DATE OF ISSUANCE O PERMIT BECOMES VOID.

WORK IS TO BE LIMITED TO THAT STATED ON THIS PERMIT. ALL WORK MUST BE DONE IN ACCORDANCE WITH THE CITY OF GLENDALE CODE AND THE RULES OF THIS DEPARTMENT. WORK MUST BE DONE BY THE LICENSEE OR EMPLOYEES UNDER LICENSEE'S DIRECT SUPERVISION. CONCEALED WORK MUST BE INSPECTED BEFORE CLOSE-IN.

ROUGH _____ CUT-IN _____ FINAL _____

FEE: $ 52.50

THIS IS TO CERTIFY THAT PERMIT IS GRANTED THIS DATE: _____

FOR INSPECTIONS
CALL 818 548-4830

_____
FOR PERMIT SERVICES ADMINISTRATOR

PW-PSC-2 (REV. 3/92)

INSPECTION RECORD

PRESERVE THIS RECORD OF YOUR BUILDING INSPECTIONS

This card must be posted in a conspicuous place at or near the main entrance to the new building, addition or alteration during foundation and framing construction.

When the building is framed this card may be posted at the electric meter service box or the garage and must always be available to the building inspector.

The issuance of a building permit does not authorize the installation of mechanical work such as plumbing, electrical, heating or refrigeration which requires a separate plumbing, electrical, heating or refrigeration permit.

Building permits shall expire on the **one hundred eightieth (180)** day from date of issuance if the work permitted thereunder has not been commenced. Such permit shall also expire if the building or work authorized by such permit is suspended or abandoned for a period of **180** days at any time after work commences.

INSPECTIONS

INSPECTIONS	APPROVED BY	DATE
PRESITE		
SHORING		
SETBACK AND YARDS		
UFER		
TRENCH AND FORMS REINFORCING STEEL		
SETBACK & ELEVATION SURVEY		
O.K. TO POUR FOOTINGS		

DO NOT POUR FOOTINGS UNTIL ABOVE IS APPROVED

UNDERGROUND HYDRO		
UNDERGROUND FLUSH		
HEAT OR REFRIG. GROUNDWORK		
ELECTRICAL GROUNDWORK		
PLUMBING GROUNDWORK		
GAS PIPING GROUNDWORK		
UNDER FLOOR INSULATION		
FIRST FLOOR JOISTS		
O.K. TO POUR SLAB FLOOR		

DO NOT POUR CONCRETE FLOOR SLAB OR COVER FIRST FLOOR JOISTS UNTIL ABOVE IS APPROVED

INSPECTIONS	APPROVED BY	DATE
ROUGH ELECTRIC		
ROUGH PLUMBING		
DUCTS		
ROUGH HEATING OR REFRIGERATION		
ROUGH GAS PIPING		
ROOF SHEATHING (Commercial Only)		
ROUGH FRAMING AND ROOF		
ALARM ROUGH		
OVERHEAD HYDRO		
FIRE SPRINKLER WELD INSPECTION		
INSULATION		
O.K. TO COVER		

DO NOT COVER UNTIL ABOVE IS APPROVED

LATHING Interior ☐ Exterior ☐		
DRYWALL		
BROWNCOAT Interior ☐ Exterior ☐		
SEWER SEPTIC TANK-CESSPOOL		
FINAL GAS		
FINAL PLUMBING		
FINAL ELECTRICAL	Due	4/16-97
FINAL HEATING OR REFRIGERATION		
ENERGY FINAL		
LANDSCAPE FINAL		
GRADING FINAL		
FINAL ENGINEERING		
FINAL SPRINKLER		
FINAL CENTRAL STATION		
FINAL FIRE ALARM		
F.P.B. FINAL		
FINAL BUILDING INSPECTION		

CORRECTIONS & PARTIAL INSPECTIONS

INSPECTIONS	APPROVED BY	DATE
GENERATOR.		

APPLICATION FOR ELECTRICAL PERMIT

City of Glendale
Permit Services Center

Permit No. E1006402I
Accepted by: [illegible]
Receipt No. 0041 B025

MSB Room 101 633 E. Broadway at Glendale Avenue (818) 548-3200

Please print legibly and complete all applicable spaces.

Job Address 5454 San Fernando Road Bldg #11 | Date 3/14/97

Contractor/Company All Power Services Inc
Mailing Address 11371 Ruggiero Ave
City Lakeview Terrace State Ca Zip 91342
Telephone 818 834 9425 Emergency No.
Contractor's City License No. ELE 01045 Expires on
State License No. 640487
Workmen's Comp. Expires on

Owner's Name Courtaulds Aerospace
Mailing Address 5454 San Fernando Rd
City Glendale State Ca Zip 91200
Telephone 818 549-7770

CONTRACTOR'S EXEMPTION DECLARATION

I certify that I am exempt from the "License Required" provisions of the Contractor License Law. (State Basis of Exemption)

If I should become subject to the Workmen's Compensation provisions of the Labor Code of California, I will forthwith comply with provisions of Sec. 3700 or my permit will be deemed revoked.

3/14/97 [signature]
Date Signature of Exempt Individual

DECLARATION OF OWNER

I am the bonafide owner of the building described in the foregoing application: Said building is a single family dwelling used exclusively for living purposes except for the usual accessory buildings in conjunction with such dwelling: Said living quarters are occupied or will be occupied by the under signed. I will personally purchase all materials and will perform all labor in connection with the foregoing permit. I declare under penalty of perjury that the foregoing is true and correct.

Date Signature of the Owner/Builder

THIS PERMIT IS FOR:

☐ New Bldg. ☐ Existing Bldg.
☐ No Service Change ☐ Reconnect or Reseal

Totals shown below must be submitted in diagram on back of this application or on separate greensheet on site when Rough Electrical Inspection is requested.

Branch Circuits:
First Ten
Eleven to Forty
Each Additional over Forty

Quantity	HP - KW - KVA Over	Incl.	Actual	Phase 1	Phase 3	Unit Cost
	0	1				
	1	5				
	5	20				
	20	50				
1	50	100	60KW			37.00

_____ Adding Outlets
_____ Cellular Floor Raceway @ _____ per 100ft.
_____ Distribution Panel, Overcurrent Device @ _____ each
_____ Switchboard - Voltage
_____ Service - Voltage _____
Amperage _____
_____ Temp. Service or Temp. Lighting
_____ Private Swimming Pool
_____ Miscellaneous

Specify Number of:
Motors _____ Welder _____ Water Heater _____
Transformers _____ Range _____ Heating Appl. _____
Dryer _____ Misc. Equip. or Appl. _____

I hereby certify that I have read this application and state that the information is correct. I agree to comply with all City and County ordinances and State laws relating to this type of construction, whether specified herein or not. I hereby authorize representatives of the City to enter upon the above mentioned property for purposes of inspecting the work permitted. "I certify that in the performance of the work for which this permit is issued I shall not employ any persons in any manner so as to become subject to the workmen's compensation laws of California." This permit becomes null and void if work is not commenced within 180 days, or if work is suspended or abandoned for a period of 90 days at any time after work is commenced.

Date [signature]
Driver's License No. K0896194
Signature of Contractor or Authorized Agent [signature]

SHOW COMPLETE WIRING DIAGRAM IN SPACE PROVIDED BELOW

(For larger projects attach full Electrical Plan)

July 8, 1976

Products Research
5454 San Fernando Road
Glendale, California

Re: Explosion Damage
5454 San Fernando Road
M.R. 42-39, Portion West Glendale

Gentlemen:

As a result of an explosion, an inspection of the commercial buildings at 5454 San Fernando Road was made by a representative of the Building Section on July 6, 1976. The inspection revealed the following conditions:

The corrugated metal wall covering was blown off of the building.

Correction requires that you repair the building under permit and inspection.

In accordance with the provisions of Section 203 of Ordinance 4193, you are hereby required to obtain the necessary permits and commence corrective action within thirty (30) days of the date of this notice.

Please do not hesitate to contact this office for any clarification you may require.

Very truly yours,

Alexander C. Pyper, S.E.
Superintendent of Buildings

FN:rj

April 16, 1973

Products Research and Chemical Corporation
2919 Empire Avenue
Burbank, Ca. 91504

Re: Discharge of Hexavalent Chromium
to the public street at
5454 San Fernando Road, Glendale

Attention: Mr. Charles Foley
Executive Vice President

Gentlemen:

A sample was collected by Mr. Wayne O'Shana, Industrial Waste Inspector, for laboratory analysis for hexavalent chromium from the street gutter at the subject address at 10:40 A.M. on April 11, 1973, which contained 740 ppm Cr^{+6} and a pH of 6.4. A sample collected on March 9, 1973, contained 360 ppm Cr^{+6} and a similar flow was noted on March 22, 1973. These flows enter the storm drain system and discharge into the Los Angeles river via Verdugo Wash in violation of Section 25-38 of the Glendale Municipal Code.

Mr. Gerald Carson, Plant Manager, was contact on April 11, 1973, regarding the above discharges and the recommendations contained herein were made to effect the correction of these violations.

A similar situation at your facility at 5426 San Fernando Road occurred on December 11, 1963, when a sample from the street gutter was found to contain 7,700 ppm of Cr^{+6} and a ph of 5.8 which flowed to the storm drain. Mr. Carson was notified of the situation and corrections to the facility were made. No further violations have been noted at that facility. To correct the situation at 5454 San Fernando Road the following corrections are to be made:

1. The bermed wash area must be made water-tight and be provided with a storage tank, or sump, to collect and contain all waste liquids in that area.
2. All chemical storage areas are to be bermed, or diked, to prevent any spills from reaching the storm drain system.

There was evidence of waste discharge from the doorway of a chemical compounding room onto the paved area. Cease and desist from such discharge and provide proper disposal for this waste.

It is requested that thorough inspection of the facility at 5454 San Fernando Road should be made to insure that no dischaege of toxic or hazardous materials can escape the premises to reach the storm drain system.

Pleaso do not hesitate to call if this office can provide additional information.

Very truly yours,

Fred S. Solomon
Superintendent of Buildings

by
Alexander C. Pyper, S. E.
Supervising Structural
Engineering Associate

ACP:WO:jb

cc Mr. Raymond M. Hertel
Los Angeles Regional
Water Quality Control Board

May 23, 1958

Ames Harris Neville Company
5454 San Fernando Road
Glendale, California

Gentlemen:

Regarding Violation Notice #107 issued to your office May 14th, 1958, and pertaining to the canvas covered structure on your property which was erected without a building permit, and the following conversation between you and Mr. Wilson, Superintendent of Buildings, the Building Section agrees to allow said structure to remain until June 25th, 1958. A reinspection of the property will be made at that time to see that the canvas covered structure has been removed.

Yours very truly,

Wm. L. O. Martini
Director of Public Works

by _____
Gerald B. Wilson
Supt. of Buildings

GBW:blm
cc: Robert Ames
Building Inspector

3M - 1-58
Form #B-50

CITY OF GLENDALE

BUILDING SECTION

NOTICE OF VIOLATION

No. 107

TO:

Date 5-14-58

NAME: Ames, Harris, Neville Co.

ADDRESS: 5454 San Fernando Rd.

An inspection of the property located at 5454 San Fernando Rd. has revealed the fact that certain violations of the Glendale Bldg Code exist as follows:

(1) Section 301-A - Glendale Bldg. Code
(Erection of Canvas covered structure along South Property line without permit)

(2) Section 1603 Glendale Bldg. Code.
(This Canvas Covered Structure does not conform to Fire Zone #2 Requirements.

Correction of these conditions requires that the following be done:

Remove Canvas Covered Structure.

(Gen. Manager J.P. Guthrie
Carl W. Fadave)

7 Days For office Hearing
June 25, 1958 To Comply by Removal.

You are hereby notified to comply with these requirements within ..... days from this date or legal proceedings will be started against you.

Receipt of this notice is acknowledged

Inspector P. Ames
CI. 4-4651, Ext.

Reinspection Record:


OK 6-20-58

5454 S. F. Rd.

SPECIAL CASE 5454 San Fernando Road

JUNE 1974

Maintain a 60 foot yard, 3 sides

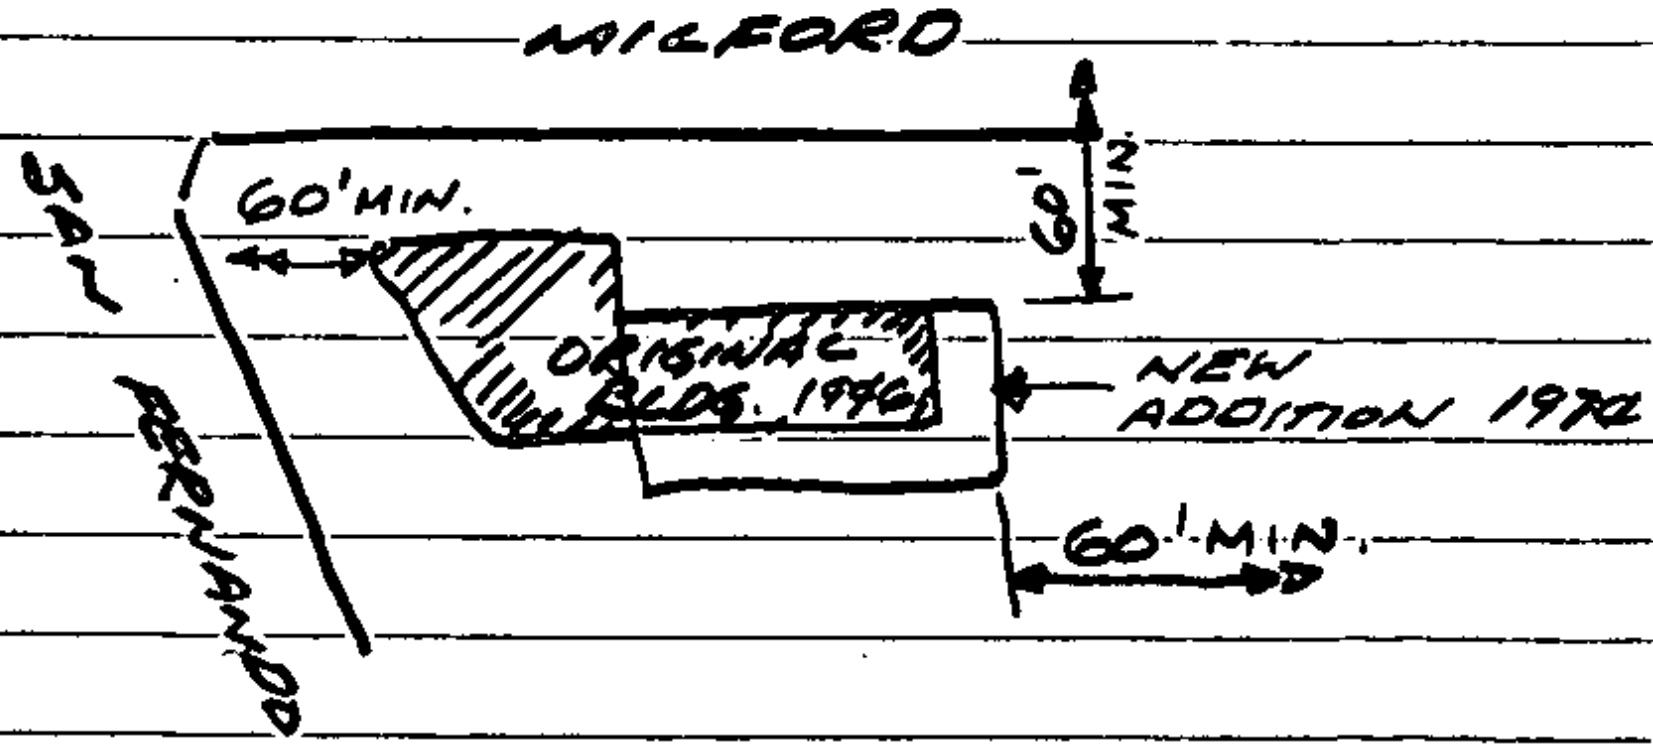

SPECIAL CASE 5454 San Fernando Road

R.

Maintain a 60 foot yard between the metal canopy and the south property line.

10 12

JOB ADDRESS

5454 SAN FERNANDO RD.

NUMBER STREET

APPLICATION FOR A

BUILDING PERMIT

BUILDING SECTION, PUBLIC WORKS DIVISION
633 E. BROADWAY, CITY OF GLENDALE, CA 91205 956-4835

LICENSED CONTRACTOR'S DECLARATION

I hereby affirm that I am licensed under provisions of Chapter 9 (commencing with Section 7000) of Division 3 of the Business and Professions Code, and my license is in full force and effect.

CONTRACTOR CARL LINDERMAN	CITY LIC. NO. 5024
MAILING ADDRESS 5431 SAN FERNANDO RD	TEL. NO. 240 2066
☐ ARCH. ☐ ENGR.	STATE LIC. NO.
MAILING ADDRESS	TEL. NO.
OWNER SAME P.R.C.	TEL. NO. 240 2066
MAILING ADDRESS 5426 SAN FERNANDO RD	

I hereby affirm that there is a construction lending agency for the performance of the work for which this permit is issued. (Sec. 3097, Civil Code.)

CONSTRUCTION LENDER & BRANCH —

MAILING ADDRESS —

CK. CASH. M.O. PLAN CHECK VALIDATION

DESCRIPTION OF WORK

NEW ☐ ADD'N ☐ ALTER. ☐ REPAIR ☒ DEMOLISH ☐

FLOOR AREA INCR. OR DECR. (SQ. FT.)	NO. OF STORIES	NO. OF DWELLING UNITS

PRESENT BLDG. USE	PROPOSED BLDG. USE
OFFICE + MFG	SAME

DESCRIBE WORK TO BE DONE REPLACE GLASS OPENINGS WITH WOOD + STUCCO

LOT WIDTH	LOT DEPTH	NO. OF EXISTING BLDGS. ON LOT
		12

NOTE! PROVIDE PLOT PLAN ON BACK SIDE OF THIS COPY ONLY

VALUATION NOTE: Include Labor, Mat., Wiring, Plumb., Heat, Etc. $ 2,000

WORKERS COMPENSATION EXPIRE DATE

MAP BK. 5038 PAGE 18 PARCEL # 32 SEC. SH. 20
LOT NO. per W. Glendale BLOCK NO. TRACT

USE ZONE	FIRE ZONE	OCCU-PANCY	TYPE OF CONSTR.
M2	2	B-2	III N

REQ'D SET BACKS	FRONT	RIGHT SIDE	LEFT SIDE	REAR	SPECIAL CASE
	N/O	CHANGE			

CITY ENGINEER

EASEMENT —

DIST. FACE OF CURB TO P.L. — FT. SEWER YES NO GRADING N/A

PUBLIC SERVICE	PLANNING
WATER — ELECTRIC N/A	N/A

P.C. FEE	PERM. PLAN ☐	CHECKER'S APPROVAL
PERMIT FEE 24.80	W/OUT PLAN ☒	NM

CK. CASH M.O. NOTE: WHEN PROPERLY VALIDATED IN THIS SPACE, THIS FORM CONSTITUTES A BUILDING PERMIT TO DO THE WORK PRESCRIBED HEREIN.

I certify that I have read this application and state that the above information is correct. I agree to comply with all city and county ordinances and state laws relating to building construction, and hereby authorize representatives of this city to enter upon the above-mentioned property for inspection purposes.

SM.50

Signature of Applicant Carl Linderman Date 9/14/80

STRONG MOTION FEE

Form PWB-51 (Rev. 7/79)

7641 3 SEP 16 80 PP 25.30 A

PERMANENT #2

INSPECTION RECORD

ITEM	INSPECTOR	DATE
SET BACKS FRONT | L. SIDE | FIELD CHECK R. SIDE | REAR		
TRENCHES: WIDTH _____ DEPTH _____		
1st FLOOR JOIST: SLAB _____		
FRAMING _____		
FINAL NP	[illegible]	1/29/81

PARTIAL OR MISC. INSPECTIONS

notice issued, bldg permit to expire 1/24/81.	[illegible]	1/13/81
no progress	[illegible]	1/29/81

EXEMPTION DECLARATION

I certify that I am exempt from the "License Required" provisions of the Contractor License Law. (State basis of exemption)


Contractor (no employees)

If I should become subject to the workmen's compensation provisions of the Labor Code of California I will forthwith comply with the provisions of Section 3700 or my permit will be deemed revoked.

Carl Lindeman

Date 9/17/80 Signature of Exempt Individual

NOTE: LOCATE ALL STRUCTURES ON LOT. MAKE BOTTOM OF PAGE THE STREET FRONTAGE.

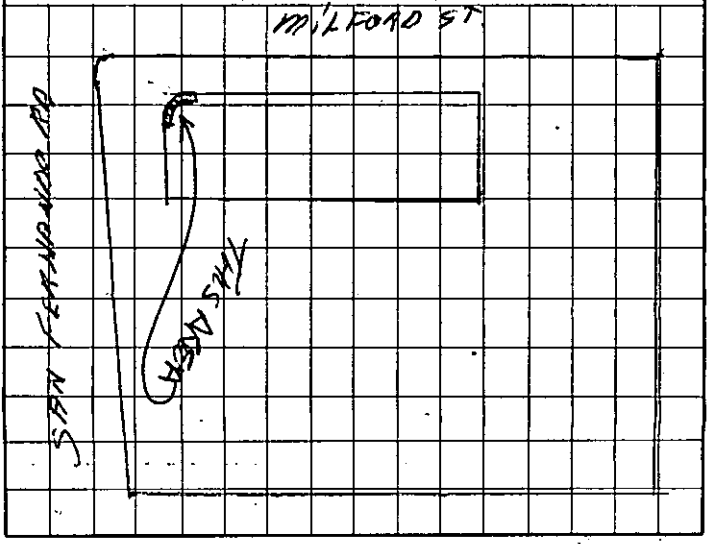

JOB ADDRESS

5454 SAN FERNDO RD

NUMBER STREET

APPLICATION FOR A

BUILDING PERMIT

BUILDING SECTION, PUBLIC WORKS DIVISION
CITY OF GLENDALE, CALIFORNIA

CONTRACTOR [redacted]	CITY LIC. NO. OWNER
MAILING ADDRESS [redacted]	TEL. NO. [redacted]
☐ ARCH. ☐ ENGR. HM HANSEN	STATE LIC. NO. S.E. 824
MAILING ADDRESS 9126 LAS TUNAS	TEL. NO. 283 6721
OWNER PRODUCTS RESEARCH	TEL. NO. 240 2060
MAILING ADDRESS 2919 EMPIRE BURBANK	
CONSTRUCTION LENDER & BRANCH —	242-3181
MAILING ADDRESS —	

DESCRIPTION OF WORK

NEW ☐ ADD'N ☑ ALTER. ☐ REPAIR ☐ DEMOLISH ☐

FLOOR AREA INCR. OR DECR. (SQ.FT.) 20840	NO. OF STORIES 1	NO. OF DWELLING UNITS
PRESENT BLDG. USE MFG. + STORAGE	PROPOSED BLDG. USE STORAGE	
DESCRIBE WORK TO BE DONE FOOTINGS CONCRETE FLOOR + WALLS, PANEL ROOF SYSTEM		
LOT WIDTH — LOT DEPTH —	NO. OF EXISTING BLDGS. ON LOT 10	

NOTE! PROVIDE PLOT PLAN ON BACK SIDE OF ORIGINAL COPY ONLY

VALUATION NOTE: Include Labor, Mat., Wiring, Plumb., Heat, Etc. $ 155,000

MAP BK. 56.38 PAGE 18 PARCEL # 1 SEC. SH. 20
LOT NO. N.P. 42-39 BLOCK NO. — TRACT W 22½ Glendale

USE ZONE	FIRE ZONE	OCCUPANCY	TYPE OF CONSTR.
M-2	2	F2	[redacted]

REQ'D SET BACKS	FRONT	RIGHT SIDE	LEFT SIDE	REAR	SPECIAL CASE
	0	0	0	0	III-N [redacted]

Approval & Information by Others

CITY ENGINEER

EASEMENT NONE SHOWN RKS/RD

DIST. FACE OF CURB TO P.L. 10 FT. SEWER (YES) NO GRADING

PUBLIC SERVICE	PLANNING
WATER RDM ELECTRIC DPD	[redacted]

P.C. FEE 250 — PERM. PLAN ☑ — CHECKER'S APPROVAL

PERMIT FEE 385.73 — W/OUT PLAN ☐

I have carefully read and examined the above application and find the same to be true and correct. All provisions of the Laws and Ordinances governing building construction will be complied with whether specified herein or not. No person shall be employed in violation of the Labor Code of the State of California. I agree not to occupy or allow occupancy of any building authorized by this permit until final building inspection has been received.

Carl Lindeman

SIGNATURE OF OWNER OR AUTHORIZED AGENT

FORM B-51 (REV. 10/69) PERMANENT MICRO 450

CK. CASH M.O. 02739 MAY 8 74 PC 250.74 R-

PLAN CHECK VALIDATION

NOTE: WHEN PROPERLY VALIDATED IN THIS SPACE, THIS FORM CONSTITUTES A BUILDING PERMIT TO PERFORM THE WORK DESCRIBED HEREIN.

CK. CASH M.O. 04241 JUN 21 74 MS 450.00 4.50

10.25


INSPECTION RECORD

ITEM	INSPECTOR	DATE
SET BACKS FRONT / L. SIDE / R. SIDE / REAR		
TRENCHES: WIDTH as plan DEPTH		6-25-74
1st. FLOOR JOIST: SLAB		
FRAMING		
FINAL		2-13-75

PARTIAL OR MISC. INSPECTIONS

trench closed.		6-21-74
partial grout block wall	K.P.	7-10-74
Sanitized grout block wall	K.P.	7-15-74
Wall ties of grout wall below tilt up walls	K.P.	7-17-74
tilt up wall panels & steel	K.P.	8-8-74
Roof panel roof	K.P.	9-30-74
3 office Partitions	ACK	11/1/74

NOTE: LOCATE ALL STRUCTURES ON LOT, MAKE BOTTOM OF PAGE THE STREET FRONTAGE.

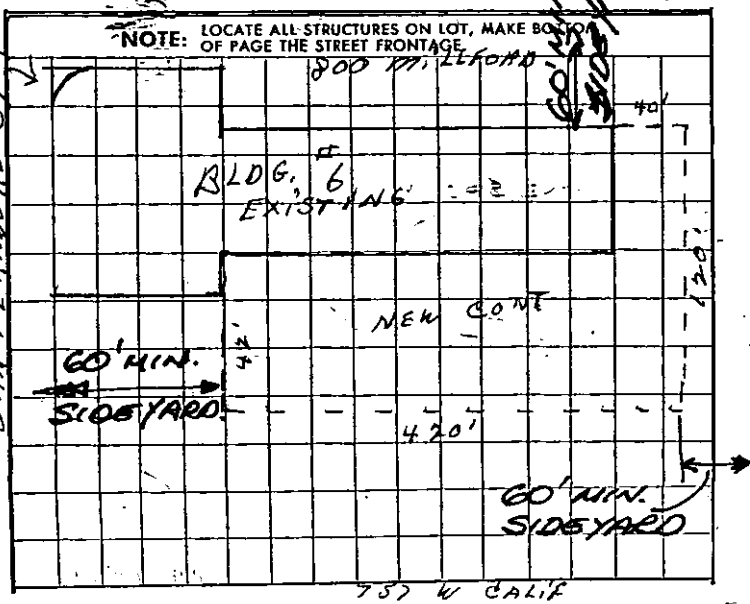

JOB ADDRESS

5454 SF Rd

NUMBER STREET

APPLICATION FOR A #4299

BUILDING PERMIT

BUILDING SECTION, PUBLIC WORKS DIVISION
CITY OF GLENDALE, CALIFORNIA

CONTRACTOR Pryll Const Co	STATE LIC. NO. 164154
MAILING ADDRESS 1932 Flat San Fernando	TEL. NO. 361-4500
☐ ARCH. ☒ ENGR. L W Beckendorf	STATE LIC. NO. 5500
MAILING ADDRESS	TEL. NO.
OWNER Sem Co Co	TEL. NO.
MAILING ADDRESS 5454 SF Rd	

DESCRIPTION OF WORK

NEW ☐ ADD'N ☒ ALTER. ☐ REPAIR ☐ DEMOLISH ☐

FLOOR AREA (SQ. FT.)	NO. OF STORIES	NO. OF DWELLING UNITS
	1	0

PRESENT BLDG. USE	PROPOSED BLDG. USE
Warehouse	Manufacturing

DESCRIBE WORK TO BE DONE Transformer Vault

NOTE! PROVIDE PLOT PLAN ON BACK SIDE OF ORIGINAL COPY ONLY

EXTERIOR WALL MATERIAL	ROOF FRAMING MATERIAL
Concrete Block	None
PARTITIONING MATERIAL	ROOF COVERING MATERIAL
	None
LOT WIDTH ____ LOT DEPTH ____	NO. OF EXISTING BLDGS. ON LOT 1

VALUATION NOTE: Include Labor, Mat., Wiring, Plumb., Heat, Etc. $ 1800.00

INFORMATION PROVIDED BY BLDG. SECTION

POR of W. GLENDALE

LOT NO. ____ BLOCK NO. ____ TRACT ____

USE ZONE	FIRE ZONE	OCCUPANCY	SEC. SH.
M-2	2	F-2	20

REQ'D SET BACKS	FRONT	RIGHT SIDE	LEFT SIDE	REAR
	0'	0'	0'	0'

TYPE OF CONSTR. III SPECIAL CASE NO. ____ GRADE ____

Approval & Information by Others
CITY ENGINEER EASEMENT

DIST. FACE OF CURB TO P.L. ____ FT. SEWER YES NO DRIVE OVER ____

PUBLIC SERVICE	PLANNING
WATER ____ ELECTRIC ____	
P.C. FEE ____ PERMIT FEE 18.00	PERM. PLAN APPROVED ☒ W/OUT PLAN ☐ CHECKER'S APPROVAL

I have carefully read and examined the above application and find the same to be true and correct. All provisions of the Laws and Ordinances governing building construction will be complied with whether specified herein or not. No person shall be employed in violation of the Labor Code of the State of California. I agree not to occupy or allow occupancy of any building authorized by this permit until final building inspection has been received.

Kenneth D Pryll

SIGNATURE OF OWNER OR AUTHORIZED AGENT

FORM B-51 PERMANENT

CK. CASH M.O. 46185 APR 969 AL 18.00

NOTE: WHEN PROPERLY VALIDATED IN THIS SPACE, THIS FORM CONSTITUTES A BUILDING PERMIT TO DO THE WORK PRESCRIBED HEREIN.

CK. CASH M.O. PLAN CHECK VALIDATION 46184 APR 969 PC 9.00

INSPECTION RECORD

ITEM	INSPECTOR	DATE
SET BACKS — FRONT: 100' ± / R. SIDE: / L. SIDE: 40' ± / REAR: 180' ±		
TRENCHES: WIDTH: gen DEPTH: 1 ft		4-15-69
1st. FLOOR JOIST:		
FRAMING:		
FINAL:		5-7-69


PARTIAL OR MISC. INSPECTIONS

OK Grout with Chemrite		4-18-69
Slab		4-22-69

NAME, BRANCH, ADDRESS OF CONSTRUCTION LENDER:

NO Lender

NOTE: LOCATE ALL STRUCTURES ON LOT, MAKE BOTTOM OF PAGE THE STREET FRONTAGE.

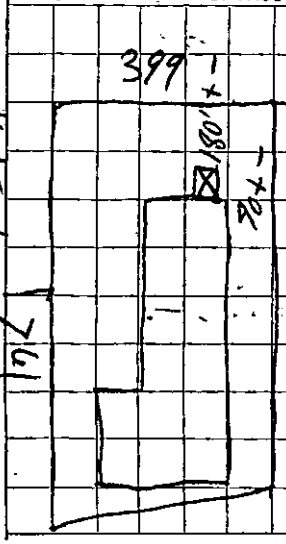

JOB ADDRESS

5454 SAN FERNANDO RD

NUMBER STREET

APPLICATION FOR A

BUILDING PERMIT

BUILDING SECTION, PUBLIC WORKS DIVISION
CITY OF GLENDALE, CALIFORNIA

CONTRACTOR SELF	STATE LIC. NO.
MAILING ADDRESS 2919 EMPIRE AVE	TEL. NO. 849 3992
☐ ARCH. ☐ ENGR.	STATE LIC. NO.
MAILING ADDRESS	TEL. NO.
OWNER PRODUCTS RESEARCH	TEL. NO. 849 3992
MAILING ADDRESS C/T 339	

DESCRIPTION OF WORK

NEW ☐ ADD'N ☐ ALTER. ☑ REPAIR ☑ DEMOLISH ☐

FLOOR AREA (SQ. FT.) 52,800	NO. OF STORIES 1	NO. OF DWELLING UNITS
PRESENT BLDG. USE MANF + STORAGE	PROPOSED BLDG. USE SAME	

DESCRIBE WORK TO BE DONE ALTER PARTITIONS.

NEW GRID CEILING.

NOTE! PROVIDE PLOT PLAN ON BACK SIDE OF ORIGINAL COPY ONLY

EXTERIOR WALL MATERIAL CONCRETE	ROOF FRAMING MATERIAL CONCRETE + STEEL
PARTITIONING MATERIAL WOOD PLASTER	ROOF COVERING MATERIAL BUILT UP 5 PLY
LOT WIDTH ____ LOT DEPTH ____	NO. OF EXISTING BLDGS. ON LOT ONE

VALUATION NOTE: Include Labor, Mat., Wiring, Plumb., Heat, Etc. $ 40,000

INFORMATION PROVIDED BY BLDG. SECTION

LOT NO. ____ BLOCK NO. ____ TRACT Por of West Glendale

USE ZONE M2	FIRE ZONE 2	OCCUPANCY F2	SEC. SH. 20

REQ'D SETBACKS	FRONT	RIGHT SIDE	LEFT SIDE	REAR

TYPE OF CONSTR III-N SPECIAL CASE NO. ____ GRADE ____

Approval & Information by Others

CITY ENGINEER

DIST. FACE OF CURB TO P.I. ____ FT. SEWER YES NO DRIVE OVER ____ EASEMENT

PUBLIC SERVICE	PLANNING
WATER ____ ELECTRIC ____	
P.C. FEE 63.25 PERMIT FEE 26.50	PERM. PLAN APPROVED ☑ W/OUT PLAN ☐ CHECKER'S APPROVAL

I have carefully read and examined the above application and find the same to be true and correct. All provisions of the Laws and Ordinances governing building construction will be complied with whether specified herein or not. No person shall be employed in violation of the Labor Code of the State of California. I agree not to occupy or allow occupancy of any building authorized by this permit until final building inspection has been received.

Carl Lindeman

SIGNATURE OF OWNER OR AUTHORIZED AGENT

FORM B-51 PERMANENT

CK. CASH M.O. PLAN CHECK VALIDATION

53826 NOV 69 PC 63.25

CASH M.O. 53867 NOV 69 AL 26.50

NOTE: WHEN PROPERLY VALIDATED IN THIS SPACE THIS FORM CONSTITUTES A BUILDING PERMIT TO DO THE WORK PRESCRIBED HEREIN.

INSPECTION RECORD

ITEM (SET BACKS: FRONT | R. SIDE | L. SIDE | REAR; FIELD CHECK: REAR)	INSPECTOR	DATE
TRENCHES: WIDTH ____ DEPTH ____		
1st. FLOOR JOIST ____		✓
FRAMING ____	ZH	12-24-69
FINAL ____ ✓	J M	9/15/70

PARTIAL OR MISC. INSPECTIONS

✓ Job Completed. No Inspection Called		
NAME, BRANCH, ADDRESS OF CONSTRUCTION LENDER:		
None		

NOTE: LOCATE ALL STRUCTURES ON LOT, MAKE BOTTOM OF PAGE THE STREET FRONTAGE.

NOTE:- EXISTING ON THIS PROJECT

JOB ADDRESS

5454 SAN FERNANDO RD
NUMBER STREET

APPLICATION FOR A

BUILDING PERMIT

BUILDING SECTION, PUBLIC WORKS DIVISION
CITY OF GLENDALE, CALIFORNIA

CONTRACTOR CARL LINDERMAN	CITY LIC. NO. 15708
MAILING ADDRESS 1604½ VICTORY	TEL. NO. 242 3181
☐ ARCH. ☐ ENGR. NONE	STATE LIC. NO.
MAILING ADDRESS	TEL. NO.
OWNER PRC.	TEL. NO. 240 2060
MAILING ADDRESS 2919 EMPIRE AVE	
CONSTRUCTION LENDER & BRANCH NONE	
MAILING ADDRESS	

DESCRIPTION OF WORK

NEW ☐ ADD'N ☐ ALTER. ☑ REPAIR ☐ DEMOLISH ☐

FLOOR AREA INCR. OR DECR. (SQ.FT.)	NO. OF STORIES 1	NO. OF DWELLING UNITS
PRESENT BLDG. USE OFFICE + MFG	PROPOSED BLDG. USE OFFICE + MFG.	

DESCRIBE WORK TO BE DONE EXISTING BLDG. REMOVE GLASS ENCLOSE OPENINGS

LOT WIDTH	LOT DEPTH	NO. OF EXISTING BLDGS. ON LOT 1

NOTE! PROVIDE PLOT PLAN ON BACK SIDE OF ORIGINAL COPY ONLY

VALUATION NOTE: Include Labor, Mat., Wiring, Plumb., Heat, Etc. $ 960.

MAP BK. 3638 PAGE 18 PARCEL # 16 SEC. SH. 20
LOT NO. 31 BLOCK NO. TRACT 3784

USE ZONE M2 FIRE ZONE 2 OCCUPANCY F-2 TYPE OF CONSTR. III N

REQ'D SET BACKS	FRONT	RIGHT SIDE	LEFT SIDE	REAR	SPECIAL CASE
	N/A				

CITY ENGINEER Approval & Information by Others

EASEMENT
DIST. FACE OF CURB TO P.L. FT. SEWER * YES NO GRADING

PUBLIC SERVICE	PLANNING
WATER ELECTRIC	
P.C. FEE 7.15 PERM. PLAN ☐	CHECKER'S APPROVAL
PERMIT FEE 1.00 W/ CERT PLAN ☐	

I have carefully read and examined the above application and find the same to be true and correct. All provisions of the Laws and Ordinances governing building construction will be complied with whether specified herein or not. I agree not to occupy or allow occupancy of any building authorized by this permit until final building inspection has been received. "I certify that in the performance of the work for which this permit is issued I shall not employ any person in any manner so as to become subject to the workmen's compensation laws of California."

Carl Linderman
SIGNATURE OF OWNER OR CONTRACTOR

FORM B-51 (REV. 7/74) ⓟL PERMANENT

PLAN CHECK VALIDATION
CK. CASH M.O.

NOTE: WHEN PROPERLY VALIDATED IN THIS SPACE, THIS FORM CONSTITUTES A BUILDING PERMIT TO DO THE WORK PRESCRIBED HEREIN.
CK. CASH M.O.


INSPECTION RECORD

ITEM	INSPECTOR	DATE
SET BACKS: FRONT | L. SIDE | R. SIDE | REAR — FIELD CHECK		
TRENCHES: WIDTH_____ DEPTH_____		
1st. FLOOR JOIST: SLAB_____		
FRAMING_____		✓
FINAL_____	NM	11-9-76

PARTIAL OR MISC. INSPECTIONS

SAN LEANDRO RD

NOTE: LOCATE ALL STRUCTURES ON LOT. MAKE BOTTOM OF PAGE THE STREET FRONTAGE.

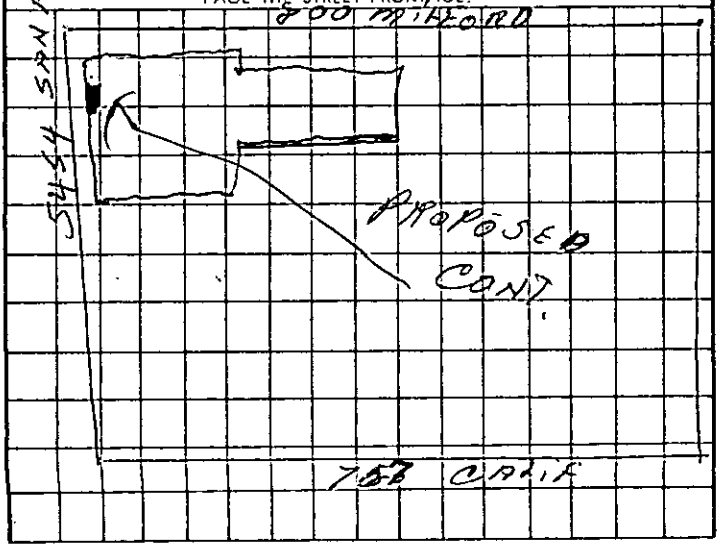

JOB ADDRESS

5454 SAN FERNANDO RD.
NUMBER STREET

midland

APPLICATION FOR AN

ELECTRICAL PERMIT

BUILDING SECTION, PUBLIC WORKS DIVISION

CITY OF GLENDALE, CALIFORNIA

CONTRACTOR: George W Welch.	TEL. NO.: VI 92-500
MAILING ADDRESS: 3310 W Victory Blvd.	STATE LIC. NO.: 90081
OWNER: Fullview Coop.	CITY LIC. NO.: J 958
MAILING ADDRESS: 5454 San Fernando Rd	TEL. NO.: CH-56502

DESCRIPTION OF WORK

☐ NEW BLDG. ☑ EXIST. BLDG. ☐ NO SERV. CHANGE ☐ RECONNECT OR RESEAL

USE ZONE

FEE COMPUTATION

NOTE! TOTALS SHOWN BELOW MUST BE SUBMITTED IN DIAGRAM ON SEPARATE WORK SHEET PROVIDED FOR THIS PURPOSE.

4 FIXTURES

4 OUTLETS, BASE PLUGS, SWITCHES

FIRST TEN @ 25¢ EACH 2.00

ADDITIONAL @ 10¢ EACH

MOTORS

QUAN.	OVER	INCL.	ACTUAL HP	RATE	FEE
	0	1 HP		@ .75 EA.	
	1 HP	5 HP		@ $1.50 "	
	5 HP	20 HP		@ $3.00 "	
	20 HP	50 HP		@ $4.00 "	
	50 HP	UP		@ $6.00 "	

TOTAL AIR COND. H. P. ____ SUB TOTAL → 2.00

_____ RANGE, OR OVEN OUTLETS @ $1.00 EACH

_____ TRANSFORMERS OR RECTIFIERS KVA @ 25¢ PER KVA

_____ HEATING ELEMENTS OVER 1650 WATTS @ $1.00 EACH

_____ AIR CONDITIONER, PLUGS @ $1.50 EACH

_____ WELDERS (TRANSFORMER TYPE) _____ KVA @ 25¢ PER KVA

_____ WELDERS (MOTOR GENERATOR) _____ HP (FEE 75% GREATER THAN MTR. ALONE)

_____ CLOTHES DRYER @ $1.00 EACH

_____ MISCELLANEOUS _____

I have carefully read and examined the above application and know the same to be true and correct. All provisions of the Laws and Ordinances governing this type of construction will be complied with whether mentioned herein or not. No person shall be employed in violation of the Labor Code of the State of California.

George W Welch.
SIGNATURE OF CONTRACTOR OR AUTHORIZED AGENT

PERMIT FEE @	2.00
SUPPLEMENTARY PERMIT FEE @ .50	
INVESTIGATION FEE	
TOTAL FEE	4.00

24906 JUL 21 61 EL 4.00

CK. NO. CASH NOTE: WHEN PROPERLY VALIDATED IN THIS SPACE, THIS FORM CONSTITUTES AN ELECTIC PERMIT TO DO THE WORK DESCRIBED HEREON.

FORM B-53 PERMANENT

INSPECTION RECORD

BASIC INSPECTIONS

ITEM	INSPECTOR	DATE
GROUND WORK		
ROUGH	[illegible]	7/24/61
FINISH	[illegible]	7/24/61
FIXTURES	[illegible]	7/24/61
FINAL RELEASE TO PUBLIC SERV.		

PARTIAL OR MISC. INSPECTIONS

UNSUCCESSFUL TRIPS

RECORD INFORMATION

O.H.	U.G.	TEMP. OK.	TEMP. CONSTR.	NO. OF METERS

LITE ____ WIRE	PWR ____ PHASE	HEAT ____ KW

RANGE	OVEN	TABLE TOP	W. HTR.	DRYER

OTHER RES. APPLIANCES OVER 2 KW.

TOTAL KW OR HP. ____ S Φ	TOTAL HP. ____ 3 Φ

JOB ADDRESS
554 S. San Fernando Rd.
STREET

APPLICATION FOR A[illegible]
ELECTRIC SECTION, PUBLIC WORKS DEPARTMENT
CITY OF GLENDALE, CALIFORNIA

CONTRACTOR Ace high Elect	TEL. NO.
MAILING ADDRESS 15521 E. Valley St.	STATE LIC. NO. C-10 1447
OWNER R. Lovell Fontana	CITY LIC. NO. 2957
MAILING ADDRESS 15521 E. Valley Fontana-Cal	TEL. NO. 822-8669

DESCRIPTION OF WORK

☐ NEW BLDG. ☐ EXIST. BLDG. ☐ NO SERV. CHANGE ☐ RECONNECT OR RESEAL

FEE COMPUTATION

NOTE! TOTALS SHOWN BELOW MUST BE SUBMITTED IN DIAGRAM ON SEPARATE WORK SHEET PROVIDED FOR THIS PURPOSE.

221 FIXTURES 70 RECEPTACLES

..... OUTLETS ..... SWITCHES

FIRST TEN @ .25 EACH 2.50

ADDITIONAL @ .10 EACH 28.70 FEE 31.20

MOTORS _____ WELDER _____

TRANSFORMERS _____ RANGE _____

HEATING APPL. _____ DRYER _____

WATER HTR. _____ MISC. EQ. or APPL. _____

QUAN.	HP - KW - KVA OVER	INCL.	ACTUAL	PHASE 1	3	UNIT COST	FEE
	0	1					
	1	5					
	5	20					
	20						

_____ SIGNS – INCANDESCENT – TRANSFORMER @ _____ ea.

_____ CELLULAR FLOOR RACEWAY @ _____ PER 100 FT.

_____ DISTRIBUTION PANEL, OVERCURRENT DEVICE @ _____ ea.

_____ SWITCHBOARD – VOLTAGE _____

_____ SERVICE – VOLTAGE _____, AMPERAGE _____

_____ TEMP. SERVICE OR TEMP. LIGHTING

_____ MISCELLANEOUS _____

CK. NO. 53268 CASH NOTE: WHEN PROPERLY VALIDATED IN THIS SPACE, THIS FORM CONSTITUTES AN ELECTRIC PERMIT TO DO THE WORK DESCRIBED HEREON.

54200 NOV 20 69 EL

40.00

I have carefully read and examined the above application and know the same to be true and correct. All provisions of the Laws and Ordinances governing this type of construction will be complied with whether mentioned herein or not. No person shall be employed in violation of the Labor Code of the State of California.

PERMIT FEE @	2.00
INVESTIGATION FEE	
TOTAL FEE	33.20

SIGNATURE OF CONTRACTOR OR AUTHORIZED AGENT

FORM B-53

PERMANENT

INSPECTION RECORD
BASIC INSPECTIONS

ITEM	INSPECTOR	DATE
GROUND WORK		
ROUGH		
FIXTURES	J. M	9/15/70
RELEASE TO PUBLIC SERVICE		
FINAL	J. M	9/15/70

PARTIAL OR MISC. INSPECTIONS

Room pet cavity.	JM	12/2/70
Cor. T-bar & gutters corrected.		
Inspection.	JM	1/27/70
Job Completed No Inspection Called.	J. M	9/14/70

JOB ADDRESS

5454 SAN FERNANDO RD
NUMBER STREET

APPLICATION FOR A

HEATING, VENTILATING, AIR-CONDITIONING OR REFRIGERATION PERMIT

BUILDING SECTION, PUBLIC WORKS DIVISION
CITY OF GLENDALE, CALIFORNIA

CONTRACTOR Gilmore Air Cond	STATE LIC. NO. 307057
MAILING ADDRESS 344 W. Colorado St	TEL. NO. 247-5621
OWNER SEMCO	CITY BUS. LIC. 5639 /0257
MAILING ADDRESS 5454 San Fernando	TEL. NO. 247-7140

9-249-562

NOTE: WHEN PROPERLY VALIDATED IN THIS SPACE THIS FORM CONSTITUTES A PERMIT TO DO THE WORK DESCRIBED HEREON.

CK MO. CASH 16532 SEP 11 75 PB 21.00

DESCRIPTION OF BLDG.

NEW ☐ ADD'N ☐ ALTER. ☐ REPLACE ☐

FEE COMPUTATION

QUAN.	ITEM	UNIT COST	FEE
	GAS SYSTEMS:		
	APPLIANCE VENT		
	AIR HANDLING UNITS		
	EVAPORATIVE COOLERS		18.00
6	VENTILATING SYSTEMS (FAN, HOOD, ETC.)	5.00	30.00
	REFRIGERATION SYSTEMS ALTERED, REPAIRED OR ADDED TO		
	AIR-CONDITIONING SYSTEMS ALTERED, REPAIRED OR ADDED TO		
	HEATING APPLIANCE OR SYSTEM ALTERED, REPAIRED OR ADDED TO		

HEATING APPLIANCES

(INSTALLED, OR RELOCATED)

TYPE	B.T.U.	FEE

BOILERS, COMPRESSORS OR ABSORPTION SYSTEMS INSTALLED OR RELOCATED

QUANTITY	TYPE	HP OR B.T.U.	UNIT COST	FEE
			@ EA.	
			@ "	
			@ "	

I have carefully read and examined the above application and know the same to be true and correct. All provisions of Laws and Ordinances covering this type of construction will be complied with whether specified herein or not. No person shall be employed in violation of the Labor Code of the State of California.

PERMIT FEE	3.00
INVESTIGATION FEE	
TOTAL FEE	~~33.00~~ 21.00

SIGNATURE OF CONTRACTOR OR AUTHORIZED AGENT

FORM B-55 PERMANENT

INSPECTION RECORD

ITEM	INSPECTOR	DATE
GROUND WORK	—	—
GAS	—	—
ROUGH HEATING	—	—
ROUGH REFRIG. OR AIR COND.	LLB	9-15-75 ✓
DUCTS	LLB	9-15-75 ✓
FINAL HEATING	—	— ✓
FINAL REFRIG. OR AIR COND.	LLB	9-23-75 ✓

CORRECTIONS & PARTIAL INSPECTIONS

Unable to Locate Equip Plans Mgr (Will Call.
LLB 9-11-75 ✓

Finished Cond & Discs @ 6-Rheem Units. LLB 9-15-75 ✓

Answering Service Will Have Es Call. LLB 9-16-75 ✓
Ditto. LLB 9-17-75 ✓

T & M Elec. permit not Taken. Mike, or Ken; 845-7536
LLB 9-19-75 ✓
My Mistake. Permit # 16149 Was Finaled By J. T. When J. V. Was on Vac. & Discs Are Under-Domes on Units.
LLB 9-23-75 ✓

JOB ADDRESS

5454 SAN FERNANDO RD

NUMBER STREET

APPLICATION FOR A

BUILDING PERMIT

BUILDING SECTION, PUBLIC WORKS DIVISION
CITY OF GLENDALE, CALIFORNIA

CONTRACTOR OWNER	STATE LIC. NO.
MAILING ADDRESS	TEL. NO.
☐ ARCH. ☐ ENGR.	STATE LIC. NO.
MAILING ADDRESS 2919 EMPIRE AVE	TEL. NO.
OWNER PRODUCTS RESEARCH	TEL. NO.
MAILING ADDRESS 2919 EMPIRE AVE. BURBANK	

DESCRIPTION OF WORK

NEW ☐ ADD'N ☐ ALTER. ☑ REPAIR ☐ DEMOLISH ☐

FLOOR AREA (SQ. FT.) 19000	NO. OF STORIES 1	NO. OF DWELLING UNITS
PRESENT BLDG. USE MANFG.	PROPOSED BLDG. USE MANFG.	

DESCRIBE WORK TO BE DONE 2 X 4 WOOD & SHEET ROCK PARTITIONS 1-HR

NOTE! PROVIDE PLOT PLAN ON BACK SIDE OF ORIGINAL COPY ONLY

EXTERIOR WALL MATERIAL CONCRETE	ROOF FRAMING MATERIAL CONCRETE & STEEL
PARTITIONING MATERIAL 2 X 4 & GYP	ROOF COVERING MATERIAL 5 PLY BUILT UP
LOT WIDTH 300 LOT DEPTH 900	NO. OF EXISTING BLDGS. ON LOT ONE

VALUATION NOTE: Include Labor, Mat., Wiring, Plumb., Heat, Etc. $4,000

INFORMATION PROVIDED BY BLDG. SECTION
FOR OF WEST GLENDALE

LOT NO. _____ BLOCK NO. _____ TRACT _____

USE ZONE M2	FIRE ZONE 2	OCCUPANCY F2	SEC. SH. 20

REQ'D SET BACKS	FRONT	RIGHT SIDE	LEFT SIDE	REAR

TYPE OF CONSTR III-N SPECIAL CASE NO. _____ GRADE _____

Approval & Information by Others

CITY ENGINEER EASEMENT

DIST. FACE OF CURB TO P.L. _____ FT. SEWER YES NO DRIVE OVER _____

PUBLIC SERVICE PLANNING

WATER _____ ELECTRIC _____

P.C. FEE 13.00 PERMIT FEE 26.00 ☐ PERM. PLAN APPROVED W/OUT PLAN ☐ CHECKER'S APPROVAL

I have carefully read and examined the above application and find the same to be true and correct. All provisions of the Laws and Ordinances governing building construction will be complied with whether specified herein or not. No person shall be employed in violation of the Labor Code of the State of California. I agree not to occupy or allow occupancy of any building authorized by this permit until final building inspection has been received.

Carl Lindeman

SIGNATURE OF OWNER OR AUTHORIZED AGENT

FORM B-51 PERMANENT

CK. CASH M.O. PLAN CHECK VALIDATION 550064 DEC 23 69 PC 13.00

CK. CASH M.O. FORM NOTE: WHEN PROPERLY VALIDATED IN THIS SPACE, THIS CONSTITUTES A BUILDING PERMIT TO DO THE WORK PRESCRIBED HEREIN. 550065 DEC 23 69 AL 26.00

INSPECTION RECORD

ITEM (SET BACKS: FRONT | R. SIDE | FIELD CHECK: L. SIDE | REAR)	INSPECTOR	DATE
TRENCHES: WIDTH_____ DEPTH_____		
1st. FLOOR JOIST		
FRAMING	JH	12-24-69
FINAL X	J M	9/15/70

PARTIAL OR MISC. INSPECTIONS

X Job Complete No Inspection Called		

NAME, BRANCH, ADDRESS OF CONSTRUCTION LENDER:		

NOTE: LOCATE ALL STRUCTURES ON LOT, MAKE BOTTOM OF PAGE THE STREET FRONTAGE.

JOB ADDRESS

5454 San Fernando
NUMBER STREET

Bldg # 4 APPLICATION FOR A

HEATING, VENTILATING, AIR-CONDITIONING OR REFRIGERATION PERMIT

BUILDING SECTION, PUBLIC WORKS DIVISION
CITY OF GLENDALE, CALIFORNIA

CONTRACTOR M.S. McCabe	STATE LIC. NO. 274879
MAILING ADDRESS P.O. Box 3145	TEL. NO. 242-8762
OWNER P.R.C.	CITY BUS. LIC. 6986
MAILING ADDRESS 5454 San Fernando	TEL. NO. 240-2060

DESCRIPTION OF BLDG.

NEW ☐ ADD'N ☐ ALTER. ☐ REPLACE ☐

FEE COMPUTATION

QUAN.	ITEM	UNIT COST	FEE
1	GAS SYSTEMS: [redacted]		1.50
	APPLIANCE VENT		
	AIR HANDLING UNITS		
	EVAPORATIVE COOLERS		
	VENTILATING SYSTEMS (FAN, HOOD, ETC.)		
	REFRIGERATION SYSTEMS ALTERED, REPAIRED OR ADDED TO		
	AIR-CONDITIONING SYSTEMS ALTERED, REPAIRED OR ADDED TO		
	HEATING APPLIANCE OR SYSTEM ALTERED, REPAIRED OR ADDED TO		

(CK.) MO. CASH NOTE: WHEN PROPERLY VALIDATED IN THIS SPACE THIS FORM CONSTITUTES A PERMIT TO DO THE WORK DESCRIBED HEREON.

02953 MAY 13 74 PB 3350

HEATING APPLIANCES

(INSTALLED, OR RELOCATED)

TYPE	B.T.U.	FEE
2 F.A.U. each	270M	10.00

BOILERS, COMPRESSORS OR ABSORPTION SYSTEMS INSTALLED OR RELOCATED

QUANTITY	TYPE	HP OR B.T.U.	UNIT COST	FEE
2	Compressor	120M ea	@ EA.	15.00
1	Compressor	24M	@ "	4.00
			@ "	

I have carefully read and examined the above application and know the same to be true and correct. All provisions of Laws and Ordinances covering this type of construction will be complied with whether specified herein or not. No person shall be employed in violation of the Labor Code of the State of California.

PERMIT FEE	5.00
INVESTIGATION FEE	
TOTAL FEE	$ 32.50

Bill J. McCabe
SIGNATURE OF CONTRACTOR OR AUTHORIZED AGENT

FORM B-55 PERMANENT

INSPECTION RECORD

ITEM	INSPECTOR	DATE
GROUND WORK	—	—
GAS	LB	5-20-74
ROUGH HEATING	LB	5-13-74
ROUGH REFRIG. OR AIR COND.	LB	5-13-74
DUCTS	LB	5-13-74
FINAL HEATING	LB	5-20-74
FINAL REFRIG. OR AIR COND.	LB	5-20-74

CORRECTIONS & PARTIAL INSPECTIONS

For heat N. G. Floor plenums
Vent to OSA intake on S.
Unit (Entry 2-737 W.
Ehli F. St.) LB 5-13-74
—

JOB ADDRESS

(3)

5454 San Fernando Rd.,
NUMBER STREET

APPLICATION FOR A

PLUMBING PERMIT

BUILDING SECTION, PUBLIC WORKS DIVISION
CITY OF GLENDALE, CALIFORNIA

CONTRACTOR: Prindle, Inc.	STATE LIC. NO.: 176304
MAILING ADDRESS: 2668 Honolulu Ave., Montrose, Calif.	CITY LIC. NO.: 4055
	TEL. NO.: 249 4696
OWNER: Products Research	TEL. NO.
MAILING ADDRESS: 5400 San Fernando Rd.,	

4.00 -

59148 MAY 14 70 PB

CK. MO. CASH

NOTE: WHEN PROPERLY VALIDATED IN THIS SPACE, THIS FORM CONSTITUTES A PLUMBING PERMIT TO DO THE WORK DESCRIBED HEREON.

FEE COMPUTATION

BATHTUBS	CLOTHES WASHERS
SHOWERS AND/OR PAN	SUMP PUMP
WATER CLOSETS AND/OR ANTI-SYPHON BALLCOCK	DRINKING FOUNTAINS
LAVATORIES	URINALS
SINKS, KITCHEN, BAR FLOOR, SERVICE	FLOOR DRAIN
LAUNDRY TRAYS	WATER HEATERS AND OR VENTS
DISHWASHERS	GREASE TRAPS
GARBAGE DISPOSALS (IN EXISTING SINKS)	WATER SOFTENERS

TOTAL NO. OF ABOVE FIXTURES : @ EA.

	LAWN SPRINKLER SYSTEMS:	0-5 VALVES	6-12 VALVES	OVER 12 VALVES
1		~~2~~ @ ~~1.25~~	@	@ 2.00
	BACK FLOW DEVICES:	0.5 DEVICES @	ADD. DEVICES @ EA.	
	INDUSTRIAL WASTE INTERCEPTOR			
	WATER SYSTEMS, WITHOUT FIXTURES @ 1.00			
	GAS SYSTEMS:	0-5 OUTLETS @	ADD. OUTLETS @ EA.	
	BOILERS STEAM OR HOT WATER @			
	TEMP. AND/OR PRESS RELIEF VALVES OR HI-TEMP LIMIT DEVICES @			
	SEWER CONNECTIONS @			
	SEWER CAP OR CESSPOOL FILL @			
	SEPTIC TANK, SEEPAGE PIT AND/OR DRAIN FIELD @			
	MISCELLANEOUS			

I have carefully read and examined the above application and know the same to be true and correct. All provisions of Laws and Ordinances covering this type of construction will be complied with whether specified herein or not. No person shall be employed in violation of the Labor Code of the State of California.

PERMIT FEE	2.00
REINSPECTION FEE	
INVESTIGATION FEE	
TOTAL FEE	4.00

Prindle Inc James E Wood
SIGNATURE OF CONTRACTOR OR AUTHORIZED AGENT

FORM B-52
REV. 9/65

PERMANENT

INSPECTION RECORD

BASIC INSPECTIONS

ITEM	INSPECTOR	DATE
GROUND WORK		
ROUGH GAS & PL'B'G		
SEWER, SEPTIC TANK		
SEEPAGE PIT, DRAINFIELD		
FINAL GAS		
FINAL PLUMBING Spaulding	J. M.	5/14/70

PARTIAL OR MISC. INSPECTIONS

UNSUCCESSFUL TRIPS

JOB ADDRESS

5454 San Fernando Rd.,
NUMBER STREET

APPLICATION FOR A

PLUMBING PERMIT

BUILDING SECTION, PUBLIC WORKS DIVISION
CITY OF GLENDALE, CALIFORNIA

CONTRACTOR Prindle, Inc.	STATE LIC. NO. 176304
MAILING ADDRESS 2668 Honolulu Ave.,	CITY LIC. NO. 1585
Montrose, Calif.	TEL. NO. 249 4696
OWNER Products Research	TEL. NO.
MAILING ADDRESS 5400 San Fernando Rd.,	

FEE COMPUTATION

	BATHTUBS		CLOTHES WASHERS
	SHOWERS AND/OR PAN		SUMP PUMP
	WATER CLOSETS AND/OR ANTI-SYPHON BALLCOCK	1	DRINKING FOUNTAINS
2	LAVATORIES		URINALS
1	SINKS, KITCHEN, BAR FLOOR, SERVICE		FLOOR DRAIN
	LAUNDRY TRAYS	1	WATER HEATERS AND OR VENTS
	DISHWASHERS		GREASE TRAPS
	GARBAGE DISPOSALS (IN EXISTING SINKS)		WATER SOFTENERS

TOTAL NO. OF ABOVE FIXTURES : 5 @ EA. 7.50

	LAWN SPRINKLER SYSTEMS:	0-5 VALVES @	6-12 VALVES @	OVER 12 VALVES @
	BACK FLOW DEVICES:	0-5 DEVICES @	ADD. DEVICES @ EA.	
	INDUSTRIAL WASTE INTERCEPTOR			
	WATER SYSTEMS, WITHOUT FIXTURES @ 1.00			
1	GAS SYSTEMS:	0-5 OUTLETS @	ADD. OUTLETS @ EA.	1.50
	BOILERS STEAM OR HOT WATER @			
	TEMP. AND/OR PRESS RELIEF VALVES OR HI-TEMP LIMIT DEVICES @			
	SEWER CONNECTIONS @			
	SEWER CAP OR CESSPOOL FILL @			
	SEPTIC TANK, SEEPAGE PIT AND/OR DRAIN FIELD @			
	MISCELLANEOUS			

CK. / MO. CASH 53980 NOV 12 69 PB 11.00

NOTE: WHEN PROPERLY VALIDATED IN THIS SPACE, THIS FORM CONSTITUTES A PLUMBING PERMIT TO DO THE WORK DESCRIBED HEREON.

I have carefully read and examined the above application and know the same to be true and correct. All provisions of Laws and Ordinances covering this type of construction will be complied with whether specified herein or not. No person shall be employed in violation of the Labor Code of the State of California.

PERMIT FEE	2.00
REINSPECTION FEE	
INVESTIGATION FEE	
TOTAL FEE	11.00

Prindle Inc. June E. Wood

SIGNATURE OF CONTRACTOR OR AUTHORIZED AGENT

FORM B-52
REV. 9/65

PERMANENT

INSPECTION RECORD

BASIC INSPECTIONS

ITEM	INSPECTOR	DATE
GROUND WORK	J. M	11/12/69
ROUGH GAS & PL'B'G	J. M	12-10-69
SEWER, SEPTIC TANK		
SEEPAGE PIT, DRAINFIELD		
FINAL GAS	J. M	2-6-70
FINAL PLUMBING	J. M	2-6-70

PARTIAL OR MISC. INSPECTIONS

2 Drinking Fountains Rgh O.K.	J. M	12/9/69

UNSUCCESSFUL TRIPS

Rgh Not Complete	J. M	11/25/69

JOB ADDRESS

5454 SAN FERNANDO RD
NUMBER STREET

APPLICATION FOR AN
~~ELECTRICAL PERMIT~~

BUILDING SECTION, PUBLIC WORKS DIVISION
CITY OF GLENDALE, CALIFORNIA

CONTRACTOR: F D WISDOM	TEL. NO.: C 39855
MAILING ADDRESS: 6332 SAN FERNANDO RD	STATE LIC. NO.: 122584
OWNER: FULLVIEW CORP.	CITY LIC. NO.: 2287
MAILING ADDRESS:	TEL. NO.:

DESCRIPTION OF WORK

☐ NEW BLDG. ☑ EXIST. BLDG. ☑ NO SERV. CHANGE ☐ RECONNECT OR RESEAL

USE ZONE

FEE COMPUTATION

NOTE! TOTALS SHOWN BELOW MUST BE SUBMITTED IN DIAGRAM ON SEPARATE WORK SHEET PROVIDED FOR THIS PURPOSE.

18 4 2 1 11 OUTLETS, BASE PLUGS, SWITCHES, FIXTURES

FIRST TEN @ 25¢ EACH 3.30

ADDITIONAL @ 10¢ EACH

LESS THAN 18 APART @ 5¢ EACH

MOTORS

QUAN.	OVER	INCL.	ACTUAL HP	RATE	FEE
7	0	1 HP	5-1/2 2-1	@ .75 EA.	5.25
1	1 HP	5 HP	1-3	@ $1.50 "	1.50
	5 HP	20 HP		@ $3.00 "	
	20 HP	50 HP		@ $4.00 "	
	50 HP	UP		@ $6.00 "	

TOTAL AIR COND. H. P. ____ SUB TOTAL → 10.05

_____ RANGE OUTLETS OR CLOTHES DRYER @ $1.00 EACH

_____ TRANSFORMERS OR RECTIFIERS - KVA @ 25¢ PER KVA

_____ HEATING ELEMENTS OVER 1650 WATTS @ $1.00 EACH

_____ AIR CONDITIONER, PLUGS @ $1.50 EACH

_____ WELDERS (TRANSFORMER TYPE) _____ KVA @ 25¢ PER KVA

_____ WELDERS (MOTOR GENERATOR) _____ HP (FEE 75% GREATER THAN MTR. ALONE)

_____ CONSTRUCTION OR TEMPORARY LIGHTING @ $2.00

_____ MISCELLANEOUS _____

I have carefully read and examined the above application and know the same to be true and correct. All provisions of the Laws and Ordinances governing this type of construction will be complied with whether mentioned herein or not. No person shall be employed in violation of the Labor Code of the State of California.

PERMIT FEE @	2.00
SUPPLEMENTARY PERMIT FEE @ .50	
INVESTIGATION FEE	
TOTAL FEE	12.05

Richard H. Brown
SIGNATURE OF CONTRACTOR OR AUTHORIZED AGENT

PERMANENT

FORM B-53 (9)c

08102 JUL 1 60 EL 12.05 -

CK. MO. CASH NOTE: WHEN PROPERLY VALIDATED IN THIS SPACE, THIS FORM CONSTITUTES AN ELECTIC PERMIT TO DO THE WORK DESCRIBED HEREON.

INSPECTION RECORD

BASIC INSPECTIONS

ITEM	INSPECTOR	DATE
GROUND WORK		
ROUGH	[illegible]	7/1/60
FINISH	[illegible]	7/1/60
FIXTURES	[illegible]	7/1/61
FINAL RELEASE TO PUBLIC SERV.	[illegible]	7/1/61

PARTIAL OR MISC. INSPECTIONS

UNSUCCESSFUL TRIPS

RECORD INFORMATION

O.H.	U.G.	TEMP. OK.	TEMP. CONSTR.	NO. OF METERS

LITE _____ WIRE PWR _____ PHASE HEAT _____ KW

RANGE	OVEN	TABLE TOP	W. HTR.	DRYER

OTHER RES. APPLIANCES OVER 2 KW.

TOTAL KW OR HP.	TOTAL HP.
_____ S Φ	_____ 3 Φ

added load to 3 Φ Pan
480 V. transformed to 240 V

JOB ADDRESS

5454 San Fernando Rd

NUMBER STREET

APPLICATION FOR A

PLUMBING PERMIT

BUILDING SECTION, PUBLIC WORKS DIVISION

CITY OF GLENDALE, CALIFORNIA

CONTRACTOR A & B Plumbing Company	STATE LIC. NO. 108851
MAILING ADDRESS 1840 So Brand Blvd.,	CITY LIC. NO. 410
Glendale 4, Calif	TEL. NO. CH 5-3462
OWNER Fulview Corporation	TEL. NO. CH 56502
MAILING ADDRESS 5454 San Fernando Rd, Glendale	
PROPOSED USE Commercial	USE ZONE 3

06595 JUN 6 60 PB 2.00

CK. MO. CASH

NOTE: WHEN PROPERLY VALIDATED IN THIS SPACE, THIS FORM CONSTITUTES A PLUMBING PERMIT TO DO THE WORK DESCRIBED HEREON.

FEE COMPUTATION

BATHTUBS	CLOTHES WASHERS
SHOWERS	SHOWER PANS
WATER CLOSETS	DRINKING FOUNTAINS
LAVATORIES	URINALS
SINKS, KITCHEN, BAR FLOOR, SERVICE	SAND TRAPS
LAUNDRY TRAYS	CLARIFIERS
DISHWASHERS	GREASE TRAPS
GARBAGE DISPOSALS	WATER SOFTENERS
WATER HEATERS AND/OR VENTS	

TOTAL NO. OF ABOVE FIXTURES : @ 1.00 EA.

LAWN SPRINKLER SYSTEMS:	0-5 VALVES @ 2.00	6-12 VALVES @ 3.00	OVER 12 VALVES @ 4.00
BACK FLOW DEVICES:	0-5 DEVICES @ 2.00	ADD. DEVICES @ 25¢ EA.	

SWIMMING POOL PIPING SYSTEM @ 5.00

1 WATER SYSTEMS @ 1.00 — 1.00

GAS SYSTEMS: 0-5 OUTLETS @ 1.00 — ADD. OUTLETS @ 20¢ EA.

BOILERS STEAM OR HOT WATER @ 2.00

TEMP. AND/OR PRESS RELIEF VALVES OF HI-TEMP LIMIT DEVICES @ 1.00

SEWER CONNECTIONS @ 3.00

SEWER CAP OR CESSPOOL FILL @ 1.00

SEPTIC TANK, SEEPAGE PIT AND/OR DRAIN FIELD @ 3.00

MISCELLANEOUS

I have carefully read and examined the above application and know the same to be true and correct. All provisions of Laws and Ordinances covering this type of construction will be complied with whether specified herein or not. No person shall be employed in violation of the Labor Code of the State of California.

PERMIT FEE	1.00
INVESTIGATION FEE	
TOTAL FEE	2.00

SIGNATURE OF CONTRACTOR OR AUTHORIZED AGENT

FORM B-52

PERMANENT

INSPECTION RECORD

BASIC INSPECTIONS

ITEM	INSPECTOR	DATE
GROUND WORK		
ROUGH GAS & PL'B'G		
SEWER, SEPTIC TANK		
SEEPAGE PIT, DRAINFIELD		
FINAL GAS		
FINAL PLUMBING	MF	6-6-60

PARTIAL OR MISC. INSPECTIONS

UNSUCCESSFUL TRIPS

JOB ADDRESS

5454 SAN FERNANDO

NUMBER STREET

APPLICATION FOR AN

ELECTRICAL PERMIT

BUILDING SECTION, PUBLIC WORKS DIVISION

CITY OF GLENDALE, CALIFORNIA

CONTRACTOR MACOLA-DOLL	TEL. NO. CR2-534
MAILING ADDRESS GLEN DALE	STATE LIC. NO. 1354
OWNER FULLVIEW CORP.	CITY LIC. NO. 1592
MAILING ADDRESS SAME	TEL. NO.

DESCRIPTION OF WORK

☐ NEW BLDG. ☑ EXIST. BLDG. ☐ NO SERV. CHANGE ☐ RECONNECT OR RESEAL

USE ZONE

FEE COMPUTATION

NOTE! TOTALS SHOWN BELOW MUST BE SUBMITTED IN DIAGRAM ON SEPARATE WORK SHEET PROVIDED FOR THIS PURPOSE.

10 OUTLETS, BASE PLUGS, SWITCHES, FIXTURES FIRST TEN @ 25¢ EACH — 2.50

43 ADDITIONAL @ 10¢ EACH — 4.30

LESS THAN 18 APART @ 5¢ EACH

MOTORS

QUAN.	OVER	INCL.	ACTUAL HP	RATE	FEE
	0	1 HP		@ .75 EA.	
1	1 HP	5 HP		@ $1.50 "	1.50
	5 HP	20 HP		@ $3.00 "	
	20 HP	50 HP		@ $4.00 "	
	50 HP	UP		@ $6.00 "	

TOTAL AIR COND. H. P. ____ SUB TOTAL → 8.30

____ RANGE OUTLETS OR CLOTHES DRYER @ $1.00 EACH

____ TRANSFORMERS OR RECTIFIERS KVA @ 25¢ PER KVA

____ HEATING ELEMENTS OVER 1650 WATTS @ $1.00 EACH

____ AIR CONDITIONER, PLUGS @ $1.50 EACH

____ WELDERS (TRANSFORMER TYPE) ____ KVA @ 25¢ PER KVA

____ WELDERS (MOTOR GENERATOR) ____ HP (FEE 75% GREATER THAN MTR. ALONE)

____ CONSTRUCTION OR TEMPORARY LIGHTING @ $2.00

____ MISCELLANEOUS ____

I have carefully read and examined the above application and know the same to be true and correct. All provisions of the Laws and Ordinances governing this type of construction will be complied with whether mentioned herein or not. No person shall be employed in violation of the Labor Code of the State of California.

L W Doll

SIGNATURE OF CONTRACTOR OR AUTHORIZED AGENT

PERMIT FEE @	2.00
SUPPLEMENTARY PERMIT FEE @ .50	
INVESTIGATION FEE	
TOTAL FEE	10.30

PERMANENT

FORM B-53 ©

01562 FEB 11 60 EL 10.30

CR. MO. CASH NOTE: WHEN PROPERLY VALIDATED IN THIS SPACE, THIS FORM CONSTITUTES AN ELECTIC PERMIT TO DO THE WORK DESCRIBED HEREON.

INSPECTION RECORD

BASIC INSPECTIONS

ITEM	INSPECTOR	DATE
GROUND WORK		
ROUGH	[illegible]	2/11/60
FINISH	[illegible]	2/11/60
FIXTURES	[illegible]	2/11/60
FINAL RELEASE TO PUBLIC SERV.	[illegible]	2/11/60

PARTIAL OR MISC. INSPECTIONS

UNSUCCESSFUL TRIPS

RECORD INFORMATION

O.H.	U.G.	TEMP. OK.	TEMP. CONSTR.	NO. OF METERS

LITE _____ WIRE | PWR. _____ PHASE | HEAT _____ KW

RANGE	OVEN	TABLE TOP	W. HTR.	DRYER

OTHER RES. APPLIANCES OVER 2 KW.

TOTAL KW OR HP. _____ S Φ

TOTAL HP. _____ 3 Φ

adjd 5HP to 3Φ 480V
Rewd 2-11-60 JK.

JOB ADDRESS

5454 San Fernando Rd
NUMBER STREET

APPLICATION FOR A
PLUMBING PERMIT
BUILDING SECTION, PUBLIC WORKS DIVISION
CITY OF GLENDALE, CALIFORNIA

CONTRACTOR: A & B Plumbing Company	STATE LIC. NO.: 108851
MAILING ADDRESS: 1840 So Brand Blvd.,	CITY LIC. NO.: 410
Glendale 4, Calif	TEL. NO.: CH 5-3462
OWNER: Fulview Corporation	TEL. NO.: CH 5-6502
MAILING ADDRESS: 5454 San Fernando Rd Glendale 3	
PROPOSED USE: Commercial	USE ZONE: 3

2.00

02844 MAR 14 60 PB

CK. MO. CASH

NOTE: WHEN PROPERLY VALIDATED IN THIS SPACE, THIS FORM CONSTITUTES A PLUMBING PERMIT TO DO THE WORK DESCRIBED HEREON.

FEE COMPUTATION

BATHTUBS	CLOTHES WASHERS
SHOWERS	SHOWER PANS
WATER CLOSETS	DRINKING FOUNTAINS
LAVATORIES	URINALS
SINKS, KITCHEN, BAR FLOOR, SERVICE	SAND TRAPS
LAUNDRY TRAYS	CLARIFIERS
DISHWASHERS	GREASE TRAPS
GARBAGE DISPOSALS	WATER SOFTENERS
1 WATER HEATERS AND/OR VENTS	

TOTAL NO. OF ABOVE FIXTURES: 1 @ 1.00 EA. 1.00

LAWN SPRINKLER SYSTEMS:	0-5 VALVES @ 2.00	6-12 VALVES @ 3.00	OVER 12 VALVES @ 4.00
BACK FLOW DEVICES:	0-5 DEVICES @ 2.00	ADD. DEVICES @ 25¢ EA.	
SWIMMING POOL PIPING SYSTEM @ 5.00			
WATER SYSTEMS @ 1.00			
GAS SYSTEMS:	0-5 OUTLETS @ 1.00	ADD. OUTLETS @ 20¢ EA.	
BOILERS STEAM OR HOT WATER @ 2.00			
TEMP. AND/OR PRESS RELIEF VALVES OF HI-TEMP LIMIT DEVICES @ 1.00			
SEWER CONNECTIONS @ 3.00			
SEWER CAP OR CESSPOOL FILL @ 1.00			
SEPTIC TANK, SEEPAGE PIT AND/OR DRAIN FIELD @ 3.00			
MISCELLANEOUS			

I have carefully read and examined the above application and know the same to be true and correct. All provisions of Laws and Ordinances covering this type of construction will be complied with whether specified herein or not. No person shall be employed in violation of the Labor Code of the State of California.

PERMIT FEE	1.00
INVESTIGATION FEE	
TOTAL FEE	2.00

Wm B Dees
SIGNATURE OF CONTRACTOR OR AUTHORIZED AGENT

FORM B-52

PERMANENT

INSPECTION RECORD

BASIC INSPECTIONS

ITEM	INSPECTOR	DATE
GROUND WORK		
ROUGH GAS & PL'B'G		
SEWER, SEPTIC TANK		
SEEPAGE PIT, DRAINFIELD		
FINAL GAS		
FINAL PLUMBING	OD	8-23-60

PARTIAL OR MISC. INSPECTIONS

UNSUCCESSFUL TRIPS

JOB ADDRESS
5454 SAN FERNANDO

NUMBER STREET

APPLICATION FOR A

LATHING/PLASTERING PERMIT
OR
ROOFING PERMIT

BUILDING SECTION, PUBLIC WORKS DIVISION
CITY OF GLENDALE, CALIFORNIA 3434

CONTRACTOR Joe Manning Drywall Inc. STATE LIC. NO. 201103

MAILING ADDRESS 15126 Ventura Blvd Sherman Oaks TEL. NO. 361-7485

OWNER Products Research TEL. NO.

MAILING ADDRESS

DESCRIPTION OF WORK

☐ NEW BLDG. ☑ ALTER. ☐ ADD'N. ☐ REPAIR

PRESENT USE	PROPOSED USE

ROOFING DETAILS

TYPE OF ROOFING _____ NO. OF SQUARES _____

DESCRIPTION _____

(INCLUDE WEIGHTS, NO. OF LAYERS, TYPE OF SHINGLES, ROCK, ETC.)

VALUATION (INCLUDE ALL LABOR AND MATERIAL) $ _____ FEE _____

LATHING & PLASTERING DETAILS

_____ YDS. EXTER. LATH

_____ YDS. EXTER. PLASTER

_____ YDS. INTER. LATH

_____ YDS. INTER. PLASTER

600 YDS. INTER. DRYWALL 6.00

COMBINED LATHING & PLASTERING PERMIT ($4.00)

LATHING, PLASTERING OR DRYWALL PERMIT ($2.00) EA. 2.00

TOTAL FEE 8.00

INFORMATION PROVIDED BY BUILDING SECTION			
USE ZONE	FIRE ZONE	OCCUPANCY	SEC. SH.

I have read and examined the above application and know the same to be true and correct. All provisions of Laws and Ordinances covering building construction will be complied with whether specified herein or not. No person shall be employed in violation of the Labor Code of the State of California.

Jay M. Manning

SIGNATURE OF CONTRACTOR OR AUTHORIZED AGENT

PERMANENT

FORM B-54

55299 JAN 270 LP 8.00

NOTE: WHEN PROPERLY VALIDATED IN THIS SPACE, THIS FORM CONSTITUTES A PERMIT TO DO WORK DESCRIBED HEREIN.

CASH NOT

INSPECTION RECORD

ITEM	INSPECTOR	DATE
INTERIOR LATHING		
EXTERIOR LATHING		
DRYWALL nailing	LEH	1-2-70
EXTERIOR SCRATCH		
INTERIOR SCRATCH		
INTERIOR BROWN		
EXTERIOR BROWN		
INTERIOR FINISH		
FINAL	J-M	4/15/74

PARTIAL OR MISC. INSPECTIONS

Part Tape + fill	LEH	1-7-70

JOB ADDRESS

5456 San Fernando Rd.,
NUMBER STREET

APPLICATION FOR A

PLUMBING PERMIT

BUILDING SECTION, PUBLIC WORKS DIVISION
CITY OF GLENDALE, CALIFORNIA

CONTRACTOR: Prindle, Inc.	STATE LIC. NO. 176304
MAILING ADDRESS: 2638 Honolulu Ave.,	CITY LIC. NO. 1585
Montrose, Calif.	TEL. NO. 249 4696
OWNER: Products Research & Chem	TEL. NO.
MAILING ADDRESS: 5440 San Fernando Rd.,	

650 -
55692 JAN 16 70 PB
CK. MO. CASH
NOTE: WHEN PROPERLY VALIDATED IN THIS SPACE, THIS FORM CONSTITUTES A PLUMBING PERMIT TO DO THE WORK DESCRIBED HEREON.

FEE COMPUTATION

	BATHTUBS		CLOTHES WASHERS
	SHOWERS AND/OR PAN		SUMP PUMP
	WATER CLOSETS AND/OR ANTI-SYPHON BALLCOCK	1	DRINKING FOUNTAINS
	LAVATORIES		URINALS
1	SINKS, KITCHEN, BAR FLOOR, SERVICE		FLOOR DRAIN
	LAUNDRY TRAYS		WATER HEATERS AND OR VENTS
	DISHWASHERS		GREASE TRAPS
	GARBAGE DISPOSALS (IN EXISTING SINKS)		WATER SOFTENERS

TOTAL NO. OF ABOVE FIXTURES: 2 @ EA. 3.00

LAWN SPRINKLER SYSTEMS:	0-5 VALVES @	6-12 VALVES @	OVER 12 VALVES @
BACK FLOW DEVICES:	0-5 DEVICES @	ADD. DEVICES @ EA.	
INDUSTRIAL WASTE INTERCEPTOR			
WATER SYSTEMS, WITHOUT FIXTURES @ 1.00			
GAS SYSTEMS:	0-5 OUTLETS @	ADD. OUTLETS @ EA.	
BOILERS STEAM OR HOT WATER @			
TEMP. AND/OR PRESS RELIEF VALVES OR HI-TEMP LIMIT DEVICES @			
SEWER CONNECTIONS @			
SEWER CAP OR CESSPOOL FILL @			
SEPTIC TANK, SEEPAGE PIT AND/OR DRAIN FIELD @			
MISCELLANEOUS			

1 Eye Wash 1.50

I have carefully read and examined the above application and know the same to be true and correct. All provisions of Laws and Ordinances covering this type of construction will be complied with whether specified herein or not. No person shall be employed in violation of the Labor Code of the State of California.

PERMIT FEE	2.00
REINSPECTION FEE	
INVESTIGATION FEE	
TOTAL FEE	6.50

Prindle Inc James E Wood
SIGNATURE OF CONTRACTOR OR AUTHORIZED AGENT

FORM B-52
REV. 9/65

PERMANENT

INSPECTION RECORD

BASIC INSPECTIONS

ITEM	INSPECTOR	DATE
GROUND WORK		
ROUGH GAS & PL'B'G	J. M	1/16/70
SEWER, SEPTIC TANK		
SEEPAGE PIT, DRAINFIELD		
FINAL GAS		
FINAL PLUMBING	J. M	9/14/70

PARTIAL OR MISC. INSPECTIONS

* Job Complete No Inspection Called		

UNSUCCESSFUL TRIPS

JOB ADDRESS

5454 San Fernando

NUMBER STREET

APPLICATION FOR A

HEATING, VENTILATING, AIR-CONDITIONING OR REFRIGERATION PERMIT

BUILDING SECTION, PUBLIC WORKS DIVISION
CITY OF GLENDALE, CALIFORNIA

CONTRACTOR: M.S. McCabe	STATE LIC. NO.: 274879
MAILING ADDRESS: Po Box 3145	TEL. NO.: 242-8762
OWNER: Products Research	CITY BUS. LIC.: 6986
MAILING ADDRESS: 5454 San Fernando	TEL. NO.: 240-2060

DESCRIPTION OF BLDG.

NEW ☐ ADD'N ☐ ALTER. ☐ REPLACE ☐

FEE COMPUTATION

QUAN.	ITEM	UNIT COST	FEE
	GAS SYSTEMS:		
	APPLIANCE VENT		
	AIR HANDLING UNITS		
	EVAPORATIVE COOLERS		
1	VENTILATING SYSTEMS (FAN, HOOD, ETC.)	[illegible]	3.00
	REFRIGERATION SYSTEMS ALTERED, REPAIRED OR ADDED TO		
	AIR-CONDITIONING SYSTEMS ALTERED, REPAIRED OR ADDED TO		
	HEATING APPLIANCE OR SYSTEM ALTERED, REPAIRED OR ADDED TO		

HEATING APPLIANCES

(INSTALLED, OR RELOCATED)

TYPE	B.T.U.	FEE

BOILERS, COMPRESSORS OR ABSORPTION SYSTEMS INSTALLED OR RELOCATED

QUANTITY	TYPE	HP OR B.T.U.	UNIT COST	FEE
			@ EA.	
			@ "	
			@ "	

I have carefully read and examined the above application and know the same to be true and correct. All provisions of Laws and Ordinances covering this type of construction will be complied with whether specified herein or not. No person shall be employed in violation of the Labor Code of the State of California.

PERMIT FEE	3.00
INVESTIGATION FEE	
TOTAL FEE	6.00

M.S. McCabe by W.O. Magnuson

SIGNATURE OF CONTRACTOR OR AUTHORIZED AGENT

FORM B-55 PERMANENT

6.00

MAY 17 7A PR

NOTE: WHEN PROPERLY VALIDATED BY THIS SPACE THIS FORM CONSTITUTES A PERMIT TO DO THE WORK DESCRIBED HEREON.

CK. MO. 0331

INSPECTION RECORD

ITEM	INSPECTOR	DATE
GROUND WORK		
GAS		
ROUGH HEATING		
ROUGH REFRIG. OR AIR COND.		
DUCTS		
FINAL HEATING	—	—
FINAL REFRIG. OR AIR COND.	OK	5-20-54

CORRECTIONS & PARTIAL INSPECTIONS

757 W. CALIFORNIA
5454 San Fernando

CONTRACTOR BOB WENKART | TEL. NO. 993-1456
MAILING ADDRESS 10025 LOUISE NORTHRIDGE | STATE LIC. NO. 190823
OWNER P.R.C. (Prod. Rest.) | CITY LIC. NO. 11499
MAILING ADDRESS 757 W. CALIFORNIA | TEL. NO.

DESCRIPTION OF WORK

☐ NEW BLDG. ☐ EXIST. BLDG. ☐ NO SERV. CHANGE ☐ RECONNECT OR RESEAL

FEE COMPUTATION

NOTE! TOTALS SHOWN BELOW MUST BE SUBMITTED IN DIAGRAM ON SEPARATE WORK SHEET PROVIDED FOR THIS PURPOSE.

BRANCH CIRCUITS
FIRST TEN 16: 25.00
ELEVEN TO FORTY 22.50
ADDITIONAL
FEE 47.50

MOTORS
TRANSFORMERS
HEATING APPL.
WATER HTR.
WELDER
RANGE
DRYER
MISC. EQ. or APPL.

QUAN.	HP - KW - KVA OVER	INCL.	ACTUAL	PHASE 1	3	UNIT COST	FEE
	0	1					
1	1	5					2.50
2	5	20				4.00	8.00
	20						

ADDING OUTLETS
CELLULAR FLOOR RACEWAY @ PER 100 FT.
DISTRIBUTION PANEL, OVERCURRENT DEVICE @ ea.
SWITCHBOARD – VOLTAGE
SERVICE –VOLTAGE . AMPERAGE
TEMP. SERVICE OR TEMP. LIGHTING
PRIVATE SWIMMING POOL
MISCELLANEOUS

I have carefully read and examined the above application and know the same to be true and correct. All provisions of the Laws and Ordinances governing this type of construction will be complied with whether mentioned herein or not. No person shall be employed in violation of the Labor Code of the State of California.

PERMIT FEE @ 4.00
INVESTIGATION FEE
TOTAL FEE 62.00

SIGNATURE OF CONTRACTOR OR AUTHORIZED AGENT

FORM B-53

CK. MO. CASH NOTE: WHEN PROPERLY VALIDATED IN THIS SPACE, THIS FORM CONSTITUTES AN ELECTRIC PERMIT TO DO THE WORK DESCRIBED HEREON.

01693 APR 974 EL 62.00

INSPECTION RECORD
BASIC INSPECTIONS

ITEM	INSPECTOR	DATE
GROUND WORK		✓
ROUGH	[illegible]	4/15/64
FIXTURES	[illegible]	6/12/64
RELEASE TO PUBLIC SERVICE	[illegible]	1/ ✓
FINAL	[illegible]	1 ✓

PARTIAL OR MISC. INSPECTIONS

JOB ADDRESS Bldg # 6

5454 San Fernando

NUMBER STREET

APPLICATION FOR A

HEATING, VENTILATING, AIR-CONDITIONING OR REFRIGERATION PERMIT

BUILDING SECTION, PUBLIC WORKS DIVISION
CITY OF GLENDALE, CALIFORNIA

CONTRACTOR M S McCabe	STATE LIC. NO. 274879
MAILING ADDRESS P.O. Box 3145	TEL. NO. 242-8162
OWNER Products Research	CITY BUS. LIC. 1986
MAILING ADDRESS 5454 San Fernando	TEL. NO. 240-2600

NOTE: WHEN PROPERLY VALIDATED IN THIS SPACE THIS FORM CONSTITUTES A PERMIT TO DO THE WORK DESCRIBED HEREON.

CK. MO. CASH 085 40 NOV 74 PR 29.50

DESCRIPTION OF BLDG.

NEW ☐ ADD'N ☐ ALTER. ☐ REPLACE ☐

FEE COMPUTATION

QUAN.	ITEM	UNIT COST	FEE
1	GAS SYSTEMS:		1.50
~~3~~	APPLIANCE VENT		
	AIR HANDLING UNITS		
2	EVAPORATIVE COOLERS	3.00	6.00
	VENTILATING SYSTEMS (FAN, HOOD, ETC.)		
	REFRIGERATION SYSTEMS ALTERED, REPAIRED OR ADDED TO		
	AIR-CONDITIONING SYSTEMS ALTERED, REPAIRED OR ADDED TO		
	HEATING APPLIANCE OR SYSTEM ALTERED, REPAIRED OR ADDED TO		

HEATING APPLIANCES

(INSTALLED, OR RELOCATED)

TYPE	B.T.U.	FEE
3 Unit Heaters	400,000	1.50
	400,000	
	200,000	

BOILERS, COMPRESSORS OR ABSORPTION SYSTEMS INSTALLED OR RELOCATED

QUANTITY	TYPE	HP OR B.T.U.	UNIT COST	FEE
1	Gas Electric	2½ HP	@ 4.00 EA.	4.00
			@ "	
			@ "	

I have carefully read and examined the above application and know the same to be true and correct. All provisions of Laws and Ordinances covering this type of construction will be complied with whether specified herein or not. No person shall be employed in violation of the Labor Code of the State of California.

PERMIT FEE	3.00
INVESTIGATION FEE	
TOTAL FEE	29.50

Bill D. McCabe

SIGNATURE OF CONTRACTOR OR AUTHORIZED AGENT

FORM B-55 PERMANENT

INSPECTION RECORD

ITEM	INSPECTOR	DATE
GROUND WORK	—	—
GAS	[illegible]	11-18-74
ROUGH HEATING	[illegible]	11-18-74
ROUGH REFRIG. OR AIR COND.	[illegible]	11-18-74
DUCTS	[illegible]	11-18-74
FINAL HEATING	[illegible]	1-28-75
FINAL REFRIG. OR AIR COND.	[illegible]	1-28-75

CORRECTIONS & PARTIAL INSPECTIONS

C.O.B. Gas O.K. ed. Gas
2nd Call J.M. 12/16/74

No Coad. [illegible] 1-28-75

JOB ADDRESS

5454 San Fernando Rd.

NUMBER STREET

APPLICATION FOR AN #688

ELECTRICAL PERMIT Gil

BUILDING SECTION, PUBLIC WORKS DIVISION
CITY OF GLENDALE, CALIFORNIA

CONTRACTOR T&M Electric	TEL. NO. 845-2657
MAILING ADDRESS 2676-B W. Magnolia	STATE LIC. NO. 295105
OWNER Semco	CITY LIC. NO. ~~[illegible]~~ 10310
MAILING ADDRESS 5454 San Fernando	TEL. NO. 247-7140

DESCRIPTION OF WORK

☐ NEW BLDG. ☑ EXIST. BLDG. ☑ NO SERV. CHANGE ☐ RECONNECT OR RESEAL

FEE COMPUTATION

NOTE! TOTALS SHOWN BELOW MUST BE SUBMITTED IN DIAGRAM ON SEPARATE WORK SHEET PROVIDED FOR THIS PURPOSE.

BRANCH CIRCUITS

FIRST TEN _____
ELEVEN TO FORTY _____
ADDITIONAL _____ FEE.....

MOTORS _____ WELDER _____
TRANSFORMERS _____ RANGE _____
HEATING APPL. _____ DRYER _____
WATER HTR. _____ MISC. EQ. or APPL. _____

QUAN.	HP - KW - KVA OVER	INCL.	ACTUAL	PHASE 1	PHASE 3	UNIT COST	FEE
~~2~~	0	1	~~[illegible]~~		3		
6	1	5	1½ hp		3	2.50	15.00
	5	20					
	20						

CK. MO. CASH NOTE: WHEN PROPERLY VALIDATED IN THIS SPACE, THIS FORM CONSTITUTES AN ELECTRIC PERMIT TO DO THE WORK DESCRIBED HEREON.

16149 AUG 28 EL 1.00

_____ ADDING OUTLETS _____
_____ CELLULAR FLOOR RACEWAY @ _____ PER 100 FT. _____
_____ DISTRIBUTION PANEL, OVERCURRENT DEVICE, @ _____ ea. _____
_____ SWITCHBOARD—VOLTAGE _____
_____ SERVICE—VOLTAGE _____, AMPERAGE _____
_____ TEMP. SERVICE OR TEMP. LIGHTING
_____ PRIVATE SWIMMING POOL _____
_____ MISCELLANEOUS Plan to follow

PERMIT FEE @	4.00
INVESTIGATION FEE	
TOTAL FEE	19.00

I have carefully read and examined the above application and know the same to be true and correct. All provisions of the Laws and Ordinances governing this type of construction will be complied with whether mentioned herein or not. "I certify that in the performance of the work for which this permit is issued I shall not employ any person in any manner so as to become subject to the workmen's compensation laws of California."

Ramon D. Hewitt

SIGNATURE OF CONTRACTOR OR AUTHORIZED AGENT

FORM B-53 (REV 7/74) Ⓟ L **PERMANENT**

INSPECTION RECORD

BASIC INSPECTIONS

ITEM	INSPECTOR	DATE
GROUND WORK		
ROUGH		
FIXTURES		
RELEASE TO PUBLIC SERVICE		
FINAL	J-T	9/3/25

PARTIAL OR MISC. INSPECTIONS

JOB ADDRESS

5454 San Fernando Rd Glendale

NUMBER STREET

APPLICATION FOR AN

ELECTRICAL PERMIT

BUILDING SECTION, PUBLIC WORKS DIVISION
CITY OF GLENDALE, CALIFORNIA

CONTRACTOR: Howell Electric	TEL. NO.: 819-1884
MAILING ADDRESS: 17712 Upland, Fontana	STATE LIC. NO.: 993711
OWNER: Semco-P.R.C.	CITY LIC. NO.: 7770
MAILING ADDRESS: 5454 San Fernando Rd. Glendale	TEL. NO.

DESCRIPTION OF WORK

☑ NEW BLDG. ☐ EXIST. BLDG. ☐ NO SERV. CHANGE ☐ RECONNECT OR RESEAL

FEE COMPUTATION

NOTE! TOTALS SHOWN BELOW MUST BE SUBMITTED IN DIAGRAM ON SEPARATE WORK SHEET PROVIDED FOR THIS PURPOSE.

BRANCH CIRCUITS

FIRST TEN _____
ELEVEN TO FORTY _____
ADDITIONAL _____ FEE.....

MOTORS 5 HP. WELDER _____
TRANSFORMERS _____ RANGE _____
HEATING APPL. _____ DRYER _____
WATER HTR. _____ MISC. EQ. or APPL. _____

QUAN.	HP - KW - KVA OVER	INCL.	ACTUAL	PHASE 1	PHASE 3	UNIT COST	FEE
	0	1					
2	1	5				2.50	5.00
	5	20					
	20						

CK. MO. CASH NOTE: WHEN PROPERLY VALIDATED IN THIS SPACE, THIS FORM CONSTITUTES AN ELECTRIC PERMIT TO DO THE WORK DESCRIBED HEREON.

08227 OCT 2874 EL 42.90

136 ADDING OUTLETS 18.90

_____ CELLULAR FLOOR RACEWAY @ _____ PER 100 FT. _____

_____ DISTRIBUTION PANEL, OVERCURRENT DEVICE, @ _____ ea. _____

_____ SWITCHBOARD—VOLTAGE _____ _____

1 SERVICE—VOLTAGE 480 AMPERAGE 2000 15.00

_____ TEMP. SERVICE OR TEMP. LIGHTING _____

_____ PRIVATE SWIMMING POOL _____ _____

_____ MISCELLANEOUS _____ _____

_____ _____

I have carefully read and examined the above application and know the same to be true and correct. All provisions of the Laws and Ordinances governing this type of construction will be complied with whether mentioned herein or not. "I certify that in the performance of the work for which this permit is issued I shall not employ any person in any manner so as to become subject to the workmen's compensation laws of California."

PERMIT FEE @	4.00
INVESTIGATION FEE	
TOTAL FEE	42.90

Richard A Howell

SIGNATURE OF CONTRACTOR OR AUTHORIZED AGENT

FORM B-53 (REV 7/74) Ⓟ L **PERMANENT**

INSPECTION RECORD

BASIC INSPECTIONS

ITEM	INSPECTOR	DATE
GROUND WORK		
ROUGH		
FIXTURES	[illegible]	9/21/73
RELEASE TO PUBLIC SERVICE	[illegible]	11/2-4/73
FINAL	[illegible]	5/21/74

PARTIAL OR MISC. INSPECTIONS

Rough on office walls.	[illegible]	10/31/73
Progress	[illegible]	12/17/74
Final on warehouse office	[illegible]	2/13/75

JOB ADDRESS

5454 SAN FERNANDO RD

NUMBER STREET

APPLICATION FOR A

BUILDING PERMIT

BUILDING SECTION, PUBLIC WORKS DIVISION
CITY OF GLENDALE, CALIFORNIA

CONTRACTOR SOLAR CO	STATE LIC. NO. 169208
MAILING ADDRESS 3135 VERDUGO RD	TEL. NO. 257615 6
☐ ARCH. ☑ ENGR. R. W. HAUSSLER	STATE LIC. NO. 698
MAILING ADDRESS 3031 BURBANK BL	TEL. NO. TH 2.5107
OWNER PRODUCTS RESEARCH	TEL. NO. $49392
MAILING ADDRESS 2919 EMPIRE - BURBANK	

DESCRIPTION OF WORK

NEW ☐ ADD'N ☐ ALTER. ☐ REPAIR ☐ DEMOLISH ☐

FLOOR AREA (SQ. FT.)	NO. OF STORIES	NO. OF DWELLING UNITS
PRESENT BLDG. USE	PROPOSED BLDG. USE	

DESCRIBE WORK TO BE DONE: METAL CANOPY

52' x 17'

NOTE! PROVIDE PLOT PLAN ON BACK SIDE OF ORIGINAL COPY ONLY

EXTERIOR WALL MATERIAL	ROOF FRAMING MATERIAL: Steel
PARTITIONING MATERIAL	ROOF COVERING MATERIAL: Steel
LOT WIDTH ____ LOT DEPTH ____	NO. OF EXISTING BLDGS. ON LOT ____

VALUATION NOTE: Include Labor, Mat., Wiring, Plumb., Heat, Etc. $1687.00

INFORMATION PROVIDED BY BLDG. SECTION

LOT NO. ____ BLOCK NO. ____ TRACT For West Glendale

USE ZONE	FIRE ZONE	OCCUPANCY	SEC. SH.
M2	3	F2	20

REQ'D SET BACKS	FRONT	RIGHT SIDE	LEFT SIDE	REAR
	EXIST	60'	EXIST	S.T.

TYPE OF CONSTR. ____ SPECIAL CASE NO. ____ GRADE ____

Approval & Information by Others
CITY ENGINEER

DIST. FACE OF CURB TO P.L. ____ FT. SEWER YES NO DRIVE OVER ____ EASEMENT

PUBLIC SERVICE	PLANNING
WATER ____ ELECTRIC ____	
P.C. FEE 8.50	PERM. PLAN APPROVED ☑ W/OUT PLAN ☐ CHECKER'S APPROVAL
PERMIT FEE 17.00	

I have carefully read and examined the above application and find the same to be true and correct. All provisions of the Laws and Ordinances governing building construction will be complied with whether specified herein or not. No person shall be employed in violation of the Labor Code of the State of California. I agree not to occupy or allow occupancy of any building authorized by this permit until final building inspection has been received.

SIGNATURE OF OWNER OR AUTHORIZED AGENT

FORM B-51 PERMANENT

CASH M.O. 54801 DEC 12 69 PC 8.50 PLAN CHECK VALIDATION

CASH M.O. 54802 DEC 12 69 AL 17.00


NOTE: WHEN PROPERLY VALIDATED IN THIS SPACE, THIS FORM CONSTITUTES A BUILDING PERMIT TO DO THE WORK PRESCRIBED HEREIN.

5-38-18-1

INSPECTION RECORD

ITEM	INSPECTOR	DATE
SET BACKS FRONT | R. SIDE | FIELD CHECK L. SIDE | REAR		
TRENCHES: WIDTH DEPTH		
1st. FLOOR JOIST		
FRAMING		
FINAL	[illegible]	2-27-70
PARTIAL OR MISC. INSPECTIONS		
Courtesy	[illegible]	12-16-69
Had sprinkler	[illegible]	1-16-70
DO NOT APPROVE FINAL UNTIL THE CANOPY IS PROVIDED WITH A SPRINKLER SYSTEM, AUTOMATIC. RH		
NAME, BRANCH, ADDRESS OF CONSTRUCTION LENDER:		cash
no lender		

NOTE: LOCATE ALL STRUCTURES ON LOT, MAKE BOTTOM OF PAGE THE STREET FRONTAGE.

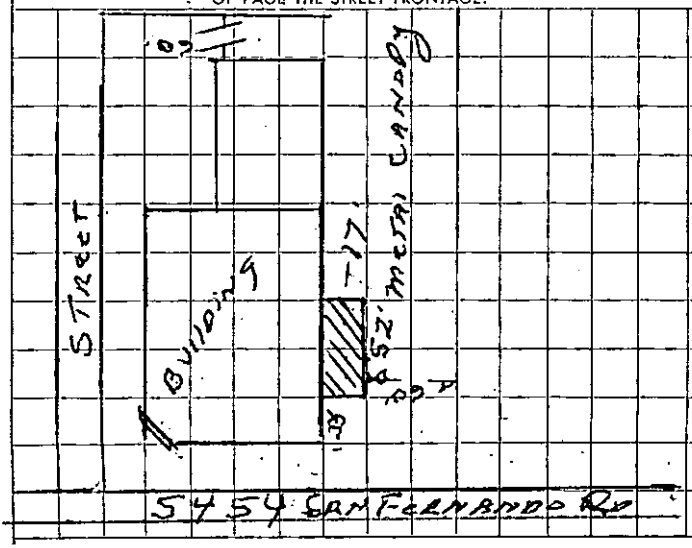

JOB ADDRESS

5454 SAN FERNANDO RD
NUMBER STREET

APPLICATION FOR A

BUILDING PERMIT

BUILDING SECTION, PUBLIC WORKS DIVISION
CITY OF GLENDALE, CALIFORNIA

CONTRACTOR DODEMSKI	STATE LIC. NO. 133287
MAILING ADDRESS 1616 VICTORY BLVD	TEL. NO. CI-23181
☐ ARCH. ☐ ENGR.	STATE LIC. NO.
MAILING ADDRESS	TEL. NO.
OWNER FULL VIEW	TEL. NO.
MAILING ADDRESS 5454 SAN FERNANDO RD	

DESCRIPTION OF WORK

NEW ☐ ADD'N ☐ ALTER. ☐ REPAIR ☐ DEMOLISH ☐

FLOOR AREA (SQ. FT.)	NO. OF STORIES	NO. OF DWELLING UNITS

PRESENT BLDG. USE	PROPOSED BLDG. USE
Sgl. FIELD INSP.	

DESCRIBE WORK TO BE DONE CUT DOOR AT SIDE OF BUILDING

NOTE! PROVIDE PLOT PLAN ON BACK SIDE OF ORIGINAL COPY ONLY

EXTERIOR WALL MATERIAL	ROOF FRAMING MATERIAL
CONCRETE	STEEL
PARTITIONING MATERIAL	ROOF COVERING MATERIAL
STEEL	COMP
LOT WIDTH ____ LOT DEPTH ____	NO. OF EXISTING BLDGS. ON LOT ____

VALUATION NOTE: Include Labor, Mat., Wiring, Plumb., Heat, Etc. $150 00

INFORMATION PROVIDED BY BLDG. SECTION

per dj Wood Fence

LOT NO. 1 BLOCK NO. ____ TRACT ____

USE ZONE	FIRE ZONE	OCCUPANCY	SEC. SH.
A2	2	F-2	20

REQ'D SET BACKS	FRONT	RIGHT SIDE	LEFT SIDE	REAR

TYPE OF CONSTR. III IV SPECIAL CASE NO. ____ GRADE ____

Approval & Information by Others
CITY ENGINEER EASEMENT

DIST. FACE OF CURB TO P.L. ____ FT. SEWER AVAILABLE ____ DRIVE OVER ____

PUBLIC SERVICE	PLANNING
WATER ____ ELECTRIC ____	
P.C. FEE ____ PERMIT FEE 3 00	PERM. PLAN APPROVED ☐ W/OUT PLAN ☐ CHECKER'S APPROVAL

I have carefully read and examined the above application and find the same to be true and correct. All provisions of the Laws and Ordinances governing building construction will be complied with whether specified herein or not. No person shall be employed in violation of the Labor Code of the State of California. I agree not to occupy or allow occupancy of any building authorized by this permit until final building inspection has been received.

SIGNATURE OF OWNER OR AUTHORIZED AGENT

FORM B-51 Ⓟ E

PERMANENT

CK. CASH M.O. PLAN CHECK VALIDATION

CK. CASH M.O. 054 67 MAY 1 1 60 AL 3.00

NOTE: WHEN PROPERLY VALIDATED IN THIS SPACE, THIS FORM CONSTITUTES A BUILDING PERMIT TO DO THE WORK PRESCRIBED HEREIN.

INSPECTION RECORD

BASIC INSPECTIONS

ITEM	INSPECTOR	DATE
TRENCHES: WIDTH _____ DEPTH _____		
1st. FLOOR JOIST		
FRAMING	RG	5-17-00
FINAL	RG	6-21-00

PARTIAL OR MISC. INSPECTIONS

=		

UNSUCCESSFUL TRIPS

ITEM	INSP.	DATE	ITEM	INSP.	DATE

SET BACKS / FIELD CHECK	FRONT	R. SIDE	L. SIDE	REAR	INSP.	DATE

TO APPLICANT: PLEASE DO NOT WRITE ABOVE THIS LINE

NOTE: LOCATE ALL STRUCTURES ON LOT, MAKE BOTTOM OF PAGE THE STREET FRONTAGE.

RON, WHEN YOU MAKE THIS INSPECTION FOR DAVE, SEE MR. DAVIS OF FULVUE ABOUT REQUESTED INFORMATION ON COVERAGE EXISTING STRUCTURES WITH METAL.

JOB ADDRESS

5454 San Fernando Rd
NUMBER STREET

APPLICATION FOR A
SIGN PERMIT
BUILDING SECTION, PUBLIC WORKS DIVISION
CITY OF GLENDALE, CALIFORNIA

OWNER: Fullview Corp	TEL. NO.
MAILING ADDRESS: Same	
ENGINEER	STATE LIC. NO.
MAILING ADDRESS	TEL. NO.
CONTRACTOR: QRS Neon Corp	STATE LIC. NO. 27902
MAILING ADDRESS: 1717 Coronado St, LA 7	CITY BUS. LIC. NO. 1659
	TEL. NO. RE30131

DESCRIPTION OF WORK

ACCESSORY SIGN [X] (Advertising dealing with goods or activity on the premises)

BILL BOARD [ ] (Advertising NOT connected with premises on which the sign is erected)

TYPE OF SIGN: Valuation 500.00

GROUND SIGN [X] TEMPORARY SIGN [ ] WALL SIGN [ ]

ROOF SIGN [ ] PROJECTING SIGN [ ] COMB. SIGN [ ]

NOTE! PROVIDE PLOT PLAN ON BACK OF ORIGINAL COPY ONLY

SIGN MANUFACTURER QRS Neon TOTAL KVA

NOTE: THE U.L. APPROVAL DECAL SHALL BE EXPOSED FOR ELECTRICAL INSPECTOR AT TIME OF INSPECTION.

ELECTRICAL FEES

1 OUTLETS @ .25 EA. .25

5 Transformers @ 1.00 EA. 5.00

ELECTRICAL PERMIT FEE 2.00

TOTAL ELECTRICAL FEE 7.25

INFORMATION PROVIDED BY BLDG. SECTION		
LOT NO.	BLOCK NO.	TRACT
USE ZONE	FIRE ZONE	SECTIONAL SHEET
CHECKER'S APPROVAL	P. C. FEE	
	PERMIT FEE 5.00	

I have carefully read and examined the above application and know the same to be true and correct. All provisions of Laws and Ordinances covering this type of construction will be complied with whether specified herein or not. No person shall be employed in violation of the Labor Code of the State of California.

QRS Neon Corp/A L Harwood
SIGNATURE OF CONTRACTOR OR AUTHORIZED AGENT

FORM B-57 (P) E

PERMANENT

PLAN CHECK VALIDATION

CK. M.O. CASH

5.00

029886 MAR 16 '60 AL

NOTE: WHEN PROPERTY IS ANNEXED IN THIS SPACE, THIS FORM CONSTITUTES A PERMIT TO DO THE WORK DESCRIBED HEREIN.

CK. MO. (CASH)

INSPECTION RECORD

BASIC INSPECTIONS

ITEM	INSPECTOR	DATE
HOLE: DIA. _____ DEPTH _____		
ROOF FOOTING		
FRAMING		
ROUGH WIRING	[illegible]	4-19-60
FINISH WIRING	[illegible]	4-19-60
FINAL	[illegible]	4-20-60


PARTIAL OR MISC. INSPECTIONS

UNSUCCESSFUL TRIPS

TO APPLICANT: DO NOT WRITE ABOVE THIS LINE

PLOT PLAN

NOTE: LOCATE ALL STRUCTURES ON LOT. MAKE BOTTOM OF PAGE THE STREET FRONTAGE.

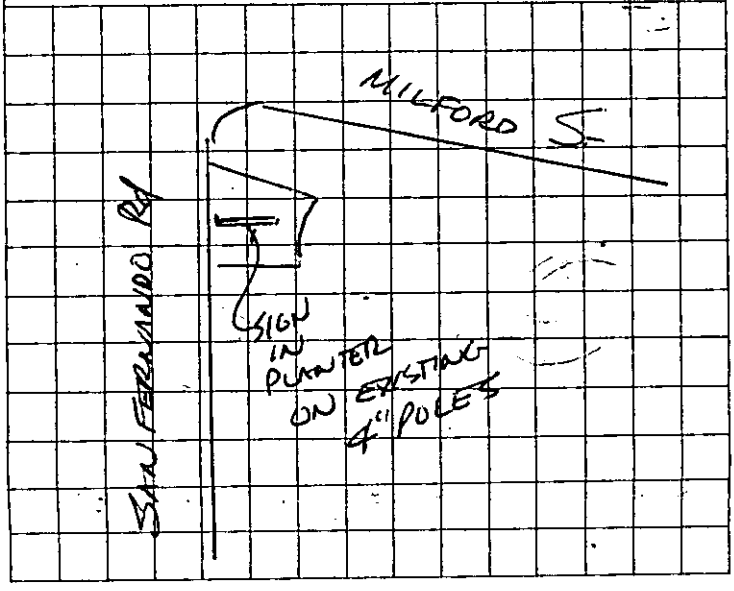

JOB ADDRESS

5454 San Fernando Rd

NUMBER STREET

3

APPLICATION FOR A

HEATING, VENTILATING, AIR-CONDITIONING OR REFRIGERATION PERMIT

BUILDING SECTION, PUBLIC WORKS DIVISION
CITY OF GLENDALE, CALIFORNIA

CONTRACTOR: Fargo Heat & Air	STATE LIC. NO. C-36 255458
MAILING ADDRESS: PO Box 3145	TEL. NO. 2428762
OWNER: P.R.C.	CITY BUS. LIC. J983
MAILING ADDRESS: 5454 San Fernando	TEL. NO. 240 2060

DESCRIPTION OF BLDG.

NEW ☐ ADD'N ☐ ALTER. ☐ REPLACE ☐

FEE COMPUTATION

QUAN.	ITEM	UNIT COST	FEE
	GAS SYSTEMS:		
6	EVAPORATIVE COOLERS	2.00	12.00
6	VENTILATING SYSTEMS	2.00	12.00
	REFRIGERATION SYSTEMS ALTERED, REPLACED, RELOCATED		
	AIR-CONDITIONING SYSTEMS ALTERED, REPLACED, RELOCATED		

double fee

SUB TOTAL → 24.00

HEATING APPLIANCES

(INSTALLED, ALTERED, REPLACED OR RELOCATED) @ _____ EACH

TYPE	B.T.U.	FEE
4 - F.A.U.		8.00

AIR CONDITIONING OR REFRIGERATION SYSTEMS INSTALLED

QUANTITY	OVER	INCL.	ACTUAL TONS	UNIT COST	FEE
5	0	20	2 - 7½ 1 - 10	@ 4.00 EA.	20.00
	20	50	1 - 3 1 - 1	@ "	
	50	UP		@ "	
AIR CIRCULATING OUTLETS OR INLETS 60				@ .25 "	15.00

I have carefully read and examined the above application and know the same to be true and correct. All provisions of Laws and Ordinances covering this type of construction will be complied with whether specified herein or not. No person shall be employed in violation of the Labor Code of the State of California.

PERMIT FEE	1.00
INVESTIGATION FEE	
TOTAL FEE	126.00

Bill M. Cole

SIGNATURE OF CONTRACTOR OR AUTHORIZED AGENT

FORM B-55 PERMANENT

566526 FEB 1870 PB 126.00

CK MO. CASH

NOTE: WHEN PROPERLY VALIDATED IN THIS SPACE THIS FORM CONSTITUTES A PERMIT TO DO THE WORK DESCRIBED HEREON.

INSPECTION RECORD

ITEM	INSPECTOR	DATE
GROUND WORK		
GAS		
ROUGH HEATING		
ROUGH REFRIG. OR AIR COND.		
DUCTS	J. M	3/13/70
FINAL HEATING	J. M	9/15/70
FINAL REFRIG. OR AIR COND.	J. M	3/13/70

CORRECTIONS & PARTIAL INSPECTIONS

Job Complete
No Inspection J. M 9/15/70
called

JOB ADDRESS

800 W Milford St
NUMBER STREET

APPLICATION FOR A

HEATING, VENTILATING, AIR-CONDITIONING OR REFRIGERATION PERMIT

BUILDING SECTION, PUBLIC WORKS DIVISION
CITY OF GLENDALE, CALIFORNIA

CONTRACTOR Henton Johnson	STATE LIC. NO. 134319
MAILING ADDRESS 1646 Victory	TEL. NO. 243-6271
OWNER Same	CITY BUS. LIC. 425
MAILING ADDRESS Same	TEL. NO.

DESCRIPTION OF BLDG.

NEW ☐ ADD'N ☐ ALTER. ☐ REPLACE ☐

FEE COMPUTATION

QUAN.	ITEM	UNIT COST	FEE
1	GAS SYSTEMS:		1.50
	EVAPORATIVE COOLERS		
	VENTILATING SYSTEMS		
	REFRIGERATION SYSTEMS ALTERED, REPLACED, RELOCATED		
	AIR-CONDITIONING SYSTEMS ALTERED, REPLACED, RELOCATED		

SUB TOTAL →

HEATING APPLIANCES

(INSTALLED, ALTERED, REPLACED OR RELOCATED) @ _____ EACH

TYPE	B.T.U.	FEE
6 - Shop Heaters	175 M ea	12.00

AIR CONDITIONING OR REFRIGERATION SYSTEMS INSTALLED

QUANTITY	OVER	INCL.	ACTUAL TONS	UNIT COST	FEE
	0	20		@ EA.	
	20	50		@ "	
	50	UP		@ "	
AIR CIRCULATING OUTLETS OR INLETS				@ "	

I have carefully read and examined the above application and know the same to be true and correct. All provisions of Laws and Ordinances covering this type of construction will be complied with whether specified herein or not. No person shall be employed in violation of the Labor Code of the State of California.

PERMIT FEE	1.00
INVESTIGATION FEE	
TOTAL FEE	14.50

C. E. Henton
SIGNATURE OF CONTRACTOR OR AUTHORIZED AGENT

FORM B-55 PERMANENT

52173 SEP 16 69 PB 1450 -
CR. MO. CASH
NOTE: WHEN PROPERLY VALIDATED IN THIS SPACE THIS FORM CONSTITUTES A PERMIT TO DO THE WORK DESCRIBED HEREON.

INSPECTION RECORD

ITEM	INSPECTOR	DATE
GROUND WORK		
GAS	CLB	9-16-69
ROUGH HEATING	CLB	10-6-69
ROUGH REFRIG. OR AIR COND.		
DUCTS		
FINAL HEATING	CLB	10-15-69
FINAL REFRIG. OR AIR COND.		

CORRECTIONS & PARTIAL INSPECTIONS

Observe Mfrs Recommendation + Run 3-WIRE Elect. SERVICE (Rather than 2-WIRE) to Unit H&A Valves. CLK 10-6-69

Space heaters Now Completely WIRED CLK Mfrs Specs do Ascertain Whether WIRES not in Conduit are 24 Volts or More. CLK 10-10-69

JOB ADDRESS

800 MILFORD ST.
NUMBER STREET

APPLICATION FOR AIR
BUILDING SECTION, PUBLIC WORKS DIVISION
CITY OF GLENDALE, CALIFORNIA

CONTRACTOR BEACON INDUSTRIAL ELEC.	TEL. NO. 2728704
MAILING ADDRESS 9031 STA. MONICA BLVD.	STATE LIC. NO. 111990
OWNER SEMCO CORP.	CITY LIC. NO. 1939
MAILING ADDRESS 800 MILFORD	TEL. NO. 2476513

DESCRIPTION OF WORK

☐ NEW BLDG. ☒ EXIST. BLDG. ☐ NO SERV. CHANGE ☐ RECONNECT OR RESEAL | USE ZONE

FEE COMPUTATION

NOTE! TOTALS SHOWN BELOW MUST BE SUBMITTED IN DIAGRAM ON SEPARATE WORK SHEET PROVIDED FOR THIS PURPOSE.

21 FIXTURES ~~3.60~~

24 OUTLETS, BASE PLUGS, SWITCHES

~~45~~ FIRST TEN @ 25 EACH 2.50

ADDITIONAL @ ~~.15~~ .10 EACH 3.50

MOTORS

QUAN.	OVER	INCL.	ACTUAL HP	UNIT COST	FEE
6	0	1 HP	1/30	@ 1.00 EA.	6.00
1	1 HP	5 HP	4.0	@ 4.00 "	4.00
2	5 HP	20 HP	6.0	@ 6.00 "	12.00
2	20 HP	50 HP	30	@ ~~4.00~~ "	8.00
	50 HP	UP		@ "	

36.00
~~38.00~~

TOTAL AIR COND. H. P. ☐ SUB TOTAL → ~~38.50~~

_____ RANGE, OR OVEN OUTLETS @ _____ EACH _____

_____ TRANSFORMERS OR RECTIFIERS _____ KVA @ _____ PER KVA _____

_____ HEATING ELEMENTS OVER 1650 WATTS @ _____ EACH _____

_____ AIR CONDITIONER, PLUGS @ _____ EACH _____

_____ CLOTHES DRYER @ _____ EACH _____

_____ MISCELLANEOUS _____ _____

I have carefully read and examined the above application and know the same to be true and correct. All provisions of the Laws and Ordinances governing this type of construction will be complied with whether mentioned herein or not. No person shall be employed in violation of the Labor Code of the State of California.

PERMIT FEE @	2.00
SUPPLEMENTARY PERMIT FEE @ .50	
INVESTIGATION FEE	38.00
TOTAL FEE	~~38.50~~

Welda K. Merrick
SIGNATURE OF CONTRACTOR OR AUTHORIZED AGENT

FORM B-53 **PERMANENT**

53087 OCT 15 69 EL 38.00

CK. MO. CASH NOTE: WHEN PROPERLY VALIDATED IN THIS SPACE, THIS FORM CONSTITUTES AN ELECTRIC PERMIT TO DO THE WORK DESCRIBED HEREON.

INSPECTION RECORD
BASIC INSPECTIONS

ITEM	INSPECTOR	DATE
GROUND WORK		
ROUGH		
FINISH	[illegible]	12/23/69
FIXTURES	[illegible]	12/23/69
FINAL RELEASE TO PUBLIC SERV.	[illegible]	

PARTIAL OR MISC. INSPECTIONS

motor check (roof fan)	[illegible]	10/15/69
release for motors on plastic machine	[illegible]	12/23/69

UNSUCCESSFUL TRIPS

RECORD INFORMATION

O.H.	U.G.	TEMP. POWER POLE	NO. OF METERS

LITE _____ WIRE | PWR _____ PHASE | HEAT _____ KW

RANGE	OVEN	TABLE TOP	W. HTR.	DRYER

OTHER RES. APPLIANCES OVER 2 KW.

TOTAL KW OR HP. _____ S Φ

TOTAL HP. _____ 3 Φ

JOB ADDRESS

800 W. Milford
NUMBER STREET

APPLICATION FOR A

HEATING, VENTILATING, AIR-CONDITIONING OR REFRIGERATION PERMIT

BUILDING SECTION, PUBLIC WORKS DIVISION
CITY OF GLENDALE, CALIFORNIA

CONTRACTOR: B & B Heating & A/C	STATE LIC. NO.: 220548
MAILING ADDRESS: 8757 Lankershim B lvd	TEL. NO.: 768-1516
OWNER: Product Research	CITY BUS. LIC.: 1192
MAILING ADDRESS: 757 W. California St.	TEL. NO.: 240-2060

65450 DEC 8 70 PB 1050 -

(CK) MO. CASH

NOTE: WHEN PROPERLY VALIDATED IN THIS SPACE THIS FORM CONSTITUTES A PERMIT TO DO THE WORK DESCRIBED HEREON.

DESCRIPTION OF BLDG.

NEW ☐ ADD'N ☐ ALTER. ☐ REPLACE ☐

FEE COMPUTATION

QUAN.	ITEM	UNIT COST	FEE
1	GAS SYSTEMS:		1.50
	EVAPORATIVE COOLERS		
	VENTILATING SYSTEMS		
	REFRIGERATION SYSTEMS ALTERED, REPLACED, RELOCATED		
	AIR-CONDITIONING SYSTEMS ALTERED, REPLACED, RELOCATED		

SUB TOTAL →

HEATING APPLIANCES

(INSTALLED, ALTERED, REPLACED OR RELOCATED) @ _____ EACH

TYPE	B.T.U.	FEE
8-unit heaters	400,000	8.00
363 CFH		

AIR CONDITIONING OR REFRIGERATION SYSTEMS INSTALLED

QUANTITY	OVER	INCL.	ACTUAL TONS	UNIT COST	FEE
	0	20		@ EA.	
	20	50		@ "	
	50	UP		@ "	
AIR CIRCULATING OUTLETS OR INLETS				@ "	

I have carefully read and examined the above application and know the same to be true and correct. All provisions of Laws and Ordinances covering this type of construction will be complied with whether specified herein or not. No person shall be employed in violation of the Labor Code of the State of California.

PERMIT FEE	1.00
INVESTIGATION FEE	
TOTAL FEE	10.50

Bob Garcia

SIGNATURE OF CONTRACTOR OR AUTHORIZED AGENT

FORM B-55 PERMANENT

INSPECTION RECORD

ITEM	INSPECTOR	DATE
GROUND WORK		
GAS	DH	12-8-70
ROUGH HEATING		
ROUGH REFRIG. OR AIR COND.		
DUCTS		
FINAL HEATING	DH	12-14-70
FINAL REFRIG. OR AIR COND.		

CORRECTIONS & PARTIAL INSPECTIONS

Electric permit DH 12-14-70

JOB ADDRESS

800 MILFORD ST.
NUMBER STREET

APPLICATION FOR AN

ELECTRICAL PERMIT

BUILDING SECTION, PUBLIC WORKS DIVISION
CITY OF GLENDALE, CALIFORNIA

CONTRACTOR: BEACON INDUSTRIAL ELEC	TEL. NO.: BR 28704
MAILING ADDRESS: 9031 STA. MONICA BLVD L.A.	STATE LIC. NO.: 111990
OWNER: SEMCO	CITY LIC. NO.: 2155
MAILING ADDRESS: 800 MILFORD	TEL. NO.:

DESCRIPTION OF WORK

☐ NEW BLDG. ☒ EXIST. BLDG. ☐ NO SERV. CHANGE ☐ RECONNECT OR RESEAL | USE ZONE

FEE COMPUTATION

NOTE! TOTALS SHOWN BELOW MUST BE SUBMITTED IN DIAGRAM ON SEPARATE WORK SHEET PROVIDED FOR THIS PURPOSE.

45 FIXTURES ~~3.50~~

85 OUTLETS, BASE PLUGS, SWITCHES

10 FIRST TEN @ 25 EACH ~~2.50~~

80 ADDITIONAL @ .10 EACH ~~14.00~~

MOTORS

QUAN.	OVER	INCL.	ACTUAL HP	UNIT COST	FEE
	0	1 HP		@ EA.	
1	1 HP	5 HP		@ 1.5 "	1.50
2	5 HP	20 HP		@ 3.00 "	6.00
4	20 HP	50 HP		@ 4.00 "	16.00
	50 HP	UP		@ "	

TOTAL AIR COND. H. P. ____ SUB TOTAL → 37.50

____ RANGE, OR OVEN OUTLETS @ ____ EACH ____

____ TRANSFORMERS OR RECTIFIERS ____ KVA @ ____ PER KVA ____

____ HEATING ELEMENTS OVER 1650 WATTS @ ____ EACH ____

____ AIR CONDITIONER, PLUGS @ ____ EACH ____

____ CLOTHES DRYER @ ____ EACH ____

____ MISCELLANEOUS ____ ____

I have carefully read and examined the above application and know the same to be true and correct. All provisions of the Laws and Ordinances governing this type of construction will be complied with whether mentioned herein or not. No person shall be employed in violation of the Labor Code of the State of California.

PERMIT FEE @	2.00
SUPPLEMENTARY PERMIT FEE @ .50	
INVESTIGATION FEE	
TOTAL FEE	39.50

Waldo K. Morrick
SIGNATURE OF CONTRACTOR OR AUTHORIZED AGENT

FORM B-53

PERMANENT

48656 JUN 10 69 EL 39.50

CK'S MO. CASH NOTE: WHEN PROPERLY VALIDATED IN THIS SPACE, THIS FORM CONSTITUTES AN ELECTRIC PERMIT TO DO THE WORK DESCRIBED HEREON.

INSPECTION RECORD
BASIC INSPECTIONS

ITEM	INSPECTOR	DATE
GROUND WORK		
ROUGH		
FINISH		6/23/64
FIXTURES		6/23/64
FINAL RELEASE TO PUBLIC SERV.		"

PARTIAL OR MISC. INSPECTIONS

not accomplished		6/11/64

UNSUCCESSFUL TRIPS

RECORD INFORMATION

O.H.	U.G.	TEMP. POWER POLE	NO. OF METERS

LITE _____ WIRE | PWR _____ PHASE | HEAT _____ KW

RANGE	OVEN	TABLE TOP	W. HTR.	DRYER

OTHER RES. APPLIANCES OVER 2 KW.

TOTAL KW OR HP.	TOTAL HP.
_____ S Φ	_____ 3 Φ

800 MILFORD ST
NUMBER STREET

APPLICATION FOR A
BUILDING PERMIT
BUILDING SECTION, PUBLIC WORKS DIVISION
CITY OF GLENDALE, CALIFORNIA

CONTRACTOR OWNER	CITY LIC. NO.
MAILING ADDRESS PRODUCTS RESEARCH	TEL. NO. 240-2060
☐ ARCH. ☑ ENGR. LUNG WEN HSU	STATE LIC. NO. CO-6237
MAILING ADDRESS	TEL. NO.
OWNER PRODUCTS RESEARCH	TEL. NO. 240-2060
MAILING ADDRESS 5430 SAN FERNANDO RD	
CONSTRUCTION LENDER & BRANCH OWNER	
MAILING ADDRESS	

DESCRIPTION OF WORK

NEW ☑ ADD'N ☐ ALTER. ☐ REPAIR ☐ DEMOLISH ☐

FLOOR AREA INCR. OR DECR. (SQ.FT.)	NO. OF STORIES	NO. OF DWELLING UNITS
	—	N/A

PRESENT BLDG. USE	PROPOSED BLDG. USE
MFG. SITE	—

DESCRIBE WORK TO BE DONE INSTALL TWO STEEL UST STORAGE TANKS + CONCRETE PADS

LOT WIDTH	LOT DEPTH	NO. OF EXISTING BLDGS. ON LOT
IRR	IRR	11

NOTE! PROVIDE PLOT PLAN ON BACK SIDE OF ORIGINAL COPY ONLY

VALUATION NOTE: Include Labor, Mat., Wiring, Plumb., Heat, Etc. $ 7400

MAP BK 5632 PAGE 18 PARCEL # 1 SEC. SH. 20

LOT NO. ____ BLOCK NO. ____ TRACT Inset Rt Map

USE ZONE	FIRE ZONE	OCCUPANCY	TYPE OF CONSTR.
M2	2	M	V-N

REQ'D SET BACKS	FRONT	RIGHT SIDE	LEFT SIDE	REAR	SPECIAL CASE
	0	0	0	0	—

CITY ENGINEER Approval & Information by Others

EASEMENT ____ SEWER N/A

DIST. FACE OF CURB TO P.L. ____ FT. YES NO GRADING ____

PUBLIC SERVICE WATER LW ELECTRIC BPO

PLANNING 3/15/78

P.C. FEE	31.40	PERM. PLAN ☐	CHECKER'S APPROVAL
PERMIT FEE	48.40	W/ PLAN ☑	CW

I have carefully read and examined the above application and find the same to be true and correct. All provisions of the Laws and Ordinances governing building construction will be complied with whether specified herein or not. I agree not to occupy or allow occupancy of any building authorized by this permit until final building inspection has been received. "I certify that in the performance of the work for which this permit is issued I shall not employ any person in any manner so as to become subject to the workmen's compensation laws of California."

5m 50¢

Carl Lauderman OWNER
SIGNATURE OF OWNER OR CONTRACTOR

FORM B-51 (REV. 8/76) PERMANENT

CK. CASH M.O. PLAN CHECK VALIDATION 43671 MAR 15 78PC 31.46A-

CK. CASH M.O. NOTE: WHEN PROPERLY VALIDATED IN THIS SPACE, THIS FORM CONSTITUTES A BUILDING PERMIT TO DO THE WORK PRESCRIBED HEREIN. 43791 MAR 17 78PP 48.90A-

INSPECTION RECORD

ITEM (SET BACKS: FRONT | L. SIDE | FIELD CHECK R. SIDE | REAR)	INSPECTOR	DATE
TRENCHES: WIDTH ___ DEPTH per PLAN	HCO	3-20-78
1st. FLOOR JOIST: SLAB		
FRAMING		
FINAL	HCO	6-1-78

PARTIAL OR MISC. INSPECTIONS

JUN 2 1978		

DECLARATION OF OWNER


I am the bonafide owner of the building described in the foregoing application: Said building is a single family dwelling, used exclusively for living purposes except for the usual accessory buildings in connection with such dwelling. Said living premises are occupied or will be occupied by the owner. I will personally purchase all material and I will personally perform all labor in connection with the foregoing permit.

I declare under penalty of perjury that the foregoing is true and correct.

Signed Carl Leuckleman 3-16-78

Signature

NOTE: LOCATE ALL STRUCTURES ON LOT. MAKE BOTTOM OF PAGE THE STREET FRONTAGE

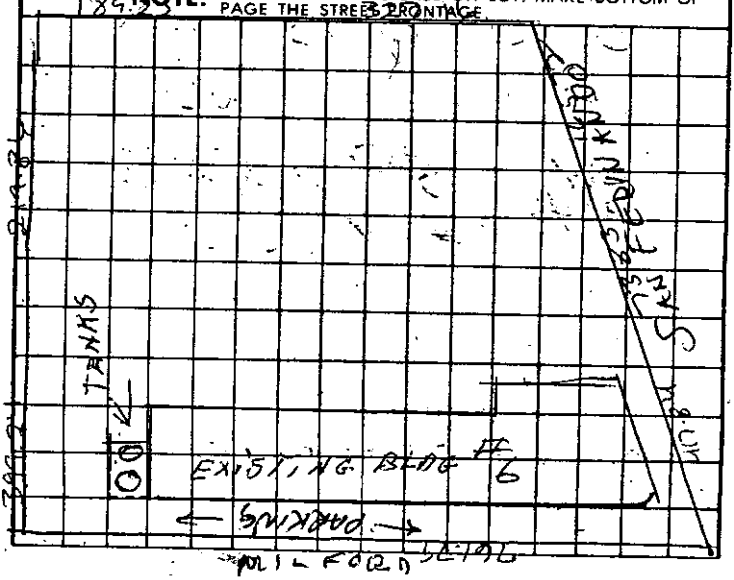

B-70

BUILDING RECORD

ADDRESS 5454 San Fernando Road Portion W. Glendale

TYPE III - Group E

PERMIT NO. 48166

COMPLETED 8-9-56

ARCHITECT

ENGINEER

CONTRACTOR Roulac Company

VALUATION	STORIES	ROOMS	APART'S.	EXT. WALLS	FIRE ZONE	USE ZONE
$30,000.00	1	17		Concrete	2	M-2

INSPECTIONS

DATE	INSPECTOR	REMARKS
8-9-56	F. W. Leggitt	Final Inspection C.O.I.

8-56

OWNER AMES HARRIS NEVILLE CO. ADDRESS 5454 San Fernando Rd. AW

PURPOSE OF BUILDING General Storage Bldg. SPECIAL PERMIT NO.

LOT 21 BLK TRACT 3784 FIRE DISTRICT NO. 2 M2

BUILDING

Date	5-3-57
No.	54427
Amt.	$17,600.00
Con.	Dudley Steel

	Date	Insp.
Foundation		
Piers Steel	5/7/57	RH
Steel Slab	5/57	RH
EXCEPT DRAIN LINES NO INSP		
1st Floor Joist		
Frame	12-30-57	Pa
Finish		

PLUMBING

Date	12-30-57
No.	54427
Fix.	4 WATER SYSTEM
Htr.	WATER SOFTENER
Gas.	0 SPRINKLER SYSTEM
Con.	

	Date	Insp.
Rough		
Gas		
Sewer		
Cesspool-Tank		
Rough Heating		
Heating		
Finish		

HEATING

Date	
No.	
Wall	
Floor	
Con.	

	LATH.	PLAST.
Date		
No.		
Yds. Int.		
Yds. Ext.		
Con		

	Date	Insp.
Ext. Lath		
Int. Lath		
Ext. Scratch		
Int. Brown		
Ext. Brown		
Finish		

SEWER

Date	
No.	
Sewer No.	
Cesspool	
Septic	
Con.	

WIRING

Date			Out.
No.			Sw.
Range	Oven		Fix.
Htr.	Dryer		Trans.
Mot.			
Con.			

	Date	Insp.
Rough		
Finish Wire		
Fixtures		
Meter		

Date		Out.
No.		Sw.
Power Pole		Fix.
Htr.		Mot.
Con.		

	Date	Insp.
Rough		
Finish Wire		
Fixtures		

Bldg.-Sign

1-28-55

48716

400.00

O R. S. Neon

Post holes

1-31-55 RH

5-9-56

PWL

Wiring

1-28-55

76485

1 out

1 trans.

O R. S. Neon

B-26

OWNER American Radiator - Standard Sanitary Corp. ADDRESS 5454 [illegible] San Fernando

PURPOSE OF BUILDING Bill Board SPECIAL PERMIT NO. 10218

LOT BLK TRACT Por. West Glendale FIRE DISTRICT NO.

BUILDING			PLUMBING			PLASTERING			WIRING		
Date 6-2-53			Date 7-15-54			Date			Date 6-18-53 Out. 16		
			No. 22335			No.			No. 70361 Sw.		
No. 44800			Fix. WATER SYSTEM 1						Range Fix. 6		
Amt. $600			Htr. WATER SOFTENER			Yds. Int.			Htr. Mot.		
			Gas. SPRINKLER SYSTEM			Yds. Ext.			Power Pole Trans.		
Con. Pac. Outdoor Adv.			Con. L H Bishop			Con.			Con. Harper		
	Date	Insp.		Date	Insp.		Date	Insp.		Date	Insp.
Foundation			Rough			Ext. Lath			Rough		P
1st Floor Joist			Gas			In. Lath			Finish Wire	6-18-53	P
Post holes	6-5-53	RH.	Sewer			Ext. Scratch			Fixtures		
Frame			Cesspool			In. Brown			Motor	New 1st meter	
Finish APR 1 '55		KG.	Heating JAN 22 '54		Mc	Ext. Brown			Furnace	6-18-53	D
			Finish JUL 15 '54		OJR	Finish			Range		
SEWER			HEATING	ELECTRIC		LATHING			WIRING		
Date			Date 11-23-53	Date		Date			Date Out.		
No.			No. 18242	No.		No.			No. Sw.		
Sewer No.			Wall	Sw.					Range Fix.		
Cesspool			Floor 1 Dual	Mot.		Yds. Int.			Htr. Mot.		
Septic			Unit 1			Yds. Ext.			Trans.		
Con.			Con. [illegible]			Con.			Con.		

Wiring
12-22-55
80168
4 out
fix 1-19-55 D
Mack Jones

B-26

OWNER Ames, Harris, Neville Co ADDRESS 5454 San Fernando

PURPOSE OF BUILDING general alterations SPECIAL PERMIT NO.

LOT BLK TRACT Por. W. Glendale FIRE DISTRICT NO. 1

BUILDING		
Date 10-28-54		
No. 58166		
Amt. 30,000.00		
Con. Roulac Co		
over	Date	Insp.
Foundation		
1st Floor Joist		
Steel & Masonry	NOV 15 54	Fwl
Frame	NOV 17 54	Fwl
Finish	8/9/56	Fwl

SEWER	
Date	
No.	
Sewer No.	
Cesspool	
Septic	
Con.	

PLUMBING		
Date 10-27-54		
No. 24034		
Fix. 22	WATER SYSTEM	
Htr. 1	WATER SOFTENER	
Gas.	SPRINKLER SYSTEM	
Con. Maloney		
over	Date	Insp.
Rough	11-1-54	CAW
Gas		
Sewer		
Cesspool-Tank		
Heating	JAN 2 55	
Finish	JAN 2 55	

over HEATING	
Date 11-12-54	
No. 24282	
Wall 1	
Floor 6	
Con. [illegible]	

Lath PLASTERING over		
Date 11-22-54		
No. 36951		
Yds. Int. 900		
Yds. Ext.		
Con. J A Davis		
	Date	Insp.
Ext. Lath		
In. Lath	NOV 23 54 NOV 24 54	EH
Ext. Scratch		
In. Brown	DEC 2 54	EH
Ext. Brown		
Finish	DEC 6 54	EG

LATHING	
Date	
No.	
Yds. Int.	
Yds. Ext.	
Con.	

over WIRING		
Date 10-15-54	Out. 12	
No. 75513	Sw.	
Range	Fix.	
Htr.	Mot. 20	
	Trans.	
Con. Hall Elec.		
over	Date	Insp.
Rough	DEC 17 54	H
Finish Wire	JUN 1 55	H
Fixtures	new 3ph meter	
Meter CBK. trans. 1-3ph 4W		
Date 11-16-54	Out. 20	
No. 75803	Sw. 10	
Power Pole	Fix. 25	
Htr.	Mot.	
Con. Ernest Elec.		
	Date	Insp.
Rough office	NOV 16 54	H
Finish Wire	JUN 1 55	H
Fixtures	JUN 1 55	H

wl NOV 9 '54 p. steel
DEC 9 '54

FEB 4 '55 chk. for trans. voltages.

PH FEB 10 '55 frame for "cotton picking" rm.

Lath & Plast.
2-16-55
77173
200 yds. int.
A. Davis

FEB 16 '55 Plast. lath
FEB 17 '55 " "
FEB 21 '55 " scr.
MAR 1 '55 " trim.
MAR 7 '55 finish

WIRE
2-15-55
6941
2 out.
1 sw.
2 fix.
1 mot.
1-5 HP
2-1/6 "
2-1/3 "

rnest Elec.
MAR 16 '55 Ro
MAR 17 '55
JUN 1 '55
JUN 1 '55

WIRE
2-26-55
79181
1 motors 7½
1
3/4
1/6

erdugo Elec
SEP 29 '55
SEP 29 '55

WIRE MOTORS
3-10 HP
1-7½
3-5
6-3
4-2
1-1½
20 1/2 HP

75513
NOV 8 '54 check sub feeders
NOV 16 '54 check underground to pres
NOV 22 '54 underground sew
DEC 8 '54 check controller on press moto
DEC 30 '54 check new print

PLBG
12-8-54
24651
9 fuel gas outl
gas fitting Maloney JAN 2 '55

Plbg.
25175
1-13-55
4 furn.
Glendale Htg & Air
fin JAN 27 '55

WIRE
9-29-55
79226
2 sw.
2 mot.
F. H. Smith,
RO. SEP 29 '55
fin SEP 29 '55

OWNER AMERICAN RADIATOR & STANDARD SANITARY CORP. ADDRESS ~~5458~~ 5454 SAN FERNANDO

PURPOSE OF BUILDING FOUNDATION ONLY SHIPPING BLDG. SPECIAL PERMIT NO.

LOT BLK TRACT FIRE DISTRICT NO.

BUILDING

Date 5-22-46
No. 55323
Amt. $35,000 00
Con. MYERS BROS.

	Date	Insp.
Foundation	6-19-46	OK Inl
1st Floor Joist	6-22-46	OK Inl
Steel wall	6-19-46	OK Inl
Frame	6-24	OK Inl
Finish		
Steel window	7-10-46	OK Inl

PLUMBING

Date
No.
Fix.
Htr.
Gas.
Con.

	Date	Insp.
Rough		
Gas		
Sewer		
Cesspool		
Heating		
Finish		

PLASTERING

Date
No.
Yds. Int.
Yds. Ext.
Con.

	Date	Insp.
Ext. Lath		
In. Lath		
Ext. Scratch		
In. Brown		
Ext. Brown		
Finish		

WIRING

Date 6-21-46 Out. 3
No. 45014 Sw.
Range Fix.
Htr. Mot.
Trans.
Con. FIELDING ELEC

	Date	Insp.
Rough	6/28	IN
Finish Wire	6/28	N
Fixtures		
Motor		
Furnace		
Range		

SEWER

Date
No.
Sewer No.
Cesspool
Septic
Con.

HEATING

Date
No.
Wall
Floor Dual
Unit
Con.

ELECTRIC

Date
No.
Sw.
Mot.

LATHING

Date
No.
Yds. Int.
Yds. Ext.
Con.

WIRING

Date 7-9-46 Out. 4
No. 44550 Sw.
Range Fix.
Htr. 5 H.P. Mot. 1
Trans.
Con. FIELDING ELEC

RECEIVED
JUN 28 1946

Permit 44550-0/9-7/10/46

11-5-46
74773
28-Fix.
1-W. HTR
1-W. System
3-Gas.
C & C Plbg Co.

JAN 27 1947

MAR 18 1947

RECEIVED
MAY 9 1947

11-26-48
#53792
2 OUTLETS
G.A. Pippitt
O/C 6-7-49

OWNER AM. RADIATOR & STANDARD SANITARY FIXTURE CO. ADDRESS 5458 SAN FERNANDO 5454

PURPOSE OF BUILDING COMM'L. SPECIAL PERMIT NO.

LOT BLK TRACT FIRE DISTRICT NO.

BUILDING

Date 7-31-46

No. 25793

Amt. $190,000 00

Con. MYERS BROS.

	Date	Insp.
Foundation	7-30	
1st Floor Joist		
Steel	7-10-46	
Steel Framing	10-23	
Frame	11-7-46	
Finish		
Wall Steel	9-23	

SEWER

Date 7-10-46

No. 73543

Sewer No. 16210

Cesspool

Septic

Con. C. & C. PLBG. Co

PLUMBING (over)

Date 7-10-46

No. 73543

Fix. 13

Htr. 1

Gas.

Con. C. & C. PLBG. Co.

	Date	Insp.
Rough	SEP 27 1946	
Gas		
Sewer	AUG 14 1946	
Cesspool		
Heating	Rough	
Finish	MAR 18 1947	

HEATING

Date 12-23-46

No. 75343

Wall

Floor 4 Dual

Unit

Con. MEHRING & HANSON

ELECTRIC

Date

No.

Sw.

Mot.

PLASTERING (over)

Date 12-2-46

No. 23365

Yds. Int. 400

Yds. Ext. —

Con. RALPH JAMES

	Date	Insp.
Ext. Lath		
In. Lath	12-6	
Ext. Scratch		
In. Brown	12-9	
Ext. Brown		
Finish	12-10	

LATHING (over)

Date 12-2-46

No. 23364

Yds. Int. —

Yds. Ext. 400

Con. DAN WELKER

WIRING

Date 9-10-46 Out. 121

No. 45199 Sw. 22

Range Fix. 70

Htr. 3 H.P. Mot. 7

Trans.

Con. FIELDING ELEC.

	Date	Insp.
Rough	11-27-46	
Finish Wire	3-18-47	
Fixtures	3-18-47	
Motor		
Furnace		
Range		

WIRING (over)

Date 4-24-47 Out.

No. 47333 Sw.

Range 1½ H.P. Fix.

Htr. 2 - ½ H.P. Mot. 3

Trans.

Con. Fielding Elec.

ELECT.
5-26-47
47570
1-MOTOR (3/4 H.P.)
SMITH ELECT.

SEWER

12-6-46 DEC 6 - 1946 Sewer - ME
#75174
1-SEWER #16463
C.P.C. PLBG. CO.

Lath

1-16-47
#23568
1400 YD INT.
—— EXT.
DON WELKER

1-20 A.L.B. Partial
1-28 " Lath & A.L.B

PLASTER

1-16-47
#23567
1600 YDS INT
—— EXT.
RALPH JONES

2-12 A.L.B
Final

47333 Roofing 5/8/47 - J.

RECEIVED
MAY 9 1941

OWNER AMES, HARRIS & NEVILLE CO. ADDRESS 5454 San Fernando Rd

PURPOSE OF BUILDING Automatic Fire Sprinklers SPECIAL PERMIT NO.

LOT 21 BLK TRACT 3784 FIRE DISTRICT NO.

BUILDING		
Date	12-30-57	
No.	56038	
Amt.	$1,415.00	
Con.	Grinnell Co. of Pacific	
	Date	Insp.
Foundation		
Steel		
1st Floor Joist		
Frame		
Finish	1/9/58 RCF	

PLUMBING		
Date	12-30-57	
No.	45289	
Fix.	WATER SYSTEM	
Htr.	WATER SOFTENER	
Gas.	SPRINKLER SYSTEM	
Con.	Grinnell Co.	
	Date	Insp.
Rough		
Gas		
Sewer		
Cesspool-Tank		
Rough Heating		
Heating		
Finish	3/10/58 OK	
HEATING		
Date		
No.		
Wall		
Floor		
Con.		

	LATH.	PLAST.
Date		
No.		
Yds. Int.		
Yds. Ext.		
Con		
	Date	Insp.
Ext. Lath		
Int. Lath		
Ext. Scratch		
Int. Brown		
Ext. Brown		
Finish		
SEWER		
Date		
No.		
Sewer No.		
Cesspool		
Septic		
Con.		

WIRING			
Date		Out.	
No.		Sw.	
Range	Oven	Fix.	
Htr.	Dryer	Trans.	
Mot.			
Con.			
		Date	Insp.
Rough			
Finish Wire			
Fixtures			
Meter			
Date		Out.	
No.		Sw.	
Power Pole		Fix.	
Htr.		Mot.	
Con.			
		Date	Insp.
Rough			
Finish Wire			
Fixtures			

enclose steel bldg with steel sheet
12-5-57
55910
$2,000
Dudley
12/3/57 RA

Sprinkler system
10-29-54
48173
$21,500
Grinnel Co. of the Pacific
12-8-54 Sprinkler Vault steel

B-6
Application Received

#634

1-C

CITY OF GLENDALE
Department of Public Works
DIVISION OF BUILDING

Application to Alter ☒ Repair ☐ Demolish ☐ or Move ☐

PLANS AND SPECIFICATIONS AND OTHER DATA MUST ALSO BE FILED

Application is hereby made to the Superintendent of Buildings of the City of Glendale for the approval of this detailed statement of specifications herewith submitted for the alteration, repair, demolition or moving of the building herein described. All provisions of the building ordinances and state laws sholl be complied with in the olteration of said building, whether herein specified or not. It is also understood thot the gronting of a permit on this application does not gront any right or privilege for the alteration, repair or demolition of the building herein described, on any public street or alley or on ony lond or portion thereof, the title or right of possession to which is in litigation by, or is disputed by the City, County or Stote; or as giving or granting any right or privilege to use the said structure or building for any purpose which is or may hereafter be prohibited by ordinance of the City of Glendale. A DOUBLE FEE WILL BE CHARGED IF JOB IS STARTED BEFORE PERMIT IS ISSUED. PLUMBING, ELECTRICAL AND PLASTERING PERMITS ARE NOT COVERED BY THIS APPLICATION.

Lot No. ..... Block ..... Tract portion Q GLENDALE

Job Address 5458 SAN FERNANDO RD. Fire District .....

Owner's Name AMES HARRIS NEVILLE CO.

Owner's Address 1070 N. ALAMEDA LOS ANGELES.

Architect's Name WM RUDOLPH Address 622 S LAKE, PASADENA.

Contractor's Name ROULAC CO. State License Number 113543 B-1

Contractor's Address 622 S. LAKE AVE, PASADENA, CAL.

Entire cost of the Proposed Improvements, $30,000.00 No. of Rooms .....

Purpose of the Building MANUFACTURING No. of Stories in height 1

Size of New Addition ..... x ..... Material of Foundation .....

Depth of Foundation ..... Size Footing ..... Size of Wall .....

Size of Exterior Studs ..... x ..... Interior Studs ..... x .....

Size of Mud Sills ..... x ..... Bearing Studs ..... x .....

Size of First Floor Joists ..... x ..... Second Floor Joists ..... x .....

Ceiling Joists ..... x ..... Roof Rafters ..... x .....

Whot is minimum height of Floor Joist above ground? .....

Specify moterial of Roofing .....

Number ond Kind of Chimneys ..... Size of Flues .....

Are there any Poles, Trees, Hydrants affecting driveway? .....

STATE ON THE FOLLOWING LINES JUST WHAT YOU WANT TO DO:

ADD TO PLUMBING FACILITIES & HEATING - CHANGE PARTITIONS & PLASTER, NEW ELECTRICAL FIXTURES, CHANGE ENTRANCE - PAINT

Date Issued 10-28 1954

PERMIT NO 48166

Make Diagram on Back of this Sheet

FINAL BUILDING INSPECTION IS REQUIRED BEFORE THIS BUILDING IS OCCUPIED

(SIGN HERE) ROULAC CO.
by Herbert J. Jackson
Owner or Authorized Agent

B-40

Application Received

CITY OF GLENDALE

DEPARTMENT OF PUBLIC WORKS
DIVISION OF BUILDING

APPLICATION FOR BUILDING PERMIT

TYPE I - II - III - IV

GROUP A | B | C | D | E | F | G | H | I | J

GLENDALE, CALIF. May 14 1946

APPLICATION IS HEREBY MADE TO THE SUPERINTENDENT OF BUILDINGS FOR PERMIT TO ERECT BUILDING IN ACCORDANCE WITH PROVISIONS OF CITY ORDINANCES AND STATE LAWS APPLICABLE THERETO OF THE DESCRIPTION, AND FOR THE PURPOSE HEREINAFTER SET FORTH.

A DOUBLE FEE WILL BE CHARGED IF JOB IS STARTED BEFORE PERMIT IS ISSUED.

OWNER'S NAME American Radiator and Standard Sanitary Corp.
Owner's Address 2135 Atlantic St., Los Angeles 21, California
PURPOSE OF BUILDING Office, Warehouse and Shipping Building
Number of Rooms ____ Entire Cost of Building $ Found. $35,000.00
JOB ADDRESS: 5458 San Fernando Blvd. Zone ____ Fire District ____
CONTRACTOR'S NAME Myers Bros. State License Number ____
Contractor's Address 3407 San Fernando Rd., Los Angeles 41, Calif.
Architect's Name Edward C. Taylor & Ellis W.Taylor Address 803 W. 3rd St., Los Angeles
Lot No. ____ Block ____ Tract ____
Size of Lot Irregular Size of Building Irregular
Will Building be erected on front or rear of lot? ____
NUMBER OF STORIES IN HEIGHT ____ Height of highest point of roof ____
Material of exterior walls ____ of interior walls ____
Material of Floors ____ of roof ____
Are there any Poles, Trees, Hydrants in Parkway, affecting Driveway? ____

REMARKS: Lot description - Portion of West Glendale as per Map recorded in Book 39, p. 42 of Misc. Records of Los Angeles County

FOUNDATION, SHIPPING BUILDING ONLY.


It is understood that any permit issued me on this application will not grant any right or privilege to erect any structure or any portion thereof upon any street or to use the same for any purpose that is or may hereafter be prohibited by the ordinance of the City of Glendale.

I have carefully examined and read the above application and know the same to be true and correct. All provisions of the Ordinances and Laws governing Building Construction will be compiled with, whether herein specified or not.

(Sign here) Taylor & Taylor Architect
by Roy B Parker
(Owner or Authorized Agent)

Permit Nmber 25323 Date Issued 5-22 1946

5458 San Fernando Rd.

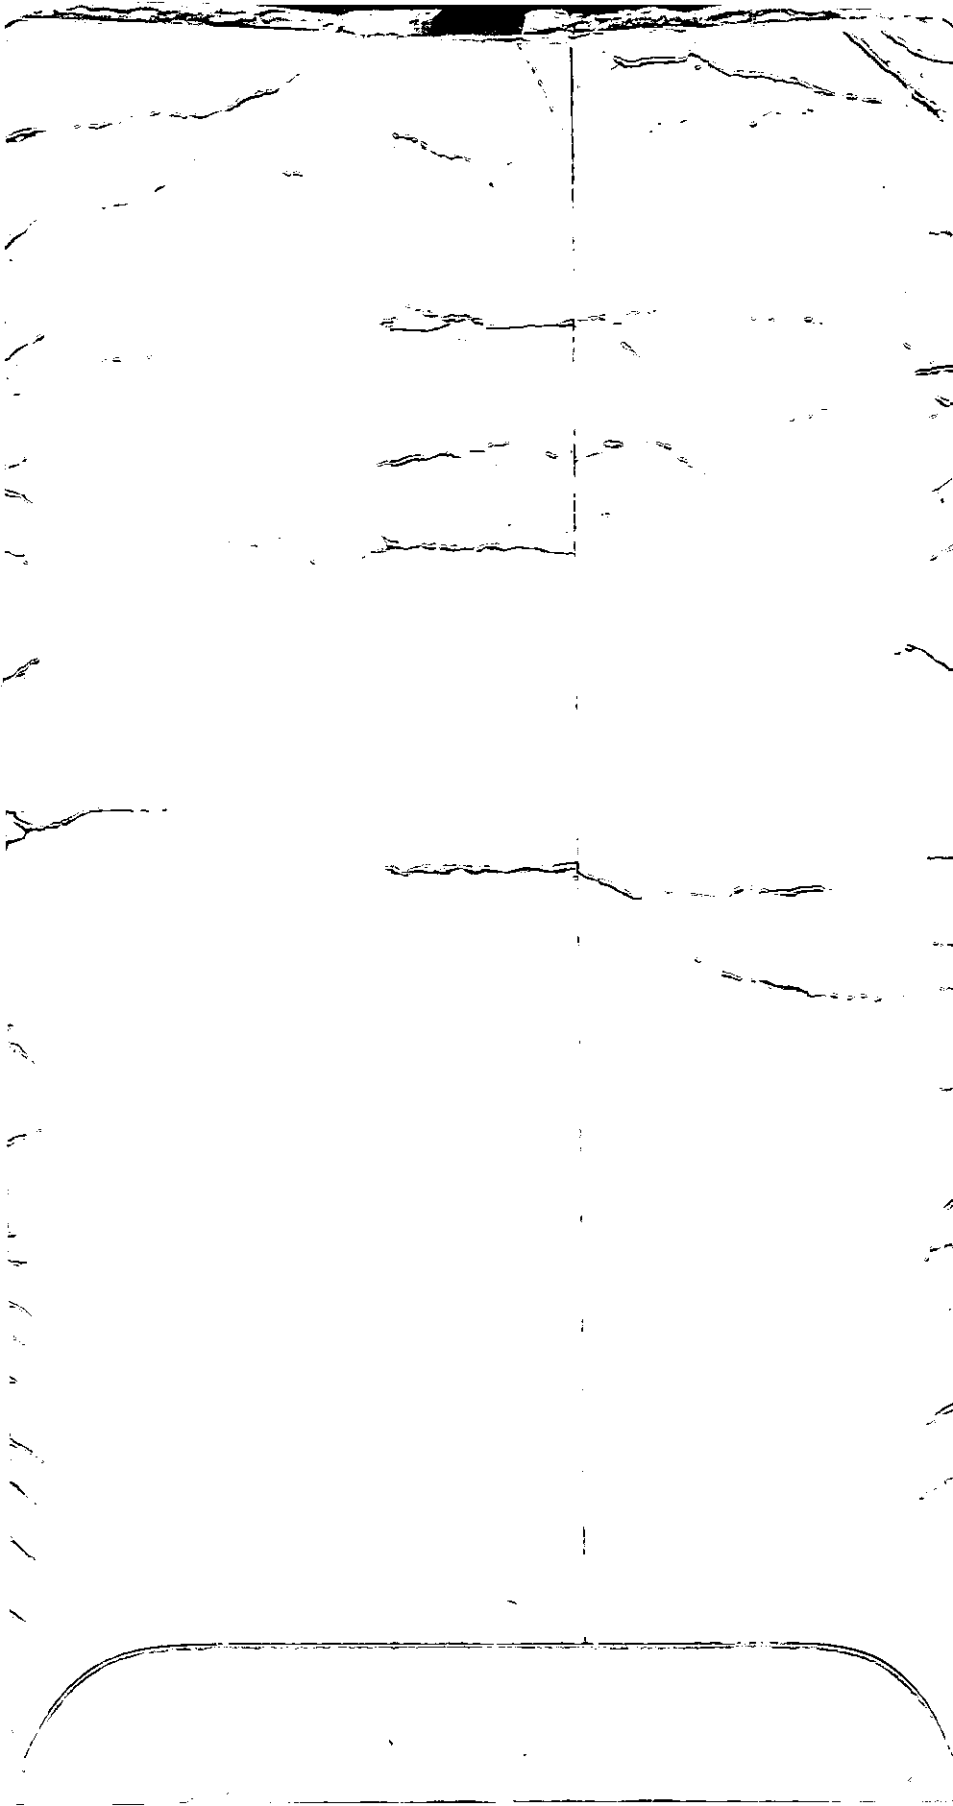

B-6

Application Received

2-22

1-C

CITY OF GLENDALE

DEPARTMENT OF PUBLIC WORKS

DIVISION OF BUILDING

Application to Alter ☐ **Repair** ☐ **Demolish** ☐ **or Move** ☐

PLANS AND SPECIFICATIONS AND OTHER DATA MUST ALSO BE FILED

Application is hereby made to the Superintendent of Buildings of the City of Glendale for the approval of this detailed statement of specifications herewith submitted for the alteration, repair, demolition or moving of the building herein described. All provisions of the building ordinances and state laws shall be compiled with in the alteration of said building, whether herein specified or not. It is also understood that the granting of a permit on this application does not grant any right or privilege for the alteration, repair or demolition of the building herein described, on any public street or alley or on any land or portion thereof, the title or right of possession to which is in litigation by, or is disputed by the City, County or State; or as giving or granting any right or privilege to use the said structure or building for any purpose which is or may hereafter be prohibited by ordinance of the City of Glendale. **A DOUBLE FEE WILL BE CHARGED IF JOB IS STARTED BEFORE PERMIT IS ISSUED.**

Lot No. _____ Block _____ Tract _____

Job Address 5458 Sanfernando Rd Fire District _____

Owner's Name American Radiator Corp.

Owner's Address 5458 Sanfernando Rd.

Architect's Name _____ Address _____

Contractor's Name Myers Bros State License Number 1429

Contractor's Address 9407 Sanfernando Rd L.A. 41

Entire cost of the Proposed Improvements, $ 450.00 Class of Building _____

Purpose of the Building Gasoline Storage No. of Stories in height Tanks & Pumps

Size of New Addition 2-1000 Gal. Tanks Material of Foundation _____

Depth of Foundation _____ Size Footing _____ Size of Wall _____

Size of Exterior Studs _____ x _____ Interior Studs _____ x _____

Size of Mud Sills _____ x _____ Bearing Studs _____ x _____

Size of First Floor Joist _____ x _____ Second Floor Joist _____ x _____

Ceiling Joists _____ x _____ Roof Rafters _____ x _____

What is minimum height of Floor Joist above ground? _____

Specify Material of Roofing _____

Number and Kind of Chimneys _____ Size of Flues _____

Are there any Poles, Trees, Hydrants affecting driveway? _____

STATE ON THE FOLLOWING LINES JUST WHAT YOU WANT TO DO:

Install 2-1000 Gal. Gasoline Tanks, 2 meter Pumps 1 Pump Island. 1 Concrete Slab 4" thick by 12'X20'. Connect Pumps to Tanks.


Date Issued 2-25 1947

PERMIT NO. 27367

Make Digram on Back of this Sheet

(SIGN HERE) Pelham Freeman

Owner or Authorized Agent

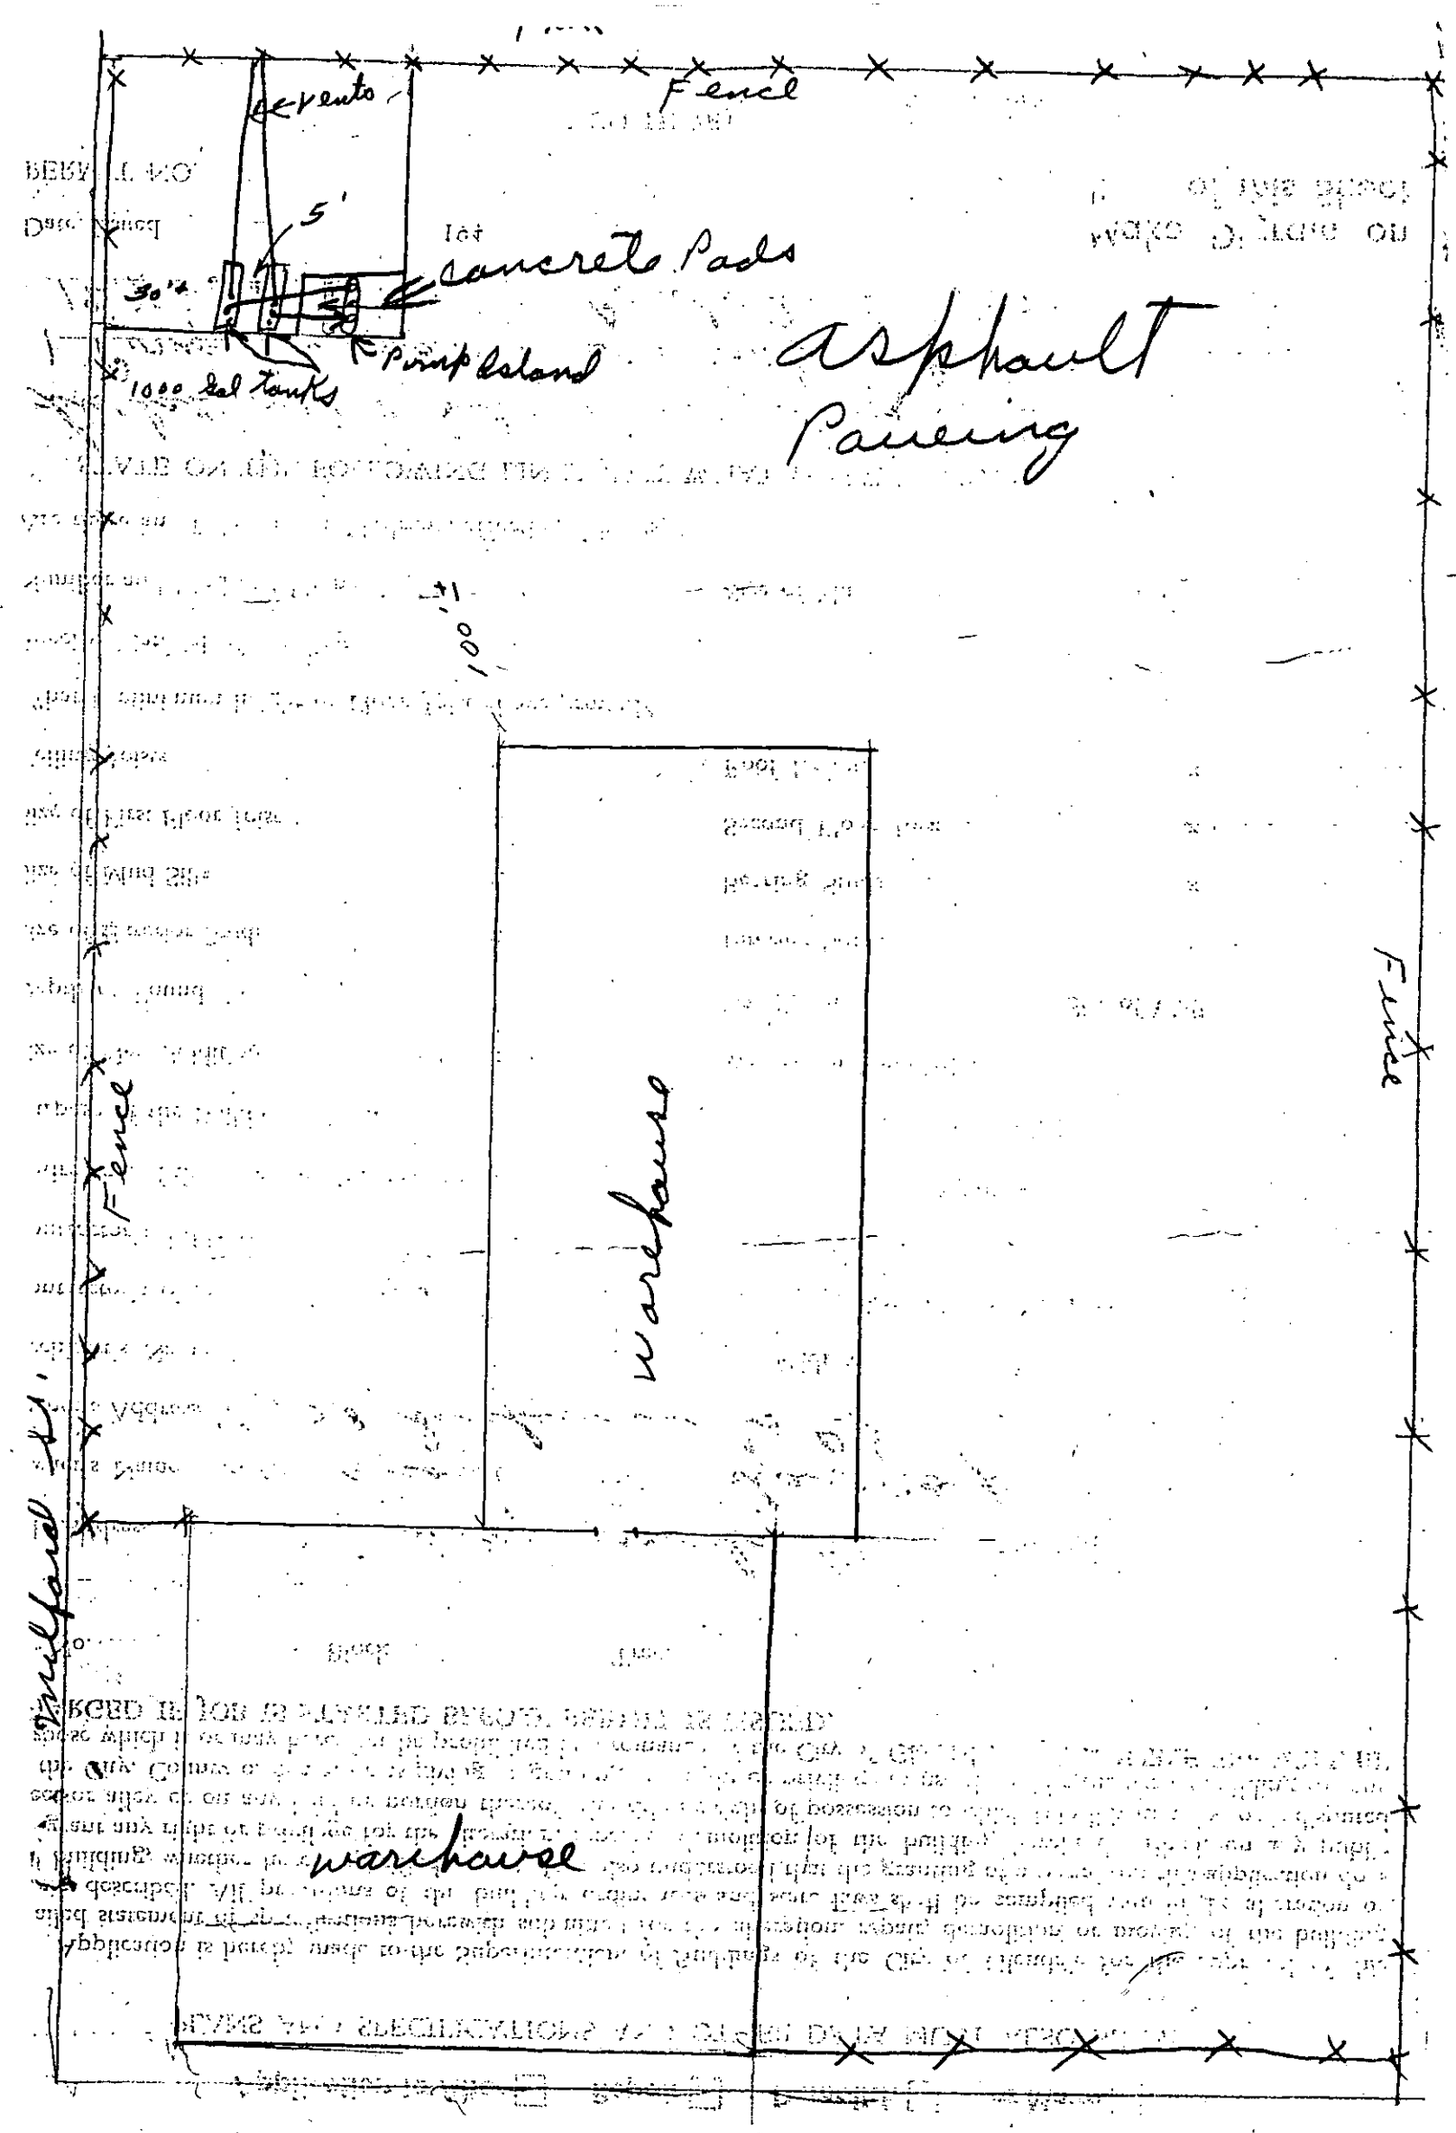
Fence
Concrete Pads
5'
30'-4"
Pump Island
1000 Gal Tanks
asphalt
Paving
100'
Fence
Warehouse
Fence
Smallpond St.
warehouse

4

CITY OF GLENDALE
DEPARTMENT OF PUBLIC WORKS
DIVISION OF BUILDING

APPLICATION IS HEREBY MADE FOR A PERMIT TO INSTALL FILLING STATION

Glendale, Calif. 2-25 19 42

Owner's name American Radiator

Address 5458 San Fernando Rd.

Job Address 5458 San Fernando Rd. Fire District No.

FILLING STATION—
Tanks 2 size 5'x8' ft.; capacity 1000 gals. Tanks located 75 ft. from any building

Tanks constructed of { 12 guage galvanized steel (Riveted to steel joint / Oxy-acetylene / Electric welded ←) Coated with tar or rust-resisting material ← ; ..... Inch Iron, riveted or caulked }

Tank, top, depth below surface of ground 4 ft. Total 2000 gal.

Present tankage if any none distance between each tank 5 ft.

Has a permit been granted to excavate in parkway? no

Make of pump? Has pump an automatic closing valve? yes Is pump inside or outside of building? outside

Every gasoline discharge pipe used with a hydraulic or pressure system should be equipped with an emergency shutoff valve, located above the floor level, in addition to shutoff of hose; also same shall be protected from mechanical injury at least 4 feet above water control valve and not less than 4 feet above floor level.
State if this provision has been or will be complied with yes.

Every pipe shall lead out of the top of the tank with which it is connected and shall be put together with litharge and glycerine.

State if such conditions do or will exist or what yes

A galvanized iron vent pipe, not less than 1 inch in diameter, shall extend from each tank up alongside the building to a point not less than 2 feet above the roof, and shall in no event be less than 10 feet above ground level and shall be provided with a return ell. State if such conditions do or will exist or what

Is gasoline carried in open can? no Has can been approved by Fire Marshall?

Are "No Smoking" Signs displayed? will be How many?


Is metal receptacle with tight-fitting cover maintained for waste, etc.?

The use of gasoline or distillate under pressure for purpose of cleaning is prohibited except for spraying to be done in open shed or properly ventilated room. State if such conditions do or will exist or what no.

I have carefully examined and read the above application and know the same is true and correct, and hereby certify and agree that if a permit is issued that all the provisions of Ordinance No. 377 or its amendments will be complied with, whether herein specified or not.

(Sign here) Myers Bros. by Pelham Fuller
Owner or authorized agent.

Building Permit No. 27367

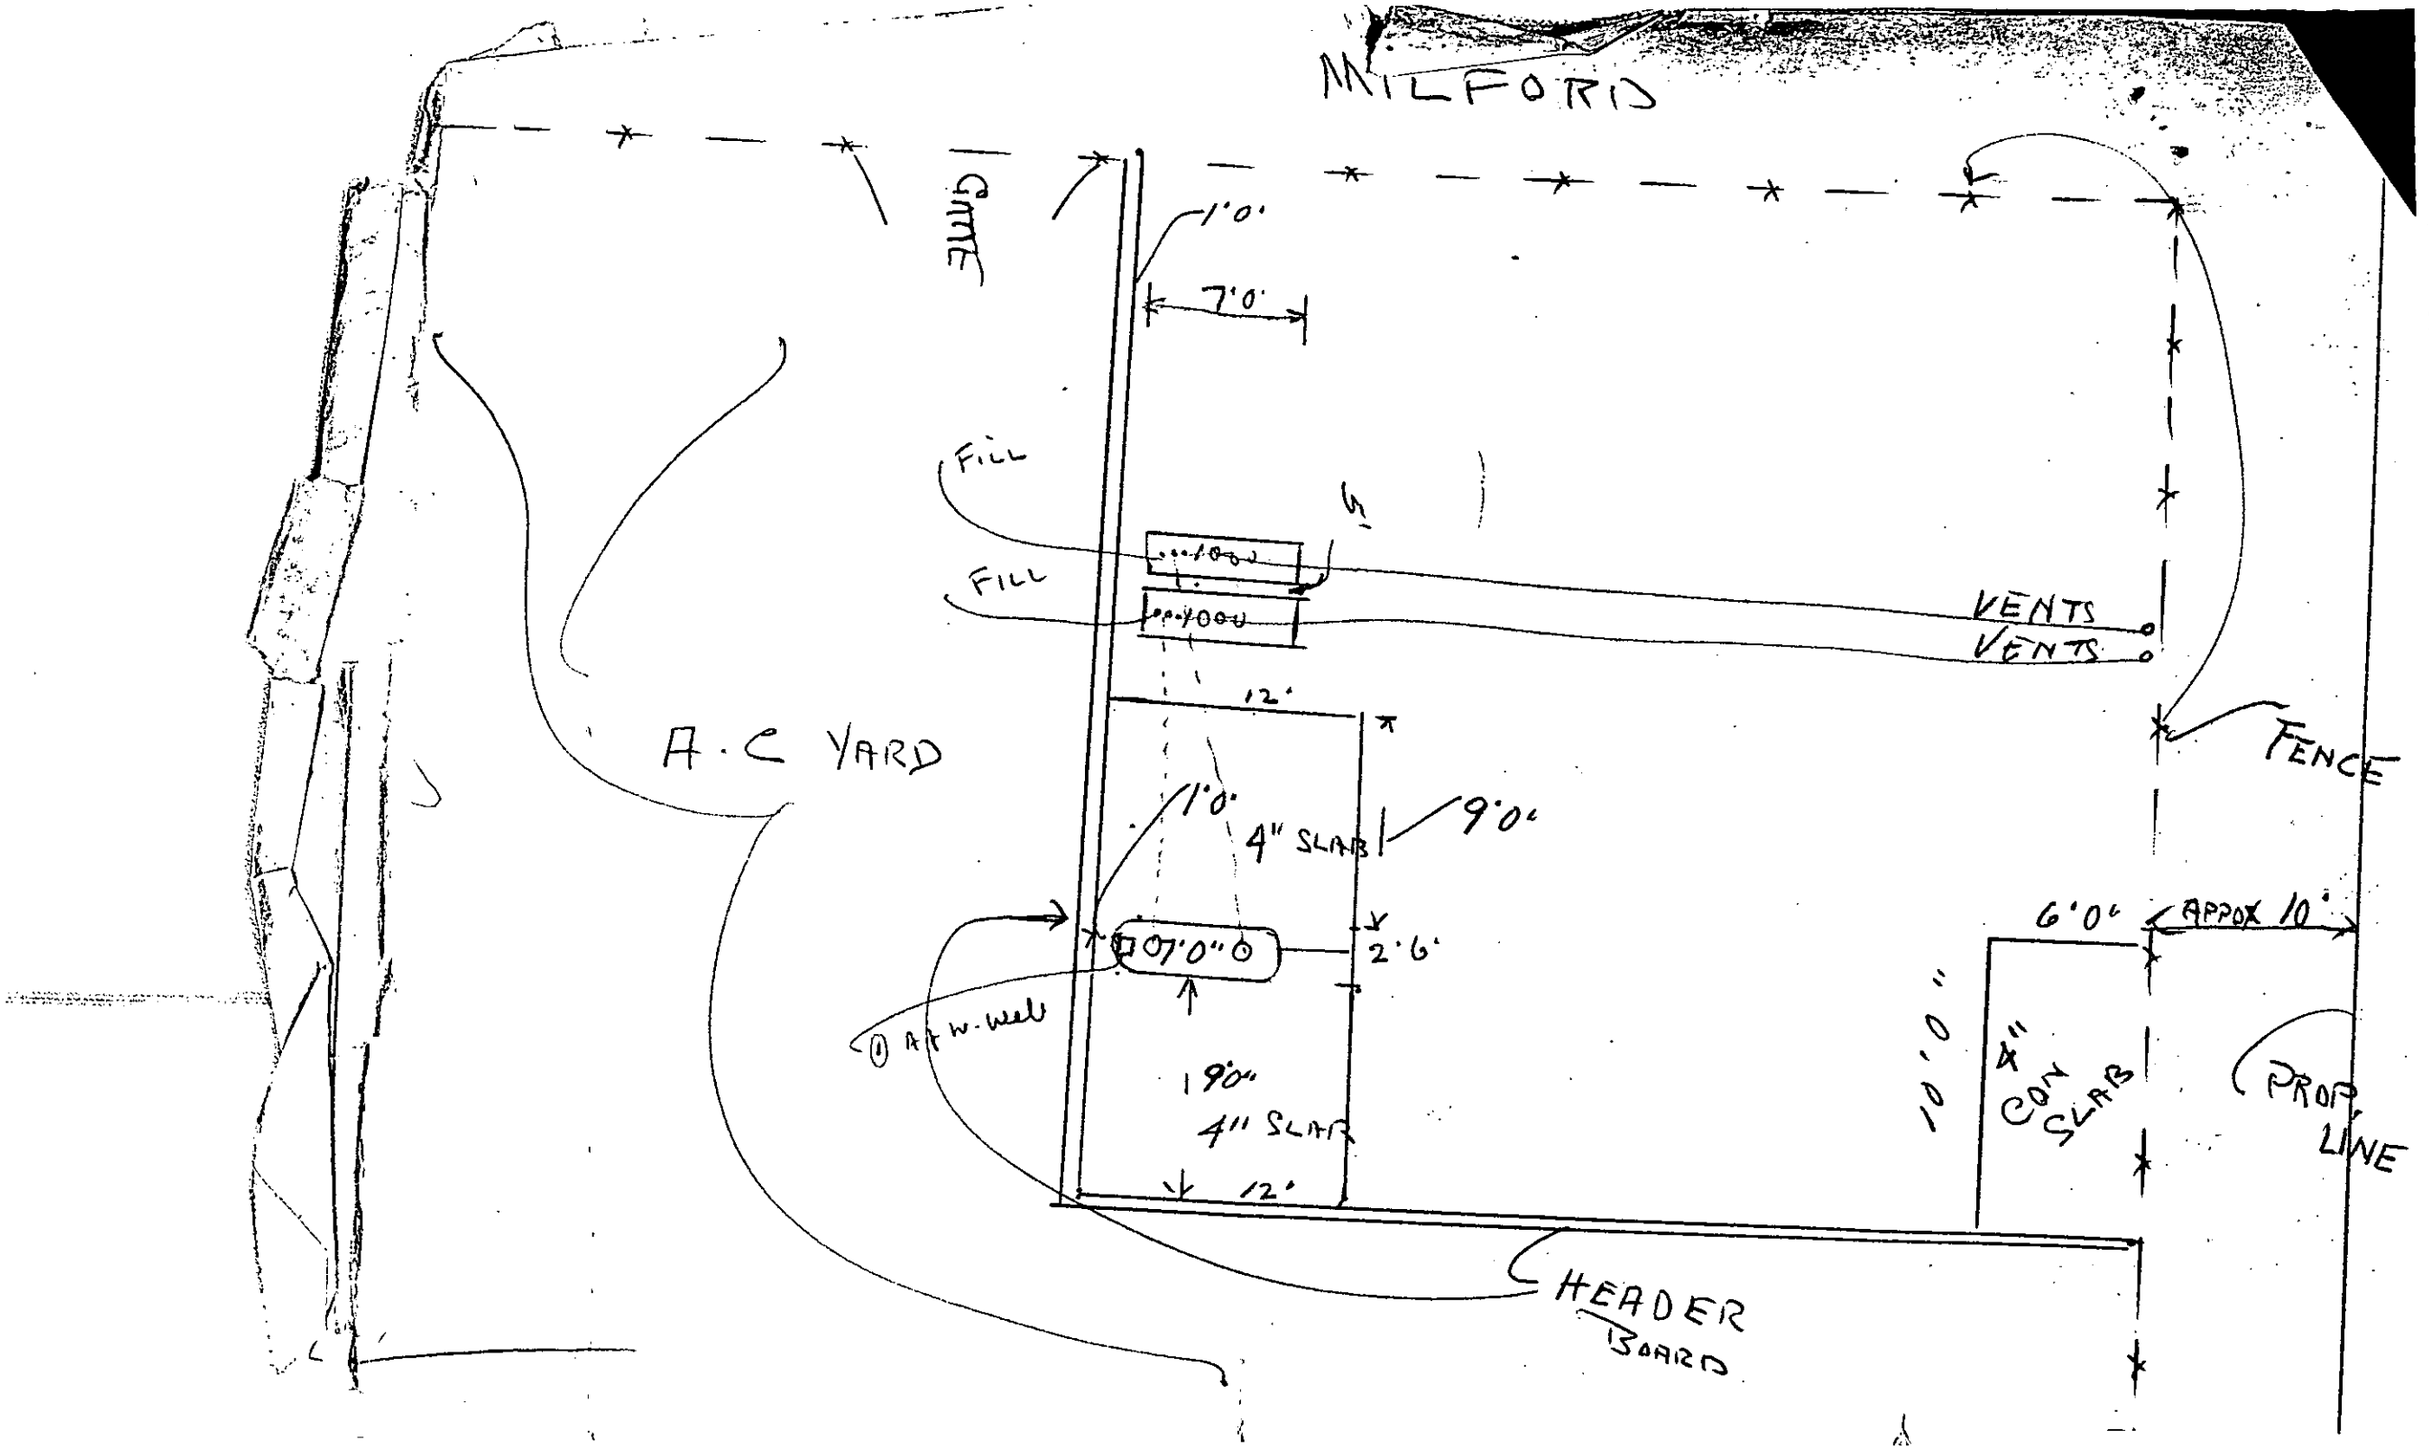
MILFORD
GATE
1'0"
7'0"
FILL
FILL
VENTS
VENTS
12'
A.C YARD
FENCE
1'0"
4" SLAB
9'0"
6'0"
APPOX 10'
2'6"
1 A/C W. well
10'0"
4" CON SLAB
PROP LINE
9'0"
4" SLAB
12'
HEADER BOARD

B-6

Application Received

1-C

CITY OF GLENDALE
DEPARTMENT OF PUBLIC WORKS
DIVISION OF BUILDING

Application to Alter ☐ Repair ☐ Demolish ☐ or Move ☐

PLANS AND SPECIFICATIONS AND OTHER DATA MUST ALSO BE FILED

Application is hereby made to the Superintendent of Buildings of the City of Glendale for the approval of this detailed statement of specifications herewith submitted for the alteration, repair, demolition or moving of the building herein described. All provisions of the building ordinances and state laws shall be compiled with in the alteration of said building, whether herein specified or not. It is also understood that the granting of a permit on this application does not grant any right or privilege for the alteration, repair or demolition of the building herein described, on any public street or alley or on any land or portion thereof, the title or right of possession to which is in litigation by, or is disputed by the City, County or State; or as giving or granting any right or privilege to use the said structure or building for any purpose which is or may hereafter be prohibited by ordinance of the City of Glendale. **A DOUBLE FEE WILL BE CHARGED IF JOB IS STARTED BEFORE PERMIT IS ISSUED.**

Lot No. _____ Block _____ Tract _____

Job Address 5458 Sanfernando Rd Fire District _____

Owner's Name American Radiator Corp.

Owner's Address 5458 Sanfernando Rd.

Architect's Name _____ Address _____

Contractor's Name Myers Bros State License Number 1429

Contractor's Address 3407 Sanfernando Rd L.A. 41

Entire cost of the Proposed Improvements, $ 450.00 Class of Building _____

Purpose of the Building Gasoline Storage No. of Stories in height Tanks & Pumps

Size of New Addition 2-1000 Gal Tanks Material of Foundation _____

Depth of Foundation _____ Size Footing _____ Size of Wall _____

Size of Exterior Studs _____ x _____ Interior Studs _____ x _____

Size of Mud Sills _____ x _____ Bearing Studs _____ x _____

Size of First Floor Joist _____ x _____ Second Floor Joist _____ x _____

Ceiling Joists _____ x _____ Roof Rafters _____ x _____

What is minimum height of Floor Joist above ground? _____

Specify Material of Roofing _____

Number and Kind of Chimneys _____ Size of Flues _____

Are there any Poles, Trees, Hydrants affecting driveway? _____

STATE ON THE FOLLOWING LINES JUST WHAT YOU WANT TO DO:


Install 2-1000 Gal. Gasoline Tanks, 2 meter Pumps 1 Pump Island. 1 Concrete Slab 4" thick by 12'X20'. Connect Pumps to tanks.


Date Issued 2-25 1947

PERMIT NO. 27367

Make Digram on Back of this Sheet

(SIGN HERE) Pelham Freeman
Owner or Authorized Agent

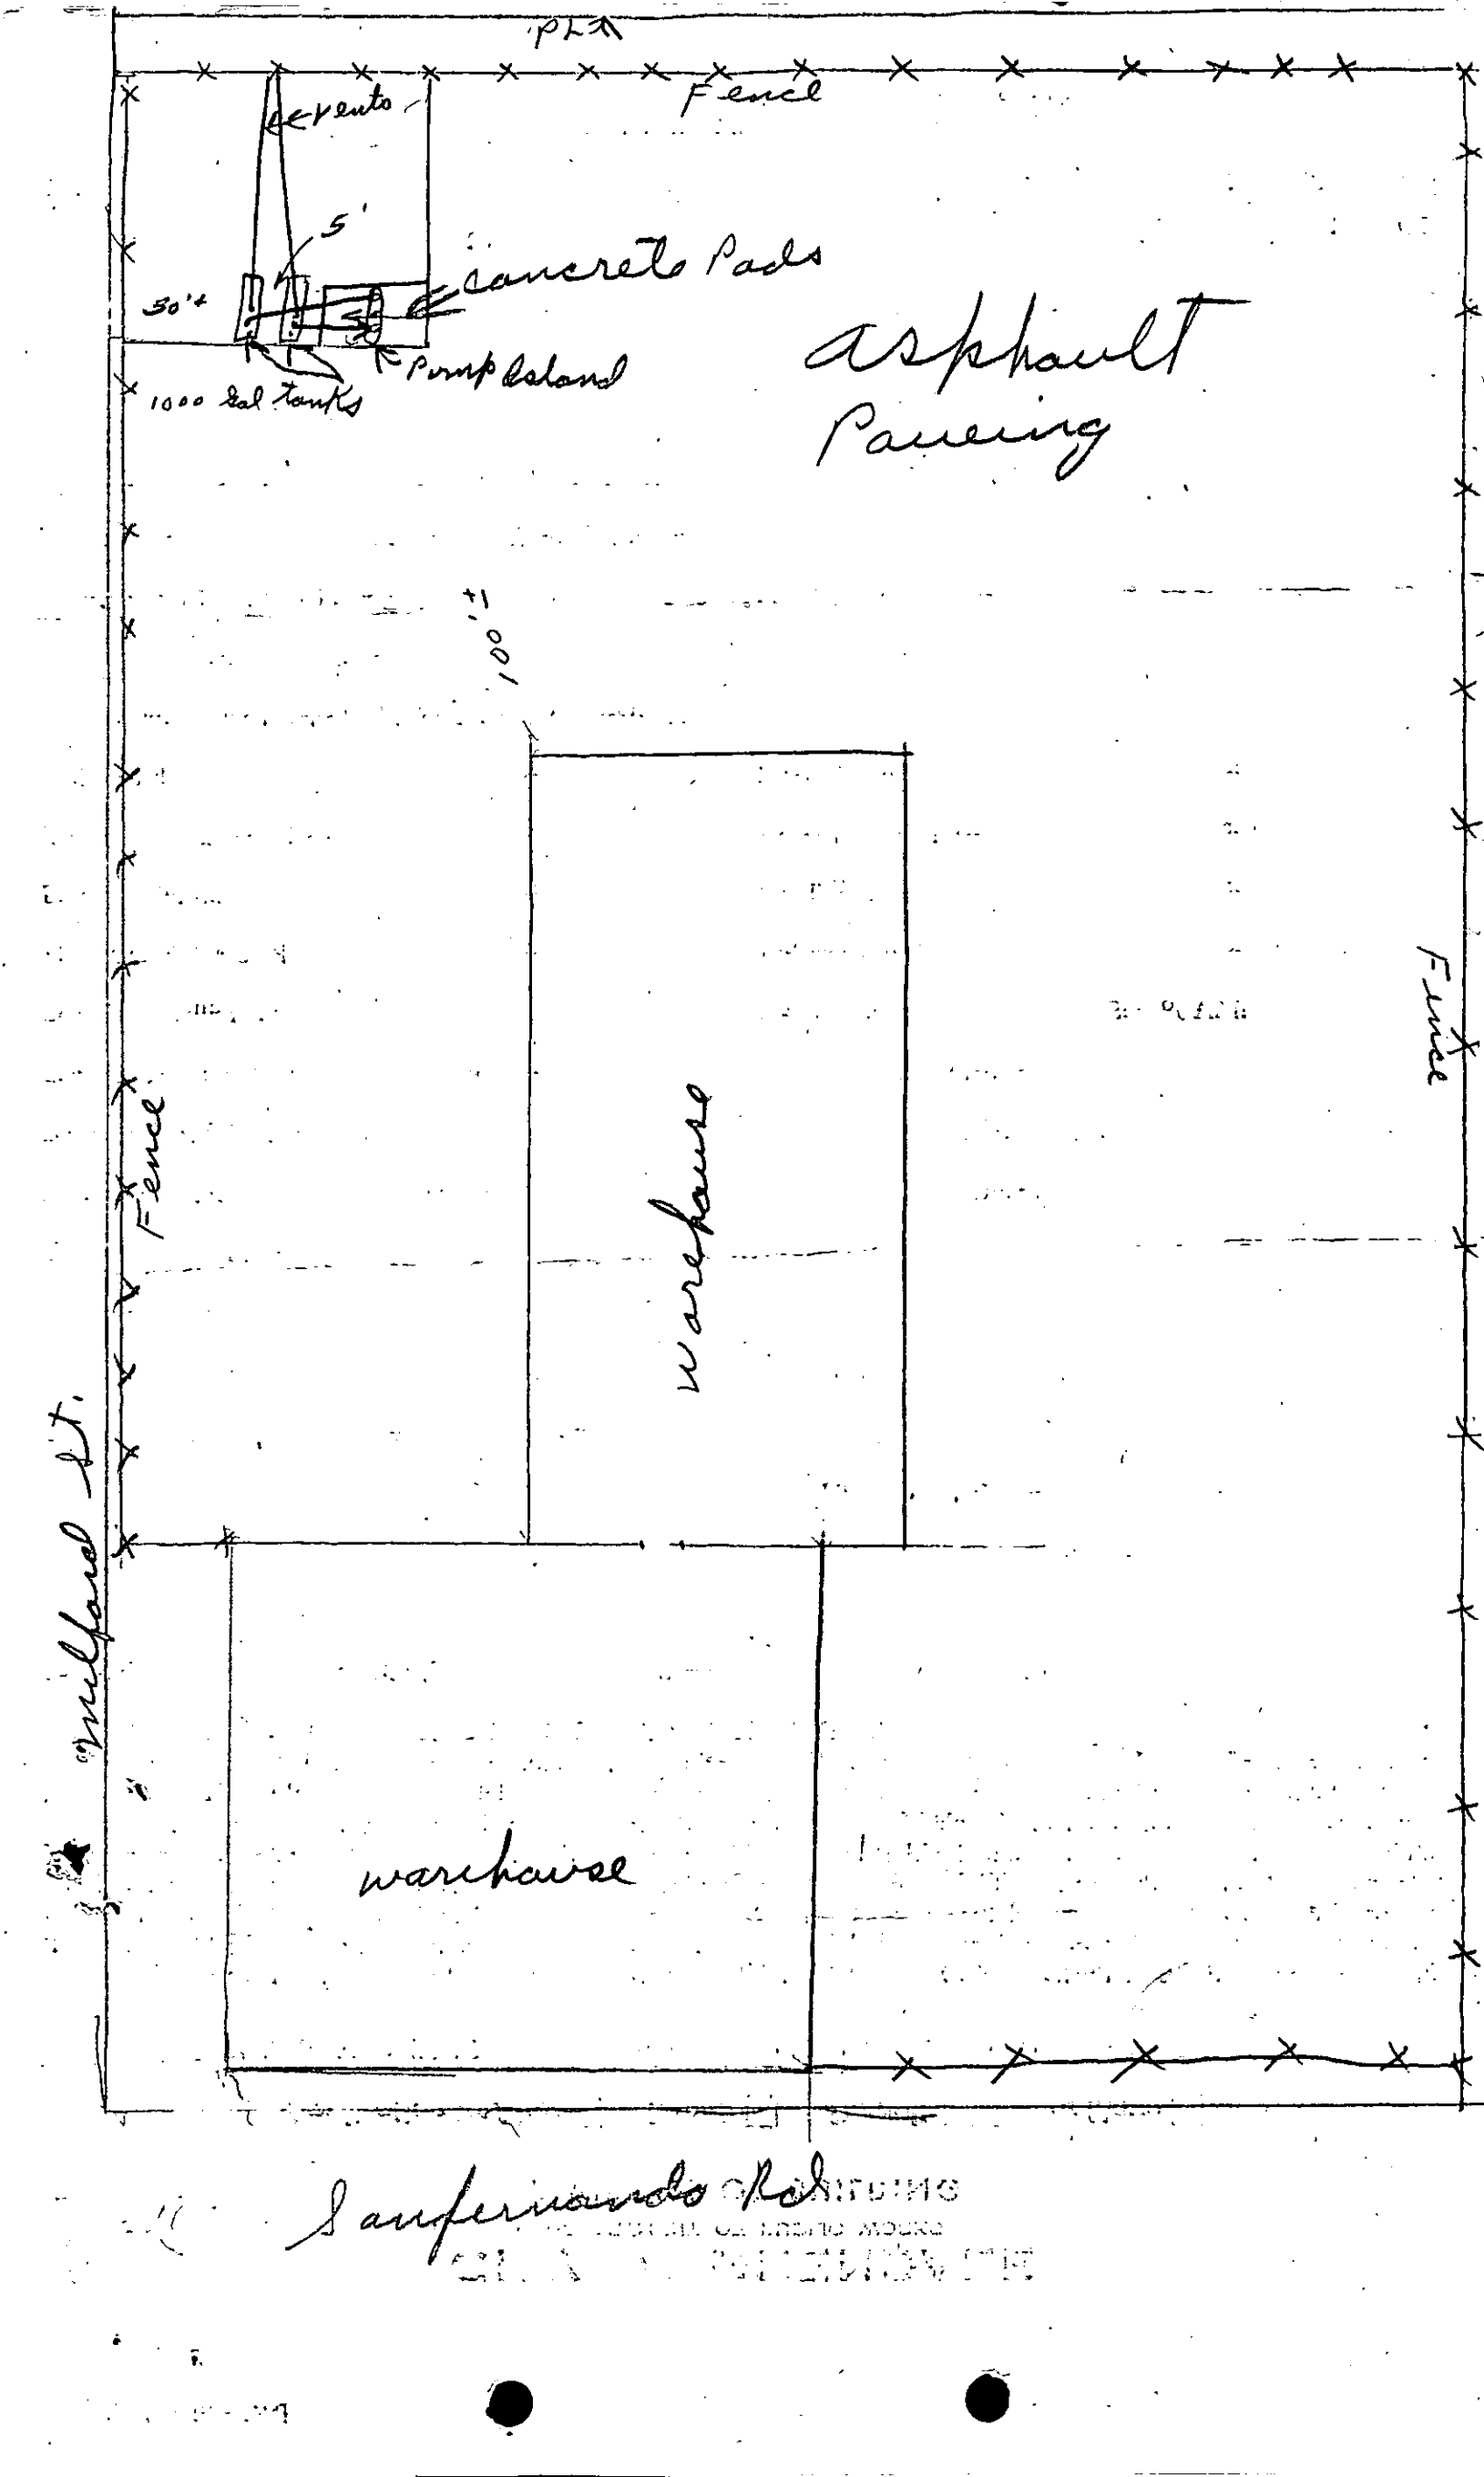
Fence
Fence
5'
50'±
Concrete Pads
Pump Island
1000 Gal Tanks
asphault
Paveing
100'±
Fence
Fence
warehouse
warehouse
Midland Dr.
San Fernando Rd.

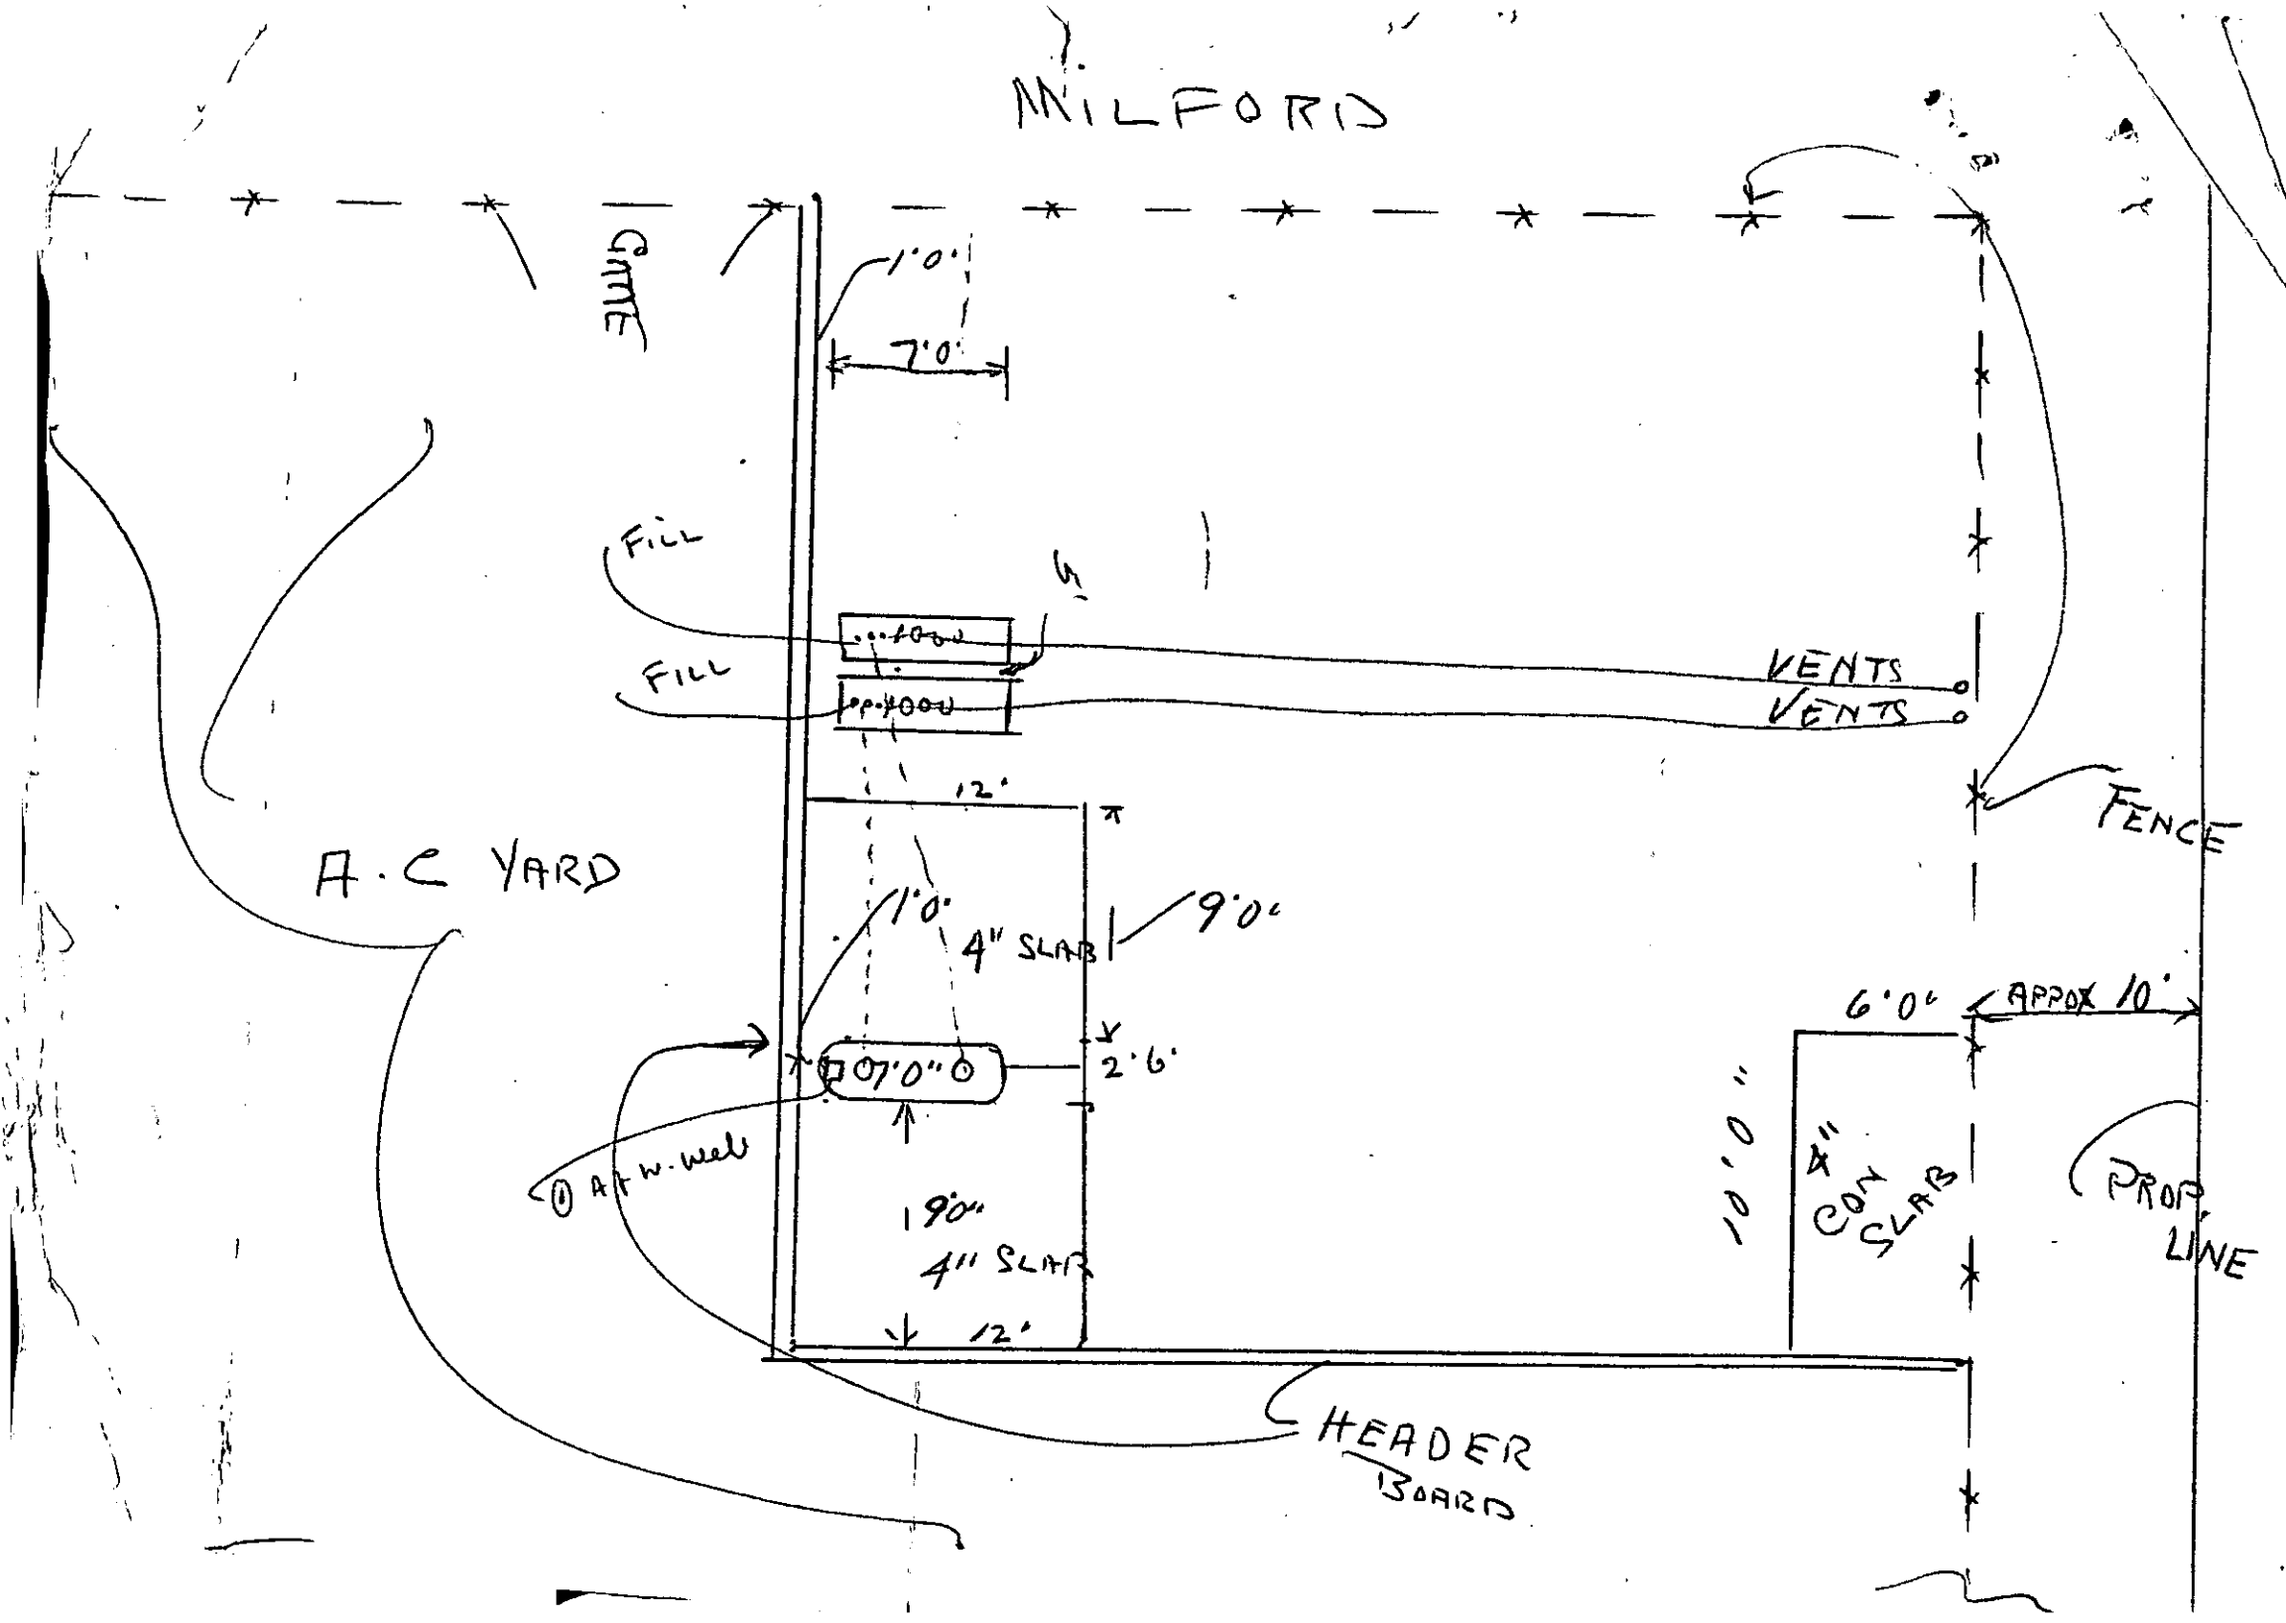
MILFORD
GATE
1'0"
7'0"
FILL
FILL
VENTS
VENTS
FENCE
12'
A.C YARD
1'0"
4" SLAB
9'0"
6'0"
APPOX 10'
2'6"
10'0"
4" CON SLAB
PROP. LINE
A/C W. well
19'0"
4" SLAB
12'
HEADER BOARD

FEB 25 1 07 PM '07
CITY OF GLENDALE

4

CITY OF GLENDALE
DEPARTMENT OF PUBLIC WORKS
DIVISION OF BUILDING

APPLICATION IS HEREBY MADE FOR A PERMIT TO INSTALL FILLING STATION

Glendale, Calif. 2-25 19 47

Owner's name American Radiator

Address 5455 San Fernando Rd.

Job Address 5458 San Fernando Rd. Fire District No.

FILLING STATION---

Tanks 2 size 5'X8' ft.; capacity 1000 gals. Tanks located 75 ft. from any building

Tanks constructed of { 12 guage galvanized steel (Riveted to steel joint / Oxy-acetylene / Electric welded ←) Coated with tar or rust-resisting material ← ; ..... Inch Iron, riveted or caulked }

Tank, top, depth below surface of ground 4 ft. Total 2000 gal.

Present tankage if any none distance between each tank 5 ft.

Has a permit been granted to excavate in parkway? no

Make of pump? ..... Has pump an automatic closing valve? yes Is pump inside or outside of building? outside

Every gasoline discharge pipe used with a hydraulic or pressure system should be equipped with an emergency shutoff valve, located above the floor level, in addition to shutoff of hose; also same shall be protected from mechanical injury at least 4 feet above water control valve and not less than 4 feet above floor level.

State if this provision has been or will be complied with yes.

Every pipe shall lead out of the top of the tank with which it is connected and shall be put together with litharge and glycerine.

State if such conditions do or will exist or what yes

A galvanized iron vent pipe, not less than 1 inch in diameter, shall extend from each tank up alongside the building to a point not less than 2 feet above the roof, and shall in no event be less than 10 feet above ground level and shall be provided with a return ell. State if such conditions do or will exist or what

Is gasoline carried in open can? no Has can been approved by Fire Marshall?

Are "No Smoking" Signs displayed? will be How many?

Is metal receptacle with tight-fitting cover maintained for waste, etc.?

The use of gasoline or distillate under pressure for purpose of cleaning is prohibited except for spraying to be done in open shed or properly ventilated room. State if such conditions do or will exist or what no.

I have carefully examined and read the above application and know the same is true and correct, and hereby certify and agree that if a permit is issued that all the provisions of Ordinance No. 377 or its amendments will be complied with, whether herein specified or not.

(Sign here) Myers Bros. by Pelkah Freeman
Owner or authorized agent.

Building Permit No. 27567

B-38

4

CITY OF GLENDALE
DEPARTMENT OF PUBLIC WORKS
DIVISION OF BUILDING

APPLICATION IS HEREBY MADE FOR A PERMIT TO INSTALL FILLING STATION

Glendale, Calif. 2-25 19 47

Owner's name American Radiator

Address 5458 Sanfernando Rd.

Job Address 5458 Sanfernando Rd. Fire District No.

FILLING STATION----

Tanks 2 size 5'x8' ft.; capacity 1000 gals. Tanks located 75 ft. from any building

Tanks constructed of { 12 guage galvanized steel (Riveted to steel joint / Oxy-acetylene / Electric welded ←) Coated with tar or rust-resisting material ← ; ..... Inch Iron, riveted or caulked }

Tank, top, depth below surface of ground 4 ft. Total 2000 gal.

Present tankage if any none distance between each tank 5 ft.

Has a permit been granted to excavate in parkway? no

Make of pump? Has pump an automatic closing valve? yes Is pump inside or outside of building? outside

Every gasoline discharge pipe used with a hydraulic or pressure system should be equipped with an emergency shutoff valve, located above the floor level, in addition to shutoff of hose; also same shall be protected from mechanical injury at least 4 feet above water control valve and not less than 4 feet above floor level.

State if this provision has been or will be complied with yes.

Every pipe shall lead out of the top of the tank with which it is connected and shall be put together with litharge and glycerine.

State if such conditions do or will exist or what yes

A galvanized iron vent pipe, not less than 1 inch in diameter, shall extend from each tank up alongside the building to a point not less than 2 feet above the roof, and shall in no event be less than 10 feet above ground level and shall be provided with a return ell. State if such conditions do or will exist or what

Is gasoline carried in open can? no Has can been approved by Fire Marshall?

Are "No Smoking" Signs displayed? will be How many?


Is metal receptacle with tight-fitting cover maintained for waste, etc.?

The use of gasoline or distillate under pressure for purpose of cleaning is prohibited except for spraying to be done in open shed or properly ventilated room. State if such conditions do or will exist or what no.

I have carefully examined and read the above application and know the same is true and correct, and hereby certify and agree that if a permit is issued that all the provisions of Ordinance No. 377 or its amendments will be complied with, whether herein specified or not.

(Sign here) Myers Bros. by Pelham Freeman
Owner or authorized agent.

Building Permit No. 27367

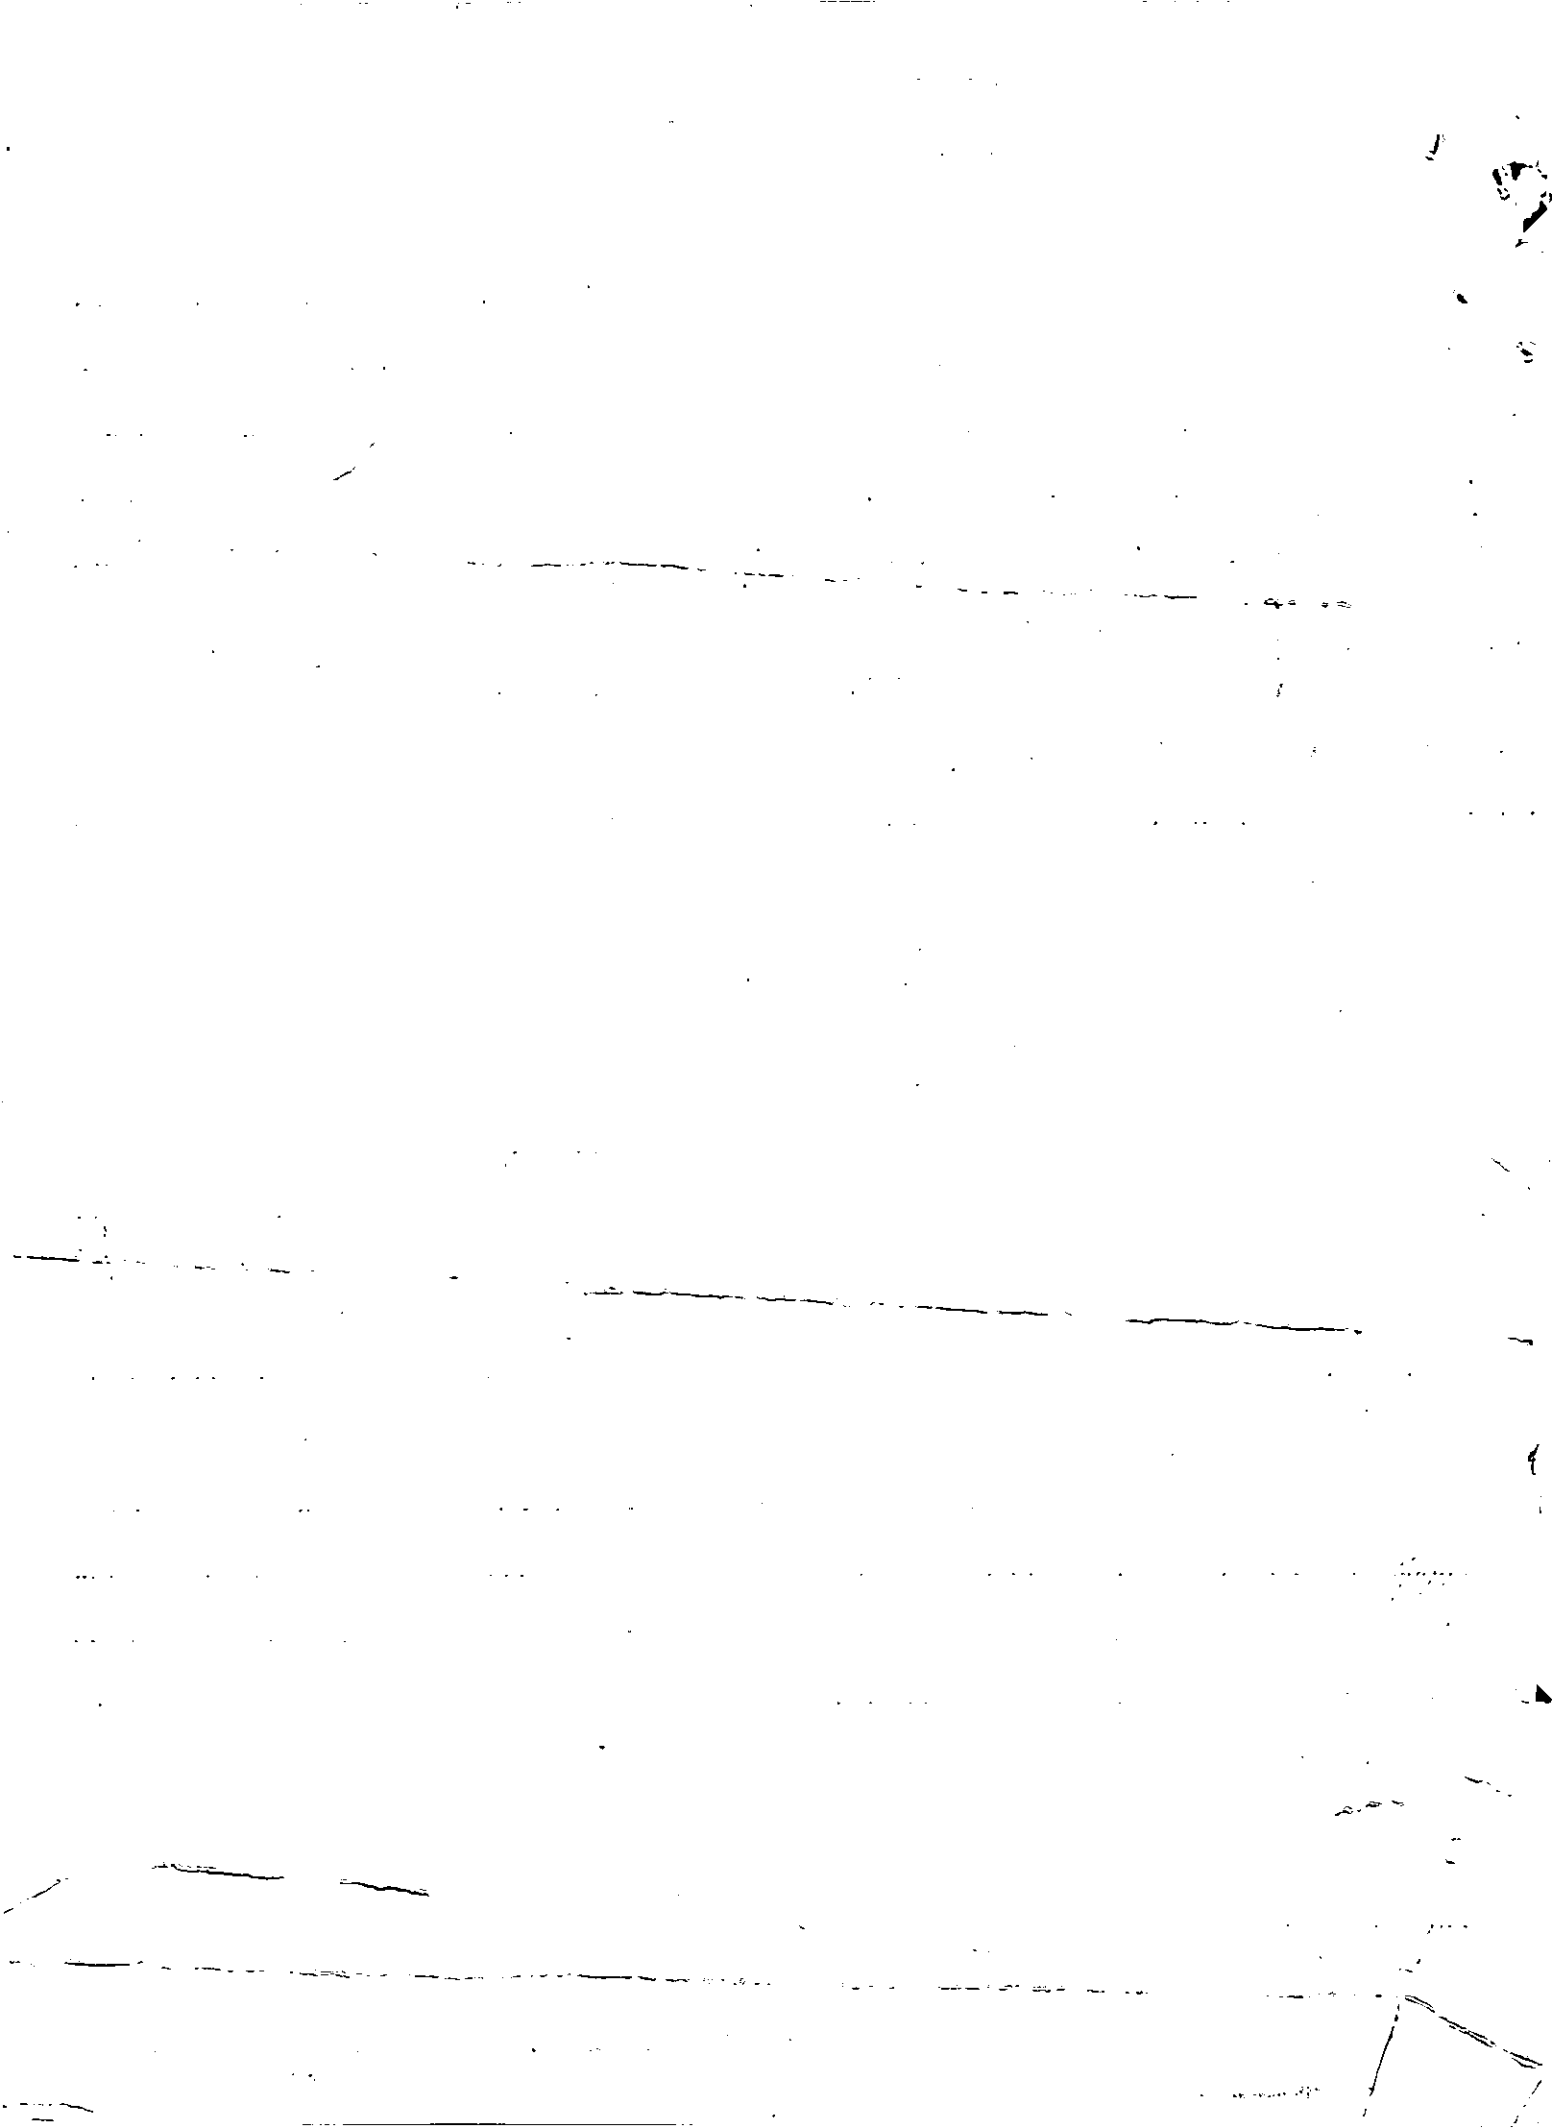

March 17, 1955

Roulac Construction Co.
622 South Lake Avenue
Pasadena, Calif.

Gentlemen:

Final Inspection of the building located at 5458 San Fernando Road was made on March 15, 1955 as requested. The following items were noted for correction before final approval is given and a Certificate of Occupancy issued:

1. Exit door at northwest corner of factory area No. 4 to swing outward
2. Exit signs of letters 5" minimum in height to be placed over all exit doors (8 signs)
3. Handrails required at each side of wood stairways
4. Install a handrail at each side of monumental stairway at front entrance
5. Final Electric inspection needed.

Please call for re-inspection when the indicated corrections have been made.

Very truly yours

CITY OF GLENDALE

E. W. Holland
Supt. of Buildings

RH:bh

State of California -- The Resources Agency
DEPARTMENT OF PARKS AND RECREATION

PRIMARY RECORD

Primary #
HRI #
Trinomial
NRHP Status Code 5S3
Other Listings

Page 1 of 2 **Resource Name or #:** 5426 San Fernando Rd

P1. Other Identifier

***P2. Location:** **Not for Publication** **Unrestricted**

***a. County** Los Angeles and (P2c, P2e, and P2b or P2d. Attach a Location Map as Necessary.)

***b USGS 7.5' Quad** Burbank **Date** 2018 **T** 1N **; R** 13W **;** **of** **of Sec** **B. M.**

c. Address 5426 San Fernando Rd **City** Glendale **Zip** 91203

d. UTM: Zone , **mE/** **mN** **e. Other Locational Data:** APN: 5638018032

***P3a. Description**

Character-defining Features

- ■ One-story height
- ■ Irregular plan, simple massing, asymmetrical composition
- ■ Reinforced concrete and steel construction
- ■ Flat roof with parapet and cantilevered canopies
- ■ Unadorned cement plaster wall surfaces with brick accent panels
- ■ Corner entrance set back from sidewalk with wide concrete steps and raised brick planters
- ■ Flush metal door with sidelights
- ■ Flush-mounted, steel sash, divided light awning and fixed windows
- ■ Rounded corner

Alterations

No major alterations

Integrity

The property retains integrity of location, design, setting, materials, workmanship, feeling, and association.

P5a. Photograph or Drawing (Photograph required for buildings, structure, and objects.)



***P3b. Resource Attributes:** HP8. Industrial building

***P4. Resources Present** ■ Building

***P5b. Description of Photo** View Southeast, 2017

***P6. Date Constructed/Age and Source** 1946; 1947; 1962; 1967; 1977, LA County Tax Assessor

***P7. Owner and Address**

***P8. Recorded by:**
Historic Resources Group
12 S Fair Oaks Ave, Suite 200
Pasadena, CA 91105

***P9. Date Recorded** 2017

***P10. Survey Type** Intensive

***P11. Report Citation:** Historic Resources Group, City of Glendale South Glendale Historic Context Statement, September 30, 2014.

***Attachments:** ■Building, Structure, and Object Record

State of California -- The Resources Agency
DEPARTMENT OF PARKS AND RECREATION

BUILDING, STRUCTURE, AND OBJECT RECORD

Primary #
HRI #

Page 2 of 2 **NRHP Status Code** 5S3

***Resource Name or #:** 5426 San Fernando Rd

B1. Historic Name:
B2. Common Name: Ver

B3. Original Use: Industrial **B4. Present Use:** Industrial

***B5. Architectural Style:** Industrial Vernacular

***B6. Construction History:**
File also lists 5420-5426 as address. 1929 Certificate of Inspection shows early use as an industrial building for the Glendale Lumber Co. PERMIT: 1940, Fence alteration for owner, Hollywood Water Heater. PERMIT: 1947, Addition of room to existing offices for owner Emma Boyd by contractor W.R. Harter. No architect listed. First mention of Products Research Co. is 1951. PERMIT: 1956, Owner is Products Research Co. PERMIT: 1957, Conversion of area to offices for owner E.E. Boyd. PERMIT: 195X, Repairs due to fire damage for owner Emma E. Boyd with architect listed as Eugene D. Birnbaum and contractor as Edgar N. Gregg. PERMIT: 1957, Construction of wall in warehouse building for owners Ruth Jennings, Edna Boyd, and Helen Gregg. 1957 Certificate of Inspection shows owner as Jennings, Gregg and Boyd.

Owner History:
Address not listed in available city directories.

***B7. Moved** No **Date:** **Original Location** ***B8. Related Features**

B9a. Architect: **b. Builder:**

B10. Significance: Industrial Development: Industrial Development (1890-1955) **Area** South Glendale

Period of Significance: 1946; 1947 **Property Type:** Industrial **Applicable Criteria:** 1

This property was evaluated during the 2017 South Glendale historic resources survey. It is eligible for listing in the Glendale Register under local Criterion 1 as an excellent example of industrial development from the immediate post-World War II period, representing the continued growth of San Fernando Road as an important industrial corridor in South Glendale.

B11. Additional Resource Attributes:

***B12. References**

Historic Resources Group, City of Glendale South Glendale Historic Context Statement, September 30, 2014.
City of Glendale Building Permits.
Glendale City Directories.
Sanborn Fire Insurance Maps.



B13. Remarks:

***B14. Evaluator:** Christine Lazzaretto; Robby Aranguren

***Date of Evaluation:** December 2017

5426 San Fernando Road
5426 San Fernando Road
Glendale, CA 91203

Inquiry Number: 6456994.5
April 20, 2021

The EDR-City Directory Abstract

Environmental Data Resources Inc

6 Armstrong Road
Shelton, CT 06484
800.352.0050
www.edrnet.com

TABLE OF CONTENTS

SECTION

Executive Summary

Findings

City Directory Images

Thank you for your business.
Please contact EDR at 1-800-352-0050
with any questions or comments.

Disclaimer - Copyright and Trademark Notice

This Report contains certain information obtained from a variety of public and other sources reasonably available to Environmental Data Resources, Inc. It cannot be concluded from this Report that coverage information for the target and surrounding properties does not exist from other sources. **NO WARRANTY EXPRESSED OR IMPLIED, IS MADE WHATSOEVER IN CONNECTION WITH THIS REPORT. ENVIRONMENTAL DATA RESOURCES, INC. SPECIFICALLY DISCLAIMS THE MAKING OF ANY SUCH WARRANTIES, INCLUDING WITHOUT LIMITATION, MERCHANTABILITY OR FITNESS FOR A PARTICULAR USE OR PURPOSE. ALL RISK IS ASSUMED BY THE USER. IN NO EVENT SHALL ENVIRONMENTAL DATA RESOURCES, INC. BE LIABLE TO ANYONE, WHETHER ARISING OUT OF ERRORS OR OMISSIONS, NEGLIGENCE, ACCIDENT OR ANY OTHER CAUSE, FOR ANY LOSS OR DAMAGE, INCLUDING, WITHOUT LIMITATION, SPECIAL, INCIDENTAL, CONSEQUENTIAL, OR EXEMPLARY DAMAGES. ANY LIABILITY ON THE PART OF ENVIRONMENTAL DATA RESOURCES, INC. IS STRICTLY LIMITED TO A REFUND OF THE AMOUNT PAID FOR THIS REPORT.** Purchaser accepts this Report "AS IS". Any analyses, estimates, ratings, environmental risk levels or risk codes provided in this Report are provided for illustrative purposes only, and are not intended to provide, nor should they be interpreted as providing any facts regarding, or prediction orforecast of, any environmental risk for any property. Only a Phase I Environmental Site Assessment performed by an environmental professional can provide information regarding the environmental risk for any property. Additionally, the information provided in this Report is not to be construed as legal advice.

Copyright 2020 by Environmental Data Resources, Inc. All rights reserved. Reproduction in any media or format, in whole or in part, of any report or map of Environmental Data Resources, Inc. or its affiliates is prohibited without prior written permission.

EDR and its logos (including Sanborn and Sanborn Map) are trademarks of Environmental Data Resources, Inc. or its affiliates. All other trademarks used herein are the property of their respective owners.

EXECUTIVE SUMMARY

DESCRIPTION

Environmental Data Resources, Inc.'s (EDR) City Directory Abstract is a screening tool designed to assist environmental professionals in evaluating potential liability on a target property resulting from past activities. EDR's City Directory Abstract includes a search and abstract of available city directory data. For each address, the directory lists the name of the corresponding occupant at five year intervals.


Business directories including city, cross reference and telephone directories were reviewed, if available, at approximately five year intervals for the years spanning 1920 through 2014. This report compiles information gathered in this review by geocoding the latitude and longitude of properties identified and gathering information about properties within 660 feet of the target property.

A summary of the information obtained is provided in the text of this report.

RECORD SOURCES

EDR's Digital Archive combines historical directory listings from sources such as Cole Information and Dun & Bradstreet. These standard sources of property information complement and enhance each other to provide a more comprehensive report.

EDR is licensed to reproduce certain City Directory works by the copyright holders of those works. The purchaser of this EDR City Directory Report may include it in report(s) delivered to a customer. Reproduction of City Directories without permission of the publisher or licensed vendor may be a violation of copyright.

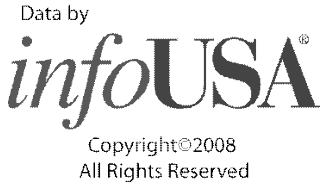

RESEARCH SUMMARY

The following research sources were consulted in the preparation of this report. An "X" indicates where information was identified in the source and provided in this report.

Year	Source	TP	Adjoining	Text Abstract	Source Image
2014	Cole Information Services	-	X	X	-
2009	Cole Information Services	-	X	X	-
2006	Haines Company, Inc.	-	X	X	-
2004	Cole Information Services	-	X	X	-
	Haines Company	-	-	-	-
2003	Haines & Company	-	-	-	-
2001	Haines & Company, Inc.	-	X	X	-
2000	Haines & Company	-	X	X	-
1999	Cole Information Services	-	X	X	-
	Haines Company	-	-	-	-
1996	GTE	-	-	-	-
1995	Pacific Bell	-	X	X	-

EXECUTIVE SUMMARY

Year	Source	TP	Adjoining	Text Abstract	Source Image
1994	Cole Information Services	-	X	X	-
1992	PACIFIC BELL WHITE PAGES	-	-	-	-
1991	Pacific Bell	-	X	X	-
	Pacific Bell	X	X	X	-
1990	Pacific Bell	-	X	X	-
1986	Pacific Bell	-	X	X	-
1985	Pacific Bell	-	X	X	-
	Pacific Bell	X	X	X	-
1981	Pacific Telephone	-	X	X	-
1980	Pacific Telephone	-	X	X	-
1976	Pacific Telephone	-	X	X	-
	Pacific Telephone	X	X	X	-
1975	Pacific Telephone	-	X	X	-
	Pacific Telephone	X	X	X	-
1972	R. L. Polk & Co.	-	X	X	-
	R. L. Polk & Co.	X	X	X	-
1971	Pacific Telephone	-	X	X	-
1970	Pacific Telephone	-	X	X	-
1969	Pacific Telephone	-	-	-	-
1967	Pacific Telephone	-	X	X	-
	Pacific Telephone	X	X	X	-
	R. L. Polk & Co.	-	X	X	-
	R. L. Polk & Co.	X	X	X	-
1966	Pacific Telephone	-	-	-	-
1965	Pacific Telephone	-	X	X	-
1964	Pacific Telephone	-	X	X	-
	Pacific Telephone	X	X	X	-
1963	Pacific Telephone	-	-	-	-
1962	Pacific Telephone	-	X	X	-
	Pacific Telephone	X	X	X	-
1961	R. L. Polk & Co.	-	-	-	-
1960	Pacific Telephone	-	X	X	-
	Pacific Telephone	X	X	X	-
	R. L. Polk & Co.	-	X	X	-
	R. L. Polk & Co.	X	X	X	-
1958	Pacific Telephone	-	X	X	-
	Pacific Telephone	X	X	X	-
1957	Pacific Telephone	-	X	X	-
1956	Pacific Telephone	-	X	X	-
1955	R. L. Polk & Co.	-	X	X	-
	R. L. Polk & Co.	X	X	X	-
1954	R. L. Polk & Co.	-	-	-	-

EXECUTIVE SUMMARY

Year	Source	TP	Adjoining	Text Abstract	Source Image
1952	Los Angeles Directory Co.	-	-	-	-
1951	R. L. Polk & Co.	-	X	X	-
1950	Pacific Telephone	-	X	X	-
1949	Los Angeles Directory Co.	-	-	-	-
1948	Los Angeles Directory Co.	-	-	-	-
1947	Pacific Directory Co.	-	-	-	-
1946	Southern California Telephone Co	-	-	-	-
1945	The Glendale Directory Co.	-	-	-	-
1944	R. L. Polk & Co.	-	-	-	-
1942	Los Angeles Directory Co.	-	X	X	-
1940	Glendale Directory Co.	-	X	X	-
1939	Los Angeles Directory Co.	-	-	-	-
1938	Los Angeles Directory Company Publishers	-	-	-	-
1937	Los Angeles Directory Co.	-	-	-	-
1936	Los Angeles Directory Co.	-	-	-	-
1935	Los Angeles Directory Co.	-	X	X	-
	Los Angeles Directory Co.	X	X	X	-
1934	Los Angeles Directory Co.	-	-	-	-
1933	Los Angeles Directory Co.	-	-	-	-
1932	Los Angeles Directory Co.	-	-	-	-
1931	Los Angeles Directory Company Publishers	-	-	-	-
1930	Glendale Directory Co.	-	X	X	-
1929	Los Angeles Directory Co.	-	X	X	-
1928	Los Angeles Directory Co.	-	-	-	-
1927	Los Angeles Directory Co.	-	-	-	-
1926	Los Angeles Directory Co.	-	-	-	-
1925	Los Angeles Directory Co.	-	-	-	-
1924	Los Angeles Directory Co.	-	X	X	-
1923	Los Angeles Directory Co.	-	-	-	-
1921	Los Angeles Directory Co.	-	-	-	-
1920	Los Angeles Directory Co.	-	-	-	-

EXECUTIVE SUMMARY

SELECTED ADDRESSES

The following addresses were selected by the client, for EDR to research. An "X" indicates where information was identified.

Address	*Type*	*Findings*
5430 San Fernando Road	Client Entered	X
5454 San Fernando Road	Client Entered	X
5458 San Fernando Road	Client Entered	X
757 W California Ave	Client Entered	X
5440 San Fernando Road	Client Entered	X
5406 San Fernando Road	Client Entered	X
801 W Milford St	Client Entered	X
815 W Milford St	Client Entered	X
747 W Milford St	Client Entered	X
815 W Milford St	Client Entered	X

FINDINGS

TARGET PROPERTY INFORMATION

ADDRESS

5426 San Fernando Road
Glendale, CA 91203

FINDINGS DETAIL

Target Property research detail.

SAN FERNANDO RD

5426 SAN FERNANDO RD

Year	*Uses*	*Source*
1991	Factory & Purchasing	Pacific Bell
1985	Factory & Purchasing	Pacific Bell
1976	Factory & Purchasing	Pacific Telephone
	PRODUCTS RESEARCH & CHEMICAL CORP Administration Sales & Accounting	Pacific Telephone
1975	Factory & Purchasing	Pacific Telephone
1972	PRODUCTS RESEARCH & CHEMICAL CORPSEALANTS	R. L. Polk & Co.
1967	Factory & Purchasing	Pacific Telephone
	PRODUCTS RESEARCH & CHEMICAL CORP	Pacific Telephone
	PRODUCTS RESEARCH CO RUBBER SEALANTS	R. L. Polk & Co.
1964	PRODUCTS RESEARCH CO-	Pacific Telephone
1962	Fctr & Purchasing	Pacific Telephone
	PRODCTS RESEARCH CO	Pacific Telephone
1960	PRODUCTS RESERCH CO	Pacific Telephone
	PRODUCTS RESEARCH CO GASKETS	R. L. Polk & Co.
1958	Fctry Lab & Purchasing	Pacific Telephone
	PRODUCTS RESEARCH CO	Pacific Telephone
1955	PRODUCTS RESEARCH CO GASKETS	R. L. Polk & Co.
1935	HOLLYWOOD HEATER CO	Los Angeles Directory Co.
	KITE GEORGE W JR HOLLYWOOD HEATER CO	Los Angeles Directory Co.

FINDINGS

ADJOINING PROPERTY DETAIL

The following Adjoining Property addresses were researched for this report. Detailed findings are provided for each address.

CALIFORNIA AVE W

738 CALIFORNIA AVE W

Year	Uses	Source
2001	MEDINA Juan	Haines & Company, Inc.
1972	DAMIANI ASSUNTA MRS	R. L. Polk & Co.
1967	DAMIANI ASSUNIA MRS	R. L. Polk & Co.
1960	DAMIANI SUE MRS	R. L. Polk & Co.
1955	DAMIANI JOS	R. L. Polk & Co.

739 CALIFORNIA AVE W

Year	Uses	Source
2001	TSARUKYAN Razmik	Haines & Company, Inc.
	TRUJILLO Rafael	Haines & Company, Inc.
1972	ROCK PATK G	R. L. Polk & Co.
1967	SUTA MARY L MRS S	R. L. Polk & Co.
1960	MCPHILLIPS FRED	R. L. Polk & Co.
1955	DOBBINS BENJ F	R. L. Polk & Co.

742 CALIFORNIA AVE W

Year	Uses	Source
2001	MAUERHAN Paul	Haines & Company, Inc.
1972	VENABLE JUDITH	R. L. Polk & Co.
1967	EISEN8ERG HYMAN	R. L. Polk & Co.
1960	MAHER EDW	R. L. Polk & Co.
1955	PEGGY S CHIHUAHUA S	R. L. Polk & Co.

743 CALIFORNIA AVE W

Year	Uses	Source
2001	MIRSAKKAK Mansoor	Haines & Company, Inc.
1972	DOTY MICHI	R. L. Polk & Co.
1967	SZIBER STEVE	R. L. Polk & Co.
1960	RYAN BESSIE A MRS	R. L. Polk & Co.
1955	RYAN BESSIE A MRS	R. L. Polk & Co.

FINDINGS

745 CALIFORNIA AVE W

Year	Uses	Source
2001	MIRSAKKAH Mansoor	Haines & Company, Inc.
1972	ROCK FRANCES A MRS	R. L. Polk & Co.
1967	DEUYOUR ROBT W	R. L. Polk & Co.
1960	NO RETURN	R. L. Polk & Co.
1955	TAVLSI ISIDORO V	R. L. Polk & Co.

746 CALIFORNIA AVE W

Year	Uses	Source
2001	MAUERHAN Paul	Haines & Company, Inc.
1972	MAUERHAN PAUL F JR	R. L. Polk & Co.
	MAUERHAN PLUMBING CONTR	R. L. Polk & Co.
1967	MAUERHAN PAUL F	R. L. Polk & Co.
1960	MAUERHAN PAUL F P1MB	R. L. Polk & Co.
1955	MLVAUERHAN PAUL F	R. L. Polk & Co.

748 CALIFORNIA AVE W

Year	Uses	Source
2001	MAUERHAN PLUMBING	Haines & Company, Inc.
1972	6PATE C A	R. L. Polk & Co.
	5VIRGALLITO JAMES	R. L. Polk & Co.
	4CARRASCO JOE	R. L. Polk & Co.
	3GRANT MICHI	R. L. Polk & Co.
	2MAUERHAN P1MB (OFC)	R. L. Polk & Co.
	1LVARNEY DON	R. L. Polk & Co.
	APARTMENTS	R. L. Polk & Co.
1967	5GUTIERREZ ALVIRA	R. L. Polk & Co.
	6BURR LEON L JR	R. L. Polk & Co.
	4NIEMIE JACK	R. L. Polk & Co.
	3VACANT	R. L. Polk & Co.
	2MAUERHAN PLUMBING CONTRS	R. L. Polk & Co.
	1IVERSON HOWARD E	R. L. Polk & Co.
	APARTMENTS	R. L. Polk & Co.
1960	2MARTIN B I	R. L. Polk & Co.
	1STUZENSKI LEONARD	R. L. Polk & Co.
	APARTMENTS	R. L. Polk & Co.
	3PETERSON EARL	R. L. Polk & Co.
	4VACANT	R. L. Polk & Co.
	5LINCOLN JOHN G	R. L. Polk & Co.

FINDINGS

Year	Uses	Source
1960	6KASELAU PHILIP R	R. L. Polk & Co.
1955	6VERDICK ALBT T	R. L. Polk & Co.
	5VACANT	R. L. Polk & Co.
	4MEYER CHAS M	R. L. Polk & Co.
	3DUTTONPETER	R. L. Polk & Co.
	2VINCENT BOICE	R. L. Polk & Co.
	1DODSON JOHNNY N	R. L. Polk & Co.
	APARTMENTS	R. L. Polk & Co.

749 CALIFORNIA AVE W

Year	Uses	Source
2001	DREHER Franz	Haines & Company, Inc.
1972	KIRST L L MRS	R. L. Polk & Co.
1967	PALMER JACK W	R. L. Polk & Co.
1960	PALMER JACK W	R. L. Polk & Co.
1955	WOGOMAN VIRGINIA M	R. L. Polk & Co.

752 CALIFORNIA AVE W

Year	Uses	Source
2001	MAUEPHAN Paul	Haines & Company, Inc.
1972	ROBLES PHILIP	R. L. Polk & Co.
1967	HUI HUI RYAN	R. L. Polk & Co.
1960	STANLEY MARION	R. L. Polk & Co.
1955	CARTER BOBT W	R. L. Polk & Co.

753 CALIFORNIA AVE W

Year	Uses	Source
1972	SKALA FRANK W	R. L. Polk & Co.
1967	SKALA FRANK W (N)	R. L. Polk & Co.
1960	SKALA FRANK W	R. L. Polk & Co.
1955	SKALA FRANK W	R. L. Polk & Co.

756 CALIFORNIA AVE W

Year	Uses	Source
2001	ROHRER Randall	Haines & Company, Inc.
	MANHATTAN FINISH	Haines & Company, Inc.
	CALIFORNIA POSTER PRINTING	Haines & Company, Inc.
1960	BALLIN JOSE L	R. L. Polk & Co.
1955	LAPLANCHE GEO	R. L. Polk & Co.

FINDINGS

757 CALIFORNIA AVE W

Year	Uses	Source
1972	PRODUCTS RESEARCH & CHEMICAL CORP (WHSE)	R. L. Polk & Co.

760 CALIFORNIA AVE W

Year	Uses	Source
2001	ROHRER Randall	Haines & Company, Inc.
	K C COMPANY	Haines & Company, Inc.
1972	NO RETURN	R. L. Polk & Co.
	PLEXA CRAFT METALS P C M INC HDW MFRS	R. L. Polk & Co.
1967	UNDER CONSTN	R. L. Polk & Co.
1960	JACKSON CHAS K	R. L. Polk & Co.
1955	JACKSON CHAS D	R. L. Polk & Co.

761 CALIFORNIA AVE W

Year	Uses	Source
2001	MCCONNELL M	Haines & Company, Inc.
1972	PINEDA ALBERT	R. L. Polk & Co.
1967	VACANT	R. L. Polk & Co.
1960	PALMA JOE A	R. L. Polk & Co.
1955	HENRY (N) DONALD G	R. L. Polk & Co.

764 CALIFORNIA AVE W

Year	Uses	Source
2001	XXXX	Haines & Company, Inc.
1972	UNION ICE PRODUCTS	R. L. Polk & Co.
1967	UNION ICE PRODUCTS	R. L. Polk & Co.

765 CALIFORNIA AVE W

Year	Uses	Source
2001	XXXX	Haines & Company, Inc.
1972	BONANZA DISPOSAL CO TRASH REMOVAL	R. L. Polk & Co.
1967	BONANZA RUBBISH CO	R. L. Polk & Co.
1960	RODRIQUEZ DANL	R. L. Polk & Co.
1955	BURKE CLARA W MRS	R. L. Polk & Co.

768 CALIFORNIA AVE W

Year	Uses	Source
2001	XXXX	Haines & Company, Inc.

FINDINGS

Year	Uses	Source
1972	VACANT	R. L. Polk & Co.
1967	SECURITY TERMITE CONTROL SERVICE	R. L. Polk & Co.
1960	SECURITY TERMITE CONTROL SERV AC	R. L. Polk & Co.
1955	SECURITY TERMITE CONTROL	R. L. Polk & Co.

769 CALIFORNIA AVE W

Year	Uses	Source
2001	J & V SIGN MASTERS	Haines & Company, Inc.
1972	OILPURE REFINER CO (WORKROOM)	R. L. Polk & Co.
1967	OIL PURE REFINER CO (WORKROOM)	R. L. Polk & Co.

773 CALIFORNIA AVE W

Year	Uses	Source
1972	OILPURE REFINER CO (STGE)	R. L. Polk & Co.
1967	OIL PURE REFINER CO (STGE)	R. L. Polk & Co.

774 CALIFORNIA AVE W

Year	Uses	Source
2001	SUSY ELECTRIC ENGINEERING	Haines & Company, Inc.
1972	CERTIFIED MAINTENANCE CO	R. L. Polk & Co.
1967	VACANT	R. L. Polk & Co.

749 1/2 CALIFORNIA AVE W

Year	Uses	Source
1972	MGIORDANO KATHLEEN A MRS	R. L. Polk & Co.
1967	PALMER ETTA MRS	R. L. Polk & Co.
1960	PALMER ETTA MRS	R. L. Polk & Co.
1955	PALMER ETTA MRS	R. L. Polk & Co.

CALIFORNIA AVENUE WEST W

739 CALIFORNIA AVENUE WEST W

Year	Uses	Source
1951	DOHBINS B F	R. L. Polk & Co.

742 CALIFORNIA AVENUE WEST W

Year	Uses	Source
1951	DAY W H	R. L. Polk & Co.

FINDINGS

743 CALIFORNIA AVENUE WEST W

Year	Uses	Source
1951	RYAN G W	R. L. Polk & Co.

745 CALIFORNIA AVENUE WEST W

Year	Uses	Source
1951	SPAULDING AUDA MRS	R. L. Polk & Co.

746 CALIFORNIA AVENUE WEST W

Year	Uses	Source
1951	MAUERHAN P F	R. L. Polk & Co.

748 CALIFORNIA AVENUE WEST W

Year	Uses	Source
1951	BUNCH JAS	R. L. Polk & Co.
	FEENSTER SARAH MRS	R. L. Polk & Co.
	PIKE ROBT	R. L. Polk & Co.
	PUPICH M S CI	R. L. Polk & Co.
	STANLEY DARRELL	R. L. Polk & Co.
	VAN PELT D V	R. L. Polk & Co.

749 CALIFORNIA AVENUE WEST W

Year	Uses	Source
1951	WOGOMAN V M MRS	R. L. Polk & Co.

752 CALIFORNIA AVENUE WEST W

Year	Uses	Source
1951	HIRT P A	R. L. Polk & Co.

753 CALIFORNIA AVENUE WEST W

Year	Uses	Source
1951	BUCHEN M D REV	R. L. Polk & Co.

756 CALIFORNIA AVENUE WEST W

Year	Uses	Source
1951	VACANT	R. L. Polk & Co.

761 CALIFORNIA AVENUE WEST W

Year	Uses	Source
1951	DAYOUB ASA	R. L. Polk & Co.

FINDINGS

765 CALIFORNIA AVENUE WEST W

Year	Uses	Source
1951	BURKE J C	R. L. Polk & Co.

768 CALIFORNIA AVENUE WEST W

Year	Uses	Source
1951	SECURITY TERMITE CONTROL SERV	R. L. Polk & Co.

773 CALIFORNIA AVENUE WEST W

Year	Uses	Source
1951	OILPURE REFINER CO WHSE	R. L. Polk & Co.

749 1/2 CALIFORNIA AVENUE WEST W

Year	Uses	Source
1951	PALMER J W	R. L. Polk & Co.

COMMERCIAL

517 COMMERCIAL

Year	Uses	Source
1990	FISCHER & CO R A PHYS EQUIP GLENDALE	Pacific Bell
	FISCHER R A CO INC GLENDALE	Pacific Bell
	FISHER R A & CO PHYS EQUIP GLENDALE	Pacific Bell

521 COMMERCIAL

Year	Uses	Source
1986	KENNEDY HYDRAULICS GLENDALE	Pacific Bell
	KENNEDY CARL J CO HYDRLCS GLENDALE	Pacific Bell
1981	KENNEDY HYDRAULICS CO GLENDALE	Pacific Telephone
	KENNEDY HYDRAULICS GLENDALE	Pacific Telephone
	KENNEDY CARL J CO HYDRLCS GLENDALE	Pacific Telephone
	CO GLENDALE	Pacific Telephone

526 COMMERCIAL

Year	Uses	Source
1990	SOUND CONTROL CO ACOUSTICS GLENDALE	Pacific Bell
	HOPPE A D CO PLASTRNG GLENDALE	Pacific Bell

FINDINGS

COMMERCIAL ST

500 COMMERCIAL ST

Year	Uses	Source
1976	General Brewing Co	Pacific Telephone

505 COMMERCIAL ST

Year	Uses	Source
1924	Kazakoff Antonio driver h	Los Angeles Directory Co.
	Vladerniroff Steve porter r	Los Angeles Directory Co.

509 COMMERCIAL ST

Year	Uses	Source
1924	LOS ANGELES Soda Works A G Stoll pres treas E H Stoll v pres F W Stoll sec	Los Angeles Directory Co.
	Sommer Carlos clk r	Los Angeles Directory Co.

510 COMMERCIAL ST

Year	Uses	Source
1976	Bi Plex Corp	Pacific Telephone
	MAILING DATA SERVICE INC	Pacific Telephone
	MINUTE MAN MAILERS INC	Pacific Telephone
	Schwartz Kenneth	Pacific Telephone
1942	BAKERS & CONFECTIONERS SUPPLY OF CALIFORNIA W S Hook Pres J H Dunn V Pres T J Stanforth Sec Treas	Los Angeles Directory Co.
1929	CALIFORNIA Glass Co Inc L M Cole pres J A Fraters v pres A R Townsend v pres window glass	Los Angeles Directory Co.

511 COMMERCIAL ST

Year	Uses	Source
2014	CONTINENTAL AUTO REPAIR	Cole Information Services
2009	MODENA AUTO BODY REPAIR & PAINTING	Cole Information Services
	TIN FACTORY THE MCKINNEYS	Cole Information Services
	CONTINENTAL AUTO REPAIR	Cole Information Services
2006	CONTLAUTO	Haines Company, Inc.
	REPAIR MODENAAUTO	Haines Company, Inc.
	BODY REPAIR&	Haines Company, Inc.
	PAINT	Haines Company, Inc.
2004	RUBEN AVAKYANTS	Cole Information Services
	MODENA AUTO BODY RPR & PAINT	Cole Information Services

FINDINGS

Year	Uses	Source
2004	DORAN AUTO BODY REPAIR	Cole Information Services
2001	ALLSTAR AUTO	Haines & Company, Inc.
	MODENA AUTO BODY REPAIR & PAINT	Haines & Company, Inc.
	SCRITCHFIELD R	Haines & Company, Inc.
1999	MODENA AUTO BODY REPAIR & PAINT	Cole Information Services
	CONTINENTAL AUTO REPAIR	Cole Information Services
	ALLSTAR AUTO	Cole Information Services
1994	MC KINNEYS TIN FACTORY	Cole Information Services
1991	Scritchs Auto Restoration Inc	Pacific Bell
1985	S CRITCHS AUTO RE S TORATION	Pacific Bell
1972	J C L LINEN SERVICE INC INSTITUTIONAL INDRY	R. L. Polk & Co.
1967	SUPREME PRODUCTS (DIV OF DIVERSIFIED IND INTL) RUBBER GOODS MFRS	R. L. Polk & Co.
	DIVERSIFIED INDUSTRIES INTERNATIONAL REAL EST	R. L. Polk & Co.
	Diversified Industries Internatl	Pacific Telephone
	Molded Rubber Specialties Div of Diversified Industries Internatl	Pacific Telephone
	Supreme Products Co Div of Diversfied Industries Internatl	Pacific Telephone
1960	MOLDED RUBBER SPECIALTIES CO	R. L. Polk & Co.
1955	MOLDED RUBBER SPECIALTIES CO	R. L. Polk & Co.

516 COMMERCIAL ST

Year	Uses	Source
2004	SORCE MAT	Cole Information Services
	MAT SOURCE INC	Cole Information Services
2001	MAT SOURCE	Haines & Company, Inc.
	MAT SORCE	Haines & Company, Inc.
1999	MAT SOURCE	Cole Information Services
1994	MAT SOURCE	Cole Information Services
	MAT SORCE	Cole Information Services

517 COMMERCIAL ST

Year	Uses	Source
2014	BLUTH ENTERPRISES	Cole Information Services
2009	BLUTH ENTERPRISES INC	Cole Information Services
2004	OCCUPANT UNKNOWN	Cole Information Services
2001	FISCHER R A CO INC	Haines & Company, Inc.

FINDINGS

Year	Uses	Source
1999	FISCHER R A COMPANY INCORPORATED	Cole Information Services
	FISHER R A & COMPANY PHYS EQUIP	Cole Information Services
1994	FISCHER R A CO INC	Cole Information Services
	R A FISCHER CO	Cole Information Services

520 COMMERCIAL ST

Year	Uses	Source
2014	DRUM DOCTORS LLC	Cole Information Services
2009	DRUM DR LLC	Cole Information Services
2006	DRUM DOCTORS	Haines Company, Inc.

521 COMMERCIAL ST

Year	Uses	Source
2014	NOTEWORTHY MOVING SYSTEMS	Cole Information Services
2009	NOTEWORTHY MOVING SYSTEMS	Cole Information Services
2006	MOVING SYSTEMS	Haines Company, Inc.
	NOTEWORTHY	Haines Company, Inc.
2004	OCCUPANT UNKNOWN	Cole Information Services
2001	XXXX	Haines & Company, Inc.
1999	CALIF COTTON CLUB	Cole Information Services
1994	KENNEDY HYDRAULICS	Cole Information Services

523 COMMERCIAL ST

Year	Uses	Source
1924	Acosta Priciliano h	Los Angeles Directory Co.
	TEASDALE Harold B clk r	Los Angeles Directory Co.

525 COMMERCIAL ST

Year	Uses	Source
2009	AIRGAS WEST INC	Cole Information Services
2006	SOUND CONTROL	Haines Company, Inc.
2004	OCCUPANT UNKNOWN	Cole Information Services
	AIRGAS INC	Cole Information Services
1995	SOUND CONTROL CO ACOUSTICS	Pacific Bell
	Sound Control Co acoustics	Pacific Bell
1994	RUPES KENNEDY HYDRAULICS	Cole Information Services
1975	Stanley Hydraulic Tools Div Of The Stanley Works	Pacific Telephone
1972	FISCHER R A & CO (WHSE)	R. L. Polk & Co.
1967	FISCHER P A CD WHSE	R. L. Polk & Co.

Year	Uses	Source
1967	Vita Rol Hollywood	Pacific Telephone
1955	FISCHER R A & CO (REPR SHOP)	R. L. Polk & Co.
1924	Romero Jose h	Los Angeles Directory Co.

511A COMMERCIAL ST

Year	Uses	Source
1972	LAUNDRY LAD COIN LAUNDRY CO	R. L. Polk & Co.

CUTTER

4516 CUTTER

Year	Uses	Source
1995	ADMIRAL CON TROLS IN C	Pacific Bell
1990	ADMIRAL CONTROLS INC	Pacific Bell
1986	ADMIRAL CONTROLS INC	Pacific Bell
1981	ADMIRAL CONTROLS INC	Pacific Telephone

4520 CUTTER

Year	Uses	Source
1995	S KYDRAULICS IN C	Pacific Bell
1990	SKYDRAULICS INC	Pacific Bell
	SKYDRAULICS INC	Pacific Bell
1986	SKYDRALICS INC	Pacific Bell
1971	ADMIRAL CONTROLS INC	Pacific Telephone

4526 CUTTER

Year	Uses	Source
1995	A & H Furniture Co	Pacific Bell
1981	DISCOUNT FURNITURE WHSE	Pacific Telephone
	ARTISTIC FURNITURE	Pacific Telephone

4536 CUTTER

Year	Uses	Source
1995	Glendale Mill Co millwks	Pacific Bell
1990	GLENDALE MILL CO MILLWKS	Pacific Bell
1986	GLENDALE MILL CO MILLWKS	Pacific Bell
1981	GLENDALE MILL CO MRKTWKS	Pacific Telephone
1971	Glendale Mill Co millwks	Pacific Telephone
1967	Glendale Miil Co millwks	Pacific Telephone
1962	Glendale Mill Co millwks	Pacific Telephone

FINDINGS

4550 CUTTER

Year	Uses	Source
1981	DISCOUNT FURNITURE WHSE	Pacific Telephone
1971	Nardini Studio Inc	Pacific Telephone

CUTTER PL

4506 CUTTER PL

Year	Uses	Source
1970	ARTISTIC TABLES INC	Pacific Telephone
	ARTISTIC TABLES INC	Pacific Telephone

CUTTER ST

4506 CUTTER ST

Year	Uses	Source
2014	SHANE DEMIRJIAN	Cole Information Services
2000	WISHOFF Norman	Haines & Company

4516 CUTTER ST

Year	Uses	Source
2009	GLENCO FURNITURE WAREHOUSE	Cole Information Services
2006	FURNITURE	Haines Company, Inc.
	WAREHOUSE	Haines Company, Inc.
	LA HEART	Haines Company, Inc.
2004	ADMIRAL CONTROLS INC	Cole Information Services
2000	ADMIRAL CONTROLS	Haines & Company
1999	ADMIRAL CONTROLS INCORPORATED	Cole Information Services
	ADMIRAL CONTROLS INCORPORATED FROM LOS ANGELES TELEPHONES	Cole Information Services
1994	ADMIRAL CONTROLS	Cole Information Services
1976	ADMIRAL CONTROLS INC	Pacific Telephone

4520 CUTTER ST

Year	Uses	Source
2014	NORTHLAND VILLAGE FOUNDATION	Cole Information Services
2009	LIVING SPACE FURNITURE	Cole Information Services
	BELLA FURNITURE	Cole Information Services
2006	LIVING SPACE	Haines Company, Inc.
	FURNITURE	Haines Company, Inc.
2004	CU FURNITURE	Cole Information Services

FINDINGS

Year	Uses	Source
2004	OCCUPANT UNKNOWN	Cole Information Services
2000	SKYDRAULICS INC	Haines & Company
1999	SKYDRAULICS INCORPORATED	Cole Information Services
1994	SKYDRAULICS INC	Cole Information Services
1958	Admiral Controls Inc	Pacific Telephone
	Higgins Dave Admiral Controls Inc	Pacific Telephone

4526 CUTTER ST

Year	Uses	Source
2014	CINE G	Cole Information Services
2006	FURNITURE	Haines Company, Inc.
	THOMAS	Haines Company, Inc.
2004	THOMAS FURNITURE	Cole Information Services
	GALLARY THOMAS	Cole Information Services
2000	PHANF FURNITURE	Haines & Company
1999	PHAN FURNITURE	Cole Information Services
1994	A&H FURNITURE CO	Cole Information Services

4536 CUTTER ST

Year	Uses	Source
2014	FLOOR PLAN HOME FURNISHING	Cole Information Services
	LA MILLWORKS	Cole Information Services
	PUBLIC STORE THE	Cole Information Services
	VALLEY SCREEN CO	Cole Information Services
	GLENDALE MILL CO MILLWKS	Cole Information Services
2009	GLENDALE MILL CO INC	Cole Information Services
	GLENCO FURNITURE	Cole Information Services
2006	GLENDLMILLCO	Haines Company, Inc.
	MILLWKS	Haines Company, Inc.
	GLENDLMILLCO	Haines Company, Inc.
	FURNIT 8 RE	Haines Company, Inc.
	GLENCO	Haines Company, Inc.
2000	THREE DAY SLEEP SHOP	Haines & Company
	GLENDL MILL CO	Haines & Company
1999	GLENDALE MILL COMPANY MILLWKS	Cole Information Services
	GLENDALE MILL COMPANY	Cole Information Services
	THREE DAY SLEEPSHOP	Cole Information Services
1994	GLENDALE MILL CO	Cole Information Services
	GLENDL MILL CO	Cole Information Services

Year	Uses	Source
1991	Glendale Millto mllks	Pacific Bell
	GLENDALE MILLTO MLLKS	Pacific Bell
1976	Glendale Mill Co millwks	Pacific Telephone
1958	Glendale Mill Co millwks	Pacific Telephone

4550 CUTTER ST

Year	Uses	Source
2014	FURNITURE TOWN PLUS INC	Cole Information Services
2009	FURNITURE TOWN INC	Cole Information Services
2006	FURNITURETOWN	Haines Company, Inc.
2004	OCCUPANT UNKNOWN	Cole Information Services
2000	FURNITURE TOWN	Haines & Company
1999	FURNITURE TOWN INCORPORATED	Cole Information Services
1994	FURNITURE TOWN	Cole Information Services
1976	Nardini Studio Inc	Pacific Telephone

MILFORD

831 MILFORD

Year	Uses	Source
1981	ROE B C DVM GLENDALE SMALL ANIMAL HOSPITAL GLENDALE	Pacific Telephone
1971	Barnes J K DVM Glendale Small Animal Hospital	Pacific Telephone
	Roe B C DVM Glendaie Small Animal Hospital	Pacific Telephone
1967	Roe B C DVM Glendale Small Animal Hospital	Pacific Telephone

835 MILFORD

Year	Uses	Source
1981	FABRIC FLAMEPROOFING CO GLENDALE	Pacific Telephone
1971	FABRIC FLAMEPROOFING CO	Pacific Telephone

MILFORD ST

747 MILFORD ST

Year	Uses	Source
2009	ELEVATION ZERO INC	Cole Information Services
2004	MARRICK PRODUCTION SERVICES INC	Cole Information Services

FINDINGS

Year	Uses	Source
1999	MARRICK PRODUCTION SERVICES INCORPORATED	Cole Information Services
1994	MARRICK PRODUCTION SVC	Cole Information Services

800 MILFORD ST

Year	Uses	Source
2009	PRC DESOTO INTERNATIONAL INC	Cole Information Services
1972	SEMCO (MOLDING DIV) (PLANT)	R. L. Polk & Co.

801 MILFORD ST

Year	Uses	Source
2014	NOTRON MANUFACTURING INC	Cole Information Services
	NOTRON MANUFACTURING INC	Cole Information Services
2009	NOTRON MFG INC	Cole Information Services
	NOTRON MFG INC	Cole Information Services
2004	OCCUPANT UNKNOWN	Cole Information Services
	NOTRON MFG INC	Cole Information Services
	NOTRON MFG INC	Cole Information Services
	OCCUPANT UNKNOWN	Cole Information Services
1999	NOTRON MANUFACTURING INCORPORATED	Cole Information Services
	NOTRON MANUFACTURING INCORPORATED	Cole Information Services

811 MILFORD ST

Year	Uses	Source
2014	VALLEY PHYSICAL THERAPY	Cole Information Services
2009	ARCHITECTURAL EXTERIOR MOLDING	Cole Information Services
2006	ARCHITCTRL	Haines Company, Inc.
	MOLDINGS	Haines Company, Inc.
	EXTERIOR	Haines Company, Inc.
2001	XXXX	Haines & Company, Inc.
1994	STAR ORNAMENTAL	Cole Information Services
	ACADEMY MANUFACTURING	Cole Information Services
1972	FULLERTON SALES CO ENG SUPS & MATIS	R. L. Polk & Co.
1967	FULLERTON SALES CO ENG SUPS MATLS	R. L. Polk & Co.
1960	VAN HEUKLYN & HANDY INC CABTMKR	R. L. Polk & Co.
1955	VANHEUKLYN & HANDY INC	R. L. Polk & Co.

FINDINGS

813 MILFORD ST

Year	Uses	Source
1972	PLATING INC PLATING & POLISHING	R. L. Polk & Co.
1967	PLATING INC PLATING POLISHING	R. L. Polk & Co.
1955	VACANT	R. L. Polk & Co.

815 MILFORD ST

Year	Uses	Source
2014	SOLID WOOD CLOSETS COM	Cole Information Services
	MONARCH AIR CONDITIONING & HEATING	Cole Information Services
	PRIME ELECTRIC	Cole Information Services
	SOLID WOOD CLOSETS COM	Cole Information Services
	MONARCH AIR CONDITIONING & HEATING	Cole Information Services
	PRIME ELECTRIC	Cole Information Services
	SOLID WOOD CLOSETS COM	Cole Information Services
	MONARCH AIR CONDITIONING & HEATING	Cole Information Services
	PRIME ELECTRIC	Cole Information Services
2009	MONARCH AIR CONDITIONING & HEATING	Cole Information Services
	DESIGNCO INTERNATIONAL	Cole Information Services
	MONARCH AIR CONDITIONING & HEATING	Cole Information Services
	DESIGNCO INTERNATIONAL	Cole Information Services
	MONARCH AIR CONDITIONING & HEATING	Cole Information Services
	DESIGNCO INTERNATIONAL	Cole Information Services
2004	JJ CHEROKEE	Cole Information Services
	JJ CHEROKEE	Cole Information Services
	JJ CHEROKEE	Cole Information Services
1999	CHEROKEE INTERIORS	Cole Information Services
	J J CHEROKEE INTERIORS	Cole Information Services
	CHEROKEE INTERIORS	Cole Information Services
	J J CHEROKEE INTERIORS	Cole Information Services
	CHEROKEE INTERIORS	Cole Information Services
	J J CHEROKEE INTERIORS	Cole Information Services
1994	J J CHEROKEE INTERIORS	Cole Information Services
	J J CHEROKEE INTERIORS	Cole Information Services
	J J CHEROKEE INTERIORS	Cole Information Services

FINDINGS

823 MILFORD ST

Year	Uses	Source
2014	ICE ENERGY HOLDINGS	Cole Information Services
	MODENA AUTO BODY	Cole Information Services
2009	MODENA AUTO WORKS INC	Cole Information Services
2004	OCCUPANT UNKNOWN	Cole Information Services
	PRIME GOLF USA	Cole Information Services
2001	PRIME GOLF USA LLC	Haines & Company, Inc.
1999	H AND I CLOTHING MANUFACTURING	Cole Information Services
1972	MODERN REFRIGERATOR WORKS INC	R. L. Polk & Co.
1967	MODERN REFRIGERATOR WORKS INC	R. L. Polk & Co.
1960	MODERN REFGR WKS	R. L. Polk & Co.
1955	MODERN REFGR WKS A	R. L. Polk & Co.

831 MILFORD ST

Year	Uses	Source
2014	GLENDALE SMALL ANIMAL HOSPITAL	Cole Information Services
	TANVEER HUSSAIN	Cole Information Services
2009	GLENDALE SMALL ANIMAL HOSPITAL	Cole Information Services
2006	DVM ZAPIEN GARC	Haines Company, Inc.
	DVM SHAHZAD HUSNAIN	Haines Company, Inc.
	ANIMAL KENNEL QUANJOYCELYN	Haines Company, Inc.
	ANIMAL HOSPITAL GLENDLSMALL	Haines Company, Inc.
	EMERGENCY CLINIC GLENDLSMALL	Haines Company, Inc.
	ANIMAL	Haines Company, Inc.
	SYLVIA DVM	Haines Company, Inc.
2004	GLENDALE SMALL ANIMAL HOSPITAL	Cole Information Services
2001	ZAPIEN GARCIA SYLVIA DVM	Haines & Company, Inc.
	SHAHZAD HUSNAIN DVM	Haines & Company, Inc.
	QUAN JOYCELYN DVM	Haines & Company, Inc.
	HUSSAIN T DVM	Haines & Company, Inc.
	GLENDL SMALL ANIMAL HOSPITAL	Haines & Company, Inc.
	GLENDL SMALL ANIMAL GROOMING	Haines & Company, Inc.
	ANIMAL EMERGENCY CLINIC	Haines & Company, Inc.
1999	GLENDALE SMALL ANIMAL GROOMING	Cole Information Services
	ANIMAL EMERGENCY CLINIC OF GLENDALE	Cole Information Services
	GLENDALE SMALL ANIMAL KENNEL	Cole Information Services
	QUAN JOYCELYN DVM	Cole Information Services

Year	Uses	Source
1999	HUSSAIN T DVM GLENDALE SMALL ANIMAL HOSPITAL	Cole Information Services
	ZAPIEN-GARCIA SYLVIA DVM	Cole Information Services
	SHAHZAD HUSNAIN DVM	Cole Information Services
1994	GLENDALE SMALL ANIMAL GROOMING	Cole Information Services
	QUAN, J	Cole Information Services
	SYLVIA ZAPIEN GARCIA DVM	Cole Information Services
	GLENDALE SMALL ANIMAL HOSPITAL	Cole Information Services
	GLENDALE SMALL ANIMAL KENNEL	Cole Information Services
1975	Animal Emergency Clinic Of Glendale	Pacific Telephone
1972	GLENDALE SMALL ANIMAL HOSPITAL	R. L. Polk & Co.
1967	GLENDALE SMALL ANIMAL HOSPITAL	R. L. Polk & Co.
1960	GLENDALE SMALL ANIMAL HOSP	R. L. Polk & Co.
1955	GLENDALE SMALL ANIMAL HBSP	R. L. Polk & Co.

835 MILFORD ST

Year	Uses	Source
2014	FABRIC FLAMEPROOFING CO	Cole Information Services
2009	FABRIC FLAMEPROOFING CO INC	Cole Information Services
2006	FLAMEPROOFING	Haines Company, Inc.
	FABRIC	Haines Company, Inc.
2004	OCCUPANT UNKNOWN	Cole Information Services
2001	NO# LACEBAL Rafael C 2D	Haines & Company, Inc.
	FABRIC FLAMEPROOFNG	Haines & Company, Inc.
1999	FABRIC FLAMEPROOFING COMPANY	Cole Information Services
1994	FABRIC FLAMEPROOFNG	Cole Information Services
	FABRIC FLAMEPROOFING CO	Cole Information Services
1972	FABRIC FLAMEPROOFING CO	R. L. Polk & Co.
1967	FABRIC FLAMEPROOFING CO	R. L. Polk & Co.

813-15 MILFORD ST

Year	Uses	Source
1960	PLATING INC A	R. L. Polk & Co.

MILLFORD CT

831 MILLFORD CT

Year	Uses	Source
1980	ANIMAL EMERGENCY CLINIC OF GLENDALE	Pacific Telephone

FINDINGS

S STATE ST

500 S STATE ST

Year	Uses	Source
1980	VESSEY R S INC	Pacific Telephone
	BEST LOCK CORP	Pacific Telephone
1962	BROWN LOREN	Pacific Telephone
1956	BROWN LOREN	Pacific Telephone
1950	STANSELL MASONRY CONST	Pacific Telephone
	STANSELL MASONRY CONST	Pacific Telephone

SAN FERNANDO MISSION BLVD

5331 SAN FERNANDO MISSION BLVD

Year	Uses	Source
1980	LAMBERT TOM CO	Pacific Telephone
	LAMBERT TOM AIR CONDITIONING	Pacific Telephone

5333 SAN FERNANDO MISSION BLVD

Year	Uses	Source
1980	L A MACHINING	Pacific Telephone

5341 SAN FERNANDO MISSION BLVD

Year	Uses	Source
1980	A & C MACHINE CO	Pacific Telephone

5345 SAN FERNANDO MISSION BLVD

Year	Uses	Source
1980	PACER PERFORMANCE PRODUCTS	Pacific Telephone

5375 SAN FERNANDO MISSION BLVD

Year	Uses	Source
1980	LEVITZ FURNITURE CORP	Pacific Telephone

5431 SAN FERNANDO MISSION BLVD

Year	Uses	Source
1980	ACTIVE SUPPLY CO	Pacific Telephone
	ACTIVE WINDOW PRODUCTS	Pacific Telephone

FINDINGS

5440 SAN FERNANDO MISSION BLVD

Year	Uses	Source
1980	FLEET SERVICE COMPANY FORK LIFT RENTALS	Pacific Telephone
	FLEET SERVICE CO	Pacific Telephone

5441 SAN FERNANDO MISSION BLVD

Year	Uses	Source
1980	BELOTT EQUIP CO	Pacific Telephone

5447 SAN FERNANDO MISSION BLVD

Year	Uses	Source
1980	PRINTERS RESEARCH PACIFIC	Pacific Telephone
	SHIRMAR TRUCKING	Pacific Telephone

5467 SAN FERNANDO MISSION BLVD

Year	Uses	Source
1980	WEAVER C E & SONS INDSCPE CONTRS	Pacific Telephone
	JAE OF CALIF	Pacific Telephone

5469 SAN FERNANDO MISSION BLVD

Year	Uses	Source
1980	ROTARY UNION CO	Pacific Telephone
	STEAMASTER CO INC ELEC BOILRS	Pacific Telephone
	AMERICAN HYDROTHERM CORP HIGH TEMPERATURE HEATING	Pacific Telephone
	PREFERRED UTILITIES MANUFACTURING CORP	Pacific Telephone
	SIMS CO-HEAT EXCHANGE EQUIP	Pacific Telephone
	THERMAL ENGINEERING & EQUIP CO	Pacific Telephone

5471 SAN FERNANDO MISSION BLVD

Year	Uses	Source
1980	EVERGREEN DEVELOPMENT	Pacific Telephone

SAN FERNANDO RD

5300 SAN FERNANDO RD

Year	Uses	Source
1985	Four Seasons cocktl lounge	Pacific Bell

FINDINGS

5303 SAN FERNANDO RD

Year	Uses	Source
2001	XXXX	Haines & Company, Inc.
1994	HUGHES R S CO INC	Cole Information Services

5304 SAN FERNANDO RD

Year	Uses	Source
2006	EASTWESTPROTO	Haines Company, Inc.
1967	BURKEAM JAMES	R. L. Polk & Co.
1960	VACANT	R. L. Polk & Co.
1955	CUMMINGS FRANCIS P	R. L. Polk & Co.

5310 SAN FERNANDO RD

Year	Uses	Source
2014	HUB CONSTRUCTION	Cole Information Services
	HUB HAS IT	Cole Information Services
2009	HUB CONSTRUCTION	Cole Information Services
2006	HUB CONSTRUCTION SPECIALITY	Haines Company, Inc.
2004	HUB CONSTRUCTION SPECIALTY	Cole Information Services
	OCCUPANT UNKNOWN	Cole Information Services
2001	HUB CONSTRUCTION SPECIALITY	Haines & Company, Inc.
1999	HUB CONSTRUCTION SPECIALITY	Cole Information Services
1994	TERRY LUMBER	Cole Information Services
1991	Terry Lumber Co	Pacific Bell
	Terry M	Pacific Bell
	Terry M Msn His	Pacific Bell
	Terry M	Pacific Bell
1990	TERRY LUMBER CO	Pacific Bell
1986	TERRY LUMBER CO	Pacific Bell
1985	Glendale	Pacific Bell
	Glendale	Pacific Bell
1981	TERRY BUILDING CENTERS	Pacific Telephone
1976	Glendale Plywood & Lumber Co Inc	Pacific Telephone
1975	GLENDALE PLYWOOD & LUMBER CO INC	Pacific Telephone
1972	GLENDALE PLYWOOD & LUMBER CO INC	R. L. Polk & Co.
1971	Glendale Plywood & Lumber Co Inc	Pacific Telephone
	Glendale Plywood & Lumber Co Inc	Pacific Telephone
1967	GLENDALE PLYWOOD & LUMBER CO	R. L. Polk & Co.
	Glendale Plywood & Lumber Co Inc	Pacific Telephone

FINDINGS

Year	Uses	Source
1960	UNION ICE CO	R. L. Polk & Co.
1955	UNION ICE CO	R. L. Polk & Co.
1935	UNION ICE CO	Los Angeles Directory Co.

5320 SAN FERNANDO RD

Year	Uses	Source
2014	GEORGES AUTO BODY SERVICE	Cole Information Services
2006	BODY SERVICE	Haines Company, Inc.
	GEORGES AUTO	Haines Company, Inc.
2004	OCCUPANT UNKNOWN	Cole Information Services
	GEORGES AUTO BODY	Cole Information Services
2001	GEORGES AUTO BODY SERVICE	Haines & Company, Inc.
1999	GEORGES AUTO BODY SERVICE	Cole Information Services
1995	Georges Auto Body Service	Pacific Bell
1994	GEORGES AUTO BODY SVC	Cole Information Services
1985	Georges Auto Body Service	Pacific Bell
1975	T K CO	Pacific Telephone
	IVERS M T K Co	Pacific Telephone
1972	T-K CO IRON WKS	R. L. Polk & Co.
1967	Dunn Vivian desgnr	Pacific Telephone
	T-K CO IRON WK	R. L. Polk & Co.
1960	AIRES SLFG CO LDRS ACH-I	R. L. Polk & Co.
1955	AIRES MFG CO WLDRS	R. L. Polk & Co.

5324 SAN FERNANDO RD

Year	Uses	Source
1960	MUNYAN PEARL	R. L. Polk & Co.
	MUNYAN S U OOD YD	R. L. Polk & Co.
1955	DAVE S SHT MTL & COPPER SHOP	R. L. Polk & Co.

5326 SAN FERNANDO RD

Year	Uses	Source
2001	XXXX	Haines & Company, Inc.
1985	Certified Bookkeeping & Income Tax Service	Pacific Bell
	Certified Bldg Maintenance Co	Pacific Bell
1981	KENNALLY CO INTERIORS GLENDALE	Pacific Telephone
	CERTIFIED BLDG MAINTENANCE CO GLENDALE	Pacific Telephone
1976	Kennally Co Interiors	Pacific Telephone

FINDINGS

Year	Uses	Source
1976	Katzenbach & Warren Inc	Pacific Telephone
1975	KENNALLY CO INTERIORS	Pacific Telephone
1972	KENNALLY W J CO INTERIOR DESIGNERS	R. L. Polk & Co.
1967	MONTE S WHOLESALE MEATS	R. L. Polk & Co.

5329 SAN FERNANDO RD

Year	Uses	Source
2006	WYLIEWO	Haines Company, Inc.
2001	WYLIE W O	Haines & Company, Inc.

5331 SAN FERNANDO RD

Year	Uses	Source
2001	XXXX	Haines & Company, Inc.
1958	HAYWARD JOHNSON CORP	Pacific Telephone

5333 SAN FERNANDO RD

Year	Uses	Source
1991	FENCE MR NC	Pacific Bell
1985	Franell Enterprises	Pacific Bell
	Safe & Alarm Fctry Entrepreneurs	Pacific Bell
	Behnson Industries	Pacific Bell

5345 SAN FERNANDO RD

Year	Uses	Source
2001	XXXX	Haines & Company, Inc.
1985	From Los Angeles Telephones Call	Pacific Bell

5375 SAN FERNANDO RD

Year	Uses	Source
1985	Levitz Furniture Corp	Pacific Bell

5400 SAN FERNANDO RD

Year	Uses	Source
2009	BUCHAK ALTERNATOR & STARTER EXCHANGE	Cole Information Services
2001	BUCHAK GENERATOR & STARTER EXCH	Haines & Company, Inc.
	BUCHAK ALTERNATOR EXCHANGE	Haines & Company, Inc.
1999	BUCHAK GENERATOR & STARTER EXCH	Cole Information Services
1995	Buchak Alternator & Starter Exchange	Pacific Bell

FINDINGS

Year	Uses	Source
1995	Buchak Generator & Starter Exch	Pacific Bell
1994	BUCHAK ALTERNATOR	Cole Information Services
1991	Buchak Alternator & Starter Exchange	Pacific Bell
	Buchak Generator & Starter Exch	Pacific Bell
1985	Buchak Alternator & Starter Exchange	Pacific Bell
	GLE N DALE ALTE RN ATOR & S TARTE R E XCHAN GE BUCHAK IN C	Pacific Bell
	Buchak Alternator & Starter Exchange	Pacific Bell
	Bca Geeator & Starter Exch	Pacific Bell
1975	BUCHAK GENERATOR & STARTER EXCHANGE	Pacific Telephone
	Buchak Generator & Starter Exchange	Pacific Telephone
1929	Aroczol Salvador	Los Angeles Directory Co.
	GOMEZ Ramon Soleda	Los Angeles Directory Co.
	Mendez Danl	Los Angeles Directory Co.
	Mendez Lupe	Los Angeles Directory Co.
	Valdivia Sebastian r	Los Angeles Directory Co.
	Yriquie Victor r	Los Angeles Directory Co.

5404 SAN FERNANDO RD

Year	Uses	Source
2014	PEOPLES TAXI	Cole Information Services
	AAK SIGNS	Cole Information Services
	ADVANCE LED SUPPLY	Cole Information Services
	PEOPLES AUTO REPAIR	Cole Information Services
2009	PEOPLES AUTO CENTER	Cole Information Services
	BUCHAK ALTERNATOR & STARTER EXCHANGE	Cole Information Services
	PEOPLES TAXI	Cole Information Services
2006	GORGEE	Haines Company, Inc.
	ENTERPRISES INC	Haines Company, Inc.
2004	PEOPLES AUTO CTR	Cole Information Services
	RUBEN BUCHAK	Cole Information Services
2001	BUCHAK ALTERNATOR EXCHANGE	Haines & Company, Inc.
	BUCHAK GENERATOR & STARTER EXCH	Haines & Company, Inc.
	BUCHAK GENERATOR & STARTER EXCH	Haines & Company, Inc.
	BUCHAK INC	Haines & Company, Inc.
	GLENDL ALTERNATOR & STARTER EXCH	Haines & Company, Inc.

FINDINGS

Year	Uses	Source
1999	BUCHAK GENERATOR & STARTER EXCHANGE	Cole Information Services
	GLENDALE ALTERNATOR & STARTER EXCHANGE	Cole Information Services
	BUCHAK INCORPORATED	Cole Information Services
	BUCHAK GENERATOR & STARTER EXCHANGE	Cole Information Services
	GLENDALE ALTERNATOR & STARTER EXCHANGE	Cole Information Services
	BUCHAK GENERATOR & STARTER EXCHANGE	Cole Information Services
1995	Buchak Alternator & Starter Exchange	Pacific Bell
	Buchak Generator & Starter Exchange	Pacific Bell
	Buchak Alternator & Starter Exchange	Pacific Bell
	Buchak Generator & Starter Exchange	Pacific Bell
	Buchak Generator & Starter Exchange	Pacific Bell
	Buchak Generator & Starter Exchange	Pacific Bell
	Buchak Inc	Pacific Bell
	Glendale Alternator & Starter Exchange Buchak Inc	Pacific Bell
	GLENDALE ALTERNATOR & STARTER EXCHANGE BUCHAK INC	Pacific Bell
1994	BUCHAK GENERATOR & STARTER	Cole Information Services
	GLENDALE ALTERNATOR & STARTER	Cole Information Services
1991	Buchak Alternator & Starter Exchange	Pacific Bell
	Buchak Generator & Starter Exchange	Pacific Bell
	Buchak Generator & Starter Exchange	Pacific Bell
	Buchak Generator & Starter Exchange	Pacific Bell
	Buchak Inc	Pacific Bell
	Glendale Alternator & Starter Exch	Pacific Bell
	Glendale Alternator & Starter Exchange Buchak Inc	Pacific Bell
1986	BUCHAK GENERATOR & STARTER EXCHANGE GIENDALE	Pacific Bell
1985	Buchak Inc	Pacific Bell
	Buchak Generator & Starter Exchange	Pacific Bell
	BUCHAK GE N E RATOR & S TARTE R E C N GE	Pacific Bell
	Glendale Alternator & Starter Exch	Pacific Bell
1972	BUCHAK GENERATOR & STARTEREXCHANGE	R. L. Polk & Co.
1967	BUCHAK GENERATOR 6 ARMATURE	R. L. Polk & Co.
1958	Trenne R H	Pacific Telephone

FINDINGS

Year	Uses	Source
1955	TRENNE R H REAL EST	R. L. Polk & Co.

5405 SAN FERNANDO RD

Year	Uses	Source
1967	OILPURE REFINER CO	Pacific Telephone

5406 SAN FERNANDO RD

Year	Uses	Source
2014	ALEXANDER TRUCKING	Cole Information Services
	HIGH VISION TV	Cole Information Services
	SOFA INTERIORS	Cole Information Services
	ALEXANDER TRUCKING	Cole Information Services
	HIGH VISION TV	Cole Information Services
	SOFA INTERIORS	Cole Information Services
2009	HIGH VISION T V	Cole Information Services
	ACCU BIO CHEM LABORATORIES	Cole Information Services
	SOFA INTERIORS	Cole Information Services
	HIGH VISION T V	Cole Information Services
	ACCU BIO CHEM LABORATORIES	Cole Information Services
	SOFA INTERIORS	Cole Information Services
2006	LABORATORIES HIGH VISION TV	Haines Company, Inc.
	SOFAINTERIORS	Haines Company, Inc.
	ACCU BIO CHEM	Haines Company, Inc.
2004	SOFA INTERIORS	Cole Information Services
	HIGH VISION T V	Cole Information Services
	ACCU BIO CHEM LAB	Cole Information Services
	SOFA INTERIORS	Cole Information Services
	HIGH VISION T V	Cole Information Services
	ACCU BIO CHEM LAB	Cole Information Services
2001	PLEXA CRAFT METALS	Haines & Company, Inc.
1999	PLEXA CRAFT PRODUCTS INCORPORATED	Cole Information Services
	PLEXA CRAFT PRODUCTS INCORPORATED	Cole Information Services
1995	Plexa Craft Products Inc	Pacific Bell
1994	ADVANCE PLEXA CRAFT INC	Cole Information Services
	GALAXIE PRODUCTS CO	Cole Information Services
	ADVANCE PLEXA CRAFT INC	Cole Information Services
	GALAXIE PRODUCTS CO	Cole Information Services
1991	Advance Plexa Craft Meta Ir PCM Inc	Pacific Bell

FINDINGS

Year	Uses	Source
1991	Compo Craft Ornament Co	Pacific Bell
	Galaxie Products Company	Pacific Bell
1990	COMPO CRAFT ORNAMENT CO GLENDALE	Pacific Bell
	PLEXA CRAFT METALS PCM INC GLENDALE	Pacific Bell
1986	COMPO CRAFT ORNAMENT CO GLENDALE	Pacific Bell
	PLEXA CRAFT METALS PCM INC GLENDALE	Pacific Bell
1985	Compo Craft Ornament Co	Pacific Bell
	Galaxie Products Company	Pacific Bell
	Plexa Craft Metals PCM Inc	Pacific Bell
1981	COMPO CRAFT ORNAMENT CO GLENDALE	Pacific Telephone
	OILPURE REFINER CO GLENDALE	Pacific Telephone
	PLEXA CRAFT METALS PCM INC GLENDALE	Pacific Telephone
1976	OILPURE REFINER CO	Pacific Telephone
1975	OILPURE REFINER CO	Pacific Telephone
1972	OILPURE REFINER CO FILTER MFR	R. L. Polk & Co.
1971	OILPURE REFINER CO	Pacific Telephone
1967	OILPUPE REFINER CO FILTER	R. L. Polk & Co.
1962	OILPURE REFINER CO	Pacific Telephone
1960	OILPURI ILEFRICI CO I2- 283L	R. L. Polk & Co.
1958	OILPURE REFINER CO	Pacific Telephone
1955	OILPURE REFINER CO	R. L. Polk & Co.
1935	OLLPURE REFINER CO	Los Angeles Directory Co.

5410 SAN FERNANDO RD

Year	Uses	Source
1960	PEPSI-COLD BOTTLING CO OF LOS ANGELES	R. L. Polk & Co.
1958	BIRELEYS BOTTLING CO OF LOS ANGELES Bottling & Distributing Plants	Pacific Telephone
	PEPSI COLA BOTTLING CO OF LOS ANGELES Branch Distributing Plants	Pacific Telephone
	Glendale	Pacific Telephone
1955	PEPSI-COLA BOTTLING CO OF LOS ANGELES	R. L. Polk & Co.
	BIRELEY S BOTTLING CO	R. L. Polk & Co.
1935	GLENDALE LUMBER CO	Los Angeles Directory Co.

FINDINGS

5420 SAN FERNANDO RD

Year	Uses	Source
2001	XXXX	Haines & Company, Inc.
1994	HARRINGTON TOOLS	Cole Information Services
1985	Conwin Carbonic Co	Pacific Bell

5430 SAN FERNANDO RD

Year	Uses	Source
2009	PPG AEROSPACE	Cole Information Services
	PRC DESOTO INTERNATIONAL INC	Cole Information Services
	PPG AEROSPACE	Cole Information Services
	PRC DESOTO INTERNATIONAL INC	Cole Information Services
2006	PRC DESOTO	Haines Company, Inc.
	INTERNATIONAL INC PRC DESOTO	Haines Company, Inc.
	INTERNATIONAL INC PRC PRODUCTS	Haines Company, Inc.
	RSRCH 8& CHEM	Haines Company, Inc.
2004	VANI MENON	Cole Information Services
	PRODUCTS RESEARCH & CHEM CORP	Cole Information Services
	VANI MENON	Cole Information Services
	PRODUCTS RESEARCH & CHEM CORP	Cole Information Services
2001	PRC PRDCTS RESEARCH & CHEMICAL	Haines & Company, Inc.
	PRC DESOTO INTERNATIONAL INC	Haines & Company, Inc.
	PRC DE SOTO INTERNATIONAL INC	Haines & Company, Inc.
1999	PRODUCTS RESEARCH & CHEMICAL CORPORATION	Cole Information Services
	PRC PRODUCTS RESEARCH & CHEMICAL CORPORATION	Cole Information Services
	COURTAULDS AEROSPACE INCORPORATED	Cole Information Services
	PRODUCTS RESEARCH & CHEMICAL CORPORATION	Cole Information Services
	PRC PRODUCTS RESEARCH & CHEMICAL CORPORATION	Cole Information Services
	COURTAULDS AEROSPACE INCORPORATED	Cole Information Services
1995	Courtaulds Aerospace	Pacific Bell
	Courtaulds Aerospace	Pacific Bell
	PRC Products Research & Chemical Corp	Pacific Bell
1991	PRODUCTS RE S E ARCH & CHE MICAL CORP	Pacific Bell
	PRC PRODUCTS RE S E ARCH & CHE MICAL CORP	Pacific Bell

FINDINGS

Year	Uses	Source
1990	PRC-PRODUCTS RESEARCH & CHEMICAL CORP GLENDALE	Pacific Bell
	PRODUCTS RESEARCH & CHEMICAL CORP GLENDALE	Pacific Bell
1986	PRODUCTS RESEARCH & CHEMICAL CORP GLENDALE	Pacific Bell
	KAY L GLENDALE	Pacific Bell
1985	PRC PRODUCTS RE S E ARCH & CHE MICAL CORP	Pacific Bell
	PRODUCTS RE S E ARCH & CHE MICAL CORP	Pacific Bell
	Products Unlimited	Pacific Bell
1981	P R C PRODUCTS RESEARCH & CHMICAL CORP GLENDALE	Pacific Telephone

5431 SAN FERNANDO RD

Year	Uses	Source
1985	Active Supply Co	Pacific Bell
1950	JESSUP ROGER CERTIFIED FARM	Pacific Telephone

5439 SAN FERNANDO RD

Year	Uses	Source
1985	Mac Dermid Corp	Pacific Bell

5440 SAN FERNANDO RD

Year	Uses	Source
1994	SEAVAN TRUCK LINES	Cole Information Services
	SUNLAND CHMCL&RSRCH	Cole Information Services
	SEAVAN TRUCK LINES	Cole Information Services
	SUNLAND CHMCL&RSRCH	Cole Information Services
1985	Seavan Truck Lines	Pacific Bell
	Sunland Chemical & Research Corp	Pacific Bell
1976	Fratella Trucking	Pacific Telephone
1965	ZONOLITE CO CALIF THE	Pacific Telephone
1964	ZONOLITE CO CALIF THE	Pacific Telephone
1962	ZONOLITE CO CALIF THE	Pacific Telephone
1960	ZONOLITE CO CALIF THE	Pacific Telephone
1958	ZONOLITE CO CALIF THE	Pacific Telephone
1957	ZONOLITE CO CALIF	Pacific Telephone

FINDINGS

5441 SAN FERNANDO RD

Year	Uses	Source
1985	Belott Equip Co	Pacific Bell

5447 SAN FERNANDO RD

Year	Uses	Source
1985	Sunland Chemical & Research Corp	Pacific Bell
	Printers Research Pacific	Pacific Bell
	Shirmar Trucking	Pacific Bell

5454 SAN FERNANDO RD

Year	Uses	Source
2014	PRC DESOTO INTERNATIONAL INC APPLICA	Cole Information Services
	PRC DESOTO INTERNATIONAL INC APPLICA	Cole Information Services
2009	PRC DESOTO INTERNATIONAL	Cole Information Services
	PPG AEROSPACE	Cole Information Services
	PRC DESOTO INTERNATIONAL	Cole Information Services
	PPG AEROSPACE	Cole Information Services
2006	GCA PRODUCTION	Haines Company, Inc.
	SERVICES INC PRC DESOTO INTL	Haines Company, Inc.
	INC APPLCTN PRC DESOTO INTL	Haines Company, Inc.
	INC SMCO	Haines Company, Inc.
2004	QUAL ATTNLIONEL	Cole Information Services
	QUAL ATTNLIONEL	Cole Information Services
2001	P R C DESOTO INTL INC SEMCO A	Haines & Company, Inc.
	PRC DE SOTO INTERNATIONAL INC	Haines & Company, Inc.
1999	COURTAULDS AEROSPACE APPLICATION SUPPORT CENTER LOS ANGELES	Cole Information Services
	ADHESIVES SEMCO DV PRODUCTS RESEARCH & CHEML CORPORATION	Cole Information Services
	SEMCO DIVISION PRODUCTS RESEARCH & CHEMICAL CORPORATION	Cole Information Services
	COURTAULDS AEROSPACE APPLICATION SUPPORT CENTER LOS ANGELES	Cole Information Services
	ADHESIVES SEMCO DV PRODUCTS RESEARCH & CHEML CORPORATION	Cole Information Services
	SEMCO DIVISION PRODUCTS RESEARCH & CHEMICAL CORPORATION	Cole Information Services

FINDINGS

Year	Uses	Source
1995	Semco Div Products Research & Chemical Corp	Pacific Bell
	Semco Div Products Research & Chemical Corp	Pacific Bell
1991	PRODUCTS RESEARCH & CHEMICAL CORP	Pacific Bell
	SEMCO DLV -PRODUCTS RESEARCH & CHEMICAL CORM	Pacific Bell
	S E MCO DIV PRODUCTS RE S E ARCH & CHE MICAL CORP	Pacific Bell
1990	SEMCO DIV-PRODUCTS RESEARCH & CHEMICAL CORP GLENDALE	Pacific Bell
1986	PRO-SEAL DIV PRODUCTS RESEARCH & CHEMICAL CORP GLENDALE	Pacific Bell
	SEMCO DIV PRODUCTS RESEARCH & CHEMICAL CORP GLESDALE	Pacific Bell
1985	SEMCO DIV PRODUCTS RESEARCH & CHEMICAL CORP	Pacific Bell
	Semco Div Products Research & Chemical Corp	Pacific Bell
1981	SEMCO DIV PRODUCTS RESEARCH & CHEMICAL CORP GLENDALE	Pacific Telephone
1980	SEMCO DIV PRODUCTS RESEARCH & CHEMICAL CORP GLENDALE	Pacific Telephone
1976	Semco Div Products Research & Chemical Corp	Pacific Telephone
1975	Semco Div Products Research & Chemical Corp	Pacific Telephone
	SPECIALTY PRPDUCTS DISTRIBUTING CO SUBSIDIARY OF PRODUCTS RESEARCH & CHEMICAL CORP	Pacific Telephone
1972	SEMCO (DIV OF PRODUCTS RESEARCHCHEM CORP) PLASTIC & RUBBER SEALS	R. L. Polk & Co.
1967	FULLVIEW INDUSTRIES INC SLIDING DOORS & WINDOWS	R. L. Polk & Co.
	Fullview Div of Cal Tech Systems Inc	Pacific Telephone
	FULLVIEW INDUSTRIES INC	Pacific Telephone
1962	CAL TECH SYSTEMS INC FULLVIEW DIV	Pacific Telephone
	EXTRUSION CORP OF AMERICA	Pacific Telephone
	Fullview Div of Cal Tech Systems Inc	Pacific Telephone
1960	FULLVIEW CORP GLASS DOOR MFR	R. L. Polk & Co.
1958	AMES HARRIS NEVILLE CO	Pacific Telephone
	Harris Neville Ames Co	Pacific Telephone
	Neville Ames Harris Co	Pacific Telephone

Year	Uses	Source
1958	AMES HARRIS NEVILLE CO	Pacific Telephone
1957	AMES HARRIS NEVILLE CO	Pacific Telephone
1955	AMES HARRIS NEVILLH CO	R. L. Polk & Co.
1950	AMERICAN RADIATOR & STANDARD SANITARY CORP	Pacific Telephone
	AMERICAN RAIATOR & STANDARD SANITARY CORP	Pacific Telephone

5458 SAN FERNANDO RD

Year	Uses	Source
1935	AIRPORT SERV STA	Los Angeles Directory Co.

5467 SAN FERNANDO RD

Year	Uses	Source
1985	Weaver C E & Sons Indscpe contrs	Pacific Bell
	Jae Of Calif	Pacific Bell

5469 SAN FERNANDO RD

Year	Uses	Source
1976	Sims Co Heat Exchange Equip	Pacific Telephone
1958	Preferred Utilities Steam Generator Co	Pacific Telephone

5487 SAN FERNANDO RD

Year	Uses	Source
1994	SOUTH CST RECYCLING	Cole Information Services
1962	B W PAPER BOX CO	Pacific Telephone
1958	B W PAPER BOX CO	Pacific Telephone

5500 SAN FERNANDO RD

Year	Uses	Source
1999	COLLISION AUTO SALVAGE	Cole Information Services
	COLLISION AUTO SALVAGE FROM LOS ANGELES TELEPHONE	Cole Information Services
1995	COLLIS ION AUTO S ALVAGE	Pacific Bell
1994	COLLISION AUTO SALVAGE	Cole Information Services
1991	From Los Angeles Telephones Call	Pacific Bell
	COLLIS ION AUTO S ALVAGE	Pacific Bell
	Collision Auto Salvage	Pacific Bell
1990	COLLISION AUTO SALVAGE GLENDALE	Pacific Bell
1986	COLLISION AUTO SALVAGE GLENDALE	Pacific Bell

Year	Uses	Source
1985	Collison Hannelore	Pacific Bell
	From Los Angeles Telephones Call	Pacific Bell
1981	COLLISION AUTO SALVAGE GLENDALE	Pacific Telephone
1972	AUTO BUSTERS THE AUTO WRECKERS	R. L. Polk & Co.
1967	GLENDALE AUTO PARTS	R. L. Polk & Co.
	GLENDALE AUTO PARTS	Pacific Telephone
1962	GLENDALE AUTO PARTS	Pacific Telephone
1960	GLENDALE AUTO PARTS	R. L. Polk & Co.
1958	Glendale Auto Parts	Pacific Telephone
1955	GLENDALE AUTO PARTS	R. L. Polk & Co.

5512 SAN FERNANDO RD

Year	Uses	Source
1935	SAWYER BROS GRAIN & MILLING CO	Los Angeles Directory Co.

5514 SAN FERNANDO RD

Year	Uses	Source
1986	GENERAL AIRCRAFT CO GLENDALE	Pacific Bell
1976	General Aircraft Co	Pacific Telephone
1958	General Aircraft Co	Pacific Telephone

5518 SAN FERNANDO RD

Year	Uses	Source
1935	SUPERIOR AUTO PARTS CO	Los Angeles Directory Co.

5524 SAN FERNANDO RD

Year	Uses	Source
1980	GLENDALE AUTO RADIO SERVICE GLENDALE	Pacific Telephone

5304A SAN FERNANDO RD

Year	Uses	Source
1972	PATIO BEER BAR	R. L. Polk & Co.
1967	PATIO BEER BAR	R. L. Polk & Co.

SAN FERNANDO RD W

5331 SAN FERNANDO RD W

Year	Uses	Source
2000	SOPHOS SILK SCREEN	Haines & Company

FINDINGS

5333 SAN FERNANDO RD W

Year	Uses	Source
2000	CARPET KING	Haines & Company
1991	Safacorp	Pacific Bell
1990	MR FENCE INC	Pacific Bell
	FENCE MR INC	Pacific Bell
	MR FENCE INC	Pacific Bell
1986	FENCE MR INC	Pacific Bell
1981	L A MACHINING	Pacific Telephone

5345 SAN FERNANDO RD W

Year	Uses	Source
2000	PACER LASER RCYCLNG	Haines & Company
	PACER PERFMNC PROD	Haines & Company
1991	Pacer Laser Recycling Corp	Pacific Bell
	Pacer Performance Products	Pacific Bell
1990	PACER PERFORMANCE PRODUCTS	Pacific Bell
1986	PACER PERFORMANCE PRODUCTS	Pacific Bell
1981	PACER PERFORMANCE PRODUCTS	Pacific Telephone

5375 SAN FERNANDO RD W

Year	Uses	Source
2000	LEVITZ FORNITURE CORP GLENDALE	Haines & Company
	LEVITZ LEASES & SELLS	Haines & Company
1990	LEVITZ FURNITURE CORP GLENDALE	Pacific Bell

5420 SAN FERNANDO RD W

Year	Uses	Source
1986	CONWIN CARBONIC CO	Pacific Bell

5431 SAN FERNANDO RD W

Year	Uses	Source
2000	ACTIVE SUPPLY CO	Haines & Company
	ACTIVE WINDOW PRODS	Haines & Company
1995	ACTIVE WINDOW PRODUCTS	Pacific Bell
1991	ACTIVE W IN DOW PRODUCTS	Pacific Bell
1990	ACTIVE SUPPLY CO	Pacific Bell
	ACTIVE WINDOW PRODUCTS	Pacific Bell
1986	ACTIVE SUPPLY CO	Pacific Bell
	ACTIVE WINDOW PRODUCTS	Pacific Bell
1981	ACTIVE SUPPLY CO	Pacific Telephone

Year	Uses	Source
1981	ACTIVE WINDOW PRODUCTS	Pacific Telephone

5435 SAN FERNANDO RD W

Year	Uses	Source
2000	a 1/2 PRIORITY PAK	Haines & Company
	CORT FURN CLRNCE CT	Haines & Company
	CARPETERIA	Haines & Company
1995	CART FURNITURE RENTAL	Pacific Bell
1991	Priority Pak	Pacific Bell
	Mac Pherson Fullerton	Pacific Bell
	Priority Plumbing	Pacific Bell
1985	Toro Bl	Pacific Bell
	Toro Aire	Pacific Bell

5439 SAN FERNANDO RD W

Year	Uses	Source
2000	MACDERMID INC	Haines & Company
1981	MAC DERMID INC	Pacific Telephone

5440 SAN FERNANDO RD W

Year	Uses	Source
2000	EMPHASYS INTERNATL	Haines & Company
	GLENDL CARBURETORS	Haines & Company
	HARRINGTON TOOLS	Haines & Company
	L & W TRANSMISSION	Haines & Company
1991	Roslito Plastics	Pacific Bell
1990	PRINTERS RESEARCH PACIFIC	Pacific Bell
	SUNLAND CHEMICAL & RESEARCH CORP	Pacific Bell
	SUNLAND CHEMICAL & RESEARCH CORP	Pacific Bell
1986	PRINTERS RESEARCH PACIFIC	Pacific Bell
	BELMONT DISPOSAL CO	Pacific Bell
	SUNLAND CHEMICAL & RESEARCH CORP	Pacific Bell
	SUNLAND CHEMICAL & RESEARCH CORP	Pacific Bell
1981	FLEET SERVICE COMPANY FORK LIFT RENTALS	Pacific Telephone
	FLEET SERVICE CO	Pacific Telephone

5443 SAN FERNANDO RD W

Year	Uses	Source
2000	HUGHES STEEL FBRCTN	Haines & Company
	SAN FERNANDO RD W 90039 CONT	Haines & Company
1991	Hughes G K Steel Fabrication	Pacific Bell

5447 SAN FERNANDO RD W

Year	Uses	Source
2000	SUNLAND CHEMICAL & RESEARCH CORP	Haines & Company
	DADONE Serge	Haines & Company
1986	SHIRMAR TRUCKING	Pacific Bell
1981	SHIRMAR TRUCKING	Pacific Telephone
	SUNLAND CHEMICAL & RESEARCH CORP	Pacific Telephone

5435 1/2 SAN FERNANDO RD W

Year	Uses	Source
1990	MORILLA INC	Pacific Bell

San Fernando Road

5406 San Fernando Road

Year	Uses	Source
2006	ACCU BIO CHEM	Haines Company, Inc.
	LABORATORIES HIGH VISION TV	Haines Company, Inc.
	SOFAINTERIORS	Haines Company, Inc.
2001	PLEXA CRAFT METALS	Haines & Company, Inc.
1995	Plexa Craft Products Inc	Pacific Bell
1991	Advance Plexa Craft Meta Ir PCM Inc	Pacific Bell
	Compo Craft Ornament Co	Pacific Bell
	Galaxie Products Company	Pacific Bell
1990	COMPO CRAFT ORNAMENT CO GLENDALE	Pacific Bell
	PLEXA CRAFT METALS PCM INC GLENDALE	Pacific Bell
1986	COMPO CRAFT ORNAMENT CO GLENDALE	Pacific Bell
	PLEXA CRAFT METALS PCM INC GLENDALE	Pacific Bell
1985	Compo Craft Ornament Co	Pacific Bell
	Galaxie Products Company	Pacific Bell
	Plexa Craft Metals PCM Inc	Pacific Bell

FINDINGS

Year	Uses	Source
1981	COMPO CRAFT ORNAMENT CO GLENDALE	Pacific Telephone
	OILPURE REFINER CO GLENDALE	Pacific Telephone
	PLEXA CRAFT METALS PCM INC GLENDALE	Pacific Telephone
1976	OILPURE REFINER CO	Pacific Telephone
1975	OILPURE REFINER CO	Pacific Telephone
1972	OILPURE REFINER CO FILTER MFR	R. L. Polk & Co.
1971	OILPURE REFINER CO	Pacific Telephone
1967	OILPUPE REFINER CO FILTER	R. L. Polk & Co.
1962	OILPURE REFINER CO	Pacific Telephone
1960	OILPURI ILEFRICI CO I2- 283L	R. L. Polk & Co.
1958	OILPURE REFINER CO	Pacific Telephone
1955	OILPURE REFINER CO	R. L. Polk & Co.
1935	OLLPURE REFINER CO	Los Angeles Directory Co.

5430 San Fernando Road

Year	Uses	Source
2006	PRC DESOTO	Haines Company, Inc.
	INTERNATIONAL INC PRC DESOTO	Haines Company, Inc.
	INTERNATIONAL INC PRC PRODUCTS	Haines Company, Inc.
	RSRCH 8& CHEM	Haines Company, Inc.
2001	PRC DE SOTO INTERNATIONAL INC	Haines & Company, Inc.
	PRC DESOTO INTERNATIONAL INC	Haines & Company, Inc.
	PRC PRDCTS RESEARCH & CHEMICAL	Haines & Company, Inc.
1995	Courtaulds Aerospace	Pacific Bell
	Courtaulds Aerospace	Pacific Bell
	PRC Products Research & Chemical Corp	Pacific Bell
1991	PRODUCTS RE S E ARCH & CHE MICAL CORP	Pacific Bell
	PRC PRODUCTS RE S E ARCH & CHE MICAL CORP	Pacific Bell
1990	PRC-PRODUCTS RESEARCH & CHEMICAL CORP GLENDALE	Pacific Bell
	PRODUCTS RESEARCH & CHEMICAL CORP GLENDALE	Pacific Bell
1986	KAY L GLENDALE	Pacific Bell
	PRODUCTS RESEARCH & CHEMICAL CORP GLENDALE	Pacific Bell
1985	PRC PRODUCTS RE S E ARCH & CHE MICAL CORP	Pacific Bell

Year	Uses	Source
1985	PRODUCTS RE S E ARCH & CHE MICAL CORP	Pacific Bell
	Products Unlimited	Pacific Bell
1981	P R C PRODUCTS RESEARCH & CHMICAL CORP GLENDALE	Pacific Telephone
1976	Hobbs David Hyde Tools	Pacific Telephone
	Hyde Tools	Pacific Telephone
1975	Hyde Tools	Pacific Telephone

5440 San Fernando Road

Year	Uses	Source
2006	HARRINGTON	Haines Company, Inc.
	TOOLS	Haines Company, Inc.
	TRANSGAS	Haines Company, Inc.
	PROPANE	Haines Company, Inc.
2000	EMPHASYS INTERNATL	Haines & Company
	GLENDL CARBURETORS	Haines & Company
	HARRINGTON TOOLS	Haines & Company
	L & W TRANSMISSION	Haines & Company
1995	Emphasys Internat	Pacific Bell
	Glendale Carburetors	Pacific Bell
	Harrington Tools	Pacific Bell
	L&W Transmissiop	Pacific Bell
	Sunland Chemical & Research Corp	Pacific Bell
1991	L & W Transmission	Pacific Bell
	Sunland Chemical & Research Corp	Pacific Bell
	Roslito Plastics	Pacific Bell
1990	PRINTERS RESEARCH PACIFIC	Pacific Bell
	SUNLAND CHEMICAL & RESEARCH CORP	Pacific Bell
	SUNLAND CHEMICAL & RESEARCH CORP	Pacific Bell
1986	BELMONT DISPOSAL CO	Pacific Bell
	PRINTERS RESEARCH PACIFIC	Pacific Bell
	SUNLAND CHEMICAL & RESEARCH CORP	Pacific Bell
	SUNLAND CHEMICAL & RESEARCH CORP	Pacific Bell
1985	Seavan Truck Lines	Pacific Bell
	Sunland Chemical & Research Corp	Pacific Bell
1981	FLEET SERVICE CO	Pacific Telephone

Year	Uses	Source
1981	FLEET SERVICE COMPANY FORK LIFT RENTALS	Pacific Telephone
1980	FLEET SERVICE CO	Pacific Telephone
	FLEET SERVICE COMPANY FORK LIFT RENTALS	Pacific Telephone
1976	Calif Zonolite Co The	Pacific Telephone
	Golding Bros Div	Pacific Telephone
	Zonolite Div	Pacific Telephone
	Fratella Trucking	Pacific Telephone
1975	Calif Zonolite Co The	Pacific Telephone
	Fratella Trucking	Pacific Telephone
	Grace W R & Co	Pacific Telephone
1971	California Zonolite Co The	Pacific Telephone
	Fratella Trucking	Pacific Telephone
1967	California Zonolite Co The Plant	Pacific Telephone
	Fratella Trucking	Pacific Telephone
1965	ZONOLITE CO CALIF THE	Pacific Telephone
1964	ZONOLITE CO CALIF THE	Pacific Telephone
1962	California Zonolite Co The	Pacific Telephone
	Zonolite Co California The	Pacific Telephone
	ZONOLITE CO CALIF THE	Pacific Telephone
1960	ZONOLITE CO CALIF THE	Pacific Telephone
1958	ZONOLITE CO CALIF THE	Pacific Telephone
	California Zonolite Co	Pacific Telephone
	Zonolite Co California The	Pacific Telephone
1957	ZONOLITE CO CALIF	Pacific Telephone

5454 San Fernando Road

Year	Uses	Source
2006	GCA PRODUCTION	Haines Company, Inc.
	SERVICES INC PRC DESOTO INTL	Haines Company, Inc.
	INC APPLCTN PRC DESOTO INTL	Haines Company, Inc.
	INC SMCO	Haines Company, Inc.
2001	P R C DESOTO INTL INC SEMCO A	Haines & Company, Inc.
	PRC DE SOTO INTERNATIONAL INC	Haines & Company, Inc.
1995	Semco Div Products Research & Chemical Corp	Pacific Bell
	Semco Div Products Research & Chemical Corp	Pacific Bell
1991	S E MCO DIV PRODUCTS RE S E ARCH & CHE MICAL CORP	Pacific Bell

FINDINGS

Year	Uses	Source
1991	PRODUCTS RESEARCH & CHEMICAL CORP	Pacific Bell
	SEMCO DLV -PRODUCTS RESEARCH & CHEMICAL CORM	Pacific Bell
1990	SEMCO DIV-PRODUCTS RESEARCH & CHEMICAL CORP GLENDALE	Pacific Bell
1986	PRO-SEAL DIV PRODUCTS RESEARCH & CHEMICAL CORP GLENDALE	Pacific Bell
	SEMCO DIV PRODUCTS RESEARCH & CHEMICAL CORP GLESDALE	Pacific Bell
1985	Semco Div Products Research & Chemical Corp	Pacific Bell
	SEMCO DIV PRODUCTS RESEARCH & CHEMICAL CORP	Pacific Bell
1981	SEMCO DIV PRODUCTS RESEARCH & CHEMICAL CORP GLENDALE	Pacific Telephone
1980	SEMCO DIV PRODUCTS RESEARCH & CHEMICAL CORP GLENDALE	Pacific Telephone
1976	Semco Div Products Research & Chemical Corp	Pacific Telephone
1975	Semco Div Products Research & Chemical Corp	Pacific Telephone
	SPECIALTY PRPDUCTS DISTRIBUTING CO SUBSIDIARY OF PRODUCTS RESEARCH & CHEMICAL CORP	Pacific Telephone
1972	SEMCO (DIV OF PRODUCTS RESEARCHCHEM CORP) PLASTIC & RUBBER SEALS	R. L. Polk & Co.
1967	FULLVIEW INDUSTRIES INC SLIDING DOORS & WINDOWS	R. L. Polk & Co.
	Fullview Div of Cal Tech Systems Inc	Pacific Telephone
	FULLVIEW INDUSTRIES INC	Pacific Telephone
1962	CAL TECH SYSTEMS INC FULLVIEW DIV	Pacific Telephone
	EXTRUSION CORP OF AMERICA	Pacific Telephone
	Fullview Div of Cal Tech Systems Inc	Pacific Telephone
1960	FULLVIEW CORP GLASS DOOR MFR	R. L. Polk & Co.
1958	AMES HARRIS NEVILLE CO	Pacific Telephone
	AMES HARRIS NEVILLE CO	Pacific Telephone
	Harris Neville Ames Co	Pacific Telephone
	Neville Ames Harris Co	Pacific Telephone
1957	AMES HARRIS NEVILLE CO	Pacific Telephone
1955	AMES HARRIS NEVILLH CO	R. L. Polk & Co.
1950	AMERICAN RADIATOR & STANDARD SANITARY CORP	Pacific Telephone

Year	Uses	Source
1950	AMERICAN RAIATOR & STANDARD SANITARY CORP	Pacific Telephone

5458 San Fernando Road

Year	Uses	Source
1935	AIRPORT SERV STA	Los Angeles Directory Co.

SAN FERNANDO ROAD WENT

5471 SAN FERNANDO ROAD WENT

Year	Uses	Source
1975	DON GLENN HEATING & AIR CONDITIONING CO	Pacific Telephone

SAN FERNANDO ROAD WEOT

5435 SAN FERNANDO ROAD WEOT

Year	Uses	Source
1991	Cort Furniture Rental Clearance Center	Pacific Bell
	Cort LM	Pacific Bell
	Cort J	Pacific Bell

STATE

500 STATE

Year	Uses	Source
1985	From Los Angeles Telephones Call	Pacific Bell
	Best Locking Systems Of Los Angeles Inc	Pacific Bell
	Best Lock Corp	Pacific Bell
1981	BEST LOCK CORP GLENDALE	Pacific Telephone
1951	STANSELL H L 0	R. L. Polk & Co.

STATE ST

500 STATE ST

Year	Uses	Source
2014	TYCOON & COMPANY	Cole Information Services
	TYCOON JEWELRY & CO	Cole Information Services
2004	OCCUPANT UNKNOWN	Cole Information Services
	LEIGHCO INDUSTRIES INC	Cole Information Services
2001	SCHACHTNER John	Haines & Company, Inc.

Year	Uses	Source
2001	INSTAGRAFIX DIGITAL COLOR CO	Haines & Company, Inc.
1999	PRINTERS INFORMATION	Cole Information Services
	INSTAGRAFIX	Cole Information Services
	UNIGROUP	Cole Information Services
1972	DURAND KEITH G	R. L. Polk & Co.
1960	BROWN LOREN B	R. L. Polk & Co.
1955	BROWVN LOREN B	R. L. Polk & Co.

W Milford St

815 W Milford St

Year	Uses	Source
2006	CHEROKEE	Haines Company, Inc.
	INTERIORS JJ CHEROKEE	Haines Company, Inc.
	INTRS	Haines Company, Inc.
2001	CHEROKEE INTERIORS	Haines & Company, Inc.
	J J CHEROKEE INTRS	Haines & Company, Inc.
1981	WEBER MCCREA CO GLENDALE	Pacific Telephone
1980	LOVELESS J R WEBER MCCREA CO	Pacific Telephone
	WEBER MC CREA CO	Pacific Telephone
1955	PLATING INC A	R. L. Polk & Co.

W CALIFORNIA AVE

734 W CALIFORNIA AVE

Year	Uses	Source
1940	GEORGIA C WILSON	Glendale Directory Co.
1930	ELIZ HAMMOND	Glendale Directory Co.

735 W CALIFORNIA AVE

Year	Uses	Source
1940	MYRTLE E HARTWCDL (REAL ESTATE)	Glendale Directory Co.
	J W BRANSON	Glendale Directory Co.
1930	A F WILLIAMS	Glendale Directory Co.

738 W CALIFORNIA AVE

Year	Uses	Source
2014	OCCUPANT UNKNOWN	Cole Information Services
2009	OCCUPANT UNKNOWN	Cole Information Services
2006	MEDINA Juan	Haines Company, Inc.

FINDINGS

Year	Uses	Source
2004	ANGELA MEDINA	Cole Information Services
1999	OCCUPANT UNKNOWN	Cole Information Services
1985	Damiani Lou Private Investigator	Pacific Bell
1980	DAMIANI LOU	Pacific Telephone
1976	Damiani Lou	Pacific Telephone
1970	DAMIANI LOU	Pacific Telephone
	DAMIANI LOU	Pacific Telephone
1956	DAMIANI JOS R	Pacific Telephone
1950	DAMIANI JOS R	Pacific Telephone
	DAMIANI JOS R	Pacific Telephone
1940	H W RUBECK	Glendale Directory Co.
1930	G E WAUGHTAL	Glendale Directory Co.

739 W CALIFORNIA AVE

Year	Uses	Source
2009	GERARDO DESANTIAGO	Cole Information Services
2006	nuamas	Haines Company, Inc.
	ALBERTO Zullie	Haines Company, Inc.
2004	ZULLIE ALBERTO	Cole Information Services
	ANDRANIK TSARUKYAN	Cole Information Services
1999	A ANYTIMES LIMOUSINE SERVICE	Cole Information Services
	GERARDO DESANTIAGO	Cole Information Services
1995	Sargsyan Hovanes	Pacific Bell
1994	SARGSYAN, HOVANES	Cole Information Services
1980	GROSS K JAS	Pacific Telephone
	GROSS DEBRA	Pacific Telephone
1962	MCPHILLIPS FRED D	Pacific Telephone
1956	DOBBINS BEN H R	Pacific Telephone
1950	DOBBINS BEN H R	Pacific Telephone
	DOBBINS BEN H R	Pacific Telephone

740 W CALIFORNIA AVE

Year	Uses	Source
1991	Dial One Mauerhan Plumbing	Pacific Bell

742 W CALIFORNIA AVE

Year	Uses	Source
2014	JUANITA VEGA	Cole Information Services
2009	BENJAMIN VEGA	Cole Information Services

FINDINGS

Year	Uses	Source
2006	MAUERHAN Paul	Haines Company, Inc.
	VEGAJuanita	Haines Company, Inc.
2004	RICARDO ENRIQUEZ	Cole Information Services
1999	BENJAMIN VEGA	Cole Information Services
1980	KONECKY BARBARA	Pacific Telephone
	KONECKY DOUGLAS	Pacific Telephone
1970	EISENBERG PEGGY FORD	Pacific Telephone
	EISENBERG PEGGY FORD	Pacific Telephone
1956	EISENBERG PEGGY FORD	Pacific Telephone
1950	DAY WM H VENDNG MACHS	Pacific Telephone
	DAY WM H VENDNG MACHS	Pacific Telephone
1940	I R HIGH	Glendale Directory Co.
1930	W L PHARIAS	Glendale Directory Co.

743 W CALIFORNIA AVE

Year	Uses	Source
2014	ALVARO CUC	Cole Information Services
2009	EDRIE CUC	Cole Information Services
2006	o MIRSAKKAK Mansoor	Haines Company, Inc.
1999	EDRIE CUC	Cole Information Services
1985	Le Mai Huynh	Pacific Bell
1970	SZIBER STEVE	Pacific Telephone
	SZIBER STEVE	Pacific Telephone
1962	STRACKE LARRY	Pacific Telephone
1956	RYAN GRANT W	Pacific Telephone
1940	L H HIBDON	Glendale Directory Co.

745 W CALIFORNIA AVE

Year	Uses	Source
2014	MANSOOR MIRSAKKAH	Cole Information Services
2009	MANSOOR MIRSAKKAH	Cole Information Services
2006	a MIRSAKKAH Mansaor	Haines Company, Inc.
2004	MANSOOR MIRSAKKAH	Cole Information Services
1999	MANSOOR MIRSAKKAH	Cole Information Services
1995	Mirsaklah Mansoor	Pacific Bell
1962	GUNDERSEN GUNNER	Pacific Telephone
1940	F W EISENAUER	Glendale Directory Co.

FINDINGS

746 W CALIFORNIA AVE

Year	Uses	Source
2006	No Current Listing	Haines Company, Inc.
2004	PAUL MAUERHAN	Cole Information Services
1994	GUZMAN, ROBERT	Cole Information Services
1991	Guzman Robert & Christine	Pacific Bell
1985	Graharm James & Associates Inc	Pacific Bell
	Graham Jas	Pacific Bell
1980	MAUERHAN PLUMBING	Pacific Telephone
1976	Mauerhan P F	Pacific Telephone
1970	MAUERHAN P F GLENDALE	Pacific Telephone
	MAUERHAN PLUMBING INC GLENDALE	Pacific Telephone
1962	MAUERHAN P F	Pacific Telephone
	MAUERHAN PAUL PLUMBING CO	Pacific Telephone
1956	MAUERHAN PAUL PLUMBING CO	Pacific Telephone
1950	MAUERHAN P F R	Pacific Telephone
	MAUERHAN P F R	Pacific Telephone
1940	P F MLVAUERHAN	Glendale Directory Co.

748 W CALIFORNIA AVE

Year	Uses	Source
2014	MARIA HERNANDEZ	Cole Information Services
2006	PLUMBING	Haines Company, Inc.
	MAUERHAN	Haines Company, Inc.
2004	DAWN FRANSEN	Cole Information Services
	MAUERHAN PLUMBING INC	Cole Information Services
	K BURGOS	Cole Information Services
1999	DOUGLAS CANIZALEZ	Cole Information Services
	MAUERHAN PLUMBING INCORPORATED	Cole Information Services
1995	Dial One Mauerhan Plumbing	Pacific Bell
	Mauerhan Plumbing Inc Dial One	Pacific Bell
1994	MAUERHAN PLUMBING INC	Cole Information Services
1991	Virgallito Jim	Pacific Bell
	Mauerhan Plumbing Inc Dial One	Pacific Bell
	Dial One Mauerhan Plumbing Inc	Pacific Bell
1985	Virgallito Jim	Pacific Bell
	MAUE RHAN PLUMBIN G IN C Dial One	Pacific Bell
	Bautista Tracy	Pacific Bell

FINDINGS

Year	Uses	Source
1985	Dial One Mauerhan Plumbing Inc	Pacific Bell
1980	VIRGALLITO JIM	Pacific Telephone
	MATHEWS GENE	Pacific Telephone
	LINCOLN JOHN G	Pacific Telephone
	FOGEL HARRY	Pacific Telephone
1962	MCKENNA L R	Pacific Telephone
	LINCOLN JOHN G	Pacific Telephone
1956	VER DICK ALBERT	Pacific Telephone
	SCHLEGEL A	Pacific Telephone
	DODSON JOHNNY N	Pacific Telephone
1950	BICKNELL SARAH E R	Pacific Telephone
	LYON GEO ALBERT R	Pacific Telephone
	BICKNELL SARAH E R	Pacific Telephone
	LYON GEO ALBERT R	Pacific Telephone

749 W CALIFORNIA AVE

Year	Uses	Source
2009	KATHERINE CAFARCHIA	Cole Information Services
1999	KATHERINE CAFARCHIA	Cole Information Services
1985	Novodoczky Helen	Pacific Bell
1980	NOVODOCZKY HELEN	Pacific Telephone
1970	GIORDANO KATHLEEN MRS	Pacific Telephone
	GIORDANO KATHLEEN MRS	Pacific Telephone
1962	PALMER JACK W MRS	Pacific Telephone
1956	WOGOMAN VIRINIA M R	Pacific Telephone

752 W CALIFORNIA AVE

Year	Uses	Source
2014	MAUERHAN PLUMBING INC	Cole Information Services
2006	MAUERHAN Paul	Haines Company, Inc.
1985	Robies Rosemary	Pacific Bell
1980	ROBLES ROSEMARY	Pacific Telephone
1956	CARTER ROBT W	Pacific Telephone
1950	GILL J H AUTO REPRNG	Pacific Telephone
	GILL J H AUTO REPRNG	Pacific Telephone
1940	LULU C MANGOLD	Glendale Directory Co.
1930	A H MANGOLD	Glendale Directory Co.

FINDINGS

753 W CALIFORNIA AVE

Year	Uses	Source
1985	Skala Frank W	Pacific Bell
1980	SKALA FRANK W	Pacific Telephone
1970	SKALA FRANK W	Pacific Telephone
	SKALA FRANK W	Pacific Telephone
1962	SKALA FRANK W	Pacific Telephone

756 W CALIFORNIA AVE

Year	Uses	Source
2014	MANHATTAN FINISH	Cole Information Services
2009	CALIFORNIA POSTER PRINTING	Cole Information Services
2006	CAUFORNIA	Haines Company, Inc.
	POSTER PRINTING MANHATTAN FINISH	Haines Company, Inc.
2004	MANHATTAN FINISH	Cole Information Services
	CALIFORNIA POSTER PRINTING	Cole Information Services
	GERT PETERSEN	Cole Information Services
1999	CALIFORNIA POSTER PRINTING	Cole Information Services
1995	Quality Speedometer Service	Pacific Bell
1994	A J PRINTING EXPRESS	Cole Information Services
	ROTARY SUPPORT	Cole Information Services
	QUALITY SPEEDOMETER SVC	Cole Information Services
1991	Rotary Support	Pacific Bell
	Lorentzen Galleries	Pacific Bell
	Franks Speedometer Service	Pacific Bell
	C & P Editions	Pacific Bell
	AJ Printing Express	Pacific Bell
	Ad Products Inc	Pacific Bell
1985	CHAMP E N TE RPRIS E S IN C	Pacific Bell
	Franks Speedometer Service	Pacific Bell
	Miller Precision Products	Pacific Bell
	Rotary Support	Pacific Bell
1975	Art Alltizer Company	Pacific Telephone
	Edward Roberts Company	Pacific Telephone
1950	MURPHY STELLA MRS R	Pacific Telephone
	MURPHY STELLA MRS R	Pacific Telephone

FINDINGS

W California Ave

757 W California Ave

Year	Uses	Source
1972	PRODUCTS RESEARCH & CHEMICAL CORP (WHSE)	R. L. Polk & Co.

W CALIFORNIA AVE

759 W CALIFORNIA AVE

Year	Uses	Source
1950	MCVAY L W BRICKS	Pacific Telephone
	MCVAY L W BRICKS	Pacific Telephone

760 W CALIFORNIA AVE

Year	Uses	Source
2014	SOUTHWEST BOOT CO	Cole Information Services
	SOUTHER CALIFORNIA PRESBYTERIAN HOME	Cole Information Services
2009	SOUTHWEST BOOT CO	Cole Information Services
2006	CO SOUTHWESTBOOT	Haines Company, Inc.
	SOUTHWESTBOOT	Haines Company, Inc.
2004	SOUTHWEST BOOT CO	Cole Information Services
1999	MANHATTAN FINISH	Cole Information Services
	GREG CONSTRUCTION	Cole Information Services
1995	Champ Enterprises Inc	Pacific Bell
	Bedigs Auto Service & Towing	Pacific Bell
	A J Printing Express	Pacific Bell
1994	CHAMP ENTERPRISES INC	Cole Information Services
	BEDIGS AUTO SVC & TOWING	Cole Information Services
1991	CHAMP E N TE RPRIS E S IN C	Pacific Bell
	Bedigs Auto Service & Towing	Pacific Bell
	Bedik Audrey G	Pacific Bell
	Bedbk David GHs	Pacific Bell
1985	Champ Bob	Pacific Bell
	Artiles Foreign Car Service	Pacific Bell
1976	Stapleton Co	Pacific Telephone
	Plexa Craft Metals PCM Inc	Pacific Telephone
	Compo Craft Ornament Co	Pacific Telephone
1962	JACKSON KATHERINE J MRS	Pacific Telephone
1956	JACKSON KATHERINE J MRS	Pacific Telephone

FINDINGS

Year	Uses	Source
1940	ELIZ H YOST	Glendale Directory Co.
1930	A W SHOREY	Glendale Directory Co.

761 W CALIFORNIA AVE

Year	Uses	Source
2014	OSCAR CASASOLA	Cole Information Services
	LOBO AMABLE	Cole Information Services
2009	WILLIAM HERNANDEZ	Cole Information Services
	ABM BILLAH	Cole Information Services
	OSCAR CASASOLA	Cole Information Services
2006	BILLAHIAbmt N	Haines Company, Inc.
	CASASOLA Oscar	Haines Company, Inc.
	Va HERNANDEZWWilliam	Haines Company, Inc.
2004	MICHAEL MCCONNELL	Cole Information Services
	JERRYS AUTO WORKS	Cole Information Services
	WILSON ULLOA	Cole Information Services
1999	OSCAR CASASOLA	Cole Information Services
	WILLIAM HERNANDEZ	Cole Information Services
	ABM BILLAH	Cole Information Services
1995	Chrl Sttl C	Pacific Bell
1994	CHRISTEL, CATHY	Cole Information Services
1991	Ferro Claudia M	Pacific Bell
	Christel C	Pacific Bell
	Christel Chris & Cheryl Pac	Pacific Bell
1985	Khachikian Khachik	Pacific Bell
	Christel C	Pacific Bell
1970	QUESADA FELINA	Pacific Telephone
	QUESADA FELINA	Pacific Telephone
1956	HENRY DONALD G	Pacific Telephone
1950	DAYOUB ASA R	Pacific Telephone
	DAYOUB ASA R	Pacific Telephone
1940	0 G LARSON	Glendale Directory Co.
1930	G G LARSON	Glendale Directory Co.

764 W CALIFORNIA AVE

Year	Uses	Source
1970	DALY DOM	Pacific Telephone
	GO GO ICE SERVICE	Pacific Telephone
	DALY DOM	Pacific Telephone

FINDINGS

Year	Uses	Source
1970	GO GO ICE SERVICE	Pacific Telephone
1962	PATET WALTER	Pacific Telephone

765 W CALIFORNIA AVE

Year	Uses	Source
1970	L G L WATER TRUCK RENTALS	Pacific Telephone
	L G L WATER TRUCK RENTALS	Pacific Telephone
1962	BROWN W R	Pacific Telephone
1956	BURKE CLARA W MRS	Pacific Telephone
1950	BURKE J C & SONS POLSHNG	Pacific Telephone
	BURKE J C & SONS POLSHNG	Pacific Telephone
1940	OLIVE BOTTS	Glendale Directory Co.
1930	R F GUILDNER	Glendale Directory Co.

768 W CALIFORNIA AVE

Year	Uses	Source
1976	Lodgemobile Rentals Inc	Pacific Telephone
1970	MC KEEVER EVERETT E SECURITY TERMITE CONTROL SERV	Pacific Telephone
	MCKEEVER EVERETT E TERMTE CONTRL	Pacific Telephone
	SECURITY TERMITE CONTROL SERV	Pacific Telephone
	MC KEEVER EVERETT E SECURITY TERMITE CONTROL SERV	Pacific Telephone
	MCKEEVER EVERETT E TERMTE CONTRL	Pacific Telephone
	SECURITY TERMITE CONTROL SERV	Pacific Telephone
1962	MC KEEVER EVERETT E SECURITY TERMITE CONTROL SERV	Pacific Telephone
	MC KEEVER EVERETT E TERMTE CONTRL	Pacific Telephone
1956	MCKEEVER EVERETT E SECURITY TERMITE CONTROL SERV	Pacific Telephone
	MCKEEVER EVERETT E TERMTE CONTRL	Pacific Telephone
	SECURITY TERMITE CONTROL SERV	Pacific Telephone
1950	SECURITY TERMITE CONTROL SERV	Pacific Telephone
	SECURITY TERMITE CONTROL SERV	Pacific Telephone

769 W CALIFORNIA AVE

Year	Uses	Source
2014	ELEGANT BODY SHOP	Cole Information Services

FINDINGS

Year	Uses	Source
2009	ELEGANT BODY SHOP	Cole Information Services
2006	ELEGANTBODY	Haines Company, Inc.
1999	J V SIGN MASTERS	Cole Information Services

773 W CALIFORNIA AVE

Year	Uses	Source
2014	CLEANING SPECIALISTS	Cole Information Services
2006	CMMNCTNS GRP	Haines Company, Inc.
	INTRGRTDNTWRK&	Haines Company, Inc.
2004	INTEGRATED NETWORK & CMNCTN	Cole Information Services
	PROFESSIONAL MAID SERVICE LLC	Cole Information Services
1950	MICRO-FILTER CO	Pacific Telephone
	MICRO-FILTER CO	Pacific Telephone
1940	G W MUNYAN	Glendale Directory Co.

774 W CALIFORNIA AVE

Year	Uses	Source
2014	MEJ AUTO BODY & REPAIR	Cole Information Services
2009	SOCAL ALTERNATOR & STARTER	Cole Information Services
	SUZY ELECTRIC ENGINEERING	Cole Information Services
2006	STARTER	Haines Company, Inc.
	ALTERNATERAND	Haines Company, Inc.
	STARTER SOCAL	Haines Company, Inc.
	ALTERNATER AND	Haines Company, Inc.
	SOCAL	Haines Company, Inc.
2004	SOCAL ALTRNTR & STRTR EXCHNG	Cole Information Services
1999	SUSY ELECTRIC ENGINEERING FROM LOS ANGELES TELEPH	Cole Information Services
	SUSY ELECTRIC ENGINEERING	Cole Information Services
1995	Suzy Electric	Pacific Bell
1994	SUZY ELECTRIC	Cole Information Services
1990	SUZY ELECTRIC GLENDALE	Pacific Bell
1985	Reliable Wire Dye	Pacific Bell
	Zett Building Maintenance Supply Inc	Pacific Bell
1976	Certified Maintenance Co	Pacific Telephone
1970	CERTIFIED MAINTENANCE CO	Pacific Telephone
	CERTIFIED MAINTENANCE CO	Pacific Telephone

FINDINGS

738A W CALIFORNIA AVE

Year	Uses	Source
1970	TUMA IDA M	Pacific Telephone
	TUMA IDA M	Pacific Telephone

739A W CALIFORNIA AVE

Year	Uses	Source
1962	SANSOM JUANITA L	Pacific Telephone

753A W CALIFORNIA AVE

Year	Uses	Source
1970	GOENS GOLDIE L	Pacific Telephone
	GOENS GOLDIE L	Pacific Telephone
1962	GOENS GOLDIE L	Pacific Telephone
1956	BLOZIS B STEPHEN	Pacific Telephone

760A W CALIFORNIA AVE

Year	Uses	Source
1970	STAPLETON CO	Pacific Telephone
	STAPLETON CO	Pacific Telephone
1962	ENDERLE FUEL INJECTION	Pacific Telephone
1956	JACKSON CHAS KONG JACKSON ENGINEERING RESEARCH & DESIGN	Pacific Telephone
	JACKSON ENGINEERING RESEARCH & DESIGN	Pacific Telephone

761A W CALIFORNIA AVE

Year	Uses	Source
1980	RIOS MARIA	Pacific Telephone
1956	DAYOUB ASA	Pacific Telephone

749 1/2 W CALIFORNIA AVE

Year	Uses	Source
1970	PALMER ETTA MRS	Pacific Telephone
	PALMER ETTA MRS	Pacific Telephone
1956	PALMER ETTA	Pacific Telephone

W Milford St

747 W Milford St

Year	Uses	Source
2006	ELEVATIONZERO	Haines Company, Inc.

FINDINGS

Year	Uses	Source
2006	INC MARRICK	Haines Company, Inc.
	PRODUCTION MARRICK	Haines Company, Inc.
	PRODUCTION SERV	Haines Company, Inc.
2001	MARRICK PRODUCTION	Haines & Company, Inc.
1972	BEITLER DENNIS	R. L. Polk & Co.
1967	SAMS CHARLES L	R. L. Polk & Co.
1960	LYNCH HAROLD L	R. L. Polk & Co.
1955	LYNCH HAROLD LA	R. L. Polk & Co.

801 W Milford St

Year	Uses	Source
2006	NOTRON	Haines Company, Inc.
	MANUFACTURING	Haines Company, Inc.
2001	NORTON David	Haines & Company, Inc.
	NOTRON MANUFACTURING INC	Haines & Company, Inc.
1981	GRAPHIC ARTS DIRECTORY GLENDALE	Pacific Telephone
	PRINT-EQUIP NEWS GLENDALE	Pacific Telephone
1980	NEWS PUBLISHERS PRESS	Pacific Telephone
	PRINT EQUIP NEWS	Pacific Telephone
1972	FRY REGLET CORP BLDG MATLS MFR	R. L. Polk & Co.
1967	MONARCH MIRROR DOOR CO	R. L. Polk & Co.
	Monarch Mirror Door Co	Pacific Telephone
1955	LAMB RUBBER CORP A	R. L. Polk & Co.

815 W Milford St

Year	Uses	Source
2006	CHEROKEE	Haines Company, Inc.
	INTERIORS JJ CHEROKEE	Haines Company, Inc.
	INTRS	Haines Company, Inc.
2001	CHEROKEE INTERIORS	Haines & Company, Inc.
	J J CHEROKEE INTRS	Haines & Company, Inc.
1981	WEBER MCCREA CO GLENDALE	Pacific Telephone
1980	LOVELESS J R WEBER MCCREA CO	Pacific Telephone
	WEBER MC CREA CO	Pacific Telephone
1955	PLATING INC A	R. L. Polk & Co.

FINDINGS

W MILFORD ST

831 W MILFORD ST

Year	Uses	Source
1980	GLENDALE SMALL ANIMAL HOSPITAL	Pacific Telephone
	GLENDALE SMALL ANIMAL HOSPITAL	Pacific Telephone
	GLENDALE SMALL ANIMAL KENNEL	Pacific Telephone
	HUSSAIN T DVM GLENDALE SMALL ANIMAL HOSPITAL	Pacific Telephone
	ROE B C DVM GLENDALE SMALL ANIMAL HOSPITAL	Pacific Telephone
	GLENDALE SMALL AINIMAL GROOMING	Pacific Telephone

835 W MILFORD ST

Year	Uses	Source
1980	FABRIC FLAMEPROOFING CO	Pacific Telephone
1970	FABRIC FLAMEPROOFING CO	Pacific Telephone
	FABRIC FLAMEPROOFING CO	Pacific Telephone
1962	FABRIC FLAMEPROOFING CO	Pacific Telephone

W SAN FERNANDO RD

5329 W SAN FERNANDO RD

Year	Uses	Source
2006	WYLIEWO	Haines Company, Inc.
1995	Wylie W O	Pacific Bell
1991	Wylie W O	Pacific Bell
1985	Wylie W O	Pacific Bell

5331 W SAN FERNANDO RD

Year	Uses	Source
2006	SOPHOS SILK	Haines Company, Inc.
	SCREEN	Haines Company, Inc.
2004	SOPHOS SILK SCREEN	Cole Information Services
	OCCUPANT UNKNOWN	Cole Information Services
1999	SOPHOS SILK SCREEN	Cole Information Services
1995	Sophos Silk Screen	Pacific Bell
	Mirror Man	Pacific Bell
1994	SOPHOS SILK SCREEN	Cole Information Services
1991	Mirror & Shower Door Co The	Pacific Bell
	Mirror Man	Pacific Bell

Year	Uses	Source
1985	Mirror & Shower Door Co The	Pacific Bell
	Mirror Man	Pacific Bell
1975	Lambert Tom Co	Pacific Telephone

5333 W SAN FERNANDO RD

Year	Uses	Source
2006	BARON FURNITURE	Haines Company, Inc.
1999	CARPET KING	Cole Information Services
1995	Narmi Corp	Pacific Bell
1994	NARMI CORP	Cole Information Services
1991	Myte R Kut Systems	Pacific Bell

5341 W SAN FERNANDO RD

Year	Uses	Source
1975	A & C Machine Co	Pacific Telephone
1962	Stanthony Corp	Pacific Telephone
1958	Stanthony Corp	Pacific Telephone

5345 W SAN FERNANDO RD

Year	Uses	Source
2006	BARON FURNITURE	Haines Company, Inc.
2004	BARON FURNITURE	Cole Information Services
1999	PACER PERFORMANCE PRODUCTS FROM LOS ANGELES TELEP	Cole Information Services
	PACER PERFORMANCE PRODUCTS	Cole Information Services
	PACER LASER RECYCLING CORPORATION	Cole Information Services
	PACER PERFORMANCE PRODUCTS	Cole Information Services
1995	Pacer Laser Recycling Corp	Pacific Bell
	Pacer Performance Products	Pacific Bell
1994	PACER LASER RCYCLNG	Cole Information Services
	PACER PERFORMANCE PRODUCTS	Cole Information Services
1991	From Los Angeles Telephones Call	Pacific Bell
1976	Pacer Performance Products Main Ofc & Warehouse	Pacific Telephone
	Catalog Sales	Pacific Telephone
	Pacer Performance Products Main Ofc & Warehouse	Pacific Telephone
1975	Pacer Performance Products auto racing & sports car equip	Pacific Telephone
	Pacer Performance Products automtv	Pacific Telephone

FINDINGS

Year	Uses	Source
1971	Pacer Performance Products auto racing & sports car equip	Pacific Telephone
1967	Round Corner Base Shoe Co	Pacific Telephone
	Glendale Overdoor Co	Pacific Telephone
	OVERDOORS INC mfrs	Pacific Telephone

5375 W SAN FERNANDO RD

Year	Uses	Source
2014	CINELEASE INC	Cole Information Services
2006	LEVITZLEASES&	Haines Company, Inc.
	SELLS OFC FURN	Haines Company, Inc.
	LEVITZ FURNITURE	Haines Company, Inc.
	LEVITZ FURNITURE	Haines Company, Inc.
	LEVITZ FURNITURE	Haines Company, Inc.
	LEVITZ FURNITURE	Haines Company, Inc.
2004	LEVITZ FURNITURE CORP	Cole Information Services
1999	LEVITZ LEASES & SELLS OFFICE FURNITURE GLENDALE	Cole Information Services
1994	LEVITZ FURNITURE	Cole Information Services
1991	Levitz Leases & Sells Office Furniture Glendale	Pacific Bell
1975	LEVITZ FURNITURE CORP	Pacific Telephone

5400 W SAN FERNANDO RD

Year	Uses	Source
2009	LA CASADE MARIA	Cole Information Services

5410 W SAN FERNANDO RD

Year	Uses	Source
2014	GOLDEN ROAD	Cole Information Services

5420 W SAN FERNANDO RD

Year	Uses	Source
2014	US AIR COMPRESSOR & MOTOR SUPPLY	Cole Information Services
2006	S&WWELDING	Haines Company, Inc.
1994	EUGENE M HARRINGTON	Cole Information Services
1991	Harrington Tools	Pacific Bell
1962	C & C Materials Co bldg mtrls	Pacific Telephone
1958	Sierra Club Distrbtng Co Inc	Pacific Telephone

FINDINGS

5430 W SAN FERNANDO RD

Year	Uses	Source
1976	Hyde Tools	Pacific Telephone
	Hobbs David Hyde Tools	Pacific Telephone
1975	Hyde Tools	Pacific Telephone

5431 W SAN FERNANDO RD

Year	Uses	Source
2014	ACTIVE SUPPLY CO	Cole Information Services
	ACTIVE WINDOW PRODUCTS	Cole Information Services
2009	ACTIVE WINDOW PRODUCTS	Cole Information Services
2006	ACTIVESUPPLYCO	Haines Company, Inc.
	ACTIVE WINDOW	Haines Company, Inc.
	PRODUCTS	Haines Company, Inc.
2004	ACTIVE WINDOW PRODUCTS	Cole Information Services
	OCCUPANT UNKNOWN	Cole Information Services
1999	ACTIVE WINDOW PRODUCTS	Cole Information Services
1995	Active Supply Co	Pacific Bell
	Active Window Products	Pacific Bell
	Active Window Products	Pacific Bell
1994	ACTIVE WINDOW PRODUCTS	Cole Information Services
	ACTIVE SUPPLY CO	Cole Information Services
1985	ACTIVE W IN DOW PRODUCTS	Pacific Bell
1976	Active Supply Co	Pacific Telephone
	Active Window Products	Pacific Telephone
1975	Active Supply Co	Pacific Telephone
	Active Window Products	Pacific Telephone
1967	JESSUP CERTIFIED MILK	Pacific Telephone

5433 W SAN FERNANDO RD

Year	Uses	Source
2009	ACTIVE SUPPLY CO	Cole Information Services
2004	ACTIVE SUPPLY CO	Cole Information Services

5435 W SAN FERNANDO RD

Year	Uses	Source
2014	4 WALL ENTERTAINMENT	Cole Information Services
2009	DOUGLAS DURAND INC	Cole Information Services
	PAK IT	Cole Information Services
2006	/ PRIORITY PAK	Haines Company, Inc.

FINDINGS

Year	Uses	Source
2006	ENVELOPE	Haines Company, Inc.
	PRIORITYPAK IT	Haines Company, Inc.
	CAMPPAPER&	Haines Company, Inc.
2004	OCCUPANT UNKNOWN	Cole Information Services
	PRIORITY PAK	Cole Information Services
1999	CARPETERIA GLENDALE	Cole Information Services
	CORT FURNITURE CLEARANCE CENTER	Cole Information Services
1995	Cartas T T	Pacific Bell
	Cart Furniture Rental	Pacific Bell
	Priority Pak	Pacific Bell
	Northwest Web	Pacific Bell
	Cart Furniture Clearance Center	Pacific Bell
1994	PRIORITY PAK	Cole Information Services
	NEW WEST GRAPHICS	Cole Information Services
	CORT FURN RNTL CNTR	Cole Information Services
1991	Cort Furniture Rental	Pacific Bell
1980	MORILLA CO OF CALIF	Pacific Telephone

5439 W SAN FERNANDO RD

Year	Uses	Source
2014	EXPERT WORLDWIDE	Cole Information Services
	URBAN RESTORATION GROUP	Cole Information Services
2009	LAWSON SCREEN PRODUCTS INC	Cole Information Services
	EXPERT WORLDWIDE	Cole Information Services
2006	WORLDWIDE	Haines Company, Inc.
	EXPERT	Haines Company, Inc.
2004	LAWSON SCREEN PRODUCTS INC	Cole Information Services
	EXPERT WORLD WIDE	Cole Information Services
	OCCUPANT UNKNOWN	Cole Information Services
1999	MACDERMID INCORPORATED	Cole Information Services
1985	MAC DE RMID IN C	Pacific Bell
1976	MAC DERMID INC	Pacific Telephone

5440 W SAN FERNANDO RD

Year	Uses	Source
2014	TRANS GAS PROPANE	Cole Information Services
	ECOFINAL	Cole Information Services
2006	HARRINGTON	Haines Company, Inc.

FINDINGS

Year	Uses	Source
2006	TOOLS	Haines Company, Inc.
	PROPANE	Haines Company, Inc.
	TRANSGAS	Haines Company, Inc.
2004	TRANS GAS PROPANE	Cole Information Services
	GLENDALE CARBURETORS	Cole Information Services
	OCCUPANT UNKNOWN	Cole Information Services
1999	HARRINGTON TOOLS	Cole Information Services
	L & W TRANSMISSION	Cole Information Services
	EMPHASYS INTERNATIONAL	Cole Information Services
	GLENDALE CARBURETORS	Cole Information Services
1995	Sunland Chemical & Research Corp	Pacific Bell
	L&W Transmissiop	Pacific Bell
	Harrington Tools	Pacific Bell
	Glendale Carburetors	Pacific Bell
	Emphasys Internat	Pacific Bell
1994	EMPHASYS INTERNATL	Cole Information Services
	GLENDL CARBURETORS	Cole Information Services
1991	Sunland Chemical & Research Corp	Pacific Bell
	L & W Transmission	Pacific Bell
1976	Zonolite Div	Pacific Telephone
	Golding Bros Div	Pacific Telephone
	Calif Zonolite Co The	Pacific Telephone
1975	Grace W R & Co	Pacific Telephone
	Fratella Trucking	Pacific Telephone
	Calif Zonolite Co The	Pacific Telephone
1971	Fratella Trucking	Pacific Telephone
	California Zonolite Co The	Pacific Telephone
1967	Fratella Trucking	Pacific Telephone
	California Zonolite Co The Plant	Pacific Telephone
1962	Zonolite Co California The	Pacific Telephone
	California Zonolite Co The	Pacific Telephone
1958	Zonolite Co California The	Pacific Telephone
	California Zonolite Co	Pacific Telephone

5441 W SAN FERNANDO RD

Year	Uses	Source
2004	OCCUPANT UNKNOWN	Cole Information Services
1991	Belott Equip Co	Pacific Bell
1975	Schulz & Co bkrs equip	Pacific Telephone

Year	Uses	Source
1975	Covic Bobby	Pacific Telephone
	Belott Equip Co	Pacific Telephone
1971	Schulz & Co bkrs equip	Pacific Telephone
	ACE SANDBLAST CO	Pacific Telephone
1967	ANGELES PAINTING & DECORATING CO	Pacific Telephone
	SCHULZ & CO bakers eq	Pacific Telephone
	ACE SANDBLAST CO	Pacific Telephone
1962	ACE SANDBLAST CO	Pacific Telephone
	ANGELES PAINTING & DECORATING CO	Pacific Telephone
	Goodin Used Cars	Pacific Telephone
	SCHULZ & CO bakers eq	Pacific Telephone
1958	Madl Enegineering Corp	Pacific Telephone
	Motive Products Corp	Pacific Telephone

5443 W SAN FERNANDO RD

Year	Uses	Source
2014	HUGHES STEEL FABRICATION	Cole Information Services
2006	HUGHES STEEL	Haines Company, Inc.
	FBRCTN	Haines Company, Inc.
2004	OCCUPANT UNKNOWN	Cole Information Services
1999	HUGHES STEEL FABRICATION	Cole Information Services
1995	Hughes Steel Fabrication	Pacific Bell
1994	HUGHES G K STEEL	Cole Information Services
1967	Lantz Converter Div of Pan Amer Resources Inc	Pacific Telephone
	Pan American Resources Inc	Pacific Telephone

5447 W SAN FERNANDO RD

Year	Uses	Source
2014	SUNLAND CHEMICAL & RESEARCH CORP	Cole Information Services
2006	SUNLAND	Haines Company, Inc.
	CHEMICAL&	Haines Company, Inc.
	RESEARCH CORP	Haines Company, Inc.
2004	SUNLAND CHEMICAL & RESEARCH CORP	Cole Information Services
	OCCUPANT UNKNOWN	Cole Information Services
1995	Sunland Chemical & Research Corp	Pacific Bell
1994	SUNLAND CHEMICAL & RESEARCH	Cole Information Services

FINDINGS

Year	Uses	Source
1976	Photo Direction	Pacific Telephone
	PRINTERS RESEARCH PACIFIC	Pacific Telephone
	SUNLAND CHEMICAL & RESEARCH CORP	Pacific Telephone
1975	Photo Direction	Pacific Telephone
	Printers Research Pacific	Pacific Telephone
	Sunland Chemical & Research Corp	Pacific Telephone
1971	PORT A A OF SOUTHERN California	Pacific Telephone
	Printers Research Pacific	Pacific Telephone
	SUNLAND CHEMICAL & RESEARCH CORP	Pacific Telephone
1967	Sunland Chemical & Research Corp	Pacific Telephone
	SUNLAND CHEMICAL & RESEARCH CORP	Pacific Telephone

W SAN FERNANDO RD W

5435 W SAN FERNANDO RD W

Year	Uses	Source
1981	MORILLA CO OF CALIF	Pacific Telephone

FINDINGS

ADJOINING PROPERTY: ADDRESSES NOT IDENTIFIED IN RESEARCH SOURCE

The following Adjoining Property addresses were researched for this report, and the addresses were not identified in research source.

Address Researched	Address Not Identified in Research Source
4506 CUTTER PL	2014, 2009, 2006, 2004, 2003, 2001, 2000, 1999, 1996, 1995, 1994, 1992, 1991, 1990, 1986, 1985, 1981, 1980, 1976, 1975, 1972, 1971, 1969, 1967, 1966, 1965, 1964, 1963, 1962, 1961, 1960, 1958, 1957, 1956, 1955, 1954, 1952, 1951, 1950, 1949, 1948, 1947, 1946, 1945, 1944, 1942, 1940, 1939, 1938, 1937, 1936, 1935, 1934, 1933, 1932, 1931, 1930, 1929, 1928, 1927, 1926, 1925, 1924, 1923, 1921, 1920
4506 CUTTER ST	2014, 2009, 2006, 2004, 2003, 2001, 1999, 1996, 1995, 1994, 1992, 1991, 1990, 1986, 1985, 1981, 1980, 1976, 1975, 1972, 1971, 1970, 1969, 1967, 1966, 1965, 1964, 1963, 1962, 1961, 1960, 1958, 1957, 1956, 1955, 1954, 1952, 1951, 1950, 1949, 1948, 1947, 1946, 1945, 1944, 1942, 1940, 1939, 1938, 1937, 1936, 1935, 1934, 1933, 1932, 1931, 1930, 1929, 1928, 1927, 1926, 1925, 1924, 1923, 1921, 1920
4506 CUTTER ST	2009, 2006, 2004, 2003, 2001, 2000, 1999, 1996, 1995, 1994, 1992, 1991, 1990, 1986, 1985, 1981, 1980, 1976, 1975, 1972, 1971, 1970, 1969, 1967, 1966, 1965, 1964, 1963, 1962, 1961, 1960, 1958, 1957, 1956, 1955, 1954, 1952, 1951, 1950, 1949, 1948, 1947, 1946, 1945, 1944, 1942, 1940, 1939, 1938, 1937, 1936, 1935, 1934, 1933, 1932, 1931, 1930, 1929, 1928, 1927, 1926, 1925, 1924, 1923, 1921, 1920
4516 CUTTER	2014, 2009, 2006, 2004, 2003, 2001, 2000, 1999, 1996, 1994, 1992, 1991, 1985, 1980, 1976, 1975, 1972, 1971, 1970, 1969, 1967, 1966, 1965, 1964, 1963, 1962, 1961, 1960, 1958, 1957, 1956, 1955, 1954, 1952, 1951, 1950, 1949, 1948, 1947, 1946, 1945, 1944, 1942, 1940, 1939, 1938, 1937, 1936, 1935, 1934, 1933, 1932, 1931, 1930, 1929, 1928, 1927, 1926, 1925, 1924, 1923, 1921, 1920
4516 CUTTER ST	2014, 2009, 2004, 2003, 2001, 1999, 1996, 1995, 1994, 1992, 1991, 1990, 1986, 1985, 1981, 1980, 1975, 1972, 1971, 1970, 1969, 1967, 1966, 1965, 1964, 1963, 1962, 1961, 1960, 1958, 1957, 1956, 1955, 1954, 1952, 1951, 1950, 1949, 1948, 1947, 1946, 1945, 1944, 1942, 1940, 1939, 1938, 1937, 1936, 1935, 1934, 1933, 1932, 1931, 1930, 1929, 1928, 1927, 1926, 1925, 1924, 1923, 1921, 1920
4516 CUTTER ST	2014, 2006, 2003, 2001, 2000, 1996, 1995, 1992, 1991, 1990, 1986, 1985, 1981, 1980, 1976, 1975, 1972, 1971, 1970, 1969, 1967, 1966, 1965, 1964, 1963, 1962, 1961, 1960, 1958, 1957, 1956, 1955, 1954, 1952, 1951, 1950, 1949, 1948, 1947, 1946, 1945, 1944, 1942, 1940, 1939, 1938, 1937, 1936, 1935, 1934, 1933, 1932, 1931, 1930, 1929, 1928, 1927, 1926, 1925, 1924, 1923, 1921, 1920
4520 CUTTER	2014, 2009, 2006, 2004, 2003, 2001, 2000, 1999, 1996, 1994, 1992, 1991, 1985, 1981, 1980, 1976, 1975, 1972, 1970, 1969, 1967, 1966, 1965, 1964, 1963, 1962, 1961, 1960, 1958, 1957, 1956, 1955, 1954, 1952, 1951, 1950, 1949, 1948, 1947, 1946, 1945, 1944, 1942, 1940, 1939, 1938, 1937, 1936, 1935, 1934, 1933, 1932, 1931, 1930, 1929, 1928, 1927, 1926, 1925, 1924, 1923, 1921, 1920
4520 CUTTER ST	2014, 2009, 2004, 2003, 2001, 1999, 1996, 1995, 1994, 1992, 1991, 1990, 1986, 1985, 1981, 1980, 1976, 1975, 1972, 1971, 1970, 1969, 1967, 1966, 1965, 1964, 1963, 1962, 1961, 1960, 1957, 1956, 1955, 1954, 1952, 1951, 1950, 1949, 1948, 1947, 1946, 1945, 1944, 1942, 1940, 1939, 1938, 1937, 1936, 1935, 1934, 1933, 1932, 1931, 1930, 1929, 1928, 1927, 1926, 1925, 1924, 1923, 1921, 1920

FINDINGS

Address Researched	Address Not Identified in Research Source
4520 CUTTER ST	2006, 2003, 2001, 2000, 1996, 1995, 1992, 1991, 1990, 1986, 1985, 1981, 1980, 1976, 1975, 1972, 1971, 1970, 1969, 1967, 1966, 1965, 1964, 1963, 1962, 1961, 1960, 1958, 1957, 1956, 1955, 1954, 1952, 1951, 1950, 1949, 1948, 1947, 1946, 1945, 1944, 1942, 1940, 1939, 1938, 1937, 1936, 1935, 1934, 1933, 1932, 1931, 1930, 1929, 1928, 1927, 1926, 1925, 1924, 1923, 1921, 1920
4526 CUTTER	2014, 2009, 2006, 2004, 2003, 2001, 2000, 1999, 1996, 1994, 1992, 1991, 1990, 1986, 1985, 1980, 1976, 1975, 1972, 1971, 1970, 1969, 1967, 1966, 1965, 1964, 1963, 1962, 1961, 1960, 1958, 1957, 1956, 1955, 1954, 1952, 1951, 1950, 1949, 1948, 1947, 1946, 1945, 1944, 1942, 1940, 1939, 1938, 1937, 1936, 1935, 1934, 1933, 1932, 1931, 1930, 1929, 1928, 1927, 1926, 1925, 1924, 1923, 1921, 1920
4526 CUTTER ST	2014, 2009, 2004, 2003, 2001, 1999, 1996, 1995, 1994, 1992, 1991, 1990, 1986, 1985, 1981, 1980, 1976, 1975, 1972, 1971, 1970, 1969, 1967, 1966, 1965, 1964, 1963, 1962, 1961, 1960, 1958, 1957, 1956, 1955, 1954, 1952, 1951, 1950, 1949, 1948, 1947, 1946, 1945, 1944, 1942, 1940, 1939, 1938, 1937, 1936, 1935, 1934, 1933, 1932, 1931, 1930, 1929, 1928, 1927, 1926, 1925, 1924, 1923, 1921, 1920
4526 CUTTER ST	2009, 2006, 2003, 2001, 2000, 1996, 1995, 1992, 1991, 1990, 1986, 1985, 1981, 1980, 1976, 1975, 1972, 1971, 1970, 1969, 1967, 1966, 1965, 1964, 1963, 1962, 1961, 1960, 1958, 1957, 1956, 1955, 1954, 1952, 1951, 1950, 1949, 1948, 1947, 1946, 1945, 1944, 1942, 1940, 1939, 1938, 1937, 1936, 1935, 1934, 1933, 1932, 1931, 1930, 1929, 1928, 1927, 1926, 1925, 1924, 1923, 1921, 1920
4536 CUTTER	2014, 2009, 2006, 2004, 2003, 2001, 2000, 1999, 1996, 1994, 1992, 1991, 1985, 1980, 1976, 1975, 1972, 1970, 1969, 1966, 1965, 1964, 1963, 1961, 1960, 1958, 1957, 1956, 1955, 1954, 1952, 1951, 1950, 1949, 1948, 1947, 1946, 1945, 1944, 1942, 1940, 1939, 1938, 1937, 1936, 1935, 1934, 1933, 1932, 1931, 1930, 1929, 1928, 1927, 1926, 1925, 1924, 1923, 1921, 1920
4536 CUTTER ST	2014, 2009, 2004, 2003, 2001, 1999, 1996, 1995, 1994, 1992, 1990, 1986, 1985, 1981, 1980, 1975, 1972, 1971, 1970, 1969, 1967, 1966, 1965, 1964, 1963, 1962, 1961, 1960, 1957, 1956, 1955, 1954, 1952, 1951, 1950, 1949, 1948, 1947, 1946, 1945, 1944, 1942, 1940, 1939, 1938, 1937, 1936, 1935, 1934, 1933, 1932, 1931, 1930, 1929, 1928, 1927, 1926, 1925, 1924, 1923, 1921, 1920
4536 CUTTER ST	2006, 2004, 2003, 2001, 2000, 1996, 1995, 1992, 1991, 1990, 1986, 1985, 1981, 1980, 1976, 1975, 1972, 1971, 1970, 1969, 1967, 1966, 1965, 1964, 1963, 1962, 1961, 1960, 1958, 1957, 1956, 1955, 1954, 1952, 1951, 1950, 1949, 1948, 1947, 1946, 1945, 1944, 1942, 1940, 1939, 1938, 1937, 1936, 1935, 1934, 1933, 1932, 1931, 1930, 1929, 1928, 1927, 1926, 1925, 1924, 1923, 1921, 1920
4550 CUTTER	2014, 2009, 2006, 2004, 2003, 2001, 2000, 1999, 1996, 1995, 1994, 1992, 1991, 1990, 1986, 1985, 1980, 1976, 1975, 1972, 1970, 1969, 1967, 1966, 1965, 1964, 1963, 1962, 1961, 1960, 1958, 1957, 1956, 1955, 1954, 1952, 1951, 1950, 1949, 1948, 1947, 1946, 1945, 1944, 1942, 1940, 1939, 1938, 1937, 1936, 1935, 1934, 1933, 1932, 1931, 1930, 1929, 1928, 1927, 1926, 1925, 1924, 1923, 1921, 1920
4550 CUTTER ST	2014, 2009, 2004, 2003, 2001, 1999, 1996, 1995, 1994, 1992, 1991, 1990, 1986, 1985, 1981, 1980, 1975, 1972, 1971, 1970, 1969, 1967, 1966, 1965, 1964, 1963, 1962, 1961, 1960, 1958, 1957, 1956, 1955, 1954, 1952, 1951, 1950, 1949, 1948, 1947, 1946, 1945, 1944, 1942, 1940, 1939, 1938, 1937, 1936, 1935, 1934, 1933, 1932, 1931, 1930, 1929, 1928, 1927, 1926, 1925, 1924, 1923, 1921, 1920
4550 CUTTER ST	2006, 2003, 2001, 2000, 1996, 1995, 1992, 1991, 1990, 1986, 1985, 1981, 1980, 1976, 1975, 1972, 1971, 1970, 1969, 1967, 1966, 1965, 1964, 1963, 1962, 1961, 1960, 1958, 1957, 1956, 1955, 1954, 1952, 1951, 1950, 1949, 1948, 1947, 1946, 1945, 1944, 1942, 1940, 1939, 1938, 1937, 1936, 1935, 1934, 1933, 1932, 1931, 1930, 1929, 1928, 1927, 1926, 1925, 1924, 1923, 1921, 1920

FINDINGS

Address Researched	Address Not Identified in Research Source
500 COMMERCIAL ST	2014, 2009, 2006, 2004, 2003, 2001, 2000, 1999, 1996, 1995, 1994, 1992, 1991, 1990, 1986, 1985, 1981, 1980, 1975, 1972, 1971, 1970, 1969, 1967, 1966, 1965, 1964, 1963, 1962, 1961, 1960, 1958, 1957, 1956, 1955, 1954, 1952, 1951, 1950, 1949, 1948, 1947, 1946, 1945, 1944, 1942, 1940, 1939, 1938, 1937, 1936, 1935, 1934, 1933, 1932, 1931, 1930, 1929, 1928, 1927, 1926, 1925, 1924, 1923, 1921, 1920
500 S STATE ST	2014, 2009, 2006, 2004, 2003, 2001, 2000, 1999, 1996, 1995, 1994, 1992, 1991, 1990, 1986, 1985, 1981, 1976, 1975, 1972, 1971, 1970, 1969, 1967, 1966, 1965, 1964, 1963, 1961, 1960, 1958, 1957, 1955, 1954, 1952, 1951, 1949, 1948, 1947, 1946, 1945, 1944, 1942, 1940, 1939, 1938, 1937, 1936, 1935, 1934, 1933, 1932, 1931, 1930, 1929, 1928, 1927, 1926, 1925, 1924, 1923, 1921, 1920
500 STATE	2014, 2009, 2006, 2004, 2003, 2001, 2000, 1999, 1996, 1995, 1994, 1992, 1991, 1990, 1986, 1980, 1976, 1975, 1972, 1971, 1970, 1969, 1967, 1966, 1965, 1964, 1963, 1962, 1961, 1960, 1958, 1957, 1956, 1955, 1954, 1952, 1950, 1949, 1948, 1947, 1946, 1945, 1944, 1942, 1940, 1939, 1938, 1937, 1936, 1935, 1934, 1933, 1932, 1931, 1930, 1929, 1928, 1927, 1926, 1925, 1924, 1923, 1921, 1920
500 STATE ST	2014, 2009, 2006, 2004, 2003, 2000, 1999, 1996, 1995, 1994, 1992, 1991, 1990, 1986, 1985, 1981, 1980, 1976, 1975, 1971, 1970, 1969, 1967, 1966, 1965, 1964, 1963, 1962, 1961, 1958, 1957, 1956, 1954, 1952, 1951, 1950, 1949, 1948, 1947, 1946, 1945, 1944, 1942, 1940, 1939, 1938, 1937, 1936, 1935, 1934, 1933, 1932, 1931, 1930, 1929, 1928, 1927, 1926, 1925, 1924, 1923, 1921, 1920
500 STATE ST	2009, 2006, 2003, 2001, 2000, 1996, 1995, 1994, 1992, 1991, 1990, 1986, 1985, 1981, 1980, 1976, 1975, 1972, 1971, 1970, 1969, 1967, 1966, 1965, 1964, 1963, 1962, 1961, 1960, 1958, 1957, 1956, 1955, 1954, 1952, 1951, 1950, 1949, 1948, 1947, 1946, 1945, 1944, 1942, 1940, 1939, 1938, 1937, 1936, 1935, 1934, 1933, 1932, 1931, 1930, 1929, 1928, 1927, 1926, 1925, 1924, 1923, 1921, 1920
505 COMMERCIAL ST	2014, 2009, 2006, 2004, 2003, 2001, 2000, 1999, 1996, 1995, 1994, 1992, 1991, 1990, 1986, 1985, 1981, 1980, 1976, 1975, 1972, 1971, 1970, 1969, 1967, 1966, 1965, 1964, 1963, 1962, 1961, 1960, 1958, 1957, 1956, 1955, 1954, 1952, 1951, 1950, 1949, 1948, 1947, 1946, 1945, 1944, 1942, 1940, 1939, 1938, 1937, 1936, 1935, 1934, 1933, 1932, 1931, 1930, 1929, 1928, 1927, 1926, 1925, 1923, 1921, 1920
509 COMMERCIAL ST	2014, 2009, 2006, 2004, 2003, 2001, 2000, 1999, 1996, 1995, 1994, 1992, 1991, 1990, 1986, 1985, 1981, 1980, 1976, 1975, 1972, 1971, 1970, 1969, 1967, 1966, 1965, 1964, 1963, 1962, 1961, 1960, 1958, 1957, 1956, 1955, 1954, 1952, 1951, 1950, 1949, 1948, 1947, 1946, 1945, 1944, 1942, 1940, 1939, 1938, 1937, 1936, 1935, 1934, 1933, 1932, 1931, 1930, 1929, 1928, 1927, 1926, 1925, 1923, 1921, 1920
510 COMMERCIAL ST	2014, 2009, 2006, 2004, 2003, 2001, 2000, 1999, 1996, 1995, 1994, 1992, 1991, 1990, 1986, 1985, 1981, 1980, 1975, 1972, 1971, 1970, 1969, 1967, 1966, 1965, 1964, 1963, 1962, 1961, 1960, 1958, 1957, 1956, 1955, 1954, 1952, 1951, 1950, 1949, 1948, 1947, 1946, 1945, 1944, 1940, 1939, 1938, 1937, 1936, 1935, 1934, 1933, 1932, 1931, 1930, 1928, 1927, 1926, 1925, 1924, 1923, 1921, 1920
511 COMMERCIAL ST	2014, 2009, 2004, 2003, 2000, 1999, 1996, 1995, 1994, 1992, 1990, 1986, 1981, 1980, 1976, 1975, 1971, 1970, 1969, 1966, 1965, 1964, 1963, 1962, 1961, 1958, 1957, 1956, 1954, 1952, 1951, 1950, 1949, 1948, 1947, 1946, 1945, 1944, 1942, 1940, 1939, 1938, 1937, 1936, 1935, 1934, 1933, 1932, 1931, 1930, 1929, 1928, 1927, 1926, 1925, 1924, 1923, 1921, 1920
511 COMMERCIAL ST	2006, 2003, 2001, 2000, 1996, 1995, 1992, 1991, 1990, 1986, 1985, 1981, 1980, 1976, 1975, 1972, 1971, 1970, 1969, 1967, 1966, 1965, 1964, 1963, 1962, 1961, 1960, 1958, 1957, 1956, 1955, 1954, 1952, 1951, 1950, 1949, 1948, 1947, 1946, 1945, 1944, 1942, 1940, 1939, 1938, 1937, 1936, 1935, 1934, 1933, 1932, 1931, 1930, 1929, 1928, 1927, 1926, 1925, 1924, 1923, 1921, 1920

FINDINGS

Address Researched	Address Not Identified in Research Source
511A COMMERCIAL ST	2014, 2009, 2006, 2004, 2003, 2001, 2000, 1999, 1996, 1995, 1994, 1992, 1991, 1990, 1986, 1985, 1981, 1980, 1976, 1975, 1971, 1970, 1969, 1967, 1966, 1965, 1964, 1963, 1962, 1961, 1960, 1958, 1957, 1956, 1955, 1954, 1952, 1951, 1950, 1949, 1948, 1947, 1946, 1945, 1944, 1942, 1940, 1939, 1938, 1937, 1936, 1935, 1934, 1933, 1932, 1931, 1930, 1929, 1928, 1927, 1926, 1925, 1924, 1923, 1921, 1920
516 COMMERCIAL ST	2014, 2009, 2006, 2004, 2003, 2000, 1999, 1996, 1995, 1994, 1992, 1991, 1990, 1986, 1985, 1981, 1980, 1976, 1975, 1972, 1971, 1970, 1969, 1967, 1966, 1965, 1964, 1963, 1962, 1961, 1960, 1958, 1957, 1956, 1955, 1954, 1952, 1951, 1950, 1949, 1948, 1947, 1946, 1945, 1944, 1942, 1940, 1939, 1938, 1937, 1936, 1935, 1934, 1933, 1932, 1931, 1930, 1929, 1928, 1927, 1926, 1925, 1924, 1923, 1921, 1920
516 COMMERCIAL ST	2014, 2009, 2006, 2003, 2001, 2000, 1996, 1995, 1992, 1991, 1990, 1986, 1985, 1981, 1980, 1976, 1975, 1972, 1971, 1970, 1969, 1967, 1966, 1965, 1964, 1963, 1962, 1961, 1960, 1958, 1957, 1956, 1955, 1954, 1952, 1951, 1950, 1949, 1948, 1947, 1946, 1945, 1944, 1942, 1940, 1939, 1938, 1937, 1936, 1935, 1934, 1933, 1932, 1931, 1930, 1929, 1928, 1927, 1926, 1925, 1924, 1923, 1921, 1920
517 COMMERCIAL	2014, 2009, 2006, 2004, 2003, 2001, 2000, 1999, 1996, 1995, 1994, 1992, 1991, 1986, 1985, 1981, 1980, 1976, 1975, 1972, 1971, 1970, 1969, 1967, 1966, 1965, 1964, 1963, 1962, 1961, 1960, 1958, 1957, 1956, 1955, 1954, 1952, 1951, 1950, 1949, 1948, 1947, 1946, 1945, 1944, 1942, 1940, 1939, 1938, 1937, 1936, 1935, 1934, 1933, 1932, 1931, 1930, 1929, 1928, 1927, 1926, 1925, 1924, 1923, 1921, 1920
517 COMMERCIAL ST	2014, 2009, 2006, 2004, 2003, 2000, 1999, 1996, 1995, 1994, 1992, 1991, 1990, 1986, 1985, 1981, 1980, 1976, 1975, 1972, 1971, 1970, 1969, 1967, 1966, 1965, 1964, 1963, 1962, 1961, 1960, 1958, 1957, 1956, 1955, 1954, 1952, 1951, 1950, 1949, 1948, 1947, 1946, 1945, 1944, 1942, 1940, 1939, 1938, 1937, 1936, 1935, 1934, 1933, 1932, 1931, 1930, 1929, 1928, 1927, 1926, 1925, 1924, 1923, 1921, 1920
517 COMMERCIAL ST	2006, 2003, 2001, 2000, 1996, 1995, 1992, 1991, 1990, 1986, 1985, 1981, 1980, 1976, 1975, 1972, 1971, 1970, 1969, 1967, 1966, 1965, 1964, 1963, 1962, 1961, 1960, 1958, 1957, 1956, 1955, 1954, 1952, 1951, 1950, 1949, 1948, 1947, 1946, 1945, 1944, 1942, 1940, 1939, 1938, 1937, 1936, 1935, 1934, 1933, 1932, 1931, 1930, 1929, 1928, 1927, 1926, 1925, 1924, 1923, 1921, 1920
520 COMMERCIAL ST	2006, 2004, 2003, 2001, 2000, 1999, 1996, 1995, 1994, 1992, 1991, 1990, 1986, 1985, 1981, 1980, 1976, 1975, 1972, 1971, 1970, 1969, 1967, 1966, 1965, 1964, 1963, 1962, 1961, 1960, 1958, 1957, 1956, 1955, 1954, 1952, 1951, 1950, 1949, 1948, 1947, 1946, 1945, 1944, 1942, 1940, 1939, 1938, 1937, 1936, 1935, 1934, 1933, 1932, 1931, 1930, 1929, 1928, 1927, 1926, 1925, 1924, 1923, 1921, 1920
520 COMMERCIAL ST	2014, 2009, 2004, 2003, 2001, 2000, 1999, 1996, 1995, 1994, 1992, 1991, 1990, 1986, 1985, 1981, 1980, 1976, 1975, 1972, 1971, 1970, 1969, 1967, 1966, 1965, 1964, 1963, 1962, 1961, 1960, 1958, 1957, 1956, 1955, 1954, 1952, 1951, 1950, 1949, 1948, 1947, 1946, 1945, 1944, 1942, 1940, 1939, 1938, 1937, 1936, 1935, 1934, 1933, 1932, 1931, 1930, 1929, 1928, 1927, 1926, 1925, 1924, 1923, 1921, 1920
521 COMMERCIAL	2014, 2009, 2006, 2004, 2003, 2001, 2000, 1999, 1996, 1995, 1994, 1992, 1991, 1990, 1985, 1980, 1976, 1975, 1972, 1971, 1970, 1969, 1967, 1966, 1965, 1964, 1963, 1962, 1961, 1960, 1958, 1957, 1956, 1955, 1954, 1952, 1951, 1950, 1949, 1948, 1947, 1946, 1945, 1944, 1942, 1940, 1939, 1938, 1937, 1936, 1935, 1934, 1933, 1932, 1931, 1930, 1929, 1928, 1927, 1926, 1925, 1924, 1923, 1921, 1920
521 COMMERCIAL ST	2014, 2009, 2004, 2003, 2000, 1999, 1996, 1995, 1994, 1992, 1991, 1990, 1986, 1985, 1981, 1980, 1976, 1975, 1972, 1971, 1970, 1969, 1967, 1966, 1965, 1964, 1963, 1962, 1961, 1960, 1958, 1957, 1956, 1955, 1954, 1952, 1951, 1950, 1949, 1948, 1947, 1946, 1945, 1944, 1942, 1940, 1939, 1938, 1937, 1936, 1935, 1934, 1933, 1932, 1931, 1930, 1929, 1928, 1927, 1926, 1925, 1924, 1923, 1921, 1920

FINDINGS

Address Researched	Address Not Identified in Research Source
521 COMMERCIAL ST	2006, 2003, 2001, 2000, 1996, 1995, 1992, 1991, 1990, 1986, 1985, 1981, 1980, 1976, 1975, 1972, 1971, 1970, 1969, 1967, 1966, 1965, 1964, 1963, 1962, 1961, 1960, 1958, 1957, 1956, 1955, 1954, 1952, 1951, 1950, 1949, 1948, 1947, 1946, 1945, 1944, 1942, 1940, 1939, 1938, 1937, 1936, 1935, 1934, 1933, 1932, 1931, 1930, 1929, 1928, 1927, 1926, 1925, 1924, 1923, 1921, 1920
523 COMMERCIAL ST	2014, 2009, 2006, 2004, 2003, 2001, 2000, 1999, 1996, 1995, 1994, 1992, 1991, 1990, 1986, 1985, 1981, 1980, 1976, 1975, 1972, 1971, 1970, 1969, 1967, 1966, 1965, 1964, 1963, 1962, 1961, 1960, 1958, 1957, 1956, 1955, 1954, 1952, 1951, 1950, 1949, 1948, 1947, 1946, 1945, 1944, 1942, 1940, 1939, 1938, 1937, 1936, 1935, 1934, 1933, 1932, 1931, 1930, 1929, 1928, 1927, 1926, 1925, 1923, 1921, 1920
525 COMMERCIAL ST	2014, 2009, 2004, 2003, 2001, 2000, 1999, 1996, 1994, 1992, 1991, 1990, 1986, 1985, 1981, 1980, 1976, 1971, 1970, 1969, 1966, 1965, 1964, 1963, 1962, 1961, 1960, 1958, 1957, 1956, 1954, 1952, 1951, 1950, 1949, 1948, 1947, 1946, 1945, 1944, 1942, 1940, 1939, 1938, 1937, 1936, 1935, 1934, 1933, 1932, 1931, 1930, 1929, 1928, 1927, 1926, 1925, 1923, 1921, 1920
525 COMMERCIAL ST	2014, 2006, 2003, 2001, 2000, 1999, 1996, 1995, 1992, 1991, 1990, 1986, 1985, 1981, 1980, 1976, 1975, 1972, 1971, 1970, 1969, 1967, 1966, 1965, 1964, 1963, 1962, 1961, 1960, 1958, 1957, 1956, 1955, 1954, 1952, 1951, 1950, 1949, 1948, 1947, 1946, 1945, 1944, 1942, 1940, 1939, 1938, 1937, 1936, 1935, 1934, 1933, 1932, 1931, 1930, 1929, 1928, 1927, 1926, 1925, 1924, 1923, 1921, 1920
526 COMMERCIAL	2014, 2009, 2006, 2004, 2003, 2001, 2000, 1999, 1996, 1995, 1994, 1992, 1991, 1986, 1985, 1981, 1980, 1976, 1975, 1972, 1971, 1970, 1969, 1967, 1966, 1965, 1964, 1963, 1962, 1961, 1960, 1958, 1957, 1956, 1955, 1954, 1952, 1951, 1950, 1949, 1948, 1947, 1946, 1945, 1944, 1942, 1940, 1939, 1938, 1937, 1936, 1935, 1934, 1933, 1932, 1931, 1930, 1929, 1928, 1927, 1926, 1925, 1924, 1923, 1921, 1920
5300 SAN FERNANDO RD	2014, 2009, 2006, 2004, 2003, 2001, 2000, 1999, 1996, 1995, 1994, 1992, 1991, 1990, 1986, 1981, 1980, 1976, 1975, 1972, 1971, 1970, 1969, 1967, 1966, 1965, 1964, 1963, 1962, 1961, 1960, 1958, 1957, 1956, 1955, 1954, 1952, 1951, 1950, 1949, 1948, 1947, 1946, 1945, 1944, 1942, 1940, 1939, 1938, 1937, 1936, 1935, 1934, 1933, 1932, 1931, 1930, 1929, 1928, 1927, 1926, 1925, 1924, 1923, 1921, 1920
5303 SAN FERNANDO RD	2014, 2009, 2006, 2004, 2003, 2000, 1999, 1996, 1995, 1994, 1992, 1991, 1990, 1986, 1985, 1981, 1980, 1976, 1975, 1972, 1971, 1970, 1969, 1967, 1966, 1965, 1964, 1963, 1962, 1961, 1960, 1958, 1957, 1956, 1955, 1954, 1952, 1951, 1950, 1949, 1948, 1947, 1946, 1945, 1944, 1942, 1940, 1939, 1938, 1937, 1936, 1935, 1934, 1933, 1932, 1931, 1930, 1929, 1928, 1927, 1926, 1925, 1924, 1923, 1921, 1920
5303 SAN FERNANDO RD	2014, 2009, 2006, 2004, 2003, 2001, 2000, 1999, 1996, 1995, 1992, 1991, 1990, 1986, 1985, 1981, 1980, 1976, 1975, 1972, 1971, 1970, 1969, 1967, 1966, 1965, 1964, 1963, 1962, 1961, 1960, 1958, 1957, 1956, 1955, 1954, 1952, 1951, 1950, 1949, 1948, 1947, 1946, 1945, 1944, 1942, 1940, 1939, 1938, 1937, 1936, 1935, 1934, 1933, 1932, 1931, 1930, 1929, 1928, 1927, 1926, 1925, 1924, 1923, 1921, 1920
5304 SAN FERNANDO RD	2014, 2009, 2004, 2003, 2001, 2000, 1999, 1996, 1995, 1994, 1992, 1991, 1990, 1986, 1985, 1981, 1980, 1976, 1975, 1972, 1971, 1970, 1969, 1966, 1965, 1964, 1963, 1962, 1961, 1958, 1957, 1956, 1954, 1952, 1951, 1950, 1949, 1948, 1947, 1946, 1945, 1944, 1942, 1940, 1939, 1938, 1937, 1936, 1935, 1934, 1933, 1932, 1931, 1930, 1929, 1928, 1927, 1926, 1925, 1924, 1923, 1921, 1920
5304A SAN FERNANDO RD	2014, 2009, 2006, 2004, 2003, 2001, 2000, 1999, 1996, 1995, 1994, 1992, 1991, 1990, 1986, 1985, 1981, 1980, 1976, 1975, 1971, 1970, 1969, 1966, 1965, 1964, 1963, 1962, 1961, 1960, 1958, 1957, 1956, 1955, 1954, 1952, 1951, 1950, 1949, 1948, 1947, 1946, 1945, 1944, 1942, 1940, 1939, 1938, 1937, 1936, 1935, 1934, 1933, 1932, 1931, 1930, 1929, 1928, 1927, 1926, 1925, 1924, 1923, 1921, 1920

FINDINGS

Address Researched	Address Not Identified in Research Source
5310 SAN FERNANDO RD	2014, 2009, 2004, 2003, 2000, 1999, 1996, 1995, 1994, 1992, 1980, 1970, 1969, 1966, 1965, 1964, 1963, 1962, 1961, 1958, 1957, 1956, 1954, 1952, 1951, 1950, 1949, 1948, 1947, 1946, 1945, 1944, 1942, 1940, 1939, 1938, 1937, 1936, 1934, 1933, 1932, 1931, 1930, 1929, 1928, 1927, 1926, 1925, 1924, 1923, 1921, 1920
5310 SAN FERNANDO RD	2006, 2003, 2001, 2000, 1996, 1995, 1992, 1991, 1990, 1986, 1985, 1981, 1980, 1976, 1975, 1972, 1971, 1970, 1969, 1967, 1966, 1965, 1964, 1963, 1962, 1961, 1960, 1958, 1957, 1956, 1955, 1954, 1952, 1951, 1950, 1949, 1948, 1947, 1946, 1945, 1944, 1942, 1940, 1939, 1938, 1937, 1936, 1935, 1934, 1933, 1932, 1931, 1930, 1929, 1928, 1927, 1926, 1925, 1924, 1923, 1921, 1920
5320 SAN FERNANDO RD	2009, 2006, 2003, 2001, 2000, 1996, 1995, 1992, 1991, 1990, 1986, 1985, 1981, 1980, 1976, 1975, 1972, 1971, 1970, 1969, 1967, 1966, 1965, 1964, 1963, 1962, 1961, 1960, 1958, 1957, 1956, 1955, 1954, 1952, 1951, 1950, 1949, 1948, 1947, 1946, 1945, 1944, 1942, 1940, 1939, 1938, 1937, 1936, 1935, 1934, 1933, 1932, 1931, 1930, 1929, 1928, 1927, 1926, 1925, 1924, 1923, 1921, 1920
5320 SAN FERNANDO RD	2014, 2009, 2004, 2003, 2000, 1999, 1996, 1994, 1992, 1991, 1990, 1986, 1981, 1980, 1976, 1971, 1970, 1969, 1966, 1965, 1964, 1963, 1962, 1961, 1958, 1957, 1956, 1954, 1952, 1951, 1950, 1949, 1948, 1947, 1946, 1945, 1944, 1942, 1940, 1939, 1938, 1937, 1936, 1935, 1934, 1933, 1932, 1931, 1930, 1929, 1928, 1927, 1926, 1925, 1924, 1923, 1921, 1920
5324 SAN FERNANDO RD	2014, 2009, 2006, 2004, 2003, 2001, 2000, 1999, 1996, 1995, 1994, 1992, 1991, 1990, 1986, 1985, 1981, 1980, 1976, 1975, 1972, 1971, 1970, 1969, 1967, 1966, 1965, 1964, 1963, 1962, 1961, 1958, 1957, 1956, 1954, 1952, 1951, 1950, 1949, 1948, 1947, 1946, 1945, 1944, 1942, 1940, 1939, 1938, 1937, 1936, 1935, 1934, 1933, 1932, 1931, 1930, 1929, 1928, 1927, 1926, 1925, 1924, 1923, 1921, 1920
5326 SAN FERNANDO RD	2014, 2009, 2006, 2004, 2003, 2000, 1999, 1996, 1995, 1994, 1992, 1991, 1990, 1986, 1980, 1971, 1970, 1969, 1966, 1965, 1964, 1963, 1962, 1961, 1960, 1958, 1957, 1956, 1955, 1954, 1952, 1951, 1950, 1949, 1948, 1947, 1946, 1945, 1944, 1942, 1940, 1939, 1938, 1937, 1936, 1935, 1934, 1933, 1932, 1931, 1930, 1929, 1928, 1927, 1926, 1925, 1924, 1923, 1921, 1920
5329 SAN FERNANDO RD	2014, 2009, 2004, 2003, 2000, 1999, 1996, 1995, 1994, 1992, 1991, 1990, 1986, 1985, 1981, 1980, 1976, 1975, 1972, 1971, 1970, 1969, 1967, 1966, 1965, 1964, 1963, 1962, 1961, 1960, 1958, 1957, 1956, 1955, 1954, 1952, 1951, 1950, 1949, 1948, 1947, 1946, 1945, 1944, 1942, 1940, 1939, 1938, 1937, 1936, 1935, 1934, 1933, 1932, 1931, 1930, 1929, 1928, 1927, 1926, 1925, 1924, 1923, 1921, 1920
5329 W SAN FERNANDO RD	2014, 2009, 2004, 2003, 2001, 2000, 1999, 1996, 1994, 1992, 1990, 1986, 1981, 1980, 1976, 1975, 1972, 1971, 1970, 1969, 1967, 1966, 1965, 1964, 1963, 1962, 1961, 1960, 1958, 1957, 1956, 1955, 1954, 1952, 1951, 1950, 1949, 1948, 1947, 1946, 1945, 1944, 1942, 1940, 1939, 1938, 1937, 1936, 1935, 1934, 1933, 1932, 1931, 1930, 1929, 1928, 1927, 1926, 1925, 1924, 1923, 1921, 1920
5331 SAN FERNANDO MISSION BLVD	2014, 2009, 2006, 2004, 2003, 2001, 2000, 1999, 1996, 1995, 1994, 1992, 1991, 1990, 1986, 1985, 1981, 1976, 1975, 1972, 1971, 1970, 1969, 1967, 1966, 1965, 1964, 1963, 1962, 1961, 1960, 1958, 1957, 1956, 1955, 1954, 1952, 1951, 1950, 1949, 1948, 1947, 1946, 1945, 1944, 1942, 1940, 1939, 1938, 1937, 1936, 1935, 1934, 1933, 1932, 1931, 1930, 1929, 1928, 1927, 1926, 1925, 1924, 1923, 1921, 1920
5331 SAN FERNANDO RD	2014, 2009, 2006, 2004, 2003, 2000, 1999, 1996, 1995, 1994, 1992, 1991, 1990, 1986, 1985, 1981, 1980, 1976, 1975, 1972, 1971, 1970, 1969, 1967, 1966, 1965, 1964, 1963, 1962, 1961, 1960, 1957, 1956, 1955, 1954, 1952, 1951, 1950, 1949, 1948, 1947, 1946, 1945, 1944, 1942, 1940, 1939, 1938, 1937, 1936, 1935, 1934, 1933, 1932, 1931, 1930, 1929, 1928, 1927, 1926, 1925, 1924, 1923, 1921, 1920

FINDINGS

Address Researched	Address Not Identified in Research Source
5331 SAN FERNANDO RD W	2014, 2009, 2006, 2004, 2003, 2001, 1999, 1996, 1995, 1994, 1992, 1991, 1990, 1986, 1985, 1981, 1980, 1976, 1975, 1972, 1971, 1970, 1969, 1967, 1966, 1965, 1964, 1963, 1962, 1961, 1960, 1958, 1957, 1956, 1955, 1954, 1952, 1951, 1950, 1949, 1948, 1947, 1946, 1945, 1944, 1942, 1940, 1939, 1938, 1937, 1936, 1935, 1934, 1933, 1932, 1931, 1930, 1929, 1928, 1927, 1926, 1925, 1924, 1923, 1921, 1920
5331 W SAN FERNANDO RD	2014, 2009, 2004, 2003, 2001, 2000, 1999, 1996, 1994, 1992, 1990, 1986, 1981, 1980, 1976, 1972, 1971, 1970, 1969, 1967, 1966, 1965, 1964, 1963, 1962, 1961, 1960, 1958, 1957, 1956, 1955, 1954, 1952, 1951, 1950, 1949, 1948, 1947, 1946, 1945, 1944, 1942, 1940, 1939, 1938, 1937, 1936, 1935, 1934, 1933, 1932, 1931, 1930, 1929, 1928, 1927, 1926, 1925, 1924, 1923, 1921, 1920
5331 W SAN FERNANDO RD	2014, 2009, 2006, 2003, 2001, 2000, 1996, 1995, 1992, 1991, 1990, 1986, 1985, 1981, 1980, 1976, 1975, 1972, 1971, 1970, 1969, 1967, 1966, 1965, 1964, 1963, 1962, 1961, 1960, 1958, 1957, 1956, 1955, 1954, 1952, 1951, 1950, 1949, 1948, 1947, 1946, 1945, 1944, 1942, 1940, 1939, 1938, 1937, 1936, 1935, 1934, 1933, 1932, 1931, 1930, 1929, 1928, 1927, 1926, 1925, 1924, 1923, 1921, 1920
5333 SAN FERNANDO MISSION BLVD	2014, 2009, 2006, 2004, 2003, 2001, 2000, 1999, 1996, 1995, 1994, 1992, 1991, 1990, 1986, 1985, 1981, 1976, 1975, 1972, 1971, 1970, 1969, 1967, 1966, 1965, 1964, 1963, 1962, 1961, 1960, 1958, 1957, 1956, 1955, 1954, 1952, 1951, 1950, 1949, 1948, 1947, 1946, 1945, 1944, 1942, 1940, 1939, 1938, 1937, 1936, 1935, 1934, 1933, 1932, 1931, 1930, 1929, 1928, 1927, 1926, 1925, 1924, 1923, 1921, 1920
5333 SAN FERNANDO RD	2014, 2009, 2006, 2004, 2003, 2001, 2000, 1999, 1996, 1995, 1994, 1992, 1990, 1986, 1981, 1980, 1976, 1975, 1972, 1971, 1970, 1969, 1967, 1966, 1965, 1964, 1963, 1962, 1961, 1960, 1958, 1957, 1956, 1955, 1954, 1952, 1951, 1950, 1949, 1948, 1947, 1946, 1945, 1944, 1942, 1940, 1939, 1938, 1937, 1936, 1935, 1934, 1933, 1932, 1931, 1930, 1929, 1928, 1927, 1926, 1925, 1924, 1923, 1921, 1920
5333 SAN FERNANDO RD W	2014, 2009, 2006, 2004, 2003, 2001, 1999, 1996, 1995, 1994, 1992, 1985, 1980, 1976, 1975, 1972, 1971, 1970, 1969, 1967, 1966, 1965, 1964, 1963, 1962, 1961, 1960, 1958, 1957, 1956, 1955, 1954, 1952, 1951, 1950, 1949, 1948, 1947, 1946, 1945, 1944, 1942, 1940, 1939, 1938, 1937, 1936, 1935, 1934, 1933, 1932, 1931, 1930, 1929, 1928, 1927, 1926, 1925, 1924, 1923, 1921, 1920
5333 W SAN FERNANDO RD	2014, 2009, 2004, 2003, 2001, 2000, 1999, 1996, 1994, 1992, 1990, 1986, 1985, 1981, 1980, 1976, 1975, 1972, 1971, 1970, 1969, 1967, 1966, 1965, 1964, 1963, 1962, 1961, 1960, 1958, 1957, 1956, 1955, 1954, 1952, 1951, 1950, 1949, 1948, 1947, 1946, 1945, 1944, 1942, 1940, 1939, 1938, 1937, 1936, 1935, 1934, 1933, 1932, 1931, 1930, 1929, 1928, 1927, 1926, 1925, 1924, 1923, 1921, 1920
5333 W SAN FERNANDO RD	2014, 2009, 2006, 2004, 2003, 2001, 2000, 1996, 1995, 1992, 1991, 1990, 1986, 1985, 1981, 1980, 1976, 1975, 1972, 1971, 1970, 1969, 1967, 1966, 1965, 1964, 1963, 1962, 1961, 1960, 1958, 1957, 1956, 1955, 1954, 1952, 1951, 1950, 1949, 1948, 1947, 1946, 1945, 1944, 1942, 1940, 1939, 1938, 1937, 1936, 1935, 1934, 1933, 1932, 1931, 1930, 1929, 1928, 1927, 1926, 1925, 1924, 1923, 1921, 1920
5341 SAN FERNANDO MISSION BLVD	2014, 2009, 2006, 2004, 2003, 2001, 2000, 1999, 1996, 1995, 1994, 1992, 1991, 1990, 1986, 1985, 1981, 1976, 1975, 1972, 1971, 1970, 1969, 1967, 1966, 1965, 1964, 1963, 1962, 1961, 1960, 1958, 1957, 1956, 1955, 1954, 1952, 1951, 1950, 1949, 1948, 1947, 1946, 1945, 1944, 1942, 1940, 1939, 1938, 1937, 1936, 1935, 1934, 1933, 1932, 1931, 1930, 1929, 1928, 1927, 1926, 1925, 1924, 1923, 1921, 1920
5341 W SAN FERNANDO RD	2014, 2009, 2006, 2004, 2003, 2001, 2000, 1999, 1996, 1995, 1994, 1992, 1991, 1990, 1986, 1985, 1981, 1980, 1976, 1972, 1971, 1970, 1969, 1967, 1966, 1965, 1964, 1963, 1961, 1960, 1957, 1956, 1955, 1954, 1952, 1951, 1950, 1949, 1948, 1947, 1946, 1945, 1944, 1942, 1940, 1939, 1938, 1937, 1936, 1935, 1934, 1933, 1932, 1931, 1930, 1929, 1928, 1927, 1926, 1925, 1924, 1923, 1921, 1920

FINDINGS

Address Researched	Address Not Identified in Research Source
5345 SAN FERNANDO MISSION BLVD	2014, 2009, 2006, 2004, 2003, 2001, 2000, 1999, 1996, 1995, 1994, 1992, 1991, 1990, 1986, 1985, 1981, 1976, 1975, 1972, 1971, 1970, 1969, 1967, 1966, 1965, 1964, 1963, 1962, 1961, 1960, 1958, 1957, 1956, 1955, 1954, 1952, 1951, 1950, 1949, 1948, 1947, 1946, 1945, 1944, 1942, 1940, 1939, 1938, 1937, 1936, 1935, 1934, 1933, 1932, 1931, 1930, 1929, 1928, 1927, 1926, 1925, 1924, 1923, 1921, 1920
5345 SAN FERNANDO RD	2014, 2009, 2006, 2004, 2003, 2000, 1999, 1996, 1995, 1994, 1992, 1991, 1990, 1986, 1981, 1980, 1976, 1975, 1972, 1971, 1970, 1969, 1967, 1966, 1965, 1964, 1963, 1962, 1961, 1960, 1958, 1957, 1956, 1955, 1954, 1952, 1951, 1950, 1949, 1948, 1947, 1946, 1945, 1944, 1942, 1940, 1939, 1938, 1937, 1936, 1935, 1934, 1933, 1932, 1931, 1930, 1929, 1928, 1927, 1926, 1925, 1924, 1923, 1921, 1920
5345 SAN FERNANDO RD W	2014, 2009, 2006, 2004, 2003, 2001, 1999, 1996, 1995, 1994, 1992, 1985, 1980, 1976, 1975, 1972, 1971, 1970, 1969, 1967, 1966, 1965, 1964, 1963, 1962, 1961, 1960, 1958, 1957, 1956, 1955, 1954, 1952, 1951, 1950, 1949, 1948, 1947, 1946, 1945, 1944, 1942, 1940, 1939, 1938, 1937, 1936, 1935, 1934, 1933, 1932, 1931, 1930, 1929, 1928, 1927, 1926, 1925, 1924, 1923, 1921, 1920
5345 W SAN FERNANDO RD	2014, 2009, 2004, 2003, 2001, 2000, 1999, 1996, 1994, 1992, 1990, 1986, 1985, 1981, 1980, 1972, 1970, 1969, 1966, 1965, 1964, 1963, 1962, 1961, 1960, 1958, 1957, 1956, 1955, 1954, 1952, 1951, 1950, 1949, 1948, 1947, 1946, 1945, 1944, 1942, 1940, 1939, 1938, 1937, 1936, 1935, 1934, 1933, 1932, 1931, 1930, 1929, 1928, 1927, 1926, 1925, 1924, 1923, 1921, 1920
5345 W SAN FERNANDO RD	2014, 2009, 2006, 2003, 2001, 2000, 1996, 1995, 1992, 1991, 1990, 1986, 1985, 1981, 1980, 1976, 1975, 1972, 1971, 1970, 1969, 1967, 1966, 1965, 1964, 1963, 1962, 1961, 1960, 1958, 1957, 1956, 1955, 1954, 1952, 1951, 1950, 1949, 1948, 1947, 1946, 1945, 1944, 1942, 1940, 1939, 1938, 1937, 1936, 1935, 1934, 1933, 1932, 1931, 1930, 1929, 1928, 1927, 1926, 1925, 1924, 1923, 1921, 1920
5375 SAN FERNANDO MISSION BLVD	2014, 2009, 2006, 2004, 2003, 2001, 2000, 1999, 1996, 1995, 1994, 1992, 1991, 1990, 1986, 1985, 1981, 1976, 1975, 1972, 1971, 1970, 1969, 1967, 1966, 1965, 1964, 1963, 1962, 1961, 1960, 1958, 1957, 1956, 1955, 1954, 1952, 1951, 1950, 1949, 1948, 1947, 1946, 1945, 1944, 1942, 1940, 1939, 1938, 1937, 1936, 1935, 1934, 1933, 1932, 1931, 1930, 1929, 1928, 1927, 1926, 1925, 1924, 1923, 1921, 1920
5375 SAN FERNANDO RD	2014, 2009, 2006, 2004, 2003, 2001, 2000, 1999, 1996, 1995, 1994, 1992, 1991, 1990, 1986, 1981, 1980, 1976, 1975, 1972, 1971, 1970, 1969, 1967, 1966, 1965, 1964, 1963, 1962, 1961, 1960, 1958, 1957, 1956, 1955, 1954, 1952, 1951, 1950, 1949, 1948, 1947, 1946, 1945, 1944, 1942, 1940, 1939, 1938, 1937, 1936, 1935, 1934, 1933, 1932, 1931, 1930, 1929, 1928, 1927, 1926, 1925, 1924, 1923, 1921, 1920
5375 SAN FERNANDO RD W	2014, 2009, 2006, 2004, 2003, 2001, 1999, 1996, 1995, 1994, 1992, 1991, 1986, 1985, 1981, 1980, 1976, 1975, 1972, 1971, 1970, 1969, 1967, 1966, 1965, 1964, 1963, 1962, 1961, 1960, 1958, 1957, 1956, 1955, 1954, 1952, 1951, 1950, 1949, 1948, 1947, 1946, 1945, 1944, 1942, 1940, 1939, 1938, 1937, 1936, 1935, 1934, 1933, 1932, 1931, 1930, 1929, 1928, 1927, 1926, 1925, 1924, 1923, 1921, 1920
5375 W SAN FERNANDO RD	2014, 2009, 2004, 2003, 2001, 2000, 1999, 1996, 1995, 1994, 1992, 1990, 1986, 1985, 1981, 1980, 1976, 1972, 1971, 1970, 1969, 1967, 1966, 1965, 1964, 1963, 1962, 1961, 1960, 1958, 1957, 1956, 1955, 1954, 1952, 1951, 1950, 1949, 1948, 1947, 1946, 1945, 1944, 1942, 1940, 1939, 1938, 1937, 1936, 1935, 1934, 1933, 1932, 1931, 1930, 1929, 1928, 1927, 1926, 1925, 1924, 1923, 1921, 1920
5375 W SAN FERNANDO RD	2009, 2006, 2003, 2001, 2000, 1996, 1995, 1992, 1991, 1990, 1986, 1985, 1981, 1980, 1976, 1975, 1972, 1971, 1970, 1969, 1967, 1966, 1965, 1964, 1963, 1962, 1961, 1960, 1958, 1957, 1956, 1955, 1954, 1952, 1951, 1950, 1949, 1948, 1947, 1946, 1945, 1944, 1942, 1940, 1939, 1938, 1937, 1936, 1935, 1934, 1933, 1932, 1931, 1930, 1929, 1928, 1927, 1926, 1925, 1924, 1923, 1921, 1920

FINDINGS

Address Researched	Address Not Identified in Research Source
5400 SAN FERNANDO RD	2014, 2006, 2004, 2003, 2001, 2000, 1996, 1995, 1992, 1991, 1990, 1986, 1985, 1981, 1980, 1976, 1975, 1972, 1971, 1970, 1969, 1967, 1966, 1965, 1964, 1963, 1962, 1961, 1960, 1958, 1957, 1956, 1955, 1954, 1952, 1951, 1950, 1949, 1948, 1947, 1946, 1945, 1944, 1942, 1940, 1939, 1938, 1937, 1936, 1935, 1934, 1933, 1932, 1931, 1930, 1929, 1928, 1927, 1926, 1925, 1924, 1923, 1921, 1920
5400 SAN FERNANDO RD	2014, 2009, 2006, 2004, 2003, 2000, 1999, 1996, 1994, 1992, 1990, 1986, 1981, 1980, 1976, 1972, 1971, 1970, 1969, 1967, 1966, 1965, 1964, 1963, 1962, 1961, 1960, 1958, 1957, 1956, 1955, 1954, 1952, 1951, 1950, 1949, 1948, 1947, 1946, 1945, 1944, 1942, 1940, 1939, 1938, 1937, 1936, 1935, 1934, 1933, 1932, 1931, 1930, 1928, 1927, 1926, 1925, 1924, 1923, 1921, 1920
5400 W SAN FERNANDO RD	2014, 2006, 2004, 2003, 2001, 2000, 1999, 1996, 1995, 1994, 1992, 1991, 1990, 1986, 1985, 1981, 1980, 1976, 1975, 1972, 1971, 1970, 1969, 1967, 1966, 1965, 1964, 1963, 1962, 1961, 1960, 1958, 1957, 1956, 1955, 1954, 1952, 1951, 1950, 1949, 1948, 1947, 1946, 1945, 1944, 1942, 1940, 1939, 1938, 1937, 1936, 1935, 1934, 1933, 1932, 1931, 1930, 1929, 1928, 1927, 1926, 1925, 1924, 1923, 1921, 1920
5404 SAN FERNANDO RD	2006, 2003, 2001, 2000, 1996, 1995, 1992, 1991, 1990, 1986, 1985, 1981, 1980, 1976, 1975, 1972, 1971, 1970, 1969, 1967, 1966, 1965, 1964, 1963, 1962, 1961, 1960, 1958, 1957, 1956, 1955, 1954, 1952, 1951, 1950, 1949, 1948, 1947, 1946, 1945, 1944, 1942, 1940, 1939, 1938, 1937, 1936, 1935, 1934, 1933, 1932, 1931, 1930, 1929, 1928, 1927, 1926, 1925, 1924, 1923, 1921, 1920
5404 SAN FERNANDO RD	2014, 2009, 2004, 2003, 2000, 1999, 1996, 1994, 1992, 1990, 1981, 1980, 1976, 1975, 1971, 1970, 1969, 1966, 1965, 1964, 1963, 1962, 1961, 1960, 1957, 1956, 1954, 1952, 1951, 1950, 1949, 1948, 1947, 1946, 1945, 1944, 1942, 1940, 1939, 1938, 1937, 1936, 1935, 1934, 1933, 1932, 1931, 1930, 1929, 1928, 1927, 1926, 1925, 1924, 1923, 1921, 1920
5405 SAN FERNANDO RD	2014, 2009, 2006, 2004, 2003, 2001, 2000, 1999, 1996, 1995, 1994, 1992, 1991, 1990, 1986, 1985, 1981, 1980, 1976, 1975, 1972, 1971, 1970, 1969, 1966, 1965, 1964, 1963, 1962, 1961, 1960, 1958, 1957, 1956, 1955, 1954, 1952, 1951, 1950, 1949, 1948, 1947, 1946, 1945, 1944, 1942, 1940, 1939, 1938, 1937, 1936, 1935, 1934, 1933, 1932, 1931, 1930, 1929, 1928, 1927, 1926, 1925, 1924, 1923, 1921, 1920
5406 SAN FERNANDO RD	2014, 2009, 2004, 2003, 2000, 1999, 1996, 1994, 1992, 1980, 1970, 1969, 1966, 1965, 1964, 1963, 1961, 1957, 1956, 1954, 1952, 1951, 1950, 1949, 1948, 1947, 1946, 1945, 1944, 1942, 1940, 1939, 1938, 1937, 1936, 1934, 1933, 1932, 1931, 1930, 1929, 1928, 1927, 1926, 1925, 1924, 1923, 1921, 1920
5406 SAN FERNANDO RD	2006, 2003, 2001, 2000, 1996, 1995, 1992, 1991, 1990, 1986, 1985, 1981, 1980, 1976, 1975, 1972, 1971, 1970, 1969, 1967, 1966, 1965, 1964, 1963, 1962, 1961, 1960, 1958, 1957, 1956, 1955, 1954, 1952, 1951, 1950, 1949, 1948, 1947, 1946, 1945, 1944, 1942, 1940, 1939, 1938, 1937, 1936, 1935, 1934, 1933, 1932, 1931, 1930, 1929, 1928, 1927, 1926, 1925, 1924, 1923, 1921, 1920
5406 SAN FERNANDO RD	2006, 2003, 2001, 2000, 1996, 1995, 1992, 1991, 1990, 1986, 1985, 1981, 1980, 1976, 1975, 1972, 1971, 1970, 1969, 1967, 1966, 1965, 1964, 1963, 1962, 1961, 1960, 1958, 1957, 1956, 1955, 1954, 1952, 1951, 1950, 1949, 1948, 1947, 1946, 1945, 1944, 1942, 1940, 1939, 1938, 1937, 1936, 1935, 1934, 1933, 1932, 1931, 1930, 1929, 1928, 1927, 1926, 1925, 1924, 1923, 1921, 1920
5406 San Fernando Road	2014, 2009, 2004, 2003, 2000, 1999, 1996, 1994, 1992, 1980, 1970, 1969, 1966, 1965, 1964, 1963, 1961, 1957, 1956, 1954, 1952, 1951, 1950, 1949, 1948, 1947, 1946, 1945, 1944, 1942, 1940, 1939, 1938, 1937, 1936, 1934, 1933, 1932, 1931, 1930, 1929, 1928, 1927, 1926, 1925, 1924, 1923, 1921, 1920
5410 SAN FERNANDO RD	2014, 2009, 2006, 2004, 2003, 2001, 2000, 1999, 1996, 1995, 1994, 1992, 1991, 1990, 1986, 1985, 1981, 1980, 1976, 1975, 1972, 1971, 1970, 1969, 1967, 1966, 1965, 1964, 1963, 1962, 1961, 1957, 1956, 1954, 1952, 1951, 1950, 1949, 1948, 1947, 1946, 1945, 1944, 1942, 1940, 1939, 1938, 1937, 1936, 1934, 1933, 1932, 1931, 1930, 1929, 1928, 1927, 1926, 1925, 1924, 1923, 1921, 1920

FINDINGS

Address Researched	Address Not Identified in Research Source
5410 W SAN FERNANDO RD	2009, 2006, 2004, 2003, 2001, 2000, 1999, 1996, 1995, 1994, 1992, 1991, 1990, 1986, 1985, 1981, 1980, 1976, 1975, 1972, 1971, 1970, 1969, 1967, 1966, 1965, 1964, 1963, 1962, 1961, 1960, 1958, 1957, 1956, 1955, 1954, 1952, 1951, 1950, 1949, 1948, 1947, 1946, 1945, 1944, 1942, 1940, 1939, 1938, 1937, 1936, 1935, 1934, 1933, 1932, 1931, 1930, 1929, 1928, 1927, 1926, 1925, 1924, 1923, 1921, 1920
5420 SAN FERNANDO RD	2014, 2009, 2006, 2004, 2003, 2001, 2000, 1999, 1996, 1995, 1992, 1991, 1990, 1986, 1985, 1981, 1980, 1976, 1975, 1972, 1971, 1970, 1969, 1967, 1966, 1965, 1964, 1963, 1962, 1961, 1960, 1958, 1957, 1956, 1955, 1954, 1952, 1951, 1950, 1949, 1948, 1947, 1946, 1945, 1944, 1942, 1940, 1939, 1938, 1937, 1936, 1935, 1934, 1933, 1932, 1931, 1930, 1929, 1928, 1927, 1926, 1925, 1924, 1923, 1921, 1920
5420 SAN FERNANDO RD	2014, 2009, 2006, 2004, 2003, 2000, 1999, 1996, 1995, 1994, 1992, 1991, 1990, 1986, 1981, 1980, 1976, 1975, 1972, 1971, 1970, 1969, 1967, 1966, 1965, 1964, 1963, 1962, 1961, 1960, 1958, 1957, 1956, 1955, 1954, 1952, 1951, 1950, 1949, 1948, 1947, 1946, 1945, 1944, 1942, 1940, 1939, 1938, 1937, 1936, 1935, 1934, 1933, 1932, 1931, 1930, 1929, 1928, 1927, 1926, 1925, 1924, 1923, 1921, 1920
5420 SAN FERNANDO RD W	2014, 2009, 2006, 2004, 2003, 2001, 2000, 1999, 1996, 1995, 1994, 1992, 1991, 1990, 1985, 1981, 1980, 1976, 1975, 1972, 1971, 1970, 1969, 1967, 1966, 1965, 1964, 1963, 1962, 1961, 1960, 1958, 1957, 1956, 1955, 1954, 1952, 1951, 1950, 1949, 1948, 1947, 1946, 1945, 1944, 1942, 1940, 1939, 1938, 1937, 1936, 1935, 1934, 1933, 1932, 1931, 1930, 1929, 1928, 1927, 1926, 1925, 1924, 1923, 1921, 1920
5420 W SAN FERNANDO RD	2014, 2009, 2004, 2003, 2001, 2000, 1999, 1996, 1995, 1994, 1992, 1990, 1986, 1985, 1981, 1980, 1976, 1975, 1972, 1971, 1970, 1969, 1967, 1966, 1965, 1964, 1963, 1961, 1960, 1957, 1956, 1955, 1954, 1952, 1951, 1950, 1949, 1948, 1947, 1946, 1945, 1944, 1942, 1940, 1939, 1938, 1937, 1936, 1935, 1934, 1933, 1932, 1931, 1930, 1929, 1928, 1927, 1926, 1925, 1924, 1923, 1921, 1920
5420 W SAN FERNANDO RD	2009, 2006, 2004, 2003, 2001, 2000, 1999, 1996, 1995, 1992, 1991, 1990, 1986, 1985, 1981, 1980, 1976, 1975, 1972, 1971, 1970, 1969, 1967, 1966, 1965, 1964, 1963, 1962, 1961, 1960, 1958, 1957, 1956, 1955, 1954, 1952, 1951, 1950, 1949, 1948, 1947, 1946, 1945, 1944, 1942, 1940, 1939, 1938, 1937, 1936, 1935, 1934, 1933, 1932, 1931, 1930, 1929, 1928, 1927, 1926, 1925, 1924, 1923, 1921, 1920
5430 SAN FERNANDO RD	2014, 2009, 2004, 2003, 2000, 1999, 1996, 1994, 1992, 1980, 1976, 1975, 1972, 1971, 1970, 1969, 1967, 1966, 1965, 1964, 1963, 1962, 1961, 1960, 1958, 1957, 1956, 1955, 1954, 1952, 1951, 1950, 1949, 1948, 1947, 1946, 1945, 1944, 1942, 1940, 1939, 1938, 1937, 1936, 1935, 1934, 1933, 1932, 1931, 1930, 1929, 1928, 1927, 1926, 1925, 1924, 1923, 1921, 1920
5430 SAN FERNANDO RD	2014, 2006, 2003, 2001, 2000, 1996, 1995, 1994, 1992, 1991, 1990, 1986, 1985, 1981, 1980, 1976, 1975, 1972, 1971, 1970, 1969, 1967, 1966, 1965, 1964, 1963, 1962, 1961, 1960, 1958, 1957, 1956, 1955, 1954, 1952, 1951, 1950, 1949, 1948, 1947, 1946, 1945, 1944, 1942, 1940, 1939, 1938, 1937, 1936, 1935, 1934, 1933, 1932, 1931, 1930, 1929, 1928, 1927, 1926, 1925, 1924, 1923, 1921, 1920
5430 SAN FERNANDO RD	2014, 2006, 2003, 2001, 2000, 1996, 1995, 1994, 1992, 1991, 1990, 1986, 1985, 1981, 1980, 1976, 1975, 1972, 1971, 1970, 1969, 1967, 1966, 1965, 1964, 1963, 1962, 1961, 1960, 1958, 1957, 1956, 1955, 1954, 1952, 1951, 1950, 1949, 1948, 1947, 1946, 1945, 1944, 1942, 1940, 1939, 1938, 1937, 1936, 1935, 1934, 1933, 1932, 1931, 1930, 1929, 1928, 1927, 1926, 1925, 1924, 1923, 1921, 1920
5430 San Fernando Road	2014, 2009, 2004, 2003, 2000, 1999, 1996, 1994, 1992, 1980, 1972, 1971, 1970, 1969, 1967, 1966, 1965, 1964, 1963, 1962, 1961, 1960, 1958, 1957, 1956, 1955, 1954, 1952, 1951, 1950, 1949, 1948, 1947, 1946, 1945, 1944, 1942, 1940, 1939, 1938, 1937, 1936, 1935, 1934, 1933, 1932, 1931, 1930, 1929, 1928, 1927, 1926, 1925, 1924, 1923, 1921, 1920

FINDINGS

Address Researched	Address Not Identified in Research Source
5430 W SAN FERNANDO RD	2014, 2009, 2006, 2004, 2003, 2001, 2000, 1999, 1996, 1995, 1994, 1992, 1991, 1990, 1986, 1985, 1981, 1980, 1972, 1971, 1970, 1969, 1967, 1966, 1965, 1964, 1963, 1962, 1961, 1960, 1958, 1957, 1956, 1955, 1954, 1952, 1951, 1950, 1949, 1948, 1947, 1946, 1945, 1944, 1942, 1940, 1939, 1938, 1937, 1936, 1935, 1934, 1933, 1932, 1931, 1930, 1929, 1928, 1927, 1926, 1925, 1924, 1923, 1921, 1920
5431 SAN FERNANDO MISSION BLVD	2014, 2009, 2006, 2004, 2003, 2001, 2000, 1999, 1996, 1995, 1994, 1992, 1991, 1990, 1986, 1985, 1981, 1976, 1975, 1972, 1971, 1970, 1969, 1967, 1966, 1965, 1964, 1963, 1962, 1961, 1960, 1958, 1957, 1956, 1955, 1954, 1952, 1951, 1950, 1949, 1948, 1947, 1946, 1945, 1944, 1942, 1940, 1939, 1938, 1937, 1936, 1935, 1934, 1933, 1932, 1931, 1930, 1929, 1928, 1927, 1926, 1925, 1924, 1923, 1921, 1920
5431 SAN FERNANDO RD	2014, 2009, 2006, 2004, 2003, 2001, 2000, 1999, 1996, 1995, 1994, 1992, 1991, 1990, 1986, 1981, 1980, 1976, 1975, 1972, 1971, 1970, 1969, 1967, 1966, 1965, 1964, 1963, 1962, 1961, 1960, 1958, 1957, 1956, 1955, 1954, 1952, 1951, 1949, 1948, 1947, 1946, 1945, 1944, 1942, 1940, 1939, 1938, 1937, 1936, 1935, 1934, 1933, 1932, 1931, 1930, 1929, 1928, 1927, 1926, 1925, 1924, 1923, 1921, 1920
5431 SAN FERNANDO RD W	2014, 2009, 2006, 2004, 2003, 2001, 1999, 1996, 1994, 1992, 1985, 1980, 1976, 1975, 1972, 1971, 1970, 1969, 1967, 1966, 1965, 1964, 1963, 1962, 1961, 1960, 1958, 1957, 1956, 1955, 1954, 1952, 1951, 1950, 1949, 1948, 1947, 1946, 1945, 1944, 1942, 1940, 1939, 1938, 1937, 1936, 1935, 1934, 1933, 1932, 1931, 1930, 1929, 1928, 1927, 1926, 1925, 1924, 1923, 1921, 1920
5431 W SAN FERNANDO RD	2014, 2009, 2004, 2003, 2001, 2000, 1999, 1996, 1994, 1992, 1991, 1990, 1986, 1981, 1980, 1972, 1971, 1970, 1969, 1966, 1965, 1964, 1963, 1962, 1961, 1960, 1958, 1957, 1956, 1955, 1954, 1952, 1951, 1950, 1949, 1948, 1947, 1946, 1945, 1944, 1942, 1940, 1939, 1938, 1937, 1936, 1935, 1934, 1933, 1932, 1931, 1930, 1929, 1928, 1927, 1926, 1925, 1924, 1923, 1921, 1920
5431 W SAN FERNANDO RD	2006, 2003, 2001, 2000, 1996, 1995, 1992, 1991, 1990, 1986, 1985, 1981, 1980, 1976, 1975, 1972, 1971, 1970, 1969, 1967, 1966, 1965, 1964, 1963, 1962, 1961, 1960, 1958, 1957, 1956, 1955, 1954, 1952, 1951, 1950, 1949, 1948, 1947, 1946, 1945, 1944, 1942, 1940, 1939, 1938, 1937, 1936, 1935, 1934, 1933, 1932, 1931, 1930, 1929, 1928, 1927, 1926, 1925, 1924, 1923, 1921, 1920
5433 W SAN FERNANDO RD	2014, 2006, 2003, 2001, 2000, 1999, 1996, 1995, 1994, 1992, 1991, 1990, 1986, 1985, 1981, 1980, 1976, 1975, 1972, 1971, 1970, 1969, 1967, 1966, 1965, 1964, 1963, 1962, 1961, 1960, 1958, 1957, 1956, 1955, 1954, 1952, 1951, 1950, 1949, 1948, 1947, 1946, 1945, 1944, 1942, 1940, 1939, 1938, 1937, 1936, 1935, 1934, 1933, 1932, 1931, 1930, 1929, 1928, 1927, 1926, 1925, 1924, 1923, 1921, 1920
5435 1/2 SAN FERNANDO RD W	2014, 2009, 2006, 2004, 2003, 2001, 2000, 1999, 1996, 1995, 1994, 1992, 1991, 1986, 1985, 1981, 1980, 1976, 1975, 1972, 1971, 1970, 1969, 1967, 1966, 1965, 1964, 1963, 1962, 1961, 1960, 1958, 1957, 1956, 1955, 1954, 1952, 1951, 1950, 1949, 1948, 1947, 1946, 1945, 1944, 1942, 1940, 1939, 1938, 1937, 1936, 1935, 1934, 1933, 1932, 1931, 1930, 1929, 1928, 1927, 1926, 1925, 1924, 1923, 1921, 1920
5435 SAN FERNANDO RD W	2014, 2009, 2006, 2004, 2003, 2001, 1999, 1996, 1994, 1992, 1990, 1986, 1981, 1980, 1976, 1975, 1972, 1971, 1970, 1969, 1967, 1966, 1965, 1964, 1963, 1962, 1961, 1960, 1958, 1957, 1956, 1955, 1954, 1952, 1951, 1950, 1949, 1948, 1947, 1946, 1945, 1944, 1942, 1940, 1939, 1938, 1937, 1936, 1935, 1934, 1933, 1932, 1931, 1930, 1929, 1928, 1927, 1926, 1925, 1924, 1923, 1921, 1920
5435 SAN FERNANDO ROAD WEOT	2014, 2009, 2006, 2004, 2003, 2001, 2000, 1999, 1996, 1995, 1994, 1992, 1990, 1986, 1985, 1981, 1980, 1976, 1975, 1972, 1971, 1970, 1969, 1967, 1966, 1965, 1964, 1963, 1962, 1961, 1960, 1958, 1957, 1956, 1955, 1954, 1952, 1951, 1950, 1949, 1948, 1947, 1946, 1945, 1944, 1942, 1940, 1939, 1938, 1937, 1936, 1935, 1934, 1933, 1932, 1931, 1930, 1929, 1928, 1927, 1926, 1925, 1924, 1923, 1921, 1920

FINDINGS

Address Researched	Address Not Identified in Research Source
5435 W SAN FERNANDO RD	2014, 2009, 2004, 2003, 2001, 2000, 1999, 1996, 1994, 1992, 1990, 1986, 1985, 1981, 1976, 1975, 1972, 1971, 1970, 1969, 1967, 1966, 1965, 1964, 1963, 1962, 1961, 1960, 1958, 1957, 1956, 1955, 1954, 1952, 1951, 1950, 1949, 1948, 1947, 1946, 1945, 1944, 1942, 1940, 1939, 1938, 1937, 1936, 1935, 1934, 1933, 1932, 1931, 1930, 1929, 1928, 1927, 1926, 1925, 1924, 1923, 1921, 1920
5435 W SAN FERNANDO RD	2006, 2003, 2001, 2000, 1996, 1995, 1992, 1991, 1990, 1986, 1985, 1981, 1980, 1976, 1975, 1972, 1971, 1970, 1969, 1967, 1966, 1965, 1964, 1963, 1962, 1961, 1960, 1958, 1957, 1956, 1955, 1954, 1952, 1951, 1950, 1949, 1948, 1947, 1946, 1945, 1944, 1942, 1940, 1939, 1938, 1937, 1936, 1935, 1934, 1933, 1932, 1931, 1930, 1929, 1928, 1927, 1926, 1925, 1924, 1923, 1921, 1920
5435 W SAN FERNANDO RD W	2014, 2009, 2006, 2004, 2003, 2001, 2000, 1999, 1996, 1995, 1994, 1992, 1991, 1990, 1986, 1985, 1980, 1976, 1975, 1972, 1971, 1970, 1969, 1967, 1966, 1965, 1964, 1963, 1962, 1961, 1960, 1958, 1957, 1956, 1955, 1954, 1952, 1951, 1950, 1949, 1948, 1947, 1946, 1945, 1944, 1942, 1940, 1939, 1938, 1937, 1936, 1935, 1934, 1933, 1932, 1931, 1930, 1929, 1928, 1927, 1926, 1925, 1924, 1923, 1921, 1920
5439 SAN FERNANDO RD	2014, 2009, 2006, 2004, 2003, 2001, 2000, 1999, 1996, 1995, 1994, 1992, 1991, 1990, 1986, 1981, 1980, 1976, 1975, 1972, 1971, 1970, 1969, 1967, 1966, 1965, 1964, 1963, 1962, 1961, 1960, 1958, 1957, 1956, 1955, 1954, 1952, 1951, 1950, 1949, 1948, 1947, 1946, 1945, 1944, 1942, 1940, 1939, 1938, 1937, 1936, 1935, 1934, 1933, 1932, 1931, 1930, 1929, 1928, 1927, 1926, 1925, 1924, 1923, 1921, 1920
5439 SAN FERNANDO RD W	2014, 2009, 2006, 2004, 2003, 2001, 1999, 1996, 1995, 1994, 1992, 1991, 1990, 1986, 1985, 1980, 1976, 1975, 1972, 1971, 1970, 1969, 1967, 1966, 1965, 1964, 1963, 1962, 1961, 1960, 1958, 1957, 1956, 1955, 1954, 1952, 1951, 1950, 1949, 1948, 1947, 1946, 1945, 1944, 1942, 1940, 1939, 1938, 1937, 1936, 1935, 1934, 1933, 1932, 1931, 1930, 1929, 1928, 1927, 1926, 1925, 1924, 1923, 1921, 1920
5439 W SAN FERNANDO RD	2014, 2009, 2004, 2003, 2001, 2000, 1999, 1996, 1995, 1994, 1992, 1991, 1990, 1986, 1981, 1980, 1975, 1972, 1971, 1970, 1969, 1967, 1966, 1965, 1964, 1963, 1962, 1961, 1960, 1958, 1957, 1956, 1955, 1954, 1952, 1951, 1950, 1949, 1948, 1947, 1946, 1945, 1944, 1942, 1940, 1939, 1938, 1937, 1936, 1935, 1934, 1933, 1932, 1931, 1930, 1929, 1928, 1927, 1926, 1925, 1924, 1923, 1921, 1920
5439 W SAN FERNANDO RD	2006, 2003, 2001, 2000, 1996, 1995, 1994, 1992, 1991, 1990, 1986, 1985, 1981, 1980, 1976, 1975, 1972, 1971, 1970, 1969, 1967, 1966, 1965, 1964, 1963, 1962, 1961, 1960, 1958, 1957, 1956, 1955, 1954, 1952, 1951, 1950, 1949, 1948, 1947, 1946, 1945, 1944, 1942, 1940, 1939, 1938, 1937, 1936, 1935, 1934, 1933, 1932, 1931, 1930, 1929, 1928, 1927, 1926, 1925, 1924, 1923, 1921, 1920
5440 SAN FERNANDO MISSION BLVD	2014, 2009, 2006, 2004, 2003, 2001, 2000, 1999, 1996, 1995, 1994, 1992, 1991, 1990, 1986, 1985, 1981, 1976, 1975, 1972, 1971, 1970, 1969, 1967, 1966, 1965, 1964, 1963, 1962, 1961, 1960, 1958, 1957, 1956, 1955, 1954, 1952, 1951, 1950, 1949, 1948, 1947, 1946, 1945, 1944, 1942, 1940, 1939, 1938, 1937, 1936, 1935, 1934, 1933, 1932, 1931, 1930, 1929, 1928, 1927, 1926, 1925, 1924, 1923, 1921, 1920
5440 SAN FERNANDO RD	2014, 2009, 2006, 2004, 2003, 2001, 2000, 1999, 1996, 1995, 1994, 1992, 1991, 1990, 1986, 1981, 1980, 1975, 1972, 1971, 1970, 1969, 1967, 1966, 1963, 1961, 1956, 1955, 1954, 1952, 1951, 1950, 1949, 1948, 1947, 1946, 1945, 1944, 1942, 1940, 1939, 1938, 1937, 1936, 1935, 1934, 1933, 1932, 1931, 1930, 1929, 1928, 1927, 1926, 1925, 1924, 1923, 1921, 1920
5440 SAN FERNANDO RD	2014, 2009, 2006, 2004, 2003, 2001, 2000, 1999, 1996, 1995, 1992, 1991, 1990, 1986, 1985, 1981, 1980, 1976, 1975, 1972, 1971, 1970, 1969, 1967, 1966, 1965, 1964, 1963, 1962, 1961, 1960, 1958, 1957, 1956, 1955, 1954, 1952, 1951, 1950, 1949, 1948, 1947, 1946, 1945, 1944, 1942, 1940, 1939, 1938, 1937, 1936, 1935, 1934, 1933, 1932, 1931, 1930, 1929, 1928, 1927, 1926, 1925, 1924, 1923, 1921, 1920

FINDINGS

Address Researched	Address Not Identified in Research Source
5440 SAN FERNANDO RD	2014, 2009, 2006, 2004, 2003, 2001, 2000, 1999, 1996, 1995, 1992, 1991, 1990, 1986, 1985, 1981, 1980, 1976, 1975, 1972, 1971, 1970, 1969, 1967, 1966, 1965, 1964, 1963, 1962, 1961, 1960, 1958, 1957, 1956, 1955, 1954, 1952, 1951, 1950, 1949, 1948, 1947, 1946, 1945, 1944, 1942, 1940, 1939, 1938, 1937, 1936, 1935, 1934, 1933, 1932, 1931, 1930, 1929, 1928, 1927, 1926, 1925, 1924, 1923, 1921, 1920
5440 SAN FERNANDO RD W	2014, 2009, 2006, 2004, 2003, 2001, 1999, 1996, 1995, 1994, 1992, 1985, 1980, 1976, 1975, 1972, 1971, 1970, 1969, 1967, 1966, 1965, 1964, 1963, 1962, 1961, 1960, 1958, 1957, 1956, 1955, 1954, 1952, 1951, 1950, 1949, 1948, 1947, 1946, 1945, 1944, 1942, 1940, 1939, 1938, 1937, 1936, 1935, 1934, 1933, 1932, 1931, 1930, 1929, 1928, 1927, 1926, 1925, 1924, 1923, 1921, 1920
5440 San Fernando Road	2014, 2009, 2004, 2003, 2001, 1999, 1996, 1994, 1992, 1972, 1970, 1969, 1966, 1963, 1961, 1956, 1955, 1954, 1952, 1951, 1950, 1949, 1948, 1947, 1946, 1945, 1944, 1942, 1940, 1939, 1938, 1937, 1936, 1935, 1934, 1933, 1932, 1931, 1930, 1929, 1928, 1927, 1926, 1925, 1924, 1923, 1921, 1920
5440 W SAN FERNANDO RD	2014, 2009, 2004, 2003, 2001, 2000, 1999, 1996, 1994, 1992, 1990, 1986, 1985, 1981, 1980, 1972, 1970, 1969, 1966, 1965, 1964, 1963, 1961, 1960, 1957, 1956, 1955, 1954, 1952, 1951, 1950, 1949, 1948, 1947, 1946, 1945, 1944, 1942, 1940, 1939, 1938, 1937, 1936, 1935, 1934, 1933, 1932, 1931, 1930, 1929, 1928, 1927, 1926, 1925, 1924, 1923, 1921, 1920
5440 W SAN FERNANDO RD	2009, 2006, 2003, 2001, 2000, 1996, 1995, 1992, 1991, 1990, 1986, 1985, 1981, 1980, 1976, 1975, 1972, 1971, 1970, 1969, 1967, 1966, 1965, 1964, 1963, 1962, 1961, 1960, 1958, 1957, 1956, 1955, 1954, 1952, 1951, 1950, 1949, 1948, 1947, 1946, 1945, 1944, 1942, 1940, 1939, 1938, 1937, 1936, 1935, 1934, 1933, 1932, 1931, 1930, 1929, 1928, 1927, 1926, 1925, 1924, 1923, 1921, 1920
5441 SAN FERNANDO MISSION BLVD	2014, 2009, 2006, 2004, 2003, 2001, 2000, 1999, 1996, 1995, 1994, 1992, 1991, 1990, 1986, 1985, 1981, 1976, 1975, 1972, 1971, 1970, 1969, 1967, 1966, 1965, 1964, 1963, 1962, 1961, 1960, 1958, 1957, 1956, 1955, 1954, 1952, 1951, 1950, 1949, 1948, 1947, 1946, 1945, 1944, 1942, 1940, 1939, 1938, 1937, 1936, 1935, 1934, 1933, 1932, 1931, 1930, 1929, 1928, 1927, 1926, 1925, 1924, 1923, 1921, 1920
5441 SAN FERNANDO RD	2014, 2009, 2006, 2004, 2003, 2001, 2000, 1999, 1996, 1995, 1994, 1992, 1991, 1990, 1986, 1981, 1980, 1976, 1975, 1972, 1971, 1970, 1969, 1967, 1966, 1965, 1964, 1963, 1962, 1961, 1960, 1958, 1957, 1956, 1955, 1954, 1952, 1951, 1950, 1949, 1948, 1947, 1946, 1945, 1944, 1942, 1940, 1939, 1938, 1937, 1936, 1935, 1934, 1933, 1932, 1931, 1930, 1929, 1928, 1927, 1926, 1925, 1924, 1923, 1921, 1920
5441 W SAN FERNANDO RD	2014, 2009, 2006, 2004, 2003, 2001, 2000, 1999, 1996, 1995, 1994, 1992, 1990, 1986, 1985, 1981, 1980, 1976, 1972, 1970, 1969, 1966, 1965, 1964, 1963, 1961, 1960, 1957, 1956, 1955, 1954, 1952, 1951, 1950, 1949, 1948, 1947, 1946, 1945, 1944, 1942, 1940, 1939, 1938, 1937, 1936, 1935, 1934, 1933, 1932, 1931, 1930, 1929, 1928, 1927, 1926, 1925, 1924, 1923, 1921, 1920
5441 W SAN FERNANDO RD	2014, 2009, 2006, 2003, 2001, 2000, 1999, 1996, 1995, 1994, 1992, 1991, 1990, 1986, 1985, 1981, 1980, 1976, 1975, 1972, 1971, 1970, 1969, 1967, 1966, 1965, 1964, 1963, 1962, 1961, 1960, 1958, 1957, 1956, 1955, 1954, 1952, 1951, 1950, 1949, 1948, 1947, 1946, 1945, 1944, 1942, 1940, 1939, 1938, 1937, 1936, 1935, 1934, 1933, 1932, 1931, 1930, 1929, 1928, 1927, 1926, 1925, 1924, 1923, 1921, 1920
5443 SAN FERNANDO RD W	2014, 2009, 2006, 2004, 2003, 2001, 1999, 1996, 1995, 1994, 1992, 1990, 1986, 1985, 1981, 1980, 1976, 1975, 1972, 1971, 1970, 1969, 1967, 1966, 1965, 1964, 1963, 1962, 1961, 1960, 1958, 1957, 1956, 1955, 1954, 1952, 1951, 1950, 1949, 1948, 1947, 1946, 1945, 1944, 1942, 1940, 1939, 1938, 1937, 1936, 1935, 1934, 1933, 1932, 1931, 1930, 1929, 1928, 1927, 1926, 1925, 1924, 1923, 1921, 1920

FINDINGS

Address Researched	Address Not Identified in Research Source
5443 W SAN FERNANDO RD	2014, 2009, 2004, 2003, 2001, 2000, 1999, 1996, 1994, 1992, 1991, 1990, 1986, 1985, 1981, 1980, 1976, 1975, 1972, 1971, 1970, 1969, 1966, 1965, 1964, 1963, 1962, 1961, 1960, 1958, 1957, 1956, 1955, 1954, 1952, 1951, 1950, 1949, 1948, 1947, 1946, 1945, 1944, 1942, 1940, 1939, 1938, 1937, 1936, 1935, 1934, 1933, 1932, 1931, 1930, 1929, 1928, 1927, 1926, 1925, 1924, 1923, 1921, 1920
5443 W SAN FERNANDO RD	2009, 2006, 2003, 2001, 2000, 1996, 1995, 1992, 1991, 1990, 1986, 1985, 1981, 1980, 1976, 1975, 1972, 1971, 1970, 1969, 1967, 1966, 1965, 1964, 1963, 1962, 1961, 1960, 1958, 1957, 1956, 1955, 1954, 1952, 1951, 1950, 1949, 1948, 1947, 1946, 1945, 1944, 1942, 1940, 1939, 1938, 1937, 1936, 1935, 1934, 1933, 1932, 1931, 1930, 1929, 1928, 1927, 1926, 1925, 1924, 1923, 1921, 1920
5447 SAN FERNANDO MISSION BLVD	2014, 2009, 2006, 2004, 2003, 2001, 2000, 1999, 1996, 1995, 1994, 1992, 1991, 1990, 1986, 1985, 1981, 1976, 1975, 1972, 1971, 1970, 1969, 1967, 1966, 1965, 1964, 1963, 1962, 1961, 1960, 1958, 1957, 1956, 1955, 1954, 1952, 1951, 1950, 1949, 1948, 1947, 1946, 1945, 1944, 1942, 1940, 1939, 1938, 1937, 1936, 1935, 1934, 1933, 1932, 1931, 1930, 1929, 1928, 1927, 1926, 1925, 1924, 1923, 1921, 1920
5447 SAN FERNANDO RD	2014, 2009, 2006, 2004, 2003, 2001, 2000, 1999, 1996, 1995, 1994, 1992, 1991, 1990, 1986, 1981, 1980, 1976, 1975, 1972, 1971, 1970, 1969, 1967, 1966, 1965, 1964, 1963, 1962, 1961, 1960, 1958, 1957, 1956, 1955, 1954, 1952, 1951, 1950, 1949, 1948, 1947, 1946, 1945, 1944, 1942, 1940, 1939, 1938, 1937, 1936, 1935, 1934, 1933, 1932, 1931, 1930, 1929, 1928, 1927, 1926, 1925, 1924, 1923, 1921, 1920
5447 SAN FERNANDO RD W	2014, 2009, 2006, 2004, 2003, 2001, 1999, 1996, 1995, 1994, 1992, 1991, 1990, 1985, 1980, 1976, 1975, 1972, 1971, 1970, 1969, 1967, 1966, 1965, 1964, 1963, 1962, 1961, 1960, 1958, 1957, 1956, 1955, 1954, 1952, 1951, 1950, 1949, 1948, 1947, 1946, 1945, 1944, 1942, 1940, 1939, 1938, 1937, 1936, 1935, 1934, 1933, 1932, 1931, 1930, 1929, 1928, 1927, 1926, 1925, 1924, 1923, 1921, 1920
5447 W SAN FERNANDO RD	2014, 2009, 2004, 2003, 2001, 2000, 1999, 1996, 1994, 1992, 1991, 1990, 1986, 1985, 1981, 1980, 1972, 1970, 1969, 1966, 1965, 1964, 1963, 1962, 1961, 1960, 1958, 1957, 1956, 1955, 1954, 1952, 1951, 1950, 1949, 1948, 1947, 1946, 1945, 1944, 1942, 1940, 1939, 1938, 1937, 1936, 1935, 1934, 1933, 1932, 1931, 1930, 1929, 1928, 1927, 1926, 1925, 1924, 1923, 1921, 1920
5447 W SAN FERNANDO RD	2009, 2006, 2003, 2001, 2000, 1999, 1996, 1995, 1992, 1991, 1990, 1986, 1985, 1981, 1980, 1976, 1975, 1972, 1971, 1970, 1969, 1967, 1966, 1965, 1964, 1963, 1962, 1961, 1960, 1958, 1957, 1956, 1955, 1954, 1952, 1951, 1950, 1949, 1948, 1947, 1946, 1945, 1944, 1942, 1940, 1939, 1938, 1937, 1936, 1935, 1934, 1933, 1932, 1931, 1930, 1929, 1928, 1927, 1926, 1925, 1924, 1923, 1921, 1920
5454 SAN FERNANDO RD	2006, 2003, 2001, 2000, 1996, 1995, 1994, 1992, 1991, 1990, 1986, 1985, 1981, 1980, 1976, 1975, 1972, 1971, 1970, 1969, 1967, 1966, 1965, 1964, 1963, 1962, 1961, 1960, 1958, 1957, 1956, 1955, 1954, 1952, 1951, 1950, 1949, 1948, 1947, 1946, 1945, 1944, 1942, 1940, 1939, 1938, 1937, 1936, 1935, 1934, 1933, 1932, 1931, 1930, 1929, 1928, 1927, 1926, 1925, 1924, 1923, 1921, 1920
5454 SAN FERNANDO RD	2014, 2009, 2004, 2003, 2000, 1999, 1996, 1994, 1992, 1971, 1970, 1969, 1966, 1965, 1964, 1963, 1961, 1956, 1954, 1952, 1951, 1949, 1948, 1947, 1946, 1945, 1944, 1942, 1940, 1939, 1938, 1937, 1936, 1935, 1934, 1933, 1932, 1931, 1930, 1929, 1928, 1927, 1926, 1925, 1924, 1923, 1921, 1920
5454 SAN FERNANDO RD	2006, 2003, 2001, 2000, 1996, 1995, 1994, 1992, 1991, 1990, 1986, 1985, 1981, 1980, 1976, 1975, 1972, 1971, 1970, 1969, 1967, 1966, 1965, 1964, 1963, 1962, 1961, 1960, 1958, 1957, 1956, 1955, 1954, 1952, 1951, 1950, 1949, 1948, 1947, 1946, 1945, 1944, 1942, 1940, 1939, 1938, 1937, 1936, 1935, 1934, 1933, 1932, 1931, 1930, 1929, 1928, 1927, 1926, 1925, 1924, 1923, 1921, 1920
5454 San Fernando Road	2014, 2009, 2004, 2003, 2000, 1999, 1996, 1994, 1992, 1971, 1970, 1969, 1966, 1965, 1964, 1963, 1961, 1956, 1954, 1952, 1951, 1949, 1948, 1947, 1946, 1945, 1944, 1942, 1940, 1939, 1938, 1937, 1936, 1935, 1934, 1933, 1932, 1931, 1930, 1929, 1928, 1927, 1926, 1925, 1924, 1923, 1921, 1920

FINDINGS

Address Researched	Address Not Identified in Research Source
5458 SAN FERNANDO RD	2014, 2009, 2006, 2004, 2003, 2001, 2000, 1999, 1996, 1995, 1994, 1992, 1991, 1990, 1986, 1985, 1981, 1980, 1976, 1975, 1972, 1971, 1970, 1969, 1967, 1966, 1965, 1964, 1963, 1962, 1961, 1960, 1958, 1957, 1956, 1955, 1954, 1952, 1951, 1950, 1949, 1948, 1947, 1946, 1945, 1944, 1942, 1940, 1939, 1938, 1937, 1936, 1934, 1933, 1932, 1931, 1930, 1929, 1928, 1927, 1926, 1925, 1924, 1923, 1921, 1920
5458 San Fernando Road	2014, 2009, 2006, 2004, 2003, 2001, 2000, 1999, 1996, 1995, 1994, 1992, 1991, 1990, 1986, 1985, 1981, 1980, 1976, 1975, 1972, 1971, 1970, 1969, 1967, 1966, 1965, 1964, 1963, 1962, 1961, 1960, 1958, 1957, 1956, 1955, 1954, 1952, 1951, 1950, 1949, 1948, 1947, 1946, 1945, 1944, 1942, 1940, 1939, 1938, 1937, 1936, 1934, 1933, 1932, 1931, 1930, 1929, 1928, 1927, 1926, 1925, 1924, 1923, 1921, 1920
5467 SAN FERNANDO MISSION BLVD	2014, 2009, 2006, 2004, 2003, 2001, 2000, 1999, 1996, 1995, 1994, 1992, 1991, 1990, 1986, 1985, 1981, 1976, 1975, 1972, 1971, 1970, 1969, 1967, 1966, 1965, 1964, 1963, 1962, 1961, 1960, 1958, 1957, 1956, 1955, 1954, 1952, 1951, 1950, 1949, 1948, 1947, 1946, 1945, 1944, 1942, 1940, 1939, 1938, 1937, 1936, 1935, 1934, 1933, 1932, 1931, 1930, 1929, 1928, 1927, 1926, 1925, 1924, 1923, 1921, 1920
5467 SAN FERNANDO RD	2014, 2009, 2006, 2004, 2003, 2001, 2000, 1999, 1996, 1995, 1994, 1992, 1991, 1990, 1986, 1981, 1980, 1976, 1975, 1972, 1971, 1970, 1969, 1967, 1966, 1965, 1964, 1963, 1962, 1961, 1960, 1958, 1957, 1956, 1955, 1954, 1952, 1951, 1950, 1949, 1948, 1947, 1946, 1945, 1944, 1942, 1940, 1939, 1938, 1937, 1936, 1935, 1934, 1933, 1932, 1931, 1930, 1929, 1928, 1927, 1926, 1925, 1924, 1923, 1921, 1920
5469 SAN FERNANDO MISSION BLVD	2014, 2009, 2006, 2004, 2003, 2001, 2000, 1999, 1996, 1995, 1994, 1992, 1991, 1990, 1986, 1985, 1981, 1976, 1975, 1972, 1971, 1970, 1969, 1967, 1966, 1965, 1964, 1963, 1962, 1961, 1960, 1958, 1957, 1956, 1955, 1954, 1952, 1951, 1950, 1949, 1948, 1947, 1946, 1945, 1944, 1942, 1940, 1939, 1938, 1937, 1936, 1935, 1934, 1933, 1932, 1931, 1930, 1929, 1928, 1927, 1926, 1925, 1924, 1923, 1921, 1920
5469 SAN FERNANDO RD	2014, 2009, 2006, 2004, 2003, 2001, 2000, 1999, 1996, 1995, 1994, 1992, 1991, 1990, 1986, 1985, 1981, 1980, 1975, 1972, 1971, 1970, 1969, 1967, 1966, 1965, 1964, 1963, 1962, 1961, 1960, 1957, 1956, 1955, 1954, 1952, 1951, 1950, 1949, 1948, 1947, 1946, 1945, 1944, 1942, 1940, 1939, 1938, 1937, 1936, 1935, 1934, 1933, 1932, 1931, 1930, 1929, 1928, 1927, 1926, 1925, 1924, 1923, 1921, 1920
5471 SAN FERNANDO MISSION BLVD	2014, 2009, 2006, 2004, 2003, 2001, 2000, 1999, 1996, 1995, 1994, 1992, 1991, 1990, 1986, 1985, 1981, 1976, 1975, 1972, 1971, 1970, 1969, 1967, 1966, 1965, 1964, 1963, 1962, 1961, 1960, 1958, 1957, 1956, 1955, 1954, 1952, 1951, 1950, 1949, 1948, 1947, 1946, 1945, 1944, 1942, 1940, 1939, 1938, 1937, 1936, 1935, 1934, 1933, 1932, 1931, 1930, 1929, 1928, 1927, 1926, 1925, 1924, 1923, 1921, 1920
5471 SAN FERNANDO ROAD WENT	2014, 2009, 2006, 2004, 2003, 2001, 2000, 1999, 1996, 1995, 1994, 1992, 1991, 1990, 1986, 1985, 1981, 1980, 1976, 1972, 1971, 1970, 1969, 1967, 1966, 1965, 1964, 1963, 1962, 1961, 1960, 1958, 1957, 1956, 1955, 1954, 1952, 1951, 1950, 1949, 1948, 1947, 1946, 1945, 1944, 1942, 1940, 1939, 1938, 1937, 1936, 1935, 1934, 1933, 1932, 1931, 1930, 1929, 1928, 1927, 1926, 1925, 1924, 1923, 1921, 1920
5487 SAN FERNANDO RD	2014, 2009, 2006, 2004, 2003, 2001, 2000, 1999, 1996, 1995, 1994, 1992, 1991, 1990, 1986, 1985, 1981, 1980, 1976, 1975, 1972, 1971, 1970, 1969, 1967, 1966, 1965, 1964, 1963, 1961, 1960, 1957, 1956, 1955, 1954, 1952, 1951, 1950, 1949, 1948, 1947, 1946, 1945, 1944, 1942, 1940, 1939, 1938, 1937, 1936, 1935, 1934, 1933, 1932, 1931, 1930, 1929, 1928, 1927, 1926, 1925, 1924, 1923, 1921, 1920

FINDINGS

Address Researched	Address Not Identified in Research Source
5487 SAN FERNANDO RD	2014, 2009, 2006, 2004, 2003, 2001, 2000, 1999, 1996, 1995, 1992, 1991, 1990, 1986, 1985, 1981, 1980, 1976, 1975, 1972, 1971, 1970, 1969, 1967, 1966, 1965, 1964, 1963, 1962, 1961, 1960, 1958, 1957, 1956, 1955, 1954, 1952, 1951, 1950, 1949, 1948, 1947, 1946, 1945, 1944, 1942, 1940, 1939, 1938, 1937, 1936, 1935, 1934, 1933, 1932, 1931, 1930, 1929, 1928, 1927, 1926, 1925, 1924, 1923, 1921, 1920
5500 SAN FERNANDO RD	2014, 2009, 2006, 2004, 2003, 2001, 2000, 1996, 1995, 1992, 1991, 1990, 1986, 1985, 1981, 1980, 1976, 1975, 1972, 1971, 1970, 1969, 1967, 1966, 1965, 1964, 1963, 1962, 1961, 1960, 1958, 1957, 1956, 1955, 1954, 1952, 1951, 1950, 1949, 1948, 1947, 1946, 1945, 1944, 1942, 1940, 1939, 1938, 1937, 1936, 1935, 1934, 1933, 1932, 1931, 1930, 1929, 1928, 1927, 1926, 1925, 1924, 1923, 1921, 1920
5500 SAN FERNANDO RD	2014, 2009, 2006, 2004, 2003, 2001, 2000, 1999, 1996, 1994, 1992, 1980, 1976, 1975, 1971, 1970, 1969, 1966, 1965, 1964, 1963, 1961, 1957, 1956, 1954, 1952, 1951, 1950, 1949, 1948, 1947, 1946, 1945, 1944, 1942, 1940, 1939, 1938, 1937, 1936, 1935, 1934, 1933, 1932, 1931, 1930, 1929, 1928, 1927, 1926, 1925, 1924, 1923, 1921, 1920
5512 SAN FERNANDO RD	2014, 2009, 2006, 2004, 2003, 2001, 2000, 1999, 1996, 1995, 1994, 1992, 1991, 1990, 1986, 1985, 1981, 1980, 1976, 1975, 1972, 1971, 1970, 1969, 1967, 1966, 1965, 1964, 1963, 1962, 1961, 1960, 1958, 1957, 1956, 1955, 1954, 1952, 1951, 1950, 1949, 1948, 1947, 1946, 1945, 1944, 1942, 1940, 1939, 1938, 1937, 1936, 1934, 1933, 1932, 1931, 1930, 1929, 1928, 1927, 1926, 1925, 1924, 1923, 1921, 1920
5514 SAN FERNANDO RD	2014, 2009, 2006, 2004, 2003, 2001, 2000, 1999, 1996, 1995, 1994, 1992, 1991, 1990, 1985, 1981, 1980, 1975, 1972, 1971, 1970, 1969, 1967, 1966, 1965, 1964, 1963, 1962, 1961, 1960, 1957, 1956, 1955, 1954, 1952, 1951, 1950, 1949, 1948, 1947, 1946, 1945, 1944, 1942, 1940, 1939, 1938, 1937, 1936, 1935, 1934, 1933, 1932, 1931, 1930, 1929, 1928, 1927, 1926, 1925, 1924, 1923, 1921, 1920
5518 SAN FERNANDO RD	2014, 2009, 2006, 2004, 2003, 2001, 2000, 1999, 1996, 1995, 1994, 1992, 1991, 1990, 1986, 1985, 1981, 1980, 1976, 1975, 1972, 1971, 1970, 1969, 1967, 1966, 1965, 1964, 1963, 1962, 1961, 1960, 1958, 1957, 1956, 1955, 1954, 1952, 1951, 1950, 1949, 1948, 1947, 1946, 1945, 1944, 1942, 1940, 1939, 1938, 1937, 1936, 1934, 1933, 1932, 1931, 1930, 1929, 1928, 1927, 1926, 1925, 1924, 1923, 1921, 1920
5524 SAN FERNANDO RD	2014, 2009, 2006, 2004, 2003, 2001, 2000, 1999, 1996, 1995, 1994, 1992, 1991, 1990, 1986, 1985, 1981, 1976, 1975, 1972, 1971, 1970, 1969, 1967, 1966, 1965, 1964, 1963, 1962, 1961, 1960, 1958, 1957, 1956, 1955, 1954, 1952, 1951, 1950, 1949, 1948, 1947, 1946, 1945, 1944, 1942, 1940, 1939, 1938, 1937, 1936, 1935, 1934, 1933, 1932, 1931, 1930, 1929, 1928, 1927, 1926, 1925, 1924, 1923, 1921, 1920
734 W CALIFORNIA AVE	2014, 2009, 2006, 2004, 2003, 2001, 2000, 1999, 1996, 1995, 1994, 1992, 1991, 1990, 1986, 1985, 1981, 1980, 1976, 1975, 1972, 1971, 1970, 1969, 1967, 1966, 1965, 1964, 1963, 1962, 1961, 1960, 1958, 1957, 1956, 1955, 1954, 1952, 1951, 1950, 1949, 1948, 1947, 1946, 1945, 1944, 1942, 1939, 1938, 1937, 1936, 1935, 1934, 1933, 1932, 1931, 1929, 1928, 1927, 1926, 1925, 1924, 1923, 1921, 1920
735 W CALIFORNIA AVE	2014, 2009, 2006, 2004, 2003, 2001, 2000, 1999, 1996, 1995, 1994, 1992, 1991, 1990, 1986, 1985, 1981, 1980, 1976, 1975, 1972, 1971, 1970, 1969, 1967, 1966, 1965, 1964, 1963, 1962, 1961, 1960, 1958, 1957, 1956, 1955, 1954, 1952, 1951, 1950, 1949, 1948, 1947, 1946, 1945, 1944, 1942, 1939, 1938, 1937, 1936, 1935, 1934, 1933, 1932, 1931, 1929, 1928, 1927, 1926, 1925, 1924, 1923, 1921, 1920
738 CALIFORNIA AVE W	2014, 2009, 2006, 2004, 2003, 2000, 1999, 1996, 1995, 1994, 1992, 1991, 1990, 1986, 1985, 1981, 1980, 1976, 1975, 1971, 1970, 1969, 1966, 1965, 1964, 1963, 1962, 1961, 1958, 1957, 1956, 1954, 1952, 1951, 1950, 1949, 1948, 1947, 1946, 1945, 1944, 1942, 1940, 1939, 1938, 1937, 1936, 1935, 1934, 1933, 1932, 1931, 1930, 1929, 1928, 1927, 1926, 1925, 1924, 1923, 1921, 1920

FINDINGS

Address Researched	Address Not Identified in Research Source
738 W CALIFORNIA AVE	2014, 2009, 2004, 2003, 2001, 2000, 1999, 1996, 1995, 1994, 1992, 1991, 1990, 1986, 1981, 1975, 1972, 1971, 1969, 1967, 1966, 1965, 1964, 1963, 1962, 1961, 1960, 1958, 1957, 1955, 1954, 1952, 1951, 1949, 1948, 1947, 1946, 1945, 1944, 1942, 1939, 1938, 1937, 1936, 1935, 1934, 1933, 1932, 1931, 1929, 1928, 1927, 1926, 1925, 1924, 1923, 1921, 1920
738 W CALIFORNIA AVE	2006, 2003, 2001, 2000, 1996, 1995, 1994, 1992, 1991, 1990, 1986, 1985, 1981, 1980, 1976, 1975, 1972, 1971, 1970, 1969, 1967, 1966, 1965, 1964, 1963, 1962, 1961, 1960, 1958, 1957, 1956, 1955, 1954, 1952, 1951, 1950, 1949, 1948, 1947, 1946, 1945, 1944, 1942, 1940, 1939, 1938, 1937, 1936, 1935, 1934, 1933, 1932, 1931, 1930, 1929, 1928, 1927, 1926, 1925, 1924, 1923, 1921, 1920
738A W CALIFORNIA AVE	2014, 2009, 2006, 2004, 2003, 2001, 2000, 1999, 1996, 1995, 1994, 1992, 1991, 1990, 1986, 1985, 1981, 1980, 1976, 1975, 1972, 1971, 1969, 1967, 1966, 1965, 1964, 1963, 1962, 1961, 1960, 1958, 1957, 1956, 1955, 1954, 1952, 1951, 1950, 1949, 1948, 1947, 1946, 1945, 1944, 1942, 1940, 1939, 1938, 1937, 1936, 1935, 1934, 1933, 1932, 1931, 1930, 1929, 1928, 1927, 1926, 1925, 1924, 1923, 1921, 1920
739 CALIFORNIA AVE W	2014, 2009, 2006, 2004, 2003, 2000, 1999, 1996, 1995, 1994, 1992, 1991, 1990, 1986, 1985, 1981, 1980, 1976, 1975, 1971, 1970, 1969, 1966, 1965, 1964, 1963, 1962, 1961, 1958, 1957, 1956, 1954, 1952, 1951, 1950, 1949, 1948, 1947, 1946, 1945, 1944, 1942, 1940, 1939, 1938, 1937, 1936, 1935, 1934, 1933, 1932, 1931, 1930, 1929, 1928, 1927, 1926, 1925, 1924, 1923, 1921, 1920
739 CALIFORNIA AVENUE WEST W	2014, 2009, 2006, 2004, 2003, 2001, 2000, 1999, 1996, 1995, 1994, 1992, 1991, 1990, 1986, 1985, 1981, 1980, 1976, 1975, 1972, 1971, 1970, 1969, 1967, 1966, 1965, 1964, 1963, 1962, 1961, 1960, 1958, 1957, 1956, 1955, 1954, 1952, 1950, 1949, 1948, 1947, 1946, 1945, 1944, 1942, 1940, 1939, 1938, 1937, 1936, 1935, 1934, 1933, 1932, 1931, 1930, 1929, 1928, 1927, 1926, 1925, 1924, 1923, 1921, 1920
739 W CALIFORNIA AVE	2014, 2009, 2004, 2003, 2001, 2000, 1999, 1996, 1994, 1992, 1991, 1990, 1986, 1985, 1981, 1976, 1975, 1972, 1971, 1970, 1969, 1967, 1966, 1965, 1964, 1963, 1961, 1960, 1958, 1957, 1955, 1954, 1952, 1951, 1949, 1948, 1947, 1946, 1945, 1944, 1942, 1940, 1939, 1938, 1937, 1936, 1935, 1934, 1933, 1932, 1931, 1930, 1929, 1928, 1927, 1926, 1925, 1924, 1923, 1921, 1920
739 W CALIFORNIA AVE	2014, 2006, 2003, 2001, 2000, 1996, 1995, 1992, 1991, 1990, 1986, 1985, 1981, 1980, 1976, 1975, 1972, 1971, 1970, 1969, 1967, 1966, 1965, 1964, 1963, 1962, 1961, 1960, 1958, 1957, 1956, 1955, 1954, 1952, 1951, 1950, 1949, 1948, 1947, 1946, 1945, 1944, 1942, 1940, 1939, 1938, 1937, 1936, 1935, 1934, 1933, 1932, 1931, 1930, 1929, 1928, 1927, 1926, 1925, 1924, 1923, 1921, 1920
739A W CALIFORNIA AVE	2014, 2009, 2006, 2004, 2003, 2001, 2000, 1999, 1996, 1995, 1994, 1992, 1991, 1990, 1986, 1985, 1981, 1980, 1976, 1975, 1972, 1971, 1970, 1969, 1967, 1966, 1965, 1964, 1963, 1961, 1960, 1958, 1957, 1956, 1955, 1954, 1952, 1951, 1950, 1949, 1948, 1947, 1946, 1945, 1944, 1942, 1940, 1939, 1938, 1937, 1936, 1935, 1934, 1933, 1932, 1931, 1930, 1929, 1928, 1927, 1926, 1925, 1924, 1923, 1921, 1920
740 W CALIFORNIA AVE	2014, 2009, 2006, 2004, 2003, 2001, 2000, 1999, 1996, 1995, 1994, 1992, 1990, 1986, 1985, 1981, 1980, 1976, 1975, 1972, 1971, 1970, 1969, 1967, 1966, 1965, 1964, 1963, 1962, 1961, 1960, 1958, 1957, 1956, 1955, 1954, 1952, 1951, 1950, 1949, 1948, 1947, 1946, 1945, 1944, 1942, 1940, 1939, 1938, 1937, 1936, 1935, 1934, 1933, 1932, 1931, 1930, 1929, 1928, 1927, 1926, 1925, 1924, 1923, 1921, 1920
742 CALIFORNIA AVE W	2014, 2009, 2006, 2004, 2003, 2000, 1999, 1996, 1995, 1994, 1992, 1991, 1990, 1986, 1985, 1981, 1980, 1976, 1975, 1971, 1970, 1969, 1966, 1965, 1964, 1963, 1962, 1961, 1958, 1957, 1956, 1954, 1952, 1951, 1950, 1949, 1948, 1947, 1946, 1945, 1944, 1942, 1940, 1939, 1938, 1937, 1936, 1935, 1934, 1933, 1932, 1931, 1930, 1929, 1928, 1927, 1926, 1925, 1924, 1923, 1921, 1920

FINDINGS

Address Researched	Address Not Identified in Research Source
742 CALIFORNIA AVENUE WEST W	2014, 2009, 2006, 2004, 2003, 2001, 2000, 1999, 1996, 1995, 1994, 1992, 1991, 1990, 1986, 1985, 1981, 1980, 1976, 1975, 1972, 1971, 1970, 1969, 1967, 1966, 1965, 1964, 1963, 1962, 1961, 1960, 1958, 1957, 1956, 1955, 1954, 1952, 1950, 1949, 1948, 1947, 1946, 1945, 1944, 1942, 1940, 1939, 1938, 1937, 1936, 1935, 1934, 1933, 1932, 1931, 1930, 1929, 1928, 1927, 1926, 1925, 1924, 1923, 1921, 1920
742 W CALIFORNIA AVE	2014, 2009, 2004, 2003, 2001, 2000, 1999, 1996, 1995, 1994, 1992, 1991, 1990, 1986, 1985, 1981, 1976, 1975, 1972, 1971, 1969, 1967, 1966, 1965, 1964, 1963, 1962, 1961, 1960, 1958, 1957, 1955, 1954, 1952, 1951, 1949, 1948, 1947, 1946, 1945, 1944, 1942, 1939, 1938, 1937, 1936, 1935, 1934, 1933, 1932, 1931, 1929, 1928, 1927, 1926, 1925, 1924, 1923, 1921, 1920
742 W CALIFORNIA AVE	2006, 2003, 2001, 2000, 1996, 1995, 1994, 1992, 1991, 1990, 1986, 1985, 1981, 1980, 1976, 1975, 1972, 1971, 1970, 1969, 1967, 1966, 1965, 1964, 1963, 1962, 1961, 1960, 1958, 1957, 1956, 1955, 1954, 1952, 1951, 1950, 1949, 1948, 1947, 1946, 1945, 1944, 1942, 1940, 1939, 1938, 1937, 1936, 1935, 1934, 1933, 1932, 1931, 1930, 1929, 1928, 1927, 1926, 1925, 1924, 1923, 1921, 1920
743 CALIFORNIA AVE W	2014, 2009, 2006, 2004, 2003, 2000, 1999, 1996, 1995, 1994, 1992, 1991, 1990, 1986, 1985, 1981, 1980, 1976, 1975, 1971, 1970, 1969, 1966, 1965, 1964, 1963, 1962, 1961, 1958, 1957, 1956, 1954, 1952, 1951, 1950, 1949, 1948, 1947, 1946, 1945, 1944, 1942, 1940, 1939, 1938, 1937, 1936, 1935, 1934, 1933, 1932, 1931, 1930, 1929, 1928, 1927, 1926, 1925, 1924, 1923, 1921, 1920
743 CALIFORNIA AVENUE WEST W	2014, 2009, 2006, 2004, 2003, 2001, 2000, 1999, 1996, 1995, 1994, 1992, 1991, 1990, 1986, 1985, 1981, 1980, 1976, 1975, 1972, 1971, 1970, 1969, 1967, 1966, 1965, 1964, 1963, 1962, 1961, 1960, 1958, 1957, 1956, 1955, 1954, 1952, 1950, 1949, 1948, 1947, 1946, 1945, 1944, 1942, 1940, 1939, 1938, 1937, 1936, 1935, 1934, 1933, 1932, 1931, 1930, 1929, 1928, 1927, 1926, 1925, 1924, 1923, 1921, 1920
743 W CALIFORNIA AVE	2014, 2009, 2004, 2003, 2001, 2000, 1999, 1996, 1995, 1994, 1992, 1991, 1990, 1986, 1981, 1980, 1976, 1975, 1972, 1971, 1969, 1967, 1966, 1965, 1964, 1963, 1961, 1960, 1958, 1957, 1955, 1954, 1952, 1951, 1950, 1949, 1948, 1947, 1946, 1945, 1944, 1942, 1939, 1938, 1937, 1936, 1935, 1934, 1933, 1932, 1931, 1930, 1929, 1928, 1927, 1926, 1925, 1924, 1923, 1921, 1920
743 W CALIFORNIA AVE	2006, 2004, 2003, 2001, 2000, 1996, 1995, 1994, 1992, 1991, 1990, 1986, 1985, 1981, 1980, 1976, 1975, 1972, 1971, 1970, 1969, 1967, 1966, 1965, 1964, 1963, 1962, 1961, 1960, 1958, 1957, 1956, 1955, 1954, 1952, 1951, 1950, 1949, 1948, 1947, 1946, 1945, 1944, 1942, 1940, 1939, 1938, 1937, 1936, 1935, 1934, 1933, 1932, 1931, 1930, 1929, 1928, 1927, 1926, 1925, 1924, 1923, 1921, 1920
745 CALIFORNIA AVE W	2014, 2009, 2006, 2004, 2003, 2000, 1999, 1996, 1995, 1994, 1992, 1991, 1990, 1986, 1985, 1981, 1980, 1976, 1975, 1971, 1970, 1969, 1966, 1965, 1964, 1963, 1962, 1961, 1958, 1957, 1956, 1954, 1952, 1951, 1950, 1949, 1948, 1947, 1946, 1945, 1944, 1942, 1940, 1939, 1938, 1937, 1936, 1935, 1934, 1933, 1932, 1931, 1930, 1929, 1928, 1927, 1926, 1925, 1924, 1923, 1921, 1920
745 CALIFORNIA AVENUE WEST W	2014, 2009, 2006, 2004, 2003, 2001, 2000, 1999, 1996, 1995, 1994, 1992, 1991, 1990, 1986, 1985, 1981, 1980, 1976, 1975, 1972, 1971, 1970, 1969, 1967, 1966, 1965, 1964, 1963, 1962, 1961, 1960, 1958, 1957, 1956, 1955, 1954, 1952, 1950, 1949, 1948, 1947, 1946, 1945, 1944, 1942, 1940, 1939, 1938, 1937, 1936, 1935, 1934, 1933, 1932, 1931, 1930, 1929, 1928, 1927, 1926, 1925, 1924, 1923, 1921, 1920
745 W CALIFORNIA AVE	2014, 2009, 2004, 2003, 2001, 2000, 1999, 1996, 1994, 1992, 1991, 1990, 1986, 1985, 1981, 1980, 1976, 1975, 1972, 1971, 1970, 1969, 1967, 1966, 1965, 1964, 1963, 1961, 1960, 1958, 1957, 1956, 1955, 1954, 1952, 1951, 1950, 1949, 1948, 1947, 1946, 1945, 1944, 1942, 1939, 1938, 1937, 1936, 1935, 1934, 1933, 1932, 1931, 1930, 1929, 1928, 1927, 1926, 1925, 1924, 1923, 1921, 1920

FINDINGS

Address Researched	Address Not Identified in Research Source
745 W CALIFORNIA AVE	2006, 2003, 2001, 2000, 1996, 1995, 1994, 1992, 1991, 1990, 1986, 1985, 1981, 1980, 1976, 1975, 1972, 1971, 1970, 1969, 1967, 1966, 1965, 1964, 1963, 1962, 1961, 1960, 1958, 1957, 1956, 1955, 1954, 1952, 1951, 1950, 1949, 1948, 1947, 1946, 1945, 1944, 1942, 1940, 1939, 1938, 1937, 1936, 1935, 1934, 1933, 1932, 1931, 1930, 1929, 1928, 1927, 1926, 1925, 1924, 1923, 1921, 1920
746 CALIFORNIA AVE W	2014, 2009, 2006, 2004, 2003, 2000, 1999, 1996, 1995, 1994, 1992, 1991, 1990, 1986, 1985, 1981, 1980, 1976, 1975, 1971, 1970, 1969, 1966, 1965, 1964, 1963, 1962, 1961, 1958, 1957, 1956, 1954, 1952, 1951, 1950, 1949, 1948, 1947, 1946, 1945, 1944, 1942, 1940, 1939, 1938, 1937, 1936, 1935, 1934, 1933, 1932, 1931, 1930, 1929, 1928, 1927, 1926, 1925, 1924, 1923, 1921, 1920
746 CALIFORNIA AVENUE WEST W	2014, 2009, 2006, 2004, 2003, 2001, 2000, 1999, 1996, 1995, 1994, 1992, 1991, 1990, 1986, 1985, 1981, 1980, 1976, 1975, 1972, 1971, 1970, 1969, 1967, 1966, 1965, 1964, 1963, 1962, 1961, 1960, 1958, 1957, 1956, 1955, 1954, 1952, 1950, 1949, 1948, 1947, 1946, 1945, 1944, 1942, 1940, 1939, 1938, 1937, 1936, 1935, 1934, 1933, 1932, 1931, 1930, 1929, 1928, 1927, 1926, 1925, 1924, 1923, 1921, 1920
746 W CALIFORNIA AVE	2014, 2009, 2004, 2003, 2001, 2000, 1999, 1996, 1995, 1994, 1992, 1990, 1986, 1981, 1975, 1972, 1971, 1969, 1967, 1966, 1965, 1964, 1963, 1961, 1960, 1958, 1957, 1955, 1954, 1952, 1951, 1949, 1948, 1947, 1946, 1945, 1944, 1942, 1939, 1938, 1937, 1936, 1935, 1934, 1933, 1932, 1931, 1930, 1929, 1928, 1927, 1926, 1925, 1924, 1923, 1921, 1920
746 W CALIFORNIA AVE	2014, 2009, 2006, 2003, 2001, 2000, 1999, 1996, 1995, 1992, 1991, 1990, 1986, 1985, 1981, 1980, 1976, 1975, 1972, 1971, 1970, 1969, 1967, 1966, 1965, 1964, 1963, 1962, 1961, 1960, 1958, 1957, 1956, 1955, 1954, 1952, 1951, 1950, 1949, 1948, 1947, 1946, 1945, 1944, 1942, 1940, 1939, 1938, 1937, 1936, 1935, 1934, 1933, 1932, 1931, 1930, 1929, 1928, 1927, 1926, 1925, 1924, 1923, 1921, 1920
747 MILFORD ST	2014, 2006, 2003, 2001, 2000, 1996, 1995, 1992, 1991, 1990, 1986, 1985, 1981, 1980, 1976, 1975, 1972, 1971, 1970, 1969, 1967, 1966, 1965, 1964, 1963, 1962, 1961, 1960, 1958, 1957, 1956, 1955, 1954, 1952, 1951, 1950, 1949, 1948, 1947, 1946, 1945, 1944, 1942, 1940, 1939, 1938, 1937, 1936, 1935, 1934, 1933, 1932, 1931, 1930, 1929, 1928, 1927, 1926, 1925, 1924, 1923, 1921, 1920
747 W Milford St	2014, 2009, 2004, 2003, 2000, 1999, 1996, 1995, 1994, 1992, 1991, 1990, 1986, 1985, 1981, 1980, 1976, 1975, 1971, 1970, 1969, 1966, 1965, 1964, 1963, 1962, 1961, 1958, 1957, 1956, 1954, 1952, 1951, 1950, 1949, 1948, 1947, 1946, 1945, 1944, 1942, 1940, 1939, 1938, 1937, 1936, 1935, 1934, 1933, 1932, 1931, 1930, 1929, 1928, 1927, 1926, 1925, 1924, 1923, 1921, 1920
748 CALIFORNIA AVE W	2014, 2009, 2006, 2004, 2003, 2000, 1999, 1996, 1995, 1994, 1992, 1991, 1990, 1986, 1985, 1981, 1980, 1976, 1975, 1971, 1970, 1969, 1966, 1965, 1964, 1963, 1962, 1961, 1958, 1957, 1956, 1954, 1952, 1951, 1950, 1949, 1948, 1947, 1946, 1945, 1944, 1942, 1940, 1939, 1938, 1937, 1936, 1935, 1934, 1933, 1932, 1931, 1930, 1929, 1928, 1927, 1926, 1925, 1924, 1923, 1921, 1920
748 CALIFORNIA AVENUE WEST W	2014, 2009, 2006, 2004, 2003, 2001, 2000, 1999, 1996, 1995, 1994, 1992, 1991, 1990, 1986, 1985, 1981, 1980, 1976, 1975, 1972, 1971, 1970, 1969, 1967, 1966, 1965, 1964, 1963, 1962, 1961, 1960, 1958, 1957, 1956, 1955, 1954, 1952, 1950, 1949, 1948, 1947, 1946, 1945, 1944, 1942, 1940, 1939, 1938, 1937, 1936, 1935, 1934, 1933, 1932, 1931, 1930, 1929, 1928, 1927, 1926, 1925, 1924, 1923, 1921, 1920
748 W CALIFORNIA AVE	2014, 2009, 2004, 2003, 2001, 2000, 1999, 1996, 1994, 1992, 1990, 1986, 1981, 1976, 1975, 1972, 1971, 1970, 1969, 1967, 1966, 1965, 1964, 1963, 1961, 1960, 1958, 1957, 1955, 1954, 1952, 1951, 1949, 1948, 1947, 1946, 1945, 1944, 1942, 1940, 1939, 1938, 1937, 1936, 1935, 1934, 1933, 1932, 1931, 1930, 1929, 1928, 1927, 1926, 1925, 1924, 1923, 1921, 1920

FINDINGS

Address Researched	Address Not Identified in Research Source
748 W CALIFORNIA AVE	2009, 2006, 2003, 2001, 2000, 1996, 1995, 1992, 1991, 1990, 1986, 1985, 1981, 1980, 1976, 1975, 1972, 1971, 1970, 1969, 1967, 1966, 1965, 1964, 1963, 1962, 1961, 1960, 1958, 1957, 1956, 1955, 1954, 1952, 1951, 1950, 1949, 1948, 1947, 1946, 1945, 1944, 1942, 1940, 1939, 1938, 1937, 1936, 1935, 1934, 1933, 1932, 1931, 1930, 1929, 1928, 1927, 1926, 1925, 1924, 1923, 1921, 1920
749 1/2 CALIFORNIA AVE W	2014, 2009, 2006, 2004, 2003, 2001, 2000, 1999, 1996, 1995, 1994, 1992, 1991, 1990, 1986, 1985, 1981, 1980, 1976, 1975, 1971, 1970, 1969, 1966, 1965, 1964, 1963, 1962, 1961, 1958, 1957, 1956, 1954, 1952, 1951, 1950, 1949, 1948, 1947, 1946, 1945, 1944, 1942, 1940, 1939, 1938, 1937, 1936, 1935, 1934, 1933, 1932, 1931, 1930, 1929, 1928, 1927, 1926, 1925, 1924, 1923, 1921, 1920
749 1/2 CALIFORNIA AVENUE WEST W	2014, 2009, 2006, 2004, 2003, 2001, 2000, 1999, 1996, 1995, 1994, 1992, 1991, 1990, 1986, 1985, 1981, 1980, 1976, 1975, 1972, 1971, 1970, 1969, 1967, 1966, 1965, 1964, 1963, 1962, 1961, 1960, 1958, 1957, 1956, 1955, 1954, 1952, 1950, 1949, 1948, 1947, 1946, 1945, 1944, 1942, 1940, 1939, 1938, 1937, 1936, 1935, 1934, 1933, 1932, 1931, 1930, 1929, 1928, 1927, 1926, 1925, 1924, 1923, 1921, 1920
749 1/2 W CALIFORNIA AVE	2014, 2009, 2006, 2004, 2003, 2001, 2000, 1999, 1996, 1995, 1994, 1992, 1991, 1990, 1986, 1985, 1981, 1980, 1976, 1975, 1972, 1971, 1969, 1967, 1966, 1965, 1964, 1963, 1962, 1961, 1960, 1958, 1957, 1955, 1954, 1952, 1951, 1950, 1949, 1948, 1947, 1946, 1945, 1944, 1942, 1940, 1939, 1938, 1937, 1936, 1935, 1934, 1933, 1932, 1931, 1930, 1929, 1928, 1927, 1926, 1925, 1924, 1923, 1921, 1920
749 CALIFORNIA AVE W	2014, 2009, 2006, 2004, 2003, 2000, 1999, 1996, 1995, 1994, 1992, 1991, 1990, 1986, 1985, 1981, 1980, 1976, 1975, 1971, 1970, 1969, 1966, 1965, 1964, 1963, 1962, 1961, 1958, 1957, 1956, 1954, 1952, 1951, 1950, 1949, 1948, 1947, 1946, 1945, 1944, 1942, 1940, 1939, 1938, 1937, 1936, 1935, 1934, 1933, 1932, 1931, 1930, 1929, 1928, 1927, 1926, 1925, 1924, 1923, 1921, 1920
749 CALIFORNIA AVENUE WEST W	2014, 2009, 2006, 2004, 2003, 2001, 2000, 1999, 1996, 1995, 1994, 1992, 1991, 1990, 1986, 1985, 1981, 1980, 1976, 1975, 1972, 1971, 1970, 1969, 1967, 1966, 1965, 1964, 1963, 1962, 1961, 1960, 1958, 1957, 1956, 1955, 1954, 1952, 1950, 1949, 1948, 1947, 1946, 1945, 1944, 1942, 1940, 1939, 1938, 1937, 1936, 1935, 1934, 1933, 1932, 1931, 1930, 1929, 1928, 1927, 1926, 1925, 1924, 1923, 1921, 1920
749 W CALIFORNIA AVE	2014, 2009, 2006, 2004, 2003, 2001, 2000, 1999, 1996, 1995, 1994, 1992, 1991, 1990, 1986, 1981, 1976, 1975, 1972, 1971, 1969, 1967, 1966, 1965, 1964, 1963, 1961, 1960, 1958, 1957, 1955, 1954, 1952, 1951, 1950, 1949, 1948, 1947, 1946, 1945, 1944, 1942, 1940, 1939, 1938, 1937, 1936, 1935, 1934, 1933, 1932, 1931, 1930, 1929, 1928, 1927, 1926, 1925, 1924, 1923, 1921, 1920
749 W CALIFORNIA AVE	2014, 2006, 2004, 2003, 2001, 2000, 1996, 1995, 1994, 1992, 1991, 1990, 1986, 1985, 1981, 1980, 1976, 1975, 1972, 1971, 1970, 1969, 1967, 1966, 1965, 1964, 1963, 1962, 1961, 1960, 1958, 1957, 1956, 1955, 1954, 1952, 1951, 1950, 1949, 1948, 1947, 1946, 1945, 1944, 1942, 1940, 1939, 1938, 1937, 1936, 1935, 1934, 1933, 1932, 1931, 1930, 1929, 1928, 1927, 1926, 1925, 1924, 1923, 1921, 1920
752 CALIFORNIA AVE W	2014, 2009, 2006, 2004, 2003, 2000, 1999, 1996, 1995, 1994, 1992, 1991, 1990, 1986, 1985, 1981, 1980, 1976, 1975, 1971, 1970, 1969, 1966, 1965, 1964, 1963, 1962, 1961, 1958, 1957, 1956, 1954, 1952, 1951, 1950, 1949, 1948, 1947, 1946, 1945, 1944, 1942, 1940, 1939, 1938, 1937, 1936, 1935, 1934, 1933, 1932, 1931, 1930, 1929, 1928, 1927, 1926, 1925, 1924, 1923, 1921, 1920
752 CALIFORNIA AVENUE WEST W	2014, 2009, 2006, 2004, 2003, 2001, 2000, 1999, 1996, 1995, 1994, 1992, 1991, 1990, 1986, 1985, 1981, 1980, 1976, 1975, 1972, 1971, 1970, 1969, 1967, 1966, 1965, 1964, 1963, 1962, 1961, 1960, 1958, 1957, 1956, 1955, 1954, 1952, 1950, 1949, 1948, 1947, 1946, 1945, 1944, 1942, 1940, 1939, 1938, 1937, 1936, 1935, 1934, 1933, 1932, 1931, 1930, 1929, 1928, 1927, 1926, 1925, 1924, 1923, 1921, 1920

FINDINGS

Address Researched	Address Not Identified in Research Source
752 W CALIFORNIA AVE	2014, 2009, 2004, 2003, 2001, 2000, 1999, 1996, 1995, 1994, 1992, 1991, 1990, 1986, 1981, 1976, 1975, 1972, 1971, 1970, 1969, 1967, 1966, 1965, 1964, 1963, 1962, 1961, 1960, 1958, 1957, 1955, 1954, 1952, 1951, 1949, 1948, 1947, 1946, 1945, 1944, 1942, 1939, 1938, 1937, 1936, 1935, 1934, 1933, 1932, 1931, 1929, 1928, 1927, 1926, 1925, 1924, 1923, 1921, 1920
752 W CALIFORNIA AVE	2009, 2006, 2004, 2003, 2001, 2000, 1999, 1996, 1995, 1994, 1992, 1991, 1990, 1986, 1985, 1981, 1980, 1976, 1975, 1972, 1971, 1970, 1969, 1967, 1966, 1965, 1964, 1963, 1962, 1961, 1960, 1958, 1957, 1956, 1955, 1954, 1952, 1951, 1950, 1949, 1948, 1947, 1946, 1945, 1944, 1942, 1940, 1939, 1938, 1937, 1936, 1935, 1934, 1933, 1932, 1931, 1930, 1929, 1928, 1927, 1926, 1925, 1924, 1923, 1921, 1920
753 CALIFORNIA AVE W	2014, 2009, 2006, 2004, 2003, 2001, 2000, 1999, 1996, 1995, 1994, 1992, 1991, 1990, 1986, 1985, 1981, 1980, 1976, 1975, 1971, 1970, 1969, 1966, 1965, 1964, 1963, 1962, 1961, 1958, 1957, 1956, 1954, 1952, 1951, 1950, 1949, 1948, 1947, 1946, 1945, 1944, 1942, 1940, 1939, 1938, 1937, 1936, 1935, 1934, 1933, 1932, 1931, 1930, 1929, 1928, 1927, 1926, 1925, 1924, 1923, 1921, 1920
753 CALIFORNIA AVENUE WEST W	2014, 2009, 2006, 2004, 2003, 2001, 2000, 1999, 1996, 1995, 1994, 1992, 1991, 1990, 1986, 1985, 1981, 1980, 1976, 1975, 1972, 1971, 1970, 1969, 1967, 1966, 1965, 1964, 1963, 1962, 1961, 1960, 1958, 1957, 1956, 1955, 1954, 1952, 1950, 1949, 1948, 1947, 1946, 1945, 1944, 1942, 1940, 1939, 1938, 1937, 1936, 1935, 1934, 1933, 1932, 1931, 1930, 1929, 1928, 1927, 1926, 1925, 1924, 1923, 1921, 1920
753 W CALIFORNIA AVE	2014, 2009, 2006, 2004, 2003, 2001, 2000, 1999, 1996, 1995, 1994, 1992, 1991, 1990, 1986, 1981, 1976, 1975, 1972, 1971, 1969, 1967, 1966, 1965, 1964, 1963, 1961, 1960, 1958, 1957, 1956, 1955, 1954, 1952, 1951, 1950, 1949, 1948, 1947, 1946, 1945, 1944, 1942, 1940, 1939, 1938, 1937, 1936, 1935, 1934, 1933, 1932, 1931, 1930, 1929, 1928, 1927, 1926, 1925, 1924, 1923, 1921, 1920
753A W CALIFORNIA AVE	2014, 2009, 2006, 2004, 2003, 2001, 2000, 1999, 1996, 1995, 1994, 1992, 1991, 1990, 1986, 1985, 1981, 1980, 1976, 1975, 1972, 1971, 1969, 1967, 1966, 1965, 1964, 1963, 1961, 1960, 1958, 1957, 1955, 1954, 1952, 1951, 1950, 1949, 1948, 1947, 1946, 1945, 1944, 1942, 1940, 1939, 1938, 1937, 1936, 1935, 1934, 1933, 1932, 1931, 1930, 1929, 1928, 1927, 1926, 1925, 1924, 1923, 1921, 1920
756 CALIFORNIA AVE W	2014, 2009, 2006, 2004, 2003, 2000, 1999, 1996, 1995, 1994, 1992, 1991, 1990, 1986, 1985, 1981, 1980, 1976, 1975, 1972, 1971, 1970, 1969, 1967, 1966, 1965, 1964, 1963, 1962, 1961, 1958, 1957, 1956, 1954, 1952, 1951, 1950, 1949, 1948, 1947, 1946, 1945, 1944, 1942, 1940, 1939, 1938, 1937, 1936, 1935, 1934, 1933, 1932, 1931, 1930, 1929, 1928, 1927, 1926, 1925, 1924, 1923, 1921, 1920
756 CALIFORNIA AVENUE WEST W	2014, 2009, 2006, 2004, 2003, 2001, 2000, 1999, 1996, 1995, 1994, 1992, 1991, 1990, 1986, 1985, 1981, 1980, 1976, 1975, 1972, 1971, 1970, 1969, 1967, 1966, 1965, 1964, 1963, 1962, 1961, 1960, 1958, 1957, 1956, 1955, 1954, 1952, 1950, 1949, 1948, 1947, 1946, 1945, 1944, 1942, 1940, 1939, 1938, 1937, 1936, 1935, 1934, 1933, 1932, 1931, 1930, 1929, 1928, 1927, 1926, 1925, 1924, 1923, 1921, 1920
756 W CALIFORNIA AVE	2014, 2009, 2004, 2003, 2001, 2000, 1999, 1996, 1994, 1992, 1990, 1986, 1981, 1980, 1976, 1972, 1971, 1970, 1969, 1967, 1966, 1965, 1964, 1963, 1962, 1961, 1960, 1958, 1957, 1956, 1955, 1954, 1952, 1951, 1949, 1948, 1947, 1946, 1945, 1944, 1942, 1940, 1939, 1938, 1937, 1936, 1935, 1934, 1933, 1932, 1931, 1930, 1929, 1928, 1927, 1926, 1925, 1924, 1923, 1921, 1920
756 W CALIFORNIA AVE	2006, 2003, 2001, 2000, 1996, 1995, 1992, 1991, 1990, 1986, 1985, 1981, 1980, 1976, 1975, 1972, 1971, 1970, 1969, 1967, 1966, 1965, 1964, 1963, 1962, 1961, 1960, 1958, 1957, 1956, 1955, 1954, 1952, 1951, 1950, 1949, 1948, 1947, 1946, 1945, 1944, 1942, 1940, 1939, 1938, 1937, 1936, 1935, 1934, 1933, 1932, 1931, 1930, 1929, 1928, 1927, 1926, 1925, 1924, 1923, 1921, 1920

FINDINGS

Address Researched	Address Not Identified in Research Source
757 CALIFORNIA AVE W	2014, 2009, 2006, 2004, 2003, 2001, 2000, 1999, 1996, 1995, 1994, 1992, 1991, 1990, 1986, 1985, 1981, 1980, 1976, 1975, 1971, 1970, 1969, 1967, 1966, 1965, 1964, 1963, 1962, 1961, 1960, 1958, 1957, 1956, 1955, 1954, 1952, 1951, 1950, 1949, 1948, 1947, 1946, 1945, 1944, 1942, 1940, 1939, 1938, 1937, 1936, 1935, 1934, 1933, 1932, 1931, 1930, 1929, 1928, 1927, 1926, 1925, 1924, 1923, 1921, 1920
757 W California Ave	2014, 2009, 2006, 2004, 2003, 2001, 2000, 1999, 1996, 1995, 1994, 1992, 1991, 1990, 1986, 1985, 1981, 1980, 1976, 1975, 1971, 1970, 1969, 1967, 1966, 1965, 1964, 1963, 1962, 1961, 1960, 1958, 1957, 1956, 1955, 1954, 1952, 1951, 1950, 1949, 1948, 1947, 1946, 1945, 1944, 1942, 1940, 1939, 1938, 1937, 1936, 1935, 1934, 1933, 1932, 1931, 1930, 1929, 1928, 1927, 1926, 1925, 1924, 1923, 1921, 1920
759 W CALIFORNIA AVE	2014, 2009, 2006, 2004, 2003, 2001, 2000, 1999, 1996, 1995, 1994, 1992, 1991, 1990, 1986, 1985, 1981, 1980, 1976, 1975, 1972, 1971, 1970, 1969, 1967, 1966, 1965, 1964, 1963, 1962, 1961, 1960, 1958, 1957, 1956, 1955, 1954, 1952, 1951, 1949, 1948, 1947, 1946, 1945, 1944, 1942, 1940, 1939, 1938, 1937, 1936, 1935, 1934, 1933, 1932, 1931, 1930, 1929, 1928, 1927, 1926, 1925, 1924, 1923, 1921, 1920
760 CALIFORNIA AVE W	2014, 2009, 2006, 2004, 2003, 2000, 1999, 1996, 1995, 1994, 1992, 1991, 1990, 1986, 1985, 1981, 1980, 1976, 1975, 1971, 1970, 1969, 1966, 1965, 1964, 1963, 1962, 1961, 1958, 1957, 1956, 1954, 1952, 1951, 1950, 1949, 1948, 1947, 1946, 1945, 1944, 1942, 1940, 1939, 1938, 1937, 1936, 1935, 1934, 1933, 1932, 1931, 1930, 1929, 1928, 1927, 1926, 1925, 1924, 1923, 1921, 1920
760 W CALIFORNIA AVE	2014, 2009, 2004, 2003, 2001, 2000, 1999, 1996, 1994, 1992, 1990, 1986, 1981, 1980, 1975, 1972, 1971, 1970, 1969, 1967, 1966, 1965, 1964, 1963, 1961, 1960, 1958, 1957, 1955, 1954, 1952, 1951, 1950, 1949, 1948, 1947, 1946, 1945, 1944, 1942, 1939, 1938, 1937, 1936, 1935, 1934, 1933, 1932, 1931, 1929, 1928, 1927, 1926, 1925, 1924, 1923, 1921, 1920
760 W CALIFORNIA AVE	2006, 2003, 2001, 2000, 1996, 1995, 1992, 1991, 1990, 1986, 1985, 1981, 1980, 1976, 1975, 1972, 1971, 1970, 1969, 1967, 1966, 1965, 1964, 1963, 1962, 1961, 1960, 1958, 1957, 1956, 1955, 1954, 1952, 1951, 1950, 1949, 1948, 1947, 1946, 1945, 1944, 1942, 1940, 1939, 1938, 1937, 1936, 1935, 1934, 1933, 1932, 1931, 1930, 1929, 1928, 1927, 1926, 1925, 1924, 1923, 1921, 1920
760A W CALIFORNIA AVE	2014, 2009, 2006, 2004, 2003, 2001, 2000, 1999, 1996, 1995, 1994, 1992, 1991, 1990, 1986, 1985, 1981, 1980, 1976, 1975, 1972, 1971, 1969, 1967, 1966, 1965, 1964, 1963, 1961, 1960, 1958, 1957, 1955, 1954, 1952, 1951, 1950, 1949, 1948, 1947, 1946, 1945, 1944, 1942, 1940, 1939, 1938, 1937, 1936, 1935, 1934, 1933, 1932, 1931, 1930, 1929, 1928, 1927, 1926, 1925, 1924, 1923, 1921, 1920
761 CALIFORNIA AVE W	2014, 2009, 2006, 2004, 2003, 2000, 1999, 1996, 1995, 1994, 1992, 1991, 1990, 1986, 1985, 1981, 1980, 1976, 1975, 1971, 1970, 1969, 1966, 1965, 1964, 1963, 1962, 1961, 1958, 1957, 1956, 1954, 1952, 1951, 1950, 1949, 1948, 1947, 1946, 1945, 1944, 1942, 1940, 1939, 1938, 1937, 1936, 1935, 1934, 1933, 1932, 1931, 1930, 1929, 1928, 1927, 1926, 1925, 1924, 1923, 1921, 1920
761 CALIFORNIA AVENUE WEST W	2014, 2009, 2006, 2004, 2003, 2001, 2000, 1999, 1996, 1995, 1994, 1992, 1991, 1990, 1986, 1985, 1981, 1980, 1976, 1975, 1972, 1971, 1970, 1969, 1967, 1966, 1965, 1964, 1963, 1962, 1961, 1960, 1958, 1957, 1956, 1955, 1954, 1952, 1950, 1949, 1948, 1947, 1946, 1945, 1944, 1942, 1940, 1939, 1938, 1937, 1936, 1935, 1934, 1933, 1932, 1931, 1930, 1929, 1928, 1927, 1926, 1925, 1924, 1923, 1921, 1920
761 W CALIFORNIA AVE	2014, 2009, 2004, 2003, 2001, 2000, 1999, 1996, 1994, 1992, 1990, 1986, 1981, 1980, 1976, 1975, 1972, 1971, 1969, 1967, 1966, 1965, 1964, 1963, 1962, 1961, 1960, 1958, 1957, 1955, 1954, 1952, 1951, 1949, 1948, 1947, 1946, 1945, 1944, 1942, 1939, 1938, 1937, 1936, 1935, 1934, 1933, 1932, 1931, 1929, 1928, 1927, 1926, 1925, 1924, 1923, 1921, 1920

FINDINGS

Address Researched	Address Not Identified in Research Source
761 W CALIFORNIA AVE	2006, 2003, 2001, 2000, 1996, 1995, 1992, 1991, 1990, 1986, 1985, 1981, 1980, 1976, 1975, 1972, 1971, 1970, 1969, 1967, 1966, 1965, 1964, 1963, 1962, 1961, 1960, 1958, 1957, 1956, 1955, 1954, 1952, 1951, 1950, 1949, 1948, 1947, 1946, 1945, 1944, 1942, 1940, 1939, 1938, 1937, 1936, 1935, 1934, 1933, 1932, 1931, 1930, 1929, 1928, 1927, 1926, 1925, 1924, 1923, 1921, 1920
761A W CALIFORNIA AVE	2014, 2009, 2006, 2004, 2003, 2001, 2000, 1999, 1996, 1995, 1994, 1992, 1991, 1990, 1986, 1985, 1981, 1976, 1975, 1972, 1971, 1970, 1969, 1967, 1966, 1965, 1964, 1963, 1962, 1961, 1960, 1958, 1957, 1955, 1954, 1952, 1951, 1950, 1949, 1948, 1947, 1946, 1945, 1944, 1942, 1940, 1939, 1938, 1937, 1936, 1935, 1934, 1933, 1932, 1931, 1930, 1929, 1928, 1927, 1926, 1925, 1924, 1923, 1921, 1920
764 CALIFORNIA AVE W	2014, 2009, 2006, 2004, 2003, 2000, 1999, 1996, 1995, 1994, 1992, 1991, 1990, 1986, 1985, 1981, 1980, 1976, 1975, 1971, 1970, 1969, 1966, 1965, 1964, 1963, 1962, 1961, 1960, 1958, 1957, 1956, 1955, 1954, 1952, 1951, 1950, 1949, 1948, 1947, 1946, 1945, 1944, 1942, 1940, 1939, 1938, 1937, 1936, 1935, 1934, 1933, 1932, 1931, 1930, 1929, 1928, 1927, 1926, 1925, 1924, 1923, 1921, 1920
764 W CALIFORNIA AVE	2014, 2009, 2006, 2004, 2003, 2001, 2000, 1999, 1996, 1995, 1994, 1992, 1991, 1990, 1986, 1985, 1981, 1980, 1976, 1975, 1972, 1971, 1969, 1967, 1966, 1965, 1964, 1963, 1961, 1960, 1958, 1957, 1956, 1955, 1954, 1952, 1951, 1950, 1949, 1948, 1947, 1946, 1945, 1944, 1942, 1940, 1939, 1938, 1937, 1936, 1935, 1934, 1933, 1932, 1931, 1930, 1929, 1928, 1927, 1926, 1925, 1924, 1923, 1921, 1920
765 CALIFORNIA AVE W	2014, 2009, 2006, 2004, 2003, 2000, 1999, 1996, 1995, 1994, 1992, 1991, 1990, 1986, 1985, 1981, 1980, 1976, 1975, 1971, 1970, 1969, 1966, 1965, 1964, 1963, 1962, 1961, 1958, 1957, 1956, 1954, 1952, 1951, 1950, 1949, 1948, 1947, 1946, 1945, 1944, 1942, 1940, 1939, 1938, 1937, 1936, 1935, 1934, 1933, 1932, 1931, 1930, 1929, 1928, 1927, 1926, 1925, 1924, 1923, 1921, 1920
765 CALIFORNIA AVENUE WEST W	2014, 2009, 2006, 2004, 2003, 2001, 2000, 1999, 1996, 1995, 1994, 1992, 1991, 1990, 1986, 1985, 1981, 1980, 1976, 1975, 1972, 1971, 1970, 1969, 1967, 1966, 1965, 1964, 1963, 1962, 1961, 1960, 1958, 1957, 1956, 1955, 1954, 1952, 1950, 1949, 1948, 1947, 1946, 1945, 1944, 1942, 1940, 1939, 1938, 1937, 1936, 1935, 1934, 1933, 1932, 1931, 1930, 1929, 1928, 1927, 1926, 1925, 1924, 1923, 1921, 1920
765 W CALIFORNIA AVE	2014, 2009, 2006, 2004, 2003, 2001, 2000, 1999, 1996, 1995, 1994, 1992, 1991, 1990, 1986, 1985, 1981, 1980, 1976, 1975, 1972, 1971, 1969, 1967, 1966, 1965, 1964, 1963, 1961, 1960, 1958, 1957, 1955, 1954, 1952, 1951, 1949, 1948, 1947, 1946, 1945, 1944, 1942, 1939, 1938, 1937, 1936, 1935, 1934, 1933, 1932, 1931, 1929, 1928, 1927, 1926, 1925, 1924, 1923, 1921, 1920
768 CALIFORNIA AVE W	2014, 2009, 2006, 2004, 2003, 2000, 1999, 1996, 1995, 1994, 1992, 1991, 1990, 1986, 1985, 1981, 1980, 1976, 1975, 1971, 1970, 1969, 1966, 1965, 1964, 1963, 1962, 1961, 1958, 1957, 1956, 1954, 1952, 1951, 1950, 1949, 1948, 1947, 1946, 1945, 1944, 1942, 1940, 1939, 1938, 1937, 1936, 1935, 1934, 1933, 1932, 1931, 1930, 1929, 1928, 1927, 1926, 1925, 1924, 1923, 1921, 1920
768 CALIFORNIA AVENUE WEST W	2014, 2009, 2006, 2004, 2003, 2001, 2000, 1999, 1996, 1995, 1994, 1992, 1991, 1990, 1986, 1985, 1981, 1980, 1976, 1975, 1972, 1971, 1970, 1969, 1967, 1966, 1965, 1964, 1963, 1962, 1961, 1960, 1958, 1957, 1956, 1955, 1954, 1952, 1950, 1949, 1948, 1947, 1946, 1945, 1944, 1942, 1940, 1939, 1938, 1937, 1936, 1935, 1934, 1933, 1932, 1931, 1930, 1929, 1928, 1927, 1926, 1925, 1924, 1923, 1921, 1920
768 W CALIFORNIA AVE	2014, 2009, 2006, 2004, 2003, 2001, 2000, 1999, 1996, 1995, 1994, 1992, 1991, 1990, 1986, 1985, 1981, 1980, 1975, 1972, 1971, 1969, 1967, 1966, 1965, 1964, 1963, 1961, 1960, 1958, 1957, 1955, 1954, 1952, 1951, 1949, 1948, 1947, 1946, 1945, 1944, 1942, 1940, 1939, 1938, 1937, 1936, 1935, 1934, 1933, 1932, 1931, 1930, 1929, 1928, 1927, 1926, 1925, 1924, 1923, 1921, 1920

FINDINGS

Address Researched	Address Not Identified in Research Source
769 CALIFORNIA AVE W	2014, 2009, 2006, 2004, 2003, 2000, 1999, 1996, 1995, 1994, 1992, 1991, 1990, 1986, 1985, 1981, 1980, 1976, 1975, 1971, 1970, 1969, 1966, 1965, 1964, 1963, 1962, 1961, 1960, 1958, 1957, 1956, 1955, 1954, 1952, 1951, 1950, 1949, 1948, 1947, 1946, 1945, 1944, 1942, 1940, 1939, 1938, 1937, 1936, 1935, 1934, 1933, 1932, 1931, 1930, 1929, 1928, 1927, 1926, 1925, 1924, 1923, 1921, 1920
769 W CALIFORNIA AVE	2014, 2009, 2004, 2003, 2001, 2000, 1999, 1996, 1995, 1994, 1992, 1991, 1990, 1986, 1985, 1981, 1980, 1976, 1975, 1972, 1971, 1970, 1969, 1967, 1966, 1965, 1964, 1963, 1962, 1961, 1960, 1958, 1957, 1956, 1955, 1954, 1952, 1951, 1950, 1949, 1948, 1947, 1946, 1945, 1944, 1942, 1940, 1939, 1938, 1937, 1936, 1935, 1934, 1933, 1932, 1931, 1930, 1929, 1928, 1927, 1926, 1925, 1924, 1923, 1921, 1920
769 W CALIFORNIA AVE	2006, 2004, 2003, 2001, 2000, 1996, 1995, 1994, 1992, 1991, 1990, 1986, 1985, 1981, 1980, 1976, 1975, 1972, 1971, 1970, 1969, 1967, 1966, 1965, 1964, 1963, 1962, 1961, 1960, 1958, 1957, 1956, 1955, 1954, 1952, 1951, 1950, 1949, 1948, 1947, 1946, 1945, 1944, 1942, 1940, 1939, 1938, 1937, 1936, 1935, 1934, 1933, 1932, 1931, 1930, 1929, 1928, 1927, 1926, 1925, 1924, 1923, 1921, 1920
773 CALIFORNIA AVE W	2014, 2009, 2006, 2004, 2003, 2001, 2000, 1999, 1996, 1995, 1994, 1992, 1991, 1990, 1986, 1985, 1981, 1980, 1976, 1975, 1971, 1970, 1969, 1966, 1965, 1964, 1963, 1962, 1961, 1960, 1958, 1957, 1956, 1955, 1954, 1952, 1951, 1950, 1949, 1948, 1947, 1946, 1945, 1944, 1942, 1940, 1939, 1938, 1937, 1936, 1935, 1934, 1933, 1932, 1931, 1930, 1929, 1928, 1927, 1926, 1925, 1924, 1923, 1921, 1920
773 CALIFORNIA AVENUE WEST W	2014, 2009, 2006, 2004, 2003, 2001, 2000, 1999, 1996, 1995, 1994, 1992, 1991, 1990, 1986, 1985, 1981, 1980, 1976, 1975, 1972, 1971, 1970, 1969, 1967, 1966, 1965, 1964, 1963, 1962, 1961, 1960, 1958, 1957, 1956, 1955, 1954, 1952, 1950, 1949, 1948, 1947, 1946, 1945, 1944, 1942, 1940, 1939, 1938, 1937, 1936, 1935, 1934, 1933, 1932, 1931, 1930, 1929, 1928, 1927, 1926, 1925, 1924, 1923, 1921, 1920
773 W CALIFORNIA AVE	2014, 2009, 2004, 2003, 2001, 2000, 1999, 1996, 1995, 1994, 1992, 1991, 1990, 1986, 1985, 1981, 1980, 1976, 1975, 1972, 1971, 1970, 1969, 1967, 1966, 1965, 1964, 1963, 1962, 1961, 1960, 1958, 1957, 1956, 1955, 1954, 1952, 1951, 1949, 1948, 1947, 1946, 1945, 1944, 1942, 1939, 1938, 1937, 1936, 1935, 1934, 1933, 1932, 1931, 1930, 1929, 1928, 1927, 1926, 1925, 1924, 1923, 1921, 1920
773 W CALIFORNIA AVE	2009, 2006, 2003, 2001, 2000, 1999, 1996, 1995, 1994, 1992, 1991, 1990, 1986, 1985, 1981, 1980, 1976, 1975, 1972, 1971, 1970, 1969, 1967, 1966, 1965, 1964, 1963, 1962, 1961, 1960, 1958, 1957, 1956, 1955, 1954, 1952, 1951, 1950, 1949, 1948, 1947, 1946, 1945, 1944, 1942, 1940, 1939, 1938, 1937, 1936, 1935, 1934, 1933, 1932, 1931, 1930, 1929, 1928, 1927, 1926, 1925, 1924, 1923, 1921, 1920
774 CALIFORNIA AVE W	2014, 2009, 2006, 2004, 2003, 2000, 1999, 1996, 1995, 1994, 1992, 1991, 1990, 1986, 1985, 1981, 1980, 1976, 1975, 1971, 1970, 1969, 1966, 1965, 1964, 1963, 1962, 1961, 1960, 1958, 1957, 1956, 1955, 1954, 1952, 1951, 1950, 1949, 1948, 1947, 1946, 1945, 1944, 1942, 1940, 1939, 1938, 1937, 1936, 1935, 1934, 1933, 1932, 1931, 1930, 1929, 1928, 1927, 1926, 1925, 1924, 1923, 1921, 1920
774 W CALIFORNIA AVE	2014, 2009, 2004, 2003, 2001, 2000, 1999, 1996, 1994, 1992, 1991, 1986, 1981, 1980, 1975, 1972, 1971, 1969, 1967, 1966, 1965, 1964, 1963, 1962, 1961, 1960, 1958, 1957, 1956, 1955, 1954, 1952, 1951, 1950, 1949, 1948, 1947, 1946, 1945, 1944, 1942, 1940, 1939, 1938, 1937, 1936, 1935, 1934, 1933, 1932, 1931, 1930, 1929, 1928, 1927, 1926, 1925, 1924, 1923, 1921, 1920
774 W CALIFORNIA AVE	2006, 2003, 2001, 2000, 1996, 1995, 1992, 1991, 1990, 1986, 1985, 1981, 1980, 1976, 1975, 1972, 1971, 1970, 1969, 1967, 1966, 1965, 1964, 1963, 1962, 1961, 1960, 1958, 1957, 1956, 1955, 1954, 1952, 1951, 1950, 1949, 1948, 1947, 1946, 1945, 1944, 1942, 1940, 1939, 1938, 1937, 1936, 1935, 1934, 1933, 1932, 1931, 1930, 1929, 1928, 1927, 1926, 1925, 1924, 1923, 1921, 1920

FINDINGS

Address Researched	Address Not Identified in Research Source
800 MILFORD ST	2014, 2009, 2006, 2004, 2003, 2001, 2000, 1999, 1996, 1995, 1994, 1992, 1991, 1990, 1986, 1985, 1981, 1980, 1976, 1975, 1971, 1970, 1969, 1967, 1966, 1965, 1964, 1963, 1962, 1961, 1960, 1958, 1957, 1956, 1955, 1954, 1952, 1951, 1950, 1949, 1948, 1947, 1946, 1945, 1944, 1942, 1940, 1939, 1938, 1937, 1936, 1935, 1934, 1933, 1932, 1931, 1930, 1929, 1928, 1927, 1926, 1925, 1924, 1923, 1921, 1920
800 MILFORD ST	2014, 2006, 2004, 2003, 2001, 2000, 1999, 1996, 1995, 1994, 1992, 1991, 1990, 1986, 1985, 1981, 1980, 1976, 1975, 1972, 1971, 1970, 1969, 1967, 1966, 1965, 1964, 1963, 1962, 1961, 1960, 1958, 1957, 1956, 1955, 1954, 1952, 1951, 1950, 1949, 1948, 1947, 1946, 1945, 1944, 1942, 1940, 1939, 1938, 1937, 1936, 1935, 1934, 1933, 1932, 1931, 1930, 1929, 1928, 1927, 1926, 1925, 1924, 1923, 1921, 1920
801 MILFORD ST	2006, 2003, 2001, 2000, 1996, 1995, 1994, 1992, 1991, 1990, 1986, 1985, 1981, 1980, 1976, 1975, 1972, 1971, 1970, 1969, 1967, 1966, 1965, 1964, 1963, 1962, 1961, 1960, 1958, 1957, 1956, 1955, 1954, 1952, 1951, 1950, 1949, 1948, 1947, 1946, 1945, 1944, 1942, 1940, 1939, 1938, 1937, 1936, 1935, 1934, 1933, 1932, 1931, 1930, 1929, 1928, 1927, 1926, 1925, 1924, 1923, 1921, 1920
801 MILFORD ST	2006, 2003, 2001, 2000, 1996, 1995, 1994, 1992, 1991, 1990, 1986, 1985, 1981, 1980, 1976, 1975, 1972, 1971, 1970, 1969, 1967, 1966, 1965, 1964, 1963, 1962, 1961, 1960, 1958, 1957, 1956, 1955, 1954, 1952, 1951, 1950, 1949, 1948, 1947, 1946, 1945, 1944, 1942, 1940, 1939, 1938, 1937, 1936, 1935, 1934, 1933, 1932, 1931, 1930, 1929, 1928, 1927, 1926, 1925, 1924, 1923, 1921, 1920
801 W Milford St	2014, 2009, 2004, 2003, 2000, 1999, 1996, 1995, 1994, 1992, 1991, 1990, 1986, 1985, 1976, 1975, 1971, 1970, 1969, 1966, 1965, 1964, 1963, 1962, 1961, 1960, 1958, 1957, 1956, 1954, 1952, 1951, 1950, 1949, 1948, 1947, 1946, 1945, 1944, 1942, 1940, 1939, 1938, 1937, 1936, 1935, 1934, 1933, 1932, 1931, 1930, 1929, 1928, 1927, 1926, 1925, 1924, 1923, 1921, 1920
811 MILFORD ST	2014, 2009, 2004, 2003, 2000, 1999, 1996, 1995, 1994, 1992, 1991, 1990, 1986, 1985, 1981, 1980, 1976, 1975, 1971, 1970, 1969, 1966, 1965, 1964, 1963, 1962, 1961, 1958, 1957, 1956, 1954, 1952, 1951, 1950, 1949, 1948, 1947, 1946, 1945, 1944, 1942, 1940, 1939, 1938, 1937, 1936, 1935, 1934, 1933, 1932, 1931, 1930, 1929, 1928, 1927, 1926, 1925, 1924, 1923, 1921, 1920
811 MILFORD ST	2006, 2004, 2003, 2001, 2000, 1999, 1996, 1995, 1992, 1991, 1990, 1986, 1985, 1981, 1980, 1976, 1975, 1972, 1971, 1970, 1969, 1967, 1966, 1965, 1964, 1963, 1962, 1961, 1960, 1958, 1957, 1956, 1955, 1954, 1952, 1951, 1950, 1949, 1948, 1947, 1946, 1945, 1944, 1942, 1940, 1939, 1938, 1937, 1936, 1935, 1934, 1933, 1932, 1931, 1930, 1929, 1928, 1927, 1926, 1925, 1924, 1923, 1921, 1920
813 MILFORD ST	2014, 2009, 2006, 2004, 2003, 2001, 2000, 1999, 1996, 1995, 1994, 1992, 1991, 1990, 1986, 1985, 1981, 1980, 1976, 1975, 1971, 1970, 1969, 1966, 1965, 1964, 1963, 1962, 1961, 1960, 1958, 1957, 1956, 1954, 1952, 1951, 1950, 1949, 1948, 1947, 1946, 1945, 1944, 1942, 1940, 1939, 1938, 1937, 1936, 1935, 1934, 1933, 1932, 1931, 1930, 1929, 1928, 1927, 1926, 1925, 1924, 1923, 1921, 1920
813-15 MILFORD ST	2014, 2009, 2006, 2004, 2003, 2001, 2000, 1999, 1996, 1995, 1994, 1992, 1991, 1990, 1986, 1985, 1981, 1980, 1976, 1975, 1972, 1971, 1970, 1969, 1967, 1966, 1965, 1964, 1963, 1962, 1961, 1958, 1957, 1956, 1955, 1954, 1952, 1951, 1950, 1949, 1948, 1947, 1946, 1945, 1944, 1942, 1940, 1939, 1938, 1937, 1936, 1935, 1934, 1933, 1932, 1931, 1930, 1929, 1928, 1927, 1926, 1925, 1924, 1923, 1921, 1920
815 MILFORD ST	2006, 2003, 2001, 2000, 1996, 1995, 1992, 1991, 1990, 1986, 1985, 1981, 1980, 1976, 1975, 1972, 1971, 1970, 1969, 1967, 1966, 1965, 1964, 1963, 1962, 1961, 1960, 1958, 1957, 1956, 1955, 1954, 1952, 1951, 1950, 1949, 1948, 1947, 1946, 1945, 1944, 1942, 1940, 1939, 1938, 1937, 1936, 1935, 1934, 1933, 1932, 1931, 1930, 1929, 1928, 1927, 1926, 1925, 1924, 1923, 1921, 1920

FINDINGS

Address Researched	Address Not Identified in Research Source
815 MILFORD ST	2006, 2003, 2001, 2000, 1996, 1995, 1992, 1991, 1990, 1986, 1985, 1981, 1980, 1976, 1975, 1972, 1971, 1970, 1969, 1967, 1966, 1965, 1964, 1963, 1962, 1961, 1960, 1958, 1957, 1956, 1955, 1954, 1952, 1951, 1950, 1949, 1948, 1947, 1946, 1945, 1944, 1942, 1940, 1939, 1938, 1937, 1936, 1935, 1934, 1933, 1932, 1931, 1930, 1929, 1928, 1927, 1926, 1925, 1924, 1923, 1921, 1920
815 MILFORD ST	2006, 2003, 2001, 2000, 1996, 1995, 1992, 1991, 1990, 1986, 1985, 1981, 1980, 1976, 1975, 1972, 1971, 1970, 1969, 1967, 1966, 1965, 1964, 1963, 1962, 1961, 1960, 1958, 1957, 1956, 1955, 1954, 1952, 1951, 1950, 1949, 1948, 1947, 1946, 1945, 1944, 1942, 1940, 1939, 1938, 1937, 1936, 1935, 1934, 1933, 1932, 1931, 1930, 1929, 1928, 1927, 1926, 1925, 1924, 1923, 1921, 1920
815 W Milford St	2014, 2009, 2004, 2003, 2000, 1999, 1996, 1995, 1994, 1992, 1991, 1990, 1986, 1985, 1976, 1975, 1972, 1971, 1970, 1969, 1967, 1966, 1965, 1964, 1963, 1962, 1961, 1960, 1958, 1957, 1956, 1954, 1952, 1951, 1950, 1949, 1948, 1947, 1946, 1945, 1944, 1942, 1940, 1939, 1938, 1937, 1936, 1935, 1934, 1933, 1932, 1931, 1930, 1929, 1928, 1927, 1926, 1925, 1924, 1923, 1921, 1920
815 W Milford St	2014, 2009, 2004, 2003, 2000, 1999, 1996, 1995, 1994, 1992, 1991, 1990, 1986, 1985, 1976, 1975, 1972, 1971, 1970, 1969, 1967, 1966, 1965, 1964, 1963, 1962, 1961, 1960, 1958, 1957, 1956, 1954, 1952, 1951, 1950, 1949, 1948, 1947, 1946, 1945, 1944, 1942, 1940, 1939, 1938, 1937, 1936, 1935, 1934, 1933, 1932, 1931, 1930, 1929, 1928, 1927, 1926, 1925, 1924, 1923, 1921, 1920
823 MILFORD ST	2014, 2009, 2006, 2004, 2003, 2000, 1999, 1996, 1995, 1994, 1992, 1991, 1990, 1986, 1985, 1981, 1980, 1976, 1975, 1971, 1970, 1969, 1966, 1965, 1964, 1963, 1962, 1961, 1958, 1957, 1956, 1954, 1952, 1951, 1950, 1949, 1948, 1947, 1946, 1945, 1944, 1942, 1940, 1939, 1938, 1937, 1936, 1935, 1934, 1933, 1932, 1931, 1930, 1929, 1928, 1927, 1926, 1925, 1924, 1923, 1921, 1920
823 MILFORD ST	2006, 2003, 2001, 2000, 1996, 1995, 1994, 1992, 1991, 1990, 1986, 1985, 1981, 1980, 1976, 1975, 1972, 1971, 1970, 1969, 1967, 1966, 1965, 1964, 1963, 1962, 1961, 1960, 1958, 1957, 1956, 1955, 1954, 1952, 1951, 1950, 1949, 1948, 1947, 1946, 1945, 1944, 1942, 1940, 1939, 1938, 1937, 1936, 1935, 1934, 1933, 1932, 1931, 1930, 1929, 1928, 1927, 1926, 1925, 1924, 1923, 1921, 1920
831 MILFORD	2014, 2009, 2006, 2004, 2003, 2001, 2000, 1999, 1996, 1995, 1994, 1992, 1991, 1990, 1986, 1985, 1980, 1976, 1975, 1972, 1970, 1969, 1966, 1965, 1964, 1963, 1962, 1961, 1960, 1958, 1957, 1956, 1955, 1954, 1952, 1951, 1950, 1949, 1948, 1947, 1946, 1945, 1944, 1942, 1940, 1939, 1938, 1937, 1936, 1935, 1934, 1933, 1932, 1931, 1930, 1929, 1928, 1927, 1926, 1925, 1924, 1923, 1921, 1920
831 MILFORD ST	2014, 2009, 2004, 2003, 2000, 1999, 1996, 1995, 1994, 1992, 1991, 1990, 1986, 1985, 1981, 1980, 1976, 1971, 1970, 1969, 1966, 1965, 1964, 1963, 1962, 1961, 1958, 1957, 1956, 1954, 1952, 1951, 1950, 1949, 1948, 1947, 1946, 1945, 1944, 1942, 1940, 1939, 1938, 1937, 1936, 1935, 1934, 1933, 1932, 1931, 1930, 1929, 1928, 1927, 1926, 1925, 1924, 1923, 1921, 1920
831 MILFORD ST	2006, 2003, 2001, 2000, 1996, 1995, 1992, 1991, 1990, 1986, 1985, 1981, 1980, 1976, 1975, 1972, 1971, 1970, 1969, 1967, 1966, 1965, 1964, 1963, 1962, 1961, 1960, 1958, 1957, 1956, 1955, 1954, 1952, 1951, 1950, 1949, 1948, 1947, 1946, 1945, 1944, 1942, 1940, 1939, 1938, 1937, 1936, 1935, 1934, 1933, 1932, 1931, 1930, 1929, 1928, 1927, 1926, 1925, 1924, 1923, 1921, 1920
831 MILLFORD CT	2014, 2009, 2006, 2004, 2003, 2001, 2000, 1999, 1996, 1995, 1994, 1992, 1991, 1990, 1986, 1985, 1981, 1976, 1975, 1972, 1971, 1970, 1969, 1967, 1966, 1965, 1964, 1963, 1962, 1961, 1960, 1958, 1957, 1956, 1955, 1954, 1952, 1951, 1950, 1949, 1948, 1947, 1946, 1945, 1944, 1942, 1940, 1939, 1938, 1937, 1936, 1935, 1934, 1933, 1932, 1931, 1930, 1929, 1928, 1927, 1926, 1925, 1924, 1923, 1921, 1920

FINDINGS

Address Researched	Address Not Identified in Research Source
831 W MILFORD ST	2014, 2009, 2006, 2004, 2003, 2001, 2000, 1999, 1996, 1995, 1994, 1992, 1991, 1990, 1986, 1985, 1981, 1976, 1975, 1972, 1971, 1970, 1969, 1967, 1966, 1965, 1964, 1963, 1962, 1961, 1960, 1958, 1957, 1956, 1955, 1954, 1952, 1951, 1950, 1949, 1948, 1947, 1946, 1945, 1944, 1942, 1940, 1939, 1938, 1937, 1936, 1935, 1934, 1933, 1932, 1931, 1930, 1929, 1928, 1927, 1926, 1925, 1924, 1923, 1921, 1920
835 MILFORD	2014, 2009, 2006, 2004, 2003, 2001, 2000, 1999, 1996, 1995, 1994, 1992, 1991, 1990, 1986, 1985, 1980, 1976, 1975, 1972, 1970, 1969, 1967, 1966, 1965, 1964, 1963, 1962, 1961, 1960, 1958, 1957, 1956, 1955, 1954, 1952, 1951, 1950, 1949, 1948, 1947, 1946, 1945, 1944, 1942, 1940, 1939, 1938, 1937, 1936, 1935, 1934, 1933, 1932, 1931, 1930, 1929, 1928, 1927, 1926, 1925, 1924, 1923, 1921, 1920
835 MILFORD ST	2006, 2003, 2001, 2000, 1996, 1995, 1992, 1991, 1990, 1986, 1985, 1981, 1980, 1976, 1975, 1972, 1971, 1970, 1969, 1967, 1966, 1965, 1964, 1963, 1962, 1961, 1960, 1958, 1957, 1956, 1955, 1954, 1952, 1951, 1950, 1949, 1948, 1947, 1946, 1945, 1944, 1942, 1940, 1939, 1938, 1937, 1936, 1935, 1934, 1933, 1932, 1931, 1930, 1929, 1928, 1927, 1926, 1925, 1924, 1923, 1921, 1920
835 MILFORD ST	2014, 2009, 2004, 2003, 2000, 1999, 1996, 1995, 1994, 1992, 1991, 1990, 1986, 1985, 1981, 1980, 1976, 1975, 1971, 1970, 1969, 1966, 1965, 1964, 1963, 1962, 1961, 1960, 1958, 1957, 1956, 1955, 1954, 1952, 1951, 1950, 1949, 1948, 1947, 1946, 1945, 1944, 1942, 1940, 1939, 1938, 1937, 1936, 1935, 1934, 1933, 1932, 1931, 1930, 1929, 1928, 1927, 1926, 1925, 1924, 1923, 1921, 1920
835 W MILFORD ST	2014, 2009, 2006, 2004, 2003, 2001, 2000, 1999, 1996, 1995, 1994, 1992, 1991, 1990, 1986, 1985, 1981, 1976, 1975, 1972, 1971, 1969, 1967, 1966, 1965, 1964, 1963, 1961, 1960, 1958, 1957, 1956, 1955, 1954, 1952, 1951, 1950, 1949, 1948, 1947, 1946, 1945, 1944, 1942, 1940, 1939, 1938, 1937, 1936, 1935, 1934, 1933, 1932, 1931, 1930, 1929, 1928, 1927, 1926, 1925, 1924, 1923, 1921, 1920

TARGET PROPERTY: ADDRESS NOT IDENTIFIED IN RESEARCH SOURCE

The following Target Property addresses were researched for this report, and the addresses were not identified in the research source.

Address Researched	Address Not Identified in Research Source
5426 San Fernando Road	2009, 2006, 2004, 2003, 2001, 2000, 1999, 1996, 1995, 1994, 1992, 1990, 1986, 1981, 1980, 1971, 1970, 1969, 1966, 1965, 1963, 1961, 1957, 1956, 1954, 1952, 1951, 1950, 1949, 1948, 1947, 1946, 1945, 1944, 1942, 1940, 1939, 1938, 1937, 1936, 1934, 1933, 1932, 1931, 1930, 1929, 1928, 1927, 1926, 1925, 1924, 1923, 1921, 1920

5426 San Fernando Road

5426 San Fernando Road

Glendale, CA 91203

Inquiry Number: 6456994.4

April 19, 2021

EDR Historical Topo Map Report

with QuadMatch™

6 Armstrong Road, 4th floor
Shelton, CT 06484
Toll Free: 800.352.0050
www.edrnet.com

EDR Historical Topo Map Report

04/19/21

Site Name:

5426 San Fernando Road
5426 San Fernando Road
Glendale, CA 91203
EDR Inquiry # 6456994.4

Client Name:

SCS Engineers
3900 Kilroy Airport Way
Long Beach, CA 90806
Contact: Kim Braun

EDR Topographic Map Library has been searched by EDR and maps covering the target property location as provided by SCS Engineers were identified for the years listed below. EDR's Historical Topo Map Report is designed to assist professionals in evaluating potential liability on a target property resulting from past activities. EDRs Historical Topo Map Report includes a search of a collection of public and private color historical topographic maps, dating back to the late 1800s.

Search Results:

P.O.# NA

Project: 01221094.00 Task 1

Coordinates:

Latitude:	34.151295 34° 9' 5" North
Longitude:	-118.272884 -118° 16' 22" West
UTM Zone:	Zone 11 North
UTM X Meters:	382657.13
UTM Y Meters:	3779663.27
Elevation:	473.85' above sea level

Maps Provided:

2012	1902
1994, 1995	1900
1972	1898
1966	1896
1953	1894
1928	
1921	
1920	

Disclaimer - Copyright and Trademark Notice

This Report contains certain information obtained from a variety of public and other sources reasonably available to Environmental Data Resources, Inc. It cannot be concluded from this Report that coverage information for the target and surrounding properties does not exist from other sources. NO WARRANTY EXPRESSED OR IMPLIED, IS MADE WHATSOEVER IN CONNECTION WITH THIS REPORT. ENVIRONMENTAL DATA RESOURCES, INC. SPECIFICALLY DISCLAIMS THE MAKING OF ANY SUCH WARRANTIES, INCLUDING WITHOUT LIMITATION, MERCHANTABILITY OR FITNESS FOR A PARTICULAR USE OR PURPOSE. ALL RISK IS ASSUMED BY THE USER. IN NO EVENT SHALL ENVIRONMENTAL DATA RESOURCES, INC. BE LIABLE TO ANYONE, WHETHER ARISING OUT OF ERRORS OR OMISSIONS, NEGLIGENCE, ACCIDENT OR ANY OTHER CAUSE, FOR ANY LOSS OF DAMAGE, INCLUDING, WITHOUT LIMITATION, SPECIAL, INCIDENTAL, CONSEQUENTIAL, OR EXEMPLARY DAMAGES. ANY LIABILITY ON THE PART OF ENVIRONMENTAL DATA RESOURCES, INC. IS STRICTLY LIMITED TO A REFUND OF THE AMOUNT PAID FOR THIS REPORT. Purchaser accepts this Report "AS IS". Any analyses, estimates, ratings, environmental risk levels or risk codes provided in this Report are provided for illustrative purposes only, and are not intended to provide, nor should they be interpreted as providing any facts regarding, or prediction or forecast of, any environmental risk for any property. Only a Phase I Environmental Site Assessment performed by an environmental professional can provide information regarding the environmental risk for any property. Additionally, the information provided in this Report is not to be construed as legal advice.

Copyright 2021 by Environmental Data Resources, Inc. All rights reserved. Reproduction in any media or format, in whole or in part, of any report or map of Environmental Data Resources, Inc., or its affiliates, is prohibited without prior written permission.

EDR and its logos (including Sanborn and Sanborn Map) are trademarks of Environmental Data Resources, Inc. or its affiliates. All other trademarks used herein are the property of their respective owners.

Topo Sheet Key

This EDR Topo Map Report is based upon the following USGS topographic map sheets.

2012 Source Sheets




Burbank
2012
7.5-minute, 24000



Pasadena
2012
7.5-minute, 24000

1994, 1995 Source Sheets

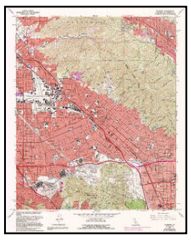

Burbank
1994
7.5-minute, 24000
Aerial Photo Revised 1972



Pasadena
1995
7.5-minute, 24000
Aerial Photo Revised 1993

1972 Source Sheets




Burbank
1972
7.5-minute, 24000
Aerial Photo Revised 1972



Pasadena
1972
7.5-minute, 24000
Aerial Photo Revised 1972

1966 Source Sheets

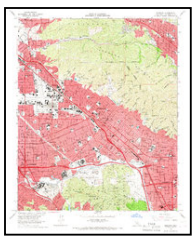

Burbank
1966
7.5-minute, 24000
Aerial Photo Revised 1964




Pasadena
1966
7.5-minute, 24000
Aerial Photo Revised 1964


Topo Sheet Key

This EDR Topo Map Report is based upon the following USGS topographic map sheets.

1953 Source Sheets

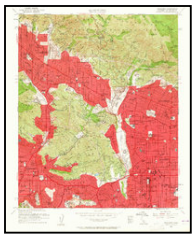

Pasadena
1953
7.5-minute, 24000

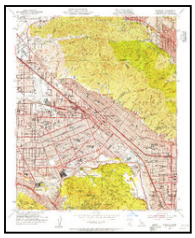

Burbank
1953
7.5-minute, 24000
Aerial Photo Revised 1952

1928 Source Sheets




Glendale
1928
7.5-minute, 24000

1921 Source Sheets



Santa Monica
1921
15-minute, 62500

1920 Source Sheets

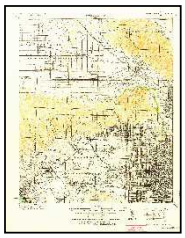

SANTA MONICA
1920
15-minute, 62500

Topo Sheet Key

This EDR Topo Map Report is based upon the following USGS topographic map sheets.

1902 Source Sheets




Santa Monica
1902
15-minute, 62500

1900 Source Sheets



Pasadena
1900
15-minute, 62500

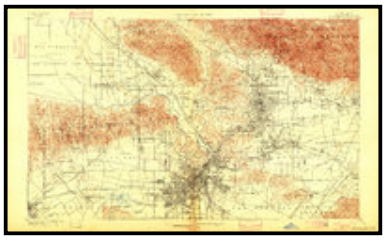

Los Angeles
1900
15-minute, 62500

1898 Source Sheets



Santa Monica
1898
15-minute, 62500

1896 Source Sheets



Santa Monica
1896
15-minute, 62500



Pasadena
1896
15-minute, 62500

Topo Sheet Key

This EDR Topo Map Report is based upon the following USGS topographic map sheets.


1894 Source Sheets



Los Angeles
1894
15-minute, 62500

Historical Topo Map

2012

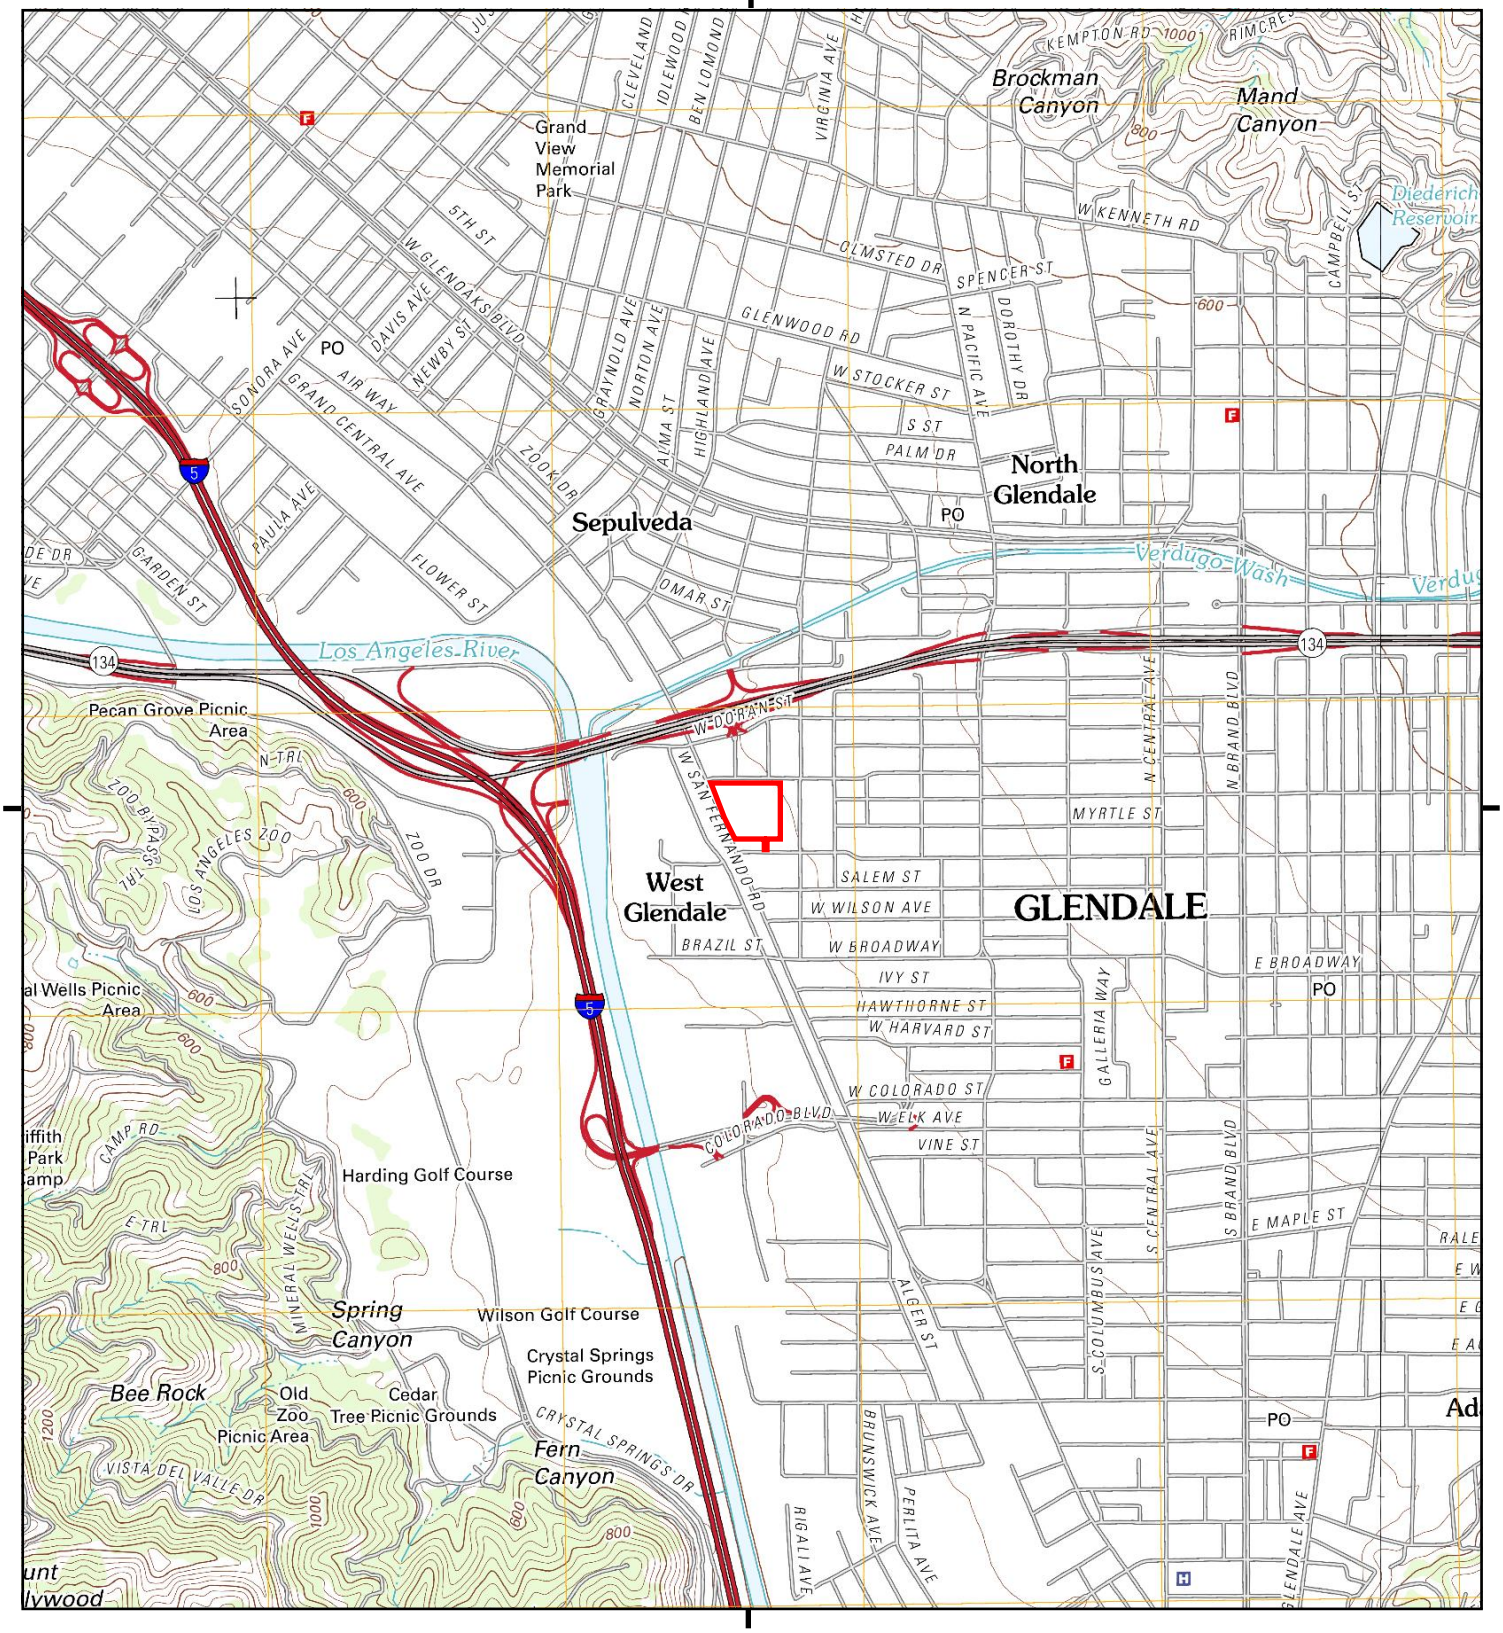

This report includes information from the following map sheet(s).

0 Miles 0.25 0.5 1 1.5

NW N NE
W E
SW S SE


TP, Burbank, 2012, 7.5-minute
NE, Pasadena, 2012, 7.5-minute

SITE NAME: 5426 San Fernando Road
ADDRESS: 5426 San Fernando Road
Glendale, CA 91203
CLIENT: SCS Engineers

N

Historical Topo Map

1994, 1995

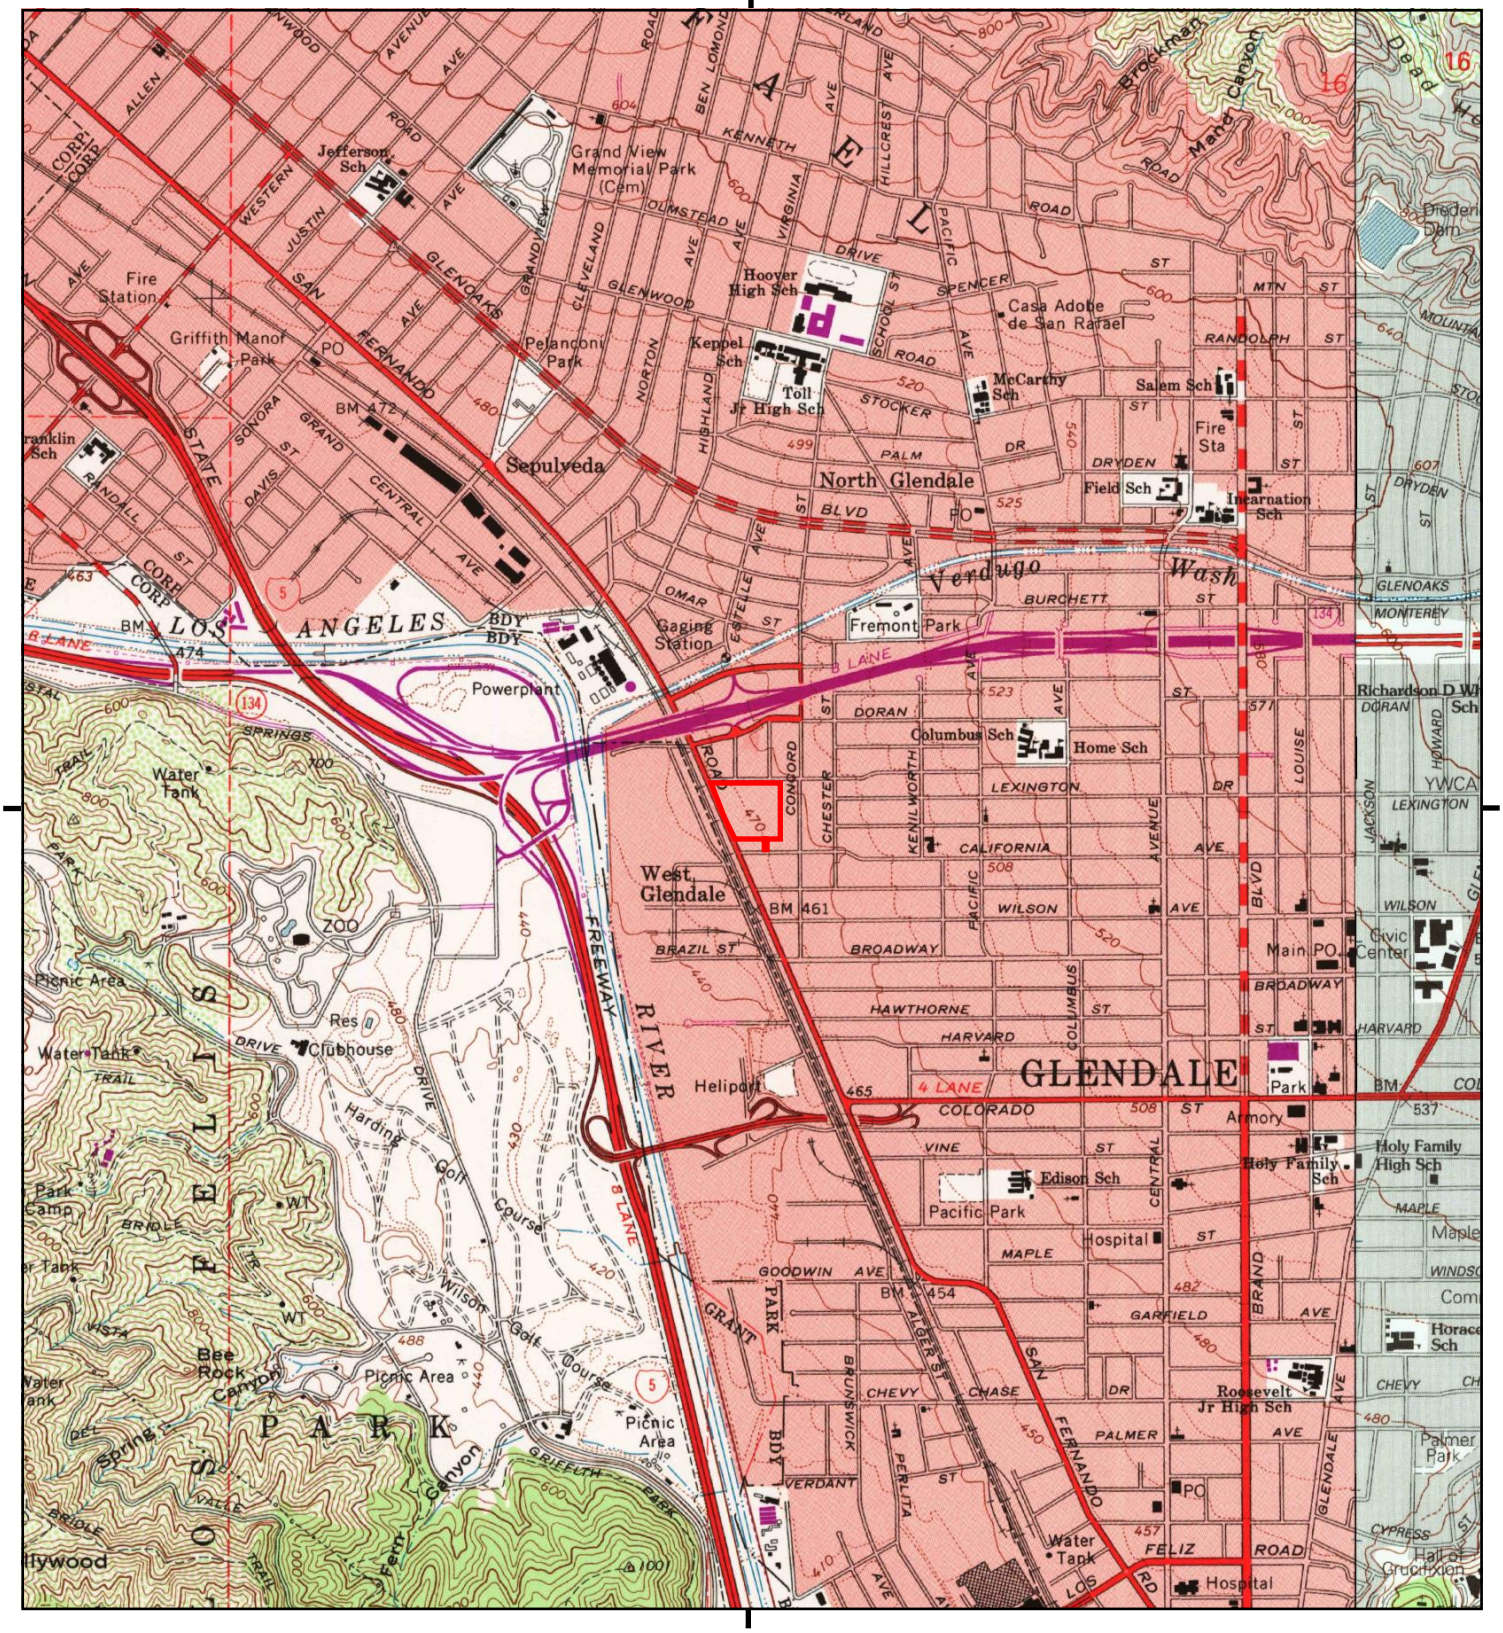

This report includes information from the following map sheet(s).


0 Miles 0.25 0.5 1 1.5

NW N NE
W E
SW S SE

TP, Burbank, 1994, 7.5-minute
NE, Pasadena, 1995, 7.5-minute


SITE NAME: 5426 San Fernando Road
ADDRESS: 5426 San Fernando Road
Glendale, CA 91203
CLIENT: SCS Engineers

N

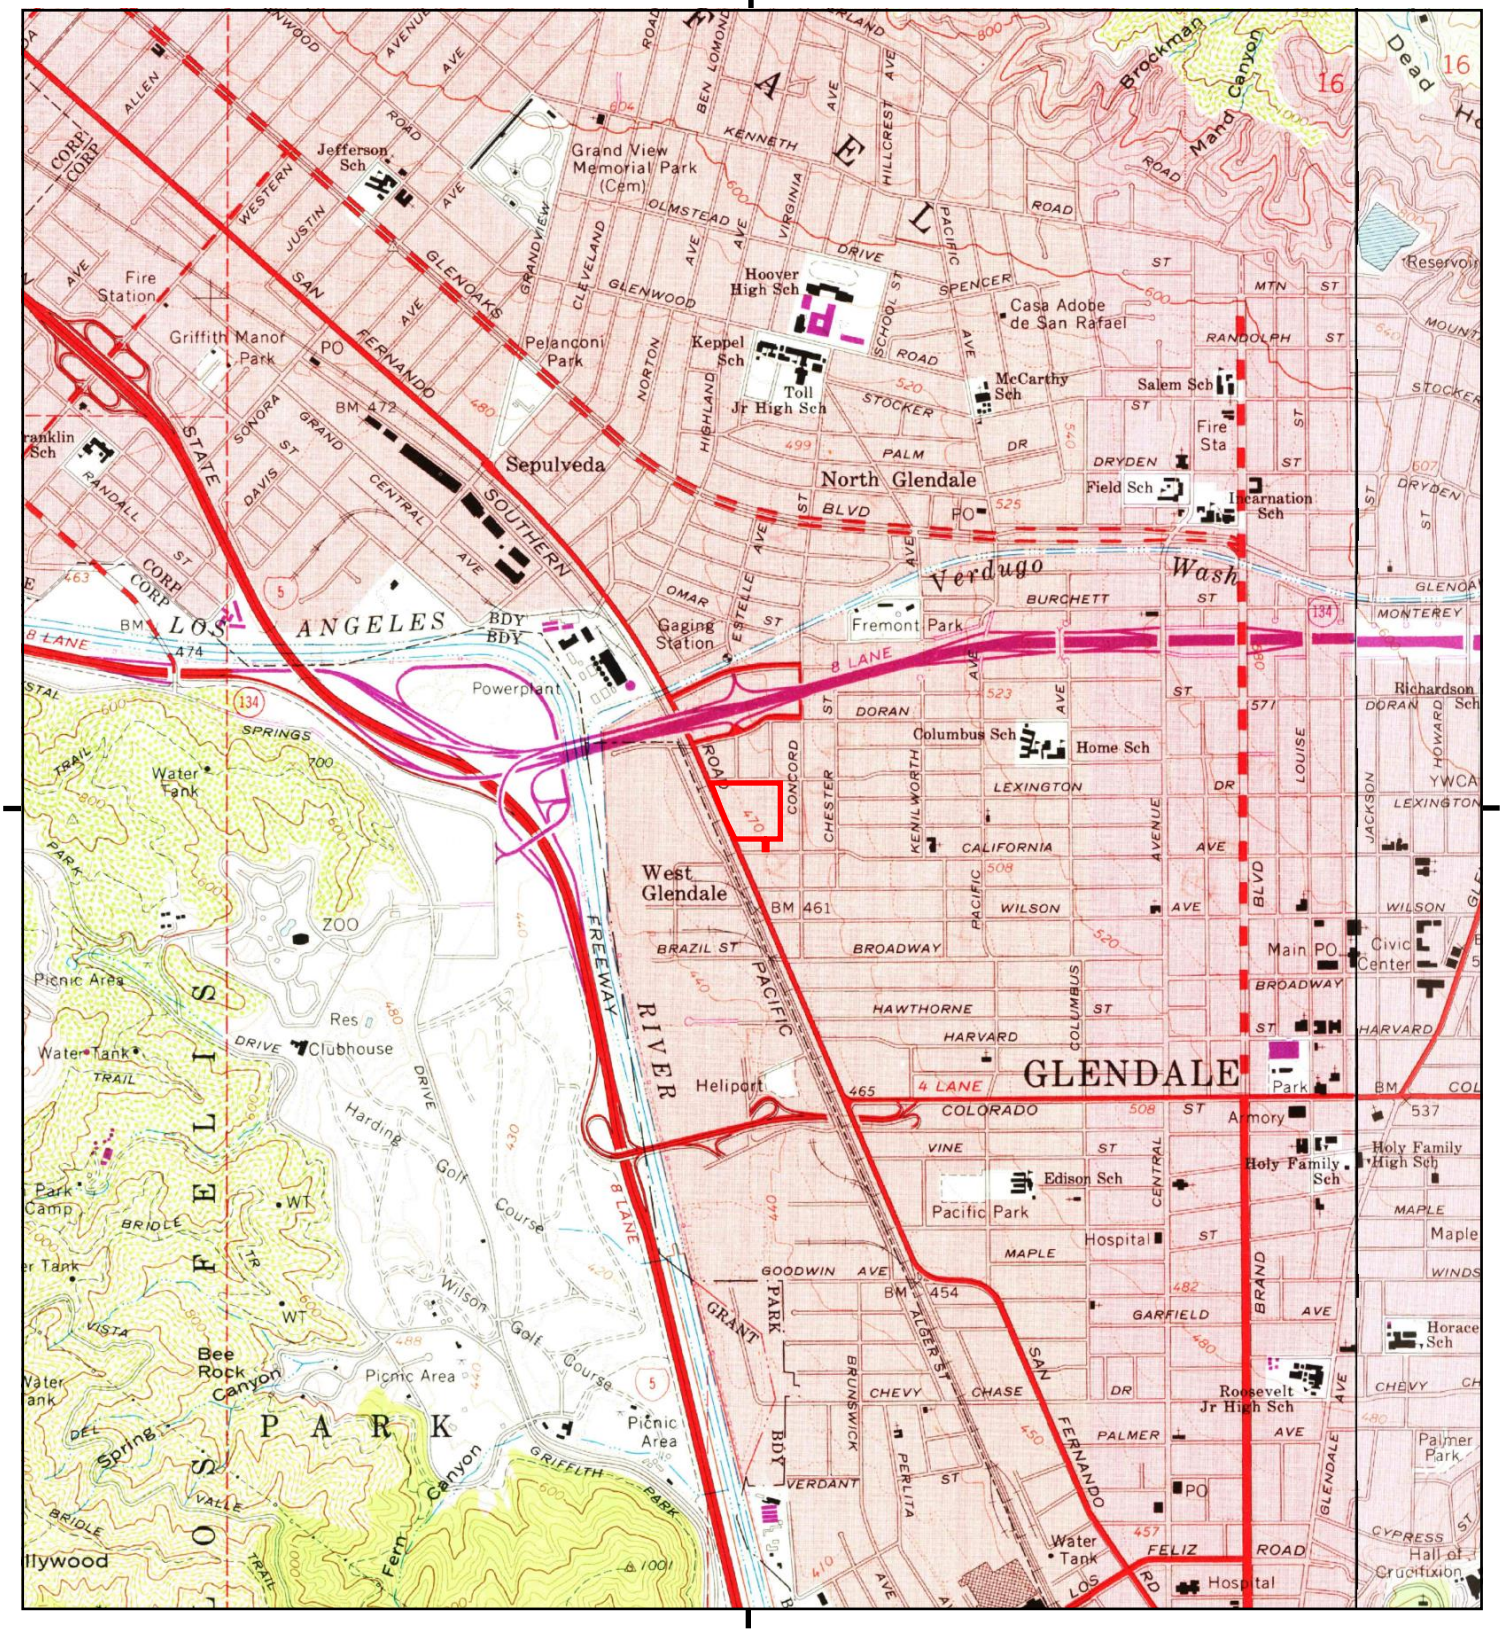

This report includes information from the following map sheet(s).


0 Miles 0.25 0.5 1 1.5

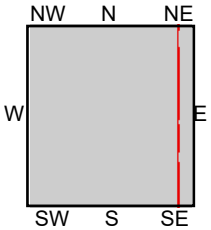

TP, Burbank, 1972, 7.5-minute
NE, Pasadena, 1972, 7.5-minute

SITE NAME: 5426 San Fernando Road
ADDRESS: 5426 San Fernando Road
Glendale, CA 91203
CLIENT: SCS Engineers

N

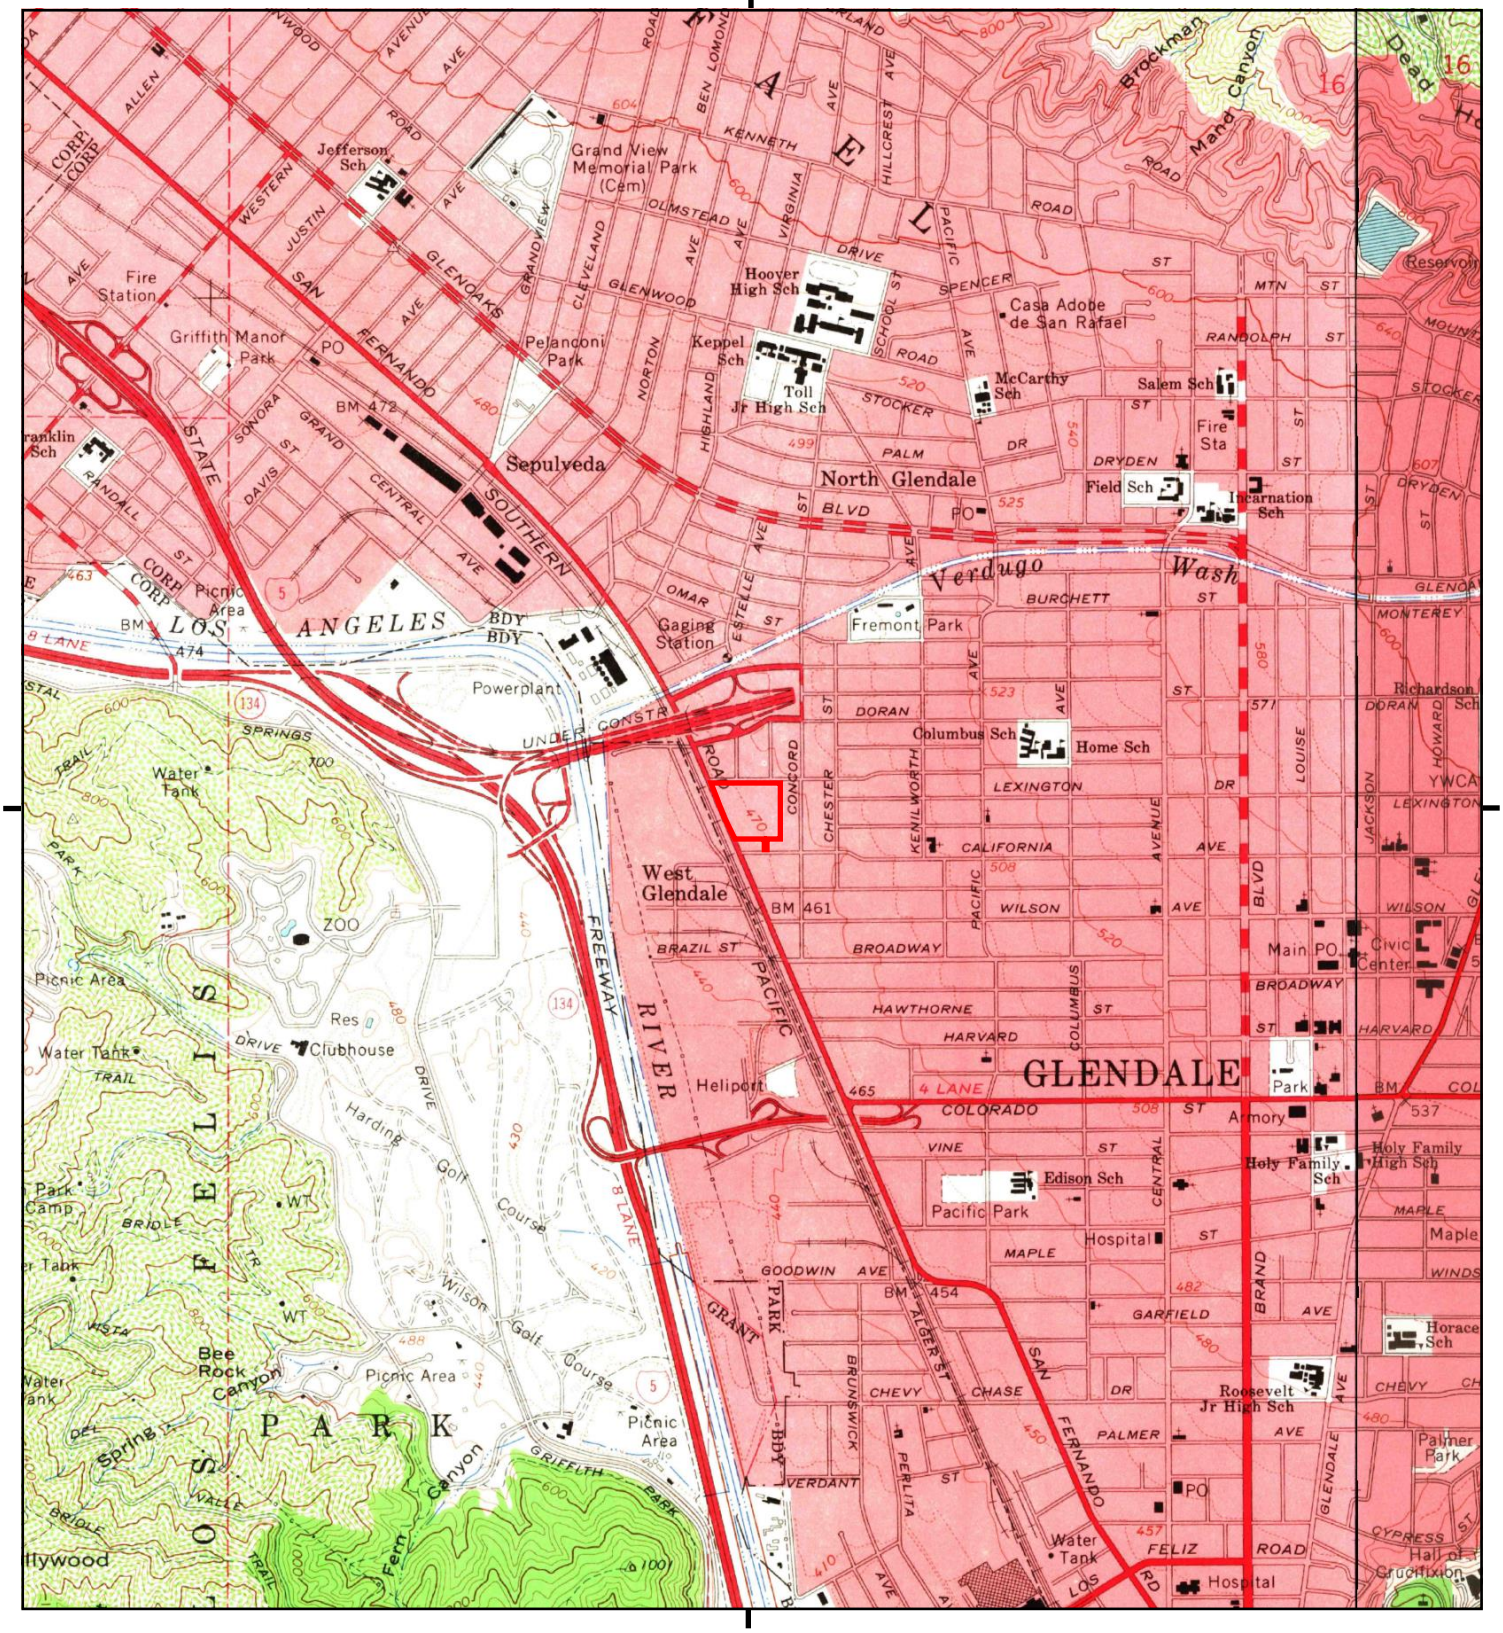

This report includes information from the following map sheet(s).

0 Miles 0.25 0.5 1 1.5

NW N NE
W E
SW S SE


TP, Burbank, 1966, 7.5-minute
NE, Pasadena, 1966, 7.5-minute

SITE NAME: 5426 San Fernando Road
ADDRESS: 5426 San Fernando Road
Glendale, CA 91203
CLIENT: SCS Engineers

N

Historical Topo Map

1953

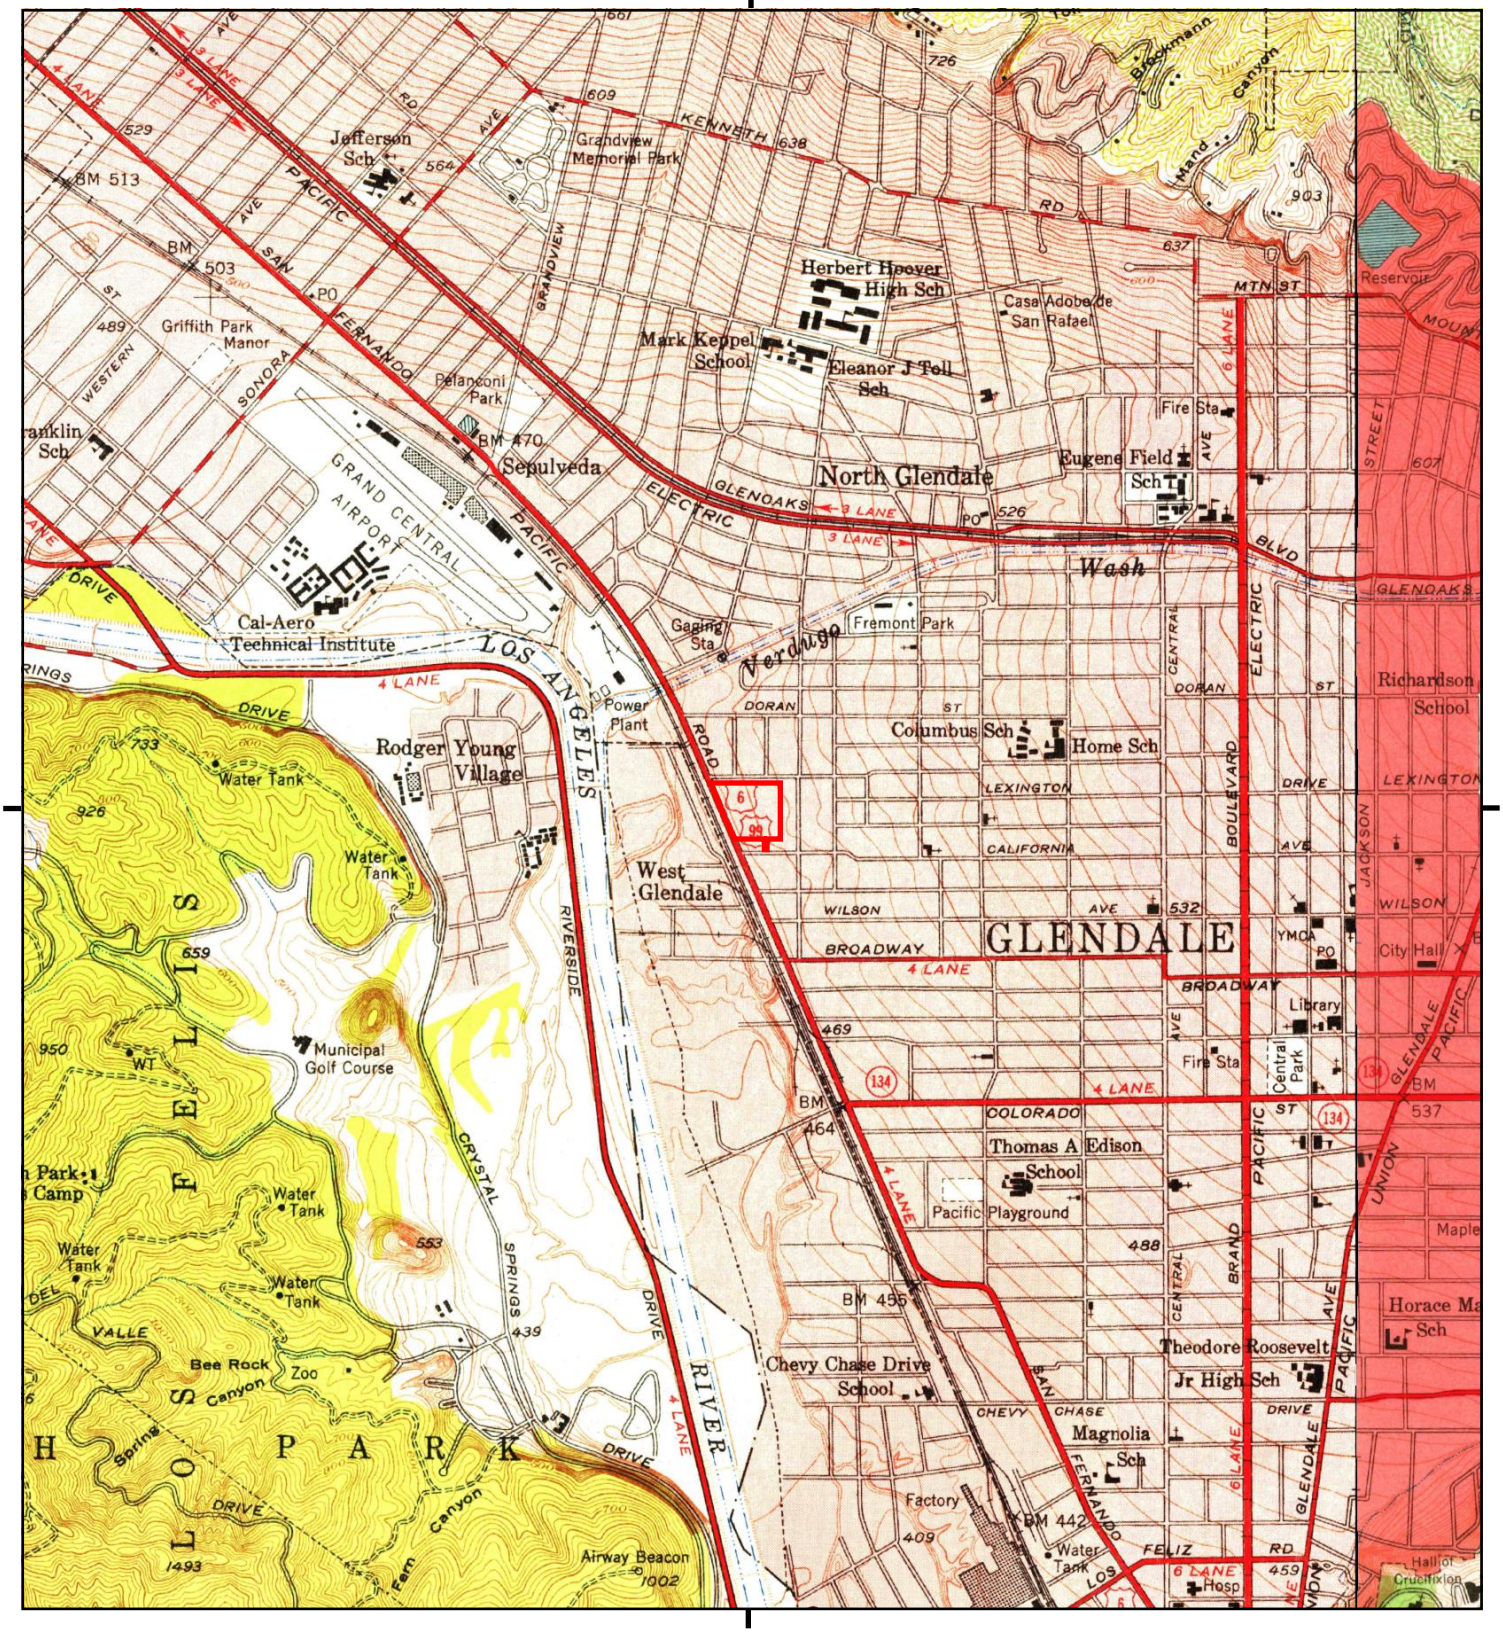

This report includes information from the following map sheet(s).

0 Miles 0.25 0.5 1 1.5

NW N NE
W E
SW S SE

TP, Burbank, 1953, 7.5-minute
NE, Pasadena, 1953, 7.5-minute

SITE NAME: 5426 San Fernando Road
ADDRESS: 5426 San Fernando Road
Glendale, CA 91203
CLIENT: SCS Engineers

N

Historical Topo Map

1928



This report includes information from the following map sheet(s).


0 Miles 0.25 0.5 1 1.5

NW N NE
W E
SW S SE

TP, Glendale, 1928, 7.5-minute

SITE NAME: 5426 San Fernando Road
ADDRESS: 5426 San Fernando Road
Glendale, CA 91203
CLIENT: SCS Engineers

N

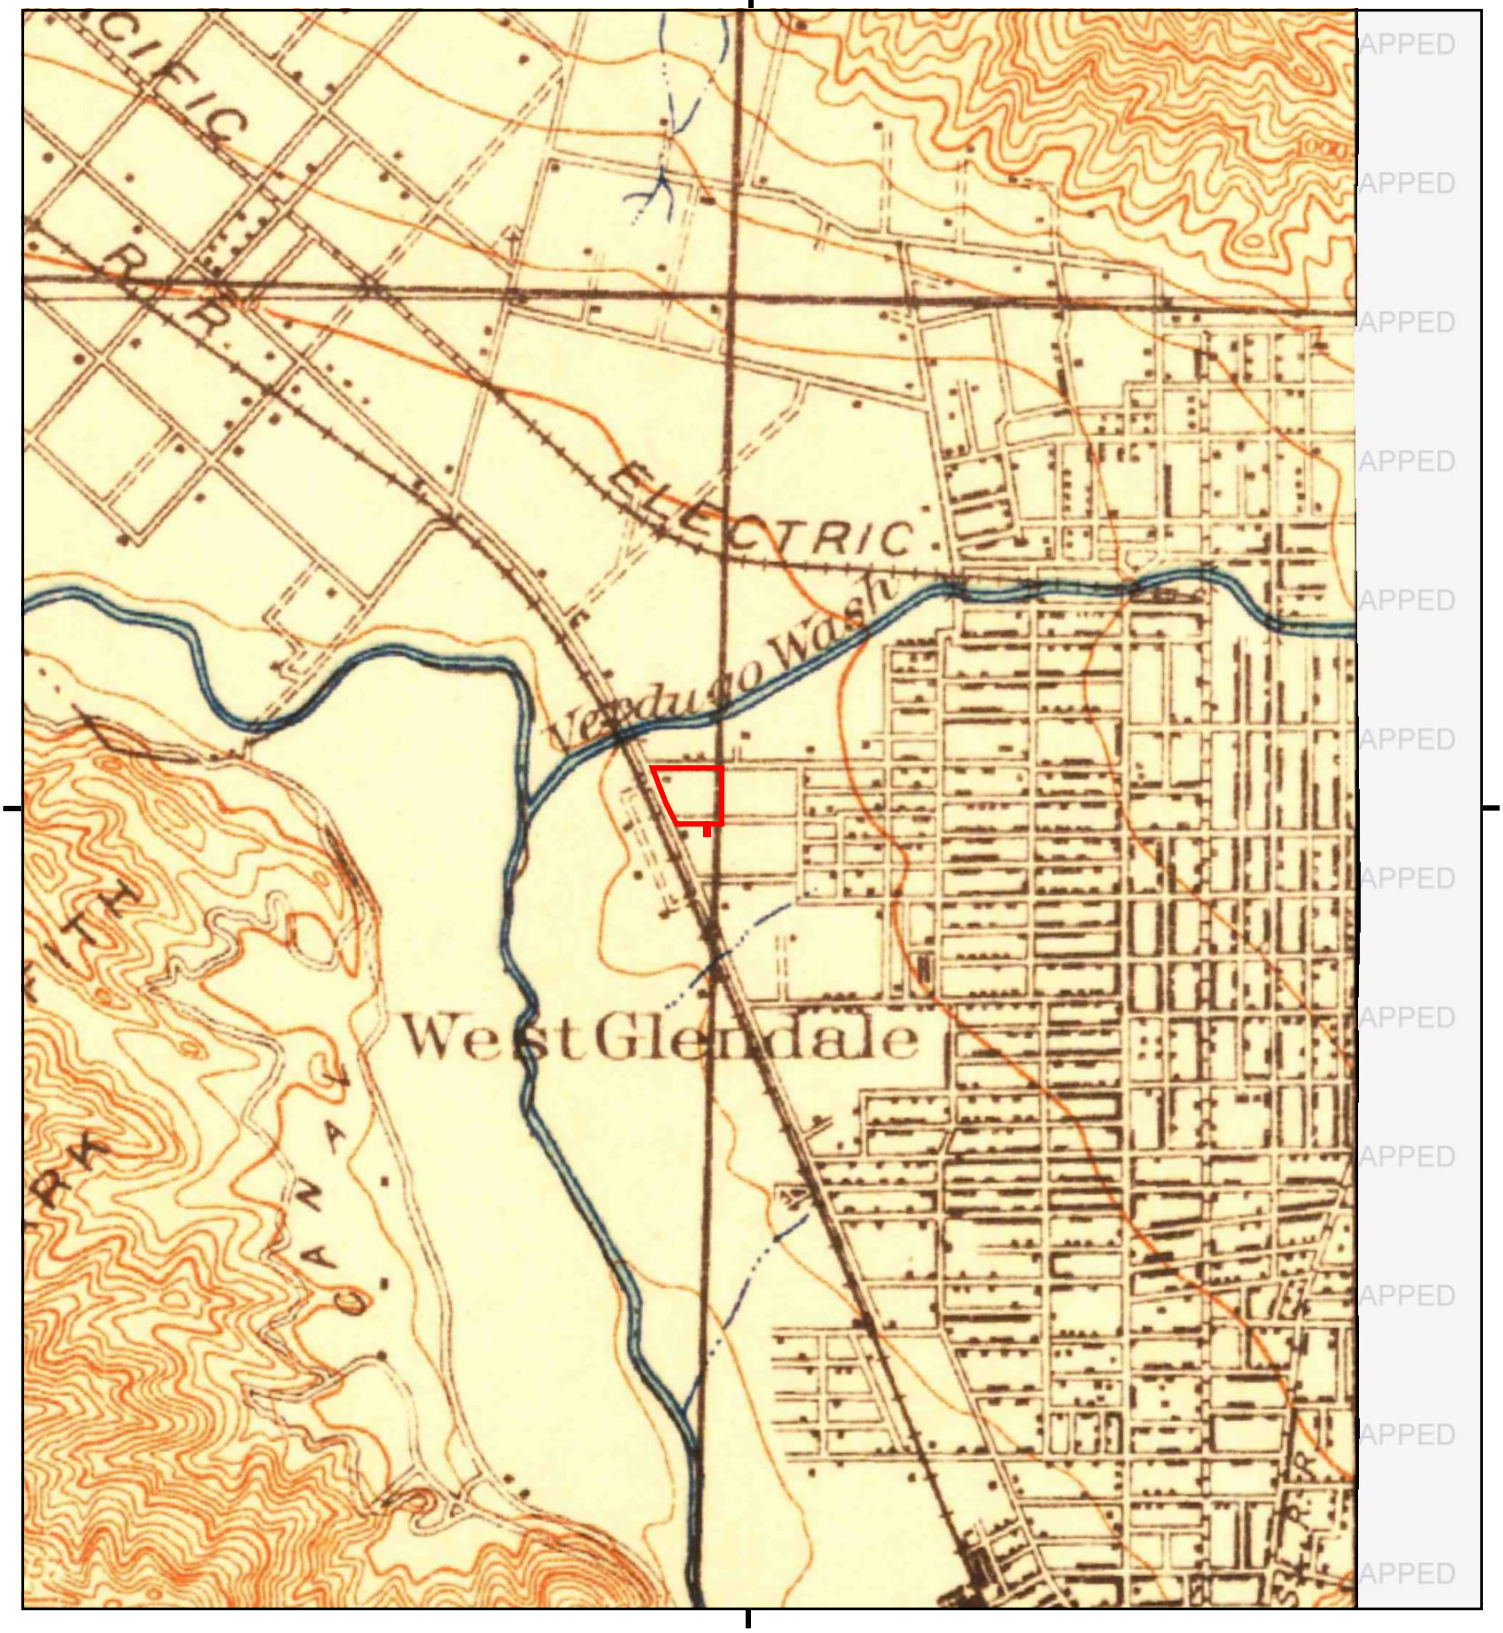

This report includes information from the following map sheet(s).

0 Miles 0.25 0.5 1 1.5

NW N NE
W E
SW S SE


TP, Santa Monica, 1921, 15-minute

SITE NAME: 5426 San Fernando Road
ADDRESS: 5426 San Fernando Road
Glendale, CA 91203
CLIENT: SCS Engineers

N

Historical Topo Map

1920

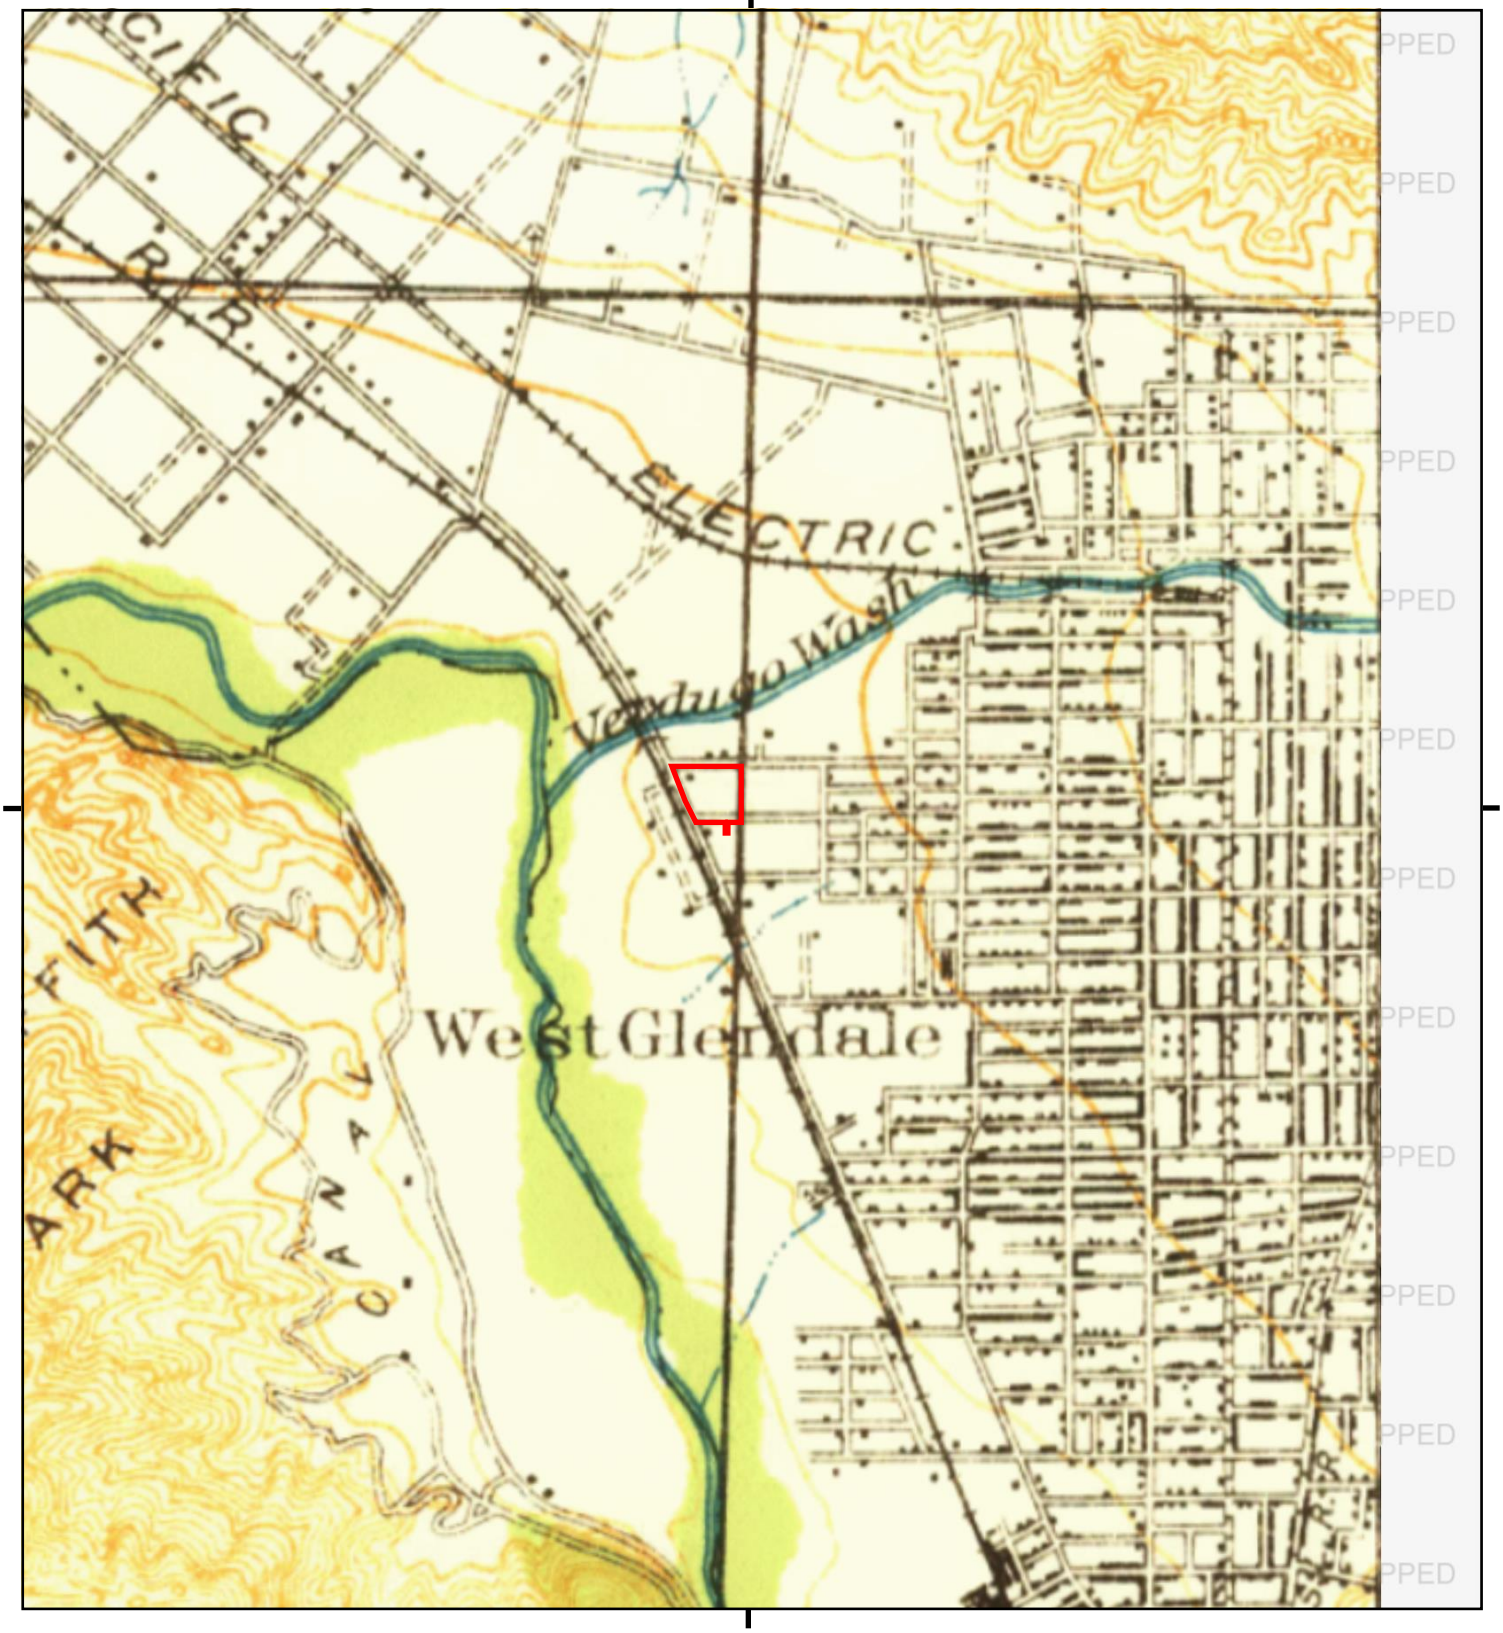

This report includes information from the following map sheet(s).


0 Miles 0.25 0.5 1 1.5

NW N NE
W E
SW S SE

TP, SANTA MONICA, 1920, 15-minute

SITE NAME: 5426 San Fernando Road
ADDRESS: 5426 San Fernando Road
Glendale, CA 91203
CLIENT: SCS Engineers

N

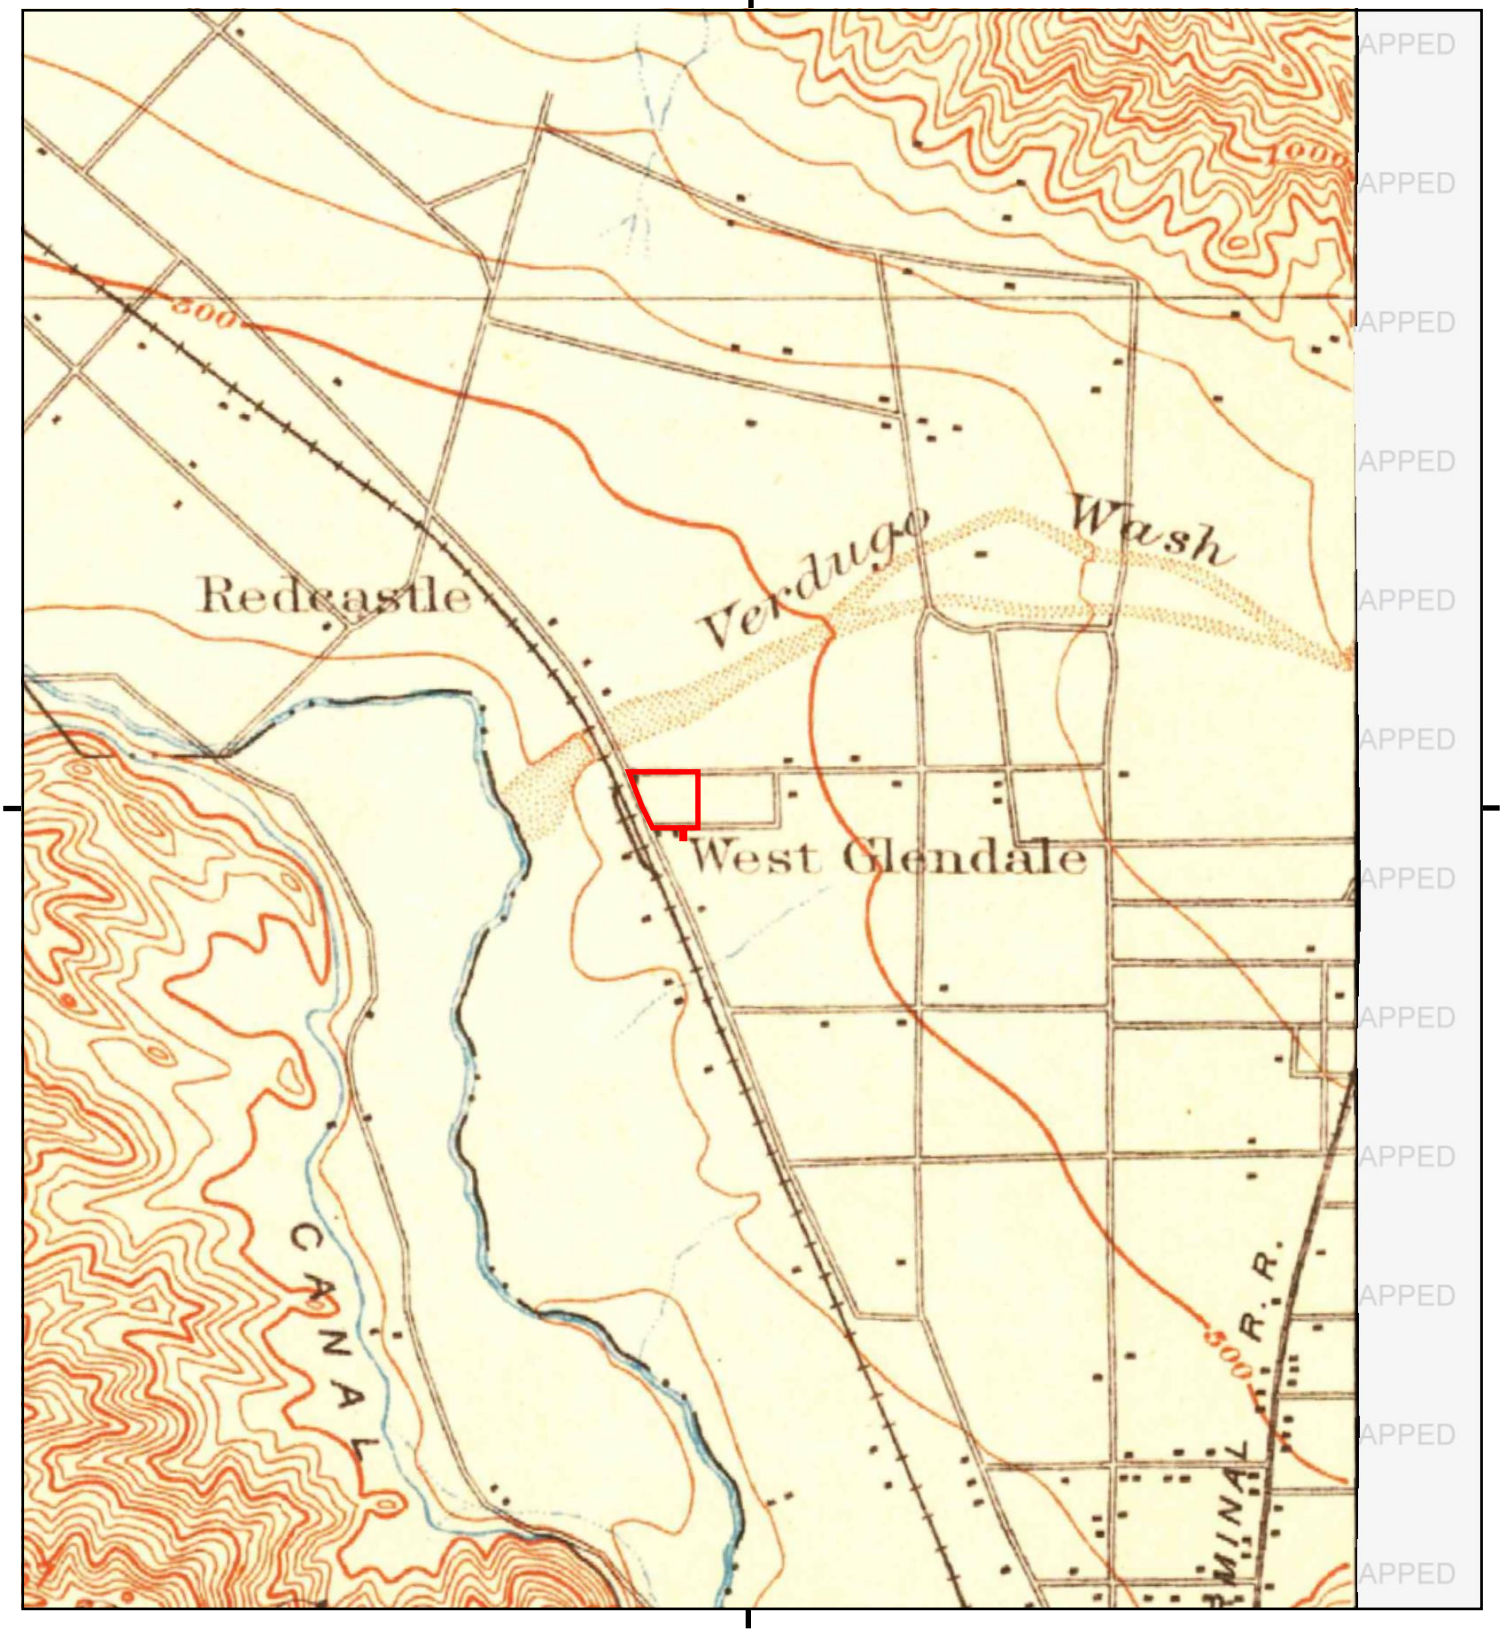

This report includes information from the following map sheet(s).

0 Miles 0.25 0.5 1 1.5

NW N NE
W E
SW S SE


TP, Santa Monica, 1902, 15-minute

SITE NAME: 5426 San Fernando Road
ADDRESS: 5426 San Fernando Road
Glendale, CA 91203
CLIENT: SCS Engineers

N

Historical Topo Map

1900

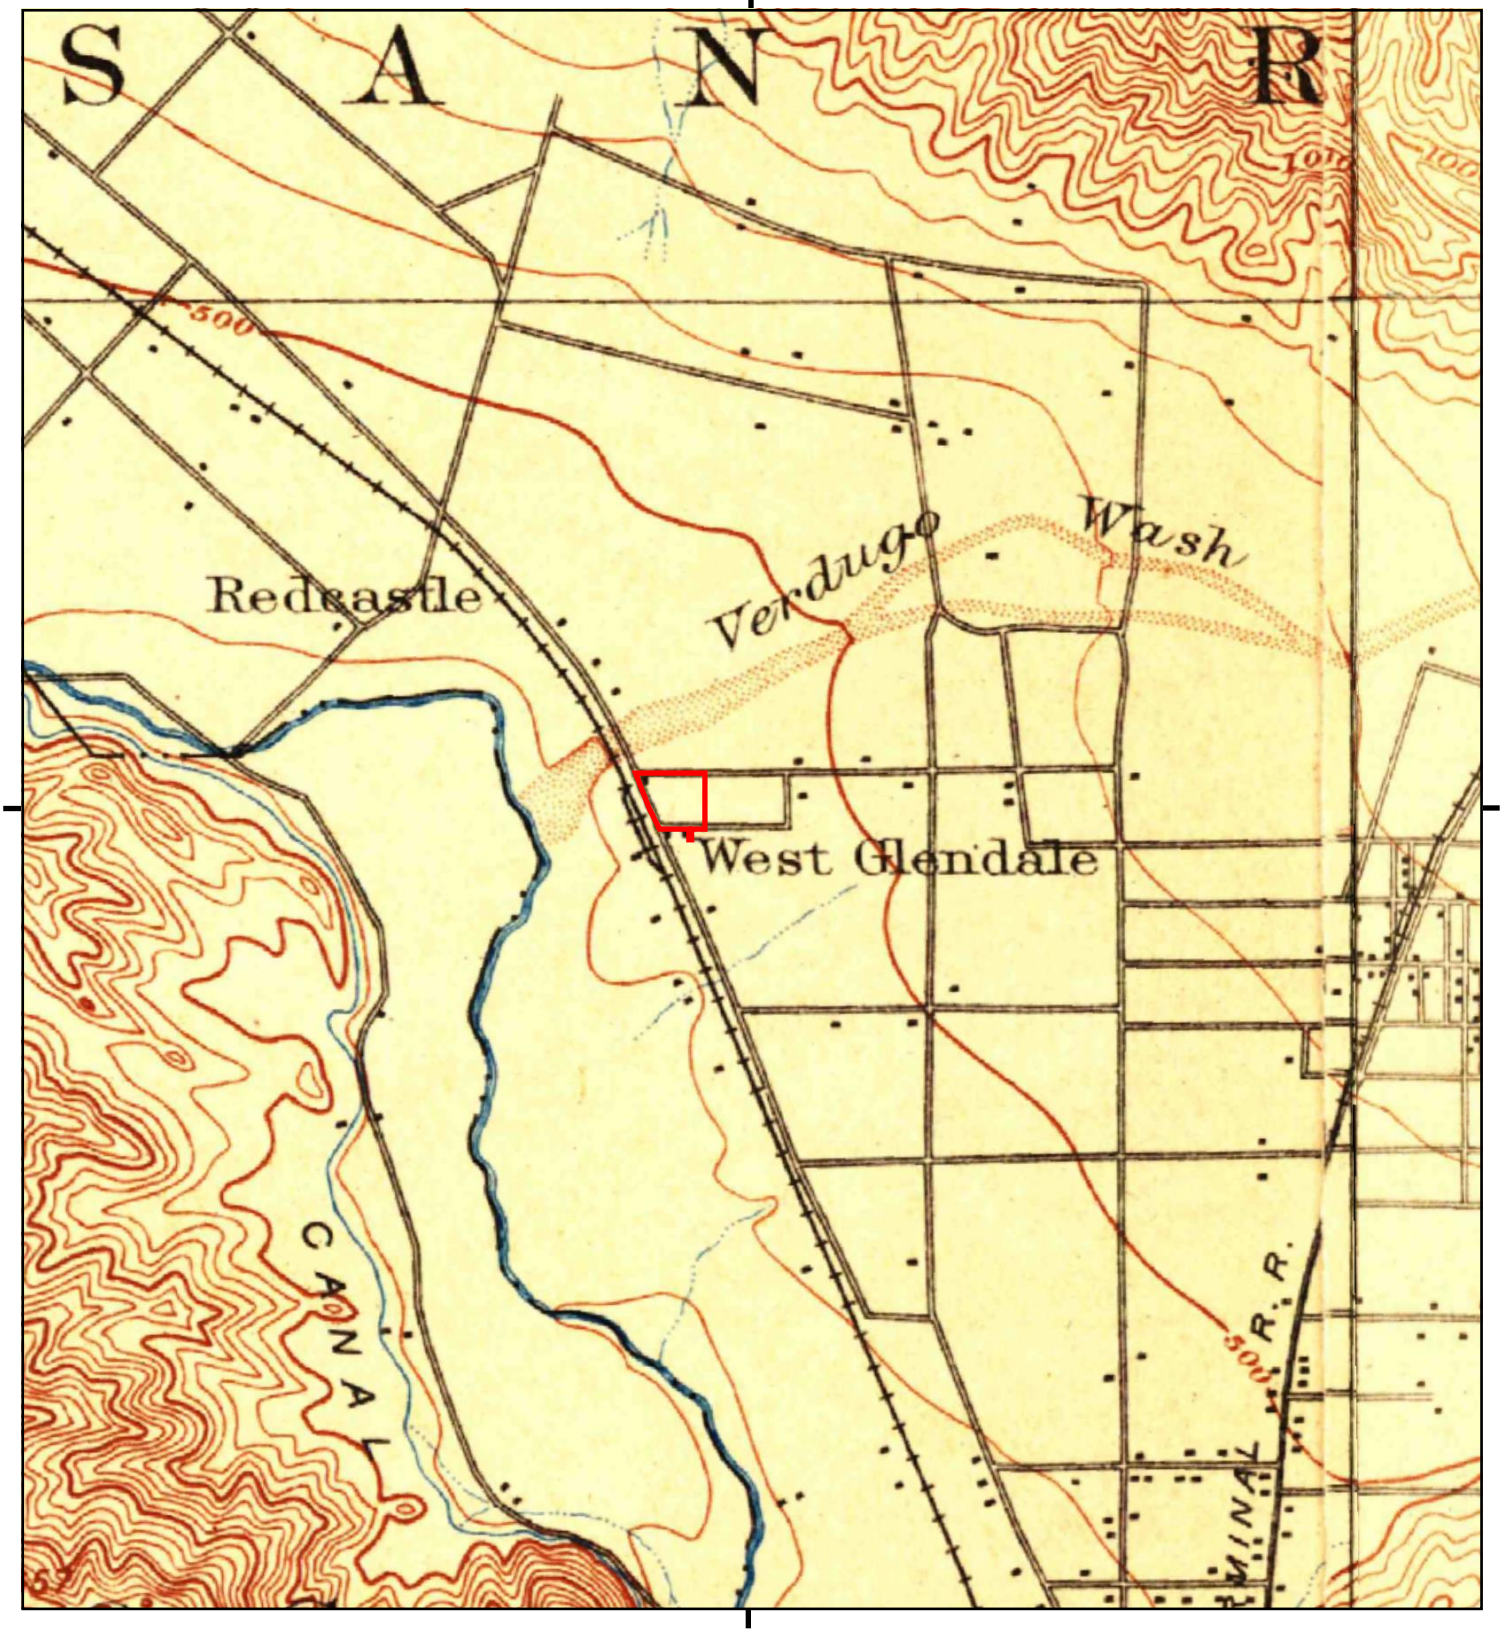

This report includes information from the following map sheet(s).


0 Miles 0.25 0.5 1 1.5

NW N NE
W E
SW S SE

TP, Los Angeles, 1900, 15-minute
E, Pasadena, 1900, 15-minute

SITE NAME: 5426 San Fernando Road
ADDRESS: 5426 San Fernando Road
Glendale, CA 91203
CLIENT: SCS Engineers

N

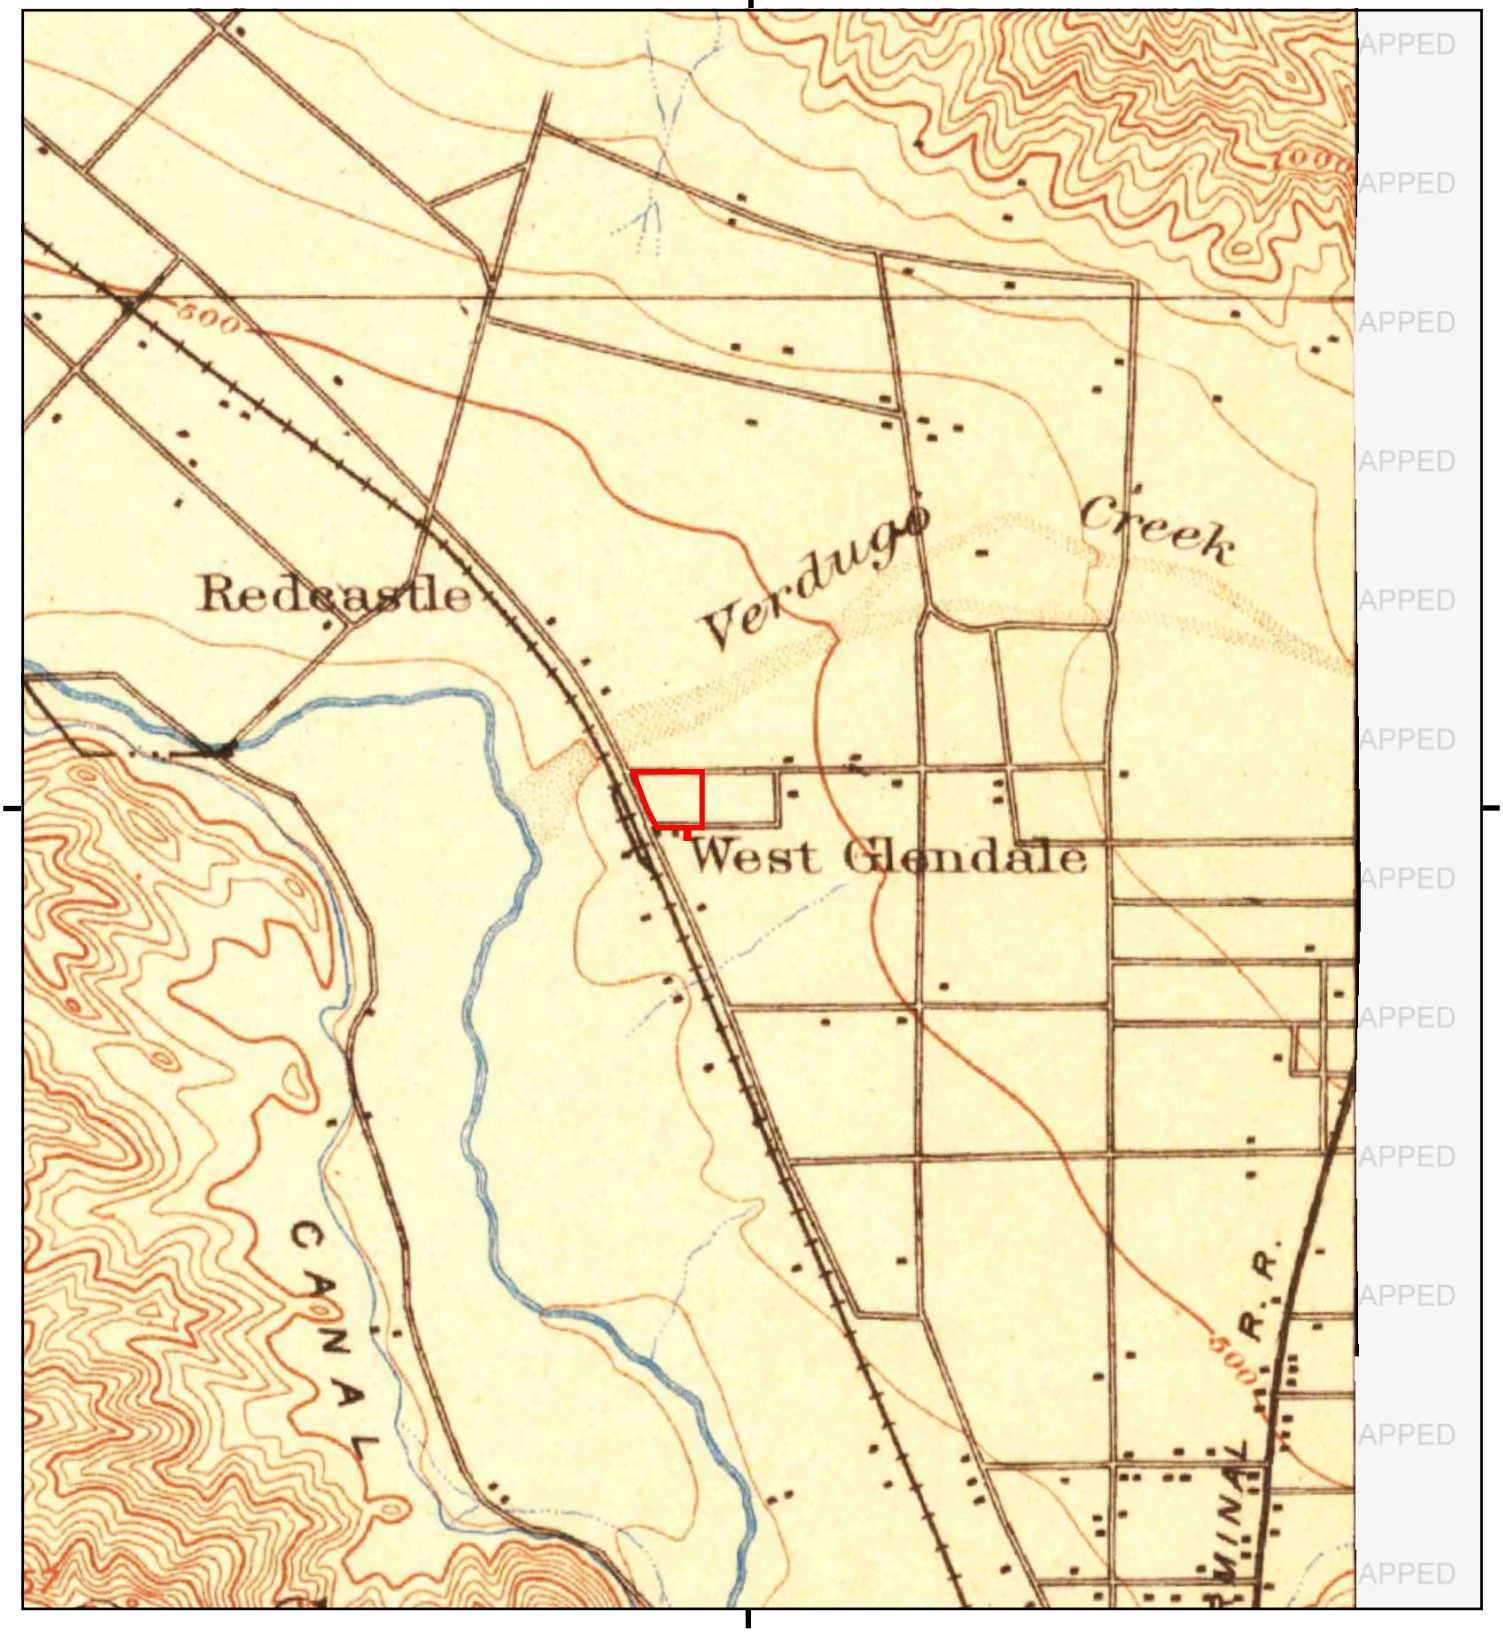

This report includes information from the following map sheet(s).

0 Miles 0.25 0.5 1 1.5

NW N NE
W E
SW S SE


TP, Santa Monica, 1898, 15-minute

SITE NAME: 5426 San Fernando Road
ADDRESS: 5426 San Fernando Road
Glendale, CA 91203
CLIENT: SCS Engineers

N

Historical Topo Map

1896

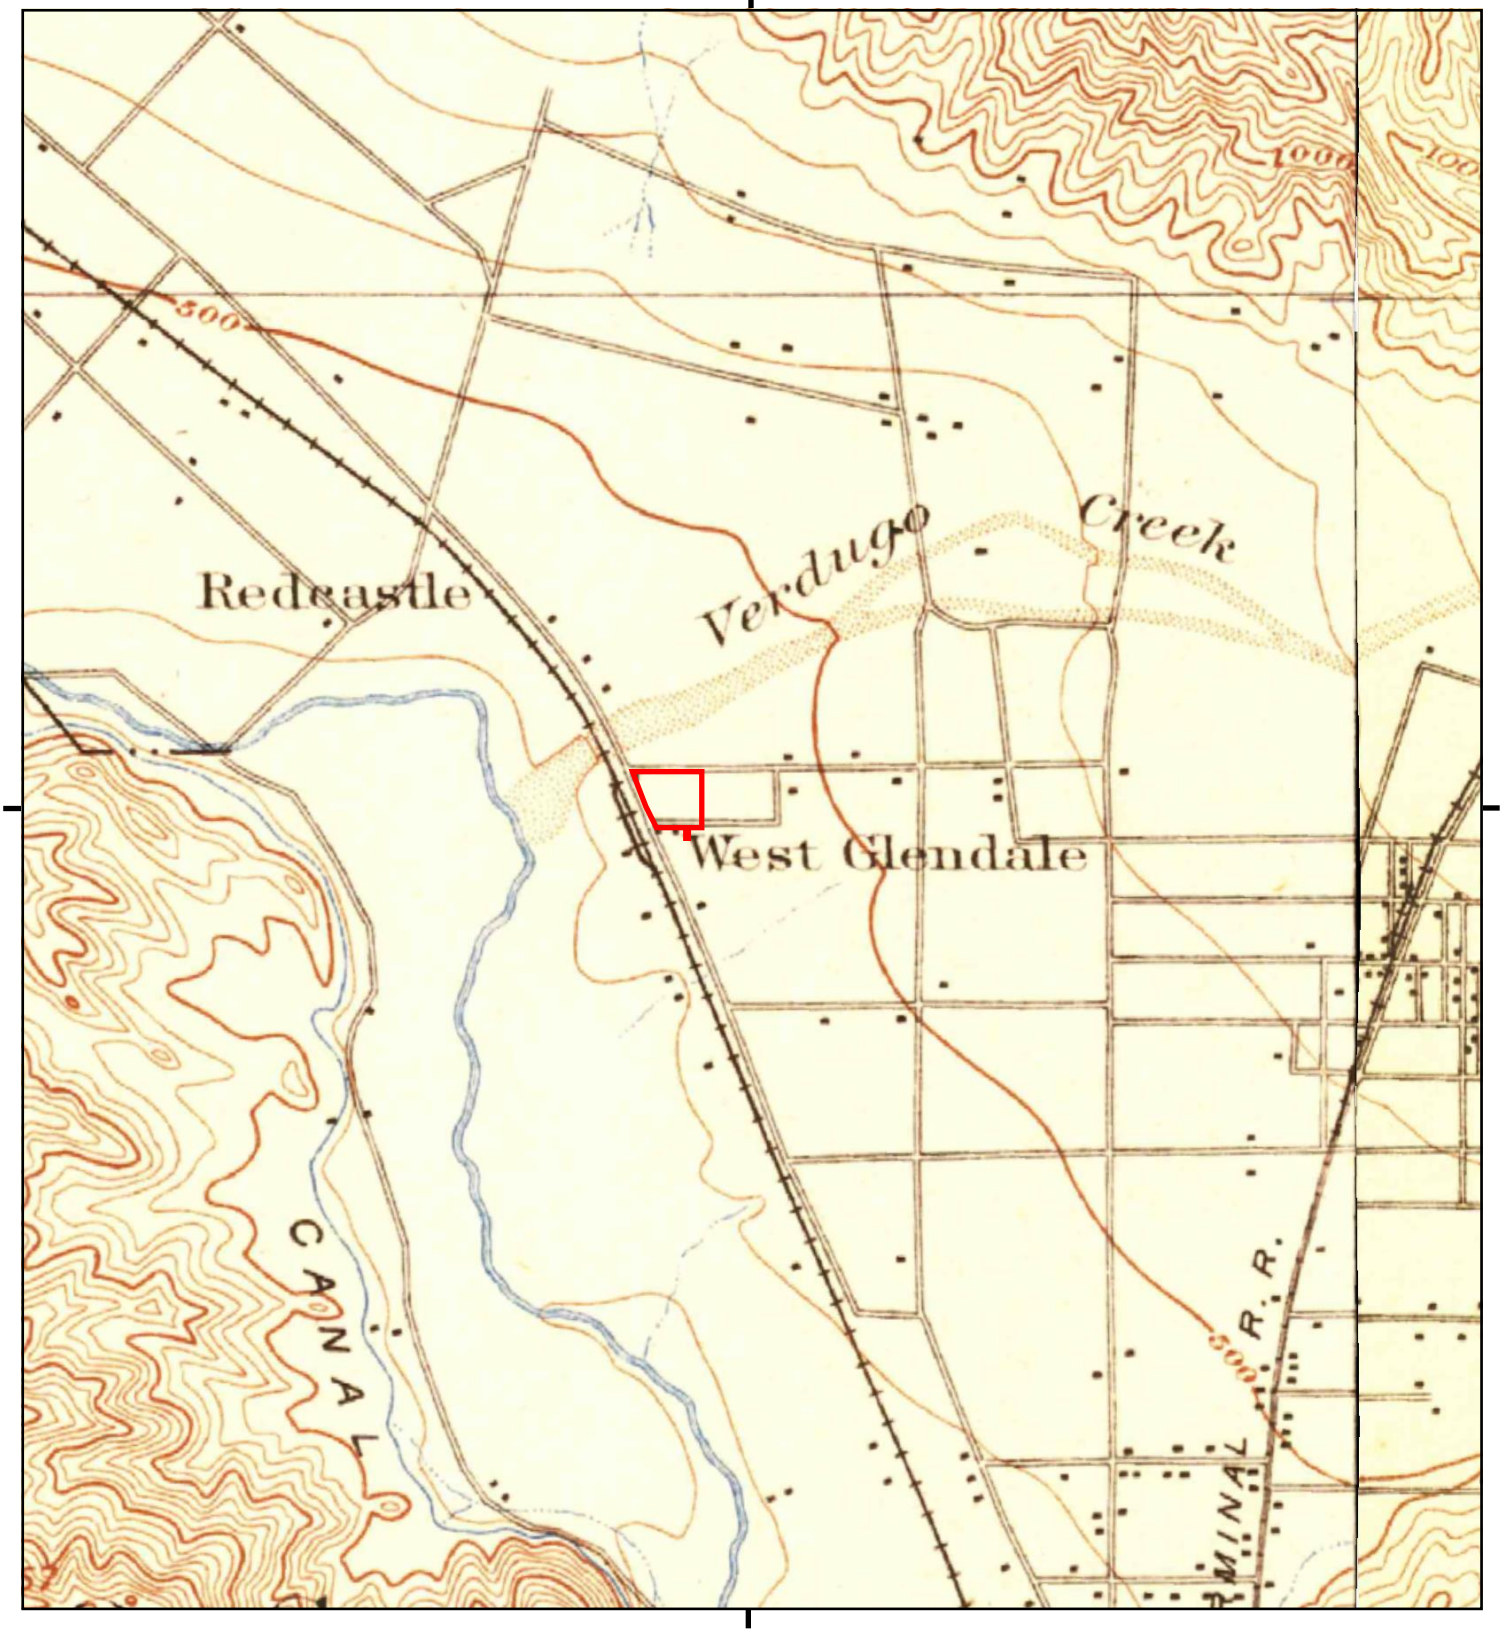

This report includes information from the following map sheet(s).

0 Miles 0.25 0.5 1 1.5

NW N NE
W E
SW S SE

TP, Santa Monica, 1896, 15-minute
E, Pasadena, 1896, 15-minute

SITE NAME: 5426 San Fernando Road
ADDRESS: 5426 San Fernando Road
Glendale, CA 91203
CLIENT: SCS Engineers

N



This report includes information from the following map sheet(s).

0 Miles 0.25 0.5 1 1.5

NW N NE
W E
SW S SE

TP, Los Angeles, 1894, 15-minute

SITE NAME: 5426 San Fernando Road
ADDRESS: 5426 San Fernando Road
Glendale, CA 91203
CLIENT: SCS Engineers

N

5426 San Fernando Road

5426 San Fernando Road

Glendale, CA 91203

Inquiry Number: 6456994.3

April 21, 2021

Certified Sanborn® Map Report

6 Armstrong Road, 4th floor
Shelton, CT 06484
Toll Free: 800.352.0050
www.edrnet.com

Certified Sanborn® Map Report

04/21/21

Site Name:

5426 San Fernando Road
5426 San Fernando Road
Glendale, CA 91203
EDR Inquiry # 6456994.3

Client Name:

SCS Engineers
3900 Kilroy Airport Way
Long Beach, CA 90806
Contact: Kim Braun

The Sanborn Library has been searched by EDR and maps covering the target property location as provided by SCS Engineers were identified for the years listed below. The Sanborn Library is the largest, most complete collection of fire insurance maps. The collection includes maps from Sanborn, Bromley, Perris & Browne, Hopkins, Barlow, and others. Only Environmental Data Resources Inc. (EDR) is authorized to grant rights for commercial reproduction of maps by the Sanborn Library LLC, the copyright holder for the collection. Results can be authenticated by visiting www.edrnet.com/sanborn.

The Sanborn Library is continually enhanced with newly identified map archives. This report accesses all maps in the collection as of the day this report was generated.

Certified Sanborn Results:

Certification # A9C6-4C2A-8B6E

PO # NA

Project 01221094.00 Task 1

Maps Provided:

1970
1950
1925
1919

Sanborn® Library search results

Certification #: A9C6-4C2A-8B6E

The Sanborn Library includes more than 1.2 million fire insurance maps from Sanborn, Bromley, Perris & Browne, Hopkins, Barlow and others which track historical property usage in approximately 12,000 American cities and towns. Collections searched:

- ☑ Library of Congress
- ☑ University Publications of America
- ☑ EDR Private Collection

The Sanborn Library LLC Since 1866™

Limited Permission To Make Copies

SCS Engineers (the client) is permitted to make up to FIVE photocopies of this Sanborn Map transmittal and each fire insurance map accompanying this report solely for the limited use of its customer. No one other than the client is authorized to make copies. Upon request made directly to an EDR Account Executive, the client may be permitted to make a limited number of additional photocopies. This permission is conditioned upon compliance by the client, its customer and their agents with EDR's copyright policy; a copy of which is available upon request.

Disclaimer - Copyright and Trademark Notice

This Report contains certain information obtained from a variety of public and other sources reasonably available to Environmental Data Resources, Inc. It cannot be concluded from this Report that coverage information for the target and surrounding properties does not exist from other sources. NO WARRANTY EXPRESSED OR IMPLIED, IS MADE WHATSOEVER IN CONNECTION WITH THIS REPORT. ENVIRONMENTAL DATA RESOURCES, INC. SPECIFICALLY DISCLAIMS THE MAKING OF ANY SUCH WARRANTIES, INCLUDING WITHOUT LIMITATION, MERCHANTABILITY OR FITNESS FOR A PARTICULAR USE OR PURPOSE. ALL RISK IS ASSUMED BY THE USER. IN NO EVENT SHALL ENVIRONMENTAL DATA RESOURCES, INC. BE LIABLE TO ANYONE, WHETHER ARISING OUT OF ERRORS OR OMISSIONS, NEGLIGENCE, ACCIDENT OR ANY OTHER CAUSE, FOR ANY LOSS OF DAMAGE, INCLUDING, WITHOUT LIMITATION, SPECIAL, INCIDENTAL, CONSEQUENTIAL, OR EXEMPLARY DAMAGES. ANY LIABILITY ON THE PART OF ENVIRONMENTAL DATA RESOURCES, INC. IS STRICTLY LIMITED TO A REFUND OF THE AMOUNT PAID FOR THIS REPORT. Purchaser accepts this Report "AS IS". Any analyses, estimates, ratings, environmental risk levels or risk codes provided in this Report are provided for illustrative purposes only, and are not intended to provide, nor should they be interpreted as providing any facts regarding, or prediction or forecast of, any environmental risk for any property. Only a Phase I Environmental Site Assessment performed by an environmental professional can provide information regarding the environmental risk for any property. Additionally, the information provided in this Report is not to be construed as legal advice.


Copyright 2021 by Environmental Data Resources, Inc. All rights reserved. Reproduction in any media or format, in whole or in part, of any report or map of Environmental Data Resources, Inc., or its affiliates, is prohibited without prior written permission.

EDR and its logos (including Sanborn and Sanborn Map) are trademarks of Environmental Data Resources, Inc. or its affiliates. All other trademarks used herein are the property of their respective owners.

Sanborn Sheet Key

This Certified Sanborn Map Report is based upon the following Sanborn Fire Insurance map sheets.

1970 Source Sheets

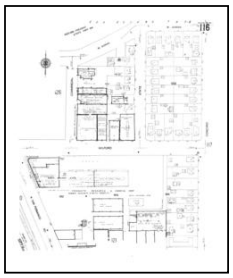

Volume 1, Sheet 116
1970



Volume 1, Sheet 121
1970




Volume 1, Sheet 126
1970


1950 Source Sheets



Volume 1, Sheet 116
1950

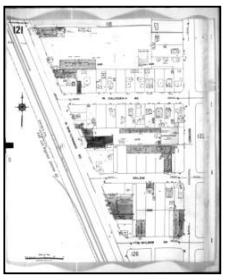


Volume 1, Sheet 121
1950

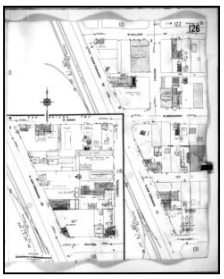


Volume 1, Sheet 126
1950

1925 Source Sheets

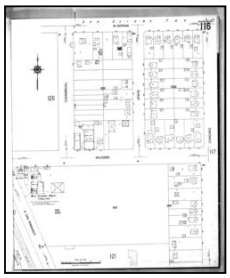

Volume 1, Sheet 116
1925

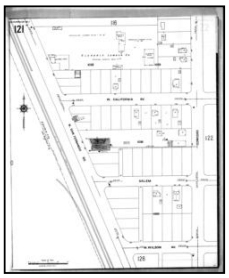

Volume 1, Sheet 121
1925




Volume 1, Sheet 126
1925

1919 Source Sheets



Volume 1, Sheet 35
1919

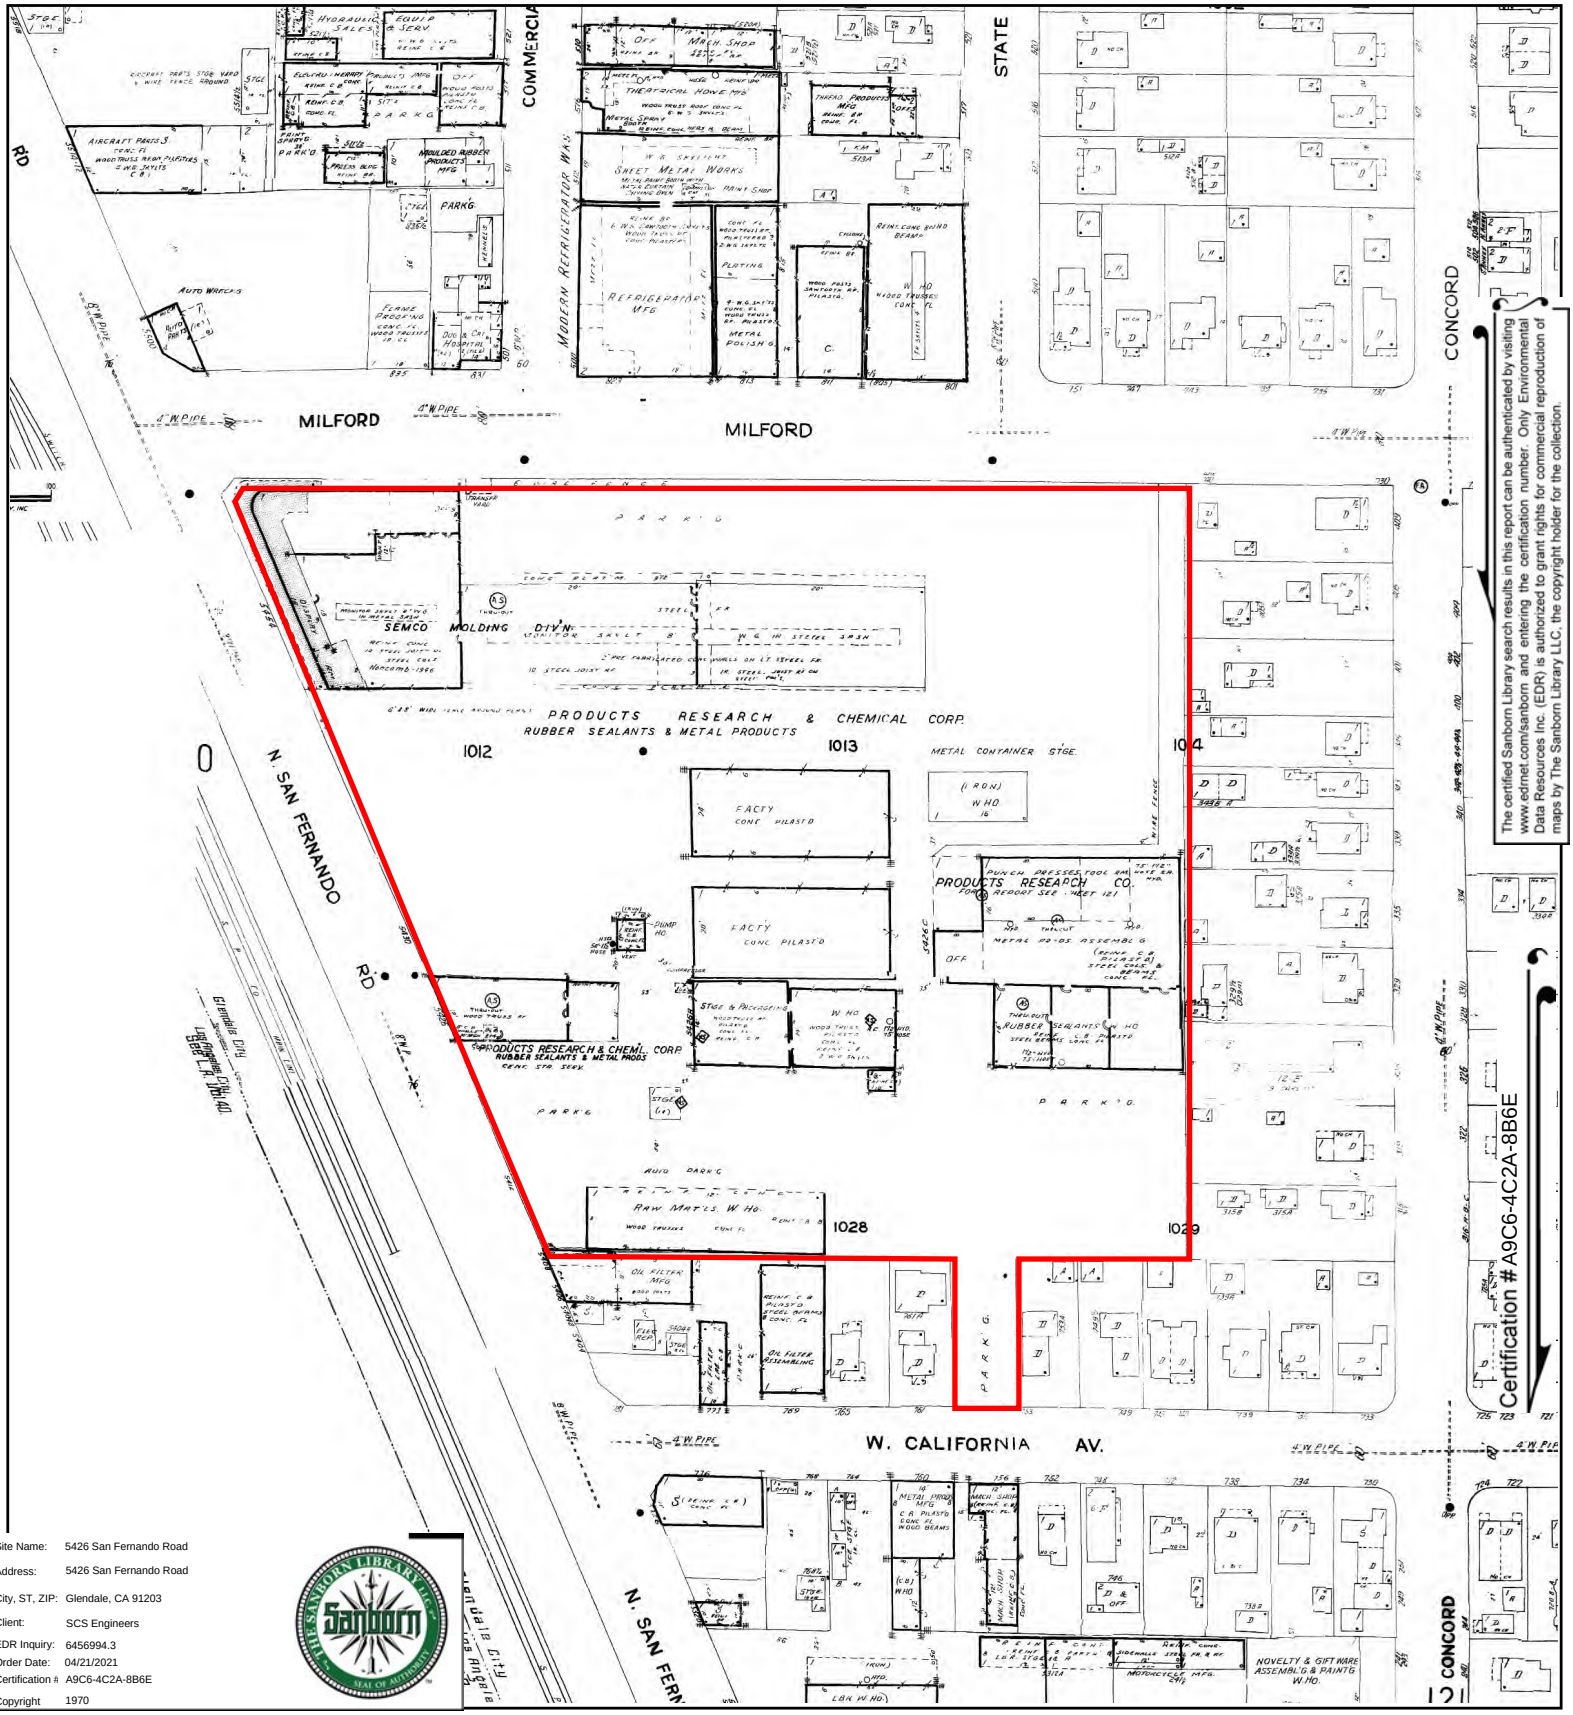


The certified Sanborn Library search results in this report can be authenticated by visiting www.edrnet.com/sanborn and entering the certification number. Only Environmental Data Resources Inc. (EDR) is authorized to grant rights for commercial reproduction of maps by The Sanborn Library LLC, the copyright holder for the collection.

Site Name:	5426 San Fernando Road
Address:	5426 San Fernando Road
City, ST, ZIP:	Glendale, CA 91203
Client:	SCS Engineers
EDR Inquiry:	6456994.3
Order Date:	04/21/2021
Certification #:	A9C6-4C2A-8B6E
Copyright	1970

This Certified Sanborn Map combines the following sheets.
Outlined areas indicate map sheets within the collection.




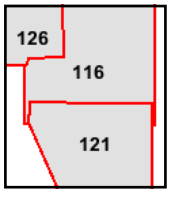

Volume 1, Sheet 126
Volume 1, Sheet 121
Volume 1, Sheet 116

0 Feet 150 300 600

N

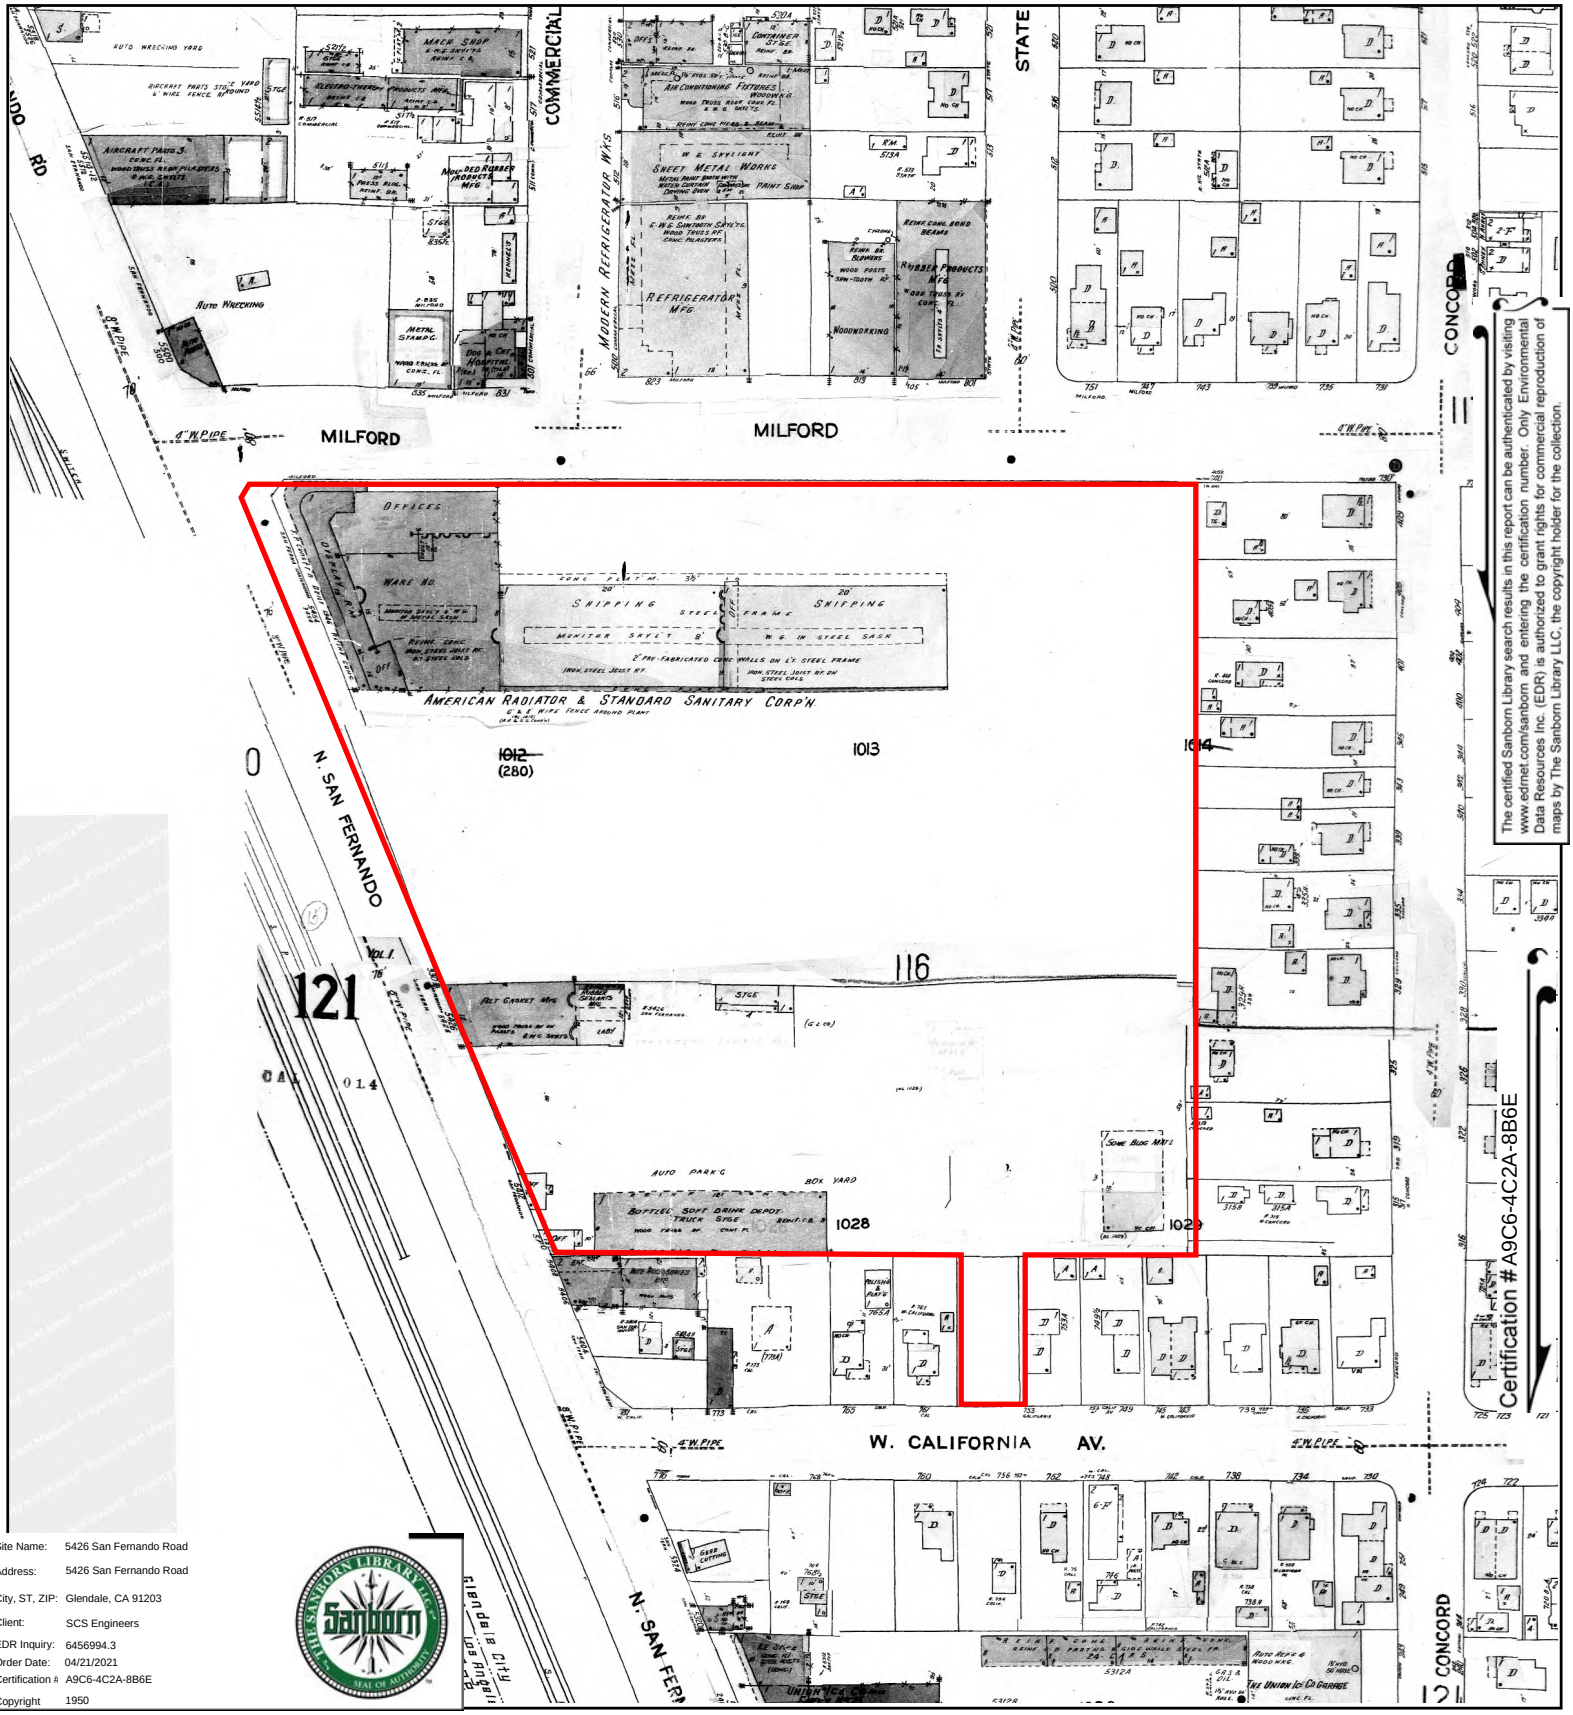


The certified Sanborn Library search results in this report can be authenticated by visiting www.edrnet.com/sanborn and entering the certification number. Only Environmental Data Resources Inc. (EDR) is authorized to grant rights for commercial reproduction of maps by The Sanborn Library LLC, the copyright holder for the collection.

Site Name:	5426 San Fernando Road
Address:	5426 San Fernando Road
City, ST, ZIP:	Glendale, CA 91203
Client:	SCS Engineers
EDR Inquiry:	6456994.3
Order Date:	04/21/2021
Certification #:	A9C6-4C2A-8B6E
Copyright	1950

This Certified Sanborn Map combines the following sheets.
Outlined areas indicate map sheets within the collection.




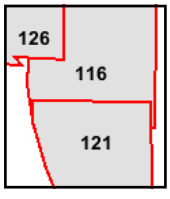

Volume 1, Sheet 126
Volume 1, Sheet 121
Volume 1, Sheet 116

0 Feet 150 300 600

N

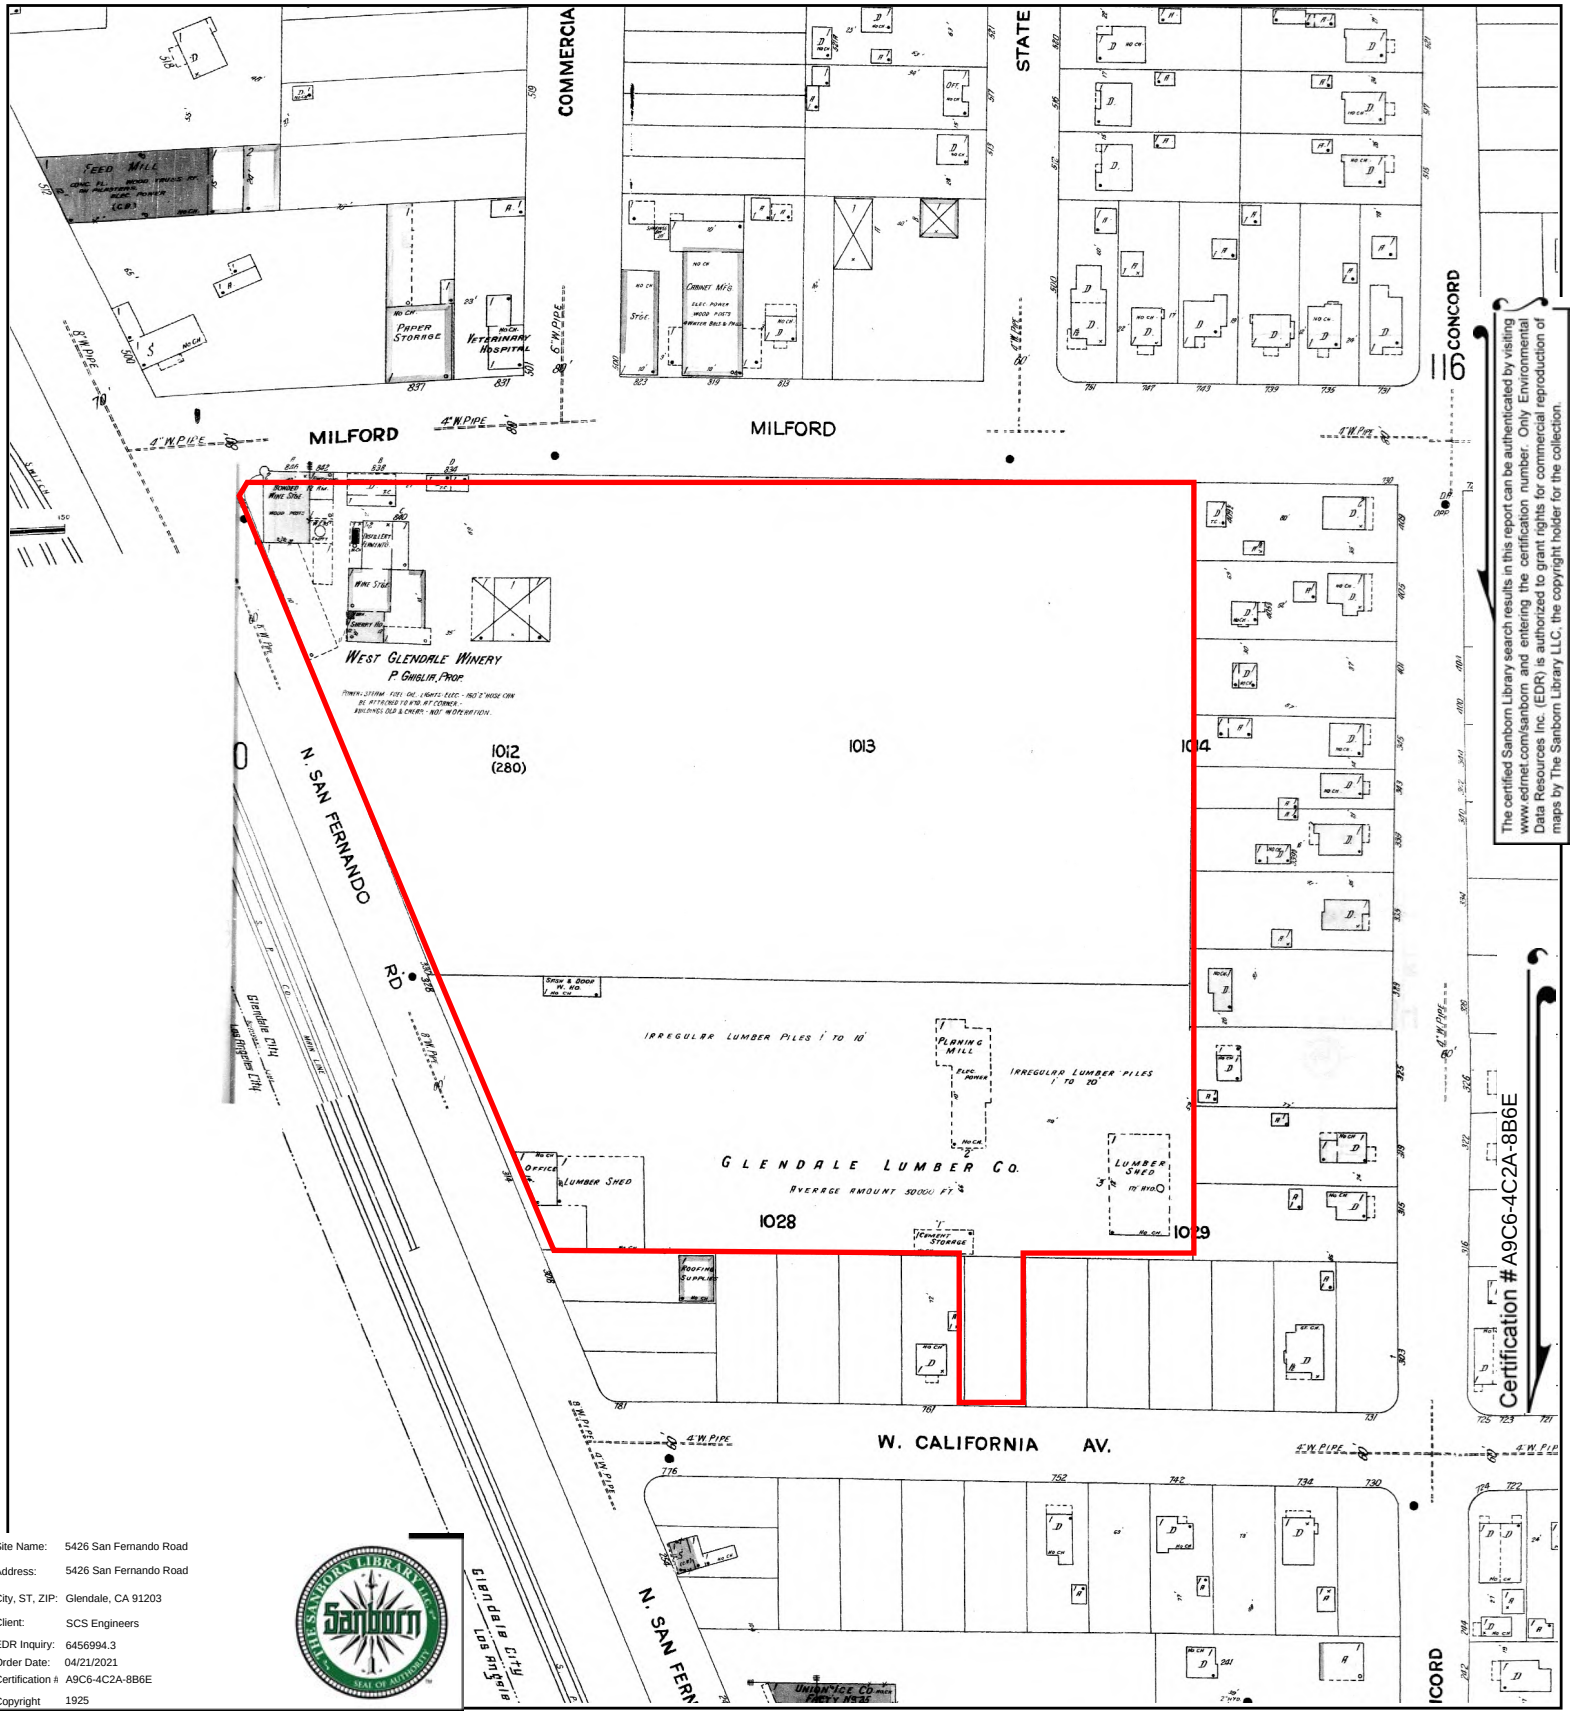

The certified Sanborn Library search results in this report can be authenticated by visiting www.edrnet.com/sanborn and entering the certification number. Only Environmental Data Resources Inc. (EDR) is authorized to grant rights for commercial reproduction of maps by The Sanborn Library LLC, the copyright holder for the collection.


Certification #A9C6-4C2A-8B6E

Site Name:	5426 San Fernando Road
Address:	5426 San Fernando Road
City, ST, ZIP:	Glendale, CA 91203
Client:	SCS Engineers
EDR Inquiry:	6456994.3
Order Date:	04/21/2021
Certification #	A9C6-4C2A-8B6E
Copyright	1925

This Certified Sanborn Map combines the following sheets.
Outlined areas indicate map sheets within the collection.


0 Feet 150 300 600



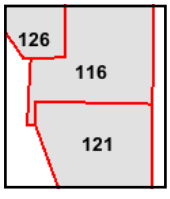

Volume 1, Sheet 126
Volume 1, Sheet 121
Volume 1, Sheet 116

N

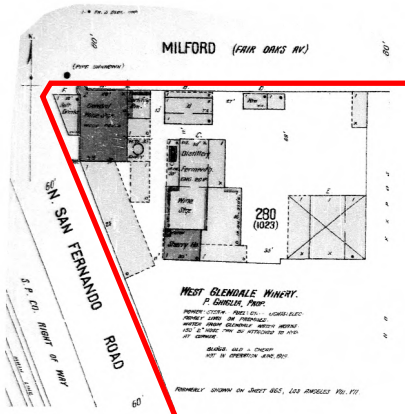

The certified Sanborn Library search results in this report can be authenticated by visiting www.edrnet.com/sanborn and entering the certification number. Only Environmental Data Resources Inc. (EDR) is authorized to grant rights for commercial reproduction of maps by The Sanborn Library LLC, the copyright holder for the collection.

Certification #A9C6-4C2A-8B6E


Site Name:	5426 San Fernando Road
Address:	5426 San Fernando Road
City, ST, ZIP:	Glendale, CA 91203
Client:	SCS Engineers
EDR Inquiry:	6456994.3
Order Date:	04/21/2021
Certification #	A9C6-4C2A-8B6E
Copyright	1919

This Certified Sanborn Map combines the following sheets.
Outlined areas indicate map sheets within the collection.

0 Feet 150 300 600

Volume 1, Sheet 35



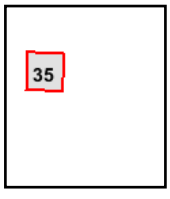


N

Appendix D

Regulatory Agency Review Information

PRODUCTS RESEARCH & CHEMICAL CORPO009225

Close

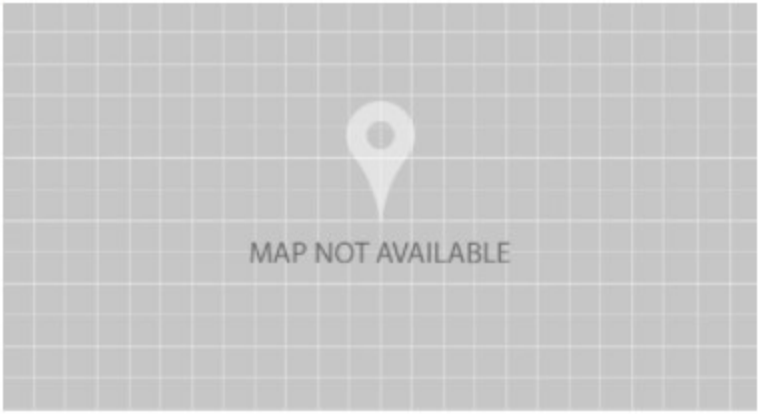

Address: 5426 SAN FERNANDO RD, GLENDALE, CA 91203

Facility ID: 61582

Status: DUPLICATE

Back Fees Due: No.

SIC Code
2833 MEDICINALS AND BOTANICALS

Equipment List

No Equipment Listed

Compliance

Emissions


Hearing Board

Transportation

Documents

PPG AEROSPACE

Close

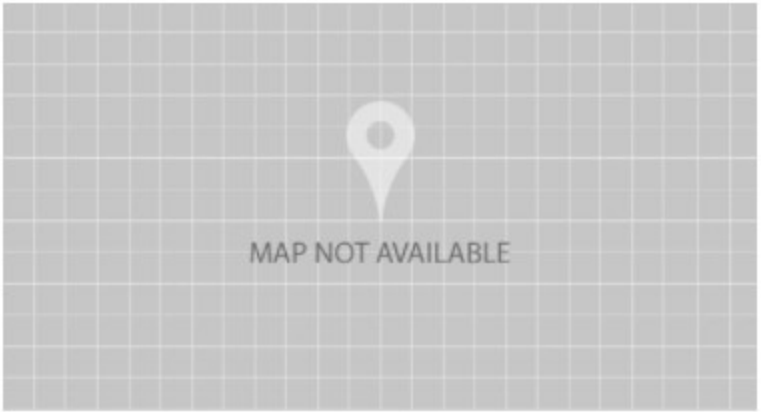

Address: 5426 SAN FERNANDO RD, GLENDALE, CA 91203

Facility ID: 140080

Status: OUT OF BUSINESS

Back Fees Due:

Equipment List

Compliance

Notices of Violation

1 Results

Sort: Notice Issue Date

P42242

Notice Issue Date: 03/09/2004

Violation Date: 03/09/2004

Export all records to Excel

Notices to Comply

NONE

Emissions


Hearing Board

Transportation

Documents

SEMCO, A DIVISION OF PRODUCTS RESE024473

Close

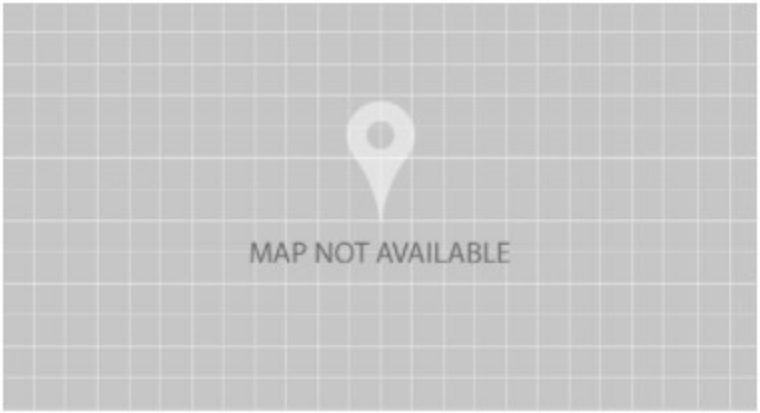

Address: 5454 SAN FERNANDO RD, GLENDALE, CA 91203

Facility ID: 28156

Status: DUPLICATE

Back Fees Due: No.

Equipment List

No Equipment Listed

Compliance

Emissions


Hearing Board

Transportation

Documents

SCIENCE & ENGRNG ANALYSIS CORP (SEACOR)

Close

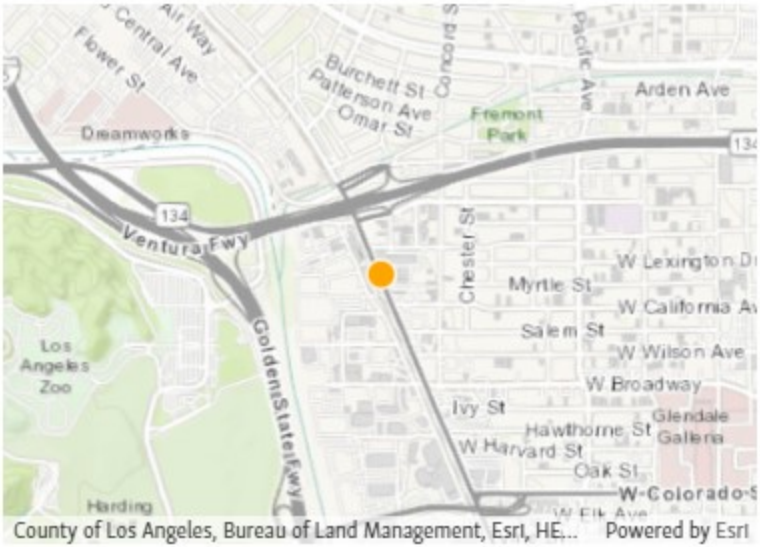

Address: 5454 SAN FERNANDO DR, GLENDALE, CA 91203

Facility ID: 99904

Status: ACTIVE

Back Fees Due: Yes. Please contact your AQMD Customer Service Rep. at (909) 396-2900, or call toll-free (866) 888-8838.

Equipment List

1 Results

Sort: Application Number

288082

SOIL TREAT VAPOR EXTRACT OTHER VOC UNDER

Application Status : PERMIT TO OPERATE GRANTED

Permit Status : INACT_NR

Permit Number: D83011

Issue Date : 05/18/1994

Application Date : 12/22/1993

Type : Basic

Export all records to Excel

Compliance


Emissions

Hearing Board

Transportation

PPG AUTOMOTIVE

Close

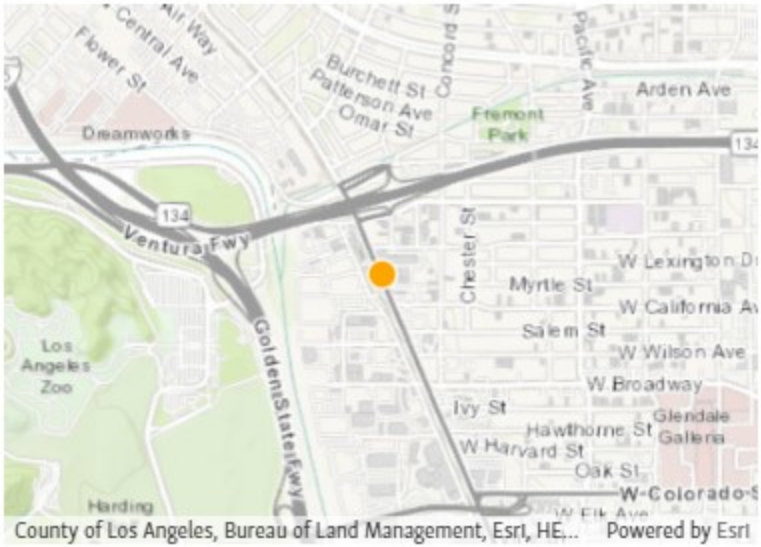

Address: 5454 SAN FERNANDO RD, GLENDALE, CA 91203

Facility ID: 129484

Status: ACTIVE

Back Fees Due: No.

Equipment List

1 Results

Sort: Application Number

390459

SPRAY BOOTH PAINT AND SOLVENT

Application Status : APPLICATION CANCELLED, PARTIALLY REFUND FEES

Application Date : 08/28/2001

Type : Control


Export all records to Excel

Compliance

Emissions

PRC-DESOTO INTERNATIONAL INC

Close

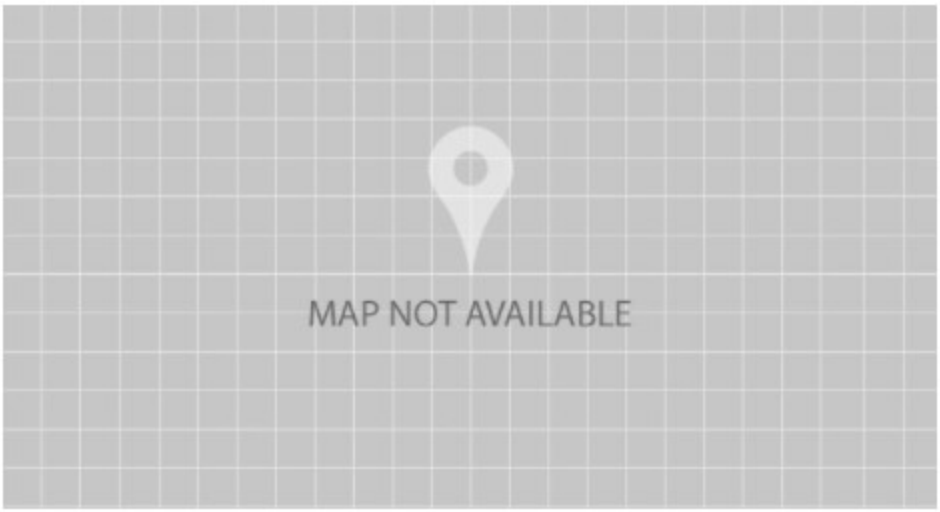

Address: 5430 SAN FERNANDO RD, GLENDALE, CA 91203

Facility ID: 144423

Status: OUT OF BUSINESS

Back Fees Due:

SIC Code
2891 ADHESIVES AND SEALANTS

Equipment List

15 Results

Sort: Application Number

443450
PLASTICS & RESINS BLENDING
Application Status : PERMIT TO OPERATE GRANTED
Permit Status : INACTIVE
Permit Number: F76002
Issue Date : 06/09/2005
Application Date : 05/03/2005
Type : Basic

443449
PLASTICS & RESINS BLENDING
Application Status : PERMIT TO OPERATE GRANTED
Permit Status : INACTIVE
Permit Number: F75999
Issue Date : 06/09/2005
Application Date : 05/03/2005
Type : Basic

443448
PLASTICS & RESINS BLENDING
Application Status : PERMIT TO OPERATE GRANTED
Permit Status : INACTIVE
Permit Number: F76004
Issue Date : 06/09/2005
Application Date : 05/03/2005
Type : Basic

443447
I C E (50-500 HP) EM ELEC GEN-DIESEL
Application Status : PERMIT TO OPERATE GRANTED
Permit Status : INACTIVE
Permit Number: F76010
Issue Date : 06/09/2005
Application Date : 05/03/2005
Type : Basic

443446
SPRAY BOOTH PAINT AND SOLVENT
Application Status : PERMIT TO OPERATE GRANTED
Permit Status : INACTIVE
Permit Number: F76009
Issue Date : 06/09/2005
Application Date : 05/03/2005
Type : Control

443445
OVEN, DRYING
Application Status : PERMIT TO OPERATE GRANTED
Permit Status : INACTIVE
Permit Number: F76008
Issue Date : 06/09/2005
Application Date : 05/03/2005
Type : Basic


443444

443443

443441

COURTAULDS AEROSPACE

Close

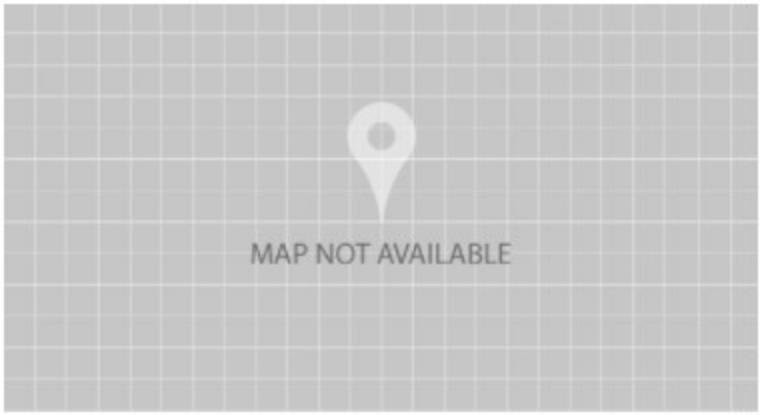

Address: 5454 SAN FERNANDO RD, GLENDALE, CA 91203

Facility ID: 24473

Status: OUT OF BUSINESS

Back Fees Due:

SIC Code
2819 INDUSTRIAL INORGANIC CHMLS,NEC

Equipment List

6 Results

Sort: Application Number

C41144
STORAGE TANK CHLORINATED &HALOGENATED HC
Application Status : PERMIT TO OPERATE GRANTED
Permit Status : INACTIVE
Permit Number: M27584
Issue Date : 09/17/1982
Application Date : 03/03/1982
Type : Basic

A62492
SERV STAT STORAGE & DISPENSING GASOLINE
Application Status : PERMIT TO OPERATE GRANTED
Permit Status : INACTIVE
Permit Number: 907211
Issue Date : 09/01/1982
Application Date : 01/01/1990
Type : Basic

A62492
AMINE (OR DEA) REGENERATION
Application Status : PERMIT TO OPERATE GRANTED
Permit Status : INACTIVE
Permit Number: 907211
Issue Date : 09/01/1982
Application Date : 01/01/1990
Type : Control


286165
CONTAINER FILL LIQUID MISC ORG CHEMS
Application Status : PERMIT TO OPERATE GRANTED
Permit Status : INACTIVE
Permit Number: D80504

286164
CONTAINER FILL LIQUID MISC ORG CHEMS
Application Status : PERMIT TO OPERATE GRANTED
Permit Status : INACTIVE
Permit Number: D80503

108192
STORAGE TANK ORGANIC CHEMICALS MISC
Application Status : PERMIT TO OPERATE GRANTED
Permit Status : INACTIVE
Permit Number: M31806

SEMCO, DIV PROD. RESEARCH & CHEM (O/B)

Close

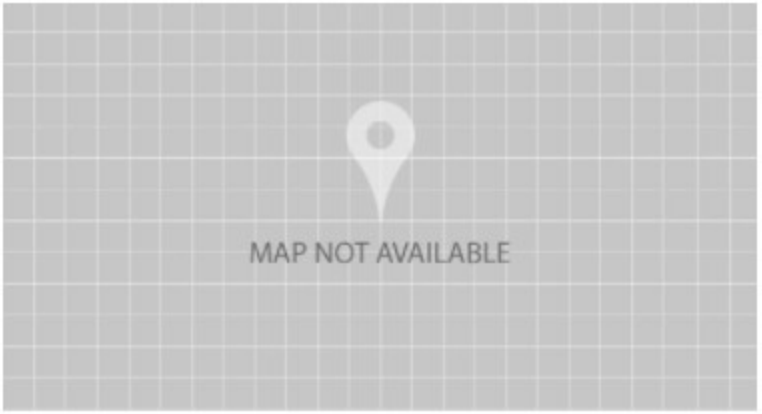

Address: 5454 SAN FERNANDO RD, GLENDALE, CA 91203

Facility ID: 35484

Status: OUT OF BUSINESS

Back Fees Due:

Equipment List

Compliance

Notices of Violation

NONE

Notices to Comply

NONE

Emissions


Hearing Board

Transportation

Documents

B & B PLATING CO

Close

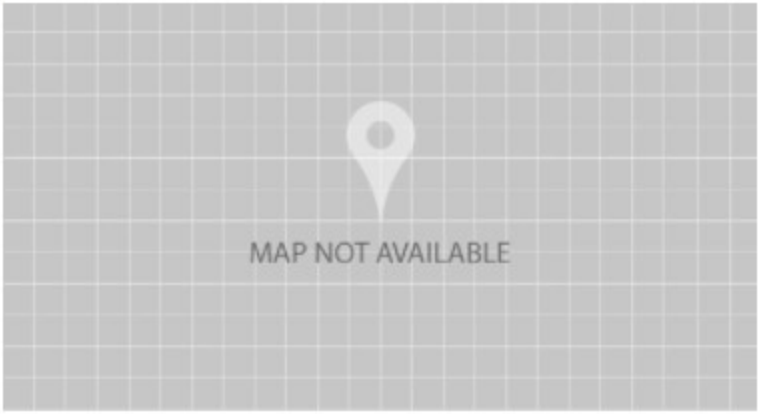

Address: 5246 SAN FERNANDO RD, GLENDALE, CA 91204

Facility ID: 5542

Status: OUT OF BUSINESS

Back Fees Due:

SIC Code
3471 PLATING AND POLISHING

Equipment List

No Equipment Listed

Compliance

Emissions


Hearing Board

Transportation

Documents

COURTAULDS AEROSPACE INC

Close

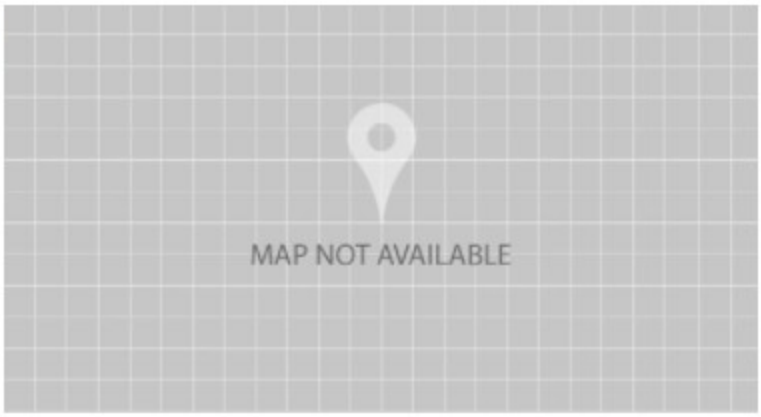

Address: 5426-543 SAN FERNANDO RD, GLENDALE, CA 91202

Facility ID: 9225

Status: SOLD

Back Fees Due:

SIC Code
2891 ADHESIVES AND SEALANTS

Equipment List

73 Results

Sort: Application Number

C41849
ADHESIVES REACTION
Application Status : PERMIT TO OPERATE GRANTED
Permit Status : INACTIVE
Permit Number: M41535
Issue Date : 11/27/1984
Application Date : 04/05/1982
Type : Basic

C41848
ADHESIVES REACTION
Application Status : PERMIT TO OPERATE GRANTED
Permit Status : INACTIVE
Permit Number: M41534
Issue Date : 11/27/1984
Application Date : 04/05/1982
Type : Basic

C41689
DEGREASER OTHER SOLVENT (>1 lb VOC/DAY)
Application Status : PERMIT TO OPERATE GRANTED
Permit Status : INACTIVE
Permit Number: M27262
Issue Date : 09/23/1982
Application Date : 03/30/1982
Type : Basic

C41688
DEGREASER OTHER SOLVENT (>1 lb VOC/DAY)
Application Status : PERMIT TO OPERATE GRANTED
Permit Status : INACTIVE
Permit Number: M27261
Issue Date : 08/23/1982
Application Date : 03/30/1982
Type : Basic

C41221
ADHESIVES REACTION
Application Status : PERMIT TO OPERATE GRANTED
Permit Status : INACTIVE
Permit Number: M33946
Issue Date : 10/25/1983
Application Date : 03/08/1982
Type : Basic

C41221
BAGHOUSE, AMBIENT TEMP (>500 SQ FT)
Application Status : PERMIT TO OPERATE GRANTED
Permit Status : INACTIVE
Permit Number: M33946
Issue Date : 10/25/1983
Application Date : 03/08/1982
Type : Control

SOUTH COAST AIR QUALITY MANAGEMENT DISTRICT
21865 East Copley Drive, Diamond Bar, CA 91765

Permit No.
D83011
A/N 288082

PERMIT TO CONSTRUCT/OPERATE

This initial permit must be renewed ANNUALLY unless the equipment is moved, or changes ownership.
If the billing for annual renewal fee (Rule 301.f) is not received by the expiration date, contact the District.

Legal Owner or Operator: SCIENCE & ENGRNG ANALYSIS CORP (SEACOR)
25864-F BUSINESS CENTER DR
REDLANDS, CA 92374

ID 099904

Equipment Location: 5454 SAN FERNANDO DR, GLENDALE, CA 91203

Equipment Description:

ABOVE GROUND/UNDERGROUND VAPOR EXTRACTION AND TREATMENT SYSTEM CONSISTING OF:

1. EXTRACTION WELL(S) AND DUCT(S).
2. AIR INJECTION WELLS (STANDBY).
3. WATER KNOCKOUT TRAP.
4. VAPOR EXTRACTION BLOWER, LAMPSON TURBOTRON, 25 H.P., MAXIMUM FLOW RATE OF 500 SCFM.
5. RESIN ADSORPTION/DESORPTION UNIT, PURUS, MODEL NO. PADRE 500, 7'-0" W. x 11'-0" L. x 7'-0" H. WITH TWO 300 LB. PURSORB-200 ADSORBENT BEDS, ONE CHILLER, ONE CONDENSER AND ONE WASTE PRODUCT STORAGE TANK.
6. L.E.L. MONITORING SYSTEM WITH SAFETY CONTROLS AND INTERLOCKS.

Conditions:

1. OPERATION OF THIS EQUIPMENT SHALL BE CONDUCTED IN ACCORDANCE WITH ALL DATA AND SPECIFICATIONS SUBMITTED WITH THE APPLICATION UNDER WHICH THIS PERMIT IS ISSUED UNLESS OTHERWISE NOTED BELOW.

2. THIS EQUIPMENT SHALL BE PROPERLY MAINTAINED AND KEPT IN GOOD OPERATING CONDITION AT ALL TIMES.

3. UPON COMPLETION, ANY VAPOR EXTRACTION OR REINJECTION WELL(S) AND DUCTS(S) SHALL BE CAPPED TO PREVENT VAPORS FROM VENTING TO THE ATMOSPHERE. VAPORS

South Coast Air Quality Management District
Certified Copy

FILE COPY

PERMIT TO CONSTRUCT/OPERATE

CONTINUATION OF PERMIT TO CONSTRUCT/OPERATE

SHALL NOT BE EXTRACTED FROM THE SOIL, UNLESS VENTED TO THE VAPOR CONTROL SYSTEM.

4. IDENTIFICATION TAG(S) OR NAME PLATE(S) SHALL BE DISPLAYED ON THE EQUIPMENT TO SHOW MANUFACTURER MODEL NUMBER AND SERIAL NUMBER. THE TAG(S) OR PLATE(S) SHALL BE ISSUED BY THE MANUFACTURER AND SHALL BE AFFIXED TO THE EQUIPMENT IN A PERMANENT AND CONSPICUOUS POSITION.

5. A FLOW INDICATOR SHALL BE MAINTAINED AT ALL INLET STREAMS TO THE VAPOR CONTROL SYSTEM TO INDICATE THE TOTAL AIR FLOW RATE IN CUBIC FEET PER MINUTE (CFM). THE TOTAL FLOW RATE SHALL NOT EXCEED 500 CFM. IN CASE A PRESSURE SENSOR DEVICE IS USED IN PLACE OF THE FLOW INDICATOR, A CONVERSION CHART SHALL BE AVAILABLE TO INDICATE THE CORRESPONDENT FLOW RATE (IN CFM) TO THE PRESSURE READING.

6. CURRENT CONTACT PERSON NAME, COMPANY AND PHONE NUMBER SHALL BE DISPLAYED IN A PERMANENT AND CONSPICUOUS POSITION.

7. VOLATILE ORGANIC COMPOUND (VOC) CONCENTRATION SHALL BE MEASURED AT THE OUTLET OF THE VAPOR CONTROL SYSTEM CONTINUOUSLY BY USING A FLAME IONIZATION DETECTOR OR A DISTRICT APPROVED ORGANIC VAPOR ANALYZER CALIBRATED IN PARTS PER MILLION BY VOLUME (PPMV) OF HEXANE (IF ANOTHER CALIBRATING AGENT IS USED, IT SHALL BE CORRELATED TO AND EXPRESSED AS HEXANE).

8. THIS EQUIPMENT SHALL NOT BE USED TO EXTRACT AND TREAT SOIL VAPORS CONTAINING CARCINOGENIC AIR CONTAMINANTS LISTED IN RULE 1401 EXCEPT BENZENE, METHYLENE CHLORIDE AND TRICHLOROETHYLENE.

9. VOC CONCENTRATION MEASURED AT THE OUTLET OF THE VAPOR CONTROL SYSTEM SHALL NOT EXCEED 59 PPMV.

10. RECOVERED HYDROCARBONS FROM THE REGENERATION OF THE RESIN ADSORBER SHALL BE DISPOSED OF IN CLOSED CONTAINERS.

11. RECORDS SHALL BE MAINTAINED TO PROVE COMPLIANCE WITH CONDITIONS NUMBER 7 AND 9 .THE RECORDS SHALL BE KEPT FOR AT LEAST TWO YEARS AND MADE AVAILABLE TO THE DISTRICT UPON REQUEST.

South Coast Air Quality Management District
Certified Copy

FILE COPY

PERMIT TO CONSTRUCT/OPERATE

CONTINUATION OF PERMIT TO CONSTRUCT/OPERATE

NOTICE

IN ACCORDANCE WITH RULE 206, THIS PERMIT TO OPERATE OR COPY SHALL BE POSTED ON OR WITHIN 8 METERS OF THE EQUIPMENT.

THIS PERMIT DOES NOT AUTHORIZE THE EMISSION OF AIR CONTAMINANTS IN EXCESS OF THOSE ALLOWED BY DIVISION 26 OF THE HEALTH AND SAFETY CODE OF THE STATE OF CALIFORNIA OR THE RULES OF THE AIR QUALITY MANAGEMENT DISTRICT. THIS PERMIT CANNOT BE CONSIDERED AS PERMISSION TO VIOLATE EXISTING LAWS, ORDINANCES, REGULATIONS OR STATUTES OF OTHER GOVERNMENT AGENCIES.

EXECUTIVE OFFICER

Dorris M Bailey

By Dorris M. Bailey/pca
5/18/1994

South Coast Air Quality Management District
Certified Copy

FILE COPY

SOUTH COAST AIR QUALITY MANAGEMENT DISTRICT
21865 East Copley Drive, Diamond Bar, CA 91765

Permit No.
F75997
A/N 443423

PERMIT TO OPERATE

This initial permit must be renewed ANNUALLY unless the equipment is moved, or changes ownership.
If the billing for the annual renewal fee (Rule 301.f) is not received by the expiration date, contact the District.

ID 144423

Legal Owner
or Operator: PRC-DESOTO INTERNATIONAL INC
P O BOX 1800
GLENDALE, CA 91209

Equipment Location: 5430 SAN FERNANDO RD, GLENDALE, CA 91203

Equipment Description :

AIR POLLUTION CONTROL SYSTEM CONSISTING OF:

1. BAGHOUSE, TORIT, MODEL NO. 90-219-5, 3'-4" W. X 3'-0" L. X 6'-5" H., 250 SQ. FT. TOTAL EFFECTIVE FILTER AREA, WITH A MANUAL SHAKER.

2. EXHAUST SYSTEM, WITH A 5 H.P. BLOWER VENTING A MIXER AND A RIBBON BLENDER.

Conditions :

1. OPERATION OF THIS EQUIPMENT SHALL BE CONDUCTED IN ACCORDANCE WITH ALL DATA AND SPECIFICATIONS SUBMITTED WITH THE APPLICATION UNDER WHICH THIS PERMIT IS ISSUED UNLESS OTHERWISE NOTED BELOW.

2. THIS EQUIPMENT SHALL BE PROPERLY MAINTAINED AND KEPT IN GOOD OPERATING CONDITION AT ALL TIMES.

3. A MECHANICAL GAUGE SHALL BE MAINTAINED SO AS TO INDICATE, IN INCHES WATER COLUMN, THE STATIC PRESSURE DIFFERENTIAL ACROSS THE BAGS.

4. DUSTS COLLECTED IN THE BAGHOUSE SHALL BE DISCHARGED ONLY INTO CLOSED CONTAINERS.

FILE COPY
South Coast Air Quality Management District
Certified Copy

PERMIT TO OPERATE

CONTINUATION OF PERMIT TO OPERATE

NOTICE

IN ACCORDANCE WITH RULE 206, THIS PERMIT TO OPERATE OR COPY SHALL BE POSTED ON OR WITHIN 8 METERS OF THE EQUIPMENT.

THIS PERMIT DOES NOT AUTHORIZE THE EMISSION OF AIR CONTAMINANTS IN EXCESS OF THOSE ALLOWED BY DIVISION 26 OF THE HEALTH AND SAFETY CODE OF THE STATE OF CALIFORNIA OR THE RULES OF THE AIR QUALITY MANAGEMENT DISTRICT. THIS PERMIT CANNOT BE CONSIDERED AS PERMISSION TO VIOLATE EXISTING LAWS, ORDINANCES, REGULATIONS OR STATUES OF OTHER GOVERNMENT AGENCIES.

EXECUTIVE OFFICER

Dorris M Bailey

By Dorris M.Bailey/LK04
6/9/2005

FILE COPY
South Coast Air Quality Management District
Certified Copy

SOUTH COAST AIR QUALITY MANAGEMENT DISTRICT
21865 East Copley Drive, Diamond Bar, CA 91765

PERMIT TO OPERATE

This initial permit must be renewed ANNUALLY unless the equipment is moved, or changes ownership.
If the billing for the annual renewal fee (Rule 301.f) is not received by the expiration date, contact the District.

ID 144423

Legal Owner
or Operator: PRC-DESOTO INTERNATIONAL INC
P O BOX 1800
GLENDALE, CA 91209

Equipment Location: 5430 SAN FERNANDO RD, GLENDALE, CA 91203

Equipment Description :

VERSATOR NO. 1A, CORNELL, MODEL D-26, WITH A VACUUM CHAMBER AND A 10 HP VACUUM PUMP.

Conditions :

1. OPERATION OF THIS EQUIPMENT SHALL BE CONDUCTED IN ACCORDANCE WITH ALL DATA AND SPECIFICATIONS SUBMITTED WITH THE APPLICATION UNDER WHICH THIS PERMIT IS ISSUED UNLESS OTHERWISE NOTED BELOW.

2. THIS EQUIPMENT SHALL BE PROPERLY MAINTAINED AND KEPT IN GOOD OPERATING CONDITION AT ALL TIMES.

3. ADHESIVE/SEALANT ACCELERATOR/BASE PRODUCTS, POLYSULFIDE SEALANTS AND OTHER PRODUCTS PROCESSED IN THE FOUR CURING OVENS, THE THREE VERSATORS, AND THE SIX PRODUCT FILLING STATIONS SHALL NOT CONTAIN MORE THAN 300,000 POUNDS OF VOLATILE ORGANIC COMPOUNDS IN ANY ONE YEAR.

4. RECORDS SHALL BE MAINTAINED TO PROVE COMPLIANCE WITH CONDITION NO.3. THE RECORDS SHALL BE KEPT IN A FORMAT APPROVED IN WRITING BY THE DISTRICT. THE RECORDS SHALL BE RETAINED FOR AT LEAST TWO YEARS AND MADE AVAILABLE TO DISTRICT PERSONNEL UPON REQUEST.

FILE COPY
South Coast Air Quality Management District
Certified Copy

PERMIT TO OPERATE

CONTINUATION OF PERMIT TO OPERATE

NOTICE

IN ACCORDANCE WITH RULE 206, THIS PERMIT TO OPERATE OR COPY SHALL BE POSTED ON OR WITHIN 8 METERS OF THE EQUIPMENT.

THIS PERMIT DOES NOT AUTHORIZE THE EMISSION OF AIR CONTAMINANTS IN EXCESS OF THOSE ALLOWED BY DIVISION 26 OF THE HEALTH AND SAFETY CODE OF THE STATE OF CALIFORNIA OR THE RULES OF THE AIR QUALITY MANAGEMENT DISTRICT. THIS PERMIT CANNOT BE CONSIDERED AS PERMISSION TO VIOLATE EXISTING LAWS, ORDINANCES, REGULATIONS OR STATUES OF OTHER GOVERNMENT AGENCIES.

EXECUTIVE OFFICER

Dorris M Bailey

By Dorris M.Bailey/LK04
6/9/2005

FILE COPY
South Coast Air Quality Management District
Certified Copy

SOUTH COAST AIR QUALITY MANAGEMENT DISTRICT
21865 East Copley Drive, Diamond Bar, CA 91765

Permit No.
F76000
A/N 443437

PERMIT TO OPERATE

This initial permit must be renewed ANNUALLY unless the equipment is moved, or changes ownership.
If the billing for the annual renewal fee (Rule 301.f) is not received by the expiration date, contact the District.

ID 144423

Legal Owner
or Operator: PRC-DESOTO INTERNATIONAL INC
P O BOX 1800
GLENDALE, CA 91209

Equipment Location: 5430 SAN FERNANDO RD, GLENDALE, CA 91203

Equipment Description :

VERSATOR NO. 1B, CORNELL, MODEL D-26, WITH A VACUUM CHAMBER AND A 10 HP VACUUM PUMP.

Conditions :

1. OPERATION OF THIS EQUIPMENT SHALL BE CONDUCTED IN ACCORDANCE WITH ALL DATA AND SPECIFICATIONS SUBMITTED WITH THE APPLICATION UNDER WHICH THIS PERMIT IS ISSUED UNLESS OTHERWISE NOTED BELOW.

2. THIS EQUIPMENT SHALL BE PROPERLY MAINTAINED AND KEPT IN GOOD OPERATING CONDITION AT ALL TIMES.

3. ADHESIVE/SEALANT ACCELERATOR/BASE PRODUCTS, POLYSULFIDE SEALANTS AND OTHER PRODUCTS PROCESSED IN THE FOUR CURING OVENS, THE THREE VERSATORS, AND THE SIX PRODUCT FILLING STATIONS SHALL NOT CONTAIN MORE THAN 300,000 POUNDS OF VOLATILE ORGANIC COMPOUNDS IN ANY ONE YEAR.

4. RECORDS SHALL BE MAINTAINED TO PROVE COMPLIANCE WITH CONDITION NO.3. THE RECORDS SHALL BE KEPT IN A FORMAT APPROVED IN WRITING BY THE DISTRICT. THE RECORDS SHALL BE RETAINED FOR AT LEAST TWO YEARS AND MADE AVAILABLE TO DISTRICT PERSONNEL UPON REQUEST.

FILE COPY
South Coast Air Quality Management District
Certified Copy

PERMIT TO OPERATE

CONTINUATION OF PERMIT TO OPERATE

NOTICE

IN ACCORDANCE WITH RULE 206, THIS PERMIT TO OPERATE OR COPY SHALL BE POSTED ON OR WITHIN 8 METERS OF THE EQUIPMENT.

THIS PERMIT DOES NOT AUTHORIZE THE EMISSION OF AIR CONTAMINANTS IN EXCESS OF THOSE ALLOWED BY DIVISION 26 OF THE HEALTH AND SAFETY CODE OF THE STATE OF CALIFORNIA OR THE RULES OF THE AIR QUALITY MANAGEMENT DISTRICT. THIS PERMIT CANNOT BE CONSIDERED AS PERMISSION TO VIOLATE EXISTING LAWS, ORDINANCES, REGULATIONS OR STATUES OF OTHER GOVERNMENT AGENCIES.

EXECUTIVE OFFICER

Dorris M Bailey

By Dorris M.Bailey/LK04
6/9/2005

FILE COPY
South Coast Air Quality Management District
Certified Copy

SOUTH COAST AIR QUALITY MANAGEMENT DISTRICT
21865 East Copley Drive, Diamond Bar, CA 91765

Permit No.
F76001
A/N 443438

PERMIT TO OPERATE

This initial permit must be renewed ANNUALLY unless the equipment is moved, or changes ownership.
If the billing for the annual renewal fee (Rule 301.f) is not received by the expiration date, contact the District.

ID 144423

Legal Owner
or Operator: PRC-DESOTO INTERNATIONAL INC
P O BOX 1800
GLENDALE, CA 91209

Equipment Location: 5430 SAN FERNANDO RD, GLENDALE, CA 91203

Equipment Description :

PRODUCT FILLING STATON 4A.

Conditions :

1. OPERATION OF THIS EQUIPMENT SHALL BE CONDUCTED IN ACCORDANCE WITH ALL DATA AND SPECIFICATIONS SUBMITTED WITH THE APPLICATION UNDER WHICH THIS PERMIT IS ISSUED UNLESS OTHERWISE NOTED BELOW.

2. THIS EQUIPMENT SHALL BE PROPERLY MAINTAINED AND KEPT IN GOOD OPERATING CONDITION AT ALL TIMES.

3. ADHESIVE/SEALANT ACCELERATOR/BASE PRODUCTS, POLYSULFIDE SEALANTS AND OTHER PRODUCTS PROCESSED IN THE FOUR CURING OVENS, THE THREE VERSATORS, AND THE SIX PRODUCT FILLING STATIONS SHALL NOT CONTAIN MORE THAN 300,000 POUNDS OF VOLATILE ORGANIC COMPOUNDS IN ANY ONE YEAR.

4. RECORDS SHALL BE MAINTAINED TO PROVE COMPLIANCE WITH CONDITION NO.3. THE RECORDS SHALL BE KEPT IN A FORMAT APPROVED IN WRITING BY THE DISTRICT. THE RECORDS SHALL BE RETAINED FOR AT LEAST TWO YEARS AND MADE AVAILABLE TO DISTRICT PERSONNEL UPON REQUEST.

FILE COPY
South Coast Air Quality Management District
Certified Copy

CONTINUATION OF PERMIT TO OPERATE

NOTICE

IN ACCORDANCE WITH RULE 206, THIS PERMIT TO OPERATE OR COPY SHALL BE POSTED ON OR WITHIN 8 METERS OF THE EQUIPMENT.

THIS PERMIT DOES NOT AUTHORIZE THE EMISSION OF AIR CONTAMINANTS IN EXCESS OF THOSE ALLOWED BY DIVISION 26 OF THE HEALTH AND SAFETY CODE OF THE STATE OF CALIFORNIA OR THE RULES OF THE AIR QUALITY MANAGEMENT DISTRICT. THIS PERMIT CANNOT BE CONSIDERED AS PERMISSION TO VIOLATE EXISTING LAWS, ORDINANCES, REGULATIONS OR STATUES OF OTHER GOVERNMENT AGENCIES.

EXECUTIVE OFFICER

Dorris M Bailey

By Dorris M.Bailey/LK04
6/9/2005

FILE COPY
South Coast Air Quality Management District
Certified Copy

SOUTH COAST AIR QUALITY MANAGEMENT DISTRICT
21865 East Copley Drive, Diamond Bar, CA 91765

Permit No.
F76003
A/N 443439

PERMIT TO OPERATE

This initial permit must be renewed ANNUALLY unless the equipment is moved, or changes ownership.
If the billing for the annual renewal fee (Rule 301.f) is not received by the expiration date, contact the District.

ID 144423

Legal Owner
or Operator: PRC-DESOTO INTERNATIONAL INC
P O BOX 1800
GLENDALE, CA 91209

Equipment Location: 5430 SAN FERNANDO RD, GLENDALE, CA 91203

Equipment Description :

PRODUCT FILLING STATION 4B.

Conditions :

1. OPERATION OF THIS EQUIPMENT SHALL BE CONDUCTED IN ACCORDANCE WITH ALL DATA AND SPECIFICATIONS SUBMITTED WITH THE APPLICATION UNDER WHICH THIS PERMIT IS ISSUED UNLESS OTHERWISE NOTED BELOW.

2. THIS EQUIPMENT SHALL BE PROPERLY MAINTAINED AND KEPT IN GOOD OPERATING CONDITION AT ALL TIMES.

3. ADHESIVE/SEALANT ACCELERATOR/BASE PRODUCTS, POLYSULFIDE SEALANTS AND OTHER PRODUCTS PROCESSED IN THE FOUR CURING OVENS, THE THREE VERSATORS, AND THE SIX PRODUCT FILLING STATIONS SHALL NOT CONTAIN MORE THAN 300,000 POUNDS OF VOLATILE ORGANIC COMPOUNDS IN ANY ONE YEAR.

4. RECORDS SHALL BE MAINTAINED TO PROVE COMPLIANCE WITH CONDITION NO.3. THE RECORDS SHALL BE KEPT IN A FORMAT APPROVED IN WRITING BY THE DISTRICT. THE RECORDS SHALL BE RETAINED FOR AT LEAST TWO YEARS AND MADE AVAILABLE TO DISTRICT PERSONNEL UPON REQUEST.

FILE COPY
South Coast Air Quality Management District
Certified Copy

PERMIT TO OPERATE

CONTINUATION OF PERMIT TO OPERATE

NOTICE

IN ACCORDANCE WITH RULE 206, THIS PERMIT TO OPERATE OR COPY SHALL BE POSTED ON OR WITHIN 8 METERS OF THE EQUIPMENT.

THIS PERMIT DOES NOT AUTHORIZE THE EMISSION OF AIR CONTAMINANTS IN EXCESS OF THOSE ALLOWED BY DIVISION 26 OF THE HEALTH AND SAFETY CODE OF THE STATE OF CALIFORNIA OR THE RULES OF THE AIR QUALITY MANAGEMENT DISTRICT. THIS PERMIT CANNOT BE CONSIDERED AS PERMISSION TO VIOLATE EXISTING LAWS, ORDINANCES, REGULATIONS OR STATUES OF OTHER GOVERNMENT AGENCIES.

EXECUTIVE OFFICER

Dorris M Bailey

By Dorris M.Bailey/LK04

6/9/2005

FILE COPY
South Coast Air Quality Management District
Certified Copy

SOUTH COAST AIR QUALITY MANAGEMENT DISTRICT
21865 East Copley Drive, Diamond Bar, CA 91765

Permit No.
F75996
A/N 443440

PERMIT TO OPERATE

This initial permit must be renewed ANNUALLY unless the equipment is moved, or changes ownership.
If the billing for the annual renewal fee (Rule 301.f) is not received by the expiration date, contact the District.

ID 144423

Legal Owner
or Operator: PRC-DESOTO INTERNATIONAL INC
P O BOX 1800
GLENDALE, CA 91209

Equipment Location: 5430 SAN FERNANDO RD, GLENDALE, CA 91203

Equipment Description :

PRODUCT FILLING STATION 4C.

Conditions :

1. OPERATION OF THIS EQUIPMENT SHALL BE CONDUCTED IN ACCORDANCE WITH ALL DATA AND SPECIFICATIONS SUBMITTED WITH THE APPLICATION UNDER WHICH THIS PERMIT IS ISSUED UNLESS OTHERWISE NOTED BELOW.

2. THIS EQUIPMENT SHALL BE PROPERLY MAINTAINED AND KEPT IN GOOD OPERATING CONDITION AT ALL TIMES.

3. ADHESIVE/SEALANT ACCELERATOR/BASE PRODUCTS, POLYSULFIDE SEALANTS AND OTHER PRODUCTS PROCESSED IN THE FOUR CURING OVENS, THE THREE VERSATORS, AND THE SIX PRODUCT FILLING STATIONS SHALL NOT CONTAIN MORE THAN 300,000 POUNDS OF VOLATILE ORGANIC COMPOUNDS IN ANY ONE YEAR.

4. RECORDS SHALL BE MAINTAINED TO PROVE COMPLIANCE WITH CONDITION NO.3. THE RECORDS SHALL BE KEPT IN A FORMAT APPROVED IN WRITING BY THE DISTRICT. THE RECORDS SHALL BE RETAINED FOR AT LEAST TWO YEARS AND MADE AVAILABLE TO DISTRICT PERSONNEL UPON REQUEST.

FILE COPY
South Coast Air Quality Management District
Certified Copy

PERMIT TO OPERATE

CONTINUATION OF PERMIT TO OPERATE

NOTICE

IN ACCORDANCE WITH RULE 206, THIS PERMIT TO OPERATE OR COPY SHALL BE POSTED ON OR WITHIN 8 METERS OF THE EQUIPMENT.

THIS PERMIT DOES NOT AUTHORIZE THE EMISSION OF AIR CONTAMINANTS IN EXCESS OF THOSE ALLOWED BY DIVISION 26 OF THE HEALTH AND SAFETY CODE OF THE STATE OF CALIFORNIA OR THE RULES OF THE AIR QUALITY MANAGEMENT DISTRICT. THIS PERMIT CANNOT BE CONSIDERED AS PERMISSION TO VIOLATE EXISTING LAWS, ORDINANCES, REGULATIONS OR STATUES OF OTHER GOVERNMENT AGENCIES.

EXECUTIVE OFFICER

Dorris M Bailey

By Dorris M.Bailey/LK04
6/9/2005

FILE COPY
South Coast Air Quality Management District
Certified Copy

SOUTH COAST AIR QUALITY MANAGEMENT DISTRICT
21865 East Copley Drive, Diamond Bar, CA 91765

Permit No.
F76005
A/N 443441

PERMIT TO OPERATE

This initial permit must be renewed ANNUALLY unless the equipment is moved, or changes ownership.
If the billing for the annual renewal fee (Rule 301.f) is not received by the expiration date, contact the District.

ID 144423

Legal Owner
or Operator: PRC-DESOTO INTERNATIONAL INC
P O BOX 1800
GLENDALE, CA 91209

Equipment Location: 5430 SAN FERNANDO RD, GLENDALE, CA 91203

Equipment Description :

CURING OVEN NO. 1, 6'-0" W. X 10' -0" L. X 11' -0" H., STEAM-HEATED, 200,000 BTU PER HOUR.

Conditions :

1. OPERATION OF THIS EQUIPMENT SHALL BE CONDUCTED IN ACCORDANCE WITH ALL DATA AND SPECIFICATIONS SUBMITTED WITH THE APPLICATION UNDER WHICH THIS PERMIT IS ISSUED UNLESS OTHERWISE NOTED BELOW.

2. THIS EQUIPMENT SHALL BE PROPERLY MAINTAINED AND KEPT IN GOOD OPERATING CONDITION AT ALL TIMES.

3. ADHESIVE/SEALANT ACCELERATOR/BASE PRODUCTS, POLYSULFIDE SEALANTS AND OTHER PRODUCTS PROCESSED IN THE FOUR CURING OVENS, THE THREE VERSATORS, AND THE SIX PRODUCT FILLING STATIONS SHALL NOT CONTAIN MORE THAN 300,000 POUNDS OF VOLATILE ORGANIC COMPOUNDS IN ANY ONE YEAR.

4. RECORDS SHALL BE MAINTAINED TO PROVE COMPLIANCE WITH CONDITION NO.3. THE RECORDS SHALL BE KEPT IN A FORMAT APPROVED IN WRITING BY THE DISTRICT. THE RECORDS SHALL BE RETAINED FOR AT LEAST TWO YEARS AND MADE AVAILABLE TO DISTRICT PERSONNEL UPON REQUEST.

FILE COPY
South Coast Air Quality Management District
Certified Copy

CONTINUATION OF PERMIT TO OPERATE

NOTICE

IN ACCORDANCE WITH RULE 206, THIS PERMIT TO OPERATE OR COPY SHALL BE POSTED ON OR WITHIN 8 METERS OF THE EQUIPMENT.

THIS PERMIT DOES NOT AUTHORIZE THE EMISSION OF AIR CONTAMINANTS IN EXCESS OF THOSE ALLOWED BY DIVISION 26 OF THE HEALTH AND SAFETY CODE OF THE STATE OF CALIFORNIA OR THE RULES OF THE AIR QUALITY MANAGEMENT DISTRICT. THIS PERMIT CANNOT BE CONSIDERED AS PERMISSION TO VIOLATE EXISTING LAWS, ORDINANCES, REGULATIONS OR STATUES OF OTHER GOVERNMENT AGENCIES.

EXECUTIVE OFFICER

Dorris M Bailey

By Dorris M.Bailey/LK04
6/9/2005

FILE COPY
South Coast Air Quality Management District
Certified Copy

SOUTH COAST AIR QUALITY MANAGEMENT DISTRICT
21865 East Copley Drive, Diamond Bar, CA 91765

PERMIT TO OPERATE

This initial permit must be renewed ANNUALLY unless the equipment is moved, or changes ownership.
If the billing for the annual renewal fee (Rule 301.f) is not received by the expiration date, contact the District.

ID 144423

Legal Owner
or Operator: PRC-DESOTO INTERNATIONAL INC
P O BOX 1800
GLENDALE, CA 91209

Equipment Location: 5430 SAN FERNANDO RD, GLENDALE, CA 91203

Equipment Description :

CURING OVEN NO. 2, 6' -0" W. X 10' -0" L. X 11' -0" H., STEAM-HEATED, 200,000 BTU PER HOUR.

Conditions :

1. OPERATION OF THIS EQUIPMENT SHALL BE CONDUCTED IN ACCORDANCE WITH ALL DATA AND SPECIFICATIONS SUBMITTED WITH THE APPLICATION UNDER WHICH THIS PERMIT IS ISSUED UNLESS OTHERWISE NOTED BELOW.

2. THIS EQUIPMENT SHALL BE PROPERLY MAINTAINED AND KEPT IN GOOD OPERATING CONDITION AT ALL TIMES.

3. ADHESIVE/SEALANT ACCELERATOR/BASE PRODUCTS, POLYSULFIDE SEALANTS AND OTHER PRODUCTS PROCESSED IN THE FOUR CURING OVENS, THE THREE VERSATORS, AND THE SIX PRODUCT FILLING STATIONS SHALL NOT CONTAIN MORE THAN 300,000 POUNDS OF VOLATILE ORGANIC COMPOUNDS IN ANY ONE YEAR.

4. RECORDS SHALL BE MAINTAINED TO PROVE COMPLIANCE WITH CONDITION NO.3. THE RECORDS SHALL BE KEPT IN A FORMAT APPROVED IN WRITING BY THE DISTRICT. THE RECORDS SHALL BE RETAINED FOR AT LEAST TWO YEARS AND MADE AVAILABLE TO DISTRICT PERSONNEL UPON REQUEST.

FILE COPY
South Coast Air Quality Management District
Certified Copy

PERMIT TO OPERATE

CONTINUATION OF PERMIT TO OPERATE

NOTICE

IN ACCORDANCE WITH RULE 206, THIS PERMIT TO OPERATE OR COPY SHALL BE POSTED ON OR WITHIN 8 METERS OF THE EQUIPMENT.

THIS PERMIT DOES NOT AUTHORIZE THE EMISSION OF AIR CONTAMINANTS IN EXCESS OF THOSE ALLOWED BY DIVISION 26 OF THE HEALTH AND SAFETY CODE OF THE STATE OF CALIFORNIA OR THE RULES OF THE AIR QUALITY MANAGEMENT DISTRICT. THIS PERMIT CANNOT BE CONSIDERED AS PERMISSION TO VIOLATE EXISTING LAWS, ORDINANCES, REGULATIONS OR STATUES OF OTHER GOVERNMENT AGENCIES.

EXECUTIVE OFFICER

Dorris M Bailey

By Dorris M.Bailey/LK04
6/9/2005

FILE COPY
South Coast Air Quality Management District
Certified Copy

SOUTH COAST AIR QUALITY MANAGEMENT DISTRICT
21865 East Copley Drive, Diamond Bar, CA 91765

Permit No.
F76007
A/N 443444

PERMIT TO OPERATE

This initial permit must be renewed ANNUALLY unless the equipment is moved, or changes ownership.
If the billing for the annual renewal fee (Rule 301.f) is not received by the expiration date, contact the District.

ID 144423

Legal Owner
or Operator: PRC-DESOTO INTERNATIONAL INC
P O BOX 1800
GLENDALE, CA 91209

Equipment Location: 5430 SAN FERNANDO RD, GLENDALE, CA 91203

Equipment Description :

CURING OVEN NO. 3, 6' -0" W. X 10' -0" L. X 11' -0" H., STEAM-HEATED, 200,000 BTU PER HOUR.

Conditions :

1. OPERATION OF THIS EQUIPMENT SHALL BE CONDUCTED IN ACCORDANCE WITH ALL DATA AND SPECIFICATIONS SUBMITTED WITH THE APPLICATION UNDER WHICH THIS PERMIT IS ISSUED UNLESS OTHERWISE NOTED BELOW.

2. THIS EQUIPMENT SHALL BE PROPERLY MAINTAINED AND KEPT IN GOOD OPERATING CONDITION AT ALL TIMES.

3. ADHESIVE/SEALANT ACCELERATOR/BASE PRODUCTS, POLYSULFIDE SEALANTS AND OTHER PRODUCTS PROCESSED IN THE FOUR CURING OVENS, THE THREE VERSATORS, AND THE SIX PRODUCT FILLING STATIONS SHALL NOT CONTAIN MORE THAN 300,000 POUNDS OF VOLATILE ORGANIC COMPOUNDS IN ANY ONE YEAR.

4. RECORDS SHALL BE MAINTAINED TO PROVE COMPLIANCE WITH CONDITION NO.3. THE RECORDS SHALL BE KEPT IN A FORMAT APPROVED IN WRITING BY THE DISTRICT. THE RECORDS SHALL BE RETAINED FOR AT LEAST TWO YEARS AND MADE AVAILABLE TO DISTRICT PERSONNEL UPON REQUEST.

FILE COPY
South Coast Air Quality Management District
Certified Copy

PERMIT TO OPERATE

CONTINUATION OF PERMIT TO OPERATE

NOTICE

IN ACCORDANCE WITH RULE 206, THIS PERMIT TO OPERATE OR COPY SHALL BE POSTED ON OR WITHIN 8 METERS OF THE EQUIPMENT.

THIS PERMIT DOES NOT AUTHORIZE THE EMISSION OF AIR CONTAMINANTS IN EXCESS OF THOSE ALLOWED BY DIVISION 26 OF THE HEALTH AND SAFETY CODE OF THE STATE OF CALIFORNIA OR THE RULES OF THE AIR QUALITY MANAGEMENT DISTRICT. THIS PERMIT CANNOT BE CONSIDERED AS PERMISSION TO VIOLATE EXISTING LAWS, ORDINANCES, REGULATIONS OR STATUES OF OTHER GOVERNMENT AGENCIES.

EXECUTIVE OFFICER

Dorris M Bailey

By Dorris M.Bailey/LK04
6/9/2005

FILE COPY
South Coast Air Quality Management District
Certified Copy

*SOUTH COAST AIR QUALITY MANAGEMENT DISTRICT
21865 East Copley Drive, Diamond Bar, CA 91765

PERMIT TO OPERATE

This initial permit must be renewed ANNUALLY unless the equipment is moved, or changes ownership.
If the billing for the annual renewal fee (Rule 301.f) is not received by the expiration date, contact the District.

ID 144423

Legal Owner
or Operator: PRC-DESOTO INTERNATIONAL INC
P O BOX 1800
GLENDALE, CA 91209

Equipment Location: 5430 SAN FERNANDO RD, GLENDALE, CA 91203

Equipment Description :

CURING OVEN NO. 4, 6' -0" W. X 10' -0" L. X 11' -0" H., STEAM-HEATED, 200,000 BTU PER HOUR.

Conditions :

1. OPERATION OF THIS EQUIPMENT SHALL BE CONDUCTED IN ACCORDANCE WITH ALL DATA AND SPECIFICATIONS SUBMITTED WITH THE APPLICATION UNDER WHICH THIS PERMIT IS ISSUED UNLESS OTHERWISE NOTED BELOW.

2. THIS EQUIPMENT SHALL BE PROPERLY MAINTAINED AND KEPT IN GOOD OPERATING CONDITION AT ALL TIMES.

3. ADHESIVE/SEALANT ACCELERATOR/BASE PRODUCTS, POLYSULFIDE SEALANTS AND OTHER PRODUCTS PROCESSED IN THE FOUR CURING OVENS, THE THREE VERSATORS, AND THE SIX PRODUCT FILLING STATIONS SHALL NOT CONTAIN MORE THAN 300,000 POUNDS OF VOLATILE ORGANIC COMPOUNDS IN ANY ONE YEAR.

4. RECORDS SHALL BE MAINTAINED TO PROVE COMPLIANCE WITH CONDITION NO.3. THE RECORDS SHALL BE KEPT IN A FORMAT APPROVED IN WRITING BY THE DISTRICT. THE RECORDS SHALL BE RETAINED FOR AT LEAST TWO YEARS AND MADE AVAILABLE TO DISTRICT PERSONNEL UPON REQUEST.

FILE COPY
South Coast Air Quality Management District
Certified Copy

PERMIT TO OPERATE

CONTINUATION OF PERMIT TO OPERATE

NOTICE

IN ACCORDANCE WITH RULE 206, THIS PERMIT TO OPERATE OR COPY SHALL BE POSTED ON OR WITHIN 8 METERS OF THE EQUIPMENT.

THIS PERMIT DOES NOT AUTHORIZE THE EMISSION OF AIR CONTAMINANTS IN EXCESS OF THOSE ALLOWED BY DIVISION 26 OF THE HEALTH AND SAFETY CODE OF THE STATE OF CALIFORNIA OR THE RULES OF THE AIR QUALITY MANAGEMENT DISTRICT. THIS PERMIT CANNOT BE CONSIDERED AS PERMISSION TO VIOLATE EXISTING LAWS, ORDINANCES, REGULATIONS OR STATUES OF OTHER GOVERNMENT AGENCIES.

EXECUTIVE OFFICER

Dorris M Bailey

By Dorris M.Bailey/LK04
6/9/2005

FILE COPY
South Coast Air Quality Management District
Certified Copy

SOUTH COAST AIR QUALITY MANAGEMENT DISTRICT
21865 East Copley Drive, Diamond Bar, CA 91765

Permit No.
F76009
A/N 443446

PERMIT TO OPERATE

This initial permit must be renewed ANNUALLY unless the equipment is moved, or changes ownership.
If the billing for the annual renewal fee (Rule 301.f) is not received by the expiration date, contact the District.

ID 144423

Legal Owner
or Operator: PRC-DESOTO INTERNATIONAL INC
P O BOX 1800
GLENDALE, CA 91209

Equipment Location: 5430 SAN FERNANDO RD, GLENDALE, CA 91203

Equipment Description :

SPRAY BOOTH, JBI, MODEL BDB-6, BENCH TYPE, 4'-0" W. X 5'-2" L. X 7'-0" H., WITH SIX 20" X 20" EXHAUST FILTERS AND ONE 1/2 HP EXHAUST FAN.

Conditions :

1. OPERATION OF THIS EQUIPMENT SHALL BE CONDUCTED IN ACCORDANCE WITH ALL DATA AND SPECIFICATIONS SUBMITTED WITH THE APPLICATION UNDER WHICH THIS PERMIT IS ISSUED UNLESS OTHERWISE NOTED BELOW.

2. THIS EQUIPMENT SHALL BE PROPERLY MAINTAINED AND KEPT IN GOOD OPERATING CONDITION AT ALL TIMES.

3. THIS SPRAY BOOTH SHALL NOT BE OPERATED UNLESS ALL EXHAUST AIR PASSES THROUGH FILTER MEDIA AT LEAST 2 INCHES THICK.

4. A GAUGE SHALL BE MAINTAINED TO INDICATE, IN INCHES OF WATER, THE STATIC PRESSURE DIFFERENTIAL ACROSS THE EXHAUST FILTERS. IN OPERATION, THE PRESSURE DIFFERENTIAL SHALL NOT EXCEED 0.25 INCH OF WATER.

5. THIS EQUIPMENT SHALL BE OPERATED IN COMPLIANCE WITH RULES 1107 AND 1171.

6. THE TOTAL QUANTITY OF VOLATILE ORGANIC COMPOUND (VOC) EMISSION FROM THE USE OF COATINGS, THINNERS, REDUCERS AND CLEANUP SOLVENT IN THIS EQUIPMENT SHALL NOT EXCEED 330 POUNDS IN ANY CALENDAR MONTH.

7. IN ADDITION TO THE RECORD KEEPING REQUIREMENTS IN RULE 109, THE OPERATOR SHALL KEEP ADEQUATE RECORDS FOR THIS EQUIPMENT TO VERIFY THE MONTHLY VOC EMISSIONS IN POUNDS AND THE VOC CONTENT OF EACH MATERIAL AS APPLIED (INCLUDING WATER AND EXEMPT COMPOUNDS).

8. COATINGS AND SOLVENTS USED AT THIS FACILITY SHALL NOT CONTAIN ANY COMPOUNDS IDENTIFIED AS CARCINOGENIC AIR CONTAMINANTS IN RULE 1401 AS AMENDED DECEMBER 7, 1990.

FILE COPY
South Coast Air Quality Management District
Certified Copy

CONTINUATION OF PERMIT TO OPERATE

9. MATERIAL SAFETY DATA SHEETS FOR ALL COATINGS AND SOLVENTS USED AT THIS FACILITY SHALL BE KEPT CURRENT AND MADE AVAILABLE TO DISTRICT PERSONNEL UPON REQUEST.

10. THE OPERATOR SHALL KEEP RECORDS IN ACCORDANCE WITH THE REQUIREMENTS OF RULE 109 (RECORDKEEPING FOR VOLATILE ORGANIC COMPOUND EMISSIONS). SUCH RECORDS SHALL BE RETAINED FOR A PERIOD OF THREE YEARS AND SHALL BE MADE AVAILABLE TO ANY DISTRICT REPRESENTATIVE UPON REQUEST.

11. WITHIN 14 CALENDAR DAYS AFTER THE END OF EACH MONTH, THE OPERATOR SHALL TOTAL AND RECORD VOC EMISSIONS FOR THE MONTH FROM ALL PERMITTED EQUIPMENT COVERED BY THE MONTHLY LIMIT. THE RECORD SHALL INCLUDE ANY PROCEDURES USED TO ACCOUNT FOR CONTROL DEVICE EFFICIENCIES AND/OR WASTE DISPOSAL. IT SHALL BE SIGNED AND CERTIFIED FOR ACCURACY BY THE HIGHEST RANKING MANAGEMENT OFFICIAL WITH RESPONSIBILITY FOR OPERATION OF EQUIPMENT SUBJECT TO THE PERMIT.

12. THE OPERATOR SHALL MAINTAIN A SINGLE LIST WHICH INCLUDES ONLY THE NAME AND ADDRESS OF EACH PERSON FROM WHOM THE FACILITY ACQUIRED VOC-CONTAINING MATERIAL REGULATED BY THE DISTRICT THAT WAS USED OR STORED AT THE FACILITY DURING THE PRECEDING 12 MONTHS.

13. THE OPERATOR SHALL RETAIN ALL PURCHASE INVOICES FOR ALL VOC-CONTAINING MATERIAL USED OR STORED AT THE FACILITY, AND ALL WASTE MANIFESTS FOR ALL WASTE VOC-CONTAINING MATERIAL REMOVED FROM THE FACILITY, FOR 36 MONTHS.

NOTICE

IN ACCORDANCE WITH RULE 206, THIS PERMIT TO OPERATE OR COPY SHALL BE POSTED ON OR WITHIN 8 METERS OF THE EQUIPMENT.

THIS PERMIT DOES NOT AUTHORIZE THE EMISSION OF AIR CONTAMINANTS IN EXCESS OF THOSE ALLOWED BY DIVISION 26 OF THE HEALTH AND SAFETY CODE OF THE STATE OF CALIFORNIA OR THE RULES OF THE AIR QUALITY MANAGEMENT DISTRICT. THIS PERMIT CANNOT BE CONSIDERED AS PERMISSION TO VIOLATE EXISTING LAWS, ORDINANCES, REGULATIONS OR STATUES OF OTHER GOVERNMENT AGENCIES.

EXECUTIVE OFFICER

Dorris M Bailey

By Dorris M.Bailey/LK04
6/9/2005

FILE COPY
South Coast Air Quality Management District
Certified Copy

SOUTH COAST AIR QUALITY MANAGEMENT DISTRICT
21865 East Copley Drive, Diamond Bar, CA 91765

Permit No.
F76010
A/N 443447

PERMIT TO OPERATE

This initial permit must be renewed ANNUALLY unless the equipment is moved, or changes ownership.
If the billing for the annual renewal fee (Rule 301.f) is not received by the expiration date, contact the District.

ID 144423

Legal Owner
or Operator: PRC-DESOTO INTERNATIONAL INC
P O BOX 1800
GLENDALE, CA 91209

Equipment Location: 5430 SAN FERNANDO RD, GLENDALE, CA 91203

Equipment Description :

INTERNAL COMBUSTION ENGINE, CUMMINS, 4 CYLINDERS, TURBOCHARGED, MODEL NO. 48T3.9-G2, 102 BHP, DIESEL-FUELED, DRIVING AN EMERGENCY ELECTRICAL GENERATOR.

Conditions :

1. OPERATION OF THIS EQUIPMENT SHALL BE CONDUCTED IN ACCORDANCE WITH ALL DATA AND SPECIFICATIONS SUBMITTED WITH THE APPLICATION UNDER WHICH THIS PERMIT IS ISSUED UNLESS OTHERWISE NOTED BELOW.

2. THIS EQUIPMENT SHALL BE PROPERLY MAINTAINED AND KEPT IN GOOD OPERATING CONDITION AT ALL TIMES.

3. A TIMER SHALL BE MAINTAINED TO INDICATE THE ENGINE ELAPSED OPERATING TIME.

4. THE OPERATING TIME OF THIS ENGINE SHALL NOT EXCEED 199 HOURS IN ANY ONE YEAR.

5. AN ENGINE OPERATING LOG LISTING THE DATE OF OPERATION, THE ELAPSED TIME, IN HOURS, AND THE REASON FOR OPERATION SHALL BE KEPT AND MAINTAINED ON FILE FOR A MINIMUM OF TWO YEARS AND MADE AVAILABLE TO DISTRICT PERSONNEL UPON REQUEST.

6. SULFUR CONTENT OF FUEL SUPPLED TO THE ENGINE SHALL NOT EXCEED 0.05 % BY WEIGHT.

FILE COPY
South Coast Air Quality Management District
Certified Copy

PERMIT TO OPERATE

CONTINUATION OF PERMIT TO OPERATE

NOTICE

IN ACCORDANCE WITH RULE 206, THIS PERMIT TO OPERATE OR COPY SHALL BE POSTED ON OR WITHIN 8 METERS OF THE EQUIPMENT.

THIS PERMIT DOES NOT AUTHORIZE THE EMISSION OF AIR CONTAMINANTS IN EXCESS OF THOSE ALLOWED BY DIVISION 26 OF THE HEALTH AND SAFETY CODE OF THE STATE OF CALIFORNIA OR THE RULES OF THE AIR QUALITY MANAGEMENT DISTRICT. THIS PERMIT CANNOT BE CONSIDERED AS PERMISSION TO VIOLATE EXISTING LAWS, ORDINANCES, REGULATIONS OR STATUES OF OTHER GOVERNMENT AGENCIES.

EXECUTIVE OFFICER

Dorris M Bailey

By Dorris M.Bailey/LK04
6/9/2005

FILE COPY
South Coast Air Quality Management District
Certified Copy

SOUTH COAST AIR QUALITY MANAGEMENT DISTRICT
21865 East Copley Drive, Diamond Bar, CA 91765

PERMIT TO OPERATE

Permit No.
F76004
A/N 443448

This initial permit must be renewed ANNUALLY unless the equipment is moved, or changes ownership.
If the billing for the annual renewal fee (Rule 301.f) is not received by the expiration date, contact the District.

ID 144423

Legal Owner
or Operator: PRC-DESOTO INTERNATIONAL INC
P O BOX 1800
GLENDALE, CA 91209

Equipment Location: 5430 SAN FERNANDO RD, GLENDALE, CA 91203

Equipment Description :

PASTE MIXER BB1, MOONEY MACHINE MANUFACTURING, INCORPORATED, TANK TYPE, 320 GALLON CAPACITY, 4'-2" DIA. X 4' -0" H., WITH A 50 H.P. STIRRER.

Conditions :

1. OPERATION OF THIS EQUIPMENT SHALL BE CONDUCTED IN ACCORDANCE WITH ALL DATA AND SPECIFICATIONS SUBMITTED WITH THE APPLICATION UNDER WHICH THIS PERMIT IS ISSUED UNLESS OTHERWISE NOTED BELOW.

2. THIS EQUIPMENT SHALL BE PROPERLY MAINTAINED AND KEPT IN GOOD OPERATING CONDITION AT ALL TIMES.

FILE COPY
South Coast Air Quality Management District
Certified Copy

PERMIT TO OPERATE

CONTINUATION OF PERMIT TO OPERATE

NOTICE

IN ACCORDANCE WITH RULE 206, THIS PERMIT TO OPERATE OR COPY SHALL BE POSTED ON OR WITHIN 8 METERS OF THE EQUIPMENT.

THIS PERMIT DOES NOT AUTHORIZE THE EMISSION OF AIR CONTAMINANTS IN EXCESS OF THOSE ALLOWED BY DIVISION 26 OF THE HEALTH AND SAFETY CODE OF THE STATE OF CALIFORNIA OR THE RULES OF THE AIR QUALITY MANAGEMENT DISTRICT. THIS PERMIT CANNOT BE CONSIDERED AS PERMISSION TO VIOLATE EXISTING LAWS, ORDINANCES, REGULATIONS OR STATUES OF OTHER GOVERNMENT AGENCIES.

EXECUTIVE OFFICER

Dorris M Bailey

By Dorris M.Bailey/LK04
6/9/2005

FILE COPY
South Coast Air Quality Management District
Certified Copy

SOUTH COAST AIR QUALITY MANAGEMENT DISTRICT
21865 East Copley Drive, Diamond Bar, CA 91765

PERMIT TO OPERATE

Permit No.
F75999
A/N 443449

This initial permit must be renewed ANNUALLY unless the equipment is moved, or changes ownership.
If the billing for the annual renewal fee (Rule 301.f) is not received by the expiration date, contact the District.

ID 144423

Legal Owner
or Operator: PRC-DESOTO INTERNATIONAL INC
P O BOX 1800
GLENDALE, CA 91209

Equipment Location: 5430 SAN FERNANDO RD, GLENDALE, CA 91203

Equipment Description :

PASTE MIXER BB2, MOONEY MACHINE MANUFACTURING, INCORPORATED, TANK TYPE, 320 GALLON CAPACITY, 4'-2" DIA. X 4' -0" H., WITH A 50 H.P. STIRRER.

Conditions :

1. OPERATION OF THIS EQUIPMENT SHALL BE CONDUCTED IN ACCORDANCE WITH ALL DATA AND SPECIFICATIONS SUBMITTED WITH THE APPLICATION UNDER WHICH THIS PERMIT IS ISSUED UNLESS OTHERWISE NOTED BELOW.

2. THIS EQUIPMENT SHALL BE PROPERLY MAINTAINED AND KEPT IN GOOD OPERATING CONDITION AT ALL TIMES.

FILE COPY
South Coast Air Quality Management District
Certified Copy

CONTINUATION OF PERMIT TO OPERATE

NOTICE

IN ACCORDANCE WITH RULE 206, THIS PERMIT TO OPERATE OR COPY SHALL BE POSTED ON OR WITHIN 8 METERS OF THE EQUIPMENT.

THIS PERMIT DOES NOT AUTHORIZE THE EMISSION OF AIR CONTAMINANTS IN EXCESS OF THOSE ALLOWED BY DIVISION 26 OF THE HEALTH AND SAFETY CODE OF THE STATE OF CALIFORNIA OR THE RULES OF THE AIR QUALITY MANAGEMENT DISTRICT. THIS PERMIT CANNOT BE CONSIDERED AS PERMISSION TO VIOLATE EXISTING LAWS, ORDINANCES, REGULATIONS OR STATUES OF OTHER GOVERNMENT AGENCIES.

EXECUTIVE OFFICER

Dorris M Bailey

By Dorris M.Bailey/LK04
6/9/2005

FILE COPY
South Coast Air Quality Management District
Certified Copy

SOUTH COAST AIR QUALITY MANAGEMENT DISTRICT
21865 East Copley Drive, Diamond Bar, CA 91765

PERMIT TO OPERATE

This initial permit must be renewed ANNUALLY unless the equipment is moved, or changes ownership.
If the billing for the annual renewal fee (Rule 301.f) is not received by the expiration date, contact the District.

ID 144423

Legal Owner
or Operator: PRC-DESOTO INTERNATIONAL INC
P O BOX 1800
GLENDALE, CA 91209

Equipment Location: 5430 SAN FERNANDO RD, GLENDALE, CA 91203

Equipment Description :

PASTE MIXER BB3, MOONEY MACHINE MANUFACTURING, INCORPORATED, TANK TYPE, 320 GALLON CAPACITY, 4'-2" DIA. X 4' -0" H., WITH A 50 H.P. STIRRER.

Conditions :

1. OPERATION OF THIS EQUIPMENT SHALL BE CONDUCTED IN ACCORDANCE WITH ALL DATA AND SPECIFICATIONS SUBMITTED WITH THE APPLICATION UNDER WHICH THIS PERMIT IS ISSUED UNLESS OTHERWISE NOTED BELOW.

2. THIS EQUIPMENT SHALL BE PROPERLY MAINTAINED AND KEPT IN GOOD OPERATING CONDITION AT ALL TIMES.

FILE COPY
South Coast Air Quality Management District
Certified Copy

CONTINUATION OF PERMIT TO OPERATE

NOTICE

IN ACCORDANCE WITH RULE 206, THIS PERMIT TO OPERATE OR COPY SHALL BE POSTED ON OR WITHIN 8 METERS OF THE EQUIPMENT.

THIS PERMIT DOES NOT AUTHORIZE THE EMISSION OF AIR CONTAMINANTS IN EXCESS OF THOSE ALLOWED BY DIVISION 26 OF THE HEALTH AND SAFETY CODE OF THE STATE OF CALIFORNIA OR THE RULES OF THE AIR QUALITY MANAGEMENT DISTRICT. THIS PERMIT CANNOT BE CONSIDERED AS PERMISSION TO VIOLATE EXISTING LAWS, ORDINANCES, REGULATIONS OR STATUES OF OTHER GOVERNMENT AGENCIES.

EXECUTIVE OFFICER

Dorris M Bailey

By Dorris M.Bailey/LK04
6/9/2005

~~FILE COPY~~
South Coast Air Quality Management District
Certified Copy

PERMIT TO OPERATE

This initial permit must be renewed ANNUALLY unless the equipment is moved, or changes ownership.
If the billing for the annual renewal fee (Rule 301.f) is not received by the expiration date, contact the District.

ID 144423

Legal Owner
or Operator: PRC-DESOTO INTERNATIONAL INC
P O BOX 1800
GLENDALE, CA 91209

Equipment Location: 5430 SAN FERNANDO RD, GLENDALE, CA 91203

Equipment Description :

INTERNAL COMBUSTION ENGINE, CUMMINS, 4 CYLINDERS, TURBOCHARGED, MODEL NO. 48T3.9-G2, 102 BHP, DIESEL-FUELED, DRIVING AN EMERGENCY ELECTRICAL GENERATOR.

Conditions :

1. OPERATION OF THIS EQUIPMENT SHALL BE CONDUCTED IN ACCORDANCE WITH ALL DATA AND SPECIFICATIONS SUBMITTED WITH THE APPLICATION UNDER WHICH THIS PERMIT IS ISSUED UNLESS OTHERWISE NOTED BELOW.

2. THIS EQUIPMENT SHALL BE PROPERLY MAINTAINED AND KEPT IN GOOD OPERATING CONDITION AT ALL TIMES.

3. THIS ENGINE SHALL NOT OPERATE MORE THAN 200 HOURS IN ANY ONE YEAR, WHICH INCLUDES NO MORE THAN 20 HOURS IN ANY ONE YEAR FOR MAINTENANCE AND TESTING PURPOSES.

4. AN OPERATIONAL NON-RESETTABLE TOTALIZING TIME METER SHALL BE INSTALLED AND MAINTAINED TO INDICATE THE ENGINE ELAPSED OPERATING TIME.

5. THE OPERATION OF THE ENGINE BEYOND THE 20 HOURS PER YEAR ALLOTTED FOR ENGINE MAINTENANCE AND TESTING SHALL BE ALLOWED ONLY IN THE EVENT OF A LOSS OF GRID POWER OR UP TO 30 MINUTES PRIOR TO A ROTATING OUTAGE, PROVIDED THAT THE ELECTRICAL GRID OPERATOR OR ELECTRIC UTILITY HAS ORDERED ROTATING OUTAGES IN THE CONTROL AREA WHERE THE ENGINE IS LOCATED OR HAS INDICATED THAT IT EXPECTS TO ISSUE SUCH AN ORDER AT A CERTAIN TIME, AND THE ENGINE IS LOCATED IN A UTILITY SERVICE BLOCK THAT IS SUBJECT TO THE ROTATING OUTAGE. ENGINE OPERATION SHALL BE TERMINATED IMMEDIATELY AFTER THE UTILITY DISTRIBUTION COMPANY ADVISES THAT A ROTATING OUTAGE IS NO LONGER IMMINENT OR IN EFFECT.

6. THIS ENGINE SHALL NOT BE USED AS PART OF A DEMAND RESPONSE PROGRAM USING INTERRUPTIBLE SERVICE CONTRACT IN WHICH A FACILITY RECEIVES A PAYMENT OR REDUCED RATES IN RETURN FOR REDUCING ITS ELECTRIC LOAD ON THE GRID WHEN REQUESTED TO SO BY THE UTILITY OR THE GRID OPERATOR.

7. AN ENGINE OPERATING LOG SHALL BE MAINTAINED WHICH ON A MONTHLY BASIS SHALL LIST ALL ENGINE OPERATIONS IN EACH OF THE FOLLOWING AREAS:

FILE COPY
South Coast Air Quality Management District
Certified Copy

PERMIT TO OPERATE

A. EMERGENCY USE HOURS OF OPERATION
B. MAINTENANCE AND TESTING HOURS
C. OTHER OPERATING HOURS (DESCRIBE THE REASON FOR OPERATION)
IN ADDITION, EACH TIME THE ENGINE IS STARTED MANUALLY, THE LOG SHALL INCLUDE THE DATE OF OPERATION AND THE TIMER READING IN HOURS AT THE BEGINNING AND END OF OPERATION THE LOG SHALL BE KEPT FOR A MINIMUM OF THREE CALENDAR YEARS PRIOR TO THE CURRENT YEAR AND MADE AVAILABLE TO DISTRICT PERSONNEL UPON REQUEST. THE TOTAL HOURS OF OPERATION FOR THE PREVIOUS CALENDAR YEAR SHALL BE RECORDED SOMETIME DURING THE FIRST 15 DAYS OF JANUARY OF EACH YEAR.

8. THE OPERATOR SHALL COMPLY WITH ALL APPLICABLE REQUIREMENTS OF RULES 431.2 AND 1470.

THIS PERMIT TO OPERATE R-F76010 SUPERSEDES PERMIT TO OPERATE F76010 ISSUED 6/9/2005

NOTICE

IN ACCORDANCE WITH RULE 206, THIS PERMIT TO OPERATE OR COPY SHALL BE POSTED ON OR WITHIN 8 METERS OF THE EQUIPMENT.

THIS PERMIT DOES NOT AUTHORIZE THE EMISSION OF AIR CONTAMINANTS IN EXCESS OF THOSE ALLOWED BY DIVISION 26 OF THE HEALTH AND SAFETY CODE OF THE STATE OF CALIFORNIA OR THE RULES OF THE AIR QUALITY MANAGEMENT DISTRICT. THIS PERMIT CANNOT BE CONSIDERED AS PERMISSION TO VIOLATE EXISTING LAWS, ORDINANCES, REGULATIONS OR STATUTES OF OTHER GOVERNMENT AGENCIES.

EXECUTIVE OFFICER

By Dorris M.Bailey/LK04
5/29/2007

FILE COPY
South Coast Air Quality Management District
Certified Copy

PERMIT TO OPERATE

This initial permit must be renewed ANNUALLY unless the equipment is moved, or changes ownership.
If the billing for the annual renewal fee (Rule 301.f) is not received by the expiration date, contact the District.

ID 144423

Legal Owner
or Operator: PRC-DESOTO INTERNATIONAL INC
P O BOX 1800
GLENDALE, CA 91209

Equipment Location: 5430 SAN FERNANDO RD, GLENDALE, CA 91203

Equipment Description :

INTERNAL COMBUSTION ENGINE, CUMMINS, 4 CYLINDERS, TURBOCHARGED, MODEL NO. 48T3.9-G2, 102 BHP, DIESEL-FUELED, DRIVING AN EMERGENCY ELECTRICAL GENERATOR.

Conditions :

1. OPERATION OF THIS EQUIPMENT SHALL BE CONDUCTED IN ACCORDANCE WITH ALL DATA AND SPECIFICATIONS SUBMITTED WITH THE APPLICATION UNDER WHICH THIS PERMIT IS ISSUED UNLESS OTHERWISE NOTED BELOW.

2. THIS EQUIPMENT SHALL BE PROPERLY MAINTAINED AND KEPT IN GOOD OPERATING CONDITION AT ALL TIMES.

3. THIS ENGINE SHALL NOT OPERATE MORE THAN 200 HOURS IN ANY ONE YEAR, WHICH INCLUDES NO MORE THAN 20 HOURS IN ANY ONE YEAR FOR MAINTENANCE AND TESTING PURPOSES.

4. AN OPERATIONAL NON-RESETTABLE TOTALIZING TIME METER SHALL BE INSTALLED AND MAINTAINED TO INDICATE THE ENGINE ELAPSED OPERATING TIME.

5. THE OPERATION OF THE ENGINE BEYOND THE 20 HOURS PER YEAR ALLOTTED FOR ENGINE MAINTENANCE AND TESTING SHALL BE ALLOWED ONLY IN THE EVENT OF A LOSS OF GRID POWER OR UP TO 30 MINUTES PRIOR TO A ROTATING OUTAGE, PROVIDED THAT THE ELECTRICAL GRID OPERATOR OR ELECTRIC UTILITY HAS ORDERED ROTATING OUTAGES IN THE CONTROL AREA WHERE THE ENGINE IS LOCATED OR HAS INDICATED THAT IT EXPECTS TO ISSUE SUCH AN ORDER AT A CERTAIN TIME, AND THE ENGINE IS LOCATED IN A UTILITY SERVICE BLOCK THAT IS SUBJECT TO THE ROTATING OUTAGE. ENGINE OPERATION SHALL BE TERMINATED IMMEDIATELY AFTER THE UTILITY DISTRIBUTION COMPANY ADVISES THAT A ROTATING OUTAGE IS NO LONGER IMMINENT OR IN EFFECT.

6. THIS ENGINE SHALL NOT BE USED AS PART OF A DEMAND RESPONSE PROGRAM USING INTERRUPTIBLE SERVICE CONTRACT IN WHICH A FACILITY RECEIVES A PAYMENT OR REDUCED RATES IN RETURN FOR REDUCING ITS ELECTRIC LOAD ON THE GRID WHEN REQUESTED TO SO BY THE UTILITY OR THE GRID OPERATOR.

7. AN ENGINE OPERATING LOG SHALL BE MAINTAINED WHICH ON A MONTHLY BASIS SHALL LIST ALL ENGINE OPERATIONS IN EACH OF THE FOLLOWING AREAS:

FILE COPY
South Coast Air Quality Management District
Certified Copy

PERMIT TO OPERATE

A. EMERGENCY USE HOURS OF OPERATION
B. MAINTENANCE AND TESTING HOURS
C. OTHER OPERATING HOURS (DESCRIBE THE REASON FOR OPERATION)
IN ADDITION, EACH TIME THE ENGINE IS STARTED MANUALLY, THE LOG SHALL INCLUDE THE DATE OF OPERATION AND THE TIMER READING IN HOURS AT THE BEGINNING AND END OF OPERATION THE LOG SHALL BE KEPT FOR A MINIMUM OF THREE CALENDAR YEARS PRIOR TO THE CURRENT YEAR AND MADE AVAILABLE TO DISTRICT PERSONNEL UPON REQUEST. THE TOTAL HOURS OF OPERATION FOR THE PREVIOUS CALENDAR YEAR SHALL BE RECORDED SOMETIME DURING THE FIRST 15 DAYS OF JANUARY OF EACH YEAR.

8. THE OPERATOR SHALL COMPLY WITH ALL APPLICABLE REQUIREMENTS OF RULES 431.2 AND 1470.

THIS PERMIT TO OPERATE R-F76010 SUPERSEDES PERMIT TO OPERATE F76010 ISSUED 6/9/2005

NOTICE

IN ACCORDANCE WITH RULE 206, THIS PERMIT TO OPERATE OR COPY SHALL BE POSTED ON OR WITHIN 8 METERS OF THE EQUIPMENT.

THIS PERMIT DOES NOT AUTHORIZE THE EMISSION OF AIR CONTAMINANTS IN EXCESS OF THOSE ALLOWED BY DIVISION 26 OF THE HEALTH AND SAFETY CODE OF THE STATE OF CALIFORNIA OR THE RULES OF THE AIR QUALITY MANAGEMENT DISTRICT. THIS PERMIT CANNOT BE CONSIDERED AS PERMISSION TO VIOLATE EXISTING LAWS, ORDINANCES, REGULATIONS OR STATUTES OF OTHER GOVERNMENT AGENCIES.

EXECUTIVE OFFICER

By Dorris M.Bailey/LK04
5/29/2007

FILE COPY
South Coast Air Quality Management District
Certified Copy

SOUTH COAST AIR QUALITY MANAGEMENT DISTRICT

PERMIT to OPERATE

9150 FLAIR DRIVE, EL MONTE, CALIFORNIA 91731

M 27079

Operation under this permit must be conducted in compliance with all information included with the initial application and the initial permit conditions. The equipment must be properly maintained and kept in good operating condition at all times. In accordance with Rule 206, this Permit to Operate or copy must be posted on or within 6 meters of equipment.

APP. NO. C-41144

LEGAL OWNER OR OPERATOR: SEMCO, DIVISION OF PRODUCTS RESEARCH & CHEM. CORP.

EQUIPMENT LOCATED AT: 5454 SAN FERNANDO ROAD GLENDALE, CALIFORNIA

EQUIPMENT DESCRIPTION AND CONDITIONS:

STORAGE TANK FS-50, 3'-9" DIA. X 12'-0" L.

CONDITIONS

THIS TANK MUST NOT BE USED TO STORE A PETROLEUM DISTILLATE HAVING A REID VAPOR PRESSURE OF 3.9 POUNDS OR GREATER.

This initial permit must be renewed by unless the equipment is moved, or changes ownership. If billing for annual renewal fee (Rule 301.f) not received by expiration date, contact office above.

This permit does not authorize the emission of air contaminants in excess of those allowed by Division 26 of the Health and Safety Code of the State of California or the Rules of the Air Quality Management District. This permit cannot be considered as permission to violate existing laws, ordinances, regulations or statutes of other government agencies.

EXECUTIVE OFFICER

BY

DATE

VOID UNLESS VALIDATED

South Coast Air Quality Management District
Certified Copy

76P235M-REV. 2-81

SOUTH COAST AIR QUALITY MANAGEMENT DISTRICT

PERMIT to OPERATE

9150 FLAIR DRIVE EL MONTE CALIFORNIA 91731

M 31806

Operation under this permit must be conducted in compliance with all information included with the initial application and the initial permit conditions The equipment must be properly maintained and kept in good operating condition at all times In accordance with Rule 206, this Permit to Operate or copy must be posted on or within 8 meters of equipment

LEGAL OWNER OR OPERATOR: SEMCO, INC.
823 MILFORD STREET
GLENDALE, CALIFORNIA

APPL. NO. 108192

EQUIPMENT LOCATED AT

EQUIPMENT DESCRIPTION AND CONDITIONS

STORAGE TANK NO. 2, 5'-3" DIA. X 6'-3" H., 1000 GALLONS CAPACITY.

-CONDITION-

STORAGE TANK MUST NOT BE FILLED WITH MORE THAN 1000 GALS. PER DAY OR 1,1,1-TRICHLOROETHANE.

South Coast Air Quality Management District
Certified Copy

FILE COPY

This initial permit must be renewed by 05/10/84 unless the equipment is moved or changes ownership If billing for annual renewal fee (Rule 301 f) not received by expiration date contact office above

This permit does not authorize the emission of air contaminants in excess of those allowed by Division 26 of the Health and Safety Code of the State of California or the Rules of the Air Quality Management District This permit cannot be considered as permission to violate existing laws, ordinances, regulations or statutes of other government agencies

XXXXXXXXXX

VOID UNLESS VALIDATED

EXECUTIVE OFFICER

VIRGINIA MOY

BY

07/15/83

DATE

76P235M REV 2 81

SOUTH COAST AIR QUALITY MANAGEMENT DISTRICT
21865 East Copley Drive, Diamond Bar, CA 91765

PERMIT TO OPERATE

Permit No.
D80503
A/N 286164
Page 1

This initial permit must be renewed ANNUALLY unless the equipment is moved, or changes ownership.
If the billing for annual renewal fee (Rule 301.f) is not received by the expiration date, contact the District.

Legal Owner or Operator: COURTAULDS AEROSPACE
5454 SAN FERNANDO RD
GLENDALE, CA 91203-1521

ID 024473

Equipment Location: 5454 SAN FERNANDO RD, GLENDALE, CA 91203-1521

Equipment Description:

PRODUCT FILLING STATION 6A

Conditions:

1. OPERATION OF THIS EQUIPMENT SHALL BE CONDUCTED IN ACCORDANCE WITH ALL DATA AND SPECIFICATIONS SUBMITTED WITH THE APPLICATION UNDER WHICH THIS PERMIT IS ISSUED UNLESS OTHERWISE NOTED BELOW.

2. THIS EQUIPMENT SHALL BE PROPERLY MAINTAINED AND KEPT IN GOOD OPERATING CONDITION AT ALL TIMES.

3. ADHESIVE/SEALANT ACCELERATOR/BASE PRODUCTS, POLYSULFIDE SEALANTS AND OTHER PRODUCTS PROCESSED IN THE FOUR CURING OVENS, THE THREE VERSATORS, AND THE SIX PRODUCT FILLING STATIONS SHALL NOT CONTAIN MORE THAN 300,000 POUNDS OF VOLATILE ORGANIC COMPOUNDS IN ANY ONE YEAR.

4. RECORDS SHALL BE MAINTAINED TO PROVE COMPLIANCE WITH CONDITION NO. 3. THE RECORDS SHALL BE KEPT IN A FORMAT APPROVED IN WRITING BY THE DISTRICT. THE RECORDS SHALL BE RETAINED FOR AT LEAST TWO YEARS AND MADE AVAILABLE TO DISTRICT PERSONNEL UPON REQUEST.

South Coast Air Quality Management District
Certified Copy
FILE COPY

PERMIT TO OPERATE

CONTINUATION OF PERMIT TO OPERATE

NOTICE

IN ACCORDANCE WITH RULE 206, THIS PERMIT TO OPERATE OR COPY SHALL BE POSTED ON OR WITHIN 8 METERS OF THE EQUIPMENT.

THIS PERMIT DOES NOT AUTHORIZE THE EMISSION OF AIR CONTAMINANTS IN EXCESS OF THOSE ALLOWED BY DIVISION 26 OF THE HEALTH AND SAFETY CODE OF THE STATE OF CALIFORNIA OR THE RULES OF THE AIR QUALITY MANAGEMENT DISTRICT. THIS PERMIT CANNOT BE CONSIDERED AS PERMISSION TO VIOLATE EXISTING LAWS, ORDINANCES, REGULATIONS OR STATUTES OF OTHER GOVERNMENT AGENCIES.

EXECUTIVE OFFICER

Dorris M Bailey

By Dorris M. Bailey/bcw
2/10/1994

South Coast Air Quality Management District
Certified Copy
FILE COPY

SOUTH COAST AIR QUALITY MANAGEMENT DISTRICT
21865 East Copley Drive, Diamond Bar, CA 91765

Permit No.
D80504
A/N 286165

PERMIT TO OPERATE

This initial permit must be renewed ANNUALLY unless the equipment is moved, or changes ownership.
If the billing for annual renewal fee (Rule 301.f) is not received by the expiration date, contact the District.

Legal Owner or Operator: COURTAULDS AEROSPACE
5454 SAN FERNANDO RD
GLENDALE, CA 91203-1521

ID 024473

Equipment Location: 5454 SAN FERNANDO RD, GLENDALE, CA 91203-1521

Equipment Description:

PRODUCT FILLING STATION 6B

Conditions:

1. OPERATION OF THIS EQUIPMENT SHALL BE CONDUCTED IN ACCORDANCE WITH ALL DATA AND SPECIFICATIONS SUBMITTED WITH THE APPLICATION UNDER WHICH THIS PERMIT IS ISSUED UNLESS OTHERWISE NOTED BELOW.

2. THIS EQUIPMENT SHALL BE PROPERLY MAINTAINED AND KEPT IN GOOD OPERATING CONDITION AT ALL TIMES.

3. ADHESIVE/SEALANT ACCELERATOR/BASE PRODUCTS, POLYSULFIDE SEALANTS AND OTHER PRODUCTS PROCESSED IN THE FOUR CURING OVENS, THE THREE VERSATORS, AND THE SIX PRODUCT FILLING STATIONS SHALL NOT CONTAIN MORE THAN 300,000 POUNDS OF VOLATILE ORGANIC COMPOUNDS IN ANY ONE YEAR.

4. RECORDS SHALL BE MAINTAINED TO PROVE COMPLIANCE WITH CONDITION NO. 3. THE RECORDS SHALL BE KEPT IN A FORMAT APPROVED IN WRITING BY THE DISTRICT. THE RECORDS SHALL BE RETAINED FOR AT LEAST TWO YEARS AND MADE AVAILABLE TO DISTRICT PERSONNEL UPON REQUEST.

South Coast Air Quality Management District
Certified Copy

FILE COPY

SOUTH COAST AIR QUALITY MANAGEMENT DISTRICT
21865 East Copley Drive, Diamond Bar, CA 91765

PERMIT TO OPERATE

CONTINUATION OF PERMIT TO OPERATE

NOTICE

IN ACCORDANCE WITH RULE 206, THIS PERMIT TO OPERATE OR COPY SHALL BE POSTED ON OR WITHIN 8 METERS OF THE EQUIPMENT.

THIS PERMIT DOES NOT AUTHORIZE THE EMISSION OF AIR CONTAMINANTS IN EXCESS OF THOSE ALLOWED BY DIVISION 26 OF THE HEALTH AND SAFETY CODE OF THE STATE OF CALIFORNIA OR THE RULES OF THE AIR QUALITY MANAGEMENT DISTRICT. THIS PERMIT CANNOT BE CONSIDERED AS PERMISSION TO VIOLATE EXISTING LAWS, ORDINANCES, REGULATIONS OR STATUTES OF OTHER GOVERNMENT AGENCIES.

EXECUTIVE OFFICER

Dorris M. Bailey

By Dorris M. Bailey/bcw
2/10/1994

South Coast Air Quality Management District
Certified Copy

FILE COPY

SOUTH COAST AIR QUALITY MANAGEMENT DISTRICT

PERMIT to OPERATE

9150 FLAIR DRIVE EL MONTE CALIFORNIA 91731

ID NUMBER
9007211

Operation under this permit must be conducted in compliance with all information included with the initial application and the initial permit conditions The equipment must be properly maintained and kept in good operating condition at all times In accordance with Rule 206 this Permit to Operate or copy must be posted on or within 8 meters of equipment

LEGAL OWNER OR OPERATOR: SEMCO, A DIVISION OF PRODUCTS RESEARCH&CHEMICAL

EQUIPMENT LOCATED AT: 5454 SAN FERNANDO RD.
GLENDALE

EQUIPMENT DESCRIPTION AND CONDITIONS

GASOLINE STORAGE AND DISPENSING FACILITY
01 NOZZLES

SEMCO, A DIVISION OF PRODUCTS RESEARCH&C
5454 SAN FERNANDO RD.
GLENDALE CA 000091203

South Coast Air Quality Management District
Certified Copy

This initial permit must be renewed by 09-01-82 unless the equipment is moved or changes ownership If billing for annual renewal fee (Rule 301 f) not received by expiration date contact office above

This permit does not authorize the emission of air contaminants in excess of those allowed by Division 26 of the Health and Safety Code of the State of California or the Rules of the Air Quality Management District This permit cannot be considered as permission to violate existing laws, ordinances regulations or statutes of other government agencies

EXECUTIVE OFFICER

PERMIT PROCESSING
BY RULE 461

DATE 09-14-81

XXXXXXXXXXXXXXXXX TELEPHONE (213) 572-6116

76P234M 12/80

SOUTH COAST AIR QUALITY MANAGEMENT DISTRICT

PERMIT to OPERATE

9150 FLAIR DRIVE, EL MONTE, CALIFORNIA 91731

M 32950

Operation under this permit must be conducted in compliance with all information included with the initial application and the initial permit conditions. The equipment must be properly maintained and kept in good operating condition at all times. In accordance with Rule 206, this Permit to Operate or copy must be posted on or within 8 meters of equipment.

LEGAL OWNER OR OPERATOR: INTERNATIONAL POLYMER CORPORATION
5426 SAN FERNANDO ROAD
GLENDALE, CALIFORNIA

APPL. NO. C-41431

EQUIPMENT LOCATED AT:

EQUIPMENT DESCRIPTION AND CONDITIONS:

REACTOR V-9, JACKETED, 7'-6" DIA. X 13'-0" H., 3500 GALLONS CAPACITY, WITH A 20-H.P. AGITATOR AND A 5 H.P. VACUUM PUMP.

FILE COPY

This initial permit must be renewed by 11/16/83 unless the equipment is moved, or changes ownership If billing for annual renewal fee (Rule 301 f) not received by expiration date, contact office above

This permit does not authorize the emission of air contaminants in excess of those allowed by Division 26 of the Health and Safety Code of the State of California or the Rules of the Air Quality Management District. This permit cannot be considered as permission to violate existing laws, ordinances, regulations or statutes of other government agencies.

EXECUTIVE OFFICER

VIRGINIA MOY

BY

09/22/83

DATE

XXXXXXXXXX

AQMD VOID UNLESS VALIDATED

South Coast Air Quality Management District
Certified Copy

76P235M REV 2-81

SOUTH COAST AIR QUALITY MANAGEMENT DISTRICT

PERMIT to OPERATE

9150 FLAIR DRIVE, EL MONTE, CALIFORNIA 91731

M 32951

Operation under this permit must be conducted in compliance with all information included with the initial application and the initial permit conditions. The equipment must be properly maintained and kept in good operating condition at all times. In accordance with Rule 206, this Permit to Operate or copy must be posted on or within 8 meters of equipment.

LEGAL OWNER OR OPERATOR: INTERNATIONAL POLYMER CORPORATION
5426 SAN FERNANDO ROAD
GLENDALE, CALIFORNIA

EQUIPMENT LOCATED AT:

APPL. NO. C-41432

FILE COPY

EQUIPMENT DESCRIPTION AND CONDITIONS:

REACTOR V-8, JACKETED, 7'-6" DIA. X 13'-0" H., 3500 GALLONS CAPACITY, WITH A 20-H.P. AGITATOR AND A 5-H.P. VACUUM PUMP (COMMON).

This initial permit must be renewed by 11/16/83 *unless the equipment is moved, or changes ownership If billing for annual renewal fee* (Rule 301.f) not received by expiration date, contact office above

This permit does not authorize the emission of air contaminants in excess of those allowed by Division 26 of the Health and Safety Code of the State of California or the Rules of the Air Quality Management District. This permit cannot be considered as permission to violate existing laws, ordinances, regulations or statutes of other government agencies.

EXECUTIVE OFFICER

BY VIRGINIA MOY

DATE 09/22/83

XXXXXXXXXX

AQMD VOID UNLESS VALIDATED

South Coast Air Quality Management District
Certified Copy

76P235M-REV 2-81

SOUTH COAST AIR QUALITY MANAGEMENT DISTRICT

PERMIT to OPERATE

9150 FLAIR DRIVE, EL MONTE, CALIFORNIA 91731

M 32952

Operation under this permit must be conducted in compliance with all information included with the initial application and the initial permit conditions. The equipment must be properly maintained and kept in good operating condition at all times. In accordance with Rule 206, this Permit to Operate or copy must be posted on or within 8 meters of equipment.

LEGAL OWNER OR OPERATOR: INTERNATIONAL POLYMER CORPORATION
5426 SAN FERNANDO ROAD
GLENDALE, CALIFORNIA

EQUIPMENT LOCATED AT:

APPL. NO. C-41433

EQUIPMENT DESCRIPTION AND CONDITIONS:

REACTOR V-7, JACKETED, 7'-6" DIA. X 13'-0" H., 3500 GALLONS CAPACITY, WITH A 20-H.P. AGITATOR AND A 5-H.P. VACUUM PUMP (COMMON).

FILE COPY

This initial permit must be renewed by 11/16/83 unless the equipment is moved, or changes ownership If billing for annual renewal fee (Rule 301 f) not received by expiration date, contact office above.

This permit does not authorize the emission of air contaminants in excess of those allowed by Division 26 of the Health and Safety Code of the State of California or the Rules of the Air Quality Management District. This permit cannot be considered as permission to violate existing laws, ordinances, regulations or statutes of other government agencies.

EXECUTIVE OFFICER

VIRGINIA MOY

BY

09/22/83

XXXXXXXX

AQMD VOID UNLESS VALIDATED

South Coast Air Quality Management District DATE
Certified Copy

76P235M-REV. 2-81

SOUTH COAST AIR QUALITY MANAGEMENT DISTRICT

PERMIT to OPERATE

9150 FLAIR DRIVE, EL MONTE, CALIFORNIA 91731

M 32958

Operation under this permit must be conducted in compliance with all information included with the initial application and the initial permit conditions. The equipment must be properly maintained and kept in good operating condition at all times. In accordance with Rule 206, this Permit to Operate or copy must be posted on or within 8 meters of equipment.

LEGAL OWNER OR OPERATOR: INTERNATIONAL POLYMER CORPORATION
5426 SAN FERNANDO ROAD
GLENDALE, CALIFORNIA

APPL. NO. C-41498

EQUIPMENT LOCATED AT:

EQUIPMENT DESCRIPTION AND CONDITIONS:

REACTOR GL-2, JACKETED, 4'-6" DIA. X 7'-10" H., 500 GALLONS CAPACITY, WITH A 5 H.P. AGITATOR, A REFLUX CONDENSER AND ONE 5 H.P. VACUUM PUMP (COMMON).

FILE COPY

This initial permit must be renewed by 11/10/83 unless the equipment is moved, or changes ownership If billing for annual renewal fee (Rule 301.f) not received by expiration date, contact office above.

This permit does not authorize the emission of air contaminants in excess of those allowed by Division 26 of the Health and Safety Code of the State of California or the Rules of the Air Quality Management District. This permit cannot be considered as permission to violate existing laws, ordinances, regulations or statutes of other government agencies.

EXECUTIVE OFFICER

VIRGINIA MOY

BY

09/22/83

XXXXXXXXXX

AQMD VOID UNLESS VALIDATED

South Coast Air Quality Management District DATE
Certified Copy

76P235M.REV 4.81

SOUTH COAST AIR QUALITY MANAGEMENT DISTRICT

PERMIT to OPERATE

9150 FLAIR DRIVE, EL MONTE, CALIFORNIA 91731

M 32953

Operation under this permit must be conducted in compliance with all information included with the initial application and the initial permit conditions. The equipment must be properly maintained and kept in good operating condition at all times. In accordance with Rule 206, this Permit to Operate or copy must be posted on or within 8 meters of equipment.

LEGAL OWNER OR OPERATOR: INTERNATIONAL POLYMER CORPORATION
5426 SAN FERNANDO ROAD
GLENDALE, CALIFORNIA

APPL. NO. C-41434

EQUIPMENT LOCATED AT:

EQUIPMENT DESCRIPTION AND CONDITIONS:
REACTOR V-5, JACKETED, 7'-6" DIA. X 13'-0" H., 3500 GALLONS CAPACITY, WITH A 20-H.P. AGITATOR AND A 15 H.P. VACUUM PUMP (COMMON).

FILE COPY

This initial permit must be renewed by 11/16/83
(Rule 301 f) not received by expiration date, contact office above

unless the equipment is moved, or changes ownership If billing for annual renewal fee

This permit does not authorize the emission of air contaminants in excess of those allowed by Division 26 of the Health and Safety Code of the State of California or the Rules of the Air Quality Management District. This permit cannot be considered as permission to violate existing laws, ordinances, regulations or statutes of other government agencies.

EXECUTIVE OFFICER

VIRGINIA MOY

BY

09/22/83

DATE

XXXXXXXXXX

VOID UNLESS VALIDATED

South Coast Air Quality Management District
Certified Copy

76P235M-REV 2-81

SOUTH COAST AIR QUALITY MANAGEMENT DISTRICT

PERMIT to OPERATE

9150 FLAIR DRIVE, EL MONTE, CALIFORNIA 91731

M 32957

Operation under this permit must be conducted in compliance with all information included with the initial application and the initial permit conditions. The equipment must be properly maintained and kept in good operating condition at all times. In accordance with Rule 206, this Permit to Operate or copy must be posted on or within 8 meters of equipment.

LEGAL OWNER OR OPERATOR: INTERNATIONAL POLYMER CORPORATION
5426 SAN FERNANDO ROAD
GLENDALE, CALIFORNIA

APPL. NO. C-41438

EQUIPMENT LOCATED AT:

EQUIPMENT DESCRIPTION AND CONDITIONS:

REACTOR V-2, JACKETED, 5'-11" DIA. X 24'-0" H., 4500 GALLONS CAPACITY, WITH A 20-H.P. AGITATOR AND A 5 H.P. VACUUM PUMP (COMMON).

FILE COPY

This initial permit must be renewed by 11/16/83 unless the equipment is moved, or changes ownership If billing for annual renewal fee (Rule 301 f) not received by expiration date, contact office above.

This permit does not authorize the emission of air contaminants in excess of those allowed by Division 26 of the Health and Safety Code of the State of California or the Rules of the Air Quality Management District. This permit cannot be considered as permission to violate existing laws, ordinances, regulations or statutes of other government agencies.

EXECUTIVE OFFICER

BY VIRGINIA MOY

DATE 09/22/83

VOID UNLESS VALIDATED

South Coast Air Quality Management District
Certified Copy

76P235M-REV 2-81

SOUTH COAST AIR QUALITY MANAGEMENT DISTRICT

PERMIT to OPERATE

9150 FLAIR DRIVE, EL MONTE, CALIFORNIA 91731

M 32956

Operation under this permit must be conducted in compliance with all information included with the initial application and the initial permit conditions. The equipment must be properly maintained and kept in good operating condition at all times. In accordance with Rule 206, this Permit to Operate or copy must be posted on or within 8 meters of equipment.

LEGAL OWNER OR OPERATOR: INTERNATIONAL POLYMER CORPORATION
5426 SAN FERNANDO ROAD
GLENDALE, CALIFORNIA

APPL. NO. C-41437

EQUIPMENT LOCATED AT:

EQUIPMENT DESCRIPTION AND CONDITIONS:

REACTOR V-4, JACKETED, 7'-6" DIA. X 13'-0" H., 3500 GALLONS CAPACITY, WITH A 20 H.P. AGITATOR AND A 5 H.P. VACUUM PUMP.

FILE COPY

This initial permit must be renewed by 11/16/83 unless the equipment is moved, or changes ownership. If billing for annual renewal fee (Rule 301 f) not received by expiration date, contact office above

This permit does not authorize the emission of air contaminants in excess of those allowed by Division 26 of the Health and Safety Code of the State of California or the Rules of the Air Quality Management District. This permit cannot be considered as permission to violate existing laws, ordinances, regulations or statutes of other government agencies.

EXECUTIVE OFFICER

VIRGINIA MOY

BY

09/22/83

XXXXXXXXXX

AQMD VOID UNLESS VALIDATED

South Coast Air Quality Management District
Certified Copy

DATE

76P235M-REV. 2-81

76P26BM - 5-68

AIR POLLUTION CONTROL DISTRICT

~~211 South San Pedro Street~~ Los Angeles, Calif. 90013

PERMIT TO OPERATE

P36656

SECTOR WJ

Operation under this permit must be conducted in compliance with all data and specifications included with the application under which this permit is issued. The equipment must be properly maintained and kept in good operating condition at all times. In accordance with Rule 10(c), this Permit to Operate must be posted or accessible.

F

LEGAL OWNER OR OPERATOR: INTERNATIONAL POLYMER CORPORATION Appl. No. A-53627

EQUIPMENT LOCATED AT: 5426 SAN FERNANDO ROAD
GLENDALE, CALIFORNIA

EQUIPMENT DESCRIPTION AND CONDITIONS: SEALANT RESIN COOKING UNIT CONSISTING OF:

1. REACTOR, 5'-6" DIA. x 7'-1" H., STEAM JACKETED AND WITH A 10 H.P. AGITATOR.
2. VACUUM PUMP, KINNEY, SINGLE STAGE, MODEL KD-300.

THIS PERMIT BECOMES VOID UPON ANY CHANGE OF OWNERSHIP OR ADDRESS, OR ANY ALTERATION

This permit does not authorize the emission of air contaminants in excess of those allowed by Division 20, Chapter 2, Article 3, of the Health and Safety Code of the State of California or the Rules and Regulations of the Air Pollution Control District. This permit cannot be considered as permission to violate existing laws, ordinances, regulation or statutes of other governmental agencies.

South Coast Air Quality Management District
Certified Copy

AIR POLLUTION CONTROL OFFICER

BY Beth Malin pa

Beth Malin, Permit Section

DATE February 16, 1970

VOID UNLESS VALIDATED

SOUTH COAST AIR QUALITY MANAGEMENT DISTRICT

PERMIT to OPERATE

9150 FLAIR DRIVE, EL MONTE, CALIFORNIA 91731

M 32949

Operation under this permit must be conducted in compliance with all information included with the initial application and the initial permit conditions. The equipment must be properly maintained and kept in good operating condition at all times. In accordance with Rule 206, this Permit to Operate or copy must be posted on or within 8 meters of equipment.

LEGAL OWNER OR OPERATOR: INTERNATIONAL POLYMER CORPORATION
5426 SAN FERNANDO ROAD
GLENDALE, CALIFORNIA

APPL. NO. C-41430

EQUIPMENT LOCATED AT:

EQUIPMENT DESCRIPTION AND CONDITIONS:
REACTOR C, JACKETED, 5'-0" DIA. X 6'-0" H., 500 GALLONS CAPACITY, WITH A 5 H.P. AGITATOR, ONE REFLUX CONDENSER, AND A MODEL 502 ACCU-RATE FEEDER, 3/4 H.P.

FILE COPY

This initial permit must be renewed by 11/16/83 unless the equipment is moved, or changes ownership. If billing for annual renewal fee (Rule 301.f) not received by expiration date, contact office above.

This permit does not authorize the emission of air contaminants in excess of those allowed by Division 26 of the Health and Safety Code of the State of California or the Rules of the Air Quality Management District. This permit cannot be considered as permission to violate existing laws, ordinances, regulations or statutes of other government agencies.

EXECUTIVE OFFICER

VIRGINIA MOY

BY

09/22/83

DATE

XXXXXXXXXX

VOID UNLESS VALIDATED

South Coast Air Quality Management District
Certified Copy

76P235M-REV. 2-81

SOUTH COAST AIR QUALITY MANAGEMENT DISTRICT

PERMIT to OPERATE

9150 FLAIR DRIVE, EL MONTE, CALIFORNIA 91731

M 32955

Operation under this permit must be conducted in compliance with all information included with the initial application and the initial permit conditions. The equipment must be properly maintained and kept in good operating condition at all times. In accordance with Rule 206, this Permit to Operate or copy must be posted on or within 8 meters of equipment.

LEGAL OWNER OR OPERATOR: INTERNATIONAL POLYMER CORPORATION
5426 SAN FERNANDO ROAD
GLENDALE, CALIFORNIA

APPL. NO. C-41436

EQUIPMENT LOCATED AT:

EQUIPMENT DESCRIPTION AND CONDITIONS:

REACTOR V-3, JACKETED, 5'-11" DIA. X 24'-0" H., 4500 GALLONS CAPACITY, WITH A 20-H.P. AGITATOR AND A 5 H.P. VACUUM PUMP.

FILE COPY

This initial permit must be renewed by 11/16/83 unless the equipment is moved or changes ownership. If billing for annual renewal fee (Rule 301.f) not received by expiration date, contact office above.

This permit does not authorize the emission of air contaminants in excess of those allowed by Division 26 of the Health and Safety Code of the State of California or the Rules of the Air Quality Management District. This permit cannot be considered as permission to violate existing laws, ordinances, regulations or statutes of other government agencies.

EXECUTIVE OFFICER

VIRGINIA MOY

BY

09/22/83

DATE

XXXXXXXXXX

VOID UNLESS VALIDATED

76P235M REV 2 81

AQMD

South Coast Air Quality Management District
Certified Copy

SOUTH COAST AIR QUALITY MANAGEMENT DISTRICT

PERMIT to OPERATE

9150 FLAIR DRIVE, EL MONTE, CALIFORNIA 91731

M 11898

SECTOR AJ

Operation under this permit must be conducted in compliance with all information included with the initial application and the initial permit conditions. The equipment must be properly maintained and kept in good operating condition at all times. In accordance with Rule 206, this Permit to Operate or copy must be posted on or within 8 meters of equipment.

LEGAL OWNER OR OPERATOR: PRODUCTS RESEARCH & CHEMICAL CORPORATION

INACTIVE Appl. No. C-15176

3/83 per EQ List

EQUIPMENT LOCATED AT: 5454 SAN FERNANDO ROAD
GLENDALE, CA

ALTERED

EQUIPMENT DESCRIPTION AND CONDITIONS:

SUBSEQUENT APPL. # C41030

AIR POLLUTION CONTROL SYSTEM CONSISTING OF:

1. BAGHOUSE, TORIT, MODEL 90, WITH 25 ENVELOPE-TYPE FILTERS, 250 SQ. FT. NET FILTER AREA.
2. EXHAUST SYSTEM WITH A 5 HP BLOWER VENTING TWO MIXERS.

This initial permit must be renewed by 8/22/81 unless the equipment is moved, or changes ownership. If billing for annual renewal fee (Rule 301.f) not received by expiration date, contact office above.

This permit does not authorize the emission of air contaminants in excess of those allowed by Division 26 of the Health and Safety Code of the State of California or the Rules of the Air Quality Management District. This permit cannot be considered as permission to violate existing laws, ordinances, regulations or statutes of other government agencies.

EXECUTIVE OFFICER

BY Helen Thompson
Permit Section

DATE 8/22/80

SCAPCD12 2500:a 8098

AQMD VOID UNLESS VALIDATED

South Coast Air Quality Management District
Certified Copy

76P235M - 6/79

FILE COPY

SOUTH COAST AIR QUALITY MANAGEMENT DISTRICT

PERMIT to OPERATE

9150 FLAIR DRIVE, EL MONTE, CALIFORNIA 91731

C 11899
SECTOR AJ

Operation under this permit must be conducted in compliance with all information included with the initial application and the initial permit conditions. The equipment must be properly maintained and kept in good operating condition at all times. In accordance with Rule 206, this Permit to Operate or copy must be posted on or within 8 meters of equipment.

LEGAL OWNER OR OPERATOR: PRODUCTS RESEARCH & CHEMICAL CORPORATION C41032 # SUBSEQUENT APPL

Appl. No. C-15177

EQUIPMENT LOCATED AT: 5454 SAN FERNANDO ROAD
GLENDALE, CA

Entered per Ed List 3/83

EQUIPMENT DESCRIPTION AND CONDITIONS:

AIR POLLUTION CONTROL SYSTEM CONSISTING OF:

1. BAGHOUSE, TORIT, MODEL 90, WITH 25 ENVELOPE-TYPE FILTERS, 250 SQ. FT. NET FILTER AREA.
2. EXHAUST SYSTEM WITH A 5 HP BLOWER VENTING THREE MIXERS.

FILE COPY

This initial permit must be renewed by 8/22/81 unless the equipment is moved, or changes ownership. If billing for annual renewal fee (Rule 301.f) not received by expiration date, contact office above.

This permit does not authorize the emission of air contaminants in excess of those allowed by Division 26 of the Health and Safety Code of the State of California or the Rules of the Air Quality Management District. This permit cannot be considered as permission to violate existing laws, ordinances, regulations or statutes of other government agencies.

EXECUTIVE OFFICER

BY Helen Thompson
Permit Section

DATE 8/22/80

SCAPC0011 2500:a 8098

AQMD VOID UNLESS VALIDATED

South Coast Air Quality Management District
Certified Copy

76P23A3 - 6/79

SOUTH COAST AIR QUALITY MANAGEMENT DISTRICT
21865 East Copley Drive, Diamond Bar, CA 91765

PERMIT TO OPERATE

Permit No.
R-D80515
A/N 286177

This **initial permit** must be renewed ANNUALLY unless the equipment is moved, or changes ownership.
If the **billing for** renewal fee (Rule 301.D) is not received by the expiration date, contact the District.

Legal Owner
or Operator:

COURTAULDS AEROSPACE INC
5426 SAN FERNANDO RD
GLENDALE, CA 91203

ID 009225

Equipment Location: 5426-5430 SAN FERNANDO RD., GLENDALE, CA 91202

Equipment Description:

CURING OVEN NO. 4, 6'-0" W. X 10'-0" L. X 11'-0" H., STEAM-HEATED, 200,000 BTU PER HOUR.

Conditions:

1. OPERATION OF THIS EQUIPMENT SHALL BE IN CONDUCTED IN ACCORDANCE WITH ALL DATA AND SPECIFICATIONS SUBMITTED WITH THE APPLICATION UNDER WHICH THIS PERMIT IS ISSUED UNLESS OTHERWISE NOTED BELOW.

2. THIS EQUIPMENT SHALL BE PROPERLY MAINTAINED AND KEPT IN GOOD OPERATING CONDITION AT ALL TIMES.

3. ADHESIVE/SEALANT ACCELERATOR/BASE PRODUCTS, POLYSULFIDE SEALANTS AND THE PRODUCTS PROCESSED IN THE FOUR CURING OVENS, THE THREE VERSATORS, AND THE SIX PRODUCTS FILLING STATIONS SHALL NOT CONTAIN MORE THAN 300,000 POUNDS OF VOLATILE ORGANIC COMPOUNDS IN ANY ONE YEAR.

4. RECORDS SHALL BE MAINTAINED TO PROVE COMPLIANCE WITH CONDITION NO. 3.

5. THE OPERATOR SHALL KEEP RECORDS IN ACCORDANCE WITH THE REQUIREMENTS OF RULE 109 (RECORDKEEPING FOR VOLATILE ORGANIC COMPOUND EMISSIONS). SUCH RECORDS SHALL BE RETAINED FOR A PERIOD OF THREE YEARS AND SHALL BE MADE AVAILABLE TO ANY DISTRICT REPRESENTATIVE UPON REQUEST.

6. WITHIN 14 CALENDAR DAYS AFTER THE END OF EACH MONTH, THE OPERATOR SHALL TOTAL AND RECORD VOC EMISSIONS FOR THE MONTH FROM ALL PERMITTED EQUIPMENT COVERED BY THE MONTHLY LIMIT. THE RECORD SHALL INCLUDE ANY PROCEDURES USED TO ACCOUNT FOR CONTROL DEVICE EFFICIENCIES AND/OR WASTE DISPOSAL. IT SHALL BE SIGNED AND CERTIFIED FOR ACCURACY BY THE HIGHEST RANKING MANAGEMENT OFFICIAL WITH RESPONSIBILITY FOR OPERATION OF EQUIPMENT SUBJECT TO THE PERMIT.

AQMD

South Coast Air Quality Management District
Certified Copy
FILE COPY

PERMIT TO OPERATE

CONTINUATION OF PERMIT TO OPERATE

7. THE OPERATOR SHALL MAINTAIN A SINGLE LIST WHICH INCLUDES ONLY THE NAME AND ADDRESS OF EACH PERSON FROM WHOM THE FACILITY ACQUIRED VOC-CONTAINING MATERIAL REGULATED BY THE DISTRICT THAT WAS USED OR STORED AT THE FACILITY DURING THE PRECEDING 12 MONTHS.

8. THE OPERATOR SHALL RETAIN ALL PURCHASE INVOICES FOR ALL VOC-CONTAINING MATERIAL USED OR STORED AT THE FACILITY, AND ALL WASTE MANIFESTS FOR ALL WASTE VOC-CONTAINING MATERIAL REMOVED FROM THE FACILITY, FOR 36 MONTHS.

THIS PERMIT TO OPERATE R-D80515 SUPERSEDES PERMIT TO OPERATE D80515 ISSUED 02/10/94.

NOTICE

IN ACCORDANCE WITH RULE 206, THIS PERMIT TO OPERATE OR COPY SHALL BE POSTED ON OR WITHIN 8 METERS OF THE EQUIPMENT.

THIS PERMIT DOES NOT AUTHORIZE THE EMISSION OF AIR CONTAMINANTS IN EXCESS OF THOSE ALLOWED BY DIVISION 26 OF THE HEALTH AND SAFETY CODE OF THE STATE OF CALIFORNIA OR THE RULES OF THE AIR QUALITY MANAGEMENT DISTRICT. THIS PERMIT CANNOT BE CONSIDERED AS PERMISSION TO VIOLATE EXISTING LAWS, ORDINANCES, REGULATIONS OR STATUTES OF OTHER GOVERNMENT AGENCIES.

EXECUTIVE OFFICER

Dorris M Bailey

By Dorris M. Bailey/ag
3/10/98

South Coast Air Quality Management District
Certified Copy
FILE COPY

SOUTH COAST AIR QUALITY MANAGEMENT DISTRICT
21865 East Copley Drive, Diamond Bar, CA 91765

PERMIT TO CONSTRUCT/OPERATE

Permit No.
R-D83256
A/N 291827

This initial permit must be renewed ANNUALLY unless the equipment is moved, or changes ownership.
If the billing for annual renewal fee (Rule 301.D) is not received by the expiration date, contact the District.

Legal Owner
or Operator:

COURTAULDS AEROSPACE INC
5426 SAN FERNANDO RD
GLENDALE, CA 91203

ID 009225

Equipment Location: 5426-5430 SAN FERNANDO RD., GLENDALE, CA 91202

Equipment Description:

SPRAY BOOTH, JBI, MODEL BDB-6, BENCH TYPE, 4'-0" W. X 5'-2" L. X 7'-0" H., WITH SIX 20" X 20" EXHAUST FILTERS AND ONE 1/2 HP EXHAUST FAN.

Conditions:

1. OPERATION OF THIS EQUIPMENT SHALL BE CONDUCTED IN ACCORDANCE WITH ALL DATA AND SPECIFICATIONS SUBMITTED WITH THE APPLICATION UNDER WHICH THIS PERMIT IS ISSUED UNLESS OTHERWISE NOTED BELOW.

2. THIS EQUIPMENT SHALL BE PROPERLY MAINTAINED AND KEPT IN GOOD OPERATING CONDITION AT ALL TIMES.

3. THIS SPRAY BOOTH SHALL NOT BE OPERATED UNLESS ALL EXHAUST AIR PASSES THROUGH FILTER MEDIA AT LEAST 2 INCHES THICK.

4. A GAUGE SHALL BE MAINTAINED TO INDICATE, IN INCHES OF WATER, THE STATIC PRESSURE DIFFERENTIAL ACROSS THE EXHAUST FILTERS. IN OPERATION, THE PRESSURE DIFFERENTIAL SHALL NOT EXCEED 0.25 INCH OF WATER.

5. THIS EQUIPMENT SHALL BE OPERATED IN COMPLIANCE WITH RULE 1107 AND 1171.

6. THE TOTAL QUANTITY OF VOLATILE ORGANIC COMPOUND (VOC) EMISSION FROM THE USE OF COATINGS, THINNERS, REDUCERS AND CLEANUP SOLVENT IN THIS EQUIPMENT SHALL NOT EXCEED 330 POUNDS IN ANY CALENDAR MONTH.

7. IN ADDITION TO THE RECORDS KEEPING REQUIREMENTS IN RULE 109, THE OPERATOR SHALL KEEP ADEQUATE RECORDS FOR THIS EQUIPMENT TO VERIFY THE MONTHLY VOC EMISSIONS IN POUNDS AND THE VOC CONTENT OF EACH MATERIAL AS APPLIED (INCLUDING WATER AND EXEMPT COMPOUNDS).

South Coast Air Quality Management District
Certified Copy
FILE COPY

8. COATINGS, AND SOLVENTS USED AT THIS FACILITY SHALL NOT CONTAIN ANY COMPOUNDS IDENTIFIED AS CARCINOGENIC AIR CONTAMINANTS IN RULE 1401 AS AMENDED DECEMBER 7, 1990.

9. MATERIAL SAFETY DATA SHEETS FOR ALL COATINGS AND SOLVENTS USED AT THIS FACILITY SHALL BE KEPT CURRENT AND MADE AVAILABLE TO DISTRICT PERSONNEL UPON REQUEST.

10. THE OPERATOR SHALL KEEP RECORDS IN ACCORDANCE WITH THE REQUIREMENTS OF RULE 109 (RECORDKEEPING FOR VOLATILE ORGANIC COMPOUND EMISSIONS). SUCH RECORDS SHALL BE RETAINED FOR A PERIOD OF THREE YEARS AND SHALL BE MADE AVAILABLE TO ANY DISTRICT REPRESENTATIVE UPON REQUEST.

11. WITHIN 14 CALENDAR DAYS AFTER THE END OF EACH MONTH, THE OPERATOR SHALL TOTAL AND RECORD VOC EMISSIONS FOR THE MONTH FROM ALL PERMITTED EQUIPMENT COVERED BY THE MONTHLY LIMIT. THE RECORD SHALL INCLUDE ANY PROCEDURES USED TO ACCOUNT FOR CONTROL DEVICE EFFICIENCIES AND/OR WASTE DISPOSAL. IT SHALL BE SIGNED AND CERTIFIED FOR ACCURACY BY THE HIGHEST RANKING MANAGEMENT OFFICIAL WITH RESPONSIBILITY FOR OPERATION OF EQUIPMENT SUBJECT TO THE PERMIT.

12. THE OPERATOR SHALL MAINTAIN A SINGLE LIST WHICH INCLUDES ONLY THE NAME AND ADDRESS OF EACH PERSON FROM WHOM THE FACILITY ACQUIRED VOC-CONTAINING MATERIAL REGULATED BY THE DISTRICT THAT WAS USED OR STORED AT THE FACILITY DURING THE PRECEDING 12 MONTHS.

13. THE OPERATOR SHALL RETAIN ALL PURCHASE INVOICES FOR ALL VOC-CONTAINING MATERIAL USED OR STORED AT THE FACILITY, AND ALL WASTE MANIFESTS FOR ALL WASTE VOC-CONTAINING MATERIAL REMOVED FROM THE FACILITY, FOR 36 MONTHS.

THIS PERMIT TO CONSTRUCT/OPERATE R-D83256 SUPERSEDES PERMIT TO CONSTRUCT/OPERATE D83256 ISSUED 05/27/94.

South Coast Air Quality Management District
Certified Copy
FILE COPY

PERMIT TO CONSTRUCT/OPERATE

CONTINUATION OF PERMIT TO CONSTRUCT/OPERATE

NOTICE

IN ACCORDANCE WITH RULE 206, THIS PERMIT TO OPERATE OR COPY SHALL BE POSTED ON OR WITHIN 8 METERS OF THE EQUIPMENT.

THIS PERMIT DOES NOT AUTHORIZE THE EMISSION OF AIR CONTAMINANTS IN EXCESS OF THOSE ALLOWED BY DIVISION 26 OF THE HEALTH AND SAFETY CODE OF THE STATE OF CALIFORNIA OR THE RULES OF THE AIR QUALITY MANAGEMENT DISTRICT. THIS PERMIT CANNOT BE CONSIDERED AS PERMISSION TO VIOLATE EXISTING LAWS, ORDINANCES, REGULATIONS OR STATUTES OF OTHER GOVERNMENT AGENCIES.

EXECUTIVE OFFICER

Dorris M Bailey

By Dorris M. Bailey/ag
3/10/98

South Coast Air Quality Management District
Certified Copy
FILE COPY

SOUTH COAST AIR QUALITY MANAGEMENT DISTRICT
21865 East Copley Drive, Diamond Bar, CA 91765

PERMIT TO OPERATE

Permit No.
R-D80513
A/N 286175

This initial permit must be renewed ANNUALLY unless the equipment is moved, or changes ownership.
If the billing for annual renewal fee (Rule 301.f) is not received by the expiration date, contact the District.

Legal Owner
or Operator:

COURTAULDS AEROSPACE INC
5426 SAN FERNANDO RD
GLENDALE, CA 91203

ID 009225

Equipment Location: 5426-5430 SAN FERNANDO RD., GLENDALE, CA 91202

Equipment Description:

CURING OVEN NO. 2, 6'-0" W. X 10'-0" L. X 11'-0" H., STEAM-HEATED, 200,000 BTU PER HOUR.

Conditions:

1. OPERATION OF THIS EQUIPMENT SHALL BE CONDUCTED IN ACCORDANCE WITH ALL DATA AND SPECIFICATIONS SUBMITTED WITH THE APPLICATION UNDER WHICH THIS PERMIT IS ISSUED UNLESS OTHERWISE NOTED BELOW.

2. THIS EQUIPMENT SHALL BE PROPERLY MAINTAINED AND KEPT IN GOOD OPERATING CONDITION AT ALL TIMES.

3. ADHESIVE/SEALANT ACCELERATOR/BASE PRODUCTS, POLYSULFIDE SEALANTS AND OTHER PRODUCTS PROCESSED IN THE FOUR CURING OVENS, THE THREE VERSATORS, AND THE SIX PRODUCTS FILLING STATIONS SHALL NOT CONTAIN MORE THAN 300,000 POUNDS OF VOLATILE ORGANIC COMPOUNDS IN ANY ONE YEAR.

4. RECORDS SHALL BE MAINTAINED TO PROVE COMPLIANCE WITH CONDITION NO. 3.

5. THE OPERATOR SHALL KEEP RECORDS IN ACCORDANCE WITH THE REQUIREMENTS OF RULE 109 (RECORDKEEPING FOR VOLATILE ORGANIC COMPOUND EMISSIONS). SUCH RECORDS SHALL BE RETAINED FOR A PERIOD OF THREE YEARS AND SHALL BE MADE AVAILABLE TO ANY DISTRICT REPRESENTATIVE UPON REQUEST.

6. WITHIN 14 CALENDAR DAYS AFTER THE END OF EACH MONTH, THE OPERATOR SHALL TOTAL AND RECORD VOC EMISSIONS FOR THE MONTH FROM ALL PERMITTED EQUIPMENT COVERED BY THE MONTHLY LIMIT. THE RECORD SHALL INCLUDE ANY PROCEDURES USED TO ACCOUNT FOR CONTROL DEVICE EFFICIENCIES AND/OR WASTE DISPOSAL. IT SHALL BE SIGNED AND CERTIFIED FOR ACCURACY BY THE HIGHEST RANKING MANAGEMENT OFFICIAL WITH RESPONSIBILITY FOR OPERATION OF EQUIPMENT SUBJECT TO THE PERMIT.

South Coast Air Quality Management District
Certified Copy
FILE COPY

PERMIT TO OPERATE

CONTINUATION OF PERMIT TO OPERATE

7. THE OPERATOR SHALL MAINTAIN A SINGLE LIST WHICH INCLUDES ONLY THE NAME AND ADDRESS OF EACH PERSON FROM WHOM THE FACILITY ACQUIRED VOC-CONTAINING MATERIAL REGULATED BY THE DISTRICT THAT WAS USED OR STORED AT THE FACILITY DURING THE PRECEDING 12 MONTHS.

8. THE OPERATOR SHALL RETAIN ALL PURCHASE INVOICES FOR ALL VOC-CONTAINING MATERIAL USED OR STORED AT THE FACILITY, AND ALL WASTE MANIFESTS FOR ALL WASTE VOC-CONTAINING MATERIAL REMOVED FROM THE FACILITY, FOR 36 MONTHS.

THIS PERMIT TO OPERATE R-D80513 SUPERSEDES PERMIT TO OPERATE D80513 ISSUED 02/10/94.

NOTICE

IN ACCORDANCE WITH RULE 206, THIS PERMIT TO OPERATE OR COPY SHALL BE POSTED ON OR WITHIN 8 METERS OF THE EQUIPMENT.

THIS PERMIT DOES NOT AUTHORIZE THE EMISSION OF AIR CONTAMINANTS IN EXCESS OF THOSE ALLOWED BY DIVISION 26 OF THE HEALTH AND SAFETY CODE OF THE STATE OF CALIFORNIA OR THE RULES OF THE AIR QUALITY MANAGEMENT DISTRICT. THIS PERMIT CANNOT BE CONSIDERED AS PERMISSION TO VIOLATE EXISTING LAWS, ORDINANCES, REGULATIONS OR STATUTES OF OTHER GOVERNMENT AGENCIES.

EXECUTIVE OFFICER

Dorris M Bailey

By Dorris M. Bailey/ag
3/10/98

South Coast Air Quality Management District
Certified Copy
FILE COPY

SOUTH COAST AIR QUALITY MANAGEMENT DISTRICT

PERMIT to OPERATE

9150 FLAIR DRIVE, EL MONTE, CALIFORNIA 91731

Permit No.
D09833
A/N 184565
Page 1

This initial permit must be renewed by 11/16 ANNUALLY unless the equipment is moved, or changes ownership. If the billing for annual renewal fee (Rule 301.f) is not received by the expiration date, contact the District.

Legal Owner
Or Operator: PRODUCTS RESEARCH & CHEMICAL CORPORATION

ID 61582

Equipment
located at: 5426 SAN FERNANDO ROAD, GLENDALE, CALIFORNIA

Equipment Description:

STORAGE TANK NO. T-38, 6'-0" DIA. X 16'-0" H., 3384 GALLON CAPACITY.

Conditions:

1. OPERATION OF THIS EQUIPMENT MUST BE CONDUCTED IN COMPLIANCE WITH ALL DATA AND SPECIFICATIONS SUBMITTED WITH THE APPLICATION UNDER WHICH THIS PERMIT IS ISSUED UNLESS OTHERWISE NOTED BELOW.

2. THIS EQUIPMENT MUST BE PROPERLY MAINTAINED AND KEPT IN GOOD OPERATING CONDITION AT ALL TIMES.

3. THIS STORAGE TANK SHALL STORE EITHER FRESH 1,1,1-TRICHLOROETHANE OR WASTE 1,1,1,-TRICHLOROETHANE.

FILE COPY

NOTICE

IN ACCORDANCE WITH RULE 206, THIS PERMIT TO OPERATE OR COPY MUST BE POSTED ON OR WITHIN 8 METERS OF THE EQUIPMENT.

THIS PERMIT DOES NOT AUTHORIZE THE EMISSION OF AIR CONTAMINANTS IN EXCESS OF THOSE ALLOWED BY DIVISION 26 OF THE HEALTH AND SAFETY CODE OF THE STATE OF CALIFORNIA OR THE RULES OF THE AIR QUALITY MANAGEMENT DISTRICT. THIS PERMIT CANNOT BE CONSIDERED AS PERMISSION TO VIOLATE EXISTING LAWS, ORDINANCES, REGULATIONS OR STATUTES OF OTHER GOVERNMENT AGENCIES.

EXECUTIVE OFFICER

By Raquel Puerta/mjd
September 5, 1989

South Coast Air Quality Management District
Certified Copy

PRODUCTS RESEARCH & CHEMICAL CORP
ATTN: GERALD W. CARSON
5426 SAN FERNANDO RD.
GLENDALE, CA 91203

SOUTH COAST AIR QUALITY MANAGEMENT DISTRICT

PERMIT to OPERATE

9150 FLAIR DRIVE, EL MONTE, CALIFORNIA 91731

M 41526

Operation under this permit must be conducted in compliance with all information included with the initial application and the initial permit conditions. The equipment must be properly maintained and kept in good operating condition at all times. In accordance with Rule 206, this Permit to Operate or copy must be posted on or within 8 meters of equipment.

LEGAL OWNER OR OPERATOR: PRODUCTS RESEARCH & CHEMICAL CORPORATION
5426 SAN FERNANDO ROAD
GLENDALE, CALIFORNIA

APPL. NO. 111860

EQUIPMENT LOCATED AT:

EQUIPMENT DESCRIPTION AND CONDITIONS:

AIR POLLUTION CONTROL SYSTEM CONSISTING OF:

1. DUST COLLECTOR, FARR COMPANY, CARTRIDGE TYPE, SIZE 12, 4'-6" W. X 6'-2" L. X 9'-0" H., 2400 SQ. FT. TOTAL EFFECTIVE FILTER AREA, WITH PULSE-JET CLEANING.
2. FILTER, FARR COMPANY, RIGA-FLO 200, 1'-9" W. X 4'-2" L. X 2'-3" H.
3. CARBON ADSORBER, FARR COMPANY, GLIDE/PACK, MODEL 3CF, 2'-10" W. X 4'-0" L. X 2'-3" H.
4. EXHAUST SYSTEM WITH A 5 H.P. BLOWER VENTING THREE REACTORS.

FILE COPY

This initial permit must be renewed by ~~02/16 ANNUALLY~~ unless the equipment is moved, or changes ownership. If billing for annual renewal fee (Rule 301.f) not received by expiration date, contact office above.

This permit does not authorize the emission of air contaminants in excess of those allowed by Division 26 of the Health and Safety Code of the State of California or the Rules of the Air Quality Management District. This permit cannot be considered as permission to violate existing laws, ordinances, regulations or statutes of other government agencies.

XXXXXXXXXX

EXECUTIVE OFFICER

BY VIRGINIA MOY

DATE 11/27/84

South Coast Air Quality Management District
Certified Copy

SOUTH COAST AIR QUALITY MANAGEMENT DISTRICT

CONTINUATION OF PERMIT NO. M 41526
(MUST BE DISPLAYED WITH PERMIT)

APPL. NO. 111860

-CONDITIONS-

1. THIS EQUIPMENT MUST NOT BE USED TO VENT MORE THAN ONE REACTOR AT ANY ONE TIME.

2. DUSTS COLLECTED IN THE BAGHOUSE MUST BE DISCHARGED ONLY INTO CLOSED CONTAINERS.

South Coast Air Quality Management District
Certified Copy

FILE COPY

SOUTH COAST AIR QUALITY MANAGEMENT DISTRICT
21865 East Copley Drive, Diamond Bar, CA 91765

PERMIT TO OPERATE

Permit No.
D80510
A/N 286172

This initial permit must be renewed ANNUALLY unless the equipment is moved, or changes ownership.
If the billing for annual renewal fee (Rule 301.f) is not received by the expiration date, contact the District.

Legal Owner or Operator: COURTAULDS AEROSPACE INC
5426 SAN FERNANDO RD
GLENDALE, CA 91203

ID 009225

Equipment Location: 5426-5430 SAN FERNANDO RD, GLENDALE, CA 91202

Equipment Description:

PRODUCT FILLING STATION 4C

Conditions:

1. OPERATION OF THIS EQUIPMENT SHALL BE CONDUCTED IN ACCORDANCE WITH ALL DATA AND SPECIFICATIONS SUBMITTED WITH THE APPLICATION UNDER WHICH THIS PERMIT IS ISSUED UNLESS OTHERWISE NOTED BELOW.

2. THIS EQUIPMENT SHALL BE PROPERLY MAINTAINED AND KEPT IN GOOD OPERATING CONDITION AT ALL TIMES.

3. ADHESIVE/SEALANT ACCELERATOR/BASE PRODUCTS, POLYSULFIDE SEALANTS AND OTHER PRODUCTS PROCESSED IN THE FOUR CURING OVENS, THE THREE VERSATORS, AND THE SIX PRODUCT FILLING STATIONS SHALL NOT CONTAIN MORE THAN 300,000 POUNDS OF VOLATILE ORGANIC COMPOUNDS IN ANY ONE YEAR.

4. RECORDS SHALL BE MAINTAINED TO PROVE COMPLIANCE WITH CONDITION NO. 3. THE RECORDS SHALL BE KEPT IN A FORMAT APPROVED IN WRITING BY THE DISTRICT. THE RECORDS SHALL BE RETAINED FOR AT LEAST TWO YEARS AND MADE AVAILABLE TO DISTRICT PERSONNEL UPON REQUEST.

South Coast Air Quality Management District
Certified Copy
FILE COPY

PERMIT TO OPERATE

CONTINUATION OF PERMIT TO OPERATE

NOTICE

IN ACCORDANCE WITH RULE 206, THIS PERMIT TO OPERATE OR COPY SHALL BE POSTED ON OR WITHIN 8 METERS OF THE EQUIPMENT.

THIS PERMIT DOES NOT AUTHORIZE THE EMISSION OF AIR CONTAMINANTS IN EXCESS OF THOSE ALLOWED BY DIVISION 26 OF THE HEALTH AND SAFETY CODE OF THE STATE OF CALIFORNIA OR THE RULES OF THE AIR QUALITY MANAGEMENT DISTRICT. THIS PERMIT CANNOT BE CONSIDERED AS PERMISSION TO VIOLATE EXISTING LAWS, ORDINANCES, REGULATIONS OR STATUTES OF OTHER GOVERNMENT AGENCIES.

EXECUTIVE OFFICER

Dorris M Bailey

By Dorris M. Bailey/bcw
2/10/1994

South Coast Air Quality Management District
Certified Copy
FILE COPY

SOUTH COAST AIR QUALITY MANAGEMENT DISTRICT
21865 East Copley Drive, Diamond Bar, CA 91765

Permit No.
D80509
A/N 286171
Page 1

PERMIT TO OPERATE

This initial permit must be renewed ANNUALLY unless the equipment is moved, or changes ownership.
If the billing for annual renewal fee (Rule 301.f) is not received by the expiration date, contact the District.

ID 009225

Legal Owner or Operator:

COURTAULDS AEROSPACE INC
5426 SAN FERNANDO RD
GLENDALE, CA 91203

Equipment Location: 5426-5430 SAN FERNANDO RD, GLENDALE, CA 91202

Equipment Description:

PRODUCT FILLING STATION 4B

Conditions:

1. OPERATION OF THIS EQUIPMENT SHALL BE CONDUCTED IN ACCORDANCE WITH ALL DATA AND SPECIFICATIONS SUBMITTED WITH THE APPLICATION UNDER WHICH THIS PERMIT IS ISSUED UNLESS OTHERWISE NOTED BELOW.

2. THIS EQUIPMENT SHALL BE PROPERLY MAINTAINED AND KEPT IN GOOD OPERATING CONDITION AT ALL TIMES.

3. ADHESIVE/SEALANT ACCELERATOR/BASE PRODUCTS, POLYSULFIDE SEALANTS AND OTHER PRODUCTS PROCESSED IN THE FOUR CURING OVENS, THE THREE VERSATORS, AND THE SIX PRODUCT FILLING STATIONS SHALL NOT CONTAIN MORE THAN 300,000 POUNDS OF VOLATILE ORGANIC COMPOUNDS IN ANY ONE YEAR.

4. RECORDS SHALL BE MAINTAINED TO PROVE COMPLIANCE WITH CONDITION NO. 3. THE RECORDS SHALL BE KEPT IN A FORMAT APPROVED IN WRITING BY THE DISTRICT. THE RECORDS SHALL BE RETAINED FOR AT LEAST TWO YEARS AND MADE AVAILABLE TO DISTRICT PERSONNEL UPON REQUEST.

South Coast Air Quality Management District
Certified Copy
FILE COPY

PERMIT TO OPERATE

CONTINUATION OF PERMIT TO OPERATE

NOTICE

IN ACCORDANCE WITH RULE 206, THIS PERMIT TO OPERATE OR COPY SHALL BE POSTED ON OR WITHIN 8 METERS OF THE EQUIPMENT.

THIS PERMIT DOES NOT AUTHORIZE THE EMISSION OF AIR CONTAMINANTS IN EXCESS OF THOSE ALLOWED BY DIVISION 26 OF THE HEALTH AND SAFETY CODE OF THE STATE OF CALIFORNIA OR THE RULES OF THE AIR QUALITY MANAGEMENT DISTRICT. THIS PERMIT CANNOT BE CONSIDERED AS PERMISSION TO VIOLATE EXISTING LAWS, ORDINANCES, REGULATIONS OR STATUTES OF OTHER GOVERNMENT AGENCIES.

EXECUTIVE OFFICER

Dorris M Bailey

By Dorris M. Bailey/bcw
2/10/1994

South Coast Air Quality Management District
Certified Copy
FILE COPY

SOUTH COAST AIR QUALITY MANAGEMENT DISTRICT
21865 East Copley Drive, Diamond Bar, CA 91765

PERMIT TO OPERATE

Permit No.
D80513
A/N 286175

This initial permit must be renewed ANNUALLY unless the equipment is moved, or changes ownership.
If the billing for annual renewal fee (Rule 301.f) is not received by the expiration date, contact the District.

Legal Owner or Operator: COURTAULDS AEROSPACE INC
5426 SAN FERNANDO RD
GLENDALE, CA 91203

ID 009225

Equipment Location: 5426-5430 SAN FERNANDO RD, GLENDALE, CA 91202

Equipment Description:

CURING OVEN NO. 2, 6'-0" W. X 10'-0" L. X 11'-0" H., STEAM-HEATED, 200,000 BTU PER HOUR

Conditions:

1. OPERATION OF THIS EQUIPMENT SHALL BE CONDUCTED IN ACCORDANCE WITH ALL DATA AND SPECIFICATIONS SUBMITTED WITH THE APPLICATION UNDER WHICH THIS PERMIT IS ISSUED UNLESS OTHERWISE NOTED BELOW.

2. THIS EQUIPMENT SHALL BE PROPERLY MAINTAINED AND KEPT IN GOOD OPERATING CONDITION AT ALL TIMES.

3. ADHESIVE/SEALANT ACCELERATOR/BASE PRODUCTS, POLYSULFIDE SEALANTS AND OTHER PRODUCTS PROCESSED IN THE FOUR CURING OVENS, THE THREE VERSATORS, AND THE SIX PRODUCT FILLING STATIONS SHALL NOT CONTAIN MORE THAN 300,000 POUNDS OF VOLATILE ORGANIC COMPOUNDS IN ANY ONE YEAR.

4. RECORDS SHALL BE MAINTAINED TO PROVE COMPLIANCE WITH CONDITION NO. 3. THE RECORDS SHALL BE KEPT IN A FORMAT APPROVED IN WRITING BY THE DISTRICT. THE RECORDS SHALL BE RETAINED FOR AT LEAST TWO YEARS AND MADE AVAILABLE TO DISTRICT PERSONNEL UPON REQUEST.

South Coast Air Quality Management District
Certified Copy

FILE COPY

PERMIT TO OPERATE

CONTINUATION OF PERMIT TO OPERATE

NOTICE

IN ACCORDANCE WITH RULE 206, THIS PERMIT TO OPERATE OR COPY SHALL BE POSTED ON OR WITHIN 8 METERS OF THE EQUIPMENT.

THIS PERMIT DOES NOT AUTHORIZE THE EMISSION OF AIR CONTAMINANTS IN EXCESS OF THOSE ALLOWED BY DIVISION 26 OF THE HEALTH AND SAFETY CODE OF THE STATE OF CALIFORNIA OR THE RULES OF THE AIR QUALITY MANAGEMENT DISTRICT. THIS PERMIT CANNOT BE CONSIDERED AS PERMISSION TO VIOLATE EXISTING LAWS, ORDINANCES, REGULATIONS OR STATUTES OF OTHER GOVERNMENT AGENCIES.

EXECUTIVE OFFICER

Dorris M Bailey

By Dorris M. Bailey/bcw
2/10/1994

South Coast Air Quality Management District
Certified Copy
FILE COPY

SOUTH COAST AIR QUALITY MANAGEMENT DISTRICT
21865 East Copley Drive, Diamond Bar, CA 91765

Permit No.
D80514
A/N 286176
Page 1

PERMIT TO OPERATE

This initial permit must be renewed ANNUALLY unless the equipment is moved, or changes ownership.
If the billing for annual renewal fee (Rule 301.f) is not received by the expiration date, contact the District.

Legal Owner or Operator: COURTAULDS AEROSPACE INC
5426 SAN FERNANDO RD
GLENDALE, CA 91203

ID 009225

Equipment Location: 5426-5430 SAN FERNANDO RD, GLENDALE, CA 91202

Equipment Description:

CURING OVEN NO. 3, 6'-0" W. X 10'-0" L. X 11'-0" H., STEAM-HEATED, 200,000 BTU PER HOUR

Conditions:

1. OPERATION OF THIS EQUIPMENT SHALL BE CONDUCTED IN ACCORDANCE WITH ALL DATA AND SPECIFICATIONS SUBMITTED WITH THE APPLICATION UNDER WHICH THIS PERMIT IS ISSUED UNLESS OTHERWISE NOTED BELOW.

2. THIS EQUIPMENT SHALL BE PROPERLY MAINTAINED AND KEPT IN GOOD OPERATING CONDITION AT ALL TIMES.

3. ADHESIVE/SEALANT ACCELERATOR/BASE PRODUCTS, POLYSULFIDE SEALANTS AND OTHER PRODUCTS PROCESSED IN THE FOUR CURING OVENS, THE THREE VERSATORS, AND THE SIX PRODUCT FILLING STATIONS SHALL NOT CONTAIN MORE THAN 300,000 POUNDS OF VOLATILE ORGANIC COMPOUNDS IN ANY ONE YEAR.

4. RECORDS SHALL BE MAINTAINED TO PROVE COMPLIANCE WITH CONDITION NO. 3. THE RECORDS SHALL BE KEPT IN A FORMAT APPROVED IN WRITING BY THE DISTRICT. THE RECORDS SHALL BE RETAINED FOR AT LEAST TWO YEARS AND MADE AVAILABLE TO DISTRICT PERSONNEL UPON REQUEST.

AQMD

South Coast Air Quality Management District
Certified Copy

FILE COPY

PERMIT TO OPERATE

CONTINUATION OF PERMIT TO OPERATE

NOTICE

IN ACCORDANCE WITH RULE 206, THIS PERMIT TO OPERATE OR COPY SHALL BE POSTED ON OR WITHIN 8 METERS OF THE EQUIPMENT.

THIS PERMIT DOES NOT AUTHORIZE THE EMISSION OF AIR CONTAMINANTS IN EXCESS OF THOSE ALLOWED BY DIVISION 26 OF THE HEALTH AND SAFETY CODE OF THE STATE OF CALIFORNIA OR THE RULES OF THE AIR QUALITY MANAGEMENT DISTRICT. THIS PERMIT CANNOT BE CONSIDERED AS PERMISSION TO VIOLATE EXISTING LAWS, ORDINANCES, REGULATIONS OR STATUTES OF OTHER GOVERNMENT AGENCIES.

EXECUTIVE OFFICER

Dorris M Bailey

By Dorris M. Bailey/bcw
2/10/1994

South Coast Air Quality Management District
Certified Copy
FILE COPY

SOUTH COAST AIR QUALITY MANAGEMENT DISTRICT
21865 East Copley Drive, Diamond Bar, CA 91765

Permit No.
D80515
A/N 286177
Page 1

PERMIT TO OPERATE

This initial permit must be renewed ANNUALLY unless the equipment is moved, or changes ownership.
If the billing for annual renewal fee (Rule 301.f) is not received by the expiration date, contact the District.

ID 009225

Legal Owner or Operator:
COURTAULDS AEROSPACE INC
5426 SAN FERNANDO RD
GLENDALE, CA 91203

Equipment Location: 5426-5430 SAN FERNANDO RD, GLENDALE, CA 91202

Equipment Description:

CURING OVEN NO. 4, 6'-0" W. X 10'-0" L. X 11'-0" H., STEAM-HEATED, 200,000 BTU PER HOUR

Conditions:

1. OPERATION OF THIS EQUIPMENT SHALL BE CONDUCTED IN ACCORDANCE WITH ALL DATA AND SPECIFICATIONS SUBMITTED WITH THE APPLICATION UNDER WHICH THIS PERMIT IS ISSUED UNLESS OTHERWISE NOTED BELOW.

2. THIS EQUIPMENT SHALL BE PROPERLY MAINTAINED AND KEPT IN GOOD OPERATING CONDITION AT ALL TIMES.

3. ADHESIVE/SEALANT ACCELERATOR/BASE PRODUCTS, POLYSULFIDE SEALANTS AND OTHER PRODUCTS PROCESSED IN THE FOUR CURING OVENS, THE THREE VERSATORS, AND THE SIX PRODUCT FILLING STATIONS SHALL NOT CONTAIN MORE THAN 300,000 POUNDS OF VOLATILE ORGANIC COMPOUNDS IN ANY ONE YEAR.

4. RECORDS SHALL BE MAINTAINED TO PROVE COMPLIANCE WITH CONDITION NO. 3. THE RECORDS SHALL BE KEPT IN A FORMAT APPROVED IN WRITING BY THE DISTRICT. THE RECORDS SHALL BE RETAINED FOR AT LEAST TWO YEARS AND MADE AVAILABLE TO DISTRICT PERSONNEL UPON REQUEST.

South Coast Air Quality Management District
Certified Copy

FILE COPY

PERMIT TO OPERATE

CONTINUATION OF PERMIT TO OPERATE

NOTICE

IN ACCORDANCE WITH RULE 206, THIS PERMIT TO OPERATE OR COPY SHALL BE POSTED ON OR WITHIN 8 METERS OF THE EQUIPMENT.

THIS PERMIT DOES NOT AUTHORIZE THE EMISSION OF AIR CONTAMINANTS IN EXCESS OF THOSE ALLOWED BY DIVISION 26 OF THE HEALTH AND SAFETY CODE OF THE STATE OF CALIFORNIA OR THE RULES OF THE AIR QUALITY MANAGEMENT DISTRICT. THIS PERMIT CANNOT BE CONSIDERED AS PERMISSION TO VIOLATE EXISTING LAWS, ORDINANCES, REGULATIONS OR STATUTES OF OTHER GOVERNMENT AGENCIES.

EXECUTIVE OFFICER

Dorris M Bailey

By Dorris M. Bailey/bcw
2/10/1994

South Coast Air Quality Management District
Certified Copy
FILE COPY

SOUTH COAST AIR QUALITY MANAGEMENT DISTRICT
21865 East Copley Drive, Diamond Bar, CA 91765

Permit No.
D80505
A/N 286167

PERMIT TO OPERATE

This initial permit must be renewed ANNUALLY unless the equipment is moved, or changes ownership.
If the billing for annual renewal fee (Rule 301.f) is not received by the expiration date, contact the District.

Legal Owner or Operator:

COURTAULDS AEROSPACE INC
5426 SAN FERNANDO RD
GLENDALE, CA 91203

ID 009225

Equipment Location: 5426-5430 SAN FERNANDO RD, GLENDALE, CA 91202

Equipment Description:

VERSATOR NO. 1A, CORNELL, MODEL D-26, WITH A VACUUM CHAMBER AND A 10 HP VACUUM PUMP

Conditions:

1. OPERATION OF THIS EQUIPMENT SHALL BE CONDUCTED IN ACCORDANCE WITH ALL DATA AND SPECIFICATIONS SUBMITTED WITH THE APPLICATION UNDER WHICH THIS PERMIT IS ISSUED UNLESS OTHERWISE NOTED BELOW.

2. THIS EQUIPMENT SHALL BE PROPERLY MAINTAINED AND KEPT IN GOOD OPERATING CONDITION AT ALL TIMES.

3. ADHESIVE/SEALANT ACCELERATOR/BASE PRODUCTS, POLYSULFIDE SEALANTS AND OTHER PRODUCTS PROCESSED IN THE FOUR CURING OVENS, THE THREE VERSATORS, AND THE SIX PRODUCT FILLING STATIONS SHALL NOT CONTAIN MORE THAN 300,000 POUNDS OF VOLATILE ORGANIC COMPOUNDS IN ANY ONE YEAR.

4. RECORDS SHALL BE MAINTAINED TO PROVE COMPLIANCE WITH CONDITION NO. 3. THE RECORDS SHALL BE KEPT IN A FORMAT APPROVED IN WRITING BY THE DISTRICT. THE RECORDS SHALL BE RETAINED FOR AT LEAST TWO YEARS AND MADE AVAILABLE TO DISTRICT PERSONNEL UPON REQUEST.

AQMD

South Coast Air Quality Management District
Certified Copy
FILE COPY

PERMIT TO OPERATE

CONTINUATION OF PERMIT TO OPERATE

NOTICE

IN ACCORDANCE WITH RULE 206, THIS PERMIT TO OPERATE OR COPY SHALL BE POSTED ON OR WITHIN 8 METERS OF THE EQUIPMENT.

THIS PERMIT DOES NOT AUTHORIZE THE EMISSION OF AIR CONTAMINANTS IN EXCESS OF THOSE ALLOWED BY DIVISION 26 OF THE HEALTH AND SAFETY CODE OF THE STATE OF CALIFORNIA OR THE RULES OF THE AIR QUALITY MANAGEMENT DISTRICT. THIS PERMIT CANNOT BE CONSIDERED AS PERMISSION TO VIOLATE EXISTING LAWS, ORDINANCES, REGULATIONS OR STATUTES OF OTHER GOVERNMENT AGENCIES.

EXECUTIVE OFFICER

Dorris M Bailey

By Dorris M. Bailey/bcw
2/10/1994

South Coast Air Quality Management District
Certified Copy
FILE COPY

SOUTH COAST AIR QUALITY MANAGEMENT DISTRICT
21865 East Copley Drive, Diamond Bar, CA 91765

PERMIT TO OPERATE

Permit No.
D80506
A/N 286168
Page 1

This initial permit must be renewed ANNUALLY unless the equipment is moved, or changes ownership.
If the billing for annual renewal fee (Rule 301.f) is not received by the expiration date, contact the District.

Legal Owner or Operator: COURTAULDS AEROSPACE INC
5426 SAN FERNANDO RD
GLENDALE, CA 91203

ID 009225

Equipment Location: 5426-5430 SAN FERNANDO RD, GLENDALE, CA 91202

Equipment Description:

VERSATOR NO. 1B, CORNELL, MODEL D-26, WITH A VACUUM CHAMBER AND A 10 HP VACUUM PUMP

Conditions:

1. OPERATION OF THIS EQUIPMENT SHALL BE CONDUCTED IN ACCORDANCE WITH ALL DATA AND SPECIFICATIONS SUBMITTED WITH THE APPLICATION UNDER WHICH THIS PERMIT IS ISSUED UNLESS OTHERWISE NOTED BELOW.

2. THIS EQUIPMENT SHALL BE PROPERLY MAINTAINED AND KEPT IN GOOD OPERATING CONDITION AT ALL TIMES.

3. ADHESIVE/SEALANT ACCELERATOR/BASE PRODUCTS, POLYSULFIDE SEALANTS AND OTHER PRODUCTS PROCESSED IN THE FOUR CURING OVENS, THE THREE VERSATORS, AND THE SIX PRODUCT FILLING STATIONS SHALL NOT CONTAIN MORE THAN 300,000 POUNDS OF VOLATILE ORGANIC COMPOUNDS IN ANY ONE YEAR.

4. RECORDS SHALL BE MAINTAINED TO PROVE COMPLIANCE WITH CONDITION NO. 3. THE RECORDS SHALL BE KEPT IN A FORMAT APPROVED IN WRITING BY THE DISTRICT. THE RECORDS SHALL BE RETAINED FOR AT LEAST TWO YEARS AND MADE AVAILABLE TO DISTRICT PERSONNEL UPON REQUEST.

South Coast Air Quality Management District
Certified Copy
FILE COPY

PERMIT TO OPERATE

CONTINUATION OF PERMIT TO OPERATE

NOTICE

IN ACCORDANCE WITH RULE 206, THIS PERMIT TO OPERATE OR COPY SHALL BE POSTED ON OR WITHIN 8 METERS OF THE EQUIPMENT.

THIS PERMIT DOES NOT AUTHORIZE THE EMISSION OF AIR CONTAMINANTS IN EXCESS OF THOSE ALLOWED BY DIVISION 26 OF THE HEALTH AND SAFETY CODE OF THE STATE OF CALIFORNIA OR THE RULES OF THE AIR QUALITY MANAGEMENT DISTRICT. THIS PERMIT CANNOT BE CONSIDERED AS PERMISSION TO VIOLATE EXISTING LAWS, ORDINANCES, REGULATIONS OR STATUTES OF OTHER GOVERNMENT AGENCIES.

EXECUTIVE OFFICER

Dorris M Bailey

By Dorris M. Bailey/bcw
2/10/1994

South Coast Air Quality Management District
Certified Copy
FILE COPY

SOUTH COAST AIR QUALITY MANAGEMENT DISTRICT
21865 East Copley Drive, Diamond Bar, CA 91765

Permit No.
D80507
A/N 286169

PERMIT TO OPERATE

This initial permit must be renewed ANNUALLY unless the equipment is moved, or changes ownership.
If the billing for annual renewal fee (Rule 301.f) is not received by the expiration date, contact the District.

Legal Owner or Operator:

COURTAULDS AEROSPACE INC
5426 SAN FERNANDO RD
GLENDALE, CA 91203

ID 009225

Equipment Location: 5426-5430 SAN FERNANDO RD, GLENDALE, CA 91202

Equipment Description:

VERSATOR NO. 2, CORNELL, MODEL D-26, WITH A VACUUM CHAMBER AND A 10 HP VACUUM PUMP

Conditions:

1. OPERATION OF THIS EQUIPMENT SHALL BE CONDUCTED IN ACCORDANCE WITH ALL DATA AND SPECIFICATIONS SUBMITTED WITH THE APPLICATION UNDER WHICH THIS PERMIT IS ISSUED UNLESS OTHERWISE NOTED BELOW.

2. THIS EQUIPMENT SHALL BE PROPERLY MAINTAINED AND KEPT IN GOOD OPERATING CONDITION AT ALL TIMES.

3. ADHESIVE/SEALANT ACCELERATOR/BASE PRODUCTS, POLYSULFIDE SEALANTS AND OTHER PRODUCTS PROCESSED IN THE FOUR CURING OVENS, THE THREE VERSATORS, AND THE SIX PRODUCT FILLING STATIONS SHALL NOT CONTAIN MORE THAN 300,000 POUNDS OF VOLATILE ORGANIC COMPOUNDS IN ANY ONE YEAR.

4. RECORDS SHALL BE MAINTAINED TO PROVE COMPLIANCE WITH CONDITION NO. 3. THE RECORDS SHALL BE KEPT IN A FORMAT APPROVED IN WRITING BY THE DISTRICT. THE RECORDS SHALL BE RETAINED FOR AT LEAST TWO YEARS AND MADE AVAILABLE TO DISTRICT PERSONNEL UPON REQUEST.

South Coast Air Quality Management District
Certified Copy
FILE COPY

PERMIT TO OPERATE

CONTINUATION OF PERMIT TO OPERATE

NOTICE

IN ACCORDANCE WITH RULE 206, THIS PERMIT TO OPERATE OR COPY SHALL BE POSTED ON OR WITHIN 8 METERS OF THE EQUIPMENT.

THIS PERMIT DOES NOT AUTHORIZE THE EMISSION OF AIR CONTAMINANTS IN EXCESS OF THOSE ALLOWED BY DIVISION 26 OF THE HEALTH AND SAFETY CODE OF THE STATE OF CALIFORNIA OR THE RULES OF THE AIR QUALITY MANAGEMENT DISTRICT. THIS PERMIT CANNOT BE CONSIDERED AS PERMISSION TO VIOLATE EXISTING LAWS, ORDINANCES, REGULATIONS OR STATUTES OF OTHER GOVERNMENT AGENCIES.

EXECUTIVE OFFICER

Dorris M. Bailey

By Dorris M. Bailey/bcw
2/10/1994

South Coast Air Quality Management District
Certified Copy
FILE COPY

SOUTH COAST AIR QUALITY MANAGEMENT DISTRICT
21865 East Copley Drive, Diamond Bar, CA 91765

PERMIT TO CONSTRUCT/OPERATE

Permit No.
D83256
A/N 291827

This initial permit must be renewed ANNUALLY unless the equipment is moved, or changes ownership.
If the billing for annual renewal fee (Rule 301.f) is not received by the expiration date, contact the District.

Legal Owner or Operator: COURTAULDS AEROSPACE INC
5426 SAN FERNANDO RD
GLENDALE, CA 91203

ID 009225

Equipment Location: 5426-5430 SAN FERNANDO RD, GLENDALE, CA 91202

Equipment Description:

SPRAY BOOTH, JBI, MODEL BDB-6, BENCH TYPE, 4'-0"W. X 5'-2"L. X 7'-0"H., WITH SIX 20" X 20" EXHAUST FILTERS AND ONE 1/2 HP EXHAUST FAN.

Conditions:

1. OPERATION OF THIS EQUIPMENT SHALL BE CONDUCTED IN ACCORDANCE WITH ALL DATA AND SPECIFICATIONS SUBMITTED WITH THE APPLICATION UNDER WHICH THIS PERMIT IS ISSUED UNLESS OTHERWISE NOTED BELOW.

2. THIS EQUIPMENT SHALL BE PROPERLY MAINTAINED AND KEPT IN GOOD OPERATING CONDITION AT ALL TIMES.

3. THIS SPRAY BOOTH SHALL NOT BE OPERATED UNLESS ALL EXHAUST AIR PASSES THROUGH FILTER MEDIA AT LEAST 2 INCHES THICK.

4. A GAUGE SHALL BE MAINTAINED TO INDICATE, IN INCHES OF WATER, THE STATIC PRESSURE DIFFERENTIAL ACROSS THE EXHAUST FILTERS. IN OPERATION, THE PRESSURE DIFFERENTIAL SHALL NOT EXCEED 0.25 INCH OF WATER.

5. THIS EQUIPMENT SHALL BE OPERATED IN COMPLIANCE WITH RULES 1107 AND 1171.

6. THE TOTAL QUANTITY OF VOLATILE ORGANIC COMPOUND (VOC) EMISSION FROM THE USE OF COATINGS, THINNERS, REDUCERS AND CLEANUP SOLVENT IN THIS EQUIPMENT SHALL NOT EXCEED 330 POUNDS IN ANY CALENDAR MONTH.

7. IN ADDITION TO THE RECORD KEEPING REQUIREMENTS IN RULE 109, THE OPERATOR SHALL KEEP ADEQUATE RECORDS FOR THIS EQUIPMENT TO VERIFY THE MONTHLY VOC EMISSIONS IN POUNDS AND THE VOC CONTENT OF EACH MATERIAL AS APPLIED (INCLUDING WATER AND EXEMPT COMPOUNDS). ALL RECORDS SHALL BE PREPARED IN A FORMAT WHICH IS ACCEPTABLE TO THE DISTRICT, SHALL BE RETAINED ON THE PREMISES

South Coast Air Quality Management District
Certified Copy
FILE COPY

PERMIT TO CONSTRUCT/OPERATE

CONTINUATION OF PERMIT TO CONSTRUCT/OPERATE

FOR AT LEAST TWO YEARS AND SHALL BE MADE AVAILABLE UPON REQUEST OF THE EXECUTIVE OFFICER OR HIS REPRESENTATIVE.

8. COATINGS AND SOLVENTS USED AT THIS FACILITY SHALL NOT CONTAIN ANY COMPOUNDS IDENTIFIED AS CARCINOGENIC AIR CONTAMINANTS IN RULE 1401 AS AMENDED DECEMBER 7, 1990.

9. MATERIAL SAFETY DATA SHEETS FOR ALL COATINGS AND SOLVENTS USED AT THIS FACILITY SHALL BE KEPT CURRENT AND MADE AVAILABLE TO DISTRICT PERSONNEL UPON REQUEST.

NOTICE

IN ACCORDANCE WITH RULE 206, THIS PERMIT TO OPERATE OR COPY SHALL BE POSTED ON OR WITHIN 8 METERS OF THE EQUIPMENT.

THIS PERMIT DOES NOT AUTHORIZE THE EMISSION OF AIR CONTAMINANTS IN EXCESS OF THOSE ALLOWED BY DIVISION 26 OF THE HEALTH AND SAFETY CODE OF THE STATE OF CALIFORNIA OR THE RULES OF THE AIR QUALITY MANAGEMENT DISTRICT. THIS PERMIT CANNOT BE CONSIDERED AS PERMISSION TO VIOLATE EXISTING LAWS, ORDINANCES, REGULATIONS OR STATUTES OF OTHER GOVERNMENT AGENCIES.

EXECUTIVE OFFICER

Dorris M Bailey

By Dorris M. Bailey/aca
5/27/1994

South Coast Air Quality Management District
Certified Copy
FILE COPY

SOUTH COAST AIR QUALITY MANAGEMENT DISTRICT

PERMIT to OPERATE

9150 FLAIR DRIVE, EL MONTE, CALIFORNIA 91731

M 26873

Operation under this permit must be conducted in compliance with all information included with the initial application and the initial permit conditions. The equipment must be properly maintained and kept in good operating condition at all times. In accordance with Rule 206, this Permit to Operate or copy must be posted on or within 8 meters of equipment.

LEGAL OWNER OR OPERATOR: PRODUCTS RESEARCH & CHEMICAL CORP.
5426 SAN FERNANDO ROAD
GLENDALE, CALIFORNIA

EQUIPMENT LOCATED AT:

APPL. NO. C-41142

EQUIPMENT DESCRIPTION AND CONDITIONS:

STORAGE TANK T-16, UNDERGROUND, 6'-4" DIA. X 34'-0" L.

-CONDITIONS-

1. THIS STORAGE TANK MUST NOT BE FILLED ON THE SAME DAY THAT STORAGE TANK T-20 IS FILLED.
2. THIS TANK MUST NOT BE USED TO STORE A PETROLEUM DISTILLATE HAVING A REID VAPOR PRESSURE OF 3.9 POUNDS OR GREATER.

FILE COPY

This initial permit must be renewed by 9-01-83 unless the equipment is moved, or changes ownership If billing for annual renewal fee (Rule 301 f) not received by expiration date, contact office above

This permit does not authorize the emission of air contaminants in excess of those allowed by Division 26 of the Health and Safety Code of the State of California or the Rules of the Air Quality Management District. This permit cannot be considered as permission to violate existing laws, ordinances, regulations or statutes of other government agencies.

EXECUTIVE OFFICER

Marvin L Coy

BY

DATE

SEP 15 '82

SCAQMD 016 19350Da 207%

VOID UNLESS VALIDATED

South Coast Air Quality Management District
Certified Copy

76P235M-REV 2-81

SOUTH COAST AIR QUALITY MANAGEMENT DISTRICT

PERMIT to OPERATE

9150 FLAIR DRIVE, EL MONTE, CALIFORNIA 91731

M 32959

Operation under this permit must be conducted in compliance with all information included with the initial application and the initial permit conditions. The equipment must be properly maintained and kept in good operating condition at all times. In accordance with Rule 206, this Permit to Operate or copy must be posted on or within 8 meters of equipment.

LEGAL OWNER OR OPERATOR: INTERNATIONAL POLYMER CORPORATION
5426 SAN FERNANDO ROAD
GLENDALE, CALIFORNIA

APPL. NO. C-41499

EQUIPMENT LOCATED AT:

EQUIPMENT DESCRIPTION AND CONDITIONS:

REACTOR GL-1, JACKETED, 5'-6" DIA. X 7'-2" H., 750 GALLONS CAPACITY, WITH A 5 H.P. AGITATOR, ONE 5 H.P. VACUUM PUMP AND TWO REFLUX CONDENSERS.

FILE COPY

This initial permit must be renewed by 11/16/83 unless the equipment is moved, or changes ownership If billing for annual renewal fee (Rule 301 f) not received by expiration date, contact office above

This permit does not authorize the emission of air contaminants in excess of those allowed by Division 26 of the Health and Safety Code of the State of California or the Rules of the Air Quality Management District. This permit cannot be considered as permission to violate existing laws, ordinances, regulations or statutes of other government agencies.

EXECUTIVE OFFICER

VIRGINIA MOY

BY

09/22/83

DATE

XXXXXXXXXX

VOID UNLESS VALIDATED

South Coast Air Quality Management District
Certified Copy

76P235M-REV. 2-81

SOUTH COAST AIR QUALITY MANAGEMENT DISTRICT

PERMIT to OPERATE

9150 FLAIR DRIVE, EL MONTE, CALIFORNIA 91731

M 32954

Operation under this permit must be conducted in compliance with all information included with the initial application and the initial permit conditions. The equipment must be properly maintained and kept in good operating condition at all times. In accordance with Rule 206, this Permit to Operate or copy must be posted on or within 8 meters of equipment.

LEGAL OWNER OR OPERATOR: INTERNATIONAL POLYMER CORPORATION
5426 SAN FERNANDO ROAD
GLENDALE, CALIFORNIA

APPL. NO. C-41435

EQUIPMENT LOCATED AT.

EQUIPMENT DESCRIPTION AND CONDITIONS:

REACTOR V-6, JACKETED, 7'-6" DIA. X 12'-0" H., 3000 GALLONS CAPACITY, WITH A 15-H.P. AGITATOR AND A 5 H.P. VACUUM PUMP (COMMON).

FILE COPY

This initial permit must be renewed by 11/10/83
(Rule 301 f) not received by expiration date, contact office above.

unless the equipment is moved, or changes ownership If billing for annual renewal fee

This permit does not authorize the emission of air contaminants in excess of those allowed by Division 26 of the Health and Safety Code of the State of California or the Rules of the Air Quality Management District. This permit cannot be considered as permission to violate existing laws, ordinances, regulations or statutes of other government agencies.

EXECUTIVE OFFICER

VIRGINIA MOY

BY

09/22/83

DATE

XXXXXXXXXX

AQMD VOID UNLESS VALIDATED

South Coast Air Quality Management District
Certified Copy

76P235M-REV 2-81

SOUTH COAST AIR QUALITY MANAGEMENT DISTRICT
21865 East Copley Drive, Diamond Bar, CA 91765

PERMIT TO OPERATE

Permit No.
R-D80514
A/N 286176

This initial permit must be renewed ANNUALLY unless the equipment is moved, or changes ownership.
If the billing for annual renewal fee (Rule 301.f) is not received by the expiration date, contact the District.

Legal Owner
or Operator: COURTAULDS AEROSPACE INC
5426 SAN FERNANDO RD
GLENDALE, CA 91203

ID 009225

Equipment Location: 5426-5430 SAN FERNANDO RD., GLENDALE, CA 91202

Equipment Description:

CURING OVEN NO. 3, 6'-0" W. X 10'-0" L. X 11'-0" H., STEAM-HEATED, 200,000 BTU PER HOUR.

Conditions:

1. OPERATION OF THIS EQUIPMENT SHALL BE CONDUCTED IN ACCORDANCE WITH ALL DATA AND SPECIFICATIONS SUBMITTED WITH THE APPLICATION UNDER WHICH THIS PERMIT IS ISSUED UNLESS OTHERWISE NOTED BELOW.

2. THIS EQUIPMENT SHALL BE PROPERLY MAINTAINED AND KEPT IN GOOD OPERATING CONDITION AT ALL TIMES.

3. ADHESIVE/SEALANT ACCELERATOR/BASE PRODUCTS, POLYSULFIDE SEALANTS, AND OTHER PRODUCTS PROCESSED IN THE FOUR CURING OVENS, THE THREE VERSATORS, AND THE SIX PRODUCTS FILLING STATIONS SHALL NOT CONTAIN MORE THAN 300,000 POUNDS OF VOLATILE ORGANIC COMPOUNDS IN ANY ONE YEAR.

4. RECORDS SHALL BE MAINTAINED TO PROVE COMPLIANCE WITH CONDITION NO. 3.

5. THE OPERATOR SHALL KEEP RECORDS IN ACCORDANCE WITH THE REQUIREMENTS OF RULE 109 (RECORDKEEPING FOR VOLATILE ORGANIC COMPOUND EMISSIONS). SUCH RECORDS SHALL BE RETAINED FOR A PERIOD OF THREE YEARS AND SHALL BE MADE AVAILABLE TO ANY DISTRICT REPRESENTATIVE UPON REQUEST.

6. WITHIN 14 CALENDAR DAYS AFTER THE END OF EACH MONTH, THE OPERATOR SHALL TOTAL AND RECORD VOC EMISSIONS FOR THE MONTH FROM ALL PERMITTED EQUIPMENT COVERED BY THE MONTHLY LIMIT. THE RECORD SHALL INCLUDE ANY PROCEDURES USED TO ACCOUNT FOR CONTROL DEVICE EFFICIENCIES AND/OR WASTE DISPOSAL. IT SHALL BE SIGNED AND CERTIFIED FOR ACCURACY BY THE HIGHEST RANKING MANAGEMENT OFFICIAL WITH RESPONSIBILITY FOR OPERATION OF EQUIPMENT SUBJECT TO THE PERMIT.

AQMD

South Coast Air Quality Management District
Certified Copy
FILE COPY

PERMIT TO OPERATE

CONTINUATION OF PERMIT TO OPERATE

7. THE OPERATOR SHALL MAINTAIN A SINGLE LIST WHICH INCLUDES ONLY THE NAME AND ADDRESS OF EACH PERSON FROM WHOM THE FACILITY ACQUIRED VOC-CONTAINING MATERIAL REGULATED BY THE DISTRICT THAT WAS USED OR STORED AT THE FACILITY DURING THE PRECEDING 12 MONTHS.

8. THE OPERATOR SHALL RETAIN ALL PURCHASE INVOICES FOR ALL VOC-CONTAINING MATERIAL USED OR STORED AT THE FACILITY, AND ALL WASTE MANIFESTS FOR ALL WASTE VOC-CONTAINING MATERIAL REMOVED FROM THE FACILITY, FOR 36 MONTHS.

THIS PERMIT TO OPERATE R-D80514 SUPERSEDES PERMIT TO OPERATE D80514 ISSUED 02/10/94.

NOTICE

IN ACCORDANCE WITH RULE 206, THIS PERMIT TO OPERATE OR COPY SHALL BE POSTED ON OR WITHIN 8 METERS OF THE EQUIPMENT.

THIS PERMIT DOES NOT AUTHORIZE THE EMISSION OF AIR CONTAMINANTS IN EXCESS OF THOSE ALLOWED BY DIVISION 26 OF THE HEALTH AND SAFETY CODE OF THE STATE OF CALIFORNIA OR THE RULES OF THE AIR QUALITY MANAGEMENT DISTRICT. THIS PERMIT CANNOT BE CONSIDERED AS PERMISSION TO VIOLATE EXISTING LAWS, ORDINANCES, REGULATIONS OR STATUTES OF OTHER GOVERNMENT AGENCIES.

EXECUTIVE OFFICER

Dorris M Bailey

By Dorris M. Bailey/ag
3/10/98

South Coast Air Quality Management District
Certified Copy
FILE COPY

SOUTH COAST AIR QUALITY MANAGEMENT DISTRICT
21865 East Copley Drive, Diamond Bar, CA 91765

PERMIT TO OPERATE

Permit No.
R-D80512
A/N 286174

This **initial permit must be renewed ANNUALLY unless the equipment is moved, or changes ownership.**
If the **billing for annual renewal fee (Rule 301.f) is not received by the expiration date, contact the District.**

Legal Owner
or Operator:

COURTAULDS AEROSPACE INC
5426 SAN FERNANDO RD
GLENDALE, CA 91203

ID 009225

Equipment Location: 5426-5430 SAN FERNANDO RD., GLENDALE, CA 91202

Equipment Description:

CURING OVEN NO. 1, 6'-0" W. X 10'-0" L. X 11'-0" H., STEAM-HEATED, 200,000 BTU PER HOUR.

Conditions:

1. OPERATION OF THIS EQUIPMENT SHALL BE CONDUCTED IN ACCORDANCE WITH ALL DATA AND SPECIFICATIONS SUBMITTED WITH THE APPLICATION UNDER WHICH THIS PERMIT IS ISSUED UNLESS OTHERWISE NOTED BELOW.

2. THIS EQUIPMENT SHALL BE PROPERLY MAINTAINED AND KEPT IN GOOD OPERATING CONDITION AT ALL TIMES.

3. ADHESIVE/SEALANT ACCELERATOR/BASE PRODUCTS, POLYSULFIDE SEALANTS AND OTHER PRODUCTS PROCESSED IN THE FOUR CURING OVENS, THE THREE VERSATORS, AND THE SIX PRODUCTS FILLING STATIONS SHALL NOT CONTAIN MORE THAN 300,000 POUNDS OF VOLATILE ORGANIC COMPOUNDS IN ANY ONE YEAR.

4. RECORDS SHALL BE MAINTAINED TO PROVE COMPLIANCE WITH CONDITION NO. 3.

5. THE OPERATOR SHALL KEEP RECORDS IN ACCORDANCE WITH THE REQUIREMENTS OF RULE 109 (RECORDKEEPING FOR VOLATILE ORGANIC COMPOUND EMISSIONS). SUCH RECORDS SHALL BE RETAINED FOR A PERIOD OF THREE YEARS AND SHALL BE MADE AVAILABLE TO ANY DISTRICT REPRESENTATIVE UPON REQUEST.

6. WITHIN 14 CALENDAR DAYS AFTER THE END OF EACH MONTH, THE OPERATOR SHALL TOTAL AND RECORD VOC EMISSIONS FOR THE MONTH FROM ALL PERMITTED EQUIPMENT COVERED BY THE MONTHLY LIMIT. THE RECORD SHALL INCLUDE ANY PROCEDURES USED TO ACCOUNT FOR CONTROL DEVICE EFFICIENCIES AND/OR WASTE DISPOSAL. IT SHALL BE SIGNED AND CERTIFIED FOR ACCURACY BY THE HIGHEST RANKING MANAGEMENT OFFICIAL WITH RESPONSIBILITY FOR OPERATION OF EQUIPMENT SUBJECT TO THE PERMIT.

AQMD

South Coast Air Quality Management District
Certified Copy
FILE COPY

PERMIT TO OPERATE

CONTINUATION OF PERMIT TO OPERATE

7. THE OPERATOR SHALL MAINTAIN A SINGLE LIST WHICH INCLUDES ONLY THE NAME AND ADDRESS OF EACH PERSON FROM WHOM THE FACILITY ACQUIRED VOC-CONTAINING MATERIAL REGULATED BY THE DISTRICT THAT WAS USED OR STORED AT THE FACILITY DURING THE PRECEDING 12 MONTHS.

8. THE OPERATOR SHALL RETAIN ALL PURCHASE INVOICES FOR ALL VOC-CONTAINING MATERIAL USED OR STORED AT THE FACILITY, AND ALL WASTE MANIFESTS FOR ALL WASTE VOC-CONTAINING MATERIAL REMOVED FROM THE FACILITY, FOR 36 MONTHS.

THIS PERMIT TO OPERATE R-D80512 SUPERSEDES PERMIT TO OPERATE D80512 ISSUED 02/10/94.

NOTICE

IN ACCORDANCE WITH RULE 206, THIS PERMIT TO OPERATE OR COPY SHALL BE POSTED ON OR WITHIN 8 METERS OF THE EQUIPMENT.

THIS PERMIT DOES NOT AUTHORIZE THE EMISSION OF AIR CONTAMINANTS IN EXCESS OF THOSE ALLOWED BY DIVISION 26 OF THE HEALTH AND SAFETY CODE OF THE STATE OF CALIFORNIA OR THE RULES OF THE AIR QUALITY MANAGEMENT DISTRICT. THIS PERMIT CANNOT BE CONSIDERED AS PERMISSION TO VIOLATE EXISTING LAWS, ORDINANCES, REGULATIONS OR STATUTES OF OTHER GOVERNMENT AGENCIES.

EXECUTIVE OFFICER

Dorris M Bailey

By Dorris M. Bailey/ag
3/10/98

South Coast Air Quality Management District
Certified Copy
FILE COPY

SOUTH COAST AIR QUALITY MANAGEMENT DISTRICT

PERMIT to OPERATE

9150 FLAIR DRIVE, EL MONTE, CALIFORNIA 91731

Permit No.
D02084
A/N 171122
Page 1

This initial permit must be renewed by 11/16 ANNUALLY unless the equipment is moved, or changes ownership. If the billing for annual renewal fee (Rule 301.f) is not received by the expiration date, contact the District.

Legal Owner
or Operator: PRODUCTS RESEARCH AND CHEMICAL CORPORATION

Equipment
located at: 5426 SAN FERNANDO ROAD, GLENDALE, CALIFORNIA

Equipment Description:

REACTOR C, JACKETED, 5'-0" DIA. X 6'-0" H., 500 GALLONS CAPACITY, WITH A 5-H.P. AGITATOR, ONE REFLUX CONDENSER, AND A MODEL 502 ACCU-RATE FEEDER, 3/4 H.P.

FILE COPY

Conditions:

1. OPERATION OF THIS EQUIPMENT MUST BE CONDUCTED IN COMPLIANCE WITH ALL DATA AND SPECIFICATIONS SUBMITTED WITH THE APPLICATION UNDER WHICH THIS PERMIT IS ISSUED UNLESS OTHERWISE NOTED BELOW.

2. THIS EQUIPMENT MUST BE PROPERLY MAINTAINED AND KEPT IN GOOD OPERATING CONDITION AT ALL TIMES.

THIS PERMIT CONCLUDES ON THE NEXT PAGE.

South Coast Air Quality Management District
Certified Copy

SOUTH COAST AIR QUALITY MANAGEMENT DISTRICT

PERMIT to OPERATE

9150 FLAIR DRIVE, EL MONTE, CALIFORNIA 91731

Permit No.
D02084
A/N 171122

CONTINUATION OF PERMIT TO OPERATE

NOTICE

IN ACCORDANCE WITH RULE 206, THIS PERMIT TO OPERATE OR COPY MUST BE POSTED ON OR WITHIN 8 METERS OF THE EQUIPMENT.

THIS PERMIT DOES NOT AUTHORIZE THE EMISSION OF AIR CONTAMINANTS IN EXCESS OF THOSE ALLOWED BY DIVISION 26 OF THE HEALTH AND SAFETY CODE OF THE STATE OF CALIFORNIA OR THE RULES OF THE AIR QUALITY MANAGEMENT DISTRICT. THIS PERMIT CANNOT BE CONSIDERED AS PERMISSION TO VIOLATE EXISTING LAWS, ORDINANCES, REGULATIONS OR STATUTES OF OTHER GOVERNMENT AGENCIES.

FILE COPY

EXECUTIVE OFFICER

By Raquel Puerta/ejc
September 1, 1988

PRODUCTS RESEARCH & CHEMICAL CORP.
ATTN: GERALD W. CARSON
5426 SAN FERNANDO RD
GLENDALE, CA 91203

South Coast Air Quality Management District
Certified Copy

SOUTH COAST AIR QUALITY MANAGEMENT DISTRICT

PERMIT to OPERATE

9150 FLAIR DRIVE, EL MONTE, CALIFORNIA 91731

Permit No.
D09832
A/N 184566
Page 1

This initial permit must be renewed by 11/16 ANNUALLY unless the equipment is moved, or changes ownership. If the billing for annual renewal fee (Rule 301.f) is not received by the expiration date, contact the District.

Legal Owner
Or Operator: PRODUCTS RESEARCH & CHEMICAL CORPORATION

ID 61582

Equipment
located at: 5426 SAN FERNANDO ROAD, GLENDALE, CALIFORNIA

Equipment Description:

STORAGE TANK NO. T-39, 6'-0" DIA. X 16'-0" H., 3384 GALLON CAPACITY.

Conditions:

1. OPERATION OF THIS EQUIPMENT MUST BE CONDUCTED IN COMPLIANCE WITH ALL DATA AND SPECIFICATIONS SUBMITTED WITH THE APPLICATION UNDER WHICH THIS PERMIT IS ISSUED UNLESS OTHERWISE NOTED BELOW.

2. THIS EQUIPMENT MUST BE PROPERLY MAINTAINED AND KEPT IN GOOD OPERATING CONDITION AT ALL TIMES.

3. THIS STORAGE TANK SHALL STORE EITHER FRESH 1,1,1-TRICHLOROETHANE OR WASTE 1,1,1,-TRICHLOROETHANE.

FILE COPY

NOTICE

IN ACCORDANCE WITH RULE 206, THIS PERMIT TO OPERATE OR COPY MUST BE POSTED ON OR WITHIN 8 METERS OF THE EQUIPMENT.

THIS PERMIT DOES NOT AUTHORIZE THE EMISSION OF AIR CONTAMINANTS IN EXCESS OF THOSE ALLOWED BY DIVISION 26 OF THE HEALTH AND SAFETY CODE OF THE STATE OF CALIFORNIA OR THE RULES OF THE AIR QUALITY MANAGEMENT DISTRICT. THIS PERMIT CANNOT BE CONSIDERED AS PERMISSION TO VIOLATE EXISTING LAWS, ORDINANCES, REGULATIONS OR STATUTES OF OTHER GOVERNMENT AGENCIES.

EXECUTIVE OFFICER

By Raquel Puerta/mjd
September 5, 1989

PRODUCTS RESEARCH & CHEMICAL CORP.
ATTN: GERALD W. CARSON
5426 SAN FERNANDO RD.
GLENDALE, CA 91203

South Coast Air Quality Management District
Certified Copy

SOUTH COAST AIR QUALITY MANAGEMENT DISTRICT

PERMIT to OPERATE

9150 FLAIR DRIVE, EL MONTE, CALIFORNIA 91731

Permit No.
D02083
A/N 171121
Page 1

This initial permit must be renewed by 11/16 ANNUALLY unless the equipment is moved, or changes ownership. If the billing for annual renewal fee (Rule 301.f) is not received by the expiration date, contact the District.

Legal Owner
or Operator: PRODUCTS RESEARCH AND CHEMICAL CORPORATION

Equipment
located at: 5426 SAN FERNANDO ROAD, GLENDALE, CALIFORNIA

Equipment Description:

SEALANT RESIN COOKING UNIT CONSISTING OF:

1. REACTOR, 5'-6" DIA. X 7'-11" H., STEAM JACKETED, WITH A 10-H.P. AGITATOR.

2. VACUUM PUMP, KINNEY, SINGLE STAGE, MODEL KD-300, 1 1/2 H.P.

Conditions:

1. OPERATION OF THIS EQUIPMENT MUST BE CONDUCTED IN COMPLIANCE WITH ALL DATA AND SPECIFICATIONS SUBMITTED WITH THE APPLICATION UNDER WHICH THIS PERMIT IS ISSUED UNLESS OTHERWISE NOTED BELOW.

2. THIS EQUIPMENT MUST BE PROPERLY MAINTAINED AND KEPT IN GOOD OPERATING CONDITION AT ALL TIMES.

THIS PERMIT CONCLUDES ON THE NEXT PAGE.

FILE COPY

South Coast Air Quality Management District
Certified Copy

SOUTH COAST AIR QUALITY MANAGEMENT DISTRICT

PERMIT to OPERATE

9150 FLAIR DRIVE, EL MONTE, CALIFORNIA 91731

CONTINUATION OF PERMIT TO OPERATE

NOTICE

IN ACCORDANCE WITH RULE 206, THIS PERMIT TO OPERATE OR COPY MUST BE POSTED ON OR WITHIN 8 METERS OF THE EQUIPMENT.

THIS PERMIT DOES NOT AUTHORIZE THE EMISSION OF AIR CONTAMINANTS IN EXCESS OF THOSE ALLOWED BY DIVISION 26 OF THE HEALTH AND SAFETY CODE OF THE STATE OF CALIFORNIA OR THE RULES OF THE AIR QUALITY MANAGEMENT DISTRICT. THIS PERMIT CANNOT BE CONSIDERED AS PERMISSION TO VIOLATE EXISTING LAWS, ORDINANCES, REGULATIONS OR STATUTES OF OTHER GOVERNMENT AGENCIES.

EXECUTIVE OFFICER

By Raquel Puerta/ejc
September 2, 1988

FILE COPY

PRODUCTS RESEARCH & CHEMICAL CORP.
ATTN: GERALD W. CARSON
5426 SAN FERNANDO RD
GLENDALE, CA 91203

South Coast Air Quality Management District
Certified Copy

SOUTH COAST AIR QUALITY MANAGEMENT DISTRICT

PERMIT TO OPERATE

9150 FLAIR DRIVE, EL MONTE, CALIFORNIA 91731

Permit No.
D29986
A/N 153262
Page 1

This initial permit shall be renewed by 02/16 ANNUALLY unless the equipment is moved, or changes ownership. If the billing for annual renewal fee (Rule 301.f) is not received by the expiration date, contact the District.

Legal Owner **ID 009225**
Or Operator: PRODUCTS RESEARCH & CHEMICAL CORPORATION
5426 SAN FERNANDO ROAD
GLENDALE, CALIFORNIA 91202
ATTN: GERALD W. CARSON

Equipment
located at: SAME AS ABOVE

Equipment Description:

AIR POLLUTION CONTROL SYSTEM CONSISTING OF:

1. BAGHOUSE, TORIT, MODEL 90-219-5, 3'-0" W. X 3'-4" L. X 6'-5" H., WITH 25 ENVELOPE TYPE FILTERS, 250 SQ. FT. TOTAL FILTER AREA, AND A 5-H.P. SHAKER.

2. EXHAUST SYSTEM WITH A 5-H.P. BLOWER VENTING A WEIGHING STATION.

Conditions:

1. OPERATION OF THIS EQUIPMENT SHALL BE CONDUCTED IN COMPLIANCE WITH ALL DATA AND SPECIFICATIONS SUBMITTED WITH THE APPLICATION UNDER WHICH THIS PERMIT IS ISSUED UNLESS OTHERWISE NOTED BELOW.

2. THIS EQUIPMENT SHALL BE PROPERLY MAINTAINED AND KEPT IN GOOD OPERATING CONDITION AT ALL TIMES.

3. A MECHANICAL GAUGE SHALL BE MAINTAINED SO AS TO INDICATE, IN INCHES WATER COLUMN, THE STATIC PRESSURE DIFFERENTIAL ACROSS THE BAGS.

4. DUSTS COLLECTED IN THE BAGHOUSE SHALL BE DISCHARGED ONLY INTO CLOSED CONTAINERS.

South Coast Air Quality Management District
Certified Copy

FILE COPY

PERMIT TO OPERATE

9150 FLAIR DRIVE, EL MONTE, CALIFORNIA 91731

CONTINUATION OF PERMIT TO OPERATE

NOTICE

IN ACCORDANCE WITH RULE 206, THIS PERMIT TO OPERATE OR COPY SHALL BE POSTED ON OR WITHIN 8 METERS OF THE EQUIPMENT.

THIS PERMIT DOES NOT AUTHORIZE THE EMISSION OF AIR CONTAMINANTS IN EXCESS OF THOSE ALLOWED BY DIVISION 26 OF THE HEALTH AND SAFETY CODE OF THE STATE OF CALIFORNIA OR THE RULES OF THE AIR QUALITY MANAGEMENT DISTRICT. THIS PERMIT CANNOT BE CONSIDERED AS PERMISSION TO VIOLATE EXISTING LAWS, ORDINANCES, REGULATIONS OR STATUTES OF OTHER GOVERNMENT AGENCIES.

EXECUTIVE OFFICER

By Raquel Puerta/mb
August 9, 1990

South Coast Air Quality Management District
Certified Copy

FILE COPY

SOUTH COAST AIR QUALITY MANAGEMENT DISTRICT

PERMIT TO OPERATE

9150 FLAIR DRIVE, EL MONTE, CALIFORNIA 91731

Permit No.
D29985
A/N 153261
Page 1

This initial permit shall be renewed by 02/16 ANNUALLY unless the equipment is moved, or changes ownership. If the billing for annual renewal fee (Rule 301.f) is not received by the expiration date, contact the District.

Legal Owner Or Operator: ID 009225
PRODUCTS RESEARCH & CHEMICAL CORPORATION
5426 SAN FERNANDO ROAD
GLENDALE, CALIFORNIA 91202
ATTN: GERALD W. CARSON

Equipment located at: SAME AS ABOVE

Equipment Description:

AIR POLLUTION CONTROL SYSTEM CONSISTING OF:

1. DUST COLLECTOR, FARR COMPANY, TENKAY, MARK III, SIZE 12L, 4'-6" W. X 6'-2" L. X 14'-5" H., WITH 12 CARTRIDGE FILTERS EACH CARTRIDGE 1'-1" DIA. X 2'-3" H., AND REVERSED AIR PULSE CLEANING.

2. FILTER, FARR COMPANY, RIGA-FLOW 200, HIGH EFFICIENCY PARTICULATE AIR TYPE, 1'-0" W. X 2'-0" L. X 2'-0" H.

3. CARBON ADSORBER, FARR COMPANY, GLIDE/PACK TYPE, MODEL 3CF, SIZE 1 X 2, 2'-10" W. X 4'-0" L. X 2'-3" H.

4. EXHAUST SYSTEM WITH A 5-H.P. BLOWER VENTING FIVE MIXERS.

Conditions:

1. OPERATION OF THIS EQUIPMENT SHALL BE CONDUCTED IN COMPLIANCE WITH ALL DATA AND SPECIFICATIONS SUBMITTED WITH THE APPLICATION UNDER WHICH THIS PERMIT IS ISSUED UNLESS OTHERWISE NOTED BELOW.

2. THIS EQUIPMENT SHALL BE PROPERLY MAINTAINED AND KEPT IN GOOD OPERATING CONDITION AT ALL TIMES.

3. A MECHANICAL GAUGE SHALL BE MAINTAINED SO AS TO INDICATE, IN INCHES WATER COLUMN, THE STATIC PRESSURE DIFFERENTIAL ACROSS THE FILTERS.

4. DUSTS COLLECTED IN THE BAGHOUSE SHALL BE DISCHARGED ONLY INTO CLOSED CONTAINERS.

South Coast Air Quality Management District
Certified Copy

FILE COPY

PERMIT TO OPERATE

9150 FLAIR DRIVE, EL MONTE, CALIFORNIA 91731

CONTINUATION OF PERMIT TO OPERATE

NOTICE

IN ACCORDANCE WITH RULE 206, THIS PERMIT TO OPERATE OR COPY SHALL BE POSTED ON OR WITHIN 8 METERS OF THE EQUIPMENT.

THIS PERMIT DOES NOT AUTHORIZE THE EMISSION OF AIR CONTAMINANTS IN EXCESS OF THOSE ALLOWED BY DIVISION 26 OF THE HEALTH AND SAFETY CODE OF THE STATE OF CALIFORNIA OR THE RULES OF THE AIR QUALITY MANAGEMENT DISTRICT. THIS PERMIT CANNOT BE CONSIDERED AS PERMISSION TO VIOLATE EXISTING LAWS, ORDINANCES, REGULATIONS OR STATUTES OF OTHER GOVERNMENT AGENCIES.

EXECUTIVE OFFICER

By Raquel Puerta/mb
August 9, 1990

South Coast Air Quality Management District
Certified Copy

FILE COPY

SOUTH COAST AIR QUALITY MANAGEMENT DISTRICT

PERMIT TO OPERATE

9150 FLAIR DRIVE, EL MONTE, CALIFORNIA 91731

Permit No.
D29984
A/N 146147
Page 1

This initial permit shall be renewed by 02/16 ANNUALLY unless the equipment is moved, or changes ownership.
If the billing for annual renewal fee (Rule 301.f) is not received by the expiration date, contact the District.

Legal Owner **ID 009225**
Or Operator: PRODUCTS RESEARCH & CHEMICAL CORPORATION
5426 SAN FERNANDO ROAD
GLENDALE, CALIFORNIA 91202
ATTN: GERALD W. CARSON

Equipment
located at: SAME AS ABOVE

Equipment Description:

MIXER, CROWN MFG. CO., RIBBON BLENDER, 800 GALLON CAPACITY, 40-H.P.

Conditions:

1. OPERATION OF THIS EQUIPMENT SHALL BE CONDUCTED IN COMPLIANCE WITH ALL DATA AND SPECIFICATIONS SUBMITTED WITH THE APPLICATION UNDER WHICH THIS PERMIT IS ISSUED UNLESS OTHERWISE NOTED BELOW.

2. THIS EQUIPMENT SHALL BE PROPERLY MAINTAINED AND KEPT IN GOOD OPERATING CONDITION AT ALL TIMES.

3. THIS EQUIPMENT SHALL NOT BE OPERATED UNLESS IT IS VENTED ONLY TO AIR POLLUTION CONTROL EQUIPMENT WHICH IS IN FULL USE AND WHICH HAS BEEN ISSUE AN OPERATING PERMIT BY THE EXECUTIVE OFFICER.

South Coast Air Quality Management District
Certified Copy

FILE COPY

PERMIT TO OPERATE

9150 FLAIR DRIVE, EL MONTE, CALIFORNIA 91731

CONTINUATION OF PERMIT TO OPERATE

NOTICE

IN ACCORDANCE WITH RULE 206, THIS PERMIT TO OPERATE OR COPY SHALL BE POSTED ON OR WITHIN 8 METERS OF THE EQUIPMENT.

THIS PERMIT DOES NOT AUTHORIZE THE EMISSION OF AIR CONTAMINANTS IN EXCESS OF THOSE ALLOWED BY DIVISION 26 OF THE HEALTH AND SAFETY CODE OF THE STATE OF CALIFORNIA OR THE RULES OF THE AIR QUALITY MANAGEMENT DISTRICT. THIS PERMIT CANNOT BE CONSIDERED AS PERMISSION TO VIOLATE EXISTING LAWS, ORDINANCES, REGULATIONS OR STATUTES OF OTHER GOVERNMENT AGENCIES.

EXECUTIVE OFFICER

By Raquel Puerta/mb
August 9, 1990

South Coast Air Quality Management District
Certified Copy

FILE COPY

SOUTH COAST AIR QUALITY MANAGEMENT DISTRICT

PERMIT to OPERATE

9150 FLAIR DRIVE, EL MONTE, CALIFORNIA 91731

M 45723

Operation under this permit must be conducted in compliance with all information included with the initial application and the initial permit conditions. The equipment must be properly maintained and kept in good operating condition at all times. In accordance with Rule 206, this Permit to Operate or copy must be posted on or within 8 meters of equipment.

LEGAL OWNER OR OPERATOR: INTERSTATE SANDBLASTING INC.
5927 BLACKWELDER STREET
CULVER CITY, CA 90230

APPL. NO. 101820

EQUIPMENT LOCATED AT:

EQUIPMENT DESCRIPTION AND CONDITIONS:

SAND RECEIVING AND STORAGE SYSTEM CONSISTING OF:
- STORAGE BIN, TWO COMPARTMENTED, 8'-0" W. X 8'-0" L. X 8'-0" H., WITH TWO FILTER VENTS EACH 84 SQ. FT. FILTER AREA.
- TRUCK UNLOADING STATION, WITH A 4" DIA. PNEUMATIC FILL TUBE.

FILE COPY

South Coast Air Quality Management District
Certified Copy

This initial permit must be renewed by 01/01 ANNUALLY unless the equipment is moved, or changes ownership. If billing for annual renewal fee (Rule 301e) not received by expiration date, contact office above.

This permit does not authorize the emission of air contaminants in excess of those allowed by Division 26 of the Health and Safety Code of the State of California or the Rules of the Air Quality Management District. This permit cannot be considered as permission to violate existing laws, ordinances, regulations or statutes of other government agencies.

EXECUTIVE OFFICER

BY VIRGINIA MOY

DATE 09/09/85

SOUTH COAST AIR QUALITY MANAGEMENT DISTRICT
21865 East Copley Drive, Diamond Bar, CA 91765

Permit No.
D80512
A/N 286174

PERMIT TO OPERATE

This initial permit must be renewed ANNUALLY unless the equipment is moved, or changes ownership.
If the billing for annual renewal fee (Rule 301.f) is not received by the expiration date, contact the District.

ID 009225

Legal Owner or Operator:

COURTAULDS AEROSPACE INC
5426 SAN FERNANDO RD
GLENDALE, CA 91203

Equipment Location: 5426-5430 SAN FERNANDO RD, GLENDALE, CA 91202

Equipment Description:

CURING OVEN NO. 1, 6'-0" W. X 10'-0" L. X 11'-0" H., STEAM-HEATED, 200,000 BTU PER HOUR

Conditions:

1. OPERATION OF THIS EQUIPMENT SHALL BE CONDUCTED IN ACCORDANCE WITH ALL DATA AND SPECIFICATIONS SUBMITTED WITH THE APPLICATION UNDER WHICH THIS PERMIT IS ISSUED UNLESS OTHERWISE NOTED BELOW.

2. THIS EQUIPMENT SHALL BE PROPERLY MAINTAINED AND KEPT IN GOOD OPERATING CONDITION AT ALL TIMES.

3. ADHESIVE/SEALANT ACCELERATOR/BASE PRODUCTS, POLYSULFIDE SEALANTS AND OTHER PRODUCTS PROCESSED IN THE FOUR CURING OVENS, THE THREE VERSATORS, AND THE SIX PRODUCT FILLING STATIONS SHALL NOT CONTAIN MORE THAN 300,000 POUNDS OF VOLATILE ORGANIC COMPOUNDS IN ANY ONE YEAR.

4. RECORDS SHALL BE MAINTAINED TO PROVE COMPLIANCE WITH CONDITION NO. 3. THE RECORDS SHALL BE KEPT IN A FORMAT APPROVED IN WRITING BY THE DISTRICT. THE RECORDS SHALL BE RETAINED FOR AT LEAST TWO YEARS AND MADE AVAILABLE TO DISTRICT PERSONNEL UPON REQUEST.

AQMD

South Coast Air Quality Management District
Certified Copy

FILE COPY

SOUTH COAST AIR QUALITY MANAGEMENT DISTRICT
21865 East Copley Drive, Diamond Bar, CA 91765

PERMIT TO OPERATE

Permit No.
D80512
A/N 286174
~~Page 2~~

CONTINUATION OF PERMIT TO OPERATE

NOTICE

IN ACCORDANCE WITH RULE 206, THIS PERMIT TO OPERATE OR COPY SHALL BE POSTED ON OR WITHIN 8 METERS OF THE EQUIPMENT.

THIS PERMIT DOES NOT AUTHORIZE THE EMISSION OF AIR CONTAMINANTS IN EXCESS OF THOSE ALLOWED BY DIVISION 26 OF THE HEALTH AND SAFETY CODE OF THE STATE OF CALIFORNIA OR THE RULES OF THE AIR QUALITY MANAGEMENT DISTRICT. THIS PERMIT CANNOT BE CONSIDERED AS PERMISSION TO VIOLATE EXISTING LAWS, ORDINANCES, REGULATIONS OR STATUTES OF OTHER GOVERNMENT AGENCIES.

EXECUTIVE OFFICER

Dorris M Bailey

By Dorris M. Bailey/bcw
2/10/1994

South Coast Air Quality Management District
Certified Copy
FILE COPY

SOUTH COAST AIR QUALITY MANAGEMENT DISTRICT
21865 East Copley Drive, Diamond Bar, CA 91765

Permit No.
D80511
A/N 286173
Page 1

PERMIT TO OPERATE

This initial permit must be renewed ANNUALLY unless the equipment is moved, or changes ownership.
If the billing for annual renewal fee (Rule 301.f) is not received by the expiration date, contact the District.

ID 009225

Legal Owner or Operator:
COURTAULDS AEROSPACE INC
5426 SAN FERNANDO RD
GLENDALE, CA 91203

Equipment Location: 5426-5430 SAN FERNANDO RD, GLENDALE, CA 91202

Equipment Description:

PRODUCT FILLING STATION 1A

Conditions:

1. OPERATION OF THIS EQUIPMENT SHALL BE CONDUCTED IN ACCORDANCE WITH ALL DATA AND SPECIFICATIONS SUBMITTED WITH THE APPLICATION UNDER WHICH THIS PERMIT IS ISSUED UNLESS OTHERWISE NOTED BELOW.

2. THIS EQUIPMENT SHALL BE PROPERLY MAINTAINED AND KEPT IN GOOD OPERATING CONDITION AT ALL TIMES.

3. ADHESIVE/SEALANT ACCELERATOR/BASE PRODUCTS, POLYSULFIDE SEALANTS AND OTHER PRODUCTS PROCESSED IN THE FOUR CURING OVENS, THE THREE VERSATORS, AND THE SIX PRODUCT FILLING STATIONS SHALL NOT CONTAIN MORE THAN 300,000 POUNDS OF VOLATILE ORGANIC COMPOUNDS IN ANY ONE YEAR.

4. RECORDS SHALL BE MAINTAINED TO PROVE COMPLIANCE WITH CONDITION NO. 3. THE RECORDS SHALL BE KEPT IN A FORMAT APPROVED IN WRITING BY THE DISTRICT. THE RECORDS SHALL BE RETAINED FOR AT LEAST TWO YEARS AND MADE AVAILABLE TO DISTRICT PERSONNEL UPON REQUEST.

South Coast Air Quality Management District
Certified Copy

FILE COPY

PERMIT TO OPERATE

CONTINUATION OF PERMIT TO OPERATE

NOTICE

IN ACCORDANCE WITH RULE 206, THIS PERMIT TO OPERATE OR COPY SHALL BE POSTED ON OR WITHIN 8 METERS OF THE EQUIPMENT.

THIS PERMIT DOES NOT AUTHORIZE THE EMISSION OF AIR CONTAMINANTS IN EXCESS OF THOSE ALLOWED BY DIVISION 26 OF THE HEALTH AND SAFETY CODE OF THE STATE OF CALIFORNIA OR THE RULES OF THE AIR QUALITY MANAGEMENT DISTRICT. THIS PERMIT CANNOT BE CONSIDERED AS PERMISSION TO VIOLATE EXISTING LAWS, ORDINANCES, REGULATIONS OR STATUTES OF OTHER GOVERNMENT AGENCIES.

EXECUTIVE OFFICER

Dorris M Bailey

By Dorris M. Bailey/bcw
2/10/1994

South Coast Air Quality Management District
Certified Copy

FILE COPY

SOUTH COAST AIR QUALITY MANAGEMENT DISTRICT

PERMIT to OPERATE

9150 FLAIR DRIVE, EL MONTE, CALIFORNIA 91731

M 2

Operation under this permit must be conducted in compliance with all information included with the initial application and the initial permit conditions. The equipment must be properly maintained and kept in good operating condition at all times. In accordance with Rule 461 this Permit to Operate or copy must be posted on or within 8 meters of equipment.

26872
APPL. NO. C-41141

LEGAL OWNER OR OPERATOR: PRODUCTS RESEARCH & CHEMICAL CORP.
5426 SAN FERNANDO ROAD
GLENDALE, CALIFORNIA

EQUIPMENT LOCATED AT.

EQUIPMENT DESCRIPTION AND CONDITIONS:
STORAGE TANK T 17, UNDERGROUND, 6'-4" DIA. X 34'-0" L.

-CONDITION-

THIS TANK MUST NOT BE USED TO STORE A PETROLEUM DISTILLATE HAVING A REID VAPOR PRESSURE OF 3.9 POUNDS OR GREATER.

This initial permit must be renewed by 9-01-83
(Rule 301 f) not received by expiration date, contact office above

unless the equipment is moved, or changes ownership If billing for annual renewal fee

This permit does not authorize the emission of air contaminants in excess of those allowed by Division 26 of the Health and Safety Code of the State of California or the Rules of the Air Quality Management District. This permit cannot be considered as permission to violate existing laws, ordinances, regulations or statutes of other government agencies.

EXECUTIVE OFFICER

Maria L Camp

BY

SCAQMD015 19350Da E07G

AQMD VOID UNLESS VALIDATED

South Coast Air Quality Management District
Certified Copy

DATE SEP 15 '82

76P236M-REV. 2-81

5426 san fernando road

18 sites found

PRC-DESOTO INTERNATIONAL
5430 SAN FERNANDO ROAD
GLENDALE CA 91203-1521

PRC-DeSoto International, Inc.
5430 SAN FERNANDO
GLENDALE CA 91203


E.L. Flemming Dump
5431 SAN FERNANDO RD
LOS ANGELES (CITY) CA

CUSTOM CALIFORNIA CRAFT BEER, LLC dba Golden Road Brewing
5430 W SAN FERNANDO RD
LOS ANGELES CA 90039

MACDERMID INC
5439 SAN FERNANDO RD WEST
LOS ANGELES CA 900390000

PACER
5341 W. SAN FERNANDO RD.
LOS ANGELES CA 90039

PRODUCTS RESEARCH & CHEM CO

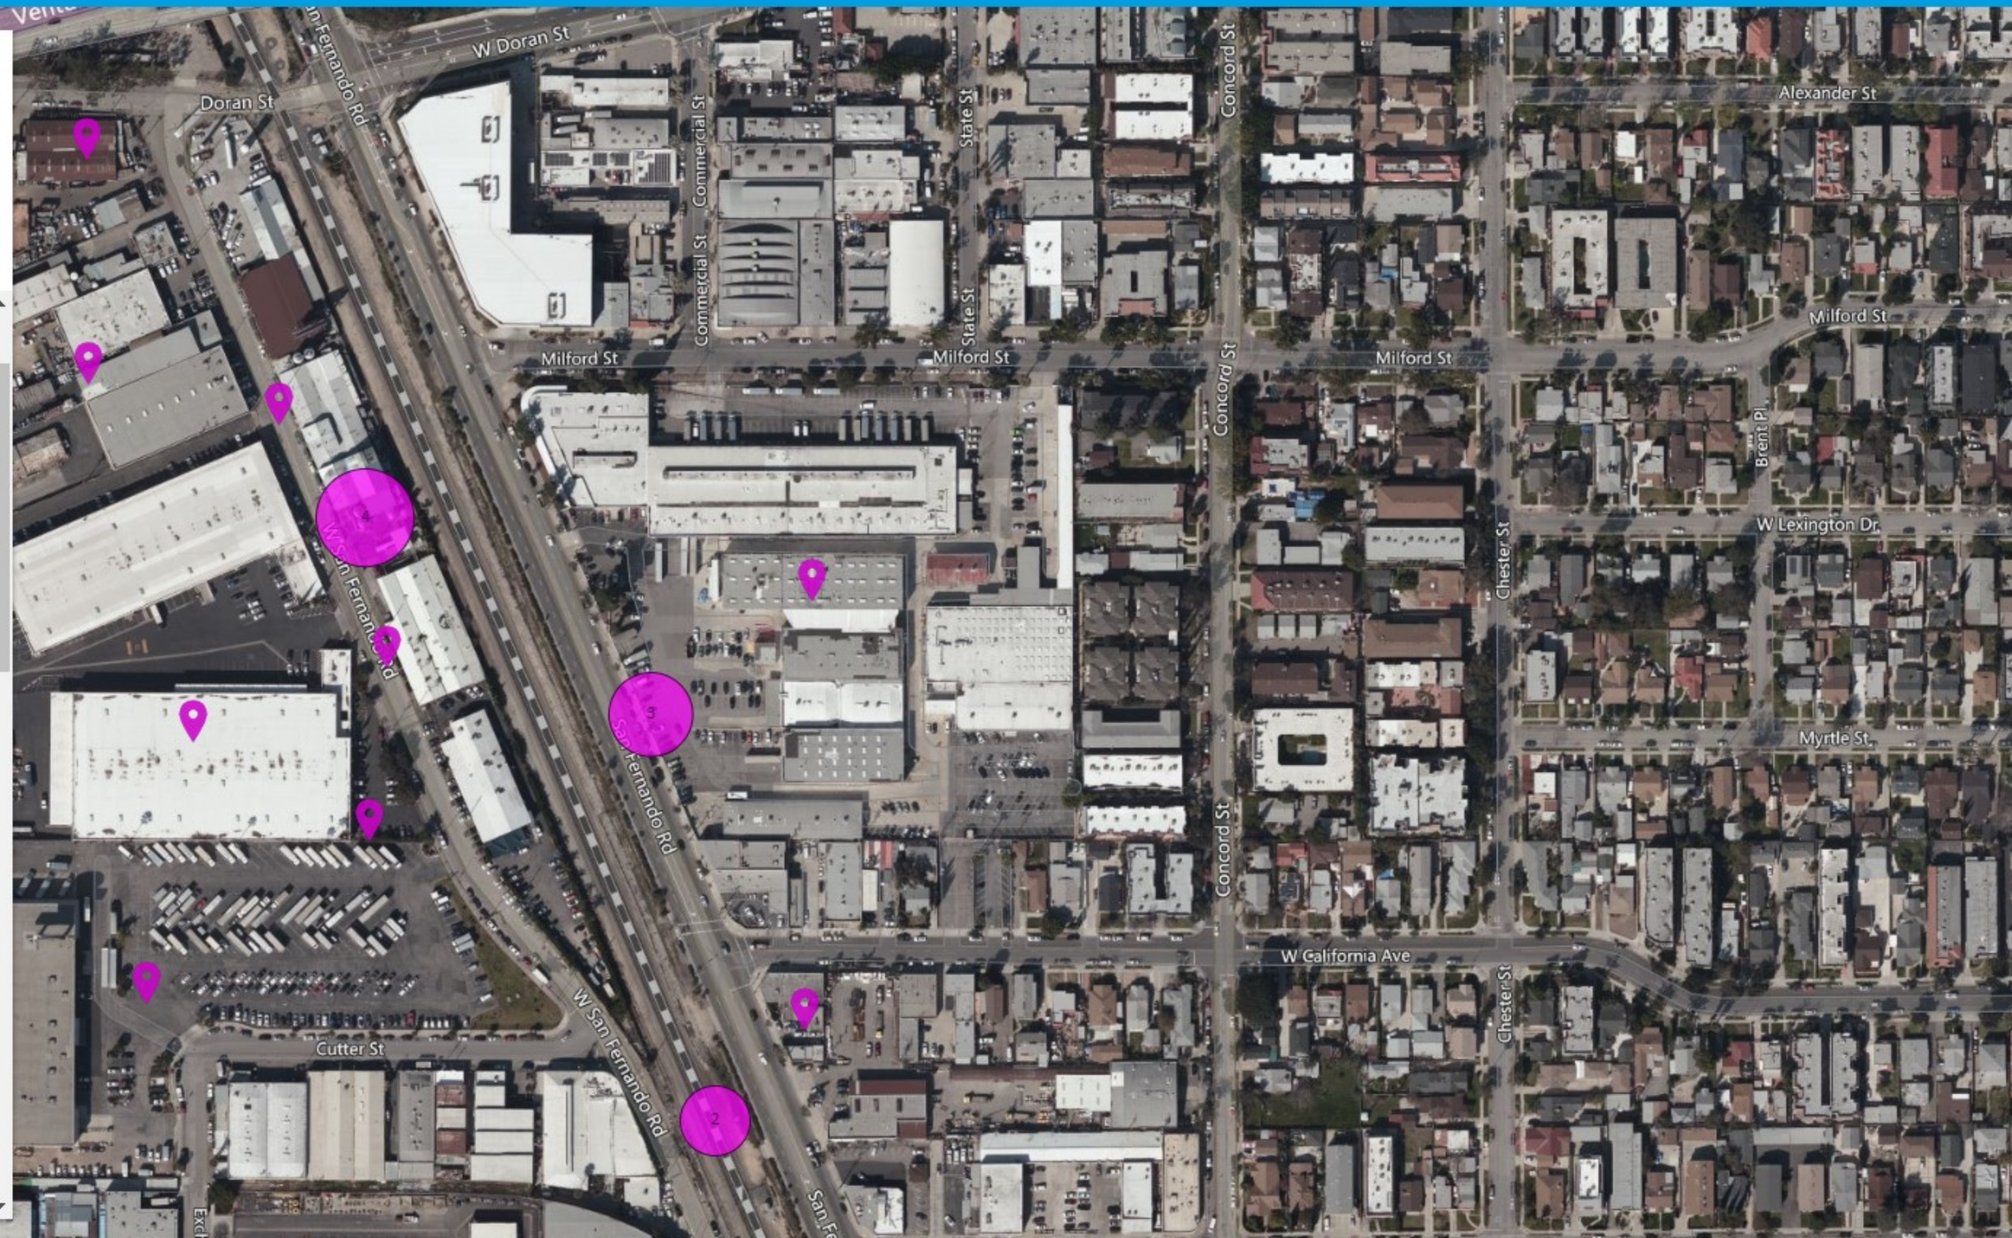

Well Finder

CalGEM GIS

- Well Status and Well Type Filter
- Search

By Attribute | By Shape

Select A Layer:

Well

Buffer: 5,280 Feet

Display Buffer Only:


Select Features By:

Stop Drawing

Add To Existing Results:

Search

- Zoom to Field
- Measurement
- Layers
  - Notice and Permit
  - Well
    - Well
    - Geothermal Well

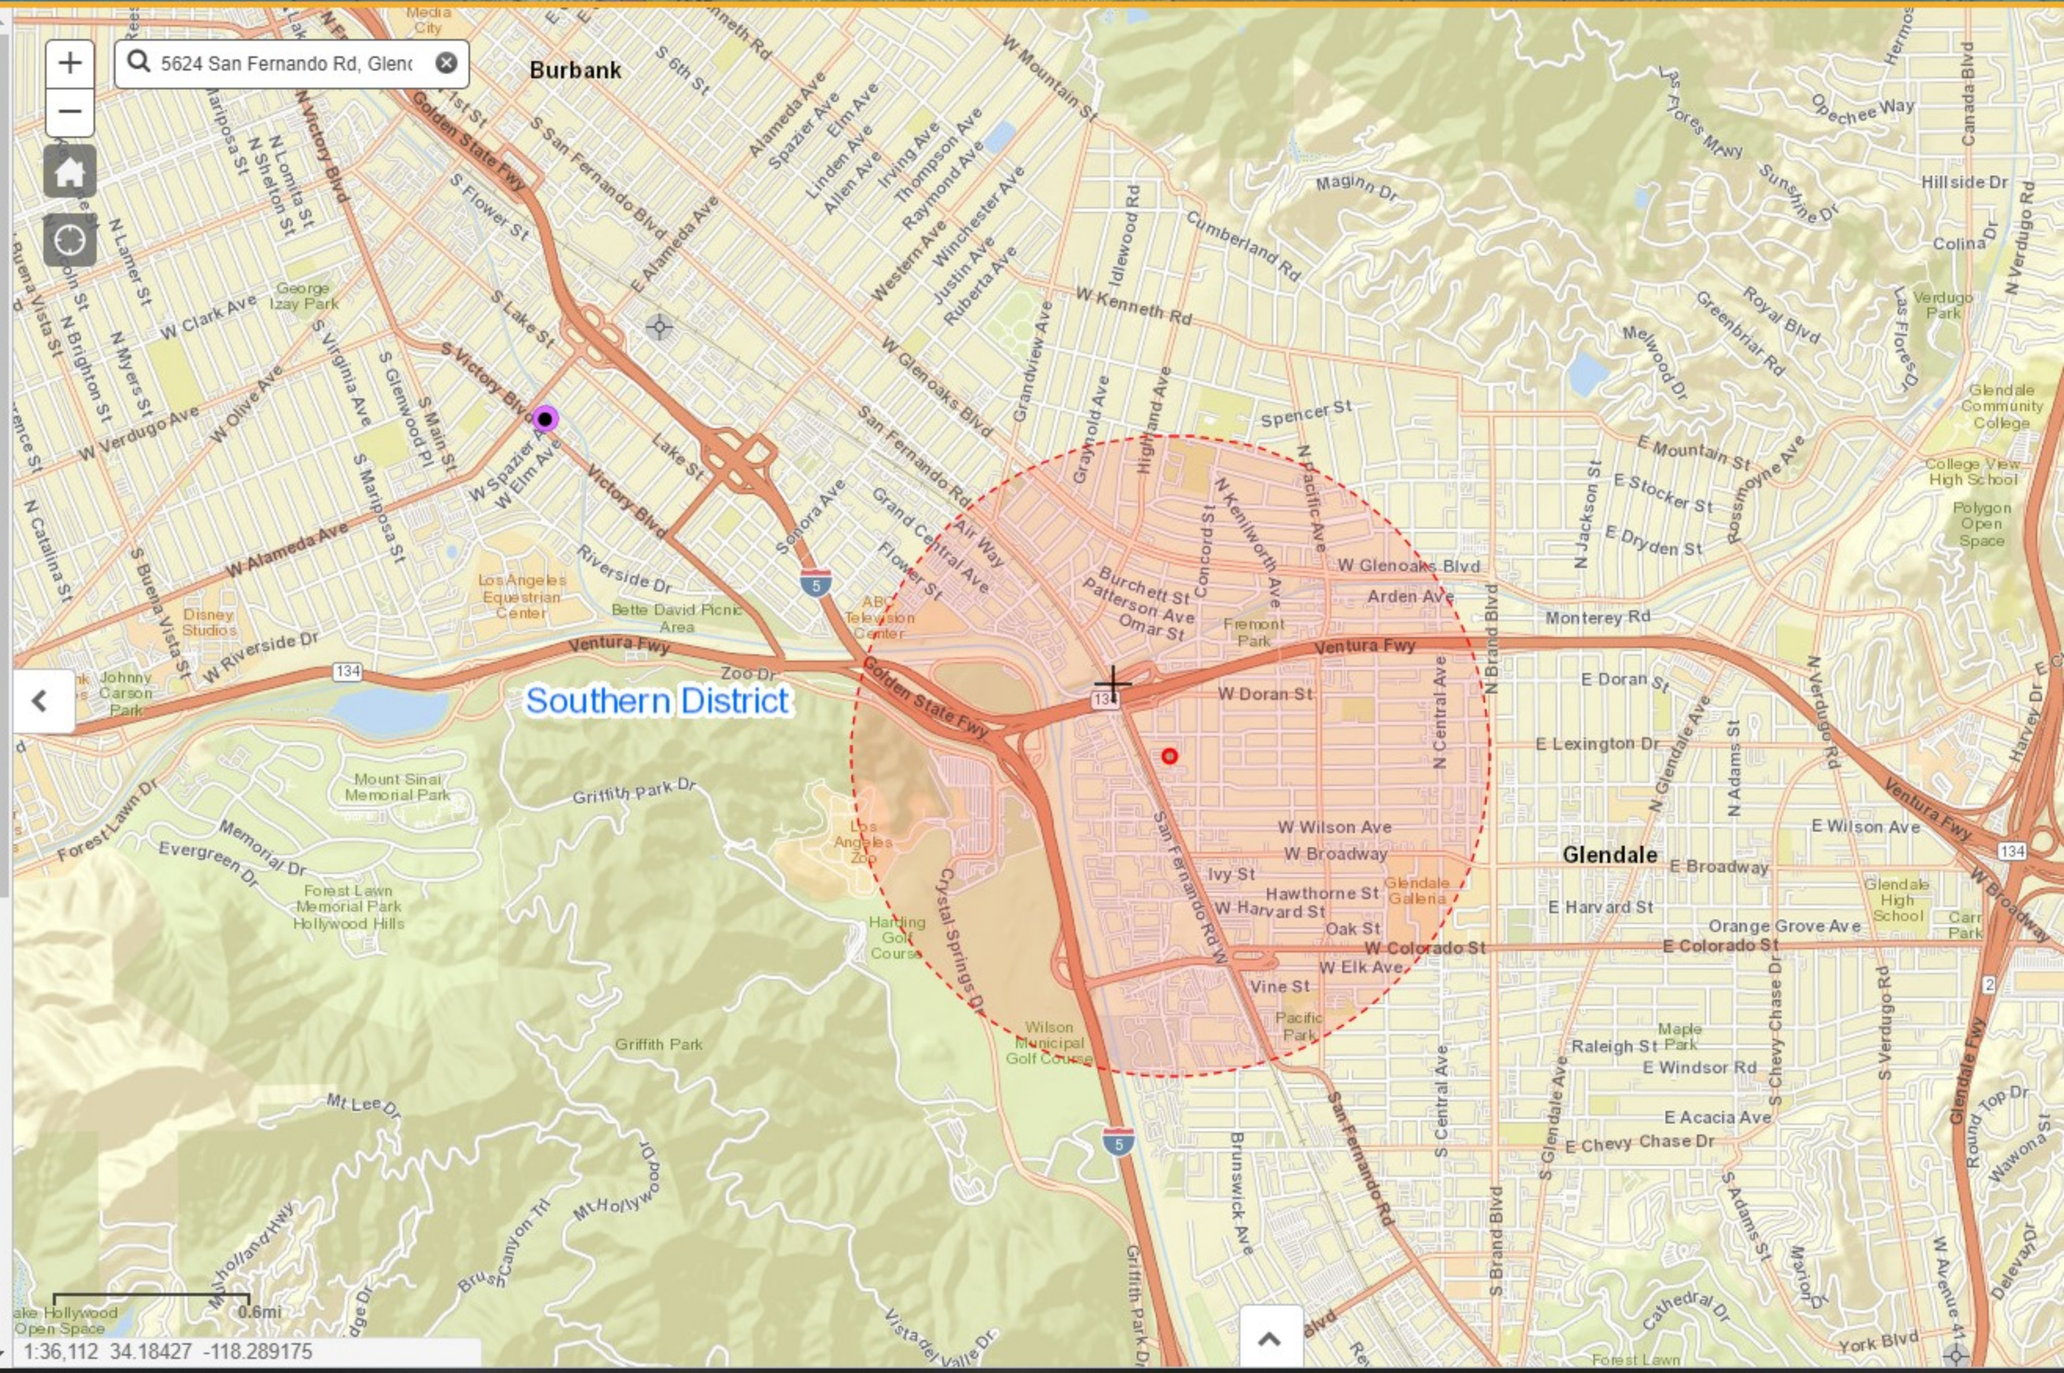

APPROVED FOR PUBLIC REVIEW FORM
(REGIONAL USE ONLY)

FACILITY NAME: Courtaulds Aerospace

LOCATION: Glendale

EPA ID# (IF APPLICABLE):

NOTE: THE DOCUMENTS FOLLOWING OR UNDER THIS RELEASE FORM WERE REVIEWED FOR CONFIDENTIAL MATERIALS AND ARE APPROVED FOR RELEASE TO THE PUBLIC. THE FILE HAS NOT BEEN REVIEWED BY THE OFFICE OF LEGAL COUNSEL OR THE ATTORNEY GENERAL'S OFFICE, UNLESS THIS FORM HAS BEEN SIGNED BY A REVIEWING ATTORNEY.

REVIEW CONDUCTED BY: Sean

DATE REVIEWED: 9/30/03

STATE OF CALIFORNIA — CALIFORNIA ENVIRONMENTAL PROTECTION AGENCY
PETE WILSON, Governor

DEPARTMENT OF TOXIC SUBSTANCES CONTROL
1011 N. GRANDVIEW AVENUE
GLENDALE, CA 91201
(818) 551-2800

MEMO OF CALL

DATE: 8-23-93 TIME: 3:05 NAME: Francisco
of person taking call

CALLER INFORMATION:

NAME: Gordan Carpenter FIRM: Courtaulds Aerospace, Inc.

PHONE NO.: 818 549-7755 FAX NO.:

ADDRESS:

EPA ID NO.:

MESSAGE: Resent too: OPC in L.A. New Manifest #) 92230952 Date sent) 7/30/93. Was not accepted at Rho-Chem due to PCB's it was resent to OPC instead.

Southdown Environmental Systems
Rho-Chem Facility

JUN 1 1993

May 27, 1993

Certified Mail #: P.024.714.333

Cal/EPA
Department of Toxic Substances Control
Region 3
1011 N. Grandview Ave.
Glendale, CA 91201

ATTN: Mr. Scott Simpson

Dear Mr. Simpson:

Enclosed please find a copy of manifest #92656806. Six drums of waste covered by this manifest were rejected because they did not conform to the approved waste profile application. The drums were returned to the waste generator on May 26, 1993. Please contact me if you have any questions regarding this matter.

Respectfully,

Joseph B. Fulton
Environmental Manager

cc: Courtaulds Aerospace, Inc.
5426 San Fernando Road
Glendale, CA 91203

enclosure

Rho-Chem
425 Isis Avenue • Inglewood, California 90301
(213) 776-6233 • Fax (310) 645-6379

Recycled paper

5B

State of California—Environmental Protection Agency
Form Approved OMB No. 2050-0039 (Expires 9-30-94)
Please print or type. Form designed for use on elite (12) typewriter.

See Instructions on back of page 6.

Department of Toxic Substances Control
Sacramento, California

UNIFORM HAZARDOUS WASTE MANIFEST

1. Generator's US EPA ID No.	Manifest Document No.	2. Page 1 of 1	Information in the shaded areas is not required by Federal law.
CAD008237596	RG8016		

3. Generator's Name and Mailing Address
COURTAULDS AEROSPACE, INC.
5426 SAN FERNANDO RD., GLENDALE, CA 91203

4. Generator's Phone (818) 549-7755

5. Transporter 1 Company Name	6. US EPA ID Number
RHO-CHEM CORPORATION	CAD008364432
7. Transporter 2 Company Name	8. US EPA ID Number

9. Designated Facility Name and Site Address	10. US EPA ID Number
RHO-CHEM CORPORATION, 425 ISIS AVE., INGLEWOOD, CA 90301	CAD008364432

11. US DOT Description (including Proper Shipping Name, Hazard Class, and ID Number)	12. Containers No.	12. Containers Type	13. Total Quantity	14. Unit Wt/Vol
WASTE 1,1,1-TRICHLOROETHANE SOLUTION, ORM-A, UN2831 (ERG#74)	012	DM	99660	G
b.				
c.				
d.				

[redacted]

15. Special Handling Instructions and Additional Information

WEAR PROPER PROTECTIVE EQUIPMENT WHEN HANDLING.
24-HR EMERGENCY CONTACT: SECURITY 818-242-8148
~~CUSTOMER#1717560 PO#A5197 P/U DATE 5-19-93 REC HRS:6:30-3/L:11:30-12~~

16. GENERATOR'S CERTIFICATION: I hereby declare that the contents of the consignment are fully and accurately described above by proper shipping name and are classified, packed, marked, and labeled, and are in all respects in proper condition for transport by highway according to applicable federal, state and international laws.

If I am a large quantity generator, I certify that I have a program in place to reduce the volume and toxicity of waste generated to the degree I have determined to be economically practicable and that I have selected the practicable method of treatment, storage, or disposal currently available to me which minimizes the present and future threat to human health and the environment; OR, if I am a small quantity generator, I have made a good faith effort to minimize my waste generation and select the best waste management method that is available to me and that I can afford.

Printed/Typed Name	Signature	Month	Day	Year
GORDON CARPENTER	Gordon Carpenter	05	19	93

TRANSPORTER

17. Transporter 1 Acknowledgement of Receipt of Materials

Printed/Typed Name	Signature	Month	Day	Year
RANDY SMALLS 12	Randy Smalls	05	19	93

18. Transporter 2 Acknowledgement of Receipt of Materials

Printed/Typed Name	Signature	Month	Day	Year

FACILITY

19. Discrepancy Indication Space
TRANSPORTED BY: Randy Smalls DATE: 5/26/93
* RECEIVED BY GENERATOR: Gordon Carpenter DATE: 5-26-93 NO. OF DRS. 6

20. Facility Owner or Operator Certification of receipt of hazardous materials covered by this manifest except as noted in Item 19.

Printed/Typed Name	Signature	Month	Day	Year
SHAWN CARRIERE	Shawn Carriere	05	19	93

DO NOT WRITE BELOW THIS LINE.

GENERATOR

IN CASE OF EMERGENCY OR SPILL, CALL THE NATIONAL RESPONSE CENTER 1-800-424-8802; WITHIN CALIFORNIA, CALL 1-800-852-7550

926566806

DTSC 8022A (7/92)
EPA 8700—22

White: TSDF SENDS THIS COPY TO DTSC WITHIN 30 DAYS.
To: P.O. Box 3000, Sacramento, CA 95812

WASTEWATER RECLAMATION
SOLID WASTE MANAGEMENT

COUNTY SANITATION DISTRICTS
OF LOS ANGELES COUNTY

1955 Workman Mill Road, Whittier, CA 90601-4998
Mailing Address: P.O. Box 4998, Whittier, CA 90607-4998
Telephone: (213) 699-7411, (213) 685-5217
Fax: (213) 695-6139

CHARLES W. CARRY
Chief Engineer and General Manager

March 1, 1993
File No. 31R-104.10

Mr. James Heaukulani
Courtaulds Aerospace
P.O. Box 1800
Glendale, CA 91209

Dear Sirs:

Improper Disposal of Hazardous Waste

Hazardous wastes generated at your location were improperly disposed of at a Sanitation Districts' facility as described in the enclosed report. The recovered wastes indicated on the report were stored on-site for proper disposal.

The wastes were not accompanied by a manifest nor were they represented to site personnel as anything other than normal refuse. Sanitation Districts' landfills are permitted to accept only those wastes that can be determined to be nonhazardous according to CCR Title 22, Division 4, Chapter 30. Hazardous wastes include empty containers regulated under section 66261.7 of Title 22. Nonhazardous wastes must conform to Regional Water Quality Control Board waste discharge requirements for the selected landfill (e.g. not soluble, liquid, or otherwise capable of affecting ground or surface water) and the Sanitation Districts' waste disposal criteria (e.g. not dusty, or highly odorous). Certain requirements must be complied with before anyone can dispose of hazardous wastes in any landfill. California law requires any person producing hazardous wastes to provide the hauler with a manifest, signed under penalty of perjury, that lists the types and amounts of wastes to be disposed, gives the origin of the wastes, and specifies a proper disposal facility as the destination for the wastes.

The Sanitation Districts have contacted you by phone concerning this improper disposal. You made arrangements to have the drums picked up for proper disposal. You will be billed for the Districts' costs associated with this incident.

The Districts will take whatever steps are necessary to prevent such improper disposal. Any recurrence of improper disposal will be grounds for loss of disposal privileges at Districts' facilities.

S-13

If you have any questions, please contact Lisa Scales of this office, ext. 3541.

Very truly yours,

Charles W. Carry

Raymond L. Huitric

Raymond L. Huitric
Section Head, Research and Monitoring
Solid Waste Management Department

RLH:CCC
Enclosure
cc: State Dept. of Toxic Substances Control
Regional Water Quality Control Board
L.A. Co. Dept. of Health Services -
Mr. Richard Hanson
L.A. Co. Fire Dept. -
Mr. Willian Jones
California Highway Patrol
Los angeles County District Attorney's Office -
Mr. Michael Delaney
Gary Armstrong
Lopez Disposal

COUNTY SANITATION DISTRICTS
OF LOS ANGELES COUNTY, CALIFORNIA

IMPROPER DISPOSAL INCIDENT REPORT

Producer: COURTAULDS AEROSPACE/PRC Date: 12/04/92 Time: 12:10 p.m.
Hauler : LOPEZ DISPOSAL Facility: SCHOLL CANYON LANDFILL
Vehicle Type : ROLLOFF License Plate : 4B18852
Driver's Name: NA License Number: N/A

SOURCE OF PRODUCER IDENTIFICATION: Hauler Description

COMMENT: COURTAULDS WAS FORMERLY PRC. DRUMS HAD CONTAINED FLAMMABLE SOLVENT. COURTAULDS PICKED UP DRUMS 12/23/92.

DESCRIPTION	TYPE	AMOUNT	UNIT	STATUS
1] 2x55 GAL EMPTY CRUSHED METAL DRUMS	H	50.0	LB	C

Key: B=buried per DOHS direction
C=confiscated for proper disposal
S=spilled, could not be recovered
U=unacceptable
H=hazardous or potentially hazardous
I=infectious
R=radioactive
O=other

THIS PAGE
INTENTIONALLY
BLANK

AUG 1 1991

Products Research
& Chemical Corporation

Chemical Products Division

5426 San Fernando Road
P.O. Box 1800
Glendale, CA 91209
(818) 240-2060
Fax (818) 247-2710
Telex 67-7067

July 31, 1991

Ms. Rachel Segal
Department of Health Services
Toxic Substance Control Program (Region 3)
1405 N. San Fernando Blvd., Suite 300
Burbank, CA 91504

Subject: Disposal of ten drums of chromium contaminated fire cleanup residue.

Dear Ms. Segal:

In accordance with our phone conversation on May 3, 1991, please find enclosed, manifest number 90378948 verifying proper disposal of the ten drums of chromium contaminated waste.

If you have any questions or require further action, please contact me at (818) 549-7829.

Thank you for your assistance in this matter.

Sincerely,

James D. Heaukulani
Environmental Manager

JDH:cid

Enclosure

cc: Melvin B. Young, Director, Health,
Safety and Environmental Affairs
Products Research & Chemical Corporation

COURTAULDS

State of California—Health and Welfare Agency
Form Approved OMB No. 2050—0039 (Expires 9-30-91)
Please print or type. Form designed for use on elite (12-pitch typewriter).

DHP - 1223

See Instructions on Back of Page 6 and Front of Page

Department of Health Services
Toxic Substances Control Division
Sacramento, California

UNIFORM HAZARDOUS WASTE MANIFEST

1. Generator's US EPA ID No.	Manifest Document No.	2. Page 1 of 1	Information in the shaded areas is not required by Federal law.
CAD 0 0 8 2 3 7 5 9 6	7 8 9 4 1 4 8		

3. Generator's Name and Mailing Address
Products Research & Chemical
5430 San Fernando Road, Glendale, CA 91203

A. State Manifest Document Number: 90378948

4. Generator's Phone (818) 549-7829 Attn: James Hawkuloe

B. State Generator's ID

5. Transporter 1 Company Name	6. US EPA ID Number	C. State Transporter's ID
IT Corporation	CAD 0 0 0 0 5 7 7 6 0	109596

D. Transporter's Phone (213) 830-1781

7. Transporter 2 Company Name	8. US EPA ID Number	E. State Transporter's ID
Pacific Environmental Mgmt	CAD 0 9 8 2 0 5 3 7 7 9	202658

F. Transporter's Phone 213.324-2445

9. Designated Facility Name and Site Address	10. US EPA ID Number	G. State Facility's ID
USPCI Grassy Mountain Facility 3 miles East, 7 miles North of I-80 East of Clover Creek Road	UTD 9 9 1 1 3 0 1 7 4 8	H. Facility's Phone 595.3900 ext (801) 534-0054

11. US DOT Description (Including Proper Shipping Name, Hazard Class, and ID Number)	12. Containers No.	Type	13. Total Quantity	14. Unit Wt/Vol	I. Waste No.
a. Hazardous Waste, Solid, N.O.S. (Chromium) (D007) ORM-E NA9189, RQ	01	DM	013010	P	State 181 EPA/Other D007
b.					State EPA/Other
c.					State EPA/Other
d.					State EPA/Other

J. Additional Descriptions for Materials Listed Above
a) Drum # PRL-014010
(GM91-0455)
(Public # 51043)

K. Handling Codes for Wastes Listed Above
a. b.
c. d.

15. Special Handling Instructions and Additional Information
Wear gloves and goggles when handling. Weight is approximate.
24 Hr. ER # 1-800-262-1900 IT Corp.
IT JN 209056 ERK # 6131

16. GENERATOR'S CERTIFICATION: I hereby declare that the contents of this consignment are fully and accurately described above by proper shipping name and are classified, packed, marked, and labeled, and are in all respects in proper condition for transport by highway according to applicable international and national government regulations.

If I am a large quantity generator, I certify that I have a program in place to reduce the volume and toxicity of waste generated to the degree I have determined to be economically practicable and that I have selected the practicable method of treatment, storage, or disposal currently available to me which minimizes the present and future threat to human health and the environment; OR, if I am a small quantity generator, I have made a good faith effort to minimize my waste generation and select the best waste management method that is available to me and that I can afford.

Printed/Typed Name	Signature	Month Day Year
GENERATOR: Bea Rivera	Bea Rivera	10 4 1 2 9 1
17. Transporter 1 Acknowledgement of Receipt of Materials		
TRANSPORTER: [illegible]	[illegible]	10 4 1 2 9 1
18. Transporter 2 Acknowledgement of Receipt of Materials		
TRANSPORTER: Donald E House	Donald E House	10 4 1 6 9 1
19. Discrepancy Indication Space		
FACILITY:		
20. Facility Owner or Operator Certification of receipt of hazardous materials covered by this manifest except as noted in Item 19. I 916-4415		
FACILITY: Mark Sanders	[signature]	Month Day Year 10 4 1 7 9 1

IN CASE OF AN EMERGENCY OR SPILL, CALL THE NATIONAL RESPONSE CENTER 1-800-424-8802; WITHIN CALIFORNIA CALL 1-800-852-7550

7531 0340

Do Not Write Below This Line

DHS 8022 A
EPA 8700—22
(Rev. 6-89) Previous editions are obsolete.

Yellow: TSDF SENDS THIS COPY TO GENERATOR WITHIN 30 DAYS

Paul

Products Research
& Chemical Corporation

Chemical Products Division

5426 San Fernando Road
P.O. Box 1800
Glendale, CA 91209
(818) 240-2060
Fax (818) 247-2710
Telex 67-7067

APR 29 1991

April 26, 1991

Scott Simpson
Department of Health Services
Toxic Substance Control Program (Region 3)
1405 N. San Fernando Blvd. Suite 300
Burbank, CA 91504

Subject: Disposal of ten drums of Chromium contaminated fire cleanup residue.

Dear Mr. Simpson:

In accordance with the conditions outlined in your April 9, 1991 generator extension, please find enclosed, manifest number 78948 verifying proper disposal of the ten drums of Chromium contaminated waste.

If you have any questions or require further action, please contact me at (818) 549-7829.

Thank you for your assistance in this matter.

Sincerely

James Heaukulani
Environmental Manager

JDH/et
Enclosure

cc: Melvin B. Young, Director
Health, Safety and Environmental Affairs
Products LResearch Chemical Corporation

COURTAULDS

State of California—Health and Welfare Agency
Form Approved OMB No. 2050—0039 (Expires 9-30-91)
Please print or type. Form designed for use on elite (12 typewriter).

See Instructions on Back of Page 6 and Front of Page

Department of Health Services
Toxic Substances Control Division
Sacramento, California

UNIFORM HAZARDOUS WASTE MANIFEST

1. Generator's US EPA ID No. CAD008237596 | Manifest Document No. 7BRHB

2. Page 1 of 1 | Information in the shaded areas is not required by Federal law.

3. Generator's Name and Mailing Address
Products Research & Chemical
5450 San Fernando Road, Glendale, CA 91203

A. State Manifest Document Number 90378948

4. Generator's Phone (818) 549-7889 Alan James Hawkalan

B. State Generator's ID

5. Transporter 1 Company Name
IT Corporation

6. US EPA ID Number CAD009857160

C. State Transporter's ID 109596

D. Transporter's Phone (213) 830-1781

7. Transporter 2 Company Name

8. US EPA ID Number

E. State Transporter's ID

F. Transporter's Phone

9. Designated Facility Name and Site Address
USPCI
Grassy Mountain Facility
3 miles East, 2 miles North of I-80
Exit 41, Clear Creek Utah

10. US EPA ID Number UTD991301748

G. State Facility's ID

H. Facility's Phone (801) 534-0054

11. US DOT Description (Including Proper Shipping Name, Hazard Class, and ID Number)	12. Containers No.	Type	13. Total Quantity	14. Unit Wt/Vol	I. Waste No.
a. Hazardous waste, Solid, n.o.s. (Chromium) (D007) ORM-E NA9189, RQ	01	DM	013000	P	State 191 EPA/Other D007
b. Hartwell Schrader Landfill					State EPA/Other
c.					State EPA/Other
d.					State EPA/Other

J. Additional Descriptions for Materials Listed Above
a) Drum # PRC-0110010
(6M91-0455)
(Profile # 51043)

K. Handling Codes for Wastes Listed Above
a. b. c. d.

15. Special Handling Instructions and Additional Information
Wear gloves and goggles when handling. Weight is approximate.
24 Hr. ER # 1-800-262-1900 IT Corp.
IT J/N 209056 ERG # 131

16.
GENERATOR'S CERTIFICATION: I hereby declare that the contents of this consignment are fully and accurately described above by proper shipping name and are classified, packed, marked, and labeled, and are in all respects in proper condition for transport by highway according to applicable international and national government regulations.

If I am a large quantity generator, I certify that I have a program in place to reduce the volume and toxicity of waste generated to the degree I have determined to be economically practicable and that I have selected the practicable method of treatment, storage, or disposal currently available to me which minimizes the present and future threat to human health and the environment; **OR**, if I am a small quantity generator, I have made a good faith effort to minimize my waste generation and select the best waste management method that is available to me and that I can afford.

Printed/Typed Name	Signature	Month	Day	Year
Peggy Pilcher		04	18	91

TRANSPORTER

17. Transporter 1 Acknowledgement of Receipt of Materials

Printed/Typed Name	Signature	Month	Day	Year

18. Transporter 2 Acknowledgement of Receipt of Materials

Printed/Typed Name	Signature	Month	Day	Year

FACILITY

19. Discrepancy Indication Space

20. Facility Owner or Operator Certification of receipt of hazardous materials covered by this manifest except as noted in Item 19.

Printed/Typed Name	Signature	Month	Day	Year

IN CASE OF AN EMERGENCY OR SPILL, CALL THE NATIONAL RESPONSE CENTER 1-800-424-8802; WITHIN CALIFORNIA CALL 1-800-852-7550

90378948

GENERATOR

DHS 8022 A
EPA 8700—22
(Rev. 6-89) Previous editions are obsolete.

Do Not Write Below This Line

YELLOW: GENERATOR RETAINS

STATE OF CALIFORNIA—HEALTH AND WELFARE AGENCY

DEPARTMENT OF HEALTH SERVICES
TOXIC SUBSTANCES CONTROL PROGRAM (REGION 3)
1405 N. SAN FERNANDO BOULEVARD, SUITE 300
BURBANK, CA 91504
(818) 567-3000

Pete Wilson, Governor

April 9, 1991

Melvin B. Young
Products Research & Chemical Corporation
5426 San Fernando Road
P.O. Box 1800
Glendale, CA 91209

Dear Mr. Young:

NOTICE OF APPROVAL FOR 30 DAY GENERATOR EXTENSION: PRODUCTS RESEARCH & CHEMICAL CORPORATION, 5426 SAN FERNANDO ROAD, GLENDALE, CALIFORNIA 91209 (EPA ID NO. CAD08237596)

On March 26, 1991 you applied for a thirty-day storage extension beyond the ninety-day generator accumulation limit for 10 drums of chromium contaminated fire cleanup residue identified as hazardous waste.

The Department hereby grants your request for one-time extension in accordance with section 66508(b) of Title 22, California Code of Regulations. This extension shall expire on April 26, 1990.

Upon shipment of the aforementioned waste, please submit to this office copies of the corresponding manifests, thereby verifying proper disposal.

This approval shall not waive any other applicable provisions of hazardous waste control laws or regulations. All requirements for hazardous waste generators still apply.

If you any questions regarding this approval, please contact Rachel Segal of my staff at (818) 567-3022.

Sincerely,

Scott Simpson, Branch Chief
Facility Management Branch

cc: Anastacio Medina, Chief
Hazardous Materials Control Program
Los Angeles County
Department of Health Services
2615 S. Grand Ave., Room 607
Los Angeles, CA 90007

P-13

Products Research
& Chemical Corporation

Chemical Products Division

5426 San Fernando Road
P.O. Box 1800
Glendale, CA 91209
(818) 240-2060
Fax (818) 247-2710
Telex 67-7067

MAR 28 1991

March 26, 1991

Ms. Rachel Segal,
California Department of Health Services
1405 N. San Fernando Road
Burbank CA 91504

Dear Ms. Segal:

This is a formal request for an extension of the 90-day storage limit for a specific hazardous waste.

This waste consists of a fire cleanup residue that was generated on December 28, 1990. In conjunction with the Glendale Fire Department and Los Angeles County Health Department, IT corporation services were procured to cleanup the residue which has some chromium contamination.

A waste profile is in process with Chemical Waste Management, but, it now appears that the profile will not be completed before the 90-day limit has elapsed, i.e., March 28, 1991.

Our EPA ID# is CAD-008237596

Yours truly

Melvin B. Young
Director, Health, Safety
and Environmental Affairs

4/8/91 4pm
10 drums
How much?

COURTAULDS

MAR 28 1991

PRODUCTS RESEARCH & CHEMICAL CORPORATION

HEALTH & SAFETY DEPT
5454 SAN FERNANDO ROAD
P.O. BOX 1800
GLENDALE, CA 91209
PHONE #: (818) 549-7757
FAX #: (818) 549-7862

FAX COVER LETTER

DATE: 3-27-91

RECEIVER'S FAX #: (818) 567-3129

TOTAL # PAGES INCLUDING COVER: 2

FIRM:

ATTENTION: Rachel Regan

TRANSMISSION SENT BY: Christan

SENDERS EXTENSION 7823

MESSAGE:

If there is any problem with transmission or you have any questions, please contact the person noted above.

COURTAULDS

bcc: WC REH JDH TMC JB BSolomon

MAR 28 1991

Products Research & Chemical Corporation

Chemical Products Division

5426 San Fernando Road
P.O. Box 1800
Glendale, CA 91209
(818) 240-2060
Fax (818) 247-2710
Telex 67-7067

March 26, 1991

Ms. Rachel Segal,
California Department of Health Services
1405 N. San Fernando Road
Burbank, CA 91504

Dear Ms. Segal:

This is a formal request for an extension of the 90-day storage limit for a specific hazardous waste.

This waste consists of a fire cleanup residue that was generated on December 28, 1990. In conjunction with the Glendale Fire Department and Los Angeles County Health Department, IT corporation services were procured to cleanup the residue which has some chromium contamination.

A waste profile is in process with Chemical Waste Management, but, it now appears that the profile will not be completed before the 90-day limit has elapsed, i.e., March 28, 1991.

Our EPA ID# is CAD-008237596

Yours truly

Melvin B. Young
Director, Health, Safety
and Environmental Affairs

COURTAULDS

DEPARTMENT OF TOXIC SUBSTANCES CONTROL

APPROVED FOR PUBLIC REVIEW

Review conducted by: C. BERMAN

Date Reviewed: 9/25/98

Note: The documents following or under the release form were reviewed for confidential materials, and are approved for release to the public. This file has not been reviewed by the Office of Legal Counsel or the Attorney General's Office unless this sheet has been signed by a reviewing attorney.

Facility Name: PRODUCTS RESEARCH & CHEM.

Approved for Public Review

COURTAULDS AEROSPACE

Rachel Segal

JUL 30 REC'D

5430 San Fernando Road
P.O. Box 1800
Glendale, CA 91209
(818) 240-2060

July 28, 1992

Ms. Rachel Segal
Department of Toxic Substances Control
1405 N. San Fernando Blvd.
Suite 300
Burbank, CA. 91504

Subject: Product Research & Chemical Corporation (PRC)
EPA I.D. # CAD008237596 -- Waste Disposal

Dear Ms. Segal,

In my letter dated May 1, 1992, I requested an extension to the ninety day time limit for disposal of polymeric resin waste stream #WS 17-000-0400 while it underwent analysis . This letter is to inform you that the waste was re-profiled and then sent to U.S. Ecology, Beatty, Nevada for disposal. Enclosed you will find a copy of the disposal manifest.

Sincerely,

Susan J. Gilbert-Miller

Susan J. Gilbert-Miller
Environmental Regulatory Specialist

S-E

State of California—Health and Welfare Agency
Form Approved OMB No. 2050—0039 (Expires 9-30-91)
Please print or type. Form designed for use on elite (12-pitch t ter).

See Instructions on Back of Page 6 and Front of Page 7

Department of Health Services
Toxic Substances Control Division
Sacramento, California

UNIFORM HAZARDOUS WASTE MANIFEST

1. Generator's US EPA ID No. CIAID0108131317151916 — Manifest Document No. 17136 13
2. Page 1 of 1 — Information in the shaded areas is not required by Federal law.

3. Generator's Name and Mailing Address
PRODUCTS RESEARCH & CHEMICAL CORP.
5426 SAN FERNANDO ROAD, GLENDALE, CA. 91203
4. Generator's Phone (818) 240-7060

A. State Manifest Document Number 90707302
B. State Generator's ID HIAIHQ13V0000613131(1
C. State Transporter's ID 216187
D. Transporter's Phone (818) 336-7200
E. State Transporter's ID
F. Transporter's Phone
G. State Facility's ID NVT13130101010101010
H. Facility's Phone (702) 553-7203

5. Transporter 1 Company Name: THE PATTERSON GROUP — 6. US EPA ID Number: CIAID1918123161919 13
7. Transporter 2 Company Name — 8. US EPA ID Number
9. Designated Facility Name and Site Address: U.S. ECOLOGY, HIGHWAY 95, 12 MILES SOUTH OF BEATTY. BEATTY, NEVADA 89003 — 10. US EPA ID Number: NVT13130101010101010

11. US DOT Description (Including Proper Shipping Name, Hazard Class, and ID Number)	12. Containers No.	Type	13. Total Quantity	14. Unit Wt/Vol	K. Waste No. (Code)
a. "RQ" HAZARDOUS WASTE SOLID N.O.S. ORM-E NA-9189 (D035)	080	DM	80	Y	State 2726 EPA/Other D035
b.					State EPA/Other
c.					State EPA/Other
d.					State EPA/Other

J. Additional Descriptions for Materials Listed Above
POLYMER 38% AROMATIC SOLVENT 1%
INERT FILLERS 48% KETONE SOLVENT 2%
INERT PLASTIZERS 6% ORGANIC RESIN 5%

K. Handling Codes for Wastes Listed Above
a. 03 b. c. d.

15. Special Handling Instructions and Additional Information
GLOVES — EMERGENCY CONTACT: (818) 242-8148
SAFETY GLASSES — APPROVAL NO. WS 17-000-0400

16. GENERATOR'S CERTIFICATION: I hereby declare that the contents of this consignment are fully and accurately described above by proper shipping name and are classified, packed, marked, and labeled, and are in all respects in proper condition for transport by highway according to applicable international and national government regulations.

If I am a large quantity generator, I certify that I have a program in place to reduce the volume and toxicity of waste generated to the degree I have determined to be economically practicable and that I have selected the practicable method of treatment, storage, or disposal currently available to me which minimizes the present and future threat to human health and the environment; OR, if I am a small quantity generator, I have made a good faith effort to minimize my waste generation and select the best waste management method that is available to me and that I can afford.

Printed/Typed Name	Signature	Month Day Year
BERT RIVERA	Bert Rivera	06 15 92

17. Transporter 1 Acknowledgement of Receipt of Materials

Printed/Typed Name	Signature	Month Day Year
TOM PATTERSON		06 15 92

18. Transporter 2 Acknowledgement of Receipt of Materials

Printed/Typed Name	Signature	Month Day Year

19. Discrepancy Indication Space
1) Quantity received 22.22 Y. 06-16-92 KQ.

20. Facility Owner or Operator Certification of receipt of hazardous materials covered by this manifest except as noted in Item 19.

Printed/Typed Name	Signature	Month Day Year
Kelly Quinn		06 16 92

GENERATOR — TRANSPORTER — FACILITY

HS 8022 A
PA 8700—22
(Rev. 6-89) Previous editions are obsolete.

Do Not Write Below This Line

Yellow: TSDF SENDS THIS COPY TO GENERATOR WITHIN 30 DAYS

GIBSON OIL & REFINING CO., INC.

OCTOBER 2, 1990

Mr. Larry Shumate
State of California
Department of Health Services
Toxic Substances Control Division
5545 East Shields
Fresno, California 93727

Re: Rejected Load

Dear Mr. Shumate:

Gibson Oil and Refining Company, Inc., EPA ID Number: CAD 980883177 gives notice that the facility has rejected a load of waste which it cannot legally accept.

Name of Transporter: AM PUMPING INC. ;

EPA ID Number of Transporter: CAT 080012776 ;

Name of Generator: PRODUCTS RESEARCH & CHEMICAL 3 ;

EPA ID Number of Generator: CAD 008237596 ;

Manifest Number: 90362927 ;

Date: SEPTEMBER 19, 1990 ;

The discrepancy which prevented the facility from legally accepting the waste was the following:

DID NOT MEET GIBSONS ACCEPTANCE CRITERIA

TOX GREATER THAN 1000 mg/kg

A copy of the manifest at issue is enclosed. Should questions arise concerning this notice letter, please call.

Sincerely,

Sandy Nelson
Scheduling Supervisor

A Subsidiary of V.L.S., Inc.

211 East Ocean Blvd., Suite 231
Long Beach, CA 90802
213 / 499-4996 Telex: 664-611
FAX 213 / 437-5063

2101 Webster St., Suite 1700
Oakland, CA 94612
415 / 446-7777 Telex: 338-139
FAX 415 / 836-4503

3300 Truxtun Avenue, Suite 200
Bakersfield, CA 93301
805 / 327-0413 Telex: 494-9206
FAX 805 / 861-0229

5-B

Please Print or Type (Form Designed for use on elite (12-pitch) typewriter) — and Front of Pag — Toxic Substances Control Division

UNIFORM HAZARDOUS WASTE MANIFEST

1. Generator's US EPA ID No. CAD010822759 — Manifest Document No. 66218118 — 2. Page 1 of 1 — Information in the shaded areas is not required by Federal law.

3. Generator's Name and Mailing Address: Products Research & Chemical Corp. 5426 San Fernando Rd. Glendale Ca 91203

4. Generator's Phone: (818) 240-2060

A. State Manifest Document Number: 9036292 7

5. Transporter 1 Company Name: A.M. Pumping Inc — 6. US EPA ID Number: CAT080011277 16

B. State Generator's ID: HAH0B160063311

C. State Transporter's ID: 104955

7. Transporter 2 Company Name: A.M. Pumping Inc — 8. US EPA ID Number: CAT080011277 16

D. Transporter's Phone: (213) 432-3464

E. State Transporter's ID: 104 JV

F. Transporter's Phone: (213) 432-3464

9. Designated Facility Name and Site Address: Gibson Oil & Refining, End of Commercial Rd, Bakersfield CA — 10. US EPA ID Number: CAD980883177

G. State Facility's ID: CAD980883177

H. Facility's Phone: (805) 327-0113

11. US DOT Description (Including Proper Shipping Name, Hazard Class, and ID Number)	12. Containers No.	Type	13. Total Quantity	14. Unit Wt/Vol	Waste No.
a. Non RCRA Hazardous Liquid	001	T	04900	G	State 223 / EPA/Other EXEMPT
b.					State / EPA/Other
c.					State / EPA/Other
d.					State / EPA/Other

J. Additional Descriptions for Materials Listed Above: Tank Rinsate

K. Handling Codes for Wastes Listed Above: a. 01 — b. — c. — d.

15. Special Handling Instructions and Additional Information: Rubber Gloves & Goggles GT.BSW 9236-3

16. GENERATOR'S CERTIFICATION: I hereby declare that the contents of this consignment are fully and accurately described above by proper shipping name and are classified, packed, marked, and labeled, and are in all respects in proper condition for transport by highway according to applicable international and national government regulations.

If I am a large quantity generator, I certify that I have a program in place to reduce the volume and toxicity of waste generated to the degree I have determined to be economically practicable and that I have selected the practicable method of treatment, storage, or disposal currently available to me which minimizes the present and future threat to human health and the environment; OR, if I am a small quantity generator, I have made a good faith effort to minimize my waste generation and select the best waste management method that is available to me and that I can afford.

DO NOT ACCEPT — REJECTED LOAD

Printed/Typed Name	Signature	Month	Day	Year
BEN RIVERA	Ben Rivera	10	1	1991C

17. Transporter 1 Acknowledgement of Receipt of Materials

Printed/Typed Name	Signature	Month	Day	Year
BYRON MORALES		10	1	1990

18. Transporter 2 Acknowledgement of Receipt of Materials

Printed/Typed Name	Signature	Month	Day	Year
Bob McClure	Bob McClure	10	1	1990

19. Discrepancy Indication Space

REJECTED LOAD
DOES NOT CONFORM TO GIBSON OIL'S ACCEPTANCE CRITERIA

20. Facility Owner or Operator Certification of receipt of hazardous materials covered by this manifest except as noted in item 19.

Printed/Typed Name	Signature	Month	Day	Year

GENERATOR — TRANSPORTER — FACILITY

IN CASE OF AN EMERGENCY OR SPILL, CALL THE NATIONAL RESPONSE CENTER 1-800-424-8802; WITHIN CALIFORNIA CALL 1-800-852-7550

9036292 7

DHS 8022 A
EPA 8700—22
(Rev. 6-89) Previous editions are obsolete.

Do Not Write Below This Line

To: P.O. Box 3000, Sacramento, CA 95812

STATE OF CALIFORNIA—HEALTH AND WELFARE AGENCY

GEORGE DEUKMEJIAN, *Governor*

DEPARTMENT OF HEALTH SERVICES

4/744 P STREET
ACRAMENTO, CA 95814
(916) 324-2428

NOV 20 1984

Mr. Melvin B. Young
Government Regulations Administrator
Products Research & Chemical Corp. (PRC)
Research and Development Laboratories
P.O. Box 1800
Glendale, CA 91209

Dear Mr. Young:

This is in response to your request for a variance from the manifesting and vehicle inspection requirements of Title 22, California Administrative Code (CAC). The Department does not consider the types or the quantities of hazardous wastes listed in your application for a variance to be insignificant as a potential hazard to human health, due to either a small quantity, low concentration, or physical or chemical characteristics, when transported on public roads in California. Therefore, your request for a variance is denied.

You may wish to review the small quantity exemptions which are provided to generators of hazardous waste in Section 25163(c) of the Health and Safety Code. A copy is provided for your information. If I can be of any further help in this matter, please contact Mr. Kit Davis at (916) 324-2428.

Sincerely,

for Kit Davis

Thomas E. Bailey, Chief
Program Management Section
Toxic Substances Control Division

Enclosure

cc: see next page

cc: Mr. Todd Beach
Office of Legal Services
Department of Health Services
714 P Street Room 1216
Sacramento, CA 95814

Mr. Dwight Hoenig, Chief
North Coast Section
Department of Health Services
2151 Berkeley Way
Berkeley, CA 94704

Mr. Angelo Bellomo, Chief
Southern California Section
Department of Health Services
107 South Broadway, Room 7128
Los Angeles, CA 90012

Mr. James Allen, Chief
Northern California Section
Department of Health Services
4250 Power Inn Road
Sacramento, CA 95826

STATE OF CALIFORNIA—RESOURCES AGENCY

EDMUND G. BROWN JR., Governor

CALIFORNIA REGIONAL WATER QUALITY CONTROL BOARD—
LOS ANGELES REGION

107 SOUTH BROADWAY, SUITE 4027
LOS ANGELES, CALIFORNIA 90012
(213) 620-4460



August 14, 1981

Products Research & Chemical Corporation
5430 San Fernando Road
Glendale, CA 91203

Attn: Mr. Gerald W. Carson,
Plant Engineer

Re: Discharge of Waste to the Street
(BIIL-81)

Gentlemen:

This is to confirm the discussion of July 29, 1981, among Messrs. Hay and Carson of your company and Mr. Fu of this office relative to a complaint received of discharge of wastes from your facility at the above address to the San Fernando Road street gutter.

Our investigation on July 29, 1981, disclosed that on July 1, 1981, approximately 100 gallons of organic solvent was spilled from a faulty nozzle into a yard drainage trench on your property and thence to the street gutter in San Fernando Road, Glendale. The spilled solvent was contained and cleaned up, and no solvent reached to the adjacent storm drain catch basin.

Although your prompt action prevented a serious problem, our inspection also disclosed that a sluice gate valve in the yard drainage trench was frozen in an open position and not operative. Your facility has uncontained solvent storage and processing areas from which spills and/or chemicals deposited on the ground could then be discharged or flushed to the yard drainage trench then to a storm drain in the event of major spill during the rainy season. Your existing berms, drainage trench and the sluice gate valve are inadequate to prevent such discharge as stated herein above.

You are requested to provide a written report to this Board by August 28, 1981 of the necessary measures your company will take (or has been taken) to preclude discharge of chemicals to the storm drain in the future, especially during rainy periods. Please include in your report the estimated time schedule of implementation of these measures.

If you have any questions concerning this matter, please call Mr. Josh M. Workman at the above telephone number.

Very truly yours,

Lawrence A. Myerson

for RAYMOND M. HERTEL
Executive Officer

cc: Department of Health Services, Hazardous Materials Management Section ATTN: Mr. Miller Chambers
City of Glendale, Department of Public Works
County of Los Angeles, Department of Health Services ATTN: Mr. Larry Bishop

Jared Blumenfeld
Secretary for
Environmental Protection

Department of Toxic Substances Control
Meredith Williams, Ph.D., Director
1001 "I" Street
P.O. Box 806
Sacramento, California 95812-0806

Gavin Newsom
Governor

EPA ID PROFILE

Map

ID Number: CAD008237596
Name: PRC-DE SOTO INTERNATIONAL INC
County: LOS ANGELES
NAICS: 32552

Status: INACTIVE
Inactive Date: 6/30/2015 12:00:00 AM
Record Entered: 7/23/1982 12:00:00 AM
Last Updated: 1/27/2016 11:13:08 AM

	Name	Address	City	State	Zip Code	Phone
Location	PRC-DE SOTO INTERNATIONAL INC	5426-5454 SAN FERNANDO RD	GLENDALE	CA	912030000	
Mailing		12780 SAN FERNANDO RD	SYLMAR	CA	913423728	
Owner	PRC-DE SOTO INTERNATIONAL INC	5430 SAN FERNANDO RD	GLENDALE	CA	912030000	8182402060

Operator/Contact	NOEL PACHECO	12780 SAN FERNANDO RD	SYLMAR	CA	913423728	8187411535

Based Only Upon ID Number: **CAD008237596**

Calif. Manifests?	Non Calif. Manifests?	Transporter Registration?
Yes	Yes	N/A

California and Non California Manifest Tonnage Total and Waste Code by Year Matrix by Entity Type (if available) are on the next page

Calif. Manifest Counts and Total Tonnage

Top line represents Manifest Count and Bottom line represents Total Tonnage

Year	Generator	Trans. 1	Trans. 2	TSDF	ALT. TSDF
1993	44 502.17410	0 0.00000	0 0.00000	0 0.00000	0 0.00000
1994	25 249.10170	0 0.00000	0 0.00000	0 0.00000	0 0.00000
1995	22 174.39860	0 0.00000	0 0.00000	0 0.00000	0 0.00000
1996	37 173.92820	0 0.00000	0 0.00000	1 1.00000	0 0.00000
1997	37 143.26790	0 0.00000	0 0.00000	1 2.73300	0 0.00000
1998	41 170.66760	0 0.00000	0 0.00000	0 0.00000	0 0.00000
1999	25 233.64020	0 0.00000	0 0.00000	0 0.00000	0 0.00000
2000	11 82.16100	0 0.00000	0 0.00000	0 0.00000	0 0.00000
2001	24 101.44800	0 0.00000	0 0.00000	0 0.00000	0 0.00000

2002	18 30.61320	0 0.00000	0 0.00000	0 0.00000	0 0.00000
2003	10 22.80950	0 0.00000	0 0.00000	0 0.00000	0 0.00000
2004	7 16.32402	0 0.00000	0 0.00000	0 0.00000	0 0.00000
2005	2 0.08750	0 0.00000	0 0.00000	0 0.00000	0 0.00000
2006	6 61.65850	0 0.00000	0 0.00000	0 0.00000	0 0.00000
2007	6 79.08428	0 0.00000	0 0.00000	0 0.00000	0 0.00000
2008	18 244.59362	0 0.00000	0 0.00000	0 0.00000	0 0.00000
2009	3 15.66525	0 0.00000	0 0.00000	0 0.00000	0 0.00000

Non California Manifest Total Tonnage

YEAR	GENERATOR	TRANS. 1	TRANS. 2	TSDF
1995	14.42000	0.00000	0.00000	0.00000
1996	9.44020	0.00000	0.00000	0.00000
1999	0.02300	0.00000	0.00000	0.00000

Waste Code Matrix					
California	Generator	Trans. 1	Trans. 2	TSDF	Alt. TSDF
RCRA	Generator	Trans. 1	Trans. 2	TSDF	Alt. TSDF

Waste Code Matrix as a spreadsheet

The Department of Toxics Substances Control (DTSC) takes every precaution to ensure the accuracy of data in the Hazardous Waste Tracking System (HWTS). However, because of the large number of manifests handled, inaccuracies in

the submitted data, limitations of the manifest system and the technical limitations of the database, DTSC cannot guarantee that the data accurately reflect what was actually transported or produced.

Report Generation Date: 05/10/2021

Jared Blumenfeld
Secretary for
Environmental Protection

Department of Toxic Substances Control
Meredith Williams, Ph.D., Director
1001 "I" Street
P.O. Box 806
Sacramento, California 95812-0806

Gavin Newsom
Governor

EPA ID PROFILE

Map

ID Number: CAD047422399
Name: INTERNATIONAL POLYMER CORP
County: LOS ANGELES
NAICS: 3119

Status: INACTIVE
Inactive Date: 1/1/1995 12:00:00 AM
Record Entered: 7/23/1982 12:00:00 AM
Last Updated: 9/14/2004 2:05:48 PM

	Name	Address	City	State	Zip Code	Phone
Location	INTERNATIONAL POLYMER CORP	5426 SAN FERNANDO RD	GLENDALE	CA	912030000	
Mailing		PO BOX 3341	GLENDALE	CA	912030000	
Owner	PRODUCTS RESEARCH & CHEMICAL C	--	--	99	--	0000000000

Operator/Contact	UNDELIVERED SURVEY 11/94	--	--	99	--	--

Based Only Upon ID Number: **CAD047422399**

Calif. Manifests?	Non Calif. Manifests?	Transporter Registration?
N/A	N/A	N/A

California and Non California Manifest Tonnage Total and Waste Code by Year Matrix by Entity Type (if available) are on the next page

Calif. Manifest Counts and Total Tonnage

No Records Found

Non California Manifest Total Tonnage

No Records Found

The Department of Toxics Substances Control (DTSC) takes every precaution to ensure the accuracy of data in the Hazardous Waste Tracking System (HWTS). However, because of the large number of manifests handled, inaccuracies in the submitted data, limitations of the manifest system and the technical limitations of the database, DTSC cannot guarantee that the data accurately reflect what was actually transported or produced.

Report Generation Date: 05/10/2021

Jared Blumenfeld
Secretary for
Environmental Protection

Department of Toxic Substances Control
Meredith Williams, Ph.D., Director
1001 "I" Street
P.O. Box 806
Sacramento, California 95812-0806

Gavin Newsom
Governor

EPA ID PROFILE

Map

ID Number:	CAL000335476	**Status:**	INACTIVE
Name:	TARGET STORE T2198	**Inactive Date:**	6/30/2015 12:00:00 AM
County:	LOS ANGELES	**Record Entered:**	8/15/2008 8:05:46 AM
NAICS:	45211	**Last Updated:**	6/25/2015 7:24:48 AM

	Name	Address	City	State	Zip Code	Phone
Location	TARGET STORE T2198	5430 SAN FERNANDO RD	GLENDALE	CA	912031521	
Mailing		PO BOX 111	MINNEAPOLIS	MN	554400000	
Owner	TARGET CORPORATION	PO BOX 111	MINNEAPOLIS	MN	554400000	6122304441

Operator/Contact	STEVE MUSSER	PO BOX 111	MINNEAPOLIS	MN	55440	8005872228

Based Only Upon ID Number: **CAL000335476**

Calif. Manifests?	Non Calif. Manifests?	Transporter Registration?
Yes	N/A	N/A

California and Non California Manifest Tonnage Total and Waste Code by Year Matrix by Entity Type (if available) are on the next page

Calif. Manifest Counts and Total Tonnage

Top line represents Manifest Count and Bottom line represents Total Tonnage

Year	Generator	Trans. 1	Trans. 2	TSDF	ALT. TSDF
2008	**2** **8.84000**	**0** **0.00000**	**0** **0.00000**	**0** **0.00000**	**0** **0.00000**

Non California Manifest Total Tonnage

No Records Found

Waste Code Matrix					
California	Generator	Trans. 1	Trans. 2	TSDF	Alt. TSDF
RCRA	Generator	Trans. 1	Trans. 2	TSDF	Alt. TSDF

Waste Code Matrix as a spreadsheet

The Department of Toxics Substances Control (DTSC) takes every precaution to ensure the accuracy of data in the Hazardous Waste Tracking System (HWTS). However, because of the large number of manifests handled, inaccuracies in the submitted data, limitations of the manifest system and the technical limitations of the database, DTSC cannot guarantee that the data accurately reflect what was actually transported or produced.

Report Generation Date: 05/10/2021

Jared Blumenfeld
Secretary for
Environmental Protection

Department of Toxic Substances Control

Meredith Williams, Ph.D., Director
1001 "I" Street
P.O. Box 806
Sacramento, California 95812-0806

Gavin Newsom
Governor

EPA ID PROFILE

Map

ID Number:	CAC000902992	**Status:**	INACTIVE
Name:	QUARTOLDS AEROSPACE	**Inactive Date:**	10/25/2000 12:00:00 AM
County:	LOS ANGELES	**Record Entered:**	7/22/1994 12:00:00 AM
NAICS:	32552	**Last Updated:**	10/25/2000 12:00:00 AM

	Name	Address	City	State	Zip Code	Phone
Location	QUARTOLDS AEROSPACE	5430 SAN FERNANDO RD	GLENDALE	CA	912030000	
Mailing		5430 SAN FERNANDO RD	GLENDALE	CA	912030000	
Owner	PRODUCTS RESEARCH & CHEMICAL C	--	--	99	--	0000000000

Operator/Contact	SCOTT DICKSON	5430 SAN FERNANDO RD	GLENDALE	CA	912030000	8182402060

Based Only Upon ID Number: **CAC000902992**

Calif. Manifests?	Non Calif. Manifests?	Transporter Registration?
N/A	N/A	N/A

California and Non California Manifest Tonnage Total and Waste Code by Year Matrix by Entity Type (if available) are on the next page

Calif. Manifest Counts and Total Tonnage

No Records Found

Non California Manifest Total Tonnage

No Records Found

The Department of Toxics Substances Control (DTSC) takes every precaution to ensure the accuracy of data in the Hazardous Waste Tracking System (HWTS). However, because of the large number of manifests handled, inaccuracies in the submitted data, limitations of the manifest system and the technical limitations of the database, DTSC cannot guarantee that the data accurately reflect what was actually transported or produced.

Report Generation Date: 05/10/2021

California Waste Code by Year Matrix

ID Number: CAD008237596
Entity Type: Generator

1993 2021 Select Years

Calif. Code	Description	1993	1994	1995	1996	1997
	Blank/Unknown	0.90000	8.37900	15.02650	0.00000	0.01750
331	Blank/Unknown	0.00000	0.00000	0.00000	0.00000	0.00000
343	Blank/Unknown	0.00000	0.00000	0.00000	0.00000	0.00000
352	Blank/Unknown	0.00000	0.00000	0.00000	0.00000	0.00000
***	Invalid Waste Code	0.00000	0.00000	0.00000	0.00000	0.00000
122	ALKALINE SOLUTION (PH>=12.5) W/O METALS	0.00000	0.00000	0.00000	0.00000	0.16680
123	UNSPECIFIED ALKALINE SOLUTION	0.00000	0.00000	1.25000	0.00000	0.00000
132	AQ SOL WITH METALS(SMALLER THAN RESTRICTED LEVELS AND SEE 121)	0.00000	0.00000	0.87650	0.39500	4.48050
133	AQ SOL (2 < PH < 12.5) W ORG RESIDUES >= 10%	0.00000	0.00000	0.00000	0.56500	0.90400
134	AQ SOL (2 < PH < 12.5) W ORG RESIDUES < 10%	7.57680	0.00000	0.00000	0.00000	0.00000
135	UNSPECIFIED AQUEOUS SOLUTION (2 < PH < 12.5)	1.89000	3.08100	2.94000	42.00000	0.67000

141	OFF-SPEC, AGED, OR SURPLUS INORGANICS	0.00000	4.24850	15.52200	15.06400	19.92950	
151	ASBESTOS-CONTAINING WASTE	0.00000	0.00000	0.00000	0.00000	0.00000	
171	METAL SLUDGE	0.00000	0.00000	0.00000	0.00000	0.00000	
172	METAL DUST AND MACHINING WASTE	0.00000	0.00000	0.00000	0.00000	0.00000	
181	OTHER INORGANIC SOLID WASTE	0.00000	0.00250	4.58000	3.38370	0.00000	
211	HALOGENATED SOLVENTS	33.82280	6.41700	0.52100	0.31500	0.00000	
212	OXYGENATED SOLVENTS	6.60000	4.14000	0.00000	0.00000	6.63150	
213	HYDROCARBON SOLVENTS	0.00000	5.35000	0.00000	0.00000	0.00000	
214	UNSPECIFIED SOLVENT MIXTURE	4.15800	15.46080	5.39500	5.29350	6.28050	
221	WASTE OIL AND MIXED OIL	0.19000	4.94000	1.88100	2.87000	6.46000	
222	OIL/WATER SEPARATION SLUDGE	0.00000	0.00000	0.00000	0.00000	0.00000	
223	UNSPECIFIED OIL-CONTAINING WASTE	0.00000	7.08900	0.00000	0.37850	0.00000	
241	TANK BOTTOM WASTE	4.69120	0.00000	0.00000	0.00000	0.00000	
261	POLYCHLORINATED BIPHENYLS & MATLS W/	0.00000	0.00000	0.00000	0.00000	0.00000	

271	ORGANIC MONOMER WASTE	0.00000	0.00000	2.10000	0.00000	0.00000	
272	POLYMERIC RESIN WASTE	392.78000	118.32150	72.00300	9.16750	9.72600	
281	ADHESIVES	4.00500	0.00000	0.00000	0.00000	0.00000	
331	OFF-SPEC, AGED, OR SURPLUS ORGANICS	0.00000	24.95000	13.21400	19.33150	11.75550	
342	ORGANIC LIQUIDS WITH METALS(SEE 121)	0.00000	0.00000	0.00000	0.00000	0.65000	
343	UNSPECIFIED ORGANIC LIQUID MIXTURE	27.90380	21.80090	32.66960	35.42250	42.40520	
351	ORGANIC SOLIDS WITH HALOGENS	0.00000	0.00000	0.00000	0.00000	0.00000	
352	OTHER ORGANIC SOLIDS	9.65650	24.91650	6.14500	11.76600	23.58410	
491	UNSPECIFIED SLUDGE WASTE	0.00000	0.00000	0.00000	0.00000	0.00000	
512	OTHER EMPTY CONTAINERS >= 30 GALLONS	8.00000	0.00000	0.00000	0.00000	0.00000	
551	LABORATORY WASTE CHEMICALS	0.00000	0.00500	0.00000	0.13500	8.64280	
591	BAGHOUSE WASTE	0.00000	0.00000	0.00000	0.34100	0.37400	
611	CONTAMINATED SOILS FROM SITE CLEAN-UP	0.00000	0.00000	0.00000	26.50000	0.00000	
724	LIQUIDS WITH LEAD >= 500 MG/L	0.00000	0.00000	0.00000	0.00000	0.50000	
725	LIQUIDS WITH	0.00000	0.00000	0.00000	0.00000	0.00000	

	MERCURY >= 20 MG/L						
791	LIQUIDS W PH<=2	0.00000	0.00000	0.27500	0.00000	0.09000	
792	LIQUIDS W PH<=2 W METALS	0.00000	0.00000	0.00000	1.00000	0.00000	
D003	Blank/Unknown	0.00000	0.00000	0.00000	0.00000	0.00000	
	Grand Totals	**502.17410**	**249.10170**	**0.00000**	**0.00000**	**-44565841447369984970984 5.21728**	**-55**

The Department of Toxics Substances Control (DTSC) takes every precaution to ensure the accuracy of data in the Hazardous Waste Tracking System (HWTS). However, because of the large number of manifests handled, inaccuracies in the submitted data, limitations of the manifest system and the technical limitations of the database, DTSC cannot guarantee that the data accurately reflect what was actually transported or produced.

Report Generation Date: 05/10/2021

California Waste Code by Year Matrix


ID Number: **CAL000335476**
Entity Type: **Generator**


2008 2021 Select Years

Calif. Code	Description	2008
151	ASBESTOS-CONTAINING WASTE	8.80000
352	OTHER ORGANIC SOLIDS	0.04000
	Grand Total	**8.84000**

The Department of Toxics Substances Control (DTSC) takes every precaution to ensure the accuracy of data in the Hazardous Waste Tracking System (HWTS). However, because of the large number of manifests handled, inaccuracies in the submitted data, limitations of the manifest system and the technical limitations of the database, DTSC cannot guarantee that the data accurately reflect what was actually transported or produced.

Report Generation Date: 05/10/2021

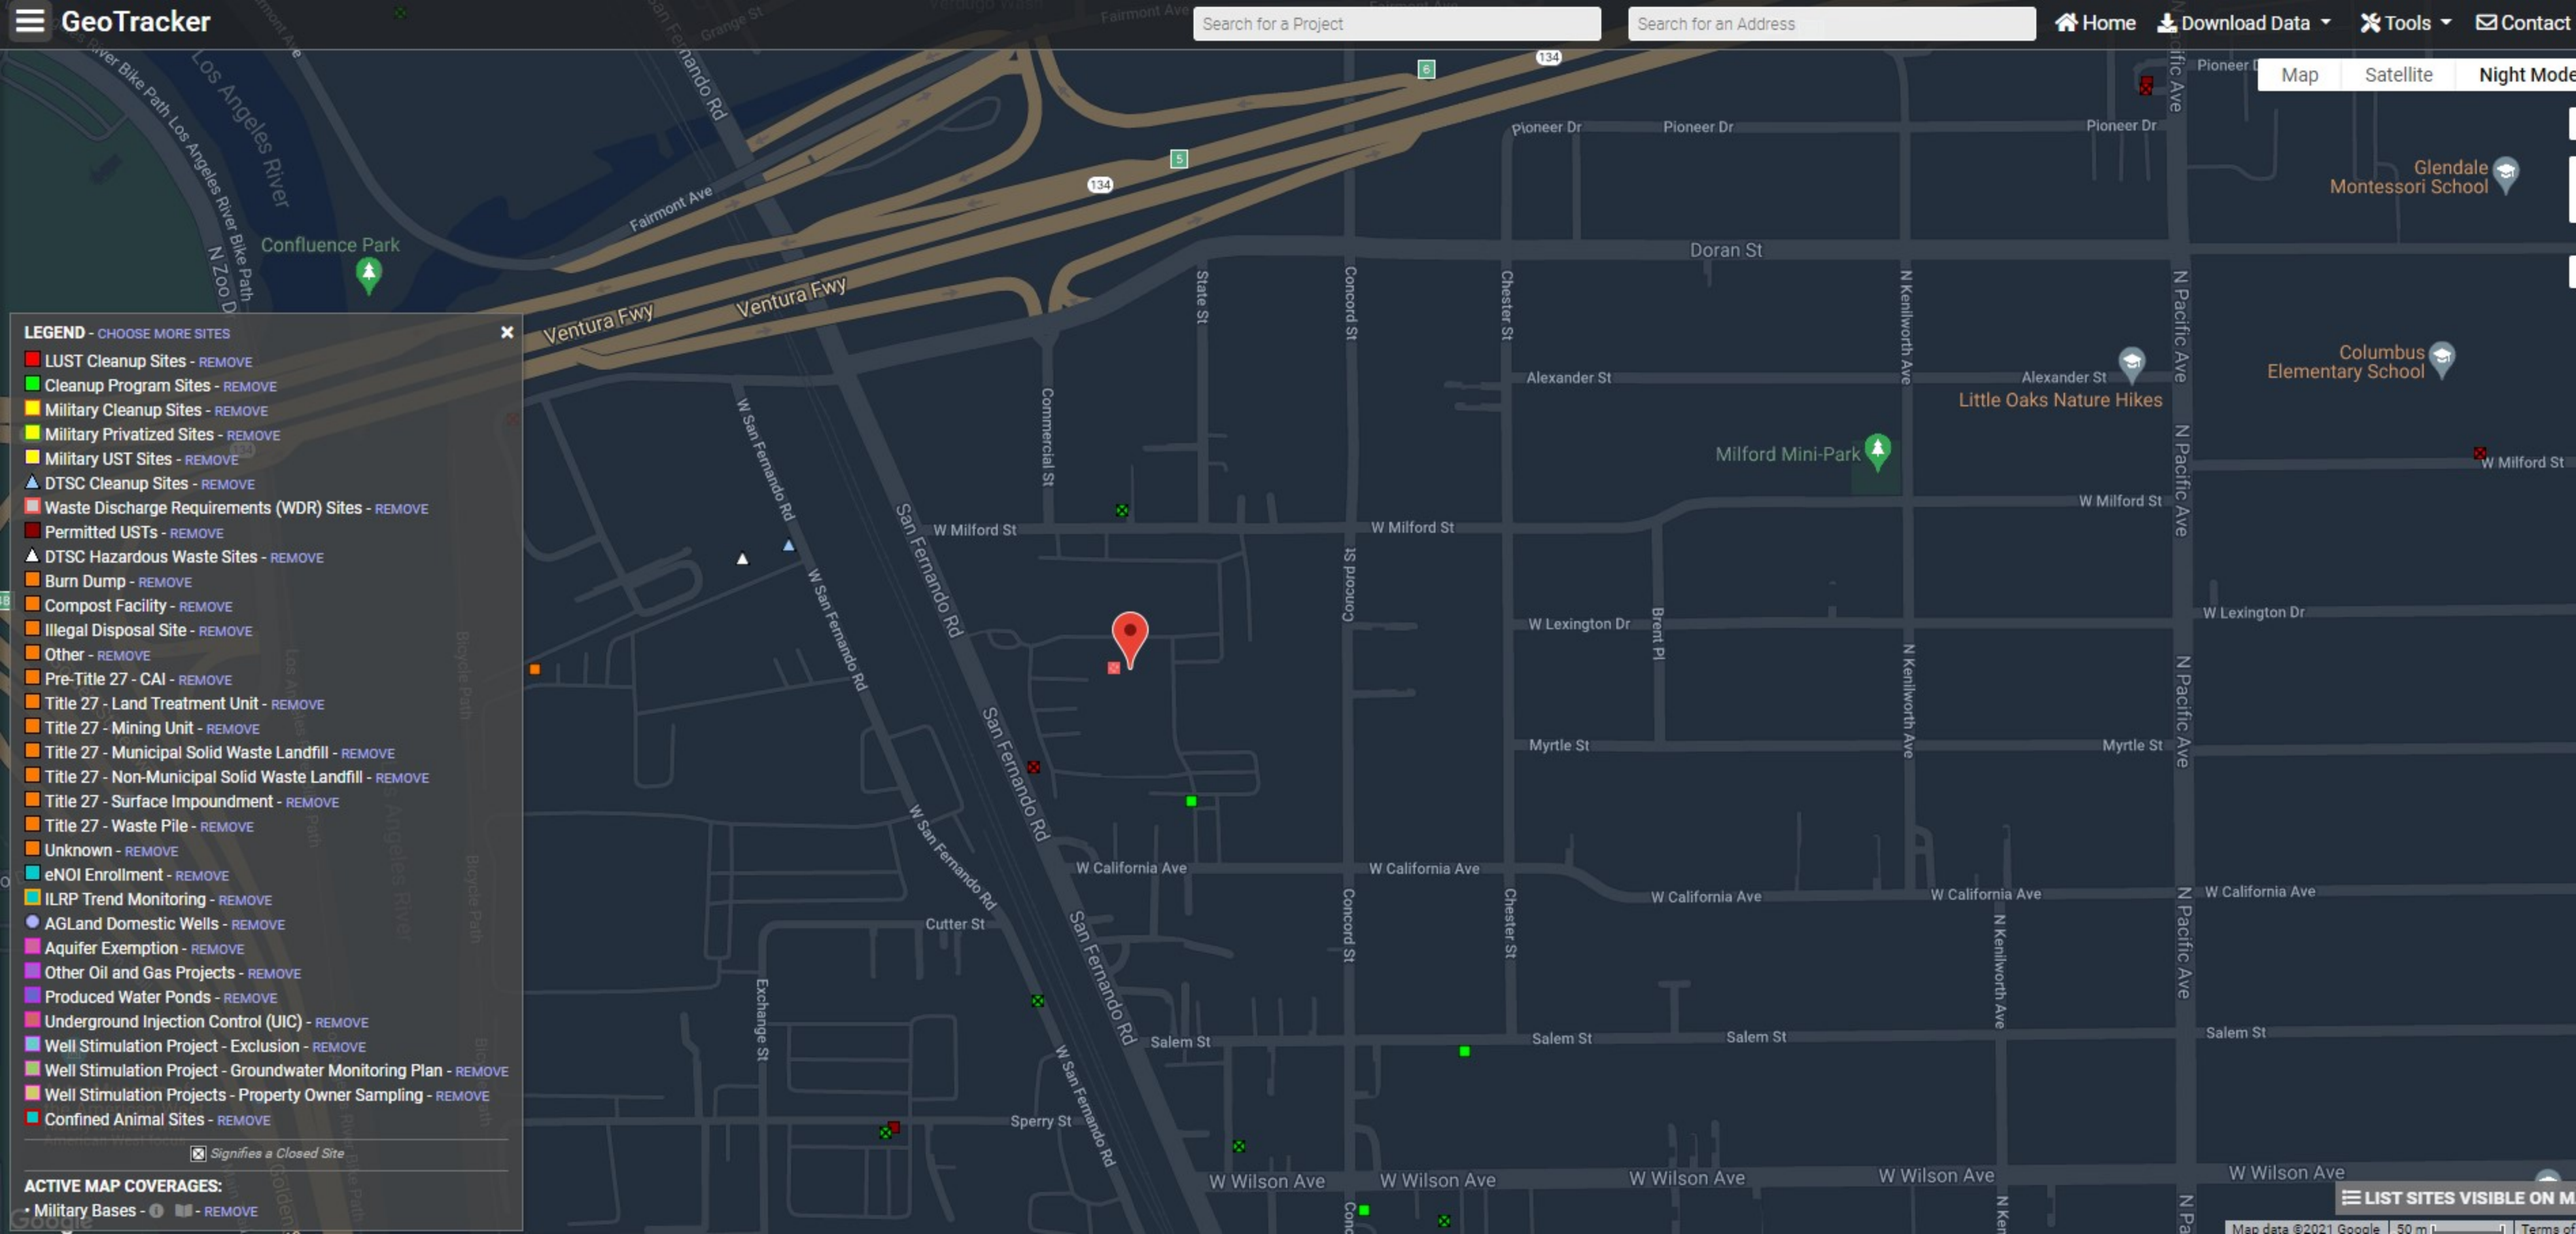
GeoTracker
Search for a Project
Search for an Address
Home
Download Data
Tools
Contact
Map
Satellite
Night Mode
LEGEND - CHOOSE MORE SITES
LUST Cleanup Sites - REMOVE
Cleanup Program Sites - REMOVE
Military Cleanup Sites - REMOVE
Military Privatized Sites - REMOVE
Military UST Sites - REMOVE
DTSC Cleanup Sites - REMOVE
Waste Discharge Requirements (WDR) Sites - REMOVE
Permitted USTs - REMOVE
DTSC Hazardous Waste Sites - REMOVE
Burn Dump - REMOVE
Compost Facility - REMOVE
Illegal Disposal Site - REMOVE
Other - REMOVE
Pre-Title 27 - CAI - REMOVE
Title 27 - Land Treatment Unit - REMOVE
Title 27 - Mining Unit - REMOVE
Title 27 - Municipal Solid Waste Landfill - REMOVE
Title 27 - Non-Municipal Solid Waste Landfill - REMOVE
Title 27 - Surface Impoundment - REMOVE
Title 27 - Waste Pile - REMOVE
Unknown - REMOVE
eNOI Enrollment - REMOVE
ILRP Trend Monitoring - REMOVE
AGLand Domestic Wells - REMOVE
Aquifer Exemption - REMOVE
Other Oil and Gas Projects - REMOVE
Produced Water Ponds - REMOVE
Underground Injection Control (UIC) - REMOVE
Well Stimulation Project - Exclusion - REMOVE
Well Stimulation Project - Groundwater Monitoring Plan - REMOVE
Well Stimulation Projects - Property Owner Sampling - REMOVE
Confined Animal Sites - REMOVE
Signifies a Closed Site
ACTIVE MAP COVERAGES:
• Military Bases - REMOVE
Los Angeles River
Los Angeles River Bike Path
Confluence Park
Fairmont Ave
Ventura Fwy
Doran St
Pioneer Dr
Glendale Montessori School
Columbus Elementary School
Little Oaks Nature Hikes
Milford Mini-Park
W Milford St
Alexander St
W Lexington Dr
Myrtle St
W California Ave
Salem St
W Wilson Ave
Cutter St
Sperry St
San Fernando Rd
W San Fernando Rd
Commercial St
State St
Concord St
Chester St
Brent Pl
N Kenilworth Ave
N Pacific Ave
Exchange St
LIST SITES VISIBLE ON M
Map data ©2021 Google
50 m
Terms of

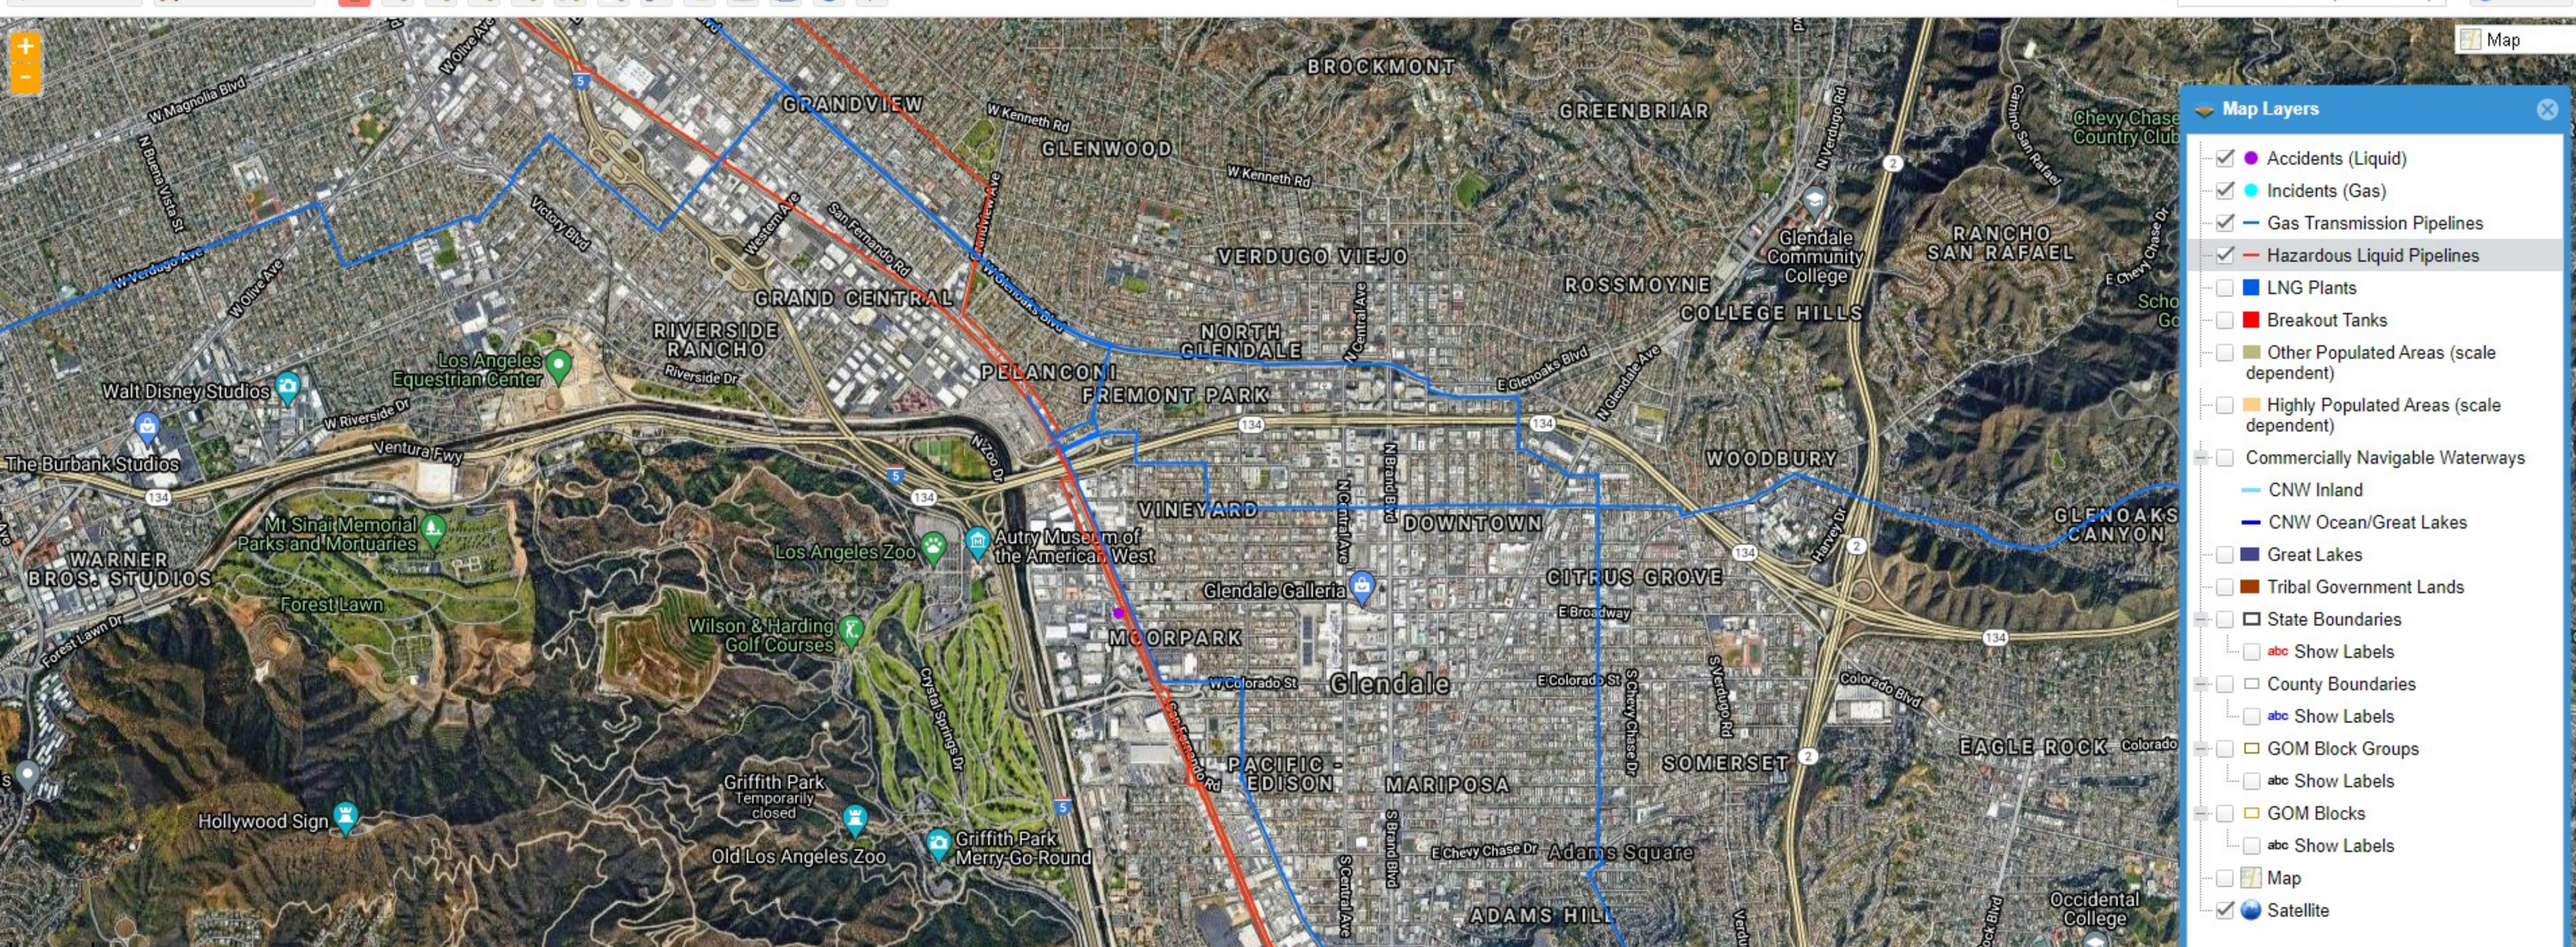
Map
Map Layers
Accidents (Liquid)
Incidents (Gas)
Gas Transmission Pipelines
Hazardous Liquid Pipelines
LNG Plants
Breakout Tanks
Other Populated Areas (scale dependent)
Highly Populated Areas (scale dependent)
Commercially Navigable Waterways
CNW Inland
CNW Ocean/Great Lakes
Great Lakes
Tribal Government Lands
State Boundaries
Show Labels
County Boundaries
Show Labels
GOM Block Groups
Show Labels
GOM Blocks
Show Labels
Map
Satellite
BROCKMONT
GREENBRIAR
GRANDVIEW
GLENWOOD
VERDUGO VIEJO
ROSSMOYNE
COLLEGE HILLS
RANCHO SAN RAFAEL
GRAND CENTRAL
RIVERSIDE RANCHO
NORTH GLENDALE
PELANCONI
FREMONT PARK
WOODBURY
VINEYARD
DOWNTOWN
CITRUS GROVE
GLENOAKS CANYON
MOORPARK
Glendale
PACIFIC - EDISON
MARIPOSA
SOMERSET
EAGLE ROCK
ADAMS HILL
TROPICO
WARNER BROS. STUDIOS
Walt Disney Studios
The Burbank Studios
Los Angeles Equestrian Center
Mt Sinai Memorial Parks and Mortuaries
Forest Lawn
Los Angeles Zoo
Autry Museum of the American West
Glendale Galleria
Wilson & Harding Golf Courses
Griffith Park Temporarily closed
Old Los Angeles Zoo
Griffith Park Merry-Go-Round
Hollywood Sign
Lake Hollywood Park
Glendale Community College
Adams Square
Occidental College
Ventura Fwy
Google
Map data ©2021 Google Imagery ©2021 , CNES / Airbus, City of Glendale, Data CSUMB SFML, CA OPC, Landsat / Copernicus, Maxar Technologies, U.S. Geological Survey, USDA Farm Service Agency
Terms of Use
Report a map error

TSCA

<< Return

The facility name provided is the facility as identified in a TSCA submission. Please note that the identification provided could be either a site of manufacture or import. Reported sites of import may not be the site where the TSCA substance is actually manufactured, stored or processed.

Facility Information

PPG AEROSPACE PRC-DESOTO
5430 SAN FERNANDO ROAD
GLENDALE, CA 91203-1521

EnviroMapper®

You can navigate within the map with your mouse.


0 TSCA Chemicals reported by this facility.

No Chemical Information is available for this facility.

TSCA Links

- Overview
- Search
- Law
- Contact
- OPPT Home

SEMS-RM DOCID # 100022182

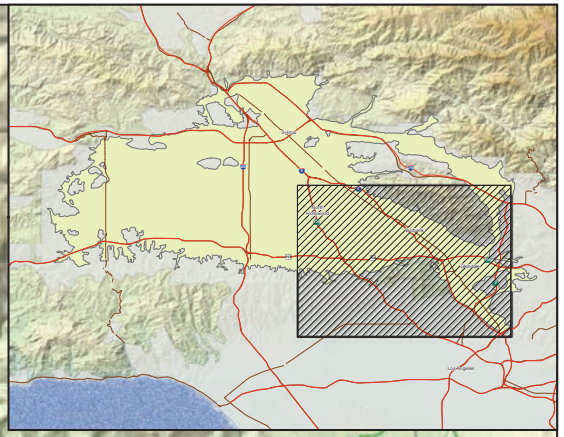

Verdugo Mountains

Santa Monica Mountains

Santa Monica Mountains

Area 1

Area 2

Area 2

Area 4

- Sampled Well

1,4-Dioxane Concentrations That Exceed NL

All contours approximate

- >100 µg/L
- 50 - 99 µg/L
- 10 - 49 µg/L
- 3 - 9.9 µg/L
- 1 - 2.9 µg/L
- OU Boundaries
- Roads
- Freeways
- Railroads
- Faults
- Groundwater Basin Boundary
- Streams
- Los Angeles River

Groundwater Elevation Contours

April 2019 NAVD88

- 1 ft
- 5 ft
- 25 ft

Key to Abbreviations
NAVD88 - North American Vertical Datum 1988
NL - Notification Level
µg/L - micrograms per liter
The NL for 1,4-Dioxane is 1 µg/L.

Estimated Extent of 1,4-Dioxane in Groundwater Exceedng the NL
San Fernando Valley Superfund Site
2019*

United States Environmental Protection Agency


N

0 0.5 1 2

Miles

* The U.S. EPA has released this contaminant plume map to update the public on the current status of the San Fernando Valley Superfund groundwater site. The areas of contamination shown on this map represent two-dimensional approximations based on water quality data from groundwater monitoring wells in the eastern part of the San Fernando Valley. Areas of contamination are based on the most recent sample taken from each well shown between January 2014 and June 2019. In any given year, the maximum contaminant concentration at any well or group of adjacent wells, regardless of depth, was used for developing the plume extent. This map is not intended to identify any specific source(s) of contamination and does not reflect where contamination originated or its path of migration in the groundwater.

SEMS-RM DOCID # 100022181

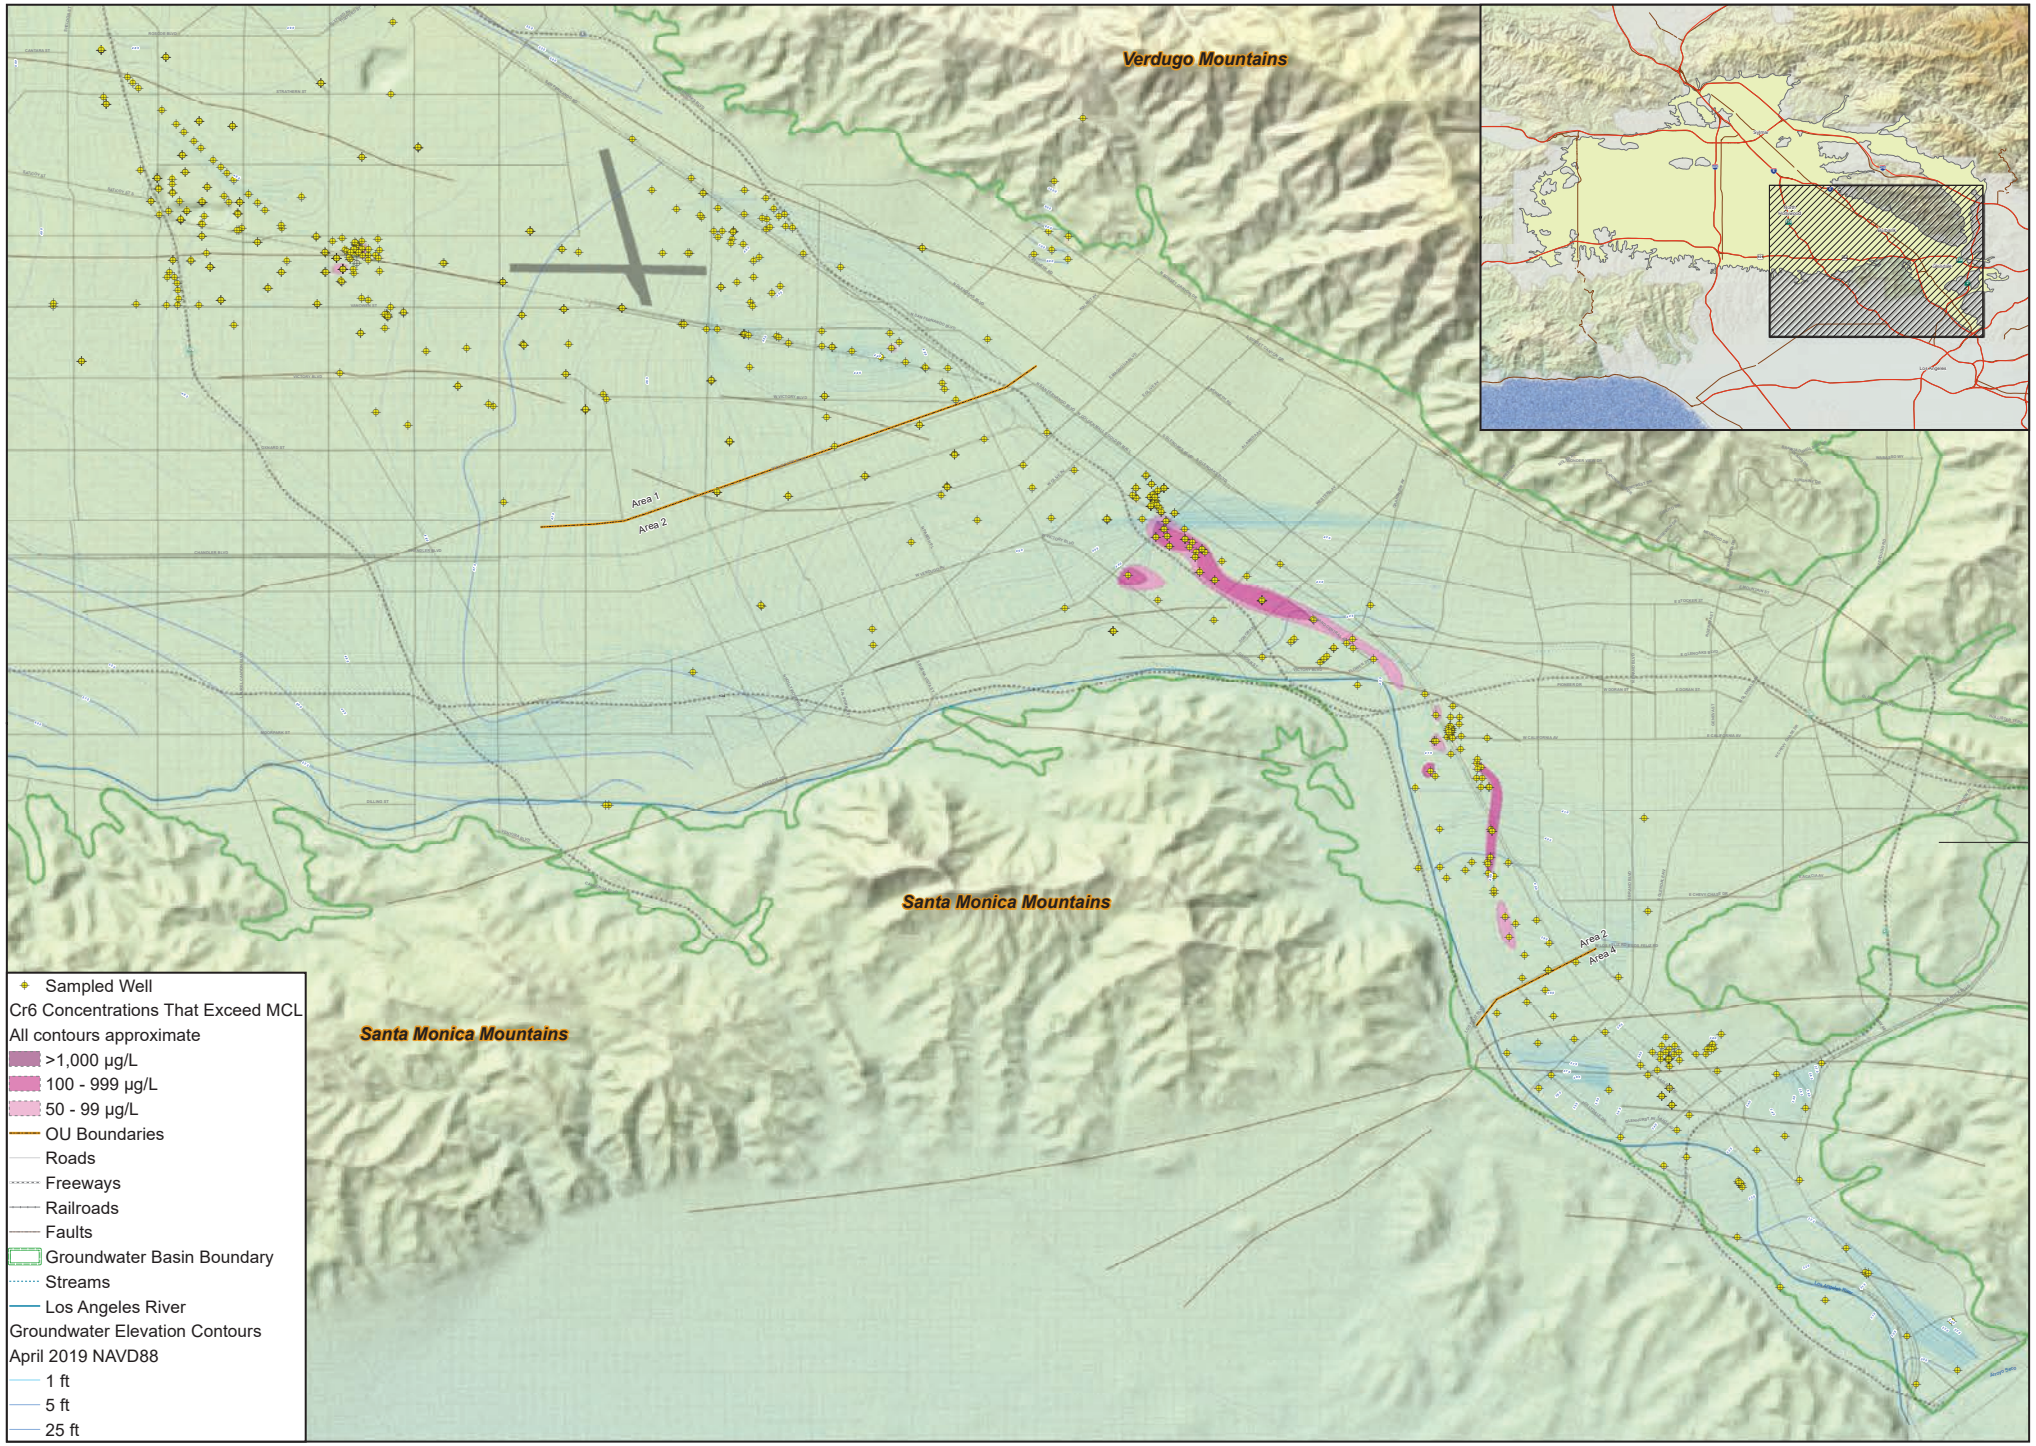

Key to Abbreviations
Cr6 - Hexavalent Chromium
MCL -Maximum Contaminant Level
NAVD88 - North American Vertical Datum 1988
µg/L - micrograms per liter
There is no MCL for Cr6. The MCL for total chromium is used instead, 50 µg/L.

Estimated Extent of Hexavalent Chromium (Cr6) in Groundwater Exceedng the MCL
San Fernando Valley Superfund Site
2019*


United States Environmental Protection Agency

N

0 0.5 1 2
Miles

* The U.S. EPA has released this contaminant plume map to update the public on the current status of the San Fernando Valley Superfund groundwater site. The areas of contamination shown on this map represent two-dimensional approximations based on water quality data from groundwater monitoring wells in the eastern part of the San Fernando Valley. Areas of contamination are based on the most recent sample taken from each well shown between January 2014 and June 2019. In any given year, the maximum contaminant concentration at any well or group of adjacent wells, regardless of depth, was used for developing the plume extent. This map is not intended to identify any specific source(s) of contamination and does not reflect where contamination originated or its path of migration in the groundwater.

SEMS-RM DOCID # 100022183

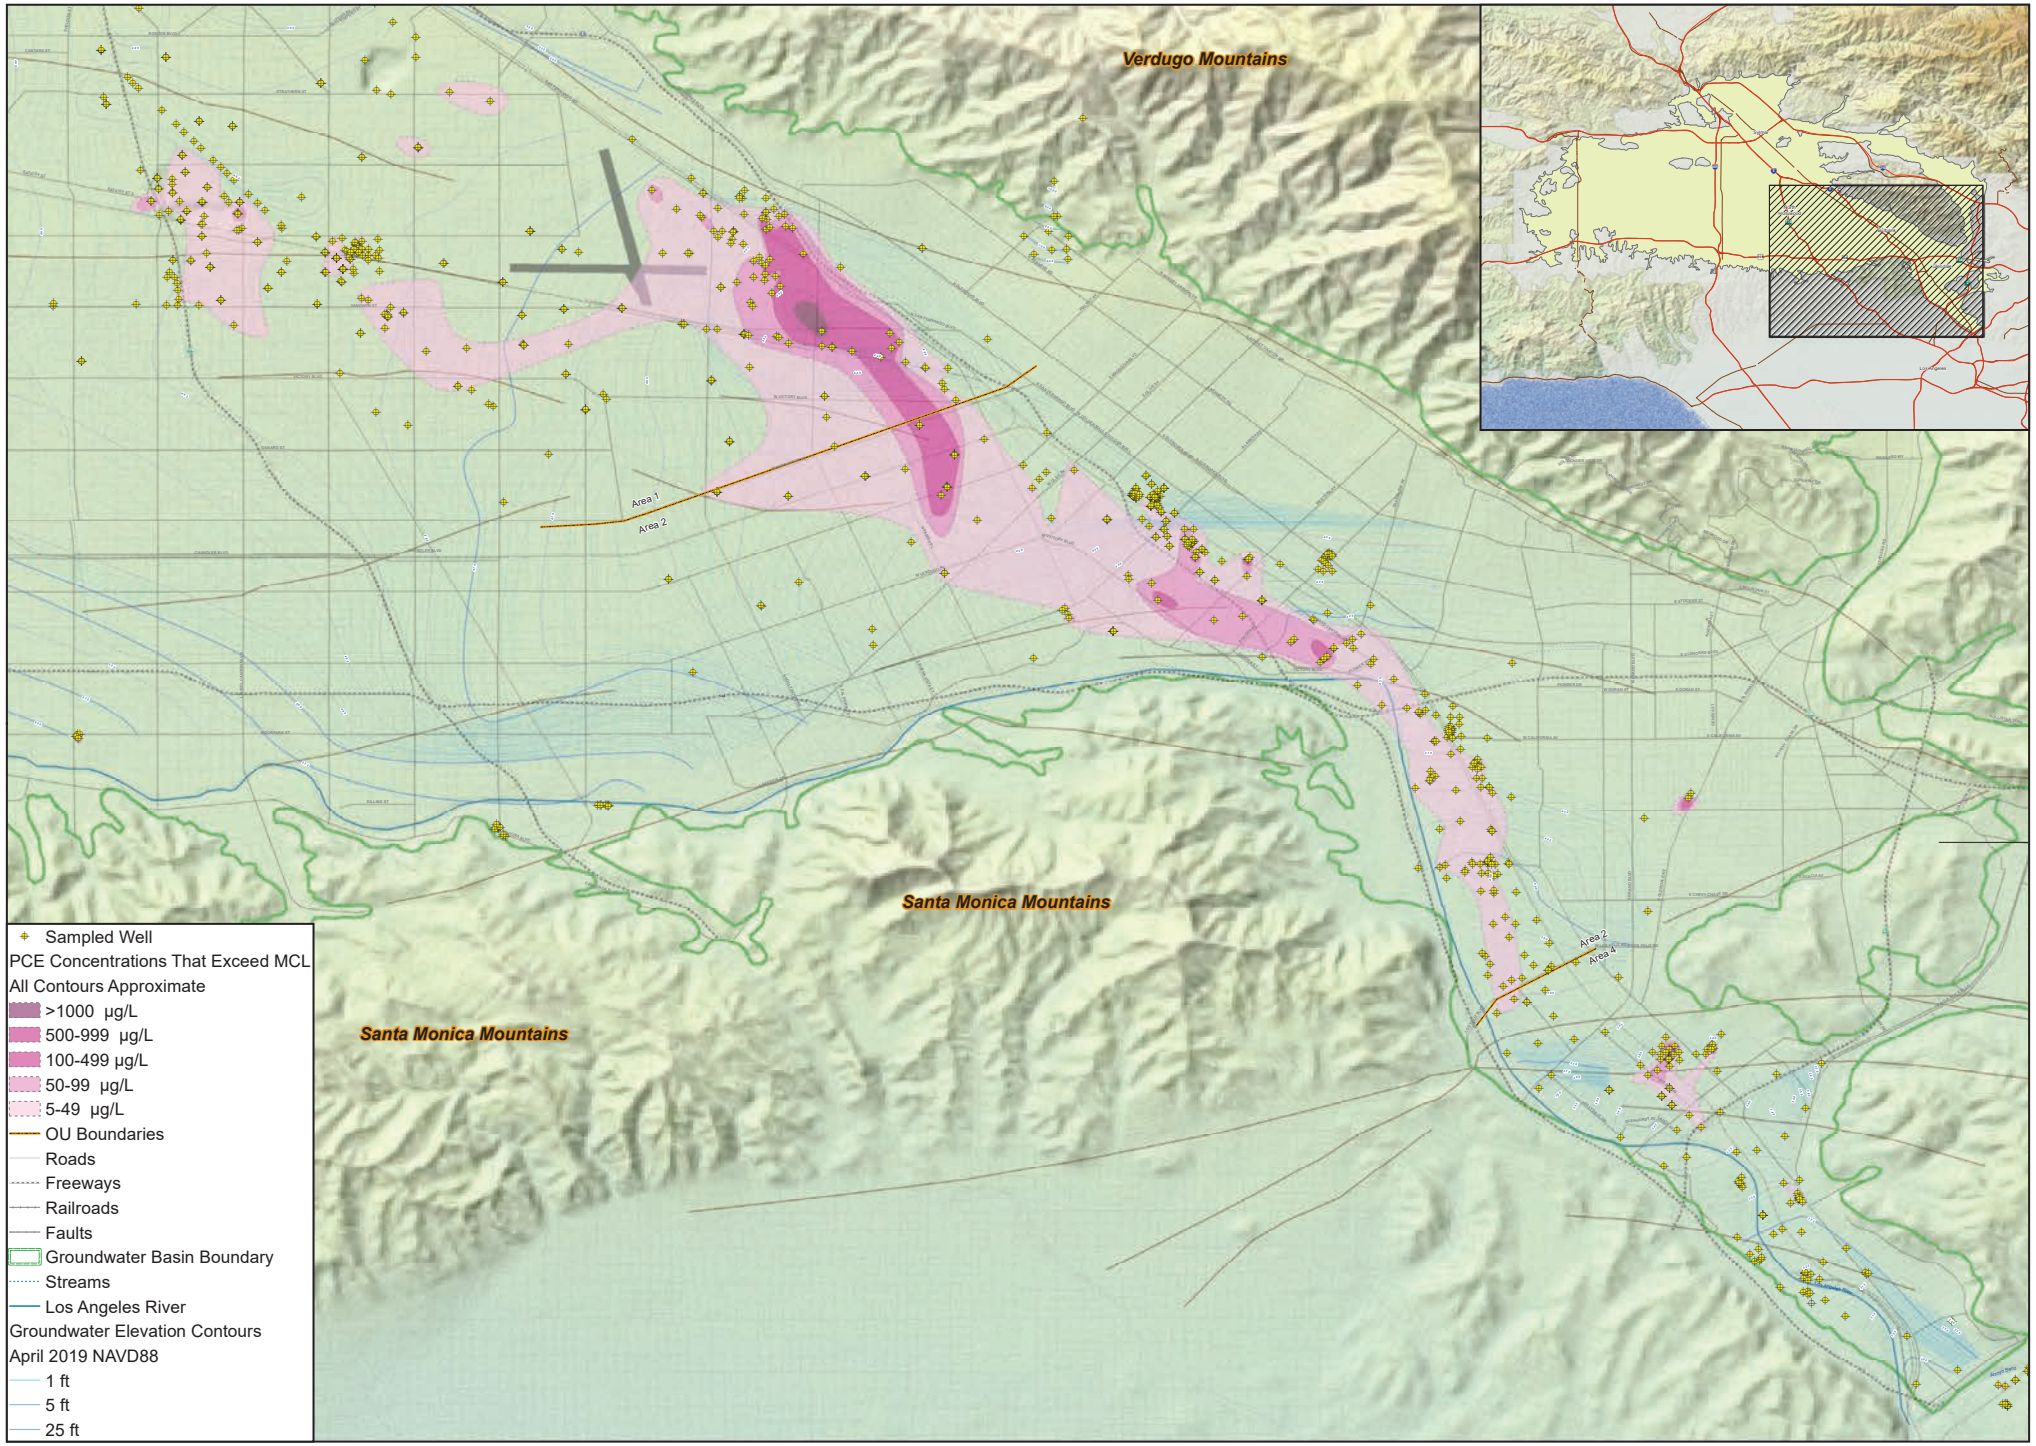

Key to Abbreviations
MCL - Maximum Contaminant Level
NAVD88 - North American Vertical Datum 1988
PCE - Tetrachloroethene
µg/L - micrograms per liter
The MCL for PCE is 5 µg/L.

Estimated Extent of Tetrachloroethene (PCE) in Groundwater Exceedng the MCL
San Fernando Valley Superfund Site
2019*


United States Environmental Protection Agency

N

0 0.5 1 2
Miles

* The U.S. EPA has released this contaminant plume map to update the public on the current status of the San Fernando Valley Superfund groundwater site. The areas of contamination shown on this map represent two-dimensional approximations based on water quality data from groundwater monitoring wells in the eastern part of the San Fernando Valley. Areas of contamination are based on the most recent sample taken from each well shown between January 2014 and June 2019. In any given year, the maximum contaminant concentration at any well or group of adjacent wells, regardless of depth, was used for developing the plume extent. This map is not intended to identify any specific source(s) of contamination and does not reflect where contamination originated or its path of migration in the groundwater.

SEMS-RM DOCID # 100032184

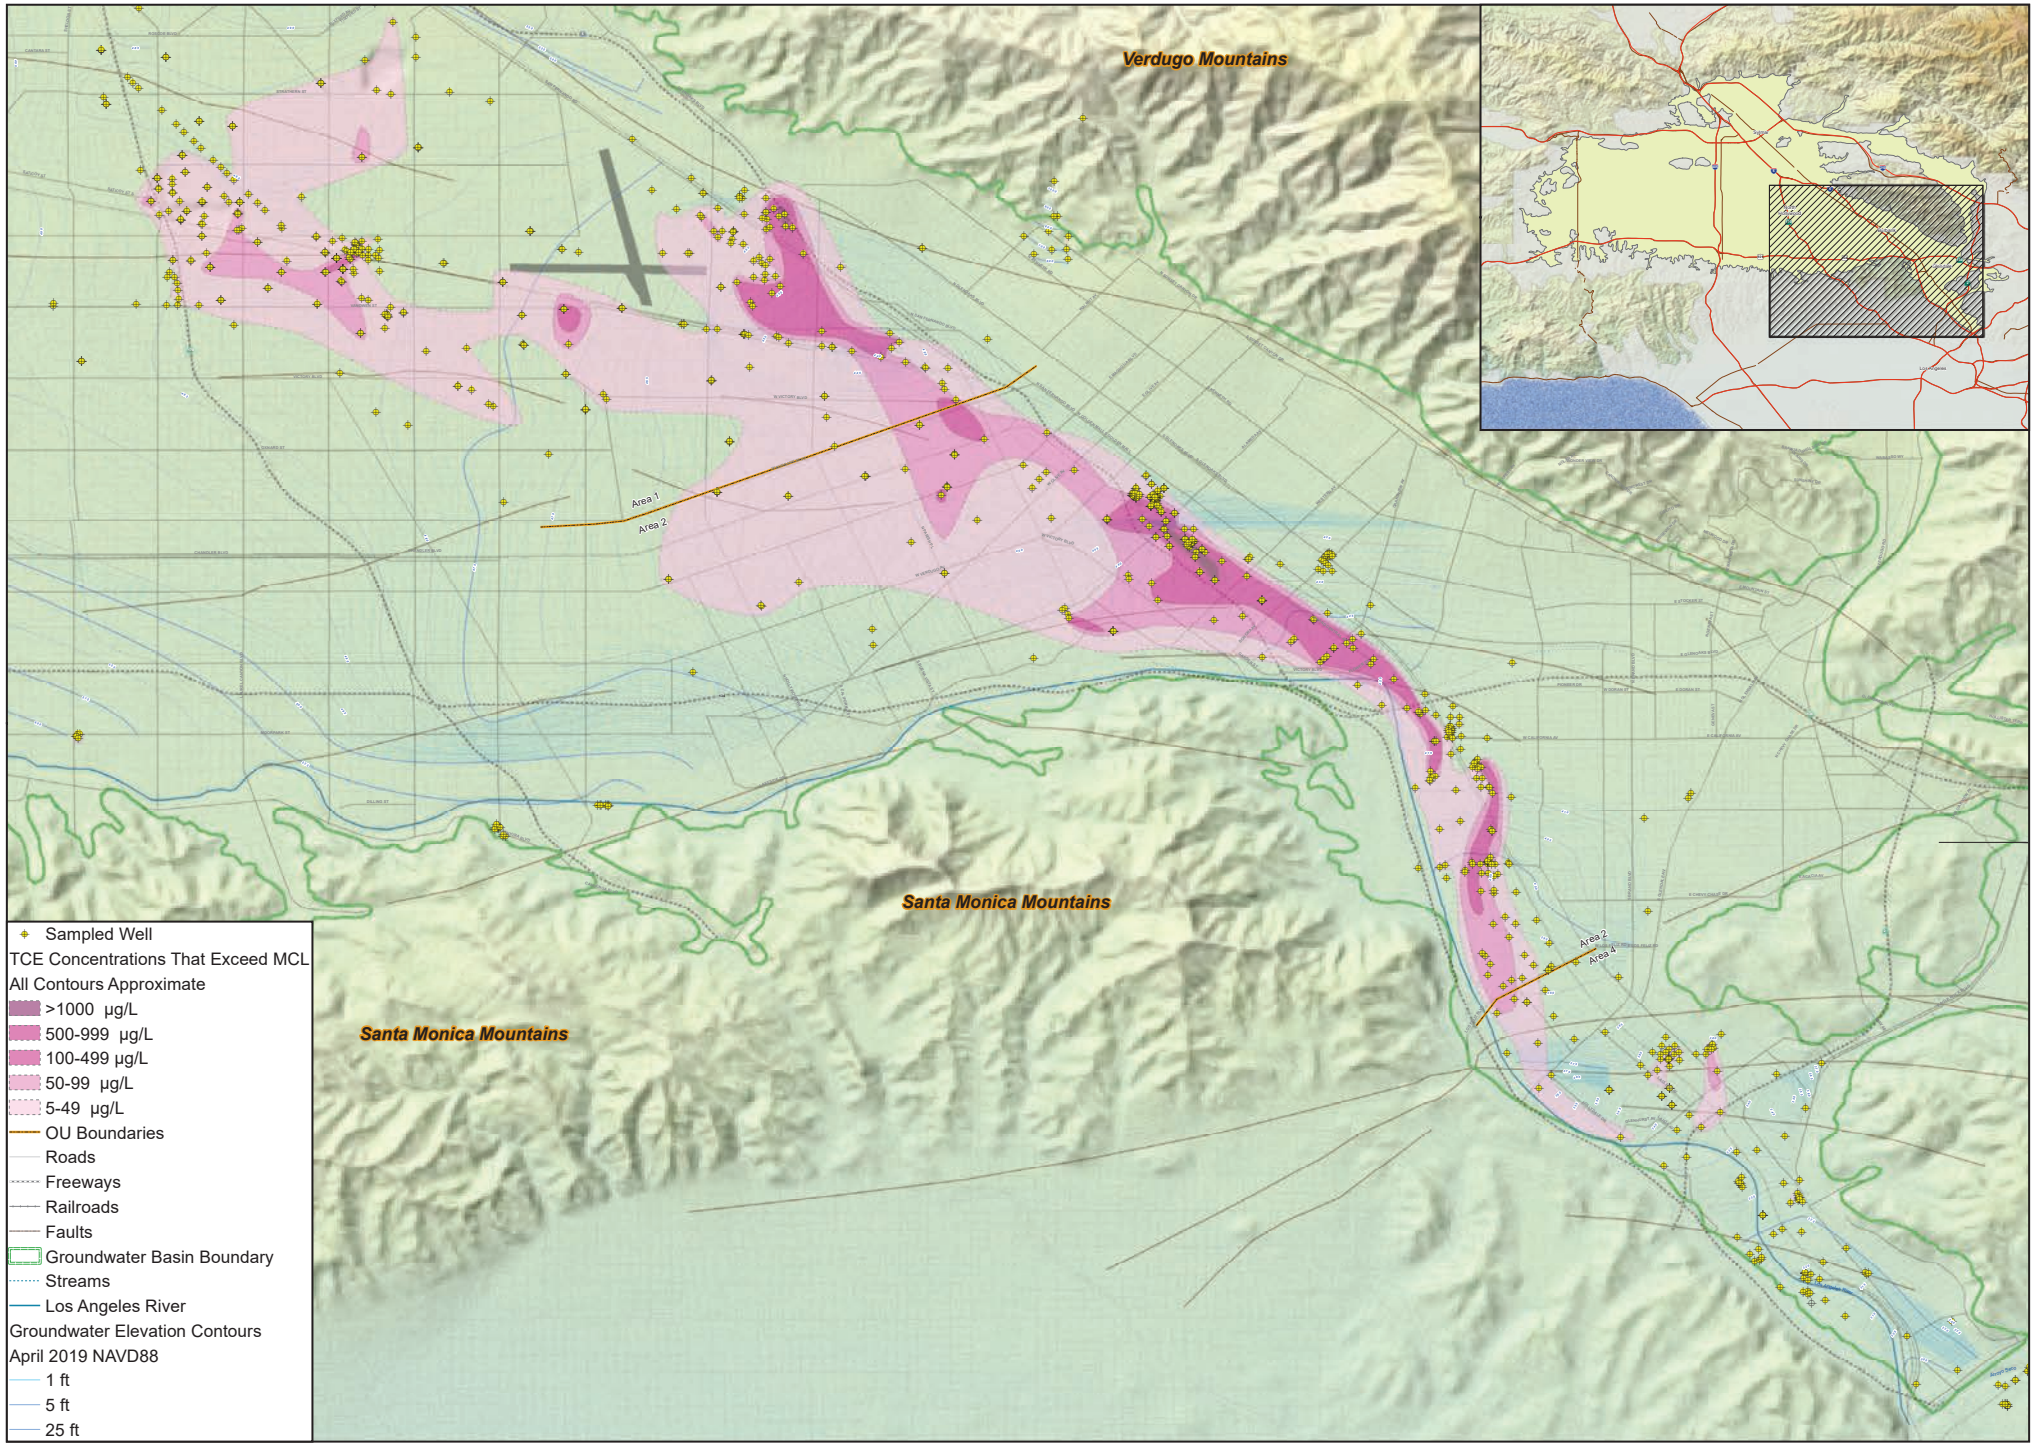

Key to Abbreviations
MCL - Maximum Contaminant Level
NAVD88 - North American Vertical Datum 1988
TCE - Trichloroethene
µg/L - micrograms per liter
The MCL for TCE is 5 µg/L.

Estimated Extent of Trichloroethene (TCE) in Groundwater Exceedng the MCL
San Fernando Valley Superfund Site
2019*

United States Environmental Protection Agency

N

0 0.5 1 2
Miles

* The U.S. EPA has released this contaminant plume map to update the public on the current status of the San Fernando Valley Superfund groundwater site. The areas of contamination shown on this map represent two-dimensional approximations based on water quality data from groundwater monitoring wells in the eastern part of the San Fernando Valley. Areas of contamination are based on the most recent sample taken from each well shown between January 2014 and June 2019. In any given year, the maximum contaminant concentration at any well or group of adjacent wells, regardless of depth, was used for developing the plume extent. This map is not intended to identify any specific source(s) of contamination and does not reflect where contamination originated or its path of migration in the groundwater.

May 6, 2021

Mr. Scott Krall CPG, CHMM
Corporate EHS
PRC-DeSoto International, Inc.
440 College Park Drive
Monroeville, PA 15146

SUBJECT: WATER CODE SECTION 13267 ORDER WQ 2019-0045-DWQ FOR THE DETERMINATION OF THE PRESENCE OF PER- AND POLYFLUOROALKYL SUBSTANCES AT COURTAULDS AEROSPACE

SITE: COURTAULDS AEROSPACE, 5430 SAN FERNANDO ROAD, GLENDALE, CALIFORNIA, GEOTRACKER GLOBAL ID SL603799127

Dear Mr. Krall:

Your Courtaulds Aerospace property (Facility) ("Former PRC-DeSoto") previously received Order WQ 2019-0045-DWQ (Order) regarding the determination of the presence of Per- and Polyfluoroalkyl substances (PFAS) at chrome plating facilities. The Order contains the following language:

"If your facility does not perform chrome plating, or if fume suppressants were not used, disposed, discharged, spilled, or released in any way to the land, drains, sewers, surface water, air, and/or groundwater at your facility, you may instead fill out and submit the questionnaire included in Section C."

You are receiving this letter to acknowledge that the above-referenced questionnaire was submitted on behalf of the Facility. Accordingly, at this time the Facility does not need to take further action to comply with the Order. We will let you know should it become necessary for you to submit additional information or take additional action.

Thank you for your submittal of the required questionnaire and your attention to this matter.

Should you have any questions related to this matter, please contact me at (213) 576-6677 or Nicole.Alkov@waterboards.ca.gov or Mr. Jeffrey Hu, Unit Chief, at (213) 576-6803 or Jeffrey.Hu@waterboards.ca.gov.

Additional questions can be sent via email to pfas@waterboards.ca.gov. PFAS related State Water Resources Control Board activities, information, and contact information can be found at http://waterboards.ca.gov/pfas.

Sincerely,

Nicole Alkov

Nicole Alkov
Engineering Geologist
Site Cleanup Program, Unit II

DRAFT CLOSURE REPORT

Former PRC-DeSoto International, Inc.
5430 San Fernando Road
Glendale, California 91209

CAO No. R4-2002-0085
Site ID. No. 2040129
File No. 113.5886



Prepared for:
PRC-DeSoto International Inc.

Prepared by:
Stantec Consulting Services Inc.
25864-F Business Center Drive
Redlands, California

September 27, 2017

Sign-off Sheet

This document entitled Draft Closure Report was prepared by Stantec Consulting Services Inc. ("Stantec") for the account of PRC-Desoto International Inc. (the "Client"). Any reliance on this document by any third party is strictly prohibited. The material in it reflects Stantec's professional judgment in light of the scope, schedule and other limitations stated in the document and in the contract between Stantec and the Client. The opinions in the document are based on conditions and information existing at the time the document was published and do not take into account any subsequent changes. In preparing the document, Stantec did not verify information supplied to it by others. Any use which a third party makes of this document is the responsibility of such third party. Such third party agrees that Stantec shall not be responsible for costs or damages of any kind, if any, suffered by it or any other third party as a result of decisions made or actions taken based on this document.

Draft Closure Report

Prepared by _____
(signature)

Ryan McDaniel
Geologic Staff

Reviewed by _____
(signature)

Jim DeWoody
Senior Scientist

Human Health Risk Assessment

Prepared by _____
(signature)

Patrick H. Vaughan MS, CEM
Principal, National SME-Vapor Intrusion

Prepared by _____
(signature)

Hallie J. Serazin MS
Senior Risk Assessor

Review By _____
(signature)

Deborah Gray, Ph.D., DABT
Principal Risk Assessor/Toxicologist

Sign-off Sheet

Approved by _____
(signature)



Kevin Miskin, P.E.
Senior Principal Engineer

Table of Contents

EXECUTIVE SUMMARY ..... **I**

ABBREVIATIONS ..... **III**

1.0 INTRODUCTION **1.1**
1.1 PURPOSE AND OBJECTIVE 1.1
1.2 REPORT ORGANIZATION 1.2

2.0 SITE DESCRIPTION AND HISTORY **2.1**
2.1 SITE DESCRIPTION 2.1
2.2 SITE HISTORY 2.1
2.2.1 Buildings 2.2
2.2.2 Hazardous Materials and Hazardous Waste Storage Areas 2.5
2.2.3 Subsurface Structures 2.5
2.2.4 Boilers 2.6
2.2.5 Cooling Tower 2.6
2.2.6 Above-Ground Storage Tanks (ASTs) 2.7
2.2.7 Underground Storage Tanks (USTs) 2.7

3.0 SITE INVESTIGATIONS AND REMEDIAL ACTIONS **3.1**
3.1 INITIAL INVESTIGATIONS AND REMEDIATION (1988 TO 1995) 3.1
3.1.1 Clayton Environmental Consultants (1988) 3.1
3.1.2 Ralph Stone and Company (1989) 3.1
3.1.3 Combustion Engineering Environmental Inc. (1989) 3.2
3.1.4 Hekimian & Associates (1990) 3.3
3.1.5 ABB Environmental Services (1990) 3.3
3.1.6 Radian (1992) 3.3
3.1.7 SECOR (Formerly SEACOR -1992 to 1995) 3.7
3.2 SOIL VAPOR EXTRACTION AND CONFIRMATION SAMPLING 3.8
3.3 CHROMIUM INVESTIGATIONS AND REMEDIATION (1992 TO 2003) 3.9
3.4 EMERGING CHEMICAL INVESTIGATION, BASELINE GROUNDWATER MONITORING EVENT (2004) 3.13
3.5 SITE-WIDE COMPREHENSIVE SOIL GAS SURVEY 3.17
3.6 REMEDIAL ACTION PLAN (2008) 3.18
3.7 CHROMIUM INVESTIGATIONS AND REMEDIATION (2008 TO 2010) 3.19
3.7.1 Building 1 and 11 Pre- and Post-Demolition Investigations 3.19
3.7.2 Building 1 Chromium Excavation 3.20
3.7.3 In-Situ Cr(VI) Reduction 3.20
3.8 SITE DECOMMISSIONING INVESTIGATIONS 3.23
3.9 SITE CLOSURE CONFIRMATION SOIL INVESTIGATIONS 3.24
3.10 VAPOR INTRUSION INVESTIGATIONS 3.26
3.10.1 On-Site Indoor Air Investigation 3.26
3.10.2 Off-Site Residential Vapor Intrusion Investigations 3.27

4.0 GROUNDWATER MONITORING 4.1
4.1 DEPTH TO GROUNDWATER 4.1
4.2 GROUNDWATER FLOW DIRECTION 4.2
4.3 GROUNDWATER QUALITY 4.2

5.0 HUMAN HEALTH RISK EVALUATION 5.1
5.1 INTRODUCTION 5.1
5.2 DATA EVALUATION AND SELECTION OF COPCS 5.1
5.2.1 Evaluation of Reporting Limits 5.2
5.2.2 Background Concentration of Arsenic 5.2
5.2.3 COPC Screening 5.2
5.3 EXPOSURE ASSESSMENT 5.3
5.3.1 Conceptual Site Model 5.3
5.3.2 Exposure Point Concentrations 5.5
5.4 TOXICITY EVALUATION 5.8
5.5 RISK CHARACTERIZATION 5.9
5.5.1 Vapor Intrusion Risk Characterization 5.10
5.5.2 Soil Exposure Risk Characterization 5.11
5.5.3 Exposure to Lead 5.12
5.5.4 Risk Characterization Results 5.12
5.5.5 Site-specific Uncertainty Evaluation 5.14
5.6 SUMMARY 5.16

6.0 UPDATED CONCEPTUAL SITE MODEL (CSM) 6.1
6.1 SITE HISTORY AND USE 6.1
6.2 FUTURE SITE USAGE 6.2
6.3 ADJACENT SITE USAGE 6.2
6.4 TOPOGRAPHY 6.3
6.5 GEOLOGY 6.3
6.6 HYDROGEOLOGY 6.4
6.7 CLIMATOLOGY 6.5
6.8 EXPOSURE PATHWAYS AND COPCS 6.5
6.8.1 Soil 6.5
6.8.2 Soil Vapor 6.6
6.8.3 Groundwater 6.7

7.0 CLOSURE 7.1

8.0 CERTIFICATION STATEMENT 8.1

9.0 REFERENCES 9.1

LIST OF TABLES

Table 1– Statistical Summary for Soil Data Collected 0-10 feet bgs and Screening Levels
Table 2 – Soil Gas Dataset All Depths
Table 3 – Soil Gas Dataset at 5 ft.
Table 4 – Johnson and Ettinger Soil Gas Modeling Parameters
Table 5 – Receptors and Exposure Variables Values
Table 6 – Toxicity Values and Chemical-specific Information for Chemicals of Potential Concern in Soil
Table 7 – Potential Vapor Intrusion Risk Estimates- Soil Gas at 5 ft.
Table 8 – Detailed Summary of Cancer Risks and Non-Cancer Hazards
Table 9 – Post Remediation Soil Data

LIST OF FIGURES

Figure 1 - Site Location Map
Figure 2 - Site Plan
Figure 3 - Monitoring Well Location and Groundwater Contour Map – First Quarter 2017
Figure 4 - Total Chromium Groundwater Concentration Map – First Quarter 2017
Figure 5 - Hexavalent Chromium Groundwater Concentration Map – First Quarter 2017
Figure 6 - PCE and TCE Groundwater Concentration Map – First Quarter 2017
Figure 7 - 1,4-Dioxane Groundwater Concentration Map – First Quarter 2017
Figure 8 - Conceptual Site Model
Figure 9 - Cross-section Index
Figure 10 - Cross-section A-A'
Fgure 11 - Cross-section B-B
Figure 12 - Cross-section C-C'
Figure 13 - Cross-section D-D'
Fgure 14 - Cross-section E-E'
Figure 15 - Cross-section F-F'
Figure 16 - Post-Excavation Cross-section Index
Figure 17- Confirmation Soil Boring Cr and Cr(VI) Soil Sample Results
Figure 18 - Cross-section A-A'
Figure 19 - Cross-section B-B' and C-C'
Figure 20 - Groundwater GCOU Area (2015-2017)

LIST OF APPENDICES

Appendix A - Historical Tables and Figures - Pre RAP 2008
Appendix B - Groundwater Monitoring Wells Boring Log
Appendix C - Post-RAP Tables and Figures
Appendix D - ProUCL Analysis and Summary
Appendix E - Risk Calculations
Appendix F - DTSC Johnson& Ettinger Screening Soil Gas Models
Appendix G - Lead Risk Assessment

Executive Summary

This *Draft Site Closure Report* has been prepared by Stantec Consulting Services Inc. (Stantec) on behalf of PRC-DeSoto International Inc. (PRC) to describe the completion of investigation and remediation requirements set forth in Cleanup and Abatement Order No. R4-2002-0085 (CAO) and other requirements by the California Regional Water Quality Control Board-Los Angeles Region (RWQCB) for the former PRC facility located at 5430 San Fernando Road, in Glendale, California (the Site, Figure 1). The CAO required, among other things, investigation, and remediation, as necessary, of emerging chemicals (e.g., heavy metals, hexavalent chromium (Cr(VI)), 1,4-Dioxane, etc.) and groundwater monitoring for volatile organic compounds (VOCs) and emerging chemicals.

Following completion of the CAO requirements, PRC representatives met with Dr. Arthur Heath, Mr. Alex Lapostal, and Mr. Larry Moore on 29 May 2013 to discuss the completion of chromium remediation at the Site as documented in the *Chromium Remediation Confirmation Sampling and RAP Addendum No. 5 Investigation Report* (Stantec, 20 February 2013) and the requirements for final Site closure. At the meeting, the RWQCB acknowledged the completion of remedial actions at the Site, and, as concerns for Site closure further requested,

1. Evaluation of human health risks as relates to the potential for vapor intrusion (VI) at the Site and at adjacent properties using existing soil vapor data, and the continued evaluation and mitigation of the VI pathway as necessary,

2. Preparation of a draft closure report summarizing investigation activities, groundwater monitoring results, remedial actions, and vapor intrusion studies,

3. Public notification and participation in the Site closure process,

4. Finalization of the closure report,

5. Filing of a deed covenant restricting Site use to commercial/industrial use, and

6. Monitoring well abandonment.

Subsequent VI evaluations identified the need for additional soil vapor investigations along the east and south property lines and indoor air quality studies at the Site. Following completion of the on-Site investigations, representatives of PRC met with RWQCB representatives Dr. Arthur Heath, Larry Moore, Susan Lagudis, and Paul Rasmussen on 1 July 2015 to discuss the scope of off-Site VI investigations and public participation requirements for Site closure. At this meeting, it was determined that,

1. No further action (NFA) was necessary to address on-Site VI to commercial/industrial use, and

2. Additional evaluation of the off-Site VI pathway were needed at selected worst-case residential properties on the east and south sides of the Site.

The RWQCB provided further direction regarding public participation requirements and stated that PRC would need to assist RWQCB in the development and distribution of a Pre-Closure Notification letter to property owners/occupants within a 500-foot radius of the Site and to selected pubic agencies notifying them of the pending closure and the draft closure report.

Once all public comments are addressed to the satisfaction of the RWQCB, the draft closure report will be revised as necessary, and finalized (Meeting Minutes, Stantec, 20 July 2015).

This *Draft Site Closure Report* documents all remedial investigations and actions performed over the past 30 years, provides an updated Site Conceptual Model, and documents the results of a human health risk assessment (HHRA) for on and off-Site property users.

Site Investigations coupled with post-remediation confirmation soil sampling, on- and off-Site vapor intrusion studies, groundwater monitoring, and HHRA have demonstrated that remedial goals have been largely achieved and that no adverse excess human health risks exist for current on-Site and off-Site receptors, based on current property usage and documented residual concentrations of chemicals of potential concern (COPC) in environmental media. To assure that potential future receptors are not adversely exposed to COPCs 1) a deed notification will be recorded for the property that will restrict property usage to commercial/industrial use until such time that investigation/mitigation demonstrate that potential health risks have been reduced to acceptable levels , 2) require the preservation of the GCL cap over residual Cr(VI) impacted soil buried six feet bgs on the east side of the former Building 1 footprint, and 3) restrict groundwater extraction at the Site for potable water purposes. With these conditions, potential excess health risks to future receptors will be mitigated to insignificant levels.

In consideration of the findings of Site investigations, post remediation sampling and monitoring, human health risk evaluations, and the planned filing of a deed notification, remedial actions are complete and the Site qualifies for a No Further Action Status.

This report has been developed for public review and comment in accordance with the final closure requirements outlined in the 29 May 2013 and 1 July 2015 meetings (described above).

ABBREVIATIONS

AMSL	above mean sea level
AST	aboveground storage tank
AT	averaging time
ATc	carcinogenic averaging time
ATn	non-carcinogenic averaging time
BGS	below ground surface
BDPE	bromodiphenyl ether
BTEX	benzene, toluene, ethylbenzene, and xylene
Cal-EPA	California Environmental Protection Agency
CAO	Cleanup and Abatement Order
CDI	chronic daily intake
CDIc	chronic daily intake for cancer effects
CDIn	chronic daily intake for non-cancer effects
CDPH	California Department of Public Health
CEE	Combustion Engineering Environmental Inc
CFC	chlorofluorocarbon
CHHSLs	California Human Health Screening Levels
CPS	calcium polysulfide
COC	chemical-of-concern
COPC	chemical of potential concern
Cr	chromium
Cr(III)	trivalent chromium
Cr(VI)	hexavalent chromium
CSM	conceptual site model
DAF	dilution attenuation factor
DBE	dibasic ester
DCA	dichloroethane
DCE	dichloroethene
DHS	California Department of Health Services
DO	dissolved oxygen
DPT	direct push technology
DRO	diesel range organics
DTSC	California Department of Toxic Substances Control
ELAP	Environmental Laboratory Accreditation Program
EPA	United States Environmental Protection Agency
EPC	exposure point concentration
ESA	Environmental Site Assessment
ESL	Environmental Screening Level
°F	Fahrenheit
$FeSO_4$	ferrous sulfate
GC/FID	gas chromatography/flame ionization detection
GCFD	Glendale City Fire Department
GC/MS	gas chromatography/mass spectrometry
GCL	geosynthetic clay liner

GNOU	Glendale North Operable Unit
GRO	gasoline range organic
GSOU	Glendale South Operable Unit
HASP	health and safety plan
HDPE	high density polyethylene
HEAST	Health Effects Assessment Summary Tables
HERO	human health risk
HHRA	human health risk assessment
HI	health index
HQ	hazard quotient
H&SC	Health and Safety Code
IRIS	Integrated Risk Information System
IUR	inhalation unit risk
J&E	Johnson and Ettinger
LADPW	Los Angeles County Department of Public Works
LECR	lifetime excess cancer risk
LUST	leaking underground storage tank
MBOCA	4,4'-Methylenebis(2-Chloroaniline)
MCL	California Title 22 Maximum Contaminant Level
MEK	methyl ethyl ketone
mg/Kg	milligrams per kilogram
mg/kg-day	milligram (chemical) per kilogram (body weight) per day
mg/L	milligrams per liter
MNA	monitored natural attenuation
MW	monitoring well
NFA	no further action
ND	non detect
NDMA	n-nitrosodimethylamine
NL	California DHS Drinking Water Notification Level
NPDES	National Pollutant Discharge Elimination System
OEHHA	Office of Environmental Health Hazard Assessment
ORO	oil range organics
ORP	oxidation/reduction potential
PCBs	polychlorinated biphenyls
PCE	tetrachloroethene
PEA	Preliminary Endangerment Assessment
PID	photoionization detector
PMA	PM acetate
PRC	PRC-DeSoto International, Inc.
PRG	Preliminary Remediation Goal
ppmv	parts per million by volume
PPRTV	Provisional Peer-Reviewed Toxicity Value
PVC	polyvinyl chloride
QA/QC	quality assurance/quality control
RAGS	Risk Assessment Guidance for Superfund
RAP	Remedial Action Plan
REL	reference exposure level

RfD	reference dose
RfC	reference concentration
RME	reasonable maximum exposure
RSL	Regional Screening Level
RWQCB	California Regional Water Quality Control Board, Los Angeles Region
SIM	Selective Ion Mode
SDI	sub-chronic daily intake
SFo	oral slope factor
Site	5430 San Fernando Road, Glendale, California
SLs	screening levels
SSL	Soil Screening Level
SVE	soil vapor extraction
SVOC	semi-volatile organic compounds
TCA	trichloroethane
TCDB	Toxicity Criteria Database
TCE	trichloroethene
TCP	trichloropropane
TDS	total dissolved solids
TIC	tentatively identified compound
TPH	total petroleum hydrocarbons
µg/kg	micrograms per deciliter
µg/kg	micrograms per kilogram
µg/L	micrograms per liter
µg/m^3	micrograms per cubic meter
UCL	upper confidence level
ULARA	upper Los Angeles River Area
USRV	underground storm water retention vaults
UST	underground storage tank
VI	vapor intrusion
VC	vinyl chloride
VOCs	volatile organic compounds
WDP	waste discharge permit
WDR	waste discharge requirement
WIP	Well Investigation Program

1.0 INTRODUCTION

This *Draft Site Closure Report* has been prepared by Stantec Consulting Services Inc. (Stantec) on behalf of PRC-DeSoto International Inc. (PRC) to describe the completion of remedial actions at the former PRC facility located at 5430 San Fernando Road, in Glendale, California (the Site, Figure 1). This comprehensive *Draft Site Closure Report* was prepared in accordance with previous agreements with the California Regional Water Quality Control Board-Los Angeles Region (RWQCB) to demonstrate the completion of requirements of Cleanup and Abatement Order No. R4-2002-0085 (CAO). The CAO required, among other things, investigation, and remediation, as necessary, of emerging chemicals (e.g., heavy metals, hexavalent chromium (Cr(VI)), 1,4-Dioxane, etc.) and groundwater monitoring for volatile organic compounds (VOCs) and emerging chemicals.

1.1 PURPOSE AND OBJECTIVE

Following completion of the CAO requirements, PRC representatives met with Dr. Arthur Heath, Mr. Alex Lapostal, and Mr. Larry Moore on 29 May 2013 to discuss the completion of chromium remediation at the Site as documented in the *Chromium Remediation Confirmation Sampling and RAP Addendum No. 5 Investigation Report* (Stantec, 20 February 2013) and the requirements for final Site closure. At the meeting, the RWQCB acknowledged the completion of remedial actions at the Site, and, as concerns for Site closure, further requested,

1. Evaluation of human health risks as relates to the potential for vapor intrusion (VI) at the Site and at adjacent properties using existing soil vapor data, and the continued evaluation and mitigation of the VI pathway as necessary,

2. Preparation of a draft closure report summarizing investigation activities, groundwater monitoring results, remedial actions, and vapor intrusion studies,

3. Public notification and participation in the Site closure process,

4. Finalization of the closure report,

5. Filing of a deed covenant restricting Site use to commercial/industrial use, and

6. Monitoring well abandonment.

Subsequent VI evaluations identified the need for additional soil vapor investigations along the east and south property lines and indoor air quality studies at the Site. Following completion of the on-Site investigations, representatives of PRC met with RWQCB representatives Dr. Arthur Heath, Larry Moore, Susan Lagudis, and Paul Rasmussen on 1 July 2015 to discuss the scope of off-

Site VI investigations and public participation requirements for Site closure. At this meeting, it was determined that,

1. No further action (NFA) was necessary to address on-Site VI to commercial/industrial use, and

2. Additional evaluation of the off-Site VI pathway were needed at selected worst-case residential properties on the east and south sides of the Site.

The RWQCB provided further direction regarding public participation requirements and stated that PRC would need to assist RWQCB in the development and distribution of a Pre-Closure Notification letter to property owners/occupants within a 500-foot radius of the Site and to selected pubic agencies notifying them of the pending closure and the draft closure report.

Once all public comments were addressed to the satisfaction of the RWQCB, the draft closure report would then be revised as necessary, and finalized (Meeting Minutes, Stantec, 20 July 2015).

The objective of this this *Draft Site Closure Report* is to document remedial investigations and actions with the purpose of achieving Site closure. This report has been developed for public review and comment in accordance with the final closure requirements outlined in the 29 May 2013 and 1 July 2015 meetings.

1.2 REPORT ORGANIZATION

This report is organized as follows:

- Section 1 - Introduction sets forth the regulatory framework under which remedial investigations and actions have been undertaken and summarizes the purpose and objectives of this report.

- Section 2 - Site Description and History describes the physical characteristics of the Site and summarizes historical site usage with an emphasis on potential source areas and structures.

- Section 3 - Site Investigations and Remediation summarizes all investigation and remedial actions conducted at the Site since 1988.

- Section 4 - Groundwater Monitoring describes the results, findings, and trends of post-remediation groundwater monitoring activities.

- Section 5 - Human Health Risk Assessment summarizes excess human health risks associated with residual concentrations of chemicals of concern (COCs) in soil, soil vapor and groundwater.

- Section 6 - Conceptual Site Model (CSM) evaluates site characteristics, residual COC concentrations, and pathways of exposure for current and future site occupants.

- Section 7 - Closure succinctly summarizes the environmental status of the Site and concludes that the Site qualifies for a NFA status.

2.0 SITE DESCRIPTION AND HISTORY

This section provides a description of the Site and its operational history.

2.1 SITE DESCRIPTION

The former PRC facility is located southeast of the intersection of the Golden State Freeway (I-5) and the Ventura Freeway (SR-134), at 5430 San Fernando Road, Glendale, California (the "Site", Figure 1). The Site is located within Upper Los Angeles River Area (ULARA) at the southeast corner of the San Fernando Valley at the head of the Glendale Narrows. The Site is located approximately one quarter mile east of the Los Angeles River and one quarter mile south of the Verdugo Wash. The Site is relatively flat. The elevation of the site is approximately 470 feet above mean sea level (amsl).

The facility is located in an area of mixed commercial, industrial and residential use, and is bounded on the north by Milford Street, on the west by San Fernando Road, on the south by single-family residential dwellings, an automotive repair shop and California Avenue, and on the east by single and multi-family residential units along Concord Street.

With the exception of a few limited landscape areas located along the northwestern corner of the facility, fronting San Fernando Road, the remainder of the Site is covered by buildings, asphalt, and concrete pavement. Figure 2 shows the approximate locations of existing and former structures on the former PRC facility.

The Site is currently used for the storage of video and sound equipment used in the entertainment business.

2.2 SITE HISTORY

Prior to operations by PRC and its predecessors (beginning in the mid-1940s), the north portion of the Site was occupied by a winery and subsequently an aluminum window and door fabricator. The south portion of the Site was occupied by a lumber yard and soft drink bottling warehouse. Development of the facility by PRC began in approximately 1946 to 1947 in Building 1 where metal products, gaskets, and sealants were manufactured for use in the aerospace industry utilizing lead dioxide curing technology (non-aqueous). Dichromate technology (involving polysulfide resins and aqueous dichromate curing agent) was introduced in the 1950s. Manufacturing activities included lead curing compounds (lead dioxide) and storage of chromic acid (Cr[VI]). The facility expanded to 15 buildings to support storage of automotive coatings, repackaging of aerospace adhesives, coatings, and sealants.

The manufacture of aerospace sealants was terminated in the late 1990s and plastic injection molding of aerospace and electronic packaging was terminated in 2006. PRC's activities on the Site were terminated in late 2008.

The following subsections describe site development, including buildings, waste storage areas, subsurface structures (i.e., storm water holding tanks, sumps, and clarifiers), boilers, cooling towers, aboveground storage tanks (ASTs), and underground storage tanks (USTs).

2.2.1 Buildings

Facility development and building usage are described below. The location of each building is shown on Figure 2.

Building 1

Building 1, constructed in 1942, was one-story with an area of 6,500 square feet located along the central-western perimeter of the Site. The building's original use (west side) was for manufacturing of metal products, gaskets, and aerospace sealants utilizing lead dioxide curing technology starting in 1946 and 1947. Dichromate technology was introduced (involving polysulfide resins and aqueous dichromate curing agent) in the early 1950s. Manufacturing activities included lead curing (lead dioxide) and storage of chromic acid. A fire damaged the building in 1954. The east side of Building 1 was constructed in the 1960s for manufacturing of the urethane product line. Manufacturing activities utilizing dichromate technology were moved outside and west of Building 8 in the mid-1970s when Building 1 was converted to office space. The west portion of the building was used for office space and the east side was used to process 4,4'-methylenebis (2-chloroaniline) (MBOCA). The building was demolished at the close of 2008. The area is currently paved and used for parking.

Building 2

Building 2, constructed in 1942, is one-story with an area of 5,300 square feet located on the south-central portion of the Site. The building was used for packaging, labeling, and storage and supported operations in Building 3 until the late-1990s. The building was never used for manufacturing and is currently used for video equipment storage.

Building 3

Building 3, constructed in 1945, is one-story with an area of 5,200 square feet located on the south-central portion of the Site. The building was used for warehousing and office space. Historically, large walk-in freezers were located in Building 3. At the time of this report, the building was being used for video equipment set up and preparation.

Building 4

Building 4, constructed in 1955, is one-story with an area of 9,600 square foot located near the southeast corner of the Site. The building was used for shipping, receiving, and warehousing. However, historical Sanborn maps indicate that Building 4 may have been used to process sealants in the 1970s. Walk-in freezers were located west of Building 4 and associated condensers

and liquid nitrogen storage were located south of the freezers. Building 4 is currently used for office space.

Building 4A

Building 4A, constructed in 1963, is a multi-level (one- to two-stories) with an area of 20,000 square feet located along the central-eastern perimeter of the Site. The building was originally used to manufacture seat belts using punch presses until the late-1960s. The building was used for repackaging and filling operations. A drum/pot cleaning area was located outside on the northwest corner of the building within a bermed area. The pot cleaning area consisted of an 18-inch by 25-foot steel dip AST (T-33) containing 1,1,1-trichloroethane (TCA) in the early to mid-1990s. Building 4A is currently used for office space.

Building 5

Building 5, constructed in 1950, is one-story with an area of 11,500 square feet located on the southwest corner of the Site. Prior to PRC's acquisition, the building was used as a soft drink distribution and storage facility through 1960. Following PRC's acquisition, the building was used for raw materials storage in the 1970s and subsequently used for maintenance activities and storage of old office furniture up to the time of facility decommissioning. The building is currently used for video equipment calibration.

Buildings 6 and 6A

Buildings 6 and 6A, constructed in 1951, are one-story with areas of 46,600 and 27,500 square feet, respectively, located on the northern portion of the Site. The buildings were historically used by American Radiator and Standard Sanitary Corporation for warehousing and by a company by the name of Fullview for assembly of aluminum windows and glass doors. Plastics assembly and injection molding using polyethylene and polypropylene were performed from the 1960s to 2006 in Building 6. Plasticizers were not used in this manufacturing process. Other activities performed in Buildings 6 and 6A include repackaging, machining, and warehousing. The building is currently used for video and sound system receiving, shipping and repair.

Building 7

Building 7, constructed in 1951, is a one-story metal shed with an area of 3,200 square feet located on the northeast portion of the Site (south of the southeast corner of Building 6). The building was originally oriented north/south and is now oriented east/west. The south side of the building was equipped with ovens historically used for heating operations for filler drying, heat aging, and reducing material viscosity. The ovens have been removed and the new owner removed the sides and the building is now a covered, open-air storage area.

Building 8

Building 8, constructed in 1962, is one-story with an area of 1,000 square feet located on the west-central portion of the Site. The building was historically part of the polymer plant for manufacture of polysulfides and polyurethanes. Chromic acid was used in the manufacturing process for dichromate curing compounds. At the time of Site decommissioning the building was used for materials quality assurance/quality control (QA/QC). A cooling tower is also located near Building 8.

Building 9

Building 9, constructed in 1966, is one-story with an area of 11,600 square feet located on the central portion of the Site. The building was used for warehousing finished and raw products. A compressor room was located in the northeast corner of the building. The building is currently used for video equipment staging and storage.

Building 10

Building 10, constructed in 1966, is one-story with an area of 16,700 square feet located on the north-central portion of the Site. The building was historically used for the manufacture of polysulfide sealants and polyurethane molding compounds from 1966 to 2001. The building was divided into six bays labeled Bay 1 through Bay 6 from east to west. The east four bays (Bays 1 through 4) were constructed in 1966 and the west two bays (Bays 5 and 6) were constructed in the early to mid-1980s. The building is currently used for video equipment staging and storage.

Building 11

Building 11, constructed in 1977, was two-stories with an area of 16,800 square feet located on the west-central perimeter of the Site. The building was used for office space. The building was demolished in 2008. The area is currently paved and used for parking.

Building 12

Building 12, constructed in 1979, is one-story with an area of 12,400 square feet located on the south portion of the Site. The building was used for shipping, receiving and warehousing of automotive coatings. The building is currently used for staging and storage of equipment.

Building 13

Building 13, constructed in 1985, is one-story with an area of 4,800 square feet located on the northeast corner of the Site. The open-sided building is divided into 12 compartments that were used for storage of raw materials, including liquids. The building was equipped with secondary containment connected to two spill containment tanks located west of the storage bays. The containment tanks were removed and the structure is currently used for storage.

Ball Mill Building

The Ball Mill Building, constructed in 1961, was one-story with an area of 625 square feet located west of Building 12. The building was utilized for grinding pigment. Chromium-containing materials were also handled in this area. The building was demolished after PRC's operations at the Site were terminated and this area is currently paved and used for parking.

Other Buildings

Other support buildings included a forklift repair and a repair parts canopy located on the southwest corner of the Site and a guard shack north and adjacent to the southernmost parking lot. The forklift area was removed and is currently paved. The guard shack continues to be operated by Site security.

2.2.2 Hazardous Materials and Hazardous Waste Storage Areas

Hazardous waste accumulated and collected from throughout the facility was transferred to drum storage in a bermed and canopied area north and adjacent to Building 4A. The area was constructed in 1991, has a covered area of approximately 30 feet by 25 feet, and is slightly sloped towards the center. A cleanout sump was located beneath the hazardous waste storage area.

Raw materials were stored in bulk in Buildings 7, 9, 10, 12, and 13 and smaller quantities were stored throughout the facility.

2.2.3 Subsurface Structures

Site subsurface structures include storm water control structures, sumps, and clarifiers as discussed below. All of the structures have either been removed or abandoned in place.

Storm Water Control Structures

Storm water runoff was diverted to three concrete catch basins and ultimately to three spill containment tanks that were exempted from the UST regulations. The concrete catch basins and spill containment tanks were located outside the northeast corner of Building 6A, in the corporate parking lot northwest of Building 11, and in the parking lot southwest of Building 1 (Figure 2). Storm water was automatically discharged into the municipal sewer after containing the initial 0.1 inch of rainfall. The purpose of these tanks was to contain any surface spills and to contain contaminated storm water runoff before discharging to the storm drain. The contained water was not discharged to the storm water sewer, but was transported off-site for disposal. The concrete catch basins, spill containment tanks, and the remaining subsurface structures listed above were removed between 21 November 2018 and 29 January 2009 under the oversight of the Glendale City Fire Department (GCFD).

Sumps

Sumps existed at the following locations:

- Outside the northeast corner of Building 9
- Outside the southeast corner and east of Building 12
- Within the hazardous waste storage area in the northeastern portion of the Site,
- Inside the east end of Building 10

The sumps were removed or are no longer operational.

Clarifiers

Four clarifiers were documented at the Site. Two three-stage clarifiers (built in 1970) were located on the Site west of Building 5 and east of Building 6. These clarifiers received wash water, detergent solution, and boiler blow-down. The effluent from these clarifiers was discharged to the sanitary sewer.

One three-stage clarifier (built in 1978) was installed inside Bay 5 of Building 10 to process a saline wastewater stream. Use of the Building 10 clarifier was discontinued in 1985 and it was subsequently filled with concrete.

One three-stage clarifier (built prior to 1949) was installed inside the east end of Building 1 to collect wash water from general housekeeping and cleaning operations. Use of the Building 1 clarifier was discontinued in 1977 and was filled with concrete. The clarifier was removed during demolition of Building 1.

2.2.4 Boilers

A boiler existed beneath the canopy east of Building 6. The boiler was fueled by natural gas and was not fueled by liquid fuels such as diesel in the past. Boiler chemicals (scale retardants) were stored within high density polyethylene (HDPE) tanks on the east side of Building 6. The boilers were removed at the time of Site decommissioning.

2.2.5 Cooling Tower

A cooling tower was located in the vicinity of Building 8 (SECOR [formerly SEACOR], 2004 – Appendix A). Cooling tower chemicals were stored within an HDPE tank in a bermed area north of Building 8. The cooling tower was removed during facility decommissioning.

2.2.6 Above-Ground Storage Tanks (ASTs)

Documented ASTs are identified below:

- Two 15,000-gallon silos containing polyethylene beads were located outside the northeast corner of Building 6.
- Two 10,000-gallon silos that contained polyethylene beads were located at the northeast corner of Building 6.
- One 3,000-gallon AST containing liquid nitrogen was located on the southwest corner of Building 4.
- Two 6,000-gallon and two 5,000-gallon ASTs (T-1 through T-4) that contained Polyol (a non-hazardous reactant) were located west of Building 8.
- Four 8,400-gallon ASTs that contained polysulfide polymer (T-9 through T-12) were located south of Building 7.
- Three 10,900-gallon ASTs that contained polysulfide intermediate (T-25 through T-27) were located between Buildings 1, 8 and 11.
- Two 3,400-gallon ASTs (T-38 and T-39) were located outside the northeast corner of Building 7 that contained spent and recycled 1, 1, 1-TCA and later dibasic ester (DBE).
- One 1,000-gallon AST that contained 1,1,1-TCA was located between Buildings 6 and 10.

All ASTs have been removed from the Site.

2.2.7 Underground Storage Tanks (USTs)

A total of 27 USTs (not including the storm water containment tanks) were documented on the Site and were either removed or abandoned. The locations are indicated on Figure 2. These are identified as follows:

- Three 8,100-gallon and three 12,000-gallon USTs that formerly contained non-hazardous Polyol are located west of Building 10 (T-22 through T-24 and T-28 through T-30).
- Two unused 16,000-gallon USTs were located east of Building 1 (T-31 and T-32).
- Three 8,050-gallon USTs and one 10,090-gallon UST containing Polyol (T-5 through T-8) existed between Buildings 1, 8 and 11.
- Nine USTs ranging from 5,000- to 10,000-gallons (T-13 to T-21) located in the corridor between Buildings 6, 7 and 10. Capacities and contents included one 5,000-gallon UST (T-

13) containing the solvent PM acetate (PMA), one 5,000-gallon UST (T-14) containing methyl ethyl ketone (MEK) and xylenes, one 5,000-gallon UST (T-15) containing toluene, one 8,100-gallon UST (T-16) containing MEK, one 8,100-gallon UST (T-17) containing 1,1,1-TCA, one 8,100-gallon UST (T-18) containing 1,1,1-TCA and plasticizer, one 10,000-gallon UST (T-19) containing MEK and 1,1,1-TCA, one 8,100-gallon UST (T-20) containing MEK and 1,1,1-TCA, and one 8,100-gallon UST (T-21) containing plasticizer.

- Four 1,000-gallon USTs containing MEK/toluene (no tank numbers) on the east side of Building 1.
- One 7,500-gallon UST containing leaded gasoline (T-36) on the northeast corner of the Site.
- Two 1,500-gallon USTs were located approximately 20 feet south of Milford Street and 60 feet west of the eastern property line. UST contents were not known.
- An 18-inch by 24-foot steel dip tank (T-33 - 1,000 gallon) containing 1,1,1-TCA existed in the northwest corner of Building 4A.

3.0 SITE INVESTIGATIONS AND REMEDIAL ACTIONS

The following subsections summarize Site environmental investigations conducted to assess and characterize the distribution of COCs in the vadose and saturated zones. In addition, remedial actions to mitigate COCs in the vadose and saturated zones are also summarized. Historical remedial activities described below include removal of potential sources, remediation of VOCs in the vicinity of the former UST farm located in the corridor between Buildings 6, 7 and 10 by soil vapor extraction (closed by the RWQCB on 6 January 1997) and the remediation of Cr(VI) in and around the Building 1, 8, and 11.

Analytical data, tables, and figures from reports cited in this section are provided in Appendix A.

3.1 INITIAL INVESTIGATIONS AND REMEDIATION (1988 TO 1995)

3.1.1 Clayton Environmental Consultants (1988)

In conjunction with UST compliance monitoring, Clayton Environmental Consultants, Inc. (Clayton) performed subsurface investigations in the vicinity of USTs located in the corridor between Buildings 6, 7, and 10 (T-13 through T-17, T-19, and T-20) and west of Building 13 (T-36) from March through May 1988. The results of the investigation are summarized in their report dated 20 July 1988 (Clayton, 1988). The subsurface soil investigation included sampling soil borings in conjunction with the construction of 12 UST leak detection monitoring wells (MW-1 through MW-12). All borings were advanced using hollow stem auger to a depth of 40 feet below ground surface (bgs), with the exception of MW-10 which was advanced to 15 feet bgs. Soil samples were collected at the 5-, 10-, 15-, 20-, 30-, and 40-foot depth intervals. Laboratory analysis of select discrete and composite soil samples was performed for gasoline-range hydrocarbons by United States Environmental Protection Agency (EPA) Method 8015 and composite samples from each boring were analyzed for VOCs by EPA Methods 8015 and 8240, respectively. All analytical results were reported below laboratory reporting limits. The borings were converted to vadose zone monitoring wells for the purpose of UST leak detection. Analytical data and figures are attached in Appendix A.

3.1.2 Ralph Stone and Company (1989)

Ralph Stone and Company (Stone) performed a Phase II environmental site assessment (ESA) (Stone, 1989a) installed and sampled 12 vapor points (VP-1 through VP-12) at depths ranging from 2.5 to eight feet bgs. The vapor points were installed in the following locations:

- Southwest corner of the Site in the fork lift repair area (VP-1)
- Northeast corner of Building 1 and south of ASTs T-1 through T-4 (VP-2)
- Inside the visitor parking lot near storm drain (VP-3)

- Outside the northwest corner of Building 10 and south of Building 6 (VP-4)
- Inside the Building 1 parking lot (VP-5)
- Building 6, 7, and 10 UST corridor and former ASTs T-38 and T-39 (VP-6 through VP-10 in the vicinity of Tanks T-13 through T-21)
- Cracked pavement west of Building 13 (VP-11 and VP-12)

Vapors were analyzed for benzene, toluene, ethylbenzene, and xylenes (collectively referred to as BTEX), 1,1,1-TCA, and MEK by EPA Methods 8020, 8015, and 8010, respectively. The highest concentrations were reported in the UST farm area between Buildings 6, 7 and 10. Tables and figures from the Stone report are attached in Appendix A.

Stone subsequently performed a Supplemental Phase II ESA report consisting of nine soil borings (PR-1 through PR-9) to depths ranging from 20 to 66 feet bgs by hollow-stem auger (Stone, 1989b). Soil samples were collected at five-foot intervals and select samples were analyzed for the following analytes:

- VOCs (EPA Method 8240)
- Polychlorinated biphenyls (PCBs - EPA Method 8080)
- Heavy Metals (antimony, arsenic, barium, beryllium, cadmium, chromium, cobalt, copper, lead, mercury, molybdenum, nickel, selenium, silver, thallium, vanadium, zinc)
- Waste oil (EPA Method 418.1).

Chemical analytes were reported at non-detect (ND) to very low concentrations in all soil samples. Soil borings PR-1 through PR-9 (as presented on Figures 3 and 4, Appendix A) were located between Buildings 6 and 11 (PR-1), north of Building 6 (PR-2 through PR-4), between Buildings 9 and 11 (PR-5), the southeast corner of the Site (PR-6), east of Building 5 (PR-7), and south of Building 4 (PR-8 and PR-9). Tables and figures from the Stone, 18 October 1989 report are attached in Appendix A.

3.1.3 Combustion Engineering Environmental Inc. (1989)

In 1989, Combustion Engineering Environmental Inc. (CEE) was retained to follow-up on comments by Los Angeles County Department of Public Works (LADPW) concerning Clayton Environmental's (CE) leak detection sampling program (CE, 11 October 1989). CEE advanced six borings (B1 to B6) to depths of approximately 40 feet bgs by hollow-stem auger in the following areas:

- Inside the Building 1 parking lot (B-1 – former Stone VP-5 location)
- Outside the northwest corner of Building 10 (B-2 – former Stone VP-4 location)

- Near the southeast corner of the gasoline UST (T-36) near the northeast corner of the Site (B-3)

- Within the Building 6, 7, and 10 UST corridor (B-4 through B-6)

Soil samples were collected at five, 10, 15, 20, 30 and 40 feet bgs and analyzed for VOCs by EPA Method 8240. VOCs were sporadically detected at trace to low concentrations [generally less than 0.05 milligrams per kilogram (mg/kg)]. Tables and Figures from the CEE 1989 report are attached in Appendix A.

3.1.4 Hekimian & Associates (1990)

In September of 1990, Hekimian & Associates, Inc. (Hekimian) supervised the excavation and removal of six USTs (T-16 through T-21) in the eastern portion of the corridor between Buildings 6, 7 and 10. Chemicals reportedly stored in the USTs at the time of removal included new and recycled MEK, waste and recycled 1,1,1-TCA, waste flammable liquids, and Jayflex DTDP, and HB-40 plasticizers.

Analytical results from soil samples collected below UST T-16 showed elevated levels of TPH (18,000 mg/kg) and 1,1,1-TCA (3.1 mg/kg). 1,1,1-TCA was reported below UST T-20 at 5.1 mg/kg. Lower concentrations of PCE (up to 0.4 mg/kg), 1,1,1-TCA (up to 0.32 mg/kg), methylene chloride (up to 0.077 mg/kg), and TPH (up to 970 mg/kg) were reported in soil samples collected beneath the USTs. The contaminants in subsurface soils below T-16 were attributed to an accidental release that occurred during the excavation and removal of T-16 by the contractor. Tables and figures from the Hekimian report are attached in Appendix A.

3.1.5 ABB Environmental Services (1990)

Following removal of the USTs, ABB Environmental Services, Inc. (ABB) advanced five exploratory soil borings to a maximum depth of roughly 40 feet bgs in and around the area of former UST T-16 to assess the vertical and lateral limits of VOC impact in the vadose zone. Soil sample analytical results showed MEK concentrations as high as 37,000 mg/kg. Low concentrations of toluene, carbon disulfide, 1,1,1-TCA, and acetone were sporadically reported in the soil samples collected and analyzed from the five borings at concentrations less than 0.050 mg/kg. Tables and figures from the ABB report are attached in Appendix A.

3.1.6 Radian (1992)

In a letter dated 21 October 1991, the RWQCB directed additional subsurface investigations to assess potential VOC impacts in subsurface soils. In September 1992, Radian advanced and sampled 31 borings (WB-1 through WB-31) at locations designated and approved by the RWQCB. It is noted that WB-1 through WB-4 were advanced at an off-Site property. WB-5 through WB-31 were advanced on the Site (Radian, 8 January 1993). The following is a summary of the areas investigated.

- North fence of the maintenance area and former storage area (south end of Building 1 parking lot) (WB-5 through WB-7)
    - Samples were collected at one, five, 10 and 15 feet bgs.
    - Total petroleum hydrocarbons (TPH) did not exceed 100 mg/kg except for the sample collected from WB-6 at 5 feet where TPH oil was reported at 1,860 mg/kg.
    - VOC analytes did not exceed 79 micrograms per kilogram (µg/kg).
- Forklift clarifier (WB-8 and WB-9)
    - Samples were collected at two, four, 10 and 15 feet bgs.
    - TPH not detected except for WB-9 at two feet where TPH was reported 160 mg/kg.
    - VOC analytes did not exceed 40 µg/kg, with the exception of methanol at 170 µg/kg.
    - Heavy metals were consistent with background concentrations.
- Maintenance sink northwest of Building 5 (WB-10)
    - Samples were collected at one, five, 10 and 15 feet bgs.
    - TPH was not reported above laboratory reporting limits.
    - VOC analytes were not reported above laboratory reporting limits.
- Former Mixing Pot (northwest corner of Building 4A) where 1,1,1-TCA was used as a cleaning solvent (WB-11 and WB-12)
    - Samples were collected at two, seven, and 12 feet bgs.
    - TPH oil was not reported above 70 mg/kg.
    - Heavy metals were reported at concentrations consistent with background.
    - VOC analytes were not reported above 20 µg/kg, except for methanol at a maximum concentration of 150 µg/kg.
- Former ASTs T-1 to T-4 and T-25 to T-26 between Buildings 8 and 11 (WB-13 through WB-15)
    - Samples were collected at one, five, 10 and 15 feet bgs.
    - TPH oil did not exceed 100 mg/kg except for the samples collected from WB-15 at 1 and 5 feet bgs at 890 and 420 mg/kg, respectively.

  - VOC analytes did not exceed 24 µg/kg.

- Former AST FS-50 south of Building 6 (WB-16 and WB-17)
  - Samples were collected at one, five, 10 and 15 feet bgs.
  - TPH oil did not exceed 37 mg/kg except for samples collected from WB-17 at 2 feet bgs at 140 mg/kg.
  - VOC analytes did not exceed 75 µg/kg.
- Building 10 Bay 5 clarifier (WB-18 and WB-19)
  - Samples were collected at two, five, and 15 feet bgs.
  - TPH oil was reported at a maximum concentration of 810 mg/kg in WB-18 at two feet bgs.
  - Heavy metals were reported at concentrations consistent with background.
  - VOC analytes did not exceed 25 µg/kg, except for methanol at a maximum concentration of 130 µg/kg.
- Building 1 Clarifier (WB-20 and WB-21)
  - Samples were collected at one, five, 10 and 15 feet bgs.
  - TPH oil was not reported above the laboratory reporting limit.
  - Heavy metals were reported at concentrations consistent with background.
  - VOC analytes did not exceed 30 µg/kg, except for methanol at a maximum concentration of 280 µg/kg.
  - Semi-VOCs were not reported above the laboratory reporting limits.
- Building 1 TCA sink (WB-22)
  - Samples were collected at five, 10 and 15 feet bgs.
  - TPH oil did not exceed the laboratory reporting limits.
  - VOC analytes did not exceed 9 µg/kg.
- Code 7 TCA sink southwest corner of Building 6 (WB-23)
  - Samples were collected at one, five, 10 and 15 feet bgs.

  - TPH oil did not exceed 130 µg/kg.
  - VOC analytes did not exceed 21 µg/kg.

- Boiler Clarifier east of Building 6 (WB-24 and WB-25)
  - Samples were collected at two, four, 10 and 15 feet bgs.
  - TPH oil was not reported above 50 mg/kg.
  - Heavy metals were reported at concentrations consistent with background.
  - VOC analytes did not exceed 50 µg/kg, except for methanol at a maximum concentration of 450 µg/kg.
  - Semi-VOCs were not reported above the laboratory reporting limits.
- Former ASTs T-38 and T-39 northeast of Building 7 (WB-26 and WB-27)
  - Samples were collected at one, five, 10 and 15 feet bgs.
  - TPH oil was reported at a maximum concentration of 960 mg/kg at a depth of one foot bgs.
  - VOC analytes generally did not exceed 100 ug/kg with the exception of 1,1,1-TCA and tetrachloroethene (PCE) which were reported at maximum concentrations of 400 and 180 µg/kg, respectively, in WB-26 at 5 feet bgs (these analytes were not reported above the laboratory reporting limit in the 10 and 15-foot bgs samples).
- Hazardous waste storage area (WB-28 through WB-30)
  - Samples were collected at one, five, 10 and 15 feet bgs.
  - TPH oil was not reported above the laboratory reporting limit.
  - VOC analytes did not exceed 8 µg/kg.
- Building 4a TCA Sink (WB-31)
  - Samples were collected at one, five and 10 feet bgs.
  - TPH oil was not reported above the laboratory reporting limit.
  - VOC analytes were not reported above the laboratory reporting limits.

In addition, samples of sludge in the bottom of three clarifiers and three surface-water collection basins were collected for chemical analysis.

Soil sample analytical results from the 27 borings advanced on the Site showed low concentrations of VOCs, with the highest levels of chlorinated VOCs in the area of the UST Farm and T-38/T-39 area between Buildings 6, 7 and 10 (Figure 2). The highest VOC concentrations were reported in the upper 10 feet. TPH oil was generally reported at low levels (<1,000 mg/kg) with the exception of one sample collected at five feet bgs in WB-6 (1,860 mg/kg). Heavy metals were reported at concentrations consistent with background levels for the Los Angeles Basin and SVOCs were not reported above laboratory reporting limits. Radian subsequently recommended no further investigation in the areas explored. Tables and figures from the Radian report are attached in Appendix A.

3.1.7 SECOR (Formerly SEACOR -1992 to 1995)

In September 1992, SECOR supervised the installation and sampling of 28 multi-depth soil-gas probes (SG-1 through SG-28) in the corridor between Buildings 6, 7 and 10, and the drilling and installation of four groundwater monitoring wells (MW-1 through MW-4) to the north and south of the corridor between Buildings 6, 7 and 10.

The results of the multi-depth soil-gas survey are summarized below:

- Volatile TPH from 86 parts per million by volume (ppmv) to 7,114 ppmv
- 1,1-dichloroethene (DCE) from 75 micrograms per liter (µg/L) to 898 µg/L
- 1,1-dichloroethane (DCA) from 6 µg/L vapor to 277 µg/L
- 1,1,1-TCA from 120 µg/L to 514 µg/L
- Trichloroethene (TCE) from 1.9 µg/L vapor to 91 µg/L
- PCE from 1 µg/L vapor to 38 µg/L

It is noted that soil-gas probes extended to a maximum depth of 21 feet bgs where refusal was encountered in dense, coarse-grained native sediments.

Analytical results from soil samples collected during drilling of monitoring wells MW-1, MW-3, and MW-4 showed ND to low concentrations of acetone, benzene, and toluene. Chlorinated VOCs were not reported above the laboratory reporting limits in the soil samples. Analytical results from soil samples collected during drilling of MW-2 showed ND concentrations of all VOC analytes by EPA Method 8260. Analytical results of groundwater samples collected from MW-1 through MW-4 showed detectable concentrations of 1,1-DCE, 1,1-DCA, chloroform, PCE, TCE, 1,1,1-TCA, and xylenes (SEACOR, 1993a).

In June of 1993, characterization of VOCs in groundwater continued with the installation of two upgradient groundwater monitoring wells (MW-5 and MW-6). Analytical results from groundwater samples collected from the two monitoring wells showed low to ND VOC concentrations (SEACOR,

1993b). The upgradient wells appeared to be in a groundwater mound area which may influences the water quality in the wells.

During the latter part of September and the first part of October 1993, SECOR supervised the excavation and removal of the three remaining USTs and associated piping (USTs T-13, T-14, and T-15) in the corridor between Buildings 6, 7 and 10. Chemicals stored in the USTs at the time of removal were PM acetate (a common solvent, propylene glycol monomethyl acetate ester), MEK, and toluene. All VOC analytes, including 1,2,3-trichloropropane (TCP), were not reported above laboratory reporting limits except for very low detections of toluene in confirmation soil samples collected below the USTs. Toluene was detected in two samples at 0.001 mg/kg. Soil samples were also collected from below a former drain pipe leading from a manufacturing room located in the northeast corner of Building 10 (samples OSP-9 and OSP-10) and analyzed for VOCs. The results of these analyses showed low concentrations of TCE and 1,1,1-TCA at 0.062 mg/kg and 0.048 mg/kg, respectively. Affected soils below the drain pipe were subsequently excavated and removed from the PRC facility (SEACOR, 1993c).

During late 1994 and early 1995, SECOR staff supervised the drilling and installation of two additional groundwater monitoring wells (upgradient well MW-7 and down/cross gradient well MW-8) located offsite to the northwest and southwest of the PRC property as part of the ongoing regional RWQCB Well Investigation Program (WIP) (SECOR, 1995).

Boring logs for the project groundwater monitoring wells are provided in Appendix B.

3.2 SOIL VAPOR EXTRACTION AND CONFIRMATION SAMPLING

On 27 April 1993, a meeting was held with RWQCB staff in which it was determined that soil vapor extraction (SVE) should be undertaken to mitigate VOCs in the corridor between Buildings 6, 7 and 10. In compliance with this request, SECOR prepared and submitted a pilot-test work plan to the RWQCB for vapor extraction of VOCs (SECOR, 1993d). The RWQCB approved the work plan on 9 July 1993.

With RWQCB's approval, SECOR installed four single casing SVE wells (VE-1 through VE-4) and five multi-depth SVE monitoring wells (VM-1 through VM-5) to support a 90-day SVE pilot test in the corridor between Buildings 6, 7 and 10. The SVE pilot test was performed from 16 September through 16 December 1993. Results of the pilot test are described in SECOR's 18 February 1994 report (SECOR, 1994a).

Following the 90-day pilot test and with approval of the RWQCB, remedial SVE in the corridor between Buildings 6, 7 and 10 was restarted on 15 January 1994.

Two SVE verification borings were advanced in the former UST area (USTs T-16 through T-21) in the corridor between Buildings 6, 7 and 10 in February 1994. Soil samples were collected at five-foot intervals to approximately 48 feet bgs. Collected samples were analyzed for VOCs by EPA Method 8260. With the exception of dichloromethane reported at 0.002 mg/kg in two samples

and total xylenes at 0.024 mg/kg in one sample, VOCs including 1,2,3-TCP, PCE, TCE and benzene, were not reported above laboratory reporting limits.

Based on the results of the soil confirmation samples and the low inlet vapor concentrations to the SVE system, the system was shut down on 10 March 1994.

In response to a closure request, the RWQCB requested confirmation soil vapor sampling. In September 1996, SECOR installed and sampled five temporary, multi-depth soil-vapor probes (SG-1 to SG-5) at depths ranging from five to 30 feet bgs in the area of the former USTs in the corridor between Buildings 6, 7 and 10 (USTs T-13, T-14, and T-15). The following is a summary of the findings:

- PCE vapor concentrations ranged from 4 to 12 µg/L.
- TCE vapor concentrations ranged from 7 to 24 µg/L.
- 1,1-DCE vapor concentrations ranged from 7 to 17 µg/L.
- 1,1-DCA vapor concentrations <1 to 3 µg/L.
- 1,1,1-TCA vapor concentrations ranged from 92 to 250 µg/L.

Based on the results of verification borings and the additional soil gas surveys, the RWQCB granted closure of VOC vadose zone remedial actions conducted in the corridor area between Buildings 6, 7 and 10 on 6 January 1997. Upon receipt of the closure letter and with verbal concurrence of the RWQCB, groundwater monitoring for VOCs was terminated at that time.

3.3 CHROMIUM INVESTIGATIONS AND REMEDIATION (1992 TO 2003)

This subsection describes investigations and remediation of chromium (Cr) and Cr(VI) at the Site. The data collected to date indicate that Cr and Cr(VI) impacts to groundwater are largely contained on site and do not appear to have migrated any significant distance off Site at concentrations above the California Cr and Cr(VI) maximum contaminant levels (MCLs) of 50 and 10 µg/L, respectively.

During September 1992, evidence of Cr(VI) was observed in the water sample collected from MW-4 located south of Building 1. Subsequent analysis identified Cr(VI) in the sample at a concentration of 21,000 µg/L (SECOR, 1993a). Subsurface assessments subsequently focused on the area of a former chromium-reactor (C-reactor) and the ball mill shed where chromium-containing materials were historically handled. As shown on Figure 2, the C-reactor was located on the north end of Building 8 and the former Ball Mill shed, currently used for materials packaging and storage, is located near the western edge of Building 12.

In February 1993, seven hand auger borings (HB-1 to HB-7) were drilled and sampled to depths up to 15 feet bgs to investigate Cr(VI). Cr(VI) was not reported above the laboratory reporting limit (1.5 mg/kg) in samples collected at 1, 5, 10 and 15 feet in borings drilled in the area of the Ball Mill Shed and the east side of Building 1. However, Cr(VI) was reported in samples collected from the

area of the C-reactor to depths of approximately 15 feet bgs at concentrations up to 47 mg/kg (HB-7 at one foot bgs). Total Cr concentrations were reported at concentrations ranging from 2.0 to 114 mg/kg.

To evaluate the efficacy of in-situ reduction of Cr(VI) to Cr[III] in soils and groundwater a feasibility pilot study was conducted between April and June of 1996 under the direction of the RWQCB. As part of this study, four soil borings (AB-1 to AB-3, IW-1) were drilled to assess the lateral limits of Cr(VI) impact in the area of the C-reactor to depths of 50 to 55 feet bgs. The results of these investigations showed that elevated Cr(VI) appeared to be confined to the upper 15 feet below the C-reactor (see Figures– Appendix A). In addition, a nested injection well (IW-1) was installed in the C-reactor area and screened from five to 20 feet bgs and 25 to 45 feet bgs. Six shallow zone groundwater wells, MW-4a, MW-12a, MW-13, MW-14 and MW-15 were installed with screen intervals at 37 to 67 feet bgs and one deeper well (MW-12b) was installed with a screen interval from 73 to 88 feet bgs. In June 1996, a temporary shallow injection well (IW-2), screened from one to 2.5 feet bgs, was installed to assist in the ferrous sulfate ($FeSO_4$) injection feasibility study. IW-2 was removed at the completion of the feasibility study.

During the test, 1,020 gallons of $FeSO_4$ (600 milligram per Liter [mg/L]) were injected into the shallow screen in IW-1 (IW-1U) and 80 gallons were injected into IW-2. Following injections, one confirmation boring (CB-1 as shown on Figure 4, Appendix A) was drilled in the area of the C-reactor, sampled, and analyzed for Cr(VI). A tenfold reduction in Cr(VI) concentrations was achieved in vadose zone soils within five feet of IW-1U and IW-2. Based on laboratory testing the highest reported detection was 2.6 mg/kg at 16 feet bgs. Tables and figures from the July 1996 are attached in Appendix A.

As part of the groundwater pilot study, 600 gallons of $FeSO_4$ solution (1,200 mg/L) were injected into groundwater monitoring well MW-4 located downgradient from Building 1. Subsequent sampling and testing showed Cr(VI) concentrations in groundwater were reduced to ND levels following injection of the treatment solution (SECOR, 1996d).

The results of the pilot tests showed that in-situ treatment of Cr(VI) in subsurface soils (boring CB-1) and groundwater using $FeSO_4$ was feasible and that Cr(VI) could be effectively reduced in soil and groundwater to the less soluble Cr(III) to levels protective of groundwater and human health. In addition, total soluble Cr was also reduced in groundwater as a result of precipitating the soluble Cr(VI) as Cr(III) in the formation material to levels below the 0.05 mg/L MCL for total Cr.

A remedial action plan (RAP) to implement full-scale in-situ treatment of the soil and groundwater was submitted to the RWQCB on 14 August 1996 (SECOR, 1996). The RAP was subsequently approved by the RWQCB on 27 September 1996.

In October and November 1996 and January through April 1997, nine exploratory soil borings (CB-2 through CB-10 as shown on Figure 4, Appendix A) and 19 injection/monitoring wells (MW-16 through MW-34) were installed in the area around Building 1 and the C-reactor (Figure 3). The soil borings and monitoring wells were installed to verify the limits of Cr(VI) impact to soil adjacent to the former C-reactor area and Cr(VI) impact to groundwater upgradient and downgradient of

monitoring well MW-4. During the groundwater plume assessment, SECOR observed inconsistencies in the data that suggested the presence of a second source of soil and groundwater Cr(VI) impact other than the former C-reactor area. Based on the data, it was theorized that although the former C-reactor was a source of Cr(VI) impact to soil, the primary area of soil and groundwater impact was the area directly north of Building 1. The source of Cr(VI) may have been the result of surface spills and runoff from the C-reactor area onto this area, or from other undiscovered source below Building 1 and 11. Based on records provided by PRC-DeSoto, the area directly north of Building 1 was previously unpaved and a topographic low where surface water was known to pond.

Beginning in January 1997, SECOR initiated remediation operations at the facility following the guidelines outlined in the approved RAP and with authorization from RWQCB.

Injection/monitoring wells MW-35 through 38 were drilled and installed in July and August 1997 to verify the extent of the Cr(VI) plume and for potential use as injection wells. The wells were constructed of four-inch diameter polyvinyl chloride (PVC) and screened from approximately 37 to 67 feet bgs.

In addition to vadose zone injection wells, IW-1U and IW-2, 84 additional two-inch diameter vadose zone $FeSO_4$ injection wells were installed to mitigate Cr(VI) in the area north of Building 1 between Buildings 8 and 11.

Soil samples were collected from the injection wells and analyzed for Cr(VI) and total Cr to evaluate the lateral and vertical limits of impact in the vadose zone. The results of these investigations are reported in SECOR's report dated 30 May 1997 (SECOR, 1997) and are summarized on Figure 5 of the RAP (SECOR 2008) in Appendix A.

Based on the data collected from the remedial investigations, the areal extent of Cr(VI) impact north of Building 1 and between Buildings 8 and 11 was estimated to be 30 to 40 feet wide (north to south) and 80 to 90 feet long (east to west). The maximum vertical depth of impact in this area was found to extend to first encountered groundwater (approximately 45 feet bgs).

Vadose Zone Soils Remediation

SECOR initiated treatment of impacted soils north of Building 1 using 74 vadose zone injection wells. Approximately 7,500 gallons of the $FeSO_4$ treatment solution (600 mg/L $FeSO_4$) were injected into each well. In addition to in-situ treatment in the area north of Building 1, 7,500 gallons of $FeSO_4$were injected into the 13 vadose zone injection wells (IW-1 and IW-64 to IW-75) installed in the C-reactor area in April 1997.

In May 1997, SECOR submitted a work plan to the RWQCB to address closure criteria for subsurface soils and groundwater impacted by Cr(VI) at the PRC-DeSoto facility. The work plan was subsequently approved by the RWQCB on 19 June 1997. At that time, RWQCB closure criteria required reduction of Cr(VI) concentrations in the vadose zone in the vicinity of Buildings 1, 8, and 11 to less than 30 mg/kg based on leachability and reduction of Cr(VI) concentrations in

groundwater to 50 µg/L. However, the RWQCB modified the vadose zone cleanup goal for Cr(VI) to 2.0 mg/kg (EPA Region 9 Soil Screening Level [SSL] for a dilution attenuation factor [DAF] of 1) in a letter dated 6 November 2003. This goal is very conservative and assumes no dilution or attenuation.

Twelve 15-foot deep angle (hand auger) borings were advanced beneath the foundations of Buildings 1 and 11 (IW-76 through IW-87). These borings/wells were installed to assess the lateral extent of Cr(VI) impact beneath Building 1 and Building 11 and for use as vadose zone injection wells. Approximately 7,500 gallons of $FeSO_4$ solution were subsequently injected into each well (600 mg/L $FeSO_4$).

Treatment of soils in the area of the former C-reactor and north of Building 1 were completed in May and June 1997. Five remediation confirmation borings (CB-11 through CB-15 as shown on Figure 4 of the RAP [Appendix A]) were sampled to assess the efficacy of the treatment program.

The soil chemical data indicated a reduction in Cr(VI) soil concentrations ranging from approximately 60 to greater than 90 percent. Peak Cr(VI) soil concentrations prior to treatment north of Building 8 were 47 mg/kg in HB-7 at approximately 2.5 feet bgs. Following treatment, soils at approximately the same depth horizon exhibited a Cr(VI) concentration of 0.61 mg/kg. North of Building 1, treated soils exhibited Cr(VI) concentrations ranging from ND to 4.6 mg/kg (Figure 6 of the RAP [Appendix A]). The maximum reported Cr(VI) soil concentration prior to treatment north of Building 1 was reported at 13 mg/kg. Total Cr concentrations in the soil samples collected from the remediation verification borings (CB-11 through CB-15) ranged from 7.7 mg/kg to a peak of 240 mg/kg in CB-14 at a depth of approximately five feet bgs.

To evaluate residual Cr(VI) concentrations in soil below the northern and western portion of Building 1 and the southeastern portion of Building 11, SECOR advanced two hand auger borings (AB-1 and AB-2 to 15 feet bgs) and eight direct-push borings (AB-3 to AB-10 ranging from 15 to 40 feet bgs) inside the buildings in June 1999 (these borings should not be confused with the slant borings [AB-1 to AB-3] advanced under the C-reactor in 1996 as described above). The borings were sampled at two and five feet bgs and at five-foot intervals thereafter to the bottom of the borings. Cr(VI) concentrations ranged from ND to 1.9 mg/kg (AB-3 at 30 feet bgs). Total Cr typically ranged from 6.2 mg/kg to 56 mg/kg, with the exception of detections of 100, 2100, and 90 mg/kg in AB-6 at depths of five, 10, and 15 feet bgs, respectively. The results of the 1999 AB borings are summarized on Figure 6 of the RAP in Appendix A.

Saturated Zone Remediation

Comprehensive in-situ treatment of Cr(VI)-impacted groundwater was performed from January 1997 to March 1998 by injecting $FeSO_4$ into the groundwater via project groundwater wells.

To reduce the potential for plume spreading, a downgradient Cr(VI) migration barrier was first developed by injecting $FeSO_4$ into barrier wells followed by injection into the more heavily impacted areas of the plume upgradient of the barrier wells. Following the initial treatment period,

groundwater was monitored on a quarterly basis for Cr(VI) using colorimetric methods and spot treated with $FeSO_4$ injections on an as-needed basis through November 2003.

Beginning in January 1997, SECOR initiated treatment of groundwater affected by Cr(VI) underlying the facility. Initially, a reducing barrier was established to impede the downgradient (southerly) migration of Cr(VI) in groundwater off of the PRC DeSoto property. The barrier was established by injecting $FeSO_4$ treatment solution (1,200 mg/L) into a line of wells (MW-13, MW-14, MW-15, and MW-18) located directly north of Building 5. Wells MW-34 and MW-16 were integrated into the barrier on 17 and 25 February 1997, respectively. Wells MW-35 through MW-37 were incorporated into the barrier on 1 August 1997. Later, wells MW-27 and MW-38 were brought online on 8 August 1997 and 15 September 1997, respectively. On an interim basis, from approximately 26 February through 31 March 1997, wells MW-4, MW-4a, MW-25, and MW-26 were integrated into the barrier.

On a daily basis $FeSO_4$ treatment solution was injected into the subsurface using various combinations of the above-referenced wells. The downgradient barrier was maintained throughout the duration of the injection program.

Periodic groundwater monitoring was conducted to evaluate the efficacy of the treatment program. Groundwater monitoring showed a consistent pattern of rebounding Cr(VI) concentrations immediately downgradient of Building 1. As a result, spot injections were continued to control rebounding mass that appeared to be emanating from below Building 1. The periodic injection program continued through 2003 and was terminated at the request of the RWQCB.

A total of approximately 3.6 million gallons of $FeSO_4$ solution were injected into the vadose zone and groundwater from April 1996 to November 2003.

3.4 EMERGING CHEMICAL INVESTIGATION, BASELINE GROUNDWATER MONITORING EVENT (2004)

Pursuant to CAO R4-2002-0085 issued on 22 August 2002, an emerging chemical soil investigation and a comprehensive baseline groundwater-monitoring event were conducted in January 2004. The scope of work included installation of three off-Site groundwater monitoring wells and onsite assessment of emerging chemicals in the vadose and saturated zones.

Ten soil borings (SB-1 through SB-10 as shown on Figure 3, Appendix A) were advanced at locations selected by the RWQCB to depths ranging from 46 to 51 feet bgs using a direct push rig. These locations are described below.

- Boiler clarifier located east of the southeast corner of Building 6 (SB-1 and SB-2)
- Former 1,1,1-TCA UST storage area between Buildings 6, 7, and 10 (SB-3)

- Former TCE and 1,1,1-TCA AST storage area located near the containment area on the northeast corner of Building 7 (SB-4)
- Former pot/drum cleaning area (T-33) located near the northwest corner of Building 4A (SB-5)
- Building 10 Bay 5 three-stage clarifier (SB-6 and SB-7)
- West storm water catch basin located in the parking lot south of Building 1 (SB-8)
- Former three-stage Forklift Cleaning Clarifier located west of Building 5 (SB-9 and 10)

Soil samples collected at 5-foot intervals were analyzed for the following parameters:

- TPH (C6-C12) EPA Method 8260B
- TPH (C13-C40) EPA Method 8015M (GC/FID)
- VOCs EPA Method 8260B
- 1,2,3-TCP EPA Method 8260B
- Title 22 Metals EPA Method 6010B
- Total Cr EPA Method 6020
- Cr(VI) EPA 71Method 99
- 1,4-Dioxane GC/MS Isotope Dilution

In addition, select soil samples were also analyzed for the following:

- Bromodiphenyl Ether (BDPE) GC/MS Isotope Dilution
- n-Nitrosodimethylamine (NDMA) EPA Method 8270C Selective Ion Mode (SIM)
- Perchlorate EPA Method 314.0M

The results are summarized in the *Soil Investigation, Baseline Groundwater Monitoring Event and Supplemental Remedial Action Plan* dated 8 March 2004 (SECOR, 2004). Analytical results for soil samples are summarized as follows:

- TPH was not detected above the laboratory reporting limits with exception of 13 mg/kg C22-C40 in SB-3 at 10 feet bgs in the former 1,1,1-TCA UST storage area between Buildings 6, 7, and 10.

- Title 22 Metals (excluding Cr) were reported at levels consistent with background in the Los Angeles Basin.
- 1,4-Dioxane was not reported above the laboratory reporting limit in any of the analyzed samples.
- As in past soil sample analyses, 1,2,3-TCP was not detected above the laboratory reporting limits in any of the analyzed soil samples.
- Low concentrations (i.e. not exceeding 0.003 mg/kg) of VOCs including toluene, PCE, 1,1,1-TCA, and TCE, were detected in many of the investigated areas.
- MEK was detected at a maximum concentration of 0.052 mg/kg in the sample collected at 10 feet bgs in the former 1,1,1-TCA UST storage area between Buildings 6, 7, and 10.
- Perchlorate was not reported above the laboratory reporting limit with the exception of one sample collected from SB-3 at 10 feet bgs in the former 1,1,1-TCA UST storage area between Buildings 6, 7, and 10 (0.123 mg/kg).
- NDMA and BDPE were not reported above the laboratory reporting limits in any of the analyzed samples.
- Cr(VI) concentrations did not exceed 2.0 mg/kg.
- Total Cr concentrations ranged from 2.3 mg/kg to a maximum concentration of 59.4 mg/kg (Building 10 clarifier).
- Nickel was not reported above 11 mg/kg in any of the analyzed soil samples.

Thirty-four project groundwater monitoring wells (MW-1 through MW-8, MW-12A, MW-12B, MW-13 through MW-23, MW-25 through MW-28, and MW-30 through MW-38) were sampled and analyzed for the following analytes as part of the Baseline Groundwater Monitoring event:

- TPH (C6-C12) EPA Method 8260B
- TPH (C13-C40) EPA Method 8015 modified
- VOCs and 1,2,3-TCP EPA Method 8260B
- Title 22 Metals EPA Method 6010B/7000 series
- Total Cr EPA Method 200.8
- Cr(VI) EPA Method 218.6
- 1,4-Dioxane GC/MS isotope dilution

- Perchlorate EPA Method 314.0
- NDMA 1625CM
- BDPE GC/MS isotope dilution
- General Minerals (specific conductance, total hardness, pH, anions, alkalinity, surfactants, and total dissolved solids [TDS]) by EPA Methods 120.1, 130.2, 150.1, 300.0, SM2320B, 425.1, and 160.1.

Tables and figures from the emerging chemicals investigation are attached in Appendix A.

The baseline groundwater monitoring results are summarized below:

- TPH was not reported above laboratory reporting limits in any of the analyzed groundwater samples.
- VOCs were reported at concentrations consistent with characteristics of the regional plume. The VOC analyte most commonly reported at concentrations above primary drinking water MCLs was TCE. The highest concentrations of TCE were reported in upgradient well MW-7 (95 µg/L) and in wells along the western property boundary.
- Dissolved Title 22 metals were generally reported below primary drinking water standards with the exception of the following:
    - Chromium was reported at concentrations above the 50 µg/L MCL in upgradient well MW-7 (240 µg/L) and in onsite wells MW-2 (51.5 µg/L), MW-3 (56.4 µg/L), MW-4 (59 µg/L), MW-12a and 12b (97 µg/L), MW-26 (430 µg/L) and MW-35 (110 µg/L).
    - Nickel was reported at concentrations above the 100 µg/L MCL in project upgradient wells MW-1 (370 µg/L), MW-7 (880 µg/L), onsite wells MW-2 (190 µg/L), MW-20 (110 µg/L), and MW-35 (140 µg/L), and downgradient well MW-3 (1,000 µg/L). The highest concentrations were reported in upgradient well MW-7 and downgradient well MW-3 at statistically equivalent concentrations.
- Total Cr (EPA Method 200.8) was reported above the California primary drinking water MCL of 50 µg/L in samples collected from upgradient wells MW-5 (52 µg/L) and MW-7 (631 µg/L), onsite wells MW-2 (51.5 µg/L), MW-19 (110 µg/L), MW-25 (77.4 µg/L), MW-26 (279 µg/L), and downgradient wells MW-3 (56.4 µg/L), MW-8 (64.8 µg/L), and MW-31 (57.2 µg/L).
- Cr(VI) was reported above 50 µg/L in wells MW-19 (110 µg/L) and MW-26 (380 µg/L).
- 1,4-Dioxane was reported at concentrations ranging from less than the laboratory reporting limit to 8.7 µg/L (MW-20).

- 1,2,3-TCP and BDPE were not reported above the laboratory reporting limits (0.5 and 0.1 µg/L, respectively) in any of the analyzed groundwater samples. It is noted that an additional round of sampling for 1,2,3-TCP was performed in June 2004 at a reduced detection limit of 0.0050 µg/L. 1,2,3-TCP was not reported in any of the wells above the laboratory reporting limit, with the exception of a very low detection in offsite, cross/downgradient well MW-8 (0.0052 µg/L).

- NDMA was not reported above the laboratory reporting limit of 0.002 µg/L; with the exception of MW-33 (0.038 µg/L - Note: This value is misreported as 38 µg/L in historical tables), which is slightly above the California notification level (NL) of 0.01 µg/L. PRC subsequently sampled MW-33 for three additional sampling events in June 2004 (<0.002 µg/L), September 2005 (0.067 µg/L [Note: This value was misreported as 67 µg/L in historical tables]), and December 2005 (<0.002 µg/L).

- Perchlorate was not generally reported above laboratory reporting limits, with the exception of upgradient well MW-6 (3.0 µg/L) and onsite well MW-15 (2.3 µg/L). These concentrations are below the California Department of Health Services (DHS) action level of 4 µg/L.

General water chemistry parameters were also monitored. Tables and figures from the emerging chemicals and baseline sampling event are attached in Appendix A.

3.5 SITE-WIDE COMPREHENSIVE SOIL GAS SURVEY

A Site-wide comprehensive multi-depth soil-gas survey was completed under the oversight of the RWQCB in November 2007. Soil vapor samples were collected at potential source areas identified in previous studies and at random locations across the Site. A total of 191 soil vapor samples were collected from 108 sample locations at depths ranging from five to 20 feet bgs. The samples were analyzed by EPA Method TO-15 using mobile and stationary laboratories. Purge testing and leak testing were performed in accordance with RWQCB protocols. Throughout the sampling and analysis process, RWQCB and PRC team members reviewed real-time data to assess the potential need for additional lateral and vertical characterization.

The results of the soil-vapor study were compiled in the *Soil Vapor Survey Report* dated 2 January 2008. Low levels of VOCs were reported throughout the Site at concentrations consistent with those reported at the time VOC concerns were closed in 1997. Of the VOC analytes reported in soil vapors, only benzene, TCE and PCE were reported above the residential and/or commercial California Human Health Screening Levels (CHHSLs) for shallow soil vapors at maximum concentrations of 80, 29 and 0.3 µg/L, respectively. The highest concentrations of PCE and TCE were reported at the following locations:

- West side of former UST Farm between Building 6, 7 and 10: PCE and TCE were reported at maximum concentrations of 11 and 36 µg/L, respectively.

- West half of Building 6: PCE and TCE were reported at maximum concentrations 80 and 29 µg/L, respectively.

Benzene was reported above the residential CHHSL in only a few scattered sample points.

Tables and Figures from the Soil Vapor Survey Report (Stantec, 2008a) are attached in Appendix A.

These findings are consistent with the findings of previous confirmation soil vapor sampling performed at the time that VOC remedial actions were closed by the RWQCB in 1997.

3.6 REMEDIAL ACTION PLAN (2008)

Pursuant to the CAO, a RAP (SECOR 2008) was developed to address remaining environmental issues in conjunction with Site decommissioning. The RAP summarized all previous investigations and remedial actions, presented a CSM, and outlined a path to Site closure.

The RAP identified areas for additional investigation, outlined an investigation plan to address the identified areas, set forth preliminary remediation goals (PRGs), and outlined a remediation plan to achieve Site closure as part of Site decommissioning. The goal was to mitigate environmental concerns through engineering and administrative controls while optimizing the commercial/industrial development potential for the Site.

The RAP identified the following COCs:

- **Cr(VI):** The RAP initially recommended the EPA screening level of 2.0 mg/kg for migration to groundwater using a DAF of 1. This is a very conservative preliminary goal as it assumes little to no attenuation of concentrations.

- **Cr:** The PRG for abatement of residual total Cr in soil was based on the EPA screening level of 450 mg/kg for industrial soil assuming a ratio of Cr(VI) to Cr(III) of 6:1. Where Cr(VI) is ND the EPA Industrial PRG of 100,000 mg/kg of Cr(III) was used as the Cr cleanup goal. The PRG for abatement of total Cr in groundwater was based on the drinking water MCL of 50 µg/L.

1,4-Dioxane: 1,4-Dioxane was not detected in analyzed soil samples. However, the RAP set forth the EPA industrial exposure screening level of 160 mg/kg for soil. The preliminary remediation goal for 1,4-Dioxane in groundwater was originally established at the California Department of Health Services Notification Level (DHS NL) of 3 µg/L.

- **VOCs**: PRGs for VOCs in soil and groundwater followed the RWQCB screening levels (SLs) and MCLs. PCE and TCE are the primary VOCs of concern at the Site. The RWQCB screening levels for PCE and TCE ranges from 5 to 100 µg/kg depending on depth to groundwater and soil type. The MCL for PCE and TCE is 5 µg/L.

The following summarizes the remedial approach set forth in the RAP.

- *Monitored Natural Attenuation (MNA)* for VOCs and 1,4-Dioxane in groundwater.
- *In-Situ Reduction* of Cr(VI) by injecting biological or chemical reductants in the deep vadose and saturated zone followed by MNA.
- *Removal and Disposal* where feasible and practical, of shallow soils exhibiting concentrations of chemicals of concern above PRGs to address human health risks.
- *Engineered Development Controls* (e.g., vapor barriers) to reduce the potential for exposure vapors that could migrate into the indoor air space.

The following summarizes the proposed remedial approach for each area of concern and COC:

Area of Concern	Potential COC	Remedial Approach
Building 1, Building 11 and former C-Reactor Area—Soil and Groundwater	Cr, Cr(VI), 1,4-Dioxane	Investigation, removal and/or in-situ reduction of Cr(VI) in soil and groundwater. Groundwater monitoring and natural attenuation of the low concentration 1,4-Dioxane groundwater plume.
Site-Wide VOC Vapors	PCE, TCE, Benzene	Deed notification and engineering controls during redevelopment (e.g., vapor barriers, venting)
VOCs in Groundwater	PCE, TCE	Groundwater monitoring and natural attenuation

A Waste Discharge Permit (WDP) application was subsequently filed and procured through the RWQCB (5 February 2009) for the planned Cr(VI) in-Situ reduction program.

3.7 CHROMIUM INVESTIGATIONS AND REMEDIATION (2008 TO 2010)

3.7.1 Building 1 and 11 Pre- and Post-Demolition Investigations

The results of pre- and post-demolition investigations, observations and findings were reported in RAP and Waste Discharge Requirement (WDR) Addendum No. 1 dated 16 October 2008. In March 2008, 27 soil borings were advanced on a grid pattern to 25 feet bgs in Building 1 and 11 and sampled for Cr, Cr(VI), VOC and 1,4-Dioxane analysis. All concentrations were reported below the PRGs. 1,4-Dioxane was not detected above laboratory reporting limits.

During demolition in August and September 2008, two clarifiers, two sumps, a gravel-filled drum and a support cylinder for a hydraulic lift were discovered under Building 1 and subsequently removed. Yellow-green staining was observed in one of the clarifiers. Surface soil sampling was conducted below both Buildings 1 and 11, soil samples were collected below subsurface structures and soil borings were advanced adjacent to the encountered structures to depths of 50 feet bgs. A total of 136 soil samples were collected below Building 1 and 30 soil samples were collected below Building 11. All samples were analyzed for Cr and Cr(VI).

Maximum concentrations of Cr(VI) were reported at 11 mg/kg under Building 1 and 2.7 mg/kg below Building 11. Total Cr was reported at up to 650 mg/kg under Building 1 and 59 mg/kg below Building 11.

Grab groundwater samples were also collected from borings advanced adjacent to the clarifiers. Cr(VI) was reported at 1,400 µg/L under Clarifier 1 and at 1.8 µg/L below Clarifier 2.

The findings indicated that the source of Cr(VI) previously suggested by rebounding concentrations immediately downgradient of Building 1 was likely Clarifier 1 identified below Building 1.

PRC proposed excavation of shallow impacts from 10 to 15 feet followed by in-Situ reduction of deeper vadose zone and groundwater impacts. In addition, RAP Addendum No. 1 amended the WDP by increasing the number of injection points. A total of 33 dual-nested groundwater injection points and three dual-nested and three single completion wells were proposed in conjunction with the WDR.

Tables and Figures from RAP Addendum No. 1 are provided in Appendix A.

3.7.2 Building 1 Chromium Excavation

As indicated in *Remedial Action Plan Addendum No. 2, Expanded Excavation ad GCL Cap* (Stantec, 24 November 2008), remedial excavations were conducted in Building 1 and extended to incorporate the area of CB-12 and CB-14 where Cr(VI) was reported at up to 4.6 mg/kg. Excavations were conducted to a maximum depth of 15 feet bgs and approximately 1,320 tons of soil were removed and disposed off-Site. The excavations were backfilled to depth of six feet below final grade and then covered with a geosynthetic clay liner (GCL) to prevent infiltration.

3.7.3 In-Situ Cr(VI) Reduction

In-situ remediation of the vadose zone and groundwater was conducted in three injection events as described in the following documents:

- *Remedial Action Plan Addendum No.* 2 (Stantec, 10 December 2009),
- *Remedial Action Plan Addendum No.* 3 (Stantec, 5 February 2010), and
- *Remedial Action Plan Addendum No.* 4—*Hot Spot Locations* (Stantec, 19 November 2010).

The scope of each of these events is summarized in the following paragraphs.

Injection Event 1: The first injection event was conducted between 30 March and 14 April 2009, and involved the injection of 46,800 gallons of calcium polysulfide (CPS) solution at concentrations ranging from 1,000 to 2,000 mg/L into 33 dual-nested groundwater injection points (IP-1 to IP-33) and six vadose zone injection points (three single completion injection points, VIP-1, VIP-5 and VIP-6, and three dual-nested injection points, VIP-2 through VIP-4).

- **Vadose Zone Injection (VIP-1 to VIP-6)**: Vadose zone points were injected with 800 gallons of 2,000 mg/L CPS solution and flushed with 2,000 gallons of clean water.

- **Groundwater Injection (IP-1 to IP-33)**: Shallow nested injection points (IP-1 to IP-33) received 800 gallons and deep-nested injection points (IP-1 to IP-33) received 400 gallons of CPS solution. Perimeter points were injected with 1,000 mg/L CPS solution and interior points were injected with 2,000 mg/L CPS solution. Each point was flushed with 2,000 gallons of clean water following injection of CPS.

Following this initial injection event, four borings (CSP-1 to CSP-4) were advanced in the vadose zone treatment area to 50 feet bgs in May 2009, to evaluate the influence of injections on vadose zone Cr(VI) concentrations. Reported Cr(VI) concentrations exceeded PRGs (Stantec, 10 December 2009).

Injection Event 2: The second injection event was conducted between 11 January and 18 February 2010 and involved the injection of CPS, emulsified oil and fructose, as described in RAP Addendum No. 2 (Stantec, 2009). The injection of carbon substrate was focused on the Building 1 source area with CPS injections in the downgradient portions of the Cr(VI) plume. A total of 17,000 gallons of 30 percent emulsified oil solution, 136,000 gallons of 10,000 mg/L fructose solution and 98,900 gallons of 3,500 mg/L CPS solution were injected during the second event. Five additional temporary vadose zone injection points (VIP-7 to VIP-11), and 12 additional groundwater injection points (IP-34 to IP-45) and two temporary groundwater injection points (GIP-1 and GIP-2) were added to the injection program to improve plume coverage and treatment. GIP-1 and GIP-2 were placed north of MW-20 and MW-33 (north of Building 1) as described in RAP Addendum No. 3 (Stantec, 2009).

- **Vadose Zone Injection** (Permanent points VIP-1 to VIP-6 and temporary points VIP-7 to VIP-11): Vadose zone injection points received 500 gallons of 30 percent emulsified oil solution and 4,000 gallons of 10,000 mg/L fructose solution, followed by 100 gallons of clean water. The volume for each point was split between multi-depth nested points. Injections were conducted in temporary points at 20 to 25 feet bgs and 35 to 40 feet bgs.

- **Groundwater Injection**

    - *Source Area (IP-1 to IP-3, IP-16 to IP-19, IP-21 to IP-33, IP-41 to IP-43 and IP-45; and temporary points GIP-1 and GIP-2)*: Shallow injection points received approximately

500 gallons of 30 percent emulsified oil solution and 4,000 gallons of 10,000 mg/L fructose solution, followed by 100 gallons of clean water.

- *Downgradient Plume (IP-4 to IP-15, IP-20, IP-34 to IP-40, IP-44 and MW-17)*: Shallow injection points received approximately 4,300 gallons of 3,500 mg/L CPS solution followed by 500 gallons of clean water to flush the casing and surrounding sand pack.

Injection Event 3: The third injection event was conducted between 30 November and 22 December 2010, and involved the injection of emulsified oil and fructose substrate in three areas where elevated Cr(VI) persisted in groundwater (RAP Addendum No. 4, Stantec, 19 November 2010):

1. Near MW-20, north of Building 1,
2. Near MW-15, northwest corner of Building 5, and
3. Near MW-38, northeast corner of Building 5.

A total of 17,000 gallons of 30 percent emulsified oil and 136,000 gallons of 10,000 mg/L fructose solution were injected into the subsurface.

- **Vadose Zone Injection, MW-20 area** (VIP-3 to VIP-5, VIP-8, and TVP-1)**:** Vadose zone injection points received approximately 500 gallons of 30 percent emulsified oil solution and 4,000 gallons of 10,000 mg/L fructose solution, followed by 100 gallons of clean water. The volume for each point was split between multi-depth nested points, and at the depth intervals of 20 to 25 feet bgs and 35 to 40 feet bgs in temporary injection points, VIP-8 and TVP-1.

- **Groundwater Injection:** Shallow permanent and temporary injection points received approximately 500 gallons of 30 percent emulsified oil solution and 4,000 gallons of 10,000 mg/L fructose solution, followed by 100 gallons of clean water at three locations where elevated Cr(VI) concentrations persisted in monitoring wells, MW-15, MW-20 and MW-38. Injection at each of these locations is described below.

  - *Northwest Corner of Building 5 (MW-15):* Substrate injections were conducted in the shallow points at IP-4, IP-34, IP-35, IP-37 through IP-39, and in temporary direct push borings, TPG-7 and TPG-8.

  - *North of Building 1 (MW-20)***:** Substrate injections were conducted in the shallow points at IP-29 to IP-31 and IP-33, and in six temporary direct push borings, TGP-1 to TGP-6.

  - *Northeast Corner of Building 5 (MW-38):* Substrate injections were conducted in the shallow points at IP-7 to IP-10, IP-13, and in temporary direct push borings, TPG-9 to TGP-14.

A total of 145,700 gallons of CPS solution, 34,000 gallons of emulsified oil solution and 272,000 gallons of fructose solution were injected into the subsurface during the three injection events to reduce Cr(VI) to the less soluble trivalent Cr species.

Groundwater monitoring conducted since the last injection event has demonstrated that Cr(VI) and Cr have been reduced to concentrations below their California MCL of 10 µg/L and 50 µg/L, respectively, in on-Site wells.

Tables and Figures from RAP Addenda 2, 3, and 4 showing the configuration of each injection event are provided in Appendix A.

3.8 SITE DECOMMISSIONING INVESTIGATIONS

Consistent with the requirements of the RAP, Stantec conducted subsurface investigations in and around subsurface drains and collected confirmation samples during the removal and abandonment of two 16,000-gallon USTs, three 12,000-gallon USTs, three 8,100-gallon USTs, three 16,000-gallon underground storm water retention vaults (USRVs), two 8,000-gallon USRVs, and three 1,500-gallon subsurface clarifiers.

In December 2008, a total of 50 shallow soil borings (SD-01 to SD-11, SD-13 to SD-16 and SD-18 to SD-52) were advanced along subsurface drain lines that run through the Site. Five additional step-out borings (SD-14-DB1 through SD-14-DB5) and two additional drain line borings (SD-12 and SD-12.5) were advanced in January and February 2009, respectively, to evaluate the vertical and lateral extent of impact around the SD-14 boring near one of the USRVs.

Under the direction of the GCFD inspector, soil samples were collected from beneath the USTs, USRVs, and clarifiers at the time of removal. Soil samples were submitted to an Environmental Laboratory Accreditation Program (ELAP) laboratory and analyzed for VOC by EPA Method 8260B, by EPA Method 8015M, Metals by EPA Method 6010B/7000, Cr(VI) by 7196A, and 1,4-Dioxane by GC/MS Isotope dilution. Analytical results were compared to the PRGs approved by the RQWCB. In general, any soil reporting concentrations above the PRGs was excavated and confirmation soil samples were collected prior to backfilling of the area.

In general, very low concentrations of chemical analytes were reported in soil samples. Stained and impacted soils were excavated and disposed to an off-Site landfill. The following summarizes remedial excavation locations and quantities:

- Drain line SD-14 near Bay K, Building 13 (5 cubic yards excavated)
- Tank T-22 located west of Building 10 (10 cubic yards excavated)
- Forklift Clarifier (5 cubic yards excavated)
- UST excavations (720 cubic yards excavated)

UST T-22 could not be removed due to the presence of the Building 10 footing. However, the reported Cr(VI) concentration below T-22 of 2.9 mg/kg only slightly exceeded the site specific PRG of 2 mg/Kg. All other analytes were reported below PRGs in confirmation soil samples.

Tables and Figure from the *UST, Stormwater Retention Vault, and Clarifier Removal Report* (Stantec, 20 March 2009) are attached in Appendix A.

3.9 SITE CLOSURE CONFIRMATION SOIL INVESTIGATIONS

Chromium confirmation soil sampling was conducted in the Building 1 area following excavation, capping, and in-situ treatment pursuant to the *Work Plan for Confirmation Soil Borings, Building 1 Vadose Zone Chromium Treatment Area* (Stantec, 6 November 2011).

A total of eight borings (CB-1 to CB-8) were advanced and sampled to confirm the efficacy of remedial actions. Seven of the confirmation boring locations were unbiased and selected using a random number generator. An eighth biased boring location, CB-4, was selected to specifically evaluate the area north of Building 1 where elevated Cr(VI) was identified in past soil and groundwater sampling events. A total of 51 samples were collected from depths up to 41 feet bgs, and analyzed for total Cr and Cr(VI). The depth of sampling was limited by refusal to direct push technology (DPT) penetration in dense, coarse-grained soils.

Samples were collected beginning at 10 feet bgs in borings outside the Cr remedial excavation area and at 15 feet bgs in borings collected below the Cr remedial excavation. The following summarizes the results of chemical analysis for total Cr and Cr(VI).

- **Total Cr** was reported in all samples at concentrations ranging from 5.0 mg/Kg to 470 mg/Kg, with the highest concentration reported in sample CB-3-15' located at the base of the remedial excavation and beneath the GCL cap at a depth of 15 feet bgs (Appendix C). The average chromium concentration (mean) was 25.34 mg/Kg and the 95 percent upper confidence level of the mean (UCL) was 29.32 mg/Kg, which is less than the conservative PRG of 450 mg/Kg (Appendix D).

- **Cr(VI)** was reported in analyzed samples at concentrations ranging from ND to 24 mg/Kg, with the highest concentration reported in sample CB-3-15' located at the base of the remedial excavation and beneath the GCL cap (Appendix C). Statistical analysis of the data set using the Rosner's Outlier Test included in EPA ProUCL 4.1 software, indicates that sample CB-3-15 is a statistical outlier at both the 1% and 5% significance level. Consequently, this data point was omitted from further statistical analysis. Based on statistical analysis of the revised data set, the mean Cr(VI) concentration is calculated to be 1.67 mg/Kg (which is less than the 2 mg/Kg cleanup goal), and the 95 percent UCL is calculated to be 2.54 mg/Kg (only slightly above the cleanup goal of 2 mg/Kg) and well below the June 2017 USEPA Regional Screening Level (RSL) of 6.3 mg/Kg for commercial/ industrial exposure (Appendix D).

The Cr(VI) outlier (24 mg/Kg in CB-3-15) is located immediately below the bottom of the 2008 Cr(VI) remedial excavation and below the cap. Cr(VI) concentrations in CB-3 samples collected below 15 feet bgs are all below the cleanup goal of 2 mg/Kg. It is noted that the GCL liner was specifically placed over this area to reduce the potential of infiltration and migration or residual Cr(VI) to groundwater. It is further noted that the deeper vadose zone and groundwater have been treated to reduce Cr(VI). Should residual Cr(VI) migrate into these zones, it will continue to be reduced as demonstrated and confirmed by the persistently low levels of Cr(VI) reported in project groundwater monitoring wells since the last in-situ Cr(VI) treatment injections were conducted in December 2010.

To complete confirmatory investigations under the RAP (Stantec 2008), additional investigations were undertaken across the Site as described in the *Remedial Action Plan—Addendum No. 5*, (Stantec, 11 January 2012). The RAP originally envisioned that the all structures would be razed in support of redevelopment. To this end, shallow surface soil sampling was proposed in areas of former materials storage based on surface soil observations at the time pavements and structures were removed. However, the Site owner decided not to raze the Site. To fulfill the intent of the RAP, additional confirmation soil samples were collected across the Site in areas not previously investigated.

A total of 32 borings were advanced at locations throughout the Site and a total of 96 soil samples were collected at depths of one, five and 10 feet bgs and analyzed for TPH, Title 22 metals, Cr(VI), VOCs and 1,4-Dioxane. The results of the investigations are summarized below:

- **VOCs** were sporadically reported at low concentrations. The analyte reported at the highest concentration was TCE at 12 ug/Kg (RA5-13 at one foot bgs). None of the VOC analytes was reported above RWQCB SSLs (RWQCB, 1996) for groundwater deeper than 40 feet below the sample depth (the TCE SSL is approximately 100 ug/Kg for detections in the upper 5 feet at the Site).

- **TPH** were sporadically reported in the diesel and oil ranges up to 240 mg/Kg and 680 mg/Kg, respectively. Gasoline range organic (GRO) was not reported above laboratory reporting limits. The reported concentrations are well below the 1996 RWQCB SSLs (CRWQCB, 1996) for soil with groundwater deeper than 20 feet (<1,000 mg/Kg diesel range organics[DRO] and <10,000 mg/Kg for oil range organics [ORO]).

- **1,4-Dioxane** was not reported above laboratory reporting limits in any analyzed sample.

- **Title 22 metals,** including arsenic**,** were reported at concentrations consistent with typical background levels in southern California soils (Bradford et al., 1996; Hunter and Davis, 2001; and, Bosnan et al., 2008).

- **Total Cr** concentrations were reported above the very conservative PRG of 450 mg/Kg in one sample at 580 mg/Kg. However, the mean and the 95 percent UCL were calculated at 22.9 and 49.7 mg/Kg, respectively—well below 450 mg/Kg.

- **Cr(VI)** concentrations were reported above 2.0 mg/Kg in five of 96 samples at concentrations up to 9.3 mg/Kg. However, the mean and 95 percent UCL were calculated at 0.77 and 1.37 mg/Kg, respectively—well below cleanup goal of 2 mg/Kg and the June 2017 USEPA Regional Screening Level of 6.3 mg/Kg for commercial/ industrial exposure.

The tables and figures from the *Chromium Remediation Confirmation Sampling and RAP Addendum No. 5 Investigation Rep*ort (Stantec, 20 February 2013) are attached in Appendix C and A, respectively.

Based on the above findings, the RWQCB confirmed in a meeting on 29 May 2013 that NFA was required on the Site as pertains to the requirements under the RAP (Stantec 2008).

3.10 VAPOR INTRUSION INVESTIGATIONS

At a meeting on 29 May 2013 to discuss final Site closure requirements, RWQCB requested that PRC evaluate potential health risks related to the vapor intrusion pathway for both the on-Site worker and off-Site resident. The data from the November 2007 Site-wide comprehensive soil vapor survey showed concentrations of PCE, TCE and benzene at levels above generic screening levels. Using building-specific construction details (slab thickness, ceiling height, etc.) for on-Site buildings and generic values for residential structures, Stantec modeled potential indoor air concentrations using the Johnson-Ettinger model. Excess human health risks were calculated for off-Site residences using data collected near the property line closest to the residence.

The excess cancer human health risk and non-cancer health index (HI) for the theoretical off-Site resident and for all on-Site structures were calculated to be below the $1x10^{-6}$ and 1.0, respectively, except for the following:

- Off-Site Resident: Cancer = $1x10^{-5}$ (HI = 0.2)
- Building 10 worker: $6x10^{-6}$ (HI = 0.022)

Although these findings reported excess health risks within the risk management range to $1x10^{-5}$, additional vapor intrusion investigations were conducted to confirm the assumption of no unacceptable risk due to vapor intrusion.

3.10.1 On-Site Indoor Air Investigation

A total of 16 indoor air samples and three ambient air samples were collected in six-liter summa canisters over an eight-hour period on 10 December 2014, to represent seasonal worst case (winter) conditions (Stantec, 20 February 2015). The indoor air samples were collected at the locations indicated below.

- Building 4/4A: four samples
- Building 6: 8 samples
- Building 10: four samples

The laboratory analytical results are summarized below.

- Benzene was reported above the laboratory reporting limit at concentrations ranging from 1.1 to 2.2 micrograms per cubic meter (µg/m³) in structures, while ambient air concentrations were reported in a similar range from 1.4 to 1.6 µg/m³. Indoor benzene concentrations were attributed to background ambient air.
- TCE was reported below the laboratory reporting limit at estimated values of 0.1 to 0.66 µg/m³ in structures, while ambient air concentrations ranged from 0.08 to 0.1 µg/m³.
- PCE ranged from less than the reporting limit (<0.69) to 2.3 µg/m³, while ambient air concentrations were reported at <0.69 µg/m³.

At the time of the investigation, none of the reported PCE and TCE concentrations exceeded screening levels. However, since the time the investigation was published in February 2015, screening levels have decreased. The following table compares 95 percent UCL for PCE and TCE indoor air concentrations with current screening levels (DTSC 2017, USEPA 2017).

Building No.	No. of Samples	PCE 95% UCL (µg/m³)	TCE 95% UCL (µg/m³)
4	4	0.66	0.21
6	8	1.5	0.43
10	4	1.3	0.65
Industrial/Commercial Screening Level		2.1	3.0

Note: Screening level is the lower of the DTSC HERO Note 3 or USEPA RSLs for cancer or non-cancer endpoints.

The 95 percent UCL for PCE and TCE concentrations are below the commercial/industrial screening levels in each building. Tables and figures from the *Supplemental Soil Vapor Survey and Indoor Air Sampling Report* (Stantec, 20 February 2015) are attached in Appendix C.

3.10.2 Off-Site Residential Vapor Intrusion Investigations

To evaluate potential off-Site vapor intrusion health risks, nine soil vapor points were installed and sampled at depths of five and 10 feet bgs between December 2014 and January 2015. SV-1 through SV-8 were installed along the eastern and southern property boundaries where reported concentrations exceeded SLs during the 2007 soil vapor survey and SV-9 was installed approximately 100 feet northeast of the Site to evaluate potential impacts from groundwater or other sources. PCE was the predominant analyte reported above SLs (up to 2,500 µg/m³), with lower concentrations of TCE (up to 200 µg/m³) and benzene (up to 11 µg/m³). The highest concentrations were reported along the northern end of the east property line and on the southern property line in the parking lot along California Avenue (Stantec, 20 February 2015).

On 1 July 2015, PRC-DeSoto representatives met with the RWQCB to discuss the next steps in the evaluation of potential off-Site vapor intrusion human health risks. During the meeting, the five residential properties (off-Site properties) were identified for further soil vapor investigations.

- 405 and 405-1/2 Concord St.,
- 345 Concord St.,
- 343 and 343-1/2 Concord St.,
- 749 and 749-1/2 West California Ave. and,
- 761and 761-A West California Ave.

These properties were selected based on their proximity to on-Site soil vapor points where PCE and TCE were reported above residential SLs and on the nature of their construction. The target properties are comprised of single family dwellings and are constructed over crawl spaces, whereas other nearby multi-family units are constructed on open below grade or first floor parking. The selected properties were identified as surrogates for evaluating off-Site vapor intrusion human health risks.

Of the five properties, access was procured to four of the properties. Both PRC and the RWQCB made repeated attempts to secure access to the 761/761-A West California Avenue through phone calls, knocking doors and registered mail, without success. However, sampling at the other four properties is sufficient to represent potential health risks at other nearby residential properties.

Thirteen shallow soil vapor samples were collected around the outside perimeter of the structures on the four target properties in April 2016. The samples were analyzed for PCE, TCE, vinyl chloride (VC) and 1,1-DCE. Of these analytes, only PCE was reported above laboratory reporting limits at concentrations ranging from <6.9 to 440 µg/m^3 (Stantec, 26 May 2016).

Reported PCE soil vapor exceeded the generic residential SL of 240 µg /m^3 in samples collected outside the foundation footings on two residential properties:

- 343-1/2 Concord Street (the western-most dwelling): the mean PCE concentration on the property was less than the generic SL of 240 µg /m^3 (110 µg /m^3), however, one sample near 343-1/2 Concord Street reported PCE at 280 µg /m^3.

- 749/749-1/2 California Avenue: the mean PCE concentration only slightly exceeded the generic SL of 240 µg /m^3 at 749/749-1/2 California Avenue (323 µg /m^3).

To further evaluate the assumption of no unacceptable risk, two seasonal crawl space sampling events were conducted in July 2016 and January 2017 to evaluate the vapor intrusion pathway. PCE was the only analyte reported in crawl space samples at concentrations ranging from 0.07

to 0.41 µg/m^3. It is noted that ambient air PCE concentrations were reported in the same range, suggesting little to no impact from vapor intrusion. Regardless of the source, the PCE concentrations were reported below the DTSC HHRA HERO Note 3 screening level of 0.48 µg/m^3. The results confirmed the assumption of no unacceptable risk via the vapor intrusion pathway.

Tables and figures from the *Off-Site Soil Vapor Survey Report* (Stantec, 26 May 2016) and the *Final Off-Site Crawl Space Air Sampling Report, 343½ Concord Street and the 749/749½ West California Avenue, Glendale California* (Stantec, 16 February 2017) are attached in Appendix C.

4.0 GROUNDWATER MONITORING

The Site is located on the east side of a regional groundwater plume impacted with VOCs (primarily TCE and PCE), Cr, Cr(VI), 1,4-Dioxane, perchlorate, NDMA, and 1,2,3-TCP. This fact is important when interpreting Site groundwater quality and trends.

Groundwater monitoring was initially implemented in 1992 to assess the distribution of VOCs at the Site. Monitoring for Cr and Cr(VI) was initiated shortly thereafter with the discovery Cr(VI) in MW-4 and continued following completion of VOC remediation in 1997. In 2003, following the issuance of the CAO, a comprehensive baseline monitoring event was conducted for VOCs and emerging chemicals to identify COCs. The groundwater monitoring frequency was initially conducted on a quarterly basis, was changed to a semi-annual frequency in June 2014 and most recently to annual frequency in 2016. Since the groundwater monitoring program was implemented, it has undergone several modifications, the most significant being testing for compliance with the WDR permit which was instituted in the first quarter of 2009 and was terminated in the first quarter of 2014.

Under the current annual groundwater monitoring program, monitoring wells MW-01 through -08, -12a, -16, -18 through -20, -22, -24 through -26, -28, -30 through -32, -35, -37, -39, -40 and -41 are sounded, purged using low-flow purge method, and sampled for the analytes indicated below:

- Total Chromium (Cr) by EPA Method 200.8
- Hexavalent Cr [Cr(VI)] by EPA Method 218.6
- Title 22 metals by EPA Method 200.8 (mercury by EPA Method 245.1)
- 1,4-Dioxane by EPA Method 8270C
- VOCs by EPA Method 8260B (MW-01 through MW-08 only)
- pH, Temperature, Electrical Conductivity, Dissolved Oxygen (DO), Oxidation/Reduction Potential (ORP), and Turbidity by in-situ field measurement.

Well locations are shown on Figure 3.

4.1 DEPTH TO GROUNDWATER

Depth to groundwater has fluctuated approximately six feet since the baseline sampling event in 2003. The lowest groundwater elevations were recorded in late 2004 to early 2005. The highest groundwater levels were recorded in early to mid-2013. Groundwater levels have steadily declined since that time. During the Annual 2017 groundwater sampling event, groundwater levels ranged from 42.11 to 60.45 feet bgs in project wells.

A groundwater mound has persisted north of the Site since groundwater monitoring was initiated in the 1990s. Studies have shown that the water quality is different than regional groundwater. The mound has the effect of diverting the regional groundwater plume. As a result, the upgradient wells do not reflect regional groundwater quality. From time to time elevated chromium and nickel of been detected in the upgradient wells. These findings are believed to reflect conditions emanating from a former plating shop on Milford where elevated chromium and nickel have been reported in soil.

4.2 GROUNDWATER FLOW DIRECTION

Based on well measurements and interpolation between well points, groundwater generally migrates in a south southeasterly direction at an average horizontal gradient of 0.007 feet per foot. However, a groundwater mound north of the Site (near Milford Street and Commercial Street) locally influences groundwater flow directions and gradient (Figure 3).

4.3 GROUNDWATER QUALITY

Extensive investigations have been conducted to identify groundwater COCs. As indicated in the RAP (Stantec 2008), the primary groundwater COCs in groundwater at the Site are Cr, Cr(VI), TCE, PCE, and 1,4-Dioxane. As previously noted, the Site is located on the eastern edge of a regional groundwater plume containing these and other constituents. In addition, a former plating shop was located on Milford Avenue, east of Commercial Street, where elevated chromium and nickel were reported in soil. Based on observed concentrations in upgradient wells, these sources have influenced the distribution of COCs on the Site. The following is a summary of the distribution of concentrations in project monitoring wells reported during the April 2017 annual sampling event.

- *Cr* (Figure 4) was reported in:
  - Upgradient wells at concentrations up to 63 µg/L (MW-07);
  - On-site wells at concentrations up to 15 µg/L (MW-03);
  - Cross-gradient at concentrations up to 36 µg/L (MW-39); and
  - Downgradient wells at concentrations up to 14 µg/L (MW-40).

- Cr(VI) (Figure 5) was reported in:
  - Upgradient wells at concentrations up to 65 µg/L (MW-07);
  - On-site wells at concentrations up to 16 µg/L (MW-03);
  - Cross-gradient wells at concentrations up to 34 µg/L (MW-39); and
  - Downgradient wells at concentrations up to 15 µg/L (MW-40).

- TCE and PCE (Figure 6) are the VOC analytes most commonly reported at concentrations above MCLs. PCE and TCE results are summarized below:

  - Upgradient wells: PCE and TCE were generally reported at <2 µg/L.

  - On-site wells: PCE was reported in on-site wells at concentrations up to 4.5 µg/L in well MW-03. TCE was reported in on-site wells at concentrations up to 15 µg/L in well MW-02.
  - Cross gradient wells: PCE was reported at <2.0 µg/L and TCE was reported was reported at 5.4 µg/L in MW-08.

- *1,4-Dioxane* (Figure 7) was reported above the California Department of Public Health (CDPH) NL of 1 µg/L in:
  - Upgradient wells at concentrations <1.0 µg/L (influenced by groundwater mound);
  - On-site wells at concentrations up to 7.5 µg/L (MW-28);
  - Cross-gradient wells at concentrations up to 6.3 µg/L (MW-39); and
  - Downgradient wells at concentrations up to 8.1 µg/L (MW-30).

Mann-Kendall trend analysis was performed for Cr, Cr(VI), TCE, PCE, and 1,4- Dioxane to evaluate temporal concentration trends in monitoring wells MW-01 to MW-08 (Appendix C -Table 8). Concentrations reported below the laboratory detection limits were plotted at half the detection limit. The following is a summary of trends and historical highs in comparison to current concentrations:

- Total Cr concentrations were reported as "no trend" on all the wells. Cr was reported at a high of 25,000 µg/L in 1997, but is generally not reported above the California MCL of 50 µg/L in on-Site wells. However, elevated Cr was reported in upgradient wells MW-1, MW-5, and MW-7 at concentrations up to 530 µg/L in the last three years which has affected some on-Site wells such as MW-3. The chromium impacts are believed to be the result of variable pumping and containment of the regional plume at and Glendale North extraction well field.

- The Cr(VI) concentrations in wells MW-01 through MW-08 reported a "decreasing" or "no trend" trends in all the wells, except upgradient wells MW-05 which were reported as "increasing." MW-05 is an upgradient well and the reported concentrations are well below the MCL. Cr(VI) was reported at a high of 24,000 µg/L in MW-04 in 1997, but has not exceeded the California MCL of 10 µg/L since 2011 in on-Site monitoring wells, despite the contribution of Cr(VI) from the regional plume.

- Most of the TCE concentration trends are "no trend" or "stable" except for MW-02, which is considered to be "decreasing," and MW-03 which is considered to be "increasing." TCE concentrations in MW-03 vary between 2 and 4 µg/L, below the MCL. The highest TCE concentration was reported in upgradient well MW-07 during the 2004 baseline sampling event at 95 µg/L. Since that time, TCE concentrations have remained stable or decreased across the Site. The highest TCE concentration reported during the April 2017 event was 15 µg/L.

- PCE concentrations in monitoring wells MW-01 through MW-08 were generally "stable," "no trend" or "decreasing". PCE is generally not reported above the MCL in on-Site monitoring wells. The highest concentrations were historically reported in MW-03 at 18 µg/L. Most recently, PCE was reported at 4.5 µg/L.

- 1,4–Dioxane concentrations are identified as "decreasing" or "no trend" where concentrations are reported above the laboratory reporting limit. The highest on-site 1,4-Dioxane concentrations were historically reported in MW-16 at 40 µg/L. Most recently, 1,4-Dioxane was reported at 1.6 µg/L in MW-16.

The recent trends were discussed with RWQCB in a meeting on 1 July 2015. Based on these results, RWQCB acknowledged that groundwater remediation goals had been achieved and that the Site appeared to be ready for consideration of an NFA status once the off-Site vapor intrusion issues were addressed.

5.0 HUMAN HEALTH RISK EVALUATION

5.1 INTRODUCTION

The methodology used in this HHRA is consistent with current USEPA, and California Environmental Protection Agency (Cal-EPA) Department of Toxic Hazardous Substances Control (DTSC) guidance (USEPA, 1989; 1991; 2002; 2009; Cal-EPA, 1997; 2014ab; 2013; 2016.

The approach used to conduct this human health risk assessment (HHRA) is conservative to minimize the possibility of underestimating potential human health risks. To ensure a health protective (i.e., conservative) approach, a reasonable maximum exposure (RME) scenario was evaluated for the identified receptors. Risks and hazards were estimated using a deterministic approach under a conceptual site model (CSM) developed from on-Site information that identified potential receptors and potentially complete exposure pathways for risk characterization. This information was used in the remedial decision-making process to determine if further action is warranted.

Although land surface at the Site is currently almost entirely covered with impervious materials (e.g. pavement, building foundations), in the event of Site redevelopment, impervious materials may be removed allowing for direct contact with soil. Therefore, direct contact with soil was assumed to be a complete exposure pathway under future conditions. The HHRA assessed potential risk for hypothetical current and future on-Site commercial workers and hypothetical future on-Site residents.

The Site and adjacent properties are not considered ecological habitat and no environmentally sensitive areas were identified in proximity to the Site, therefore, ecological receptors were not considered as part of the HHRA. The HHRA includes an analysis of potential vapor intrusion risk using the DTSC-modified Johnson and Ettinger (J&E) soil-gas screening model (USEPA 2004, CalEPA 2014) as well as potential human health risks from direct contact with chemicals of potential concern (COPCs) in soil (Appendix E).

5.2 DATA EVALUATION AND SELECTION OF COPCS

COPCs are potentially Site-related chemicals for which data are of sufficient quality for use in a quantitative risk assessment (USEPA, 1989). The final selection of COPCs for the HHRA is based on guidance provided by USEPA (1989) and Cal-EPA (1999). Consistent with Cal-EPA Department of Toxic Substances and Control (DTSC), Human and Ecological Risk Office (HERO; Cal-EPA, 2012). The factors evaluated in selecting COPCs for the HHRA are summarized below. It should be noted that all analytical results provided for the HHRA were assumed to meet data quality objectives for the risk assessment.

5.2.1 Evaluation of Reporting Limits

The analytical methods specified in investigation work plans can detect COPCs below their respective screening levels. However, sample preparation or analytical adjustments, such as dilution of a sample to allow for quantitation of an extremely high level of one compound, could result in elevated reporting limits for other compounds. Therefore, before chemicals were eliminated because they were not detected, the HHRA compared the laboratory reporting limit (LRL) for a chemical to its corresponding risk-based screening level (e.g., if the reporting limit was higher than the corresponding SL, elimination of the chemical based on absence of detection could result in under estimates of potential risk).

5.2.2 Background Concentration of Arsenic

Cal-EPA guidance allows metals to be excluded from quantitative risk assessment if they are detected at levels within the ranges of local background or ambient concentrations (Cal-EPA 2013). Unless specifically related to historical Site operations, the presence of most naturally-occurring metals in soil do not contribute significantly to estimates of exposure. Arsenic is an exception. Naturally-occurring concentrations of arsenic above conservative risk-based screening levels are common in California soils. In a study of naturally occurring arsenic levels in southern California, (DTSC, not dated) DTSC determined that 12 mg/kg is a reasonable upper-bound approximation of background arsenic levels. Although arsenic was detected above screening levels it was not retained as a COPC because both the maximum concentration (9.2 mg/kg as present in Table 1) and the site-wide Exposure Point Concentration (EPC) for arsenic (3.327 mg/kg) are below the published level of arsenic in background soil (DTSC 2013).

5.2.3 COPC Screening

USEPA risk assessment guidance presents a methodology for identifying which detected chemicals should be included in a quantitative HHRA. These are defined by USEPA (1989) as chemicals potentially related to the site whose data are of sufficient quality for use in a quantitative HHRA. USEPA guidance states that the list of COPCs should include all chemicals that were:

1) Positively detected in at least one sample;

2) Detected above levels of the same chemicals found in associated blank samples;

3) Tentatively identified but may be associated with the Site based on historical information;

4) Transformation products of detected chemicals; and

5) Metals detected above naturally occurring levels (background).

Soil Gas COPCs

For soil gas, all chemicals detected at least once were selected as COPCs. Chemicals reported as not detected with LRLs above screening levels were also retained as COPCs. Soil gas data used by the HHRA were collected pursuant to requirements of the RWQCB including soil gas data collected in 2007 from multi-depth probes installed up to 20 feet bgs to establish a vertical soil gas profile. The entire 2007 soil gas dataset is presented in Table 2 and the 5-feet bgs soil gas dataset is presented in Table 3. The HHRA used vapor data collected at 5 feet bgs to represent reasonable maximum exposure (RME) conditions since vertical profiling at intervals down to 20 feet bgs indicated that chemical concentrations at five feet are generally higher than concentrations at 10 feet and below.

Soil COPCs

Table 1 presents a summary of all chemicals detected in at least one soil sample. Relevant screening levels for commercial and residential land use are provided for comparison, along with: the frequency of detection; minimum detected concentration; maximum detected concentration; and the 95 percent upper confidence limit of the mean (95% UCL) EPC. A full statistical summary for the underlying distribution of the data (e.g. normal, non-parametric); and the method used to select the EPC is provided with the ProUCL printouts are included in Appendix D.

The following chemicals were excluded because they were detected in less than 5% of all soil samples and_the maximum concentrations were less than the lowest screening level: selenium; 1,2-dichloroethane; naphthalene; benzene; ethylbenzene; xylenes; and chlorobenzene

As stated previously, arsenic was not retained as a COPC because the maximum concentration (9 mg/kg) was below the published level of arsenic in background soil (DTSC 2013).

Groundwater COPCs

The HHRA excluded direct contact with groundwater below the Site as groundwater is regionally impacted, COPCs have been shown to be consistent in concentration with the regional plume and because there is no completed pathway for exposure to groundwater.

5.3 EXPOSURE ASSESSMENT

5.3.1 Conceptual Site Model

The CSM is an important preliminary step in the exposure assessment portion of a risk assessment (USEPA, 1989). The CSM, graphically presented as Figure 8, describes the relationship between chemical sources in various environmental media and potential receptors at the site, and identifies potentially complete and significant pathways through which receptors may be exposed to the COPCs.

5.3.1.1 Identification of Potential Receptors and Exposure Pathways

A receptor may encounter COPCs only if there is a complete exposure pathway (USEPA, 1989). For an exposure pathway to be considered complete, it must be possible for a chemical to be transported via an environmental medium to a potential receptor location, and for receptors to be in contact with the chemical and assimilate it into their bodies via different routes of exposure (e.g., ingestion, inhalation, or dermal contact).

A complete exposure pathway consists of the following four elements (USEPA, 1989):

- A source of chemical;
- A mechanism by which the chemical is released;
- A retention or transport medium through which chemicals travel from the point of release to the receptor location (leaching, volatilization, or uptake via food); and,
- A route of exposure (ingestion, inhalation, or dermal contact) by which the chemical enters the receptors' body.

If any of these elements do not exist, the exposure pathway is considered incomplete and further evaluation of the pathway is not required.

The site is currently used for commercial/industrial purposes. While commercial use of the Site is expected to continue, to ensure the protection of future receptors, the HHRA also evaluated hypothetical future on-Site residents. Additional descriptions of these receptors are provided below.

- **Current and Future Onsite Commercial/Industrial Worke**r – The commercial/industrial worker is assumed to be a long-term receptor employed by the company operating on the Site. Under current conditions on the Site, exposure to COPCs may occur from inhalation of volatiles migrating from subsurface sources to indoor air (indoor commercial workers). Future redevelopment of the Site may remove existing buildings and pavement making the underlying soils accessible for direct contact (incidental ingestion, dermal contact, and inhalation of vapors and particles released to ambient air from soil) by people working on the property.
- **Future On-Site Resident** – The future on-Site residential receptor is assumed to be a long-term receptor occupying residences on the Site following removal of impervious ground cover and commercial/industrial infrastructure. This receptor is assumed to live in the dwelling 24 hours per day, 350 days per year for 26 years. Potential exposure pathways for a future on-Site resident include incidental ingestion of soil, dermal contact with soil, inhalation of fugitive dust and vapors originating from soil, and indoor inhalation of VOC originating from subsurface outdoor sources (e.g. vadose zone soil or groundwater).

5.3.2 Exposure Point Concentrations

The EPC is the concentration of a COPC that could be contacted by a receptor over the exposure period. The EPC is intended to represent the potential for contact with media at any given location by a receptor moving randomly across the physical boundaries of an exposure area.

5.3.2.1 Soil Gas EPCs

EPCs for COPCs in soil gas were estimated on a Site-wide basis using both the 95% UCL for each COPC detected in samples collected from 5-feet below the ground surface (bgs), and by selecting the maximum concentration of each COPC. Results for samples collected from 5-feet were selected to represent reasonable maximum exposure (RME) conditions since vertical profiling at intervals down to 20 feet bgs indicated that chemical concentrations at this depth are generally higher than concentrations at 10 feet and below.

5.3.2.2 Soil EPCs

For soil, the EPC for a given COPC was calculated as the 95 percent UCL of the mean (95% UCL) for each COPC detected in soil samples collected in the upper 10 feet; the reasonable depth of potential exposure. The 95% UCL was calculated using USEPA's ProUCL software, Version 5.1. A statistical summary of chemicals analyzed for in soil is presented in Table 3 and ProUCL printouts are included in Appendix D. Consistent with Cal-EPA Department and USEPA guidance, the HHRA includes all compounds detected in more than 5% of all samples as chemicals of potential concern (COPCs) (Cal-EPA 2013, USEPA 1989).

5.3.2.3 Vapor Intrusion Fate and Transport Modeling

The USEPA (USEPA 2004) developed the 1991 J&E model to provide a set of screening-level, one-dimensional analytical models that account for the diffusion of chemicals through the subsurface, the advection of chemicals through soil and concrete slabs due to pressure differentials between the soil and buildings, and the mixing in indoor air caused by heating and ventilation systems. In, December 2014, the DTSC updated both the soil gas and groundwater screening models (Cal-EPA 2014a). The residential exposure duration (ED) and the averaging time for non-carcinogens (ATnc) have been changed to 26 years as recommended by the DTSC Human and Ecological Risk Office (Cal-EPA 2014b) which is also consistent with the USEPA Exposure Factors Update (USEPA 2014). Other updates included chemical physical parameters and toxicity values in the VLOOKUP Table (Table 4). The J&E models are provided as Microsoft Excel spreadsheets and each model is constructed of five worksheets:

1. DATAENTER (Data Entry Sheet for single chemical of interest);
2. CHEMPROPS (Chemical Properties Sheet for single chemical of interest);
3. INTERCALCS (Intermediate Calculations Sheet);

4. RESULTS (Results Sheet); and

5. VLOOKUP (Lookup Tables – Physical and chemical data and toxicity values for a list of chemicals).

For this HHRA, the J&E soil gas screening model (SG-SCREEN), modified by the Cal-EPA DTSC (Cal-EPA 2014a), was used to estimate indoor air concentrations using the soil gas data. Soil gas data are typically the preferred medium from which to evaluate the vapor intrusion pathway (Cal-EPA, 2011a). In the original DTSC model, only a single chemical can be modeled at a time; modification of the model was done to allow modeling of multiple chemicals at once.

Soil boring logs indicate variability of soil from the surface to the depth of the soil gas samples but generally consist primarily of sand (silty sands to gravelly sands) (SECOR, 2008a). Therefore, sand was selected as the predominant soil type for input into the models.

5.3.2.4 Soil Exposure Estimates

Exposure factors used in this HHRA are consistent with the HERO HHRA Note 1 (Cal-EPA 2014c), which incorporated many of the default exposure assumptions put forth in USEPA's memorandum "Human Health Evaluation Manual, Supplemental Guidance: Update of Standard Default Exposure Factors" (USEPA 2014). A complete list the exposure factors used for quantitative risk calculations are provided in Table 5. The algorithms used to estimate ADD and LADD for current and future commercial/industrial workers, future resident adults and children exposed to soil through ingestion, dermal contact and inhalation of dust and vapors are presented in Appendix E. Chemical intake for direct contact (incidental ingestion), dermal contact and exposure concentrations for inhalation of particulates and VOCs were calculated in accordance with the following:

5.3.2.4.1 Incidental Ingestion of COPCs in Soil

The intake due to incidental soil ingestion was calculated using the following equation:

$$\text{Intake} = \frac{(C_{soil} \times FI \times IR \times UCF \times EF \times ED)}{(BW \times AT)}$$

Where:

$Intake_{ca}$	=	Lifetime average daily dose for carcinogenic effects, averaged over a lifetime of 70 years, in mg/kg-day;
$Intake_{nc}$	=	Average daily dose for non-carcinogenic effects, averaged over the exposure duration, in mg/kg-day;
C_{soil}	=	Soil concentration, in mg/kg;
FI	=	Fraction ingested from the contaminated source (unitless)
IR	=	Soil intake rate (mg/day);
UCF	=	Conversion factor, 1E-06 kilograms per milligram (kg/mg);
EF	=	Exposure frequency, in days/year (130 days/year)

ED = Exposure duration, in years;
BW = Average body weight, in kilograms (kg); and,
AT = Averaging time, in days; equals 70 years x 365 days/year for carcinogenic effects and ED x 365 days/year for non-carcinogenic effects.

5.3.2.4.2 Dermal Absorption of COPCs from Soil

The intake from dermal contact with soil was calculated using the following equation:

$$\text{Intake} = \frac{(C_{soil} \times UCF \times SA \times AF \times ABS_d \times EF \times ED)}{(BW \times AT)}$$

Where:

LADD = defined above;
ADD = defined above;
C_{soil} = Soil concentration, in mg/kg;
CF = Conversion factor, 1E-06 kg/mg;
SA = Skin surface area for soil contact, in square centimeters per day (cm^2/day);
AF = Soil adherence factor, in milligrams per square centimeter (mg/cm^2);
ABS_d = Chemical-specific dermal absorption factor (unitless);
EF = Exposure frequency, in days/year;
ED = Exposure duration, in years;
BW = Average body weight, in kilograms (kg); and,
AT = Averaging time, in days, equals 70 years x 365 days/year for carcinogenic effects and ED x 365 days/year for non-carcinogenic effects.

5.3.2.4.3 Inhalation of COPCs in Particulates/Vapors

USEPA revised guidance for evaluation of the inhalation exposure pathway to include inhalation dosimetry methodology which recommends that when estimating risk via inhalation, risk assessors should use the concentration of chemical in air as the exposure metric rather than intake based on body weight and inhalation rate (EPA 2009). Thus, the term exposure concentration (EC) is now used to estimate chemical intake via inhalation.

The following equation was used to calculate EC for inhalation of vapors and particulates released from soil by the wind and mechanical disturbance:

$$EC = \frac{C_{air} \times ET \times EF \times ED}{AT}$$

Where:

EC = Exposure Concentration;
ET = Exposure time (hour/8 hours day);
EF = Exposure frequency (days/year);
ED = Exposure duration (years); and
AT = Averaging time, in days. Represents the period over which exposure is averaged.

C_{air} = Chemical concentration in air (mg/m^3) calculated using the following;

$C_{air} = Cs \times ET \times ED \times EF \times ((1/PEF) + (1/VF)) \times UCF1 \times UCF3/AT$

Where:

C_s = Chemical concentration in soil (mg/kg), as represented by the EPC;
PEF = Particulate emission factor (m^3/kg); default DTSC value of 1E+06;
VF = Volatilization factor (m^3/kg)-chemical specific;
UCF1 = Conversion factor-day/hour;
UCF3 = Conversion factor- micrograms to milligrams;
All other terms defined above.

5.4 TOXICITY EVALUATION

Potential toxic effects of chemicals are generally classified as carcinogenic (i.e., cancer causing), or non-carcinogenic (i.e., non-cancer health effects). These endpoints are separately quantified in HHRAs as cancer risks and non-cancer hazards, respectively. Toxicity values numerically express the magnitude of potential toxic effects of chemicals. Reference doses (RfDs) and reference concentrations (RfCs) are used to quantify non-cancer health effects, and cancer slope factors (SFs) and inhalation unit risks (IURs) are used to quantify cancer risks. Both cancer and non-cancer endpoints may be evaluated for carcinogenic chemicals depending on the chemicals' toxic effects and availability of RfDs/RfCs.

Toxicity values are pathway-specific and are provided for both ingestion (RfDs and SFs) and inhalation (RfCs and IURs) pathways, as available and applicable. In addition, the Office of Environmental Health Hazard Assessment (OEHHA) has developed reference exposure levels (RELs) for a small number of chemicals. RELs correspond to USEPA reference concentrations for the inhalation pathway.

Non-cancer toxicity values are provided by USEPA for chronic and subchronic exposure, which correspond to 7 years or more exposure, and less than 7 years, respectively. Chronic RfDs and RfCs were used to evaluate receptors in the HHRA. Cancer-based toxicity values correspond to lifetime exposure and are provided for both the ingestion (SFs) and inhalation (IURs) pathways, as available and applicable, by USEPA. Cal-EPA also provides cancer SFs and IURs. Cal-EPA values are based on an independent review by OEHHA of the toxicological literature, and are generally more conservative than USEPA values.

The DTSC uses the following hierarchy for toxicity values in the development of screening levels:

- OEHHA Toxicity Criteria Database
- USEPA Integrated Risk Information System (IRIS);
- USEPA Provisional Peer Reviewed Toxicity Values (PPRTVs);

- Agency for Toxic Substances and Disease Registry (ATSDR) minimal risk levels (MRLs);
- USEPA PPRTV screening toxicity values; and
- USEPA Health Effects Summary Table.

For COPCs other than TPH mixtures (i.e., VOCs), if the most protective toxicity value was available in the OEHHA Toxicity Criteria Database (TCDB; Cal-EPA, 2016), then the OEHHA value was used.

For TCE, the updated USEPA inhalation IUR of 4.1E-06 µg/m^3 and oral cancer slope factor of 4.6E-02 mg/kg-day^{-1} were used in this HHRA, which are the most recent USEPA published toxicity values for TCE (USEPA 2017). Moreover, because TCE is considered a mutagen, age-dependent adjustment factors were used as outlined in the USEPA RSL guidance (USEPA 2017).

The non-cancer and cancer toxicity values for the COPCs evaluated in the HHRA are provided in Table 6.

5.5 RISK CHARACTERIZATION

Risk characterization is the culmination of the risk assessment process (USEPA, 1992b). It integrates the results of the identification of COPCs, exposure assessment, and toxicity assessment to describe the risks to individuals and populations in terms of extent and severity of probable adverse health risks under both current and anticipated future land use conditions. Because the development of carcinogenic and non-carcinogenic effects is assumed to be caused by different mechanisms of action, different methods will be used to evaluate these effects (Cal-EPA, 1996; USEPA, 1989 and 2009b).

Cancer risk (CR) values are expressed in scientific notation in terms such as 1 x 10^{-6} (or 1E-06). A CR of 1E-06 means that an exposed individual may have an added one-in-one million chance of developing cancer over a lifetime, or one person among one million exposed people might be expected to develop cancer resulting from exposure to Site-related COPCs.

Various demarcations of acceptable risk have been established by regulatory agencies. The National Oil and Hazardous Substances Pollution Contingency Plan (NCP; 40 CFR 300) indicates that lifetime incremental cancer risks posed by a site should not exceed a range of one-in-one million to one-in-one-hundred thousand and non-carcinogenic chemicals should not be present at levels expected to cause adverse health effects (Hazard Index greater than 1). The U.S. EPA states that sites posing a cumulative cancer risk of less than 1E-04 and non-cancer indices less than 1 are generally not considered to pose a significant risk warranting remediation. The California Hazardous Substances Act (HSAA) incorporates the NCP by reference and thus also incorporates the acceptable risk range set forth in the NCP. In California, the Safe Drinking Water, and Toxic Enforcement Act of 1986 (Proposition 65) regulates chemical exposures to the general public and is based on an acceptable risk of 1E-05. The CRWQCB and DTSC consider a risk of 1E-06 as the

generally accepted point of departure for unrestricted land use. For worker exposures, a 1E-05 risk level is commonly used on sites in California.

For multiple chemical or mixture exposures, the cumulative, total CR was estimated by summing the CRs for all COPCs for each exposure route. CRs for multiple pathways are the sums for individual or multi-chemicals for all quantified pathways.

For potential non-cancer hazards, the hazard quotient (HQ) for individual compounds and the hazard index (HI) representing the sum of all HQs is compared to a threshold or target of one. If the HQ or HI is greater than one, meaning the exposure level exceeds the threshold RfC, a potential for adverse non-carcinogenic health effects may exist. If the HQ or HI is equal to or less than one, exposures to the COPCs are not expected to result in an adverse health effect.

It should be noted that HQs and HIs are not statistical probabilities, and the level of concern does not increase linearly as the RfC is approached or exceeded. For regulatory purposes, an HI of one or less is considered an exposure that is unlikely to be of concern for members of the general population (USEPA, 1992). If the pathway specific or cumulative exposure HI is greater than one, it does not necessarily mean that adverse health effects will occur, but does indicate that further evaluation may be appropriate.

5.5.1 Vapor Intrusion Risk Characterization

Cancer Risk

In accordance with USEPA RAGS Part F (USEPA 2009) cancer risk (CR) was estimated using the following equation:

CR = EC * IUR

Where:

EC = Exposure Concentration = $((C_{indoor} \times ET \times EF \times ED))/AT_{cancer\ \&\ non\text{-}cancer}$
C_{indoor} = Modeled Indoor air concentration (µg/m³)
ET = Exposure Time (hours/day), 24-resident, 8-commercial worker
EF = Exposure Frequency (days/year), 350-resident, 250-commercial worker
ED = Exposure Duration (years), 26-resident, 25-commercial worker
AT = (ED in years) (days/year) (hours/day)
Source: Cal-EPA 2014

IUR = Inhalation Unit Risk factor (risk per µg/m³ or $(µg/m^3)^{-1}$) is the toxicity criterion defining the potency of a carcinogenic chemical when inhaled.

Non-Cancer Hazards

The equation used to calculate the Hazard Quotient (HQ) for non-cancer toxic effects from a VOC inhalation exposure is:

$HQ = EC_{nc} / (RfC*1000)$

Where:

EC_{nc} = exposure concentration for assessing hazard (µg/m³) defined above,

RfC = reference concentration, (mg/m³). An RfC for a chemical is derived from the threshold concentration at which no adverse non-carcinogenic health effects were observed in the critical study.

1000 = conversion factor-mg to µg

5.5.2 Soil Exposure Risk Characterization

Cancer Risk

Cancer risks from ingestion and dermal absorption of COPCs in soil were calculated using the following equation (USEPA, 1989):

$$CR = Intake \times SF$$

Where:

CR = Increased lifetime excess cancer risk;
Intake = Lifetime average daily dose, averaged over a lifetime of 70 years, in mg/kg-day;
SF = Slope factor, in $(mg/kg\text{-}day)^{-1}$.

Cancer risks from inhalation of VOCs or particulates released to ambient air from soil by the wind or mechanical disturbance were calculated using the following equation (USEPA, 2009):

$$CR = EC \times IUR$$

Where:

CR = Increased lifetime excess cancer risk;
EC = Chemical-specific exposure concentration, in µg/m³;
IUR = Inhalation unit risk, in unit of risk per µg/m³ or $(µg/m^3)^{-1}$.

Non-Cancer Hazard

Non-cancer hazards from ingestion and dermal absorption of COPCs in soil were calculated using the following equation (USEPA, 1989):

$$HQ = ADD / RfD \qquad \text{Eq. 14}$$

Where:

HQ = Hazard Quotient;

ADD = Average daily dose, in mg/kg-day;
RfD = Chronic inhalation reference dose, in mg/kg-day.

Non-cancer hazards from inhalation of VOCs or particulates released from soils by the wind or mechanical disturbance were calculated using the following equation (USEPA, 2009):

HQ = EC / (RfC x 1,000 µg/mg) Eq.15

Where:

HQ = Hazard Quotient
EC = Chemical-specific exposure concentration, in µg/m^3;
RfC = Inhalation reference concentration, in mg/m^3.

5.5.3 Exposure to Lead

The HHRA used the Leadspread 8 model to estimate a concentration in soil that would lead to an incremental increase in blood lead (PbB) of up to 1 microgram per deciliter (µg/dL), in people exposed to that soil.

Appendix G1 spreadsheet (DTSC PB8 [child]) evaluates a source-specific exposure to lead in soil assuming the following exposure routes: ingestion, dermal contact, and dust inhalation under residential land use scenarios. Appendix G2 spreadsheet calculates the concentration of lead in exterior soil and interior dust that will result in a 90th percentile estimate of blood lead equal to 1 ug/dl (PRG-90). Appendix G2 spreadsheet (Modified USEPA ALM [adult]) is a modified version of USEPA's Adult Lead Model (ALM) (USEPA 2009, 2016) which incorporates DTSC recommendations for evaluating industrial worker exposures to lead in soil. The Modified USEPA ALM calculates the 90th percentile probability that fetal blood lead will exceed the 1 µg/dL benchmark. Variable defaults used to calculate the PRG-90 and the probability that fetal blood lead will exceed the benchmark of 1 µg/dL are shown on Tables 10 and 11 (Appendix G1).

5.5.4 Risk Characterization Results

This section presents the results of the risk characterization which integrates the results of the toxicity and exposure assessments to estimate potential cancer risk (CR) and non-cancer hazard index (HI) associated with exposure to COPCs at the Site.

5.5.4.1 Vapor Intrusion

For vapor intrusion, Cal-EPA guidance (Cal-EPA 2014a and b) indicates that cumulative cancer risks between 1E-06 and 1E-04 fall within a risk management range where further evaluation, remediation and/or mitigation may be considered. A cancer risk greater than 1E-04 indicates that mitigation and/or remediation is needed. For residential exposure to vapors in indoor air, an estimated cancer risk of 1E-06 or higher is the Point of Departure where further investigation and/or mitigation must be considered.

Vapor intrusion risk was estimated for both hypothetical future on-site residents and for current and future commercial/industrial workers exposed to VOCs in indoor air using two methods to estimate the EPCs for COPCs in soil gas as described in Section 5.3.2.1. Total estimated cancer risks and non-cancer hazards for vapor intrusion risks are summarized in the table below.

Summary of Cancer Risks and Non-Cancer Hazards – Vapor Intrusion			
Receptor	**EPC Method**	**Cancer Risk[1]**	**Non-Cancer Hazard[2]**
Hypothetical Future On-Site Resident	Site-Wide 95%UCL	**3E-05**	**2.9E+00**
	Site-Wide Maximum Concentration	**3E-04**	**2.4E+01**
Current and Future Commercial/Industrial Worker	Site-Wide 95%UCL	4E-06	3.5E-01
	Site-Wide Maximum Concentration	**3E-05**	**2.9E+00**
Risk estimates that exceed the point of departure are shown in bold.			

1. Largest contributor to cancer risk is PCE.
2. Largest contributor to non-cancer hazard is TCE.

It is noted here that indoor air sampling was conducted to in Buildings 4, 6 and 10 to further evaluate risks associated with vapor intrusion. The results showed no unacceptable risk to current commercial/industrial receptors (Section 3.10.1).

All soil gas risk characterization results for selected receptors potentially exposed via indoor air inhalation are provided in Table 7.

For both the hypothetical on-Site future resident and the on-Site commercial/industrial risk the largest contributor to cancer risk is PCE. For both receptor groups the largest contributor to non-cancer hazard is TCE.

5.5.4.2 Exposure to Soil

Total estimated cancer risks and non-cancer hazards for direct contact with COPCs in soil are summarized below. For commercial/industrial workers exposed to COPCs in soil the DTSC target risk levels are a cancer risk of 1E-05 and a non-cancer HI of <1. For residents exposed to COPCs in soil the DTSC target risk levels are a cancer risk of 1E-06 and an HI of <1. Risks above target levels are bolded in the summary table. Note: Because the calculation of inhalation risk due to vapor intrusion is based on a modeled EPC with different exposure conditions, vapor intrusion risk was not summed with risk do to exposure to soil.

Summary of Cancer Risks and Non-Cancer Hazards – Exposure to Soil		
Receptor	**Cancer Risk[1]**	**Non-Cancer Hazard[2]**
Commercial Industrial Worker	1.5E-06	2.9E-01
Adult Resident	7.1E-07	3.6E-01
Child Resident	**8.3E-06**	9.8E-01
Risk estimates that exceed the point of departure are shown in bold.		

A detailed summary of cancer risks and non-cancer hazards is provided in Table 8.

5.5.4.3 Exposure to Lead

The DTSC lead risk assessment Spreadsheet 8 for residential exposures is included as Appendix G1. The PRG 90 for residential is 77 mg/kg and 318 for commercial. Site EPC for lead is 12.91 mg/kg. Based on the site EPC the 99th percentile blood lead for a child is 0.3 µg/dL, well below the 1 µg/dL benchmark. A DTSC-modified version of USEPA Adult Lead Model for Commercial/Industrial Exposures is included as Appendix G2. Appendix G2 calculates a 0% probability that fetal blood lead will exceed the target blood concentration, assuming lognormal distribution.

5.5.5 Site-specific Uncertainty Evaluation

Quantifying uncertainty is an essential element of the RA process. According to USEPA's Guidance on Risk Characterization for Risk Managers and Risk Assessors, the point estimates of risk that are generated in a deterministic RA such as that completed for the Site "do not fully convey the range of information considered and used in developing the assessment" (USEPA, 1992). All reasonable steps were taken to limit uncertainties in the RA. However, risk assessment is an inherently uncertain process due to its predictive nature and reliance on assumptions. In general, these uncertainties are driven by variability in:

- Chemical monitoring data and assumptions used in the fate and transport models with which concentrations at receptor locations are estimated;
- Receptor exposure assumptions; and
- The accuracy of toxicity values used to characterize risks and hazards.

Key uncertainties associated with the HHRA for this site are summarized below.

<u>Data Collection and Evaluation</u>

- It was conservatively assumed in this HHRA that soil, and soil gas concentrations do not attenuate over time. Natural attenuation processes such as biodegradation and

volatilization tend to decrease organic chemical concentrations in the subsurface over time. Also, an infinite mass of material was assumed present in the subsurface. In reality, mass would likely be depleted over the 30-year exposure period assumed for residents, further lowering exposure estimates.

- Use of maximum detected concentrations for COPCs in soil gas combined into one hypothetical sample as EPCs, compounded with the deterministic sampling strategy used at Site and other conservative assumptions regarding chemical concentrations, is likely to result in an overestimation of exposure and subsequent estimation of non-cancer hazards and cancer risks. These assumptions are associated with an overestimate of risks and hazards.

Fate and Transport Models

- Fate and Transport Models. The models that were used in this assessment have been developed or accepted by regulatory agencies. This generally means that these models overestimate actual exposures. For instance, the J&E model used to estimate vapor flux from soil gas is an "infinite source" model that assumes no loss of chemical mass over time. It is also a one-compartment model that assumes one direction for vapor chemical migration. The models used are designed to overestimate exposure and contribute to conservatism in the risk assessment.

- Selection of the appropriate depth of soil gas samples for evaluation of potential vapor intrusion risk is a source of uncertainty; use of data for shallow soil gas alone may ignore the contaminant mass available at greater depth, contributing to possible underestimates of risk. However, for this assessment, vertical soil gas profiling was conducted to 20 feet bgs and the highest concentration depth interval selected for risk characterization thereby reducing possible uncertainty.

- The evaluation of COPCs was based on analytical results collected by multiple consultants across several years, which is an uncertainty factor associated with the identification of COPCs. Other factors that contribute to the uncertainties associated with the evaluation of COPCs include sample collection methods, the selection of sample locations, adequate sample quantities, temporal variability of groundwater and soil vapor concentrations, laboratory analyses, and QA/QC measures.

Exposure Assessment

The exposure assessment assumed that concentrations of chemicals in soil would remain constant into the future. This assumption does not consider attenuation or potential changes in soil should pavement and building foundations be removed allowing for direct contact. Future land use EPCs are a source of uncertainty for the HHRA.

5.6 SUMMARY

Based on the results of this HHRA, Stantec makes the following conclusions:

Estimated Cancer Risk and Non-Cancer Hazards from Vapor Intrusion

- Use of either the 95% UCL or maximum soil gas concentrations for each COPC as EPCs, results in cancer risk and non-cancer hazard estimates requiring further evaluation or mitigation prior to use of the property for residential purposes.

- For current and future on-Site commercial indoor workers, no unacceptable vapor intrusion cancer risk or non-cancer hazards were identified using the 95% UCL Site-wide concentrations as EPCs.

- For current and future on-Site commercial indoor workers, use of the maximum concentrations of COPCs in soil gas as EPCs extrapolated across the entire Site results in modeled cancer risk above the point-of-departure (1E-06) but just above a risk of 1E-05 typically used for commercial/industrial properties. The estimated HI; however, is above the target HI of 1 indicating further evaluation is warranted.

  As described 3.10.1 within the Closure Report, to further evaluate the estimated potential risk at buildings nearest the highest soil gas concentrations, on December 10, 2014, Stantec collected indoor air samples from Buildings 4, 6, and, 10 where the highest soil gas concentrations were reported. Three ambient (outdoor) air samples were collected to the southeast of Building 4; to the west of Building 10; and, to the north of Building 10.

  Except for benzene which was detected at similar concentrations in all samples including ambient air, only one sample collected within Building 6 contained tetrachloroethene (PCE) at a concentration (2.3 µg/m^3) just above its commercial/industrial screening level (2.1 µg/m^3) which corresponds to an estimated cancer risk of 1.1E-6 [(concentration ÷ SL) × (1E-06)]. None of the other samples were reported with concentrations above commercial/industrial screening levels for 1,1-dichloroethene, tetrachloroethene, trichloroethene and vinyl chloride (not detected in soil gas samples). Based on the results obtained in 2014, there is no unacceptable potential risk to commercial/industrial workers occupying the sampled buildings.

Estimated Cancer Risks and Non-Cancer Hazards from Exposure to Soil

- Use of the site-wide 95%UCL as the EPC for each COPC in soil results in estimated cancer risks and non-cancer hazards below regulatory target levels for commercial use of the property. This suggests no need for further evaluation or mitigation for continued commercial use even without impervious soil cover.

- Use of the site-wide 95%UCL as the EPC for each COPC in soil results in estimated cancer risk above the regulatory target level for a future child resident. This suggests that further evaluation or mitigation should be conducted prior to property redevelopment for residential use. Alternately, deed restrictions could be instituted to limit future land use to commercial/industrial land use.

- Hexavalent chromium is the principal contributor to estimated cancer risks for both residential and commercial/industrial receptors from direct contact with soil.

6.0 UPDATED CONCEPTUAL SITE MODEL (CSM)

The purpose of the CSM is to provide a conceptual understanding of the physical, chemical and biological processes that control the transport, migration and potential impacts of COCs in the various media (e.g., soil, groundwater, surface water, soil vapor, ambient air, etc.) to human and/or ecological. The factors and elements that influence the CSM include:

- Site history and use
- Future Site usage
- Adjacent property usage
- Topography
- Geology
- Hydrogeology
- Climatology
- Potential COCs
- Distribution and extent of COCs in surface and subsurface media
- Exposure pathways
- Receptors
- Potential for Exposure

The following subsections describe the elements of the CSM.

6.1 SITE HISTORY AND USE

Prior to operations by PRC and its predecessors (beginning in the mid-1940s), the north portion of the Site was occupied by a winery and subsequently an aluminum window and door fabricator. The south portion of the Site was occupied by a lumber yard and soft drink bottling warehouse. Development of the facility by PRC began in approximately 1946 to 1947 in Building 1 where metal products, gaskets, and sealants were manufactured for use in the aerospace industry utilizing lead dioxide curing technology (non-aqueous). Dichromate technology (involving polysulfide resins and aqueous dichromate curing agent) was introduced in the 1950s. Manufacturing activities included lead curing compounds (lead dioxide) and storage of chromic acid (Cr[VI]). The facility expanded to 15 buildings to support storage of automotive coatings, repackaging of aerospace adhesives, coatings, and sealants.

The manufacture of aerospace sealants was terminated in the late 1990s and plastic injection molding of aerospace and electronic packaging was terminated in 2006. PRC's activities on the Site were terminated in late 2008. The Site is currently used for the storage and calibration of video and sound equipment used in the entertainment business.

Additional history information is provided in Section 2.0 and is not presented here for brevity.

6.2 FUTURE SITE USAGE

The Site is zoned for commercial/industrial use. There are no plans to change land use. PRC plans to file a deed notice that will limit site use to commercial/industrial land use.

6.3 ADJACENT SITE USAGE

Properties adjacent to the Site are generally occupied by commercial/industrial to the north and west and mixed residential to the east and south.

The Site is bounded on the north by Milford Street followed by:

- Public Storage, formerly occupied by Collision Auto Salvage (5500 San Fernando Road)
- Fabric Flameproofing Company (835 Milford Street)
- Glendale Small Animal Hospital (831 Milford Street)
- Vacant (former plating and metal working) [823 Milford Street]
- Prime/Solid Wood Closets (Former plating and metal working) [815 Milford Street]
- Auto Collision (811 Milford Street)
- Notron Manufacturing (801 Milford Street)
- Pinnacle Technology (500 State Street)
- Word of Life Church (747 Milford Street)
- International Desserts (743 Milford Street)
- Multifamily apartments and single family residential housing are located northeast of the Site along Concord Street

The Site is bounded on the west by San Fernando Road, railroad tracks followed by commercial/industrial properties.

The Site is bounded on the south by:

- Sofa Interiors (5406 San Fernando Road)
- Advanced LED (5404 San Fernando Road)
- Milla Party Rentals (773 W. California Avenue)

- Elegant Body Shop (769 W. California Avenue)
- Buchak Generator and Starter (765 West California Avenue)
- MEJ Auto Body and Repair (774 West California, Avenue)
- Various small commercial/light industrial operations
- Multi- and single-family housing

The Site is bounded on the east by multi- and single family residences.

6.4 TOPOGRAPHY

The Site topography is relatively flat with an average elevation of approximately 470 feet amsl. Facility drainage is primarily to the west towards San Fernando Road (SECOR, 2006).

Regional site topography slopes generally southward from the San Fernando Valley to the Los Angeles Basin. In the Site vicinity, the topography is to the south and west toward the Los Angeles River.

6.5 GEOLOGY

The PRC-DeSoto facility and surrounding vicinity are located near the southeastern edge of the Los Angeles River Narrows just south of the mouth of the San Fernando Basin. Published geologic maps show that Quaternary Age non-marine alluvial deposits comprised primarily of sands and gravelly sands, with occasional silts and clay, underlie the Site and surrounding vicinity.

The north-to-south trending channel of the Los Angeles River is located approximately 1,500 feet west of the site. No active seismic faults have been mapped within a one-half mile radius of the subject property.

Sedimentation was influenced by the historic migration and meandering of the Lost Angeles River southward to the Los Angeles Basin. The Narrows is considered a high energy hydrologic and hydrogeologic environment. As a result, sediments are generally coarse grained and exhibit high conductivity to fluid flow. Geologic stratigraphy is generally diverse and heterogeneous as a result of the complex meandering and the cyclic seasonal erosion and sedimentation processes that characterized this region.

Subsurface stratigraphic information obtained from subsurface investigations show that underlying sediments consist primarily of sands (silty sands to gravelly sands) with occasional silt and clay interbeds to the maximum depth explored (approximately 85 feet bgs). Figures 9 through 15 show geologic cross sections based on groundwater monitoring well boring logs. Cross sections A-A' through C-C' show east to west cross sections through the injection well lines on the north and south of Building 1. Cross sections D-D' to F-F' shows stratigraphy through offsite upgradient and

cross-gradient wells. Based on the cross sections it is evident that subsurface stratigraphy consists predominantly of coarse-grained sediments with occasional silt and clayey silt interbeds that often characterize cross-bedded paleochannels.

Encountered soils are generally characterized as dense to very dense in consistency and dry to slightly moist within the vadose zone (SECOR, 2004).

6.6 HYDROGEOLOGY

The Site is located in the Los Angeles River narrows. Surface and subsurface water from the San Fernando basin drain through these narrows. The Site is located in the southeast portion of the Bull Canyon Hydrologic Subarea (405.21) of the San Fernando Hydrologic Area (405.20) of the Los Angeles-San Gabriel Hydrologic Unit (405.00). The RWQCB has created these hydrologic units for management based on hydrogeologic boundaries.

Typically, groundwater is encountered at depths of approximately 45 to 60 feet bgs at the Site. Depth to decreases with proximity to the Los Angeles River.

Regional groundwater flow in the Glendale area is influenced by the Los Angeles River and migrates in a south southeasterly direction following the Los Angeles River drainage system. Groundwater in the area of the Site is unconfined and migrates at estimated velocities of 20 to 200 feet per year. Locally, groundwater is influenced by a groundwater mound north of the Site along Commercial Street (MW-5 and MW-6). Figure 3 shows Site groundwater contours as interpreted from well soundings in the first quarter of 2017. Groundwater elevations are typically six to seven feet higher in upgradient well MW-5 and MW-6. The source of the mound is unknown.

The Site is located in the northern portion of the Glendale South Operable Unit (GSOU) of the San Fernando Valley Ground Water Superfund Site. The Site is situated on the eastern edge of a regional groundwater plume consisting of predominantly of PCE, TCE, 1,4 Dioxane, Cr, Cr(VI), and nickel.

Groundwater pumping to control migration of contaminants through the Glendale area was initiated in 2000 from containment extraction wells associated with the GNOU and GSOU Interim Remedies. The location of extraction wells with respect to the Site is described below.

- GNOU Extraction Wells—Four extraction wells, GN-1 to GN-4, were installed along Grandview Avenue west of San Fernando Road approximately 0.8 miles northwest of the Site. The purpose of these wells is to prevent contaminants (primarily VOCs) from migrating from the Burbank and GNOU into the GSOU. Full capture of contaminant migration has not been achieved. In recent years, pumping has been curtailed due to increasing Cr and Cr(VI) concentrations in GN-3.

- GSOU Extraction Wells—Four extraction wells, GS-1 to GS-4, were initially installed along Goodwin Avenue west of San Fernando Road approximately 0.9 miles south of the Site.

More recently, a fifth extraction well, GS-5, was constructed, to improve capture in the GSOU.

The purpose of these wells is to reduce mass and limit migration of contaminants through the Los Angeles narrows. Recent remedy enhancements, that include chromium treatment in the GNOU, an additional extraction well in the GSOU (GS-5), and increased pumping will serve to increase capture of the regional plume and reduce the impact of regional sources on groundwater below the Site.

6.7 CLIMATOLOGY

The climate of the Glendale area is characterized as Mediterranean with an annual average rainfall of approximately 17 inches. Most of the precipitation falls during the winter months. Spring and early summer are generally characterized by morning fog with no measurable precipitation. The average yearly temperature ranges from 56 degrees Fahrenheit (°F) in January to 76°F in August.

Prevailing winds through the spring, summer, and early autumn are from the west. During the winter months, prevailing winds are from the northeast. Average wind speeds are generally low. However, warm northeasterly winds (known as "Santa Ana winds") from the interior may reach average speeds of 35 to 50 miles per hour.

6.8 EXPOSURE PATHWAYS AND COPCS

As described in Section 3.0, extensive investigations were performed at the Site to evaluate the location, extent, and distribution of potential COPCs in subsurface media. Remedial actions were conducted to reduce potential health risks to acceptable levels. Potential exposure pathways identified for COPCs include ingestion, dermal contact, and inhalation (Figure 8). An evaluation of COPCs and potential exposure pathways was presented in the HHRA in Section 5. The following subsections summarize the findings of the HHRA.

6.8.1 Soil

The primary COPCs identified in the RAP for soil were Cr, Cr(VI), 1,4-Dioxane, PCE and TCE. Critical pathways of exposure included, dermal contact and ingestion. Post remediation soil sampling results for Cr, Cr(VI), 1,4-Dioxane, PCE and TCE are presented in Table 9 with the 95 percent UCL for each of these COPCs presented in Table 1. Active remediation was conducted for VOCs by soil vapor extraction and excavation, and for Cr(VI) by excavation and insitu reduction. Cr(VI) was the primary driver for remedial actions. The attached Figures 16 shows the distribution of Cr and Cr(VI) in confirmation samples in the Cr(VI) source area of Building 1, while Figures 17 through 19 show the pre- and post-remediation concentrations of Cr and Cr(VI) on cross sections in the source area. Although these were the primary drivers for Site investigation and remediation, the Site-wide HHRA considered all potential COPCs based on laboratory detections. The results of the HHRA are summarized below.

- Use of the site-wide 95%UCL as the EPC for each COPC in soil results in estimated cancer risks and non-cancer hazards below regulatory target levels for commercial use of the property. This suggests no need for further evaluation or mitigation for continued commercial use even without impervious soil cover.

- Use of the site-wide 95%UCL as the EPC for each COPC in soil results in estimated cancer risk above the regulatory target level for a future child resident. This suggests that further evaluation or mitigation should be conducted prior to property redevelopment for residential use. Alternately, proprietary limit in the form of deed restrictions could be instituted to limit future land use to commercial/industrial land use.

- Hexavalent chromium is the principal contributor to estimated cancer risks for both residential and commercial/industrial receptors direct contact with soil.

6.8.2 Soil Vapor

The primary drivers for vapor intrusion were found to be PCE and TCE. On-Site indoor air sampling and off-Site crawl space sampling show no unacceptable excess risk to the current commercial/industrial user or the off-Site resident. However, additional investigations and mitigation may be required for the future Site user as summarized in the HHRA findings below.

- Use of either the 95% UCL or maximum soil gas concentrations for each COPC as EPCs, results in cancer risk and non-cancer hazard estimates requiring further evaluation or mitigation prior to use of the property for residential purposes.

- For current and future on-Site commercial indoor workers, no unacceptable vapor intrusion cancer risk or non-cancer hazards were identified using the 95% UCL Site-wide concentrations as EPCs.

- For current and future on-Site commercial indoor workers, use of the maximum concentrations of COPCs in soil gas as EPCs extrapolated across the entire Site results in modeled cancer risk above the point-of-departure (1E-06) but at a risk of 1E-05 typically used for commercial/industrial properties. The estimated HI; however, is above the target HI of 1.

  As described 3.10.1 within the Closure Report, to further evaluate the estimated potential risk at buildings nearest the highest soil gas concentrations, on December 10, 2014, Stantec collected indoor air samples from Buildings 4, 6, and, 10 where the highest soil gas concentrations were reported. Three ambient (outdoor) air samples were collected to the southeast of Building 4; to the west of Building 10; and, to the north of Building 10.

  Except for benzene which was detected at similar concentrations in all samples including ambient air, only one sample collected within Building 6 contained tetrachloroethene (PCE) at a concentration (2.3 µg/m^3) just above its commercial/industrial screening level

(2.1 µg/m^3) which corresponds to an estimated cancer risk of 1.1E-6 [(concentration ÷ SL) × (1E-06)]. None of the other samples were reported with concentrations above commercial/industrial screening levels for 1,1-dichloroethene, tetrachloroethene, trichloroethene and vinyl chloride (not detected in soil gas samples). Based on the results obtained in 2014, there is no unacceptable potential risk to commercial/industrial workers occupying the sampled buildings.

6.8.3 Groundwater

COPCs identified in the RAP for groundwater included Cr, Cr(VI), 1,4-Dioxane, PCE and TCE. Remedial actions have resulted in a reduction in the concentrations of each COPC. The reported Cr and CrVI concentrations are generally below MCLs or below the concentrations reported in upgradient monitoring wells. Post-remediation monitoring for the past seven years has shown no appreciable rebound (Section 4.0). Trend analysis also shows that 1,4-Dioxane, PCE and TCE concentrations are stable, decreasing or are below MCLs. Although not a COC, arsenic concentrations, which temporarily increased as a result of in-situ chromium reduction, have returned to concentrations below the MCL.

VOC concentrations on-Site are sporadic, very low, and only slightly over the MCLs in scattered wells. The reported concentrations are below those reported in regional groundwater monitoring wells (Figure 20).

Groundwater below the Site is not extracted for drinking water. Therefore, the exposure pathway from residual concentrations, whether from the Site or contributed by the regional plume, is incomplete. This potential exposure resulting from future site use will be controlled administratively by recorded deed notice.

7.0 CLOSURE

Site Investigations coupled with post-remediation confirmation soil sampling, on- and off-Site vapor intrusion studies, groundwater monitoring, and HHRA have demonstrated that remedial goals have been largely achieved and that no adverse excess human health risks exist for current on-Site and off-Site receptors, based on current property usage and documented residual COPC concentrations in environmental media. To assure that potential future receptors are not adversely exposed to COPCs 1) a deed notification will be recorded for the property that will restrict property usage to commercial/industrial use until such time that investigation/mitigation demonstrate that potential health risks have been reduced to acceptable levels , 2) require the preservation of the GCL cap over residual Cr(VI) impacted soil buried six feet bgs on the east side of the former Building 1 footprint, and 3) restrict groundwater extraction at the Site for drinking water purposes without adequate treatment and permitting by the RWQCB. With these conditions, potential excess health risks to future receptors will be mitigated to insignificant levels.

In consideration of the findings of site investigations, post remediation sampling and monitoring, human health risk evaluations, and the planned filing of a deed notification, remedial actions are complete and the Site qualifies for a NFA Status.

8.0 CERTIFICATION STATEMENT

I Barry Gillespie certify under penalty of law that this document and all attachments were prepared by me, or under my direction or supervision, in accordance with a system designed to assure that qualified personnel properly gather and evaluate the information submitted. Based on my inquiry of the person or persons who manage the system, or those directly responsible for gathering the information, the information submitted is, to the best of my knowledge and belief, true, accurate and complete. I am aware that there are significant penalties for submitting false information, including the possibility of fine and imprisonment for knowing violation.

Executed on the 10/12/17

BG Gillespie
(Signature)

Vice President PPG
(Title)

9.0 REFERENCES

ABB Environmental Services, 1990, *Report of Soil Boring Investigation Products Research and Chemical Corporation, 5430 San Fernando Road, Glendale, California,* October 25.

Bradford, G.R., A.C. Chang, A.L Page, D. Baktar, J.A. Frampton, and H. Wright; 1996; *Background Concentrations of Trace and Major Elements in California Soils*, March 1996, Kearney Foundation of Soil Science, University of California Riverside.

Bosnan, Chernoff and Oudiz, 2008, *Determination of a Southern California Regional Background Arsenic Concentration in Soil,* California Department of Toxic Substance Control (DTSC), March.

Cal-EPA 1997. California Environmental Protection Agency (Cal-EPA). 1997. Selecting Inorganic Constituents as Chemicals of Potential Concern at Risk Assessments at Hazardous Waste Sites and Permitted Facilities. Department of Toxics Substances Control (DTSC), Human and Ecological Risk Division, February.

CalEPA 2009. Public Health Goal for Lead in Drinking Water. Pesticide and Environmental Toxicology Branch Office of Environmental Health Hazard Assessment. January.

Cal-EPA 2011a. Final Guidance for the Evaluation & Mitigation of Subsurface Vapor Intrusion to Indoor Air. DTSC. October.

CalEPA 2011b. User's Guide to LeadSpread8 and Recommendations for Evaluation of Lead Exposures in Adults. DTSC, HERO September.

Cal-EPA 2011. Guidance for the Evaluation and Mitigation of Subsurface Vapor Intrusion to Indoor Air (Vapor Intrusion Guidance). California Department of Toxic Substance Control. October.

Cal-EPA 2013. Preliminary Endangerment Assessment Guidance Manual, (A guidance manual for evaluating hazardous substance release sites.) Department of Toxic Substances Control, January 1994, (Interim Final - Revised October 2013).

Cal-EPA 2014a Vapor Intrusion Guidance Documents, Screening-Level Model for Soil Gas Contamination Updated (December 2014)

CalEPA 2014b DTSC-modified Johnson and Ettinger Soil Gas Screening model. https://www.dtsc.ca.gov/.../HERO_Soil-Gas_Screening_Model_March2014.xlsm

Cal-EPA 2014c. Human Health Risk Assessment (HHRA) Note Number 1. Recommended DTSC Default Exposure Factors for Use in Risk Assessment at California Hazardous Waste Sites and Permitted Facilities Human and Ecological Risk Office (HERO), September 30.

Cal-EPA 2016. San Francisco Bay Regional Water Quality Control Board: Input Parameters Tier 1 Environmental Screening Levels (Feb 2016 (rev. 3)). Available at: www.waterboards.ca.gov/./ESL/ESL%20Workbook_ESLs_Interim%20Final_22Feb16_Rev3.xls

Cal-EPA 2017. Human Health Risk Assessment (HHRA) Note Number 3 DTSC-modified Screening Levels (DTSC-SLs). Human and Ecological Risk Office (HERO), June 2017 – Interim Update.

Cal-EPA 2017. Human Health Risk Assessment Note 3-DTSC-Modified Screening Levels. California Department of Toxic Substance Control, Human and Ecological Risk Office. June.

California Regional Water Quality Control Board (CRWQCB), Los Angeles Regions (4), 1994, *Basin Plan for the Coastal Watersheds of Los Angeles and Ventura Counties, Updated* June 13.

CRWQCB, Los Angeles Regions (4), 1996, *Interim Site Assessment and Cleanup Guidebook,* May

Clayton Environmental (CE), 1988, *Underground Storage Tank Compliance Program Report Investigation, Products Research and Chemical Corporation, 5430 San Fernando Road, Glendale, California*, July 20.

Combustion Engineering Environmental (CEE), 1989, *Subsurface Soil Investigation Undertaken for Products Research and Chemical Corporation, Glendale, California,* October 11.

Department of Toxic Substance Control (DTSC), 2017, Human Health Risk Assessment Note 3 – Modified Screening Levels, June.

Environmental Protection Agency (EPA), 2017, Regional Screening Levels -Generic Tables, June.

Hekimian & Associates, Inc. (Hekimian), 1990, Underground Tank Closure at Product Research & Chemical Corporation, 5426 San Fernando Road, Glendale, CA 91203, October 9

Radian, 1993, *Results of the Subsurface Soils Investigation of the Courtaulds Aerospace Inc., Facilities at 823 West Milford Street and 5430 San Fernando Road, Glendale, California,* 8 January.

SECOR, 1993a, *Report of Subsurface Investigation: Soil Gas and Groundwater, Courtaulds Aerospace Facility, Glendale, California*, January 7.

SECOR, 1993b, *Work Plan for Vapor Extraction Remedial Program, Courtaulds Aerospace, 5430 San Fernando Road, Glendale, California,* June 15.

SECOR, 1993c, *Report of Groundwater Investigation: Monitoring Wells MW-5 and MW-6, Courtaulds Aerospace Facility, Glendale, California,*

SECOR, 1994, *Results of Vapor Extraction Pilot Test*, *Courtaulds Aerospace, 5430 San Fernando Road, Glendale, California,* February 18

SECOR, 1995, *Report of Subsurface Investigation: Volatile Organic Compounds, MW-7 and MW-8, Courtaulds Aerospace Facility, Glendale, California*

SECOR, 1996a, *Report of Remedial Feasibility Testing: In-Situ Treatment of Soil and Groundwater Impacted by Hexavalent Chromium, Courtaulds Aerospace Facility, Glendale, California,* July 30

SECOR, 1996b, *Remedial Action Plan for Soil and Groundwater Impacted by Hexavalent Chromium, Courtaulds Aerospace, Inc., 5430 San Fernando Road, Glendale, California,* August 14

SECOR, 1997, *Closure Plan for In-Situ Treatment of Soil and Groundwater Impacted by Hexavalent Chromium, Courtaulds Aerospace, Inc., Glendale, California,* May 30

SECOR, 2004*, Soil Investigation, Baseline Groundwater Monitoring Event, and Supplemental Remedial Action Plan*, March 8

SECOR, 2008a, Soil Vapor Survey Report, PRC–DeSoto International, Inc., 5430 San Fernando Road, Glendale, January 2

Stantec, 2008b, *Remedial Action Plan, PRC-DeSoto International, Inc. Facility, 5430 San Fernando Road, Glendale, California*, January 4

Stantec, 2008c, *Remedial Action Plan Addendum No. 1, PRC-DeSoto International, Inc., 5430 San Fernando Road, Glendale, California*, October 16

Stantec, 2009a, *UST, Stormwater Vault, and Clarifier Removal Report*, *PRC-DeSoto International, Inc., 5430 San Fernando Road, Glendale, California*, December 10

Stantec, 2009b, Remedial Action Plan Addendum No. 2, *PRC-DeSoto International, Inc., 5430 San Fernando Road, Glendale, California*, March 20

Stantec, 2010a, Remedial Action Plan Addendum No. 3, *PRC-DeSoto International, Inc., 5430 San Fernando Road, Glendale, California*, February 5

Stantec, 2010b, Remedial Action Plan Addendum No. 4, *PRC-DeSoto International, Inc., 5430 San Fernando Road, Glendale, California*, November 19

Stantec, 2011, *Work Plan for Confirmation Soil Borings, Building 1 Vadose Zone Chromium Treatment Area*, Stantec, November 6

Stantec, 2012, Remedial Action Plan Addendum No. 5, *PRC-DeSoto International, Inc., 5430 San Fernando Road, Glendale, California*, January 11

Stantec, 2013, *Chromium Remediation Confirmation Sampling and RAP Addendum No. 5 Investigation Report, Glendale, California,* February 20.

Stantec, 2015a*, Supplemental Soil Vapor Survey and Indoor Air Sampling Report, Glendale, California,* February 20.

Stantec, 2015b*, Revised Supplemental Soil Vapor Survey and Indoor Air Sampling Report, Glendale, California,* October 16.

Stantec, 2016*, Off-site Soil Vapor Survey, Glendale, California,* May 26.

Stantec, 2017*, Final Off-Site Crawl Space Air Sampling Report, 343-1/2 Concord Street and 749/749-12 West California Avenue, Glendale, California,* February 16.

Stone, 1989a, *Report on Phase II Environmental Assessment of Property Located at 5428-5454 San Fernando Road, Glendale, California,* September 20.

Stone, 1989b, *Report on Supplemental Phase II Environmental Assessment of Property Located at 5428-5454 San Fernando Road, Glendale, California,* October 18.

USEPA 1989. USEPA. 1989. Risk Assessment Guidance for Superfund (RAGS): Volume I Human Health Evaluation Manual (Part A). EPA/540/1 89/002. December.

USEPA. 2004. User's Guide for the Johnson and Ettinger Model for Subsurface Vapor Intrusion into Buildings (Revised). June.

USEPA 2009. Risk Assessment Guidance for Superfund Volume I Human Health Evaluation Manual (Part F, Supplemental Guidance for Inhalation Risk Assessment. United States Environmental Protection Agency, EPA-540-R-070-002. January 2009.

USEPA 2014. Human Health Evaluation Manual, Supplemental Guidance: Update of Standard Default Exposure Factors. OSWER 9200.1-120.

USEPA 2016. Regional Screening Levels (RSLs)-User's Guide (June 2017) available at: https://www.epa.gov/risk/regional-screening-levels-rsls-users-guide-june-2017

TABLES

TABLES

TABLE 1
Statistical Summary for Soil Data Collected 0-10 feet bgs and Screening Levels
5430 San Fernando Road, Glendale, California
Former PRC-DeSoto International Inc.,

Variable	Units	Detection Frequency	% Detects	USEPA RSL - Comm/Industrial - Soil		USEPA RSL - Residential - Soil		DTSC - Comm/Industrial - Soil		DTSC - Residential - Soil		Detects Only				EPC	Constituent of Potential Concern (COPC); Yes or No
				Cancer	Non-Cancer	Cancer	Non-Cancer	Cancer	Non-Cancer	Cancer	Non-Cancer	Minimum	Maximum	Mean	Median		
Inorganics																	
Antimony	mg/kg	32/184	17.4%	--	4.70E+02	--	3.10E+01	--	--	--	--	1.1	20	2.375	1.7	2.584	Yes
Arsenic	mg/kg	146/184	79.3%	3.00E+00	4.79E+02	6.77E-01	3.49E+01	3.58E-01	4.25E+00	1.05E-01	3.98E-01	1.2	9.2	3.605	3.45	--	No; based on background
Barium	mg/kg	183/184	99.5%	--	2.20E+05	--	1.50E+04	--	--	--	--	24	2200	115.3	85	185.3	Yes
Beryllium and compounds	mg/kg	89/184	48.4%	1.59E+03	1.56E+02	6.95E+03	2.29E+03	6.95E+03	2.07E+02	1.59E+03	1.52E+01	0.2	0.84	0.451	0.46	0.424	Yes
Cadmium (Soil)	mg/kg	28/184	15.2%	9.26E+03	9.82E+02	2.12E+03	7.11E+01	3.97E+03	7.27E+00	9.09E+02	5.23E+00	0.2	4.7	0.459	0.24	0.41	Yes
Chromium(Total)	mg/kg	344/348	98.9%	--	1.75E+06	--	1.17E+05	--	1.70E+05	--	3.63E+04	2.7	1200	22.88	12	40.13	Yes
Chromium VI	mg/kg	102/304	33.6%	6.30E+00	--	3.00E-01	--	--	--	--	--	0.03	9.3	1.136	0.66	0.717	Yes
Cobalt	mg/kg	182/184	98.9%	--	3.50E+02	--	2.30E+01	--	--	--	--	1.7	14	5.57	5.5	5.819	Yes
Copper	mg/kg	183/184	99.5%	--	4.70E+04	--	3.10E+03	--	--	--	--	2.9	150	15.46	11	22.16	Yes
Lead	mg/kg	160/184	87.0%	--	8.00E+02	--	4.00E+02	--	--	--	--	0.5	140	8.373	3.95	12.91	Yes
Mercury	mg/kg	180/184	97.8%	--	4.62E+01	--	1.10E+01	--	4.50E+00	--	1.01E+00	0.018	0.59	0.0786	0.07	0.083	Yes
Molybdenum	mg/kg	77/184	41.8%	--	5.80E+03	--	3.90E+02	--	--	--	--	0.45	2.2	1.188	1.2	1.234	Yes
Nickel Soluble Salts	mg/kg	182/184	98.9%	6.41E+04	2.24E+04	1.47E+04	1.55E+03	6.42E+04	3.08E+03	1.47E+04	4.87E+02	1.8	25	6.971	6.75	8.075	Yes
Selenium	mg/kg	6/184	3.3%	--	5.80E+03	--	3.90E+02	--	--	--	--	1.1	9.7	3.483	1.35	9.7	No
Silver	mg/kg	10/180	5.6%	--	5.84E+03	--	3.91E+02	--	1.45E+03	--	2.27E+02	1	1.4	1.16	1.15	0.999	Yes
Thallium	mg/kg	19/184	10.3%	--	1.20E+01	--	7.80E-01	--	--	--	--	0.79	20	3.008	1.4	2.734	Yes
Vanadium and Compounds	mg/kg	183/184	99.5%	--	5.83E+03	--	3.93E+02	--	1.04E+03	--	1.86E+02	11	62	36.94	35	38.24	Yes
Zinc and Compounds	mg/kg	184/184	100.0%	--	3.50E+05	--	2.30E+04	--	--	--	--	1.9	190	47.54	47	56.18	Yes
Volatile Organic Compounds																	
1,2-DCA	mg/kg	1/223	0.4%	1.57E+01	2.34E+05	3.60E+00	1.56E+04	1.57E+01	7.17E+03	3.60E+00	1.58E+03	1.9	1.9	1.9	1.9	1	No
Naphthalene	mg/kg	1/188	0.5%	1.70E+01	--	3.80E+00	--	--	--	--	--	1	1	1	1	1	No
Benzene	mg/kg	3/223	1.3%	5.15E+00	4.28E+02	1.17E+00	8.26E+01	1.45E+00	4.67E+03	3.31E-01	1.08E+01	1.7	2	1.9	2	3	No
Ethylbenzene	mg/kg	3/223	1.3%	2.50E+01	--	5.80E+00	--	--	--	--	--	1.4	2.1	1.633	1.4	3	No
Xylenes	mg/kg	3/223	1.3%	--	2.50E+03	--	5.80E+02	--	--	--	--	3	11	7.967	9.9	3	No
Chlorobenzene	mg/kg	5/223	2.2%	--	1.30E+03	--	2.80E+02	--	--	--	--	2.9	15	6.5	4.3	5	No
Toluene	mg/kg	12/237	5.1%	--	4.72E+04	--	4.90E+03	--	5.38E+03	--	1.12E+03	0.0004	0.002	0.00133	0.00125	0.000662	Yes
Tetrachloroethylene	mg/kg	60/237	25.3%	1.05E+02	3.93E+02	2.38E+01	8.19E+01	2.67E+00	3.47E+02	5.92E-01	7.33E+01	0.00042	0.075	0.00644	0.002	0.001547	Yes
Trichloroethylene	mg/kg	28/223	11.8%	6.00E+00	--	9.40E-01	--	--	--	--	--	0.00041	0.04	0.003939	0.00103	0.001924	Yes
Methylene Chloride	mg/kg	13/223	5.8%	1.02E+03	3.18E+03	5.71E+01	3.51E+02	2.44E+01	2.50E+03	1.87E+00	3.12E+02	0.004	0.079	0.01862	0.009	0.01139	Yes
Trichloroethane, 1,1,1-	mg/kg	13/237	5.5%	--	3.60E+04	--	8.24E+03	--	7.29E+03	--	1.72E+03	0.00066	0.036	0.01172	0.006	0.001784	Yes
Methyl Ethyl Ketone (2-Butanone)	mg/kg	15/15	100.0%	--	1.90E+05	--	2.70E+04	--	--	--	--	0.000052	0.01	0.009337	0.01	0.01223	Yes
Petroleum Hydrocarbons (2)																	
TPH Diesel	mg/kg	20/181	11.0%	--	--	--	--	--	*1.08E+03*	--	*2.26E+02*	4.3	240	43.69	12.35	16.32	Yes
TPH Motor Oil	mg/kg	44/181	24.3%	--	--	--	--	--	*1.40E+05*	--	*1.07E+04*	3.5	680	67.28	26.2	12.56	Yes
Total Petroleum Hydrocarbons	mg/kg	6/35	17.1%	--	--	--	--	--	--	--	--	37	1860	387.5	125	64.94	No

Notes
1. Screening levels provided inorganics and VOCs are from DTSC June 2017 Appendix A or USEPA RSL June 2017
2. Total Petroleum Hydrocarbons evaluated as individual ranges; TPH-G, TPH-D, and TPH-O. Screening levels presented are the San Francisco Bay Regional Water Quality Control Board - Environmental Screening Levels (Feb. 2016).

TABLE 2
Soil Gas Dataset-All Depths.
Former PRC-DeSoto International Inc.
5430 San Fernando Road, Glendale, California

SAMPLE ID	1,1,1-Trichloroethane	1,1,2-Trichlorotrifluoroethane	1,1-Dichloroethane	1,1-Dichloroethene	1,2,4-Trimethylbenzene	1,2-Dibromoethane (EDB)	2-Butanone	Benzene	Chloroform	cis-1,2-Dichloroethene	Ethylbenzene	m,p-Xylene	o-Xylene	Tetrachloroethene	Toluene	Trichloroethene	Trichlorofluoromethane
Commercial / Industrial Land Use CHHSLs	2,790	NA	NA	NA	NA	NA	NA	0.122	NA	44.4	NA	1,774	879	0.603	378	1.77	NA
Residential Land Use CHHSls	991	NA	NA	NA	NA	NA	NA	0.036	NA	15.9	NA	636	315	0.18	135	0.528	NA
B2UST-1-5'	0.20	<0.015	<0.0080	<0.0080	<0.010	<0.015	<0.025	0.027	<0.010	<0.0080	<0.0090	0.024	<0.0090	0.28	0.026	<0.010	<0.011
B2UST-2-5'	0.90	0.027	<0.0080	0.085	0.034	<0.015	0.028	0.018	0.012	<0.0080	0.051	0.25	0.066	0.70	0.26	0.50	<0.011
B2UST-2-10'	0.92	0.021	<0.0080	0.20	0.038	<0.015	0.030	0.022	<0.010	<0.0080	0.055	0.27	0.072	0.87	0.31	0.72	0.016
B2UST-3-5'	1.0	<0.015	<0.0080	0.23	0.044	<0.015	<0.025	0.019	0.028	<0.0080	0.063	0.28	0.079	0.86	0.35	0.86	0.023
B2UST-3-10'	1.4	0.037	<0.0080	0.53	0.043	<0.015	<0.025	0.018	0.046	<0.0080	0.055	0.26	0.070	1.4	0.29	1.4	0.027
B2UST-3-10' Duplicate	1.5	<0.015	<0.0080	0.56	0.044	<0.015	<0.025	0.018	0.045	<0.0080	0.052	0.26	0.069	1.5	0.28	1.4	0.028
B2UST-4-5'	1.1	0.033	<0.0080	0.17	0.038	<0.015	<0.025	0.018	0.025	<0.0080	0.053	0.26	0.069	1.2	0.30	1.2	<0.011
B2UST-4-10'	1.1	<0.015	<0.0080	0.36	0.054	<0.015	<0.025	0.016	<0.010	<0.0080	0.062	0.32	0.085	1.6	0.33	1.6	0.038
B2UST-5-5'	0.39	0.031	<0.0080	0.41	0.034	<0.015	<0.025	0.035	0.034	<0.0080	0.055	0.24	0.069	0.40	0.24	0.95	0.030
B2UST-5-10'	0.63	0.061	0.019	0.79	0.028	<0.015	<0.025	0.036	0.060	<0.0080	0.058	0.27	0.073	0.72	0.32	1.5	0.053
B2UST-6-5'	1.1	0.048	0.034	0.66	0.022	<0.015	<0.025	0.016	0.062	<0.0080	0.038	0.18	0.050	0.99	0.21	1.9	0.049
B2UST-6-10'	1.0	0.056	0.029	0.83	0.024	<0.015	<0.025	0.013	0.067	<0.0080	0.036	0.17	0.051	1.2	0.17	2.1	0.050
B2UST-7-5'	0.34	<0.030	<0.016	<0.016	<0.020	<0.030	<0.050	<0.012	<0.020	<0.016	<0.018	<0.018	<0.018	0.18	<0.014	0.14	<0.022
B2UST-7-10'	0.81	<0.015	<0.0080	0.043	<0.010	<0.015	<0.025	<0.0060	<0.010	<0.0080	<0.0090	0.027	<0.0090	0.78	0.038	0.42	<0.011
B7UST-1-5'	6.4	<0.038	0.18	0.036	0.084	<0.038	0.065	0.093	<0.025	<0.020	0.11	0.46	0.14	2.6	0.68	0.094	ND
B7UST-1-10'	4.4	<0.038	<0.020	0.13	0.087	<0.038	<0.025	0.061	<0.025	<0.020	0.11	0.49	0.14	4.2	0.69	0.051	<0.028
B7UST-2-5'	5.8	<0.038	<0.020	0.099	0.091	<0.038	<0.025	0.075	<0.025	<0.020	0.13	0.55	0.16	2.4	0.79	0.034	<0.028
B7UST-2-10'	6.1	<0.038	<0.020	0.21	0.17	<0.038	<0.025	0.064	<0.025	<0.020	0.15	0.68	0.20	3.8	0.79	0.054	<0.028

TABLE 2
Soil Gas Dataset-All Depths.
Former PRC-DeSoto International Inc.
5430 San Fernando Road, Glendale, California

SAMPLE ID	1,1,1-Trichloroethane	1,1,2-Trichlorotrifluoroethane	1,1-Dichloroethane	1,1-Dichloroethene	1,2,4-Trimethylbenzene	1,2-Dibromoethane (EDB)	2-Butanone	Benzene	Chloroform	cis-1,2-Dichloroethene	Ethylbenzene	m,p-Xylene	o-Xylene	Tetrachloroethene	Toluene	Trichloroethene	Trichlorofluoromethane
Commercial / Industrial Land Use CHHSLs	2,790	NA	NA	NA	NA	NA	NA	0.122	NA	44.4	NA	1,774	879	0.603	378	1.77	NA
Residential Land Use CHHSls	991	NA	NA	NA	NA	NA	NA	0.036	NA	15.9	NA	636	315	0.18	135	0.528	NA
B7UST-3-5'	8.2	<0.038	<0.020	0.031	0.15	<0.038	<0.025	0.065	<0.025	<0.020	0.15	0.68	0.20	4.7	0.78	0.075	<0.028
B7UST-3-10'	8.7	<0.038	<0.020	0.075	0.11	<0.038	<0.025	0.058	<0.025	<0.020	0.12	0.53	0.15	7.1	0.65	0.089	<0.028
B7UST-4-5'	6.2	0.041	0.039	0.040	0.17	<0.038	<0.025	<0.015	<0.025	<0.020	0.15	0.69	0.20	2.8	0.69	0.043	<0.028
B7UST-4-10'	8.0	0.061	<0.020	0.16	0.16	<0.038	0.049	0.081	<0.025	<0.020	0.17	0.75	0.22	5.1	0.99	0.069	<0.028
B7UST-4-10' Duplicate	8.5	<0.038	0.030	0.17	0.19	<0.038	<0.025	0.071	<0.025	<0.020	0.23	1.1	0.30	6.5	1.1	0.087	<0.028
B7UST-4-20'	4.7	<0.25	<0.13	0.50	0.23	<0.25	<0.42	<0.10	<0.17	<0.13	<0.15	0.60	0.19	2.8	0.57	<0.17	<0.18
B7UST-5-5'	3.9	<0.038	<0.020	0.16	0.12	<0.038	<0.025	0.069	<0.025	<0.020	0.14	0.61	0.18	2.2	0.79	0.13	<0.028
B7UST-5-10', 1PV	3.9	0.032	ND	0.22	0.080	ND	0.029	0.10	ND	ND	0.20	0.87	0.24	1.9	1.4	0.15	ND
B7UST-5-10', 3PV	3.0	ND	ND	ND	ND	ND	ND	0.19	ND	ND	ND	0.83	0.27	1.5	0.88	ND	ND
B7UST-5-10', 7PV	4.5	<0.038	<0.020	0.27	0.15	<0.038	<0.025	0.098	<0.025	<0.020	0.19	0.82	0.24	3.1	1.1	0.21	<0.028
B7UST-6-5'	3.7	0.039	<0.020	0.65	<0.025	<0.038	<0.025	0.017	<0.025	<0.020	0.045	0.21	0.060	1.7	0.20	0.73	<0.028
B7UST-6-10'	5.0	<0.038	0.040	0.86	0.052	<0.038	0.10	<0.015	<0.025	<0.020	0.042	0.20	0.054	3.1	0.17	1.1	<0.028
B7UST-7-5'	7.8	0.066	0.091	1.2	0.083	<0.038	0.061	0.022	0.052	<0.020	0.071	0.33	0.11	2.7	0.31	1.5	<0.028
B7UST-7-10'	8.5	<0.075	0.12	1.5	0.075	<0.075	<0.050	<0.030	<0.050	<0.040	0.054	0.28	0.081	3.2	0.24	1.9	<0.055
B7UST-8-5'	18	<0.15	0.28	1.3	<0.10	<0.15	<0.25	<0.060	<0.10	<0.080	<0.090	<0.090	<0.090	3.6	<0.070	3.4	<0.11
B7UST-8-10'	19	<0.30	0.30	1.2	<0.20	<0.30	<0.50	<0.12	<0.20	<0.16	<0.18	<0.18	<0.18	4.3	<0.14	3.5	0.22
B7UST-9-5'	46	0.21	1.3	2.6	<0.10	<0.15	<0.10	<0.060	0.22	0.71	<0.090	0.26	<0.090	5.9	0.20	18	<0.11
B7UST-9-10'	31	0.32	1.9	3.7	0.10	<0.038	<0.025	0.032	0.30	0.79	0.067	0.35	0.10	8.4	0.28	7.7	<0.028

TABLE 2
Soil Gas Dataset-All Depths.
Former PRC-DeSoto International Inc.
5430 San Fernando Road, Glendale, California

SAMPLE ID	1,1,1-Trichloroethane	1,1,2-Trichlorotrifluoroethane	1,1-Dichloroethane	1,1-Dichloroethene	1,2,4-Trimethylbenzene	1,2-Dibiomoethane (EDB)	2-Butanone	Benzene	Chloroform	cis-1,2-Dichloroethene	Ethylbenzene	m,p-Xylene	o-Xylene	Tetrachloroethene	Toluene	Trichloroethene	Trichlorofluoromethane
Commercial / Industrial Land Use CHHSLs	2,790	NA	NA	NA	NA	NA	NA	0.122	NA	44.4	NA	1,774	879	0.603	378	1.77	NA
Residential Land Use CHHSls	991	NA	NA	NA	NA	NA	NA	0.036	NA	15.9	NA	636	315	0.18	135	0.528	NA
B7UST-9-20'	63	0.39	2.0	3.8	<0.10	<0.15	<0.25	<0.060	0.26	0.48	<0.090	<0.090	<0.090	7.8	<0.070	20	<0.11
B7UST-10-5'	18	<0.075	0.19	1.7	<0.050	<0.075	<0.12	<0.030	0.089	<0.040	<0.045	0.047	<0.045	3.7	0.058	5.0	<0.055
B7UST-10-10'	17	0.066	0.30	2.6	<0.025	<0.038	<0.062	<0.015	0.15	0.065	<0.022	0.048	<0.022	6.2	0.039	7.7	<0.028
B7UST-10-10' Duplicate	17	0.078	0.31	2.6	<0.050	<0.075	<0.12	<0.030	0.13	0.059	<0.045	<0.045	<0.045	6.0	<0.035	7.1	<0.055
B7UST-11-5'	7.2	<0.038	0.097	0.96	0.060	<0.038	<0.025	<0.015	<0.025	<0.020	0.042	0.22	0.066	2.1	0.20	1.8	<0.028
B7UST-11-10'	8.1	0.040	0.12	1.2	0.060	<0.038	<0.025	<0.015	0.056	<0.020	0.048	0.22	0.067	2.4	0.19	2.2	<0.028
B7UST-12-5'	7.7	<0.038	0.084	0.75	0.070	<0.038	<0.025	<0.015	<0.025	<0.020	0.053	0.27	0.079	0.99	0.25	1.5	<0.028
B7UST-12-10'	21	0.12	0.39	2.1	0.068	<0.038	<0.025	<0.015	0.15	0.051	0.043	0.22	0.065	7.0	0.17	7.6	<0.028
B7UST-12-10' Duplicate	23	<0.075	0.39	1.9	0.088	<0.075	<0.050	<0.030	0.14	<0.040	0.050	0.27	0.078	5.2	0.21	6.2	<0.055
B7UST-13-5'	49	0.21	1.2	4.2	0.10	<0.15	<0.25	<0.060	0.26	0.55	0.11	0.52	0.15	7.9	0.47	36	<0.11
B7UST-13-10'	46	<0.25	1.2	4.5	<0.17	<0.25	<0.42	<0.10	<0.17	0.42	<0.15	0.34	<0.15	11	0.34	35	<0.18
B7UST-13-20'	52	<0.25	1.6	5.5	<0.17	<0.25	<0.42	<0.10	0.34	0.49	<0.15	0.33	<0.15	8.6	0.37	30	<0.18
B10UST-1-5'	13	0.071	0.039	2.6	0.037	<0.0050	0.18	0.012	0.10	0.011	0.023	0.098	0.031	16	0.077	5.4	0.0098
B10UST-1-10'	11	0.099	0.066	2.5	0.030	<0.0050	0.047	0.0099	0.15	0.017	0.013	0.060	0.019	18	0.042	5.4	0.014
B10UST-2-10'	16	0.074	0.084	2.6	0.12	<0.038	<0.062	0.030	0.19	<0.020	0.11	0.53	0.15	16	0.48	5.2	0.051
B10UST-3-5'	13	<0.075	0.078	2.1	0.18	<0.075	<0.12	0.054	0.17	<0.040	0.14	0.64	0.18	9.0	0.54	4.1	0.26
B10UST-3-10'	15	0.095	0.12	2.8	0.17	<0.075	<0.12	<0.030	0.20	<0.040	0.15	0.71	0.19	11	0.71	5.1	0.12
B10UST-4-5'	8.1	0.066	0.027	2.3	0.028	<0.0050	0.040	0.0077	0.098	<0.0050	0.012	0.056	0.018	11	0.039	3.8	0.016

TABLE 2
Soil Gas Dataset-All Depths.
Former PRC-DeSoto International Inc.
5430 San Fernando Road, Glendale, California

SAMPLE ID	1,1,1-Trichloroethane	1,1,2-Trichlorotrifluoroethane	1,1-Dichloroethane	1,1-Dichloroethene	1,2,4-Trimethylbenzene	1,2-Dibiomoethane (EDB)	2-Butanone	Benzene	Chloroform	cis-1,2-Dichloroethene	Ethylbenzene	m,p-Xylene	o-Xylene	Tetrachloroethene	Toluene	Trichloroethene	Trichlorofluoromethane
Commercial / Industrial Land Use CHHSLs	2,790	NA	NA	NA	NA	NA	NA	0.122	NA	44.4	NA	1,774	879	0.603	378	1.77	NA
Residential Land Use CHHSls	991	NA	NA	NA	NA	NA	NA	0.036	NA	15.9	NA	636	315	0.18	135	0.528	NA
B10UST-4-10'	11	0.085	0.041	3.1	0.026	<0.0050	0.044	0.0074	0.13	0.0051	0.0098	0.044	0.015	17	0.032	5.6	0.019
B10UST-5-5'	5.8	0.059	0.023	1.5	0.036	<0.0050	0.045	0.011	0.080	<0.0050	0.016	0.069	0.023	8.9	0.072	2.6	0.0094
B10UST-5-10'	12	0.093	0.049	3.5	0.027	<0.0050	0.027	0.0090	0.14	0.0085	0.012	0.055	0.018	19	0.048	6.3	0.013
SG-C6-5'	5.1	<0.10	<0.050	1.7	<0.050	<0.050	<0.050	<0.050	0.11	<0.050	<0.050	0.091	<0.050	6.1	0.12	2.9	<0.050
SG-C6-10'	8.5	0.10	0.084	3.0	<0.050	<0.050	<0.050	<0.050	0.18	<0.050	<0.050	<0.050	<0.050	11	0.058	5.4	<0.050
B11AST-1-5'	4.5	0.068	0.030	1.2	0.20	<0.038	<0.062	0.026	0.11	<0.020	0.096	0.52	0.14	4.0	0.42	2.1	0.028
B11AST-1-10'	5.3	0.083	0.078	2.3	0.038	<0.015	<0.025	0.019	0.14	<0.0080	0.060	0.29	0.072	5.2	0.30	3.0	0.035
B11AST-2-5'	2.3	<0.015	0.035	1.6	0.036	<0.015	<0.025	0.019	0.095	<0.0080	0.057	0.27	0.076	2.2	0.34	1.5	0.028
B11AST-2-10'	3.0	0.087	0.055	2.2	0.034	<0.015	<0.025	0.020	0.14	<0.0080	0.045	0.21	0.057	2.9	0.26	1.8	0.055
B11AST-3-5'	1.2	0.042	0.025	0.70	0.032	<0.015	<0.025	0.019	0.057	<0.0080	0.042	0.20	0.056	1.1	0.23	0.98	0.026
B11AST-3-10'	2.0	0.067	0.064	1.4	0.033	<0.015	<0.025	0.018	0.12	0.018	0.051	0.24	0.068	2.0	0.26	1.8	0.036
B11AST-3-10' Duplicate	1.7	0.050	0.050	1.2	0.064	<0.015	<0.025	0.018	0.10	<0.0080	0.069	0.36	0.089	2.0	0.34	1.8	0.028
B11AST-4-5'	2.4	0.049	<0.0080	0.38	0.034	<0.015	<0.025	0.023	0.070	<0.0080	0.052	0.26	0.069	1.9	0.26	1.1	0.023
B11AST-4-10'	4.0	0.085	0.066	2.0	0.028	<0.015	0.038	0.025	0.15	<0.0080	0.042	0.20	0.060	3.3	0.22	2.3	0.039
B11AST-5-5'	1.3	<0.038	<0.020	0.32	0.11	<0.038	<0.062	<0.015	<0.025	<0.020	0.062	0.33	0.094	1.0	0.29	0.97	<0.028
B11AST-5-10'	1.8	0.041	<0.020	0.66	0.10	<0.038	<0.062	<0.015	0.062	<0.020	0.059	0.31	0.094	1.9	0.28	1.7	<0.028
B11AST-6-5'	3.1	<0.038	<0.020	0.70	0.098	<0.038	<0.062	<0.015	0.047	<0.020	0.050	0.26	0.072	1.8	0.24	1.5	<0.028
B11AST-6-10', 1PV	3.4	0.058	ND	1.0	0.13	ND	ND	0.031	0.068	ND	0.091	0.44	0.13	1.7	0.45	1.6	ND

TABLE 2
Soil Gas Dataset-All Depths.
Former PRC-DeSoto International Inc.
5430 San Fernando Road, Glendale, California

SAMPLE ID	1,1,1-Trichloroethane	1,1,2-Trichlorotrifluoroethane	1,1-Dichloroethane	1,1-Dichloroethene	1,2,4-Trimethylbenzene	1,2-Dibromoethane (EDB)	2-Butanone	Benzene	Chloroform	cis-1,2-Dichloroethene	Ethylbenzene	m,p-Xylene	o-Xylene	Tetrachloroethene	Toluene	Trichloroethene	Trichlorofluoromethane
Commercial / Industrial Land Use CHHSLs	2,790	NA	NA	NA	NA	NA	NA	0.122	NA	44.4	NA	1,774	879	0.603	378	1.77	NA
Residential Land Use CHHSls	991	NA	NA	NA	NA	NA	NA	0.036	NA	15.9	NA	636	315	0.18	135	0.528	NA
B11AST-6-10',3 PV	3.1	ND	ND	1.0	0.099	ND	ND	ND	0.067	ND	0.071	0.35	0.10	2.3	0.33	1.8	0.032
B11AST-6-10', 7PV	3.2	<0.038	<0.020	1.0	0.10	<0.038	<0.062	<0.015	0.060	<0.020	0.060	0.30	0.088	2.1	0.27	1.7	0.033
B11AST-7-5'	2.5	<0.015	<0.0080	0.36	0.029	<0.015	<0.025	<0.0060	0.027	<0.0080	0.030	0.14	0.037	1.9	0.14	1.7	<0.011
B11AST-7-10'	3.1	0.043	0.022	0.71	0.018	<0.015	<0.025	0.011	0.042	<0.0080	0.032	0.15	0.036	2.3	0.17	2.2	0.026
B11AST-8-5'	1.1	0.024	<0.0080	0.13	0.041	<0.015	<0.025	0.013	0.025	<0.0080	0.052	0.25	0.064	1.3	0.23	0.87	0.015
B11AST-8-10'	1.7	<0.038	<0.020	0.46	0.20	<0.038	<0.062	0.027	<0.025	<0.020	0.090	0.48	0.14	2.0	0.39	1.6	<0.028
BC-1-5'	2.3	<0.015	<0.0080	0.31	<0.010	<0.015	<0.025	<0.0060	<0.010	<0.0080	<0.0090	0.016	<0.0090	2.5	0.030	0.059	<0.011
BC-1-10'	2.2	<0.015	0.017	0.33	<0.010	<0.015	<0.025	<0.0060	<0.010	<0.0080	<0.0090	0.019	<0.0090	2.8	0.028	0.067	<0.011
CL-1-1-5'	2.6	<0.015	0.059	0.23	0.040	<0.015	<0.025	0.025	<0.010	<0.0080	0.072	0.35	0.095	1.8	0.42	0.066	<0.011
CL-1-2-5'	8.2	<0.10	<0.050	0.51	<0.050	<0.050	<0.050	<0.050	<0.050	<0.050	<0.050	0.087	<0.050	9.9	0.12	0.32	<0.050
CL-1-2-10'	7.3	<0.10	<0.050	0.62	<0.050	<0.050	<0.050	<0.050	<0.050	<0.050	<0.050	0.092	<0.050	10	0.18	0.26	<0.050
CL-2-1-5'	1.1	0.035	0.040	0.59	<0.010	<0.015	<0.025	<0.0060	0.057	0.094	<0.0090	0.016	<0.0090	1.2	0.031	1.6	0.026
CL-2-1-10'	1.2	0.041	0.045	0.77	<0.010	<0.015	<0.025	<0.0060	0.080	0.062	<0.0090	0.019	<0.0090	1.4	0.037	1.7	0.032
CL-2-2-5'	0.45	0.052	<0.0080	0.14	0.013	<0.015	<0.025	0.034	<0.010	<0.0080	0.057	0.24	0.062	0.95	0.35	0.77	0.053
CL-2-2-10'	0.69	0.082	0.013	0.67	0.012	<0.015	<0.025	0.023	0.061	<0.0080	0.067	0.28	0.073	1.2	0.43	1.7	0.064
CL-3-1-5'	0.44	0.034	<0.0080	0.099	0.023	<0.015	<0.025	0.021	1.3	<0.0080	0.048	0.22	0.059	0.45	0.28	0.37	0.019
CL-3-1-10'	0.34	0.018	<0.0080	0.029	0.023	<0.015	<0.025	0.017	0.37	<0.0080	0.041	0.20	0.055	0.21	0.19	0.10	<0.011
CREACT-1-5'	6.4	<0.038	0.18	1.1	<0.025	<0.025	<0.062	0.027	<0.025	<0.020	<0.022	0.034	<0.022	2.5	0.048	5.1	<0.028

TABLE 2
Soil Gas Dataset-All Depths.
Former PRC-DeSoto International Inc.
5430 San Fernando Road, Glendale, California

SAMPLE ID	1,1,1-Trichloroethane	1,1,2-Trichlorotrifluoroethane	1,1-Dichloroethane	1,1-Dichloroethene	1,2,4-Trimethylbenzene	1,2-Dibromoethane (EDB)	2-Butanone	Benzene	Chloroform	cis-1,2-Dichloroethene	Ethylbenzene	m,p-Xylene	o-Xylene	Tetrachloroethene	Toluene	Trichloroethene	Trichlorofluoromethane
Commercial / Industrial Land Use CHHSLs	2,790	NA	NA	NA	NA	NA	NA	0.122	NA	44.4	NA	1,774	879	0.603	378	1.77	NA
Residential Land Use CHHSls	991	NA	NA	NA	NA	NA	NA	0.036	NA	15.9	NA	636	315	0.18	135	0.528	NA
CREACT-1-10'	7.3	<0.075	0.25	1.8	<0.050	<0.050	<0.12	<0.030	0.076	<0.040	<0.045	<0.045	<0.045	3.2	0.058	6.3	<0.055
FAST-1-5'	10	<0.075	0.34	1.7	<0.050	<0.050	<0.12	<0.030	<0.050	<0.040	<0.045	0.048	<0.045	4.0	0.044	4.0	<0.055
FAST-1-10'	12	<0.075	0.44	2.3	0.17	<0.075	<0.12	0.046	<0.050	<0.040	0.14	0.67	0.17	4.3	0.65	4.9	<0.055
FAUST-1-5'	0.25	<0.015	<0.0080	<0.0080	0.010	<0.015	<0.025	<0.0060	<0.010	<0.0080	0.023	0.10	0.027	0.62	0.14	<0.010	<0.011
FAUST-1-10'	0.25	<0.015	<0.0080	<0.0080	<0.010	<0.015	<0.025	<0.0060	<0.010	<0.0080	0.014	0.063	0.017	0.70	0.080	<0.010	<0.011
FAUST-2-5'	0.13	<0.015	<0.0080	<0.0080	0.041	<0.015	<0.025	0.031	<0.010	<0.0080	0.079	0.35	0.097	0.24	0.46	<0.010	<0.011
FAUST-2-10'	0.15	<0.015	<0.0080	<0.0080	0.040	<0.015	<0.025	0.029	<0.010	<0.0080	0.076	0.35	0.099	0.35	0.44	<0.010	<0.011
FAUST-3-5'	0.71	<0.015	<0.0080	<0.0080	0.042	<0.015	<0.025	0.019	<0.010	<0.0080	0.059	0.29	0.077	1.2	0.30	<0.010	<0.011
FAUST-3-10'	0.65	<0.015	<0.0080	<0.0080	0.031	<0.015	<0.025	0.019	<0.010	<0.0080	0.054	0.27	0.065	1.1	0.29	<0.010	<0.011
FAUST-4-5'	0.26	<0.015	<0.0080	<0.0080	0.057	<0.015	<0.025	0.019	<0.010	<0.0080	0.088	0.42	0.11	0.63	0.45	<0.010	<0.011
FAUST-4-10'	0.27	<0.015	<0.0080	<0.0080	0.043	<0.015	<0.025	0.021	<0.010	<0.0080	0.085	0.39	0.11	0.66	0.43	<0.010	<0.011
FAUST-5-5'	0.056	<0.015	<0.0080	<0.0080	0.044	<0.015	<0.025	0.019	<0.010	<0.0080	0.069	0.33	0.088	0.42	0.34	<0.010	<0.011
FAUST-5-10'	0.12	<0.015	<0.0080	<0.0080	0.045	<0.015	<0.025	0.020	<0.010	<0.0080	0.073	0.36	0.093	0.55	0.35	<0.010	<0.011
FAUST-6-5'	0.25	<0.015	<0.0080	<0.0080	0.037	<0.015	<0.025	0.018	<0.010	<0.0080	0.070	0.33	0.091	0.82	0.36	<0.010	<0.011
FAUST-6-10'	0.27	<0.015	<0.0080	<0.0080	0.042	<0.015	<0.025	0.033	<0.010	<0.0080	0.080	0.38	0.10	0.49	0.47	<0.010	<0.011
FAUST-7-5'	0.21	<0.015	<0.0080	<0.0080	0.030	<0.015	<0.025	<0.0060	<0.010	<0.0080	0.042	0.21	0.052	0.60	0.19	<0.010	<0.011
FAUST-7-10'	0.18	<0.015	<0.0080	<0.0080	0.029	<0.015	<0.025	<0.0060	<0.010	<0.0080	0.050	0.24	0.059	0.61	0.22	<0.010	<0.011
FAUST-8-5'	0.44	<0.015	<0.0080	<0.0080	0.031	<0.015	<0.025	0.012	<0.010	<0.0080	0.041	0.20	0.054	1.6	0.19	<0.010	<0.011

TABLE 2
Soil Gas Dataset-All Depths.
Former PRC-DeSoto International Inc.
5430 San Fernando Road, Glendale, California

SAMPLE ID	1,1,1-Trichloroethane	1,1,2-Trichlorotrifluoroethane	1,1-Dichloroethane	1,1-Dichloroethene	1,2,4-Trimethylbenzene	1,2-Dibromoethane (EDB)	2-Butanone	Benzene	Chloroform	cis-1,2-Dichloroethene	Ethylbenzene	m,p-Xylene	o-Xylene	Tetrachloroethene	Toluene	Trichloroethene	Trichlorofluoromethane
Commercial / Industrial Land Use CHHSLs	2,790	NA	NA	NA	NA	NA	NA	0.122	NA	44.4	NA	1,774	879	0.603	378	1.77	NA
Residential Land Use CHHSls	991	NA	NA	NA	NA	NA	NA	0.036	NA	15.9	NA	636	315	0.18	135	0.528	NA
FAUST-8-10'	0.41	<0.15	<0.080	<0.080	0.12	<0.15	<0.25	<0.060	<0.10	<0.080	<0.090	0.31	0.091	1.6	0.22	<0.10	<0.11
FAUST-8-10' Duplicate	0.40	<0.015	<0.0080	<0.0080	0.069	<0.015	<0.025	0.023	<0.010	<0.0080	0.10	0.50	0.13	1.3	0.50	<0.010	<0.011
FAUST-9-5'	0.32	<0.015	<0.0080	<0.0080	0.059	<0.015	<0.025	0.027	<0.010	<0.0080	0.090	0.45	0.12	0.57	0.51	<0.010	<0.011
FAUST-9-10'	0.34	<0.015	<0.0080	<0.0080	0.044	<0.015	<0.025	0.023	<0.010	<0.0080	0.080	0.38	0.10	0.63	0.40	<0.010	<0.011
HWP-1-5'	1.4	<0.015	<0.0080	0.047	<0.010	<0.015	0.040	<0.0060	<0.010	<0.0080	0.011	0.038	0.013	1.3	0.099	0.026	<0.011
HWP-1-10'	1.4	<0.015	<0.0080	0.057	<0.010	<0.015	<0.025	0.0069	<0.010	<0.0080	<0.0090	0.032	0.011	1.5	0.066	0.021	<0.011
HWP-2-5'	1.6	<0.015	<0.0080	<0.0080	0.044	<0.015	<0.025	0.041	<0.010	<0.0080	0.11	0.49	0.13	1.2	0.72	<0.010	<0.011
HWP-2-10'	1.5	<0.015	<0.0080	0.023	0.041	<0.015	<0.025	0.040	<0.010	<0.0080	0.13	0.61	0.16	1.9	0.81	<0.010	<0.011
HWP-3-5'	0.71	<0.015	<0.0080	0.012	0.18	<0.015	<0.025	0.054	<0.010	<0.0080	0.27	1.4	0.37	0.53	1.2	<0.010	<0.011
HWP-3-10'	0.84	<0.015	<0.0080	0.032	0.17	<0.015	<0.025	0.066	<0.010	<0.0080	0.32	1.6	0.43	1.1	1.4	0.016	<0.011
HWP-4-5'	1.2	<0.015	<0.0080	0.062	<0.010	<0.015	<0.025	0.014	<0.010	<0.0080	0.0095	0.033	0.011	0.89	0.086	<0.010	<0.011
HWP-4-10'	1.7	<0.075	<0.040	0.10	<0.050	<0.075	<0.12	<0.030	<0.050	<0.040	<0.045	<0.045	<0.045	2.5	<0.035	<0.050	<0.055
HWP-5-5'	1.3	<0.015	<0.0080	0.051	0.061	<0.015	<0.025	0.032	<0.010	<0.0080	0.12	0.56	0.16	1.7	0.63	0.052	<0.011
HWP-5-10'	1.5	<0.015	<0.0080	0.083	0.067	<0.015	<0.025	0.036	<0.010	<0.0080	0.12	0.60	0.17	2.4	0.65	0.047	<0.011
SCT-1-5'	0.44	<0.015	<0.0080	<0.0080	0.028	<0.015	0.026	0.014	<0.010	<0.0080	0.051	0.23	0.065	1.4	0.24	<0.010	<0.011
SCT-1-10'	0.43	0.035	<0.0080	<0.0080	<0.010	<0.015	0.032	<0.0060	<0.010	<0.0080	0.031	0.14	0.038	1.2	0.17	0.012	<0.011
SCT-2-5'	3.2	<0.015	<0.0080	0.041	0.080	<0.015	0.061	0.033	<0.010	<0.0080	0.12	0.57	0.15	3.5	0.57	0.049	<0.011
SCT-2-10'	3.5	<0.015	<0.0080	0.069	0.046	<0.015	<0.010	0.024	<0.010	<0.0080	0.074	0.35	0.092	3.8	0.37	0.049	<0.011

TABLE 2
Soil Gas Dataset-All Depths.
Former PRC-DeSoto International Inc.
5430 San Fernando Road, Glendale, California

SAMPLE ID	1,1,1-Trichloroethane	1,1,2-Trichlorotrifluoroethane	1,1-Dichloroethane	1,1-Dichloroethene	1,2,4-Trimethylbenzene	1,2-Dibromoethane (EDB)	2-Butanone	Benzene	Chloroform	cis-1,2-Dichloroethene	Ethylbenzene	m,p-Xylene	o-Xylene	Tetrachloroethene	Toluene	Trichloroethene	Trichlorofluoromethane
Commercial / Industrial Land Use CHHSLs	2,790	NA	NA	NA	NA	NA	NA	0.122	NA	44.4	NA	1,774	879	0.603	378	1.77	NA
Residential Land Use CHHSls	991	NA	NA	NA	NA	NA	NA	0.036	NA	15.9	NA	636	315	0.18	135	0.528	NA
SG-C3-5'	2.8	0.017	<0.0080	0.34	<0.010	<0.015	<0.025	<0.0060	<0.010	<0.0080	<0.0090	0.030	0.0096	1.7	0.044	0.82	<0.011
SG-C3-10'	2.9	0.026	0.019	0.54	<0.010	<0.015	<0.025	<0.0060	0.017	<0.0080	<0.0090	0.026	0.0097	2.7	0.025	1.4	<0.011
SG-C5-5'	17	0.080	0.28	2.8	0.074	<0.075	<0.12	<0.030	0.20	<0.040	0.079	0.35	0.12	11	0.38	8.1	<0.055
SG-C5-10'	19	0.083	0.32	3.3	0.15	<0.075	<0.12	<0.030	0.19	<0.040	0.13	0.59	0.17	12	0.57	9.0	<0.055
SWT-1-5'	0.35	<0.10	<0.050	<0.050	<0.050	<0.050	<0.050	<0.050	<0.050	<0.050	<0.050	0.079	<0.050	1.1	0.12	0.050	<0.050
SWT-1-10'	0.48	<0.10	<0.050	<0.050	<0.050	<0.050	<0.050	<0.050	<0.050	<0.050	<0.050	0.066	<0.050	1.6	0.088	0.096	<0.050
SWT-2-5'	3.0	<0.10	0.064	0.12	<0.050	<0.050	<0.050	<0.050	<0.050	<0.050	<0.050	0.056	<0.050	1.1	0.088	0.19	<0.050
SWT-2-10'	2.5	<0.10	<0.050	0.19	<0.050	<0.050	0.064	<0.050	<0.050	<0.050	<0.050	0.079	<0.050	1.6	0.13	0.38	<0.050
SWT-3-5'	0.015	0.018	<0.0050	0.011	0.023	<0.0050	0.011	0.0054	<0.0050	<0.0050	0.011	0.037	0.014	0.069	0.062	0.068	<0.0050
SWT-3-10'	0.21	<0.10	<0.050	<0.050	<0.050	<0.050	<0.050	<0.050	<0.050	<0.050	<0.050	0.059	<0.050	0.82	0.085	0.61	<0.050
SG-A'5-5'	1.4	0.037	<0.0080	0.53	<0.010	<0.015	0.055	0.012	<0.010	<0.0080	0.015	0.050	0.015	1.2	0.073	0.60	<0.011
SG-A'5-10'	1.7	<0.15	<0.080	0.81	<0.10	<0.15	<0.25	<0.060	<0.10	<0.080	<0.090	<0.090	<0.090	2.5	<0.070	1.2	<0.11
SG-A'6-5'	2.0	0.083	<0.040	0.77	<0.050	<0.075	<0.012	<0.030	<0.050	<0.040	<0.045	0.087	<0.045	2.8	0.073	1.1	<0.055
SG-A'6-10'	2.1	0.069	<0.020	1.0	<0.025	<0.038	<0.062	0.049	<0.025	<0.020	0.039	0.15	0.043	0.98	0.24	0.84	<0.028
SG-A1-5'	0.77	<0.010	<0.0050	<0.0050	0.042	<0.0050	0.040	0.0077	<0.0050	<0.0050	0.023	0.095	0.030	2.9	0.26	0.057	0.0070
SG-A2-5'	1.0	<0.010	0.011	0.081	0.032	<0.0050	0.021	0.010	0.0077	<0.0050	0.016	0.063	0.021	3.8	0.077	0.24	<0.0050
SG-A3-5'	1.2	0.012	<0.0050	0.11	0.032	<0.0050	0.012	0.0090	0.0079	<0.0050	0.015	0.064	0.020	4.8	0.074	0.34	<0.0050
SG-A4-5'	2.6	0.054	0.041	1.5	0.040	<0.0050	0.062	0.019	0.052	0.0060	0.020	0.082	0.027	4.7	0.12	4.6	0.0078

TABLE 2
Soil Gas Dataset-All Depths.
Former PRC-DeSoto International Inc.
5430 San Fernando Road, Glendale, California

SAMPLE ID	1,1,1-Trichloroethane	1,1,2-Trichlorotrifluoroethane	1,1-Dichloroethane	1,1-Dichloroethene	1,2,4-Trimethylbenzene	1,2-Dibromoethane (EDB)	2-Butanone	Benzene	Chloroform	cis-1,2-Dichloroethene	Ethylbenzene	m,p-Xylene	o-Xylene	Tetrachloroethene	Toluene	Trichloroethene	Trichlorofluoromethane
Commercial / Industrial Land Use CHHSLs	2,790	NA	NA	NA	NA	NA	NA	0.122	NA	44.4	NA	1,774	879	0.603	378	1.77	NA
Residential Land Use CHHSls	991	NA	NA	NA	NA	NA	NA	0.036	NA	15.9	NA	636	315	0.18	135	0.528	NA
SG-A5-5'	4.3	0.062	0.026	1.7	0.036	<0.0050	0.0067	0.013	0.066	<0.0050	0.019	0.078	0.024	8.9	0.091	5.4	0.0059
SG-A6-5'	5.3	0.075	0.013	1.5	0.030	<0.0050	0.010	0.014	0.067	<0.0050	0.013	0.059	0.018	9.9	0.074	5.3	<0.0050
SG-A7-5'	2.4	<0.038	<0.020	0.56	<0.025	<0.038	<0.062	<0.015	<0.025	<0.020	<0.022	0.037	<0.022	3.1	0.041	3.2	<0.028
SG-A8-5'	0.43	<0.015	<0.0080	<0.0080	<0.010	<0.015	<0.025	<0.0060	<0.010	<0.0080	<0.0090	0.018	<0.0090	0.20	0.025	0.25	<0.011
SG-AB5-5'	13	0.12	0.18	4.5	0.052	<0.075	<0.12	<0.030	0.17	<0.040	0.11	0.44	0.11	15	0.47	12	<0.055
SG-AB5-10'	13	0.16	0.20	4.7	<0.10	<0.15	<0.25	<0.060	0.15	<0.080	<0.090	0.26	<0.090	13	0.24	11	<0.11
SG-AB5.5-5'	18	<0.15	<0.080	3.1	0.47	<0.15	<0.25	0.069	0.16	<0.080	0.28	1.4	0.41	18	1.1	8.9	<0.11
SG-AB5.5-10'	23	<0.15	<0.080	3.8	0.38	<0.15	<0.25	<0.060	0.21	<0.080	0.25	1.2	0.35	21	0.98	10	<0.11
SG-AB-6-5'	20	<0.075	0.061	4.5	0.067	<0.075	<0.12	<0.030	0.20	<0.040	0.16	0.52	0.13	21	0.91	11	<0.055
SG-AB-6-10'	18	<0.15	<0.080	3.8	<0.10	<0.15	<0.25	<0.060	0.20	<0.080	0.28	0.80	0.19	18	2.2	10	<0.11
SG-B1-5'	1.9	<0.010	<0.0050	<0.0050	0.031	<0.0050	0.037	0.015	<0.0050	<0.0050	0.039	0.11	0.035	3.6	0.11	0.12	<0.0050
SG-B2-5'	2.6	0.014	0.018	0.17	0.023	<0.0050	0.019	0.011	0.010	<0.0050	0.012	0.048	0.014	6.3	0.063	0.095	<0.0050
SG-B3-5'	6.8	0.049	0.019	0.38	<0.010	<0.015	0.15	0.014	0.037	<0.0080	<0.0090	0.031	0.0092	7.4	0.043	0.84	<0.011
SG-B3-10'	7.2	<0.015	0.037	0.76	0.081	<0.015	<0.025	0.026	0.046	<0.0080	0.099	0.52	0.14	5.9	0.44	0.87	<0.011
SG-B3-10' Duplicate	8.3	0.057	0.041	0.90	0.19	<0.038	<0.062	0.034	0.042	<0.020	0.10	0.56	0.16	7.2	0.46	1.1	<0.028
SG-B4-5'	13	0.15	0.77	4.8	<0.025	<0.038	<0.062	0.020	0.26	0.41	<0.022	<0.022	<0.022	11	0.027	7.5	<0.028
SG-B4-10'	29	0.16	0.74	4.5	<0.10	<0.15	<0.25	<0.060	0.22	0.36	<0.090	0.18	<0.090	9.7	0.14	20	<0.11
SG-B4.5-5'	30	<0.15	0.59	5.2	<0.10	<0.15	<0.18	<0.060	0.23	0.20	<0.045	0.13	<0.090	17	0.13	29	<0.11

TABLE 2
Soil Gas Dataset-All Depths.
Former PRC-DeSoto International Inc.
5430 San Fernando Road, Glendale, California

SAMPLE ID	1,1,1-Trichloroethane	1,1,2-Trichlorotrifluoroethane	1,1-Dichloroethane	1,1-Dichloroethene	1,2,4-Trimethylbenzene	1,2-Dibromoethane (EDB)	2-Butanone	Benzene	Chloroform	cis-1,2-Dichloroethene	Ethylbenzene	m,p-Xylene	o-Xylene	Tetrachloroethene	Toluene	Trichloroethene	Trichlorofluoromethane
Commercial / Industrial Land Use CHHSLs	2,790	NA	NA	NA	NA	NA	NA	0.122	NA	44.4	NA	1,774	879	0.603	378	1.77	NA
Residential Land Use CHHSls	991	NA	NA	NA	NA	NA	NA	0.036	NA	15.9	NA	636	315	0.18	135	0.528	NA
SG-B4.5-10'	31	0.18	0.65	6.0	<0.10	<0.15	<0.18	<0.060	0.31	0.24	<0.045	0.30	<0.090	15	0.38	26	<0.11
SG-B5-5'	43	0.22	0.43	6.1	<0.050	<0.075	<0.12	<0.030	0.37	0.17	<0.045	<0.045	<0.045	50	0.048	29	<0.055
SG-B5-10'	42	0.16	0.46	6.4	<0.10	<0.15	<0.18	<0.060	0.33	0.18	<0.090	0.25	<0.090	30	0.33	22	<0.11
SG-B5-20'	39	0.21	0.47	7.3	<0.12	<0.19	<0.31	<0.075	0.31	0.21	<0.11	0.14	<0.11	44	0.13	27	<0.14
SG-B5-20' Duplicate	42	0.21	0.50	7.9	<0.12	<0.19	<0.31	<0.075	<0.12	0.19	<0.11	<0.11	<0.11	36	<0.088	25	<0.14
SG-B5.5-5'	54	<0.19	0.20	4.7	<0.12	<0.19	<0.31	<0.075	<0.12	<0.10	<0.11	0.29	<0.11	80	0.36	14	<0.14
SG-B5.5-5' Duplicate	58	<0.19	0.21	4.9	<0.12	<0.19	<0.31	<0.075	<0.12	<0.10	<0.11	0.29	<0.11	96	0.25	16	<0.14
SG-B5.5-10'	51	0.19	0.25	5.7	<0.12	<0.19	<0.31	<0.075	0.30	<0.10	<0.11	0.33	<0.11	70	0.34	15	<0.14
SG-B5.5-20'	45	<0.25	0.24	6.3	<0.17	<0.25	<0.42	<0.10	0.35	<0.13	<0.15	0.42	<0.15	57	0.43	17	<0.18
SG-B6.5-5'	33	0.16	<0.080	1.8	<0.10	<0.15	<0.25	<0.060	0.22	<0.080	0.47	1.4	0.31	20	2.7	7.1	<0.11
SG-B6.5-10'	20	<0.15	<0.080	2.8	0.16	<0.15	<0.25	<0.060	0.19	<0.080	0.11	0.52	0.15	16	0.43	6.7	<0.11
SG-B6.5-20'	16	<0.15	<0.080	3.3	<0.10	<0.15	<0.25	<0.060	0.18	<0.080	<0.090	<0.090	<0.090	16	<0.070	6.0	<0.11
SG-B6-5'	44	<0.19	<0.10	2.8	<0.12	<0.19	<0.31	<0.075	0.26	<0.10	<0.11	<0.11	<0.11	35	<0.088	8.8	<0.14
SG-B6-10'	32	<0.19	<0.10	3.7	<0.12	<0.19	<0.31	<0.075	0.21	<0.10	<0.11	0.28	<0.11	26	0.30	8.2	<0.14
SG-B6-20'	32	<0.015	0.12	5.0	<0.10	<0.15	<0.25	<0.060	0.24	<0.080	<0.090	0.14	<0.090	36	0.15	11	<0.11
SG-B7-5'	3.3	<0.10	<0.050	0.85	<0.050	<0.050	<0.050	<0.050	<0.050	<0.050	<0.050	0.052	<0.050	6.1	0.057	3.3	<0.050
SG-C1-5'	0.17	<0.075	<0.040	<0.040	0.16	<0.075	<0.12	<0.030	<0.050	<0.040	0.11	0.55	0.15	0.20	0.48	<0.050	<0.055
SG-C2-5'	1.1	<0.015	<0.0080	0.061	<0.010	<0.015	<0.025	<0.0060	<0.010	<0.0080	<0.0090	0.029	0.0090	1.0	0.060	0.11	<0.011

TABLE 2
Soil Gas Dataset-All Depths.
Former PRC-DeSoto International Inc.
5430 San Fernando Road, Glendale, California

SAMPLE ID	1,1,1-Trichloroethane	1,1,2-Trichlorotrifluoroethane	1,1-Dichloroethane	1,1-Dichloroethene	1,2,4-Trimethylbenzene	1,2-Dibromoethane (EDB)	2-Butanone	Benzene	Chloroform	cis-1,2-Dichloroethene	Ethylbenzene	m,p-Xylene	o-Xylene	Tetrachloroethene	Toluene	Trichloroethene	Trichlorofluoromethane
Commercial / Industrial Land Use CHHSLs	2,790	NA	NA	NA	NA	NA	NA	0.122	NA	44.4	NA	1,774	879	0.603	378	1.77	NA
Residential Land Use CHHSls	991	NA	NA	NA	NA	NA	NA	0.036	NA	15.9	NA	636	315	0.18	135	0.528	NA
SG-C4-5'	32	0.19	1.0	1.8	<0.025	<0.038	<0.062	<0.015	0.15	<0.020	<0.022	0.022	<0.022	5.2	0.028	10	<0.028
SG-C4-5' Duplicate	35	<0.15	0.89	1.5	<0.10	<0.15	<0.25	<0.10	0.12	<0.080	<0.090	0.24	<0.090	4.5	0.33	8.6	<0.11
SG-C7-5'	0.23	<0.015	<0.0080	0.080	<0.010	<0.015	<0.025	<0.0060	<0.010	<0.0080	<0.0090	0.019	<0.0090	0.19	0.027	0.11	<0.011
SG-D1-5'	0.57	<0.015	<0.0080	0.059	0.15	<0.015	0.028	0.055	<0.010	<0.0080	0.24	1.1	0.32	0.57	1.1	0.49	<0.011
SG-D2-5'	1.0	0.033	0.011	0.48	0.11	<0.015	<0.025	0.049	0.015	<0.0080	0.17	0.83	0.23	0.50	0.86	1.5	0.014
SG-D3-5'	1.2	0.023	<0.0080	0.23	0.032	<0.015	<0.025	0.018	<0.010	<0.0080	0.052	0.25	0.064	0.44	0.27	2.6	<0.011
SG-D4-5'	0.81	<0.015	<0.0080	0.0087	0.030	<0.015	<0.025	0.013	<0.010	<0.0080	0.046	0.22	0.057	0.66	0.23	0.42	<0.011
SG-D5-5'	2.1	<0.10	<0.050	0.83	<0.050	<0.050	<0.050	<0.050	0.098	<0.050	<0.050	0.054	<0.050	3.5	0.084	3.1	<0.050
SG-D6-5'	0.21	<0.015	<0.0080	0.23	0.020	<0.015	<0.025	0.016	0.063	<0.0080	0.039	0.19	0.050	0.25	0.23	0.26	<0.011
SG-E1-5'	0.11	<0.10	<0.10	0.19	<0.050	<0.050	<0.050	<0.050	<0.050	<0.050	<0.050	0.12	<0.050	0.67	0.11	3.0	<0.050
SG-E2-5'	0.37	<0.10	<0.050	0.85	<0.10	<0.050	<0.050	<0.050	0.079	<0.050	<0.050	0.096	<0.050	1.2	0.083	13	<0.050
SG-E3-3'	0.69	0.046	<0.0080	0.13	0.074	<0.015	<0.025	0.30	0.022	<0.0080	0.12	0.64	0.17	0.42	0.68	1.8	0.013
SG-E4-5'	0.58	0.029	<0.0080	0.23	<0.015	<0.015	<0.025	<0.0060	0.024	<0.0080	0.025	0.075	0.018	0.47	0.16	1.3	0.024
SG-E5-5'	0.47	<0.10	<0.050	0.66	<0.050	<0.050	<0.050	<0.050	0.064	<0.050	<0.050	0.094	<0.050	1.2	0.13	2.1	0.068
SG-F1-5'	<0.050	<0.10	<0.050	0.080	<0.050	<0.050	<0.050	<0.050	<0.050	<0.050	<0.050	0.11	<0.050	1.1	0.10	0.58	<0.050
SG-F2-5'	0.084	<0.10	<0.050	0.15	<0.050	<0.050	<0.050	<0.050	<0.050	<0.050	<0.050	0.12	<0.050	1.2	0.095	0.74	<0.050
SG-F3-5'	0.14	<0.10	<0.050	0.13	0.062	<0.050	<0.050	<0.050	<0.050	<0.050	<0.050	0.12	<0.050	0.66	0.13	0.86	ND
SG-F4-5'	0.22	0.041	<0.0080	0.21	0.035	<0.015	<0.025	0.014	0.040	<0.0080	0.051	0.25	0.065	0.42	0.23	1.3	0.031

TABLE 2
Soil Gas Dataset-All Depths.
Former PRC-DeSoto International Inc.
5430 San Fernando Road, Glendale, California

SAMPLE ID	1,1,1-Trichloroethane	1,1,2-Trichlorotrifluoroethane	1,1-Dichloroethane	1,1-Dichloroethene	1,2,4-Trimethylbenzene	1,2-Dibiomoethane (EDB)	2-Butanone	Benzene	Chloroform	cis-1,2-Dichloroethene	Ethylbenzene	m,p-Xylene	o-Xylene	Tetrachloroethene	Toluene	Trichloroethene	Trichlorofluoromethane
Commercial / Industrial Land Use CHHSLs	2,790	NA	NA	NA	NA	NA	NA	0.122	NA	44.4	NA	1,774	879	0.603	378	1.77	NA
Residential Land Use CHHSls	991	NA	NA	NA	NA	NA	NA	0.036	NA	15.9	NA	636	315	0.18	135	0.528	NA
SG-F5-5'	0.13	<0.10	<0.050	<0.050	<0.050	<0.050	<0.050	<0.050	0.080	<0.050	<0.050	0.088	<0.050	0.27	0.13	0.11	<0.050
SG-F5-10'	0.40	<0.10	<0.050	0.15	<0.050	<0.050	<0.050	<0.050	0.65	<0.050	<0.050	<0.050	<0.050	1.1	0.058	0.84	<0.050
SG-G1-5'	<0.050	<0.10	<0.050	0.052	<0.050	<0.050	<0.050	<0.050	<0.050	<0.050	<0.050	0.077	<0.050	1.9	0.067	0.83	<0.050
B7UST-14-5'	45	0.16	0.18	4.2	<0.10	<0.15	<0.25	<0.060	0.23	<0.080	<0.090	<0.090	<0.090	75	<0.070	12	<0.11
TRIP BLANK	<0.0050	<0.010	<0.0050	<0.0050	<0.0050	<0.0050	<0.0050	<0.0050	<0.0050	<0.0050	<0.0050	<0.0050	<0.0050	<0.0050	0.0076	<0.0050	<0.0050
TRIP BLANK	<0.0050	<0.010	<0.0050	<0.0050	<0.0050	<0.0050	<0.0050	<0.0050	<0.0050	<0.0050	<0.0050	<0.0050	<0.0050	0.020	0.0072	<0.0050	<0.0050

Notes:
CHHSLs - California Human Health Screen Levels
NA - Not Analyzed
ND - Analyte Not Detected at or above the reporting limit.

TABLE 3
Soil Gas Dataset at 5 ft.
Former PRC-DeSoto International Inc.
5430 San Fernando Road, Glendale, California

SAMPLE ID	1,1,1-Trichloroethane	1,1,2-Trichlorotrifluoroethane	1,1-Dichloroethane	1,1-Dichloroethene	1,2,4-Trimethylbenzene	1,2-Dibromoethane (EDB)	2-Butanone	Benzene	Chloroform	cis-1,2-Dichloroethene	Ethylbenzene	m,p-Xylene	o-Xylene	Tetrachloroethene	Toluene	Trichloroethene	Trichlorofluoromethane
Commercial /Industrial DTSC SL [1]	4,400	22000	7.7	310	260	180	22000	0.42	0.53	35	4.9	440	440	2	1300	3	5300
Residential DTSC SLs [2]	1000	5200	1.8	73	63	42	5200	0.097	0.12	8.3	1.1	100	100	0.43	310	0.48	1300
B2UST-1-5'	0.20	<0.015	<0.0080	<0.0080	<0.010	<0.015	<0.025	0.027	<0.010	<0.0080	<0.0090	0.024	<0.0090	0.28	0.026	<0.010	<0.011
B2UST-2-5'	0.90	0.027	<0.0080	0.085	0.034	<0.015	0.028	0.018	0.012	<0.0080	0.051	0.25	0.066	0.70	0.26	0.50	<0.011
B2UST-3-5'	1.0	<0.015	<0.0080	0.23	0.044	<0.015	<0.025	0.019	0.028	<0.0080	0.063	0.28	0.079	0.86	0.35	0.86	0.023
B2UST-4-5'	1.1	0.033	<0.0080	0.17	0.038	<0.015	<0.025	0.018	0.025	<0.0080	0.053	0.26	0.069	1.2	0.30	1.2	<0.011
B2UST-5-5'	0.39	0.031	<0.0080	0.41	0.034	<0.015	<0.025	0.035	0.034	<0.0080	0.055	0.24	0.069	0.40	0.24	0.95	0.030
B2UST-6-5'	1.1	0.048	0.034	0.66	0.022	<0.015	<0.025	0.016	0.062	<0.0080	0.038	0.18	0.050	0.99	0.21	1.9	0.049
B2UST-7-5'	0.34	<0.030	<0.016	<0.016	<0.020	<0.030	<0.050	<0.012	<0.020	<0.016	<0.018	<0.018	<0.018	0.18	<0.014	0.14	<0.022
B7UST-1-5'	6.4	<0.038	0.18	0.036	0.084	<0.038	0.065	0.093	<0.025	<0.020	0.11	0.46	0.14	2.6	0.68	0.094	ND
B7UST-2-5'	5.8	<0.038	<0.020	0.099	0.091	<0.038	<0.025	0.075	<0.025	<0.020	0.13	0.55	0.16	2.4	0.79	0.034	<0.028
B7UST-3-5'	8.2	<0.038	<0.020	0.031	0.15	<0.038	<0.025	0.065	<0.025	<0.020	0.15	0.68	0.20	4.7	0.78	0.075	<0.028
B7UST-4-5'	6.2	0.041	0.039	0.040	0.17	<0.038	<0.025	<0.015	<0.025	<0.020	0.15	0.69	0.20	2.8	0.69	0.043	<0.028
B7UST-5-5'	3.9	<0.038	<0.020	0.16	0.12	<0.038	<0.025	0.069	<0.025	<0.020	0.14	0.61	0.18	2.2	0.79	0.13	<0.028
B7UST-6-5'	3.7	0.039	<0.020	0.65	<0.025	<0.038	<0.025	0.017	<0.025	<0.020	0.045	0.21	0.060	1.7	0.20	0.73	<0.028
B7UST-7-5'	7.8	0.066	0.091	1.2	0.083	<0.038	0.061	0.022	0.052	<0.020	0.071	0.33	0.11	2.7	0.31	1.5	<0.028
B7UST-8-5'	18	<0.15	0.28	1.3	<0.10	<0.15	<0.25	<0.060	<0.10	<0.080	<0.090	<0.090	<0.090	3.6	<0.070	3.4	<0.11
B7UST-9-5'	46	0.21	1.3	2.6	<0.10	<0.15	<0.10	<0.060	0.22	0.71	<0.090	0.26	<0.090	5.9	0.20	18	<0.11
B7UST-10-5'	18	<0.075	0.19	1.7	<0.050	<0.075	<0.12	<0.030	0.089	<0.040	<0.045	0.047	<0.045	3.7	0.058	5.0	<0.055
B7UST-11-5'	7.2	<0.038	0.097	0.96	0.060	<0.038	<0.025	<0.015	<0.025	<0.020	0.042	0.22	0.066	2.1	0.20	1.8	<0.028

TABLE 3
Soil Gas Dataset at 5 ft.
Former PRC-DeSoto International Inc.
5430 San Fernando Road, Glendale, California

SAMPLE ID	1,1,1-Trichloroethane	1,1,2-Trichlorotrifluoroethane	1,1-Dichloroethane	1,1-Dichloroethene	1,2,4-Trimethylbenzene	1,2-Dibromoethane (EDB)	2-Butanone	Benzene	Chloroform	cis-1,2-Dichloroethene	Ethylbenzene	m,p-Xylene	o-Xylene	Tetrachloroethene	Toluene	Trichloroethene	Trichlorofluoromethane
Commercial /Industrial DTSC SL [1]	4,400	22000	7.7	310	260	180	22000	0.42	0.53	35	4.9	440	440	2	1300	3	5300
Residential DTSC SLs [2]	1000	5200	1.8	73	63	42	5200	0.097	0.12	8.3	1.1	100	100	0.43	310	0.48	1300
B7UST-12-5'	7.7	<0.038	0.084	0.75	0.070	<0.038	<0.025	<0.015	<0.025	<0.020	0.053	0.27	0.079	0.99	0.25	1.5	<0.028
B7UST-13-5'	49	0.21	1.2	4.2	0.10	<0.15	<0.25	<0.060	0.26	0.55	0.11	0.52	0.15	7.9	0.47	36	<0.11
B10UST-1-5'	13	0.071	0.039	2.6	0.037	<0.0050	0.18	0.012	0.10	0.011	0.023	0.098	0.031	16	0.077	5.4	0.0098
B10UST-3-5'	13	<0.075	0.078	2.1	0.18	<0.075	<0.12	0.054	0.17	<0.040	0.14	0.64	0.18	9.0	0.54	4.1	0.26
B10UST-4-5'	8.1	0.066	0.027	2.3	0.028	<0.0050	0.040	0.0077	0.098	<0.0050	0.012	0.056	0.018	11	0.039	3.8	0.016
B10UST-5-5'	5.8	0.059	0.023	1.5	0.036	<0.0050	0.045	0.011	0.080	<0.0050	0.016	0.069	0.023	8.9	0.072	2.6	0.0094
SG-C6-5'	5.1	<0.10	<0.050	1.7	<0.050	<0.050	<0.050	<0.050	0.11	<0.050	<0.050	0.091	<0.050	6.1	0.12	2.9	<0.050
B11AST-1-5'	4.5	0.068	0.030	1.2	0.20	<0.038	<0.062	0.026	0.11	<0.020	0.096	0.52	0.14	4.0	0.42	2.1	0.028
B11AST-2-5'	2.3	<0.015	0.035	1.6	0.036	<0.015	<0.025	0.019	0.095	<0.0080	0.057	0.27	0.076	2.2	0.34	1.5	0.028
B11AST-3-5'	1.2	0.042	0.025	0.70	0.032	<0.015	<0.025	0.019	0.057	<0.0080	0.042	0.20	0.056	1.1	0.23	0.98	0.026
B11AST-4-5'	2.4	0.049	<0.0080	0.38	0.034	<0.015	<0.025	0.023	0.070	<0.0080	0.052	0.26	0.069	1.9	0.26	1.1	0.023
B11AST-5-5'	1.3	<0.038	<0.020	0.32	0.11	<0.038	<0.062	<0.015	<0.025	<0.020	0.062	0.33	0.094	1.0	0.29	0.97	<0.028
B11AST-6-5'	3.1	<0.038	<0.020	0.70	0.098	<0.038	<0.062	<0.015	0.047	<0.020	0.050	0.26	0.072	1.8	0.24	1.5	<0.028
B11AST-7-5'	2.5	<0.015	<0.0080	0.36	0.029	<0.015	<0.025	<0.0060	0.027	<0.0080	0.030	0.14	0.037	1.9	0.14	1.7	<0.011
B11AST-8-5'	1.1	0.024	<0.0080	0.13	0.041	<0.015	<0.025	0.013	0.025	<0.0080	0.052	0.25	0.064	1.3	0.23	0.87	0.015
BC-1-5'	2.3	<0.015	<0.0080	0.31	<0.010	<0.015	<0.025	<0.0060	<0.010	<0.0080	<0.0090	0.016	<0.0090	2.5	0.030	0.059	<0.011
CL-1-1-5'	2.6	<0.015	0.059	0.23	0.040	<0.015	<0.025	0.025	<0.010	<0.0080	0.072	0.35	0.095	1.8	0.42	0.066	<0.011
CL-1-2-5'	8.2	<0.10	<0.050	0.51	<0.050	<0.050	<0.050	<0.050	<0.050	<0.050	<0.050	0.087	<0.050	9.9	0.12	0.32	<0.050

TABLE 3
Soil Gas Dataset at 5 ft.
Former PRC-DeSoto International Inc.
5430 San Fernando Road, Glendale, California

SAMPLE ID	1,1,1-Trichloroethane	1,1,2-Trichlorotrifluoroethane	1,1-Dichloroethane	1,1-Dichloroethene	1,2,4-Trimethylbenzene	1,2-Dibromoethane (EDB)	2-Butanone	Benzene	Chloroform	cis-1,2-Dichloroethene	Ethylbenzene	m,p-Xylene	o-Xylene	Tetrachloroethene	Toluene	Trichloroethene	Trichlorofluoromethane
Commercial /Industrial DTSC SL [1]	4,400	22000	7.7	310	260	180	22000	0.42	0.53	35	4.9	440	440	2	1300	3	5300
Residential DTSC SLs [2]	1000	5200	1.8	73	63	42	5200	0.097	0.12	8.3	1.1	100	100	0.43	310	0.48	1300
CL-2-1-5'	1.1	0.035	0.040	0.59	<0.010	<0.015	<0.025	<0.0060	0.057	0.094	<0.0090	0.016	<0.0090	1.2	0.031	1.6	0.026
CL-2-2-5'	0.45	0.052	<0.0080	0.14	0.013	<0.015	<0.025	0.034	<0.010	<0.0080	0.057	0.24	0.062	0.95	0.35	0.77	0.053
CL-3-1-5'	0.44	0.034	<0.0080	0.099	0.023	<0.015	<0.025	0.021	1.3	<0.0080	0.048	0.22	0.059	0.45	0.28	0.37	0.019
CREACT-1-5'	6.4	<0.038	0.18	1.1	<0.025	<0.025	<0.062	0.027	<0.025	<0.020	<0.022	0.034	<0.022	2.5	0.048	5.1	<0.028
FAST-1-5'	10	<0.075	0.34	1.7	<0.050	<0.050	<0.12	<0.030	<0.050	<0.040	<0.045	0.048	<0.045	4.0	0.044	4.0	<0.055
FAUST-1-5'	0.25	<0.015	<0.0080	<0.0080	0.010	<0.015	<0.025	<0.0060	<0.010	<0.0080	0.023	0.10	0.027	0.62	0.14	<0.010	<0.011
FAUST-2-5'	0.13	<0.015	<0.0080	<0.0080	0.041	<0.015	<0.025	0.031	<0.010	<0.0080	0.079	0.35	0.097	0.24	0.46	<0.010	<0.011
FAUST-3-5'	0.71	<0.015	<0.0080	<0.0080	0.042	<0.015	<0.025	0.019	<0.010	<0.0080	0.059	0.29	0.077	1.2	0.30	<0.010	<0.011
FAUST-4-5'	0.26	<0.015	<0.0080	<0.0080	0.057	<0.015	<0.025	0.019	<0.010	<0.0080	0.088	0.42	0.11	0.63	0.45	<0.010	<0.011
FAUST-5-5'	0.056	<0.015	<0.0080	<0.0080	0.044	<0.015	<0.025	0.019	<0.010	<0.0080	0.069	0.33	0.088	0.42	0.34	<0.010	<0.011
FAUST-6-5'	0.25	<0.015	<0.0080	<0.0080	0.037	<0.015	<0.025	0.018	<0.010	<0.0080	0.070	0.33	0.091	0.82	0.36	<0.010	<0.011
FAUST-7-5'	0.21	<0.015	<0.0080	<0.0080	0.030	<0.015	<0.025	<0.0060	<0.010	<0.0080	0.042	0.21	0.052	0.60	0.19	<0.010	<0.011
FAUST-8-5'	0.44	<0.015	<0.0080	<0.0080	0.031	<0.015	<0.025	0.012	<0.010	<0.0080	0.041	0.20	0.054	1.6	0.19	<0.010	<0.011
FAUST-9-5'	0.32	<0.015	<0.0080	<0.0080	0.059	<0.015	<0.025	0.027	<0.010	<0.0080	0.090	0.45	0.12	0.57	0.51	<0.010	<0.011
HWP-1-5'	1.4	<0.015	<0.0080	0.047	<0.010	<0.015	0.040	<0.0060	<0.010	<0.0080	0.011	0.038	0.013	1.3	0.099	0.026	<0.011
HWP-2-5'	1.6	<0.015	<0.0080	<0.0080	0.044	<0.015	<0.025	0.041	<0.010	<0.0080	0.11	0.49	0.13	1.2	0.72	<0.010	<0.011
HWP-3-5'	0.71	<0.015	<0.0080	0.012	0.18	<0.015	<0.025	0.054	<0.010	<0.0080	0.27	1.4	0.37	0.53	1.2	<0.010	<0.011
HWP-4-5'	1.2	<0.015	<0.0080	0.062	<0.010	<0.015	<0.025	0.014	<0.010	<0.0080	0.0095	0.033	0.011	0.89	0.086	<0.010	<0.011

TABLE 3
Soil Gas Dataset at 5 ft.
Former PRC-DeSoto International Inc.
5430 San Fernando Road, Glendale, California

SAMPLE ID	1,1,1-Trichloroethane	1,1,2-Trichlorotrifluoroethane	1,1-Dichloroethane	1,1-Dichloroethene	1,2,4-Trimethylbenzene	1,2-Dibromoethane (EDB)	2-Butanone	Benzene	Chloroform	cis-1,2-Dichloroethene	Ethylbenzene	m,p-Xylene	o-Xylene	Tetrachloroethene	Toluene	Trichloroethene	Trichlorofluoromethane
Commercial /Industrial DTSC SL [1]	4,400	22000	7.7	310	260	180	22000	0.42	0.53	35	4.9	440	440	2	1300	3	5300
Residential DTSC SLs [2]	1000	5200	1.8	73	63	42	5200	0.097	0.12	8.3	1.1	100	100	0.43	310	0.48	1300
HWP-5-5'	1.3	<0.015	<0.0080	0.051	0.061	<0.015	<0.025	0.032	<0.010	<0.0080	0.12	0.56	0.16	1.7	0.63	0.052	<0.011
SCT-1-5'	0.44	<0.015	<0.0080	<0.0080	0.028	<0.015	0.026	0.014	<0.010	<0.0080	0.051	0.23	0.065	1.4	0.24	<0.010	<0.011
SCT-2-5'	3.2	<0.015	<0.0080	0.041	0.080	<0.015	0.061	0.033	<0.010	<0.0080	0.12	0.57	0.15	3.5	0.57	0.049	<0.011
SG-C3-5'	2.8	0.017	<0.0080	0.34	<0.010	<0.015	<0.025	<0.0060	<0.010	<0.0080	<0.0090	0.030	0.0096	1.7	0.044	0.82	<0.011
SG-C5-5'	17	0.080	0.28	2.8	0.074	<0.075	<0.12	<0.030	0.20	<0.040	0.079	0.35	0.12	11	0.38	8.1	<0.055
SWT-1-5'	0.35	<0.10	<0.050	<0.050	<0.050	<0.050	<0.050	<0.050	<0.050	<0.050	<0.050	0.079	<0.050	1.1	0.12	0.050	<0.050
SWT-2-5'	3.0	<0.10	0.064	0.12	<0.050	<0.050	<0.050	<0.050	<0.050	<0.050	<0.050	0.056	<0.050	1.1	0.088	0.19	<0.050
SWT-3-5'	0.015	0.018	<0.0050	0.011	0.023	<0.0050	0.011	0.0054	<0.0050	<0.0050	0.011	0.037	0.014	0.069	0.062	0.068	<0.0050
SG-A'5-5'	1.4	0.037	<0.0080	0.53	<0.010	<0.015	0.055	0.012	<0.010	<0.0080	0.015	0.050	0.015	1.2	0.073	0.60	<0.011
SG-A'6-5'	2.0	0.083	<0.040	0.77	<0.050	<0.075	<0.012	<0.030	<0.050	<0.040	<0.045	0.087	<0.045	2.8	0.073	1.1	<0.055
SG-A1-5'	0.77	<0.010	<0.0050	<0.0050	0.042	<0.0050	0.040	0.0077	<0.0050	<0.0050	0.023	0.095	0.030	2.9	0.26	0.057	0.0070
SG-A2-5'	1.0	<0.010	0.011	0.081	0.032	<0.0050	0.021	0.010	0.0077	<0.0050	0.016	0.063	0.021	3.8	0.077	0.24	<0.0050
SG-A3-5'	1.2	0.012	<0.0050	0.11	0.032	<0.0050	0.012	0.0090	0.0079	<0.0050	0.015	0.064	0.020	4.8	0.074	0.34	<0.0050
SG-A4-5'	2.6	0.054	0.041	1.5	0.040	<0.0050	0.062	0.019	0.052	0.0060	0.020	0.082	0.027	4.7	0.12	4.6	0.0078
SG-A5-5'	4.3	0.062	0.026	1.7	0.036	<0.0050	0.0067	0.013	0.066	<0.0050	0.019	0.078	0.024	8.9	0.091	5.4	0.0059
SG-A6-5'	5.3	0.075	0.013	1.5	0.030	<0.0050	0.010	0.014	0.067	<0.0050	0.013	0.059	0.018	9.9	0.074	5.3	<0.0050
SG-A7-5'	2.4	<0.038	<0.020	0.56	<0.025	<0.038	<0.062	<0.015	<0.025	<0.020	<0.022	0.037	<0.022	3.1	0.041	3.2	<0.028
SG-A8-5'	0.43	<0.015	<0.0080	<0.0080	<0.010	<0.015	<0.025	<0.0060	<0.010	<0.0080	<0.0090	0.018	<0.0090	0.20	0.025	0.25	<0.011

TABLE 3
Soil Gas Dataset at 5 ft.
Former PRC-DeSoto International Inc.
5430 San Fernando Road, Glendale, California

SAMPLE ID	1,1,1-Trichloroethane	1,1,2-Trichlorotrifluoroethane	1,1-Dichloroethane	1,1-Dichloroethene	1,2,4-Trimethylbenzene	1,2-Dibromoethane (EDB)	2-Butanone	Benzene	Chloroform	cis-1,2-Dichloroethene	Ethylbenzene	m,p-Xylene	o-Xylene	Tetrachloroethene	Toluene	Trichloroethene	Trichlorofluoromethane
Commercial /Industrial DTSC SL [1]	4,400	22000	7.7	310	260	180	22000	0.42	0.53	35	4.9	440	440	2	1300	3	5300
Residential DTSC SLs [2]	1000	5200	1.8	73	63	42	5200	0.097	0.12	8.3	1.1	100	100	0.43	310	0.48	1300
SG-AB5-5'	13	0.12	0.18	4.5	0.052	<0.075	<0.12	<0.030	0.17	<0.040	0.11	0.44	0.11	15	0.47	12	<0.055
SG-AB5.5-5'	18	<0.15	<0.080	3.1	0.47	<0.15	<0.25	0.069	0.16	<0.080	0.28	1.4	0.41	18	1.1	8.9	<0.11
SG-AB-6-5'	20	<0.075	0.061	4.5	0.067	<0.075	<0.12	<0.030	0.20	<0.040	0.16	0.52	0.13	21	0.91	11	<0.055
SG-B1-5'	1.9	<0.010	<0.0050	<0.0050	0.031	<0.0050	0.037	0.015	<0.0050	<0.0050	0.039	0.11	0.035	3.6	0.11	0.12	<0.0050
SG-B2-5'	2.6	0.014	0.018	0.17	0.023	<0.0050	0.019	0.011	0.010	<0.0050	0.012	0.048	0.014	6.3	0.063	0.095	<0.0050
SG-B3-5'	6.8	0.049	0.019	0.38	<0.010	<0.015	0.15	0.014	0.037	<0.0080	<0.0090	0.031	0.0092	7.4	0.043	0.84	<0.011
SG-B4-5'	13	0.15	0.77	4.8	<0.025	<0.038	<0.062	0.020	0.26	0.41	<0.022	<0.022	<0.022	11	0.027	7.5	<0.028
SG-B4.5-5'	30	<0.15	0.59	5.2	<0.10	<0.15	<0.18	<0.060	0.23	0.20	<0.045	0.13	<0.090	17	0.13	29	<0.11
SG-B5-5'	43	0.22	0.43	6.1	<0.050	<0.075	<0.12	<0.030	0.37	0.17	<0.045	<0.045	<0.045	50	0.048	29	<0.055
SG-B5.5-5'	54	<0.19	0.20	4.7	<0.12	<0.19	<0.31	<0.075	<0.12	<0.10	<0.11	0.29	<0.11	80	0.36	14	<0.14
SG-B5.5-5' Duplicate	58	<0.19	0.21	4.9	<0.12	<0.19	<0.31	<0.075	<0.12	<0.10	<0.11	0.29	<0.11	96	0.25	16	<0.14
SG-B6.5-5'	33	0.16	<0.080	1.8	<0.10	<0.15	<0.25	<0.060	0.22	<0.080	0.47	1.4	0.31	20	2.7	7.1	<0.11
SG-B6-5'	44	<0.19	<0.10	2.8	<0.12	<0.19	<0.31	<0.075	0.26	<0.10	<0.11	<0.11	<0.11	35	<0.088	8.8	<0.14
SG-B7-5'	3.3	<0.10	<0.050	0.85	<0.050	<0.050	<0.050	<0.050	<0.050	<0.050	<0.050	0.052	<0.050	6.1	0.057	3.3	<0.050
SG-C1-5'	0.17	<0.075	<0.040	<0.040	0.16	<0.075	<0.12	<0.030	<0.050	<0.040	0.11	0.55	0.15	0.20	0.48	<0.050	<0.055
SG-C2-5'	1.1	<0.015	<0.0080	0.061	<0.010	<0.015	<0.025	<0.0060	<0.010	<0.0080	<0.0090	0.029	0.0090	1.0	0.060	0.11	<0.011
SG-C4-5'	32	0.19	1.0	1.8	<0.025	<0.038	<0.062	<0.015	0.15	<0.020	<0.022	0.022	<0.022	5.2	0.028	10	<0.028
SG-C4-5' Duplicate	35	<0.15	0.89	1.5	<0.10	<0.15	<0.25	<0.10	0.12	<0.080	<0.090	0.24	<0.090	4.5	0.33	8.6	<0.11

TABLE 3
Soil Gas Dataset at 5 ft.
Former PRC-DeSoto International Inc.
5430 San Fernando Road, Glendale, California

SAMPLE ID	1,1,1-Trichloroethane	1,1,2-Trichlorotrifluoroethane	1,1-Dichloroethane	1,1-Dichloroethene	1,2,4-Trimethylbenzene	1,2-Dibromoethane (EDB)	2-Butanone	Benzene	Chloroform	cis-1,2-Dichloroethene	Ethylbenzene	m,p-Xylene	o-Xylene	Tetrachloroethene	Toluene	Trichloroethene	Trichlorofluoromethane
Commercial /Industrial DTSC SL [1]	4,400	22000	7.7	310	260	180	22000	0.42	0.53	35	4.9	440	440	2	1300	3	5300
Residential DTSC SLs [2]	1000	5200	1.8	73	63	42	5200	0.097	0.12	8.3	1.1	100	100	0.43	310	0.48	1300
SG-C7-5'	0.23	<0.015	<0.0080	0.080	<0.010	<0.015	<0.025	<0.0060	<0.010	<0.0080	<0.0090	0.019	<0.0090	0.19	0.027	0.11	<0.011
SG-D1-5'	0.57	<0.015	<0.0080	0.059	0.15	<0.015	0.028	0.055	<0.010	<0.0080	0.24	1.1	0.32	0.57	1.1	0.49	<0.011
SG-D2-5'	1.0	0.033	0.011	0.48	0.11	<0.015	<0.025	0.049	0.015	<0.0080	0.17	0.83	0.23	0.50	0.86	1.5	0.014
SG-D3-5'	1.2	0.023	<0.0080	0.23	0.032	<0.015	<0.025	0.018	<0.010	<0.0080	0.052	0.25	0.064	0.44	0.27	2.6	<0.011
SG-D4-5'	0.81	<0.015	<0.0080	0.0087	0.030	<0.015	<0.025	0.013	<0.010	<0.0080	0.046	0.22	0.057	0.66	0.23	0.42	<0.011
SG-D5-5'	2.1	<0.10	<0.050	0.83	<0.050	<0.050	<0.050	<0.050	0.098	<0.050	<0.050	0.054	<0.050	3.5	0.084	3.1	<0.050
SG-D6-5'	0.21	<0.015	<0.0080	0.23	0.020	<0.015	<0.025	0.016	0.063	<0.0080	0.039	0.19	0.050	0.25	0.23	0.26	<0.011
SG-E1-5'	0.11	<0.10	<0.10	0.19	<0.050	<0.050	<0.050	<0.050	<0.050	<0.050	<0.050	0.12	<0.050	0.67	0.11	3.0	<0.050
SG-E2-5'	0.37	<0.10	<0.050	0.85	<0.10	<0.050	<0.050	<0.050	0.079	<0.050	<0.050	0.096	<0.050	1.2	0.083	13	<0.050
SG-E3-3'	0.69	0.046	<0.0080	0.13	0.074	<0.015	<0.025	0.30	0.022	<0.0080	0.12	0.64	0.17	0.42	0.68	1.8	0.013
SG-E4-5'	0.58	0.029	<0.0080	0.23	<0.015	<0.015	<0.025	<0.0060	0.024	<0.0080	0.025	0.075	0.018	0.47	0.16	1.3	0.024
SG-E5-5'	0.47	<0.10	<0.050	0.66	<0.050	<0.050	<0.050	<0.050	0.064	<0.050	<0.050	0.094	<0.050	1.2	0.13	2.1	0.068
SG-F1-5'	<0.050	<0.10	<0.050	0.080	<0.050	<0.050	<0.050	<0.050	<0.050	<0.050	<0.050	0.11	<0.050	1.1	0.10	0.58	<0.050
SG-F2-5'	0.084	<0.10	<0.050	0.15	<0.050	<0.050	<0.050	<0.050	<0.050	<0.050	<0.050	0.12	<0.050	1.2	0.095	0.74	<0.050
SG-F3-5'	0.14	<0.10	<0.050	0.13	0.062	<0.050	<0.050	<0.050	<0.050	<0.050	<0.050	0.12	<0.050	0.66	0.13	0.86	ND
SG-F4-5'	0.22	0.041	<0.0080	0.21	0.035	<0.015	<0.025	0.014	0.040	<0.0080	0.051	0.25	0.065	0.42	0.23	1.3	0.031
SG-F5-5'	0.13	<0.10	<0.050	<0.050	<0.050	<0.050	<0.050	<0.050	0.080	<0.050	<0.050	0.088	<0.050	0.27	0.13	0.11	<0.050
SG-G1-5'	<0.050	<0.10	<0.050	0.052	<0.050	<0.050	<0.050	<0.050	<0.050	<0.050	<0.050	0.077	<0.050	1.9	0.067	0.83	<0.050

TABLE 3
Soil Gas Dataset at 5 ft.
Former PRC-DeSoto International Inc.
5430 San Fernando Road, Glendale, California

SAMPLE ID	1,1,1-Trichloroethane	1,1,2-Trichlorotrifluoroethane	1,1-Dichloroethane	1,1-Dichloroethene	1,2,4-Trimethylbenzene	1,2-Dibromoethane (EDB)	2-Butanone	Benzene	Chloroform	cis-1,2-Dichloroethene	Ethylbenzene	m,p-Xylene	o-Xylene	Tetrachloroethene	Toluene	Trichloroethene	Trichlorofluoromethane
Commercial /Industrial DTSC SL [1]	4,400	22000	7.7	310	260	180	22000	0.42	0.53	35	4.9	440	440	2	1300	3	5300
Residential DTSC SLs [2]	1000	5200	1.8	73	63	42	5200	0.097	0.12	8.3	1.1	100	100	0.43	310	0.48	1300
B7UST-14-5'	45	0.16	0.18	4.2	<0.10	<0.15	<0.25	<0.060	0.23	<0.080	<0.090	<0.090	<0.090	75	<0.070	12	<0.11

Notes:
all results in µg/L

1. = More protective of USEPA RSL (June 2017) or DTSC HERO Note 3 Indoor Air Screening Level (June 2017) ÷ DTSC default attenuation factor (0.001 existing commercial buildings)
1. = More protective of USEPA RSL (June 2017) or DTSC HERO Note 3 Indoor Air Screening Level (June 2017) ÷ DTSC default attenuation factor (0.001 existing residential buildings)

TABLE 4
Johnson and Ettinger Soil Gas Modeling Parameters
Former PRC-DeSoto International Inc.
5430 San Fernando Road, Glendale, California

Modeling Parameters	Symbol	Units	RME	Source
Inhalation of VOCs in Indoor Air				
Chemical concentration in soil gas	C_g	mg/m^3		
Depth below grade to bottom of enclosed space floor	L_f	cm	15.2	Default, J&E Model
Soil gas sampling depth below grade (5-foot soil gas)	L_s	cm	304.8	Site-specific, 10 feet
Average soil temperature	T_s	^oC	19.4	Site-specific,Southern CA (US EPA 2004b)
Thickness of soil stratum A (10-feet soil gas)	h_A	cm	304.8	Site-specific, 10 feet
Average soil stratum A SCS soil type (for soil vapor permeability) for 5-foot soil gas			S	J&E Model VLookUP (Sand)
Stratum A soil dry bulk density	r_b^A	g/cm^3	1.66	Default, J&E Model, DTSC, 2014
Stratum A soil total porosity	n^A	cm^3/cm^3	0.375	Default, J&E Model, DTSC, 2014
Stratum A soil water-filled porosity Default	q_w^A	cm^3/cm^3	0.054	Default, J&E Model, DTSC, 2014
Enclosed space floor thickness	L_{crack}	cm	10	Default, J&E Model, DTSC, 2014
Soil-building pressure differential	DP	$g/cm\text{-}s^2$	40	Default, J&E Model, DTSC, 2014
Area of Enclosed space below grade	A_B	cm^2	1,000,000	Default, J&E Model, DTSC, 2014
Enclosed space height	H_B	cm	304.8	Default, J&E Model, DTSC, 2014
Floor-wall seam crack width	w	cm	0.1	Default, J&E Model, DTSC, 2014
Average vapor flow rate into building -Building Specific	Q_{soil}	L/m	5	Default, J&E Model, DTSC, 2014
RECEPTOR - Residential				
Indoor air exchange rate - Building Specific	ER	1/h	0.5	Default, J&E Model, DTSC, 2014
Averaging time (Carcinogenic)	AT_C	yrs	70	Cal-EPA, 2011b
Averaging time (Noncarcinogenic)	AT_{NC}	yrs	26	DTSC 2014 (HERO Note1); USEPA 2014
Exposure duration	ED	yrs	26	Cal-EPA, 2011b, USEPA, 1990b
Exposure frequency	EF	days/yr	350	Cal-EPA, 2011b
Exposure Time	EF	hours/day	24	DTSC 2014 (HERO Note1); USEPA 2014
RECEPTOR - Commercial				
Indoor air exchange rate - Building Specific	ER	1/h	1	Default, J&E Model, DTSC, 2014
Averaging time (Carcinogenic)	AT_C	yrs	70	Cal-EPA, 2011b
Averaging time (Noncarcinogenic)	AT_{NC}	yrs	25	DTSC 2014 (HERO Note1); USEPA 2014
Exposure duration	ED	yrs	25	Cal-EPA, 2011b, USEPA, 1990b
Exposure frequency	EF	days/yr	250	Cal-EPA, 2011b
Exposure Time	EF	hours/day	8	DTSC 2014 (HERO Note1); USEPA 2014

Notes:
RME = Reasonable Maximum Exposure (USEPA, 1989)

TABLE 5
Receptors and Exposure Variables Values
Former PRC-DeSoto International Inc.,
5430 San Fernando Road, Glendale, California

Exposure Assumption	Assumption Abbreviation	Unit(s)	Values - Baseline Scenario			Rationale/Reference	
			Commercial Worker	Adult Resident	Child Resident		
Exposure Assumption Specific to Dermal Pathway							
Dermally Absorbed Dose	DAD	mg/kg-day	Calculated			USEPA 2004	DAD = [CS x ABS x SA x CF x AF x EF x ED] / [BW x AT c or nc]
Soil to Skin Adherence Factor	AF	mg/cm^2	0.2	0.07	0.2	Cal-EPA DTSC, 2000	
Absorption Factor	ABS	unitless	Chemical Specific			USEPA 2017	
Skin Surface Area Available for Contact	SA	cm^2/day	6,032	6,032	2,900	USEPA 2014; Cal-EPA DTSC, 2000	
Exposure Assumption Specific to Ingestion Pathway							
Chronic Daily Intake	CDI	mg/kg-day	Calculated			USEPA 1989	CDI = [CS x IR-S x FI x EF x ED x CF] / [BW x $AT_{c\ or\ nc}$]
Ingestion Rate - Soil	IR-S	mg/day	100	100	200	USEPA 1991, USEPA 2011	USEPA, 1989; USEPA, 2004
Fraction Ingested from source	FI	unitless	1			-	All ingested soil comes from the contaminated source.
Gastrointestinal Absorption Factor	GIABS	unitless	Chemical Specific			USEPA 2017	Fraction of contaminant in soil matrix absorbed through gastrointestinal tract.
Exposure Assumption Specific to Inhalation Pathway							
Exposure Concentration	EC	mg/kg	Calculated			USEPA 2002	EC = [CA x (ET / 24 hours/day) x EF x ED] / [$AT_{c\ or\ nc}$]
Chemical Concentration in Air	CA	mg/m^3	Calculated			USEPA 2002	Default particulate emission factor (PEFs) and chemical specific volatilization factor (VFs)
Particulate Emission Factor	PEF	m^3/kg	1.36E+09	1.36E+09	1.36E+09	USEPA 2002: USEPA 2017	USEPA RSL Calculator: https://epa-prgs.ornl.gov/cgi-bin/chemicals/csl_search
Volatilization Factor	VF	m^3/kg	Chemical Specific			USEPA 2002: USEPA 2017	USEPA RSL Calculator: https://epa-prgs.ornl.gov/cgi-bin/chemicals/csl_search
Exposure Time	ET	hours/day	8	24	24	USEPA 1991	USEPA, 2009
Exposure Assumptions Specific to All Pathways							
Chemical Concentration in Soil	CS	mg/kg	Calculated 95% UCL or Maximum detected value			USEPA 2015	Calculated EPC - 95% UCL (ProUCL 5.1.1), Maximum detected value was used as EPC if: 1)fewer than five detects for an analyte or 2) calculated EPC was greater than maximum detected value.
Exposure Frequency	EF	days/years	250	350	350	EPA, 1991	
Exposure Duration	ED	years	25	20	6	EPA 1991, USEPA 2014	
Averaging Time (Cancer)	AT-C	days	25,550			EPA, 1989: USEPA, 2004	Calculated: [Lifetime -70 (years)] x [365 (days/year)]
Averaging Time (Non-Cancer)	AT-N	days	9,125	7,300	2,190	EPA, 1989: USEPA, 2004	Calculated: [Exposure Duration (years)] x [365 (days/year)]
Body Weight	BW	kg	80	80	15	USEPA 2014	
Conversion Factor	CF	kg/mg	1E-06			--	
Age Dependent Adjustment Factor (ADAF)	ADAF	Unitless	NA if > 16 years old	NA if > 16 years old	Child 0 to 6	USEPA 2005	$ADAF_{0-6}$ for Child (0-6 years old) calculated using a weighted average of adjustment factors: $ADAF_{0-6}$ = (($ADAF_{0-2}$ x 2 years) + ($ADAF_{2-6}$ x 4 years)/6 years = 5.33 5.33 = ((10*2 years) + (3*4 years))/6 years
Child 0-2 - ADAF=10					0 - 2 yo - ADAF = 10		
Child 2-16 - ADAF=3					2 -16 yo - ADAF = 3		
>16 years - ADAF=1					>16 yo - ADAF = 1		
Calculated adjustment Factor					Calculated 0-6 = 5.33		

EPA, 1989 - Risk Assessment Guidance for Superfund: Volume I -- Human Health Evaluation Manual (Part A). Office of Emergency and Remedial Response. EPA/540/1-89/002.

EPA, 1991 - Human Health Evaluation Manual, Supplemental Guidance: Standard Default Exposure Factors. Office of Solid Waste and Emergency Response. OSWER Directive 9285.6-03

USEPA, 1996 - Soil Screening Guidance: Technical Background Document. Final. USEPA, Office of Solid Waste and Emergency Response, 540/R-95/128. May 1996.

USEPA, 2002 - Supplemental Guidance for Developing Soil Screening Levels for Superfund Sites OSWER 9355.4-24 December 2002

EPA, 2004 - Risk assessment Guidance for Superfund Volume I: Human Health Evaluation Manual (Part E, Supplemental Guidance for Dermal Risk Assessment) EPA/540/R/99/005, OSWER 9285.7-02EP

USEPA 2005: Supplemental Guidance for Assessing Susceptibility from Early - Life Exposure to Carcinogens, EPA?630/R-03/003F

USEPA, 2009 - USEPA 2009, RAGS (Part F, Supplemental Guidance for Inhalation Risk Assessment), EPA/540/R/070/002.

EPA, 2011 - EPA Exposure Factors Handbook: 2011 Edition

EPA, 2014 - Human Health Evaluation Manual, Supplemental Guidance: Update of Standard Default Exposure Factors. OSWER Directive 9200.1-120

USEPA, 2015 - ProUCL Version 5.1 User Guide. Statistical Software for Environmental Applications for Data Sets with and without Nondetect Observations. EPA/600R-07041

USEPA 2017: USEPA RSL calculator available at: https://epa-prgs.ornl.gov/cgi-bin/chemicals/csl_search. Las accessed February 3, 2017

Cal-EPA DTSC, 2000 - Cal-EPA DTSC Draft 2000. Draft memorandum from S. DiZio, M. Wade, and D. Oudiz. Guidance for the Dermal Exposure Pathway. The DTSC recommendations detailed in the Draft 2000 memorandum were partially based on US EPA RAGS (Part E) Supplemental Guidance for Dermal Risk Assessment, Interim Guidance (1998).

Child (0-6) $ADAF_{0-6}$ (5.33) calculated using a weighted average of adjustment factors: $ADAF_{0-6}$ = (($ADAF_{0-2}$ x 2 years) + ($ADAF_{2-66}$ x 4 years)/6 years = 5.33

TABLE 6
Toxicity Values and Chemical-specific Information for Chemicals of Potential Concern in Soil
Former PRC-DeSoto International Inc.
5430 San Fernando Road, Glendale, California

Analyte	CAS No.	SFO $(mg/kg\text{-}day)^{-1}$	Key	IUR $(ug/m^3)^{-1}$	Key	Chronic RfD_o (mg/kg-day)	Key	Chronic RfC_i (mg/m^3)	Key	Volatile	Mutagen	GIABS	ABS	C_{sat} (mg/kg)
Inorganic Compounds														
Antimony	7440-36-0	--	--	--	--	4.0E-04	IRIS	--	--	--	--	0.15	--	--
Barium	7440-39-3	--	--	--	--	2.0E-01	IRIS	5.0E-04	Heast	--	--	0.07	--	--
Beryllium and compounds	7440-41-7	--	--	2.4E-03	IRIS	2.0E-04	OEHHA	7.0E-06	Cal	--	--	0.007	--	--
Cadmium (Soil)	7440-43-9	--	--	--	Cal	5.0E-04	Cal	1.0E-05	A	--	--	0.025	0.001	--
Chromium(Total)	16065-83-1	--	--	--	--	1.5E+00	IRIS	--	--	--	--	0.013	--	--
Chromium VI	18540-29-9	5.0E-01	Cal	1.5E-01	Cal	3.0E-03	IRIS	1.0E-04	IRIS	--	M	0.025	0.025	--
Chromium VI (adjusted SFOs for Child (0-6 yo) exposure to mutagen)	18540-29-9	2.7E+00	--	8.0E-01	Cal	3.0E-03	IRIS	1.0E-04	IRIS	--	M	0.025	0.025	--
Cobalt	7440-48-4	--	--	9.0E-03	PPRTV	3.0E-04	PPRTV	6.0E-06	PPRTV	--	--	1	--	--
Copper	7440-50-8	--	--	--	--	4.0E-02	Heast	--	--	--	--	1	--	--
Lead	7439-92-1	8.5E-03	Cal	1.2E-05	Cal	--		--	--	--	--	1	--	--
Mercury	7439-97-6	--	--	--	--	1.6E-04	Cal	3.0E-05	Cal	V	--	1	--	3.1E+00
Molybdenum	7439-98-7	--	--	--	--	5.0E-03	IRIS	--	--	--	--	1	--	--
Nickel Soluble Salts	7440-02-0	--	--	2.6E-04	Cal	1.1E-02	Cal	1.4E-05	Cal	--	--	0.04	--	--
Silver	7440-22-4	--	--	--	--	5.0E-03	Cal	--	--	--	--	0.04	--	--
Thallium	7440-28-0	--	--	--	--	1.0E-05	X	--	--	--	--	1	--	--
Vanadium and Compounds	7440-62-2	--	--	--	--	5.0E-03	S	1.0E-04	A	--	--	0.026	--	--
Zinc and Compounds	7440-66-6	--	--	--	--	3.0E-01	IRIS	--	--	--	--	1	--	--
Volatile Organic Compounds														
Toluene	108-88-3	--	--	--	--	8.0E-02	IRIS	3.0E-01	Cal	V	--	1	--	8.2E+02
Tetrachloroethylene	127-18-4	5.4E-01	Cal	5.9E-06	Cal	6.0E-03	Cal	3.5E-02	Cal	V	--	1	--	1.7E+02
Trichloroethylene	79-01-6	4.6E-02	Cal	4.1E-06	Cal	5.0E-04	Cal	2.0E-03	Cal	V	M	1	--	6.9E+02
Trichloroethene (adjusted SFOs for Child (0-6 yo) exposure to mutagen)	79-01-6	2.5E-01	--	2.2E-05	Cal	5.0E-04	Cal	2.0E-03	Cal	V	M	1	--	6.9E+02
Methylene Chloride	75-09-2	1.4E-02	Cal	1.0E-06	Cal	6.0E-03	IRIS	4.0E-01	Cal	V	M	1	--	3.3E+03
Methylene Chloride (adjusted SFOs for Child (0-6 yo) exposure to mutagen)	75-09-2	7.5E-02	--	5.3E-06	Cal	6.0E-03	IRIS	4.0E-01	Cal	V	M	1	--	3.3E+03
Trichloroethane, 1,1,1-	71-55-6	--	--	--	--	2.0E+00	IRIS	1.0E+00	Cal	V	--	1	--	6.4E+02
Methyl Ethyl Ketone (2-Butanone)	78-93-3	--	--	--	--	6.0E-01	IRIS	5.0E+00	IRIS	V	--	1	--	2.8E+04
Petroleum														
TPH Diesel	--	--	--	--	--	2.0E-02	Cal	1.3E-01	Cal	V	--	1	0.1	--
TPH Motor Oil	--	--	--	--	--	1.7E-01	Cal	--	--	--	--	1	0.1	--

Notes:

Adjusted Dermal Reference Dose (RfD_{dermal}) = Oral RfD × GI Absorption Factor

Adjusted Dermal Cancer Slope Factor (CSF_{dermal}) = Oral Slope Factor/GI Absorption Factor

Key:

--: Not available/Not applicable

V: Volatile

M: Mutagen

CalEPA - San Francisco Bay Regional Water Quality Control Board: Input Parameters Tier 1 Environmental Screening Levels (Feb 2016 (rev. 3)). Available at: www.waterboards.ca.gov/.../ESL/ESL%20Workbook_ESLs_Interim%20Final_22Feb16_Rev3.xlsx

PPRTV - Provisional Peer Reviewed Toxicity Values for Superfund (PPRTV) derived by EPA's Superfund Health Risk Technical Support Center (STSC) for the EPA Superfund program.

IRIS - U.S. EPA Integrated Risk Information System.

HEAST - USEPA Superfund program's Health Effects Assessment Summary Table. Values in HEAST are removed when a PPRTV paper is released, even if the PPRTV indicates a toxicity value could not be derived.

TABLE 7.
Potential Vapor Intrusion Risk Estimates- Soil Gas @ 5 ft.
Former PRC-DeSoto International, Inc.
5430 San Fernando Road, Glendale, California

Site-wide Risk/Hazard Based on 95% UCL							Risk/Hazard Based on Composite of Maximum Concentrations					
COPC	Future On-Site Resident				Commercial				Future Onsite Resident		Commercial	
	95% UCL	Source	Risk	Hazard	Risk	Hazard	Max Conc	Sample ID	Risk	Hazard	Risk	Hazard
1,1,1-Trichloroethane	1.68E+04	95% H-UCL	nc	1.9E-02	nc	2.2E-03	5.80E+04	SG-B5.5-5 Dup'	NA	6.5E-02	nc	7.8E-03
1,1,2-Trichlorotrifluoroethane	6.11E+01	95% Gross Gamma UCL	nc	1.7E-06	nc	2.0E-07	2.20E+02	SG-B5-5'	NA	6.0E-06	nc	2.8E-04
1,1-Dichloroethane	2.01E+02	KM H-UCL	1.5E-07	3.7E-04	1.7E-08	4.4E-05	1.30E+03	B7UST-9-5'	9.9E-07	2.4E-03	nc	7.1E-07
1,1-Dichloroethene	4.67E+03	KM H-UCL	nc	8.6E-02	nc	1.0E-02	6.10E+03	SG-B5-5'	NA	1.1E-01	1.1E-07	2.8E-04
1,2,4-Trimethylbenzene	8.25E+01	KM H-UCL	nc	1.3E-02	nc	1.5E-03	4.70E+02	SG-AB5.5-5'	NA	7.3E-02	nc	1.3E-02
2-Butanone	2.10E+01	95% KM (t) UCL	nc	5.6E-06	nc	6.6E-07	1.50E+02	SG-B3-5"	NA	4.0E-05	nc	8.7E-03
Benzene	2.83E+01	95% KM Approximate Gamma UCL	4.0E-07	1.2E-02	4.6E-08	1.5E-03	3.00E+02	SG-E3-3'	4.3E-06	1.3E-01	nc	4.7E-06
Chloroform	1.09E+02	95% KM Approximate Gamma UCL	1.1E-06	1.4E-03	1.3E-07	1.6E-04	1.30E+03	CL-3-1-5'	1.4E-05	1.6E-02	4.9E-07	1.6E-02
cis-1,2-Dichloroethene	6.23E+01	95% KM Approximate Gamma UCL	nc	1.2E-02	nc	1.4E-03	7.10E+02	B7UST-9-5'	NA	1.3E-01	1.6E-06	1.9E-03
Ethylbenzene	8.37E+01	95% KM Approximate Gamma UCL	9.0E-08	9.7E-05	1.0E-08	1.2E-05	4.70E+02	SG-B6-5"	5.1E-07	5.4E-04	nc	1.6E-02
m,p-Xylene	4.64E+02	95% KM (Chebyshev) UCL	nc	5.4E-03	nc	6.4E-04	1.40E+03	HWP-3-5'	NA	1.6E-02	nc	1.9E-03
o-Xylene	1.09E+02	95% KM Approximate Gamma UCL	nc	1.3E-03	nc	1.5E-04	4.10E+02	HWP-3-5'	NA	4.8E-03	nc	5.7E-04
Tetrachloroethene	9.92E+03	95% Chebyshev UCL	2.2E-05	2.8E-01	2.5E-06	3.3E-02	9.60E+04	SG-B5.5-5 Dup'	2.1E-04	2.7E+00	2.4E-05	3.2E-01
Toluene	4.43E+02	95% KM Approximate Gamma UCL	nc	1.8E-03	nc	2.2E-04	2.70E+03	SG-B6-5.5'	nc	1.1E-02	nc	1.3E-03
Trichloroethene	4.26E+03	95% KM (t) UCL	7.5E-06	2.5E+00	8.6E-07	2.9E-01	3.60E+04	B7UST-13-5'	6.4E-05	2.1E+01	7.3E-06	2.5E+00
Trichlorofluoromethane	2.33E+01	95% KM Approximate Gamma UCL	nc	3.8E-05	nc	4.5E-06	2.60E+02	B10UST-3-5'	nc	4.2E-04	nc	5.0E-05
		Total Risk/Hazard	**3.E-05**	**2.9E+00**	**4.E-06**	**3.5E-01**		**Total Risk/Hazard**	**3.E-04**	**2.4E+01**	**3.E-05**	**2.9E+00**

Notes:
Shading indicates estimate exceeded target cancer risk of 1.0E-06 or target non-cancer hazard index of 1E+00.

TABLE 8
Detailed Summary of Cancer Risks and Non-Cancer Hazards
Former PRC-DeSoto International Inc.
5430 San Fernando Road, Glendale, California

Analyte	Commercial Industrial Worker				Adult Resident				Child Resident			
	Cancer Risk	% of Total	Hazard	% of Total	Cancer Risk	% of Total	Hazard	% of Total	Cancer Risk	% of Total	Hazard	% of Total
Inorganics												
Antimony	--	--	5.5E-03	1.9%	--	--	6.2E-03	1.7%	--	--	2.0E-02	2.0%
Barium	--	--	8.6E-04	0.3%	--	--	1.1E-03	0.3%	--	--	2.9E-03	0.3%
Beryllium and compounds	6.1E-11	0.0%	1.8E-03	0.6%	2.0E-10	0.0%	2.1E-03	0.6%	6.1E-11	0.0%	6.5E-03	0.7%
Cadmium (Soil)	--	--	1.0E-03	0.4%	--	--	9.4E-04	0.3%	--	--	2.8E-03	0.3%
Chromium(Total)	--	--	2.3E-05	0.0%	--	--	2.6E-05	0.0%	--	--	8.2E-05	0.0%
Chromium VI	1.4E-06	97.4%	2.1E-04	0.1%	6.6E-07	92.8%	2.3E-04	0.1%	8.2E-06	98.5%	7.3E-04	0.1%
Cobalt	3.1E-09	0.2%	1.7E-02	5.8%	1.1E-08	1.5%	1.9E-02	5.2%	3.2E-09	0.0%	6.0E-02	6.1%
Copper	--	--	4.7E-04	0.2%	--	--	5.3E-04	0.1%	--	--	1.7E-03	0.2%
Lead	3.4E-08	2.3%	--	--	3.8E-08	5.3%	--	--	1.2E-07	1.4%	--	--
Mercury	--	--	1.9E-02	6.5%	--	--	6.2E-02	16.8%	--	--	2.0E-02	2.0%
Molybdenum	--	--	2.1E-04	0.1%	--	--	2.4E-04	0.1%	--	--	7.6E-04	0.1%
Nickel Soluble Salts	1.3E-10	0.0%	7.3E-04	0.3%	4.2E-10	0.1%	1.0E-03	0.3%	1.3E-10	0.0%	2.4E-03	0.2%
Silver	--	--	1.7E-04	0.1%	--	--	1.9E-04	0.1%	--	--	6.1E-04	0.1%
Thallium	--	--	2.3E-01	81.0%	--	--	2.6E-01	71.6%	--	--	8.4E-01	85.2%
Vanadium and Compounds	--	--	6.6E-03	2.3%	--	--	7.5E-03	2.1%	--	--	2.4E-02	2.4%
Zinc and Compounds	--	--	1.6E-04	0.1%	--	--	1.8E-04	0.0%	--	--	5.7E-04	0.1%
Volatile Organic Compounds												
Toluene	--	--	1.2E-07	0.0%	--	--	4.0E-07	0.0%	--	--	1.4E-07	0.0%
Tetrachloroethylene	2.6E-10	0.0%	2.2E-07	0.0%	2.9E-10	0.0%	2.5E-07	0.0%	9.2E-10	0.0%	7.9E-07	0.0%
Trichloroethylene	3.2E-10	0.0%	1.0E-04	0.0%	1.0E-09	0.1%	3.4E-04	0.1%	3.9E-10	0.0%	1.1E-04	0.0%
Methylene Chloride	4.7E-10	0.0%	4.6E-06	0.0%	1.5E-09	0.2%	1.2E-05	0.0%	6.0E-10	0.0%	8.8E-06	0.0%
Trichloroethane, 1,1,1-	--	--	2.5E-07	0.0%	--	--	8.3E-07	0.0%	--	--	2.5E-07	0.0%
Methyl Ethyl Ketone (2-Butanone)	--	--	6.3E-08	0.0%	--	--	1.7E-07	0.0%	--	--	1.1E-07	0.0%
Petroleum												
TPH Diesel	--	--	1.2E-03	0.4%	--	--	2.6E-03	0.7%	--	--	3.1E-03	0.3%
TPH Motor Oil	--	--	1.4E-04	0.0%	--	--	1.0E-04	0.0%	--	--	2.9E-04	0.0%
Total	1.5E-06	--	2.9E-01	--	7.1E-07	--	3.7E-01	--	8.3E-06	--	9.8E-01	--

Analyte	Commercial Industrial Worker				Adult Resident				Child Resident			
	Cancer Risk	% of Total	Hazard	% of Total	Cancer Risk	% of Total	Hazard	% of Total	Cancer Risk	% of Total	Hazard	% of Total
Dermal	1.3E-06	89.6%	4.2E-04	0.1%	5.2E-07	72.6%	1.6E-04	0.0%	6.1E-06	72.9%	3.6E-04	0.0%
Ingestion	1.4E-07	9.7%	2.7E-01	93.2%	1.6E-07	22.5%	3.0E-01	82.3%	2.2E-06	26.6%	9.6E-01	98.0%
Inhalation	1.0E-08	0.7%	1.9E-02	6.7%	3.5E-08	4.9%	6.5E-02	17.7%	3.9E-08	0.5%	1.9E-02	2.0%
Total	1.5E-06	100%	2.9E-01	100%	7.1E-07	100%	3.7E-01	100%	8.3E-06	100%	9.8E-01	100%

Notes:
Shading indicates estimate exceeded target cancer risk of 1.0E-06 or target non-cancer hazard index of 1E+00.

TABLE 9
Post Remediation Soil Data
Former PRC-Desoto International, Inc.
5430 San Fernando Road, Glendale, California

Location	Sample Date	Sample ID	Sample Depth	PCE (µg/Kg)	TCE (µg/Kg)	1,4-Dioxane (µg/Kg)	Chromium (Total) (mgKg)	Chromium (VI) (mgKg)
US EPA Region 9 RSLs - Industrial Screening Levels - updated June 2017 (1)				10,000	6,000	24,000	NR	6.3
DTSC Human Health Risk Assessment (HERO) Note 3 - updated June 2017 (2)				2,700	NR	NR	NR	NR
BORING LOCATIONS WITHIN FORMER BUILDING 1								
Interior - Former Building 1	6/11/1999 TO 6/13/1999	AB-1	2	NA	NA	NA	**15**	<0.02
			5	NA	NA	NA	**16**	<0.02
			10	NA	NA	NA	**12**	<0.02
			15	NA	NA	NA	**14**	<0.02
	6/11/1999 TO 6/13/1999	AB-2	16	NA	NA	NA	**16**	<0.02
			19	NA	NA	NA	**19**	<0.02
			10	NA	NA	NA	**10**	<0.02
			12	NA	NA	NA	**12**	<0.02
	6/11/1999 TO 6/13/1999	AB-3	15.5 - 16.0	NA	NA	NA	**8.4**	**0.24**
		AB-4	15.5 - 16.0	NA	NA	NA	**50**	**0.22**
		AB-5	15.0 - 15.5	NA	NA	NA	**43**	**1.1**
		AB-6	15.0 - 15.5	NA	NA	NA	**90**	<0.02
	6/11/1999 TO 6/13/1999	AB-7	2.0	NA	NA	NA	**13**	<0.02
			5.0 - 5.5	NA	NA	NA	**7.5**	**0.03**
			10.5 - 11.0	NA	NA	NA	**9.4**	**0.13**
			15.0 - 15.5	NA	NA	NA	**9.0**	**0.24**
	3/10/2008	GP-6-2	2	NA	NA	NA	**9.7**	NA
		GP-6-5	5	<2.3	<2.3	<25	**18**	NA
		GP-6-10	10	NA	NA	NA	**5.6**	**0.18**
		GP-6-15	15	NA	NA	NA	**5.5**	**0.81**
	3/10/2008	GP-7-2	2	NA	NA	NA	**10**	NA
		GP-7-5	5	<2.0	<2.0	<25	**4.2**	NA
		GP-7-10	10	NA	NA	NA	**10**	**0.078**
		GP-7-15	15	NA	NA	NA	**6.1**	**0.31**
	3/10/2008	GP-8-2	2	NA	NA	NA	**15**	NA
		GP-8-5	5	<2.1	<2.1	<25	**8.7**	NA
		GP-8-10	10	NA	NA	NA	**3.3**	<0.20
		GP-8-15	15	NA	NA	NA	**9.3**	**0.13**
	3/10/2008	GP-9-2	2	NA	NA	NA	**9.0**	NA
		GP-9-5	5	<2.3	<2.3	<25	**7.3**	NA
		GP-9-10	10	NA	NA	NA	**3.2**	<0.20
		GP-9-15	15	NA	NA	NA	**12**	**1.3**
	3/10/2008	GP-10-15	15	<2.1	<2.1	<25	**9.1**	**0.76**
	3/10/2008	GP-11-15	15	**0.61**	<1.9	<25	**9.8**	**0.031**
	3/10/2008	GP-21-2	2	NA	NA	NA	**11**	NA
		GP-21-5	5	NA	NA	NA	**7.5**	NA
		GP-21-10	10	NA	NA	NA	**6.9**	**0.066**
		GP-21-15	15	<2.1	<2.1	<25	**9.3**	**0.21**
	3/10/2008	GP-22-2	2	NA	NA	NA	**9.4**	NA
		GP-22-5	5	NA	NA	NA	**11**	NA
		GP-22-10	10	NA	NA	NA	**6.3**	**0.032**
		GP-22-15	15	<2.0	<2.0	<25	**5.6**	<0.20
	3/11/2008	GP-12-2	2	NA	NA	NA	**5.5**	NA
		GP-12-5	5	NA	NA	NA	**8.1**	<0.20
		GP-12-10	10	NA	NA	NA	NA	NA
		GP-12-15	15	<2.0	<2.0	<25	**7.6**	**0.46**
	3/11/2008	GP-13-2	2	NA	NA	NA	**11**	NA
		GP-13-5	5	NA	NA	NA	**8.2**	NA
		GP-13-10	10	<1.9	<1.9	<25	**5.7**	<0.20
		GP-13-15	15	NA	NA	NA	**8.3**	**0.79**
	3/11/2008	GP-14-2	2	NA	NA	NA	**11**	NA
		GP-14-5	5	NA	NA	NA	**7.0**	NA
		GP-14-10	10	NA	NA	NA	**4.6**	<0.20
		GP-14-15	15	NA	NA	NA	**7.5**	**1.0**
	3/11/2008	GP-15-2	2	NA	NA	NA	**11**	NA
		GP-15-5	5	NA	NA	NA	**15**	NA
		GP-15-10	10	NA	NA	NA	**3.9**	**1.5**
		GP-15-15	15	<2.1	<2.1	<25	**4.9**	**1.0**
	3/11/2008	GP-16-2	2	NA	NA	NA	**16**	NA
		GP-16-5	5	NA	NA	NA	**13**	NA
		GP-16-10	10	NA	NA	NA	**10**	<0.20
		GP-16-15	15	<1.8	<1.8	<25	**13**	<0.20
	3/11/2008	GP-17-2	2	NA	NA	NA	**13**	NA
		GP-17-5	5	NA	NA	NA	**10**	<0.20
		GP-17-10	10	NA	NA	NA	NA	NA
		GP-17-15	15	<1.9	<1.9	<25	**1.8**	<.20
	3/11/2008	GP-18-2	2	NA	NA	NA	**7.4**	NA
		GP-18-5	5	NA	NA	NA	**10**	NA
		GP-18-10	10	NA	NA	NA	**3.8**	<0.20
		GP-18-15	15	<2.3	<2.3	<25	**6.9**	<0.20
	3/11/2008	GP-19-2	2	NA	NA	NA	**11**	NA
		GP-19-5	5	NA	NA	NA	**3.9**	NA
		GP-19-10	10	NA	NA	NA	**8.7**	<0.20
		GP-19-15	15	NA	NA	NA	**8.6**	**0.66**
	3/11/2008	GP-20-2	2	NA	NA	NA	NA	NA
		GP-20-5	5	NA	NA	NA	**12**	NA
		GP-20-10	10	NA	NA	NA	**6.1**	<0.20
		GP-20-15	15	NA	NA	NA	**12**	**0.33**
	3/14/2008	GP-23-2	2	NA	NA	NA	**4.4**	NA
		GP-23-5	5	NA	NA	NA	**5.7**	NA
		GP-23-10	10	NA	NA	NA	**5.3**	NA
		GP-23-15	15	<2.2	<2.2	<25	**9.1**	NA

TABLE 9
Post Remediation Soil Data
Former PRC-Desoto International, Inc.
5430 San Fernando Road, Glendale, California

Location	Sample Date	Sample ID	Sample Depth	PCE (µg/Kg)	TCE (µg/Kg)	1,4-Dioxane (µg/Kg)	Chromium (Total) (mgKg)	Chromium (VI) (mgKg)
US EPA Region 9 RSLs - Industrial Screening Levels - updated June 2017 (1)				10,000	6,000	24,000	NR	6.3
DTSC Human Health Risk Assessment (HERO) Note 3 - updated June 2017 (2)				2,700	NR	NR	NR	NR
BORING LOCATIONS WITHIN FORMER BUILDING 1 - CONTINUED								
Interior - Former Building 1 Cont.	3/14/2008	GP-23-20	20	NA	NA	NA	**8.0**	NA
		GP-23-25	25	NA	NA	NA	**18**	NA
	3/14/2008	GP-24-2	2	NA	NA	NA	**11**	NA
		GP-24-5	5	NA	NA	NA	**11**	NA
		GP-24-10	10	NA	NA	NA	**9.2**	NA
		GP-24-15	15	NA	NA	NA	**8.0**	NA
		GP-24-20	20	NA	NA	NA	**11**	NA
		GP-24-25	25	<2.2	<2.2	<25	**8.7**	NA
	3/14/2008	GP-27-2	2	NA	NA	NA	**11**	NA
		GP-27-5	5	NA	NA	NA	**9.6**	NA
		GP-27-10	10	<2.0	<2.0	<25	**15**	NA
		GP-27-15	15	NA	NA	NA	**6.7**	NA
		GP-27-20	20	NA	NA	NA	**8.7**	NA
		GP-27-25	25	NA	NA	NA	**9.6**	NA
	8/29/2008	HL-1-1-3	3	NA	NA	<50	**11**	<0.20
	9/8/2008	HL-1-1-5	5	NA	NA	NA	**20**	<1.0
		HL-1-1-10	10	NA	NA	NA	**31**	<0.20
		HL-1-1-15	15	NA	NA	NA	**36**	**11**
		HL-1-1-20	20	NA	NA	NA	**36**	**7.1**
		HL-1-1-25	25	NA	NA	NA	**17**	**1.3**
		HL-1-1-30	30	NA	NA	<25	**4.7**	<0.20
	9/8/2008	CL#1-1-15	15	NA	NA	NA	**27**	**0.95**
		CL#1-1-20	20	NA	NA	NA	**30**	**4.0**
		CL#1-1-25	25	NA	NA	<25	**23**	**4.1**
	9/8/2008	Sump #1-1-15	15	NA	NA	NA	**25**	**0.84**
		Sump #1-1-20	20	NA	NA	NA	**21**	**2.0**
		Sump #1-1-25	25	NA	NA	NA	**16**	**0.99**
		Sump #1-1-30	30	NA	NA	<25	**11**	**0.33**
	9/8/2008	Sump #2-1-15	15	NA	NA	NA	**19**	**7.0**
		Sump #2-1-20	20	NA	NA	NA	**22**	**2.6**
		Sump #2-1-25	25	NA	NA	NA	**22**	**3.6**
		Sump #2-1-30	30	NA	NA	NA	**14**	**0.81**
		Sump #2-1-35	35	NA	NA	<25	**15**	**0.67**
	9/16/2008	CL #1-3-15	15	NA	NA	NA	**150**	**11**
		CL #1-3-20	20	NA	NA	NA	**23**	**6.4**
		CL #1-3-24.5	24.5	NA	NA	NA	**30**	**6.0**
	9/16/2008	Sump #1-3-15	15	NA	NA	NA	**19**	<0.20
		Sump #1-3-20	20	NA	NA	NA	**13**	<0.20
		Sump #1-3-23	23	NA	NA	NA	**3.1**	<0.20
	9/16/2008	Sump #1-4-15	15	NA	NA	NA	**48**	**0.83**
		Sump #1-4-20	20	NA	NA	NA	**23**	**0.86**
		Sump #1-4-25	25	NA	NA	NA	**21**	**2.0**
		Sump #1-4-30	30	NA	NA	NA	**29**	**0.29**
	9/16/2008	HL #1-2-5	5	NA	NA	NA	**15**	<0.20
		HL #1-2-10	10	NA	NA	NA	**16**	<0.20
		HL #1-2-15	15	NA	NA	NA	**29**	**5.7**
		HL #1-2-20	20	NA	NA	NA	**18**	**4.3**
		HL #1-2-25	25	NA	NA	NA	**6.7**	<0.20
		HL #1-2-30	30	NA	NA	NA	**3.7**	<0.20
	9/17/2008	CL #2-1-5	5	NA	NA	<25	**7.4**	**0.22**
		CL #2-1-10	10	NA	NA	NA	**8.3**	<0.20
		CL #2-1-15	15	NA	NA	NA	**7.2**	**0.66**
		CL #2-1-20	20	NA	NA	NA	**12**	**0.89**
		CL #2-1-25	25	NA	NA	NA	**30**	**0.52**
	9/17/2008	CL #2-2-5	5	NA	NA	NA	**4.6**	<0.20
		CL #2-2-10	10	NA	NA	NA	**6.4**	<0.20
	9/17/2008	CL #2-2-15	15	NA	NA	NA	**13**	**0.54**
		CL #2-2-20	20	NA	NA	NA	**58**	**0.23**
		CL #2-2-25	25	NA	NA	NA	**6.2**	<0.20
	9/17/2008	SW #1-1-5	5	NA	NA	NA	**8.2**	<0.20
		SW #1-1-10	10	NA	NA	NA	**8.5**	<0.20
		SW #1-1-15	15	NA	NA	NA	**5.2**	<0.20
		SW #1-1-20	20	NA	NA	NA	**4.3**	<0.20
		SW #1-1-25	25	NA	NA	NA	**18**	<0.20
	9/25/2008	CL#1-1-30	30	NA	NA	NA	**24**	**4.9**
		CL#1-1-35	35	NA	NA	NA	**7.3**	**3.1**
		CL#1-1-40	40	NA	NA	NA	**10**	**4.9**
		CL#1-1-45	45	NA	NA	NA	**12**	**1.7**
		CL#1-1-50	50	NA	NA	NA	**11**	**2.0**
	9/25/2008	CL #1-5-5	5	NA	NA	NA	**6.4**	<0.20
		CL #1-5-10	10	NA	NA	NA	**14**	<0.20
		CL #1-5-15	15	NA	NA	NA	**14**	<0.20
		CL #1-5-20	20	NA	NA	NA	**16**	**0.6**
		CL #1-5-25	25	NA	NA	NA	**14**	<0.20
		CL #1-5-30	30	NA	NA	NA	**13**	**0.52**
		CL #1-5-35	35	NA	NA	NA	**14**	**3.9**
		CL #1-5-40	40	NA	NA	NA	**23**	**2.3**
		CL #1-5-45	45	NA	NA	NA	**12**	**0.63**
		CL #1-5-50	50	NA	NA	NA	**3.2**	<0.20
	9/25/2008	Sump #2-1-40	40	NA	NA	NA	**18**	**0.48**
		Sump #2-1-45	45	NA	NA	NA	**12**	**1.7**
		Sump #2-1-50	50	NA	NA	NA	**21**	**2.4**

TABLE 9
Post Remediation Soil Data
Former PRC-Desoto International, Inc.
5430 San Fernando Road, Glendale, California

Location	Sample Date	Sample ID	Sample Depth	PCE (µg/Kg)	TCE (µg/Kg)	1,4-Dioxane (µg/Kg)	Chromium (Total) (mgKg)	Chromium (VI) (mgKg)
US EPA Region 9 RSLs - Industrial Screening Levels - updated June 2017 (1)				10,000	6,000	24,000	NR	6.3
DTSC Human Health Risk Assessment (HERO) Note 3 - updated June 2017 (2)				2,700	NR	NR	NR	NR
BORING LOCATIONS WITHIN FORMER BUILDING 1 - CONTINUED								
Interior - Former Building 1 Cont.	9/26/2008	CL #1-4-30	30	NA	NA	NA	**27**	**2.0**
		CL #1-4-35	35	NA	NA	NA	**18**	**0.9**
		CL #1-4-40	40	NA	NA	NA	**42**	**1.3**
		CL #1-4-45	45	NA	NA	NA	**14**	**1.0**
		CL #1-4-50	50	NA	NA	NA	**37**	**0.7**
	9/26/2008	CL #1-6-5	5	NA	NA	NA	**7.4**	<0.20
		CL #1-6-10	10	NA	NA	NA	**9.5**	<0.20
		CL #1-6-15	15	NA	NA	NA	**6.9**	**1.0**
		CL #1-6-20	20	NA	NA	NA	**5.6**	**0.9**
		CL #1-6-25	25	NA	NA	NA	**8.7**	**0.51**
		CL #1-6-30	30	NA	NA	NA	**22**	**1.5**
		CL #1-6-35	35	NA	NA	NA	**19**	**1.1**
		CL #1-6-40	40	NA	NA	NA	**25**	**1.7**
		CL #1-6-45	45	NA	NA	NA	**3.9**	**0.43**
		CL #1-6-50	50	NA	NA	NA	**7.2**	**0.99**
	9/26/2008	CL #2-1-30	30	NA	NA	NA	**7.2**	**0.23**
		CL #2-1-35	35	NA	NA	NA	**5.9**	**0.46**
		CL #2-1-40	40	NA	NA	NA	**24**	**0.55**
		CL #2-1-45	45	NA	NA	NA	**9.3**	**0.21**
		CL #2-1-50	50	NA	NA	NA	**4.1**	<0.20
	5/20/2009	CSP-2-20	20	<2.0	<2.0	<4.8	**38**	**5.0**
		CSP-2-25	25	NA	NA	NA	**36**	**4.3**
		CSP-2-30	30	NA	NA	NA	**10**	<1.0
		CSP-2-35	35	<2.0	<2.0	<4.7	**7.8**	<1.0
		CSP-2-40	40	NA	NA	NA	**15**	**4.4**
		CSP-2-45	45	<2.0	<2.0	<4.7	**12**	**3.0**
	5/20/2009	CSP-3-20	20	<2.0	<2.0	<4.7	**17**	**2.7**
		CSP-3-25	25	NA	NA	NA	**11**	**1.6**
		CSP-3-30	30	NA	NA	NA	**9.9**	**1.5**
		CSP-3-35	35	<2.0	<2.0	<4.5	**6.1**	**1.1**
		CSP-3-40	40	NA	NA	NA	**6.2**	**2.2**
		CSP-3-45	45	NA	NA	NA	**18**	**2.5**
		CSP-3-50	50	<2.0	<2.0	**5.7**	**8.4**	**1.6**
	5/21/2009	CSP-4-10	10	NA	NA	NA	NA	<1.0
		CSP-4-15	15	NA	NA	NA	NA	**5.9**
		CSP-4-20	20	NA	NA	NA	NA	<1.0
		CSP-4-25	25	NA	NA	NA	NA	<1.0
		CSP-4-30	30	NA	NA	NA	NA	<1.0
		CSP-4-35	35	NA	NA	NA	NA	<1.0
		CSP-4-40	40	NA	NA	NA	NA	<1.0
		CSP-4-45	45	NA	NA	NA	NA	<1.0
		CSP-4-50	50	NA	NA	NA	NA	**1.8**
	10/22/2012	CB-1-15'	15	NA	NA	NA	**53**	**1.4**
		CB-1-20'	20	NA	NA	NA	**13**	**1.1**
		CB-1-25'	25	NA	NA	NA	**22**	<0.81
		CB-1-30'	30	NA	NA	NA	**7.4**	<0.80
		CB-1-35'	35	NA	NA	NA	**5.9**	<0.80
		CB-1-40'	40	NA	NA	NA	**6.4**	**0.97**
	10/22/2012	CB-2-15'	15	NA	NA	NA	**9.6**	**1.3**
		CB-2-20'	20	NA	NA	NA	**17**	**1.2**
		CB-2-25'	25	NA	NA	NA	**10**	<0.80
		CB-2-30'	30	NA	NA	NA	**21**	**0.84**
		CB-2-35'	35	NA	NA	NA	**9.5**	<0.80
	10/22/2012	CB-3-15'	15	NA	NA	NA	**470**	**24**
		CB-3-20'	20	NA	NA	NA	**25**	**1.3**
		CB-3-25'	25	NA	NA	NA	**26**	<0.80
		CB-3-30'	30	NA	NA	NA	**13**	**1.3**
		CB-3-35'	35	NA	NA	NA	**8.5**	**1.2**
		CB-3-40'	40	NA	NA	NA	**32**	**1.6**
	10/24/2012	CB-7-10'	10	NA	NA	NA	**21**	**3.6**
		CB-7-15'	15	NA	NA	NA	**25**	**7.3**
		CB-7-20'	20	NA	NA	NA	**23**	**4.8**
		CB-7-25'	25	NA	NA	NA	**13**	**3.7**
		CB-7-30'	30	NA	NA	NA	**20**	**3.6**
		CB-7-35'	35	NA	NA	NA	**15**	**2.5**
		CB-7-40'	40	NA	NA	NA	**5.0**	<0.80
	10/24/2012	CB-8-10'	10	NA	NA	NA	**6.2**	<0.80
		CB-8-15'	15	NA	NA	NA	**18**	<0.81
		CB-8-20'	20	NA	NA	NA	**11**	<0.81
		CB-8-25'	25	NA	NA	NA	**5.1**	<0.79
		CB-8-30'	30	NA	NA	NA	**23**	**0.92**
		CB-8-34'	34	NA	NA	NA	**12**	**3.0**
BORING LOCATIONS WITHIN BUILDING 2								
Interior - Building 2	10/26/2012	RA5-16-1'	1	**0.97**	< 1.5	< 19	**21**	**1.2**
		RA5-16-5'	5	< 1.5	< 1.5	< 19	**14**	**0.19**
		RA5-16-10'	10	< 1.7	< 1.7	< 19	**7.2**	**0.22**
BORING LOCATIONS WITHIN BUILDING 4-A								
Interior - Building 4-A	9/21/1992	WB-31-1'	1	<2.0	<2.0	NA	NA	NA
		WB-31-5'	5	<2.0	<2.0	NA	NA	NA
		WB-31-10'	10	<2.0	<2.0	NA	NA	NA
	1/20/2004	SB5-10	10	< 1.0	< 1.0	NA	NA	NA
		SB5-15	15	< 1.0	< 1.0	NA	NA	NA

TABLE 9
Post Remediation Soil Data
Former PRC-Desoto International, Inc.
5430 San Fernando Road, Glendale, California

Location	Sample Date	Sample ID	Sample Depth	PCE (µg/Kg)	TCE (µg/Kg)	1,4-Dioxane (µg/Kg)	Chromium (Total) (mgKg)	Chromium (VI) (mgKg)
US EPA Region 9 RSLs - Industrial Screening Levels - updated June 2017 (1)				10,000	6,000	24,000	NR	6.3
DTSC Human Health Risk Assessment (HERO) Note 3 - updated June 2017 (2)				2,700	NR	NR	NR	NR
BORING LOCATIONS WITHIN BUILDING 4-A - CONTINUED								
Interior - Building 4-A - Cont.	1/20/2004	SB5-20	20	< 1.0	< 1.0	NA	NA	NA
		SB5-25	25	< 1.0	< 1.0	NA	NA	NA
		SB5-30	30	< 1.0	< 1.0	NA	NA	NA
		SB5-35	35	< 1.0	< 1.0	NA	NA	NA
		SB5-40	40	< 1.0	< 1.0	NA	NA	NA
		SB5-45	45	< 1.0	< 1.0	NA	NA	NA
BORING LOCATIONS WITHIN BUILDING 6								
Interior - Building 6	9/21/1992	WB-23-1'	1	8	3	NA	NA	NA
		WB-23-5'	5	18	6	NA	NA	NA
		WB-23-10'	10	<2.0	<2.0	NA	NA	NA
		WB-23-15'	15	<2.0	<2.0	NA	NA	NA
BORING LOCATIONS WITHIN BUILDING 9								
Interior - Building 9	12/6/2012	RA5-30-1'	1	< 1.5	< 1.5	< 19	**8.6**	< 0.80
		RA5-30-5'	5	**2.2**	**2.6**	< 19	**32**	< 0.81
		RA5-30-10'	10	**8.7**	**10**	< 19	**31**	< 0.79
	12/6/2012	RA5-31-1'	1	< 1.5	< 1.5	< 19	**39**	< 0.80
		RA5-31-5'	5	**2.9**	**2.3**	< 19	**15**	< 0.81
		RA5-31-10'	10	**2.0**	**1.1**	< 19	**12**	< 0.80
	12/6/2012	RA5-32-1'	1	< 1.5	< 1.5	< 19	**9.3**	< 0.79
		RA5-32-5'	5	< 1.8	**0.5**	< 19	**6.9**	< 0.81
		RA5-32-10'	10	**1.1**	**1.7**	< 19	**22**	< 0.81
BORING LOCATIONS WITHIN BUILDING 10								
Interior - Building 10	1/20/2004	SB6-5	5	< 1.0	< 1.0	NA	**6.3**	NA
		SB6-10	10	< 1.0	< 1.0	NA	**6.2**	NA
		SB6-15	15	< 1.0	< 1.0	NA	**15**	NA
		SB6-20	20	**2.0**	**2.0**	NA	**1.9**	NA
		SB6-25	25	**1.0**	**2.0**	NA	**13**	NA
		SB6-30	30	< 1.0	**2.0**	NA	**9.4**	NA
		SB6-35	35	< 1.0	< 1.0	NA	**9.4**	NA
		SB6-40	40	< 1.0	< 1.0	NA	**2.4**	NA
		SB6-45	45	< 1.0	< 1.0	NA	**4.0**	NA
	1/20/2004	SB7-5	5	< 1.0	< 1.0	NA	**7.2**	NA
		SB7-10	10	**2.0**	< 1.0	NA	**4.8**	NA
		SB7-15	15	< 1.0	< 1.0	NA	**10**	NA
		SB7-20	20	< 1.0	< 1.0	NA	**13**	NA
		SB7-25	25	< 1.0	< 1.0	NA	**10**	NA
		SB7-30	30	< 1.0	**1.0**	NA	**9.8**	NA
		SB7-35	35	< 1.0	< 1.0	NA	**8.1**	NA
		SB7-40	40	< 1.0	< 1.0	NA	**13**	NA
		SB7-45	45	< 1.0	< 1.0	NA	**3.8**	NA
BORING LOCATIONS WITHIN FORMER BUILDING 11								
Interior - Former Building 11	6/11/1999 TO 6/13/1999	AB-8	2.0	NA	NA	NA	**55**	**0.37**
			5.0 - 5.5	NA	NA	NA	**11**	**0.15**
			10.5 - 11.0	NA	NA	NA	**7.6**	**0.26**
			15.0 - 15.5	NA	NA	NA	**9.8**	**0.70**
	6/11/1999 TO 6/13/1999	AB-9	2.0	NA	NA	NA	**47**	**0.31**
			5.0 - 5.5	NA	NA	NA	**38**	<0.02
			10.0 - 10.5	NA	NA	NA	**8.5**	**0.03**
			15.0 - 15.5	NA	NA	NA	**11**	**0.22**
	6/11/1999 TO 6/13/1999	AB-10	2.0	NA	NA	NA	**36**	**0.28**
			5.0 - 5.5	NA	NA	NA	**14**	**0.06**
			10.0 - 10.5	NA	NA	NA	**9.2**	**0.02**
			15.0 - 15.5	NA	NA	NA	**5.2**	**0.05**
	3/10/2008	GP-2-2	2	NA	NA	NA	**59**	**1.6**
		GP-2-5	5	NA	NA	NA	NA	NA
		GP-2-10	10	NA	NA	NA	NA	NA
		GP-2-15	15	<2.0	<2.0	<25	**9.1**	**0.97**
	3/10/2008	GP-3-2	2	NA	NA	NA	**26**	NA
		GP-3-5	5	<2.1	<2.1	< 0.025	**9.3**	NA
		GP-3-10	10	NA	NA	<0.025	**8.9**	**0.25**
		GP-3-15	15	NA	NA	NA	**10**	**0.15**
	3/10/2008	GP-4-2	2	NA	NA	NA	**10**	NA
		GP-4-5	5	< 1.0	< 1.0	NA	**15**	**0.39**
		GP-4-10	10	<2.3	<2.3	<25	**9.1**	**0.20**
		GP-5-2	2	NA	NA	NA	NA	NA
		GP-5-5	5	NA	NA	NA	**6.4**	NA
		GP-5-10	10	<2.1	<2.1	<25	**5.9**	<0.20
		GP-5-15	15	NA	NA	NA	**6.5**	<0.20
	3/14/2008	GP-25-15	15	NA	NA	NA	**8.2**	NA
		GP-25-20	20	NA	NA	NA	**15**	NA
		GP-25-25	25	NA	NA	NA	**14**	NA
		GP-26-2	2	NA	NA	NA	**7.3**	NA
		GP-26-5	5	NA	NA	NA	NA	NA
		GP-26-10	10	NA	NA	NA	**5.6**	NA
		GP-26-15	15	<2.0	<2.0	<25	**11**	NA
		GP-26-20	20	NA	NA	NA	**7.4**	NA
		GP-26-25	25	NA	NA	NA	**9.3**	NA
	9/3/2008	Conf #1-1-5	5	NA	NA	NA	**4.5**	<0.20
		Conf #1-2-5	5	NA	NA	NA	**9.0**	<0.20
	9/8/2008	FT-A1-10	10	NA	NA	NA	**16**	**0.23**
		FT-A2-13	13	NA	NA	NA	**62**	**2.7**
		FT-A3-13	13	NA	NA	NA	**5.4**	<0.20

TABLE 9
Post Remediation Soil Data
Former PRC-Desoto International, Inc.
5430 San Fernando Road, Glendale, California

Location	Sample Date	Sample ID	Sample Depth	PCE (µg/Kg)	TCE (µg/Kg)	1,4-Dioxane (µg/Kg)	Chromium (Total) (mgKg)	Chromium (VI) (mgKg)
US EPA Region 9 RSLs - Industrial Screening Levels - updated June 2017 (1)				10,000	6,000	24,000	NR	6.3
DTSC Human Health Risk Assessment (HERO) Note 3 - updated June 2017 (2)				2,700	NR	NR	NR	NR
BORING LOCATIONS WITHIN FORMER BUILDING 11 - CONTINUED								
Interior - Former Building 11 - Cont.	9/9/2008	FT-A4-13	13	NA	NA	NA	**7.5**	<0.20
		FT-A5-13	13	NA	NA	NA	**29**	**0.4**
		FT-A6-6	6	NA	NA	NA	**9.5**	<0.20
		FT-B1-8	8	NA	NA	NA	**8.2**	**0.25**
		FT-C1-8	8	NA	NA	NA	**7.0**	<0.20
		FT-C2-8	8	NA	NA	NA	**15**	**0.81**
		FT-C3-10	10	NA	NA	NA	**8.8**	**0.23**
		FT-C5-7	7	NA	NA	NA	**8.4**	<0.20
		FT-C6-8	8	NA	NA	NA	**9.1**	**1.4**
		FT-D1-6	6	NA	NA	NA	**5.9**	<0.20
	9/11/2008	FT-A7-8	8	NA	NA	NA	**7.6**	<0.20
		FT-B7-8	8	NA	NA	NA	**6.4**	<0.20
		FT-C7-8	8	NA	NA	NA	**6.3**	<0.20
		FT-D7-8	8	NA	NA	NA	**6.9**	<0.20
		FT-E1-8	8	NA	NA	NA	**9.9**	<0.20
		FT-E2-8	8	NA	NA	NA	**27**	<0.20
		FT-E3-8	8	NA	NA	NA	**8.2**	<0.20
		FT-E4-8	8	NA	NA	NA	**5.7**	<0.20
		FT-E5-8	8	NA	NA	NA	**12**	<0.20
		FT-E6-8	8	NA	NA	NA	**31**	**0.49**
		FT-E7-8	8	NA	NA	NA	**28**	**1.1**
BORING LOCATIONS WITHIN BUILDING 12								
Interior - Building 12	12/6/2012	RA5-27-1'	1	**0.81**	**0.7**	< 190	**14**	**0.27**
		RA5-27-5'	5	< 1.5	< 1.5	< 19	**14**	< 0.79
		RA5-27-10'	10	< 1.6	< 1.6	< 19	**16**	< 0.81
	12/6/2012	RA5-28-1'	1	**1.0**	< 1.6	< 190	**21**	< 0.81
		RA5-28-5'	5	< 1.7	< 1.7	< 19	**18**	< 0.79
		RA5-28-10'	10	**0.5**	< 1.7	< 19	**18**	< 0.80
	12/6/2012	RA5-29-1'	1	**0.8**	**1.1**	< 94	**14**	**0.59**
		RA5-29-5'	5	< 1.7	< 1.7	< 19	**16**	< 0.80
		RA5-29-10'	10	< 1.6	< 1.6	< 19	**14**	< 0.80
EXTERNAL BUILDING SAMPLE LOCATIONS								
North of Former Building 1	10/16/1996	MW-20	2.0	NA	NA	NA	**19**	**0.20**
			6.0 - 6.5	NA	NA	NA	**81**	**0.80**
			11.0 - 11.5	NA	NA	NA	**11**	**0.99**
			16.0 - 16.5	NA	NA	NA	**26**	**2.5**
			21.0 - 21.5	NA	NA	NA	**64**	**7.5**
			25.5 - 26.0	NA	NA	NA	**43**	**1.6**
			31.0 - 31.5	NA	NA	NA	**13**	**1.6**
			35.5 - 36.0	NA	NA	NA	**11**	**2.7**
			40.0 - 40.5	NA	NA	NA	**21**	**2.8**
			46.0 - 46.5	NA	NA	NA	**27**	**6.2**
	11/18/1996	MW-22	2.0	NA	NA	NA	**9.4**	< 0.02
			6.0 - 6.5	NA	NA	NA	**5.2**	< 0.02
			11.0 - 11.5	NA	NA	NA	**3.4**	< 0.02
			21.0 - 21.5	NA	NA	NA	**14**	< 0.02
			31.0 - 31.5	NA	NA	NA	**8.1**	**0.096**
			36.0 - 36.5	NA	NA	NA	**6.3**	**0.22**
			41.0 - 41.5	NA	NA	NA	**7.3**	**0.28**
			45.0 - 45.5	NA	NA	NA	**6.2**	**0.46**
	11/19/1996	MW-21	2.0	NA	NA	NA	**10**	< 0.02
			6.0 - 6.5	NA	NA	NA	**19**	**1.9**
			11.0 - 11.5	NA	NA	NA	**33**	**1.4**
			16.0 - 16.5	NA	NA	NA	**20**	**1.1**
			21.0 - 21.5	NA	NA	NA	**9.1**	**0.96**
			26.0 - 26.5	NA	NA	NA	**14**	**1.6**
			31.0 - 31.5	NA	NA	NA	**12**	**1.3**
			36.0 - 36.5	NA	NA	NA	**6.9**	**0.27**
			40.0 - 40.5	NA	NA	NA	**49**	**0.62**
			45.0 - 45.5	NA	NA	NA	**14**	**0.063**
	1/16/1997	CB-5	2.0	NA	NA	NA	**1,200**	**0.71**
			6.0 - 6.5	NA	NA	NA	**41**	**1.4**
			11.0 - 11.5	NA	NA	NA	**28**	**1.3**
			16.0 - 16.5	NA	NA	NA	**71**	**1.4**
			21.0 - 21.5	NA	NA	NA	**11**	**1.9**
			26.0 - 26.5	NA	NA	NA	**17**	**2.9**
			30.5 - 31.0	NA	NA	NA	**38**	**7.1**
			36.0 - 36.5	NA	NA	NA	**32**	**11**
			41.0 - 41.5	NA	NA	NA	**23**	**6.6**
			45.5 - 46.0	NA	NA	NA	**15**	**1.5**
	1/16/1997	CB-6	2.0	NA	NA	NA	< 2.5	**0.81**
			6.0 - 6.5	NA	NA	NA	**57**	**1.5**
			11.0 - 11.5	NA	NA	NA	**37**	**2.0**
			16.0 - 16.5	NA	NA	NA	**14**	**2.1**
			21.0 - 21.5	NA	NA	NA	**7.0**	**1.7**
			26.0 - 26.5	NA	NA	NA	**13**	**1.1**
			30.0 - 30.5	NA	NA	NA	**35**	**4.2**
			36.0 - 36.5	NA	NA	NA	**14**	**4.9**
			41.0 - 41.5	NA	NA	NA	**41**	**11**
			45.5 - 46.0	NA	NA	NA	**18**	**3.2**
	1/23/1997	CB-7	2.0	NA	NA	NA	**34**	**0.24**
			6.0 - 6.5	NA	NA	NA	**36**	**1.8**

TABLE 9
Post Remediation Soil Data
Former PRC-Desoto International, Inc.
5430 San Fernando Road, Glendale, California

Location	Sample Date	Sample ID	Sample Depth	PCE (µg/Kg)	TCE (µg/Kg)	1,4-Dioxane (µg/Kg)	Chromium (Total) (mgKg)	Chromium (VI) (mgKg)
US EPA Region 9 RSLs - Industrial Screening Levels - updated June 2017 (1)				10,000	6,000	24,000	NR	6.3
DTSC Human Health Risk Assessment (HERO) Note 3 - updated June 2017 (2)				2,700	NR	NR	NR	NR
EXTERNAL BUILDING SAMPLE LOCATIONS - CONTINUED								
North of Former Building 1 - Cont.	1/23/1997	CB-7	11.0 - 11.5	NA	NA	NA	**17**	**2.0**
			16.0 - 16.5	NA	NA	NA	**39**	**1.4**
			21.0 - 21.5	NA	NA	NA	**9.4**	**1.3**
			26.0 - 26.5	NA	NA	NA	**14**	**1.4**
			30.5 - 31.0	NA	NA	NA	**48**	**9.8**
	1/23/1997	CB-7	35.5 - 36.0	NA	NA	NA	**15**	**2.5**
			41.0 - 41.5	NA	NA	NA	**28**	**7.0**
			45.0 - 45.5	NA	NA	NA	**33**	**6.8**
	1/23/1997	CB-8	2.0	NA	NA	NA	**20**	**0.09**
			6.0 - 6.5	NA	NA	NA	**37**	**1.3**
			11.0 - 11.5	NA	NA	NA	**9.0**	**0.23**
			16.0 - 16.5	NA	NA	NA	**26**	**0.93**
			21.0 - 21.5	NA	NA	NA	**9.1**	**0.77**
			26.0 - 26.5	NA	NA	NA	**17**	**2.7**
			30.5 - 31.0	NA	NA	NA	**17**	**4.1**
			35.5 - 36.0	NA	NA	NA	**23**	**6.9**
			41.0 - 41.5	NA	NA	NA	**20**	**2.3**
			45.0 - 45.5	NA	NA	NA	**27**	**6.3**
	1/29/1997	MW-32	2.0	NA	NA	NA	**92**	**0.18**
			6.0 - 6.5	NA	NA	NA	**10**	**0.81**
			11.0 - 11.5	NA	NA	NA	**11**	**0.052**
			16.0 - 16.5	NA	NA	NA	**10**	**0.26**
			21.0 - 21.5	NA	NA	NA	**8.5**	**0.3**
			26.0 - 26.5	NA	NA	NA	**9.7**	**2.5**
			31.0 - 31.5	NA	NA	NA	**7.9**	**1.6**
			36.0 - 36.5	NA	NA	NA	**10**	**1.4**
			41.0 - 41.5	NA	NA	NA	**47**	**6.0**
			45.5 - 46.0	NA	NA	NA	**5.3**	**0.81**
	1/30/1997	MW-33	2.0	NA	NA	NA	**200**	**0.037**
			6.0 - 6.5	NA	NA	NA	**260**	**1.0**
			11.0 - 11.5	NA	NA	NA	**41**	< 0.02
			16.0 - 16.5	NA	NA	NA	**26**	**0.28**
			21.0 - 21.5	NA	NA	NA	**12**	**0.072**
			26.0 - 26.5	NA	NA	NA	**13**	**0.46**
			31.0 - 31.5	NA	NA	NA	**30**	**5.4**
			36.0 - 36.5	NA	NA	NA	**22**	**13**
			41.0 - 41.5	NA	NA	NA	**43**	**6.2**
			45.0 - 45.5	NA	NA	NA	**12**	**2.8**
	4/19/1997	CB-9	6.0	NA	NA	NA	**13**	< 0.02
			11.0 - 11.5	NA	NA	NA	**85**	**1.0**
			16.0 - 16.5	NA	NA	NA	**50**	**0.92**
			21.0 - 21.5	NA	NA	NA	**22**	**0.61**
			26.0 - 26.5	NA	NA	NA	**24**	**0.99**
			31.0 - 31.5	NA	NA	NA	**61**	**1.0**
			36.0 - 36.5	NA	NA	NA	**16**	**1.1**
			41.0 - 41.5	NA	NA	NA	**19**	**4.4**
	4/19/1997	CB-10	6.0 - 6.5	NA	NA	NA	**22**	**0.21**
			11.0 - 11.5	NA	NA	NA	**20**	**0.78**
			16.0 - 16.5	NA	NA	NA	**180**	**0.26**
			21.0 - 21.5	NA	NA	NA	**66**	**0.20**
			26.0 - 26.5	NA	NA	NA	**5.4**	< 0.02
			31.0 - 31.5	NA	NA	NA	**79**	**0.16**
			36.0 - 36.5	NA	NA	NA	**14**	**0.64**
	10/2/1997 to 10/3/1997	CB-11	2.0 - 2.5	NA	NA	NA	**220**	**0.08**
			6.0 - 6.5	NA	NA	NA	**80**	< 0.02
			11.0 - 11.5	NA	NA	NA	**13**	< 0.02
			16.0 - 16.5	NA	NA	NA	**9.9**	**0.42**
			21.0 - 21.5	NA	NA	NA	**12**	**0.26**
			26.0 - 26.5	NA	NA	NA	**6.8**	**0.41**
			31.0 - 31.5	NA	NA	NA	**21**	**0.28**
			36.0 - 36.5	NA	NA	NA	**8.7**	**0.45**
			41.0 - 41.5	NA	NA	NA	**22**	**0.21**
			45.5 - 46.0	NA	NA	NA	**13**	**0.29**
	10/2/1997 to 10/3/1997	CB-13	2.0 - 2.5	NA	NA	NA	**160**	< 0.02
			6.0 - 6.5	NA	NA	NA	**53**	< 0.02
			11.0 - 11.5	NA	NA	NA	**20**	< 0.02
			16.0 - 16.5	NA	NA	NA	**11**	< 0.02
			21.0 - 21.5	NA	NA	NA	**9.9**	**0.04**
			26.0 - 26.5	NA	NA	NA	**11**	**0.05**
			31.0 - 31.5	NA	NA	NA	**14**	**0.44**
			36.0 - 36.5	NA	NA	NA	**9.7**	**0.32**
			41.0 - 41.5	NA	NA	NA	**22**	**0.34**
			45.0 - 45.5	NA	NA	NA	**24**	**0.80**
	10/2/1997 to 10/3/1997	CB-15	2.0 - 2.5	NA	NA	NA	**86**	**0.61**
			6.0 - 6.5	NA	NA	NA	**50**	**3.8**
			11.0 - 11.5	NA	NA	NA	**28**	**2.4**
			16.0 - 16.5	NA	NA	NA	**16**	**1.8**
			21.0 - 21.5	NA	NA	NA	**6.0**	**0.07**
			26.0 - 26.5	NA	NA	NA	**9.7**	**0.18**
			31.0 - 31.5	NA	NA	NA	**7.7**	**0.07**

TABLE 9
Post Remediation Soil Data
Former PRC-Desoto International, Inc.
5430 San Fernando Road, Glendale, California

Location	Sample Date	Sample ID	Sample Depth	PCE (µg/Kg)	TCE (µg/Kg)	1,4-Dioxane (µg/Kg)	Chromium (Total) (mgKg)	Chromium (VI) (mgKg)
US EPA Region 9 RSLs - Industrial Screening Levels - updated June 2017 (1)				10,000	6,000	24,000	NR	6.3
DTSC Human Health Risk Assessment (HERO) Note 3 - updated June 2017 (2)				2,700	NR	NR	NR	NR
EXTERNAL BUILDING SAMPLE LOCATIONS - CONTINUED								
North of Former Building 1 - Cont.	10/2/1997 to 10/3/1997	CB-15	36.0 - 36.5	NA	NA	NA	**6.0**	< 0.02
			41.0 - 41.5	NA	NA	NA	**15**	**0.07**
			45.0 - 45.5	NA	NA	NA	**32**	< 0.02
	9/11/2008	Drain #1-1-5	5	NA	NA	<25	**29**	**1.2**
	9/16/2008	Drain #1-1-10	10	NA	NA	NA	**14**	**0.2**
		Drain #1-1-15	15	NA	NA	NA	**10**	**0.2**
		Drain #1-1-20	20	NA	NA	NA	**10**	**1.5**
		Drain #1-1-25	25	NA	NA	NA	**51**	**0.35**
	9/16/2008	Drain #1-1-29.5	29.5	NA	NA	NA	**9.8**	**3.6**
	9/25/2008	Drain #1-1-30	30	NA	NA	NA	**6.5**	**0.91**
		Drain #1-1-35	35	NA	NA	NA	**8.4**	**1.3**
		Drain #1-1-40	40	NA	NA	NA	**20**	**4.2**
		Drain #1-1-45	45	NA	NA	NA	**15**	**1.3**
		Drain #1-1-50	50	NA	NA	NA	**15**	**1.8**
	9/16/2008	WT #1-1-15	15	NA	NA	NA	**44**	**6.4**
		WT #1-1-20	20	NA	NA	NA	**11**	**0.97**
		WT #1-1-25	25	NA	NA	NA	**11**	**0.41**
	9/26/2008	WT #1-2-5	5	NA	NA	NA	**20**	**0.81**
		WT #1-2-10	10	NA	NA	NA	**8.2**	<0.20
		WT #1-2-15	15	NA	NA	NA	**35**	**6.2**
		WT #1-2-20	20	NA	NA	NA	**14**	**0.85**
		WT #1-2-25	25	NA	NA	NA	**20**	**3.9**
		WT #1-2-30	30	NA	NA	NA	**17**	**0.53**
		WT #1-2-35	35	NA	NA	NA	**5.8**	**1.3**
		WT #1-2-40	40	NA	NA	NA	**11**	**1.3**
		WT #1-2-45	45	NA	NA	NA	**17**	**3.0**
		WT #1-2-50	50	NA	NA	NA	**11**	**0.81**
	5/20/2009	CSP-1-10	10	NA	NA	NA	NA	<1.0
	5/20/2009	CSP-1-15	15	NA	NA	NA	NA	<1.0
		CSP-1-20	20	NA	NA	NA	NA	**1.8**
		CSP-1-25	25	NA	NA	NA	NA	**5.4**
		CSP-1-30	30	NA	NA	NA	NA	**2.5**
		CSP-1-35	35	NA	NA	NA	NA	**1.4**
		CSP-1-40	40	NA	NA	NA	NA	**4.4**
		CSP-1-45	45	NA	NA	NA	NA	**2.2**
		CSP-1-50	50	NA	NA	NA	NA	**1.6**
	10/23/2012	CB-4-10'	10	NA	NA	NA	**18**	**1.7**
		CB-4-15'	15	NA	NA	NA	**9.4**	**1.5**
		CB-4-20'	20	NA	NA	NA	**12**	**1.1**
		CB-4-25'	25	NA	NA	NA	**23**	**3.4**
		CB-4-30'	30	NA	NA	NA	**28**	<0.81
		CB-4-35'	35	NA	NA	NA	**16**	**1.5**
		CB-4-40'	40	NA	NA	NA	**6.6**	**3.0**
	10/23/2012	CB-5-10'	10	NA	NA	NA	**31**	**2.6**
		CB-5-15'	15	NA	NA	NA	**23**	**1.4**
		CB-5-20'	20	NA	NA	NA	**17**	**2.0**
		CB-5-25'	25	NA	NA	NA	**19**	**2.6**
		CB-5-30'	30	NA	NA	NA	**17**	**0.8**
		CB-5-35'	35	NA	NA	NA	**11**	**1.0**
		CB-5-40'	40	NA	NA	NA	**28**	**4.3**
	10/23/2012	CB-6-10'	10	NA	NA	NA	**15**	**0.99**
		CB-6-15'	15	NA	NA	NA	**9.6**	<0.80
		CB-6-20'	20	NA	NA	NA	**13**	**2.2**
		CB-6-25'	25	NA	NA	NA	**16**	**1.9**
		CB-6-30'	30	NA	NA	NA	**16**	**2.2**
		CB-6-35'	35	NA	NA	NA	**7.5**	**1.8**
		CB-6-39'	39	NA	NA	NA	**9.7**	**1.0**
	10/26/2012	RA5-20-1'	1	< 1.7	< 1.7	< 19	**18**	**0.55**
		RA5-20-5'	5	**3.6**	**0.61**	< 19	**130**	**9.3**
		RA5-20-10'	10	**0.44**	< 1.6	< 19	**88**	**7.7**
East of Former Building 1	10/26/2012	RA5-19-1'	1	< 1.7	**0.68**	< 380	**28**	**1.2**
		RA5-19-5'	5	< 1.6	< 1.6	< 19	**120**	**5.3**
		RA5-19-10'	10	< 1.7	< 1.7	< 19	**580**	**3.1**
South of Former Building 1	9/21/1992	WB-22-5'	5	<2.0	<2.0	NA	NA	NA
		WB-22-10'	10	<2.0	<2.0	NA	NA	NA
		WB-22-15'	15	<2.0	<2.0	NA	NA	NA
	10/17/1996	MW-24	2.0 - 2.5	NA	NA	NA	**17**	< 0.02
			6.0 - 6.5	NA	NA	NA	**12**	< 0.02
			16.0 - 16.5	NA	NA	NA	**14**	< 0.02
			21.0 - 21.5	NA	NA	NA	**7.5**	< 0.02
			36.0 - 36.5'	NA	NA	NA	**9.5**	< 0.02
			45.0 - 45.5'	NA	NA	NA	**12**	**0.05**
	10/21/1996	MW-26	46.0 - 46.5	NA	NA	NA	< 5.0	< 0.02
	7/29/1997	MW-35	40	NA	NA	NA	**2.6**	NA
			45	NA	NA	NA	**16**	< 0.02
	1/20/2004	SB8-5	5	< 1.0	< 1.0	NA	**5.3**	NA
		SB8-10	10	< 1.0	< 1.0	NA	**5.6**	NA
		SB8-15	15	< 1.0	< 1.0	NA	**6.5**	NA
		SB8-20	20	< 1.0	< 1.0	NA	**15**	NA
		SB8-25	25	< 1.0	< 1.0	NA	**13**	NA
		SB8-30	30	< 1.0	< 1.0	NA	**7.7**	NA
		SB8-35	35	< 1.0	< 1.0	NA	**5.8**	NA

TABLE 9
Post Remediation Soil Data
Former PRC-Desoto International, Inc.
5430 San Fernando Road, Glendale, California

Location	Sample Date	Sample ID	Sample Depth	PCE (µg/Kg)	TCE (µg/Kg)	1,4-Dioxane (µg/Kg)	Chromium (Total) (mgKg)	Chromium (VI) (mgKg)
US EPA Region 9 RSLs - Industrial Screening Levels - updated June 2017 (1)				10,000	6,000	24,000	NR	6.3
DTSC Human Health Risk Assessment (HERO) Note 3 - updated June 2017 (2)				2,700	NR	NR	NR	NR
EXTERNAL BUILDING SAMPLE LOCATIONS - CONTINUED								
South of Former Building 1 - Cont.	1/20/2004	SB8-40	40	< 1.0	< 1.0	NA	**6.7**	NA
		SB8-45	45	< 1.0	< 1.0	NA	**4.7**	NA
	12/29/2008	IP-15-1	1	<1.7	**8.9**	<25	**14**	<1.0
		IP-15-3	3	<1.7	<1.7	<25	**18**	<1.0
	12/31/2008	IP-18-1	1	<1.8	<1.8	<25	**21**	<1.0
		IP-18-3	3	<1.7	<1.7	<25	**18**	<1.0
		IP-20-1	1	<1.8	<1.8	<25	**17**	<1.0
		IP-20-3	3	<1.7	<1.7	<25	**18**	<1.0
	10/25/2012	RA5-15-1'	1	**0.82**	**0.56**	< 93	**18**	**0.035**
	10/25/2012	RA5-15-5'	5	< 1.5	< 1.5	< 19	**17**	< 0.099
		RA5-15-10'	10	< 1.6	< 1.6	< 19	**10**	< 0.099
	10/26/2012	RA5-17-1'	1	**0.52**	< 1.4	< 37	**25**	**1.3**
		RA5-17-5'	5	< 1.6	< 1.6	< 19	**16**	**0.77**
		RA5-17-10'	10	< 1.4	< 1.4	< 19	**11**	**0.25**
North of Building 2	10/26/2012	RA5-18-1'	1	**0.71**	< 1.7	< 19	**19**	**1.3**
		RA5-18-5'	5	**1.3**	< 1.7	< 19	**13**	**0.19**
		RA5-18-10'	10	**0.93**	< 1.4	< 19	**13**	**0.25**
North of Building 4-A	10/24/2012	RA5-4-1'	1	**0.74**	< 1.5	< 19	**14**	< 0.81
		RA5-4-5'	5	**0.42**	< 1.5	< 19	**14**	< 0.79
		RA5-4-10'	10	< 1.6	< 1.6	< 19	**8.7**	< 0.80
	10/25/2012	RA5-5-1'	1	**2.3**	< 1.5	< 19	**15**	< 0.99
		RA5-5-5'	5	**0.6**	< 1.7	< 19	**13**	< 0.99
		RA5-5-10'	10	< 1.8	< 1.8	< 19	**9.9**	< 0.99
	10/25/2012	RA5-6-1'	1	**1.3**	< 1.5	< 19	**19**	< 1.0
		RA5-6-5'	5	< 1.6	< 1.6	< 19	**18**	< 1.0
		RA5-6-10'	10	< 1.6	< 1.6	< 19	**11**	< 0.99
	10/25/2012	RA5-7-1'	1	**8.2**	< 1.7	< 19	**14**	< 1.0
		RA5-7-5'	5	< 1.4	< 1.4	< 19	**17**	< 1.0
		RA5-7-10'	10	< 1.5	< 1.5	< 19	**5.9**	< 1.0
North of Building 5	9/11/1992	WB-5-1'	1	<2.0	<2.0	NA	NA	NA
		WB-5-5'	5	<2.0	<2.0	NA	NA	NA
		WB-5-10'	10	<2.0	<2.0	NA	NA	NA
		WB-5-15'	15	<2.0	<2.0	NA	NA	NA
	9/11/1992	WB-6-1'	1	<2.0	<2.0	NA	NA	NA
		WB-6-5'	5	73	40	NA	NA	NA
		WB-6-10'	10	<2.0	<2.0	NA	NA	NA
		WB-6-15'	15	<2.0	<2.0	NA	NA	NA
	9/11/1992	WB-7-1'	1	<2.0	<2.0	NA	NA	NA
		WB-7-5'	5	<2.0	<2.0	NA	NA	NA
		WB-7-10'	10	<2.0	<2.0	NA	NA	NA
		WB-7-15'	15	<2.0	<2.0	NA	NA	NA
	9/15/1992	WB-10-1'	1	<2.0	<2.0	NA	NA	NA
		WB-10-5'	5	<2.0	<2.0	NA	NA	NA
		WB-10-10'	10	<2.0	<2.0	NA	NA	NA
		WB-10-15'	15	<2.0	<2.0	NA	NA	NA
	4/12/1996	MW-15	46.0 - 46.5	NA	NA	NA	< 2.5	**0.23**
	4/15/1996	NW-13	46.5 - 47.0	NA	NA	NA	**3.0**	< 0.02
	4/18/1996	MW-14	47.0 - 47.5	NA	NA	NA	**2.5**	< 0.02
	10/15/1996	MW-18	45.5 - 46.0	NA	NA	NA	**6.0**	< 0.02
	1/31/1997	MW-16	45.0 - 45.5	NA	NA	NA	**5.3**	< 0.02
	1/31/1997	MW-17	41.0 - 41.5	NA	NA	NA	**4.4**	< 0.02
			45.0 - 45.5	NA	NA	NA	**6.4**	< 0.02
	1/31/1997	MW-34	45.0 - 45.5	NA	NA	NA	**7.6**	< 0.02
	7/29/1997	MW-36	40	NA	NA	NA	**4.9**	NA
			45	NA	NA	NA	**5.5**	< 0.02
	7/30/1997	MW-37	40	NA	NA	NA	**8.3**	NA
			45	NA	NA	NA	**16**	< 0.02
	8/8/1997	MW-38	40	NA	NA	NA	**3.0**	NA
			45	NA	NA	NA	**7.4**	< 0.02
West of Building 5	11/26/1996	MW-28	41.0 - 41.5	NA	NA	NA	**2.6**	< 0.02
			45.0 - 45.5	NA	NA	NA	**12**	< 0.02
	1/20/2004	SB9-5	5	< 1.0	< 1.0	NA	**14**	NA
		SB9-10	10	< 1.0	< 1.0	NA	**6.6**	NA
		SB9-15	15	< 1.0	< 1.0	NA	**11**	NA
		SB9-20	20	< 1.0	< 1.0	NA	**7.9**	NA
		SB9-25	25	< 1.0	< 1.0	NA	**7.9**	NA
		SB9-30	30	< 1.0	< 1.0	NA	**10**	NA
		SB9-35	35	< 1.0	< 1.0	NA	**7.2**	NA
		SB9-40	40	< 1.0	< 1.0	NA	**2.8**	NA
		SB9-45	45	< 1.0	< 1.0	NA	**15**	NA
	1/20/2004	SB10-5	5	< 1.0	< 1.0	NA	**16**	NA
		SB10-10	10	< 1.0	< 1.0	NA	**16**	NA
		SB10-15	15	< 1.0	< 1.0	NA	**11**	NA
		SB10-20	20	< 1.0	< 1.0	NA	**14**	NA
		SB10-25	25	< 1.0	< 1.0	NA	**12**	NA
		SB10-30	30	< 1.0	< 1.0	NA	**6.2**	NA
		SB10-35	35	< 1.0	< 1.0	NA	**7.8**	NA
		SB10-40	40	< 1.0	< 1.0	NA	**3.9**	NA
		SB10-45	45	< 1.0	< 1.0	NA	**3.1**	NA
North of Building 6A	12/3/2008	SD-02-3'	3	<2.0	<2.0	NA	NA	NA
South of Building 6	9/18/1992	WB-16-2'	2	<2.0	<2.0	NA	NA	NA
		WB-16-5'	5	<2.0	<2.0	NA	NA	NA

TABLE 9
Post Remediation Soil Data
Former PRC-Desoto International, Inc.
5430 San Fernando Road, Glendale, California

Location	Sample Date	Sample ID	Sample Depth	PCE (µg/Kg)	TCE (µg/Kg)	1,4-Dioxane (µg/Kg)	Chromium (Total) (mgKg)	Chromium (VI) (mgKg)
US EPA Region 9 RSLs - Industrial Screening Levels - updated June 2017 (1)				10,000	6,000	24,000	NR	6.3
DTSC Human Health Risk Assessment (HERO) Note 3 - updated June 2017 (2)				2,700	NR	NR	NR	NR
EXTERNAL BUILDING SAMPLE LOCATIONS - CONTINUED								
South of Building 6 - Cont.	9/18/1992	WB-16-10'	10	3	<2.0	NA	NA	NA
		WB-16-15'	15	<2.0	<2.0	NA	NA	NA
	9/18/1992	WB-17-2'	2	75	<2.0	NA	NA	NA
		WB-17-5'	5	8	<2.0	NA	NA	NA
		WB-17-10'	10	<2.0	<2.0	NA	NA	NA
		WB-17-15'	15	<2.0	<2.0	NA	NA	NA
East of Building 6	1/19/2004	SB1-5	5	NA	NA	NA	**9.2**	NA
		SB1-10	10	NA	NA	NA	**7.7**	NA
		SB1-15	15	NA	NA	NA	**18**	NA
		SB1-20	20	NA	NA	NA	**8.7**	NA
East of Building 6 - Cont.	1/19/2004	SB1-25	25	NA	NA	NA	**2.9**	NA
		SB1-30	30	NA	NA	NA	**8.4**	NA
		SB1-35	35	NA	NA	NA	**8.6**	NA
		SB1-40	40	NA	NA	NA	**5.4**	NA
		SB1-45	45	NA	NA	NA	**8.0**	NA
		SB1-50	50	NA	NA	NA	**24**	NA
	1/19/2004	SB2-5	5	NA	NA	NA	**3.8**	NA
		SB2-10	10	NA	NA	NA	**3.7**	NA
		SB2-15	15	NA	NA	NA	**11**	NA
		SB2-20	20	NA	NA	NA	**3.2**	NA
		SB2-25	25	NA	NA	NA	**3.9**	NA
		SB2-30	30	NA	NA	NA	**8.3**	NA
		SB2-35	35	NA	NA	NA	**4.5**	NA
		SB2-40	40	NA	NA	NA	**2.2**	NA
		SB2-45	45	NA	NA	NA	**6.0**	NA
		SB2-50	50	NA	NA	NA	**7.3**	NA
East of Building 7	1/19/2004	SB4-5	5	< 1.0	< 1.0	NA	NA	NA
		SB4-10	10	< 1.0	< 1.0	NA	NA	NA
		SB4-15	15	< 1.0	< 1.0	NA	NA	NA
		SB4-20	20	< 1.0	< 1.0	NA	NA	NA
		SB4-25	25	< 1.0	< 1.0	NA	NA	NA
		SB4-30	30	< 1.0	< 1.0	NA	NA	NA
		SB4-35	35	< 1.0	< 1.0	NA	NA	NA
		SB4-40	40	< 1.0	< 1.0	NA	NA	NA
		SB4-45	45	< 1.0	< 1.0	NA	NA	NA
South of Building 8	4/15/1996	MW-12B	45.5 - 46.0	NA	NA	NA	**6.5**	**0.41**
North of Building 8	10/26/2012	RA5-26-1'	1	**0.91**	**0.96**	< 19	**16**	**0.94**
		RA5-26-5'	5	**10**	**8.7**	< 19	**11**	**0.24**
		RA5-26-10'	10	< 1.6	< 1.6	< 19	**8.3**	**0.2**
East of Building 8	10/25/2012	RA5-8-1'	1	**1.2**	**0.6**	< 19	**12**	< 1.0
		RA5-8-5'	5	**3.0**	**0.8**	< 19	**14**	< 1.0
		RA5-8-10'	10	**4.5**	**0.96**	< 19	**14**	< 1.0
	10/25/2012	RA5-9-1'	1	**1.1**	**1.2**	< 190	**20**	< 1.0
		RA5-9-5'	5	< 1.7	< 1.7	< 19	**16**	< 0.99
		RA5-9-10'	10	< 1.8	< 1.8	< 19	**7.5**	< 1.0
South of Building 10	11/20/1996	MW-23	2.0	NA	NA	NA	**4.4**	< 0.02
			6.0 - 6.5	NA	NA	NA	**3.9**	< 0.02
			11.0 - 11.5	NA	NA	NA	**4.3**	**0.033**
			16.0 - 16.5	NA	NA	NA	**5.2**	**0.047**
			21.0 - 21.5	NA	NA	NA	**5.1**	**0.030**
			26.0 - 26.5	NA	NA	NA	**3.9**	**0.022**
			31.0 - 31.5	NA	NA	NA	< 2.5	< 0.02
			41.0 - 41.5	NA	NA	NA	**11**	< 0.02
			45.0 - 45.5	NA	NA	NA	< 2.5	< 0.02
West of Former Building 11	1/16/1997	MW-19	2.0	NA	NA	NA	**7.6**	< 0.02
			6.0 - 6.5	NA	NA	NA	**2.8**	< 0.02
			11.0 - 11.5	NA	NA	NA	**3.7**	< 0.02
			16.0 - 16.5	NA	NA	NA	**5.1**	< 0.02
			21.0 - 21.5	NA	NA	NA	**3.2**	< 0.02
			26.0 - 26.5	NA	NA	NA	< 2.5	< 0.02
			31.0 - 31.5	NA	NA	NA	< 2.5	< 0.02
			36.0 - 36.5	NA	NA	NA	**3.0**	< 0.02
			41.0 - 41.5	NA	NA	NA	**4.2**	< 0.02
			45.0 - 45.5	NA	NA	NA	**4.6**	< 0.02
East of Former Building 11	10/26/2012	RA5-21-1'	1	**1.1**	< 1.8	< 37	**19**	**0.77**
		RA5-21-5'	5	< 1.9	< 1.9	< 19	**7.4**	**0.26**
		RA5-21-10'	10	< 1.7	< 1.7	< 19	**4.7**	**0.23**
	10/26/2012	RA5-22-1'	1	< 1.5	< 1.5	< 19	**12**	**0.5**
		RA5-22-5'	5	**2.1**	**0.5**	< 37	**22**	**2.3**
		RA5-22-10'	10	< 1.7	< 1.7	< 19	**6.3**	**0.47**
	10/26/2012	RA5-23-1'	1	**1.8**	**0.5**	< 19	**13**	**2.7**
		RA5-23-5'	5	< 1.5	< 1.5	< 19	**16**	**0.39**
		RA5-23-10'	10	< 1.5	< 1.5	< 19	**16**	**0.44**
	10/26/2012	RA5-24-1'	1	**4.8**	**0.81**	< 19	**19**	**1.9**
		RA5-24-5'	5	< 1.8	< 1.8	< 19	**5.6**	**0.22**
		RA5-24-10'	10	< 1.6	< 1.6	< 37	**4.4**	**0.19**
	10/26/2012	RA5-25-1'	1	**1.1**	< 1.6	< 19	**20**	**2.2**
		RA5-25-5'	5	**0.51**	< 1.7	< 19	**8.7**	**0.18**
		RA5-25-10'	10	< 1.7	< 1.7	< 19	**6.8**	**0.19**
South of Building 12	10/25/2012	RA5-10-1'	1	**0.42**	**0.59**	< 94	< 0.98	< 1.0
		RA5-10-5'	5	< 1.5	< 1.5	< 19	**17**	< 1.0
		RA5-10-10'	10	< 1.4	< 1.4	< 19	**17**	< 1.0

TABLE 9
Post Remediation Soil Data
Former PRC-Desoto International, Inc.
5430 San Fernando Road, Glendale, California

Location	Sample Date	Sample ID	Sample Depth	PCE (µg/Kg)	TCE (µg/Kg)	1,4-Dioxane (µg/Kg)	Chromium (Total) (mgKg)	Chromium (VI) (mgKg)
US EPA Region 9 RSLs - Industrial Screening Levels - updated June 2017 (1)				10,000	6,000	24,000	NR	6.3
DTSC Human Health Risk Assessment (HERO) Note 3 - updated June 2017 (2)				2,700	NR	NR	NR	NR
EXTERNAL BUILDING SAMPLE LOCATIONS - CONTINUED								
West of Building 12	11/25/1996	MW-27	2.0	NA	NA	NA	**13**	< 0.02
			6.0 - 6.5	NA	NA	NA	**12**	< 0.02
			11.0 - 11.5	NA	NA	NA	**2.9**	< 0.02
			21.0 - 21.5	NA	NA	NA	< 2.5	< 0.02
			31.0 - 31.5	NA	NA	NA	**4.7**	< 0.02
			41.0 - 41.5	NA	NA	NA	**17**	< 0.02
			45.0 - 45.5	NA	NA	NA	**43**	< 0.02
	10/25/2012	RA5-11-1'	1	< 1.5	< 1.5	< 19	**16**	< 1.0
		RA5-11-5'	5	< 1.5	< 1.5	< 19	**17**	< 1.0
		RA5-11-10'	10	< 1.7	< 1.7	< 19	**5.3**	< 0.99
	10/25/2012	RA5-12-1'	1	< 1.6	**0.41**	< 19	**16**	< 1.0
		RA5-12-5'	5	< 1.6	< 1.6	< 19	**14**	< 0.99
		RA5-12-10'	10	< 1.7	< 1.7	< 19	**6.7**	< 0.99
	10/25/2012	RA5-13-1'	1	**1.6**	**12**	< 93	**16**	**0.17**
		RA5-13-5'	5	< 1.3	< 1.3	< 19	**16**	< 0.099
		RA5-13-10'	10	< 1.5	< 1.5	< 19	**8.6**	< 0.099
	10/25/2012	RA5-14-1'	1	< 1.7	< 1.7	< 19	**17**	**0.036**
		RA5-14-5'	5	< 1.7	< 1.7	< 19	**5.9**	< 0.10
		RA5-14-10'	10	< 1.7	< 1.7	< 19	**11**	< 0.099
West of Building 13	10/24/2012	RA5-1-1'	1	< 1.5	< 1.5	< 19	**18**	**2.0**
		RA5-1-5'	5	< 1.9	< 1.9	< 19	**5.2**	< 0.79
		RA5-1-10'	10	< 1.7	< 1.7	< 19	**7.5**	< 0.80
	10/24/2012	RA5-2-1'	1	**0.52**	< 1.5	< 19	**6.5**	< 0.80
		RA5-2-5'	5	< 1.6	< 1.6	< 19	**7.9**	< 0.81
		RA5-2-10'	10	< 1.7	< 1.7	< 19	**12**	< 0.81
	10/24/2012	RA5-3-1'	1	**0.46**	< 1.6	< 19	**11**	**1.0**
		RA5-3-5'	5	< 1.6	< 1.6	< 19	**6.6**	< 0.80
		RA5-3-10'	10	< 1.7	< 1.7	< 19	**8.2**	< 0.80
West of Former C-Reactor	6/14/1996	CB-1	3.0	NA	NA	NA	**52**	< 0.02
			6.0 - 6.5	NA	NA	NA	**22**	**0.20**
			11.0 - 11.5	NA	NA	NA	**16**	**0.75**
			16.0 - 16.5	NA	NA	NA	**26**	**2.6**
			21.0 - 21.5	NA	NA	NA	**6.0**	< 0.02
			30.0 - 30.5	NA	NA	NA	**6.5**	< 0.02
			40.5 - 41.0	NA	NA	NA	**6.5**	< 0.02
			44.5 - 45.0	NA	NA	NA	**7.0**	< 0.02
	10/14/1996	CB-2	2.0	NA	NA	NA	< 2.5	< 0.02
			6.0 - 6.5	NA	NA	NA	< 2.5	< 0.02
			11.0 - 11.5	NA	NA	NA	**8.0**	**0.48**
			16.0 - 16.5	NA	NA	NA	< 2.5	**0.23**
			21.0 - 21.5	NA	NA	NA	< 2.5	< 0.02
			30.5 - 31.0	NA	NA	NA	< 2.5	< 0.02
			41.0 - 41.5	NA	NA	NA	**7.5**	< 0.02
			45.5 - 46.0	NA	NA	NA	< 2.5	< 0.02
	10/14/1996	CB-3	2.0	NA	NA	NA	**9.0**	< 0.02
			11.0 - 11.5	NA	NA	NA	**8.5**	< 0.02
			16.0 - 16.5	NA	NA	NA	**9.0**	**0.08**
			21.0 - 21.5	NA	NA	NA	**5.5**	< 0.02
			30.0 - 30.5	NA	NA	NA	< 2.5	< 0.02
			41.0 - 41.5	NA	NA	NA	**5.5**	< 0.02
			45.5 - 46.0	NA	NA	NA	**6.5**	< 0.02
	10/14/1996	CB-4	2.0	NA	NA	NA	**14**	< 0.02
			6.0 - 6.5	NA	NA	NA	**22**	**5.3**
			11.0 - 11.5	NA	NA	NA	**22**	**1.3**
			16.0 - 16.5	NA	NA	NA	**16**	**2.1**
			21.0 - 21.5	NA	NA	NA	< 2.5	< 0.02
			30.5 - 31.0	NA	NA	NA	< 2.5	**0.08**
			35.5 - 36.0	NA	NA	NA	< 2.5	< 0.02
			41.0 - 41.5	NA	NA	NA	< 2.5	< 0.02
			45.0 - 45.5	NA	NA	NA	< 2.5	< 0.02
Near Former Ball Mill Building	10/22/1996	MW-25	45.5 - 46.0	NA	NA	NA	< 5.0	< 0.02
Hazard Waste Pad	9/21/1992	WB-28-1'	1	<2.0	<2.0	NA	NA	NA
		WB-28-5'	5	<2.0	<2.0	NA	NA	NA
		WB-28-10'	10	<2.0	<2.0	NA	NA	NA
		WB-28-15'	15	<2.0	<2.0	NA	NA	NA
	9/21/1992	WB-29-1'	1	<2.0	<2.0	NA	NA	NA
		WB-29-5'	5	<2.0	<2.0	NA	NA	NA
		WB-29-10'	10	<2.0	<2.0	NA	NA	NA
		WB-29-15'	15	<2.0	<2.0	NA	NA	NA
	9/21/1992	WB-30-1'	1	<2.0	<2.0	NA	NA	NA
		WB-30-5'	5	<2.0	<2.0	NA	NA	NA
		WB-30-10'	10	<2.0	<2.0	NA	NA	NA
		WB-30-15'	15	<2.0	<2.0	NA	NA	NA
EXTERNAL SUBSURFACE STRUCTURE BORING LOCATIONS - TANKS, CLARIFIERS, DRAINS, VAULTS, PIPING AND DRAIN LINES								
Tank T-31 - East of Building 1	11/21/2008	UST-1-N	~10	<2.0	<2.0	NA	**11**	<1.0
		UST-1-S	~10	<1.9	<1.9	NA	**8.5**	<1.0
		UST-1-B	~10	<2.1	<2.1	NA	**11**	<1.0
Tank T-32 - East of Building 1	11/21/2008	UST-2-N	~10	<1.8	<1.8	NA	**27**	**1.3**
		UST-2-S	~10	<1.8	<1.8	NA	**15**	<1.0
		UST-2-B	~10	<1.7	<1.7	NA	**14**	<1.0
Tank T-22 - West of Building 10	1/29/2009	T-22-N	~10	<1.9	<1.9	<25	**9.6**	<1.0
		T-22-S	~10	**2.0**	<1.8	<25	**13**	<1.0

TABLE 9
Post Remediation Soil Data
Former PRC-Desoto International, Inc.
5430 San Fernando Road, Glendale, California

Location	Sample Date	Sample ID	Sample Depth	PCE (µg/Kg)	TCE (µg/Kg)	1,4-Dioxane (µg/Kg)	Chromium (Total) (mgKg)	Chromium (VI) (mgKg)
US EPA Region 9 RSLs - Industrial Screening Levels - updated June 2017 (1)				10,000	6,000	24,000	NR	6.3
DTSC Human Health Risk Assessment (HERO) Note 3 - updated June 2017 (2)				2,700	NR	NR	NR	NR
EXTERNAL SUBSURFACE STRUCTURE BORING LOCATIONS - TANKS, CLARIFIERS, DRAINS, VAULTS, PIPING AND DRAIN LINES - CONTINUED								
Tank T-22 - West of Building 10	1/29/2009	T-22-B	~10	**8.2**	<1.7	<50	**25**	**2.9**
Tank T-23 - West of Building 10	1/29/2009	T-23-N	~10	<1.7	<1.7	<25	**11**	<1.0
		T-23-S	~10	<1.8	<1.8	<25	**10**	<1.0
		T-23B	~10	<1.9	<1.9	<25	**5.6**	<1.0
Tank T-24 - West of Building 10	1/29/2009	T-24-N	~10	<1.8	<1.8	<25	**12**	**1.6**
		T-24-S	~10	<1.7	<1.7	<50	**11**	**1.4**
		T-24-B	~10	<1.7	<1.7	<25	**8.6**	<1.0
Tank T-28 - West of Building 10	1/29/2009	T-28-W	~10	<1.8	<1.8	<25	**13**	**1.3**
		T-28-E	~10	<1.7	<1.7	<50	**9.5**	**1.0**
		T-28-B	~10	<1.8	<1.8	<25	**7.4**	<1.0
Tank T-29 - West of Building 10	1/29/2009	T-29-W	~10	<2.0	<2.0	<25	**7.4**	<1.0
		T-29-E	~10	**2.4**	<1.6	<25	**13**	**1.1**
Tank T-29 - West of Building 10-Cont.	1/29/2009	T-29-B	~10	**2.4**	<2.1	<25	**8.3**	**1.8**
Tank T-30 - West of Building 10	1/29/2009	T-30-W	~10	<1.8	<1.8	<25	**7.4**	<1.0
		T-30-E	~10	<1.8	<1.8	<25	**9.2**	**1.1**
		T-30B	~10	<1.9	<1.9	<50	**6.6**	<1.0
Forklift Clarifiers - West of Building 5	12/30/2008	FC-B	~10	<1.2	<1.2	<25	**23**	<1.0
		FC-N	~10	**4.6**	<1.7	<25	**110**	<1.0
		FC-S	~10	<1.2	<1.2	<33	**15**	<1.0
	1/7/2009	FC-N1	~10	NA	NA	NA	**18**	NA
		FC-N2	~10	NA	NA	NA	**18**	NA
Boiler Clarifier - East of Building 6	12/30/2008	BC-B	~10	<1.8	<1.8	<25	**15**	<1.0
		BC-N	~10	<1.9	<1.9	<25	**7.2**	<1.0
		BC-S	~10	<2.0	<2.0	<25	**6.2**	<1.0
Bldg 10 Clarifier - Inside Bay 5 of Building 10	1/14/2009	Bldg10-Clarifier-Nsidewall	~10	**5.7**	**2.5**	<25	**12**	<1.0
		Bldg10-Clarifier-N	~10	<2.0	<2.0	<25	**7.2**	<1.0
		Bldg10-Clarifier-S	~10	<2.0	<2.0	<25	**5.2**	<1.0
Surface Drain - East of Building 12	12/4/2008	SD-52-3'	3	<2.0	<2.0	NA	NA	NA
Vault #1	9/8/2008	Vault-1-10	10	NA	NA	NA	**14**	<0.20
		Vault-1-15	15	NA	NA	NA	**15**	<0.20
		Vault-1-20	20	NA	NA	NA	**11**	<0.20
		Vault-1-25	25	NA	NA	<25	**20**	<0.20
Storm water Vault (CS-1) - Parking Lot East of Building 6	12/30/2008	CS-1-B1	~10	<1.6	<1.6	<25	**11**	<1.0
		CS-1-B2	~10	<1.5	<1.5	<25	**12**	<1.0
		CS-1-W	~10	**1.6**	<1.6	<25	**10**	<1.0
		CS-1-E	~10	<2.6	<2.6	<25	**11**	<1.0
Retention Vault (CS-6) - West of Building 13	12/30/2008	CS-6-B1	~10	<1.9	<1.9	<25	**9.2**	<1.0
		CS-6-B2	~10	<1.9	<1.9	<25	**7.8**	<1.0
		CS-6-N	~10	<2.3	<2.3	<25	**11**	<1.0
		CS-6-S	~10	<1.8	<1.8	<25	**7.8**	<1.0
Retention Vault (CS-7) - West of Building 13	1/20/2009	CS-7-B1	~10	**7.2**	<1.9	<120	**14**	<1.0
		CS-7-B2	~10	**6.9**	<1.7	<25	**10**	<1.0
		CS-7-N	~10	**2.0**	<1.8	<120	**8.8**	**2.2**
		CS-7-S	~10	**4.9**	<1.8	<25	**12**	**4.6**
		CS-7-NS	~10	NA	NA	NA	NA	<1.0
		CS-7-NB	~10	NA	NA	NA	NA	<1.0
		CS-7-SS	~10	NA	NA	NA	NA	<1.0
		CS-7-SB	~10	NA	NA	NA	NA	<1.0
Storm water Vault (CS-16) - Parking Lot North of Former Building 11	12/30/2008	CS-16-B1	~10	<1.4	<1.4	<25	**16**	<1.0
		CS-16-B2	~10	<1.8	<1.8	<33	**13**	<1.0
		CS-16-W	~10	<1.6	<1.6	<33	**15**	<1.0
		CS-16-E	~10	<1.5	<1.5	<33	**14**	<1.0
Storm water Vault (CS-17) - Parking Lot North of Former Building 1	12/30/2008	CS-17-B1	~10	<1.4	<1.4	<25	**11**	<1.0
		CS-17-B2	~10	<1.6	<1.6	<25	**15**	<1.0
		CS-17-W	~10	<1.9	<1.9	<25	**8.7**	<1.0
		CS-17-E	~10	<1.2	<1.2	<25	**25**	<1.0
T-31/32 Piping	11/21/2008	Piping	5	<2.1	<2.1	NA	**5.2**	<1.0
Storm Water Drain Line - South of Former Building 1	12/3/2008	SD-47-3'	3	NA	NA	NA	NA	<1.0
		SD-48-3'	3	NA	NA	NA	NA	<1.0
		SD-49-3'	3	NA	NA	NA	NA	<1.0
Storm Water Drain Line - South of Former Building 1 - Cont.	12/3/2008	SD-50-3'	3	<1.8	<1.8	NA	NA	<1.0
		SD-51-3'	3	NA	NA	NA	NA	<1.0
Storm Water Drain Line - South of Building 6A	12/3/2008	SD-31-3'	3	<1.9	<1.9	NA	NA	NA
		SD-33-3'	3	NA	NA	NA	**2.7**	<1.0
		SD-34-3'	3	NA	NA	NA	**5.7**	<1.0
		SD-39-3'	3	<1.9	<1.9	NA	NA	NA
Storm Water Drain Line - North of Former Building 11	12/3/2008	SD-18-3'	3	NA	NA	NA	NA	<1.0
		SD-19-3'	3	NA	NA	NA	NA	<1.0
		SD-20-3'	3	NA	NA	NA	NA	<1.0
		SD-21-3'	3	<1.7	<1.7	NA	NA	<1.0
		SD-22-3'	3	NA	NA	NA	NA	<1.0
		SD-23-3'	3	NA	NA	NA	NA	<1.0
		SD-24-3'	3	NA	NA	NA	NA	<1.0
		SD-25-3'	3	NA	NA	NA	NA	<1.0
		SD-26-3'	3	<1.9	<1.9	NA	NA	<1.0
		SD-27-3'	3	NA	NA	NA	NA	<1.0
		SD-28-3'	3	NA	NA	NA	NA	<1.0
		SD-29-3'	3	NA	NA	NA	NA	<1.0
		SD-30-3'	3	NA	NA	NA	NA	<1.0
Storm Water Drain Line - West of Building 13	12/4/2008	SD-11-4'	4	<2.0	<2.0	NA	NA	NA
		SD-13-4'	4	<2.1	<2.1	NA	NA	NA
		SD-15-4'	4	**66**	<2.1	NA	NA	NA


TABLE 9
Post Remediation Soil Data
Former PRC-Desoto International, Inc.
5430 San Fernando Road, Glendale, California

Location	Sample Date	Sample ID	Sample Depth	PCE (µg/Kg)	TCE (µg/Kg)	1,4-Dioxane (µg/Kg)	Chromium (Total) (mgKg)	Chromium (VI) (mgKg)
US EPA Region 9 RSLs - Industrial Screening Levels - updated June 2017 (1)				10,000	6,000	24,000	NR	6.3
DTSC Human Health Risk Assessment (HERO) Note 3 - updated June 2017 (2)				2,700	NR	NR	NR	NR
EXTERNAL SUBSURFACE STRUCTURE BORING LOCATIONS - TANKS, CLARIFIERS, DRAINS, VAULTS, PIPING AND DRAIN LINES - CONTINUED								
Storm Water Drain Line - West of Building 13 - Cont.	12/4/2008	SD-16-4'	4	<2.0	<2.0	NA	NA	NA
	1/20/2009	SD-14-DB1-5'	5	<1.8	<1.8	NA	**19**	NA
		SD-14-DB1-10'	10	<1.6	<1.6	NA	**17**	NA
		SD-14-DB1-15'	15	<1.8	<1.8	NA	**6.4**	NA
		SD-14-DB2-5'	5	<1.5	<1.5	NA	**16**	NA
		SD-14-DB2-10'	10	<1.9	<1.9	NA	**18**	NA
		SD-14-DB2-15'	15	<1.8	<1.8	NA	**12**	NA
		SD-14-DB3-5'	5	<1.5	<1.5	NA	**12**	NA
		SD-14-DB3-10'	10	<1.7	<1.7	NA	**11**	NA
		SD-14-DB3-15'	15	<2.7	<2.7	NA	**20**	NA
		SD-14-DB4-5'	5	<1.6	<1.6	NA	**13**	NA
		SD-14-DB4-10'	10	<2.1	<2.1	NA	**9.9**	NA
		SD-14-DB4-15'	15	<1.9	<1.9	NA	**14**	NA
	1/20/2009	SD-14-DB5-5'	5	**5.0**	<1.6	NA	**15**	NA
		SD-14-DB5-10'	10	<1.8	<1.8	NA	**16**	NA
		SD-14-DB5-15'	15	<1.9	<1.9	NA	**5.9**	NA
	2/11/2009	SD-12-4'	4	<2.3	<2.3	<25	**7.4**	<1.0
		SD-12.5-4'	4	**2.5**	<2.1	<50	**38**	<0.99

Notes:

(1) - US Environmental Protection Agency Regional Screening Levels, updataed June, 2017
(2) - California Department of Toxic Substances Control, Human Health Risk Assessment, Note 3, updated June, 2017
NR - Not Reported
Depth - Depth of soil sample collection below surface grade
PCE - Tetrachloroethylene
TCE - Trichloroethylene
NA - Not analyzed for the indicated compound
"<" - Analyte not detected above indicated laboratory reporting limit

FIGURES

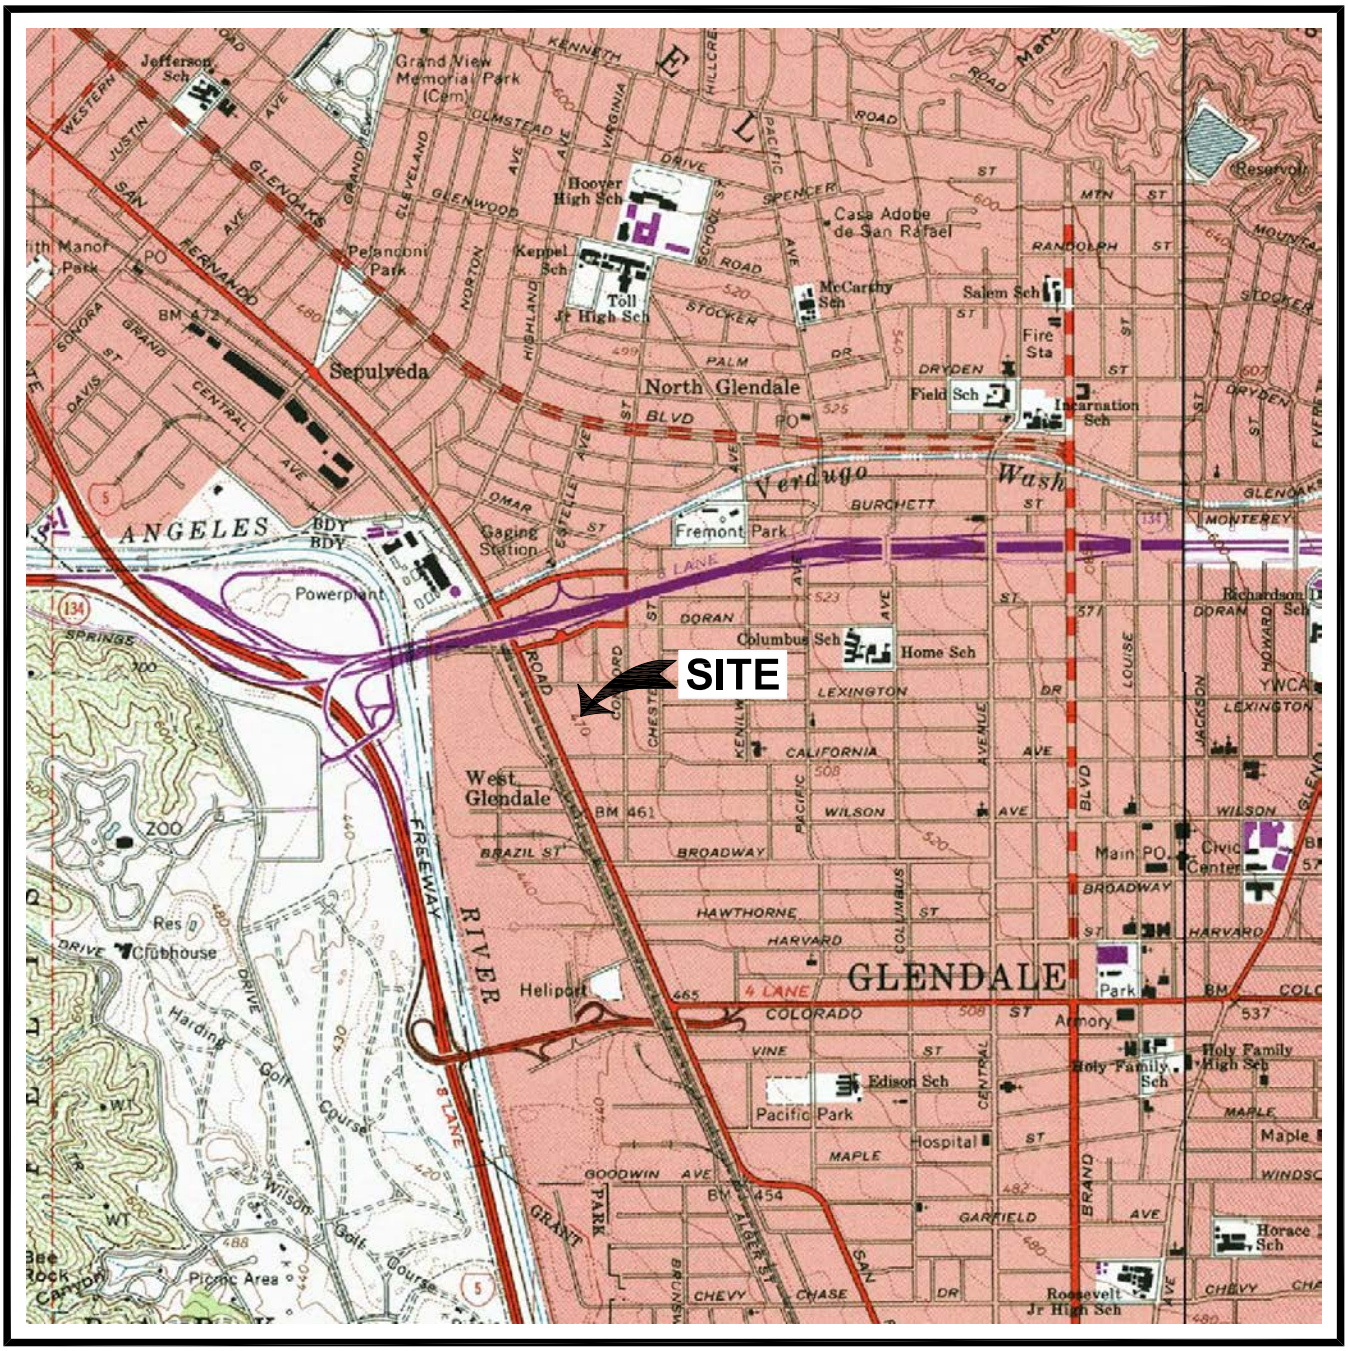



QUADRANGLE LOCATION

N

0 1/4 1/2 1

SCALE IN MILE

0 1000 2000

1 INCH = 2000 FEET

REFERENCE: U.S.G.S., 1966, Burbank Quadrangle California - Los Angeles County, 7.5' Series (Topographic). Photorevised 1972. Minor Revision 1994.

Stantec
25864-F BUSINESS CENTER DRIVE
REDLANDS, CA 92374-4515
PHONE: (909) 255-8217


PREPARED FOR:
FORMER PRC-DESOTO INTERNATIONAL, INC.
5430 San Fernando Road
Glendale, California

SITE LOCATION MAP

FIGURE: 1

JOB NUMBER:	DRAWN BY:	CHECKED BY:	APPROVED BY:	DATE:
185802202	S.SIMMONS	JD	KM	1/28/2009

FILEPATH:\\J:\gis_cad\Other offices_projects\Projects 2017\Redlands\PRC_Desoto_(Glendale)\1-prc_destoto_glendale_fig1_site_location_map_(usgs).dwg|Rocampo|Aug 15, 2017 at 15:38|Layout: FIGURE 1

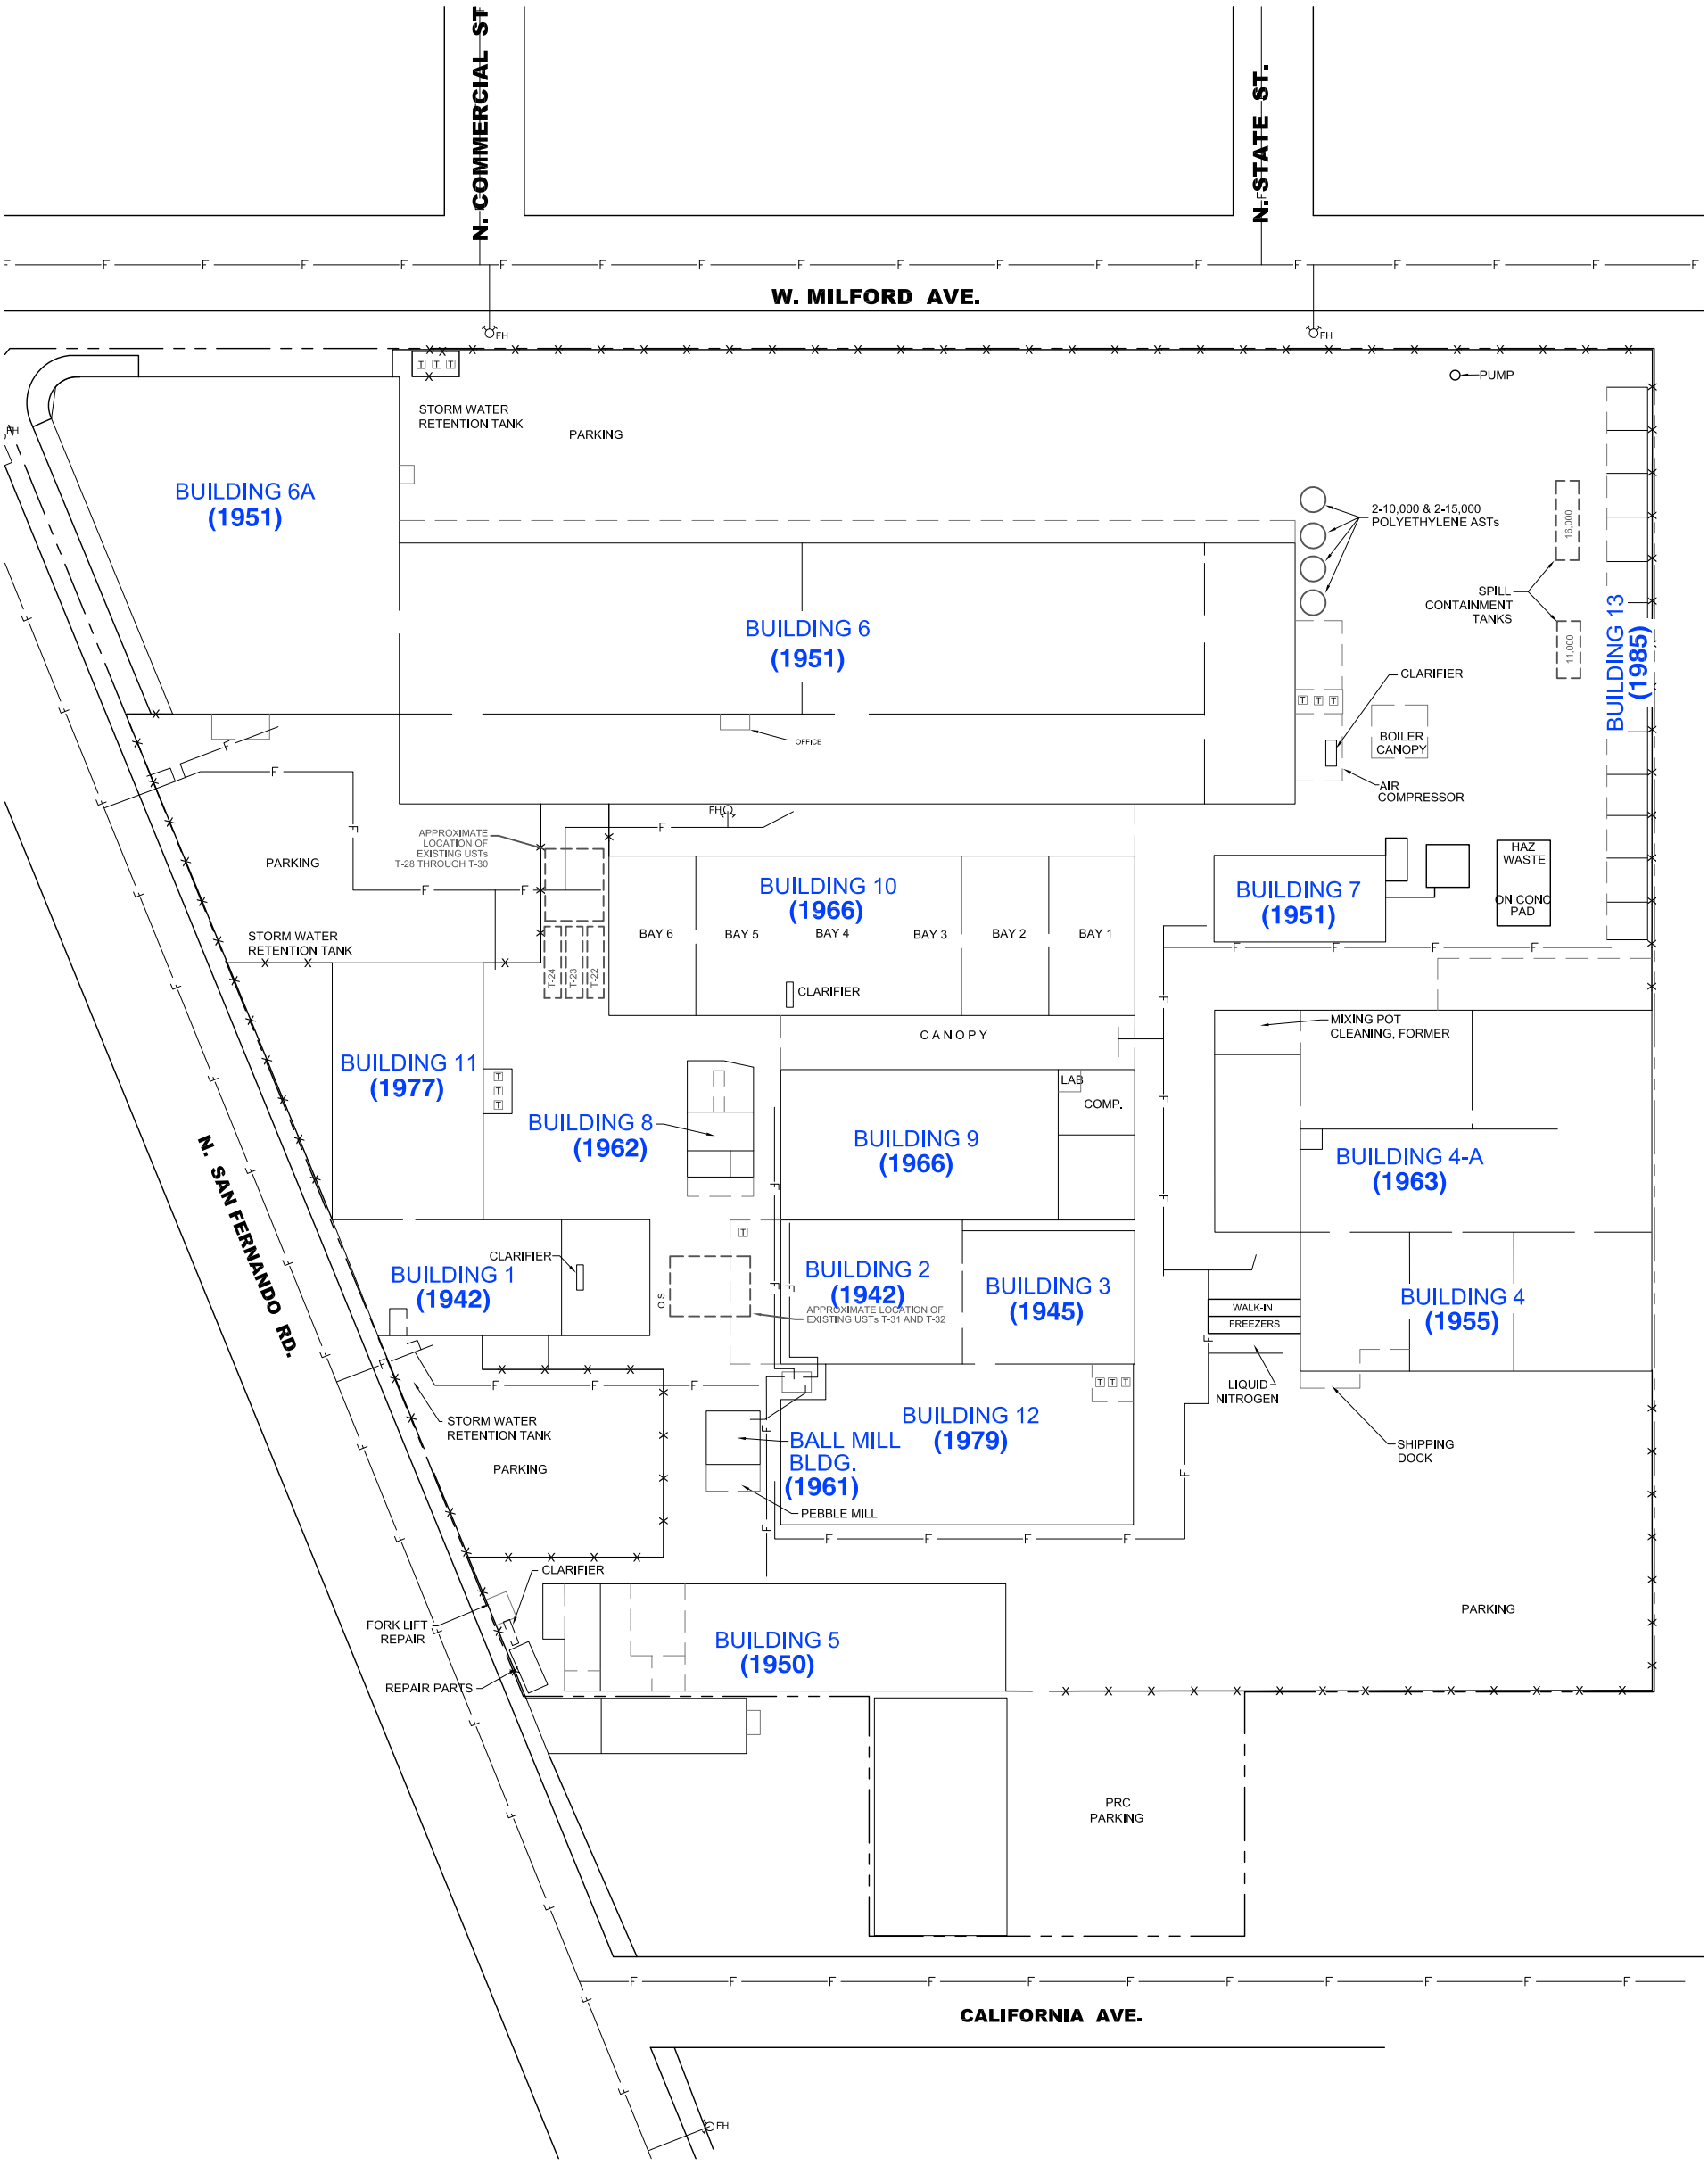

LEGEND

- SITE BOUNDARY
- FENCE LINE
- FIRE LINE
- FH FIRE HYDRANT
- TRANSFORMER
- EXISTING UST
- EXISTING AST
- T-19 TANK NUMBER
- (1979) YEAR OF BUILDING CONSTRUCTION

N

0 80 160

APPROXIMATE SCALE IN FEET


Stantec
25864-F BUSINESS CENTER DRIVE
REDLANDS, CA 92374-4515
PHONE: (909) 255-8217

FOR:		FIGURE:
FORMER PRC-DESOTO INTERNATIONAL, INC. 5430 San Fernando Road Glendale, California	SITE PLAN	2

JOB NUMBER:	DRAWN BY:	CHECKED BY:	APPROVED BY:	DATE:
185802202	RO	JD	KM	11/27/07

FILEPATH:U:\gis_cad\Other_offices_projects\Projects 2017\Redlands\PRC_Desoto_(Glendale)\PRC DESOTO - F2 Site Plan - (20071127).dwg|Rocampo|Aug 15, 2017 at 15:44|Layout: FIGURE 2 (SITE PLAN)

Site Plan (20071127)

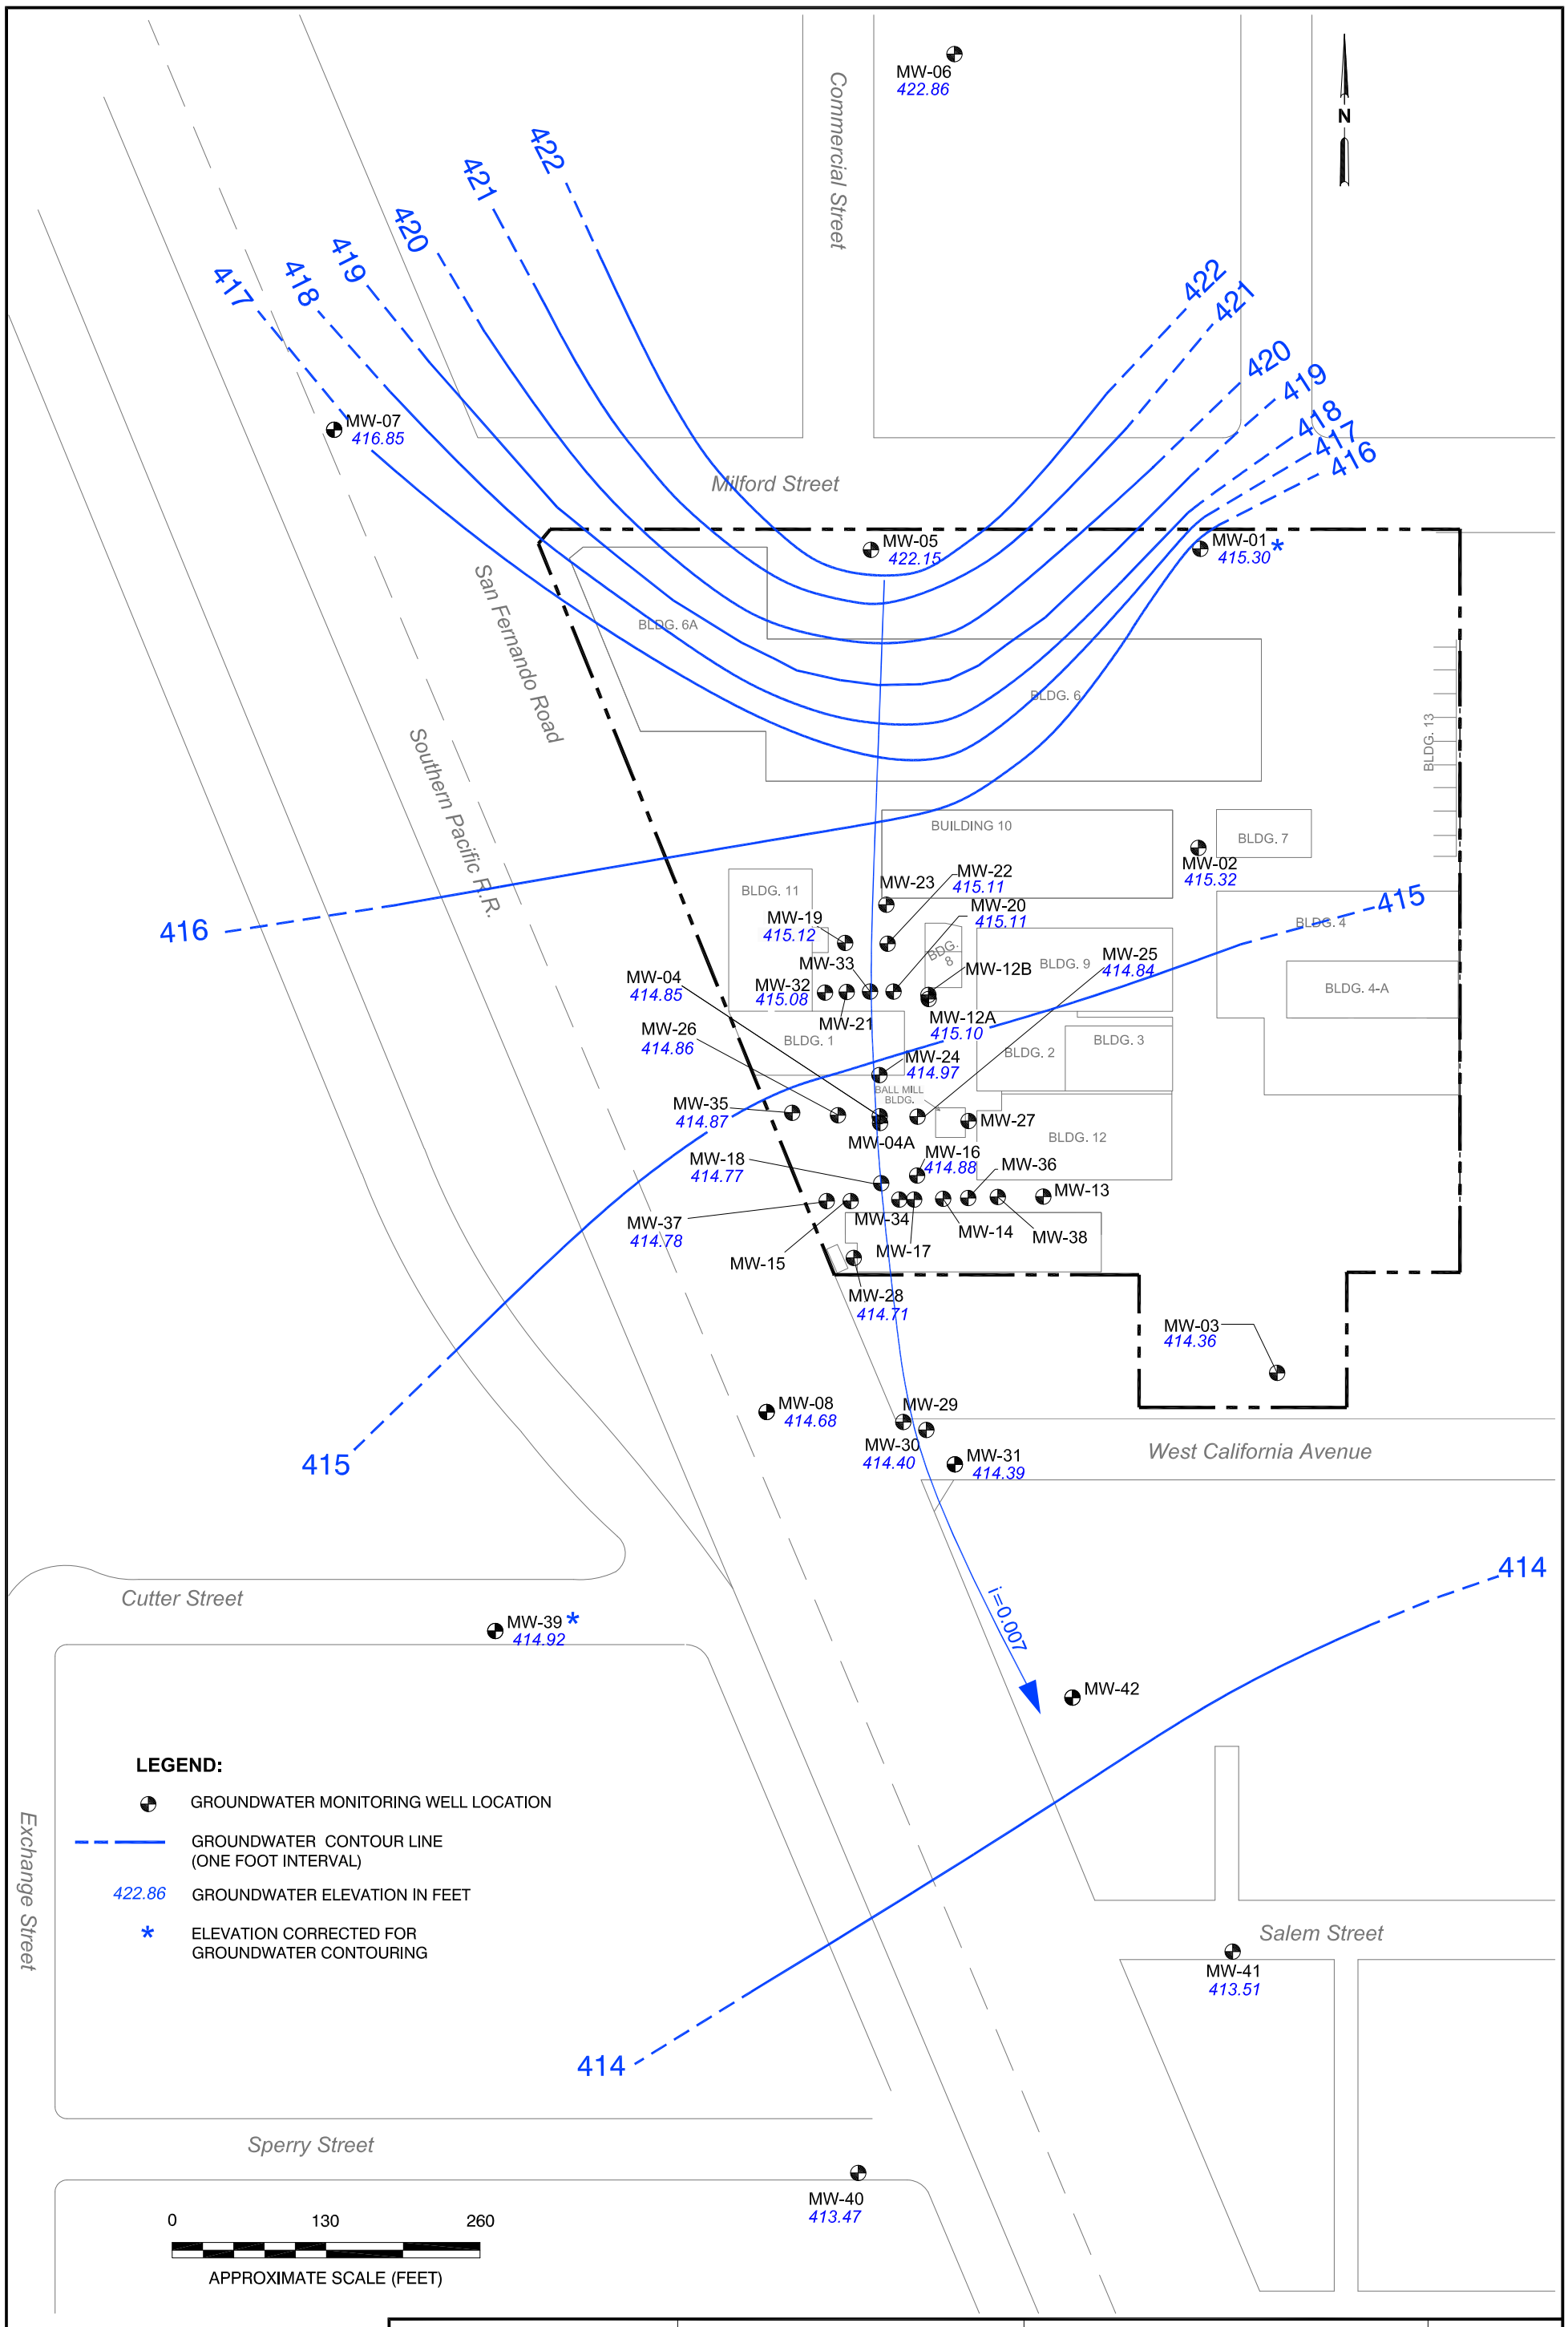

Stantec

25864-F BUSINESS CENTER DRIVE
REDLANDS, CALIFORNIA 92374
PHONE:(909) 335-6116 FAX:(909) 335-6120


FOR:
FORMER PRC-DESOTO INTERNATIONAL, INC.
5430 SAN FERNANDO ROAD
GLENDALE, CALIFORNIA

MONITORING WELL LOCATION AND GROUNDWATER CONTOUR MAP
FIRST QUARTER 2017

FIGURE: 3

JOB NUMBER:	DRAWN BY:	CHECKED BY:	APPROVED BY:	DATE:
185802202	KM	MB	JD	07/07/2017

FILEPATH:U:\gis_cad\Other_offices_projects\Projects 2017\Redlands\PRC_Desoto_(Glendale)\20170727_Figures_3-4-5_2017Q1_groundwater.dwg|Rocampo|Aug 15, 2017 at 16:12|Layout: GW FIGURE 3

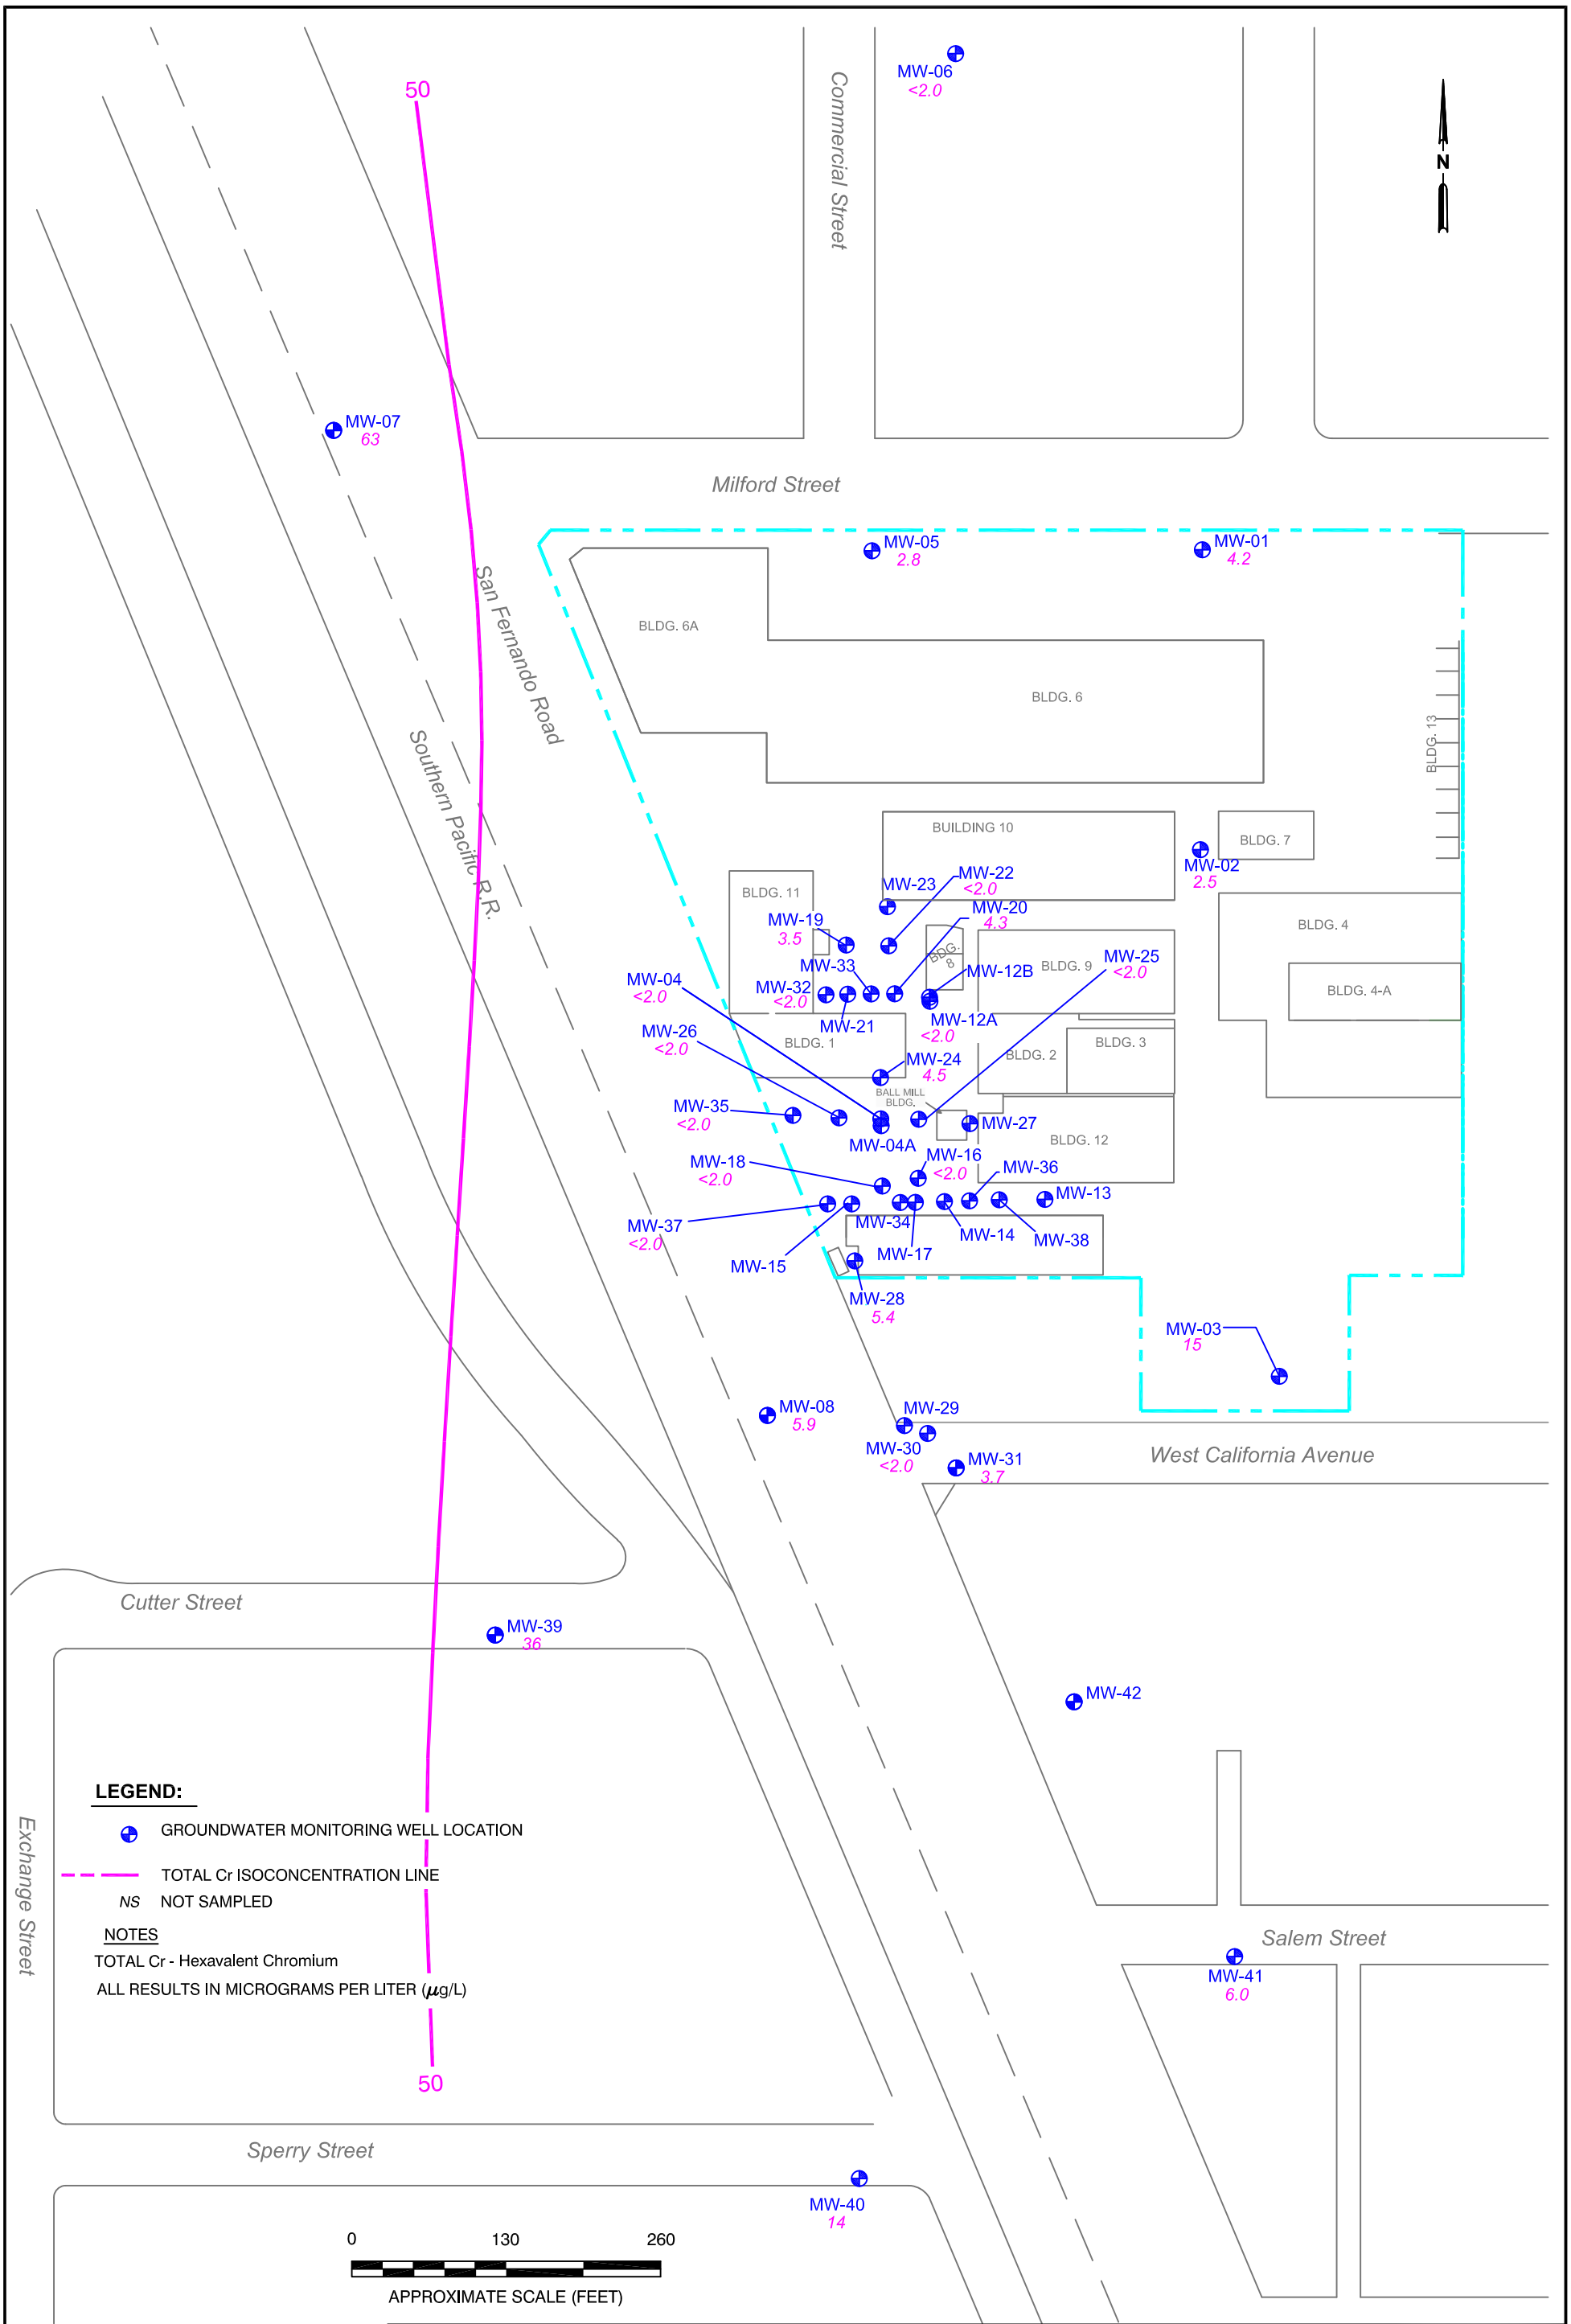

Stantec

25864-F BUSINESS CENTER DRIVE
REDLANDS, CALIFORNIA 92374
PHONE:(909) 335-6116 FAX:(909) 335-6120


FOR:
FORMER PRC-DESOTO INTERNATIONAL, INC.
5430 SAN FERNANDO ROAD
GLENDALE, CALIFORNIA

TOTAL CHROMIUM GROUNDWATER CONCENTRATION MAP FIRST QUARTER 2017

FIGURE: 4

JOB NUMBER:	DRAWN BY:	CHECKED BY:	APPROVED BY:	DATE:
185802202	KM	MB	JD	07/07/2017

FILEPATH:U:\gis_cad\Other_offices_projects\Projects 2017\Redlands\PRC_Desoto_(Glendale)\20170727_Figures_3-4-5_2017Q1_groundwater.dwg|Rocampo|Aug 15, 2017 at 16:16|Layout: TOTAL CHROM FIGURE 4

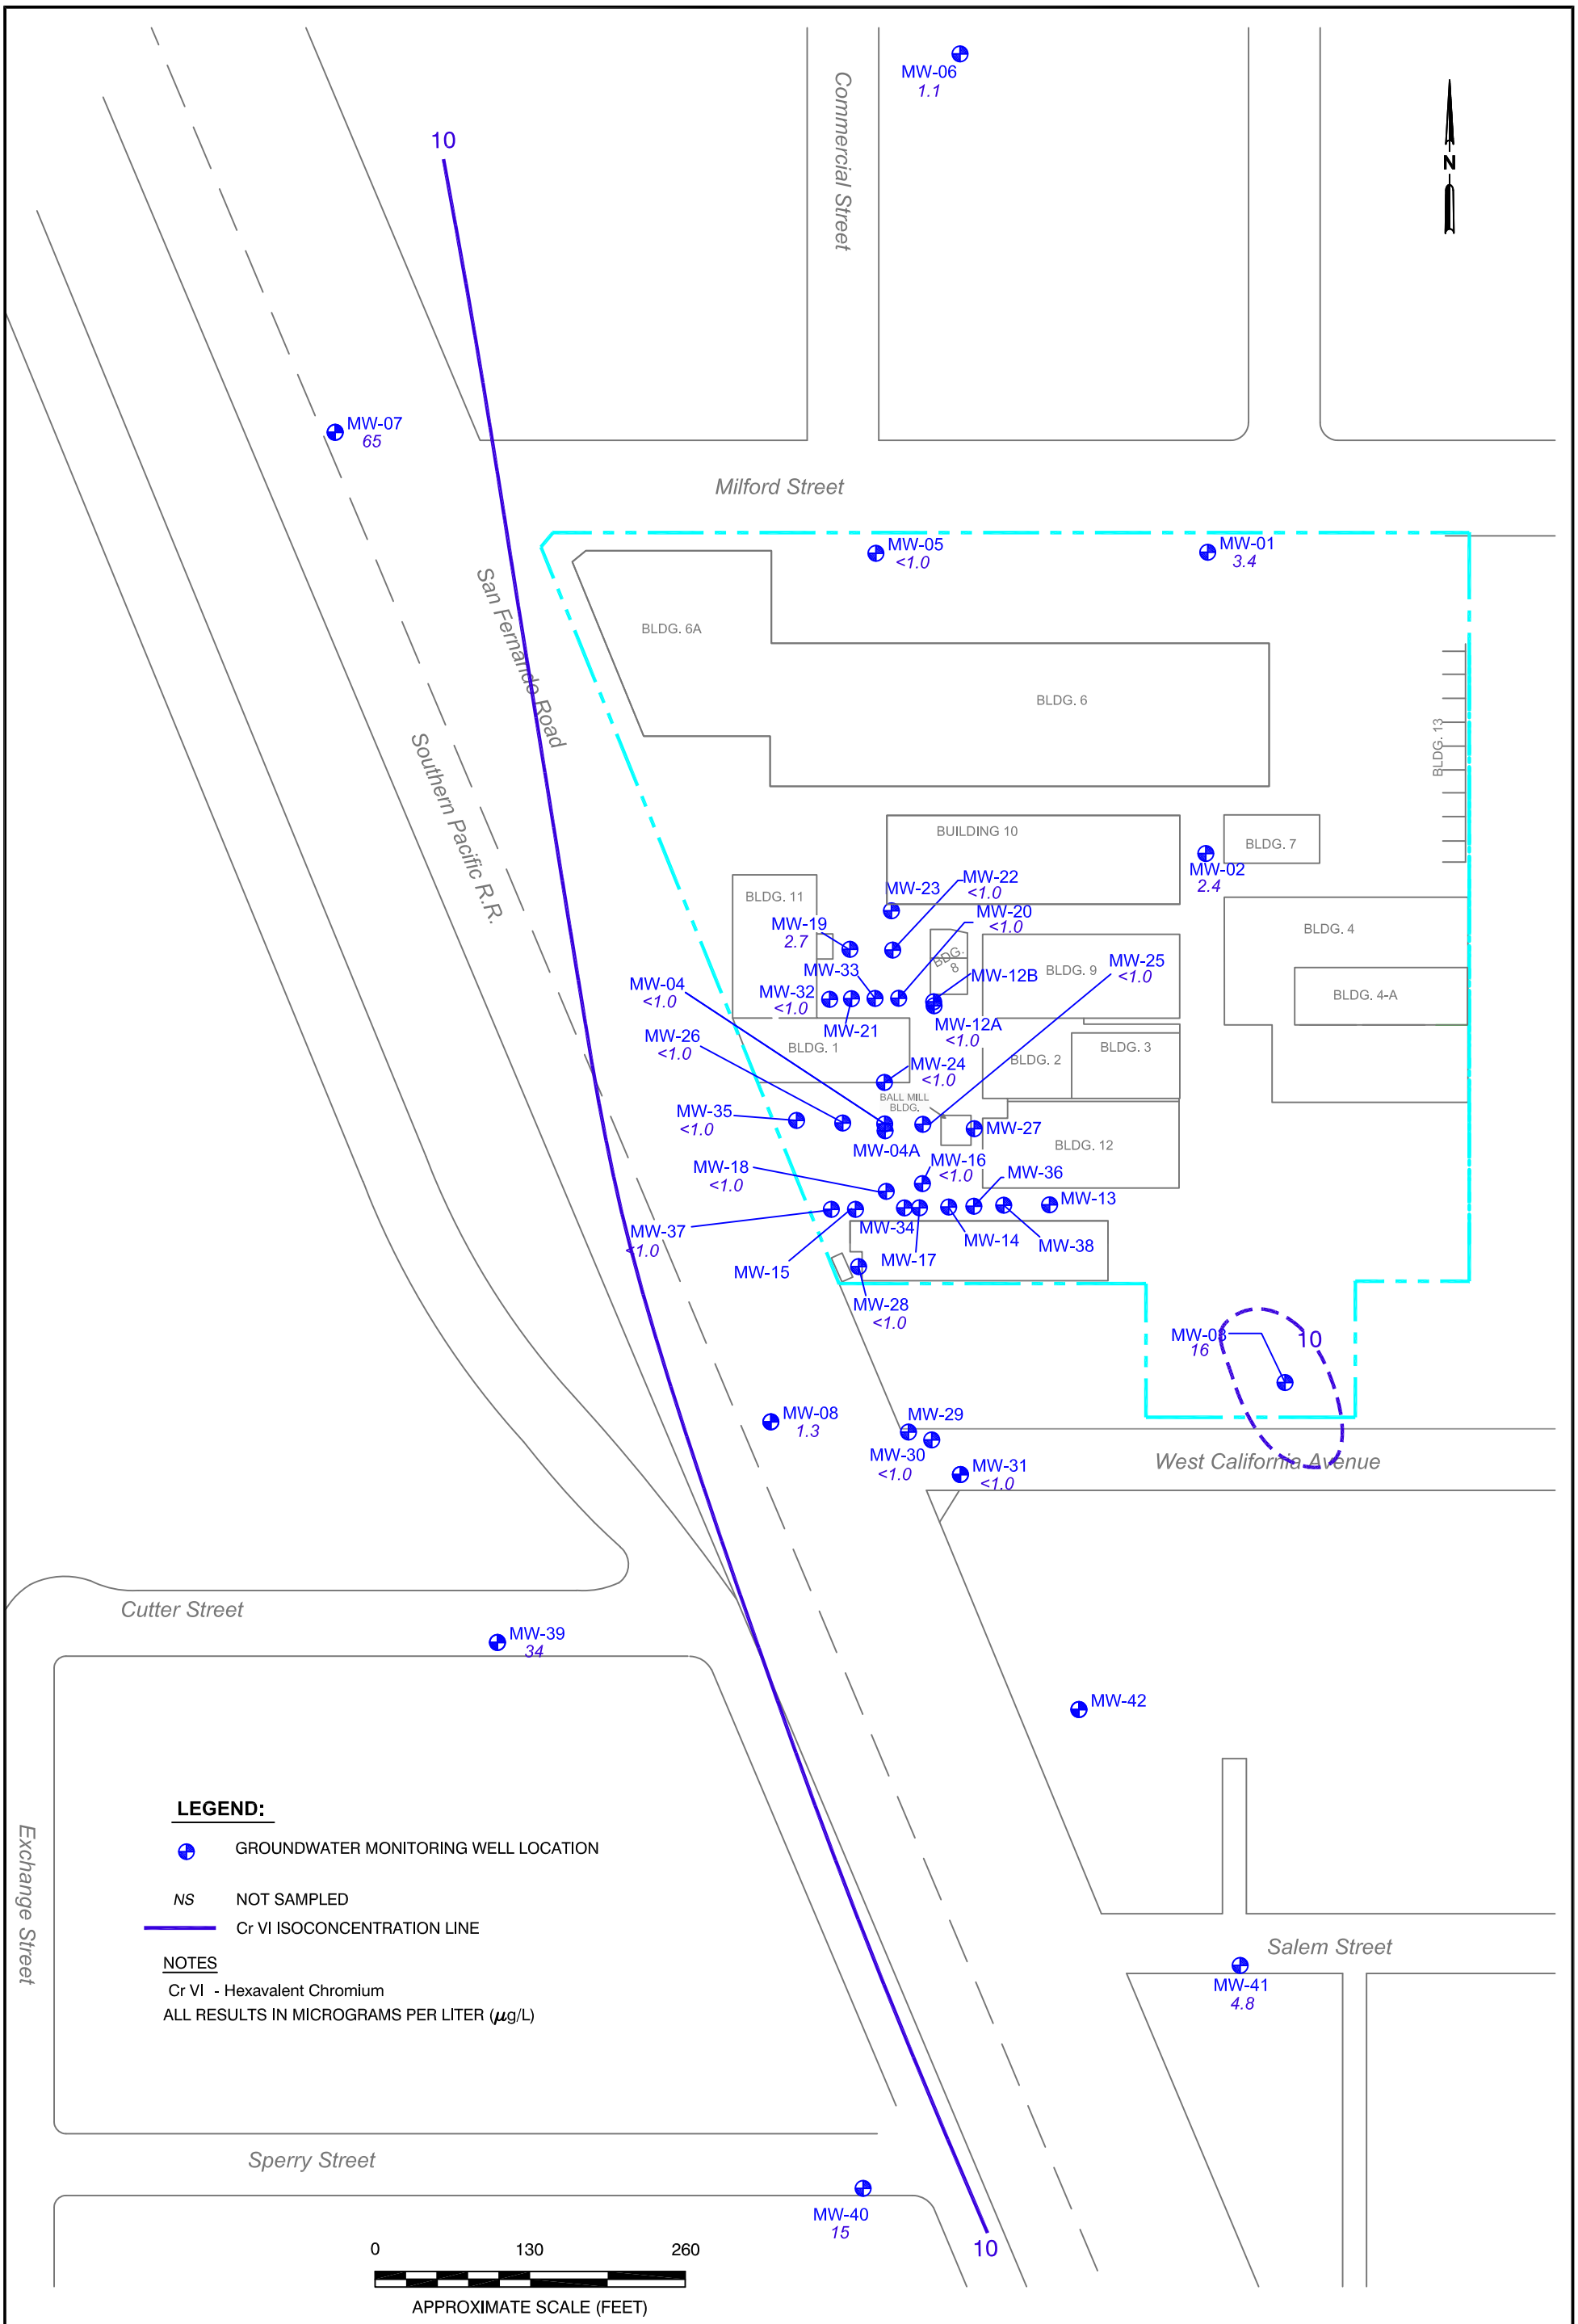

Stantec
25864-F BUSINESS CENTER DRIVE
REDLANDS, CALIFORNIA 92374
PHONE:(909) 335-6116 FAX:(909) 335-6120


FOR: PRC-DESOTO INTERNATIONAL, INC.
5430 SAN FERNANDO ROAD
GLENDALE, CALIFORNIA

HEXAVALENT CHROMIUM GROUNDWATER CONCENTRATION MAP FIRST QUARTER 2017

FIGURE: 5

JOB NUMBER:	DRAWN BY:	CHECKED BY:	APPROVED BY:	DATE:
185802202	KM	MB	JD	07/07/2017

FILEPATH:U:\gis_cad\Other_offices_projects\Projects 2017\Redlands\PRC_Desoto_(Glendale)\20170727_Figures_3-4-5_2017Q1_groundwater.dwg|Rocampo|Aug 15, 2017 at 16:24|Layout: HEX CHROM FIGURE 5

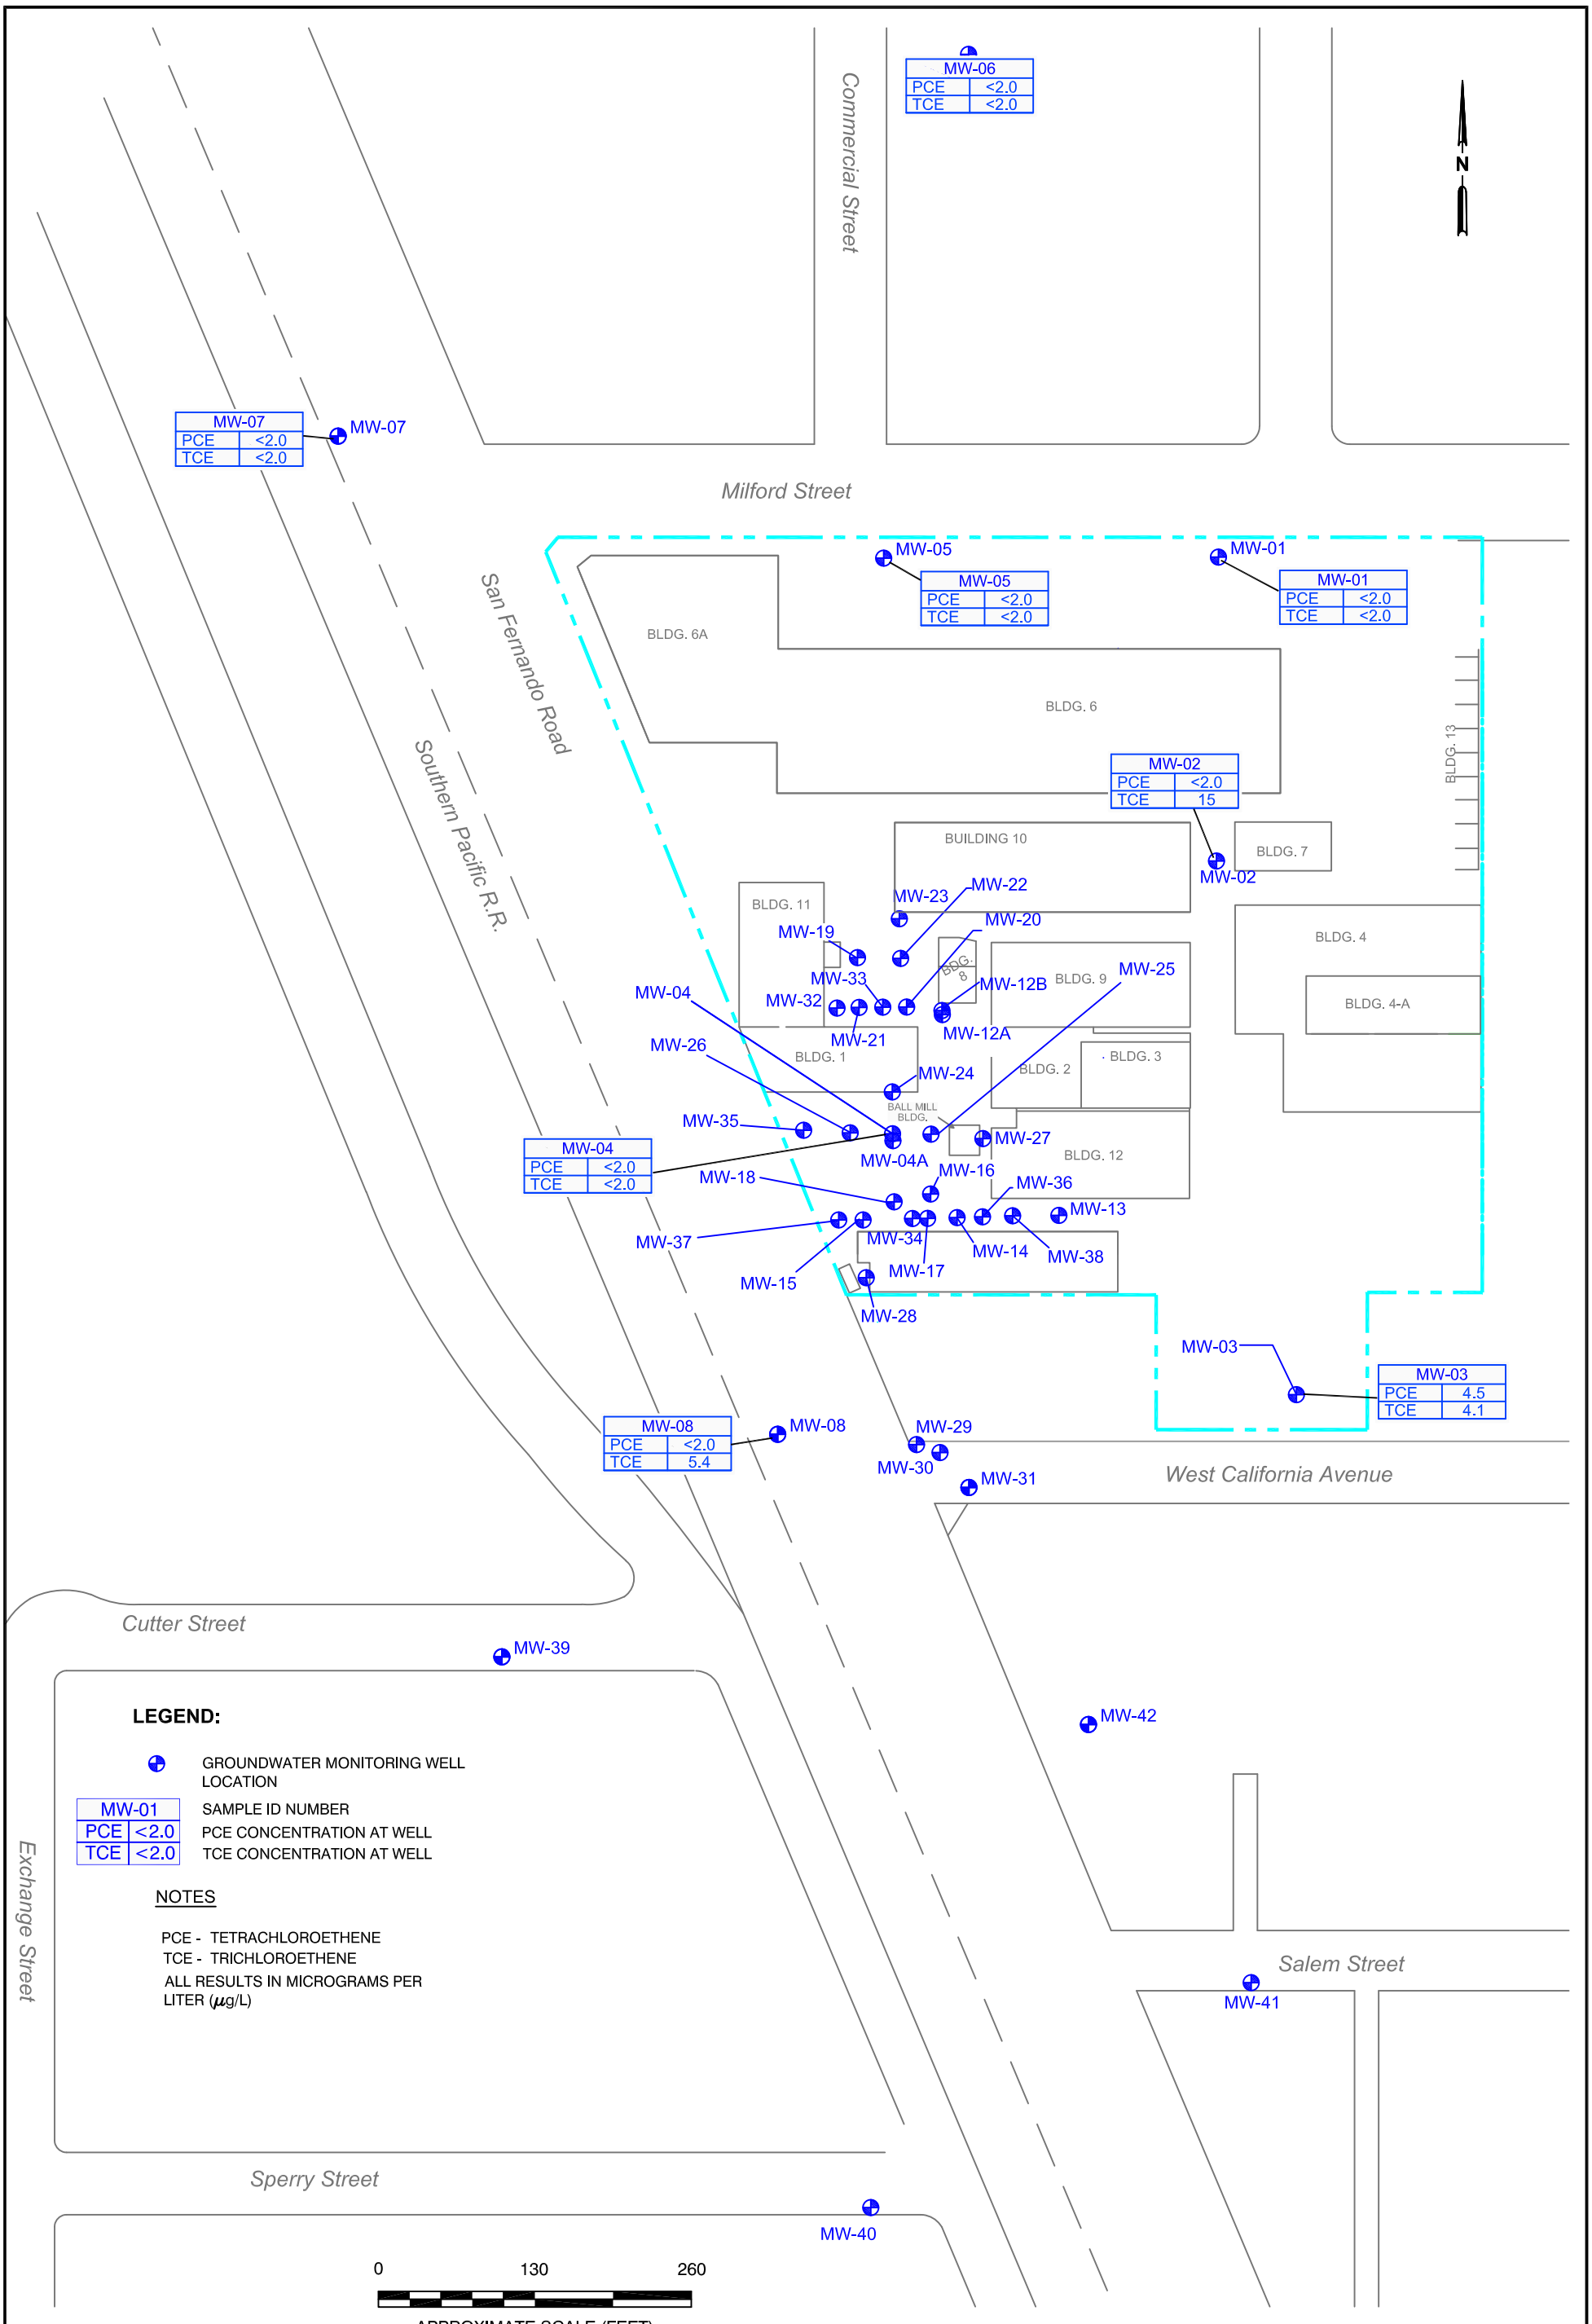

Stantec

25864-F BUSINESS CENTER DRIVE
REDLANDS, CALIFORNIA 92374
PHONE:(909) 335-6116 FAX:(909) 335-6120


FOR:
FORMER PRC-DESOTO INTERNATIONAL, INC.
5430 SAN FERNANDO ROAD
GLENDALE, CALIFORNIA

PCE AND TCE
GROUNDWATER CONCENTRATION MAP
FIRST QUARTER 2017

FIGURE: 6

JOB NUMBER:	DRAWN BY:	CHECKED BY:	APPROVED BY:	DATE:
185802202	KM	MB	JD	05/22/2017

FILEPATH:U:\gis_cad\Other_offices_projects\Projects 2017\Redlands\PRC_Desoto_(Glendale)\20170727_Figures_3-4-5_2017Q1_groundwater.dwg|Rocampo|Aug 15, 2017 at 16:29|Layout: X-PCE TCE FIGURE 6

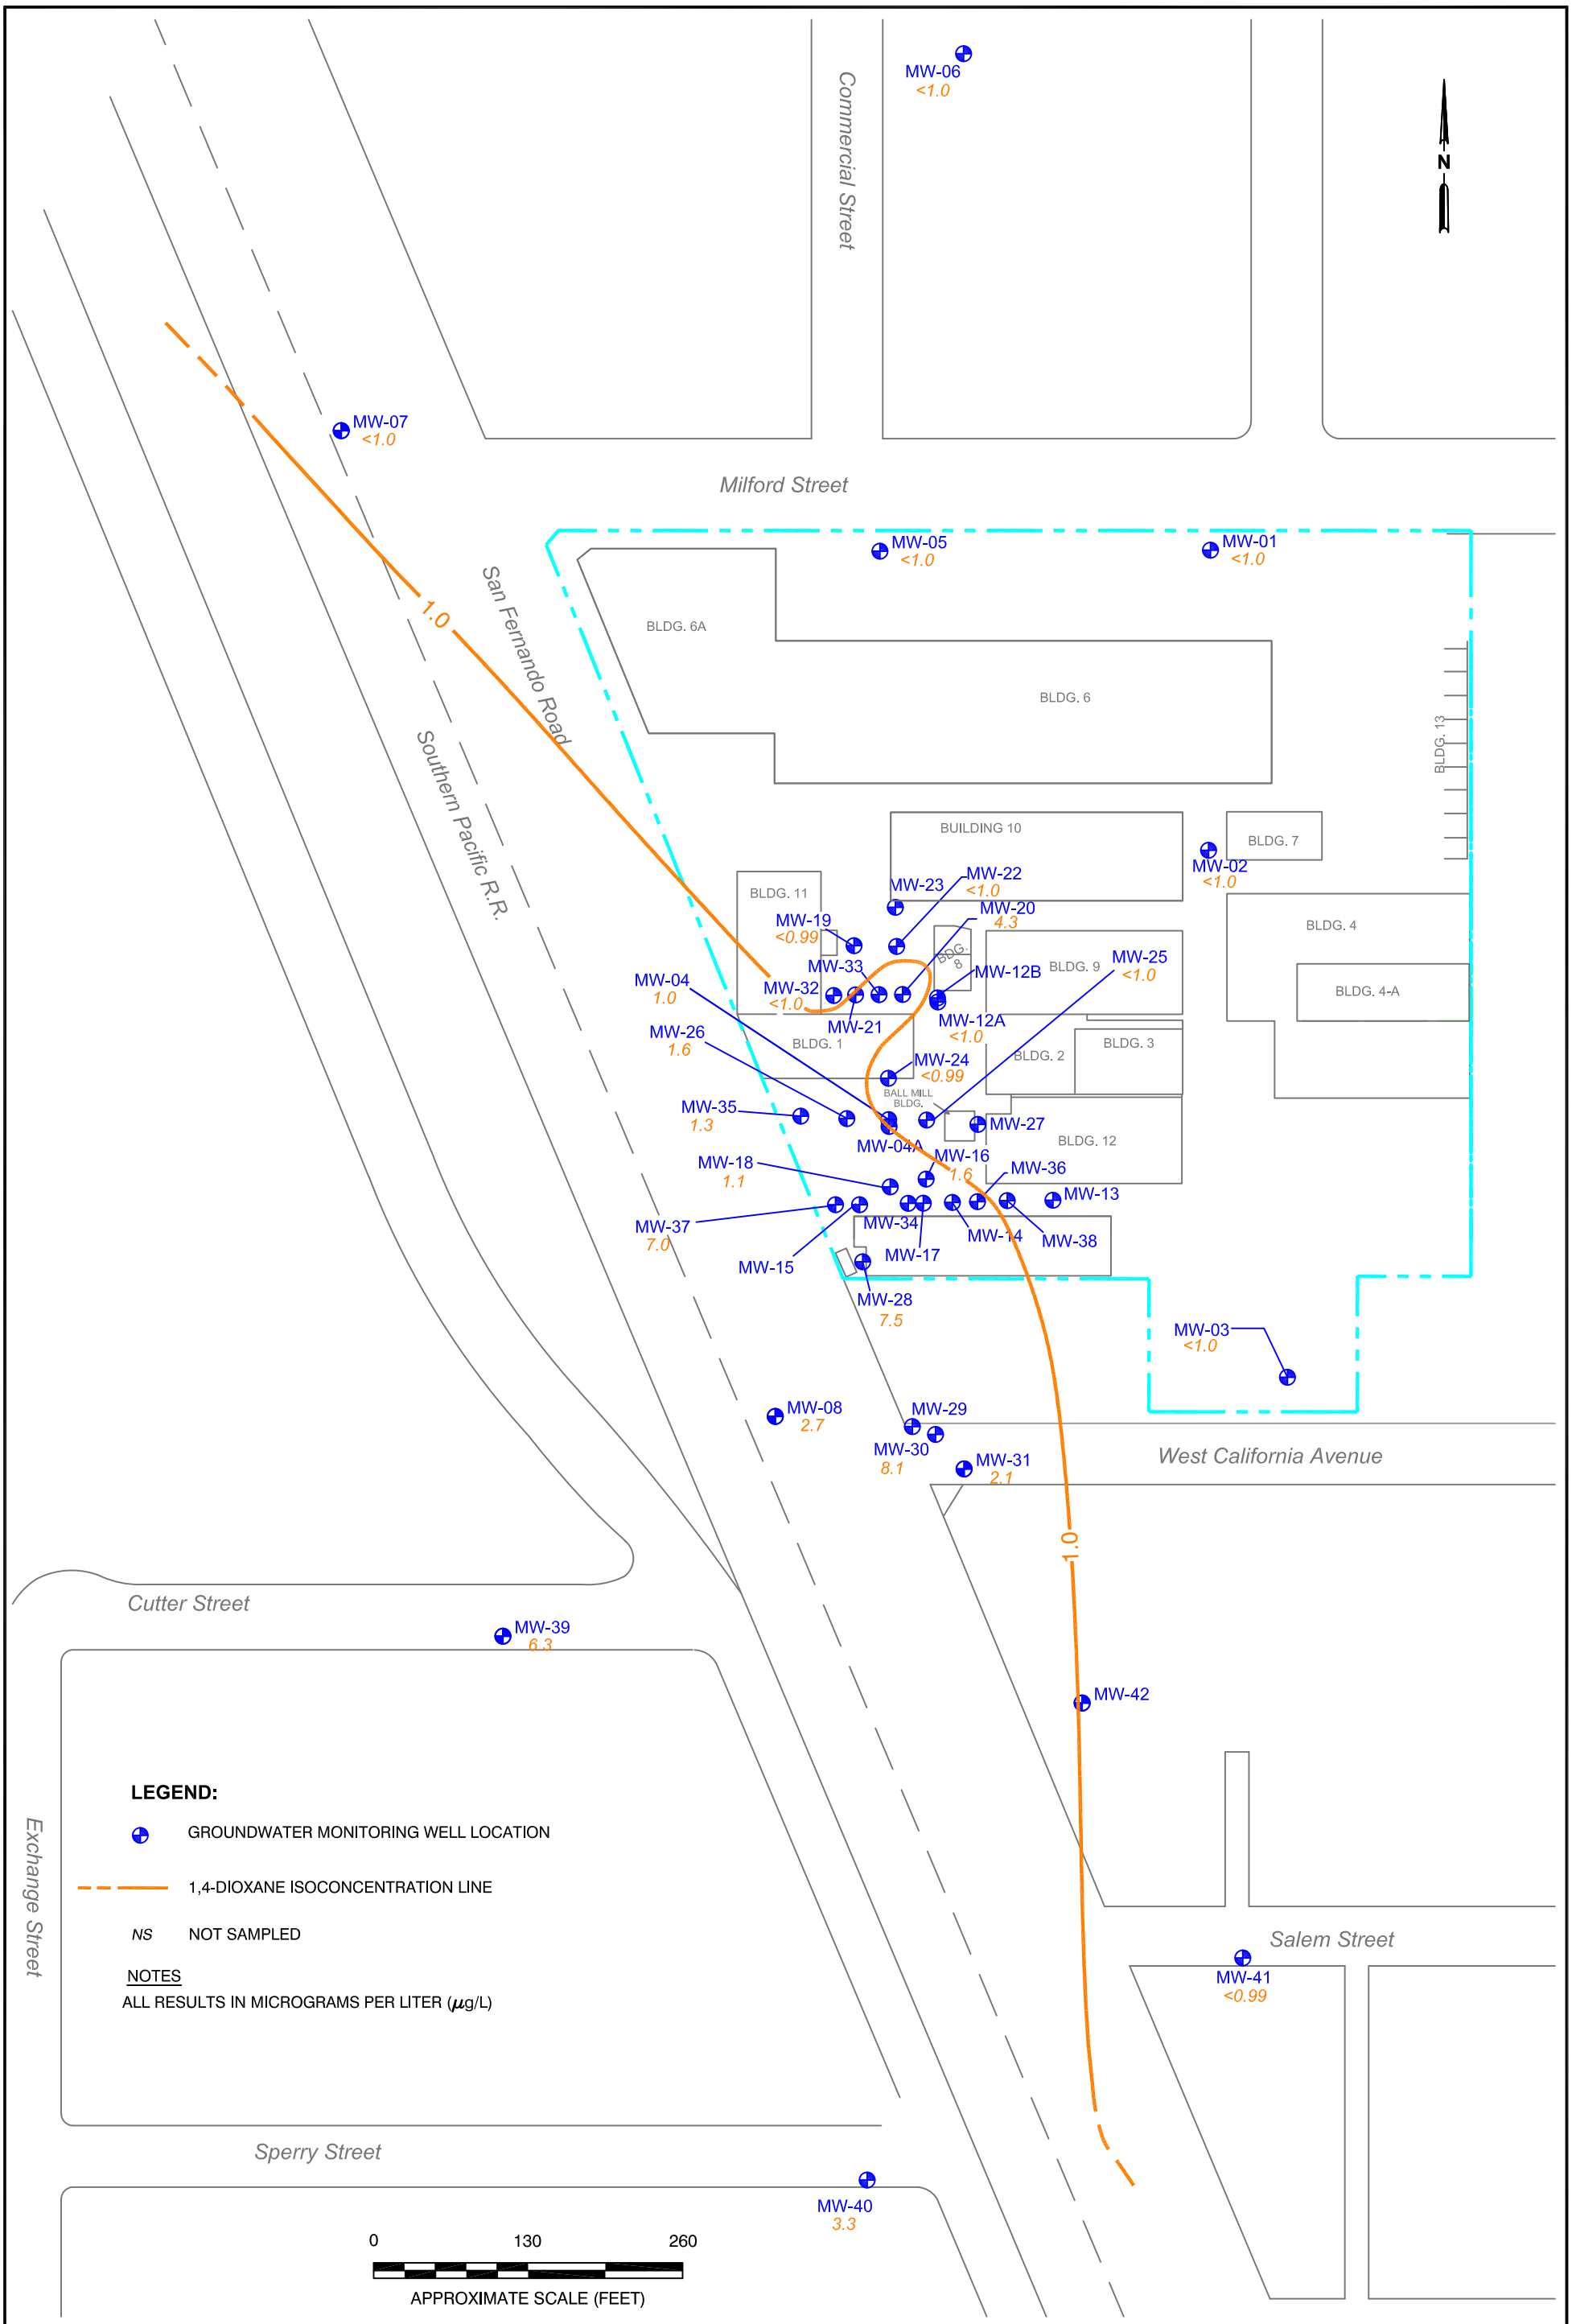

Stantec

25864-F BUSINESS CENTER DRIVE
REDLANDS, CALIFORNIA 92374
PHONE:(909) 335-6116 FAX:(909) 335-6120


FOR:
FORMER PRC-DESOTO INTERNATIONAL, INC.
5430 SAN FERNANDO ROAD
GLENDALE, CALIFORNIA

1,4-DIOXANE
GROUNDWATER CONCENTRATION MAP
FIRST QUARTER 2017

FIGURE: 7

JOB NUMBER:	DRAWN BY:	CHECKED BY:	APPROVED BY:	DATE:
185802202	KM	MB	JD	06/21/2017

FILEPATH:U:\gis_cad\Other_offices_projects\Projects 2017\Redlands\PRC_Desoto_(Glendale)\20170727_Figures_3-4-5_2017Q1_groundwater.dwg|Rocampo|Aug 15, 2017 at 16:32|Layout: DIOXANE FIGURE 7

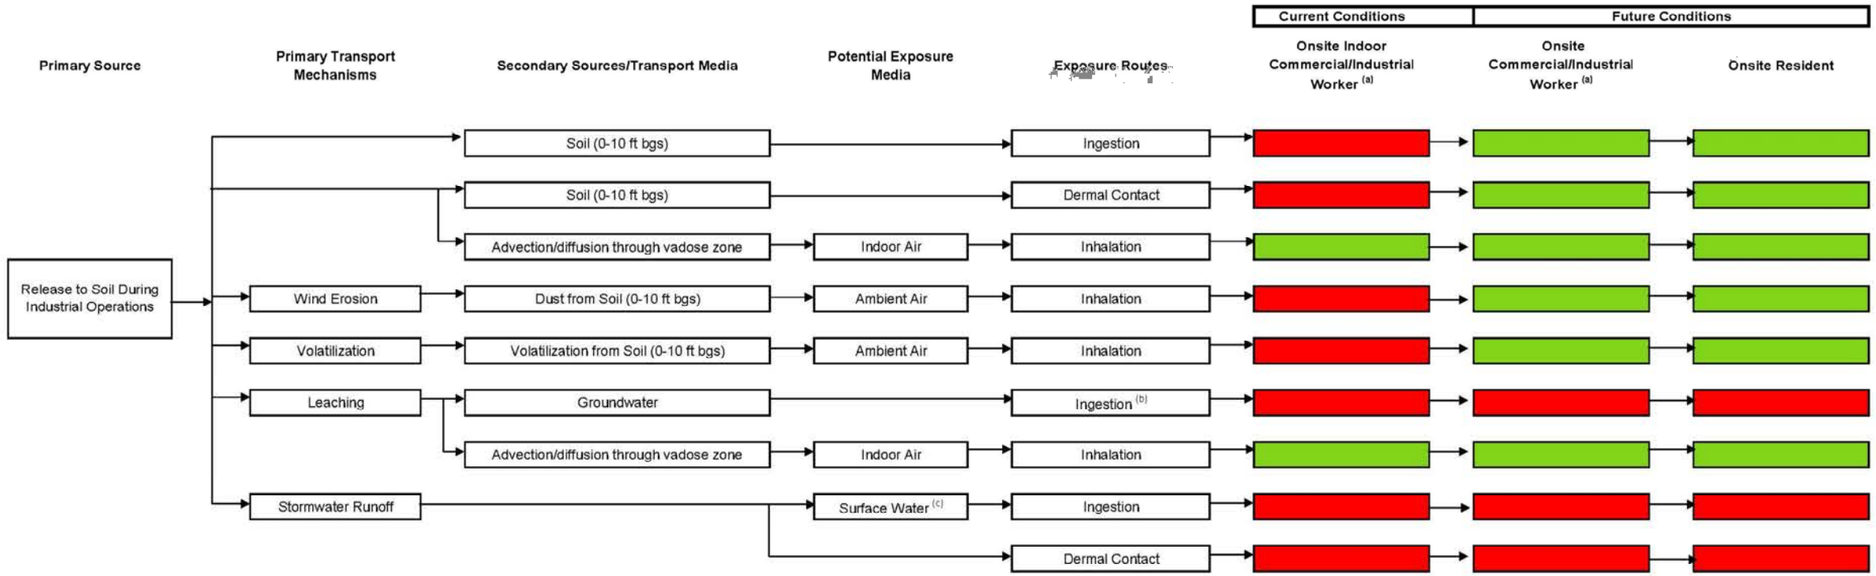

LEGEND

	Exposure pathway is complete or potentially complete. Pathway will be quantitatively evaluated.
	Exposure pathway is incomplete. Pathway will not be evaluated.
	Exposure pathway is potentially complete but contributes little to risk. Evaluation of the direct contact pathways is adequately protective.

Notes

[a] The site is currently used for commercial operations. The site is almost entirely paved, however, this is not considered to be a permanent access restriction. Direct exposure to soil could occur in the future.

[b] The Site and surrounding area are serviced by municipal water.

[c] Nearest surface water feature is the Los Angelas River approximately 1/4 mile west of the Site.

Stantec
25864-F BUSINESS CENTER DRIVE
REDLANDS, CA 92374-4515
PHONE: (909) 255-8217


FOR: FORMER PRC-DESOTO INTERNATIONAL, INC.
5430 SAN FERNANDO ROAD
GLENDALE, CALIFORNIA

CONCEPTUAL SITE MODEL

FIGURE: 8

JOB NUMBER:	DRAWN BY:	CHECKED BY:	APPROVED BY:	DATE:
185802202	RO	JD	KM	08/15/17

FILEPATH:U:\gis_cad\Other_offices_projects\Projects 2017\Redlands\PRC_Desoto_(Glendale)\20170815_clo_Figure_8_conceptual_site_model.dwg|Rocampo|Aug 16, 2017 at 14:13|Layout: BDG 1 15XP [F-3B]

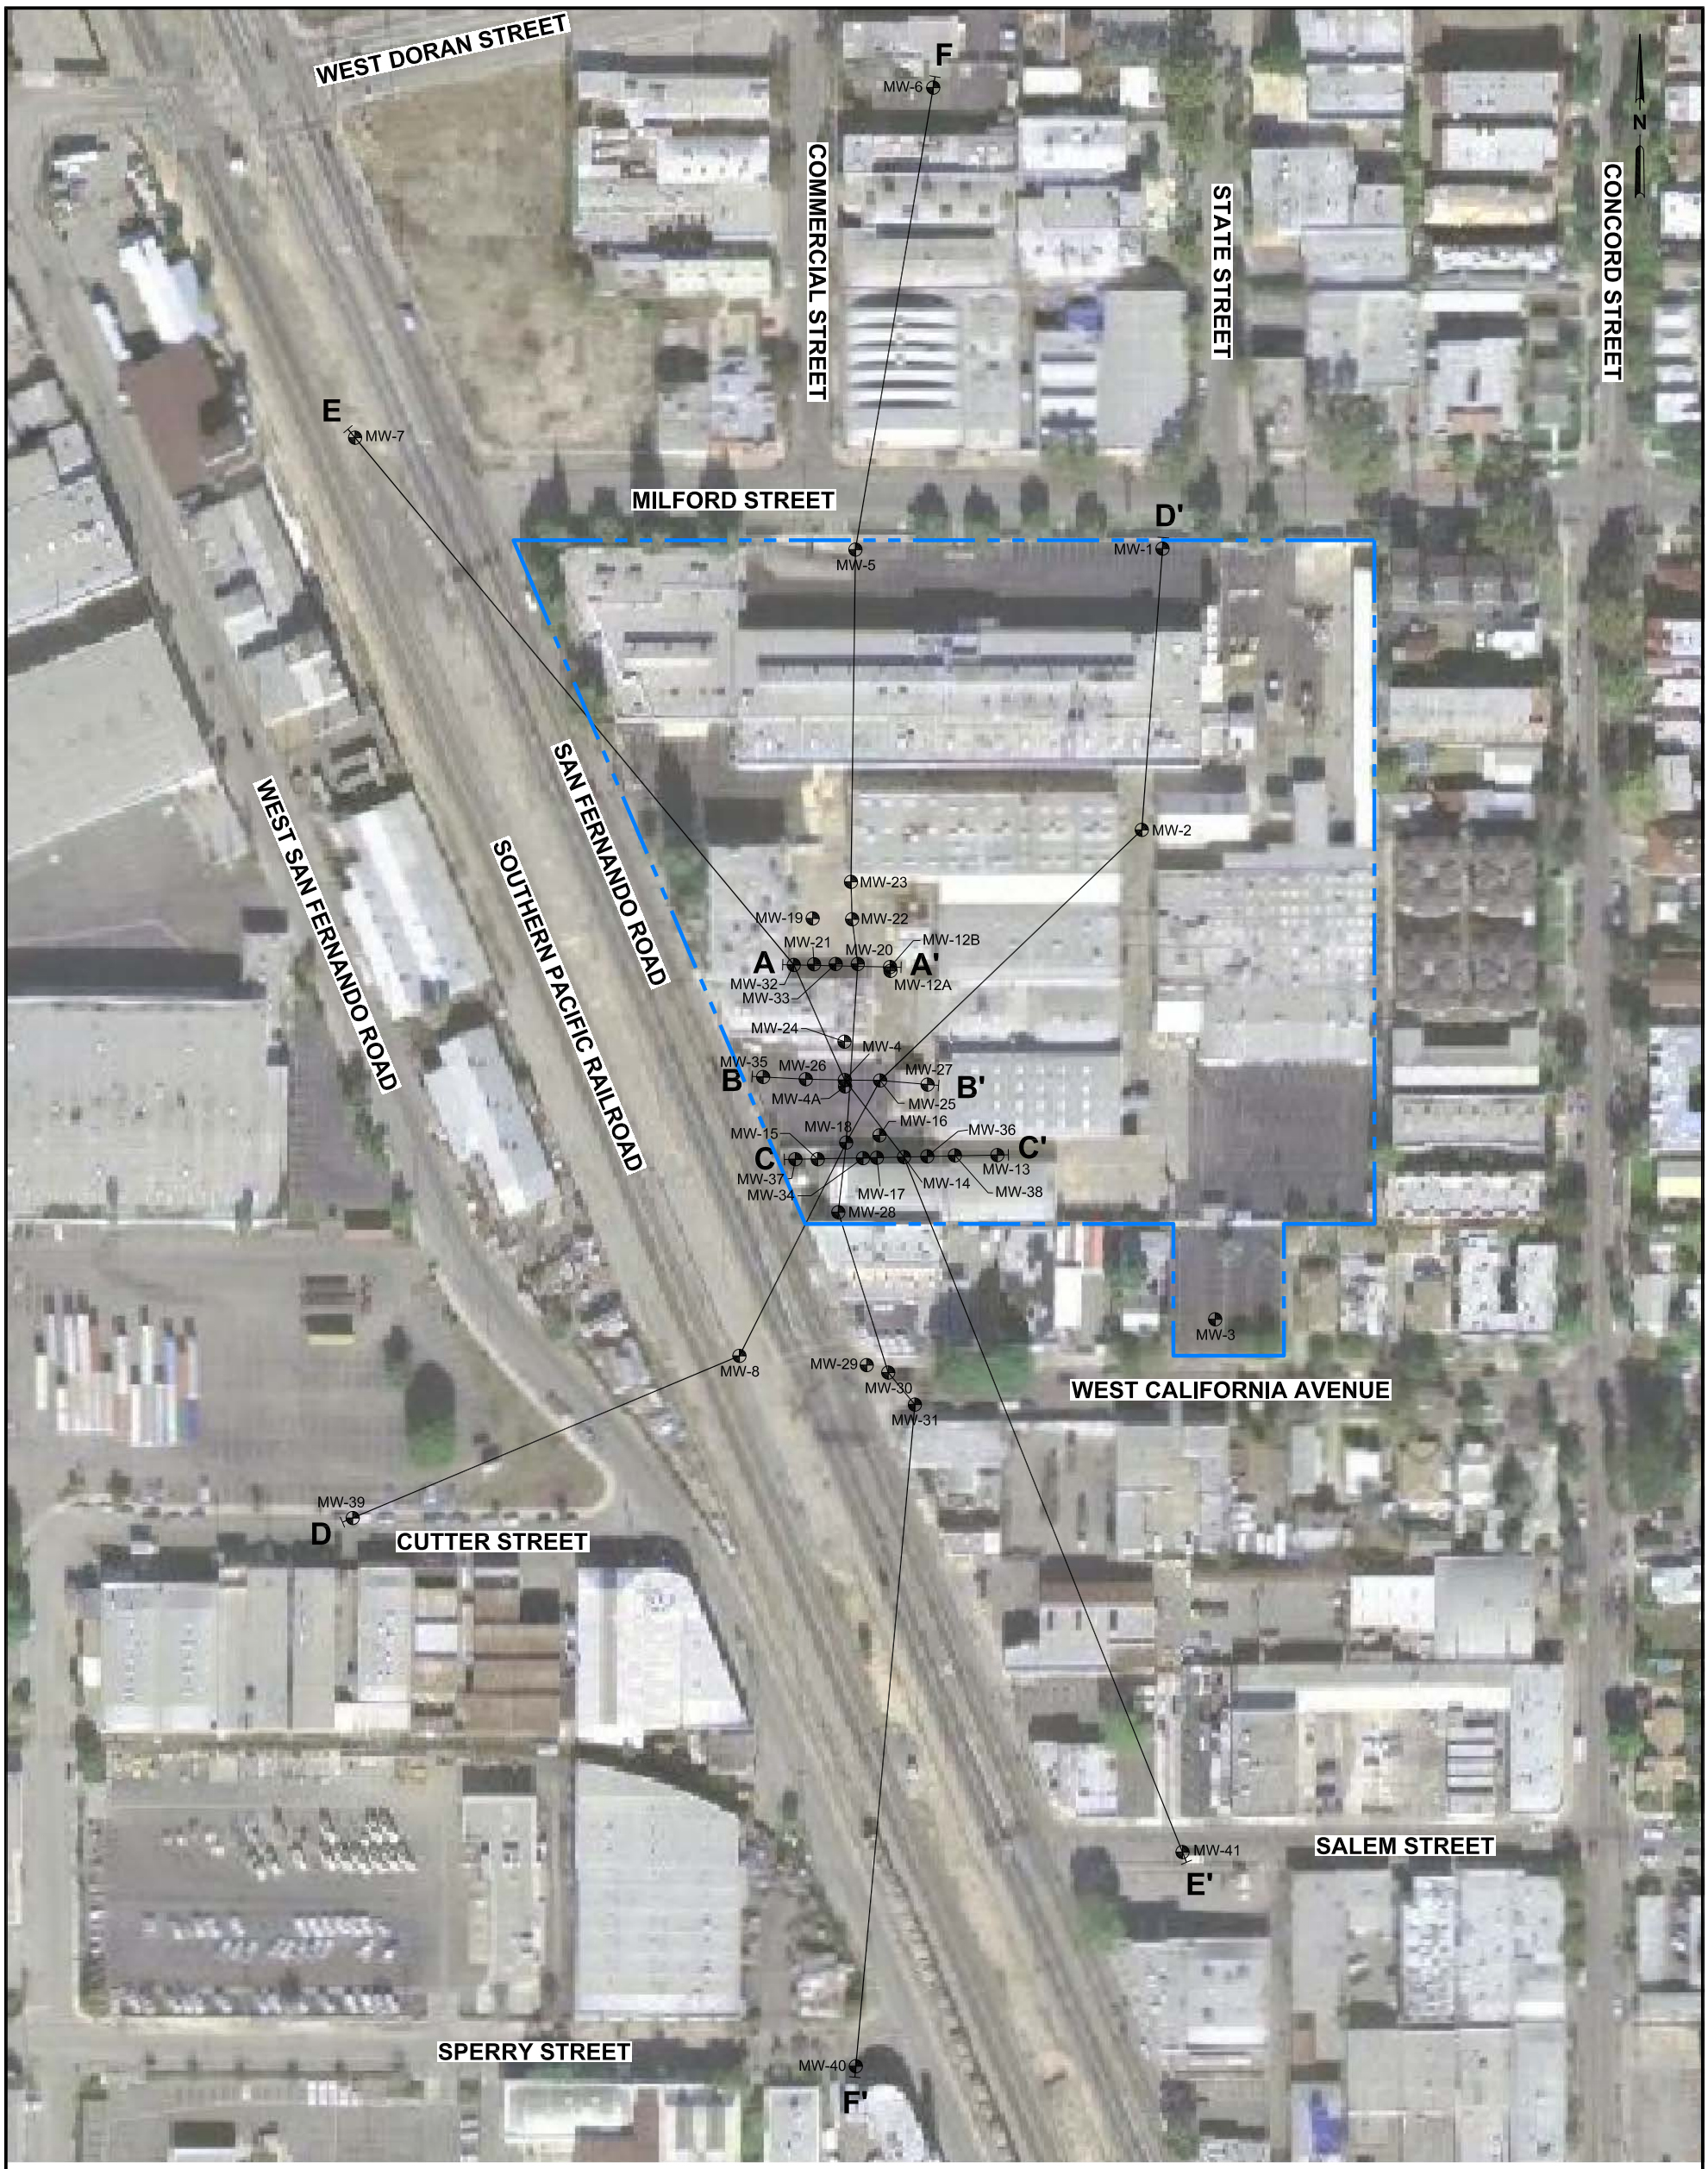

LEGEND

- APPROXIMATE PROPERTY BOUNDARY
- A — A' CROSS-SECTION INDEX LINE
- GROUNDWATER MONITORING WELL

NOTES:

1. MAP REFERENCES; USGS URBAN AERIAL IMAGED, DATED MARCH 29, 2004.
2. GROUNDWATER MONITORING WELLS, SURVEYED BY AERO TECH SURVEYS, DATED FEBRUARY 17, 2004, AND JUNE 28, 2004. CAD FILE COORDINATE SYSTEM; NAD 83 CALIFORNIA STATE PLANES, ZONE 5 (FT.).

0 150 300

APPROXIMATE SCALE (FEET)

Stantec
25864-F BUSINESS CENTER DRIVE
REDLANDS, CA 92374-4515
PHONE: (909) 255-8217


FOR: FORMER PRC-DESOTO INTERNATIONAL, INC.
5430 SAN FERNANDO ROAD
GLENDALE, CALIFORNIA

CROSS-SECTION INDEX

FIGURE: 9

JOB NUMBER:	DRAWN BY:	CHECKED BY:	APPROVED BY:	DATE:
185802202	R. Roman	A. Schwartz	A. Schwartz	10/08/07

FILEPATH:U:\gis_cad\Other_offices_projects\Projects 2017\Redlands\PRC_Desoto_(Glendale)\PRC-CSX FIG9.dwg|Rocampo|Aug 15, 2017 at 16:43|Layout: CSXI

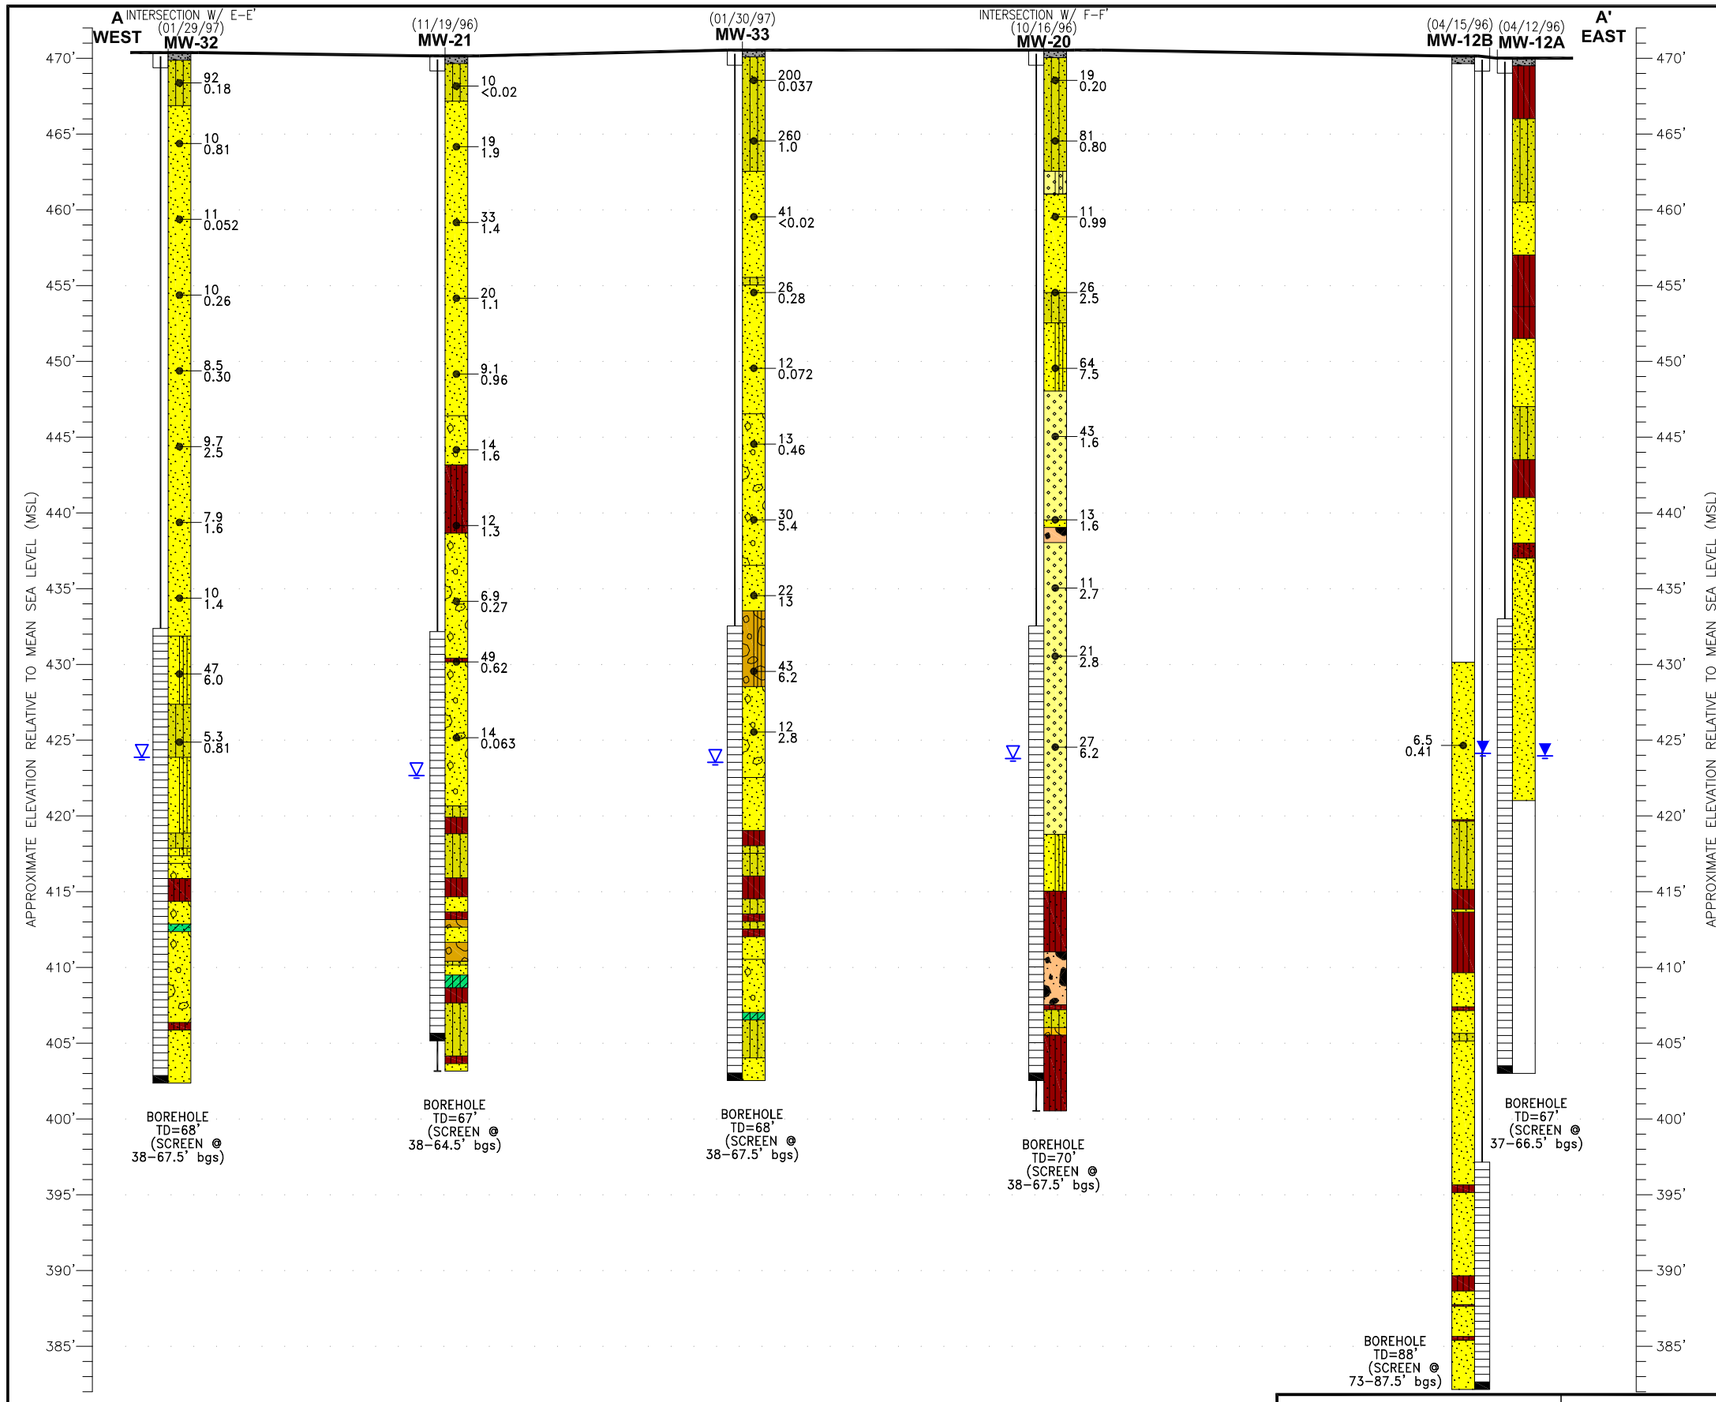

LEGEND

- ASPHALT
- CONCRETE
- FILL (MADE GROUND)
- (GP) POORLY-GRADED GRAVEL
- (GP-GM) POORLY-GRADED GRAVEL WITH SILT
- (GW) WELL-GRADED GRAVEL
- (GW) WELL-GRADED SANDY GRAVEL
- (GM) SILTY GRAVEL
- (SP) POORLY-GRADED GRAVELLY SAND
- (SP) POORLY-GRADED SAND
- (SP-SM) POORLY-GRADED SAND WITH SILT
- (SP-SC) POORLY-GRADED SAND WITH CLAY
- (SW) WELL-GRADED GRAVELLY SAND
- (SW) WELL-GRADED SAND
- (SW-SC) WELL-GRADED SAND WITH SILT
- (SM) SILTY SAND
- (ML) SILT
- (ML) SANDY SILT
- (ML) GRAVELLY SILT
- (CL) LOW PLASTICITY SILTY CLAY
- (SC) CLAYEY SAND
- APPROXIMATE LITHOLOGIC CONTACT, QUERIED (?) WHERE UNCERTAIN
- SCREENED INTERVAL OF WELL RELATIVE TO TOP OF CASING
- DEPTH TO GROUNDWATER FIRST ENCOUNTERED DURING DRILLING (BGS)
- DEPTH TO STABILIZED GROUNDWATER (BGS)
- Cr / Cr(VI) SOIL SAMPLE LOCATIONS WITH TOTAL CHROMIUM [Cr], AND HEXAVALENT CHROMIUM [Cr(VI)] CONCENTRATIONS REPORTED IN MILLIGRAMS PER KILOGRAM (mg/Kg)

CROSS-SECTION NOTES:

1. GROUND SURFACE ADJUSTED TO DEPICT SURVEYED ELEVATIONS.
2. HORIZONTAL EXAGGERATION OF WELLS AND BORINGS DONE FOR CLARITY. FIGURE DOES NOT REFLECT ACTUAL BOREHOLE DIAMETERS.

HORIZONTAL SCALE IN FEET: 0 10 20


VERTICAL SCALE IN FEET: 0 10 20

Stantec
25864-F BUSINESS CENTER DRIVE
REDLANDS, CA 92374-4515
PHONE: (909) 255-8217

FOR:		FIGURE:
FORMER PRC-DESOTO INTERNATIONAL, INC. 5430 SAN FERNANDO ROAD GLENDALE, CALIFORNIA	CROSS-SECTION A-A'	10

JOB NUMBER:	DRAWN BY:	CHECKED BY:	APPROVED BY:	DATE:
185802202	R. Roman	A. Schwartz	A. Schwartz	10/08/07

FILEPATH:U:\gis_cad\Other_offices_projects\Projects 2017\Redlands\PRC_Desoto_(Glendale)\PRC-CSX FIG10_aa.dwg | Rocampo | Aug 16, 2017 at 11:36 | Layout: CSA

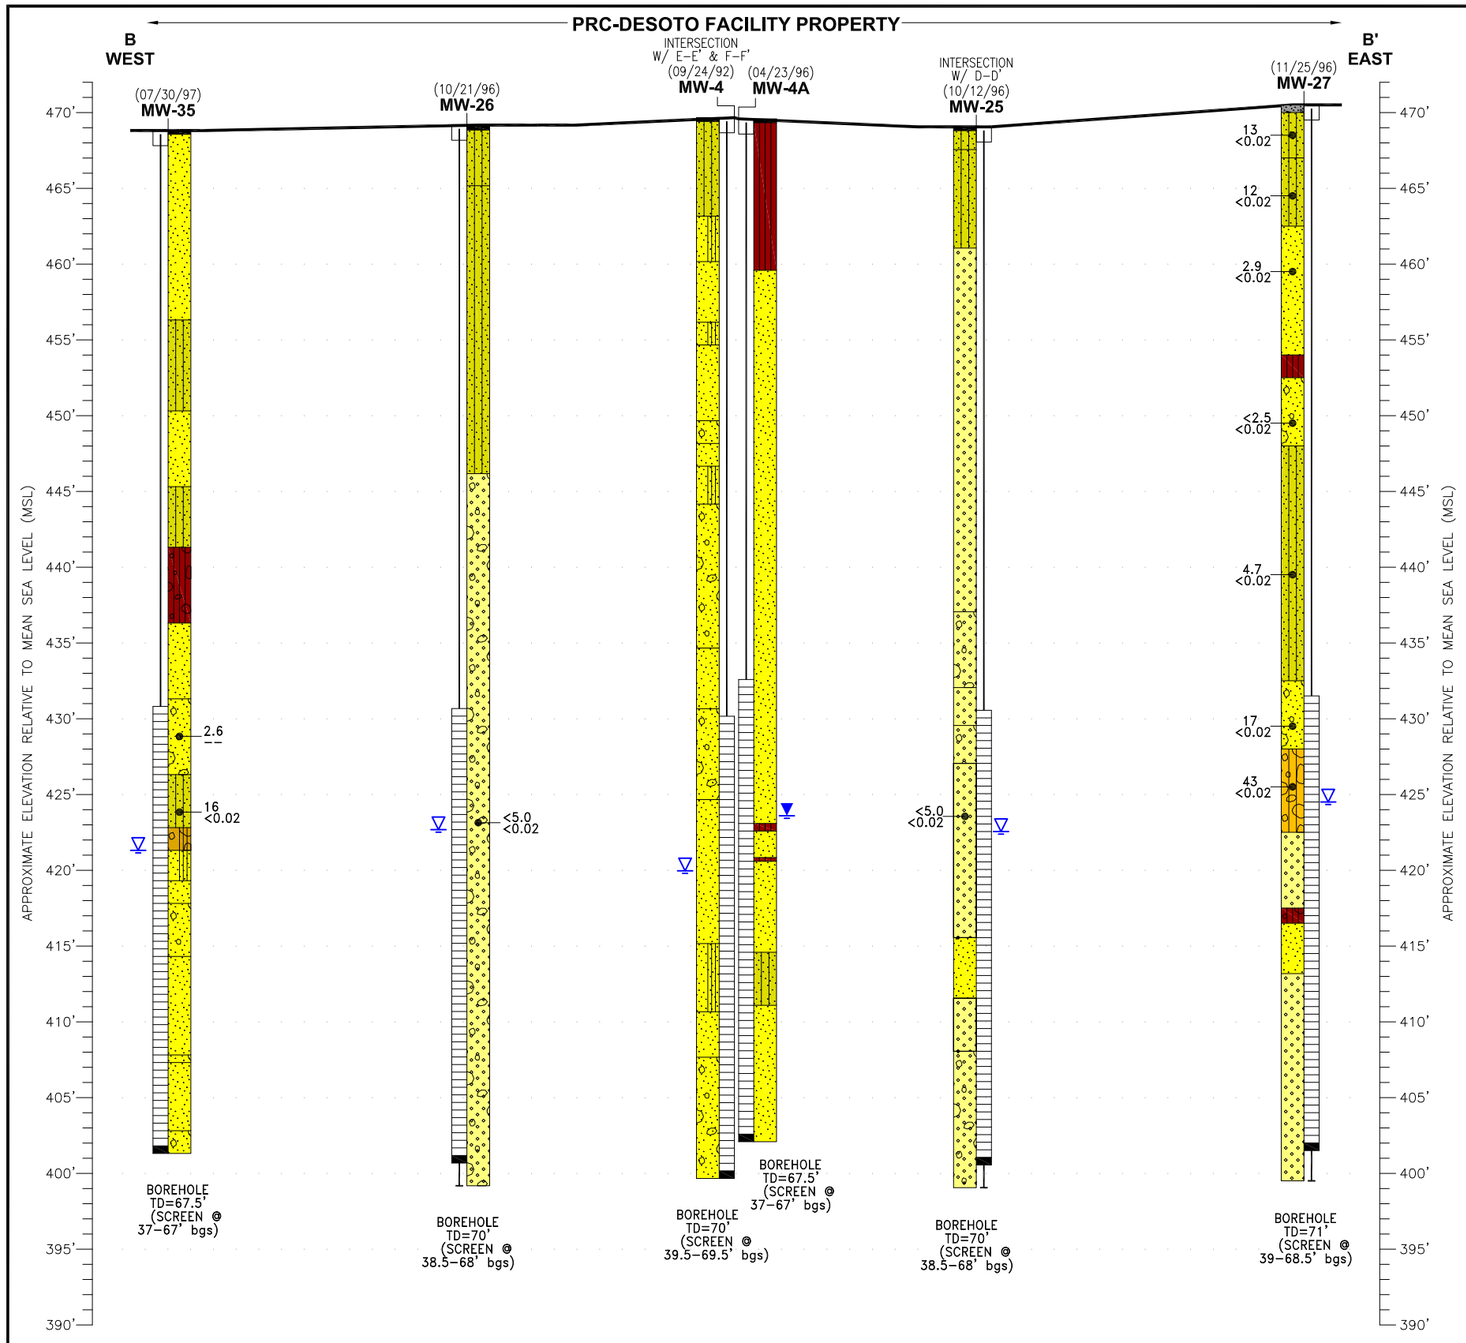

LEGEND

- ASPHALT
- CONCRETE
- FILL (MADE GROUND)
- (GP) POORLY-GRADED GRAVEL
- (GP-GM) POORLY-GRADED GRAVEL WITH SILT
- (GW) WELL-GRADED GRAVEL
- (GW) WELL-GRADED SANDY GRAVEL
- (GM) SILTY GRAVEL
- (SP) POORLY-GRADED GRAVELLY SAND
- (SP) POORLY-GRADED SAND
- (SP-SM) POORLY-GRADED SAND WITH SILT
- (SP-SC) POORLY-GRADED SAND WITH CLAY
- (SW) WELL-GRADED GRAVELLY SAND
- (SW) WELL-GRADED SAND
- (SW-SC) WELL-GRADED SAND WITH SILT
- (SM) SILTY SAND
- (ML) SILT
- (ML) SANDY SILT
- (ML) GRAVELLY SILT
- (CL) LOW PLASTICITY SILTY CLAY
- (SC) CLAYEY SAND
- APPROXIMATE LITHOLOGIC CONTACT, QUERIED (?) WHERE UNCERTAIN
- SCREENED INTERVAL OF WELL RELATIVE TO TOP OF CASING
- DEPTH TO GROUNDWATER FIRST ENCOUNTERED DURING DRILLING (BGS)
- DEPTH TO STABILIZED GROUNDWATER (BGS)
- Cr / Cr(VI) SOIL SAMPLE LOCATIONS WITH TOTAL CHROMIUM [Cr], AND HEXAVALENT CHROMIUM [Cr(VI)] CONCENTRATIONS REPORTED IN MILLIGRAMS PER KILOGRAM (mg/Kg)

CROSS-SECTION NOTES:

1. GROUND SURFACE ADJUSTED TO DEPICT SURVEYED ELEVATIONS.
2. HORIZONTAL EXAGGERATION OF WELLS AND BORINGS DONE FOR CLARITY. FIGURE DOES NOT REFLECT ACTUAL BOREHOLE DIAMETERS.

HORIZONTAL SCALE IN FEET: 0 20 40

VERTICAL SCALE IN FEET: 0 10 20

Stantec
25864-F BUSINESS CENTER DRIVE
REDLANDS, CA 92374-4515
PHONE: (909) 255-8217


FOR: FORMER PRC-DESOTO INTERNATIONAL, INC. 5430 SAN FERNANDO ROAD GLENDALE, CALIFORNIA

CROSS-SECTION B-B'

FIGURE: 11

JOB NUMBER:	DRAWN BY:	CHECKED BY:	APPROVED BY:	DATE:
185802202	R. Roman	A. Schwartz	A. Schwartz	10/08/07

FILEPATH:U:\gis_cad\Other_offices_projects\Projects 2017\Redlands\PRC_Desoto_(Glendale)\PRC-CSX FIG10.dwg | Rocampo | Aug 15, 2017 at 16:46 | Layout: CSB

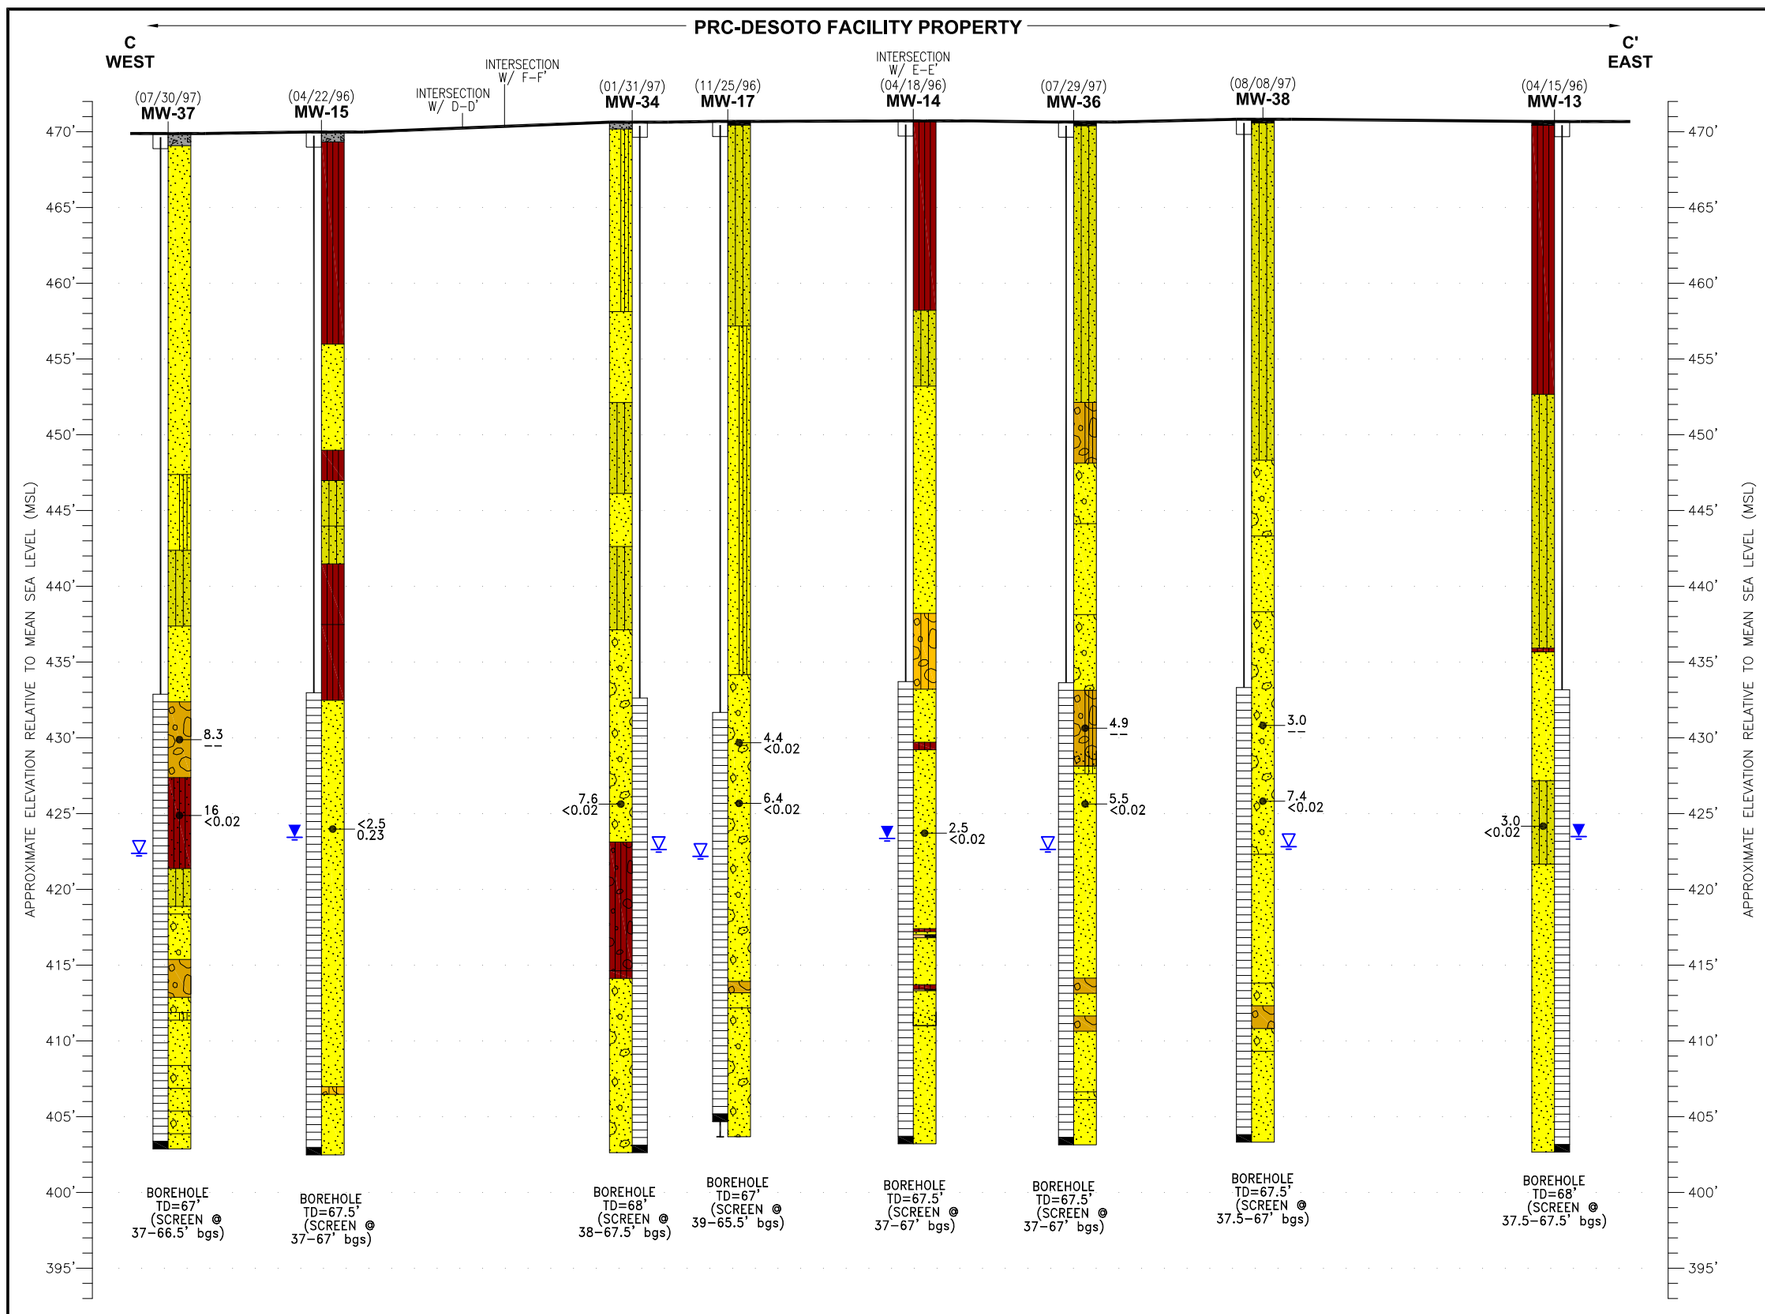

LEGEND

- ASPHALT
- CONCRETE
- FILL (MADE GROUND)
- (GP) POORLY-GRADED GRAVEL
- (GP-GM) POORLY-GRADED GRAVEL WITH SILT
- (GW) WELL-GRADED GRAVEL
- (GW) WELL-GRADED SANDY GRAVEL
- (GM) SILTY GRAVEL
- (SP) POORLY-GRADED GRAVELLY SAND
- (SP) POORLY-GRADED SAND
- (SP-SM) POORLY-GRADED SAND WITH SILT
- (SP-SC) POORLY-GRADED SAND WITH CLAY
- (SW) WELL-GRADED GRAVELLY SAND
- (SW) WELL-GRADED SAND
- (SW-SC) WELL-GRADED SAND WITH SILT
- (SM) SILTY SAND
- (ML) SILT
- (ML) SANDY SILT
- (ML) GRAVELLY SILT
- (CL) LOW PLASTICITY SILTY CLAY
- (SC) CLAYEY SAND
- APPROXIMATE LITHOLOGIC CONTACT, QUERIED (?) WHERE UNCERTAIN
- SCREENED INTERVAL OF WELL RELATIVE TO TOP OF CASING
- DEPTH TO GROUNDWATER FIRST ENCOUNTERED DURING DRILLING (BGS)
- DEPTH TO STABILIZED GROUNDWATER (BGS)
- Cr / Cr(VI) SOIL SAMPLE LOCATIONS WITH TOTAL CHROMIUM [Cr], AND HEXAVALENT CHROMIUM [Cr(VI)] CONCENTRATIONS REPORTED IN MILLIGRAMS PER KILOGRAM (mg/Kg)

CROSS-SECTION NOTES:

1. GROUND SURFACE ADJUSTED TO DEPICT SURVEYED ELEVATIONS.
2. HORIZONTAL EXAGGERATION OF WELLS AND BORINGS DONE FOR CLARITY. FIGURE DOES NOT REFLECT ACTUAL BOREHOLE DIAMETERS.

HORIZONTAL SCALE IN FEET: 0 20 40

VERTICAL SCALE IN FEET: 0 10 20

Stantec
25864-F BUSINESS CENTER DRIVE
REDLANDS, CA 92374-4515
PHONE: (909) 255-8217


FOR: PRC-DESOTO INTERNATIONAL, INC. 5430 SAN FERNANDO ROAD GLENDALE, CALIFORNIA

CROSS-SECTION C-C'

FIGURE: 12

JOB NUMBER:	DRAWN BY:	CHECKED BY:	APPROVED BY:	DATE:
185802202	R. Roman	A. Schwartz	A. Schwartz	10/08/07

FILEPATH:U:\gis_cad\Other_offices_projects\Projects 2017\Redlands\PRC_Desoto_(Glendale)\PRC-CSX FIG12_cc.dwg|Rocampo|Aug 16, 2017 at 11:38|Layout: CSC

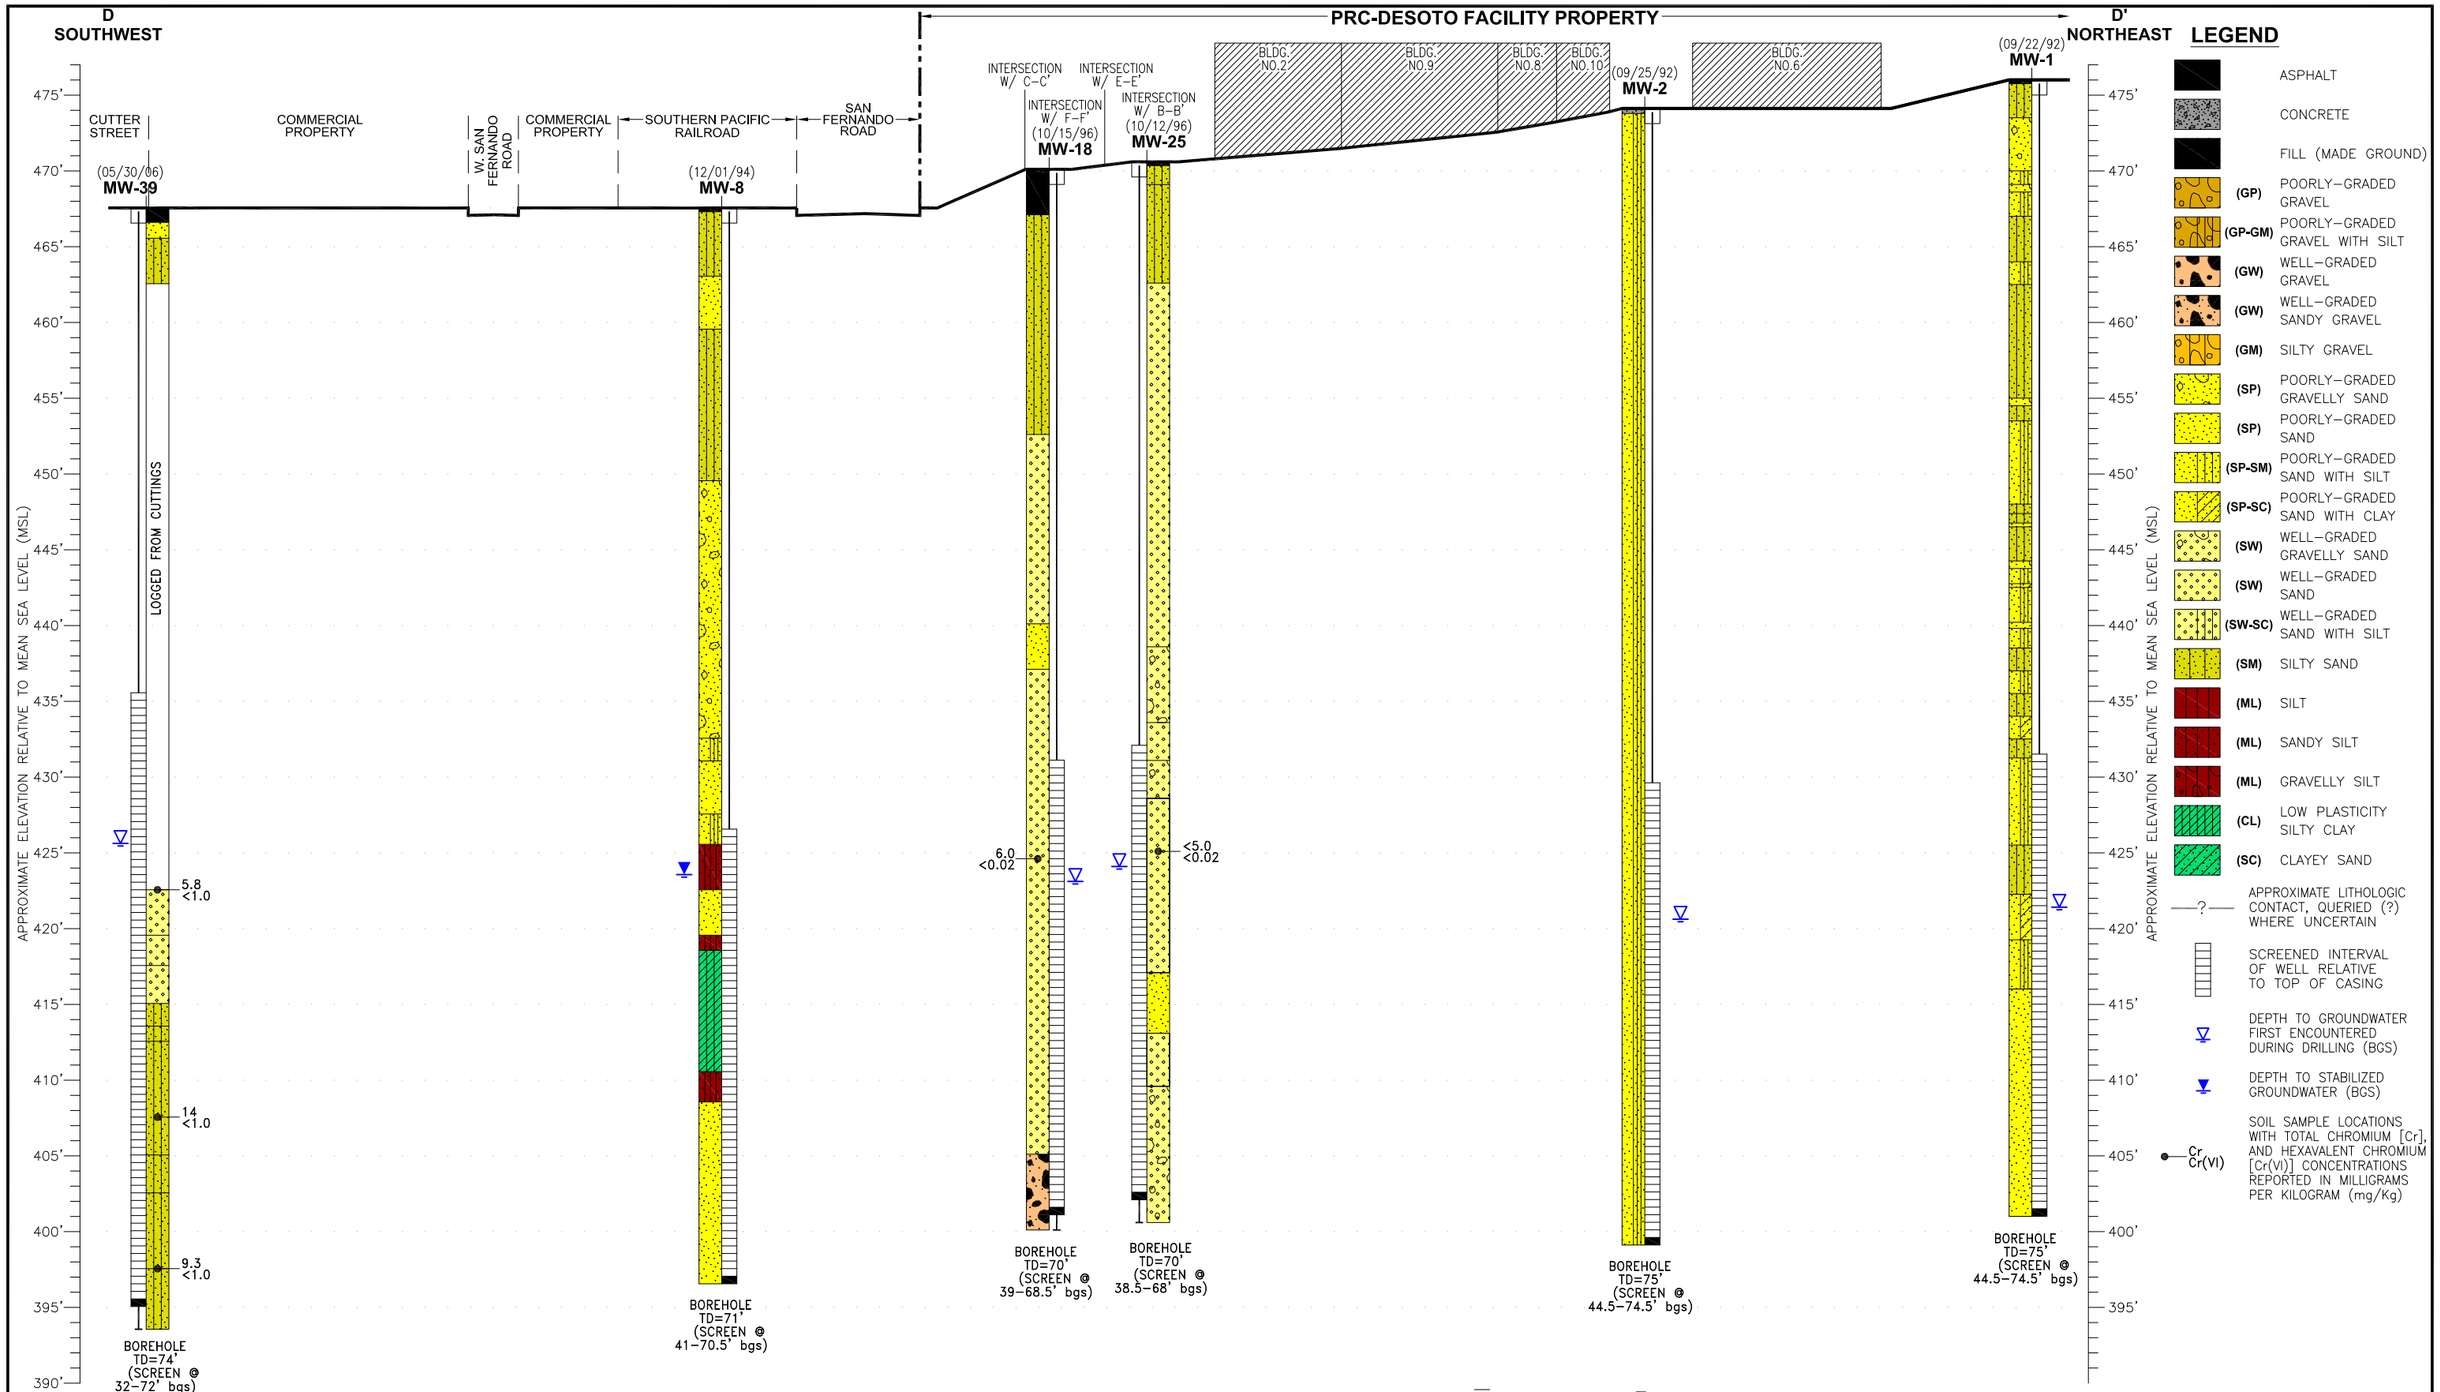

CROSS-SECTION NOTES:

1. GROUND SURFACE ADJUSTED TO DEPICT SURVEYED ELEVATIONS.
2. HORIZONTAL EXAGGERATION OF WELLS AND BORINGS DONE FOR CLARITY. FIGURE DOES NOT REFLECT ACTUAL BOREHOLE DIAMETERS.

HORIZONTAL SCALE IN FEET: 0 100 200

VERTICAL SCALE IN FEET: 0 10 20

Stantec
25864-F BUSINESS CENTER DRIVE
REDLANDS, CA 92374-4515
PHONE: (909) 255-8217


FOR: FORMER PRC-DESOTO INTERNATIONAL, INC.
5430 SAN FERNANDO ROAD
GLENDALE, CALIFORNIA

CROSS-SECTION
D-D'

FIGURE: 13

JOB NUMBER:	DRAWN BY:	CHECKED BY:	APPROVED BY:	DATE:
185802202	R. Roman	A. Schwartz	A. Schwartz	10/08/07

FILEPATH:U:\gis_cad\Other_offices_projects\Projects 2017\Redlands\PRC_Desoto_(Glendale)\PRC-CSX FIG13_DD.dwg|Rocampo|Aug 16, 2017 at 11:48|Layout: CSD

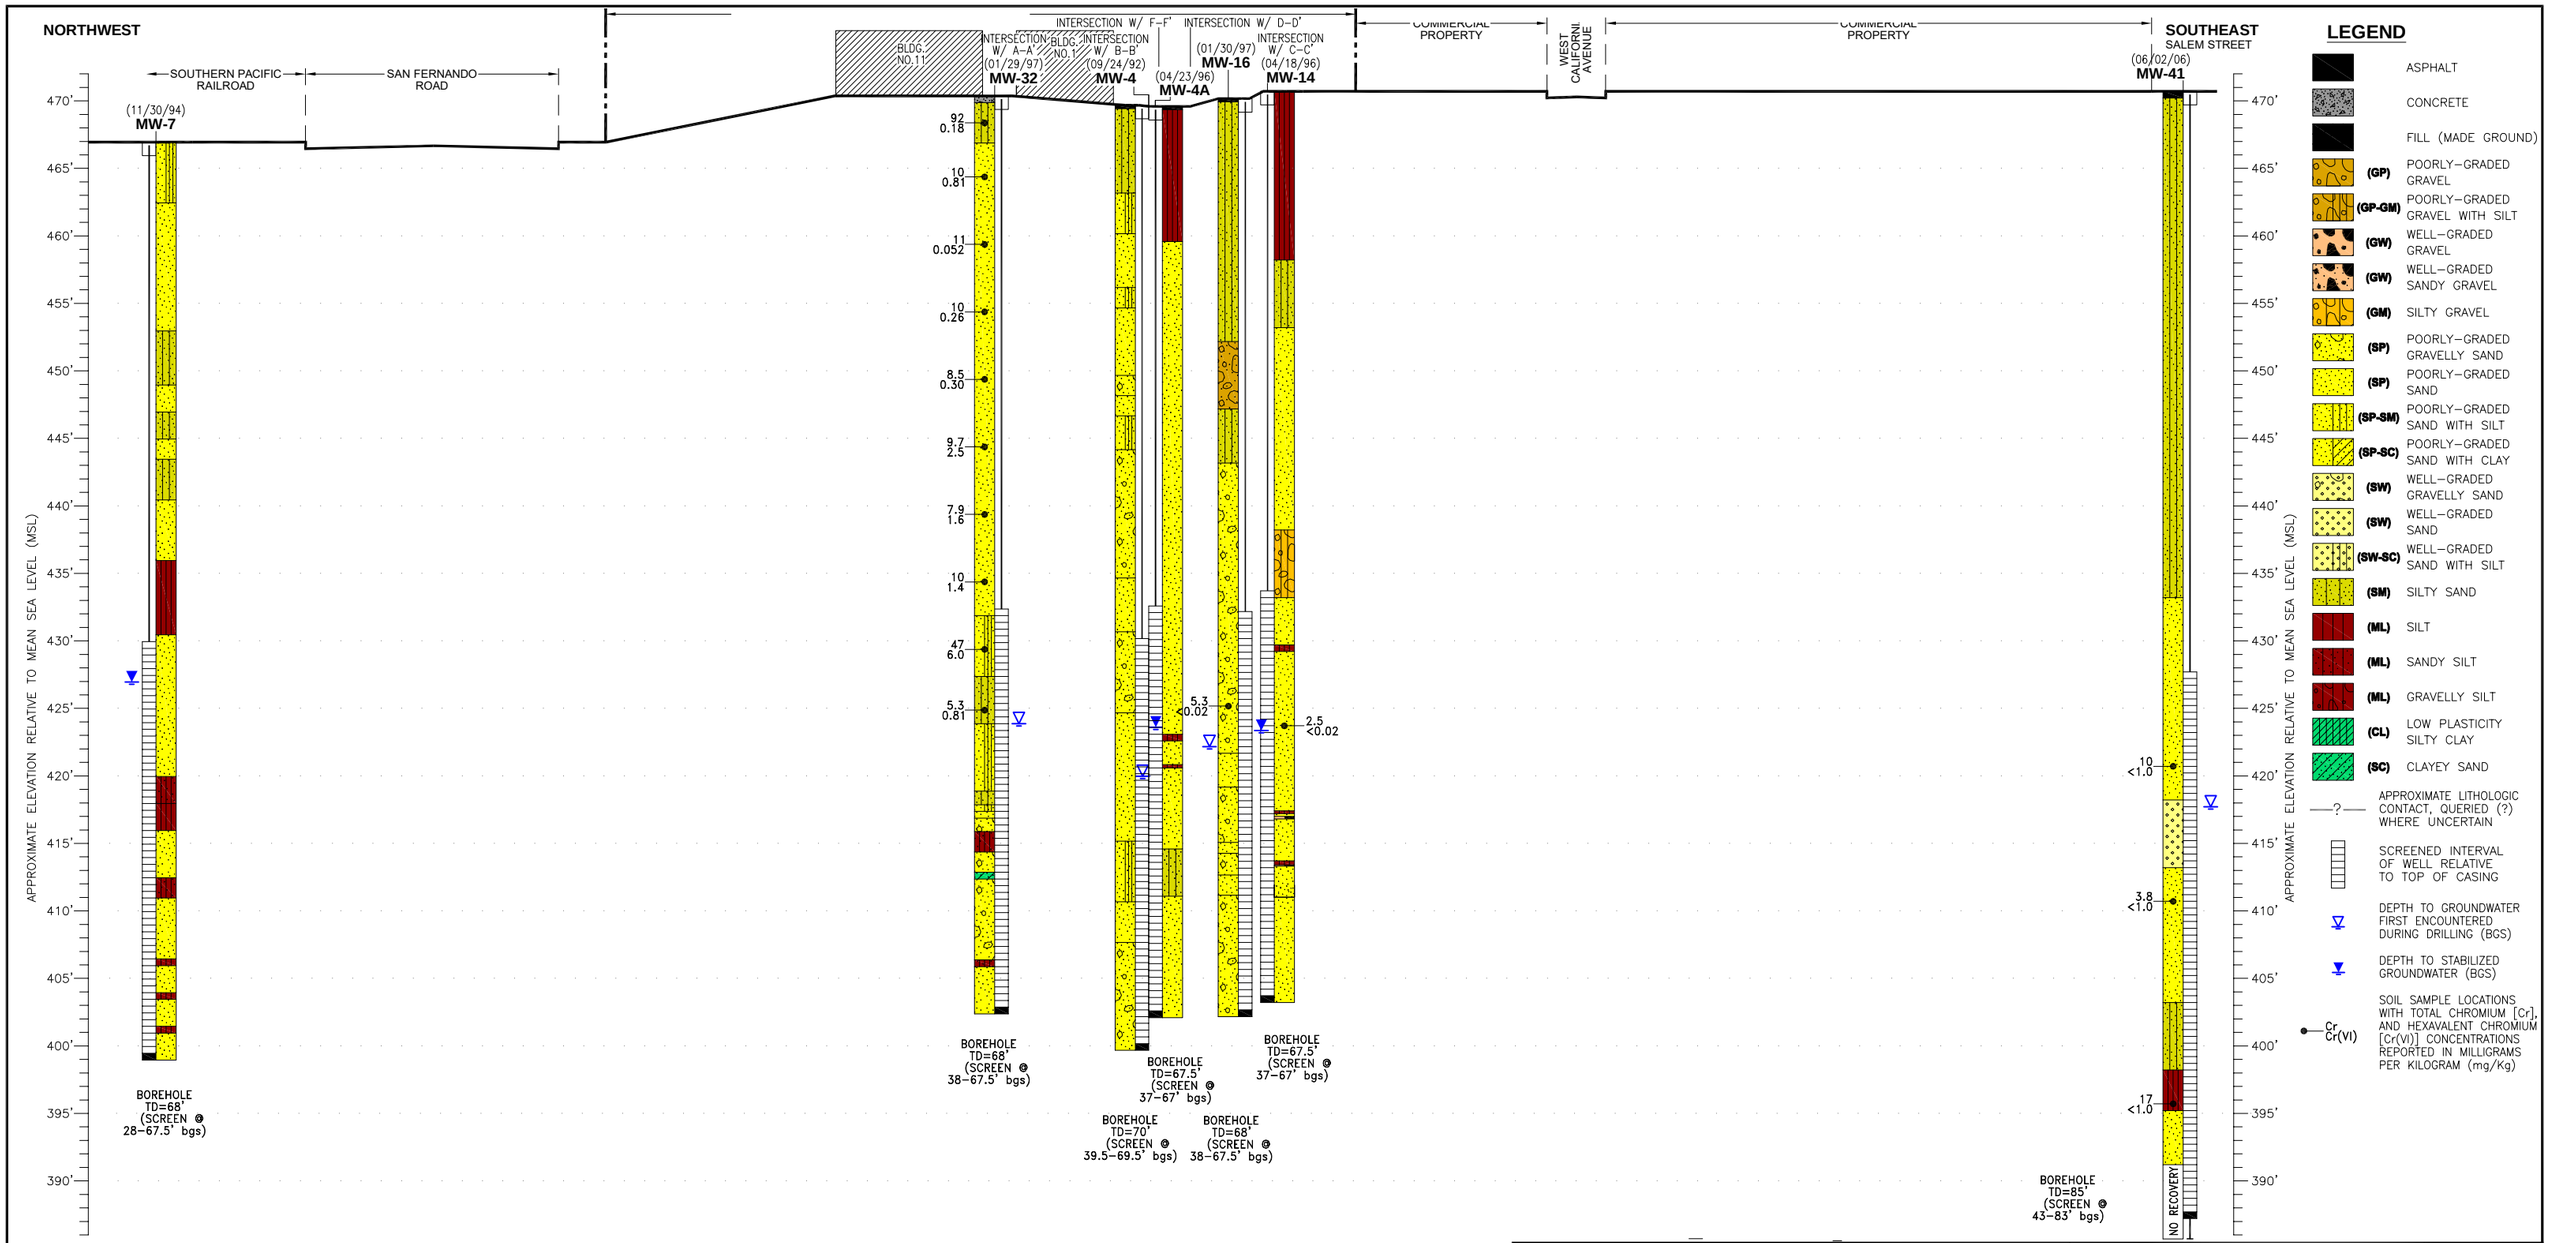

LEGEND

- ASPHALT
- CONCRETE
- FILL (MADE GROUND)
- (GP) POORLY-GRADED GRAVEL
- (GP-GM) POORLY-GRADED GRAVEL WITH SILT
- (GW) WELL-GRADED GRAVEL
- (GW) WELL-GRADED SANDY GRAVEL
- (GM) SILTY GRAVEL
- (SP) POORLY-GRADED GRAVELLY SAND
- (SP) POORLY-GRADED SAND
- (SP-SM) POORLY-GRADED SAND WITH SILT
- (SP-SC) POORLY-GRADED SAND WITH CLAY
- (SW) WELL-GRADED GRAVELLY SAND
- (SW) WELL-GRADED SAND
- (SW-SC) WELL-GRADED SAND WITH SILT
- (SM) SILTY SAND
- (ML) SILT
- (ML) SANDY SILT
- (ML) GRAVELLY SILT
- (CL) LOW PLASTICITY SILTY CLAY
- (SC) CLAYEY SAND
- —?— APPROXIMATE LITHOLOGIC CONTACT, QUERIED (?) WHERE UNCERTAIN
- SCREENED INTERVAL OF WELL RELATIVE TO TOP OF CASING
- DEPTH TO GROUNDWATER FIRST ENCOUNTERED DURING DRILLING (BGS)
- DEPTH TO STABILIZED GROUNDWATER (BGS)
- Cr / Cr(VI) SOIL SAMPLE LOCATIONS WITH TOTAL CHROMIUM [Cr], AND HEXAVALENT CHROMIUM [Cr(VI)] CONCENTRATIONS REPORTED IN MILLIGRAMS PER KILOGRAM (mg/Kg)

CROSS-SECTION NOTES:

1. GROUND SURFACE ADJUSTED TO DEPICT SURVEYED ELEVATIONS.
2. HORIZONTAL EXAGGERATION OF WELLS AND BORINGS DONE FOR CLARITY. FIGURE DOES NOT REFLECT ACTUAL BOREHOLE DIAMETERS.

HORIZONTAL SCALE IN FEET: 0 100 200

VERTICAL SCALE IN FEET: 0 10 20

Stantec
25864-F BUSINESS CENTER DRIVE
REDLANDS, CA 92374-4515
PHONE: (909) 255-8217


FOR: FORMER PRC-DESOTO INTERNATIONAL, INC.
5430 SAN FERNANDO ROAD
GLENDALE, CALIFORNIA

CROSS-SECTION E-E'

FIGURE: 14

JOB NUMBER:	DRAWN BY:	CHECKED BY:	APPROVED BY:	DATE:
185802202	R. Roman	A. Schwartz	A. Schwartz	10/08/07

FILEPATH:U:\gis_cad\Other_offices_projects\Projects 2017\Redlands\PRC_Desoto_(Glendale)\PRC-CSX FIG14_EE.dwg|Rocampo|Aug 16, 2017 at 11:47|Layout: CSE

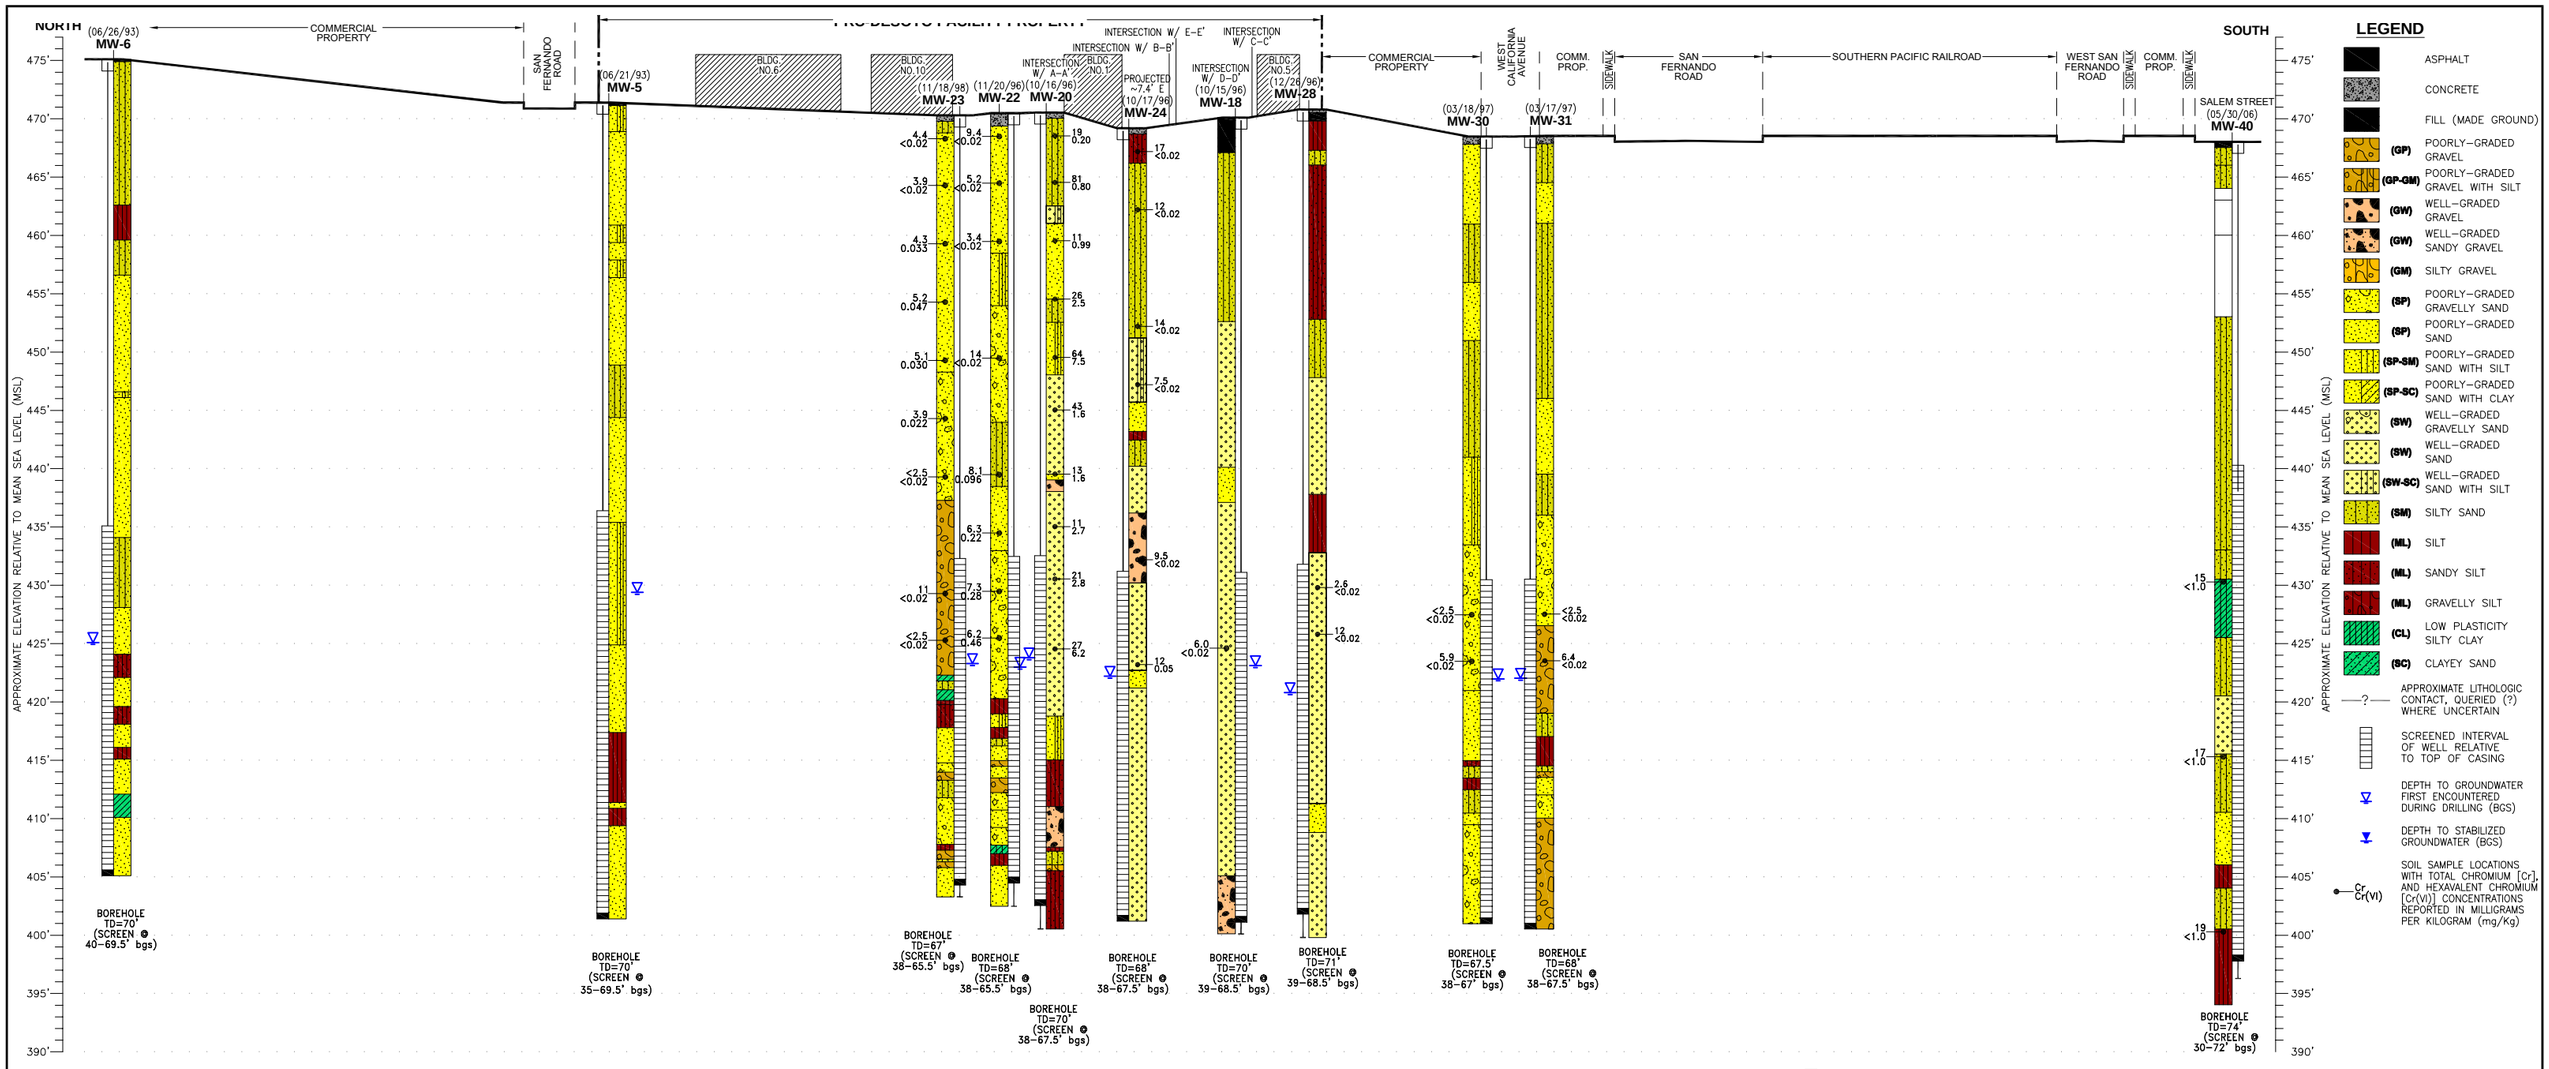

CROSS-SECTION NOTES:

1. GROUND SURFACE ADJUSTED TO DEPICT SURVEYED ELEVATIONS.
2. HORIZONTAL EXAGGERATION OF WELLS AND BORINGS DONE FOR CLARITY. FIGURE DOES NOT REFLECT ACTUAL BOREHOLE DIAMETERS.

HORIZONTAL SCALE IN FEET: 0 100 200

VERTICAL SCALE IN FEET: 0 10 20

Stantec
25864-F BUSINESS CENTER DRIVE
REDLANDS, CA 92374-4515
PHONE: (909) 255-8217


FOR: FORMER PRC-DESOTO INTERNATIONAL, INC.
5430 SAN FERNANDO ROAD
GLENDALE, CALIFORNIA

CROSS-SECTION F-F'

FIGURE: 15

JOB NUMBER:	DRAWN BY:	CHECKED BY:	APPROVED BY:	DATE:
185802202	R. Roman	A. Schwartz	A. Schwartz	10/08/07

FILEPATH:U:\gis_cad\Other_offices_projects\Projects 2017\Redlands\PRC_Desoto_(Glendale)\PRC-CSX FIG15_FF.dwg | Rocampo | Aug 16, 2017 at 11:51 | Layout: CSF

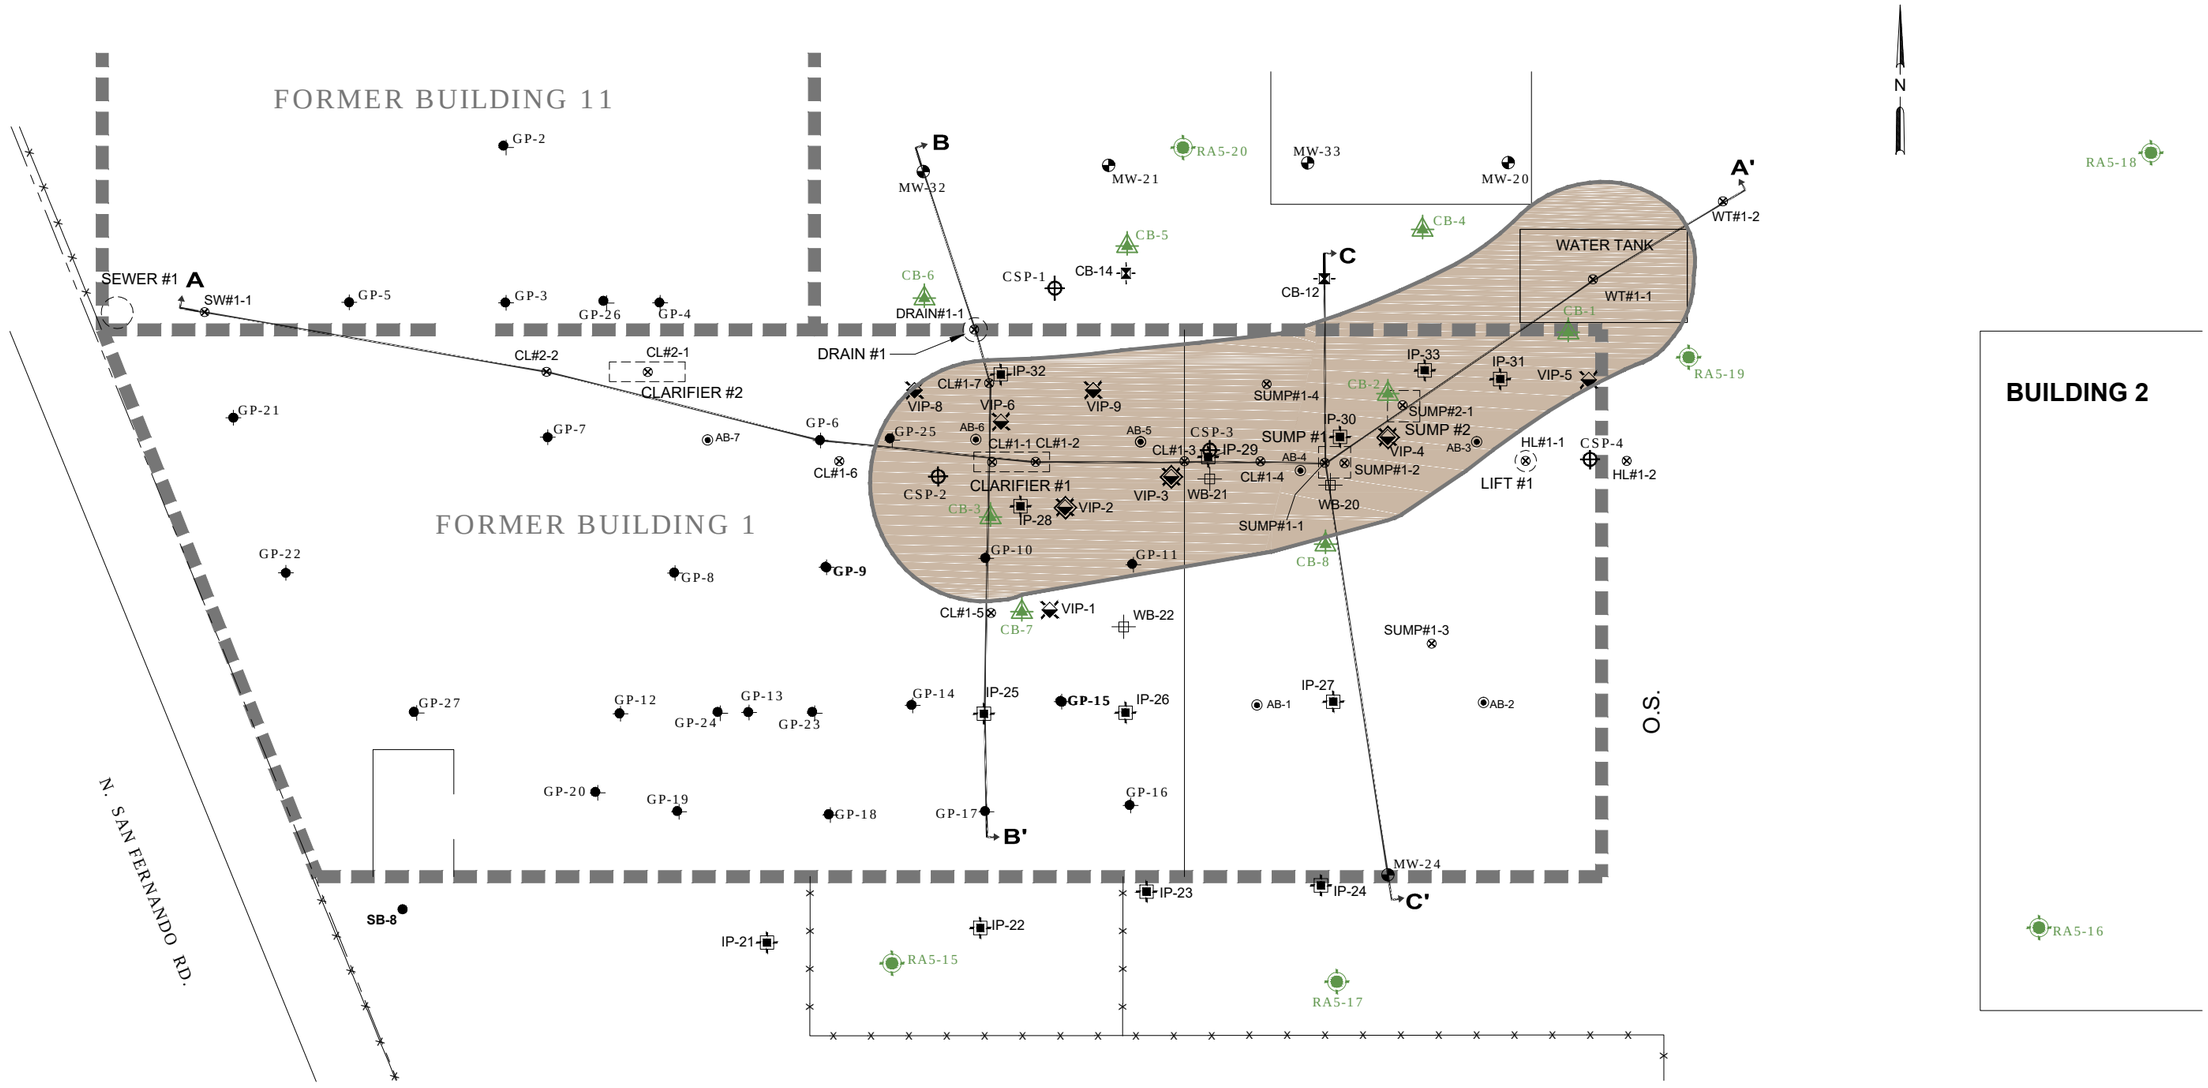

LEGEND

- SITE BOUNDARY
- FENCE LINE
- MW-08 — MONITORING WELL LOCATION
- WB-5 THROUGH WB-31 — SOIL BORING (RADIAN 1992)
- CB-11 THROUGH CB-15 — POST REMEDIATION SOIL TREATMENT CONFIRMATION BORING LOCATION (SECOR 1997)
- AB-1 THROUGH AB-10 — HAND AUGER BORINGS (SECOR 1999)
- SB-9 — SOIL BORING (SECOR 2004)
- GP-2 THROUGH GP-27 — GEOPROBE BORING LOCATIONS (STANTEC, MAY 2008)
- CL#2-2 — CLARIFIER, DRAIN, HYDRAULIC LIFT, SEWER, SUMP AND WATER TANK SAMPLE LOCATIONS (STANTEC, AUGUST/SEPTEMBER 2008)
- EXCAVATION AREA 0 TO 12' BGS (NOVEMBER 2008)
- DUAL-NESTED GROUNDWATER INJECTION POINT (STANTEC, JANUARY 2009)
- DUAL-NESTED VADOSE ZONE INJECTION POINT (STANTEC, JANUARY 2009)
- CSP-1 THROUGH CSP-4 — SOIL BORING (STANTEC, MAY 2009)
- VADOSE ZONE INJECTION POINT (STANTEC, JANUARY 2009 AND JANUARY 2010)
- CB-1 — Cr (VI) REMEDIATION CONFIRMATION SOIL BORING (STANTEC, OCTOBER 2012)
- RA5-15 — REMEDIAL ACTION PLAN ADDENDUM No. 5 SOIL BORING (STANTEC, DECEMBER 2012)
- A A' — CROSS SECTION LINE

0 15 30

APPROXIMATE SCALE IN FEET

Stantec
9179 AERO DRIVE
SAN DIEGO, CALIFORNIA
PHONE: (619) 296-6195/296-6199 (FAX)

PREPARED FOR:
PRC-DESOTO INTERNATIONAL, INC.
5430 SAN FERNANDO ROAD
GLENDALE, CALIFORNIA

POST - EXCAVATION CROSS-SECTION INDEX

FIGURE: 16

JOB NUMBER:	DRAWN BY:	CHECKED BY:	APPROVED BY:	DATE:
04OT.04901.25	RCO	JDW		03/10/17

FILEPATH:U:\gis_cad\Other_offices_projects\Projects 2017\Redlands\PRC_Desoto_(Glendale)\20170815_clo_prc_desoto - F0X GPS BDG1_CSX.dwg|Rocampo|Aug 16, 2017 at 12:16|Layout: BDG 1 15XP [F-2B]

CB-6		
DEPTH	CR(VI)	Cr
10	0.99	15
15	<0.80	9.6
20	2.2	13
25	1.9	16
30	2.2	16
35	1.8	7.5
39	1.0	7.7

CSP-1 5/20/2009		
DEPTH	CR (VI)	CR (III)
10	<1.0	NA
15	<1.0	NA
20	1.8	NA
25	5.4	NA
30	2.5	NA
35	1.4	NA
40	4.4	NA
45	4.2	NA
50	2.2	NA

CB-5		
DEPTH	CR(VI)	Cr
10	2.6	31
15	1.4	23
20	2.0	17
25	2.6	19
30	0.8	11
35	1.0	10
40	4.3	28

CSP-3 5/20/2009		
DEPTH	CR (VI)	CR (III)
20	2.7	17
25	1.6	11
30	1.5	9.9
35	1.1	6.1
40	2.2	6.2
45	2.5	18
50	1.6	8.4

CB-2		
DEPTH	CR(VI)	Cr
15	1.3	31
20	1.2	23
25	<0.80	17
30	0.84	19
35	0.8	17

CB-4		
DEPTH	CR(VI)	Cr
10	1.7	18
15	1.5	9.4
20	1.1	12
25	3.4	23
30	0.81	28
35	1.5	16

RA5-20		
DEPTH	Cr (VI)	Cr
1	0.55	18
5	9.3	130
10	7.7	88

CSP-2 5/20/2009		
DEPTH	CR (VI)	CR (III)
20	5.0	38
25	4.3	36
30	<1.0	10
35	<1.0	7.8
40	4.4	15
45	3.0	12

RA5-19		
DEPTH	Cr (VI)	Cr
1	1.2	28
5	5.3	120
10	3.1	580

CB-1		
DEPTH	CR(VI)	Cr
15	1.4	53
20	1.1	13
25	<0.81	22
30	<0.80	7.4
35	<0.80	5.9
40	0.97	6.4

CSP-4 5/21/2009		
DEPTH	CR (VI)	CR
10	<1.0	NA
15	5.9	NA
20	<1.0	NA
25	<1.0	NA
30	<1.0	NA
35	<1.0	NA
40	<1.0	NA
45	<1.0	NA
50	1.8	NA

CB-8		
DEPTH	CR(VI)	Cr
10	<0.80	6.2
15	<0.81	18
20	<0.81	11
25	<0.79	5.1
30	0.92	23
34	3.0	12

CB-3		
DEPTH	CR(VI)	Cr
15	24	470
20	1.3	25
25	<0.80	26
30	1.3	13
35	1.2	8.5
40	1.6	32

CB-7		
DEPTH	Cr(VI)	Cr
10	3.6	21
15	7.3	25
20	4.8	23
25	3.7	13
30	3.6	20
35	2.5	15
40	<0.80	5.0

RA5-15		
DEPTH	Cr (VI)	Cr
1	0.035 J	18
5	<0.099	17
10	<0.099	10

RA5-17		
DEPTH	Cr (VI)	Cr
1	1.3 B	25
5	0.77 J B	16
10	0.25 J B	11

FORMER BUILDING 11

FORMER BUILDING 1

BUILDING 2

WATER TANK

O.S.

N. SAN FERNANDO RD.

SEWER #1

CLARIFIER #1

CLARIFIER #2

LIFT #1

DRAIN #1

GP-2 GP-3 GP-4 GP-5 GP-6 GP-7 GP-8 GP-9 GP-10 GP-11 GP-12 GP-13 GP-14 GP-15 GP-16 GP-17 GP-18 GP-19 GP-20 GP-21 GP-22 GP-23 GP-24 GP-25 GP-26 GP-27

MW-20 MW-21 MW-24 MW-32 MW-33

CB-1 CB-2 CB-3 CB-4 CB-5 CB-6 CB-7 CB-8 CB-12 CB-14

CSP-1 CSP-2 CSP-3 CSP-4

RA5-15 RA5-16 RA5-17 RA5-18 RA5-19 RA5-20

SB-8

AB-1 AB-2 AB-3 AB-4 AB-5 AB-6 AB-7

CL#1-1 CL#1-2 CL#1-3 CL#1-4 CL#1-5 CL#1-6 CL#1-7 CL#2-1 CL#2-2

IP-21 IP-22 IP-23 IP-24 IP-25 IP-26 IP-27 IP-28 IP-29 IP-30 IP-31 IP-32 IP-33

SUMP #1 SUMP #2 SUMP#1-1 SUMP#1-2 SUMP#1-3 SUMP#1-4 SUMP#2-1

VIP-1 VIP-2 VIP-3 VIP-4 VIP-5 VIP-6 VIP-8 VIP-9

WB-20 WB-21 WB-22

HL#1-1 HL#1-2 SW#1-1 WT#1-1 WT#1-2

N

0 15 30

APPROXIMATE SCALE IN FEET

LEGEND

- SITE BOUNDARY
- FENCE LINE
- MW-08 — MONITORING WELL LOCATION
- WB-5 THROUGH WB-31 — SOIL BORING (RADIAN 1992)
- CB-11 THROUGH CB-15 — POST REMEDIATION SOIL TREATMENT CONFIRMATION BORING LOCATION (SECOR 1997)
- AB-1 THROUGH AB-10 — HAND AUGER BORINGS (SECOR 1999)
- SB-9 — SOIL BORING (SECOR 2004)
- GP-2 THROUGH GP-27 — GEOPROBE BORING LOCATIONS (STANTEC, MAY 2008)
- CL#2-2 — CLARIFIER, DRAIN, HYDRAULIC LIFT, SEWER, SUMP AND WATER TANK SAMPLE LOCATIONS (STANTEC, AUGUST/SEPTEMBER 2008)
- EXCAVATION AREA 0 TO 12' BGS (NOVEMBER 2008)
- DUAL-NESTED GROUNDWATER INJECTION POINT (STANTEC, JANUARY 2009)
- DUAL-NESTED VADOSE ZONE INJECTION POINT (STANTEC, JANUARY 2009)
- VADOSE ZONE INJECTION POINT (STANTEC, JANUARY 2009 AND JANUARY 2010)
- CSP-1 THROUGH CSP-4 — SOIL BORING (STANTEC, MAY 2009)
- CB-1 — Cr (VI) REMEDIATION CONFIRMATION SOIL BORING (STANTEC, OCTOBER 2012)
- RA5-15 — REMEDIAL ACTION PLAN ADDENDUM No. 5 SOIL BORING (STANTEC, DECEMBER 2012)

Cr (VI) HEXAVALENT CHROMIUM
Cr TOTAL CHROMIUM
NA NOT ANALYZED
ALL DATA IN MILLIGRAMS PER KILOGRAM (mg/kg)

Stantec
25864-F BUSINESS CENTER DRIVE
REDLANDS, CA 92374-4515
PHONE: (909) 255-8217


FOR: FORMER PRC-DESOTO INTERNATIONAL, INC. 5430 SAN FERNANDO ROAD GLENDALE, CALIFORNIA

CONFIRMATION SOIL BORING Cr AND Cr(VI) SOIL SAMPLE RESULTS

FIGURE: 17

JOB NUMBER:	DRAWN BY:	CHECKED BY:	APPROVED BY:	DATE:
185802202	RO	JD	KM	08/04/17

FILEPATH:U:\gis_cad\Other_offices_projects\Projects 2017\Redlands\PRC_Desoto_(Glendale)\20170310_prc_desoto - F0X GPS BDG1.dwg|Rocampo|Aug 16, 2017 at 12:42|Layout: BDG 1 15XP [F-3B]

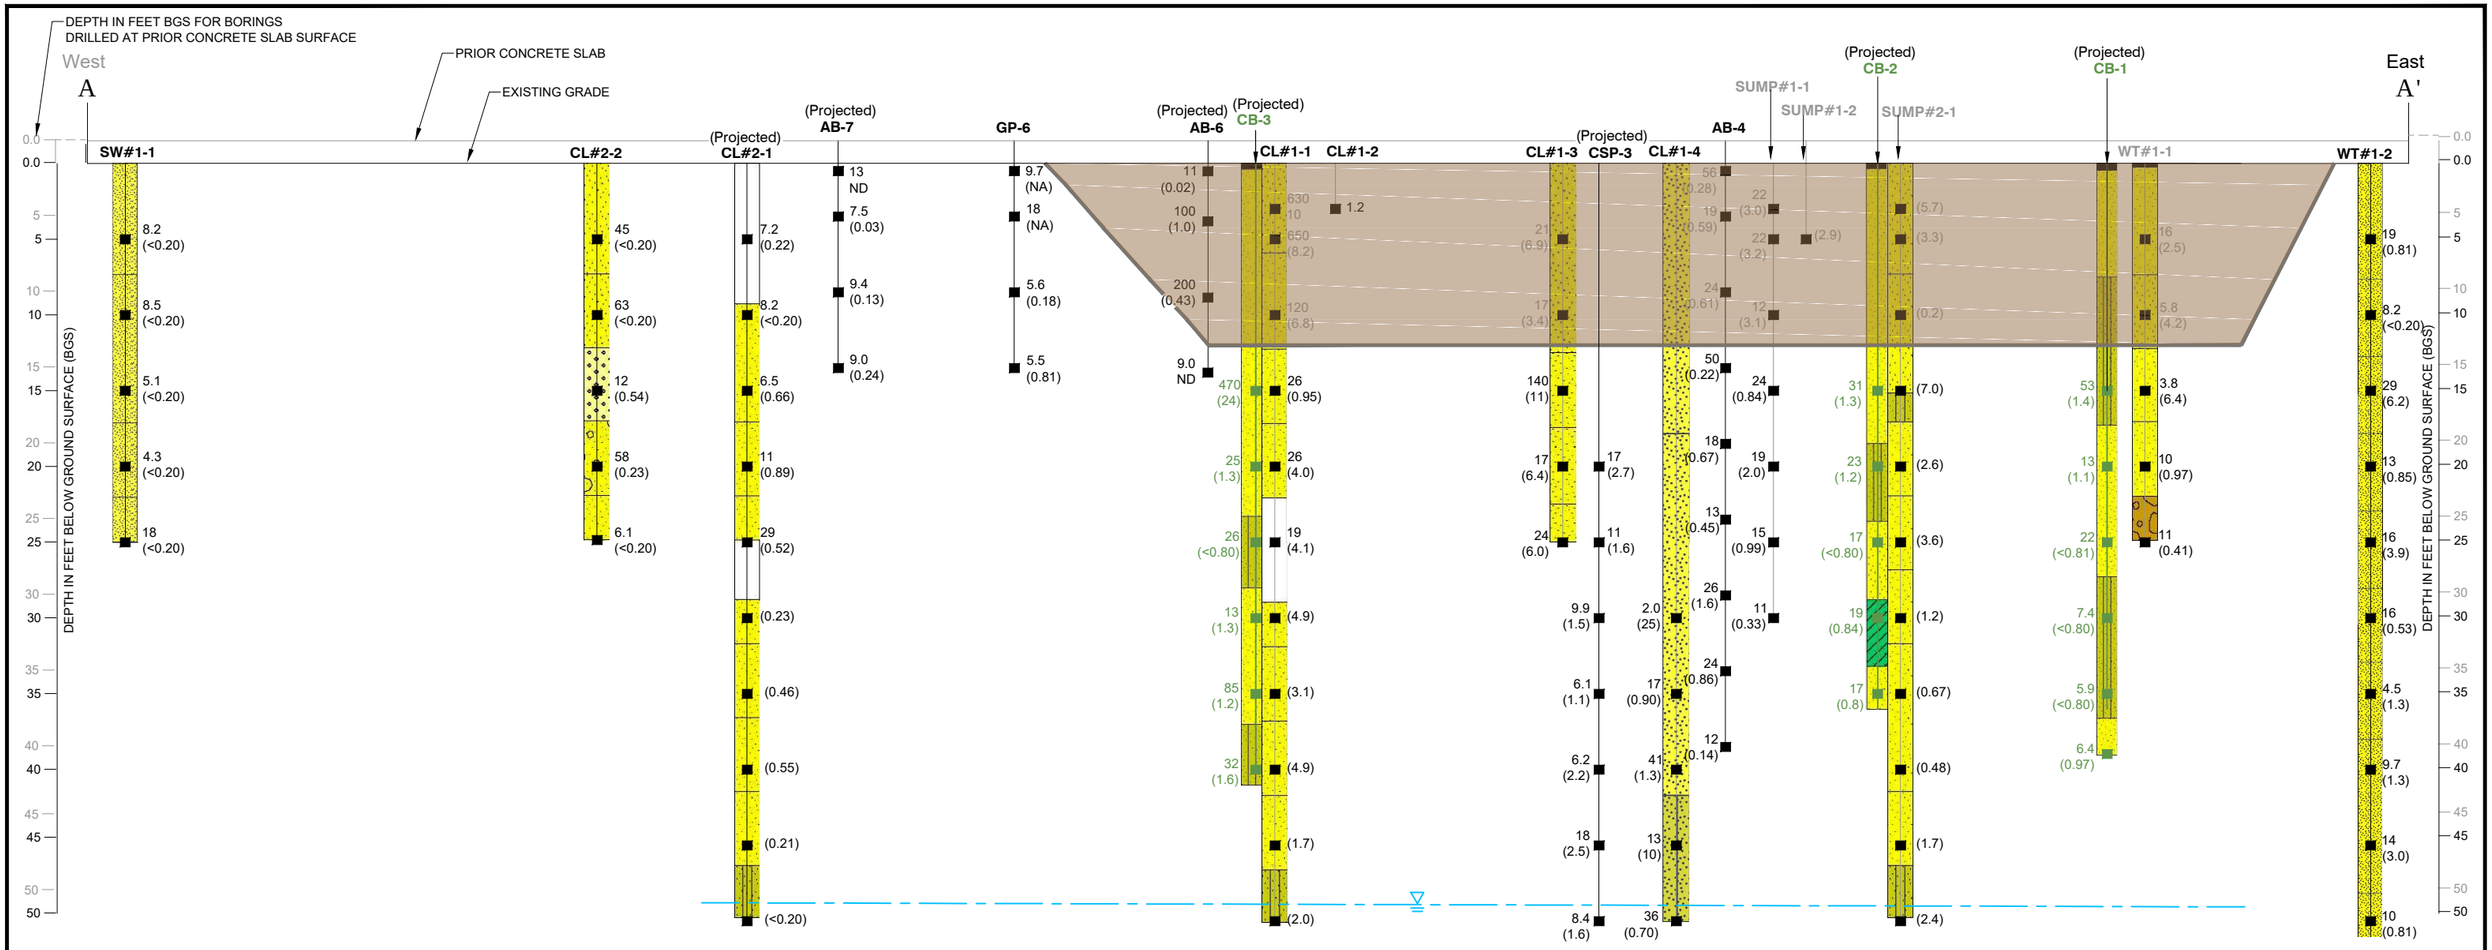

LEGEND:

- ASPHALT
- CONCRETE
- FILL (MADE GROUND)
- (GP) POORLY-GRADED GRAVEL
- (GP-GM) POORLY-GRADED GRAVEL WITH SILT
- (GW) WELL-GRADED GRAVEL
- (GW) WELL-GRADED SANDY GRAVEL
- (GM) SILTY GRAVEL
- (SP) POORLY-GRADED GRAVELLY SAND
- (SP) POORLY-GRADED SAND
- (SP-SM) POORLY-GRADED SAND WITH SILT
- (SP-SC) POORLY-GRADED SAND WITH CLAY
- (SW) WELL-GRADED GRAVELLY SAND
- (SW) WELL-GRADED SAND
- (SW-SC) WELL-GRADED SAND WITH SILT
- (SM) SILTY SAND
- (ML) SILT
- (ML) SANDY SILT
- (ML) GRAVELLY SILT
- (CL) LOW PLASTICITY SILTY CLAY
- (SC) CLAYEY SAND

- SAMPLE LOCATION
- 11 — CR(III) TOTAL CHROMIUM
- (0.02) — CR(VI) HEXAVALENT CHROMIUM
- < BELOW LABORATORY REPORTING LIMIT INDICATED
- NA NOT ANALYZED
- DATA IN MILLIGRAMS PER KILOGRAM (mg/kg)
- APPROXIMATE GROUNDWATER TABLE
- EXCAVATION AREA 0 TO 12' BGS (NOVEMBER 2008)

0 10 20
HORIZONTAL SCALE IN FEET

0 10 20
VERTICAL SCALE IN FEET


Stantec
9179 AERO DRIVE
SAN DIEGO, CALIFORNIA
PHONE: (619) 296-6195/296-6199 (FAX)

PREPARED FOR:
PRC-DESOTO
INTERNATIONAL, INC.
5430 SAN FERNANDO ROAD
GLENDALE, CALIFORNIA

CROSS-SECTION A-A'

FIGURE: 18

JOB NUMBER:	DRAWN BY:	CHECKED BY:	APPROVED BY:	DATE:
04OT.04901.25	RCO	JDW		03/15/17

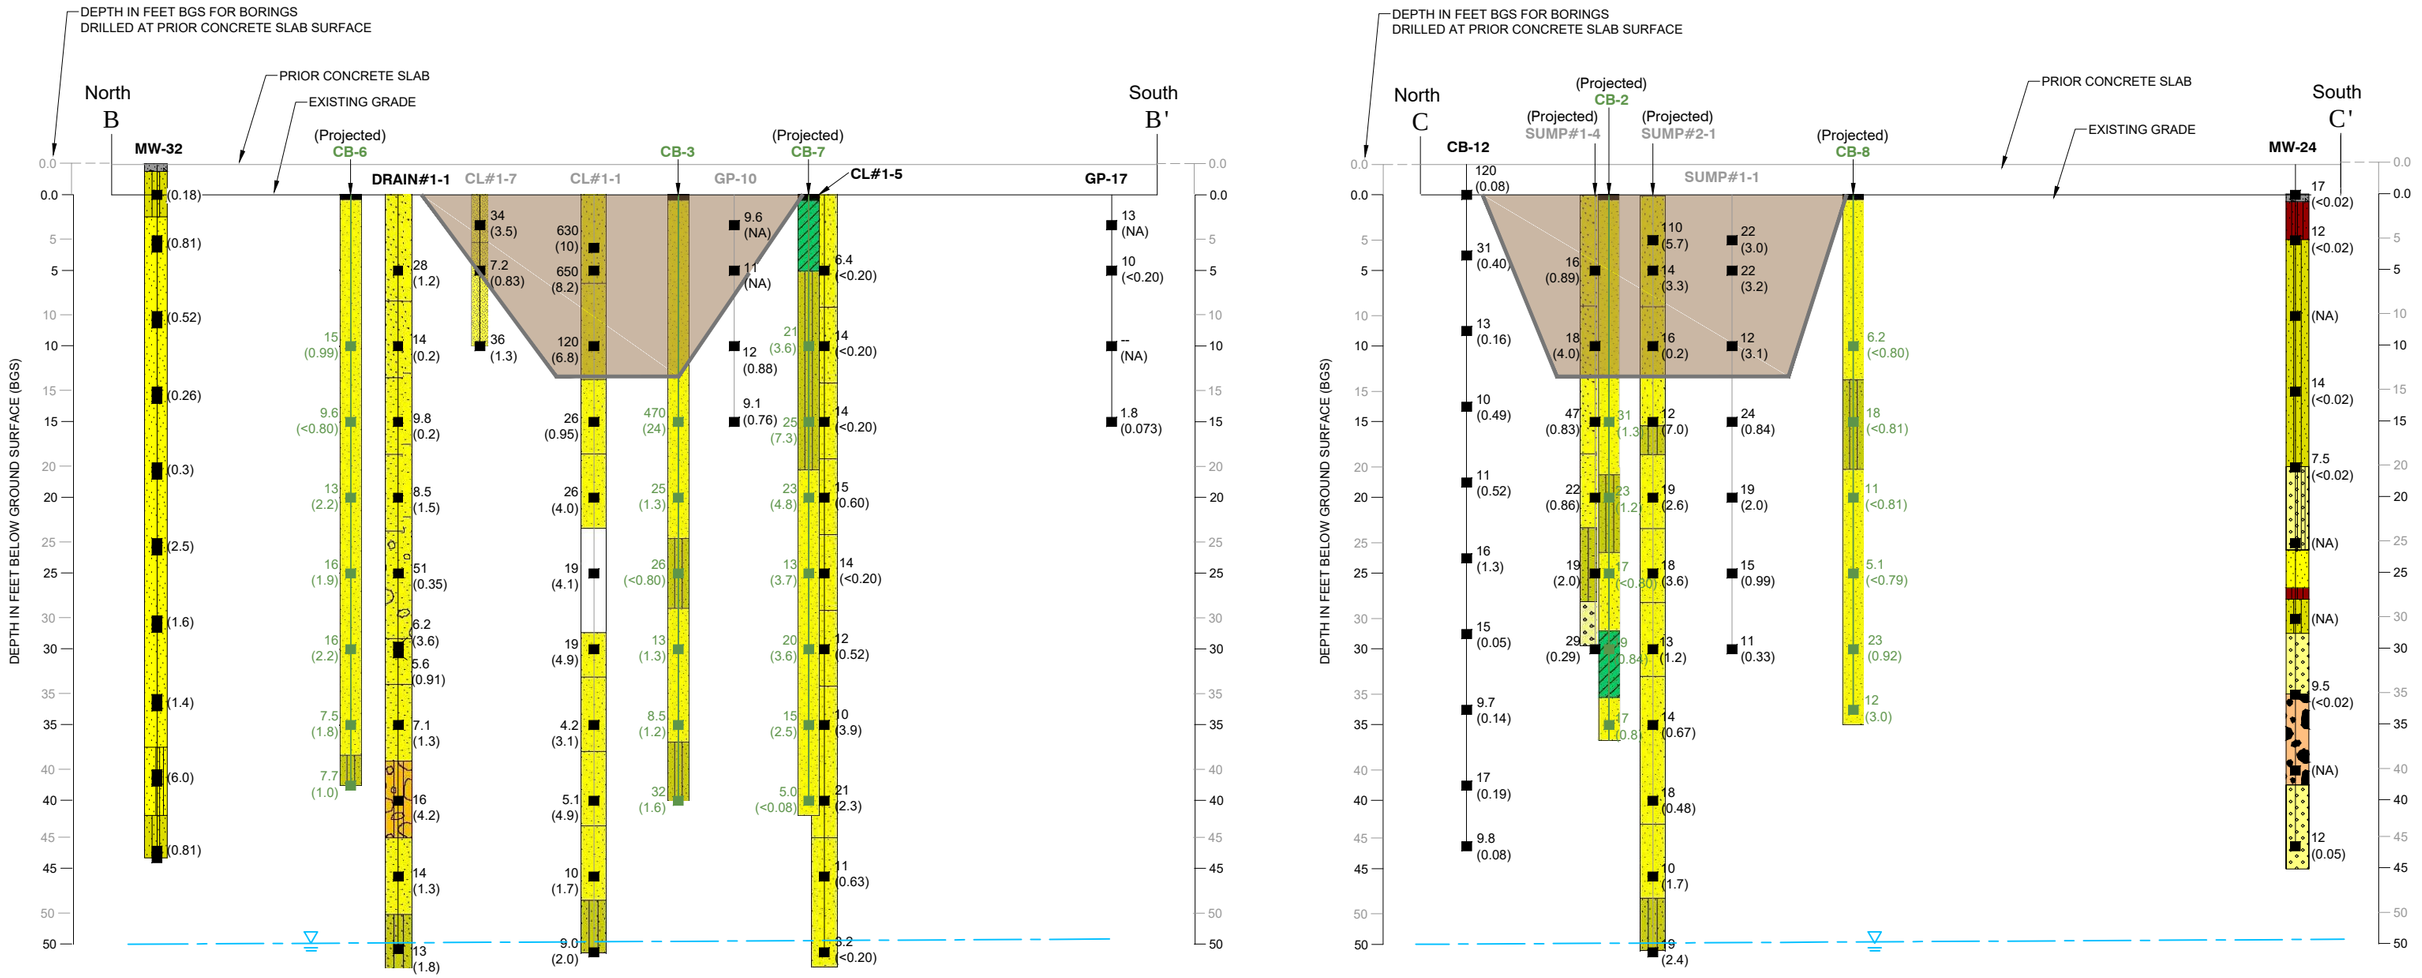

LEGEND:

- ASPHALT
- CONCRETE
- FILL (MADE GROUND)
- (GP) POORLY-GRADED GRAVEL
- (GP-GM) POORLY-GRADED GRAVEL WITH SILT
- (GW) WELL-GRADED GRAVEL
- (GW) WELL-GRADED SANDY GRAVEL
- (GM) SILTY GRAVEL
- (SP) POORLY-GRADED GRAVELLY SAND
- (SP) POORLY-GRADED SAND
- (SP-SM) POORLY-GRADED SAND WITH SILT
- (SP-SC) POORLY-GRADED SAND WITH CLAY
- (SW) WELL-GRADED GRAVELLY SAND
- (SW) WELL-GRADED SAND
- (SW-SC) WELL-GRADED SAND WITH SILT
- (SM) SILTY SAND
- (ML) SILT
- (ML) SANDY SILT
- (ML) GRAVELLY SILT
- (CL) LOW PLASTICITY SILTY CLAY
- (SC) CLAYEY SAND

- SAMPLE LOCATION
- 15 — CR(III) TOTAL CHROMIUM
- (0.99) — CR(VI) HEXAVALENT CHROMIUM
- < BELOW LABORATORY REPORTING LIMIT INDICATED
- NA NOT ANALYZED
- DATA IN MILLIGRAMS PER KILOGRAM (mg/kg)
- APPROXIMATE GROUNDWATER TABLE
- EXCAVATION AREA 0 TO 12' BGS

0 10 20
HORIZONTAL SCALE IN FEET

0 10 20
VERTICAL SCALE IN FEET


Stantec
9179 AERO DRIVE
SAN DIEGO, CALIFORNIA
PHONE: (619) 296-6195/296-6199 (FAX)

PREPARED FOR:
PRC-DESOTO
INTERNATIONAL, INC.
5430 SAN FERNANDO ROAD
GLENDALE, CALIFORNIA

CROSS-SECTIONS
B-B' AND C-C'

FIGURE: 19

JOB NUMBER:	DRAWN BY:	CHECKED BY:	APPROVED BY:	DATE:
04OT.04901.25	RCO	JDW		03/15/17

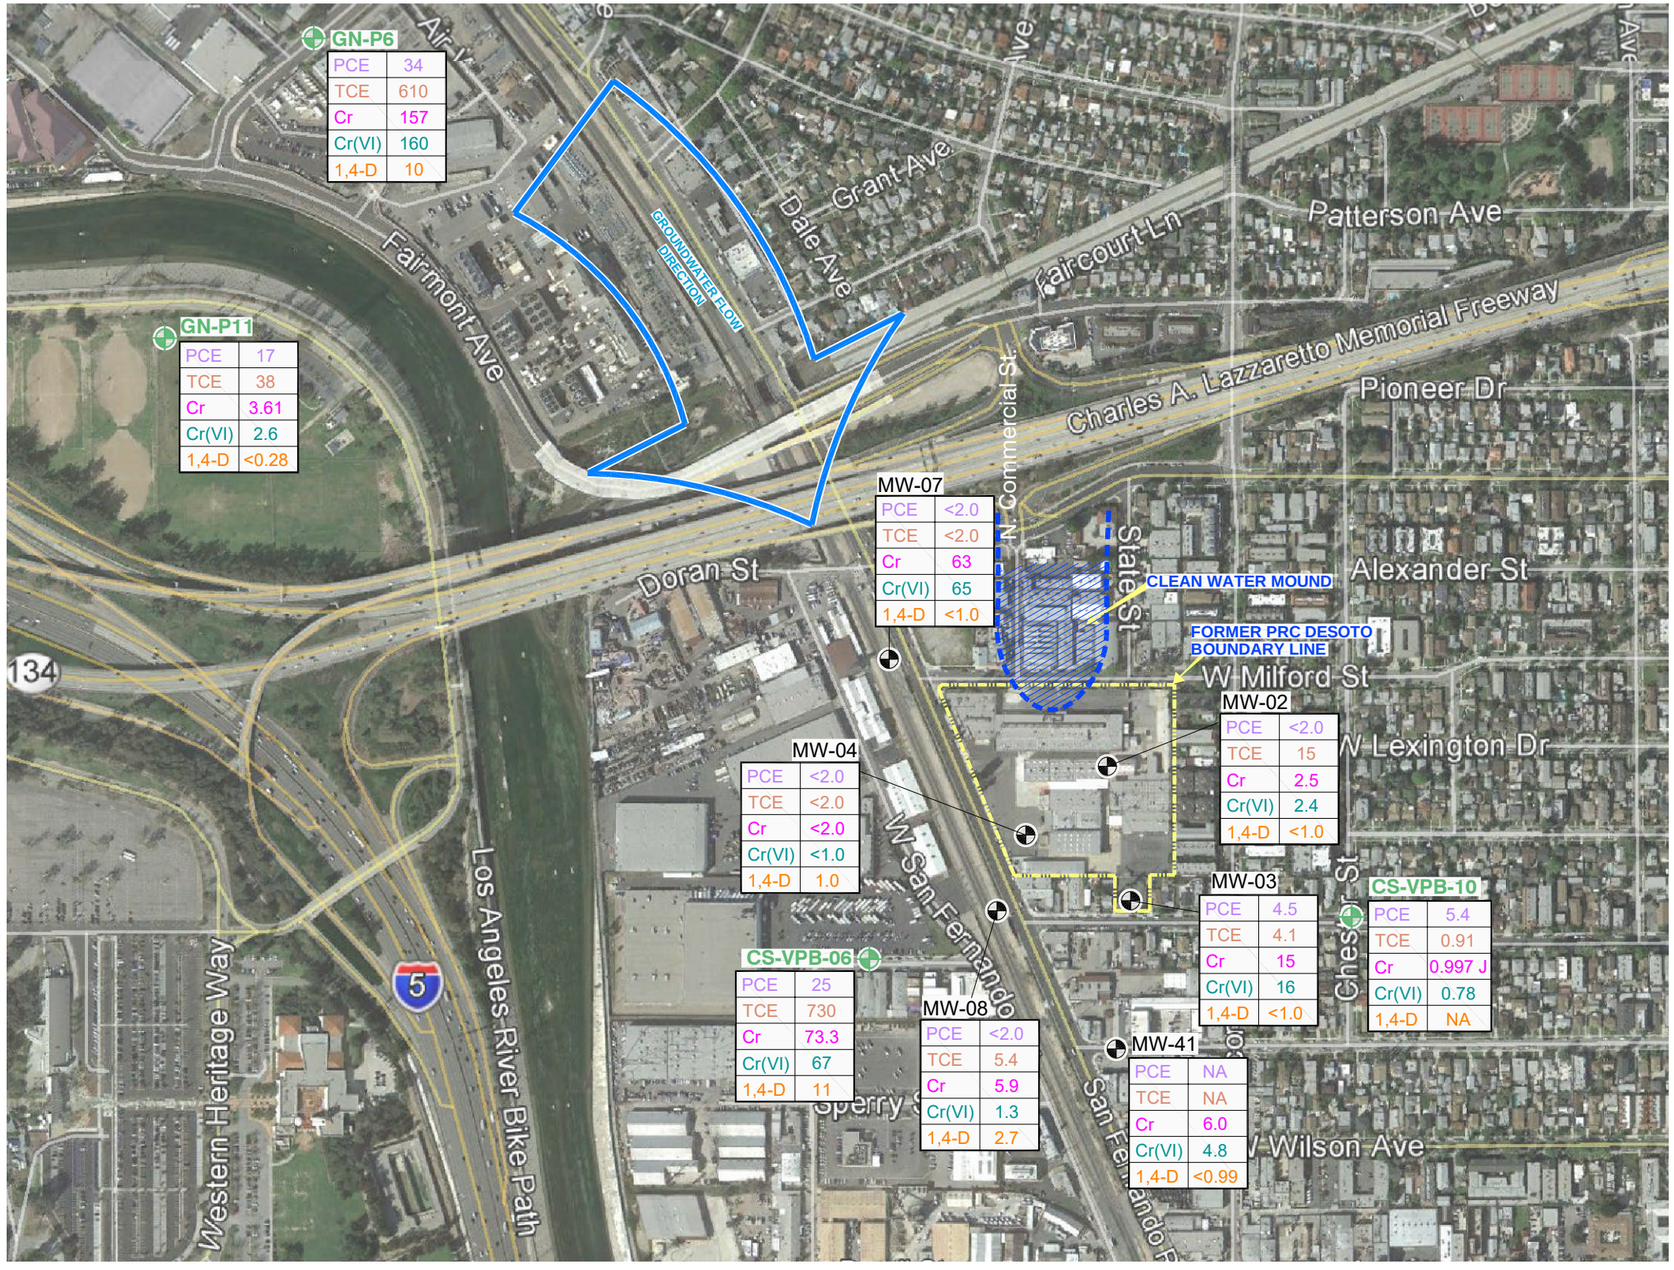

N

LEGEND:

- SHALLOW ZONE MONITORING WELL
- REGIONAL WELLS (HIGHEST CONCENTRATION REPORTED, 2015 THROUGH 2017)
- SELECT PRC-DESOTO WELLS (2017 CONCENTRATIONS)
- PCE TETRACHLOROETHENE
- TCE TRICHLOROETHENE
- Cr CHROMIUM
- CrVI HEXAVALENT CHROMIUM
- 1,4-D 1,4-DIOXANE
- NA NOT ANALYZED

0 500 1000

APPROXIMATE SCALE IN FEET

Stantec
25864-F BUSINESS CENTER DRIVE
REDLANDS, CA 92374-4515
PHONE: (909) 255-8217

FOR: FORMER PRC-DeSoto INTERNATIONAL, INC. 5430 San Fernando Road Glendale, California

GROUNDWATER GCOU AREA (2015-2017)

FIGURE: 20

JOB NUMBER:	DRAWN BY:	CHECKED BY:	APPROVED BY:	DATE:
185802202	RO	JD	KM	08/04/17

FILEPATH:U:\gis_cad\Other_offices_projects\Projects 2017\Redlands\PRC_Desoto_(Glendale)\201303 TCE-PCE-CrVI Investigation\20170815_2015-2017 Highest TCE-PCE-CrVI Investigation.dwg|Rocampo|Aug 17, 2017 at 16:46|Layout: DATA-MAP

APPENDIX A –
HISTORICAL TABLES AND FIGURES - PRE RAP 2008

Clayton Environmental Consultants, Inc.
Underground Storage Tank
Compliance Program Report Investigation
July 20, 1988

Clayton Environmental Consultants, Inc.

P.O. Box 788 • 5736 Corporate Avenue • Cypress, California 90630 • (714) 229-4806

Underground Storage Tank Compliance Program Report for Products Research and Chemicals Corp. 5430 San Fernando Road Glendale, California

Clayton Project No. 43115-73

July 20, 1988

CLAYTON ENVIRONMENTAL CONSULTANTS, INC.

EPA METHOD 8015 - TOTAL PETROLEUM HYDROCARBONS BY HEADSPACE

Sample I.D.: MW 12 10' Lab No. 8803111-65

Samples Received: 03/22/88

Samples Analyzed: 04/01/88

Matrix: Soil

Total Hydrocarbons as	Concentration Milligrams/kg (ppm)	Detection Limits (ppm)
Gasoline (8015)	ND	0.1
Diesel (8015)	NA	---
Oil (8015)	NA	---
Other Hydrocarbons*	NA	---

ND = Not Detected
NA = Not Analyzed

*Other hydrocarbons are defined as

L2469.REP

CLAYTON ENVIRONMENTAL CONSULTANTS, INC.

EPA METHOD 8015 - TOTAL PETROLEUM HYDROCARBONS BY HEADSPACE

Sample I.D.: MW 12 15' Lab No. 8803111-66

Samples Received: 03/22/88

Samples Analyzed: 04/01/88

Matrix: Soil

Total Hydrocarbons as	Concentration Milligrams/kg (ppm)	Detection Limits (ppm)
Gasoline (8015)	ND	0.1
Diesel (8015)	NA	---
Oil (8015)	NA	---
Other Hydrocarbons*	NA	---

ND = Not Detected
NA = Not Analyzed

*Other hydrocarbons are defined as

L2469.REP

CLAYTON ENVIRONMENTAL CONSULTANTS, INC.

EPA METHOD 8015 - TOTAL PETROLEUM HYDROCARBONS BY HEADSPACE

Sample I.D.: MW 12 20' Lab No. 8803111-67

Samples Received: 03/22/88

Samples Analyzed: 04/01/88

Matrix: Soil

Total Hydrocarbons as	Concentration Milligrams/kg (ppm)	Detection Limits (ppm)
Gasoline (8015)	ND	0.1
Diesel (8015)	NA	---
Oil (8015)	NA	---
Other Hydrocarbons*	NA	---

ND = Not Detected
NA = Not Analyzed

*Other hydrocarbons are defined as

L2469.REP

CLAYTON ENVIRONMENTAL CONSULTANTS, INC.

EPA METHOD 8015 - TOTAL PETROLEUM HYDROCARBONS BY HEADSPACE

Sample I.D.: MW 12 30' Lab No. 8803111-68

Samples Received: 03/22/88

Samples Analyzed: 04/01/88

Matrix: Soil

Total Hydrocarbons as	Concentration Milligrams/kg (ppm)	Detection Limits (ppm)
Gasoline (8015)	ND	0.1
Diesel (8015)	NA	---
Oil (8015)	NA	---
Other Hydrocarbons*	NA	---

ND = Not Detected
NA = Not Analyzed

*Other hydrocarbons are defined as

L2469.REP

CLAYTON ENVIRONMENTAL CONSULTANTS, INC.

EPA METHOD 8015 - TOTAL PETROLEUM HYDROCARBONS BY HEADSPACE

Sample I.D.: MW 12 40' Lab No. 8803111-69

Samples Received: 03/22/88

Samples Analyzed: 04/01/88

Matrix: Soil

Total Hydrocarbons as	Concentration Milligrams/kg (ppm)	Detection Limits (ppm)
Gasoline (8015)	ND	0.1
Diesel (8015)	NA	---
Oil (8015)	NA	---
Other Hydrocarbons*	NA	---

ND = Not Detected
NA = Not Analyzed

*Other hydrocarbons are defined as

L2469.REP

ORGANICS ANALYSIS DATA SHEET

VOLATILE COMPOUNDS

CASE NO 8803111 LABORATORY CLAYTON LABS CONTRACT 0383
SAS NO REPORTED 04/13/88 00:24 CUSTOMER ENG-NO-CAL

LAB SAMP ID V8803111S5 SAMPLE ID MW10-COMP
LAB QC ID TYPE SAMPLE
DATA RELEASE AUTHORIZED BY

FILE NAME V8803111S5R RECEIVED 03/22/88 METHOD 8240
TUNE BFB041286 EXTRACTED FRACTION VOA
STANDARD VIC041288 ANALYZED 04/12/88 11:58 INST FINN-1
BLANK VMB041288 VERIFIED ANALYST RW-SS

% MOISTURE pH LEVEL MED
(DECANTED) CLEANUP MATRIX SOIL
DIL FACTOR 1.000 EXTRACT METHOD UNITS ug/kg

SAMPLE: 10g soil extracted in10ml of meoh,200ul purged
CONDITIONS: 0/120@ 8/min

CODE	CAS NO	COMPOUND	TYPES	CONC	FLAGS
C010	74-87-3	Chloromethane		0.20	U
C015	74-83-9	Bromomethane		0.10	U
C020	75-01-4	Vinyl Chloride		0.10	U
C025	75-00-3	Chloroethane		0.20	U
C030	75-09-2	Methylene Chloride		0.30	U
C041	75-69-4	Trichlorofluoromethane		0.10	U
C045	75-35-4	1,1-Dichloroethene		0.10	U
C050	75-35-3	1,1-Dichloroethane		0.10	U
C055	156-60-5	1,2-Dichloroethene (TOTAL)		0.10	U
C060	67-66-3	Chloroform		0.10	U
C061	76-13-1	Freon-113		0.10	U
C065	107-06-2	1,2-Dichloroethane		0.20	U
C115	71-55-6	1,1,1-Trichloroethane		0.10	U
C120	56-23-5	Carbon Tetrachloride		0.10	U
C130	75-27-4	Bromodichloromethane		0.10	U
C140	78-87-5	1,2-Dichloropropane		0.20	U
C145	10061-02-6	Cis-1,3-Dichloroproene		0.20	U
C150	79-01-6	Trichloroethene		0.50	U
C155	124-48-1	Dibromochloromethane		0.20	U
C160	79-00-5	1,1,2-Trichloroethane		0.20	U
C165	71-43-2	Benzene		0.10	U
C170	10061-01-5	Trans-1,3-Dichloropropene		0.20	U
C175	110-75-8	2-Chloroethylvinylether		0.50	U
C180	75-25-2	Bromoform		0.20	U
C220	127-18-4	Tetrachloroethene		0.20	U
C225	79-34-5	1,1,2,2-Tetrachloroethane		0.30	U

ORGANICS ANALYSIS DATA SHEET

VOLATILE COMPOUNDS

CASE NO 8803111 LABORATORY CLAYTON LABS CONTRACT 0383
SAS NO _____ REPORTED 04/13/88 00:24 CUSTOMER ENG-NO-CAL

CODE	CAS NO	COMPOUND	TYPES	CONC	FLAGS
C230	108-88-3	Toluene		0.05	J
C235	108-90-7	Chlorobenzene		0.10	U
C240	100-41-4	Ethylbenzene		0.30	U
C250		Total Xylenes		0.20	U
C335	541-73-1	1,3-Dichlorobenzene		0.30	U
C340	106-46-7	1,4-Dichlorobenzene		0.30	U
C350	95-50-1	1,2-Dichlorobenzene		0.30	U

Notes and summary data for this report.
J - Reported value is less than the detection limit.
U - Compound analyzed for but not detected. The reported value is the minimum attainable detection limit for the sample.

See page 1A for complete definitions of the data reporting qualifiers.

Form I

CLAYTON ENVIRONMENTAL CONSULTANTS, INC.

LAB ANALYSIS

Method No.8240

Lab Batch No. 8803111 (Comp. 01-06)

Samples Received: 03/22/88

Date Analyzed: 04/11/88

Sample Matrix: Soil

Batch Sub. No.	Sample Identification	PMA Concentration in mg/kg
-01	MW 1 5'	ND
-02	MW 1 10'	ND
-03	MW 1 15'	ND
-04	MW 1 20	ND
-05	MW 1 30'	ND
-06	MW 1 40'	ND

ND = Not Detected

etection Limits = 0.3 mg/kg

L2469.REP

CLAYTON ENVIRONMENTAL CONSULTANTS, INC.

EPA METHOD 8015 - TOTAL PETROLEUM HYDROCARBONS BY HEADSPACE

Sample I.D.: MW 11 5' Lab No. 8803111-58

Samples Received: 03/22/88

Samples Analyzed: 04/01/88

Matrix: Soil

Total Hydrocarbons as	Concentration Milligrams/kg (ppm)	Detection Limits (ppm)
Gasoline (8015)	ND	0.1
Diesel (8015)	NA	---
Oil (8015)	NA	---
Other Hydrocarbons*	NA	---

ND = Not Detected
NA = Not Analyzed

*Other hydrocarbons are defined as

L2469.REP

CLAYTON ENVIRONMENTAL CONSULTANTS, INC.

EPA METHOD 8015 - TOTAL PETROLEUM HYDROCARBONS BY HEADSPACE

Sample I.D.: MW 11 10' Lab No. 8803111-59

Samples Received: 03/22/88

Samples Analyzed: 04/01/88

Matrix: Soil

Total Hydrocarbons as	Concentration Milligrams/kg (ppm)	Detection Limits (ppm)
Gasoline (8015)	ND	0.1
Diesel (8015)	NA	---
Oil (8015)	NA	---
Other Hydrocarbons*	NA	---

ND = Not Detected
NA = Not Analyzed

*Other hydrocarbons are defined as

L2469.REP

CLAYTON ENVIRONMENTAL CONSULTANTS, INC.

EPA METHOD 8015 - TOTAL PETROLEUM HYDROCARBONS BY HEADSPACE

Sample I.D.: MW 11 15' Lab No. 8803111-60

Samples Received: 03/22/88

Samples Analyzed: 04/01/88

Matrix: Soil

Total Hydrocarbons as	Concentration Milligrams/kg (ppm)	Detection Limits (ppm)
Gasoline (8015)	ND	0.1
Diesel (8015)	NA	---
Oil (8015)	NA	---
Other Hydrocarbons*	NA	---

ND = Not Detected
NA = Not Analyzed

*Other hydrocarbons are defined as

L2469.REP

CLAYTON ENVIRONMENTAL CONSULTANTS, INC.

EPA METHOD 8015 - TOTAL PETROLEUM HYDROCARBONS BY HEADSPACE

Sample I.D.: MW 11 20' Lab No. 8803111-61

Samples Received: 03/22/88

Samples Analyzed: 04/01/88

Matrix: Soil

Total Hydrocarbons as	Concentration Milligrams/kg (ppm)	Detection Limits (ppm)
Gasoline (8015)	ND	0.1
Diesel (8015)	NA	---
Oil (8015)	NA	---
Other Hydrocarbons*	NA	---

ND = Not Detected
NA = Not Analyzed

*Other hydrocarbons are defined as

L2469.REP

CLAYTON ENVIRONMENTAL CONSULTANTS, INC.

EPA METHOD 8015 - TOTAL PETROLEUM HYDROCARBONS BY HEADSPACE

Sample I.D.: MW 11 30'

Lab No. 8803111-62

Samples Received: 03/22/88

Samples Analyzed: 04/01/88

Matrix: Soil

Total Hydrocarbons as	Concentration Milligrams/kg (ppm)	Detection Limits (ppm)
Gasoline (8015)	ND	0.1
Diesel (8015)	NA	---
Oil (8015)	NA	---
Other Hydrocarbons*	NA	---

ND = Not Detected
NA = Not Analyzed

*Other hydrocarbons are defined as

L2469.REP

CLAYTON ENVIRONMENTAL CONSULTANTS, INC.

EPA METHOD 8015 - TOTAL PETROLEUM HYDROCARBONS BY HEADSPACE

Sample I.D.: MW 11 40' Lab No. 8803111-63

Samples Received: 03/22/88

Samples Analyzed: 04/01/88

Matrix: Soil

Total Hydrocarbons as	Concentration Milligrams/kg (ppm)	Detection Limits (ppm)
Gasoline (8015)	ND	0.1
Diesel (8015)	NA	---
Oil (8015)	NA	---
Other Hydrocarbons*	NA	---

ND = Not Detected
NA = Not Analyzed

*Other hydrocarbons are defined as

L2469.REP

CLAYTON ENVIRONMENTAL CONSULTANTS, INC.

EPA METHOD 8015 - TOTAL PETROLEUM HYDROCARBONS BY HEADSPACE

Sample I.D.: MW 12 5' Lab No. 8803111-64

Samples Received: 03/22/88

Samples Analyzed: 04/01/88

Matrix: Soil

Total Hydrocarbons as	Concentration Milligrams/kg (ppm)	Detection Limits (ppm)
Gasoline (8015)	ND	0.1
Diesel (8015)	NA	---
Oil (8015)	NA	---
Other Hydrocarbons*	NA	---

ND = Not Detected
NA = Not Analyzed

*Other hydrocarbons are defined as

L2469.REP

ORGANICS ANALYSIS DATA SHEET

VOLATILE COMPOUNDS

CASE NO 8803111 LABORATORY CLAYTON LABS CONTRACT 0383
SAS NO _____ REPORTED 04/12/88 16:04 CUSTOMER ENG-NO-CAL

LAB SAMP ID V880311143 SAMPLE ID MW8-COMP
LAB QC ID _____ TYPE SAMPLE

DATA RELEASE AUTHORIZED BY

FILE NAME V880311143 RECEIVED 03/22/88 METHOD 8240
TUNE BFB041188 EXTRACTED _____ FRACTION VOA
STANDARD VCC041188 ANALYZED 04/11/88 19:14 INST FINN-1
BLANK VMB041188 VERIFIED _____ ANALYST RW-SS

% MOISTURE _____ pH _____ LEVEL MED
(DECANTED) _____ CLEANUP _____ MATRIX SOIL
DIL FACTOR 1.000 EXTRACT METHOD _____ UNITS ug/kg

SAMPLE: 10g soil in10ml 200,purged
CONDITIONS: 0/120@8/min

CODE	CAS NO	COMPOUND	TYPES	CONC	FLAGS
C010	74-87-3	Chloromethane		0.20	U
C015	74-83-9	Bromomethane		0.10	U
C020	75-01-4	Vinyl Chloride		0.10	U
C025	75-00-3	Chloroethane		0.20	U
C030	75-09-2	Methylene Chloride		0.30	U
C041	75-69-4	Trichlorofluoromethane		0.10	U
C045	75-35-4	1,1-Dichloroethene		0.10	U
C050	75-35-3	1,1-Dichloroethane		0.10	U
C055	156-60-5	1,2-Dichloroethene (TOTAL)		0.10	U
C060	67-66-3	Chloroform		0.10	U
C061	76-13-1	Freon-113		0.10	U
C065	107-06-2	1,2-Dichloroethane		0.20	U
C115	71-55-6	1,1,1-Trichloroethane		0.10	
C120	56-23-5	Carbon Tetrachloride		0.10	U
C130	75-27-4	Bromodichloromethane		0.10	U
C140	78-87-5	1,2-Dichloropropane		0.20	U
C145	10061-02-6	Cis-1,3-Dichloroproene		0.20	U
C150	79-01-6	Trichloroethene		0.50	U
C155	124-48-1	Dibromochloromethane		0.20	U
C160	79-00-5	1,1,2-Trichloroethane		0.20	U
C165	71-43-2	Benzene		0.10	U
C170	10061-01-5	Trans-1,3-Dichloropropene		0.20	U
C175	110-75-8	2-Chloroethylvinylether		0.50	U
C180	75-25-2	Bromoform		0.20	U
C220	127-18-4	Tetrachloroethene		0.20	
C225	79-34-5	1,1,2,2-Tetrachloroethane		0.30	U

ORGANICS ANALYSIS DATA SHEET

VOLATILE COMPOUNDS

CASE NO 6803111 LABORATORY CLAYTON LABS CONTRACT 0383
SAS NO _____ REPORTED 04/12/88 18:04 CUSTOMER ENG-NO-CAL

CODE	CAS NO	COMPOUND	TYPES	CONC	FLAGS
C230	108-88-3	Toluene		0.10	U
C235	108-90-7	Chlorobenzene		0.10	U
C240	100-41-4	Ethylbenzene		0.30	U
C250		Total Xylenes		0.20	U
C335	541-73-1	1,3-Dichlorobenzene		0.30	U
C340	106-46-7	1,4-Dichlorobenzene		0.30	U
C350	95-50-1	1,2-Dichlorobenzene		0.30	U

Notes and summary data for this report.
U - Compound analyzed for but not detected. The reported value is the minimum attainable detection limit for the sample.

See page 1A for complete definitions of the data reporting qualifiers.

Form I

CLAYTON ENVIRONMENTAL CONSULTANTS, INC.

EPA METHOD 8240

PURGEABLE ORGANICS
TENTATIVE IDENTIFICATION OF NON-PRIORITY POLLUTANTS

Sample I.D.: MW8-COMP Lab No. 8803111 (Comp. 43-48)

Samples Received: 03/22/88

Samples Analyzed: 04/11/88

Sample Matrix: Soil

Scan Number	Compound	Concentration* mg/kg (ppm)
417	2 Butanone	<0.5

Detection Limit 0.5 mg/kg

*Estimated concentration based on peak area response of nearest internal standard.

L2469.REP

ORGANICS ANALYSIS DATA SHEET

VOLATILE COMPOUNDS

CASE NO 8803111 LABORATORY CLAYTON LABS CONTRACT 0383
SAS NO _____ REPORTED 04/12/88 18:17 CUSTOMER ENG-NO-CAL

LAB SAMP ID V880311149 SAMPLE ID MW9-COMP
LAB QC ID _____ TYPE SAMPLE

G.P. Meade
DATA RELEASE AUTHORIZED BY

FILE NAME V880311149 RECEIVED 03/22/88 METHOD 8240
TUNE BFB041188 EXTRACTED _____ FRACTION VOA
STANDARD VCC041188 ANALYZED 04/11/88 19:47 INST FINN-1
BLANK VMB041188 VERIFIED _____ ANALYST RW-SS

% MOISTURE _____ pH _____ LEVEL MED
(DECANTED) _____ CLEANUP _____ MATRIX SOIL
DIL FACTOR 1.000 EXTRACT METHOD _____ UNITS ug/kg

SAMPLE: 10g soil extracted in 10ml Ofmeoh,200ul purged
CONDITIONS: 0/120@8/min

CODE	CAS NO	COMPOUND	TYPES	CONC	FLAGS
C010	74-87-3	Chloromethane		0.20	U
C015	74-83-9	Bromomethane		0.10	U
C020	75-01-4	Vinyl Chloride		0.10	U
C025	75-00-3	Chloroethane		0.20	U
C030	75-09-2	Methylene Chloride		0.30	U
C041	75-69-4	Trichlorofluoromethane		0.10	U
C045	75-35-4	1,1-Dichloroethene		0.10	U
C050	75-35-3	1,1-Dichloroethane		0.10	U
C055	156-60-5	1,2-Dichloroethene (TOTAL)		0.10	U
C060	67-66-3	Chloroform		0.10	U
C061	76-13-1	Freon-113		0.10	U
C065	107-06-2	1,2-Dichloroethane		0.20	U
C115	71-55-6	1,1,1-Trichloroethane		0.10	U
C120	56-23-5	Carbon Tetrachloride		0.10	U
C130	75-27-4	Bromodichloromethane		0.10	U
C140	78-87-5	1,2-Dichloropropane		0.20	U
C145	10061-02-6	Cis-1,3-Dichloroproene		0.20	U
C150	79-01-6	Trichloroethene		0.50	U
C155	124-48-1	Dibromochloromethane		0.20	U
C160	79-00-5	1,1,2-Trichloroethane		0.20	U
C165	71-43-2	Benzene		0.10	U
C170	10061-01-5	Trans-1,3-Dichloropropene		0.20	U
C175	110-75-8	2-Chloroethylvinylether		0.50	U
C180	75-25-2	Bromoform		0.20	U
C220	127-18-4	Tetrachloroethene		0.20	U
C225	79-34-5	1,1,2,2-Tetrachloroethane		0.30	U

ORGANICS ANALYSIS DATA SHEET

VOLATILE COMPOUNDS

CASE NO 8803111 LABORATORY CLAYTON LABS CONTRACT 0383
SAS NO _____ REPORTED 04/12/88 18:17 CUSTOMER ENG-NO-CAL

CODE	CAS NO	COMPOUND	TYPES	CONC	FLAGS
C230	108-88-3	Toluene		0.10	U
C235	108-90-7	Chlorobenzene		0.10	U
C240	100-41-4	Ethylbenzene		0.30	U
C250		Total Xylenes		0.20	U
C335	541-73-1	1,3-Dichlorobenzene		0.30	U
C340	106-46-7	1,4-Dichlorobenzene		0.30	U
C350	95-50-1	1,2-Dichlorobenzene		0.30	U

Notes and summary data for this report.
U - Compound analyzed for but not detected. The reported value is the minimum attainable detection limit for the sample.

See page 1A for complete definitions of the data reporting qualifiers.

Form I

AYTON ENVIRONMENTAL CONSULTANTS, INC.

EPA METHOD 8240

PURGEABLE ORGANICS
TENTATIVE IDENTIFICATION OF NON-PRIORITY POLLUTANTS

Sample I.D.: MW9-COMP Lab No. 8803111 (Comp. 49-54)

Samples Received: 03/22/88

Samples Analyzed: 04/11/88

Sample Matrix: Soil

Scan Number	Compound	Concentration* mg/kg (ppm)
417	2 Butanone	<0.5

Detection Limit 0.5 mg/kg

*Estimated concentration based on peak area response of nearest internal standard.

qa_one

ORGANICS ANALYSIS DATA SHEET

VOLATILE COMPOUNDS

CASE NO 8803111 LABORATORY CLAYTON LABS CONTRACT 0383
SAS NO _____ REPORTED 04/12/88 04:50 CUSTOMER ENG-NO-CAL

LAB SAMP ID V880311125 SAMPLE ID MWS-COMP
LAB QC ID _____ TYPE SAMPLE

DATA RELEASE AUTHORIZED BY

FILE NAME V880311125 RECEIVED 03/22/88 METHOD 8240
TUNE BFB041188 EXTRACTED _____ FRACTION VOA
STANDARD VCC041188 ANALYZED 04/11/88 17:35 INST FINN-1
BLANK VMB041188 VERIFIED _____ ANALYST RW-SS

% MOISTURE _____ pH _____ LEVEL MED
(DECANTED) _____ CLEANUP _____ MATRIX SOIL
DIL FACTOR 1.000 EXTRACT METHOD _____ UNITS ug/kg

SAMPLE: 10gsoil extracted in 10ml of meoh,200ul purged
CONDITIONS:

CODE	CAS NO	COMPOUND	TYPES	CONC	FLAGS
C010	74-87-3	Chloromethane		0.20	U
C015	74-83-9	Bromomethane		0.10	U
C020	75-01-4	Vinyl Chloride		0.10	U
C025	75-00-3	Chloroethane		0.20	U
C030	75-09-2	Methylene Chloride		0.30	U
C041	75-69-4	Trichlorofluoromethane		0.10	U
C045	75-35-4	1,1-Dichloroethene		0.10	U
C050	75-35-3	1,1-Dichloroethane		0.10	U
C055	156-60-5	1,2-Dichloroethene (TOTAL)		0.10	U
C060	67-66-3	Chloroform		0.10	U
C061	76-13-1	Freon-113		0.10	U
C065	107-06-2	1,2-Dichloroethane		0.20	U
C115	71-55-6	1,1,1-Trichloroethane		0.10	U
C120	56-23-5	Carbon Tetrachloride		0.10	U
C130	75-27-4	Bromodichloromethane		0.10	U
C140	78-87-5	1,2-Dichloropropane		0.20	U
C145	10061-02-6	Cis-1,3-Dichloroproene		0.20	U
C150	79-01-6	Trichloroethene		0.50	U
C155	124-48-1	Dibromochloromethane		0.20	U
C160	79-00-5	1,1,2-Trichloroethane		0.20	U
C165	71-43-2	Benzene		0.10	U
C170	10061-01-5	Trans-1,3-Dichloropropene		0.20	U
C175	110-75-8	2-Chloroethylvinylether		0.50	U
C180	75-25-2	Bromoform		0.20	U
C220	127-18-4	Tetrachloroethene		0.20	U
C225	79-34-5	1,1,2,2-Tetrachloroethane		0.30	U

ORGANICS ANALYSIS DATA SHEET

VOLATILE COMPOUNDS

CASE NO 8803111 LABORATORY CLAYTON LABS CONTRACT 0383
SAS NO _____ REPORTED 04/12/88 04:50 CUSTOMER ENG-NO-CAL

CODE	CAS NO	COMPOUND	TYPES	CONC	FLAGS
C230	108-88-3	Toluene		0.10	U
C235	108-90-7	Chlorobenzene		0.10	U
C240	100-41-4	Ethylbenzene		0.30	U
C250		Total Xylenes		0.20	U
C335	541-73-1	1,3-Dichlorobenzene		0.30	U
C340	106-46-7	1,4-Dichlorobenzene		0.30	U
C350	95-50-1	1,2-Dichlorobenzene		0.30	U

Notes and summary data for this report.
U - Compound analyzed for but not detected. The reported value is the minimum attainable detection limit for the sample.

See page 1A for complete definitions of the data reporting qualifiers.

Form I

AYTON ENVIRONMENTAL CONSULTANTS, INC.

EPA METHOD 8240

PURGEABLE ORGANICS
TENTATIVE IDENTIFICATION OF NON-PRIORITY POLLUTANTS

Sample I.D.: MW5-COMP Lab No. 8803111 (Comp. 25-30)

Samples Received: 03/22/88

Samples Analyzed: 04/11/88

Sample Matrix: Soil

Scan Number	Compound	Concentration* mg/kg (ppm)
416	2 Butanone	<0.5

Detection Limit 0.5 mg/kg

*Estimated concentration based on peak area response of nearest internal standard.

ORGANICS ANALYSIS DATA SHEET

VOLATILE COMPOUNDS

CASE NO 8803111 LABORATORY CLAYTON LABS CONTRACT 0383
SAS NO _____ REPORTED 04/12/88 05:07 CUSTOMER ENG-NO-CAL

LAB SAMP ID V880311131 SAMPLE ID MW6-COMP
LAB QC ID _____ TYPE SAMPLE

C. A. Morale
DATA RELEASE AUTHORIZED BY

FILE NAME V880311131 RECEIVED 03/22/88 METHOD 8240
TUNE BFB041188 EXTRACTED _____ FRACTION VOA
STANDARD VCC041188 ANALYZED 04/11/88 18:08 INST FINN-I
BLANK VMB041188 VERIFIED _____ ANALYST RW-SS

% MOISTURE _____ pH _____ LEVEL MED
(DECANTED) _____ CLEANUP _____ MATRIX SOIL
DIL FACTOR 1.000 EXTRACT METHOD _____ UNITS ug/kg

SAMPLE: 10gin 10ml Ofmeoh,200ul purged
CONDITIONS: 0/120@/

CODE	CAS NO	COMPOUND	TYPES	CONC	FLAGS
C010	74-87-3	Chloromethane		0.20	U
C015	74-83-9	Bromomethane		0.10	U
C020	75-01-4	Vinyl Chloride		0.10	U
C025	75-00-3	Chloroethane		0.20	U
C030	75-09-2	Methylene Chloride		0.30	U
C041	75-69-4	Trichlorofluoromethane		0.10	U
C045	75-35-4	1,1-Dichloroethene		0.10	U
C050	75-35-3	1,1-Dichloroethane		0.10	U
C055	156-60-5	1,2-Dichloroethene (TOTAL)		0.10	U
C060	67-66-3	Chloroform		0.10	U
C061	76-13-1	Freon-113		0.10	U
C065	107-06-2	1,2-Dichloroethane		0.20	U
C115	71-55-6	1,1,1-Trichloroethane		0.10	U
C120	56-23-5	Carbon Tetrachloride		0.10	U
C130	75-27-4	Bromodichloromethane		0.10	U
C140	78-87-5	1,2-Dichloropropane		0.20	U
C145	10061-02-6	Cis-1,3-Dichloroproene		0.20	U
C150	79-01-6	Trichloroethene		0.50	U
C155	124-48-1	Dibromochloromethane		0.20	U
C160	79-00-5	1,1,2-Trichloroethane		0.20	U
C165	71-43-2	Benzene		0.10	U
C170	10061-01-5	Trans-1,3-Dichloropropene		0.20	U
C175	110-75-8	2-Chloroethylvinylether		0.50	U
C180	75-25-2	Bromoform		0.20	U
C220	127-18-4	Tetrachloroethene		0.20	U
C225	79-34-5	1,1,2,2-Tetrachloroethane		0.30	U

ORGANICS ANALYSIS DATA SHEET

VOLATILE COMPOUNDS

CASE NO 8803111 LABORATORY CLAYTON LABS CONTRACT 0383
SAS NO _____ REPORTED 04/12/88 05:07 CUSTOMER ENG-NO-CAL

CODE	CAS NO	COMPOUND	TYPES	CONC	FLAGS
C230	108-88-3	Toluene		0.10	U
C235	108-90-7	Chlorobenzene		0.10	U
C240	100-41-4	Ethylbenzene		0.30	U
C250		Total Xylenes		0.20	U
C335	541-73-1	1,3-Dichlorobenzene		0.30	U
C340	106-46-7	1,4-Dichlorobenzene		0.30	U
C350	95-50-1	1,2-Dichlorobenzene		0.30	U

Notes and summary data for this report.
U - Compound analyzed for but not detected. The reported value is the minimum attainable detection limit for the sample.

See page 1A for complete definitions of the data reporting qualifiers.

Form I

LAYTON ENVIRONMENTAL CONSULTANTS, INC.

EPA METHOD 8240

PURGEABLE ORGANICS
TENTATIVE IDENTIFICATION OF NON-PRIORITY POLLUTANTS

Sample I.D.: MW6-COMP Lab No. 8803111 (Comp. 31-36)

Samples Received: 03/22/88

Samples Analyzed: 04/11/88

Sample Matrix: Soil

Scan Number	Compound	Concentration* mg/kg (ppm)
415	2 Butanone	<0.5

Detection Limit 0.5 mg/kg

Estimated concentration based on peak area response of nearest internal standard.

qr_one

ORGANICS ANALYSIS DATA SHEET

VOLATILE COMPOUNDS

CASE NO 8803111 LABORATORY CLAYTON LABS CONTRACT 0383
SAS NO _____ REPORTED 04/12/88 00:03 CUSTOMER ENG-NO-CAL

LAB SAMP ID V880311137 SAMPLE ID MW7-COMP
LAB QC ID _____ TYPE SAMPLE

DATA RELEASE AUTHORIZED BY

FILE NAME V880311137 RECEIVED 03/22/88 METHOD 8240
TUNE BFB041188 EXTRACTED _____ FRACTION VOA
STANDARD VCC041188 ANALYZED 04/11/88 18:41 INST FINN-1
BLANK VMB041188 VERIFIED _____ ANALYST RW-SS

% MOISTURE _____ pH _____ LEVEL MED
(DECANTED) _____ CLEANUP _____ MATRIX SOIL
DIL FACTOR 1.000 EXTRACT METHOD _____ UNITS ug/kg

SAMPLE: 10g soil extracted in 10ml of meoh,200ul purged
CONDITIONS: 0/120@

CODE	CAS NO	COMPOUND	TYPES	CONC	FLAGS
C010	74-87-3	Chloromethane		0.20	U
C015	74-83-9	Bromomethane		0.10	U
C020	75-01-4	Vinyl Chloride		0.10	U
C025	75-00-3	Chloroethane		0.20	U
C030	75-09-2	Methylene Chloride		0.30	U
C041	75-69-4	Trichlorofluoromethane		0.10	U
C045	75-35-4	1,1-Dichloroethene		0.10	U
C050	75-35-3	1,1-Dichloroethane		0.10	U
C055	156-60-5	1,2-Dichloroethene (TOTAL)		0.10	U
C060	67-66-3	Chloroform		0.10	U
C061	76-13-1	Freon-113		0.10	U
C065	107-06-2	1,2-Dichloroethane		0.20	U
C115	71-55-6	1,1,1-Trichloroethane		0.06	J
C120	56-23-5	Carbon Tetrachloride		0.10	U
C130	75-27-4	Bromodichloromethane		0.10	U
C140	78-87-5	1,2-Dichloropropane		0.20	U
C145	10061-02-6	Cis-1,3-Dichloroproene		0.20	U
C150	79-01-6	Trichloroethene		0.50	U
C155	124-48-1	Dibromochloromethane		0.20	U
C160	79-00-5	1,1,2-Trichloroethane		0.20	U
C165	71-43-2	Benzene		0.10	U
C170	10061-01-5	Trans-1,3-Dichloropropene		0.20	U
C175	110-75-8	2-Chloroethylvinylether		0.50	U
C180	75-25-2	Bromoform		0.20	U
C220	127-18-4	Tetrachloroethene		0.20	U
C225	79-34-5	1,1,2,2-Tetrachloroethane		0.30	U

ORGANICS ANALYSIS DATA SHEET

VOLATILE COMPOUNDS

CASE NO 8803111 LABORATORY CLAYTON LABS CONTRACT 0383
SAS NO _____ REPORTED 04/12/88 00:03 CUSTOMER ENG-NO-CAL

CODE	CAS NO	COMPOUND	TYPES	CONC	FLAGS
C230	108-88-3	Toluene		0.10	U
C235	108-90-7	Chlorobenzene		0.10	U
C240	100-41-4	Ethylbenzene		0.30	U
C250		Total Xylenes		0.20	U
C335	541-73-1	1,3-Dichlorobenzene		0.30	U
C340	106-46-7	1,4-Dichlorobenzene		0.30	U
C350	95-50-1	1,2-Dichlorobenzene		0.30	U

Notes and summary data for this report.
J - Reported value is less than the detection limit.
U - Compound analyzed for but not detected. The reported value is the minimum attainable detection limit for the sample.

See page 1A for complete definitions of the data reporting qualifiers.

Form I

AYTON ENVIRONMENTAL CONSULTANTS, INC.

EPA METHOD 8240

PURGEABLE ORGANICS
TENTATIVE IDENTIFICATION OF NON-PRIORITY POLLUTANTS

Sample I.D.: MW7-COMP Lab No. 8803111 (Comp. 37-42)

Samples Received: 03/22/88

Samples Analyzed: 04/11/88

Sample Matrix: Soil

Scan Number	Compound	Concentration* mg/kg (ppm)
416	2 Butanone	<0.5

Detection Limit 0.5 mg/kg

*Estimated concentration based on peak area response of nearest internal standard.

Interoffice Correspondence

Laboratory Client Code No. 0383

Date: April 15, 1988

To: Kevin Sheridan

Office: Eng. Pleasanton

From: Hon-Tsing Su

Office: Pleasanton

Subject: Products Research

Clayton Environmental Consultants, Inc.

Attached are the results of the following samples. The sample and analysis information is as follows:

Date Sample Received	Clayton Lab Batch No.	Client Sample I.D.	Client's Project No. or Site No.	Matrix	Analysis/ Method No.
03/22/88	8803111	See Chain of Custody for I.D.	43115-73	Soil	Purgeable Organics/EPA 8240 Semi-Volatile Organics, PMA/EPA 8270 Total Petroleum Hydrocarbons as gasoline/EPA 5020/8015

A copy of the Chain of Custody is attached for your information. If you have any questions regarding this report, please do not hesitate to call.

HTS/ewq
Attachment
L2469.REP

Approved by: Mary D. Beck
Mary D. Beck
Quality Assurance Supervisor

qa-get

ORGANICS ANALYSIS DATA SHEET

VOLATILE COMPOUNDS

CASE NO 8803111 LABORATORY CLAYTON LABS CONTRACT 0383
SAS NO _____ REPORTED 04/12/88 03:51 CUSTOMER ENG-NO-CAL

LAB SAMP ID V880311107 SAMPLE ID MW2-COMP
LAB QC ID _____ TYPE SAMPLE

DATA RELEASE AUTHORIZED BY

FILE NAME V880311107 RECEIVED 03/22/88 METHOD 8240
TUNE BF8041188 EXTRACTED _____ FRACTION VOA
STANDARD VCC041188 ANALYZED 04/11/88 15:44 INST FINN-1
BLANK VMB041188 VERIFIED _____ ANALYST RW-SS

% MOISTURE _____ pH _____ LEVEL MED
(DECANTED) _____ CLEANUP _____ MATRIX SOIL
DIL FACTOR 1.000 EXTRACT METHOD _____ UNITS ug/kg

SAMPLE: 10g soil extracted in 10ml of meoh,200ul purged
CONDITIONS: FINN-1

CODE	CAS NO	COMPOUND	TYPES	CONC	FLAGS
C010	74-87-3	Chloromethane		0.20	U
C015	74-83-9	Bromomethane		0.10	U
C020	75-01-4	Vinyl Chloride		0.10	U
C025	75-00-3	Chloroethane		0.20	U
C030	75-09-2	Methylene Chloride		0.30	U
C041	75-69-4	Trichlorofluoromethane		0.10	U
C045	75-35-4	1,1-Dichloroethene		0.10	U
C050	75-35-3	1,1-Dichloroethane		0.10	U
C055	156-60-5	1,2-Dichloroethene (TOTAL)		0.10	U
C060	67-66-3	Chloroform		0.10	U
C061	76-13-1	Freon-113		0.10	U
C065	107-06-2	1,2-Dichloroethane		0.20	U
C115	71-55-6	1,1,1-Trichloroethane		0.10	U
C120	56-23-5	Carbon Tetrachloride		0.10	U
C130	75-27-4	Bromodichloromethane		0.10	U
C140	78-87-5	1,2-Dichloropropane		0.20	U
C145	10061-02-6	Cis-1,3-Dichloroproene		0.20	U
C150	79-01-6	Trichloroethene		0.50	U
C155	124-48-1	Dibromochloromethane		0.20	U
C160	79-00-5	1,1,2-Trichloroethane		0.20	U
C165	71-43-2	Benzene		0.10	U
C170	10061-01-5	Trans-1,3-Dichloropropene		0.20	U
C175	110-75-8	2-Chloroethylvinylether		0.50	U
C180	75-25-2	Bromoform		0.20	U
C220	127-18-4	Tetrachloroethene		0.20	U
C225	79-34-5	1,1,2,2-Tetrachloroethane		0.30	U

ORGANICS ANALYSIS DATA SHEET

VOLATILE COMPOUNDS

CASE NO 8803111 LABORATORY CLAYTON LABS CONTRACT 0383
SAS NO _____ REPORTED 04/12/88 03:51 CUSTOMER ENG-NO-CAL

CODE	CAS NO	COMPOUND	TYPES	CONC	FLAGS
C230	108-88-3	Toluene		0.05	J
C235	108-90-7	Chlorobenzene		0.10	U
C240	100-41-4	Ethylbenzene		0.30	U
C250		Total Xylenes		0.20	U
C335	541-73-1	1,3-Dichlorobenzene		0.30	U
C340	106-46-7	1,4-Dichlorobenzene		0.30	U
C350	95-50-1	1,2-Dichlorobenzene		0.30	U

Notes and summary data for this report.
J - Reported value is less than the detection limit.
U - Compound analyzed for but not detected. The reported value is the minimum attainable detection limit for the sample.

See page 1A for complete definitions of the data reporting qualifiers.

Form I

AYTON ENVIRONMENTAL CONSULTANTS, INC.

EPA METHOD 8240

PURGEABLE ORGANICS
TENTATIVE IDENTIFICATION OF NON-PRIORITY POLLUTANTS

Sample I.D.: MW2-COMP Lab No. 8803111 (Comp. 07-12)

Samples Received: 03/22/88

Samples Analyzed: 04/11/88

Sample Matrix: Soil

Scan Number	Compound	Concentration* mg/kg (ppm)
417	2 Butanone	<0.5

Detection Limit 0.5 mg/kg

*Estimated concentration based on peak area response of nearest internal standard.

ORGANICS ANALYSIS DATA SHEET

VOLATILE COMPOUNDS

CASE NO 8803111 LABORATORY CLAYTON LABS CONTRACT 0383
SAS NO REPORTED 04/12/88 04:12 CUSTOMER ENG-NO-CAL

LAB SAMP ID V880311113 SAMPLE ID MW3-COMP
LAB QC ID TYPE SAMPLE

DATA RELEASE AUTHORIZED BY

FILE NAME V880311113 RECEIVED 03/22/88 METHOD 8240
TUNE BFB041188 EXTRACTED FRACTION VOA
STANDARD VCC041188 ANALYZED 04/11/88 16:29 INST FINN-1
BLANK VMB041188 VERIFIED ANALYST RW-SS

% MOISTURE pH LEVEL MED
(DECANTED) CLEANUP MATRIX SOIL
DIL FACTOR 1.000 EXTRACT METHOD UNITS ug/l

SAMPLE: 10g in 10ml extracted,200ul purged
CONDITIONS: 45/240@8/min

CODE	CAS NO	COMPOUND	TYPES	CONC	FLAGS
C010	74-87-3	Chloromethane		0.20	U
C015	74-83-9	Bromomethane		0.10	U
C020	75-01-4	Vinyl Chloride		0.10	U
C025	75-00-3	Chloroethane		0.20	U
C030	75-09-2	Methylene Chloride		0.30	U
C041	75-69-4	Trichlorofluoromethane		0.10	U
C045	75-35-4	1,1-Dichloroethene		0.10	U
C050	75-35-3	1,1-Dichloroethane		0.10	U
C055	156-60-5	1,2-Dichloroethene (TOTAL)		0.10	U
C060	67-66-3	Chloroform		0.10	U
C061	76-13-1	Freon-113		0.10	U
C065	107-06-2	1,2-Dichloroethane		0.20	U
C115	71-55-6	1,1,1-Trichloroethane		0.10	U
C120	56-23-5	Carbon Tetrachloride		0.10	U
C130	75-27-4	Bromodichloromethane		0.10	U
C140	78-87-5	1,2-Dichloropropane		0.20	U
C145	10061-02-6	Cis-1,3-Dichloroproene		0.20	U
C150	79-01-6	Trichloroethene		0.50	U
C155	124-48-1	Dibromochloromethane		0.20	U
C160	79-00-5	1,1,2-Trichloroethane		0.20	U
C165	71-43-2	Benzene		0.10	U
C170	10061-01-5	Trans-1,3-Dichloropropene		0.20	U
C175	110-75-8	2-Chloroethylvinylether		0.50	U
C180	75-25-2	Bromoform		0.20	U
C220	127-18-4	Tetrachloroethene		0.20	U
C225	79-34-5	1,1,2,2-Tetrachloroethane		0.30	U

8803111-B-Comp-

ORGANICS ANALYSIS DATA SHEET

VOLATILE COMPOUNDS

CASE NO 8803111 LABORATORY CLAYTON LABS CONTRACT 0383
SAS NO _____ REPORTED 04/12/88 04:12 CUSTOMER ENG-NO-CAL

CODE	CAS NO	COMPOUND	TYPES	CONC	FLAGS
C230	108-88-3	Toluene		0.06	J
C235	108-90-7	Chlorobenzene		0.10	U
C240	100-41-4	Ethylbenzene		0.30	U
C250		Total Xylenes		0.20	U
C335	541-73-1	1,3-Dichlorobenzene		0.30	U
C340	106-46-7	1,4-Dichlorobenzene		0.30	U
C350	95-50-1	1,2-Dichlorobenzene		0.30	U

Notes and summary data for this report.
J - Reported value is less than the detection limit.
U - Compound analyzed for but not detected. The reported value is the minimum attainable detection limit for the sample.

See page 1A for complete definitions of the data reporting qualifiers.

Form I

CLAYTON ENVIRONMENTAL CONSULTANTS, INC.

EPA METHOD 8240

PURGEABLE ORGANICS
TENTATIVE IDENTIFICATION OF NON-PRIORITY POLLUTANTS

Sample I.D.: MW3-COMP Lab No. 8803111 (Comp. 13-18)

Samples Received: 03/22/88

Samples Analyzed: 04/11/88

Sample Matrix: Soil

Scan Number	Compound	Concentration* mg/kg (ppm)
416	2 Butanone	<0.5

Detection Limit 0.5 mg/kg

*Estimated concentration based on peak area response of nearest internal standard.

ORGANICS ANALYSIS DATA SHEET

VOLATILE COMPOUNDS

CASE NO 8803111 LABORATORY CLAYTON LABS CONTRACT 0383
SAS NO _____ REPORTED 04/12/88 04:23 CUSTOMER ENG-NO-CAL

LAB SAMP ID V880311119 SAMPLE ID MW4-COMP
LAB QC ID _____ TYPE SAMPLE

G. P. Marks
DATA RELEASE AUTHORIZED BY

FILE NAME V880311119 RECEIVED 03/22/88 METHOD 8240
TUNE BFB041188 EXTRACTED _____ FRACTION VOA
STANDARD VCC041188 ANALYZED 04/11/88 17:02 INST FINN-1
BLANK VMB041188 VERIFIED _____ ANALYST RW-SS

% MOISTURE _____ pH _____ LEVEL MED
(DECANTED) _____ CLEANUP _____ MATRIX SOIL
DIL FACTOR 1.000 EXTRACT METHOD _____ UNITS ug/kg

SAMPLE: 10g soil in 10ml of meoh,200ul purged
CONDITIONS: 45/240@8/min

CODE	CAS NO	COMPOUND	TYPES	CONC	FLAGS
C010	74-87-3	Chloromethane		0.20	U
C015	74-83-9	Bromomethane		0.10	U
C020	75-01-4	Vinyl Chloride		0.10	U
C025	75-00-3	Chloroethane		0.20	U
C030	75-09-2	Methylene Chloride		0.30	U
C041	75-69-4	Trichlorofluoromethane		0.10	U
C045	75-35-4	1,1-Dichloroethene		0.10	U
C050	75-35-3	1,1-Dichloroethane		0.10	U
C055	156-60-5	1,2-Dichloroethene (TOTAL)		0.10	U
C060	67-66-3	Chloroform		0.10	U
C061	76-13-1	Freon-113		0.10	U
C065	107-06-2	1,2-Dichloroethane		0.20	U
C115	71-55-6	1,1,1-Trichloroethane		0.10	U
C120	56-23-5	Carbon Tetrachloride		0.10	U
C130	75-27-4	Bromodichloromethane		0.10	U
C140	78-87-5	1,2-Dichloropropane		0.20	U
C145	10061-02-6	Cis-1,3-Dichloroproene		0.20	U
C150	79-01-6	Trichloroethene		0.50	U
C155	124-48-1	Dibromochloromethane		0.20	U
C160	79-00-5	1,1,2-Trichloroethane		0.20	U
C165	71-43-2	Benzene		0.10	U
C170	10061-01-5	Trans-1,3-Dichloropropene		0.20	U
C175	110-75-8	2-Chloroethylvinylether		0.50	U
C180	75-25-2	Bromoform		0.20	U
C220	127-18-4	Tetrachloroethene		0.20	U
C225	79-34-5	1,1,2,2-Tetrachloroethane		0.30	U

8803111-19-Comp

ORGANICS ANALYSIS DATA SHEET

VOLATILE COMPOUNDS

CASE NO 8803111 LABORATORY CLAYTON LABS CONTRACT 0383
SAS NO _____ REPORTED 04/12/88 04:23 CUSTOMER ENG-NO-CAL

CODE	CAS NO	COMPOUND	TYPES	CONC	FLAGS
C230	108-88-3	Toluene		0.10	U
C235	108-90-7	Chlorobenzene		0.10	U
C240	100-41-4	Ethylbenzene		0.30	U
C250		Total Xylenes		0.20	U
C335	541-73-1	1,3-Dichlorobenzene		0.30	U
C340	106-46-7	1,4-Dichlorobenzene		0.30	U
C350	95-50-1	1,2-Dichlorobenzene		0.30	U

Notes and summary data for this report.
U - Compound analyzed for but not detected. The reported value is the minimum attainable detection limit for the sample.

See page 1A for complete definitions of the data reporting qualifiers.

Form I

CLAYTON ENVIRONMENTAL CONSULTANTS, INC.

EPA METHOD 8240

PURGEABLE ORGANICS
TENTATIVE IDENTIFICATION OF NON-PRIORITY POLLUTANTS

Sample I.D.: MW4-COMP Lab No. 8803111 (Comp. 19-24)

Samples Received: 03/22/88


Samples Analyzed: 04/11/88

Sample Matrix: Soil

Scan Number	Compound	Concentration* mg/kg (ppm)
416	2 Butanone	<0.5

Detection Limit 0.5 mg/kg

*Estimated concentration based on peak area response of nearest internal standard.

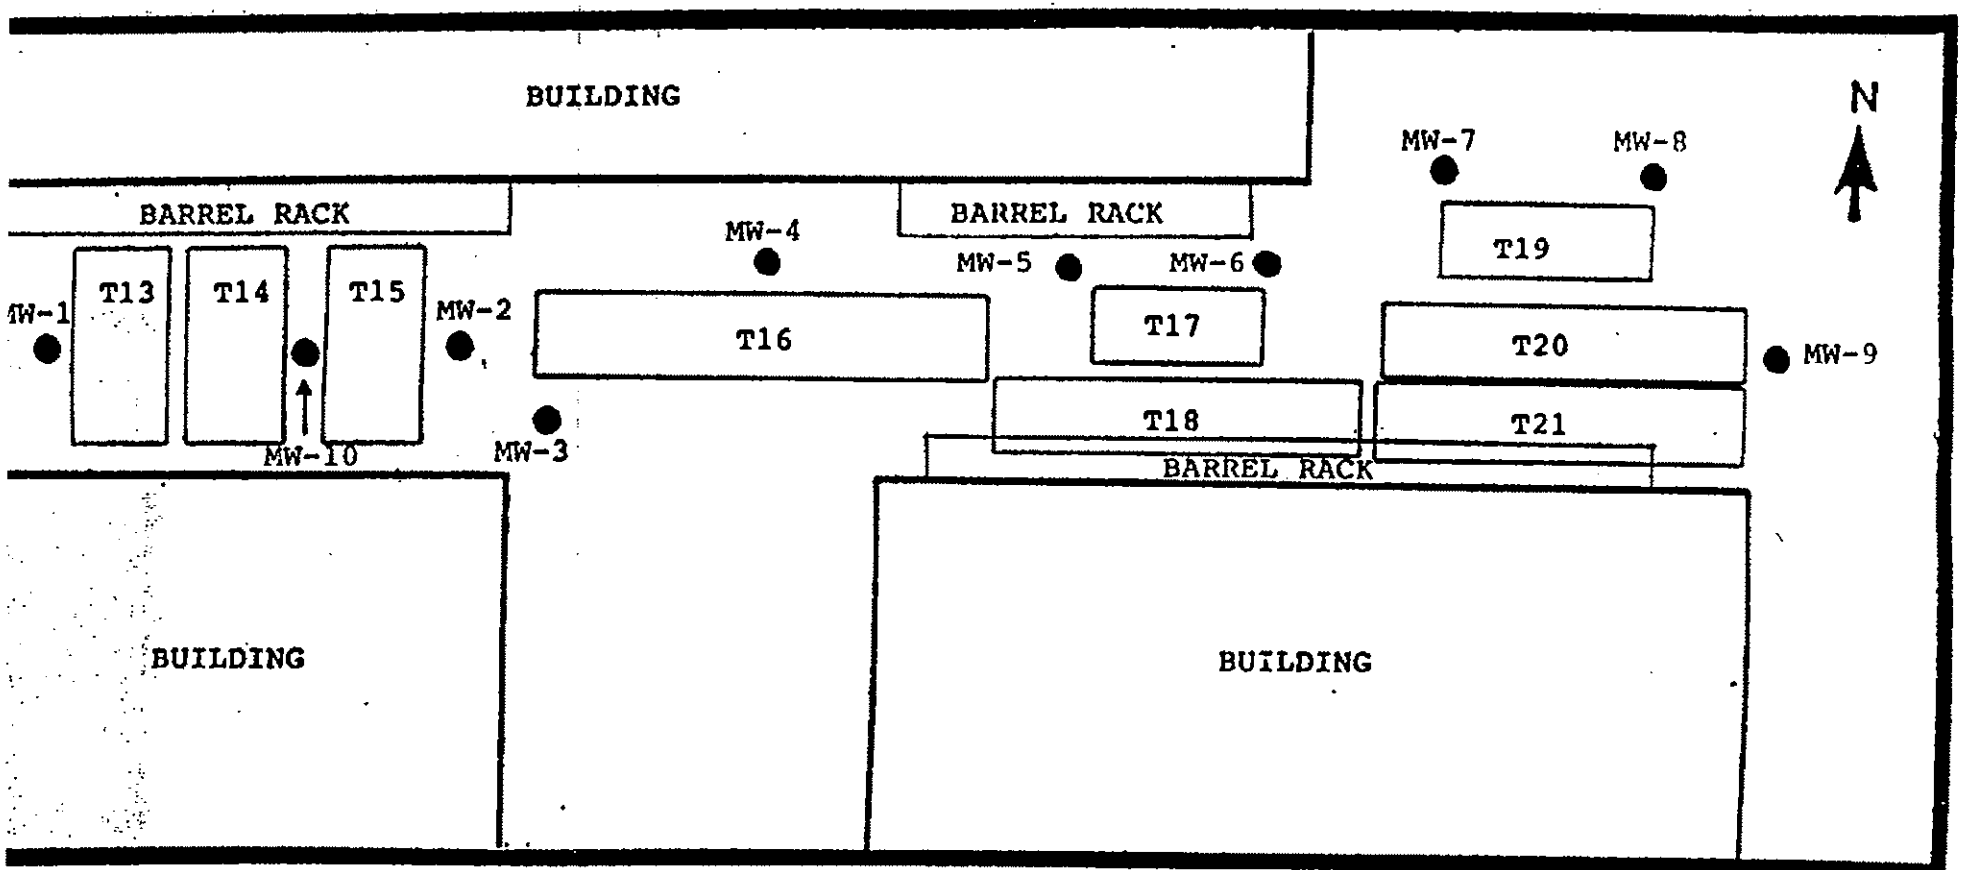

T13: Tank 13...
● MW-1: Monitoring Well 1...


SCALE 1" = 10'
0 5 10

CLAYTON ENVIRONMENTAL CONSULTANTS, INC. A Marsh & McLennan Company

FIGURE 2

UNDERGROUND STORAGE TANK LOCATION MAP
PRODUCTS RESEARCH CORPORATION
GLENDALE, CALIFORNIA

Clayton Environmental Consultants

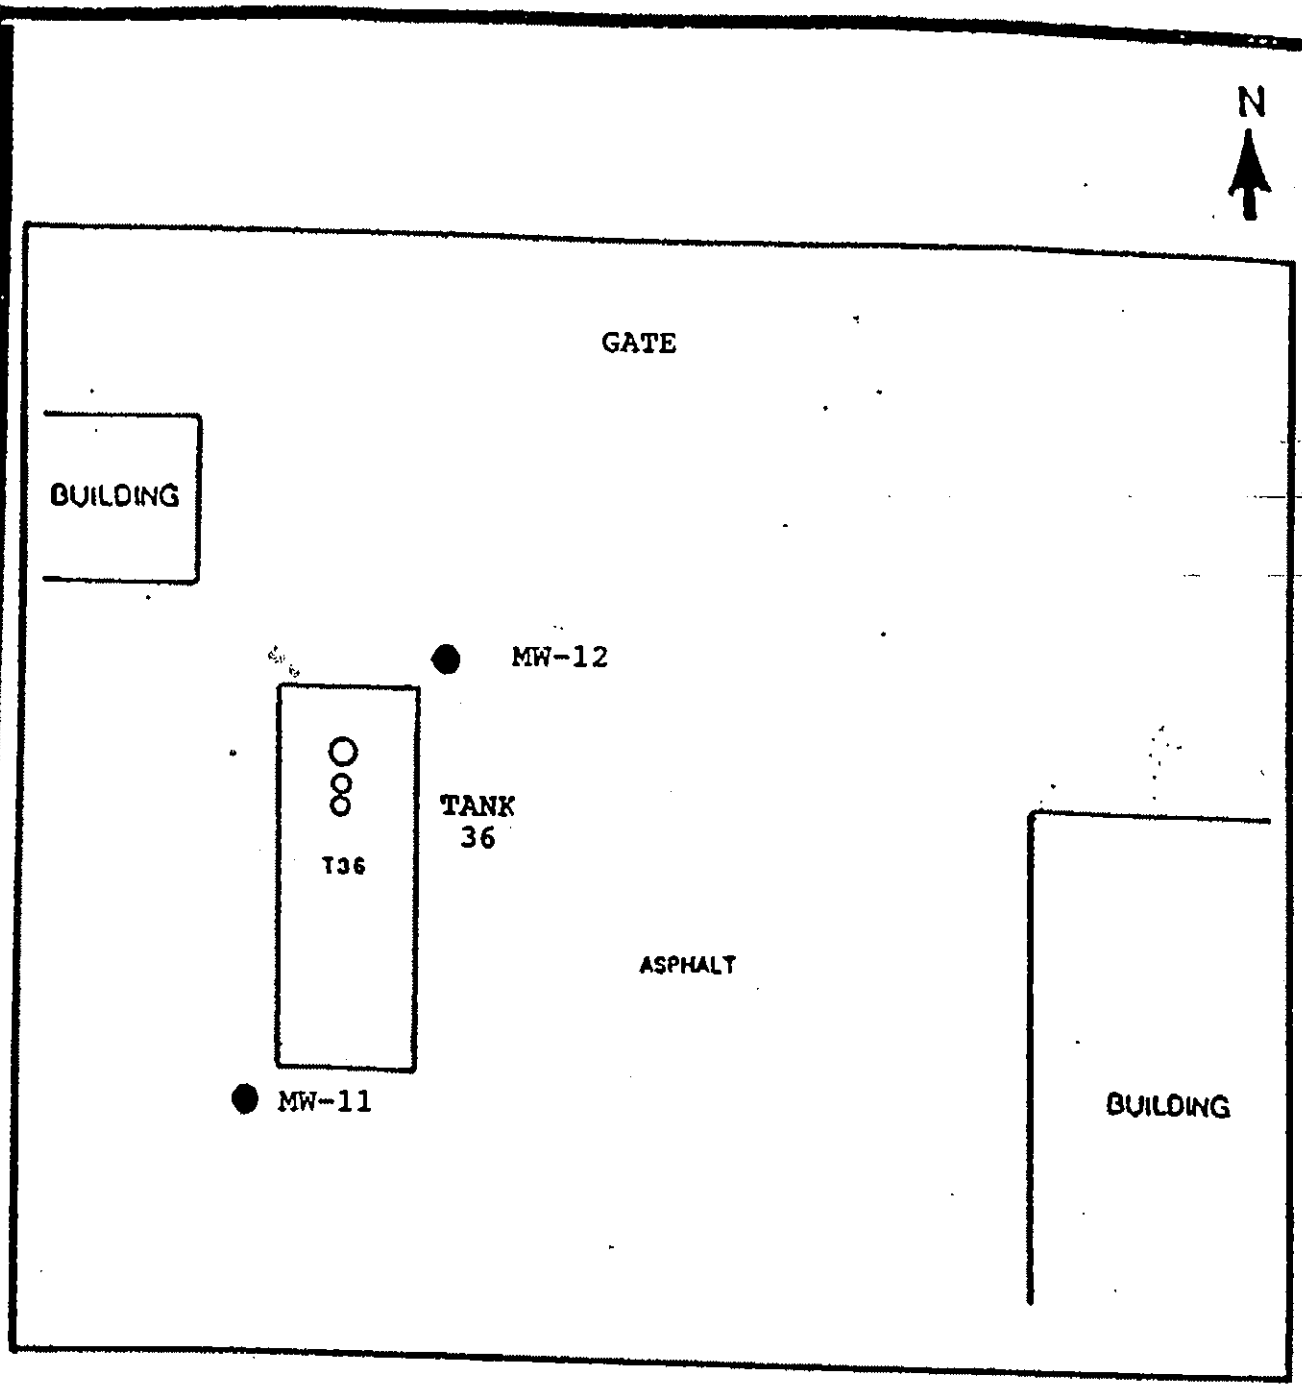

● MW-11: Monitoring Well 11...

SCALE 1" = 10'
0 5 10

CLAYTON ENVIRONMENTAL CONSULTANTS, INC. A MARSH & McLENNAN COMPANY	UNDERGROUND STORAGE TANK LOCATION MAP PRODUCTS RESEARCH CORPORATION GLENDALE, CALIFORNIA	FIGURE 3

Ralph Stone and Company
Report on Phase II Environmental Assessment
September 20, 1989

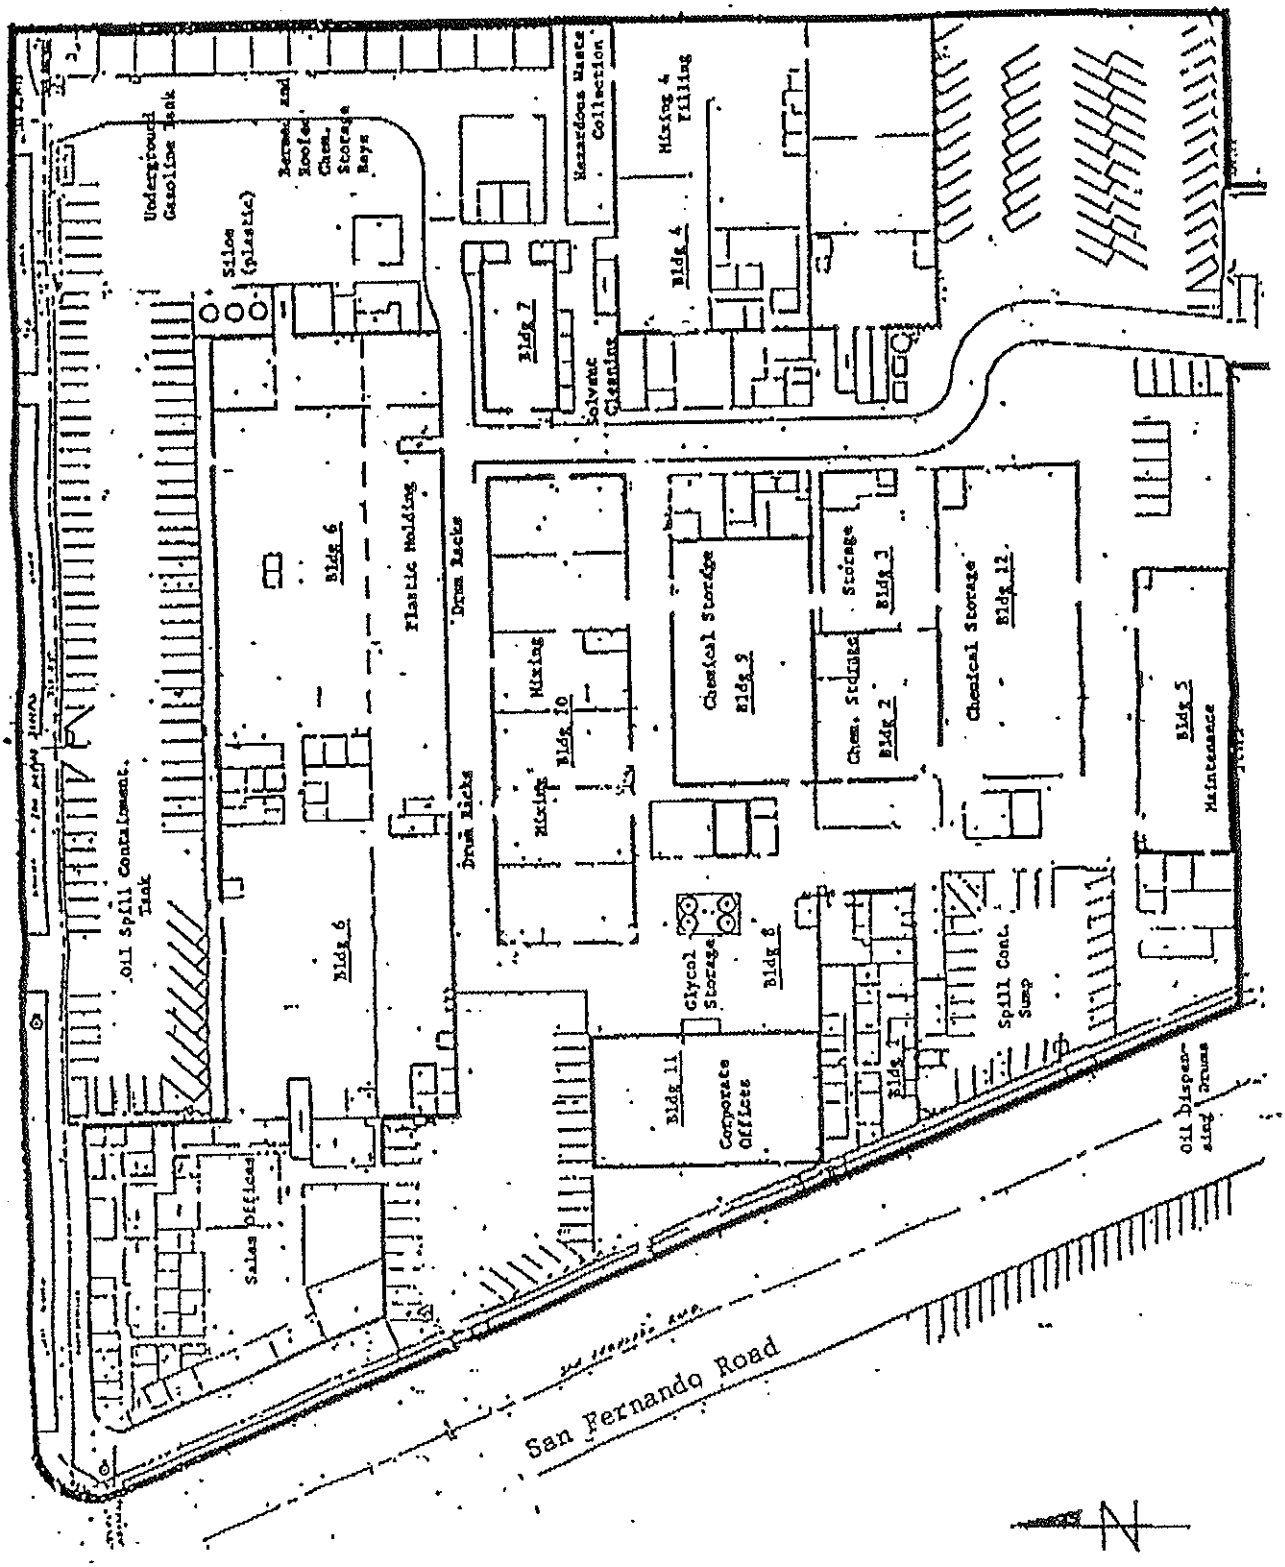


Figure 2 - Property Layout
PRC Corporation
Glendale, CA.

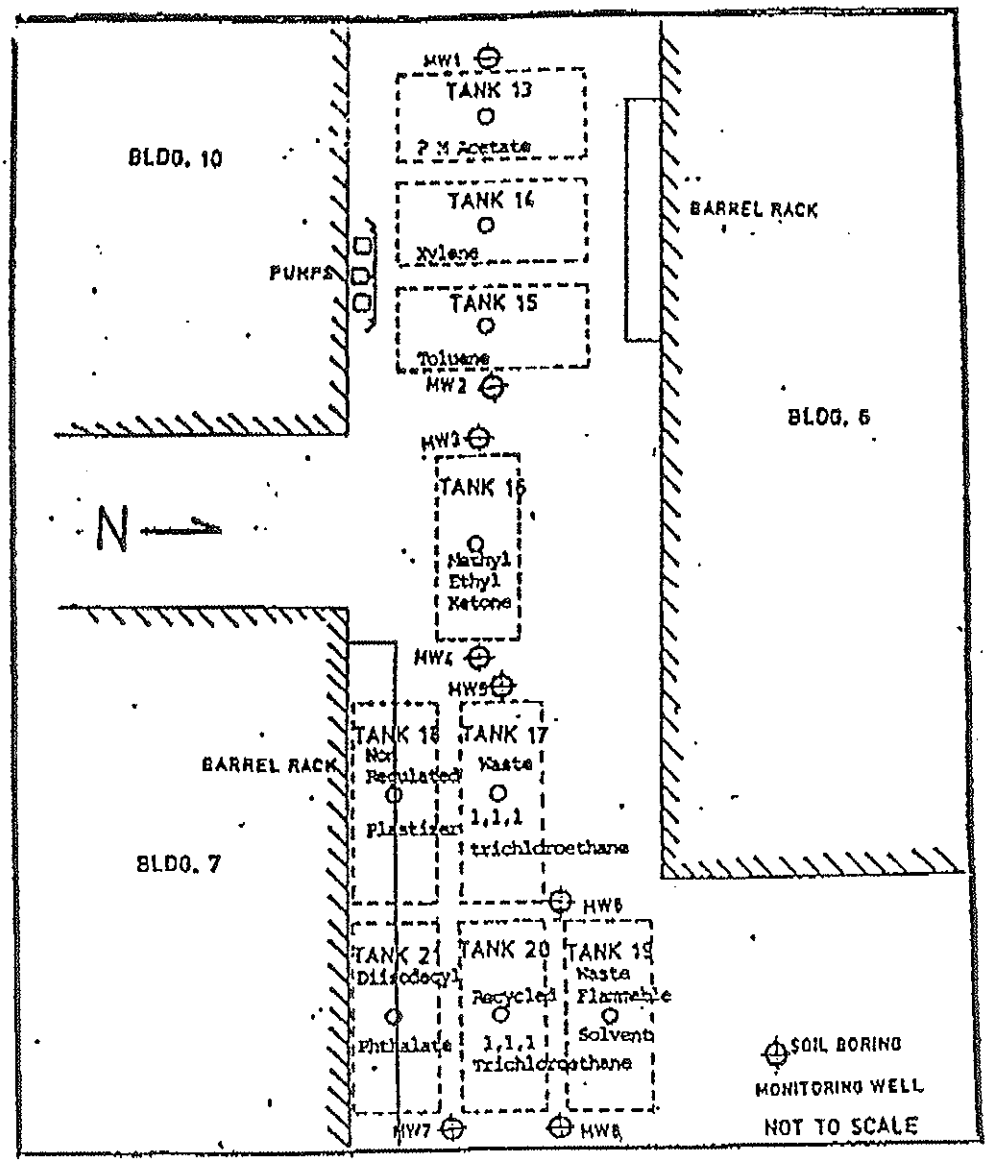


Figure 3 - Underground Tank Locations
PRC Corporation
Glendale, CA.

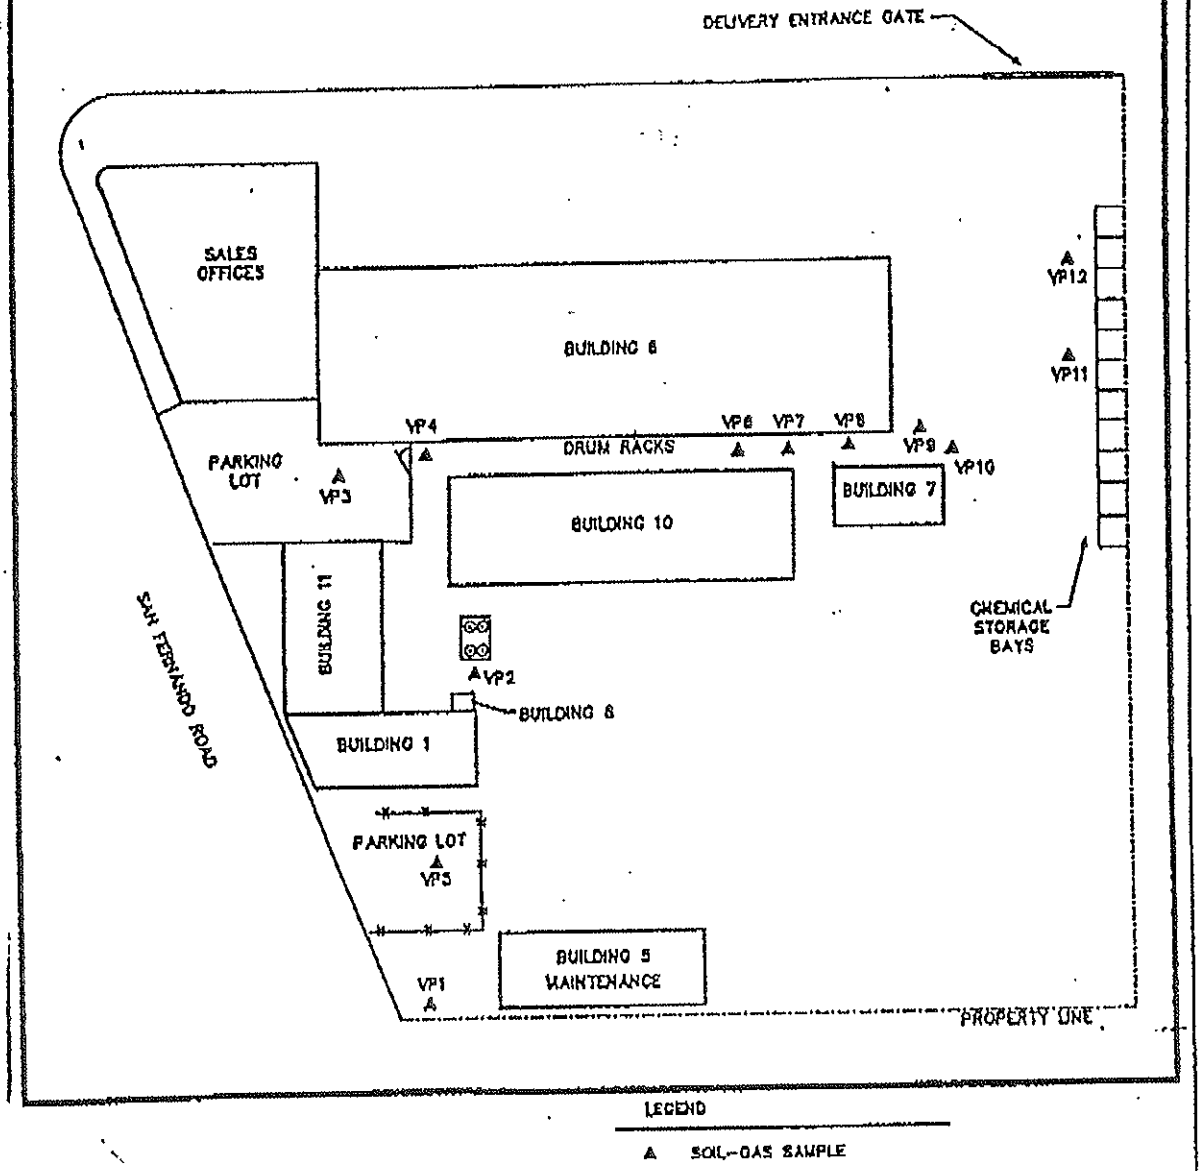


FIGURE 4 - VAPOR PROBE LOCATIONS - FOR SOIL-GAS INVESTIGATION AT PRC, GLENDALE, CA.

Source: GeoResearch Report Dated 9/11/89

RALPH STONE AND CO., INC.

8059873156 ; #11 818 788 5973 ← 10- 3-89;12:06 PM; XEROX TELECOPIER 295 ; Page 1 900

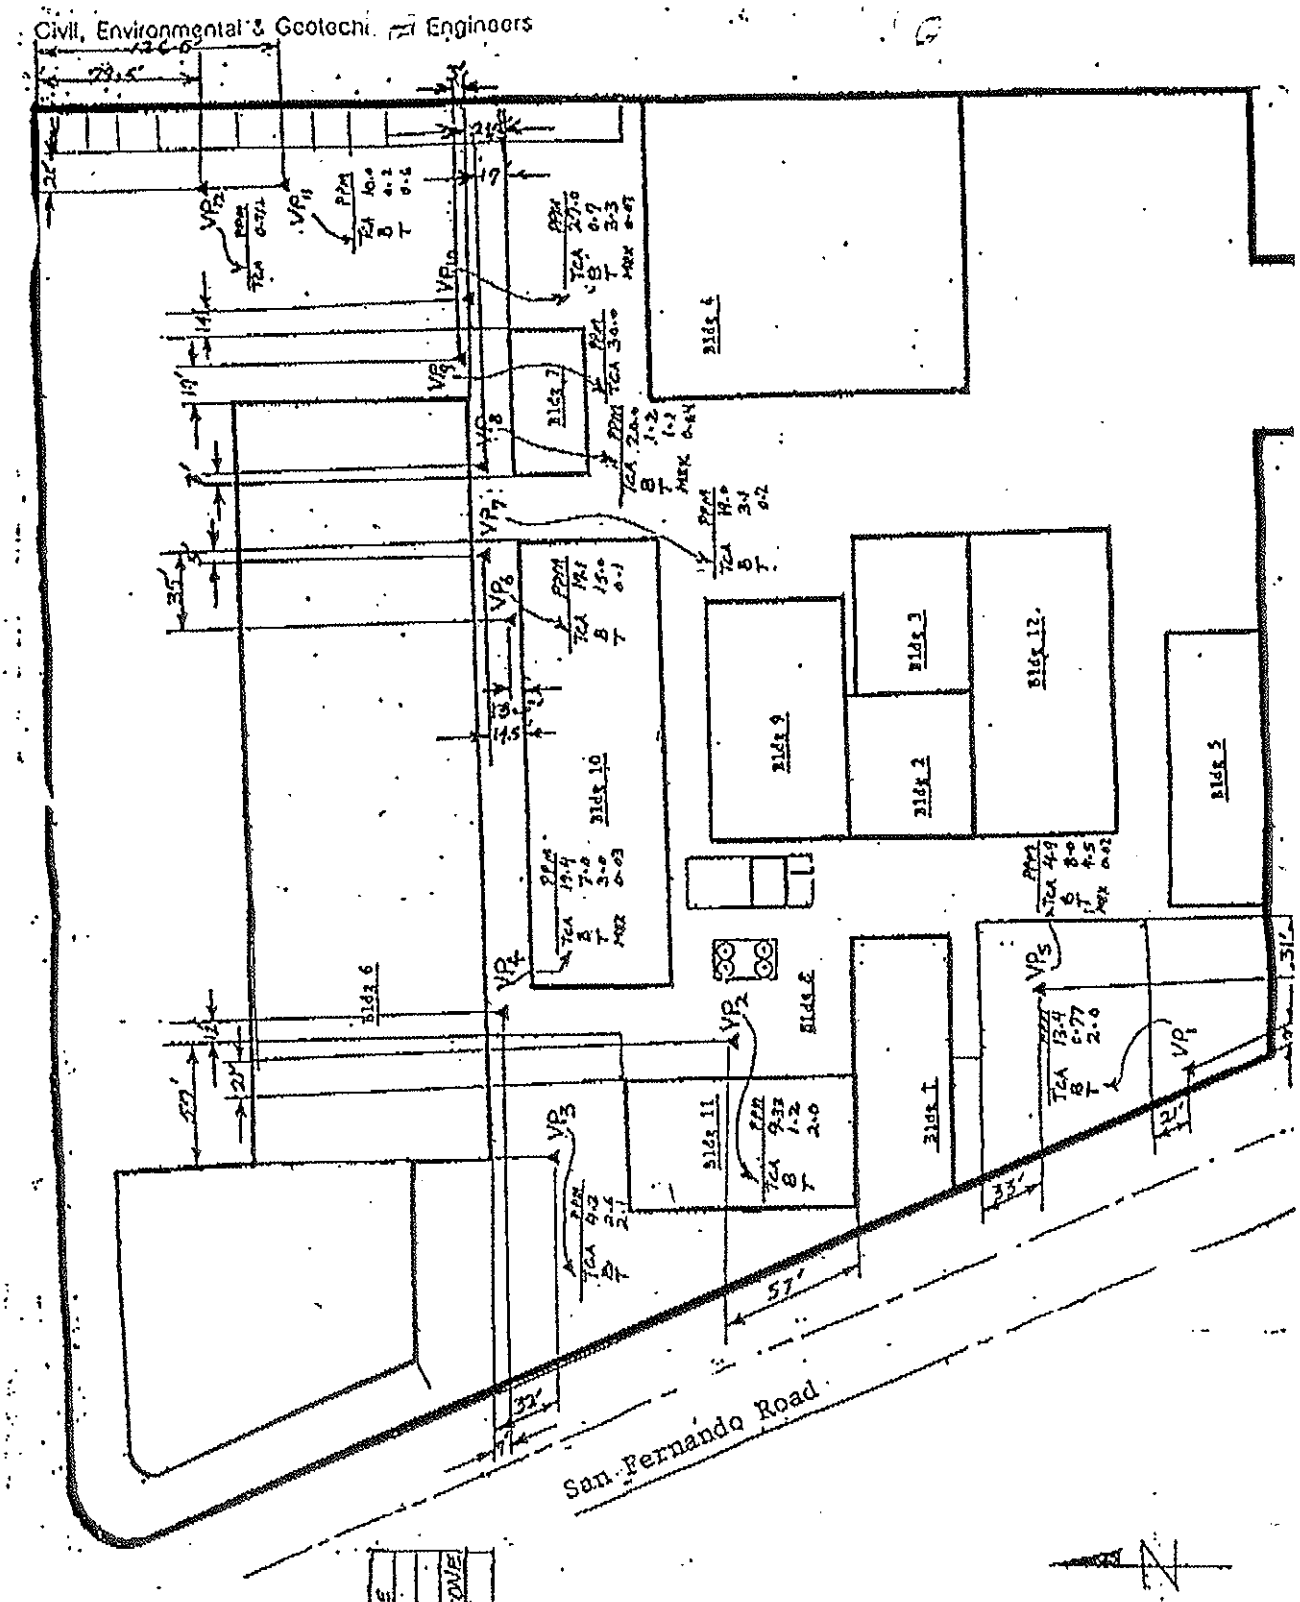


Figure 5 - Vapor Probe Locations With Dimensions and Soil-Gas Survey Test Results For PRC, Glendale, CA.

GEOTEST
An Environmental Monitoring and Testing Service

Post Office Box 90911, Long Beach, California 90809-0911 (213) 498-9515 (800) 624-5744

LABORATORY REPORTS

GEORESEARCH
1860 OBISPO AVE.
LONG BEACH, CALIFORNIA 90804

ATTENTION: SUSAN ROBERTS

PROJECT NAME: R. STONE-GLENDALE
LOCATION: 5430 SAN FERNANDO BLVD.
GLENDALE, CALIFORNIA

DATE RECEIVED: 08-31-89
DATE ANALYZED: 08-31-89
SAMPLE MATRIX: VAPOR
GEOTEST PROJECT NO: 90500-12
ANALYSES: 8010

ANALYSIS OF PURGEABLE HALOCARBONS IN SOIL AND WASTE

COMPOUND 1,1,1-Trichloroethane

SAMPLE ID:	RESULTS (ug/L)	DETECTION LIMITS (ug/L)
VP-1	13	0.001
VP-2	9.3	0.001
VP-3	4.3	0.001
VP-4	19	0.001
VP-5	4.9	0.001
VP-6	17	0.001
VP-7	19	0.001
VP-8	20	0.001
VP-9	30	0.001
VP-10	27	0.001
VP-11	10	0.001
VP-12	0.712	0.001

ND-Not detected below indicated limit of detection.

Analyst:RRB

Checked and Approved: [signature]
Report Date: 9/6/89

is report pertains only to the samples investigated and does not necessarily apply to other apparently identical or similar materials. This report is submitted for the exclusive use of the client to whom it is addressed.

GEOTEST
An Environmental Monitoring and Testing Service

Post Office Box 90911, Long Beach, California 90809-0911 (213) 498-9515 (800) 624-5744

LABORATORY REPORT

GEORESEARCH
1860 OBISPO AVE.
LONG BEACH, CALIFORNIA 90804

ATTENTION: SUSAN ROBERTS

DATE RECEIVED: 08-31-89
DATE ANALYZED: 08-31-89
SAMPLE MATRIX: VAPOR
CLIENT ID:
GEOTEST PROJECT NO.: 90500-12
ANALYSES: 8015

PROJECT NAME: R. STONE-GLENDALE
LOCATION: 5430 SAN FERNANDO BLVD.
GLENDALE, CALIFORNIA

ANALYSIS OF HYDROCARBON CONTENT BY GAS CHROMATOGRAPHY
EPA METHOD 8015-METHYL ETHYL KETONE

SAMPLE ID	RESULTS (ug/L)	DETECTION LIMIT (ug/L)
VP-1	ND	0.01
VP-2	ND	0.01
VP-3	0.03	0.01
VP-4	0.02	0.01
VP-5	ND	0.01
VP-6	ND	0.01
VP-7	ND	0.01
VP-8	0.04	0.01
VP-9	ND	0.01
VP-10	0.07	0.01
VP-11	ND	0.01
VP-12	ND	0.01

ND - Not detected below indicated limit of detection.

Analyst: SMC

Checked and Approved: Robert A. Del
Report Date: 9/11/89

This report pertains only to the samples investigated and does not necessarily apply to other apparently identical or similar materials. This report is submitted for the exclusive use of the client to whom it is addressed.

GEOTEST
An Environmental Monitoring and Testing Service

Post Office Box 90911, Long Beach, California 90809-0911 (213) 498-9515 (800) 624-5744

LABORATORY REPORT

GEORESEARCH
1860 OBISPO AVE.
LONG BEACH, CALIFORNIA 90804

ATTENTION: SUSAN ROBERTS

DATE RECEIVED: 08-31-89
DATE ANALYZED: 08-31-89
SAMPLE MATRIX: VAPOR
CLIENT ID:
GEOTEST PROJECT NO.: 90500-12
ANALYSES: BTXE

PROJECT NAME: R. STONE-GLENDALE
LOCATION: 5430 SAN FERNANDO RD.
GLENDALE, CALIFORNIA

ANALYSIS OF ORGANIC VOLATILE AROMATICS EPA METHOD 8020

COMPONENTS	BENZENE	TOLUENE	ETHYLBENZENE	TOTAL XYLENES
DETECTION LIMITS	(ug/kg) 0.001	(ug/kg) 0.001	(ug/kg) 0.001	(ug/kg) 0.001
SAMPLE ID				
VP-1	0.77	2.0	ND	ND
VP-2	2.6	2.1	ND	ND
VP-3	7.0	3.0	ND	ND
VP-4	8.0	4.5	ND	ND
VP-5	1.2	0.05	ND	ND
VP-6	15	0.1	ND	ND
VP-7	3.1	0.2	ND	ND
VP-8	1.2	1.1	ND	ND
VP-9	ND	ND	ND	ND
VP-10	0.7	3.3	ND	ND
VP-11	0.2	0.6	ND	ND
VP-12	ND	ND	ND	ND

ND - Not detected below indicated limit of detection.

Analyst: SMC

Checked and Approved: [signature]
Report Date: 9/6/89

This report pertains only to the samples investigated and does not necessarily apply to other apparently identical or similar materials. This report is submitted for the exclusive use of the client to whom it is addressed.

Appendix D
Summary of Analytical Results for Soil Samples

Method	Parameter (Units)	WB-4 1.0 ft	WB-4 5.0 ft	WB-4 12.5 ft	WB-4 15.0 ft
EPA 418.1	TOTAL PETROLEUM HYDROCARBONS (mg/kg)	78.0	ND (25.0)	ND (25.0)	ND (25.0)
EPA 8010	1,1,1-trichloroethane (ug/kg)	15	ND (2.0)	ND (2.0)	ND (2.0)
	1,1,2,2-tetrachloroethane (ug/kg)	ND (2.5)	ND (2.5)	ND (2.5)	ND (2.5)
	1,1,2-trichloroethane (ug/kg)	ND (1.5)	ND (1.5)	ND (1.5)	ND (1.5)
	1,1-dichloroethane (ug/kg)	ND (1.5)	ND (1.5)	ND (1.5)	ND (1.5)
	1,1-dichloroethene (ug/kg)	ND (2.5)	ND (2.5)	ND (2.5)	ND (2.5)
	1,2-dichlorobenzene (ug/kg)	ND (1.0)	ND (1.0)	ND (1.0)	ND (1.0)
	1,2-dichloroethane (ug/kg)	ND (1.0)	ND (1.0)	ND (1.0)	ND (1.0)
	1,2-dichloropropane (ug/kg)	ND (1.5)	ND (1.5)	ND (1.5)	ND (1.5)
	1,3-dichlorobenzene (ug/kg)	ND (1.5)	ND (1.5)	ND (1.5)	ND (1.5)
	1,4-dichlorobenzene (ug/kg)	ND (1.5)	ND (1.5)	ND (1.5)	ND (1.5)
	2-chloroethylvinyl ether (ug/kg)	ND (2.5)	ND (2.5)	ND (2.5)	ND (2.5)
	bromodichloromethane (ug/kg)	ND (2.0)	ND (2.0)	ND (2.0)	ND (2.0)
	bromoform (ug/kg)	ND (1.0)	ND (1.0)	ND (1.0)	ND (1.0)
	bromomethane (ug/kg)	ND (1.0)	ND (1.0)	ND (1.0)	ND (1.0)
	carbon tetrachloride (ug/kg)	ND (1.5)	ND (1.5)	ND (1.5)	ND (1.5)
	chlorobenzene (ug/kg)	ND (1.5)	ND (1.5)	ND (1.5)	ND (1.5)
	chloroethane (ug/kg)	ND (1.5)	ND (1.5)	ND (1.5)	ND (1.5)
	chloroform (ug/kg)	ND (2.5)	ND (2.5)	ND (2.5)	ND (2.5)
	chloromethane (ug/kg)	ND (1.5)	ND (1.5)	ND (1.5)	ND (1.5)
	cis-1,3-dichloropropene (ug/kg)	ND (2.5)	ND (2.5)	ND (2.5)	ND (2.5)
	dibromochloromethane (ug/kg)	ND (2.5)	ND (2.5)	ND (2.5)	ND (2.5)
	dichlorodifluoromethane (ug/kg)	ND (2.0)	ND (2.0)	ND (2.0)	ND (2.0)
	methylene chloride (ug/kg)	ND (50.0)	ND (50.0)	ND (50.0)	78

(Continued)

Method	Parameter (Units)	WB-4 1.0 ft	WB-4 5.0 ft	WB-4 12.5 ft	WB-4 15.0 ft
EPA 8010	tetrachloroethene (ug/kg)	9	ND (2.0)	ND (2.0)	ND (2.0)
	trans-1,2-dichloroethene (ug/kg)	ND (2.0)	ND (2.0)	ND (2.0)	ND (2.0)
	trans-1,3-dichloropropene (ug/kg)	ND (1.0)	ND (1.0)	ND (1.0)	ND (1.0)
	trichloroethene (ug/kg)	ND (2.0)	ND (2.0)	ND (2.0)	ND (2.0)
	trichlorofluoromethane (ug/kg)	ND (2.5)	ND (2.5)	ND (2.5)	ND (2.5)
	vinyl chloride (ug/kg)	ND (1.5)	ND (1.5)	ND (1.5)	ND (1.5)
EPA 8020	benzene (ug/kg)	ND (1.0)	ND (1.0)	ND (1.0)	ND (1.0)
	ethylbenzene (ug/kg)	ND (1.0)	ND (1.0)	ND (1.0)	ND (1.0)
	toluene (ug/kg)	2	ND (1.0)	2	2
	xylenes (total) (ug/kg)	ND (2.0)	ND (2.0)	ND (2.0)	ND (2.0)

ND - Not Detected
N/A - Not Analyzed
Number In Parenthesis Is The Detection Limit

Appendix D
Summary of Analytical Results for Soil Samples

Method	Parameter (Units)	WB-5 1.0 ft	WB-5 5.0 ft	WB-5 10.0 ft	WB-5 15.0 ft
EPA 418.1	TOTAL PETROLEUM HYDROCARBONS (mg/kg)	ND (25.0)	ND (25.0)	ND (25.0)	ND (25.0)
EPA 8010	1,1,1-trichloroethane (ug/kg)	ND (2.0)	ND (2.0)	ND (2.0)	ND (2.0)
	1,1,2,2-tetrachloroethane (ug/kg)	ND (2.5)	ND (2.5)	ND (2.5)	ND (2.5)
	1,1,2-trichloroethane (ug/kg)	ND (1.5)	ND (1.5)	ND (1.5)	ND (1.5)
	1,1-dichloroethane (ug/kg)	ND (1.5)	ND (1.5)	ND (1.5)	ND (1.5)
	1,1-dichloroethene (ug/kg)	ND (2.5)	ND (2.5)	ND (2.5)	ND (2.5)
	1,2-dichlorobenzene (ug/kg)	ND (1.0)	ND (1.0)	ND (1.0)	ND (1.0)
	1,2-dichloroethane (ug/kg)	ND (1.0)	ND (1.0)	ND (1.0)	ND (1.0)
	1,2-dichloropropane (ug/kg)	ND (1.5)	ND (1.5)	ND (1.5)	ND (1.5)
	1,3-dichlorobenzene (ug/kg)	ND (1.5)	ND (1.5)	ND (1.5)	ND (1.5)
	1,4-dichlorobenzene (ug/kg)	ND (1.5)	ND (1.5)	ND (1.5)	ND (1.5)
	2-chloroethylvinyl ether (ug/kg)	ND (2.5)	ND (2.5)	ND (2.5)	ND (2.5)
	bromodichloromethane (ug/kg)	ND (2.0)	ND (2.0)	ND (2.0)	ND (2.0)
	bromoform (ug/kg)	ND (1.0)	ND (1.0)	ND (1.0)	ND (1.0)
	bromomethane (ug/kg)	ND (1.0)	ND (1.0)	ND (1.0)	ND (1.0)
	carbon tetrachloride (ug/kg)	ND (1.5)	ND (1.5)	ND (1.5)	ND (1.5)
	chlorobenzene (ug/kg)	ND (1.5)	ND (1.5)	ND (1.5)	ND (1.5)
	chloroethane (ug/kg)	ND (1.5)	ND (1.5)	ND (1.5)	ND (1.5)
	chloroform (ug/kg)	ND (2.5)	ND (2.5)	ND (2.5)	ND (2.5)
	chloromethane (ug/kg)	ND (1.5)	ND (1.5)	ND (1.5)	ND (1.5)
	cis-1,3-dichloropropene (ug/kg)	ND (2.5)	ND (2.5)	ND (2.5)	ND (2.5)
	dibromochloromethane (ug/kg)	ND (2.5)	ND (2.5)	ND (2.5)	ND (2.5)
	dichlorodifluoromethane (ug/kg)	ND (2.0)	ND (2.0)	ND (2.0)	ND (2.0)
	methylene chloride (ug/kg)	72	79	ND (50.0)	ND (50.0)

(Continued)

Method	Parameter (Units)	WB-5 1.0 ft	WB-5 5.0 ft	WB-5 10.0 ft	WB-5 15.0 ft
EPA 8010	tetrachloroethene (ug/kg)	ND (2.0)	ND (2.0)	ND (2.0)	ND (2.0)
	trans-1,2-dichloroethene (ug/kg)	ND (2.0)	ND (2.0)	ND (2.0)	ND (2.0)
	trans-1,3-dichloropropene (ug/kg)	ND (1.0)	ND (1.0)	ND (1.0)	ND (1.0)
	trichloroethene (ug/kg)	ND (2.0)	ND (2.0)	ND (2.0)	ND (2.0)
	trichlorofluoromethane (ug/kg)	ND (2.5)	ND (2.5)	ND (2.5)	ND (2.5)
	vinyl chloride (ug/kg)	ND (1.5)	ND (1.5)	ND (1.5)	ND (1.5)
EPA 8020	benzene (ug/kg)	ND (1.0)	ND (1.0)	ND (1.0)	ND (1.0)
	ethylbenzene (ug/kg)	ND (1.0)	ND (1.0)	ND (1.0)	ND (1.0)
	toluene (ug/kg)	ND (1.0)	2	ND (1.0)	ND (1.0)
	xylenes (total) (ug/kg)	ND (2.0)	ND (2.0)	ND (2.0)	ND (2.0)

ND - Not Detected
N/A - Not Analyzed
Number In Parenthesis Is The Detection Limit

Appendix D
Summary of Analytical Results for Soil Samples

Method	Parameter (Units)	WB-6 1.0 ft	WB-6 5.0 ft	WB-6 10.0 ft	WB-6 15.0 ft
EPA 418.1	TOTAL PETROLEUM HYDROCARBONS (mg/kg)	ND (25.0)	1860	ND (25.0)	ND (25.0)
EPA 8010	1,1,1-trichloroethane (ug/kg)	ND (2.0)	35	ND (2.0)	ND (2.0)
	1,1,2,2-tetrachloroethane (ug/kg)	ND (2.5)	ND (2.5)	ND (2.5)	ND (2.5)
	1,1,2-trichloroethane (ug/kg)	ND (1.5)	ND (1.5)	ND (1.5)	ND (1.5)
	1,1-dichloroethane (ug/kg)	ND (1.5)	ND (1.5)	ND (1.5)	ND (1.5)
	1,1-dichloroethene (ug/kg)	ND (2.5)	ND (2.5)	ND (2.5)	ND (2.5)
	1,2-dichlorobenzene (ug/kg)	ND (1.0)	ND (1.0)	ND (1.0)	ND (1.0)
	1,2-dichloroethane (ug/kg)	ND (1.0)	ND (1.0)	ND (1.0)	ND (1.0)
	1,2-dichloropropane (ug/kg)	ND (1.5)	ND (1.5)	ND (1.5)	ND (1.5)
	1,3-dichlorobenzene (ug/kg)	ND (1.5)	ND (1.5)	ND (1.5)	ND (1.5)
	1,4-dichlorobenzene (ug/kg)	ND (1.5)	ND (1.5)	ND (1.5)	ND (1.5)
	2-chloroethylvinyl ether (ug/kg)	ND (2.5)	ND (2.5)	ND (2.5)	ND (2.5)
	bromodichloromethane (ug/kg)	ND (2.0)	ND (2.0)	ND (2.0)	ND (2.0)
	bromoform (ug/kg)	ND (1.0)	ND (1.0)	ND (1.0)	ND (1.0)
	bromomethane (ug/kg)	ND (1.0)	ND (1.0)	ND (1.0)	ND (1.0)
	carbon tetrachloride (ug/kg)	ND (1.5)	ND (1.5)	ND (1.5)	ND (1.5)
	chlorobenzene (ug/kg)	ND (1.5)	ND (1.5)	ND (1.5)	ND (1.5)
	chloroethane (ug/kg)	ND (1.5)	ND (1.5)	ND (1.5)	ND (1.5)
	chloroform (ug/kg)	ND (2.5)	ND (2.5)	ND (2.5)	ND (2.5)
	chloromethane (ug/kg)	ND (1.5)	ND (1.5)	ND (1.5)	ND (1.5)
	cis-1,3-dichloropropene (ug/kg)	ND (2.5)	ND (2.5)	ND (2.5)	ND (2.5)
	dibromochloromethane (ug/kg)	ND (2.5)	ND (2.5)	ND (2.5)	ND (2.5)
	dichlorodifluoromethane (ug/kg)	ND (2.0)	ND (2.0)	ND (2.0)	ND (2.0)
	methylene chloride (ug/kg)	ND (50.0)	ND (50.0)	ND (50.0)	ND (50.0)

(Continued)

Method	Parameter (Units)	WB-6 1.0 ft	WB-6 5.0 ft	WB-6 10.0 ft	WB-6 15.0 ft
EPA 8010	tetrachloroethene (ug/kg)	ND (2.0)	73	ND (2.0)	ND (2.0)
	trans-1,2-dichloroethene (ug/kg)	ND (2.0)	ND (2.0)	ND (2.0)	ND (2.0)
	trans-1,3-dichloropropene (ug/kg)	ND (1.0)	ND (1.0)	ND (1.0)	ND (1.0)
	trichloroethene (ug/kg)	ND (2.0)	40	ND (2.0)	ND (2.0)
	trichlorofluoromethane (ug/kg)	ND (2.5)	ND (2.5)	ND (2.5)	ND (2.5)
	vinyl chloride (ug/kg)	ND (1.5)	ND (1.5)	ND (1.5)	ND (1.5)
EPA 8020	benzene (ug/kg)	ND (1.0)	ND (1.0)	ND (1.0)	ND (1.0)
	ethylbenzene (ug/kg)	ND (1.0)	ND (1.0)	ND (1.0)	ND (1.0)
	toluene (ug/kg)	ND (1.0)	2	ND (1.0)	ND (1.0)
	xylenes (total) (ug/kg)	ND (2.0)	ND (2.0)	ND (2.0)	ND (2.0)

NO - Not Detected
N/A - Not Analyzed
Number In Parenthesis Is The Detection Limit

Appendix D
Summary of Analytical Results for Soil Samples

Method	Parameter (Units)	WB-7 1.0 ft	WB-7 5.0 ft	WB-7 10.0 ft	WB-7 15.0 ft
EPA 418.1	TOTAL PETROLEUM HYDROCARBONS (mg/kg)	ND (25.0)	38	ND (25.0)	ND (25.0)
EPA 8010	1,1,1-trichloroethane (ug/kg)	ND (2.0)	ND (2.0)	ND (2.0)	ND (2.0)
	1,1,2,2-tetrachloroethane (ug/kg)	ND (2.5)	ND (2.5)	ND (2.5)	ND (2.5)
	1,1,2-trichloroethane (ug/kg)	ND (1.5)	ND (1.5)	ND (1.5)	ND (1.5)
	1,1-dichloroethane (ug/kg)	ND (1.5)	ND (1.5)	ND (1.5)	ND (1.5)
	1,1-dichloroethene (ug/kg)	ND (2.5)	ND (2.5)	ND (2.5)	ND (2.5)
	1,2-dichlorobenzene (ug/kg)	ND (1.0)	ND (1.0)	ND (1.0)	ND (1.0)
	1,2-dichloroethane (ug/kg)	ND (1.0)	ND (1.0)	ND (1.0)	ND (1.0)
	1,2-dichloropropane (ug/kg)	ND (1.5)	ND (1.5)	ND (1.5)	ND (1.5)
	1,3-dichlorobenzene (ug/kg)	ND (1.5)	ND (1.5)	ND (1.5)	ND (1.5)
	1,4-dichlorobenzene (ug/kg)	ND (1.5)	ND (1.5)	ND (1.5)	ND (1.5)
	2-chloroethylvinyl ether (ug/kg)	ND (2.5)	ND (2.5)	ND (2.5)	ND (2.5)
	bromodichloromethane (ug/kg)	ND (2.0)	ND (2.0)	ND (2.0)	ND (2.0)
	bromoform (ug/kg)	ND (1.0)	ND (1.0)	ND (1.0)	ND (1.0)
	bromomethane (ug/kg)	ND (1.0)	ND (1.0)	ND (1.0)	ND (1.0)
	carbon tetrachloride (ug/kg)	ND (1.5)	ND (1.5)	ND (1.5)	ND (1.5)
	chlorobenzene (ug/kg)	ND (1.5)	ND (1.5)	ND (1.5)	ND (1.5)
	chloroethane (ug/kg)	ND (1.5)	ND (1.5)	ND (1.5)	ND (1.5)
	chloroform (ug/kg)	ND (2.5)	ND (2.5)	ND (2.5)	ND (2.5)
	chloromethane (ug/kg)	ND (1.5)	ND (1.5)	ND (1.5)	ND (1.5)
	cis-1,3-dichloropropene (ug/kg)	ND (2.5)	ND (2.5)	ND (2.5)	ND (2.5)
	dibromochloromethane (ug/kg)	ND (2.5)	ND (2.5)	ND (2.5)	ND (2.5)
	dichlorodifluoromethane (ug/kg)	ND (2.0)	ND (2.0)	ND (2.0)	ND (2.0)
	methylene chloride (ug/kg)	ND (50.0)	ND (50.0)	ND (50.0)	ND (50.0)

(Continued)

Method	Parameter (Units)	WB-7 1.0 ft	WB-7 5.0 ft	WB-7 10.0 ft	WB-7 15.0 ft
EPA 8010	tetrachloroethene (ug/kg)	ND (2.0)	ND (2.0)	ND (2.0)	ND (2.0)
	trans-1,2-dichloroethene (ug/kg)	ND (2.0)	ND (2.0)	ND (2.0)	ND (2.0)
	trans-1,3-dichloropropene (ug/kg)	ND (1.0)	ND (1.0)	ND (1.0)	ND (1.0)
	trichloroethene (ug/kg)	ND (2.0)	ND (2.0)	ND (2.0)	ND (2.0)
	trichlorofluoromethane (ug/kg)	ND (2.5)	ND (2.5)	ND (2.5)	ND (2.5)
	vinyl chloride (ug/kg)	ND (1.5)	ND (1.5)	ND (1.5)	ND (1.5)
EPA 8020	benzene (ug/kg)	ND (1.0)	ND (1.0)	ND (1.0)	ND (1.0)
	ethylbenzene (ug/kg)	ND (1.0)	ND (1.0)	ND (1.0)	ND (1.0)
	toluene (ug/kg)	ND (1.0)	ND (1.0)	ND (1.0)	ND (1.0)
	xylenes (total) (ug/kg)	ND (2.0)	ND (2.0)	ND (2.0)	ND (2.0)

ND - Not Detected
N/A - Not Analyzed
Number In Parenthesis Is The Detection Limit

Appendix D
Summary of Analytical Results for Soil Samples

Method	Parameter (Units)	WB-8 2.0 ft	WB-8 4.0 ft	WB-8 10.0 ft	WB-8 15.0 ft
EPA 418.1	TOTAL PETROLEUM HYDROCARBONS (mg/kg)	ND (25.0)	ND (25.0)	ND (25.0)	ND (25.0)
EPA 6010	antimony (mg/kg)	ND (3.0)	ND (3.0)	ND (3.0)	ND (3.0)
	barium (mg/kg)	140	140	110	92.0
	beryllium (mg/kg)	ND (0.1)	ND (0.1)	0.56	0.56
	cadmium (mg/kg)	ND (0.2)	ND (0.2)	ND (0.2)	ND (0.2)
	chromium (mg/kg)	13.0	13.0	12.0	10
	cobalt (mg/kg)	11.0	12.0	11.0	8.4
	copper (mg/kg)	16.0	15.0	13.0	8.7
	lead (mg/kg)	ND (10.0)	ND (10.0)	ND (10.0)	ND (10.0)
	molybdenum (mg/kg)	ND (0.5)	0.6	ND (0.5)	ND (0.5)
	nickel (mg/kg)	8.9	9.1	8.1	5.9
	silver (mg/kg)	1.3	1.3	1.0	0.74
	thallium (mg/kg)	ND (5.0)	ND (5.0)	ND (5.0)	ND (5.0)
	vanadium (mg/kg)	38.0	41.0	39.0	34.0
	zinc (mg/kg)	62.0	61.0	56.0	46.0
EPA 7060	ARSENIC BY GFAA (mg/kg)	2.7	ND (5.0)	1.4	1.7
EPA 7471	mercury (mg/kg)	ND (0.2)	ND (0.2)	ND (0.2)	ND (0.2)
EPA 7740	SELENIUM BY GFAA (mg/kg)	ND (0.3)	ND (0.5)	ND (0.3)	ND (0.3)
EPA 8010	1,1,1-trichloroethane (ug/kg)	ND (2.0)	ND (2.0)	ND (2.0)	3
	1,1,2,2-tetrachloroethane (ug/kg)	ND (2.5)	ND (2.5)	ND (2.5)	ND (2.5)

(Continued)

Method	Parameter (Units)	WB-8 2.0 ft	WB-8 4.0 ft	WB-8 10.0 ft	WB-8 15.0 ft
EPA 8010	1,1,2-trichloroethane (ug/kg)	ND (1.5)	ND (1.5)	ND (1.5)	ND (1.5)
	1,1-dichloroethane (ug/kg)	ND (1.5)	ND (1.5)	ND (1.5)	ND (1.5)
	1,1-dichloroethene (ug/kg)	ND (2.5)	ND (2.5)	ND (2.5)	ND (2.5)
	1,2-dichlorobenzene (ug/kg)	ND (1.0)	ND (1.0)	ND (1.0)	ND (1.0)
	1,2-dichloroethane (ug/kg)	ND (1.0)	ND (1.0)	ND (1.0)	ND (1.0)
	1,2-dichloropropane (ug/kg)	ND (1.5)	ND (1.5)	ND (1.5)	ND (1.5)
	1,3-dichlorobenzene (ug/kg)	ND (1.5)	ND (1.5)	ND (1.5)	ND (1.5)
	1,4-dichlorobenzene (ug/kg)	ND (1.5)	ND (1.5)	ND (1.5)	ND (1.5)
	2-chloroethylvinyl ether (ug/kg)	ND (2.5)	ND (2.5)	ND (2.5)	NO (2.5)
	bromodichloromethane (ug/kg)	ND (2.0)	ND (2.0)	ND (2.0)	ND (2.0)
	bromoform (ug/kg)	ND (1.0)	ND (1.0)	ND (1.0)	ND (1.0)
	bromomethane (ug/kg)	ND (1.0)	ND (1.0)	ND (1.0)	ND (1.0)
	carbon tetrachloride (ug/kg)	ND (1.5)	ND (1.5)	ND (1.5)	ND (1.5)
	chlorobenzene (ug/kg)	ND (1.5)	ND (1.5)	ND (1.5)	ND (1.5)
	chloroethane (ug/kg)	ND (1.5)	ND (1.5)	ND (1.5)	ND (1.5)
	chloroform (ug/kg)	ND (2.5)	ND (2.5)	ND (2.5)	ND (2.5)
	chloromethane (ug/kg)	ND (1.5)	ND (1.5)	ND (1.5)	ND (1.5)
	cis-1,3-dichloropropene (ug/kg)	ND (2.5)	ND (2.5)	ND (2.5)	ND (2.5)
	dibromochloromethane (ug/kg)	ND (2.5)	ND (2.5)	ND (2.5)	ND (2.5)
	dichlorodifluoromethane (ug/kg)	ND (2.0)	ND (2.0)	ND (2.0)	ND (2.0)
	methylene chloride (ug/kg)	ND (50.0)	ND (50.0)	ND (50.0)	ND (50.0)
	tetrachloroethene (ug/kg)	ND (2.0)	ND (2.0)	ND (2.0)	ND (2.0)
	trans-1,2-dichloroethene (ug/kg)	ND (2.0)	ND (2.0)	ND (2.0)	ND (2.0)
	trans-1,3-dichloropropene (ug/kg)	ND (1.0)	ND (1.0)	ND (1.0)	ND (1.0)
	trichloroethene (ug/kg)	ND (2.0)	ND (2.0)	ND (2.0)	ND (2.0)

(Continued)

Method	Parameter (Units)	WB-8 2.0 ft	WB-8 4.0 ft	WB-8 10.0 ft	WB-8 15.0 ft
EPA 8010	trichlorofluoromethane (ug/kg)	ND (2.5)	ND (2.5)	ND (2.5)	ND (2.5)
	vinyl chloride (ug/kg)	ND (1.5)	ND (1.5)	ND (1.5)	ND (1.5)
EPA 8015	2-propanol (ug/kg)	ND (9.1)	10	30	28
	METHYL ISOBUTYL KETONE (ug/kg)	4	4	2	ND (1.9)
	TETRAHYDROFURAN (ug/kg)	2	2	ND (1.7)	2
	acetone (ug/kg)	ND (27.0)	ND (27.0)	ND (27.0)	ND (27.0)
	ethanol (ug/kg)	ND (14.0)	ND (14.0)	20	30
	methanol (ug/kg)	ND (29.0)	ND (29.0)	100	100
	methyl ethyl ketone (ug/kg)	2	2	ND (1.7)	2
EPA 8020	benzene (ug/kg)	ND (1.0)	ND (1.0)	ND (1.0)	ND (1.0)
	ethylbenzene (ug/kg)	ND (1.0)	ND (1.0)	ND (1.0)	ND (1.0)
	toluene (ug/kg)	ND (1.0)	ND (1.0)	ND (1.0)	2
	xylenes (total) (ug/kg)	ND (2.0)	ND (2.0)	ND (2.0)	ND (2.0)

ND - Not Detected
N/A - Not Analyzed
Number In Parenthesis Is The Detection Limit

Appendix D
Summary of Analytical Results for Soil Samples

Method	Parameter (Units)	WB-9 2.0 ft	WB-9 4.0 ft	WB-9 10.0 ft	WB-9 15.0 ft
EPA 418.1	TOTAL PETROLEUM HYDROCARBONS (mg/kg)	160	ND (25.0)	ND (25.0)	ND (25.0)
EPA 6010	antimony (mg/kg)	ND (3.0)	ND (3.0)	ND (3.0)	ND (3.0)
	barium (mg/kg)	460	130	64	120
	beryllium (mg/kg)	0.5	0.5	0.2	0.5
	cadmium (mg/kg)	0.6	ND (0.2)	ND (0.2)	ND (0.2)
	chromium (mg/kg)	20	13	6.2	11
	cobalt (mg/kg)	13	12	5.4	9.4
	copper (mg/kg)	22	14	6.4	12
	lead (mg/kg)	40	ND (10.0)	ND (10.0)	ND (10.0)
	molybdenum (mg/kg)	0.7	ND (0.5)	ND (0.5)	ND (0.5)
	nickel (mg/kg)	12	8	4	7
	silver (mg/kg)	1.1	1.2	0.5	0.9
	thallium (mg/kg)	ND (5.0)	ND (5.0)	ND (5.0)	ND (5.0)
	vanadium (mg/kg)	43	41	20	33
	zinc (mg/kg)	110	58	27	53
EPA 7060	ARSENIC BY GFAA (mg/kg)	1	1	ND (0.5)	1
EPA 7471	mercury (mg/kg)	ND (0.2)	ND (0.2)	ND (0.2)	ND (0.2)
EPA 7740	SELENIUM BY GFAA (mg/kg)	ND (0.3)	ND (0.3)	ND (0.3)	ND (0.3)
EPA 8015	2-propanol (ug/kg)	20	ND (9.1)	20	40
	METHYL ISOBUTYL KETONE (ug/kg)	4	ND (1.9)	3	ND (1.9)

(Continued)

Method	Parameter (Units)	WB-9 2.0 ft	WB-9 4.0 ft	WB-9 10.0 ft	WB-9 15.0 ft
EPA 8015	TETRAHYDROFURAN (ug/kg)	2	ND (1.7)	3	ND (1.7)
	acetone (ug/kg)	ND (27.0)	ND (27.0)	ND (27.0)	ND (27.0)
	ethanol (ug/kg)	ND (14.0)	ND (14.0)	40	ND (14.0)
	methanol (ug/kg)	170	ND (29.0)	ND (29.0)	ND (29.0)
	methyl ethyl ketone (ug/kg)	2	ND (1.7)	3	ND (1.7)
EPA 8240	1,1,1-trichloroethane (ug/kg)	ND (3.0)	ND (3.0)	ND (3.0)	ND (3.0)
	1,1,2,2-tetrachloroethane (ug/kg)	ND (4.0)	ND (4.0)	ND (4.0)	ND (4.0)
	1,1,2-trichloroethane (ug/kg)	ND (2.0)	ND (2.0)	ND (2.0)	ND (2.0)
	1,1-dichloroethane (ug/kg)	ND (5.0)	ND (5.0)	ND (5.0)	ND (5.0)
	1,1-dichloroethene (ug/kg)	ND (4.0)	ND (4.0)	ND (4.0)	ND (4.0)
	1,2-DICHLOROETHENE (TOTAL) (ug/kg)	ND (5.0)	ND (5.0)	ND (5.0)	ND (5.0)
	1,2-dichloroethane (ug/kg)	ND (2.0)	ND (2.0)	ND (2.0)	ND (2.0)
	1,2-dichloropropane (ug/kg)	ND (2.0)	ND (2.0)	ND (2.0)	ND (2.0)
	2-butanone (ug/kg)	ND (0.0)	ND (0.0)	ND (0.0)	ND (0.0)
	2-hexanone (ug/kg)	ND (8.0)	ND (8.0)	ND (8.0)	ND (8.0)
	4-methyl-2-pentanone (ug/kg)	ND (0.0)	ND (0.0)	ND (0.0)	ND (0.0)
	acetone (ug/kg)	ND (0.0)	ND (0.0)	ND (0.0)	ND (0.0)
	benzene (ug/kg)	ND (2.0)	ND (2.0)	ND (2.0)	ND (2.0)
	bromodichloromethane (ug/kg)	ND (2.0)	ND (2.0)	ND (2.0)	ND (2.0)
	bromoform (ug/kg)	ND (3.0)	ND (3.0)	ND (3.0)	ND (3.0)
	bromomethane (ug/kg)	ND (3.0)	ND (3.0)	ND (3.0)	ND (3.0)
	carbon disulfide (ug/kg)	ND (3.0)	ND (3.0)	ND (3.0)	ND (3.0)
	carbon tetrachloride (ug/kg)	ND (2.0)	ND (2.0)	ND (2.0)	ND (2.0)
	chlorobenzene (ug/kg)	ND (2.0)	ND (2.0)	ND (2.0)	ND (2.0)

(Continued)

Method	Parameter (Units)	WB-9 2.0 ft	WB-9 4.0 ft	WB-9 10.0 ft	WB-9 15.0 ft
EPA 8240	chloroethane (ug/kg)	ND (3.0)	ND (3.0)	ND (3.0)	ND (3.0)
	chloroform (ug/kg)	ND (3.0)	ND (3.0)	ND (3.0)	ND (3.0)
	chloromethane (ug/kg)	ND (4.0)	ND (4.0)	ND (4.0)	ND (4.0)
	cis-1,3-dichloropropene (ug/kg)	ND (2.0)	ND (2.0)	ND (2.0)	ND (2.0)
	dibromochloromethane (ug/kg)	ND (2.0)	ND (2.0)	ND (2.0)	ND (2.0)
	ethylbenzene (ug/kg)	ND (4.0)	ND (4.0)	ND (4.0)	ND (4.0)
	methylene chloride (ug/kg)	7	5	4	4
	styrene (ug/kg)	ND (2.0)	ND (2.0)	ND (2.0)	ND (2.0)
	tetrachloroethene (ug/kg)	10	ND (2.0)	ND (2.0)	ND (2.0)
	toluene (ug/kg)	ND (2.0)	ND (2.0)	ND (2.0)	ND (2.0)
	trans-1,3-dichloropropene (ug/kg)	ND (3.0)	ND (3.0)	ND (3.0)	ND (3.0)
	trichloroethene (ug/kg)	NO (2.0)	NO (2.0)	ND (2.0)	ND (2.0)
	vinyl acetate (ug/kg)	ND (5.0)	ND (5.0)	ND (5.0)	ND (5.0)
	vinyl chloride (ug/kg)	ND (4.0)	ND (4.0)	ND (4.0)	ND (4.0)
	xylenes (total) (ug/kg)	ND (5.0)	ND (5.0)	ND (5.0)	ND (5.0)

ND - Not Detected
N/A - Not Analyzed
Number In Parenthesis Is The Detection Limit

Appendix D
Summary of Analytical Results for Soil Samples

Method	Parameter (Units)	WB-10 1.0 ft	WB-10 5.0 ft	WB-10 10.0 ft	WB-10 15.0 ft
EPA 418.1	TOTAL PETROLEUM HYDROCARBONS (mg/kg)	ND (25.0)	ND (25.0)	ND (25.0)	ND (25.0)
EPA 8010	1,1,1-trichloroethane (ug/kg)	ND (2.0)	ND (2.0)	ND (100)	ND (50.0)
	1,1,2,2-tetrachloroethane (ug/kg)	ND (2.5)	ND (2.5)	ND (125)	ND (63.0)
	1,1,2-trichloroethane (ug/kg)	ND (1.5)	ND (1.5)	ND (75.0)	ND (38.0)
	1,1-dichloroethane (ug/kg)	ND (1.5)	ND (1.5)	ND (75.0)	ND (38.0)
	1,1-dichloroethene (ug/kg)	ND (2.5)	ND (2.5)	ND (125)	ND (63.0)
	1,2-dichlorobenzene (ug/kg)	ND (1.0)	ND (1.0)	ND (50.0)	ND (25.0)
	1,2-dichloroethane (ug/kg)	ND (1.0)	ND (1.0)	ND (50.0)	ND (25.0)
	1,2-dichloropropane (ug/kg)	ND (1.5)	ND (1.5)	ND (75.0)	ND (38.0)
	1,3-dichlorobenzene (ug/kg)	ND (1.5)	ND (1.5)	ND (75.0)	ND (38.0)
	1,4-dichlorobenzene (ug/kg)	ND (1.5)	ND (1.5)	ND (75.0)	ND (38.0)
	2-chloroethylvinyl ether (ug/kg)	ND (2.5)	ND (2.5)	ND (125)	ND (63.0)
	bromodichloromethane (ug/kg)	ND (2.0)	ND (2.0)	ND (100)	ND (50.0)
	bromoform (ug/kg)	ND (1.0)	ND (1.0)	ND (50.0)	ND (25.0)
	bromomethane (ug/kg)	ND (1.0)	ND (1.0)	ND (50.0)	ND (25.0)
	carbon tetrachloride (ug/kg)	ND (1.5)	ND (1.5)	ND (75.0)	ND (38.0)
	chlorobenzene (ug/kg)	ND (1.5)	ND (1.5)	ND (75.0)	ND (38.0)
	chloroethane (ug/kg)	ND (1.5)	ND (1.5)	ND (75.0)	ND (38.0)
	chloroform (ug/kg)	ND (2.5)	ND (2.5)	ND (125)	ND (63.0)
	chloromethane (ug/kg)	ND (1.5)	ND (1.5)	ND (75.0)	ND (38.0)
	cis-1,3-dichloropropene (ug/kg)	ND (2.5)	ND (2.5)	ND (125)	ND (63.0)
	dibromochloromethane (ug/kg)	ND (2.5)	ND (2.5)	ND (125)	ND (63.0)
	dichlorodifluoromethane (ug/kg)	ND (2.0)	ND (2.0)	ND (100)	ND (50.0)
	methylene chloride (ug/kg)	ND (50.0)	ND (50.0)	ND (2500)	ND (1300)

(Continued)

Method	Parameter (Units)	WB-10 1.0 ft	WB-10 5.0 ft	WB-10 10.0 ft	WB-10 15.0 ft
EPA 8010	tetrachloroethene (ug/kg)	ND (2.0)	ND (2.0)	ND (100)	ND (50.0)
	trans-1,2-dichloroethene (ug/kg)	ND (2.0)	ND (2.0)	ND (100)	ND (50.0)
	trans-1,3-dichloropropene (ug/kg)	ND (1.0)	ND (1.0)	ND (50.0)	ND (25.0)
	trichloroethene (ug/kg)	ND (2.0)	ND (2.0)	ND (100)	ND (50.0)
	trichlorofluoromethane (ug/kg)	ND (2.5)	ND (2.5)	ND (125)	ND (63.0)
	vinyl chloride (ug/kg)	ND (1.5)	ND (1.5)	ND (75.0)	ND (38.0)
EPA 8020	benzene (ug/kg)	ND (1.0)	ND (1.0)	ND (50.0)	ND (25.0)
	ethylbenzene (ug/kg)	ND (1.0)	ND (1.0)	ND (50.0)	ND (25.0)
	toluene (ug/kg)	ND (1.0)	ND (1.0)	ND (50.0)	ND (25.0)
	xylenes (total) (ug/kg)	ND (2.0)	ND (2.0)	ND (100)	ND (50.0)

ND - Not Detected
N/A - Not Analyzed
Number In Parenthesis Is The Detection Limit

Appendix D
Summary of Analytical Results for Soil Samples

Method	Parameter (Units)	WB-11 2.0 ft	WB-11 7.0 ft	WB-11 12.0 ft
EPA 418.1	TOTAL PETROLEUM HYDROCARBONS (mg/kg)	70	ND (25.0)	ND (25.0)
EPA 6010	antimony (mg/kg)	ND (3.0)	ND (3.0)	ND (3.0)
	barium (mg/kg)	77	85.0	92
	beryllium (mg/kg)	0.2	ND (0.1)	0.5
	cadmium (mg/kg)	ND (0.2)	ND (0.2)	ND (0.2)
	chromium (mg/kg)	9.3	7.2	10
	cobalt (mg/kg)	7.3	6.9	8.7
	copper (mg/kg)	8.7	9.6	11
	lead (mg/kg)	ND (10.0)	ND (10.0)	ND (10.0)
	molybdenum (mg/kg)	0.6	ND (0.5)	0.6
	nickel (mg/kg)	6	5	6
	silver (mg/kg)	0.6	0.6	0.8
	thallium (mg/kg)	ND (5.0)	ND (5.0)	ND (5.0)
	vanadium (mg/kg)	27	23	33
	zinc (mg/kg)	37	37	48
EPA 7060	ARSENIC BY GFAA (mg/kg)	2	ND (5.0)	1
EPA 7471	mercury (mg/kg)	ND (0.2)	ND (0.2)	ND (0.2)
EPA 7740	SELENIUM BY GFAA (mg/kg)	ND (0.3)	ND (0.3)	ND (0.3)
EPA 8D10	1,1,1-trichloroethane (ug/kg)	N/A	ND (2.0)	N/A
	1,1,2,2-tetrachloroethane (ug/kg)	N/A	ND (2.5)	N/A

(Continued)

Method	Parameter (Units)	WB-11 2.0 ft	WB-11 7.0 ft	WB-11 12.0 ft
EPA 8010	1,1,2-trichloroethane (ug/kg)	N/A	ND (1.5)	N/A
	1,1-dichloroethane (ug/kg)	N/A	ND (1.5)	N/A
	1,1-dichloroethene (ug/kg)	N/A	ND (2.5)	N/A
	1,2-dichlorobenzene (ug/kg)	N/A	ND (1.0)	N/A
	1,2-dichloroethane (ug/kg)	N/A	ND (1.0)	N/A
	1,2-dichloropropane (ug/kg)	N/A	ND (1.5)	N/A
	1,3-dichlorobenzene (ug/kg)	N/A	ND (1.5)	N/A
	1,4-dichlorobenzene (ug/kg)	N/A	ND (1.5)	N/A
	2-chloroethylvinyl ether (ug/kg)	N/A	ND (2.5)	N/A
	bromodichloromethane (ug/kg)	N/A	ND (2.0)	N/A
	bromoform (ug/kg)	N/A	ND (1.0)	N/A
	bromomethane (ug/kg)	N/A	ND (1.0)	N/A
	carbon tetrachloride (ug/kg)	N/A	ND (1.5)	N/A
	chlorobenzene (ug/kg)	N/A	ND (1.5)	N/A
	chloroethane (ug/kg)	N/A	ND (1.5)	N/A
	chloroform (ug/kg)	N/A	ND (2.5)	N/A
	chloromethane (ug/kg)	N/A	ND (1.5)	N/A
	cis-1,3-dichloropropene (ug/kg)	N/A	ND (2.5)	N/A
	dibromochloromethane (ug/kg)	N/A	ND (2.5)	N/A
	dichlorodifluoromethane (ug/kg)	N/A	ND (2.0)	N/A
	methylene chloride (ug/kg)	N/A	ND (50.0)	N/A
	tetrachloroethene (ug/kg)	N/A	ND (2.0)	N/A
	trans-1,2-dichloroethene (ug/kg)	N/A	ND (2.0)	N/A
	trans-1,3-dichloropropene (ug/kg)	N/A	ND (1.0)	N/A
	trichloroethene (ug/kg)	N/A	ND (2.0)	N/A

(Continued)

Method	Parameter (Units)	WB-11 2.0 ft	WB-11 7.0 ft	WB-11 12.0 ft
EPA 8010	trichlorofluoromethane (ug/kg)	N/A	ND (2.5)	N/A
	vinyl chloride (ug/kg)	N/A	ND (1.5)	N/A
EPA 8015	2-propanol (ug/kg)	ND (9.1)	20	ND (9.1)
	METHYL ISOBUTYL KETONE (ug/kg)	ND (1.9)	4	ND (1.9)
	TETRAHYDROFURAN (ug/kg)	ND (1.7)	2	ND (1.7)
	acetone (ug/kg)	ND (27.0)	ND (27.0)	ND (27.0)
	ethanol (ug/kg)	ND (14.0)	ND (14.0)	ND (14.0)
	methanol (ug/kg)	ND (29.0)	ND (29.0)	150
	methyl ethyl ketone (ug/kg)	6	2	ND (1.7)
EPA 8020	benzene (ug/kg)	N/A	ND (1.0)	N/A
	ethylbenzene (ug/kg)	N/A	ND (1.0)	N/A
	toluene (ug/kg)	N/A	ND (1.0)	N/A
	xylenes (total) (ug/kg)	N/A	ND (2.0)	N/A
EPA 8240	1,1,1-trichloroethane (ug/kg)	ND (3.0)	N/A	17
	1,1,2,2-tetrachloroethane (ug/kg)	ND (4.0)	N/A	ND (4.0)
	1,1,2-trichloroethane (ug/kg)	ND (2.0)	N/A	ND (2.0)
	1,1-dichloroethane (ug/kg)	ND (5.0)	N/A	ND (5.0)
	1,1-dichloroethene (ug/kg)	ND (4.0)	N/A	ND (4.0)
	1,2-DICHLOROETHENE (TOTAL) (ug/kg)	ND (5.0)	N/A	ND (5.0)
	1,2-dichloroethane (ug/kg)	ND (2.0)	N/A	ND (2.0)
	1,2-dichloropropane (ug/kg)	ND (2.0)	N/A	ND (2.0)
	2-butanone (ug/kg)	ND (0.0)	N/A	ND (0.0)

(Continued)

Method	Parameter (Units)	WB-11 2.0 ft	WB-11 7.0 ft	WB-11 12.0 ft
EPA 8240	2-hexanone (ug/kg)	ND (8.0)	N/A	ND (8.0)
	4-methyl-2-pentanone (ug/kg)	ND (0.0)	N/A	ND (0.0)
	acetone (ug/kg)	ND (0.0)	N/A	ND (0.0)
	benzene (ug/kg)	ND (2.0)	N/A	ND (2.0)
	bromodichloromethane (ug/kg)	ND (2.0)	N/A	ND (2.0)
	bromoform (ug/kg)	ND (3.0)	N/A	ND (3.0)
	bromomethane (ug/kg)	ND (3.0)	N/A	ND (3.0)
	carbon disulfide (ug/kg)	ND (3.0)	N/A	ND (3.0)
	carbon tetrachloride (ug/kg)	ND (2.0)	N/A	ND (2.0)
	chlorobenzene (ug/kg)	ND (2.0)	N/A	ND (2.0)
	chloroethane (ug/kg)	ND (3.0)	N/A	ND (3.0)
	chloroform (ug/kg)	ND (3.0)	N/A	ND (3.0)
	chloromethane (ug/kg)	ND (4.0)	N/A	ND (4.0)
	cis-1,3-dichloropropene (ug/kg)	ND (2.0)	N/A	ND (2.0)
	dibromochloromethane (ug/kg)	ND (2.0)	N/A	ND (2.0)
	ethylbenzene (ug/kg)	ND (4.0)	N/A	ND (4.0)
	methylene chloride (ug/kg)	13	N/A	4
	styrene (ug/kg)	ND (2.0)	N/A	ND (2.0)
	tetrachloroethene (ug/kg)	ND (2.0)	N/A	ND (2.0)
	toluene (ug/kg)	ND (2.0)	N/A	ND (2.0)
	trans-1,3-dichloropropene (ug/kg)	ND (3.0)	N/A	ND (3.0)
	trichloroethene (ug/kg)	ND (2.0)	N/A	ND (2.0)
	vinyl acetate (ug/kg)	ND (5.0)	N/A	ND (5.0)
	vinyl chloride (ug/kg)	ND (4.0)	N/A	ND (4.0)
	xylenes (total) (ug/kg)	ND (5.0)	N/A	ND (5.0)

ND - Not Detected
N/A - Not Analyzed
Number In Parenthesis Is The Detection Limit

Appendix D
Summary of Analytical Results for Soil Samples

Method	Parameter (Units)	WB-12 2.0 ft	WB-12 7.0 ft	WB-12 12.0 ft
EPA 418.1	TOTAL PETROLEUM HYDROCARBONS (mg/kg)	ND (25.0)	ND (25.0)	ND (25.0)
EPA 6010	antimony (mg/kg)	ND (3.0)	ND (3.0)	ND (3.0)
	barium (mg/kg)	110	95	53
	beryllium (mg/kg)	0.4	0.4	0.2
	cadmium (mg/kg)	ND (0.2)	ND (0.2)	ND (0.2)
	chromium (mg/kg)	11	9.9	6.0
	cobalt (mg/kg)	9.7	8.9	5.0
	copper (mg/kg)	12	13	5.7
	lead (mg/kg)	ND (10.D)	ND (10.0)	ND (10.0)
	molybdenum (mg/kg)	0.9	ND (0.5)	ND (0.5)
	nickel (mg/kg)	7	6	4
	silver (mg/kg)	0.8	0.7	ND (0.3)
	thallium (mg/kg)	ND (5.0)	ND (5.0)	ND (5.0)
	vanadium (mg/kg)	35	32	19
	zinc (mg/kg)	47	47	25
EPA 7060	ARSENIC BY GFAA (mg/kg)	1	2	ND (0.5)
EPA 7471	mercury (mg/kg)	ND (0.2)	ND (0.2)	ND (0.2)
EPA 7740	SELENIUM BY GFAA (mg/kg)	ND (0.3)	ND (0.3)	ND (0.3)
EPA 8015	2-propanol (ug/kg)	ND (9.1)	30	40
	METHYL ISOBUTYL KETONE (ug/kg)	3	ND (1.9)	ND (1.9)

(Continued)

Method	Parameter (Units)	WB-12 2.0 ft	WB-12 7.0 ft	WB-12 12.0 ft
EPA 8015	TETRAHYDROFURAN (ug/kg)	ND (1.7)	ND (1.7)	ND (1.7)
	acetone (ug/kg)	ND (27.0)	ND (27.0)	ND (27.0)
	ethanol (ug/kg)	ND (14.0)	ND (14.0)	ND (14.0)
	methanol (ug/kg)	ND (29.0)	120	ND (29.0)
	methyl ethyl ketone (ug/kg)	ND (1.7)	ND (1.7)	ND (1.7)
EPA 8240	1,1,1-trichloroethane (ug/kg)	ND (3.0)	ND (3.0)	ND (3.0)
	1,1,2,2-tetrachloroethane (ug/kg)	ND (4.0)	ND (4.0)	ND (4.0)
	1,1,2-trichloroethane (ug/kg)	ND (2.0)	ND (2.0)	ND (2.0)
	1,1-dichloroethane (ug/kg)	ND (5.0)	ND (5.0)	ND (5.0)
	1,1-dichloroethene (ug/kg)	ND (4.0)	ND (4.0)	ND (4.0)
	1,2-DICHLOROETHENE (TOTAL) (ug/kg)	ND (5.0)	ND (5.0)	ND (5.0)
	1,2-dichloroethane (ug/kg)	ND (2.0)	ND (2.0)	ND (2.0)
	1,2-dichloropropane (ug/kg)	ND (2.0)	ND (2.0)	ND (2.0)
	2-butanone (ug/kg)	ND (0.0)	ND (0.0)	ND (0.0)
	2-hexanone (ug/kg)	ND (8.0)	ND (8.0)	ND (8.0)
	4-methyl-2-pentanone (ug/kg)	ND (0.0)	ND (0.0)	ND (0.0)
	acetone (ug/kg)	ND (0.0)	ND (0.0)	ND (0.0)
	benzene (ug/kg)	ND (2.0)	ND (2.0)	ND (2.0)
	bromodichloromethane (ug/kg)	ND (2.0)	ND (2.0)	ND (2.0)
	bromoform (ug/kg)	ND (3.0)	ND (3.0)	ND (3.0)
	bromomethane (ug/kg)	ND (3.0)	ND (3.0)	ND (3.0)
	carbon disulfide (ug/kg)	ND (3.0)	ND (3.0)	ND (3.0)
	carbon tetrachloride (ug/kg)	ND (2.0)	ND (2.0)	ND (2.0)
	chlorobenzene (ug/kg)	ND (2.0)	ND (2.0)	ND (2.0)

(Continued)

Method	Parameter (Units)	WB-12 2.0 ft	WB-12 7.0 ft	WB-12 12.0 ft
EPA 8240	chloroethane (ug/kg)	ND (3.0)	ND (3.0)	ND (3.0)
	chloroform (ug/kg)	ND (3.0)	ND (3.0)	ND (3.0)
	chloromethane (ug/kg)	ND (4.0)	ND (4.0)	ND (4.0)
	cis-1,3-dichloropropene (ug/kg)	ND (2.0)	ND (2.0)	ND (2.0)
	dibromochloromethane (ug/kg)	ND (2.0)	ND (2.0)	ND (2.0)
	ethylbenzene (ug/kg)	ND (4.0)	ND (4.0)	ND (4.0)
	methylene chloride (ug/kg)	12	9	7
	styrene (ug/kg)	ND (2.0)	ND (2.0)	ND (2.0)
	tetrachloroethene (ug/kg)	ND (2.0)	ND (2.0)	ND (2.0)
	toluene (ug/kg)	ND (2.0)	ND (2.0)	ND (2.0)
	trans-1,3-dichloropropene (ug/kg)	ND (3.0)	ND (3.0)	ND (3.0)
	trichloroethene (ug/kg)	ND (2.0)	ND (2.0)	ND (2.0)
	vinyl acetate (ug/kg)	ND (5.0)	ND (5.0)	ND (5.0)
	vinyl chloride (ug/kg)	ND (4.0)	ND (4.0)	ND (4.0)
	xylenes (total) (ug/kg)	ND (5.0)	ND (5.0)	ND (5.0)

ND - Not Detected
N/A - Not Analyzed
Number In Parenthesis Is The Detection Limit

Appendix D
Summary of Analytical Results for Soil Samples

Method	Parameter (Units)	WB-13 1.0 ft	WB-13 5.0 ft	WB-13 10.0 ft
EPA 418.1	TOTAL PETROLEUM HYDROCARBONS (mg/kg)	ND (25.0)	ND (25.0)	ND (25.0)
EPA 8240	1,1,1-trichloroethane (ug/kg)	ND (3.0)	ND (3.0)	ND (3.0)
	1,1,2,2-tetrachloroethane (ug/kg)	ND (4.0)	ND (4.0)	ND (4.0)
	1,1,2-trichloroethane (ug/kg)	ND (2.0)	ND (2.0)	ND (2.0)
	1,1-dichloroethane (ug/kg)	ND (5.0)	ND (5.0)	NO (5.0)
	1,1-dichloroethene (ug/kg)	ND (4.0)	ND (4.0)	ND (4.0)
	1,2-DICHLOROETHENE (TOTAL) (ug/kg)	ND (5.0)	ND (5.0)	ND (5.0)
	1,2-dichloroethane (ug/kg)	ND (2.0)	NO (2.0)	ND (2.0)
	1,2-dichloropropane (ug/kg)	ND (2.0)	ND (2.0)	ND (2.0)
	2-butanone (ug/kg)	ND (0.0)	ND (0.0)	ND (0.0)
	2-hexanone (ug/kg)	ND (8.0)	ND (8.0)	ND (8.0)
	4-methyl-2-pentanone (ug/kg)	ND (0.0)	ND (0.0)	ND (0.0)
	acetone (ug/kg)	ND (0.0)	ND (0.0)	ND (0.0)
	benzene (ug/kg)	ND (2.0)	ND (2.0)	ND (2.0)
	bromodichloromethane (ug/kg)	ND (2.0)	ND (2.0)	ND (2.0)
	bromoform (ug/kg)	ND (3.0)	ND (3.0)	ND (3.0)
	bromomethane (ug/kg)	ND (3.0)	ND (3.0)	ND (3.0)
	carbon disulfide (ug/kg)	ND (3.0)	ND (3.0)	ND (3.0)
	carbon tetrachloride (ug/kg)	ND (2.0)	ND (2.0)	ND (2.0)
	chlorobenzene (ug/kg)	ND (2.0)	ND (2.0)	ND (2.0)
	chloroethane (ug/kg)	ND (3.0)	ND (3.0)	ND (3.0)
	chloroform (ug/kg)	ND (3.0)	ND (3.0)	ND (3.0)
	chloromethane (ug/kg)	ND (4.0)	ND (4.0)	ND (4.0)
	cis-1,3-dichloropropene (ug/kg)	ND (2.0)	ND (2.0)	ND (2.0)

(Continued)

Method	Parameter (Units)	WB-13 1.0 ft	WB-13 5.0 ft	WB-13 10.0 ft
EPA 8240	dibromochloromethane (ug/kg)	ND (2.0)	ND (2.0)	ND (2.0)
	ethylbenzene (ug/kg)	ND (4.0)	ND (4.0)	ND (4.0)
	methylene chloride (ug/kg)	9	9	9
	styrene (ug/kg)	ND (2.0)	ND (2.0)	ND (2.0)
	tetrachloroethene (ug/kg)	ND (2.0)	ND (2.0)	ND (2.0)
	toluene (ug/kg)	ND (2.0)	ND (2.0)	ND (2.0)
	trans-1,3-dichloropropene (ug/kg)	ND (3.0)	ND (3.0)	ND (3.0)
	trichloroethene (ug/kg)	ND (2.0)	ND (2.0)	ND (2.0)
	vinyl acetate (ug/kg)	ND (5.0)	ND (5.0)	ND (5.0)
	vinyl chloride (ug/kg)	ND (4.0)	ND (4.0)	ND (4.0)
	xylenes (total) (ug/kg)	ND (5.0)	ND (5.0)	ND (5.0)

ND - Not Detected
N/A - Not Analyzed
Number In Parenthesis Is The Detection Limit

Appendix D
Summary of Analytical Results for Soil Samples

Method	Parameter (Units)	WB-14 1.0 ft	WB-14 5.0 ft	WB-14 10.5 ft	WB-14 15.0 ft
EPA 418.1	TOTAL PETROLEUM HYDROCARBONS (mg/kg)	ND (25.0)	ND (25.0)	ND (25.0)	ND (25.0)
EPA 8240	1,1,1-trichloroethane (ug/kg)	ND (3.0)	ND (3.0)	ND (3.0)	ND (3.0)
	1,1,2,2-tetrachloroethane (ug/kg)	ND (4.0)	ND (4.0)	ND (4.0)	ND (4.0)
	1,1,2-trichloroethane (ug/kg)	ND (2.0)	ND (2.0)	ND (2.0)	ND (2.0)
	1,1-dichloroethane (ug/kg)	ND (5.0)	ND (5.0)	ND (5.0)	ND (5.0)
	1,1-dichloroethene (ug/kg)	ND (4.0)	ND (4.0)	ND (4.0)	ND (4.0)
	1,2-DICHLOROETHENE (TOTAL) (ug/kg)	ND (5.0)	ND (5.0)	ND (5.0)	ND (5.0)
	1,2-dichloroethane (ug/kg)	ND (2.0)	ND (2.0)	ND (2.0)	ND (2.0)
	1,2-dichloropropane (ug/kg)	ND (2.0)	ND (2.0)	ND (2.0)	ND (2.0)
	2-butanone (ug/kg)	ND (0.0)	ND (0.0)	ND (0.0)	ND (0.0)
	2-hexanone (ug/kg)	ND (8.0)	ND (8.0)	ND (8.0)	ND (8.0)
	4-methyl-2-pentanone (ug/kg)	ND (0.0)	ND (0.0)	ND (0.0)	ND (0.0)
	acetone (ug/kg)	ND (0.0)	ND (0.0)	ND (0.0)	ND (0.0)
	benzene (ug/kg)	ND (2.0)	ND (2.0)	ND (2.0)	ND (2.0)
	bromodichloromethane (ug/kg)	ND (2.0)	ND (2.0)	ND (2.0)	ND (2.0)
	bromoform (ug/kg)	ND (3.0)	ND (3.0)	ND (3.0)	ND (3.0)
	bromomethane (ug/kg)	ND (3.0)	ND (3.0)	ND (3.0)	ND (3.0)
	carbon disulfide (ug/kg)	ND (3.0)	ND (3.0)	ND (3.0)	ND (3.0)
	carbon tetrachloride (ug/kg)	ND (2.0)	ND (2.0)	ND (2.0)	ND (2.0)
	chlorobenzene (ug/kg)	ND (2.0)	ND (2.0)	ND (2.0)	ND (2.0)
	chloroethane (ug/kg)	ND (3.0)	ND (3.0)	ND (3.0)	ND (3.0)
	chloroform (ug/kg)	ND (3.0)	ND (3.0)	ND (3.0)	ND (3.0)
	chloromethane (ug/kg)	ND (4.0)	ND (4.0)	ND (4.0)	ND (4.0)
	cis-1,3-dichloropropene (ug/kg)	ND (2.0)	ND (2.0)	ND (2.0)	ND (2.0)

(Continued)

Method	Parameter (Units)	WB-14 1.0 ft	WB-14 5.0 ft	WB-14 10.5 ft	WB-14 15.0 ft
EPA 8240	dibromochloromethane (ug/kg)	ND (2.0)	ND (2.0)	ND (2.0)	ND (2.0)
	ethylbenzene (ug/kg)	ND (4.0)	ND (4.0)	ND (4.0)	NO (4.0)
	methylene chloride (ug/kg)	8	10	9	7
	styrene (ug/kg)	ND (2.0)	ND (2.0)	ND (2.0)	ND (2.0)
	tetrachloroethene (ug/kg)	ND (2.0)	ND (2.0)	ND (2.0)	ND (2.0)
	toluene (ug/kg)	ND (2.0)	ND (2.0)	ND (2.0)	ND (2.0)
	trans-1,3-dichloropropene (ug/kg)	ND (3.0)	ND (3.0)	ND (3.0)	ND (3.0)
	trichloroethene (ug/kg)	ND (2.0)	ND (2.0)	ND (2.0)	ND (2.0)
	vinyl acetate (ug/kg)	ND (5.0)	ND (5.0)	ND (5.0)	ND (5.0)
	vinyl chloride (ug/kg)	ND (4.0)	ND (4.0)	ND (4.0)	ND (4.0)
	xylenes (total) (ug/kg)	ND (5.0)	ND (5.0)	ND (5.0)	ND (5.0)

ND - Not Detected
N/A - Not Analyzed
Number In Parenthesis Is The Detection Limit

Appendix D
Summary of Analytical Results for Soil Samples

Method	Parameter (Units)	WB-15 1.0 ft	WB-15 5.0 ft	WB-15 10.0 ft	WB-15 15.0 ft
EPA 418.1	TOTAL PETROLEUM HYDROCARBONS (mg/kg)	890	420	ND (25.0)	ND (25.0)
EPA 8240	1,1,1-trichloroethane (ug/kg)	24	21	ND (3.0)	ND (3.0)
	1,1,2,2-tetrachloroethane (ug/kg)	ND (4.0)	ND (4.0)	ND (4.0)	ND (4.0)
	1,1,2-trichloroethane (ug/kg)	ND (2.0)	ND (2.0)	ND (2.0)	ND (2.0)
	1,1-dichloroethane (ug/kg)	ND (5.0)	ND (5.0)	ND (5.0)	ND (5.0)
	1,1-dichloroethene (ug/kg)	ND (4.0)	ND (4.0)	ND (4.0)	ND (4.0)
	1,2-DICHLOROETHENE (TOTAL) (ug/kg)	ND (5.0)	ND (5.0)	ND (5.0)	ND (5.0)
	1,2-dichloroethane (ug/kg)	ND (2.0)	ND (2.0)	ND (2.0)	ND (2.0)
	1,2-dichloropropane (ug/kg)	ND (2.0)	ND (2.0)	ND (2.0)	ND (2.0)
	2-butanone (ug/kg)	ND (0.0)	ND (0.0)	ND (0.0)	ND (0.0)
	2-hexanone (ug/kg)	ND (8.0)	ND (8.0)	ND (8.0)	ND (8.0)
	4-methyl-2-pentanone (ug/kg)	ND (0.0)	ND (0.0)	ND (0.0)	ND (0.0)
	acetone (ug/kg)	ND (0.0)	ND (0.0)	ND (0.0)	ND (0.0)
	benzene (ug/kg)	ND (2.0)	ND (2.0)	ND (2.0)	ND (2.0)
	bromodichloromethane (ug/kg)	ND (2.0)	ND (2.0)	ND (2.0)	ND (2.0)
	bromoform (ug/kg)	ND (3.0)	ND (3.0)	ND (3.0)	ND (3.0)
	bromomethane (ug/kg)	ND (3.0)	ND (3.0)	ND (3.0)	ND (3.0)
	carbon disulfide (ug/kg)	ND (3.0)	ND (3.0)	ND (3.0)	ND (3.0)
	carbon tetrachloride (ug/kg)	ND (2.0)	ND (2.0)	ND (2.0)	ND (2.0)
	chlorobenzene (ug/kg)	ND (2.0)	ND (2.0)	ND (2.0)	ND (2.0)
	chloroethane (ug/kg)	ND (3.0)	ND (3.0)	ND (3.0)	ND (3.0)
	chloroform (ug/kg)	ND (3.0)	ND (3.0)	ND (3.0)	ND (3.0)
	chloromethane (ug/kg)	ND (4.0)	ND (4.0)	ND (4.0)	ND (4.0)
	cis-1,3-dichloropropene (ug/kg)	ND (2.0)	ND (2.0)	ND (2.0)	ND (2.0)

(Continued)

Method	Parameter (Units)	WB-15 1.0 ft	WB-15 5.0 ft	WB-15 10.0 ft	WB-15 15.0 ft
EPA 8240	dibromochloromethane (ug/kg)	ND (2.0)	ND (2.0)	ND (2.0)	ND (2.0)
	ethylbenzene (ug/kg)	ND (4.0)	ND (4.0)	ND (4.0)	ND (4.0)
	methylene chloride (ug/kg)	12	15	8	15
	styrene (ug/kg)	ND (2.0)	ND (2.0)	ND (2.0)	ND (2.0)
	tetrachloroethene (ug/kg)	12	8	ND (2.0)	ND (2.0)
	toluene (ug/kg)	ND (2.0)	ND (2.0)	ND (2.0)	ND (2.0)
	trans-1,3-dichloropropene (ug/kg)	ND (3.0)	ND (3.0)	ND (3.0)	ND (3.0)
	trichloroethene (ug/kg)	3	3	ND (2.0)	ND (2.0)
	vinyl acetate (ug/kg)	ND (5.0)	ND (5.0)	ND (5.0)	ND (5.0)
	vinyl chloride (ug/kg)	ND (4.0)	ND (4.0)	ND (4.0)	ND (4.0)
	xylenes (total) (ug/kg)	ND (5.0)	ND (5.0)	ND (5.0)	ND (5.0)

ND - Not Detected
N/A - Not Analyzed
Number In Parenthesis Is The Detection Limit

Appendix D
Summary of Analytical Results for Soil Samples

Method	Parameter (Units)	WB-16 2.0 ft	WB-16 5.0 ft	WB-16 10.0 ft	WB-16 15.0 ft
EPA 418.1	TOTAL PETROLEUM HYDROCARBONS (mg/kg)	37	ND (25.0)	ND (25.0)	ND (25.0)
EPA 8240	1,1,1-trichloroethane (ug/kg)	6	6	16	11
	1,1,2,2-tetrachloroethane (ug/kg)	ND (4.0)	ND (4.0)	ND (4.0)	ND (4.0)
	1,1,2-trichloroethane (ug/kg)	ND (2.0)	ND (2.0)	ND (2.0)	ND (2.0)
	1,1-dichloroethane (ug/kg)	ND (5.0)	ND (5.0)	ND (5.0)	ND (5.0)
	1,1-dichloroethene (ug/kg)	ND (4.0)	ND (4.0)	ND (4.0)	ND (4.0)
	1,2-DICHLOROETHENE (TOTAL) (ug/kg)	ND (5.0)	ND (5.0)	ND (5.0)	ND (5.0)
	1,2-dichloroethane (ug/kg)	ND (2.0)	ND (2.0)	ND (2.0)	ND (2.0)
	1,2-dichloropropane (ug/kg)	ND (2.0)	ND (2.0)	ND (2.0)	ND (2.0)
	2-butanone (ug/kg)	ND (0.0)	ND (0.0)	ND (0.0)	ND (0.0)
	2-hexanone (ug/kg)	ND (8.0)	ND (8.0)	ND (8.0)	ND (8.0)
	4-methyl-2-pentanone (ug/kg)	ND (0.0)	ND (0.0)	ND (0.0)	ND (0.0)
	acetone (ug/kg)	ND (0.0)	ND (0.0)	ND (0.0)	ND (0.0)
	benzene (ug/kg)	ND (2.0)	ND (2.0)	ND (2.0)	ND (2.0)
	bromodichloromethane (ug/kg)	ND (2.0)	ND (2.0)	ND (2.0)	ND (2.0)
	bromoform (ug/kg)	ND (3.0)	ND (3.0)	ND (3.0)	ND (3.0)
	bromomethane (ug/kg)	ND (3.0)	ND (3.0)	ND (3.0)	ND (3.0)
	carbon disulfide (ug/kg)	ND (3.0)	ND (3.0)	ND (3.0)	ND (3.0)
	carbon tetrachloride (ug/kg)	ND (2.0)	ND (2.0)	ND (2.0)	ND (2.0)
	chlorobenzene (ug/kg)	ND (2.0)	ND (2.0)	ND (2.0)	ND (2.0)
	chloroethane (ug/kg)	ND (3.0)	ND (3.0)	ND (3.0)	ND (3.0)
	chloroform (ug/kg)	ND (3.0)	ND (3.0)	ND (3.0)	ND (3.0)
	chloromethane (ug/kg)	ND (4.0)	ND (4.0)	ND (4.0)	ND (4.0)
	cis-1,3-dichloropropene (ug/kg)	ND (2.0)	ND (2.0)	ND (2.0)	ND (2.0)

(Continued)

Method	Parameter (Units)	WB-16 2.0 ft	WB-16 5.0 ft	WB-16 10.0 ft	WB-16 15.0 ft
EPA 8240	dibromochloromethane (ug/kg)	ND (2.0)	ND (2.0)	ND (2.0)	ND (2.0)
	ethylbenzene (ug/kg)	ND (4.0)	ND (4.0)	ND (4.0)	ND (4.0)
	methylene chloride (ug/kg)	6	14	5	5
	styrene (ug/kg)	ND (2.0)	ND (2.0)	ND (2.0)	ND (2.0)
	tetrachloroethene (ug/kg)	ND (2.0)	ND (2.0)	3	ND (2.0)
	toluene (ug/kg)	ND (2.0)	ND (2.0)	ND (2.0)	ND (2.0)
	trans-1,3-dichloropropene (ug/kg)	ND (3.0)	ND (3.0)	ND (3.0)	ND (3.0)
	trichloroethene (ug/kg)	ND (2.0)	ND (2.0)	ND (2.0)	ND (2.0)
	vinyl acetate (ug/kg)	ND (5.0)	ND (5.0)	ND (5.0)	ND (5.0)
	vinyl chloride (ug/kg)	ND (4.0)	ND (4.0)	ND (4.0)	ND (4.0)
	xylenes (total) (ug/kg)	ND (5.0)	ND (5.0)	ND (5.0)	ND (5.0)

ND - Not Detected
N/A - Not Analyzed
Number In Parenthesis Is The Detection Limit

Appendix D
Summary of Analytical Results for Soil Samples

Method	Parameter (Units)	WB-17 2.0 ft	WB-17 5.0 ft	WB-17 10.0 ft	WB-17 15.0 ft
EPA 418.1	TOTAL PETROLEUM HYDROCARBONS (mg/kg)	140	ND (25.0)	ND (25.0)	ND (25.0)
EPA 8240	1,1,1-trichloroethane (ug/kg)	36	4	ND (3.0)	ND (3.0)
	1,1,2,2-tetrachloroethane (ug/kg)	ND (4.0)	ND (4.0)	ND (4.0)	ND (4.0)
	1,1,2-trichloroethane (ug/kg)	ND (2.0)	ND (2.0)	ND (2.0)	ND (2.0)
	1,1-dichloroethane (ug/kg)	ND (5.0)	ND (5.D)	ND (5.0)	ND (5.0)
	1,1-dichloroethene (ug/kg)	ND (4.0)	ND (4.0)	ND (4.0)	ND (4.0)
	1,2-DICHLOROETHENE (TOTAL) (ug/kg)	ND (5.0)	ND (5.0)	ND (5.0)	ND (5.0)
	1,2-dichloroethane (ug/kg)	ND (2.0)	ND (2.0)	ND (2.0)	ND (2.0)
	1,2-dichloropropane (ug/kg)	ND (2.0)	ND (2.0)	ND (2.0)	ND (2.0)
	2-butanone (ug/kg)	ND (0.0)	ND (0.0)	ND (0.0)	ND (0.0)
	2-hexanone (ug/kg)	ND (8.0)	ND (8.0)	ND (8.0)	ND (8.0)
	4-methyl-2-pentanone (ug/kg)	ND (0.0)	ND (0.0)	ND (0.0)	ND (0.0)
	acetone (ug/kg)	ND (0.0)	ND (0.0)	ND (0.0)	ND (0.0)
	benzene (ug/kg)	ND (2.0)	ND (2.0)	ND (2.0)	ND (2.0)
	bromodichloromethane (ug/kg)	ND (2.0)	ND (2.0)	ND (2.0)	ND (2.0)
	bromoform (ug/kg)	ND (3.0)	ND (3.0)	ND (3.0)	ND (3.0)
	bromomethane (ug/kg)	ND (3.0)	ND (3.0)	ND (3.0)	ND (3.0)
	carbon disulfide (ug/kg)	ND (3.0)	ND (3.0)	ND (3.0)	ND (3.0)
	carbon tetrachloride (ug/kg)	ND (2.0)	ND (2.0)	ND (2.0)	ND (2.0)
	chlorobenzene (ug/kg)	ND (2.0)	ND (2.0)	ND (2.0)	ND (2.0)
	chloroethane (ug/kg)	ND (3.0)	ND (3.0)	ND (3.0)	ND (3.0)
	chloroform (ug/kg)	ND (3.0)	ND (3.0)	ND (3.0)	ND (3.0)
	chloromethane (ug/kg)	ND (4.0)	ND (4.0)	ND (4.0)	ND (4.0)
	cis-1,3-dichloropropene (ug/kg)	ND (2.0)	ND (2.0)	ND (2.0)	ND (2.0)

(Continued)

Method	Parameter (Units)	WB-17 2.0 ft	WB-17 5.0 ft	WB-17 10.0 ft	WB-17 15.0 ft
EPA 8240	dibromochloromethane (ug/kg)	ND (2.0)	ND (2.0)	ND (2.0)	ND (2.0)
	ethylbenzene (ug/kg)	ND (4.0)	ND (4.0)	ND (4.0)	ND (4.0)
	methylene chloride (ug/kg)	5	4	12	4
	styrene (ug/kg)	ND (2.0)	ND (2.0)	ND (2.0)	ND (2.0)
	tetrachloroethene (ug/kg)	75	8	ND (2.0)	ND (2.0)
	toluene (ug/kg)	ND (2.0)	ND (2.0)	ND (2.0)	ND (2.0)
	trans-1,3-dichloropropene (ug/kg)	ND (3.0)	ND (3.0)	ND (3.0)	ND (3.0)
	trichloroethene (ug/kg)	ND (2.0)	ND (2.0)	ND (2.0)	ND (2.0)
	vinyl acetate (ug/kg)	ND (5.0)	ND (5.0)	ND (5.0)	ND (5.0)
	vinyl chloride (ug/kg)	ND (4.0)	ND (4.0)	ND (4.0)	ND (4.0)
	xylenes (total) (ug/kg)	ND (5.0)	ND (5.0)	ND (5.0)	ND (5.0)

ND - Not Detected
N/A - Not Analyzed
Number In Parenthesis Is The Detection Limit

Appendix D
Summary of Analytical Results for Soil Samples

Method	Parameter (Units)	WB-18 2.0 ft	WB-18 5.0 ft	WB-18 15.0 ft
EPA 418.1	TOTAL PETROLEUM HYDROCARBONS (mg/kg)	810	ND (25.0)	150
EPA 6010	antimony (mg/kg)	ND (3.0)	ND (3.0)	ND (3.0)
	barium (mg/kg)	76	35	150
	beryllium (mg/kg)	ND (0.1)	ND (0.1)	ND (0.1)
	cadmium (mg/kg)	ND (0.2)	ND (0.2)	ND (0.2)
	chromium (mg/kg)	9.0	3.7	16
	cobalt (mg/kg)	7.5	3.5	13
	copper (mg/kg)	12	5.2	19
	lead (mg/kg)	ND (10.0)	ND (10.0)	ND (10.0)
	molybdenum (mg/kg)	ND (0.5)	ND (0.5)	ND (0.5)
	nickel (mg/kg)	7	3	11
	silver (mg/kg)	0.5	0.4	1.2
	thallium (mg/kg)	ND (5.0)	ND (5.0)	ND (5.0)
	vanadium (mg/kg)	29	11	51
	zinc (mg/kg)	47	17	67
EPA 7060	ARSENIC BY GFAA (mg/kg)	1	0.7	3
EPA 7471	mercury (mg/kg)	ND (0.2)	ND (0.2)	ND (0.2)
EPA 7740	SELENIUM BY GFAA (mg/kg)	ND (0.3)	ND (0.3)	ND (0.3)
EPA 8015	2-propanol (ug/kg)	ND (9.1)	10	ND (9.1)
	METHYL ISOBUTYL KETONE (ug/kg)	ND (1.9)	4	ND (1.9)

(Continued)

Method	Parameter (Units)	WB-18 2.0 ft	WB-18 5.0 ft	WB-18 15.0 ft
EPA 8015	TETRAHYDROFURAN (ug/kg)	ND (1.7)	ND (1.7)	2
	acetone (ug/kg)	ND (27.0)	ND (27.0)	ND (27.0)
	ethanol (ug/kg)	ND (14.0)	ND (14.0)	ND (14.0)
	methanol (ug/kg)	ND (29.0)	130	120
	methyl ethyl ketone (ug/kg)	ND (1.7)	2	2
EPA 8240	1,1,1-trichloroethane (ug/kg)	25	ND (3.0)	ND (3.0)
	1,1,2,2-tetrachloroethane (ug/kg)	ND (4.0)	ND (4.0)	ND (4.0)
	1,1,2-trichloroethane (ug/kg)	ND (2.0)	ND (2.0)	ND (2.0)
	1,1-dichloroethane (ug/kg)	ND (5.0)	ND (5.0)	ND (5.0)
	1,1-dichloroethene (ug/kg)	ND (4.0)	ND (4.0)	ND (4.0)
	1,2-DICHLOROETHENE (TOTAL) (ug/kg)	ND (5.0)	ND (5.0)	ND (5.0)
	1,2-dichloroethane (ug/kg)	ND (2.0)	ND (2.0)	ND (2.0)
	1,2-dichloropropane (ug/kg)	ND (2.0)	ND (2.0)	ND (2.0)
	2-butanone (ug/kg)	ND (8.0)	ND (0.0)	ND (8.0)
	2-hexanone (ug/kg)	ND (8.0)	ND (8.0)	ND (8.0)
	4-methyl-2-pentanone (ug/kg)	ND (8.0)	ND (0.0)	ND (8.0)
	acetone (ug/kg)	ND (8.0)	ND (0.0)	15
	benzene (ug/kg)	ND (2.0)	ND (2.0)	ND (2.0)
	bromodichloromethane (ug/kg)	ND (2.0)	ND (2.0)	ND (2.0)
	bromoform (ug/kg)	ND (3.0)	ND (3.0)	ND (3.0)
	bromomethane (ug/kg)	ND (3.0)	ND (3.0)	ND (3.0)
	carbon disulfide (ug/kg)	ND (3.0)	ND (3.0)	ND (3.0)
	carbon tetrachloride (ug/kg)	ND (2.0)	ND (2.0)	ND (2.0)
	chlorobenzene (ug/kg)	ND (2.0)	ND (2.0)	ND (2.0)

(Continued)

Method	Parameter (Units)	WB-18 2.0 ft	WB-18 5.0 ft	WB-18 15.0 ft
EPA 8240	chloroethane (ug/kg)	ND (3.0)	ND (3.0)	ND (3.0)
	chloroform (ug/kg)	ND (3.0)	ND (3.0)	ND (3.0)
	chloromethane (ug/kg)	ND (4.0)	ND (4.0)	ND (4.0)
	cis-1,3-dichloropropene (ug/kg)	ND (2.0)	ND (2.0)	ND (2.0)
	dibromochloromethane (ug/kg)	ND (2.0)	ND (2.0)	ND (2.0)
	ethylbenzene (ug/kg)	ND (4.0)	ND (4.0)	ND (4.0)
	methylene chloride (ug/kg)	10	7	4
	styrene (ug/kg)	ND (2.0)	ND (2.0)	ND (2.0)
	tetrachloroethene (ug/kg)	13	ND (2.0)	ND (2.0)
	toluene (ug/kg)	ND (2.0)	ND (2.0)	ND (2.0)
	trans-1,3-dichloropropene (ug/kg)	ND (3.0)	ND (3.0)	ND (3.0)
	trichloroethene (ug/kg)	6	ND (2.0)	ND (2.0)
	vinyl acetate (ug/kg)	ND (5.0)	ND (5.0)	ND (5.0)
	vinyl chloride (ug/kg)	ND (4.0)	ND (4.0)	ND (4.0)
	xylenes (total) (ug/kg)	ND (5.0)	ND (5.0)	ND (5.0)

ND - Not Detected
N/A - Not Analyzed
Number In Parenthesis Is The Detection Limit

Appendix D
Summary of Analytical Results for Sludge Samples

Method	Parameter (Units)	WB-19 2.0 ft	WB-19 5.0 ft
EPA 418.1	TOTAL PETROLEUM HYDROCARBONS (mg/kg)	100	55
EPA 6010	antimony (mg/kg)	ND (3.0)	ND (3.0)
	barium (mg/kg)	92	60
	beryllium (mg/kg)	ND (0.1)	ND (0.1)
	cadmium (mg/kg)	ND (0.2)	ND (0.2)
	chromium (mg/kg)	6.1	5.8
	cobalt (mg/kg)	5.7	5.2
	copper (mg/kg)	6.6	7.0
	lead (mg/kg)	ND (10.0)	ND (10.0)
	molybdenum (mg/kg)	ND (0.5)	ND (0.5)
	nickel (mg/kg)	5	4
	silver (mg/kg)	ND (0.3)	0.8
	thallium (mg/kg)	ND (5.0)	ND (5.0)
	vanadium (mg/kg)	20	19
	zinc (mg/kg)	32	28
EPA 7060	ARSENIC BY GFAA (mg/kg)	0.8	0.7
EPA 7471	mercury (mg/kg)	ND (0.2)	ND (0.2)
EPA 7740	SELENIUM BY GFAA (mg/kg)	ND (0.3)	ND (0.3)
EPA 8015	2-propanol (ug/kg)	ND (9.1)	ND (9.1)
	METHYL ISOBUTYL KETONE (ug/kg)	ND (1.9)	ND (1.9)

(Continued)

Method	Parameter (Units)	WB-19 2.0 ft	WB-19 5.0 ft
EPA 8015	TETRAHYDROFURAN (ug/kg)	ND (1.7)	ND (1.7)
	acetone (ug/kg)	ND (27.0)	ND (27.0)
	ethanol (ug/kg)	ND (14.0)	ND (14.0)
	methanol (ug/kg)	ND (29.0)	ND (29.0)
	methyl ethyl ketone (ug/kg)	ND (1.7)	ND (1.7)
EPA 8240	1,1,1-trichloroethane (ug/kg)	10	8
	1,1,2,2-tetrachloroethane (ug/kg)	ND (4.0)	ND (4.0)
	1,1,2-trichloroethane (ug/kg)	ND (2.0)	ND (2.0)
	1,1-dichloroethane (ug/kg)	ND (5.0)	ND (5.0)
	1,1-dichloroethene (ug/kg)	ND (4.0)	ND (4.0)
	1,2-DICHLOROETHENE (TOTAL) (ug/kg)	ND (5.0)	ND (5.0)
	1,2-dichloroethane (ug/kg)	ND (2.0)	ND (2.0)
	1,2-dichloropropane (ug/kg)	ND (2.0)	ND (2.0)
	2-butanone (ug/kg)	ND (8.0)	ND (0.0)
	2-hexanone (ug/kg)	ND (8.0)	ND (8.0)
	4-methyl-2-pentanone (ug/kg)	ND (8.0)	ND (0.0)
	acetone (ug/kg)	17	ND (0.0)
	benzene (ug/kg)	ND (2.0)	ND (2.0)
	bromodichloromethane (ug/kg)	ND (2.0)	ND (2.0)
	bromoform (ug/kg)	ND (3.0)	ND (3.0)
	bromomethane (ug/kg)	NO (3.0)	ND (3.0)
	carbon disulfide (ug/kg)	ND (3.0)	ND (3.0)
	carbon tetrachloride (ug/kg)	ND (2.0)	ND (2.0)
	chlorobenzene (ug/kg)	ND (2.0)	ND (2.0)

(Continued)

Method	Parameter (Units)	WB-19 2.0 ft	WB-19 5.0 ft
EPA 8240	chloroethane (ug/kg)	ND (3.0)	ND (3.0)
	chloroform (ug/kg)	ND (3.0)	ND (3.0)
	chloromethane (ug/kg)	ND (4.0)	ND (4.0)
	cis-1,3-dichloropropene (ug/kg)	ND (2.0)	ND (2.0)
	dibromochloromethane (ug/kg)	ND (2.0)	ND (2.0)
	ethylbenzene (ug/kg)	ND (4.0)	ND (4.0)
	methylene chloride (ug/kg)	5	9
	styrene (ug/kg)	ND (2.0)	ND (2.0)
	tetrachloroethene (ug/kg)	6	4
	toluene (ug/kg)	ND (2.0)	ND (2.0)
	trans-1,3-dichloropropene (ug/kg)	ND (3.0)	ND (3.0)
	trichloroethene (ug/kg)	ND (2.0)	ND (2.0)
	vinyl acetate (ug/kg)	ND (5.0)	ND (5.0)
	vinyl chloride (ug/kg)	ND (4.0)	ND (4.0)
	xylenes (total) (ug/kg)	ND (5.0)	ND (5.0)

ND - Not Detected
N/A - Not Analyzed
Number In Parenthesis Is The Detection Limit

Appendix D
Summary of Analytical Results for Soil Samples

Method	Parameter (Units)	WB-20 1.0 ft	WB-20 5.0 ft	WB-20 10.0 ft	WB-20 15.0 ft
EPA 418.1	TOTAL PETROLEUM HYDROCARBONS (mg/kg)	ND (25.0)	ND (25.0)	ND (25.0)	ND (25.0)
EPA 6010	antimony (mg/kg)	ND (3.0)	ND (3.0)	ND (3.0)	ND (3.0)
	barium (mg/kg)	65	60	52	54
	beryllium (mg/kg)	ND (0.1)	ND (0.1)	ND (0.1)	ND (0.1)
	cadmium (mg/kg)	ND (0.2)	ND (0.2)	ND (0.2)	ND (0.2)
	chromium (mg/kg)	6.5	25	15	10
	cobalt (mg/kg)	6.5	5.2	4.6	4.6
	copper (mg/kg)	8.5	5.8	5.3	5.0
	lead (mg/kg)	ND (10.0)	ND (10.0)	ND (10.0)	ND (10.0)
	molybdenum (mg/kg)	0.6	ND (0.5)	ND (0.5)	ND (0.5)
	nickel (mg/kg)	5	4	3	3
	silver (mg/kg)	1.0	0.6	0.6	0.7
	thallium (mg/kg)	ND (5.0)	ND (5.0)	ND (5.0)	ND (5.0)
	vanadium (mg/kg)	22	16	15	15
	zinc (mg/kg)	33	26	22	23
EPA 7060	ARSENIC BY GFAA (mg/kg)	1.5	1.0	0.9	1.4
EPA 7471	mercury (mg/kg)	ND (0.2)	ND (0.2)	ND (0.2)	ND (0.2)
EPA 7740	SELENIUM BY GFAA (mg/kg)	ND (0.3)	ND (0.3)	ND (0.3)	ND (0.3)
EPA 8015	2-propanol (ug/kg)	10	20	30	10
	METHYL ISOBUTYL KETONE (ug/kg)	ND (1.9)	ND (1.9)	ND (1.9)	ND (1.9)

(Continued)

Method	Parameter (Units)	WB-20 1.0 ft	WB-20 5.0 ft	WB-20 10.0 ft	WB-20 15.0 ft
EPA 8015	TETRAHYDROFURAN (ug/kg)	ND (1.7)	ND (1.7)	ND (1.7)	ND (1.7)
	acetone (ug/kg)	ND (27.0)	ND (27.0)	ND (27.0)	ND (27.0)
	ethanol (ug/kg)	ND (14.0)	ND (14.0)	ND (14.0)	ND (14.0)
	methanol (ug/kg)	ND (29.0)	140	100	200
	methyl ethyl ketone (ug/kg)	ND (1.7)	ND (1.7)	ND (1.7)	ND (1.7)
EPA 8240	1,1,1-trichloroethane (ug/kg)	ND (3.0)	ND (3.0)	ND (3.0)	ND (3.0)
	1,1,2,2-tetrachloroethane (ug/kg)	ND (4.0)	ND (4.0)	ND (4.0)	ND (4.0)
	1,1,2-trichloroethane (ug/kg)	ND (2.0)	ND (2.0)	ND (2.0)	ND (2.0)
	1,1-dichloroethane (ug/kg)	ND (5.0)	ND (5.0)	ND (5.0)	ND (5.0)
	1,1-dichloroethene (ug/kg)	ND (4.0)	ND (4.0)	ND (4.0)	ND (4.0)
	1,2-DICHLOROETHENE (TOTAL) (ug/kg)	ND (5.0)	ND (5.0)	ND (5.0)	ND (5.0)
	1,2-dichloroethane (ug/kg)	ND (2.0)	ND (2.0)	ND (2.0)	ND (2.0)
	1,2-dichloropropane (ug/kg)	ND (2.0)	ND (2.0)	ND (2.0)	ND (2.0)
	2-butanone (ug/kg)	ND (0.0)	ND (0.0)	ND (0.0)	ND (0.0)
	2-hexanone (ug/kg)	ND (8.0)	ND (8.0)	ND (8.0)	ND (8.0)
	4-methyl-2-pentanone (ug/kg)	ND (0.0)	ND (0.0)	ND (0.0)	ND (0.0)
	acetone (ug/kg)	ND (0.0)	ND (0.0)	ND (0.0)	ND (0.D)
	benzene (ug/kg)	ND (2.0)	ND (2.0)	ND (2.0)	ND (2.0)
	bromodichloromethane (ug/kg)	ND (2.0)	ND (2.0)	ND (2.0)	ND (2.0)
	bromoform (ug/kg)	ND (3.D)	ND (3.0)	ND (3.0)	ND (3.0)
	bromomethane (ug/kg)	ND (3.0)	ND (3.0)	ND (3.0)	ND (3.0)
	carbon disulfide (ug/kg)	ND (3.0)	ND (3.0)	ND (3.0)	ND (3.0)
	carbon tetrachloride (ug/kg)	ND (2.0)	ND (2.0)	ND (2.0)	ND (2.0)
	chlorobenzene (ug/kg)	ND (2.0)	ND (2.0)	ND (2.0)	ND (2.0)

(Continued)

Method	Parameter (Units)	WB-20 1.0 ft	WB-20 5.0 ft	WB-20 10.0 ft	WB-20 15.0 ft
EPA 8240	chloroethane (ug/kg)	ND (3.0)	ND (3.0)	ND (3.0)	ND (3.0)
	chloroform (ug/kg)	ND (3.0)	ND (3.0)	ND (3.0)	ND (3.0)
	chloromethane (ug/kg)	ND (4.0)	ND (4.0)	ND (4.0)	ND (4.0)
	cis-1,3-dichloropropene (ug/kg)	ND (2.0)	ND (2.0)	ND (2.0)	ND (2.0)
	dibromochloromethane (ug/kg)	ND (2.0)	ND (2.0)	ND (2.0)	ND (2.0)
	ethylbenzene (ug/kg)	ND (4.0)	ND (4.0)	ND (4.0)	ND (4.0)
	methylene chloride (ug/kg)	9	8	6	5
	styrene (ug/kg)	ND (2.0)	ND (2.0)	ND (2.0)	ND (2.0)
	tetrachloroethene (ug/kg)	ND (2.0)	ND (2.0)	ND (2.0)	ND (2.0)
	toluene (ug/kg)	ND (2.0)	ND (2.0)	ND (2.0)	ND (2.0)
	trans-1,3-dichloropropene (ug/kg)	ND (3.0)	ND (3.0)	ND (3.0)	ND (3.0)
	trichloroethene (ug/kg)	ND (2.0)	ND (2.0)	ND (2.0)	ND (2.0)
	vinyl acetate (ug/kg)	ND (5.0)	ND (5.0)	ND (5.0)	ND (5.0)
	vinyl chloride (ug/kg)	ND (4.0)	ND (4.0)	ND (4.0)	ND (4.0)
	xylenes (total) (ug/kg)	ND (5.0)	ND (5.0)	ND (5.0)	ND (5.0)
EPA 8270	1,2,4-trichlorobenzene (ug/kg)	N/A	ND (50.0)	ND (50.0)	N/A
	1,2-dichlorobenzene (ug/kg)	N/A	ND (57.0)	ND (57.0)	N/A
	1,3-dichlorobenzene (ug/kg)	N/A	ND (58.0)	ND (58.0)	N/A
	1,4-dichlorobenzene (ug/kg)	N/A	ND (56.0)	ND (56.0)	N/A
	2,2'-OXYBIS(1-CHLOROPROPANE) (ug/kg)	N/A	ND (56.0)	ND (56.0)	N/A
	2,4,5-trichlorophenol (ug/kg)	N/A	ND (38.0)	ND (38.0)	N/A
	2,4,6-trichlorophenol (ug/kg)	N/A	ND (35.0)	ND (35.0)	N/A
	2,4-dichlorophenol (ug/kg)	N/A	ND (53.0)	ND (53.0)	N/A
	2,4-dimethylphenol (ug/kg)	N/A	ND (29.0)	ND (29.0)	N/A

(Continued)

Method	Parameter (Units)	WB-20 1.0 ft	WB-20 5.0 ft	WB-20 10.0 ft	WB-20 15.0 ft
EPA 8270	2,4-dinitrophenol (ug/kg)	N/A	ND (69.0)	ND (69.0)	N/A
	2,4-dinitrotoluene (ug/kg)	N/A	ND (45.0)	ND (45.0)	N/A
	2,6-dinitrotoluene (ug/kg)	N/A	ND (48.0)	ND (48.0)	N/A
	2-chloronaphthalene (ug/kg)	N/A	ND (48.0)	ND (48.0)	N/A
	2-chlorophenol (ug/kg)	N/A	ND (51.0)	ND (51.0)	N/A
	2-methylnaphthalene (ug/kg)	N/A	ND (53.0)	ND (53.0)	N/A
	2-methylphenol (ug/kg)	N/A	ND (35.0)	ND (35.0)	N/A
	2-nitroaniline (ug/kg)	N/A	ND (43.0)	ND (43.0)	N/A
	2-nitrophenol (ug/kg)	N/A	ND (52.0)	ND (52.0)	N/A
	3,3'-dichlorobenzidine (ug/kg)	N/A	ND (38.0)	ND (38.0)	N/A
	3-nitroaniline (ug/kg)	N/A	ND (25.0)	ND (25.0)	N/A
	4,4-METHYLENEBIS[2-CHLOROANILI (ug/kg)	N/A	ND (330)	ND (330)	N/A
	4,6-dinitro-2-methylphenol (ug/kg)	N/A	ND (71.0)	ND (71.0)	N/A
	4-bromophenyl-phenylether (ug/kg)	N/A	ND (53.0)	ND (53.0)	N/A
	4-chloro-3-methylphenol (ug/kg)	N/A	ND (51.0)	ND (51.0)	N/A
	4-chloroaniline (ug/kg)	N/A	ND (21.0)	ND (21.0)	N/A
	4-chlorophenyl-phenylether (ug/kg)	N/A	ND (50.0)	ND (50.0)	N/A
	4-methylphenol (ug/kg)	N/A	ND (41.0)	ND (41.0)	N/A
	4-nitroaniline (ug/kg)	N/A	ND (36.0)	ND (36.0)	N/A
	4-nitrophenol (ug/kg)	N/A	ND (40.0)	ND (40.0)	N/A
	CARBAZOLE (ug/kg)	N/A	ND (50.0)	ND (50.0)	N/A
	DIBENZO(A,H)ANTHRACENE (ug/kg)	N/A	ND (53.0)	ND (53.0)	N/A
	N-NITROSODIPHENYLAMINE (1) (ug/kg)	N/A	ND (64.0)	ND (64.0)	N/A
	acenaphthene (ug/kg)	N/A	ND (50.0)	ND (50.0)	N/A
	acenaphthylene (ug/kg)	N/A	ND (52.0)	ND (52.0)	N/A

(Continued)

Method	Parameter (Units)	WB-20 1.0 ft	WB-20 5.0 ft	WB-20 10.0 ft	WB-20 15.0 ft
EPA 8270	anthracene (ug/kg)	N/A	ND (50.0)	ND (50.0)	N/A
	benzo(a)anthracene (ug/kg)	N/A	ND (50.0)	ND (50.0)	N/A
	benzo(a)pyrene (ug/kg)	N/A	ND (54.0)	ND (54.0)	N/A
	benzo(b)fluoranthene (ug/kg)	N/A	ND (76.0)	ND (76.0)	N/A
	benzo(g,h,i)perylene (ug/kg)	N/A	ND (31.0)	ND (31.0)	N/A
	benzo(k)fluoranthene (ug/kg)	N/A	ND (122)	ND (122)	N/A
	bis(2-chloroethoxy)methane (ug/kg)	N/A	ND (50.0)	ND (50.0)	N/A
	bis(2-chloroethyl)ether (ug/kg)	N/A	ND (55.0)	ND (55.0)	N/A
	bis(2-ethylhexyl)phthalate (ug/kg)	N/A	ND (55.0)	ND (55.0)	N/A
	butyl benzyl phthalate (ug/kg)	N/A	ND (56.0)	ND (56.0)	N/A
	chrysene (ug/kg)	N/A	ND (57.0)	ND (57.0)	N/A
	di-n-butylphthalate (ug/kg)	N/A	ND (82.0)	ND (82.0)	N/A
	di-n-octyl phthalate (ug/kg)	N/A	ND (67.0)	ND (67.0)	N/A
	dibenzofuran (ug/kg)	N/A	ND (51.0)	ND (51.0)	N/A
	diethyl phthalate (ug/kg)	N/A	ND (67.0)	ND (67.0)	N/A
	dimethyl phthalate (ug/kg)	N/A	ND (51.0)	ND (51.0)	N/A
	fluoranthene (ug/kg)	N/A	ND (57.0)	ND (57.0)	N/A
	fluorene (ug/kg)	N/A	ND (51.0)	ND (51.0)	N/A
	hexachlorobenzene (ug/kg)	N/A	ND (55.0)	ND (55.0)	N/A
	hexachlorobutadiene (ug/kg)	N/A	ND (49.0)	ND (49.0)	N/A
	hexachlorocyclopentadiene (ug/kg)	N/A	ND (41.0)	ND (41.0)	N/A
	hexachloroethane (ug/kg)	N/A	ND (52.0)	ND (52.0)	N/A
	indeno(1,2,3-c,d)pyrene (ug/kg)	N/A	ND (43.0)	ND (43.0)	N/A
	isophorone (ug/kg)	N/A	ND (50.0)	ND (50.0)	N/A
	n-nitroso-di-n-propylamine (ug/kg)	N/A	ND (53.0)	ND (53.0)	N/A

(Continued)

Method	Parameter (Units)	WB-20 1.0 ft	WB-20 5.0 ft	WB-20 10.0 ft	WB-20 15.0 ft
EPA 8270	naphthalene (ug/kg)	N/A	ND (48.0)	ND (48.0)	N/A
	nitrobenzene (ug/kg)	N/A	ND (47.0)	ND (47.0)	N/A
	pentachlorophenol (ug/kg)	N/A	ND (67.0)	ND (67.0)	N/A
	phenanthrene (ug/kg)	N/A	ND (61.0)	ND (61.0)	N/A
	phenol (ug/kg)	N/A	ND (61.0)	ND (61.0)	N/A
	pyrene (ug/kg)	N/A	ND (50.0)	ND (50.0)	N/A

ND - Not Detected
N/A - Not Analyzed
Number In Parenthesis Is The Detection Limit

Appendix D
Summary of Analytical Results for Soil Samples

Method	Parameter (Units)	WB-21 1.0 ft	WB-21 5.0 ft	WB-21 10.0 ft	WB-21 15.0 ft
EPA 418.1	TOTAL PETROLEUM HYDROCARBONS (mg/kg)	ND (25.0)	ND (25.0)	ND (25.0)	ND (25.0)
EPA 6010	antimony (mg/kg)	ND (3.0)	ND (3.0)	ND (3.0)	ND (3.0)
	barium (mg/kg)	48	84	52	54
	beryllium (mg/kg)	ND (0.1)	ND (0.1)	ND (0.1)	ND (0.1)
	cadmium (mg/kg)	ND (0.2)	ND (0.2)	ND (0.2)	ND (0.2)
	chromium (mg/kg)	14	34	9.8	9.6
	cobalt (mg/kg)	5.4	7.1	4.6	4.5
	copper (mg/kg)	7.1	7.8	4.3	4.7
	lead (mg/kg)	ND (10.0)	ND (10.0)	ND (10.0)	ND (10.0)
	molybdenum (mg/kg)	0.6	ND (0.5)	ND (0.5)	ND (0.5)
	nickel (mg/kg)	4	ND (1.0)	4	3
	silver (mg/kg)	0.6	0.9	0.7	0.6
	thallium (mg/kg)	ND (5.0)	ND (5.0)	ND (5.0)	ND (5.0)
	vanadium (mg/kg)	17	23	14	14
	zinc (mg/kg)	29	36	22	21
EPA 7060	ARSENIC BY GFAA (mg/kg)	1.3	1.1	ND (0.5)	0.6
EPA 7471	mercury (mg/kg)	ND (0.2)	ND (0.2)	ND (0.2)	ND (0.2)
EPA 7740	SELENIUM BY GFAA (mg/kg)	ND (0.3)	ND (0.3)	ND (0.3)	ND (0.3)
EPA 8015	2-propanol (ug/kg)	ND (9.1)	20	20	ND (9.1)
	METHYL ISOBUTYL KETONE (ug/kg)	ND (1.9)	ND (1.9)	ND (1.9)	ND (1.9)

(Continued)

Method	Parameter (Units)	WB-21 1.0 ft	WB-21 5.0 ft	WB-21 10.0 ft	WB-21 15.0 ft
EPA 8015	TETRAHYDROFURAN (ug/kg)	ND (1.7)	ND (1.7)	ND (1.7)	ND (1.7)
	acetone (ug/kg)	ND (27.0)	ND (27.0)	ND (27.0)	ND (27.0)
	ethanol (ug/kg)	ND (14.0)	ND (14.0)	ND (14.0)	ND (14.0)
	methanol (ug/kg)	280	160	ND (29.0)	ND (29.0)
	methyl ethyl ketone (ug/kg)	ND (1.7)	ND (1.7)	ND (1.7)	2
EPA 8240	1,1,1-trichloroethane (ug/kg)	ND (3.0)	ND (3.0)	ND (3.0)	ND (3.0)
	1,1,2,2-tetrachloroethane (ug/kg)	ND (4.0)	ND (4.0)	ND (4.0)	ND (4.0)
	1,1,2-trichloroethane (ug/kg)	ND (2.0)	ND (2.0)	ND (2.0)	ND (2.0)
	1,1-dichloroethane (ug/kg)	ND (5.0)	ND (5.0)	ND (5.0)	ND (5.0)
	1,1-dichloroethene (ug/kg)	ND (4.0)	ND (4.0)	ND (4.0)	ND (4.0)
	1,2-DICHLOROETHENE (TOTAL) (ug/kg)	ND (5.0)	ND (5.0)	ND (5.0)	ND (5.0)
	1,2-dichloroethane (ug/kg)	ND (2.0)	ND (2.0)	ND (2.0)	ND (2.0)
	1,2-dichloropropane (ug/kg)	ND (2.0)	ND (2.0)	ND (2.0)	ND (2.0)
	2-butanone (ug/kg)	ND (0.0)	ND (0.0)	ND (0.0)	ND (0.0)
	2-hexanone (ug/kg)	ND (8.0)	ND (8.0)	ND (8.0)	ND (8.0)
	4-methyl-2-pentanone (ug/kg)	ND (0.0)	ND (0.0)	ND (0.0)	ND (0.0)
	acetone (ug/kg)	ND (0.0)	ND (0.0)	ND (0.0)	ND (0.0)
	benzene (ug/kg)	ND (2.0)	ND (2.0)	ND (2.0)	ND (2.0)
	bromodichloromethane (ug/kg)	ND (2.0)	ND (2.0)	ND (2.0)	ND (2.0)
	bromoform (ug/kg)	ND (3.0)	ND (3.0)	ND (3.0)	ND (3.0)
	bromomethane (ug/kg)	ND (3.0)	ND (3.0)	ND (3.0)	ND (3.0)
	carbon disulfide (ug/kg)	ND (3.0)	ND (3.0)	ND (3.0)	ND (3.0)
	carbon tetrachloride (ug/kg)	ND (2.0)	ND (2.0)	ND (2.0)	NO (2.0)
	chlorobenzene (ug/kg)	ND (2.0)	ND (2.0)	ND (2.0)	ND (2.0)

(Continued)

Method	Parameter (Units)	WB-21 1.0 ft	WB-21 5.0 ft	WB-21 10.0 ft	WB-21 15.0 ft
EPA 8240	chloroethane (ug/kg)	ND (3.0)	ND (3.0)	ND (3.0)	ND (3.0)
	chloroform (ug/kg)	ND (3.0)	ND (3.0)	ND (3.0)	ND (3.0)
	chloromethane (ug/kg)	ND (4.0)	ND (4.0)	ND (4.0)	ND (4.0)
	cis-1,3-dichloropropene (ug/kg)	ND (2.0)	ND (2.0)	ND (2.0)	ND (2.0)
	dibromochloromethane (ug/kg)	ND (2.0)	ND (2.0)	ND (2.0)	ND (2.0)
	ethylbenzene (ug/kg)	ND (4.0)	ND (4.0)	ND (4.0)	ND (4.0)
	methylene chloride (ug/kg)	7	21	5	6
	styrene (ug/kg)	ND (2.0)	ND (2.0)	ND (2.0)	ND (2.0)
	tetrachloroethene (ug/kg)	ND (2.0)	ND (2.0)	ND (2.0)	ND (2.0)
	toluene (ug/kg)	ND (2.0)	ND (2.0)	ND (2.0)	ND (2.0)
	trans-1,3-dichloropropene (ug/kg)	ND (3.0)	ND (3.0)	ND (3.0)	ND (3.0)
	trichloroethene (ug/kg)	ND (2.0)	ND (2.0)	ND (2.0)	ND (2.0)
	vinyl acetate (ug/kg)	ND (5.0)	ND (5.0)	ND (5.0)	ND (5.0)
	vinyl chloride (ug/kg)	ND (4.0)	ND (4.0)	ND (4.0)	ND (4.0)
	xylenes (total) (ug/kg)	ND (5.0)	ND (5.0)	ND (5.0)	ND (5.0)

ND - Not Detected
N/A - Not Analyzed
Number In Parenthesis Is The Detection Limit

Appendix D
Summary of Analytical Results for Soil Samples

Method	Parameter (Units)	WB-22 5.0 ft	WB-22 10.0 ft	WB-22 15.0 ft
EPA 418.1	TOTAL PETROLEUM HYDROCARBONS (mg/kg)	ND (25.0)	ND (25.0)	ND (25.0)
EPA 8240	1,1,1-trichloroethane (ug/kg)	ND (3.0)	ND (3.0)	ND (3.0)
	1,1,2,2-tetrachloroethane (ug/kg)	ND (4.0)	ND (4.0)	ND (4.0)
	1,1,2-trichloroethane (ug/kg)	ND (2.0)	ND (2.0)	ND (2.0)
	1,1-dichloroethane (ug/kg)	ND (5.0)	ND (5.0)	ND (5.0)
	1,1-dichloroethene (ug/kg)	ND (4.0)	ND (4.0)	ND (4.0)
	1,2-DICHLOROETHENE (TOTAL) (ug/kg)	ND (5.0)	ND (5.0)	ND (5.0)
	1,2-dichloroethane (ug/kg)	ND (2.0)	ND (2.0)	ND (2.0)
	1,2-dichloropropane (ug/kg)	ND (2.0)	ND (2.0)	ND (2.0)
	2-butanone (ug/kg)	NO (0.0)	ND (0.0)	ND (0.0)
	2-hexanone (ug/kg)	ND (8.0)	ND (8.0)	ND (8.0)
	4-methyl-2-pentanone (ug/kg)	ND (0.0)	ND (0.0)	ND (0.0)
	acetone (ug/kg)	ND (0.0)	ND (0.0)	ND (0.0)
	benzene (ug/kg)	ND (2.0)	ND (2.0)	ND (2.0)
	bromodichloromethane (ug/kg)	ND (2.0)	ND (2.0)	ND (2.0)
	bromoform (ug/kg)	ND (3.0)	ND (3.0)	ND (3.0)
	bromomethane (ug/kg)	ND (3.0)	ND (3.0)	ND (3.0)
	carbon disulfide (ug/kg)	ND (3.0)	ND (3.0)	ND (3.0)
	carbon tetrachloride (ug/kg)	ND (2.0)	ND (2.0)	ND (2.0)
	chlorobenzene (ug/kg)	ND (2.0)	ND (2.0)	ND (2.0)
	chloroethane (ug/kg)	ND (3.0)	ND (3.0)	ND (3.0)
	chloroform (ug/kg)	ND (3.0)	ND (3.0)	ND (3.0)
	chloromethane (ug/kg)	ND (4.0)	ND (4.0)	ND (4.0)
	cis-1,3-dichloropropene (ug/kg)	ND (2.0)	ND (2.0)	ND (2.0)

(Continued)

Method	Parameter (Units)	WB-22 5.0 ft	WB-22 10.0 ft	WB-22 15.0 ft
EPA 8240	dibromochloromethane (ug/kg)	ND (2.0)	ND (2.0)	ND (2.0)
	ethylbenzene (ug/kg)	ND (4.0)	ND (4.0)	ND (4.0)
	methylene chloride (ug/kg)	9	9	9
	styrene (ug/kg)	ND (2.0)	ND (2.0)	ND (2.0)
	tetrachloroethene (ug/kg)	ND (2.0)	ND (2.0)	ND (2.0)
	toluene (ug/kg)	ND (2.0)	ND (2.0)	ND (2.0)
	trans-1,3-dichloropropene (ug/kg)	ND (3.0)	ND (3.0)	ND (3.0)
	trichloroethene (ug/kg)	ND (2.0)	ND (2.0)	ND (2.0)
	vinyl acetate (ug/kg)	ND (5.0)	ND (5.0)	ND (5.0)
	vinyl chloride (ug/kg)	ND (4.0)	ND (4.0)	ND (4.0)
	xylenes (total) (ug/kg)	ND (5.0)	ND (5.0)	ND (5.0)

ND - Not Detected
N/A - Not Analyzed
Number In Parenthesis Is The Detection Limit

Appendix D
Summary of Analytical Results for Soil Samples

Method	Parameter (Units)	WB-23 1.0 ft	WB-23 5.0 ft	WB-23 10.0 ft	WB-23 15.0 ft
EPA 418.1	TOTAL PETROLEUM HYDROCARBONS (mg/kg)	120	130	ND (25.0)	ND (25.0)
EPA 8010	1,1,1-trichloroethane (ug/kg)	14	21	ND (2.0)	ND (2.0)
	1,1,2,2-tetrachloroethane (ug/kg)	ND (2.5)	ND (2.5)	ND (2.5)	ND (2.5)
	1,1,2-trichloroethane (ug/kg)	ND (1.5)	ND (1.5)	ND (1.5)	ND (1.5)
	1,1-dichloroethane (ug/kg)	ND (1.5)	ND (1.5)	ND (1.5)	ND (1.5)
	1,1-dichloroethene (ug/kg)	ND (2.5)	ND (2.5)	ND (2.5)	ND (2.5)
	1,2-dichlorobenzene (ug/kg)	ND (1.0)	ND (1.0)	ND (1.0)	ND (1.0)
	1,2-dichloroethane (ug/kg)	ND (1.0)	ND (1.0)	ND (1.0)	ND (1.0)
	1,2-dichloropropane (ug/kg)	ND (1.5)	ND (1.5)	ND (1.5)	ND (1.5)
	1,3-dichlorobenzene (ug/kg)	ND (1.5)	ND (1.5)	ND (1.5)	ND (1.5)
	1,4-dichlorobenzene (ug/kg)	ND (1.5)	ND (1.5)	ND (1.5)	ND (1.5)
	2-chloroethylvinyl ether (ug/kg)	ND (2.5)	ND (2.5)	ND (2.5)	ND (2.5)
	bromodichloromethane (ug/kg)	ND (2.0)	ND (2.0)	ND (2.0)	ND (2.0)
	bromoform (ug/kg)	ND (1.0)	ND (1.0)	ND (1.0)	ND (1.0)
	bromomethane (ug/kg)	ND (1.0)	ND (1.0)	ND (1.0)	ND (1.0)
	carbon tetrachloride (ug/kg)	ND (1.5)	ND (1.5)	ND (1.5)	ND (1.5)
	chlorobenzene (ug/kg)	ND (1.5)	ND (1.5)	ND (1.5)	ND (1.5)
	chloroethane (ug/kg)	ND (1.5)	ND (1.5)	ND (1.5)	ND (1.5)
	chloroform (ug/kg)	ND (2.5)	ND (2.5)	ND (2.5)	ND (2.5)
	chloromethane (ug/kg)	ND (1.5)	ND (1.5)	ND (1.5)	ND (1.5)
	cis-1,3-dichloropropene (ug/kg)	ND (2.5)	ND (2.5)	ND (2.5)	ND (2.5)
	dibromochloromethane (ug/kg)	ND (2.5)	ND (2.5)	ND (2.5)	ND (2.5)
	dichlorodifluoromethane (ug/kg)	ND (2.0)	ND (2.0)	ND (2.0)	ND (2.0)
	methylene chloride (ug/kg)	ND (50.0)	ND (50.0)	ND (50.0)	ND (50.0)

(Continued)

Method	Parameter (Units)	WB-23 1.0 ft	WB-23 5.0 ft	WB-23 10.0 ft	WB-23 15.0 ft
EPA 8010	tetrachloroethene (ug/kg)	8	18	ND (2.0)	ND (2.0)
	trans-1,2-dichloroethene (ug/kg)	ND (2.0)	ND (2.0)	ND (2.0)	ND (2.0)
	trans-1,3-dichloropropene (ug/kg)	ND (1.0)	ND (1.0)	ND (1.0)	ND (1.0)
	trichloroethene (ug/kg)	3	6	ND (2.0)	ND (2.0)
	trichlorofluoromethane (ug/kg)	ND (2.5)	ND (2.5)	ND (2.5)	ND (2.5)
	vinyl chloride (ug/kg)	ND (1.5)	ND (1.5)	ND (1.5)	ND (1.5)
EPA 8020	benzene (ug/kg)	ND (1.0)	ND (1.0)	ND (1.0)	ND (1.0)
	ethylbenzene (ug/kg)	ND (1.0)	ND (1.0)	ND (1.0)	ND (1.0)
	toluene (ug/kg)	ND (1.0)	ND (1.0)	ND (1.0)	ND (1.0)
	xylenes (total) (ug/kg)	ND (2.0)	ND (2.0)	ND (2.0)	ND (2.0)

ND - Not Detected
N/A - Not Analyzed
Number In Parenthesis Is The Detection Limit

Appendix D
Summary of Analytical Results for Soil Samples

Method	Parameter (Units)	WB-24 2.0 ft	WB-24 4.0 ft	WB-24 10.0 ft	WB-24 14.0 ft
EPA 418.1	TOTAL PETROLEUM HYDROCARBONS (mg/kg)	43	50	ND (25.0)	ND (25.0)
EPA 6010	antimony (mg/kg)	ND (3.0)	ND (3.0)	ND (3.0)	ND (3.0)
	barium (mg/kg)	59	63	62	110
	beryllium (mg/kg)	0.2	0.2	0.3	0.5
	cadmium (mg/kg)	ND (0.2)	ND (0.2)	ND (0.2)	ND (0.2)
	chromium (mg/kg)	20	14	7.7	11
	cobalt (mg/kg)	5.4	5.5	5.9	8.5
	copper (mg/kg)	11	8.1	7.0	12
	lead (mg/kg)	ND (10.0)	ND (10.0)	ND (10.0)	ND (10.0)
	molybdenum (mg/kg)	0.9	ND (0.5)	ND (0.5)	0.7
	nickel (mg/kg)	4	4.3	4.5	6
	silver (mg/kg)	ND (0.3)	ND (0.3)	ND (0.3)	0.6
	thallium (mg/kg)	ND (5.0)	ND (5.0)	ND (5.0)	ND (5.0)
	vanadium (mg/kg)	18	19	20	28
	zinc (mg/kg)	37	29	30	43
EPA 7060	ARSENIC BY GFAA (mg/kg)	1.3	1.3	0.9	2.2
EPA 7471	mercury (mg/kg)	ND (0.2)	ND (0.2)	ND (0.2)	ND (0.2)
EPA 7740	SELENIUM BY GFAA (mg/kg)	ND (0.3)	ND (0.3)	NO (0.3)	ND (0.3)
EPA 8010	1,1,1-trichloroethane (ug/kg)	5	ND (2.0)	ND (2.0)	ND (2.0)
	1,1,2,2-tetrachloroethane (ug/kg)	ND (2.5)	ND (2.5)	ND (2.5)	ND (2.5)

(Continued)

Method	Parameter (Units)	WB-24 2.0 ft	WB-24 4.0 ft	WB-24 10.0 ft	WB-24 14.0 ft
EPA 8010	1,1,2-trichloroethane (ug/kg)	ND (1.5)	ND (1.5)	ND (1.5)	ND (1.5)
	1,1-dichloroethane (ug/kg)	ND (1.5)	ND (1.5)	ND (1.5)	ND (1.5)
	1,1-dichloroethene (ug/kg)	ND (2.5)	ND (2.5)	ND (2.5)	ND (2.5)
	1,2-dichlorobenzene (ug/kg)	ND (1.0)	ND (1.0)	ND (1.0)	ND (1.0)
	1,2-dichloroethane (ug/kg)	ND (1.0)	ND (1.0)	ND (1.0)	ND (1.0)
	1,2-dichloropropane (ug/kg)	ND (1.5)	ND (1.5)	ND (1.5)	ND (1.5)
	1,3-dichlorobenzene (ug/kg)	ND (1.5)	ND (1.5)	ND (1.5)	ND (1.5)
	1,4-dichlorobenzene (ug/kg)	ND (1.5)	ND (1.5)	ND (1.5)	ND (1.5)
	2-chloroethylvinyl ether (ug/kg)	ND (2.5)	ND (2.5)	ND (2.5)	ND (2.5)
	bromodichloromethane (ug/kg)	ND (2.0)	ND (2.0)	ND (2.0)	ND (2.0)
	bromoform (ug/kg)	ND (1.0)	ND (1.0)	ND (1.0)	ND (1.0)
	bromomethane (ug/kg)	ND (1.0)	ND (1.0)	ND (1.0)	ND (1.0)
	carbon tetrachloride (ug/kg)	ND (1.5)	ND (1.5)	ND (1.5)	ND (1.5)
	chlorobenzene (ug/kg)	ND (1.5)	ND (1.5)	ND (1.5)	ND (1.5)
	chloroethane (ug/kg)	ND (1.5)	ND (1.5)	ND (1.5)	ND (1.5)
	chloroform (ug/kg)	ND (2.5)	ND (2.5)	ND (2.5)	ND (2.5)
	chloromethane (ug/kg)	ND (1.5)	ND (1.5)	ND (1.5)	ND (1.5)
	cis-1,3-dichloropropene (ug/kg)	ND (2.5)	ND (2.5)	ND (2.5)	ND (2.5)
	dibromochloromethane (ug/kg)	ND (2.5)	ND (2.5)	ND (2.5)	ND (2.5)
	dichlorodifluoromethane (ug/kg)	ND (2.0)	ND (2.0)	ND (2.0)	ND (2.0)
	methylene chloride (ug/kg)	ND (50.0)	ND (50.0)	ND (50.0)	ND (50.0)
	tetrachloroethene (ug/kg)	ND (2.0)	ND (2.0)	ND (2.0)	ND (2.0)
	trans-1,2-dichloroethene (ug/kg)	ND (2.0)	ND (2.0)	ND (2.0)	ND (2.0)
	trans-1,3-dichloropropene (ug/kg)	ND (1.0)	ND (1.0)	ND (1.0)	ND (1.0)
	trichloroethene (ug/kg)	ND (2.0)	ND (2.0)	ND (2.0)	ND (2.0)

(Continued)

Method	Parameter (Units)	WB-24 2.0 ft	WB-24 4.0 ft	WB-24 10.0 ft	WB-24 14.0 ft
EPA 8010	trichlorofluoromethane (ug/kg)	ND (2.5)	ND (2.5)	ND (2.5)	ND (2.5)
	vinyl chloride (ug/kg)	ND (1.5)	ND (1.5)	ND (1.5)	ND (1.5)
EPA 8015	2-propanol (ug/kg)	ND (9.1)	ND (9.1)	30	10
	METHYL ISOBUTYL KETONE (ug/kg)	ND (1.9)	ND (1.9)	3	4
	TETRAHYDROFURAN (ug/kg)	ND (1.7)	ND (1.7)	2	4
	acetone (ug/kg)	ND (27.0)	ND (27.0)	ND (27.0)	ND (27.0)
	ethanol (ug/kg)	20	ND (14.0)	50	ND (14.0)
	methanol (ug/kg)	90	ND (29.0)	450	ND (29.0)
	methyl ethyl ketone (ug/kg)	ND (1.7)	3	3	6
EPA 8020	benzene (ug/kg)	ND (1.0)	ND (1.0)	ND (1.0)	ND (1.0)
	ethylbenzene (ug/kg)	ND (1.0)	ND (1.0)	ND (1.0)	ND (1.0)
	toluene (ug/kg)	ND (1.0)	ND (1.0)	ND (1.0)	ND (1.0)
	xylenes (total) (ug/kg)	ND (2.0)	ND (2.0)	ND (2.0)	ND (2.0)

ND - Not Detected
N/A - Not Analyzed
Number In Parenthesis Is The Detection Limit

Appendix D
Summary of Analytical Results for Soil Samples

Method	Parameter (Units)	WB-25 2.0 ft	WB-25 4.0 ft	WB-25 10.0 ft	WB-25 13.5 ft
EPA 418.1	TOTAL PETROLEUM HYDROCARBONS (mg/kg)	ND (25.0)	ND (25.0)	ND (25.0)	ND (25.0)
EPA 6010	antimony (mg/kg)	ND (3.0)	ND (3.0)	ND (3.0)	ND (3.0)
	barium (mg/kg)	49	44	44	130
	beryllium (mg/kg)	0.2	ND (0.1)	ND (0.1)	ND (0.1)
	cadmium (mg/kg)	ND (0.2)	ND (0.2)	ND (0.2)	ND (0.2)
	chromium (mg/kg)	5.5	4.5	4.9	10
	cobalt (mg/kg)	4.4	4.0	4.2	9.2
	copper (mg/kg)	7.4	4.7	5.3	11
	lead (mg/kg)	ND (10.0)	ND (10.0)	ND (10.0)	ND (10.0)
	molybdenum (mg/kg)	0.6	ND (0.5)	ND (0.5)	ND (0.5)
	nickel (mg/kg)	3	3	3	7
	silver (mg/kg)	ND (0.3)	0.7	0.6	1.1
	thallium (mg/kg)	ND (5.0)	ND (5.0)	ND (5.0)	ND (5.0)
	vanadium (mg/kg)	14	13	15	32
	zinc (mg/kg)	22	20	20	54
EPA 7060	ARSENIC BY GFAA (mg/kg)	0.6	0.8	ND (0.5)	1.7
EPA 7471	mercury (mg/kg)	ND (0.2)	ND (0.2)	ND (0.2)	ND (0.2)
EPA 7740	SELENIUM BY GFAA (mg/kg)	ND (0.3)	ND (0.3)	ND (0.3)	ND (0.3)
EPA 8010	1,1,1-trichloroethane (ug/kg)	ND (2.0)	ND (2.0)	ND (2.0)	ND (2.0)
	1,1,2,2-tetrachloroethane (ug/kg)	ND (2.5)	ND (2.5)	ND (2.5)	ND (2.5)

(Continued)

Method	Parameter (Units)	WB-25 2.0 ft	WB-25 4.0 ft	WB-25 10.0 ft	WB-25 13.5 ft
EPA 8010	1,1,2-trichloroethane (ug/kg)	ND (1.5)	ND (1.5)	ND (1.5)	ND (1.5)
	1,1-dichloroethane (ug/kg)	ND (1.5)	ND (1.5)	ND (1.5)	ND (1.5)
	1,1-dichloroethene (ug/kg)	ND (2.5)	ND (2.5)	ND (2.5)	ND (2.5)
	1,2-dichlorobenzene (ug/kg)	ND (1.0)	ND (1.0)	ND (1.0)	ND (1.0)
	1,2-dichloroethane (ug/kg)	ND (1.0)	ND (1.0)	ND (1.0)	ND (1.0)
	1,2-dichloropropane (ug/kg)	ND (1.5)	ND (1.5)	ND (1.5)	ND (1.5)
	1,3-dichlorobenzene (ug/kg)	ND (1.5)	ND (1.5)	ND (1.5)	ND (1.5)
	1,4-dichlorobenzene (ug/kg)	ND (1.5)	ND (1.5)	ND (1.5)	ND (1.5)
	2-chloroethylvinyl ether (ug/kg)	ND (2.5)	ND (2.5)	ND (2.5)	ND (2.5)
	bromodichloromethane (ug/kg)	ND (2.0)	ND (2.0)	ND (2.0)	ND (2.0)
	bromoform (ug/kg)	ND (1.0)	ND (1.0)	ND (1.0)	ND (1.0)
	bromomethane (ug/kg)	ND (1.0)	ND (1.0)	ND (1.0)	ND (1.0)
	carbon tetrachloride (ug/kg)	ND (1.5)	ND (1.5)	ND (1.5)	ND (1.5)
	chlorobenzene (ug/kg)	ND (1.5)	ND (1.5)	ND (1.5)	ND (1.5)
	chloroethane (ug/kg)	ND (1.5)	ND (1.5)	ND (1.5)	ND (1.5)
	chloroform (ug/kg)	ND (2.5)	ND (2.5)	ND (2.5)	ND (2.5)
	chloromethane (ug/kg)	ND (1.5)	ND (1.5)	ND (1.5)	ND (1.5)
	cis-1,3-dichloropropene (ug/kg)	ND (2.5)	ND (2.5)	ND (2.5)	ND (2.5)
	dibromochloromethane (ug/kg)	ND (2.5)	ND (2.5)	ND (2.5)	ND (2.5)
	dichlorodifluoromethane (ug/kg)	ND (2.0)	ND (2.0)	ND (2.0)	ND (2.0)
	methylene chloride (ug/kg)	ND (50.0)	ND (50.0)	ND (50.0)	ND (50.0)
	tetrachloroethene (ug/kg)	ND (2.0)	ND (2.0)	ND (2.0)	ND (2.0)
	trans-1,2-dichloroethene (ug/kg)	ND (2.0)	ND (2.0)	ND (2.0)	ND (2.0)
	trans-1,3-dichloropropene (ug/kg)	ND (1.0)	ND (1.0)	ND (1.0)	ND (1.0)
	trichloroethene (ug/kg)	ND (2.0)	ND (2.0)	ND (2.0)	ND (2.0)

(Continued)

Method	Parameter (Units)	WB-25 2.0 ft	WB-25 4.0 ft	WB-25 10.0 ft	WB-25 13.5 ft
EPA 8010	trichlorofluoromethane (ug/kg)	ND (2.5)	ND (2.5)	ND (2.5)	ND (2.5)
	vinyl chloride (ug/kg)	ND (1.5)	ND (1.5)	ND (1.5)	ND (1.5)
EPA 8015	2-propanol (ug/kg)	20	16	ND (9.1)	ND (9.1)
	METHYL ISOBUTYL KETONE (ug/kg)	ND (1.9)	4	ND (1.9)	ND (1.9)
	TETRAHYDROFURAN (ug/kg)	3	4	ND (1.7)	ND (1.7)
	acetone (ug/kg)	ND (27.0)	ND (27.0)	ND (27.0)	ND (27.0)
	ethanol (ug/kg)	30	ND (14.0)	ND (14.0)	ND (14.0)
	methanol (ug/kg)	160	120	ND (29.0)	ND (29.0)
	methyl ethyl ketone (ug/kg)	3	3	2	2
EPA 8020	benzene (ug/kg)	ND (1.0)	2	2	2
	ethylbenzene (ug/kg)	ND (1.0)	ND (1.0)	ND (1.0)	ND (1.0)
	toluene (ug/kg)	ND (1.0)	ND (1.0)	ND (1.0)	ND (1.0)
	xylenes (total) (ug/kg)	ND (2.0)	ND (2.0)	ND (2.0)	ND (2.0)

ND - Not Detected
N/A - Not Analyzed
Number In Parenthesis Is The Detection Limit

Appendix D
Summary of Analytical Results for Soil Samples

Method	Parameter (Units)	WB-26 1.0 ft	WB-26 6.0 ft	WB-26 10.0 ft	WB-26 15.0 ft
EPA 418.1	TOTAL PETROLEUM HYDROCARBONS (mg/kg)	960	570	ND (25.0)	ND (25.0)
EPA 8010	1,1,1-trichloroethane (ug/kg)	73	400	ND (2.0)	3
	1,1,2,2-tetrachloroethane (ug/kg)	ND (2.5)	ND (2.5)	ND (2.5)	ND (2.5)
	1,1,2-trichloroethane (ug/kg)	ND (1.5)	3	ND (1.5)	ND (1.5)
	1,1-dichloroethane (ug/kg)	ND (1.5)	8	ND (1.5)	ND (1.5)
	1,1-dichloroethene (ug/kg)	4	26	ND (2.5)	ND (2.5)
	1,2-dichlorobenzene (ug/kg)	ND (1.0)	ND (1.0)	ND (1.0)	ND (1.0)
	1,2-dichloroethane (ug/kg)	ND (1.0)	ND (1.0)	ND (1.0)	ND (1.0)
	1,2-dichloropropane (ug/kg)	ND (1.5)	ND (1.5)	ND (1.5)	ND (1.5)
	1,3-dichlorobenzene (ug/kg)	ND (1.5)	ND (1.5)	ND (1.5)	ND (1.5)
	1,4-dichlorobenzene (ug/kg)	ND (1.5)	ND (1.5)	ND (1.5)	ND (1.5)
	2-chloroethylvinyl ether (ug/kg)	ND (2.5)	ND (2.5)	ND (2.5)	ND (2.5)
	bromodichloromethane (ug/kg)	ND (2.0)	ND (2.0)	ND (2.0)	ND (2.0)
	bromoform (ug/kg)	ND (1.0)	ND (1.0)	ND (1.0)	ND (1.0)
	bromomethane (ug/kg)	ND (1.0)	ND (1.0)	ND (1.0)	ND (1.0)
	carbon tetrachloride (ug/kg)	ND (1.5)	ND (1.5)	ND (1.5)	ND (1.5)
	chlorobenzene (ug/kg)	ND (1.5)	ND (1.5)	ND (1.5)	ND (1.5)
	chloroethane (ug/kg)	ND (1.5)	ND (1.5)	ND (1.5)	ND (1.5)
	chloroform (ug/kg)	ND (2.5)	ND (2.5)	ND (2.5)	ND (2.5)
	chloromethane (ug/kg)	ND (1.5)	ND (1.5)	ND (1.5)	ND (1.5)
	cis-1,3-dichloropropene (ug/kg)	ND (2.5)	ND (2.5)	ND (2.5)	ND (2.5)
	dibromochloromethane (ug/kg)	ND (2.5)	ND (2.5)	ND (2.5)	ND (2.5)
	dichlorodifluoromethane (ug/kg)	ND (2.0)	ND (2.0)	ND (2.0)	ND (2.0)
	methylene chloride (ug/kg)	ND (50.0)	96	ND (50.0)	ND (50.0)

(Continued)

Method	Parameter (Units)	WB-26 1.0 ft	WB-26 6.0 ft	WB-26 10.0 ft	WB-26 15.0 ft
EPA 8010	tetrachloroethene (ug/kg)	32	180	ND (2.0)	ND (2.0)
	trans-1,2-dichloroethene (ug/kg)	ND (2.0)	ND (2.0)	ND (2.0)	ND (2.0)
	trans-1,3-dichloropropene (ug/kg)	ND (1.0)	ND (1.0)	ND (1.0)	ND (1.0)
	trichloroethene (ug/kg)	ND (2.0)	4	ND (2.0)	ND (2.0)
	trichlorofluoromethane (ug/kg)	ND (2.5)	ND (2.5)	ND (2.5)	ND (2.5)
	vinyl chloride (ug/kg)	ND (1.5)	ND (1.5)	ND (1.5)	ND (1.5)
EPA 8020	benzene (ug/kg)	3	2	2	2
	ethylbenzene (ug/kg)	ND (1.0)	ND (1.0)	ND (1.0)	ND (1.0)
	toluene (ug/kg)	2	2	ND (1.0)	ND (1.0)
	xylenes (total) (ug/kg)	3	ND (2.0)	ND (2.0)	ND (2.0)

ND - Not Detected
N/A - Not Analyzed
Number In Parenthesis Is The Detection Limit

Appendix D
Summary of Analytical Results for Soil Samples

Method	Parameter (Units)	WB-27 1.0 ft	WB-27 5.0 ft	WB-27 10.0 ft	WB-27 15.0 ft
EPA 418.1	TOTAL PETROLEUM HYDROCARBONS (mg/kg)	ND (25.0)	ND (25.0)	ND (25.0)	ND (25.0)
EPA 8010	1,1,1-trichloroethane (ug/kg)	12	ND (2.0)	ND (2.0)	ND (2.0)
	1,1,2,2-tetrachloroethane (ug/kg)	ND (2.5)	ND (2.5)	ND (2.5)	ND (2.5)
	1,1,2-trichloroethane (ug/kg)	ND (1.5)	ND (1.5)	ND (1.5)	ND (1.5)
	1,1-dichloroethane (ug/kg)	ND (1.5)	ND (1.5)	ND (1.5)	ND (1.5)
	1,1-dichloroethene (ug/kg)	ND (2.5)	ND (2.5)	ND (2.5)	ND (2.5)
	1,2-dichlorobenzene (ug/kg)	ND (1.0)	ND (1.0)	ND (1.0)	ND (1.0)
	1,2-dichloroethane (ug/kg)	ND (1.0)	ND (1.0)	ND (1.0)	ND (1.0)
	1,2-dichloropropane (ug/kg)	ND (1.5)	ND (1.5)	ND (1.5)	ND (1.5)
	1,3-dichlorobenzene (ug/kg)	ND (1.5)	ND (1.5)	ND (1.5)	ND (1.5)
	1,4-dichlorobenzene (ug/kg)	ND (1.5)	ND (1.5)	ND (1.5)	ND (1.5)
	2-chloroethylvinyl ether (ug/kg)	ND (2.5)	ND (2.5)	ND (2.5)	ND (2.5)
	bromodichloromethane (ug/kg)	ND (2.0)	ND (2.0)	ND (2.0)	ND (2.0)
	bromoform (ug/kg)	ND (1.0)	ND (1.0)	ND (1.0)	ND (1.0)
	bromomethane (ug/kg)	ND (1.0)	ND (1.0)	ND (1.0)	ND (1.0)
	carbon tetrachloride (ug/kg)	ND (1.5)	ND (1.5)	ND (1.5)	ND (1.5)
	chlorobenzene (ug/kg)	ND (1.5)	ND (1.5)	ND (1.5)	ND (1.5)
	chloroethane (ug/kg)	ND (1.5)	ND (1.5)	ND (1.5)	ND (1.5)
	chloroform (ug/kg)	ND (2.5)	ND (2.5)	ND (2.5)	ND (2.5)
	chloromethane (ug/kg)	ND (1.5)	ND (1.5)	ND (1.5)	ND (1.5)
	cis-1,3-dichloropropene (ug/kg)	ND (2.5)	ND (2.5)	ND (2.5)	ND (2.5)
	dibromochloromethane (ug/kg)	ND (2.5)	ND (2.5)	ND (2.5)	ND (2.5)
	dichlorodifluoromethane (ug/kg)	ND (2.0)	ND (2.0)	ND (2.0)	ND (2.0)
	methylene chloride (ug/kg)	ND (50.0)	ND (50.0)	ND (50.0)	ND (50.0)

(Continued)

Method	Parameter (Units)	WB-27 1.0 ft	WB-27 5.0 ft	WB-27 10.0 ft	WB-27 15.0 ft
EPA 8010	tetrachloroethene (ug/kg)	10	ND (2.0)	ND (2.0)	ND (2.0)
	trans-1,2-dichloroethene (ug/kg)	ND (2.0)	ND (2.0)	ND (2.0)	ND (2.0)
	trans-1,3-dichloropropene (ug/kg)	ND (1.0)	ND (1.0)	ND (1.0)	ND (1.0)
	trichloroethene (ug/kg)	ND (2.0)	ND (2.0)	ND (2.0)	ND (2.0)
	trichlorofluoromethane (ug/kg)	ND (2.5)	ND (2.5)	ND (2.5)	ND (2.5)
	vinyl chloride (ug/kg)	ND (1.5)	ND (1.5)	ND (1.5)	ND (1.5)
EPA 8020	benzene (ug/kg)	2	ND (1.0)	ND (1.0)	ND (1.0)
	ethylbenzene (ug/kg)	ND (1.0)	ND (1.0)	ND (1.0)	ND (1.0)
	toluene (ug/kg)	2	ND (1.0)	ND (1.0)	ND (1.0)
	xylenes (total) (ug/kg)	ND (2.0)	ND (2.0)	ND (2.0)	ND (2.0)

ND - Not Detected
N/A - Not Analyzed
Number In Parenthesis Is The Detection Limit

Appendix D
Summary of Analytical Results for Soil Samples

Method	Parameter (Units)	WB-28 1.0 ft	WB-28 5.0 ft	WB-28 10.0 ft	WB-28 15.0 ft
EPA 418.1	TOTAL PETROLEUM HYDROCARBONS (mg/kg)	ND (25.0)	ND (25.0)	ND (25.0)	ND (25.0)
EPA 8010	1,1,1-trichloroethane (ug/kg)	4	ND (2.0)	ND (2.0)	ND (2.0)
	1,1,2,2-tetrachloroethane (ug/kg)	ND (2.5)	ND (2.5)	ND (2.5)	ND (2.5)
	1,1,2-trichloroethane (ug/kg)	ND (1.5)	ND (1.5)	ND (1.5)	ND (1.5)
	1,1-dichloroethane (ug/kg)	ND (1.5)	ND (1.5)	ND (1.5)	ND (1.5)
	1,1-dichloroethene (ug/kg)	ND (2.5)	ND (2.5)	ND (2.5)	ND (2.5)
	1,2-dichlorobenzene (ug/kg)	ND (1.0)	ND (1.0)	ND (1.0)	ND (1.0)
	1,2-dichloroethane (ug/kg)	ND (1.0)	ND (1.0)	ND (1.0)	ND (1.0)
	1,2-dichloropropane (ug/kg)	ND (1.5)	ND (1.5)	ND (1.5)	ND (1.5)
	1,3-dichlorobenzene (ug/kg)	ND (1.5)	ND (1.5)	ND (1.5)	ND (1.5)
	1,4-dichlorobenzene (ug/kg)	ND (1.5)	ND (1.5)	ND (1.5)	ND (1.5)
	2-chloroethylvinyl ether (ug/kg)	ND (2.5)	ND (2.5)	ND (2.5)	ND (2.5)
	bromodichloromethane (ug/kg)	ND (2.0)	ND (2.0)	ND (2.0)	ND (2.0)
	bromoform (ug/kg)	ND (1.0)	ND (1.0)	ND (1.0)	ND (1.0)
	bromomethane (ug/kg)	ND (1.0)	ND (1.0)	ND (1.0)	ND (1.0)
	carbon tetrachloride (ug/kg)	ND (1.5)	ND (1.5)	ND (1.5)	ND (1.5)
	chlorobenzene (ug/kg)	ND (1.5)	ND (1.5)	ND (1.5)	ND (1.5)
	chloroethane (ug/kg)	ND (1.5)	ND (1.5)	ND (1.5)	ND (1.5)
	chloroform (ug/kg)	ND (2.5)	ND (2.5)	ND (2.5)	ND (2.5)
	chloromethane (ug/kg)	ND (1.5)	ND (1.5)	ND (1.5)	ND (1.5)
	cis-1,3-dichloropropene (ug/kg)	ND (2.5)	ND (2.5)	ND (2.5)	ND (2.5)
	dibromochloromethane (ug/kg)	8	ND (2.5)	ND (2.5)	ND (2.5)
	dichlorodifluoromethane (ug/kg)	ND (2.0)	ND (2.0)	ND (2.0)	ND (2.0)
	methylene chloride (ug/kg)	ND (50.0)	ND (50.0)	ND (50.0)	ND (50.0)

(Continued)

Method	Parameter (Units)	WB-28 1.0 ft	WB-28 5.0 ft	WB-28 10.0 ft	WB-28 15.0 ft
EPA 8010	tetrachloroethene (ug/kg)	ND (2.0)	ND (2.0)	ND (2.0)	ND (2.0)
	trans-1,2-dichloroethene (ug/kg)	ND (2.0)	ND (2.0)	ND (2.0)	ND (2.0)
	trans-1,3-dichloropropene (ug/kg)	ND (1.0)	ND (1.0)	ND (1.0)	ND (1.0)
	trichloroethene (ug/kg)	ND (2.0)	ND (2.0)	ND (2.0)	ND (2.0)
	trichlorofluoromethane (ug/kg)	ND (2.5)	ND (2.5)	ND (2.5)	ND (2.5)
	vinyl chloride (ug/kg)	ND (1.5)	ND (1.5)	ND (1.5)	ND (1.5)
EPA 8020	benzene (ug/kg)	2	2	ND (1.0)	2
	ethylbenzene (ug/kg)	ND (1.0)	ND (1.0)	ND (1.0)	ND (1.0)
	toluene (ug/kg)	2	ND (1.0)	ND (1.0)	ND (1.0)
	xylenes (total) (ug/kg)	3	ND (2.0)	ND (2.0)	ND (2.0)

ND - Not Detected
N/A - Not Analyzed
Number In Parenthesis Is The Detection Limit

Appendix D
Summary of Analytical Results for Soil Samples

Method	Parameter (Units)	WB-29 1.0 ft	WB-29 5.0 ft	WB-29 10.0 ft	WB-29 15.0 ft
EPA 418.1	TOTAL PETROLEUM HYDROCARBONS (mg/kg)	ND (25.0)	ND (25.0)	ND (25.0)	ND (25.0)
EPA 8010	1,1,1-trichloroethane (ug/kg)	ND (2.0)	ND (2.0)	ND (2.0)	ND (2.0)
	1,1,2,2-tetrachloroethane (ug/kg)	ND (2.5)	ND (2.5)	ND (2.5)	ND (2.5)
	1,1,2-trichloroethane (ug/kg)	ND (1.5)	ND (1.5)	ND (1.5)	ND (1.5)
	1,1-dichloroethane (ug/kg)	ND (1.5)	ND (1.5)	ND (1.5)	ND (1.5)
	1,1-dichloroethene (ug/kg)	ND (2.5)	ND (2.5)	ND (2.5)	ND (2.5)
	1,2-dichlorobenzene (ug/kg)	ND (1.0)	ND (1.0)	ND (1.0)	ND (1.0)
	1,2-dichloroethane (ug/kg)	ND (1.0)	ND (1.0)	ND (1.0)	ND (1.0)
	1,2-dichloropropane (ug/kg)	ND (1.5)	ND (1.5)	ND (1.5)	ND (1.5)
	1,3-dichlorobenzene (ug/kg)	ND (1.5)	ND (1.5)	ND (1.5)	ND (1.5)
	1,4-dichlorobenzene (ug/kg)	ND (1.5)	ND (1.5)	ND (1.5)	ND (1.5)
	2-chloroethylvinyl ether (ug/kg)	ND (2.5)	ND (2.5)	ND (2.5)	ND (2.5)
	bromodichloromethane (ug/kg)	ND (2.0)	ND (2.0)	ND (2.0)	ND (2.0)
	bromoform (ug/kg)	ND (1.0)	ND (1.0)	ND (1.0)	ND (1.0)
	bromomethane (ug/kg)	ND (1.0)	ND (1.0)	ND (1.0)	ND (1.0)
	carbon tetrachloride (ug/kg)	ND (1.5)	ND (1.5)	ND (1.5)	ND (1.5)
	chlorobenzene (ug/kg)	ND (1.5)	ND (1.5)	ND (1.5)	ND (1.5)
	chloroethane (ug/kg)	ND (1.5)	ND (1.5)	ND (1.5)	ND (1.5)
	chloroform (ug/kg)	ND (2.5)	ND (2.5)	ND (2.5)	ND (2.5)
	chloromethane (ug/kg)	ND (1.5)	ND (1.5)	ND (1.5)	ND (1.5)
	cis-1,3-dichloropropene (ug/kg)	ND (2.5)	ND (2.5)	ND (2.5)	ND (2.5)
	dibromochloromethane (ug/kg)	ND (2.5)	ND (2.5)	ND (2.5)	ND (2.5)
	dichlorodifluoromethane (ug/kg)	ND (2.0)	ND (2.0)	ND (2.0)	ND (2.0)
	methylene chloride (ug/kg)	ND (50.0)	ND (50.0)	ND (50.0)	ND (50.0)

(Continued)

Method	Parameter (Units)	WB-29 1.0 ft	WB-29 5.0 ft	WB-29 10.0 ft	WB-29 15.0 ft
EPA 8010	tetrachloroethene (ug/kg)	ND (2.0)	ND (2.0)	ND (2.0)	ND (2.0)
	trans-1,2-dichloroethene (ug/kg)	ND (2.0)	ND (2.0)	ND (2.0)	ND (2.0)
	trans-1,3-dichloropropene (ug/kg)	ND (1.0)	ND (1.0)	ND (1.0)	ND (1.0)
	trichloroethene (ug/kg)	ND (2.0)	ND (2.0)	ND (2.0)	ND (2.0)
	trichlorofluoromethane (ug/kg)	ND (2.5)	ND (2.5)	ND (2.5)	ND (2.5)
	vinyl chloride (ug/kg)	ND (1.5)	ND (1.5)	ND (1.5)	ND (1.5)
EPA 8020	benzene (ug/kg)	ND (1.0)	ND (1.0)	ND (1.0)	ND (1.0)
	ethylbenzene (ug/kg)	ND (1.0)	ND (1.0)	ND (1.0)	ND (1.0)
	toluene (ug/kg)	ND (1.0)	ND (1.0)	ND (1.0)	ND (1.0)
	xylenes (total) (ug/kg)	ND (2.0)	ND (2.0)	ND (2.0)	ND (2.0)

ND - Not Detected
N/A - Not Analyzed
Number In Parenthesis Is The Detection Limit

Appendix D
Summary of Analytical Results for Soil Samples

Method	Parameter (Units)	WB-30 1.0 ft	WB-30 5.0 ft	WB-30 10.0 ft	WB-30 15.0 ft
EPA 418.1	TOTAL PETROLEUM HYDROCARBONS (mg/kg)	ND (25.0)	ND (25.0)	ND (25.0)	ND (25.0)
EPA 8010	1,1,1-trichloroethane (ug/kg)	ND (2.0)	ND (2.0)	ND (2.0)	ND (2.0)
	1,1,2,2-tetrachloroethane (ug/kg)	ND (2.5)	ND (2.5)	ND (2.5)	ND (2.5)
	1,1,2-trichloroethane (ug/kg)	ND (1.5)	ND (1.5)	ND (1.5)	ND (1.5)
	1,1-dichloroethane (ug/kg)	ND (1.5)	ND (1.5)	ND (1.5)	ND (1.5)
	1,1-dichloroethene (ug/kg)	ND (2.5)	ND (2.5)	ND (2.5)	ND (2.5)
	1,2-dichlorobenzene (ug/kg)	ND (1.0)	ND (1.0)	ND (1.0)	ND (1.0)
	1,2-dichloroethane (ug/kg)	ND (1.0)	ND (1.0)	ND (1.0)	ND (1.0)
	1,2-dichloropropane (ug/kg)	ND (1.5)	ND (1.5)	ND (1.5)	ND (1.5)
	1,3-dichlorobenzene (ug/kg)	ND (1.5)	ND (1.5)	ND (1.5)	ND (1.5)
	1,4-dichlorobenzene (ug/kg)	ND (1.5)	ND (1.5)	ND (1.5)	ND (1.5)
	2-chloroethylvinyl ether (ug/kg)	ND (2.5)	ND (2.5)	ND (2.5)	ND (2.5)
	bromodichloromethane (ug/kg)	ND (2.0)	ND (2.0)	ND (2.0)	ND (2.0)
	bromoform (ug/kg)	ND (1.0)	ND (1.0)	ND (1.0)	ND (1.0)
	bromomethane (ug/kg)	ND (1.0)	ND (1.0)	ND (1.0)	ND (1.0)
	carbon tetrachloride (ug/kg)	ND (1.5)	ND (1.5)	ND (1.5)	ND (1.5)
	chlorobenzene (ug/kg)	ND (1.5)	ND (1.5)	ND (1.5)	ND (1.5)
	chloroethane (ug/kg)	ND (1.5)	ND (1.5)	ND (1.5)	ND (1.5)
	chloroform (ug/kg)	ND (2.5)	ND (2.5)	ND (2.5)	ND (2.5)
	chloromethane (ug/kg)	ND (1.5)	ND (1.5)	ND (1.5)	ND (1.5)
	cis-1,3-dichloropropene (ug/kg)	ND (2.5)	ND (2.5)	ND (2.5)	ND (2.5)
	dibromochloromethane (ug/kg)	ND (2.5)	ND (2.5)	ND (2.5)	ND (2.5)
	dichlorodifluoromethane (ug/kg)	ND (2.0)	ND (2.0)	ND (2.0)	ND (2.0)
	methylene chloride (ug/kg)	ND (50.0)	ND (50.0)	ND (50.0)	ND (50.0)

(Continued)

Method	Parameter (Units)	WB-30 1.0 ft	WB-30 5.0 ft	WB-30 10.0 ft	WB-30 15.0 ft
EPA 8010	tetrachloroethene (ug/kg)	ND (2.0)	ND (2.0)	ND (2.0)	ND (2.0)
	trans-1,2-dichloroethene (ug/kg)	ND (2.0)	ND (2.0)	ND (2.0)	ND (2.0)
	trans-1,3-dichloropropene (ug/kg)	ND (1.0)	ND (1.0)	ND (1.0)	ND (1.0)
	trichloroethene (ug/kg)	ND (2.0)	ND (2.0)	ND (2.0)	ND (2.0)
	trichlorofluoromethane (ug/kg)	ND (2.5)	ND (2.5)	ND (2.5)	ND (2.5)
	vinyl chloride (ug/kg)	ND (1.5)	ND (1.5)	ND (1.5)	ND (1.5)
EPA 8020	benzene (ug/kg)	ND (1.0)	ND (1.0)	ND (1.0)	ND (1.0)
	ethylbenzene (ug/kg)	ND (1.0)	ND (1.0)	ND (1.0)	ND (1.0)
	toluene (ug/kg)	ND (1.0)	ND (1.0)	ND (1.0)	ND (1.0)
	xylenes (total) (ug/kg)	ND (2.0)	ND (2.0)	ND (2.0)	ND (2.0)

ND - Not Detected
N/A - Not Analyzed
Number In Parenthesis Is The Detection Limit

Appendix D
Summary of Analytical Results for Soil Samples

Method	Parameter (Units)	WB-31 1.0 ft	WB-31 5.0 ft	WB-31 10.0 ft
EPA 418.1	TOTAL PETROLEUM HYDROCARBONS (mg/kg)	ND (25.0)	ND (25.0)	ND (25.0)
EPA 8010	1,1,1-trichloroethane (ug/kg)	ND (2.0)	ND (2.0)	ND (2.0)
	1,1,2,2-tetrachloroethane (ug/kg)	ND (2.5)	ND (2.5)	ND (2.5)
	1,1,2-trichloroethane (ug/kg)	ND (1.5)	ND (1.5)	ND (1.5)
	1,1-dichloroethane (ug/kg)	ND (1.5)	ND (1.5)	ND (1.5)
	1,1-dichloroethene (ug/kg)	ND (2.5)	ND (2.5)	ND (2.5)
	1,2-dichlorobenzene (ug/kg)	ND (1.0)	ND (1.0)	ND (1.0)
	1,2-dichloroethane (ug/kg)	ND (1.0)	ND (1.0)	ND (1.0)
	1,2-dichloropropane (ug/kg)	ND (1.5)	ND (1.5)	ND (1.5)
	1,3-dichlorobenzene (ug/kg)	ND (1.5)	ND (1.5)	ND (1.5)
	1,4-dichlorobenzene (ug/kg)	ND (1.5)	ND (1.5)	ND (1.5)
	2-chloroethylvinyl ether (ug/kg)	ND (2.5)	ND (2.5)	ND (2.5)
	bromodichloromethane (ug/kg)	ND (2.0)	ND (2.0)	ND (2.0)
	bromoform (ug/kg)	ND (1.0)	ND (1.0)	ND (1.0)
	bromomethane (ug/kg)	ND (1.0)	ND (1.0)	ND (1.0)
	carbon tetrachloride (ug/kg)	ND (1.5)	ND (1.5)	ND (1.5)
	chlorobenzene (ug/kg)	ND (1.5)	ND (1.5)	ND (1.5)
	chloroethane (ug/kg)	ND (1.5)	ND (1.5)	ND (1.5)
	chloroform (ug/kg)	ND (2.5)	ND (2.5)	ND (2.5)
	chloromethane (ug/kg)	ND (1.5)	ND (1.5)	ND (1.5)
	cis-1,3-dichloropropene (ug/kg)	ND (2.5)	ND (2.5)	ND (2.5)
	dibromochloromethane (ug/kg)	ND (2.5)	ND (2.5)	ND (2.5)
	dichlorodifluoromethane (ug/kg)	ND (2.0)	ND (2.0)	ND (2.0)
	methylene chloride (ug/kg)	ND (50.0)	ND (50.0)	ND (50.0)

(Continued)

Method	Parameter (Units)	WB-31 1.0 ft	WB-31 5.0 ft	WB-31 10.0 ft
EPA 8010	tetrachloroethene (ug/kg)	ND (2.0)	ND (2.0)	ND (2.0)
	trans-1,2-dichloroethene (ug/kg)	ND (2.0)	ND (2.0)	ND (2.0)
	trans-1,3-dichloropropene (ug/kg)	ND (1.0)	ND (1.0)	ND (1.0)
	trichloroethene (ug/kg)	ND (2.0)	ND (2.0)	ND (2.0)
	trichlorofluoromethane (ug/kg)	ND (2.5)	ND (2.5)	ND (2.5)
	vinyl chloride (ug/kg)	ND (1.5)	ND (1.5)	ND (1.5)
EPA 8020	benzene (ug/kg)	ND (1.0)	ND (1.0)	ND (1.0)
	ethylbenzene (ug/kg)	ND (1.0)	ND (1.0)	ND (1.0)
	toluene (ug/kg)	ND (1.0)	ND (1.0)	ND (1.0)
	xylenes (total) (ug/kg)	ND (2.0)	ND (2.0)	ND (2.0)

ND - Not Detected
N/A - Not Analyzed
Number In Parenthesis Is The Detection Limit

Appendix D
Summary of Analytical Results for Sludge Samples

Method	Parameter (Units)	BOILER CLR 4.0 ft
EPA 1010	FLASHPOINT (°f)	>140
EPA 418.1	TOTAL PETROLEUM HYDROCARBONS (mg/kg)	19800
EPA 6010	antimony (mg/kg)	68
	barium (mg/kg)	140
	beryllium (mg/kg)	0.4
	cadmium (mg/kg)	5.5
	chromium (mg/kg)	570
	cobalt (mg/kg)	7.3
	copper (mg/kg)	120
	lead (mg/kg)	200
	molybdenum (mg/kg)	150
	nickel (mg/kg)	650
	silver (mg/kg)	0.9
	thallium (mg/kg)	ND (5.0)
	vanadium (mg/kg)	4.4
	zinc (mg/kg)	800
EPA 7060	ARSENIC BY GFAA (mg/kg)	1.7
EPA 7471	mercury (mg/kg)	2.6
EPA 7740	SELENIUM BY GFAA (mg/kg)	ND (0.3)
EPA 8015		

(Continued)

Method	Parameter (Units)	BOILER CLR 4.0 ft
EPA 1010	FLASHPOINT (°f)	140
EPA 418.1	TOTAL PETROLEUM HYDROCARBONS (mg/kg)	19800
EPA 6010	antimony (mg/kg)	68
	barium (mg/kg)	140
	beryllium (mg/kg)	0.4
	cadmium (mg/kg)	5.5
	chromium (mg/kg)	570
	cobalt (mg/kg)	7.3
	copper (mg/kg)	120
	lead (mg/kg)	200
	molybdenum (mg/kg)	150
	nickel (mg/kg)	650
	silver (mg/kg)	0.9
	thallium (mg/kg)	ND (5.0)
	vanadium (mg/kg)	4.4
	zinc (mg/kg)	800
EPA 7060	ARSENIC BY GFAA (mg/kg)	1.7
EPA 7471	mercury (mg/kg)	2.6
EPA 7740	SELENIUM BY GFAA (mg/kg)	ND (0.3)
EPA 8015		

(Continued)

Method	Parameter (Units)	BOILER CLR 4.0 ft
EPA 8015	2-propanol (ug/kg)	ND (5000)
	METHYL ISOBUTYL KETONE (ug/kg)	ND (0.0)
	TETRAHYDROFURAN (ug/kg)	ND (0.0)
	acetone (ug/kg)	ND (0.0)
	ethanol (ug/kg)	8100
	methanol (ug/kg)	ND (5000)
	methyl ethyl ketone (ug/kg)	ND (0.0)
EPA 8240	1,1,1-trichloroethane (ug/kg)	490000
	1,1,2,2-tetrachloroethane (ug/kg)	ND (44.0)
	1,1,2-trichloroethane (ug/kg)	ND (15.0)
	1,1-dichloroethane (ug/kg)	160000
	1,1-dichloroethene (ug/kg)	120000
	1,2-DICHLOROETHENE (TOTAL) (ug/kg)	ND (80.0)
	1,2-dichloroethane (ug/kg)	ND (18.0)
	1,2-dichloropropane (ug/kg)	ND (23.0)
	2-butanone (ug/kg)	840
	2-hexanone (ug/kg)	ND (65.0)
	4-methyl-2-pentanone (ug/kg)	1800
	TETRAHYDROFURAN (ug/kg)	ND (2500)
	acetone (ug/kg)	240
	benzene (ug/kg)	26
	bromodichloromethane (ug/kg)	ND (14.0)
	bromoform (ug/kg)	ND (32.0)
	bromomethane (ug/kg)	ND (23.0)

(Continued)

Method	Parameter (Units)	BOILER CLR 4.0 ft
EPA 8240	carbon disulfide (ug/kg)	ND (24.0)
	carbon tetrachloride (ug/kg)	ND (26.0)
	chlorobenzene (ug/kg)	50000
	chloroethane (ug/kg)	ND (30.0)
	chloroform (ug/kg)	190
	chloromethane (ug/kg)	ND (55.0)
	cis-1,3-dichloropropene (ug/kg)	ND (21.0)
	dibromochloromethane (ug/kg)	ND (21.0)
	ethylbenzene (ug/kg)	290
	methylene chloride (ug/kg)	800
	styrene (ug/kg)	ND (17.0)
	tetrachloroethene (ug/kg)	26000
	toluene (ug/kg)	32000
	trans-1,3-dichloropropene (ug/kg)	ND (9.0)
	trichloroethene (ug/kg)	5500
	vinyl acetate (ug/kg)	ND (70.0)
	vinyl chloride (ug/kg)	ND (32.0)
	xylenes (total) (ug/kg)	1800
EPA 9045	PH SOIL 9045 (ph units)	7.9

ND - Not Detected
N/A - Not Analyzed
Number In Parenthesis Is The Detection Limit

Appendix D
Summary of Analytical Results for Sludge Samples

Method	Parameter (Units)	FORKLIFT CLR 3.0 ft
EPA 1010	FLASHPOINT (°f)	>140
EPA 418.1	TOTAL PETROLEUM HYDROCARBONS (mg/kg)	26300
EPA 6010	antimony (mg/kg)	17
	barium (mg/kg)	130
	beryllium (mg/kg)	0.3
	cadmium (mg/kg)	12
	chromium (mg/kg)	160
	cobalt (mg/kg)	8.5
	copper (mg/kg)	240
	lead (mg/kg)	270
	molybdenum (mg/kg)	10
	nickel (mg/kg)	44
	silver (mg/kg)	1.6
	thallium (mg/kg)	ND (5.0)
	vanadium (mg/kg)	9.9
	zinc (mg/kg)	780
EPA 7060	ARSENIC BY GFAA (mg/kg)	2.3
EPA 7471	mercury (mg/kg)	0.8
EPA 7740	SELENIUM BY GFAA (mg/kg)	ND (0.3)
EPA 8015		

(Continued)

Method	Parameter (Units)	FORKLIFT CLR 3.0 ft
EPA 8015	2-propanol (ug/kg)	5500
	METHYL ISOBUTYL KETONE (ug/kg)	ND (0.0)
	TETRAHYDROFURAN (ug/kg)	ND (0.0)
	acetone (ug/kg)	ND (0.0)
	ethanol (ug/kg)	180000
	methanol (ug/kg)	ND (5000)
	methyl ethyl ketone (ug/kg)	ND (0.0)
EPA 8240	1,1,1-trichloroethane (ug/kg)	14000
	1,1,2,2-tetrachloroethane (ug/kg)	ND (44.0)
	1,1,2-trichloroethane (ug/kg)	ND (15.0)
	1,1-dichloroethane (ug/kg)	17000
	1,1-dichloroethene (ug/kg)	410
	1,2-DICHLOROETHENE (TOTAL) (ug/kg)	ND (80.0)
	1,2-dichloroethane (ug/kg)	ND (18.0)
	1,2-dichloropropane (ug/kg)	ND (23.0)
	2-butanone (ug/kg)	ND (130)
	2-hexanone (ug/kg)	ND (65.0)
	4-methyl-2-pentanone (ug/kg)	ND (65.0)
	TETRAHYDROFURAN (ug/kg)	ND (2500)
	acetone (ug/kg)	2300
	benzene (ug/kg)	ND (17.0)
	bromodichloromethane (ug/kg)	ND (14.0)
	bromoform (ug/kg)	ND (32.0)
	bromomethane (ug/kg)	ND (23.0)

(Continued)

Method	Parameter (Units)	FORKLIFT CLR 3.0 ft
EPA 8240	carbon disulfide (ug/kg)	ND (24.0)
	carbon tetrachloride (ug/kg)	ND (26.0)
	chlorobenzene (ug/kg)	1300
	chloroethane (ug/kg)	ND (30.0)
	chloroform (ug/kg)	ND (21.0)
	chloromethane (ug/kg)	ND (55.0)
	cis-1,3-dichloropropene (ug/kg)	ND (21.0)
	dibromochloromethane (ug/kg)	ND (21.0)
	ethylbenzene (ug/kg)	ND (220)
	methylene chloride (ug/kg)	770
	styrene (ug/kg)	ND (17.0)
	tetrachloroethene (ug/kg)	310
	toluene (ug/kg)	670
	trans-1,3-dichloropropene (ug/kg)	ND (9.0)
	trichloroethene (ug/kg)	ND (17.0)
	vinyl acetate (ug/kg)	ND (70.0)
	vinyl chloride (ug/kg)	ND (32.0)
	xylenes (total) (ug/kg)	750
EPA 9045	PH SOIL 9045 (ph units)	9.2

ND - Not Detected
N/A - Not Analyzed
Number In Parenthesis Is The Detection Limit

Appendix D
Summary of Analytical Results for Sludge Samples

Method	Parameter (Units)	NO.1 BLDG CLR 3.0 ft
EPA 1010	FLASHPOINT (°f)	>140
EPA 418.1	TOTAL PETROLEUM HYDROCARBONS (mg/kg)	450
EPA 6010	antimony (mg/kg)	ND (3.0)
	barium (mg/kg)	25
	beryllium (mg/kg)	0.6
	cadmium (mg/kg)	ND (0.2)
	chromium (mg/kg)	100
	cobalt (mg/kg)	15
	copper (mg/kg)	230
	lead (mg/kg)	31
	molybdenum (mg/kg)	92
	nickel (mg/kg)	24
	silver (mg/kg)	ND (0.3)
	thallium (mg/kg)	ND (5.0)
	vanadium (mg/kg)	3.8
	zinc (mg/kg)	1090
EPA 7060	ARSENIC BY GFAA (mg/kg)	2.3
EPA 7471	mercury (mg/kg)	0.3
EPA 7740	SELENIUM BY GFAA (mg/kg)	ND (0.3)
EPA 8015		

(Continued)

Method	Parameter (Units)	NO.1 BLDG CLR 3.0 ft
EPA 8240	carbon disulfide (ug/kg)	ND (24.0)
	carbon tetrachloride (ug/kg)	ND (26.0)
	chlorobenzene (ug/kg)	ND (15.0)
	chloroethane (ug/kg)	ND (30.0)
	chloroform (ug/kg)	ND (21.0)
	chloromethane (ug/kg)	ND (55.0)
	cis-1,3-dichloropropene (ug/kg)	ND (21.0)
	dibromochloromethane (ug/kg)	ND (21.0)
	ethylbenzene (ug/kg)	140
	methylene chloride (ug/kg)	ND (46.0)
	styrene (ug/kg)	ND (17.0)
	tetrachloroethene (ug/kg)	ND (25.0)
	toluene (ug/kg)	7900
	trans-1,3-dichloropropene (ug/kg)	ND (9.0)
	trichloroethene (ug/kg)	ND (17.0)
	vinyl acetate (ug/kg)	ND (70.0)
	vinyl chloride (ug/kg)	ND (32.0)
	xylenes (total) (ug/kg)	1800
EPA 8270	1,2,4-trichlorobenzene (ug/kg)	ND (100)
	1,2-dichlorobenzene (ug/kg)	470
	1,3-dichlorobenzene (ug/kg)	ND (120)
	1,4-dichlorobenzene (ug/kg)	ND (110)
	2,2'-OXYBIS(1-CHLOROPROPANE) (ug/kg)	ND (110)
	2,4,5-trichlorophenol (ug/kg)	ND (76.0)

(Continued)

Method	Parameter (Units)	NO.1 BLDG CLR 3.0 ft
EPA 8270	2,4,6-trichlorophenol (ug/kg)	ND (70.0)
	2,4-dichlorophenol (ug/kg)	ND (110)
	2,4-dimethylphenol (ug/kg)	940
	2,4-dinitrophenol (ug/kg)	ND (140)
	2,4-dinitrotoluene (ug/kg)	ND (90.0)
	2,6-dinitrotoluene (ug/kg)	ND (96.0)
	2-chloronaphthalene (ug/kg)	ND (96.0)
	2-chlorophenol (ug/kg)	ND (100)
	2-methylnaphthalene (ug/kg)	ND (110)
	2-methylphenol (ug/kg)	119
	2-nitroaniline (ug/kg)	ND (86.0)
	2-nitrophenol (ug/kg)	ND (100)
	3,3'-dichlorobenzidine (ug/kg)	ND (76.0)
	3-nitroaniline (ug/kg)	ND (50.0)
	4,4-METHYLENEBIS[2-CHLOROANILI (ug/kg)	5600
	4,6-dinitro-2-methylphenol (ug/kg)	ND (140)
	4-bromophenyl-phenylether (ug/kg)	ND (110)
	4-chloro-3-methylphenol (ug/kg)	ND (100)
	4-chloroaniline (ug/kg)	ND (42.0)
	4-chlorophenyl-phenylether (ug/kg)	ND (100)
	4-methylphenol (ug/kg)	1000
	4-nitroaniline (ug/kg)	ND (72.0)
	4-nitrophenol (ug/kg)	ND (80.0)
	CARBAZOLE (ug/kg)	ND (100)
	DIBENZO(A,H)ANTHRACENE (ug/kg)	ND (110)

(Continued)

Method	Parameter (Units)	NO.1 BLDG CLR 3.0 ft
EPA 8270	N-NITROSODIPHENYLAMINE (1) (ug/kg)	ND (130)
	acenaphthene (ug/kg)	240
	acenaphthylene (ug/kg)	ND (100)
	anthracene (ug/kg)	ND (100)
	benzo(a)anthracene (ug/kg)	ND (100)
	benzo(a)pyrene (ug/kg)	ND (110)
	benzo(b)fluoranthene (ug/kg)	ND (150)
	benzo(g,h,i)perylene (ug/kg)	ND (62.0)
	benzo(k)fluoranthene (ug/kg)	ND (240)
	bis(2-chloroethoxy)methane (ug/kg)	ND (100)
	bis(2-chloroethyl)ether (ug/kg)	ND (110)
	bis(2-ethylhexyl)phthalate (ug/kg)	4500
	butyl benzyl phthalate (ug/kg)	710
	chrysene (ug/kg)	ND (110)
	di-n-butylphthalate (ug/kg)	200
	di-n-octyl phthalate (ug/kg)	ND (130)
	dibenzofuran (ug/kg)	ND (100)
	diethyl phthalate (ug/kg)	ND (130)
	dimethyl phthalate (ug/kg)	ND (100)
	fluoranthene (ug/kg)	480
	fluorene (ug/kg)	150
	hexachlorobenzene (ug/kg)	ND (110)
	hexachlorobutadiene (ug/kg)	ND (98.0)
	hexachlorocyclopentadiene (ug/kg)	ND (82.0)
	hexachloroethane (ug/kg)	ND (100)

(Continued)

Method	Parameter (Units)	NO.1 BLDG CLR 3.0 ft
EPA 8270	indeno(1,2,3-c,d)pyrene (ug/kg)	ND (86.0)
	isophorone (ug/kg)	ND (100)
	n-nitroso-di-n-propylamine (ug/kg)	ND (110)
	naphthalene (ug/kg)	250
	nitrobenzene (ug/kg)	ND (94.0)
	pentachlorophenol (ug/kg)	ND (130)
	phenanthrene (ug/kg)	950
	phenol (ug/kg)	ND (120)
	pyrene (ug/kg)	490
EPA 9045	PH SOIL 9045 (ph units)	8.4

ND - Not Detected
N/A - Not Analyzed
Number In Parenthesis Is The Detection Limit

Appendix D
Summary of Analytical Results for Courtaulds Subsurface Investigation

Method	Parameter (Units)	N. SUMP 0.5 ft	W. SUMP 0.5 ft	SW. SUMP 1.5 ft
EPA 1010	FLASHPOINT (°f)	>140	>140	>140
EPA 413.2	OIL & GREASE BY 413.2 (mg/kg)	1400	3970	10700
EPA 6010	antimony (mg/kg)	ND (3.0)	20	6
	barium (mg/kg)	48	78	80
	beryllium (mg/kg)	0.3	0.2	0.7
	cadmium (mg/kg)	1.6	8.7	3.3
	chromium (mg/kg)	34	340	98
	cobalt (mg/kg)	3.2	10	4.6
	copper (mg/kg)	30	56	70
	lead (mg/kg)	150	200	130
	molybdenum (mg/kg)	1.5	3.5	3.0
	nickel (mg/kg)	8	19	17
	silver (mg/kg)	ND (0.3)	0.48	0.6
	thallium (mg/kg)	ND (5.0)	ND (5.0)	ND (5.0)
	vanadium (mg/kg)	13	8.5	27
	zinc (mg/kg)	310	720	490
EPA 7060	ARSENIC BY GFAA (mg/kg)	1	1	4
EPA 7471	mercury (mg/kg)	0.3	0.3	0.3
EPA 7740	SELENIUM BY GFAA (mg/kg)	ND (0.3)	ND (0.3)	ND (0.3)

(Continued)

Method	Parameter (Units)	N. SUMP 0.5 ft	W. SUMP 0.5 ft	SW. SUMP 1.5 ft
EPA 8260M	1,1,1-trichloroethane (ug/kg)	ND (3.0)	270000 *	ND (3.0)
	1,1,2,2-tetrachloroethane (ug/kg)	ND (4.0)	ND (10000)	ND (4.0)
	1,1,2-trichloroethane (ug/kg)	ND (2.0)	ND (5000)	ND (2.0)
	1,1-dichloroethane (ug/kg)	ND (5.0)	48000 *	ND (5.0)
	1,1-dichloroethene (ug/kg)	ND (4.0)	ND (10000)	ND (4.0)
	1,2-DICHLOROETHENE (TOTAL) (ug/kg)	ND (5.0)	ND (13000)	ND (5.0)
	1,2-dichloroethane (ug/kg)	ND (2.0)	ND (5000)	ND (2.0)
	1,2-dichloropropane (ug/kg)	ND (2.0)	ND (5000)	ND (2.0)
	2-butanone (ug/kg)	ND (8.0)	ND (20000)	ND (8.0)
	2-hexanone (ug/kg)	ND (8.0)	ND (20000)	ND (8.0)
	4-methyl-2-pentanone (ug/kg)	ND (8.0)	ND (20000)	ND (8.0)
	TETRAHYDROFURAN (ug/kg)	ND (5.0)	ND (13000)	ND (5.0)
	acetone (ug/kg)	ND (8.0)	ND (20000)	78
	benzene (ug/kg)	ND (2.0)	ND (5000)	ND (2.0)
	bromodichloromethane (ug/kg)	ND (2.0)	ND (5000)	ND (2.0)
	bromoform (ug/kg)	ND (3.0)	ND (7500)	ND (3.0)
	bromomethane (ug/kg)	ND (3.0)	ND (7500)	ND (3.0)
	carbon disulfide (ug/kg)	ND (3.0)	ND (7500)	ND (3.0)
	carbon tetrachloride (ug/kg)	ND (2.0)	ND (5000)	ND (2.0)
	chlorobenzene (ug/kg)	ND (2.0)	ND (5000)	ND (2.0)
	chloroethane (ug/kg)	ND (3.0)	ND (7500)	4
	chloroform (ug/kg)	ND (3.0)	ND (7500)	ND (3.0)
	chloromethane (ug/kg)	ND (4.0)	ND (10000)	ND (4.0)
	cis-1,3-dichloropropene (ug/kg)	ND (2.0)	ND (5000)	ND (2.0)
	dibromochloromethane (ug/kg)	ND (2.0)	ND (5000)	ND (2.0)

(Continued)

Method	Parameter (Units)	N. SUMP 0.5 ft	W. SUMP 0.5 ft	SW. SUMP 1.5 ft
EPA 8260M	ethylbenzene (ug/kg)	ND (4.0)	ND (10000)	ND (4.0)
	methylene chloride (ug/kg)	10	24000	53
	styrene (ug/kg)	ND (2.0)	ND (5000)	ND (2.0)
	tetrachloroethene (ug/kg)	ND (2.0)	ND (5000)	ND (2.0)
	toluene (ug/kg)	ND (2.0)	7400	10
	trans-1,3-dichloropropene (ug/kg)	ND (3.0)	ND (7500)	ND (3.0)
	trichloroethene (ug/kg)	ND (2.0)	ND (5000)	ND (2.0)
	vinyl acetate (ug/kg)	ND (5.0)	ND (13000)	ND (5.0)
	vinyl chloride (ug/kg)	ND (4.0)	ND (10000)	ND (4.0)
	xylenes (total) (ug/kg)	ND (5.0)	ND (13000)	8
EPA 9045	PH SOIL 9045 (ph units)	6.1	6.7	6.8

* - The detection limit for the 1,1,1-Trichloroethane result is 7500 ug/kg and the detection limit for the 1,1-Dichloroethane result is 12000 ug/kg
ND - Not Detected
N/A - Not Analyzed

SUBSURFACE SOILS INVESTIGATIONS

RELEVANT TO

UNDERGROUND STORAGE TANK COMPLIANCE PROGRAM

LADPW File No. I-10470-3D

HMUSP No. 1920

Submitted to


Products Research and Chemical Corporation
Glendale, California

Submitted by

C-E Environmental, Inc.
4765 Calle Quetzal
Camarillo, CA 93010

October 25, 1989

Job # 819000

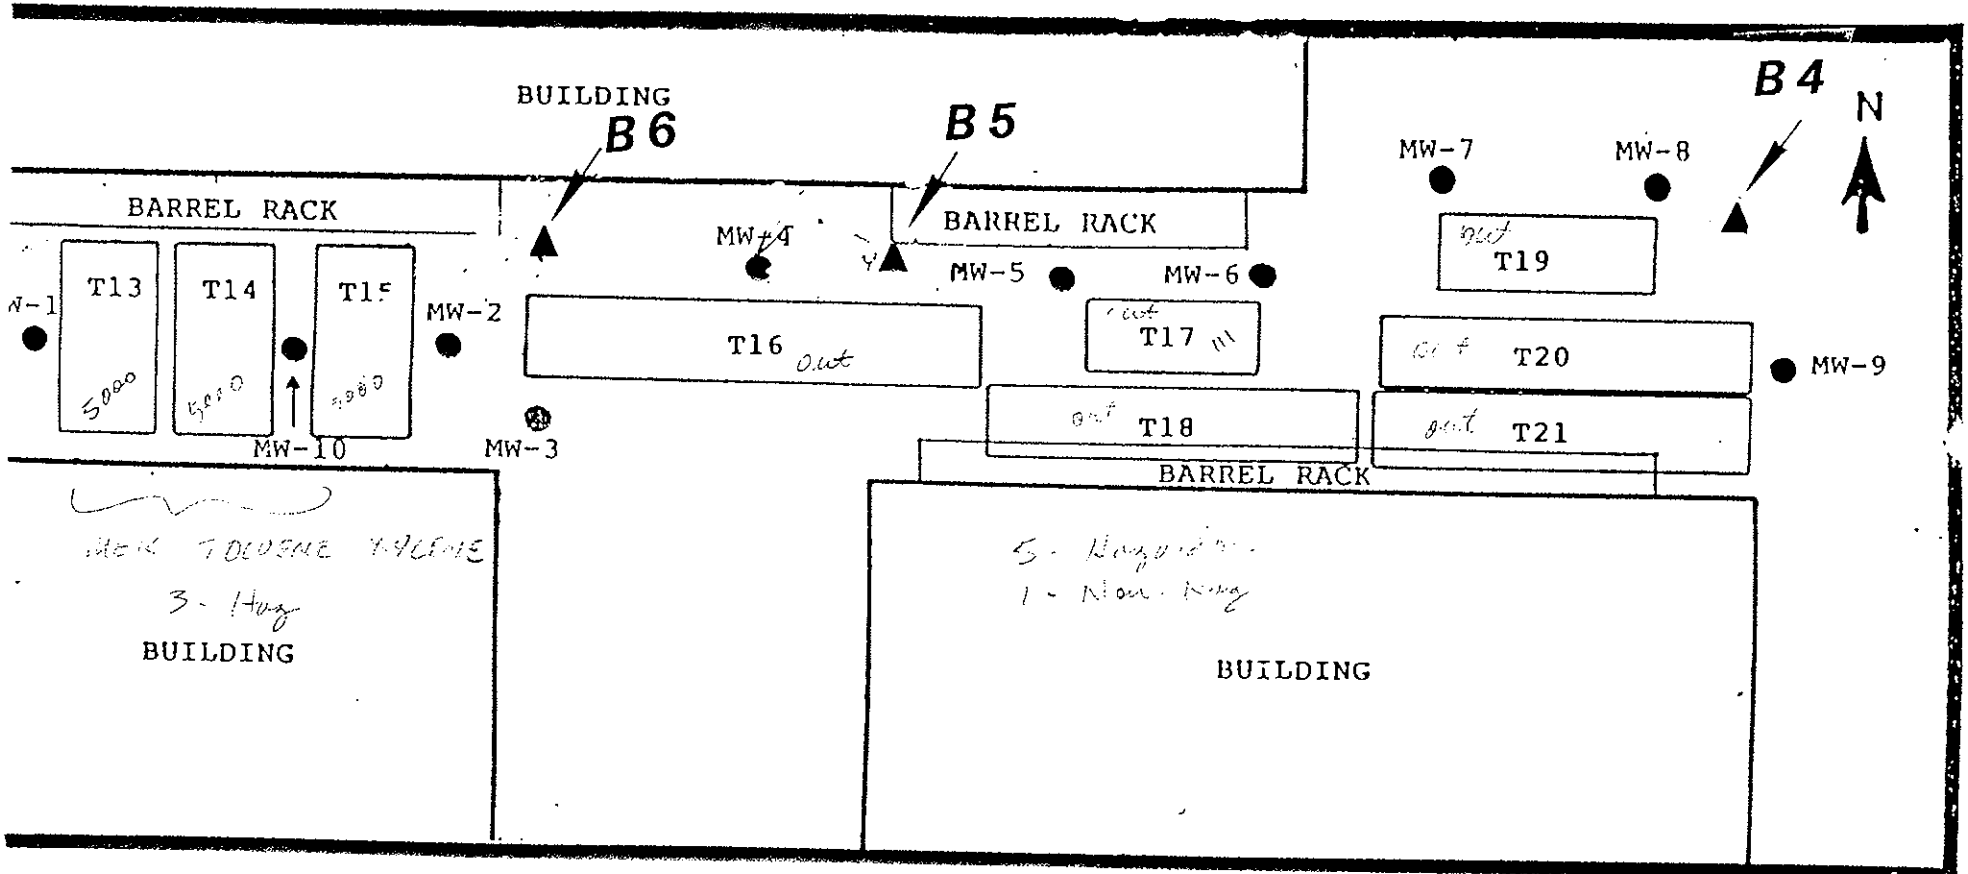

T13: Tank 13...
MW-1: Monitoring Well 1...

▲ C-EE BORING


SCALE 1" = 10'
0 5 10

CLAYTON ENVIRONMENTAL CONSULTANTS, INC.
A Marsh & McLennan Company

UNDERGROUND STORAGE TANK LOCATION MAP
PRODUCTS RESEARCH CORPORATION
GLENDALE, CALIFORNIA

FIGURE
1

Clayton Environmental Consultants

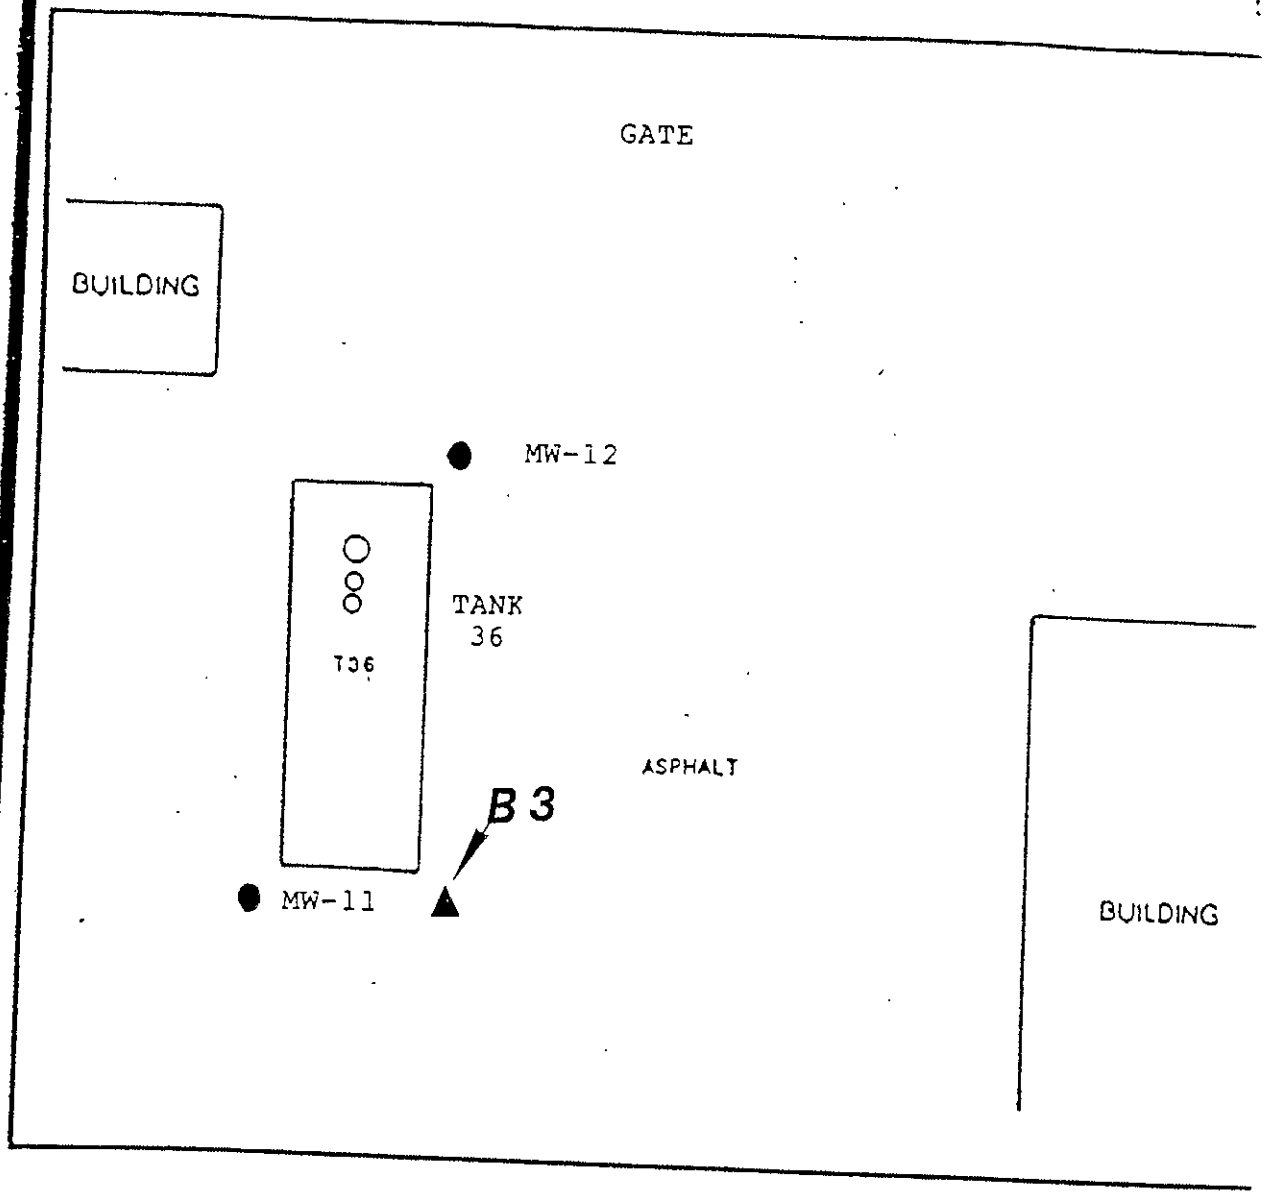

● MW-11: Monitoring Well 11...

▲ C-EE BORING

SCALE 1" = 10'

0 5 10

CLAYTON ENVIRONMENTAL CONSULTANTS, INC. A HARSH & HcLENNAN COMPANY	UNDERGROUND STORAGE TANK LOCATION MAP PRODUCTS RESEARCH CORPORATION GLENDALE, CALIFORNIA	FIGURE 2

Table 1 - Summary Of Analytical Results Above Detection Level Concentration In µg/Kg (Data Relevant To PRC UST Compliance Program LADPW File No. I-10470-3D, HMUSP No. 1920) (Part 1 of 2)

	Analyte					
Sample	1,1,1 Trichloroethane (TCA)	Toluene	Methyl Ethyl Ketone (MEK) (2-Butanone)	Methylene Chloride	Acetone	Other Analyte Results
B3 - 5				3	10	
B3 - 10			30	8	69	2-Hexanone (10) Heptanal (6) 6-Methyl-2-Heptanone (5)
B3 - 15				3	7	
B3 - 20				9	16	
B3 - 25				5	13	
B3 - 30				4	11	
B3 - 40				5	12	

Table 1 - Summary Of Analytical Results Above Detection Level Concentration In µg/Kg
(Data Relevant To PRC UST Compliance Program LADPW File No. I-10470-3D, HMUSP No. 1920)
(Part 2 of 2)

	Analyte					
Sample	1,1,1 Trichloroethane (TCA)	Toluene	Methyl Ethyl Ketone (MEK) (2-Butanone)	Methylene Chloride	Acetone	Other Analyte Results
B4 - 5	9			4	14	2-Hexanone (2) Tetrachloroethene (3)
B4 - 10	9			4	9	
B4 - 15	12			4	11	1,1 Dichloroethane (2)
B4 - 20				6	11	
B4 - 30	22			7	8	
B4 - 40				4	15	
B5 - 5				4	10	
B5 - 10				4	7	
B5 - 15	4			10	11	
B5 - 20				4	7	
B5 - 30				7	17	Chloroform (5)
B5 - 40				5	17	
B6 - 5	21			5	6	
B6 - 10				5	10	
B6 - 15	4			7	8	
B6 - 20				5	9	
B6 - 30				6	14	
B6 - 40				5	20	
DOHS MCL	200	100	100	40		

- All analyses are of soil samples run by EPA Method 8240
- All units are micrograms of analyte per kilogram of soil. (ug/Kg = parts per billion (ppb) on a mass basis)
- Listed DOHS MCL's are for drinking water (ug/L); for analytes with no listed value, MCL is considered to be "Regional Background"

HEKIMIAN & ASSOCIATES, INC.

ENVIRONMENTAL ENGINEERS : CONTRACTORS
CA CONTRACTOR'S LICENSE #500563

16571 Gemini Lane
Huntington Beach, CA 92647
(714) 841-6288
FAX (714) 848-2603

FILE NO. 1626R
October 9, 1990

CITY OF GLENDALE
Glendale Fire Division
Fire Prevention Bureau
633 East Broadway, Room 303
Glendale, CA 91206-4310

Attention: Inspector James J. Lytle

Subject: **UNDERGROUND TANK CLOSURE AT PRODUCTS RESEARCH & CHEMICAL CORPORATION, 5426 SAN FERNANDO ROAD, GLENDALE, CA 91203**


Dear Inspector Lytle:


On September 20, 1990, in accordance with Glendale Fire Department Permit No. 4459, Hekimian & Associates, Inc. removed the following underground tanks:

Tank 1 (PRC#16) - MEK - 8,000 gallon
Tank 2 (PRC#17) - 1,1,1-Trichloroethane waste 8,000 gallon
Tank 3 (PRC#18) - Monsanto Plasticizer - 8,000 gallon
Tank 4 (PRC#20) - 1,1,1-Trichloroethane - 8,000 gallon
Tank 5 (PRC#19) - MEK - 12,000 gallon
Tank 6 (PRC#21) - Monsanto Plasticizer - 8,000 gallon

In accordance with South Coast AQMD Rule 1166, during the excavation, monitoring of the excavated material was conducted by use of an Organic Vapor Analyzer (OVA), GASTECH Model 1314 instrument. The OVA readings, taken three inches from soil surface, were less than 50 ppm, thus an SCAQMD permit was not required. In accordance with South Coast AQMD Rule 1149, the underground tanks were degassed by A.M. Pumping prior to their removal.

In accordance with regulatory agency requirements, soil samples were taken from below the tank invert, as noted in Table 1. The samples were placed in pre-cleaned glass jars (completely filled without head space), capped with teflon-lined caps, sealed with tape and marked to identify the samples, then placed in an ice-filled chest and taken to a state certified testing laboratory for designated testing (laboratory reports and chain-of-custody form attached). Table 1 lists the soil samples laboratory test results.

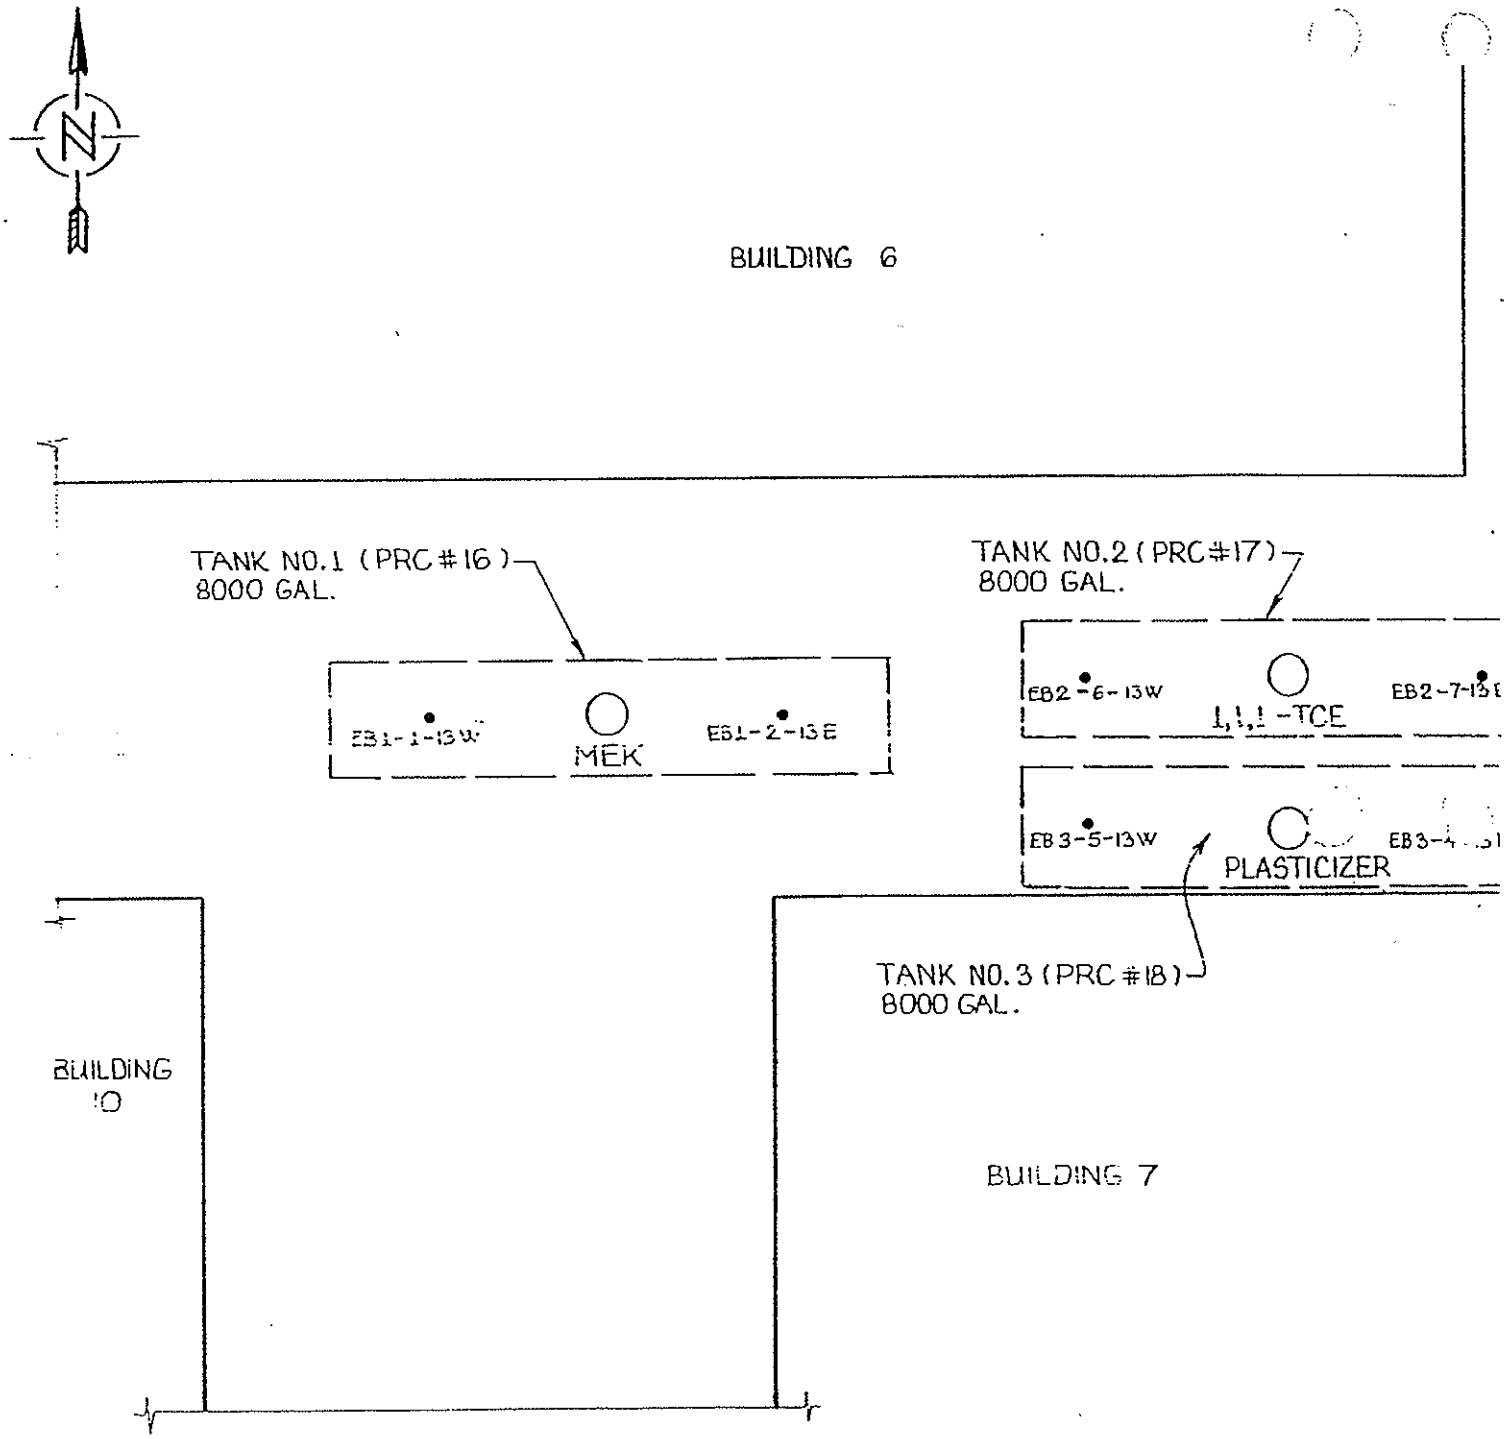
N
BUILDING 6
TANK NO.1 (PRC#16)
8000 GAL.
EB1-1-13W
MEK
EB1-2-13E
TANK NO.2 (PRC#17)
8000 GAL.
EB2-6-13W
1,1,1-TCE
EB2-7-13E
EB3-5-13W
PLASTICIZER
TANK NO.3 (PRC#18)
8000 GAL.
BUILDING 10
BUILDING 7

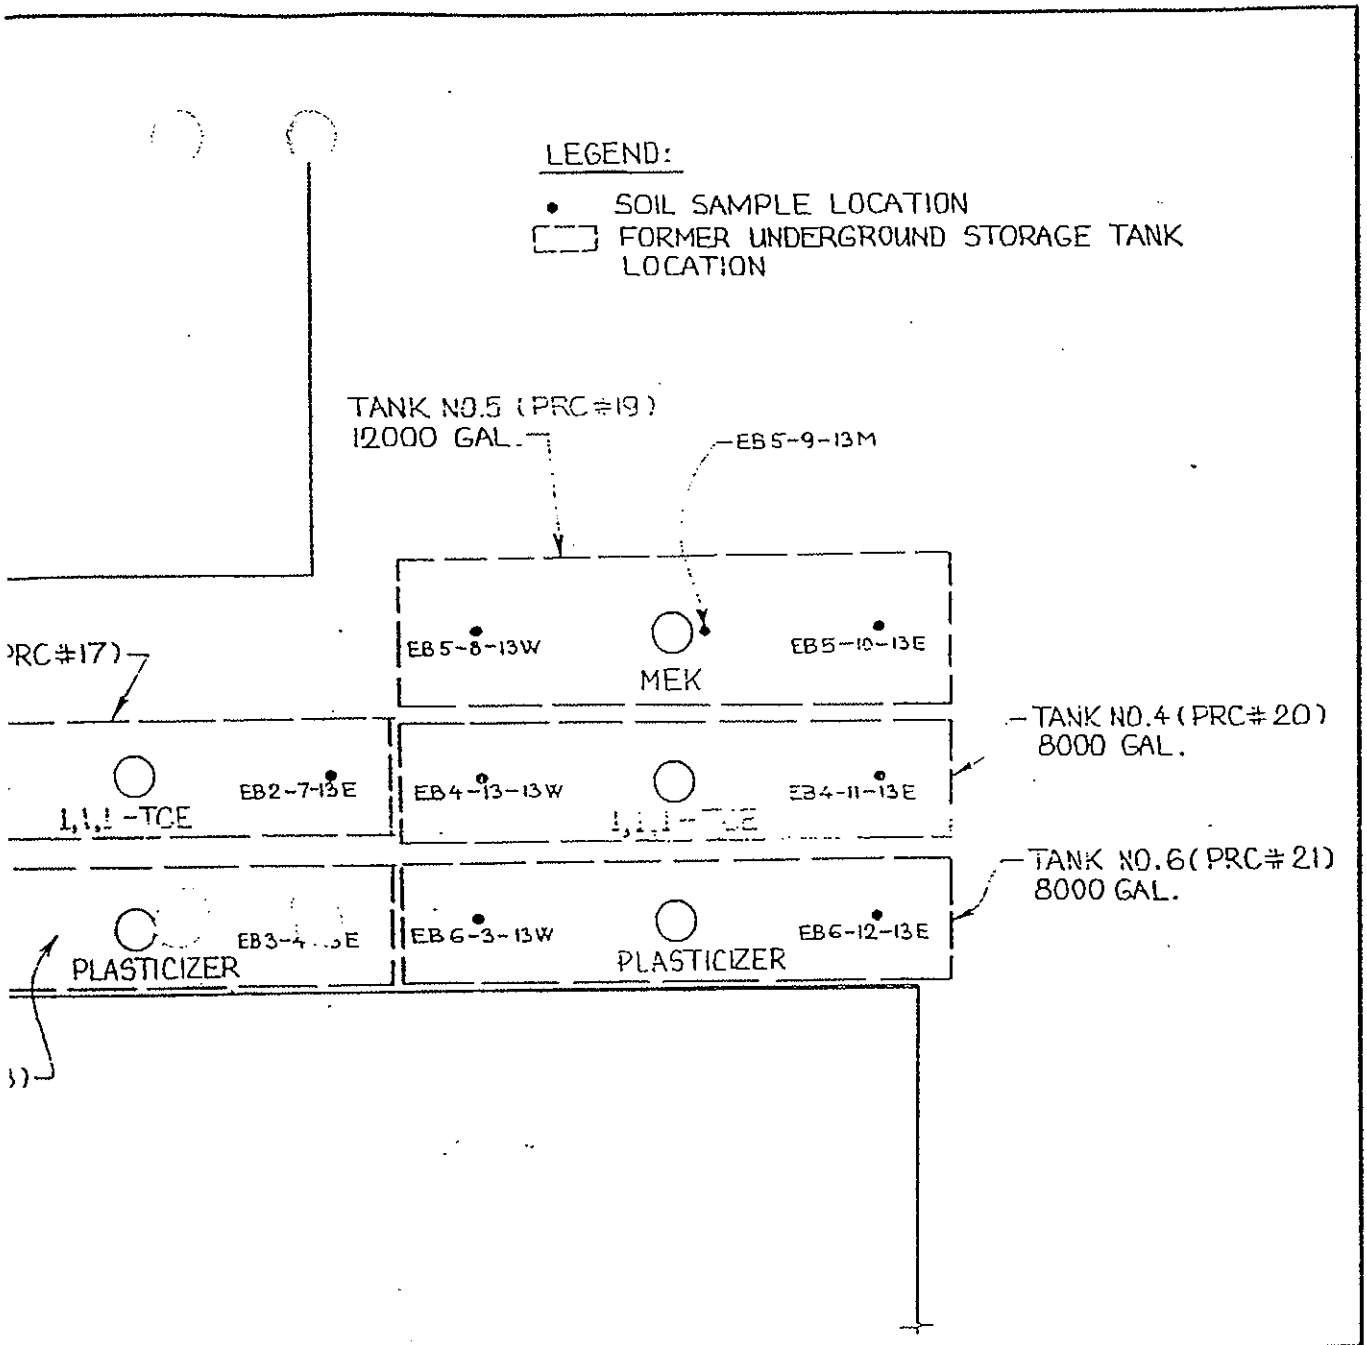

HEKIMIAN & ASSOCIATES, INC. CONSULTING ENGINEERS AND ENVIRONMENTAL PLANNERS		16571 Gemini Lane Huntington Beach, CA 92647 (714) 841-6288
SCALE: 1" = 10'	APPROVED BY:	DRAWN BY: V.S.
DATE: 10/8/90		REVISED
PRODUCTS RESEARCH & CHEMICAL CORP. 5426 SAN FERNANDO RD., GLENDALE, CA 91203		
UNDERGROUND TANK REMOVAL SITE		DRAWING NUMBER FIGURE 1

Table 1 - Laboratory Test Results

Sample I.D.	Description	Test Method	Results (ppm)
EB1-1-13' west end	bottom of excavation for Tank 1, west end, 13' below grade	EPA 8010 EPA 8015M	1,1,1 -TCE* 3.1 TPH = 18,000
EB1-2-13' east end	bottom of excavation for Tank 1, east end, 13' below grade	EPA 8010 EPA 8015M	Methylene Chloride = 0.077 TPH = 970
EB2-6-13' west end	bottom of excavation for Tank 2, west end, 13' below grade	EPA 8240	1,1,1-TEC=0.033 Methylene Chloride=0.005 Tetrachloroethene = 0.005
EB2-7-13' east end	bottom of excavation for Tank 2, east end, 13' below grade	EPA 8240	ND**
EB3-4-13' east end	bottom of excavation for Tank 3, east end, 13' below grade	EPA 8010 EPA 8015M	1,1,1-TCE =0.15 Tetrachloroethene = 0.1 ND
EB3-5-13' west end	bottom of excavation for Tank 3, west end, 13' below grade	EPA 8010 EPA 8015M	ND TPH = ND
EB4-11-13' east end	bottom of excavation for Tank 4, east end, 13' below grade	EPA 8010 EPA 8015M	ND TPH = 7
EB4-13-13' west end	bottom of excavation for Tank 4, west end, 13' below grade	EPA 8010 EPA 8015M	1,1,1-TCE = 5.1 TPH = 5
EB5-8-13' west end	bottom of excavation for Tank 5, west end, 13' below grade	EPA 8010 EPA 8015M	1,1,1-TCE=0.067 Tetrachloroethene = 0.053 TPH = ND

* 1,1,1-TCE = 1,1,1-Trichlorethane

** ND - Not detected

Table 1 - Laboratory Test Results (cont.)

Sample I.D.	Description	Test Method	Results (ppm)
EB5-9-13' middle	bottom of excavation for Tank 5, center, 13' below grade	EPA 8010	1,1,1-TCE =0.32 Tetrachloroe-thene =0.44 Chlorobenzene = 0.13 Methylene Chloride =0.05
		EPA 8015M	TPH = ND
EB5-10-13' east end	bottom of excavation for Tank 5, east end, 13' below grade	EPA 8010	ND
		EPA 8015M	TPH = ND
EB6-3-13' west end	bottom of excavation for Tank 6, west end, 13' below grade	EPA 8240	Methylene Chloride =0.005
EB6-12-13' east end	bottom of excavation for Tank 6, east end, 13' below grade	EPA 8240	1,1,1,-TCE=.005 Methylene Chloride =0.005

Hydrological information obtained form L.A. County Flood Control District shows that water table depth at well No. 3934B, located approximately 0.25 mile northeast of the subject site, is 93.4 ft (measured on October 18, 1990). Base on the above data, it is indicated that groundwater table depth at the subject facility is about 90 ft.

Prior to removal, the tanks were triple-rinsed by A.M. Pumping and the rinsate transported under Manifest Nos. 90082642 and 90362927 (manifests attached) to an approved disposal site. The tanks were certified clean and safe for removal by Dan Napier & Associates Industrial Hygienist. After removal, the tanks were transported to D. W. Russell for disposal (tank disposal forms attached).

Results of the Subsurface Soils Investigation of the Courtaulds Aerospace Inc., Facilities at 823 West Milford Street and 5430 San Fernando Road Glendale, California

8 January 1993


Prepared for:

Courtauds Aerospace, Inc
5430 San Fernando Road
Glendale, California 91203

Submitted to:

California Regional Water Quality Control Board
Los Angeles Region
101 Centre Plaza Drive
Monterey Park, California 91754

RADIAN CORPORATION

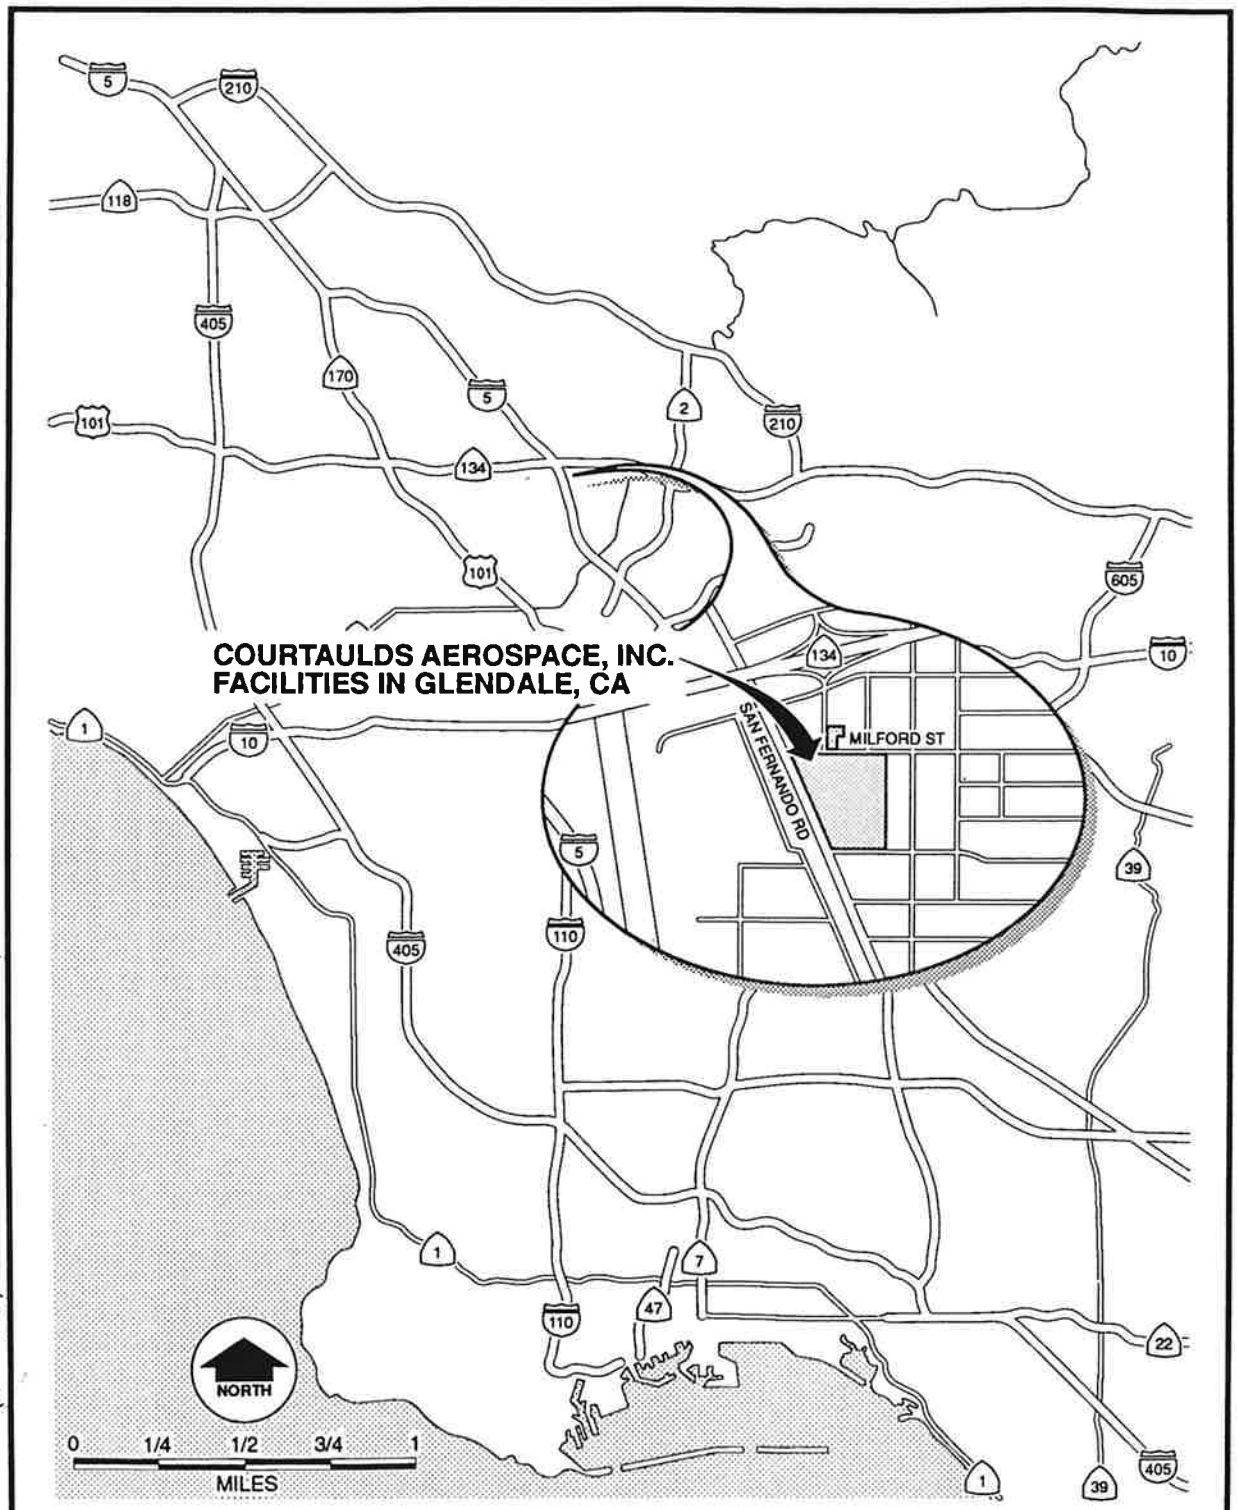

E265-074-01-01/01-92-03-08 (R 07-17-92)

Figure 1-1. Courtaulds Aerospace, Inc., Glendale Facilities Location Map

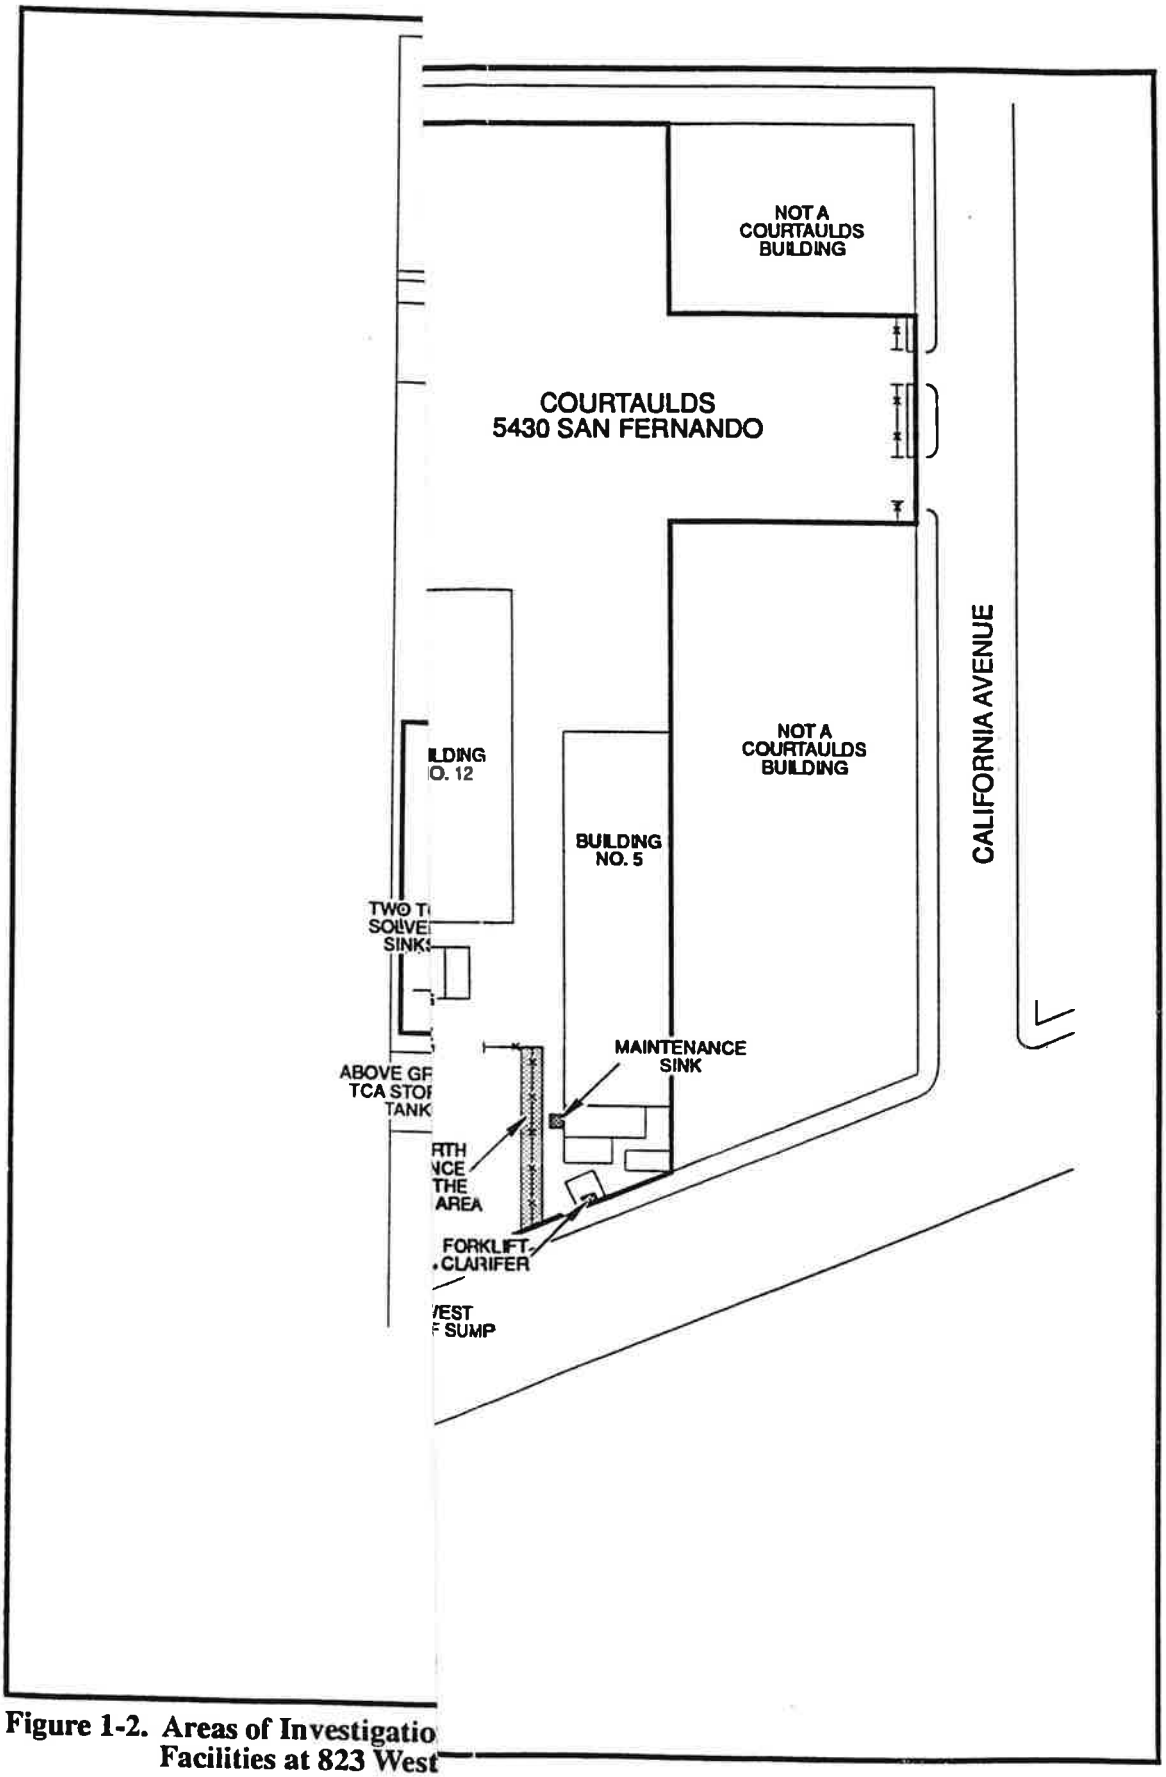


**Figure 1-2. Areas of Investigatio
Facilities at 823 West**

Table 2-1

List of Samples Analyzed by EPA Method 8240


Area of Investigation	Sample No.	Boring No.	Sample Depth (feet)
Lined Trench at Building No. 4A	CA92-09-036	WB-11	2
	CA92-09-037	WB-11	2
	CA92-09-039	WB-12	2
	CA92-09-040	WB-12	7
	CA92-09-041	WB-12	12
Forklift Clarifier	CA92-09-043	WB-9	2
	CA92-09-044	WB-9	4
	CA92-09-045	WB-9	10
	CA92-09-046	WB-9	15
Lined Trench at Building No. 4A	CA92-09-047	WB-11	12
Former Above-Ground Tanks West of Building No. 8	CA92-09-048	WB-13	1
	CA92-09-049	WB-13	5
	CA92-09-050	WB-13	5
	CA92-09-051	WB-13	10
	CA92-09-052	WB-14	1
	CA92-09-053	WB-14	5
	CA92-09-054	WB-14	10.5
	CA92-09-055	WB-14	15
	CA92-09-056	WB-15	1
	CA92-09-057	WB-15	5
	CA92-09-058	WB-15	10
	CA92-09-059[A]	WB-15	15
TCA Storage Tank between Building No. 6 and 10	CA92-09-061	WB-16	2
	CA92-09-062[A]	WB-16	5
	CA92-09-063	WB-16	10
	CA92-09-064	WB-16	10
	CA92-09-065	WB-16	15
	CA92-09-066	WB-17	2
	CA92-09-067	WB-17	5
	CA92-09-068	WB-17	10
	CA92-09-069	WB-17	15

Table 2-1

(Continued)

Area of Investigation	Sample No.	Boring No.	Sample Depth (feet)
Bay 5 Clarifier	CA92-09-071	WB-18	2
	CA92-09-072	WB-18	2
	CA92-09-073[A]	WB-18	5
	CA92-09-074	WB-18	15
	CA92-09-075	WB-19	2
	CA92-09-076	WB-19	2
	CA92-09-077	WB-19	5
Building No. 1 Clarifier	CA92-09-078	WB-20	1
	CA92-09-079	WB-20	5
	CA92-09-080	WB-20	10
	CA92-09-081	WB-20	15
	CA92-09-082	WB-21	1
	CA92-09-083	WB-21	5
	CA92-09-084	WB-21	10
	CA92-09-085	WB-21	15
Building No. 1 TCA Sink	CA92-09-086	WB-22	5
	CA92-09-087	WB-22	10
	CA92-09-088[A]	WB-22	15
Clarifier Sludge Samples	CA92-09-132[A]	Boiler Clarifier	4
	CA92-09-133	No. 1 Bldg. Clarifier	3
	CA92-09-134	Forklift Clarifier	3
	CA92-10-001	Boiler Clarifier	4
	CA92-10-002	No. 1 Bldg. Clarifier	3
	CA92-10-003	Forklift Clarfier	3

A -Matrix spike/matrix spike duplicate analyses were also performed on these samples.
TCA -1,1,1-trichloroethane

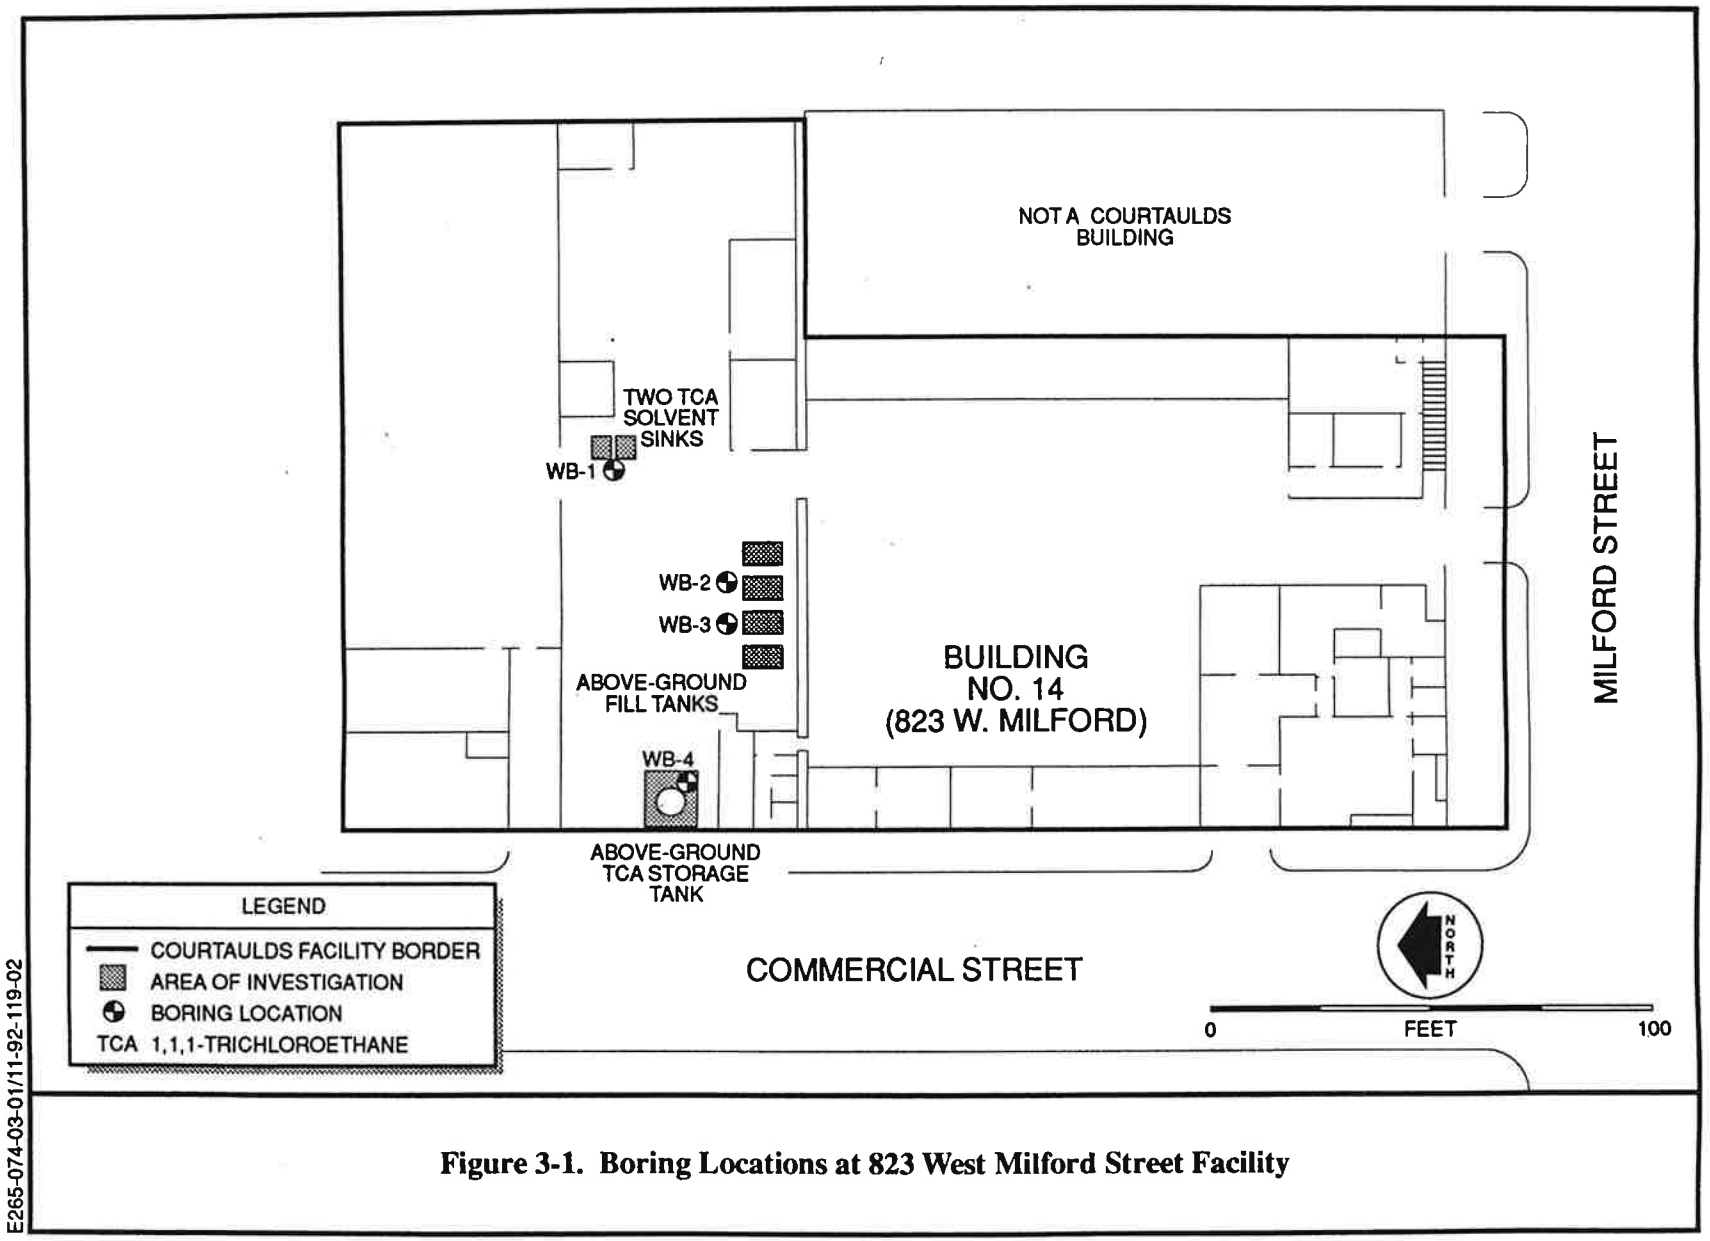

E265-074-03-01/11-92-119-02


Figure 3-1. Boring Locations at 823 West Milford Street Facility

Table 3-1

Field Observations for 823 West Milford Street Facility

Area of Investigation	Boring No.	Total Depth (ft)	Sampling Depth[1] (ft)	USCS Classification	PID Reading[2] (ppm)	Comments
Two 1,1,1-TCA Sinks	WB-1	15.0	1.0	SM-silty sand	0.0	
			5.0	SM-silty sand	0.0	
			10.0	SW-well-graded sand	0.0	
			15.0	SW-well-graded sand	0.0	
Above-Ground Fill Tanks	WB-2	12.5	1.0	SM-silty sand	0.0	
			5.0	SW-coarse, well graded sand	0.0	No sample recovery at 10 ft. Refusal at 12.5 ft. BLS
	WB-3	12.5	1.0	SM-silty sand	0.0	
			5.0	SW-well graded sand		
			12.5	SM-silty sand	0.0	No sample recovery at 10 ft. Sample collected at 12.5 ft instead of 15 ft. Mr. Gregg Kwey of the RWQCB agreed with these changes in sampling.
Above-Ground 1,1,1-TCA Storage Tank	WB-4	15.0	1.0	SM-silty sand	0.0	
			5.0	SW-coarse, well-graded sand	0.0	
			12.5	SW-gravelly, well-graded sand	0.0	No sample recovery at 10 ft.
			15.0	SW-gravelly, well-graded sand	0.0	

[1] All sampling depths are considered to be depths below the bottom of the concrete slab.
[2] The photoionization meter, or PID, was calibrated to 100 ppm isobutylene gas.

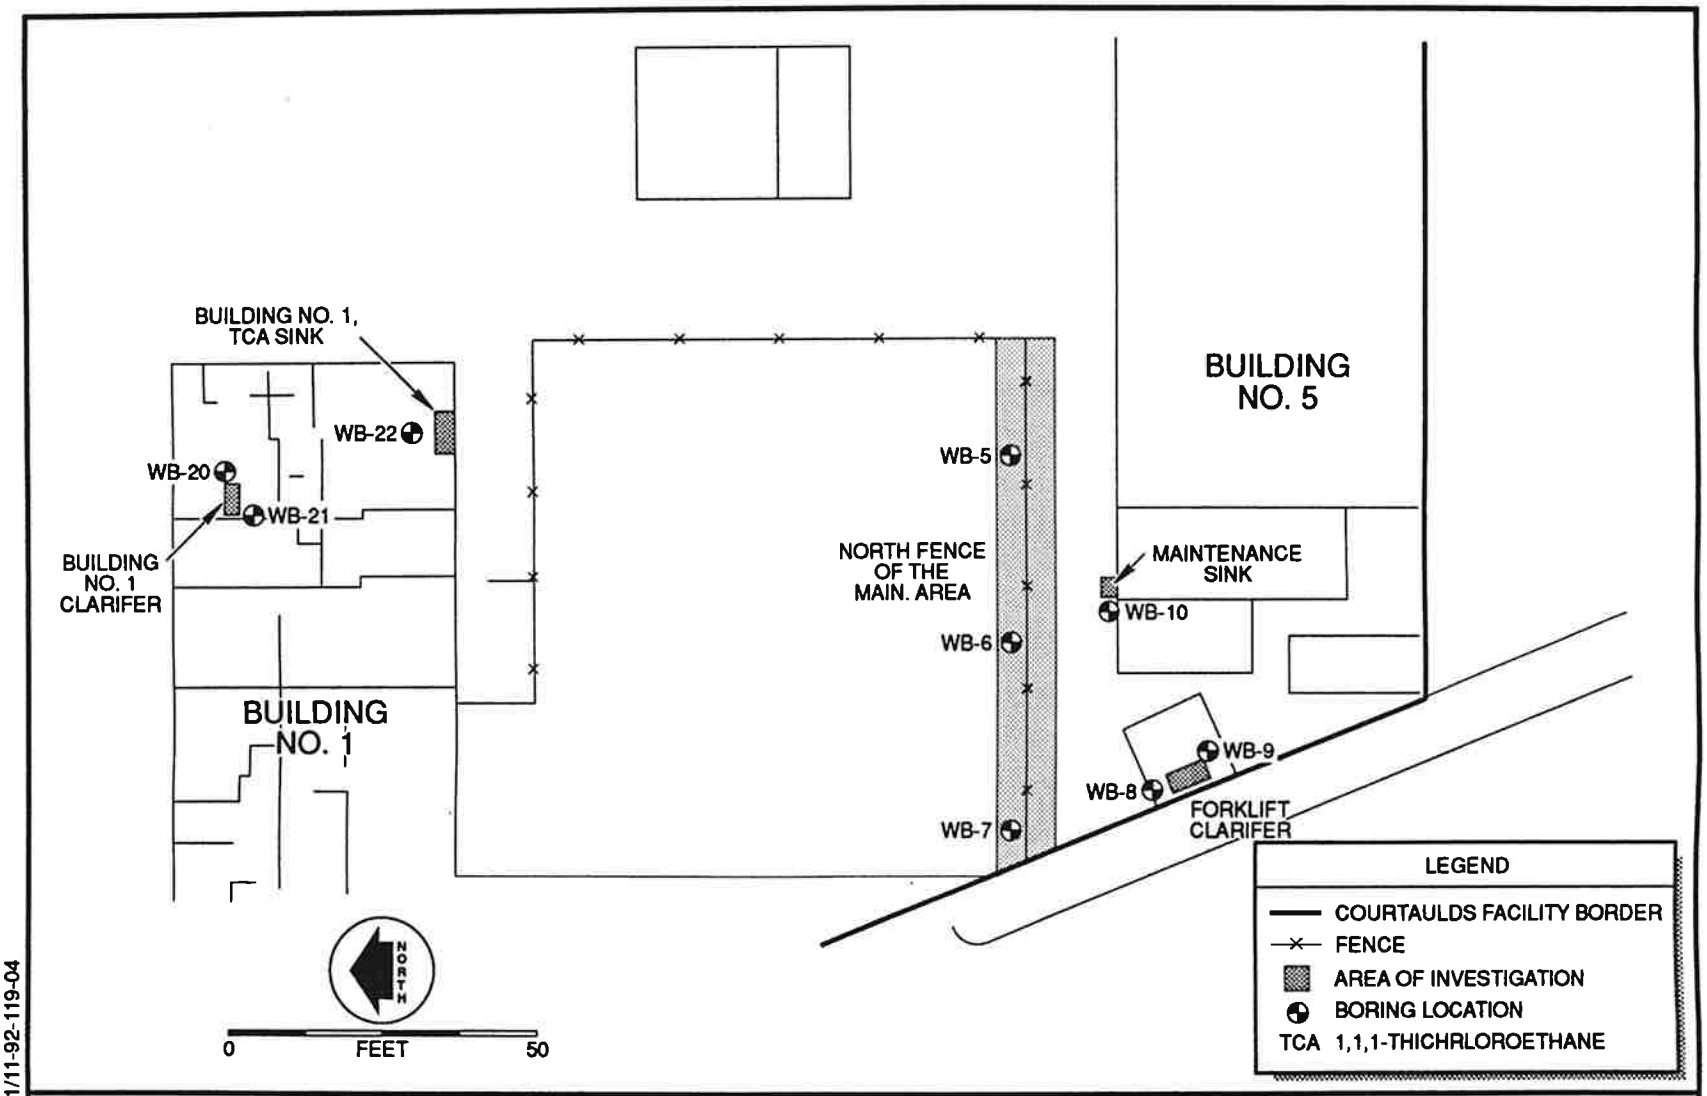

E265-074-03-01/11-92-119-04

Figure 3-2. Boring Locations in the Vicinity of Building No. 1 and the Maintenance Area at 5430 San Fernando Road Facility


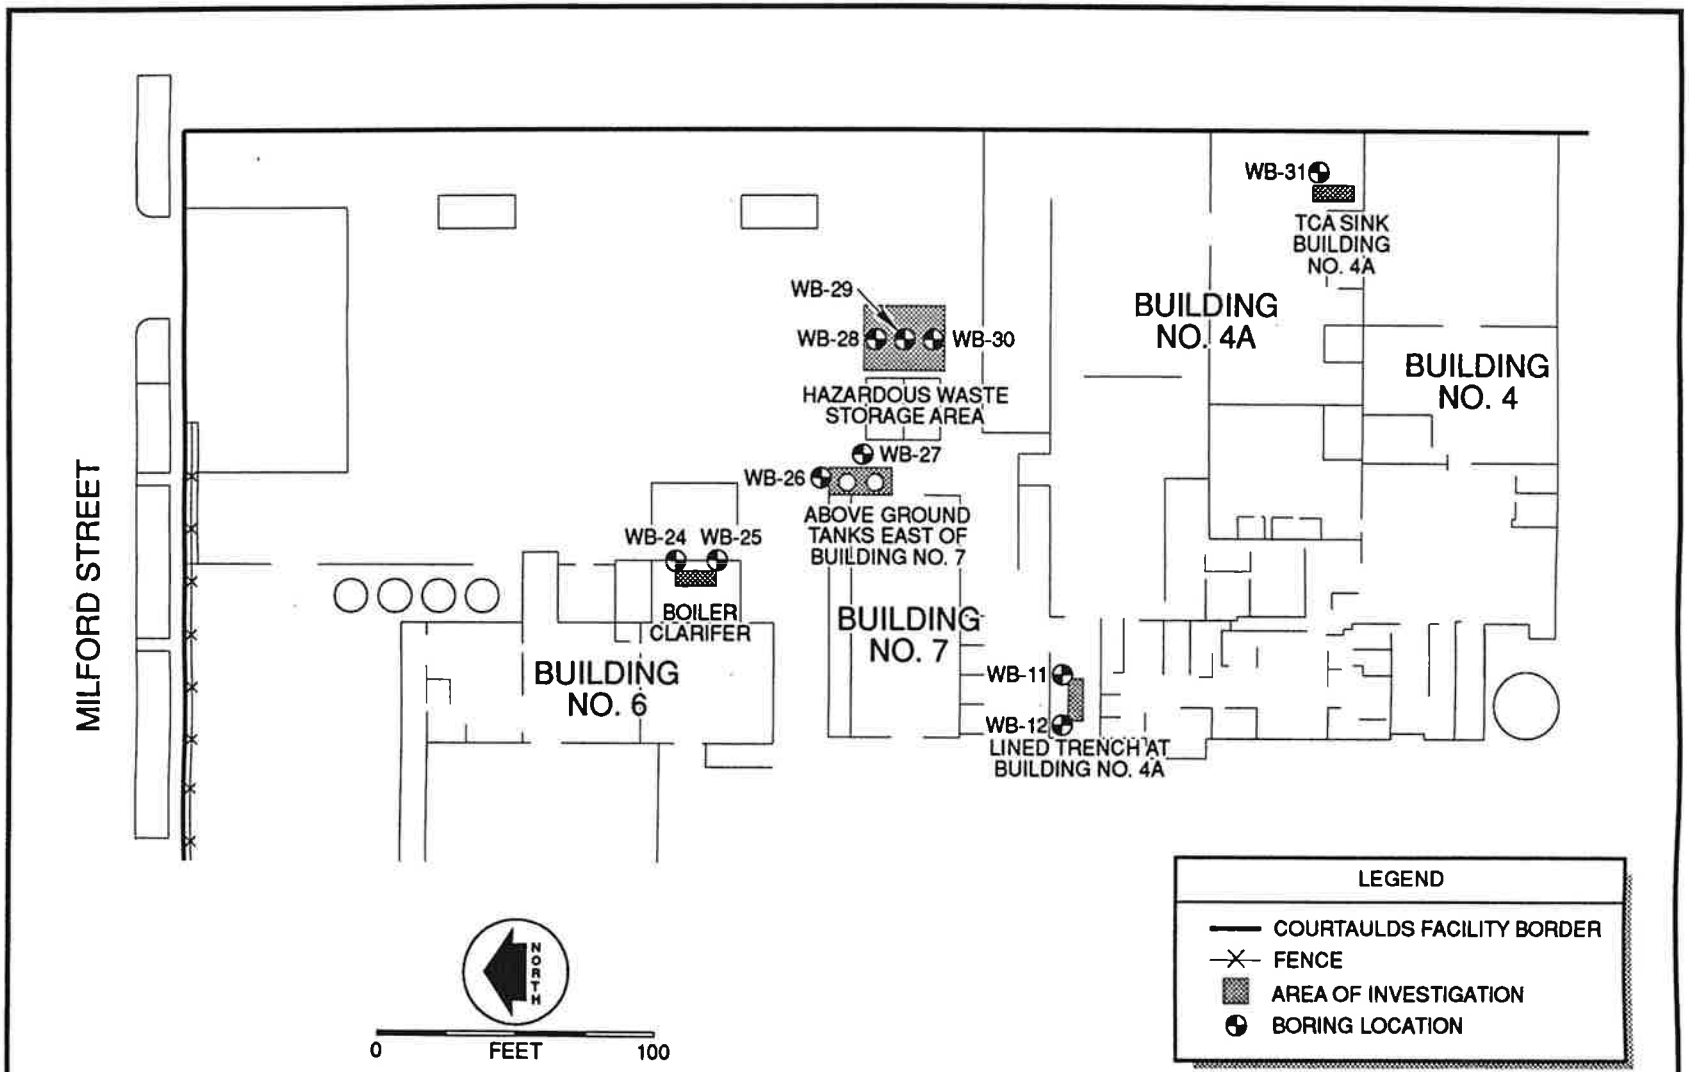


Figure 3-3. Boring Locations in the Vicinity of Buildings 4, 6, and 7 at 5430 San Fernando Road Facility

E265-074-03-01/11-92-119-05

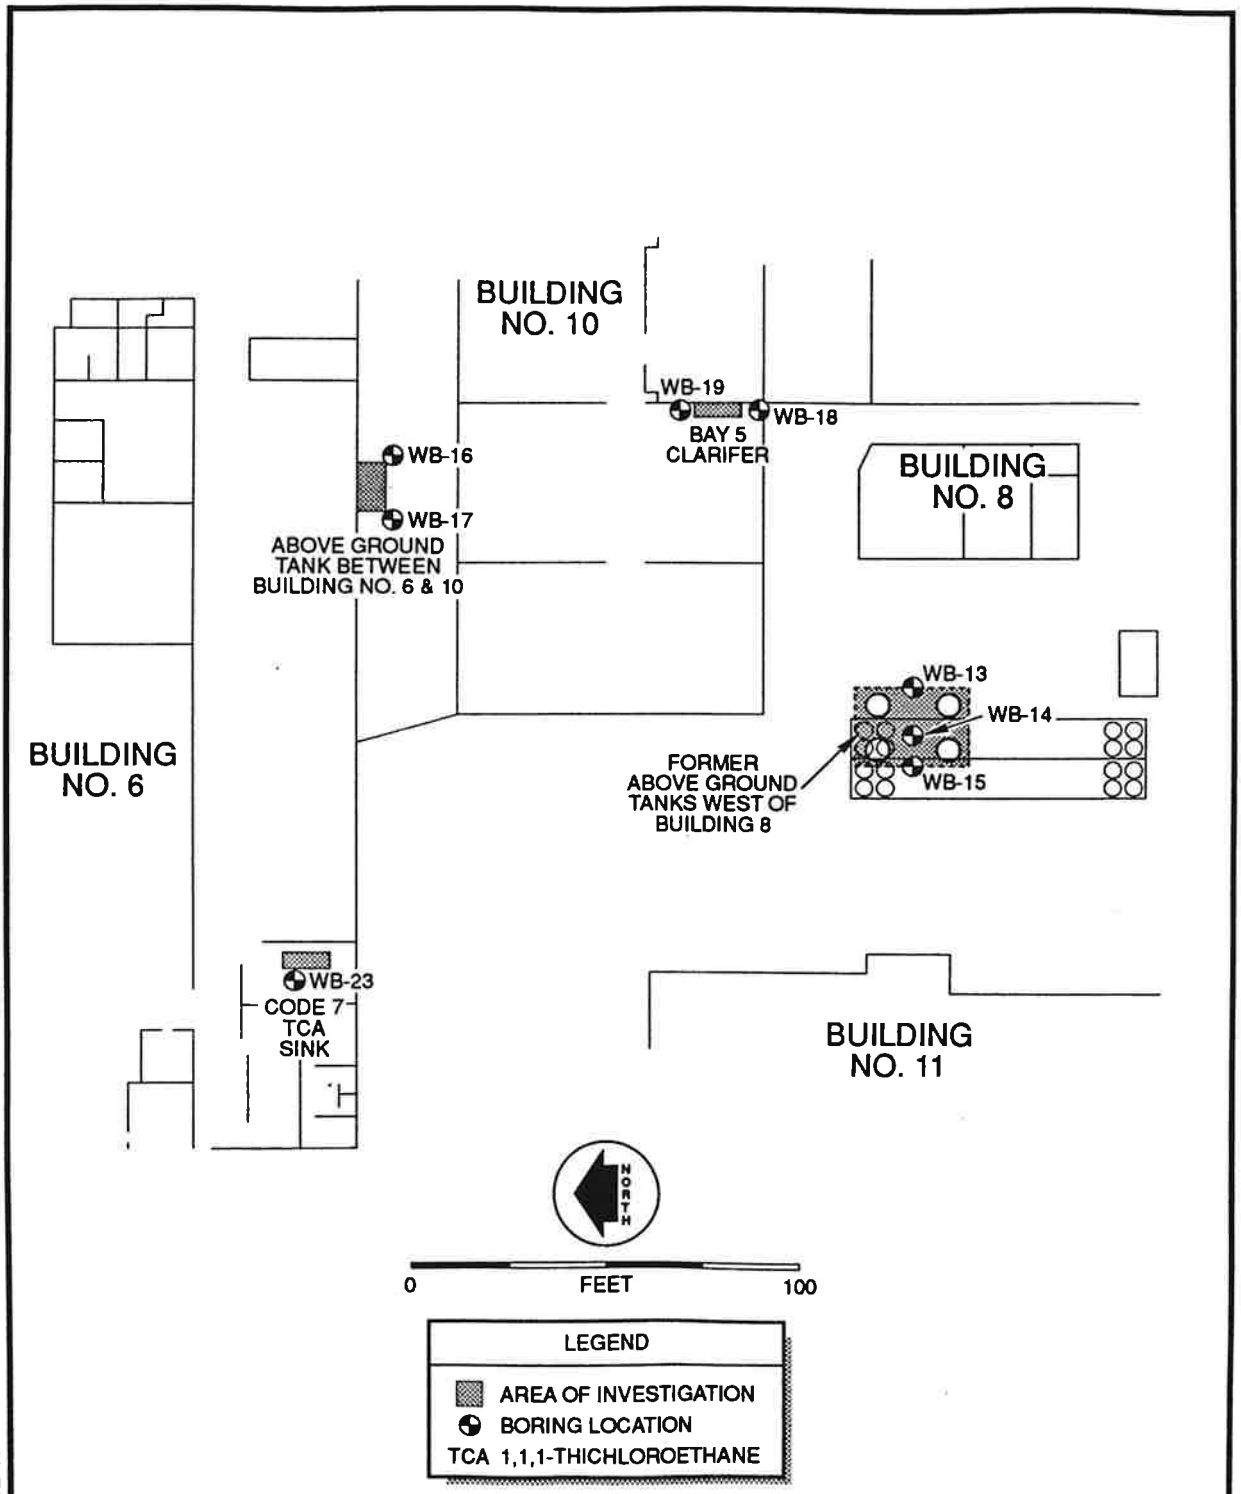

E265-074-03-01/11-92-119-03

Figure 3-4. Boring Locations in the Vicinity of Buildings 6, 8, 10, and 11 at 5430 San Fernando Road Facility

Table 3-2

Field Observations for 5430 San Fernando Road Facility - Industrial Waste Clarifiers

Area of Investigation	Boring No.	Total Depth (ft)	Sampling Depth[1] (ft)	USCS Classification	PID Reading[2] (ppm)	Comments
Bldg. No. 1 Clarifier	WB-20	15.0	1.0	SW-well-graded coarse sand	0.0	Another 6" of concrete beneath first slab.
			5.0	SW-well-graded coarse sand	0.0	Sand is dark brown in color.
			10.0	SW-Well-graded gravelly sand	0.0	
			15.0	SW/SM intermixed well-graded and silty sand	0.0	
	WB-21	15.0	1.0	SW-well-graded coarse sand	0.0	Another 6" of concrete beneath the first slab.
			5.0	SW-well-graded coarse sand	0.0	
			10.0	SW-well-graded coarse sand	0.0	
			15.0	SW-well-graded coarse sand	0.0	
Bay 5 Clarifier	WB-18	15.0	1.0	SM-silty sand	N/M	Asphalt layer beneath slab.
			5.0	SW-well-graded sand	0.7	Background PID = 0.7 ppm.
			15.0	SM-silty sand	0.7	No sample recovery at 10.0 ft. Background PID = 0.7 ppm.

Table 3-2

(Continued)

Area of Investigation	Boring No.	Total Depth (ft)	Sampling Depth[1] (ft)	USCS Classification	PID Reading[2] (ppm)	Comments
Bay 5 Clarifier (Cont.)	WB-19	14.0	1.0	SW-well-graded sand	N/M	
			5.0	SW-well-graded sand	0.2	Background PID = 0.2 ppm. No sample recovery at 10 ft. Refusal at 14 ft.
Boiler Clarifier	WB-24	14.0	2.0	SW-well-graded sand	0.0	Background PID = 0.0 ppm.
			4.0	SW-well-graded sand	2.4	Background PID = 0.0 ppm.
			10.0	SW-well-graded sand	0.7	Background PID = 0.0 ppm.
			14.0	SM-silty sand	1.4	Boring terminated at 14 ft due to sampling difficulties. Background PID = 0.0 ppm.
	WB-25	15.0	2.0	SW-well-graded sand	1.4	
			4.0	SW-well-graded sand	0.7	
			10.0	SW-well-graded sand	N/M	
			13.5	SM-silty sand	0.0	Boring terminated at 13.5 ft due to sampling difficulties

Table 3-2

(Continued)

Area of Investigation	Boring No.	Total Depth (ft)	Sampling Depth[1] (ft)	USCS Classification	PID Reading[2] (ppm)	Comments
Forklift Clarifier	WB-8	15.0	2.0	SM-silty sand	0.0	
			4.0	SM-silty sand	0.0	
			10.0	SW-well-graded sand	0.0	
			15.0	SW-well-graded sand	0.0	
	WB-9	15.0	2.0	SM-silty sand	0.0	
			4.0	SM-silty sand	0.0	
			10.0	SM/SW silty to well-graded sand	0.0	
			15.0	SM/SW silty to well-graded sand	0.0	

[1] - All sampling depths are considered to be depths below the bottom of the concrete slab.
[2] - The photoionization meter, or PID, was calibrated to 100 ppm isobutylene gas.
N/M - Not measured.

Table 3-3

Field Observations for 5430 San Fernando Road Facility - Lined Trench at Building No. 4A

Area of Investigation	Boring No.	Total Depth (ft)	Sampling Depth[1] (ft)	USCS Classification	PID Reading[2] (ppm)	Comments
Lined Trench at Building No. 4A	WB-11	12.0	2.0	SM-silty sand	0.0	
			7.0	SM-silty sand	0.0	
			12.0	SW-well-graded sand	0.0	
	WB-12	12.0	2.0	SM-silty sand	0.0	
			7.0	SM-silty sand	0.0	
			12.0	SW-well-graded sand	0.0	

[1] - All sampling depths are considered to be depths below the bottom of the concrete slab.
[2] - The photoionization meter, or PID, was calibrated to 100 ppm isobutylene gas.

Table 3-4

Field Observations for 5430 San Fernando Road Facility - Remaining Areas

Area of Investigation	Boring No.	Total Depth (ft)	Sampling Depth[1] (ft)	USCS Classification	PID Reading[2] (ppm)	Comments
Sinks						
Maintenance Sink	WB-10	15.0	1.0	SM-silty sand	0.0	
			5.0	SM-silty sand	0.2	
			10.0	SM-silty sand	0.2	
			15.0	SM/SW silty to well-graded sand	0.0	
Code 7/1,1,1-TCA Sink	WB-23	15.0	1.0	SM-silty sand	0.0	
			5.0	SM-silty sand	0.0	Unknown obstruction noted at 4 ft.
			10.0	SM-silty sand	0.0	
			15.0	SM-silty sand	0.0	
Bldg. 1/1,1,1-TCA Sink	WB-22	15.0	5.0	SM-silty sand	2.2	No recovery at 1.2 ft. Background PID = 3.7 ppm.
			10.0	SM-silty sand	0.2	Background PID = 3.7 ppm.
			15.0	SM-silty sand	1.7	Background PID = 2.7 ppm.
Bldg. 4A/1,1,1-TCA Sink	WB-31	12.0	1.0	SM-silty sand	4.9	Background PID = 4.9 ppm.
			5.0	SM/SW-silty gravelly sand	1.4	Background PID = 4.2 ppm.
			10.0	SM/SW-silty gravelly sand	1.4	Background PID = 3.8 ppm. Refusal at 12 ft.

Table 3-4

(Continued)

Area of Investigation	Boring No.	Total Depth (ft)	Sampling Depth[1] (ft)	USCS Classification	PID Reading[2] (ppm)	Comments
1,1,1-TCA Storage Tanks and Other Storage Tanks						
Above-Ground Tanks East of Building No. 7	WB-26	15.0	1.0	SM-silty sand	0.0	
			6.0	SM-silty sand	0.0	Cobbles at 5 ft., unable to sample.
			10.0	SM/SC-clayey, silty sand	0.0	
			15.0	SM-silty sand	0.0	
	WB-27	15.0	1.0	SM-silty sand	2.4	
			5.0	SM-silty sand	1.4	
			10.0	SW-well-graded sand	N/M	
			15.0	SW-well-graded sand	0.7	
Above-Ground Tank Between Building No. 6 and 10	WB-16	15.0	1.0	SW-well-graded sand	0.0	High background PID reading in area.
			5.0	SW-well-graded sand	N/M	
			10.0	SW-well-graded sand	N/M	
			15.0	SW-well-graded sand	6.2	Background PID = 6.2 to 12 ppm.

Table 3-4

(Continued)

Area of Investigation	Boring No.	Total Depth (ft)	Sampling Depth[1] (ft)	USCS Classification	PID Reading[2] (ppm)	Comments
Above-Ground Tank Between Building No. 6 and 10 (Cont.)	WB-17	15.0	2.0	SM-silty sand	20	Background PID = 2.2 ppm. No sample recovery at 1.0 ft.
			5.0	SW-well-graded sand	16	Background PID = 2.2 ppm.
			10.0	SW-well-graded sand	13	Background PID = 2.2 ppm.
			15.0	SW-well-graded sand	5	Background PID = 0.2 ppm.
Former Above-Ground Tanks West of Building 8	WB-13	15.0	1.0	SW-gravelly sand	0.0	
			5.0	SW-gravelly sand	0.0	
			10.0	SW-gravelly sand	0.0	No recovery of sample at 15 ft.
	WB-14	15.0	1.0	SW-well-graded sand	0.0	
			5.0	SW-well-graded sand	0.0	
			10.5	Sw-well-graded sand	0.0	
			15.0	SW-well-graded sand	0.0	Odor noted in cuttings.
	WB-15	15.0	1.0	SW-well-graded sand	0.7	
			5.0	SW-well-graded sand	0.7	
			10.0	SW-well-graded sand	0.7	
			15.0	SW-well-graded sand	N/A	

Table 3-5

Selected Analytical Results for 823 West Milford Street Facility

Area of Investigation	Parameter (units)	Boring WB-3 Depth (ft) 1.0	5.0	12.5
Above-Ground Fill Tanks	TPH[a] (mg/kg)	51	ND (25)*	ND (25)
	1,1,1-trichloroethane (μg/kg)	610	5	ND (25)
	tetrachloroethene (μg/kg)	230	ND (2.0)	ND (2.0)

[a] - Total Petroleum Hydrocarbons by EPA Method 418.1
()* - Number in parenthesis is the detection limit.
ND - Not detected, analytical result below the detection limit.

Table 3-6

Selected Analytical Results for 5430 San Fernando Road Facility - Industrial Waste Clarifier

Area of Investigation	Parameter (Units)	Boring WB-18 Depth (ft) 2.0	5.0	15.0
Former Bay 5 Clarifier	TPH* (mg/kg)	810	ND (25.0)*	150
	1,1,1-trichloroethane (g/kg)	25	ND (3.0)	ND (3.0)
	tetrachloroethene (g/kg)	13	ND (2.0)	ND (2.0)

* - Total Petroleum Hydrocarbons by EPA Method 418.1.
()* - Number in parentheses is the detection limit.
ND - Not detected, analytical result below the detection limit.

Table 3-7

Selected Analytical Results for Clarifier Sludge Samples

Parameter (Units)	Bldg. No. 1 Clarifier	Boiler Clarifier	Forklift Clarifier
TPH[1] (mg/kg)	450	19800	26300
chromium (mg/kg)	100	570	160
copper (mg/kg)	230	120	240
lead (mg/kg)	31	200	270
nickel (mg/kg)	24	650	44
zinc (mg/kg)	1090	800	780
1,1-dichloroethane (μg/kg)	130	160000	17000
1,2-dichloroethene (μg/kg)	ND (50.0)	ND (80.0)*	ND (80.0)
chlorobenzene (μg/kg)	ND (15.0)	ND (50000)	1300
1,1,1-trichloroethane (μg/kg)	220	490000	14000
tetrachloroethene (μg/kg)	ND (25.0)	26000	310
toluene (μg/kg)	7900	32000	670
xylenes (μg/kg)	1800	1800	750
1,2-dichlorobenzene (μg/kg)	470	NA	NA
1,2 -dimethylphenol (μg/kg)	940	NA	NA
4,4-methylenebis 2-chloroaniline (μg/kg)	5600	NA	NA
4-methylphenol (μg/kg)	1000	NA	NA

[1] - Total Petroleum Hydrocarbons by EPA Method 418.1.
NA - Not analyzed.
ND - Not detected, analytical result below the detection limit.
( )* - Number in parentheses is the detection limit.

Table 3-8

Selected Analytical Results for the 5430 San Fernando Road Facility - Remaining Areas

Area of Investigation	Boring	Parameter (Units)	Depths (ft) 1.0	5.0	10.0	15.0
Code 7 1,1,1-TCA Sink	WB-23	TPH[a] (mg/kg)	120	130	ND (25.0)[*]	ND (25.0)
		1,1,1-trichloroethane (μg/kg)	14	21	ND (2.0)	ND (2.0)
1,1,1-TCA Storage Tanks East of Building 7	WB-26[b]	TPH (mg/kg)	960	570	ND (25.0)	ND (25.0)
		1,1,1,-trichloroethane (μg/kg)	73	400	ND (2.0)	ND (2.0)
		tetrachloroethene (μg/kg)	32	180	ND (2.0)	ND (2.0)
1,1,1-TCA Storage Tank between Building 6/10	WB-17	TPH (mg/kg)	140	ND (25.0)	ND (25.0)	ND (25.0)
		1,1,1-trichloroethane (μg/kg)	36	4	ND (3.0)	ND (3.0)
		tetrachloroethene (μg/kg)	75	8	ND (2.0)	ND (2.0)
Storage Tanks West of Building 8	WB-15	TPH (mg/kg)	890	420	ND (25.0)	ND (25.0)
		1,1,1,-trichloroethane (μg/kg)	24	21	ND (3.0)	ND (3.0)
		tetrachloroethene (μg/kg)	12	8	ND (2.0)	ND (2.0)
North Fence of the Maintenance Area	WB-6	TPH (mg/kg)	ND (25.0)	1860	ND (25.0)	ND (2.0)
		1,1,1,-trichloroethane (μg/kg)	ND (2.0)	35	ND (2.0)	ND (2.0)
		tetrachloroethene (μg/kg)	ND (2.0)	73	ND (2.0)	ND (2.0)
		trichloroethene (μg/kg)	ND (2.0)	40	ND (2.0)	ND (2.0)

[a] - Total Petroleum Hydrocabrons by EPA Method 418.1.
( )[*] - Number in parentheses is the detection limit.
[b] - This sample was collected at a 6 foot depth instead of 5 feet. The sample aslo exceeded the analytical hold time.
ND - Not detected, analytical result below the detection limit.

Table 3-9

Selected Analytical Results for 5430 San Fernando Road Facility Run-Off Sump Sludge Samples

Parameter (Units)	Southwest Runn-off Sump	West Run-off Sump	North Run-off Sump
oil and grease[1]	10700	3970	1400
chromium (mg/kg)	98	340	34
copper (mg/kg)	70	56	30
lead (mg/kg)	130	200	150
nickel (mg/kg)	17	19	8
zinc (mg/kg)	490	720	310
1,1-dichloroethane (g/kg)	ND (5.0)	48000	ND (4.0)
1,2-dichloroethene (g/kg)	ND (5.0)	ND (10000)	ND (5.0)
chlorobenzene (g/kg)	ND (2.0)	ND (5000)	ND (2.0)
1,1,1-trichloroethane (g/kg)	ND (3.0)	270000	ND (3.0)
tetrachloroethene (g/kg)	ND (2.0)	ND (5000)	ND (2.0)
toluene (g/kg)	10	ND (7400)	ND (2.0)
xylenes (g/kg)	8	ND (12000)	ND (5.0)

[1] - Oil and grease by EPA Method 413.2.
NA - Not analyzed.
ND - Not detected, analytical result below the detection limit.
( )* - Number in parentheses is the detection limit.

APPENDIX A
BORING LOGS

RADIAN CORPORATION

GUIDE TO BORING LOG SYMBOLS

UNIFIED SOIL CLASSIFICATION SYSTEM - ADAPTED FOR gINT

ASPHALT PAVING	CLAYEY SILT (ML)
CONCRETE FLOORING	SILT (ML)
FILL MIXTURE OF INORGANIC DEBRIS, SAND, SILTY SANDS	SANDY CLAY (CL)
WELL GRADED GRAVELS, GRAVEL-SAND MIXTURES (GW)	SILTY CLAY (CL)
POORLY GRADED GRAVELS, GRAVEL-SAND MIXTURES (GP)	INORGANIC CLAYS OF LOW TO MEDIUM PLASTICITY. GRAVELLY CLAYS. SANDY CLAYS. SILTY CLAYS, LEAN CLAYS (CL)
SILTY GRAVELS, POORLY GRADED GRAVEL-SAND-SILT MIXTURES (GM)	**WELL CONSTRUCTION SYMBOLS**
CLAYEY GRAVELS, POORLY GRADED GRAVEL-SAND-CLAY MIXTURES (GC)	CONCRETE SEAL TO SURFACE
WELL GRADED SANDS, GRAVELLY SANDS, POORLY SORTED (SW)	GROUT-VOLCLAY/BENTONITE MIXTURE
POORLY GRADED SANDS, GRAVELLY SANDS, WELL SORTED (SP)	BENTONITE SEAL AROUND WELL CASING (CHIPS OR PELLETS)
SILTY SANDS, POORLY GRADED SAND-SILT MIXTURES (SM)	SAND PACK ABOVE SCREEN
SANDY SILT (SM)	SCREEN SET IN SAND PACK
CLAYEY SANDS, POORLY GRADED SAND-CLAY MIXTURES (SC)	SAND PACK BELOW SCREEN (BACKFILL)
INORGANIC SILTS AND ROCK FLOUR, SILT OR CLAYEY SILTS WITH SLIGHT PLASTICITY (ML)	NATURAL BACKFILL BELOW SCREEN. SLUFF.

▽ - MEASURED DEPTH TO WATER

▼ - STATIC WATER LEVEL

FID - FLAME IONIZATION DETECTOR

PID - PHOTO IONIZATION DETECTOR

pH - FIELD pH TEST KIT

BG - BACKGROUND (AMBIENT)

R - READING FROM SAMPLE

PPM - PARTS PER MILLION (CONCENTRATION)

90017-21

RADIAN
CORPORATION

Borehole #: WB-1
Page 1 of 1

LOG OF DRILLING OPERATIONS

PROJECT Courtaulds WIP Investigation LOCATION Glendale, California
TOTAL DEPTH 15.00 START DATE 9/9/92 FINISH DATE 9/9/92
GEOLOGIST J.D. Long APPROVED BY John D. Long R.G.# 5405
DRILLING COMPANY Radian Corp. DRILLER DDM/JDL
DRILLING METHOD Power Auger EQUIPMENT LB-500/Slide Hammer
DRILL BIT TYPE AND SIZE 3.5" Hollow Stem
BORING LOCATION (ST. ADDRESS OR DESCRIPTION) 1,1,1-TCA sinks, 823 W. Milford St.

Depth Below Surface (ft)	Sample Interval	Blow Count	Sample ID	Lithologic Description (Color, Texture, Moisture, etc.)	Graphic Log	Elevation (ft MSL)	Notes
0				6" of concrete at site. All depths below slab. Thin layer of red brick, approximately 3". Silty Sand (SM), dark grayish brown (10YR 4/2), very fine to coarse grained sand in a silty matrix, quartz sand with some mica, dry, non-cohesive.			B = 0.5 ppm, PID = 0.0 ppm 1 sleeve collected
5				Silty Sand (SM), dark grayish brown (10YR 3/2), silty coarse grained sand, similar to decomposed granite, very coarse to fine with decreasing silt, dry. Angular Cobbles			B = 0.5 ppm, PID = 0.0 ppm 1 sleeve collected
10				Sand (SW), light brownish gray (10YR 6/2), very fine to coarse grained sand, little silt, dry. Cobbles			B = 0.0 ppm, PID = 0.0 ppm 1 sleeve collected
15				Sand (SW), brown (10YR 5/3), coarse grained, well graded sand, granitic, less silt, dry. Total depth 15 feet Boring backfilled with native soil			B = 0.0 ppm, PID = 0.0 ppm 1 sleeve collected

NOTES
Ring Sampler
B = Background Ambient Reading
▽ = ft.
▼ = ft.

RADIAN
CORPORATION

Borehole #: WB-2
Page 1 of 1

LOG OF DRILLING OPERATIONS

PROJECT Courtaulds WIP Investigation LOCATION Glendale, California
TOTAL DEPTH 12.50 START DATE 9/9/92 FINISH DATE 9/9/92
GEOLOGIST J.D. Long APPROVED BY John D. Long R.G.# 5405
DRILLING COMPANY Radian Corp. DRILLER DDM/JDL
DRILLING METHOD Power Auger EQUIPMENT LB-500/Slide Hammer
DRILL BIT TYPE AND SIZE 3.5" Hollow Stem
BORING LOCATION (ST. ADDRESS OR DESCRIPTION) Aboveground fill tanks, 823 W. Milford St.

Depth Below Surface (ft)	Sample Interval	Blow Count	Sample ID	Lithologic Description (Color, Texture, Moisture, etc.)	Graphic Log	Elevation (ft MSL)	Notes
0				6" of concrete at site. All depths below slab.			
				Silty Sand (SM), brown (7.5YR 4/2), coarse grained, quartz and feldspar, dry.			B = 0.0 ppm, PID = 0.0 ppm 1 sleeve collected
5				Sand (SW), pale brown (10YR 6/3), fine to coarse grained, well graded, similar to decomposed granite with quartz feldspar, subangular to subrounded, dry.			B = 0.0 ppm, PID = 0.0 ppm 1 sleeve collected
				Similar to above.			
10				Attempted to sample at 10' BLS. No sample recovery. Put another auger flight on.			No sample
				Refusal at 12.5'. Stuck on boulder or cobble. No further drilling or sampling.			No sample collected
				Total depth 12.5 feet Boring backfilled with native soil			

NOTES

Ring Sampler

B = Background Ambient Reading

▽ = ft.

▼ = ft.

RADIAN CORPORATION

Borehole #: WB-3

Page 1 of 1

LOG OF DRILLING OPERATIONS

PROJECT Courtaulds WIP Investigation LOCATION Glendale, California
TOTAL DEPTH 12.50 START DATE 9/9/92 FINISH DATE 9/10/92
GEOLOGIST J.D. Long APPROVED BY John D. Long R.G.# 5405
DRILLING COMPANY Radian Corp. DRILLER DDM/JDL
DRILLING METHOD Power Auger EQUIPMENT LB-500/Slide Hammer
DRILL BIT TYPE AND SIZE 3.5" Hollow Stem
BORING LOCATION (ST. ADDRESS OR DESCRIPTION) Aboveground fill tanks, 823 W. Milford St.

Depth Below Surface (ft)	Sample Interval	Blow Count	Sample ID	Lithologic Description (Color, Texture, Moisture, etc.)	Graphic Log	Elevation (ft MSL)	Notes
0				6" of concrete at site. All depths below slab.			
				Silty Sand (SM), dark yellowish brown (10YR 4/4), well graded, very fine to medium grained, with some coarse, dry.			B = 0.0 ppm, PID = 0.0 ppm 2 sleeves - FD
5				Sand (SW), dark yellowish brown (10YR 4/4), well graded, fine to coarse grained, dry.			B = 0.0 ppm, PID = 0.0 ppm 1 sleeve collected
				Similar to			
10				Unable to recover sample with sampler due to gravelly with pebbles.			No sample
				Silty Sand (SM), dark yellowish brown (10YR 4/4), some occasional coarse grains.			B = 0.0 ppm, PID = 0.0 ppm 1 sleeve collected
				Total depth 12.5 feet Boring backfilled with native soil			

NOTES

Ring Sampler

B = Background Ambient Reading

▽ = ft.

▼ = ft.

RADIAN CORPORATION

Borehole #: WB-4

Page 1 of 1

LOG OF DRILLING OPERATIONS

PROJECT	Courtaulds WIP Investigation	LOCATION	Glendale, California
TOTAL DEPTH	15.00	START DATE	9/10/92
FINISH DATE	9/10/92		
GEOLOGIST	J.D. Long	APPROVED BY	John D. Long
R.G.#	5405		
DRILLING COMPANY	Radian Corp.	DRILLER	DDM/JDL
DRILLING METHOD	Power Auger	EQUIPMENT	LB-500/Slide Hammer
DRILL BIT TYPE AND SIZE	3.5" Hollow Stem		
BORING LOCATION (ST. ADDRESS OR DESCRIPTION)	1,1,1-TCA Storage Tank, 823 W. Milford St.		

Depth Below Surface (ft)	Sample Interval	Blow Count	Sample ID	Lithologic Description (Color, Texture, Moisture, etc.)	Graphic Log	Elevation (ft MSL)	Notes
0				6" of concrete at site. All depths below slab. Gravelly sand in cutting; dark in color, no odor. Silty Sand (SM), very dark brown (10YR 2/2), very fine to coarse grained, no evidence of staining, however sample is dark, slightly moist. Change to lighter color.			B = 0.0 ppm, PID = 0.0 ppm 1 sleeve collected
5				Sand (SW), yellowish brown (10YR 5/4), well graded, not yet with gravel, coarse to fine grained, quartz, feldspar sand, dry.			B = 0.0 ppm, PID = 0.0 ppm 1 sleeve collected
10				1" to 3" angular gravels. After five attempts the auger goes to 10'. Will sample here. No sample recovered.			No sample
				Sand (SW), brown (10YR 5/3), well graded, with coarse grains, subrounded, quartz sand, dry.			B = 0.0 ppm, PID = 0.0 ppm 1 sleeve collected
15				Same as above.			B = 0.0 ppm, PID = 0.0 ppm
				Total depth 15 feet Boring backfilled with native soil			

NOTES

Ring Sampler

B = Background Ambient Reading

▽ = ft.

▼ = ft.

RADIAN CORPORATION

Borehole #: WB-12

Page 1 of 1

LOG OF DRILLING OPERATIONS

PROJECT Courtaulds WIP Investigation LOCATION Glendale, California
TOTAL DEPTH 12.00 START DATE 9/15/92 FINISH DATE 9/15/92
GEOLOGIST J.D. Long APPROVED BY John D. Long R.G.# 5405
DRILLING COMPANY Radian Corp. DRILLER DDM/JDL
DRILLING METHOD Power Auger EQUIPMENT LB-500/Slide Hammer
DRILL BIT TYPE AND SIZE 3" Solid Stem
BORING LOCATION (ST. ADDRESS OR DESCRIPTION) TCA trench near Bldg. 4, 5430 San Fernando Rd.

Depth Below Surface (ft)	Sample Interval	Blow Count	Sample ID	Lithologic Description (Color, Texture, Moisture, etc.)	Graphic Log	Elevation (ft MSL)	Notes
0				8" of concrete. All depths below slab.			
				Silty Sand (SM), brown (10YR 5/3), sand is very fine to medium grained with occasional coarse gravel, silt is 5 to 10% of the sample, moist.			B = 0.2 ppm, PID = 0.0 ppm (LB exhaust upwind) 1 sleeve collected
5				Silty Sand (SM), brown (10YR 5/3), coarse fraction inc., sand is very fine to coarse grained, silt content is 5 to 10%, moist.			B = 0.2 ppm, PID = 0.0 ppm (LB exhaust upwind) 2 sleeves collected
10				Sand (SW), brown (10YR 4/3), well graded, fine to coarse grained, with some layers being silt rich and others coarse and gravelly, some clasts to 2" in cutting.			B = 0.0 ppm, PID = 0.0 ppm 2 sleeves collected
				Total depth 12 feet Boring backfilled with hydrated bentonite chips			

NOTES

Ring Sampler

B = Background Ambient Reading

▽ = ft.

▼ = ft.

RADIAN CORPORATION

Borehole #: WB-13

Page 1 of 1

LOG OF DRILLING OPERATIONS

PROJECT Courtaulds WIP Investigation LOCATION Glendale, California
TOTAL DEPTH 15.00 START DATE 9/16/92 FINISH DATE 9/16/92
GEOLOGIST J.D. Long APPROVED BY John D. Long R.G.# 5405
DRILLING COMPANY Radian Corp. DRILLER DDM/JDL
DRILLING METHOD Power Auger EQUIPMENT LB-500/Slide Hammer
DRILL BIT TYPE AND SIZE 3.5" Hollow Stem
BORING LOCATION (ST. ADDRESS OR DESCRIPTION) Former AGTS west of Bldg. 8, 5430 San Fernando Rd.

Depth Below Surface (ft)	Sample Interval	Blow Count	Sample ID	Lithologic Description (Color, Texture, Moisture, etc.)	Graphic Log	Elevation (ft MSL)	Notes
0				12" of concrete at site. All depths below slab.			
				Gravelly Sand (SW), brown (10YR 5/3), well graded, fine to very coarse grained, no silt, cobbles to 3" diameter, plutonic rocks, moist, no cohesive.			B = 0.0 ppm, PID = 0.0 ppm 1 sleeve collected
5				Gravelly Sand (SW), yellowish brown (10YR 5/4), similar to above, noted an increase in cobbles at 4', moist.			B = 0.0 ppm, PID = 0.0 ppm 2 sleeves collected
				(Due to collapse of boring, we switch to hollow stem)			
10				Gravelly Sand (SW), brown (10YR 5/3), well graded, cobbles noted in cuttings, moist.			B = 0.0 ppm, PID = 0.0 ppm 1 sleeve collected
15				No recovery of sample.			
				Total depth 15 feet Boring backfilled with native soil			

NOTES

Ring Sampler

B = Background Ambient Reading

▽ = ft.

▼ = ft.

RADIAN CORPORATION

Borehole #: WB-14

Page 1 of 1

LOG OF DRILLING OPERATIONS

PROJECT Courtaulds WIP Investigation LOCATION Glendale, California

TOTAL DEPTH 15.00 START DATE 9/16/92 FINISH DATE 9/16/92

GEOLOGIST J.D. Long APPROVED BY John D. Long R.G.# 5405

DRILLING COMPANY Radian Corp. DRILLER DDM/JDL

DRILLING METHOD Power Auger EQUIPMENT LB-500/Slide Hammer

DRILL BIT TYPE AND SIZE 3.5" Hollow Stem

BORING LOCATION (ST. ADDRESS OR DESCRIPTION) Former AGTS west of Bldg. 8, 5430 San Fernando Rd.

Depth Below Surface (ft)	Sample Interval	Blow Count	Sample ID	Lithologic Description (Color, Texture, Moisture, etc.)	Graphic Log	Elevation (ft MSL)	Notes
0				12" concrete at site. All depths below slab.			
				Sand (SW), light yellowish brown (10YR 6/4), well graded, fine to very coarse grained, composed of quartz and feldspar and minor dark lithics, moist.			B = 0.0 ppm, PID = 0.0 ppm 1 sleeve collected
5				Sand (SW), yellowish brown (10YR 5/3), well graded, cobbles start at 4' through 10', similar to above.			B = 0.0 ppm, PID = 0.0 ppm 1 sleeve collected
10				No sample recovery at 10'. Drill through rock to 10.5'. Sand (SW), dark brown (10YR 4/3), well graded, quartz and feldspar sand, fine to very coarse grained.			B = 0.0 ppm, PID = 0.0 ppm 1 sleeve collected
				Odor noted from cuttings - a "solvent" type odor.			
15				Sand (SW), brown (10YR 5/3), well graded, similar to above.			B = 0.0 ppm, PID = 0.0 ppm 1 sleeve collected
				Total depth 15 feet Boring backfilled with bentonite as per workplan due to the odor noted by samplers and PID readings at the cuttings			

NOTES

Ring Sampler

B = Background Ambient Reading

▽ = ft.

▼ = ft.

RADIAN CORPORATION

Borehole #: WB-15

Page 1of 1

LOG OF DRILLING OPERATIONS

PROJECT	Courtaulds WIP Investigation	LOCATION	Glendale, California
TOTAL DEPTH	15.00	START DATE	9/16/92
FINISH DATE	9/16/92		
GEOLOGIST	J.D. Long	APPROVED BY	John D. Long
R.G.#	5405		
DRILLING COMPANY	Radian Corp.	DRILLER	DDM/JDL
DRILLING METHOD	Power Auger	EQUIPMENT	LB-500/Slide Hammer
DRILL BIT TYPE AND SIZE	3.5" Hollow Stem		
BORING LOCATION (ST. ADDRESS OR DESCRIPTION)	Former AGTS west of Bldg. 8, 5430 San Fernando Rd.		

Depth Below Surface (ft)	Sample Interval	Blow Count	Sample ID	Lithologic Description Color, Texture, Moisture, etc.	Graphic Log	Elevation (ft MSL)	Notes
0				8" concrete at site. All depths below slab.			
	■			Sand (SW), dark grayish brown (10YR 4/2), well graded, very fine to coarse grained, quartz grain and feldspar, moist.			B = 0.0 ppm, PID = 0.7 ppm 1 sleeve collected
5	■			Sand (SW), brown (10YR 5/3), well graded, very fine to coarse grained, this is a coarser sample with some grains of feldspar approaching 1/4 to 1/2" diameter, moist.			B = 0.0 ppm, PID = 0.7 ppm 1 sleeve collected
10	■			Sand (SW), brown (10YR 5/3), well graded, similar to above, moist.			B = 0.0 ppm, PID = 0.7 ppm 1 sleeve collected
15	■			Sand (SW), brown (10YR 5/3), well graded, similar to above, cobbles noted.			B = 0.0 ppm, PID = N/A No PID available since only 2 sleeves were collected
				Total depth 15 feet Boring backfilled with hydrated bentonite pellets			

NOTES

■□ Ring Sampler

B = Background Ambient Reading

▽ = ft.

▼ = ft.

RADIAN CORPORATION

Borehole #: WB-16

Page 1 of 1

LOG OF DRILLING OPERATIONS

PROJECT Courtaulds WIP Investigation LOCATION Glendale, California
TOTAL DEPTH 15.00 START DATE 9/17/92 FINISH DATE 9/17/92
GEOLOGIST J.D. Long APPROVED BY John D. Long R.G.# 5405
DRILLING COMPANY Radian Corp. DRILLER DDM/JDL
DRILLING METHOD Power Auger EQUIPMENT LB-500/Slide Hammer
DRILL BIT TYPE AND SIZE 3.5" Hollow Stem and 3" Solid Stem
BORING LOCATION (ST. ADDRESS OR DESCRIPTION) 1,1,1-TCA AGT between Bldgs. 6 and 10, 5430 San Fernando Rd.

Depth Below Surface (ft)	Sample Interval	Blow Count	Sample ID	Lithologic Description (Color, Texture, Moisture, etc.)	Graphic Log	Elevation (ft MSL)	Notes
0				8" concrete at site. All depths below slab. (Using solid-stem at start)			
				Sand (SW), brown (10YR 5/3), well graded, fine to very coarse grained, quartz, moist, occasional large pebbles 1" diameter.			B = 5 ppm, PID = 0.0 ppm 1 sleeve collected
5				Sand, well graded, similar to above.			PID = N/A 2 sleeves, no zip-loc sample
				(Switching to hollow-stem auger due to loose soil at site.)			
10				Sand (SW), well graded, fine to very coarse grained, moist, with occasional larger pebbles 1-2" diameter.			PID = N/A 2 sleeves collected, no extra sample
15				Sand (SW), brown (10YR 4/3), well graded, similar to above, moist.			14.8B = 6.2 to 12 ppm, PID = 6.2 ppm High ambient concentrations may be influencing bag sample readings Two sleeves collected
				Total depth 15 feet Will drum all soil due to high amb. conc. of VOCs - unable to distinguish potential soil contam. Boring backfilled with hydrated bentonite pellets			

NOTES

Ring Sampler

B = Background Ambient Reading

▽ = ft.

▼ = ft.

RADIAN
CORPORATION

Borehole #: WB-17

LOG OF DRILLING OPERATIONS

Page 1 of 1

PROJECT Courtaulds WIP Investigation LOCATION Glendale, California
TOTAL DEPTH 15.00 START DATE 9/17/92 FINISH DATE 9/17/92
GEOLOGIST J.D. Long APPROVED BY John D. Long R.G.# 5405
DRILLING COMPANY Radian Corp. DRILLER DDM/JDL
DRILLING METHOD Power Auger EQUIPMENT LB-500/Slide Hammer
DRILL BIT TYPE AND SIZE 3.5" Hollow Stem and 3" Solid Stem
BORING LOCATION (ST. ADDRESS OR DESCRIPTION) 1,1,1-TCA AGT between Bldgs. 6 and 10, 5430 San Fernando Rd.

Depth Below Surface (ft)	Sample Interval	Blow Count	Sample ID	Lithologic Description (Color, Texture, Moisture, etc.)	Graphic Log	Elevation (ft MSL)	Notes
0				8" concrete at site. All depths below slab.			
				Sand (SM), very dark grayish brown (10YR 3/2), silty, well graded, with mica flakes, fine to coarse grained.			B = 2.2 ppm, PID = 20 ppm Confirmed the high PID readings, 1 sleeve collected
5				Sand, brown (10YR 4/3), well graded, fine to very coarse grained, with subangular gravel to 2", subrounded.			B = 2.2 ppm, PID = 16 ppm 1 sleeve collected
				Gravelly interval			
10				Sand, brown (10YR 5/3), well graded, fine to very coarse grained, similar to above, moist, gravel is granitic.			B = 2.2 ppm, PID = 13 ppm 1 sleeve collected
15				Sand (SW), yellowish brown (10YR 5/4), well graded, fine to coarse grained, similar to above, moist.			B = 0.2 ppm, PID = 5 ppm 1 sleeve collected
				Total depth 15 feet Boring backfilled with bentonite and hydrated due to elevated shallow PID hits			

NOTES

Ring Sampler

B = Background Ambient Reading

▽ = ft.

▼ = ft.

RADIAN
CORPORATION

Borehole #: WB-18

LOG OF DRILLING OPERATIONS

Page 1of 1

PROJECT	Courtaulds WIP Investigation	LOCATION	Glendale, California
TOTAL DEPTH	15.00	START DATE	9/18/92
FINISH DATE	9/18/92		
GEOLOGIST	J.D. Long	APPROVED BY	John D. Long
R.G.#	5405		
DRILLING COMPANY	Radian Corp.	DRILLER	DDM/JDL
DRILLING METHOD	Power Auger	EQUIPMENT	LB-500/Slide Hammer
DRILL BIT TYPE AND SIZE	3.5" Hollow Stem		
BORING LOCATION (ST. ADDRESS OR DESCRIPTION)	Bay 5 Clarifier, 5430 San Fernando Rd.		

Depth Below Surface (ft)	Sample Interval	Blow Count	Sample ID	Lithologic Description (Color, Texture, Moisture, etc.)	Graphic Log	Elevation (ft MSL)	Notes
0				12" concrete at site. All depths below slab.			
				Silty Clay			
				Asphalt, layer about 4" thick			PID = N/A Collected 2 sleeves, no extra for baggie PID reading
				Silty Sand (SM), brown (10YR 4/3), small gravel in soil, sand is fine to coarse grained sand, moist.			
5				Sand (SW), brown (10YR 5/3), well graded.			B = 0.7 ppm, PID = 0.7 ppm 2 sleeves collected
10				No recovery of soil from slide hammer in two tries due to loose soil.			
15				Silty Sand (SM), brown (10YR 4/3), very fine to coarse grained, with mica flakes, moist.			B = 0.7 ppm, PID = 1.2 ppm 1 sleeve collected
				Total depth 15 feet Boring backfilled with native soil			

NOTES

Ring Sampler

B = Background Ambient Reading

▽ = ft.

▼ = ft.

RADIAN CORPORATION

Borehole #: WB-19

Page 1of 1

LOG OF DRILLING OPERATIONS

PROJECT	Courtaulds WIP Investigation	LOCATION	Glendale, California
TOTAL DEPTH	14.00	START DATE	9/18/92
FINISH DATE	9/18/92		
GEOLOGIST	J.D. Long	APPROVED BY	John D. Long
R.G.#	5405		
DRILLING COMPANY	Radian Corp.	DRILLER	DDM/JDL
DRILLING METHOD	Power Auger	EQUIPMENT	LB-500/Slide Hammer
DRILL BIT TYPE AND SIZE	3.5" Hollow Stem		
BORING LOCATION (ST. ADDRESS OR DESCRIPTION)	Bay 5 Clarifier, 5430 San Fernando Rd.		

Depth Below Surface (ft)	Sample Interval	Blow Count	Sample ID	Lithologic Description Color, Texture, Moisture, etc.	Graphic Log	Elevation (ft MSL)	Notes
0				12" concrete. All depths below slab. Silty Sand, moist.			
				Asphalt paving, 4" or so.			
				Sand (SW), brown, well graded, very fine to coarse grained, moist, not cohesive.			B = 0.7 ppm, PID = N/A Collected 2 sleeves, no extra for baggie PID reading
5				Sand (SW), brown (10YR 4/3), well graded, fine to very coarse grained, moist, occasional large 1-2" diameter gravel.			B = 0.2 ppm, PID = 0.2 ppm 1 sleeve collected
10				No sample recovery. Gravelly Sand, well graded.			No sample
				At 14' we encountered refusal. After repeated trys, we attempted to sample. No recovery.			No sample
				Total depth 14 feet Boring backfilled with hydrated bentonite pellets			

NOTES

Ring Sampler

B = Background Ambient Reading

▽ = ft.

▼ = ft.

RADIAN CORPORATION

Borehole #: WB-20

Page 1 of 1

LOG OF DRILLING OPERATIONS

PROJECT Courtaulds WIP Investigation LOCATION Glendale, California
TOTAL DEPTH 15.00 START DATE 9/21/92 FINISH DATE 9/21/92
GEOLOGIST J.D. Long APPROVED BY John D. Long R.G.# 5405
DRILLING COMPANY Radian Corp. DRILLER DDM/JDL
DRILLING METHOD Power Auger EQUIPMENT LB-500/Slide Hammer
DRILL BIT TYPE AND SIZE 3.5" Hollow Stem
BORING LOCATION (ST. ADDRESS OR DESCRIPTION) Bldg 1 Clarifier, 5430 San Fernando Rd.

Depth Below Surface (ft)	Sample Interval	Blow Count	Sample ID	Lithologic Description (Color, Texture, Moisture, etc.)	Graphic Log	Elevation (ft MSL)	Notes
0				8" of concrete at site. All depths below slab. 4" concrete.			
				Sand (SW), dark yellowish brown (10YR 4/4), well graded, some silt, sand is very fine to coarse grained, very dry.			B = 2.2 ppm, PID = 0.0 ppm 2 sleeves collected
5				Sand (SW), brown (10YR 5/3), well graded, no silt, sand is fine to very coarse grained, occasional gravel to 1/2 inch.			B = 1.7 ppm, PID = 0.0 ppm 2 sleeves collected
10				Sand (SW), yellowish brown (10YR 5/4), well graded, quartz grains, fine to very coarse grained, dry.			B = 1.7 ppm, PID = 0.0 ppm 1 sleeve collected
15				Sand (SW/SM), brown (10YR 4/3), well graded, intermixed with silty sand, sand is very fine to very coarse grained, dry.			B = 1.7 ppm, PID = 0.0 ppm 2 sleeves collected
				Total depth 15 feet Boring was backfilled with hydrated bentonite pellets			

NOTES

Ring Sampler

B = Background Ambient Reading

▽ = ft.

▼ = ft.

RADIAN
CORPORATION

Borehole #: WB-22
Page 1 of 1

LOG OF DRILLING OPERATIONS

PROJECT Courtaulds WIP Investigation LOCATION Glendale, California
TOTAL DEPTH 15.00 START DATE 9/21/92 FINISH DATE 9/21/92
GEOLOGIST J.D. Long APPROVED BY John D. Long R.G.# 5405
DRILLING COMPANY Radian Corp. DRILLER DDM/JDL
DRILLING METHOD Power Auger EQUIPMENT LB-500/Slide Hammer
DRILL BIT TYPE AND SIZE 3" Solid Stem
BORING LOCATION (ST. ADDRESS OR DESCRIPTION) Bldg. 1 1,1,1-TCA sink, 5430 San Fernando Rd.

Depth Below Surface (ft)	Sample Interval	Blow Count	Sample ID	Lithologic Description (Color, Texture, Moisture, etc.)	Graphic Log	Elevation (ft MSL)	Notes
0				12" of concrete at site. All depths below slab. Clayey soil 4" concrete (solid) Poorly consolidated			
				No sample at 2' depth. No recovery of sample.			
5				Silty Sand (SM), dark brown (10YR 3/3), with occasional coarse grains, sand is very fine to medium grained, rich in mica flakes, moist and semi-cohesive, silt content 5-10%.			B = 3.7 ppm, PID = 2.2 ppm 1 sleeve collected
10				Silty Sand (SM), dark brown (10YR 4/3), very fine to medium grained sand with some occasional coarse gravel, slightly moist.			B = 3.7 ppm, PID = 0.2 ppm 1 sleeve collected
15				Silty Sand (SM), dark brown (10YR 4/3), same as above, slightly moist, with occasional coarse gravel.			B = 2.7 ppm, PID = 1.7 ppm
				Total depth 15 feet Boring backfilled with hydrated bentonite pellets			

NOTES

Ring Sampler

B = Background Ambient Reading

▽ = ft.

▼ = ft.

RADIAN CORPORATION

Borehole #: WB-23

Page 1 of 1

LOG OF DRILLING OPERATIONS

PROJECT Courtaulds WIP Investigation LOCATION Glendale, California

TOTAL DEPTH 15.00 START DATE 9/22/92 FINISH DATE 9/22/92

GEOLOGIST J.D. Long APPROVED BY John D. Long R.G.# 5405

DRILLING COMPANY Radian Corp. DRILLER DDM/JDL

DRILLING METHOD Power Auger EQUIPMENT LB-500/Slide Hammer

DRILL BIT TYPE AND SIZE 3.5" Hollow Stem and 3" Solid Stem

BORING LOCATION (ST. ADDRESS OR DESCRIPTION) Code 7 1,1,1-TCA sink, 5430 San Fernando Rd.

Depth Below Surface (ft)	Sample Interval	Blow Count	Sample ID	Lithologic Description (Color, Texture, Moisture, etc.)	Graphic Log	Elevation (ft MSL)	Notes
0				8" of concrete at site. All depths below slab.			
				Silty Sand (SM), dark grayish brown (10YR 4/2), sand is very fine to medium grained, silt content 10%, mica flakes, dry.			B = 1.2 ppm, PID = 0.0 ppm 1 sleeve collected
				(Switch to solid stem) Obstruction? unknown			
5				Silty Sand (SM), dark brown (10YR 3/3), sand is very fine to medium grained, silt content, mica flakes, dry.			B = 0.7 ppm, PID = 0.0 ppm 2 sleeves collected
10				Silty Sand (SM), brown (10YR 4/3), same as above, dry, cobbles noted by drilling.			B = 0.7 ppm, PID = 0.0 ppm 2 sleeves collected
15				Silty Sand (SM), dark yellowish brown (10YR 4/4), sand is very fine to medium grained with some coarse grains, dry, slightly cohesive.			B = 0.7 ppm, PID = 0.0 ppm 1 sleeve collected
				Total depth 15 feet Boring was backfilled with hydrated bentonite pellets			

NOTES

Ring Sampler

B = Background Ambient Reading

▽ = ft.

▼ = ft.

RADIAN CORPORATION

Borehole #: WB-25

Page 1 of 1

LOG OF DRILLING OPERATIONS

PROJECT	Courtaulds WIP Investigation	LOCATION	Glendale, California
TOTAL DEPTH	13.50	START DATE	9/22/92
FINISH DATE	9/22/92		
GEOLOGIST	J.D. Long	APPROVED BY	John D. Long
R.G.#	5405		
DRILLING COMPANY	Radian Corp.	DRILLER	DDM/JDL
DRILLING METHOD	Power Auger	EQUIPMENT	LB-500/Slide Hammer
DRILL BIT TYPE AND SIZE	3.5" Hollow Stem		
BORING LOCATION (ST. ADDRESS OR DESCRIPTION)	Boiler clarifier, 5430 San Fernando Rd.		

Depth Below Surface (ft)	Sample Interval	Blow Count	Sample ID	Lithologic Description Color, Texture, Moisture, etc.	Graphic Log	Elevation (ft MSL)	Notes
0				12" concrete at site. All depths below slab.			
				Sand (SW), dark grayish brown (10YR 4/2), well graded, some silt, fine to coarse grained, moist.			B = 0.0 ppm, PID = 1.4 ppm 1.5 sleeves collected
5				Sand (SW), dark grayish brown (10YR 4/2), well graded, very fine to coarse grained, moist, with <5% silt.			B = 0.0 ppm, PID = 0.7 ppm 2 sleeves collected
10				Sand (SW), brown (10YR 5/3), well graded, similar to above, very fine to coarse grained, with some occasional 1/4 to 1/2" granitic gravel, moist.			No PID reading available, insufficient rec. 2 sleeves collected
				Silty Sand (SM), dark brown (10YR 3/3), very fine to medium quartz sand, mica flakes, slightly cohesive, moist.			B = 0.0 ppm, PID = 0.0 ppm 1 sleeve collected
				Total depth 13.5 feet Boring backfilled with hydrated bentonite pellets			

NOTES

Ring Sampler

B = Background Ambient Reading

▽ = ft.

▼ = ft.

RADIAN CORPORATION

Borehole #: WB-26

Page 1 of 1

LOG OF DRILLING OPERATIONS

PROJECT Courtaulds WIP Investigation LOCATION Glendale, California
TOTAL DEPTH 15.00 START DATE 9/23/92 FINISH DATE 9/23/92
GEOLOGIST J.D. Long APPROVED BY John D. Long R.G.# 5405
DRILLING COMPANY Radian Corp. DRILLER DDM/JDL
DRILLING METHOD Power Auger EQUIPMENT LB-500/Slide Hammer
DRILL BIT TYPE AND SIZE 3" Solid Stem
BORING LOCATION (ST. ADDRESS OR DESCRIPTION) 1,1,1-TCA Storage Tanks E. of Bldg. 7, 5430 San Fernando Rd.

Depth Below Surface (ft)	Sample Interval	Blow Count	Sample ID	Lithologic Description (Color, Texture, Moisture, etc.)	Graphic Log	Elevation (ft MSL)	Notes
0				8" of concrete at site. All depths below slab. Asphalt debris noted in sample. Silty Sand (SM), very dark grayish brown (10YR 3/2), sand is very fine to coarse grained, sample is darker in color, moist.			B = 0.0 ppm, PID = 0.0 ppm 1 sleeve collected
5				Encountered a cobbly zone at 5', had to bore past using power auger. Silty Sand (SM), dark brown (10YR 3/3), very fine to coarse grained sand, silt content = 10%, moist.			B = 0.0 ppm, PID = 0.0 ppm 1 sleeve collected
10				Clayey Silty Sand (SM/SC), dark brown (10YR 3/3), sand is fine to coarse grained, silt is 5%, clay content high enough to cause "rolling," cohesive, moist.			B = 0.0 ppm, PID = 0.0 2 sleeves collected
15				Silty Sand (SM), light yellowish brown (10YR 6/4), little clay, very fine to coarse grained sand, cohesive, slightly moist. Total depth 15 feet Boring backfilled with hydrated bentonite pellets			B = 0.0 ppm, PID = 0.0 ppm 2 sleeves collected

NOTES

Ring Sampler

B = Background Ambient Reading

▽ = ft.

▼ = ft.

RADIAN
CORPORATION

Borehole #: WB-27
Page 1of 1

LOG OF DRILLING OPERATIONS

PROJECT Courtaulds WIP Investigation LOCATION Glendale, California
TOTAL DEPTH 15.00 START DATE 9/23/92 FINISH DATE 9/23/92
GEOLOGIST J.D. Long APPROVED BY John D. Long R.G.# 5405
DRILLING COMPANY Radian Corp. DRILLER DDM/JDL
DRILLING METHOD Power Auger EQUIPMENT LB-500/Slide Hammer
DRILL BIT TYPE AND SIZE 3" Solid Stem
BORING LOCATION (ST. ADDRESS OR DESCRIPTION) 1,1,1-TCA Storage Tanks west of Bldg. 2, 5430 San Fernando Rd.

Depth Below Surface (ft)	Sample Interval	Blow Count	Sample ID	Lithologic Description (Color, Texture, Moisture, etc.)	Graphic Log	Elevation (ft MSL)	Notes
0				8" of concrete at site. All depths below slab.			
				Silty Sand (SM), very dark grayish brown, very fine to coarse grained, moist, cohesive.			B = 0.0 ppm, PID = 2.4 ppm 1 sleeve collected
				3" to 4" cobbles			
5				Silty Sand (SM), dark grayish brown (10YR 4/2), very fine to very coarse grained, moist, slightly cohesive.			B = 0.0 ppm, PID = 1.4 ppm 2 sleeves collected
				Slow drilling due to rocks in hole – binds auger on withdrawal.			
				Sand becomes coarser			
10				Sand (SW), pale brown (10YR 6/3), well graded, with traces of gravel, fine to very coarse grained, moist, not cohesive.			No PID readings 2 sleeves collected
15				Sand (SW), light yellowish brown (10YR 6/4), well graded, very fine to coarse grained, quartz and feldspar grains, slightly moist, not cohesive.			B = 0.0 ppm, PID = 0.7 ppm 1 sleeve collected
				Total depth 15 feet Boring backfilled with hydrated bentonite pellets			

NOTES

Ring Sampler

B = Background Ambient Reading

▽ = ft.

▼ = ft.

RADIAN CORPORATION

Borehole #: WB-28

Page 1 of 1

LOG OF DRILLING OPERATIONS

PROJECT: Courtaulds WIP Investigation — LOCATION: Glendale, California
TOTAL DEPTH: 15.00 — START DATE: 9/23/92 — FINISH DATE: 9/23/92
GEOLOGIST: J.D. Long — APPROVED BY: John D. Long — R.G.# 5405
DRILLING COMPANY: Radian Corp. — DRILLER: DDM/JDL
DRILLING METHOD: Power Auger — EQUIPMENT: LB-500/Slide Hammer
DRILL BIT TYPE AND SIZE: 3.5" Hollow Stem
BORING LOCATION (ST. ADDRESS OR DESCRIPTION): Hazardous Waste Storage Area, 5430 San Fernando Rd.

Depth Below Surface (ft)	Sample Interval	Blow Count	Sample ID	Lithologic Description (Color, Texture, Moisture, etc.)	Graphic Log	Elevation (ft MSL)	Notes
0				8" of concrete at site. All depths below slab.			
				Clayey Silty Sand (SM/SC), very dark grayish brown (10YR 3/2), sand is very fine to coarse grained, moist, slightly cohesive. Resistant object at 2'			B = 0.0 ppm, PID = 1.4 ppm 1 sleeve collected
5				Silty Sand (SM), brown (10YR 4/3), sand is very fine to coarse grained, moist, slightly cohesive, less clay than above.			B = 0.0 ppm, PID = 1.4 ppm 2 sleeves collected
10				Sand (SW), dark grayish brown (10YR 4/3), well graded, very fine to coarse grained, with minor <5% silt, slightly cohesive.			B = 0.0 ppm, PID = 0.0 ppm 2 sleeves collected
15				Silty Sandy Clay (CL), appears interbedded, with a sandy layer, moist cohesive.			B = 0.0 ppm, PID = 0.0 ppm 1 sleeve collected
				Total depth 15 feet Boring backfilled with hydrated bentonite pellets			

NOTES

Ring Sampler

B = Background Ambient Reading

▽ = ft.

▼ = ft.

RADIAN
CORPORATION

Borehole #: WB-29

Page 1 of 1

LOG OF DRILLING OPERATIONS

PROJECT	Courtaulds WIP Investigation	LOCATION	Glendale, California
TOTAL DEPTH	15.00	START DATE	9/24/92
FINISH DATE	9/24/92		
GEOLOGIST	J.D. Long	APPROVED BY	John D. Long
R.G.#	5405		
DRILLING COMPANY	Radian Corp.	DRILLER	DDM/JDL
DRILLING METHOD	Power Auger	EQUIPMENT	LB-500/Slide Hammer
DRILL BIT TYPE AND SIZE	3" Solid Stem		
BORING LOCATION (ST. ADDRESS OR DESCRIPTION)	Hazardous Waste Storage Area, 5430 San Fernando Rd.		

Depth Below Surface (ft)	Sample Interval	Blow Count	Sample ID	Lithologic Description Color, Texture, Moisture, etc.	Graphic Log	Elevation (ft MSL)	Notes
0				12" of concrete at site. All depths below slab.			
				Silty Sand (SM), dark grayish brown (10YR 4/2), very fine to fine grained sand, with mica flakes, cohesive, moist, very little clay, silt = 10 - 20%.			B = 0.0 ppm, PID = 1.4 ppm 2 sleeves collected
5				Silty Sand (SM), dark grayish brown (10YR 4/2), very fine to medium grained, slightly cohesive, moist, occasional coarse grains.			B = 0.0 ppm, PID = 0.7 ppm 2 sleeves collected
10				Gravelly Sand (SW), pale brown, well graded sand, fine to very coarse grained, gravel to 1/2", well rounded granitic gravel, slightly moist, not cohesive.			B = 0.0 ppm, PID = 0.7 ppm 1 sleeve collected
15				Silty Gravelly Sand, well graded gravelly sand, sand is fine to very coarse grained, with 1-5% silt, cohesive, slightly moist.			B = 0.0 ppm, PID = 0.7 ppm 1 sleeve collected
				Total depth 15 feet Boring backfilled with hydrated bentonite pellets			

NOTES

Ring Sampler

B = Background Ambient Reading

▽ = ft.

▼ = ft.

RADIAN CORPORATION

Borehole #: WB-30

Page 1 of 1

LOG OF DRILLING OPERATIONS

PROJECT Courtaulds WIP Investigation LOCATION Glendale, California
TOTAL DEPTH 15.00 START DATE 9/24/92 FINISH DATE 9/24/92
GEOLOGIST J.D. Long APPROVED BY John D. Long R.G.# 5405
DRILLING COMPANY Radian Corp. DRILLER DDM/JDL
DRILLING METHOD Power Auger EQUIPMENT LB-500/Slide Hammer
DRILL BIT TYPE AND SIZE 3" Solid Stem
BORING LOCATION (ST. ADDRESS OR DESCRIPTION) Hazardous Waste Storage Area, 5430 San Fernando Rd.

Depth Below Surface (ft)	Sample Interval	Blow Count	Sample ID	Lithologic Description (Color, Texture, Moisture, etc.)	Graphic Log	Elevation (ft MSL)	Notes
0				12" of concrete at site. All depths below slab.			
				Silty Sand (SM), dark grayish brown, very fine to fine grained sand, silt 10-20%, moist, cohesive.			B = 0.0 ppm, PID = 1.4 ppm 2 sleeves collected
5				Silty Sand (SM), brown (10YR 4/3), very fine to coarse grained,5-10% silt, moist, cohesive, mica flakes.			B = 0.0 ppm, PID = 0.7 ppm 2 sleeves collected
10				Gravelly Sand (SW), brown (10YR 4/3), well graded, fine to very coarse grained, not cohesive, gravel to 1/2", subangular.			B = 0.0 ppm, PID = 0.0 ppm 2 sleeves collected
15				Silty Sand (SM), brown (10YR 4/3), fine to coarse grained, silt content 10%, moist, cohesive.			B = 0.0 ppm, PID = 0.0 ppm 2 sleeves collected
				Total depth 15 feet Boring backfilled with hydrated bentonite pellets			

NOTES

Ring Sampler

B = Background Ambient Reading

▽ = ft.

▼ = ft.

RADIAN
CORPORATION

Borehole #: WB-31
Page 1of 1

LOG OF DRILLING OPERATIONS

PROJECT	Courtaulds WIP Investigation	LOCATION	Glendale, California
TOTAL DEPTH	12.00	START DATE	9/24/92
FINISH DATE	9/24/92		
GEOLOGIST	J.D. Long	APPROVED BY	John D. Long
R.G.#	5405		
DRILLING COMPANY	Radian Corp.	DRILLER	DDM/JDL
DRILLING METHOD	Power Auger	EQUIPMENT	LB-500/Slide Hammer
DRILL BIT TYPE AND SIZE	3" Solid Stem		
BORING LOCATION (ST. ADDRESS OR DESCRIPTION)	Bldg. 4A 1,1,1-TCA sink, 5430 San Fernando Rd.		

Depth Below Surface (ft)	Sample Interval	Blow Count	Sample ID	Lithologic Description Color, Texture, Moisture, etc.	Graphic Log	Elevation (ft MSL)	Notes
0				8" of concrete at site. All depths below slab.			
				Silty Sand (SM), dark grayish brown (10YR 4/2), very fine to fine grained, no coarse, silt 10-20%, cohesive, moist.			B = 4.9 ppm, PID = 4.9 ppm 1 sleeve collected
5				Silty Gravelly Sand (SM/SW), brown (10YR 4/3), well graded sand, fine to coarse grained, with 1/4 to 1/2" diameter gravel, slightly moist, slightly cohesive.			B = 4.2 ppm, PID = 1.4 ppm 1 sleeve collected
10				Silty Gravelly Sand (SM/SW), brown (10YR 4/3), well graded, similar to above, moist, cohesive.			B = 3.8 ppm, PID = 1.4 ppm 1 sleeve collected
				Encountered a large cobble or boulder at 12' below slab.			
				Total depth 12 feet due to obstruction (cobble) Boring backfilled with hydrated bentonite pellets			

NOTES

Ring Sampler

B = Background Ambient Reading

▽ = ft.

▼ = ft.

APPENDIX D
DATA TABLES (BY LOCATIONS)

Appendix D
Summary of Analytical Results for Soil Samples

Method	Parameter (Units)	WB-1 1.0 ft	WB-1 5.0 ft	WB-1 10.0 ft	WB-1 15.0 ft
EPA 418.1	TOTAL PETROLEUM HYDROCARBONS (mg/kg)	ND (25.0)	ND (25.0)	ND (25.0)	ND (25.0)
EPA 8010	1,1,1-trichloroethane (ug/kg)	18	3	ND (2.0)	3
	1,1,2,2-tetrachloroethane (ug/kg)	ND (2.5)	ND (2.5)	ND (2.5)	ND (2.5)
	1,1,2-trichloroethane (ug/kg)	ND (1.5)	ND (1.5)	ND (1.5)	ND (1.5)
	1,1-dichloroethane (ug/kg)	ND (1.5)	ND (1.5)	ND (1.5)	ND (1.5)
	1,1-dichloroethene (ug/kg)	ND (2.5)	ND (2.5)	ND (2.5)	ND (2.5)
	1,2-dichlorobenzene (ug/kg)	ND (1.0)	ND (1.0)	ND (1.0)	ND (1.0)
	1,2-dichloroethane (ug/kg)	ND (1.0)	ND (1.0)	ND (1.0)	ND (1.0)
	1,2-dichloropropane (ug/kg)	ND (1.5)	ND (1.5)	ND (1.5)	ND (1.5)
	1,3-dichlorobenzene (ug/kg)	ND (1.5)	ND (1.5)	ND (1.5)	ND (1.5)
	1,4-dichlorobenzene (ug/kg)	ND (1.5)	ND (1.5)	ND (1.5)	ND (1.5)
	2-chloroethylvinyl ether (ug/kg)	ND (2.5)	ND (2.5)	ND (2.5)	ND (2.5)
	bromodichloromethane (ug/kg)	ND (2.0)	ND (2.0)	ND (2.0)	ND (2.0)
	bromoform (ug/kg)	ND (1.0)	ND (1.0)	ND (1.0)	ND (1.0)
	bromomethane (ug/kg)	ND (1.0)	ND (1.0)	ND (1.0)	ND (1.0)
	carbon tetrachloride (ug/kg)	ND (1.5)	ND (1.5)	ND (1.5)	ND (1.5)
	chlorobenzene (ug/kg)	ND (1.5)	ND (1.5)	ND (1.5)	ND (1.5)
	chloroethane (ug/kg)	ND (1.5)	ND (1.5)	ND (1.5)	ND (1.5)
	chloroform (ug/kg)	ND (2.5)	ND (2.5)	ND (2.5)	ND (2.5)
	chloromethane (ug/kg)	ND (1.5)	ND (1.5)	ND (1.5)	ND (1.5)
	cis-1,3-dichloropropene (ug/kg)	ND (2.5)	ND (2.5)	ND (2.5)	ND (2.5)
	dibromochloromethane (ug/kg)	ND (2.5)	ND (2.5)	ND (2.5)	ND (2.5)
	dichlorodifluoromethane (ug/kg)	ND (2.0)	ND (2.0)	ND (2.0)	ND (2.0)
	methylene chloride (ug/kg)	ND (50.0)	ND (50.0)	ND (50.0)	ND (50.0)

(Continued)

Method	Parameter (Units)	WB-1 1.0 ft	WB-1 5.0 ft	WB-1 10.0 ft	WB-1 15.0 ft
EPA 8010	tetrachloroethene (ug/kg)	7	ND (2.0)	ND (2.0)	ND (2.0)
	trans-1,2-dichloroethene (ug/kg)	ND (2.0)	ND (2.0)	ND (2.0)	ND (2.0)
	trans-1,3-dichloropropene (ug/kg)	ND (1.0)	ND (1.0)	ND (1.0)	ND (1.0)
	trichloroethene (ug/kg)	ND (2.0)	ND (2.0)	ND (2.0)	ND (2.0)
	trichlorofluoromethane (ug/kg)	ND (2.5)	ND (2.5)	ND (2.5)	ND (2.5)
	vinyl chloride (ug/kg)	ND (1.5)	ND (1.5)	ND (1.5)	ND (1.5)
EPA 8020	benzene (ug/kg)	ND (1.0)	ND (1.0)	ND (1.0)	ND (1.0)
	ethylbenzene (ug/kg)	ND (1.0)	ND (1.0)	ND (1.0)	ND (1.0)
	toluene (ug/kg)	ND (1.0)	2	ND (1.0)	ND (1.0)
	xylenes (total) (ug/kg)	ND (2.0)	ND (2.0)	ND (2.0)	ND (2.0)

ND - Not Detected
N/A - Not Analyzed
Number In Parenthesis Is The Detection Limit

Appendix D
Summary of Analytical Results for Soil Samples

Method	Parameter (Units)	WB-2 1.0 ft	WB-2 5.0 ft
EPA 418.1	TOTAL PETROLEUM HYDROCARBONS (mg/kg)	ND (25.0)	ND (25.0)
EPA 8010	1,1,1-trichloroethane (ug/kg)	12	4
	1,1,2,2-tetrachloroethane (ug/kg)	ND (2.5)	ND (2.5)
	1,1,2-trichloroethane (ug/kg)	ND (1.5)	ND (1.5)
	1,1-dichloroethane (ug/kg)	ND (1.5)	ND (1.5)
	1,1-dichloroethene (ug/kg)	ND (2.5)	ND (2.5)
	1,2-dichlorobenzene (ug/kg)	ND (1.0)	ND (1.0)
	1,2-dichloroethane (ug/kg)	ND (1.0)	ND (1.0)
	1,2-dichloropropane (ug/kg)	ND (1.5)	ND (1.5)
	1,3-dichlorobenzene (ug/kg)	ND (1.5)	ND (1.5)
	1,4-dichlorobenzene (ug/kg)	ND (1.5)	ND (1.5)
	2-chloroethylvinyl ether (ug/kg)	ND (2.5)	ND (2.5)
	bromodichloromethane (ug/kg)	ND (2.0)	ND (2.0)
	bromoform (ug/kg)	ND (1.0)	ND (1.0)
	bromomethane (ug/kg)	ND (1.0)	ND (1.0)
	carbon tetrachloride (ug/kg)	ND (1.5)	ND (1.5)
	chlorobenzene (ug/kg)	ND (1.5)	ND (1.5)
	chloroethane (ug/kg)	ND (1.5)	ND (1.5)
	chloroform (ug/kg)	ND (2.5)	ND (2.5)
	chloromethane (ug/kg)	ND (1.5)	ND (1.5)
	cis-1,3-dichloropropene (ug/kg)	ND (2.5)	ND (2.5)
	dibromochloromethane (ug/kg)	ND (2.5)	ND (2.5)
	dichlorodifluoromethane (ug/kg)	ND (2.0)	ND (2.0)
	methylene chloride (ug/kg)	ND (50.0)	ND (50.0)

(Continued)

Method	Parameter (Units)	WB-2 1.0 ft	WB-2 5.0 ft
EPA 8010	tetrachloroethene (ug/kg)	3	ND (2.0)
	trans-1,2-dichloroethene (ug/kg)	ND (2.0)	ND (2.0)
	trans-1,3-dichloropropene (ug/kg)	ND (1.0)	ND (1.0)
	trichloroethene (ug/kg)	ND (2.0)	ND (2.0)
	trichlorofluoromethane (ug/kg)	ND (2.5)	ND (2.5)
	vinyl chloride (ug/kg)	ND (1.5)	ND (1.5)
EPA 8020	benzene (ug/kg)	ND (1.0)	ND (1.0)
	ethylbenzene (ug/kg)	ND (1.0)	ND (1.0)
	toluene (ug/kg)	ND (1.0)	ND (1.0)
	xylenes (total) (ug/kg)	ND (2.0)	ND (2.0)

ND - Not Detected
N/A - Not Analyzed
Number In Parenthesis Is The Detection Limit

Appendix D
Summary of Analytical Results for Soil Samples

Method	Parameter (Units)	WB-3 1.0 ft	WB-3 5.0 ft	WB-3 12.5 ft
EPA 418.1	TOTAL PETROLEUM HYDROCARBONS (mg/kg)	51	ND (25.0)	ND (25.0)
EPA 8010	1,1,1-trichloroethane (ug/kg)	610	5	ND (2.0)
	1,1,2,2-tetrachloroethane (ug/kg)	ND (63.0)	ND (2.5)	ND (2.5)
	1,1,2-trichloroethane (ug/kg)	ND (38.0)	ND (1.5)	ND (1.5)
	1,1-dichloroethane (ug/kg)	ND (38.0)	ND (1.5)	ND (1.5)
	1,1-dichloroethene (ug/kg)	ND (63.0)	ND (2.5)	ND (2.5)
	1,2-dichlorobenzene (ug/kg)	ND (25.0)	ND (1.0)	ND (1.0)
	1,2-dichloroethane (ug/kg)	ND (25.0)	ND (1.0)	ND (1.0)
	1,2-dichloropropane (ug/kg)	ND (38.0)	ND (1.5)	ND (1.5)
	1,3-dichlorobenzene (ug/kg)	ND (38.0)	ND (1.5)	ND (1.5)
	1,4-dichlorobenzene (ug/kg)	ND (38.0)	ND (1.5)	ND (1.5)
	2-chloroethylvinyl ether (ug/kg)	ND (63.0)	ND (2.5)	ND (2.5)
	bromodichloromethane (ug/kg)	ND (50.0)	ND (2.0)	ND (2.0)
	bromoform (ug/kg)	ND (25.0)	ND (1.0)	ND (1.0)
	bromomethane (ug/kg)	ND (25.0)	ND (1.0)	ND (1.0)
	carbon tetrachloride (ug/kg)	ND (38.0)	ND (1.5)	ND (1.5)
	chlorobenzene (ug/kg)	ND (38.0)	ND (1.5)	ND (1.5)
	chloroethane (ug/kg)	ND (38.0)	ND (1.5)	ND (1.5)
	chloroform (ug/kg)	ND (63.0)	ND (2.5)	ND (2.5)
	chloromethane (ug/kg)	ND (38.0)	ND (1.5)	ND (1.5)
	cis-1,3-dichloropropene (ug/kg)	ND (63.0)	ND (2.5)	ND (2.5)
	dibromochloromethane (ug/kg)	ND (63.0)	ND (2.5)	ND (2.5)
	dichlorodifluoromethane (ug/kg)	ND (50.0)	ND (2.0)	ND (2.0)
	methylene chloride (ug/kg)	ND (1300)	ND (50.0)	ND (50.0)

(Continued)

Method	Parameter (Units)	WB-3 1.0 ft	WB-3 5.0 ft	WB-3 12.5 ft
EPA 8010	tetrachloroethene (ug/kg)	230	ND (2.0)	ND (2.0)
	trans-1,2-dichloroethene (ug/kg)	ND (50.0)	ND (2.0)	ND (2.0)
	trans-1,3-dichloropropene (ug/kg)	ND (25.0)	ND (1.0)	ND (1.0)
	trichloroethene (ug/kg)	ND (50.0)	ND (2.0)	ND (2.0)
	trichlorofluoromethane (ug/kg)	ND (63.0)	ND (2.5)	ND (2.5)
	vinyl chloride (ug/kg)	ND (38.0)	ND (1.5)	ND (1.5)
EPA 8020	benzene (ug/kg)	ND (1.0)	ND (1.0)	ND (1.0)
	ethylbenzene (ug/kg)	ND (1.0)	ND (1.0)	ND (1.0)
	toluene (ug/kg)	ND (1.0)	2	2
	xylenes (total) (ug/kg)	ND (2.0)	ND (2.0)	ND (2.0)

ND - Not Detected
N/A - Not Analyzed
Number In Parenthesis Is The Detection Limit

Appendix D
Summary of Analytical Results for Soil Samples

Method	Parameter (Units)	WB-4 1.0 ft	WB-4 5.0 ft	WB-4 12.5 ft	WB-4 15.0 ft
EPA 418.1	TOTAL PETROLEUM HYDROCARBONS (mg/kg)	78.0	ND (25.0)	ND (25.0)	ND (25.0)
EPA 8010	1,1,1-trichloroethane (ug/kg)	15	ND (2.0)	ND (2.0)	ND (2.0)
	1,1,2,2-tetrachloroethane (ug/kg)	ND (2.5)	ND (2.5)	ND (2.5)	ND (2.5)
	1,1,2-trichloroethane (ug/kg)	ND (1.5)	ND (1.5)	ND (1.5)	ND (1.5)
	1,1-dichloroethane (ug/kg)	ND (1.5)	ND (1.5)	ND (1.5)	ND (1.5)
	1,1-dichloroethene (ug/kg)	ND (2.5)	ND (2.5)	ND (2.5)	ND (2.5)
	1,2-dichlorobenzene (ug/kg)	ND (1.0)	ND (1.0)	ND (1.0)	ND (1.0)
	1,2-dichloroethane (ug/kg)	ND (1.0)	ND (1.0)	ND (1.0)	ND (1.0)
	1,2-dichloropropane (ug/kg)	ND (1.5)	ND (1.5)	ND (1.5)	ND (1.5)
	1,3-dichlorobenzene (ug/kg)	ND (1.5)	ND (1.5)	ND (1.5)	ND (1.5)
	1,4-dichlorobenzene (ug/kg)	ND (1.5)	ND (1.5)	ND (1.5)	ND (1.5)
	2-chloroethylvinyl ether (ug/kg)	ND (2.5)	ND (2.5)	ND (2.5)	ND (2.5)
	bromodichloromethane (ug/kg)	ND (2.0)	ND (2.0)	ND (2.0)	ND (2.0)
	bromoform (ug/kg)	ND (1.0)	ND (1.0)	ND (1.0)	ND (1.0)
	bromomethane (ug/kg)	ND (1.0)	ND (1.0)	ND (1.0)	ND (1.0)
	carbon tetrachloride (ug/kg)	ND (1.5)	ND (1.5)	ND (1.5)	ND (1.5)
	chlorobenzene (ug/kg)	ND (1.5)	ND (1.5)	ND (1.5)	ND (1.5)
	chloroethane (ug/kg)	ND (1.5)	ND (1.5)	ND (1.5)	ND (1.5)
	chloroform (ug/kg)	ND (2.5)	ND (2.5)	ND (2.5)	ND (2.5)
	chloromethane (ug/kg)	ND (1.5)	ND (1.5)	ND (1.5)	ND (1.5)
	cis-1,3-dichloropropene (ug/kg)	ND (2.5)	ND (2.5)	ND (2.5)	ND (2.5)
	dibromochloromethane (ug/kg)	ND (2.5)	ND (2.5)	ND (2.5)	ND (2.5)
	dichlorodifluoromethane (ug/kg)	ND (2.0)	ND (2.0)	ND (2.0)	ND (2.0)
	methylene chloride (ug/kg)	ND (50.0)	ND (50.0)	ND (50.0)	78

(Continued)

Method	Parameter (Units)	WB-4 1.0 ft	WB-4 5.0 ft	WB-4 12.5 ft	WB-4 15.0 ft
EPA 8010	tetrachloroethene (ug/kg)	9	ND (2.0)	ND (2.0)	ND (2.0)
	trans-1,2-dichloroethene (ug/kg)	ND (2.0)	ND (2.0)	ND (2.0)	ND (2.0)
	trans-1,3-dichloropropene (ug/kg)	ND (1.0)	ND (1.0)	ND (1.0)	ND (1.0)
	trichloroethene (ug/kg)	ND (2.0)	ND (2.0)	ND (2.0)	ND (2.0)
	trichlorofluoromethane (ug/kg)	ND (2.5)	ND (2.5)	ND (2.5)	ND (2.5)
	vinyl chloride (ug/kg)	ND (1.5)	ND (1.5)	ND (1.5)	ND (1.5)
EPA 8020	benzene (ug/kg)	ND (1.0)	ND (1.0)	ND (1.0)	ND (1.0)
	ethylbenzene (ug/kg)	ND (1.0)	ND (1.0)	ND (1.0)	ND (1.0)
	toluene (ug/kg)	2	ND (1.0)	2	2
	xylenes (total) (ug/kg)	ND (2.0)	ND (2.0)	ND (2.0)	ND (2.0)

ND - Not Detected
N/A - Not Analyzed
Number In Parenthesis Is The Detection Limit

Appendix D
Summary of Analytical Results for Soil Samples

Method	Parameter (Units)	WB-5 1.0 ft	WB-5 5.0 ft	WB-5 10.0 ft	WB-5 15.0 ft
EPA 418.1	TOTAL PETROLEUM HYDROCARBONS (mg/kg)	ND (25.0)	ND (25.0)	ND (25.0)	ND (25.0)
EPA 8010	1,1,1-trichloroethane (ug/kg)	ND (2.0)	ND (2.0)	ND (2.0)	ND (2.0)
	1,1,2,2-tetrachloroethane (ug/kg)	ND (2.5)	ND (2.5)	ND (2.5)	ND (2.5)
	1,1,2-trichloroethane (ug/kg)	ND (1.5)	ND (1.5)	ND (1.5)	ND (1.5)
	1,1-dichloroethane (ug/kg)	ND (1.5)	ND (1.5)	ND (1.5)	ND (1.5)
	1,1-dichloroethene (ug/kg)	ND (2.5)	ND (2.5)	ND (2.5)	ND (2.5)
	1,2-dichlorobenzene (ug/kg)	ND (1.0)	ND (1.0)	ND (1.0)	ND (1.0)
	1,2-dichloroethane (ug/kg)	ND (1.0)	ND (1.0)	ND (1.0)	ND (1.0)
	1,2-dichloropropane (ug/kg)	ND (1.5)	ND (1.5)	ND (1.5)	ND (1.5)
	1,3-dichlorobenzene (ug/kg)	ND (1.5)	ND (1.5)	ND (1.5)	ND (1.5)
	1,4-dichlorobenzene (ug/kg)	ND (1.5)	ND (1.5)	ND (1.5)	ND (1.5)
	2-chloroethylvinyl ether (ug/kg)	ND (2.5)	ND (2.5)	ND (2.5)	ND (2.5)
	bromodichloromethane (ug/kg)	ND (2.0)	ND (2.0)	ND (2.0)	ND (2.0)
	bromoform (ug/kg)	ND (1.0)	ND (1.0)	ND (1.0)	ND (1.0)
	bromomethane (ug/kg)	ND (1.0)	ND (1.0)	ND (1.0)	ND (1.0)
	carbon tetrachloride (ug/kg)	ND (1.5)	ND (1.5)	ND (1.5)	ND (1.5)
	chlorobenzene (ug/kg)	ND (1.5)	ND (1.5)	ND (1.5)	ND (1.5)
	chloroethane (ug/kg)	ND (1.5)	ND (1.5)	ND (1.5)	ND (1.5)
	chloroform (ug/kg)	ND (2.5)	ND (2.5)	ND (2.5)	ND (2.5)
	chloromethane (ug/kg)	ND (1.5)	ND (1.5)	ND (1.5)	ND (1.5)
	cis-1,3-dichloropropene (ug/kg)	ND (2.5)	ND (2.5)	ND (2.5)	ND (2.5)
	dibromochloromethane (ug/kg)	ND (2.5)	ND (2.5)	ND (2.5)	ND (2.5)
	dichlorodifluoromethane (ug/kg)	ND (2.0)	ND (2.0)	ND (2.0)	ND (2.0)
	methylene chloride (ug/kg)	72	79	ND (50.0)	ND (50.0)

(Continued)

Method	Parameter (Units)	WB-5 1.0 ft	WB-5 5.0 ft	WB-5 10.0 ft	WB-5 15.0 ft
EPA 8010	tetrachloroethene (ug/kg)	ND (2.0)	ND (2.0)	ND (2.0)	ND (2.0)
	trans-1,2-dichloroethene (ug/kg)	ND (2.0)	ND (2.0)	ND (2.0)	ND (2.0)
	trans-1,3-dichloropropene (ug/kg)	ND (1.0)	ND (1.0)	ND (1.0)	ND (1.0)
	trichloroethene (ug/kg)	ND (2.0)	ND (2.0)	ND (2.0)	ND (2.0)
	trichlorofluoromethane (ug/kg)	ND (2.5)	ND (2.5)	ND (2.5)	ND (2.5)
	vinyl chloride (ug/kg)	ND (1.5)	ND (1.5)	ND (1.5)	ND (1.5)
EPA 8020	benzene (ug/kg)	ND (1.0)	ND (1.0)	ND (1.0)	ND (1.0)
	ethylbenzene (ug/kg)	ND (1.0)	ND (1.0)	ND (1.0)	ND (1.0)
	toluene (ug/kg)	ND (1.0)	2	ND (1.0)	ND (1.0)
	xylenes (total) (ug/kg)	ND (2.0)	ND (2.0)	ND (2.0)	ND (2.0)

ND - Not Detected
N/A - Not Analyzed
Number In Parenthesis Is The Detection Limit

Appendix D
Summary of Analytical Results for Soil Samples

Method	Parameter (Units)	WB-6 1.0 ft	WB-6 5.0 ft	WB-6 10.0 ft	WB-6 15.0 ft
EPA 418.1	TOTAL PETROLEUM HYDROCARBONS (mg/kg)	ND (25.0)	1860	ND (25.0)	ND (25.0)
EPA 8010	1,1,1-trichloroethane (ug/kg)	ND (2.0)	35	ND (2.0)	ND (2.0)
	1,1,2,2-tetrachloroethane (ug/kg)	ND (2.5)	ND (2.5)	ND (2.5)	ND (2.5)
	1,1,2-trichloroethane (ug/kg)	ND (1.5)	ND (1.5)	ND (1.5)	ND (1.5)
	1,1-dichloroethane (ug/kg)	ND (1.5)	ND (1.5)	ND (1.5)	ND (1.5)
	1,1-dichloroethene (ug/kg)	ND (2.5)	ND (2.5)	ND (2.5)	ND (2.5)
	1,2-dichlorobenzene (ug/kg)	ND (1.0)	ND (1.0)	ND (1.0)	ND (1.0)
	1,2-dichloroethane (ug/kg)	ND (1.0)	ND (1.0)	ND (1.0)	ND (1.0)
	1,2-dichloropropane (ug/kg)	ND (1.5)	ND (1.5)	ND (1.5)	ND (1.5)
	1,3-dichlorobenzene (ug/kg)	ND (1.5)	ND (1.5)	ND (1.5)	ND (1.5)
	1,4-dichlorobenzene (ug/kg)	ND (1.5)	ND (1.5)	ND (1.5)	ND (1.5)
	2-chloroethylvinyl ether (ug/kg)	ND (2.5)	ND (2.5)	ND (2.5)	ND (2.5)
	bromodichloromethane (ug/kg)	ND (2.0)	ND (2.0)	ND (2.0)	ND (2.0)
	bromoform (ug/kg)	ND (1.0)	ND (1.0)	ND (1.0)	ND (1.0)
	bromomethane (ug/kg)	ND (1.0)	ND (1.0)	ND (1.0)	ND (1.0)
	carbon tetrachloride (ug/kg)	ND (1.5)	ND (1.5)	ND (1.5)	ND (1.5)
	chlorobenzene (ug/kg)	ND (1.5)	ND (1.5)	ND (1.5)	ND (1.5)
	chloroethane (ug/kg)	ND (1.5)	ND (1.5)	ND (1.5)	ND (1.5)
	chloroform (ug/kg)	ND (2.5)	ND (2.5)	ND (2.5)	ND (2.5)
	chloromethane (ug/kg)	ND (1.5)	ND (1.5)	ND (1.5)	ND (1.5)
	cis-1,3-dichloropropene (ug/kg)	ND (2.5)	ND (2.5)	ND (2.5)	ND (2.5)
	dibromochloromethane (ug/kg)	ND (2.5)	ND (2.5)	ND (2.5)	ND (2.5)
	dichlorodifluoromethane (ug/kg)	ND (2.0)	ND (2.0)	ND (2.0)	ND (2.0)
	methylene chloride (ug/kg)	ND (50.0)	ND (50.0)	ND (50.0)	ND (50.0)

(Continued)

Method	Parameter (Units)	WB-6 1.0 ft	WB-6 5.0 ft	WB-6 10.0 ft	WB-6 15.0 ft
EPA 8010	tetrachloroethene (ug/kg)	ND (2.0)	73	ND (2.0)	ND (2.0)
	trans-1,2-dichloroethene (ug/kg)	ND (2.0)	ND (2.0)	ND (2.0)	ND (2.0)
	trans-1,3-dichloropropene (ug/kg)	ND (1.0)	ND (1.0)	ND (1.0)	ND (1.0)
	trichloroethene (ug/kg)	ND (2.0)	40	ND (2.0)	ND (2.0)
	trichlorofluoromethane (ug/kg)	ND (2.5)	ND (2.5)	ND (2.5)	ND (2.5)
	vinyl chloride (ug/kg)	ND (1.5)	ND (1.5)	ND (1.5)	ND (1.5)
EPA 8020	benzene (ug/kg)	ND (1.0)	ND (1.0)	ND (1.0)	ND (1.0)
	ethylbenzene (ug/kg)	ND (1.0)	ND (1.0)	ND (1.0)	ND (1.0)
	toluene (ug/kg)	ND (1.0)	2	ND (1.0)	ND (1.0)
	xylenes (total) (ug/kg)	ND (2.0)	ND (2.0)	ND (2.0)	ND (2.0)

ND - Not Detected
N/A - Not Analyzed
Number In Parenthesis Is The Detection Limit

Appendix D
Summary of Analytical Results for Soil Samples

Method	Parameter (Units)	WB-7 1.0 ft	WB-7 5.0 ft	WB-7 10.0 ft	WB-7 15.0 ft
EPA 418.1	TOTAL PETROLEUM HYDROCARBONS (mg/kg)	ND (25.0)	38	ND (25.0)	ND (25.0)
EPA 8010	1,1,1-trichloroethane (ug/kg)	ND (2.0)	ND (2.0)	ND (2.0)	ND (2.0)
	1,1,2,2-tetrachloroethane (ug/kg)	ND (2.5)	ND (2.5)	ND (2.5)	ND (2.5)
	1,1,2-trichloroethane (ug/kg)	ND (1.5)	ND (1.5)	ND (1.5)	ND (1.5)
	1,1-dichloroethane (ug/kg)	ND (1.5)	ND (1.5)	ND (1.5)	ND (1.5)
	1,1-dichloroethene (ug/kg)	ND (2.5)	ND (2.5)	ND (2.5)	ND (2.5)
	1,2-dichlorobenzene (ug/kg)	ND (1.0)	ND (1.0)	ND (1.0)	ND (1.0)
	1,2-dichloroethane (ug/kg)	ND (1.0)	ND (1.0)	ND (1.0)	ND (1.0)
	1,2-dichloropropane (ug/kg)	ND (1.5)	ND (1.5)	ND (1.5)	ND (1.5)
	1,3-dichlorobenzene (ug/kg)	ND (1.5)	ND (1.5)	ND (1.5)	ND (1.5)
	1,4-dichlorobenzene (ug/kg)	ND (1.5)	ND (1.5)	ND (1.5)	ND (1.5)
	2-chloroethylvinyl ether (ug/kg)	ND (2.5)	ND (2.5)	ND (2.5)	ND (2.5)
	bromodichloromethane (ug/kg)	ND (2.0)	ND (2.0)	ND (2.0)	ND (2.0)
	bromoform (ug/kg)	ND (1.0)	ND (1.0)	ND (1.0)	ND (1.0)
	bromomethane (ug/kg)	ND (1.0)	ND (1.0)	ND (1.0)	ND (1.0)
	carbon tetrachloride (ug/kg)	ND (1.5)	ND (1.5)	ND (1.5)	ND (1.5)
	chlorobenzene (ug/kg)	ND (1.5)	ND (1.5)	ND (1.5)	ND (1.5)
	chloroethane (ug/kg)	ND (1.5)	ND (1.5)	ND (1.5)	ND (1.5)
	chloroform (ug/kg)	ND (2.5)	ND (2.5)	ND (2.5)	ND (2.5)
	chloromethane (ug/kg)	ND (1.5)	ND (1.5)	ND (1.5)	ND (1.5)
	cis-1,3-dichloropropene (ug/kg)	ND (2.5)	ND (2.5)	ND (2.5)	ND (2.5)
	dibromochloromethane (ug/kg)	ND (2.5)	ND (2.5)	ND (2.5)	ND (2.5)
	dichlorodifluoromethane (ug/kg)	ND (2.0)	ND (2.0)	ND (2.0)	ND (2.0)
	methylene chloride (ug/kg)	ND (50.0)	ND (50.0)	ND (50.0)	ND (50.0)

(Continued)

Method	Parameter (Units)	WB-7 1.0 ft	WB-7 5.0 ft	WB-7 10.0 ft	WB-7 15.0 ft
EPA 8010	tetrachloroethene (ug/kg)	ND (2.0)	ND (2.0)	ND (2.0)	ND (2.0)
	trans-1,2-dichloroethene (ug/kg)	ND (2.0)	ND (2.0)	ND (2.0)	ND (2.0)
	trans-1,3-dichloropropene (ug/kg)	ND (1.0)	ND (1.0)	ND (1.0)	ND (1.0)
	trichloroethene (ug/kg)	ND (2.0)	ND (2.0)	ND (2.0)	ND (2.0)
	trichlorofluoromethane (ug/kg)	ND (2.5)	ND (2.5)	ND (2.5)	ND (2.5)
	vinyl chloride (ug/kg)	ND (1.5)	ND (1.5)	ND (1.5)	ND (1.5)
EPA 8020	benzene (ug/kg)	ND (1.0)	ND (1.0)	ND (1.0)	ND (1.0)
	ethylbenzene (ug/kg)	ND (1.0)	ND (1.0)	ND (1.0)	ND (1.0)
	toluene (ug/kg)	ND (1.0)	ND (1.0)	ND (1.0)	ND (1.0)
	xylenes (total) (ug/kg)	ND (2.0)	ND (2.0)	ND (2.0)	ND (2.0)

ND - Not Detected
N/A - Not Analyzed
Number In Parenthesis Is The Detection Limit

Appendix D
Summary of Analytical Results for Soil Samples

Method	Parameter (Units)	WB-8 2.0 ft	WB-8 4.0 ft	WB-8 10.0 ft	WB-8 15.0 ft
EPA 418.1	TOTAL PETROLEUM HYDROCARBONS (mg/kg)	ND (25.0)	ND (25.0)	ND (25.0)	ND (25.0)
EPA 6010	antimony (mg/kg)	ND (3.0)	ND (3.0)	ND (3.0)	ND (3.0)
	barium (mg/kg)	140	140	110	92.0
	beryllium (mg/kg)	ND (0.1)	ND (0.1)	0.56	0.56
	cadmium (mg/kg)	ND (0.2)	ND (0.2)	ND (0.2)	ND (0.2)
	chromium (mg/kg)	13.0	13.0	12.0	10
	cobalt (mg/kg)	11.0	12.0	11.0	8.4
	copper (mg/kg)	16.0	15.0	13.0	8.7
	lead (mg/kg)	ND (10.0)	ND (10.0)	ND (10.0)	ND (10.0)
	molybdenum (mg/kg)	ND (0.5)	0.6	ND (0.5)	ND (0.5)
	nickel (mg/kg)	8.9	9.1	8.1	5.9
	silver (mg/kg)	1.3	1.3	1.0	0.74
	thallium (mg/kg)	ND (5.0)	ND (5.0)	ND (5.0)	ND (5.0)
	vanadium (mg/kg)	38.0	41.0	39.0	34.0
	zinc (mg/kg)	62.0	61.0	56.0	46.0
EPA 7060	ARSENIC BY GFAA (mg/kg)	2.7	ND (5.0)	1.4	1.7
EPA 7471	mercury (mg/kg)	ND (0.2)	ND (0.2)	ND (0.2)	ND (0.2)
EPA 7740	SELENIUM BY GFAA (mg/kg)	ND (0.3)	ND (0.5)	ND (0.3)	ND (0.3)
EPA 8010	1,1,1-trichloroethane (ug/kg)	ND (2.0)	ND (2.0)	ND (2.0)	3
	1,1,2,2-tetrachloroethane (ug/kg)	ND (2.5)	ND (2.5)	ND (2.5)	ND (2.5)

(Continued)

Method	Parameter (Units)	WB-8 2.0 ft	WB-8 4.0 ft	WB-8 10.0 ft	WB-8 15.0 ft
EPA 8010	1,1,2-trichloroethane (ug/kg)	ND (1.5)	ND (1.5)	ND (1.5)	ND (1.5)
	1,1-dichloroethane (ug/kg)	ND (1.5)	ND (1.5)	ND (1.5)	ND (1.5)
	1,1-dichloroethene (ug/kg)	ND (2.5)	ND (2.5)	ND (2.5)	ND (2.5)
	1,2-dichlorobenzene (ug/kg)	ND (1.0)	ND (1.0)	ND (1.0)	ND (1.0)
	1,2-dichloroethane (ug/kg)	ND (1.0)	ND (1.0)	ND (1.0)	ND (1.0)
	1,2-dichloropropane (ug/kg)	ND (1.5)	ND (1.5)	ND (1.5)	ND (1.5)
	1,3-dichlorobenzene (ug/kg)	ND (1.5)	ND (1.5)	ND (1.5)	ND (1.5)
	1,4-dichlorobenzene (ug/kg)	ND (1.5)	ND (1.5)	ND (1.5)	ND (1.5)
	2-chloroethylvinyl ether (ug/kg)	ND (2.5)	ND (2.5)	ND (2.5)	ND (2.5)
	bromodichloromethane (ug/kg)	ND (2.0)	ND (2.0)	ND (2.0)	ND (2.0)
	bromoform (ug/kg)	ND (1.0)	ND (1.0)	ND (1.0)	ND (1.0)
	bromomethane (ug/kg)	ND (1.0)	ND (1.0)	ND (1.0)	ND (1.0)
	carbon tetrachloride (ug/kg)	ND (1.5)	ND (1.5)	ND (1.5)	ND (1.5)
	chlorobenzene (ug/kg)	ND (1.5)	ND (1.5)	ND (1.5)	ND (1.5)
	chloroethane (ug/kg)	ND (1.5)	ND (1.5)	ND (1.5)	ND (1.5)
	chloroform (ug/kg)	ND (2.5)	ND (2.5)	ND (2.5)	ND (2.5)
	chloromethane (ug/kg)	ND (1.5)	ND (1.5)	ND (1.5)	ND (1.5)
	cis-1,3-dichloropropene (ug/kg)	ND (2.5)	ND (2.5)	ND (2.5)	ND (2.5)
	dibromochloromethane (ug/kg)	ND (2.5)	ND (2.5)	ND (2.5)	ND (2.5)
	dichlorodifluoromethane (ug/kg)	ND (2.0)	ND (2.0)	ND (2.0)	ND (2.0)
	methylene chloride (ug/kg)	ND (50.0)	ND (50.0)	ND (50.0)	ND (50.0)
	tetrachloroethene (ug/kg)	ND (2.0)	ND (2.0)	ND (2.0)	ND (2.0)
	trans-1,2-dichloroethene (ug/kg)	ND (2.0)	ND (2.0)	ND (2.0)	ND (2.0)
	trans-1,3-dichloropropene (ug/kg)	ND (1.0)	ND (1.0)	ND (1.0)	ND (1.0)
	trichloroethene (ug/kg)	ND (2.0)	ND (2.0)	ND (2.0)	ND (2.0)

(Continued)

Method	Parameter (Units)	WB-8 2.0 ft	WB-8 4.0 ft	WB-8 10.0 ft	WB-8 15.0 ft
EPA 8010	trichlorofluoromethane (ug/kg)	ND (2.5)	ND (2.5)	ND (2.5)	ND (2.5)
	vinyl chloride (ug/kg)	ND (1.5)	ND (1.5)	ND (1.5)	ND (1.5)
EPA 8015	2-propanol (ug/kg)	ND (9.1)	10	30	28
	METHYL ISOBUTYL KETONE (ug/kg)	4	4	2	ND (1.9)
	TETRAHYDROFURAN (ug/kg)	2	2	ND (1.7)	2
	acetone (ug/kg)	ND (27.0)	ND (27.0)	ND (27.0)	ND (27.0)
	ethanol (ug/kg)	ND (14.0)	ND (14.0)	20	30
	methanol (ug/kg)	ND (29.0)	ND (29.0)	100	100
	methyl ethyl ketone (ug/kg)	2	2	ND (1.7)	2
EPA 8020	benzene (ug/kg)	ND (1.0)	ND (1.0)	ND (1.0)	ND (1.0)
	ethylbenzene (ug/kg)	ND (1.0)	ND (1.0)	ND (1.0)	ND (1.0)
	toluene (ug/kg)	ND (1.0)	ND (1.0)	ND (1.0)	2
	xylenes (total) (ug/kg)	ND (2.0)	ND (2.0)	ND (2.0)	ND (2.0)

ND - Not Detected
N/A - Not Analyzed
Number In Parenthesis Is The Detection Limit

Appendix D
Summary of Analytical Results for Soil Samples

Method	Parameter (Units)	WB-9 2.0 ft	WB-9 4.0 ft	WB-9 10.0 ft	WB-9 15.0 ft
EPA 418.1	TOTAL PETROLEUM HYDROCARBONS (mg/kg)	160	ND (25.0)	ND (25.0)	ND (25.0)
EPA 6010	antimony (mg/kg)	ND (3.0)	ND (3.0)	ND (3.0)	ND (3.0)
	barium (mg/kg)	460	130	64	120
	beryllium (mg/kg)	0.5	0.5	0.2	0.5
	cadmium (mg/kg)	0.6	ND (0.2)	ND (0.2)	ND (0.2)
	chromium (mg/kg)	20	13	6.2	11
	cobalt (mg/kg)	13	12	5.4	9.4
	copper (mg/kg)	22	14	6.4	12
	lead (mg/kg)	40	ND (10.0)	ND (10.0)	ND (10.0)
	molybdenum (mg/kg)	0.7	ND (0.5)	ND (0.5)	ND (0.5)
	nickel (mg/kg)	12	8	4	7
	silver (mg/kg)	1.1	1.2	0.5	0.9
	thallium (mg/kg)	ND (5.0)	ND (5.0)	ND (5.0)	ND (5.0)
	vanadium (mg/kg)	43	41	20	33
	zinc (mg/kg)	110	58	27	53
EPA 7060	ARSENIC BY GFAA (mg/kg)	1	1	ND (0.5)	1
EPA 7471	mercury (mg/kg)	ND (0.2)	ND (0.2)	ND (0.2)	ND (0.2)
EPA 7740	SELENIUM BY GFAA (mg/kg)	ND (0.3)	ND (0.3)	ND (0.3)	ND (0.3)
EPA 8015	2-propanol (ug/kg)	20	ND (9.1)	20	40
	METHYL ISOBUTYL KETONE (ug/kg)	4	ND (1.9)	3	ND (1.9)

(Continued)

Method	Parameter (Units)	WB-9 2.0 ft	WB-9 4.0 ft	WB-9 10.0 ft	WB-9 15.0 ft
EPA 8015	TETRAHYDROFURAN (ug/kg)	2	ND (1.7)	3	ND (1.7)
	acetone (ug/kg)	ND (27.0)	ND (27.0)	ND (27.0)	ND (27.0)
	ethanol (ug/kg)	ND (14.0)	ND (14.0)	40	ND (14.0)
	methanol (ug/kg)	170	ND (29.0)	ND (29.0)	ND (29.0)
	methyl ethyl ketone (ug/kg)	2	ND (1.7)	3	ND (1.7)
EPA 8240	1,1,1-trichloroethane (ug/kg)	ND (3.0)	ND (3.0)	ND (3.0)	ND (3.0)
	1,1,2,2-tetrachloroethane (ug/kg)	ND (4.0)	ND (4.0)	ND (4.0)	ND (4.0)
	1,1,2-trichloroethane (ug/kg)	ND (2.0)	ND (2.0)	ND (2.0)	ND (2.0)
	1,1-dichloroethane (ug/kg)	ND (5.0)	ND (5.0)	ND (5.0)	ND (5.0)
	1,1-dichloroethene (ug/kg)	ND (4.0)	ND (4.0)	ND (4.0)	ND (4.0)
	1,2-DICHLOROETHENE (TOTAL) (ug/kg)	ND (5.0)	ND (5.0)	ND (5.0)	ND (5.0)
	1,2-dichloroethane (ug/kg)	ND (2.0)	ND (2.0)	ND (2.0)	ND (2.0)
	1,2-dichloropropane (ug/kg)	ND (2.0)	ND (2.0)	ND (2.0)	ND (2.0)
	2-butanone (ug/kg)	ND (0.0)	ND (0.0)	ND (0.0)	ND (0.0)
	2-hexanone (ug/kg)	ND (8.0)	ND (8.0)	ND (8.0)	ND (8.0)
	4-methyl-2-pentanone (ug/kg)	ND (0.0)	ND (0.0)	ND (0.0)	ND (0.0)
	acetone (ug/kg)	ND (0.0)	ND (0.0)	ND (0.0)	ND (0.0)
	benzene (ug/kg)	ND (2.0)	ND (2.0)	ND (2.0)	ND (2.0)
	bromodichloromethane (ug/kg)	ND (2.0)	ND (2.0)	ND (2.0)	ND (2.0)
	bromoform (ug/kg)	ND (3.0)	ND (3.0)	ND (3.0)	ND (3.0)
	bromomethane (ug/kg)	ND (3.0)	ND (3.0)	ND (3.0)	ND (3.0)
	carbon disulfide (ug/kg)	ND (3.0)	ND (3.0)	ND (3.0)	ND (3.0)
	carbon tetrachloride (ug/kg)	ND (2.0)	ND (2.0)	ND (2.0)	ND (2.0)
	chlorobenzene (ug/kg)	ND (2.0)	ND (2.0)	ND (2.0)	ND (2.0)

(Continued)

Method	Parameter (Units)	WB-9 2.0 ft	WB-9 4.0 ft	WB-9 10.0 ft	WB-9 15.0 ft
EPA 8240	chloroethane (ug/kg)	ND (3.0)	ND (3.0)	ND (3.0)	ND (3.0)
	chloroform (ug/kg)	ND (3.0)	ND (3.0)	ND (3.0)	ND (3.0)
	chloromethane (ug/kg)	ND (4.0)	ND (4.0)	ND (4.0)	ND (4.0)
	cis-1,3-dichloropropene (ug/kg)	ND (2.0)	ND (2.0)	ND (2.0)	ND (2.0)
	dibromochloromethane (ug/kg)	ND (2.0)	ND (2.0)	ND (2.0)	ND (2.0)
	ethylbenzene (ug/kg)	ND (4.0)	ND (4.0)	ND (4.0)	ND (4.0)
	methylene chloride (ug/kg)	7	5	4	4
	styrene (ug/kg)	ND (2.0)	ND (2.0)	ND (2.0)	ND (2.0)
	tetrachloroethene (ug/kg)	10	ND (2.0)	ND (2.0)	ND (2.0)
	toluene (ug/kg)	ND (2.0)	ND (2.0)	ND (2.0)	ND (2.0)
	trans-1,3-dichloropropene (ug/kg)	ND (3.0)	ND (3.0)	ND (3.0)	ND (3.0)
	trichloroethene (ug/kg)	ND (2.0)	ND (2.0)	ND (2.0)	ND (2.0)
	vinyl acetate (ug/kg)	ND (5.0)	ND (5.0)	ND (5.0)	ND (5.0)
	vinyl chloride (ug/kg)	ND (4.0)	ND (4.0)	ND (4.0)	ND (4.0)
	xylenes (total) (ug/kg)	ND (5.0)	ND (5.0)	ND (5.0)	ND (5.0)

ND - Not Detected
N/A - Not Analyzed
Number In Parenthesis Is The Detection Limit

Appendix D
Summary of Analytical Results for Soil Samples

Method	Parameter (Units)	WB-10 1.0 ft	WB-10 5.0 ft	WB-10 10.0 ft	WB-10 15.0 ft
EPA 418.1	TOTAL PETROLEUM HYDROCARBONS (mg/kg)	ND (25.0)	ND (25.0)	ND (25.0)	ND (25.0)
EPA 8010	1,1,1-trichloroethane (ug/kg)	ND (2.0)	ND (2.0)	ND (100)	ND (50.0)
	1,1,2,2-tetrachloroethane (ug/kg)	ND (2.5)	ND (2.5)	ND (125)	ND (63.0)
	1,1,2-trichloroethane (ug/kg)	ND (1.5)	ND (1.5)	ND (75.0)	ND (38.0)
	1,1-dichloroethane (ug/kg)	ND (1.5)	ND (1.5)	ND (75.0)	ND (38.0)
	1,1-dichloroethene (ug/kg)	ND (2.5)	ND (2.5)	ND (125)	ND (63.0)
	1,2-dichlorobenzene (ug/kg)	ND (1.0)	ND (1.0)	ND (50.0)	ND (25.0)
	1,2-dichloroethane (ug/kg)	ND (1.0)	ND (1.0)	ND (50.0)	ND (25.0)
	1,2-dichloropropane (ug/kg)	ND (1.5)	ND (1.5)	ND (75.0)	ND (38.0)
	1,3-dichlorobenzene (ug/kg)	ND (1.5)	ND (1.5)	ND (75.0)	ND (38.0)
	1,4-dichlorobenzene (ug/kg)	ND (1.5)	ND (1.5)	ND (75.0)	ND (38.0)
	2-chloroethylvinyl ether (ug/kg)	ND (2.5)	ND (2.5)	ND (125)	ND (63.0)
	bromodichloromethane (ug/kg)	ND (2.0)	ND (2.0)	ND (100)	ND (50.0)
	bromoform (ug/kg)	ND (1.0)	ND (1.0)	ND (50.0)	ND (25.0)
	bromomethane (ug/kg)	ND (1.0)	ND (1.0)	ND (50.0)	ND (25.0)
	carbon tetrachloride (ug/kg)	ND (1.5)	ND (1.5)	ND (75.0)	ND (38.0)
	chlorobenzene (ug/kg)	ND (1.5)	ND (1.5)	ND (75.0)	ND (38.0)
	chloroethane (ug/kg)	ND (1.5)	ND (1.5)	ND (75.0)	ND (38.0)
	chloroform (ug/kg)	ND (2.5)	ND (2.5)	ND (125)	ND (63.0)
	chloromethane (ug/kg)	ND (1.5)	ND (1.5)	ND (75.0)	ND (38.0)
	cis-1,3-dichloropropene (ug/kg)	ND (2.5)	ND (2.5)	ND (125)	ND (63.0)
	dibromochloromethane (ug/kg)	ND (2.5)	ND (2.5)	ND (125)	ND (63.0)
	dichlorodifluoromethane (ug/kg)	ND (2.0)	ND (2.0)	ND (100)	ND (50.0)
	methylene chloride (ug/kg)	ND (50.0)	ND (50.0)	ND (2500)	ND (1300)

(Continued)

Method	Parameter (Units)	WB-10 1.0 ft	WB-10 5.0 ft	WB-10 10.0 ft	WB-10 15.0 ft
EPA 8010	tetrachloroethene (ug/kg)	ND (2.0)	ND (2.0)	ND (100)	ND (50.0)
	trans-1,2-dichloroethene (ug/kg)	ND (2.0)	ND (2.0)	ND (100)	ND (50.0)
	trans-1,3-dichloropropene (ug/kg)	ND (1.0)	ND (1.0)	ND (50.0)	ND (25.0)
	trichloroethene (ug/kg)	ND (2.0)	ND (2.0)	ND (100)	ND (50.0)
	trichlorofluoromethane (ug/kg)	ND (2.5)	ND (2.5)	ND (125)	ND (63.0)
	vinyl chloride (ug/kg)	ND (1.5)	ND (1.5)	ND (75.0)	ND (38.0)
EPA 8020	benzene (ug/kg)	ND (1.0)	ND (1.0)	ND (50.0)	ND (25.0)
	ethylbenzene (ug/kg)	ND (1.0)	ND (1.0)	ND (50.0)	ND (25.0)
	toluene (ug/kg)	ND (1.0)	ND (1.0)	ND (50.0)	ND (25.0)
	xylenes (total) (ug/kg)	ND (2.0)	ND (2.0)	ND (100)	ND (50.0)

ND - Not Detected
N/A - Not Analyzed
Number In Parenthesis Is The Detection Limit

Appendix D
Summary of Analytical Results for Soil Samples

Method	Parameter (Units)	WB-11 2.0 ft	WB-11 7.0 ft	WB-11 12.0 ft
EPA 418.1	TOTAL PETROLEUM HYDROCARBONS (mg/kg)	70	ND (25.0)	ND (25.0)
EPA 6010	antimony (mg/kg)	ND (3.0)	ND (3.0)	ND (3.0)
	barium (mg/kg)	77	85.0	92
	beryllium (mg/kg)	0.2	ND (0.1)	0.5
	cadmium (mg/kg)	ND (0.2)	ND (0.2)	ND (0.2)
	chromium (mg/kg)	9.3	7.2	10
	cobalt (mg/kg)	7.3	6.9	8.7
	copper (mg/kg)	8.7	9.6	11
	lead (mg/kg)	ND (10.0)	ND (10.0)	ND (10.0)
	molybdenum (mg/kg)	0.6	ND (0.5)	0.6
	nickel (mg/kg)	6	5	6
	silver (mg/kg)	0.6	0.6	0.8
	thallium (mg/kg)	ND (5.0)	ND (5.0)	ND (5.0)
	vanadium (mg/kg)	27	23	33
	zinc (mg/kg)	37	37	48
EPA 7060	ARSENIC BY GFAA (mg/kg)	2	ND (5.0)	1
EPA 7471	mercury (mg/kg)	ND (0.2)	ND (0.2)	ND (0.2)
EPA 7740	SELENIUM BY GFAA (mg/kg)	ND (0.3)	ND (0.3)	ND (0.3)
EPA 8010	1,1,1-trichloroethane (ug/kg)	N/A	ND (2.0)	N/A
	1,1,2,2-tetrachloroethane (ug/kg)	N/A	ND (2.5)	N/A

(Continued)

Method	Parameter (Units)	WB-11 2.0 ft	WB-11 7.0 ft	WB-11 12.0 ft
EPA 8010	1,1,2-trichloroethane (ug/kg)	N/A	ND (1.5)	N/A
	1,1-dichloroethane (ug/kg)	N/A	ND (1.5)	N/A
	1,1-dichloroethene (ug/kg)	N/A	ND (2.5)	N/A
	1,2-dichlorobenzene (ug/kg)	N/A	ND (1.0)	N/A
	1,2-dichloroethane (ug/kg)	N/A	ND (1.0)	N/A
	1,2-dichloropropane (ug/kg)	N/A	ND (1.5)	N/A
	1,3-dichlorobenzene (ug/kg)	N/A	ND (1.5)	N/A
	1,4-dichlorobenzene (ug/kg)	N/A	ND (1.5)	N/A
	2-chloroethylvinyl ether (ug/kg)	N/A	ND (2.5)	N/A
	bromodichloromethane (ug/kg)	N/A	ND (2.0)	N/A
	bromoform (ug/kg)	N/A	ND (1.0)	N/A
	bromomethane (ug/kg)	N/A	ND (1.0)	N/A
	carbon tetrachloride (ug/kg)	N/A	ND (1.5)	N/A
	chlorobenzene (ug/kg)	N/A	ND (1.5)	N/A
	chloroethane (ug/kg)	N/A	ND (1.5)	N/A
	chloroform (ug/kg)	N/A	ND (2.5)	N/A
	chloromethane (ug/kg)	N/A	ND (1.5)	N/A
	cis-1,3-dichloropropene (ug/kg)	N/A	ND (2.5)	N/A
	dibromochloromethane (ug/kg)	N/A	ND (2.5)	N/A
	dichlorodifluoromethane (ug/kg)	N/A	ND (2.0)	N/A
	methylene chloride (ug/kg)	N/A	ND (50.0)	N/A
	tetrachloroethene (ug/kg)	N/A	ND (2.0)	N/A
	trans-1,2-dichloroethene (ug/kg)	N/A	ND (2.0)	N/A
	trans-1,3-dichloropropene (ug/kg)	N/A	ND (1.0)	N/A
	trichloroethene (ug/kg)	N/A	ND (2.0)	N/A

(Continued)

Method	Parameter (Units)	WB-11 2.0 ft	WB-11 7.0 ft	WB-11 12.0 ft
EPA 8010	trichlorofluoromethane (ug/kg)	N/A	ND (2.5)	N/A
	vinyl chloride (ug/kg)	N/A	ND (1.5)	N/A
EPA 8015	2-propanol (ug/kg)	ND (9.1)	20	ND (9.1)
	METHYL ISOBUTYL KETONE (ug/kg)	ND (1.9)	4	ND (1.9)
	TETRAHYDROFURAN (ug/kg)	ND (1.7)	2	ND (1.7)
	acetone (ug/kg)	ND (27.0)	ND (27.0)	ND (27.0)
	ethanol (ug/kg)	ND (14.0)	ND (14.0)	ND (14.0)
	methanol (ug/kg)	ND (29.0)	ND (29.0)	150
	methyl ethyl ketone (ug/kg)	6	2	ND (1.7)
EPA 8020	benzene (ug/kg)	N/A	ND (1.0)	N/A
	ethylbenzene (ug/kg)	N/A	ND (1.0)	N/A
	toluene (ug/kg)	N/A	ND (1.0)	N/A
	xylenes (total) (ug/kg)	N/A	ND (2.0)	N/A
EPA 8240	1,1,1-trichloroethane (ug/kg)	ND (3.0)	N/A	17
	1,1,2,2-tetrachloroethane (ug/kg)	ND (4.0)	N/A	ND (4.0)
	1,1,2-trichloroethane (ug/kg)	ND (2.0)	N/A	ND (2.0)
	1,1-dichloroethane (ug/kg)	ND (5.0)	N/A	ND (5.0)
	1,1-dichloroethene (ug/kg)	ND (4.0)	N/A	ND (4.0)
	1,2-DICHLOROETHENE (TOTAL) (ug/kg)	ND (5.0)	N/A	ND (5.0)
	1,2-dichloroethane (ug/kg)	ND (2.0)	N/A	ND (2.0)
	1,2-dichloropropane (ug/kg)	ND (2.0)	N/A	ND (2.0)
	2-butanone (ug/kg)	ND (0.0)	N/A	ND (0.0)

(Continued)

Appendix D
Summary of Analytical Results for Soil Samples

Method	Parameter (Units)	WB-12 2.0 ft	WB-12 7.0 ft	WB-12 12.0 ft
EPA 418.1	TOTAL PETROLEUM HYDROCARBONS (mg/kg)	ND (25.0)	ND (25.0)	ND (25.0)
EPA 6010	antimony (mg/kg)	ND (3.0)	ND (3.0)	ND (3.0)
	barium (mg/kg)	110	95	53
	beryllium (mg/kg)	0.4	0.4	0.2
	cadmium (mg/kg)	ND (0.2)	ND (0.2)	ND (0.2)
	chromium (mg/kg)	11	9.9	6.0
	cobalt (mg/kg)	9.7	8.9	5.0
	copper (mg/kg)	12	13	5.7
	lead (mg/kg)	ND (10.0)	ND (10.0)	ND (10.0)
	molybdenum (mg/kg)	0.9	ND (0.5)	ND (0.5)
	nickel (mg/kg)	7	6	4
	silver (mg/kg)	0.8	0.7	ND (0.3)
	thallium (mg/kg)	ND (5.0)	ND (5.0)	ND (5.0)
	vanadium (mg/kg)	35	32	19
	zinc (mg/kg)	47	47	25
EPA 7060	ARSENIC BY GFAA (mg/kg)	1	2	ND (0.5)
EPA 7471	mercury (mg/kg)	ND (0.2)	ND (0.2)	ND (0.2)
EPA 7740	SELENIUM BY GFAA (mg/kg)	ND (0.3)	ND (0.3)	ND (0.3)
EPA 8015	2-propanol (ug/kg)	ND (9.1)	30	40
	METHYL ISOBUTYL KETONE (ug/kg)	3	ND (1.9)	ND (1.9)

(Continued)

Method	Parameter (Units)	WB-12 2.0 ft	WB-12 7.0 ft	WB-12 12.0 ft
EPA 8015	TETRAHYDROFURAN (ug/kg)	ND (1.7)	ND (1.7)	ND (1.7)
	acetone (ug/kg)	ND (27.0)	ND (27.0)	ND (27.0)
	ethanol (ug/kg)	ND (14.0)	ND (14.0)	ND (14.0)
	methanol (ug/kg)	ND (29.0)	120	ND (29.0)
	methyl ethyl ketone (ug/kg)	ND (1.7)	ND (1.7)	ND (1.7)
EPA 8240	1,1,1-trichloroethane (ug/kg)	ND (3.0)	ND (3.0)	ND (3.0)
	1,1,2,2-tetrachloroethane (ug/kg)	ND (4.0)	ND (4.0)	ND (4.0)
	1,1,2-trichloroethane (ug/kg)	ND (2.0)	ND (2.0)	ND (2.0)
	1,1-dichloroethane (ug/kg)	ND (5.0)	ND (5.0)	ND (5.0)
	1,1-dichloroethene (ug/kg)	ND (4.0)	ND (4.0)	ND (4.0)
	1,2-DICHLOROETHENE (TOTAL) (ug/kg)	ND (5.0)	ND (5.0)	ND (5.0)
	1,2-dichloroethane (ug/kg)	ND (2.0)	ND (2.0)	ND (2.0)
	1,2-dichloropropane (ug/kg)	ND (2.0)	ND (2.0)	ND (2.0)
	2-butanone (ug/kg)	ND (0.0)	ND (0.0)	ND (0.0)
	2-hexanone (ug/kg)	ND (8.0)	ND (8.0)	ND (8.0)
	4-methyl-2-pentanone (ug/kg)	ND (0.0)	ND (0.0)	ND (0.0)
	acetone (ug/kg)	ND (0.0)	ND (0.0)	ND (0.0)
	benzene (ug/kg)	ND (2.0)	ND (2.0)	ND (2.0)
	bromodichloromethane (ug/kg)	ND (2.0)	ND (2.0)	ND (2.0)
	bromoform (ug/kg)	ND (3.0)	ND (3.0)	ND (3.0)
	bromomethane (ug/kg)	ND (3.0)	ND (3.0)	ND (3.0)
	carbon disulfide (ug/kg)	ND (3.0)	ND (3.0)	ND (3.0)
	carbon tetrachloride (ug/kg)	ND (2.0)	ND (2.0)	ND (2.0)
	chlorobenzene (ug/kg)	ND (2.0)	ND (2.0)	ND (2.0)

(Continued)

Method	Parameter (Units)	WB-12 2.0 ft	WB-12 7.0 ft	WB-12 12.0 ft
EPA 8240	chloroethane (ug/kg)	ND (3.0)	ND (3.0)	ND (3.0)
	chloroform (ug/kg)	ND (3.0)	ND (3.0)	ND (3.0)
	chloromethane (ug/kg)	ND (4.0)	ND (4.0)	ND (4.0)
	cis-1,3-dichloropropene (ug/kg)	ND (2.0)	ND (2.0)	ND (2.0)
	dibromochloromethane (ug/kg)	ND (2.0)	ND (2.0)	ND (2.0)
	ethylbenzene (ug/kg)	ND (4.0)	ND (4.0)	ND (4.0)
	methylene chloride (ug/kg)	12	9	7
	styrene (ug/kg)	ND (2.0)	ND (2.0)	ND (2.0)
	tetrachloroethene (ug/kg)	ND (2.0)	ND (2.0)	ND (2.0)
	toluene (ug/kg)	ND (2.0)	ND (2.0)	ND (2.0)
	trans-1,3-dichloropropene (ug/kg)	ND (3.0)	ND (3.0)	ND (3.0)
	trichloroethene (ug/kg)	ND (2.0)	ND (2.0)	ND (2.0)
	vinyl acetate (ug/kg)	ND (5.0)	ND (5.0)	ND (5.0)
	vinyl chloride (ug/kg)	ND (4.0)	ND (4.0)	ND (4.0)
	xylenes (total) (ug/kg)	ND (5.0)	ND (5.0)	ND (5.0)

ND - Not Detected
N/A - Not Analyzed
Number In Parenthesis Is The Detection Limit

Appendix D
Summary of Analytical Results for Soil Samples

Method	Parameter (Units)	WB-13 1.0 ft	WB-13 5.0 ft	WB-13 10.0 ft
EPA 418.1	TOTAL PETROLEUM HYDROCARBONS (mg/kg)	ND (25.0)	ND (25.0)	ND (25.0)
EPA 8240	1,1,1-trichloroethane (ug/kg)	ND (3.0)	ND (3.0)	ND (3.0)
	1,1,2,2-tetrachloroethane (ug/kg)	ND (4.0)	ND (4.0)	ND (4.0)
	1,1,2-trichloroethane (ug/kg)	ND (2.0)	ND (2.0)	ND (2.0)
	1,1-dichloroethane (ug/kg)	ND (5.0)	ND (5.0)	ND (5.0)
	1,1-dichloroethene (ug/kg)	ND (4.0)	ND (4.0)	ND (4.0)
	1,2-DICHLOROETHENE (TOTAL) (ug/kg)	ND (5.0)	ND (5.0)	ND (5.0)
	1,2-dichloroethane (ug/kg)	ND (2.0)	ND (2.0)	ND (2.0)
	1,2-dichloropropane (ug/kg)	ND (2.0)	ND (2.0)	ND (2.0)
	2-butanone (ug/kg)	ND (0.0)	ND (0.0)	ND (0.0)
	2-hexanone (ug/kg)	ND (8.0)	ND (8.0)	ND (8.0)
	4-methyl-2-pentanone (ug/kg)	ND (0.0)	ND (0.0)	ND (0.0)
	acetone (ug/kg)	ND (0.0)	ND (0.0)	ND (0.0)
	benzene (ug/kg)	ND (2.0)	ND (2.0)	ND (2.0)
	bromodichloromethane (ug/kg)	ND (2.0)	ND (2.0)	ND (2.0)
	bromoform (ug/kg)	ND (3.0)	ND (3.0)	ND (3.0)
	bromomethane (ug/kg)	ND (3.0)	ND (3.0)	ND (3.0)
	carbon disulfide (ug/kg)	ND (3.0)	ND (3.0)	ND (3.0)
	carbon tetrachloride (ug/kg)	ND (2.0)	ND (2.0)	ND (2.0)
	chlorobenzene (ug/kg)	ND (2.0)	ND (2.0)	ND (2.0)
	chloroethane (ug/kg)	ND (3.0)	ND (3.0)	ND (3.0)
	chloroform (ug/kg)	ND (3.0)	ND (3.0)	ND (3.0)
	chloromethane (ug/kg)	ND (4.0)	ND (4.0)	ND (4.0)
	cis-1,3-dichloropropene (ug/kg)	ND (2.0)	ND (2.0)	ND (2.0)

(Continued)

Method	Parameter (Units)	WB-13 1.0 ft	WB-13 5.0 ft	WB-13 10.0 ft
EPA 8240	dibromochloromethane (ug/kg)	ND (2.0)	ND (2.0)	ND (2.0)
	ethylbenzene (ug/kg)	ND (4.0)	ND (4.0)	ND (4.0)
	methylene chloride (ug/kg)	9	9	9
	styrene (ug/kg)	ND (2.0)	ND (2.0)	ND (2.0)
	tetrachloroethene (ug/kg)	ND (2.0)	ND (2.0)	ND (2.0)
	toluene (ug/kg)	ND (2.0)	ND (2.0)	ND (2.0)
	trans-1,3-dichloropropene (ug/kg)	ND (3.0)	ND (3.0)	ND (3.0)
	trichloroethene (ug/kg)	ND (2.0)	ND (2.0)	ND (2.0)
	vinyl acetate (ug/kg)	ND (5.0)	ND (5.0)	ND (5.0)
	vinyl chloride (ug/kg)	ND (4.0)	ND (4.0)	ND (4.0)
	xylenes (total) (ug/kg)	ND (5.0)	ND (5.0)	ND (5.0)

ND - Not Detected
N/A - Not Analyzed
Number In Parenthesis Is The Detection Limit

Appendix D
Summary of Analytical Results for Soil Samples

Method	Parameter (Units)	WB-14 1.0 ft	WB-14 5.0 ft	WB-14 10.5 ft	WB-14 15.0 ft
EPA 418.1	TOTAL PETROLEUM HYDROCARBONS (mg/kg)	ND (25.0)	ND (25.0)	ND (25.0)	ND (25.0)
EPA 8240	1,1,1-trichloroethane (ug/kg)	ND (3.0)	ND (3.0)	ND (3.0)	ND (3.0)
	1,1,2,2-tetrachloroethane (ug/kg)	ND (4.0)	ND (4.0)	ND (4.0)	ND (4.0)
	1,1,2-trichloroethane (ug/kg)	ND (2.0)	ND (2.0)	ND (2.0)	ND (2.0)
	1,1-dichloroethane (ug/kg)	ND (5.0)	ND (5.0)	ND (5.0)	ND (5.0)
	1,1-dichloroethene (ug/kg)	ND (4.0)	ND (4.0)	ND (4.0)	ND (4.0)
	1,2-DICHLOROETHENE (TOTAL) (ug/kg)	ND (5.0)	ND (5.0)	ND (5.0)	ND (5.0)
	1,2-dichloroethane (ug/kg)	ND (2.0)	ND (2.0)	ND (2.0)	ND (2.0)
	1,2-dichloropropane (ug/kg)	ND (2.0)	ND (2.0)	ND (2.0)	ND (2.0)
	2-butanone (ug/kg)	ND (0.0)	ND (0.0)	ND (0.0)	ND (0.0)
	2-hexanone (ug/kg)	ND (8.0)	ND (8.0)	ND (8.0)	ND (8.0)
	4-methyl-2-pentanone (ug/kg)	ND (0.0)	ND (0.0)	ND (0.0)	ND (0.0)
	acetone (ug/kg)	ND (0.0)	ND (0.0)	ND (0.0)	ND (0.0)
	benzene (ug/kg)	ND (2.0)	ND (2.0)	ND (2.0)	ND (2.0)
	bromodichloromethane (ug/kg)	ND (2.0)	ND (2.0)	ND (2.0)	ND (2.0)
	bromoform (ug/kg)	ND (3.0)	ND (3.0)	ND (3.0)	ND (3.0)
	bromomethane (ug/kg)	ND (3.0)	ND (3.0)	ND (3.0)	ND (3.0)
	carbon disulfide (ug/kg)	ND (3.0)	ND (3.0)	ND (3.0)	ND (3.0)
	carbon tetrachloride (ug/kg)	ND (2.0)	ND (2.0)	ND (2.0)	ND (2.0)
	chlorobenzene (ug/kg)	ND (2.0)	ND (2.0)	ND (2.0)	ND (2.0)
	chloroethane (ug/kg)	ND (3.0)	ND (3.0)	ND (3.0)	ND (3.0)
	chloroform (ug/kg)	ND (3.0)	ND (3.0)	ND (3.0)	ND (3.0)
	chloromethane (ug/kg)	ND (4.0)	ND (4.0)	ND (4.0)	ND (4.0)
	cis-1,3-dichloropropene (ug/kg)	ND (2.0)	ND (2.0)	ND (2.0)	ND (2.0)

(Continued)

Method	Parameter (Units)	WB-14 1.0 ft	WB-14 5.0 ft	WB-14 10.5 ft	WB-14 15.0 ft
EPA 8240	dibromochloromethane (ug/kg)	ND (2.0)	ND (2.0)	ND (2.0)	ND (2.0)
	ethylbenzene (ug/kg)	ND (4.0)	ND (4.0)	ND (4.0)	ND (4.0)
	methylene chloride (ug/kg)	8	10	9	7
	styrene (ug/kg)	ND (2.0)	ND (2.0)	ND (2.0)	ND (2.0)
	tetrachloroethene (ug/kg)	ND (2.0)	ND (2.0)	ND (2.0)	ND (2.0)
	toluene (ug/kg)	ND (2.0)	ND (2.0)	ND (2.0)	ND (2.0)
	trans-1,3-dichloropropene (ug/kg)	ND (3.0)	ND (3.0)	ND (3.0)	ND (3.0)
	trichloroethene (ug/kg)	ND (2.0)	ND (2.0)	ND (2.0)	ND (2.0)
	vinyl acetate (ug/kg)	ND (5.0)	ND (5.0)	ND (5.0)	ND (5.0)
	vinyl chloride (ug/kg)	ND (4.0)	ND (4.0)	ND (4.0)	ND (4.0)
	xylenes (total) (ug/kg)	ND (5.0)	ND (5.0)	ND (5.0)	ND (5.0)

ND - Not Detected
N/A - Not Analyzed
Number In Parenthesis Is The Detection Limit

Appendix D
Summary of Analytical Results for Soil Samples

Method	Parameter (Units)	WB-15 1.0 ft	WB-15 5.0 ft	WB-15 10.0 ft	WB-15 15.0 ft
EPA 418.1	TOTAL PETROLEUM HYDROCARBONS (mg/kg)	890	420	ND (25.0)	ND (25.0)
EPA 8240	1,1,1-trichloroethane (ug/kg)	24	21	ND (3.0)	ND (3.0)
	1,1,2,2-tetrachloroethane (ug/kg)	ND (4.0)	ND (4.0)	ND (4.0)	ND (4.0)
	1,1,2-trichloroethane (ug/kg)	ND (2.0)	ND (2.0)	ND (2.0)	ND (2.0)
	1,1-dichloroethane (ug/kg)	ND (5.0)	ND (5.0)	ND (5.0)	ND (5.0)
	1,1-dichloroethene (ug/kg)	ND (4.0)	ND (4.0)	ND (4.0)	ND (4.0)
	1,2-DICHLOROETHENE (TOTAL) (ug/kg)	ND (5.0)	ND (5.0)	ND (5.0)	ND (5.0)
	1,2-dichloroethane (ug/kg)	ND (2.0)	ND (2.0)	ND (2.0)	ND (2.0)
	1,2-dichloropropane (ug/kg)	ND (2.0)	ND (2.0)	ND (2.0)	ND (2.0)
	2-butanone (ug/kg)	ND (0.0)	ND (0.0)	ND (0.0)	ND (0.0)
	2-hexanone (ug/kg)	ND (8.0)	ND (8.0)	ND (8.0)	ND (8.0)
	4-methyl-2-pentanone (ug/kg)	ND (0.0)	ND (0.0)	ND (0.0)	ND (0.0)
	acetone (ug/kg)	ND (0.0)	ND (0.0)	ND (0.0)	ND (0.0)
	benzene (ug/kg)	ND (2.0)	ND (2.0)	ND (2.0)	ND (2.0)
	bromodichloromethane (ug/kg)	ND (2.0)	ND (2.0)	ND (2.0)	ND (2.0)
	bromoform (ug/kg)	ND (3.0)	ND (3.0)	ND (3.0)	ND (3.0)
	bromomethane (ug/kg)	ND (3.0)	ND (3.0)	ND (3.0)	ND (3.0)
	carbon disulfide (ug/kg)	ND (3.0)	ND (3.0)	ND (3.0)	ND (3.0)
	carbon tetrachloride (ug/kg)	ND (2.0)	ND (2.0)	ND (2.0)	ND (2.0)
	chlorobenzene (ug/kg)	ND (2.0)	ND (2.0)	ND (2.0)	ND (2.0)
	chloroethane (ug/kg)	ND (3.0)	ND (3.0)	ND (3.0)	ND (3.0)
	chloroform (ug/kg)	ND (3.0)	ND (3.0)	ND (3.0)	ND (3.0)
	chloromethane (ug/kg)	ND (4.0)	ND (4.0)	ND (4.0)	ND (4.0)
	cis-1,3-dichloropropene (ug/kg)	ND (2.0)	ND (2.0)	ND (2.0)	ND (2.0)

(Continued)

Method	Parameter (Units)	WB-15 1.0 ft	WB-15 5.0 ft	WB-15 10.0 ft	WB-15 15.0 ft
EPA 8240	dibromochloromethane (ug/kg)	ND (2.0)	ND (2.0)	ND (2.0)	ND (2.0)
	ethylbenzene (ug/kg)	ND (4.0)	ND (4.0)	ND (4.0)	ND (4.0)
	methylene chloride (ug/kg)	12	15	8	15
	styrene (ug/kg)	ND (2.0)	ND (2.0)	ND (2.0)	ND (2.0)
	tetrachloroethene (ug/kg)	12	8	ND (2.0)	ND (2.0)
	toluene (ug/kg)	ND (2.0)	ND (2.0)	ND (2.0)	ND (2.0)
	trans-1,3-dichloropropene (ug/kg)	ND (3.0)	ND (3.0)	ND (3.0)	ND (3.0)
	trichloroethene (ug/kg)	3	3	ND (2.0)	ND (2.0)
	vinyl acetate (ug/kg)	ND (5.0)	ND (5.0)	ND (5.0)	ND (5.0)
	vinyl chloride (ug/kg)	ND (4.0)	ND (4.0)	ND (4.0)	ND (4.0)
	xylenes (total) (ug/kg)	ND (5.0)	ND (5.0)	ND (5.0)	ND (5.0)

ND - Not Detected
N/A - Not Analyzed
Number In Parenthesis Is The Detection Limit

Appendix D
Summary of Analytical Results for Soil Samples

Method	Parameter (Units)	WB-16 2.0 ft	WB-16 5.0 ft	WB-16 10.0 ft	WB-16 15.0 ft
EPA 418.1	TOTAL PETROLEUM HYDROCARBONS (mg/kg)	37	ND (25.0)	ND (25.0)	ND (25.0)
EPA 8240	1,1,1-trichloroethane (ug/kg)	6	6	16	11
	1,1,2,2-tetrachloroethane (ug/kg)	ND (4.0)	ND (4.0)	ND (4.0)	ND (4.0)
	1,1,2-trichloroethane (ug/kg)	ND (2.0)	ND (2.0)	ND (2.0)	ND (2.0)
	1,1-dichloroethane (ug/kg)	ND (5.0)	ND (5.0)	ND (5.0)	ND (5.0)
	1,1-dichloroethene (ug/kg)	ND (4.0)	ND (4.0)	ND (4.0)	ND (4.0)
	1,2-DICHLOROETHENE (TOTAL) (ug/kg)	ND (5.0)	ND (5.0)	ND (5.0)	ND (5.0)
	1,2-dichloroethane (ug/kg)	ND (2.0)	ND (2.0)	ND (2.0)	ND (2.0)
	1,2-dichloropropane (ug/kg)	ND (2.0)	ND (2.0)	ND (2.0)	ND (2.0)
	2-butanone (ug/kg)	ND (0.0)	ND (0.0)	ND (0.0)	ND (0.0)
	2-hexanone (ug/kg)	ND (8.0)	ND (8.0)	ND (8.0)	ND (8.0)
	4-methyl-2-pentanone (ug/kg)	ND (0.0)	ND (0.0)	ND (0.0)	ND (0.0)
	acetone (ug/kg)	ND (0.0)	ND (0.0)	ND (0.0)	ND (0.0)
	benzene (ug/kg)	ND (2.0)	ND (2.0)	ND (2.0)	ND (2.0)
	bromodichloromethane (ug/kg)	ND (2.0)	ND (2.0)	ND (2.0)	ND (2.0)
	bromoform (ug/kg)	ND (3.0)	ND (3.0)	ND (3.0)	ND (3.0)
	bromomethane (ug/kg)	ND (3.0)	ND (3.0)	ND (3.0)	ND (3.0)
	carbon disulfide (ug/kg)	ND (3.0)	ND (3.0)	ND (3.0)	ND (3.0)
	carbon tetrachloride (ug/kg)	ND (2.0)	ND (2.0)	ND (2.0)	ND (2.0)
	chlorobenzene (ug/kg)	ND (2.0)	ND (2.0)	ND (2.0)	ND (2.0)
	chloroethane (ug/kg)	ND (3.0)	ND (3.0)	ND (3.0)	ND (3.0)
	chloroform (ug/kg)	ND (3.0)	ND (3.0)	ND (3.0)	ND (3.0)
	chloromethane (ug/kg)	ND (4.0)	ND (4.0)	ND (4.0)	ND (4.0)
	cis-1,3-dichloropropene (ug/kg)	ND (2.0)	ND (2.0)	ND (2.0)	ND (2.0)

(Continued)

Method	Parameter (Units)	WB-16 2.0 ft	WB-16 5.0 ft	WB-16 10.0 ft	WB-16 15.0 ft
EPA 8240	dibromochloromethane (ug/kg)	ND (2.0)	ND (2.0)	ND (2.0)	ND (2.0)
	ethylbenzene (ug/kg)	ND (4.0)	ND (4.0)	ND (4.0)	ND (4.0)
	methylene chloride (ug/kg)	6	14	5	5
	styrene (ug/kg)	ND (2.0)	ND (2.0)	ND (2.0)	ND (2.0)
	tetrachloroethene (ug/kg)	ND (2.0)	ND (2.0)	3	ND (2.0)
	toluene (ug/kg)	ND (2.0)	ND (2.0)	ND (2.0)	ND (2.0)
	trans-1,3-dichloropropene (ug/kg)	ND (3.0)	ND (3.0)	ND (3.0)	ND (3.0)
	trichloroethene (ug/kg)	ND (2.0)	ND (2.0)	ND (2.0)	ND (2.0)
	vinyl acetate (ug/kg)	ND (5.0)	ND (5.0)	ND (5.0)	ND (5.0)
	vinyl chloride (ug/kg)	ND (4.0)	ND (4.0)	ND (4.0)	ND (4.0)
	xylenes (total) (ug/kg)	ND (5.0)	ND (5.0)	ND (5.0)	ND (5.0)

ND - Not Detected
N/A - Not Analyzed
Number In Parenthesis Is The Detection Limit

Appendix D
Summary of Analytical Results for Soil Samples

Method	Parameter (Units)	WB-17 2.0 ft	WB-17 5.0 ft	WB-17 10.0 ft	WB-17 15.0 ft
EPA 418.1	TOTAL PETROLEUM HYDROCARBONS (mg/kg)	140	ND (25.0)	ND (25.0)	ND (25.0)
EPA 8240	1,1,1-trichloroethane (ug/kg)	36	4	ND (3.0)	ND (3.0)
	1,1,2,2-tetrachloroethane (ug/kg)	ND (4.0)	ND (4.0)	ND (4.0)	ND (4.0)
	1,1,2-trichloroethane (ug/kg)	ND (2.0)	ND (2.0)	ND (2.0)	ND (2.0)
	1,1-dichloroethane (ug/kg)	ND (5.0)	ND (5.0)	ND (5.0)	ND (5.0)
	1,1-dichloroethene (ug/kg)	ND (4.0)	ND (4.0)	ND (4.0)	ND (4.0)
	1,2-DICHLOROETHENE (TOTAL) (ug/kg)	ND (5.0)	ND (5.0)	ND (5.0)	ND (5.0)
	1,2-dichloroethane (ug/kg)	ND (2.0)	ND (2.0)	ND (2.0)	ND (2.0)
	1,2-dichloropropane (ug/kg)	ND (2.0)	ND (2.0)	ND (2.0)	ND (2.0)
	2-butanone (ug/kg)	ND (0.0)	ND (0.0)	ND (0.0)	ND (0.0)
	2-hexanone (ug/kg)	ND (8.0)	ND (8.0)	ND (8.0)	ND (8.0)
	4-methyl-2-pentanone (ug/kg)	ND (0.0)	ND (0.0)	ND (0.0)	ND (0.0)
	acetone (ug/kg)	ND (0.0)	ND (0.0)	ND (0.0)	ND (0.0)
	benzene (ug/kg)	ND (2.0)	ND (2.0)	ND (2.0)	ND (2.0)
	bromodichloromethane (ug/kg)	ND (2.0)	ND (2.0)	ND (2.0)	ND (2.0)
	bromoform (ug/kg)	ND (3.0)	ND (3.0)	ND (3.0)	ND (3.0)
	bromomethane (ug/kg)	ND (3.0)	ND (3.0)	ND (3.0)	ND (3.0)
	carbon disulfide (ug/kg)	ND (3.0)	ND (3.0)	ND (3.0)	ND (3.0)
	carbon tetrachloride (ug/kg)	ND (2.0)	ND (2.0)	ND (2.0)	ND (2.0)
	chlorobenzene (ug/kg)	ND (2.0)	ND (2.0)	ND (2.0)	ND (2.0)
	chloroethane (ug/kg)	ND (3.0)	ND (3.0)	ND (3.0)	ND (3.0)
	chloroform (ug/kg)	ND (3.0)	ND (3.0)	ND (3.0)	ND (3.0)
	chloromethane (ug/kg)	ND (4.0)	ND (4.0)	ND (4.0)	ND (4.0)
	cis-1,3-dichloropropene (ug/kg)	ND (2.0)	ND (2.0)	ND (2.0)	ND (2.0)

(Continued)

Method	Parameter (Units)	WB-17 2.0 ft	WB-17 5.0 ft	WB-17 10.0 ft	WB-17 15.0 ft
EPA 8240	dibromochloromethane (ug/kg)	ND (2.0)	ND (2.0)	ND (2.0)	ND (2.0)
	ethylbenzene (ug/kg)	ND (4.0)	ND (4.0)	ND (4.0)	ND (4.0)
	methylene chloride (ug/kg)	5	4	12	4
	styrene (ug/kg)	ND (2.0)	ND (2.0)	ND (2.0)	ND (2.0)
	tetrachloroethene (ug/kg)	75	8	ND (2.0)	ND (2.0)
	toluene (ug/kg)	ND (2.0)	ND (2.0)	ND (2.0)	ND (2.0)
	trans-1,3-dichloropropene (ug/kg)	ND (3.0)	ND (3.0)	ND (3.0)	ND (3.0)
	trichloroethene (ug/kg)	ND (2.0)	ND (2.0)	ND (2.0)	ND (2.0)
	vinyl acetate (ug/kg)	ND (5.0)	ND (5.0)	ND (5.0)	ND (5.0)
	vinyl chloride (ug/kg)	ND (4.0)	ND (4.0)	ND (4.0)	ND (4.0)
	xylenes (total) (ug/kg)	ND (5.0)	ND (5.0)	ND (5.0)	ND (5.0)

ND - Not Detected
N/A - Not Analyzed
Number In Parenthesis Is The Detection Limit

Appendix D
Summary of Analytical Results for Soil Samples

Method	Parameter (Units)	WB-18 2.0 ft	WB-18 5.0 ft	WB-18 15.0 ft
EPA 418.1	TOTAL PETROLEUM HYDROCARBONS (mg/kg)	810	ND (25.0)	150
EPA 6010	antimony (mg/kg)	ND (3.0)	ND (3.0)	ND (3.0)
	barium (mg/kg)	76	35	150
	beryllium (mg/kg)	ND (0.1)	ND (0.1)	ND (0.1)
	cadmium (mg/kg)	ND (0.2)	ND (0.2)	ND (0.2)
	chromium (mg/kg)	9.0	3.7	16
	cobalt (mg/kg)	7.5	3.5	13
	copper (mg/kg)	12	5.2	19
	lead (mg/kg)	ND (10.0)	ND (10.0)	ND (10.0)
	molybdenum (mg/kg)	ND (0.5)	ND (0.5)	ND (0.5)
	nickel (mg/kg)	7	3	11
	silver (mg/kg)	0.5	0.4	1.2
	thallium (mg/kg)	ND (5.0)	ND (5.0)	ND (5.0)
	vanadium (mg/kg)	29	11	51
	zinc (mg/kg)	47	17	67
EPA 7060	ARSENIC BY GFAA (mg/kg)	1	0.7	3
EPA 7471	mercury (mg/kg)	ND (0.2)	ND (0.2)	ND (0.2)
EPA 7740	SELENIUM BY GFAA (mg/kg)	ND (0.3)	ND (0.3)	ND (0.3)
EPA 8015	2-propanol (ug/kg)	ND (9.1)	10	ND (9.1)
	METHYL ISOBUTYL KETONE (ug/kg)	ND (1.9)	4	ND (1.9)

(Continued)

Method	Parameter (Units)	WB-18 2.0 ft	WB-18 5.0 ft	WB-18 15.0 ft
EPA 8015	TETRAHYDROFURAN (ug/kg)	ND (1.7)	ND (1.7)	2
	acetone (ug/kg)	ND (27.0)	ND (27.0)	ND (27.0)
	ethanol (ug/kg)	ND (14.0)	ND (14.0)	ND (14.0)
	methanol (ug/kg)	ND (29.0)	130	120
	methyl ethyl ketone (ug/kg)	ND (1.7)	2	2
EPA 8240	1,1,1-trichloroethane (ug/kg)	25	ND (3.0)	ND (3.0)
	1,1,2,2-tetrachloroethane (ug/kg)	ND (4.0)	ND (4.0)	ND (4.0)
	1,1,2-trichloroethane (ug/kg)	ND (2.0)	ND (2.0)	ND (2.0)
	1,1-dichloroethane (ug/kg)	ND (5.0)	ND (5.0)	ND (5.0)
	1,1-dichloroethene (ug/kg)	ND (4.0)	ND (4.0)	ND (4.0)
	1,2-DICHLOROETHENE (TOTAL) (ug/kg)	ND (5.0)	ND (5.0)	ND (5.0)
	1,2-dichloroethane (ug/kg)	ND (2.0)	ND (2.0)	ND (2.0)
	1,2-dichloropropane (ug/kg)	ND (2.0)	ND (2.0)	ND (2.0)
	2-butanone (ug/kg)	ND (8.0)	ND (0.0)	ND (8.0)
	2-hexanone (ug/kg)	ND (8.0)	ND (8.0)	ND (8.0)
	4-methyl-2-pentanone (ug/kg)	ND (8.0)	ND (0.0)	ND (8.0)
	acetone (ug/kg)	ND (8.0)	ND (0.0)	15
	benzene (ug/kg)	ND (2.0)	ND (2.0)	ND (2.0)
	bromodichloromethane (ug/kg)	ND (2.0)	ND (2.0)	ND (2.0)
	bromoform (ug/kg)	ND (3.0)	ND (3.0)	ND (3.0)
	bromomethane (ug/kg)	ND (3.0)	ND (3.0)	ND (3.0)
	carbon disulfide (ug/kg)	ND (3.0)	ND (3.0)	ND (3.0)
	carbon tetrachloride (ug/kg)	ND (2.0)	ND (2.0)	ND (2.0)
	chlorobenzene (ug/kg)	ND (2.0)	ND (2.0)	ND (2.0)

(Continued)

Method	Parameter (Units)	WB-18 2.0 ft	WB-18 5.0 ft	WB-18 15.0 ft
EPA 8240	chloroethane (ug/kg)	ND (3.0)	ND (3.0)	ND (3.0)
	chloroform (ug/kg)	ND (3.0)	ND (3.0)	ND (3.0)
	chloromethane (ug/kg)	ND (4.0)	ND (4.0)	ND (4.0)
	cis-1,3-dichloropropene (ug/kg)	ND (2.0)	ND (2.0)	ND (2.0)
	dibromochloromethane (ug/kg)	ND (2.0)	ND (2.0)	ND (2.0)
	ethylbenzene (ug/kg)	ND (4.0)	ND (4.0)	ND (4.0)
	methylene chloride (ug/kg)	10	7	4
	styrene (ug/kg)	ND (2.0)	ND (2.0)	ND (2.0)
	tetrachloroethene (ug/kg)	13	ND (2.0)	ND (2.0)
	toluene (ug/kg)	ND (2.0)	ND (2.0)	ND (2.0)
	trans-1,3-dichloropropene (ug/kg)	ND (3.0)	ND (3.0)	ND (3.0)
	trichloroethene (ug/kg)	6	ND (2.0)	ND (2.0)
	vinyl acetate (ug/kg)	ND (5.0)	ND (5.0)	ND (5.0)
	vinyl chloride (ug/kg)	ND (4.0)	ND (4.0)	ND (4.0)
	xylenes (total) (ug/kg)	ND (5.0)	ND (5.0)	ND (5.0)

ND - Not Detected
N/A - Not Analyzed
Number In Parenthesis Is The Detection Limit

Appendix D
Summary of Analytical Results for Sludge Samples

Method	Parameter (Units)	WB-19 2.0 ft	WB-19 5.0 ft
EPA 418.1	TOTAL PETROLEUM HYDROCARBONS (mg/kg)	100	55
EPA 6010	antimony (mg/kg)	ND (3.0)	ND (3.0)
	barium (mg/kg)	92	60
	beryllium (mg/kg)	ND (0.1)	ND (0.1)
	cadmium (mg/kg)	ND (0.2)	ND (0.2)
	chromium (mg/kg)	6.1	5.8
	cobalt (mg/kg)	5.7	5.2
	copper (mg/kg)	6.6	7.0
	lead (mg/kg)	ND (10.0)	ND (10.0)
	molybdenum (mg/kg)	ND (0.5)	ND (0.5)
	nickel (mg/kg)	5	4
	silver (mg/kg)	ND (0.3)	0.8
	thallium (mg/kg)	ND (5.0)	ND (5.0)
	vanadium (mg/kg)	20	19
	zinc (mg/kg)	32	28
EPA 7060	ARSENIC BY GFAA (mg/kg)	0.8	0.7
EPA 7471	mercury (mg/kg)	ND (0.2)	ND (0.2)
EPA 7740	SELENIUM BY GFAA (mg/kg)	ND (0.3)	ND (0.3)
EPA 8015	2-propanol (ug/kg)	ND (9.1)	ND (9.1)
	METHYL ISOBUTYL KETONE (ug/kg)	ND (1.9)	ND (1.9)

(Continued)

Method	Parameter (Units)	WB-19 2.0 ft	WB-19 5.0 ft
EPA 8015	TETRAHYDROFURAN (ug/kg)	ND (1.7)	ND (1.7)
	acetone (ug/kg)	ND (27.0)	ND (27.0)
	ethanol (ug/kg)	ND (14.0)	ND (14.0)
	methanol (ug/kg)	ND (29.0)	ND (29.0)
	methyl ethyl ketone (ug/kg)	ND (1.7)	ND (1.7)
EPA 8240	1,1,1-trichloroethane (ug/kg)	10	8
	1,1,2,2-tetrachloroethane (ug/kg)	ND (4.0)	ND (4.0)
	1,1,2-trichloroethane (ug/kg)	ND (2.0)	ND (2.0)
	1,1-dichloroethane (ug/kg)	ND (5.0)	ND (5.0)
	1,1-dichloroethene (ug/kg)	ND (4.0)	ND (4.0)
	1,2-DICHLOROETHENE (TOTAL) (ug/kg)	ND (5.0)	ND (5.0)
	1,2-dichloroethane (ug/kg)	ND (2.0)	ND (2.0)
	1,2-dichloropropane (ug/kg)	ND (2.0)	ND (2.0)
	2-butanone (ug/kg)	ND (8.0)	ND (0.0)
	2-hexanone (ug/kg)	ND (8.0)	ND (8.0)
	4-methyl-2-pentanone (ug/kg)	ND (8.0)	ND (0.0)
	acetone (ug/kg)	17	ND (0.0)
	benzene (ug/kg)	ND (2.0)	ND (2.0)
	bromodichloromethane (ug/kg)	ND (2.0)	ND (2.0)
	bromoform (ug/kg)	ND (3.0)	ND (3.0)
	bromomethane (ug/kg)	ND (3.0)	ND (3.0)
	carbon disulfide (ug/kg)	ND (3.0)	ND (3.0)
	carbon tetrachloride (ug/kg)	ND (2.0)	ND (2.0)
	chlorobenzene (ug/kg)	ND (2.0)	ND (2.0)

(Continued)

Method	Parameter (Units)	WB-19 2.0 ft	WB-19 5.0 ft
EPA 8240	chloroethane (ug/kg)	ND (3.0)	ND (3.0)
	chloroform (ug/kg)	ND (3.0)	ND (3.0)
	chloromethane (ug/kg)	ND (4.0)	ND (4.0)
	cis-1,3-dichloropropene (ug/kg)	ND (2.0)	ND (2.0)
	dibromochloromethane (ug/kg)	ND (2.0)	ND (2.0)
	ethylbenzene (ug/kg)	ND (4.0)	ND (4.0)
	methylene chloride (ug/kg)	5	9
	styrene (ug/kg)	ND (2.0)	ND (2.0)
	tetrachloroethene (ug/kg)	6	4
	toluene (ug/kg)	ND (2.0)	ND (2.0)
	trans-1,3-dichloropropene (ug/kg)	ND (3.0)	ND (3.0)
	trichloroethene (ug/kg)	ND (2.0)	ND (2.0)
	vinyl acetate (ug/kg)	ND (5.0)	ND (5.0)
	vinyl chloride (ug/kg)	ND (4.0)	ND (4.0)
	xylenes (total) (ug/kg)	ND (5.0)	ND (5.0)

ND - Not Detected
N/A - Not Analyzed
Number In Parenthesis Is The Detection Limit

Appendix D
Summary of Analytical Results for Soil Samples

Method	Parameter (Units)	WB-20 1.0 ft	WB-20 5.0 ft	WB-20 10.0 ft	WB-20 15.0 ft
EPA 418.1	TOTAL PETROLEUM HYDROCARBONS (mg/kg)	ND (25.0)	ND (25.0)	ND (25.0)	ND (25.0)
EPA 6010	antimony (mg/kg)	ND (3.0)	ND (3.0)	ND (3.0)	ND (3.0)
	barium (mg/kg)	65	60	52	54
	beryllium (mg/kg)	ND (0.1)	ND (0.1)	ND (0.1)	ND (0.1)
	cadmium (mg/kg)	ND (0.2)	ND (0.2)	ND (0.2)	ND (0.2)
	chromium (mg/kg)	6.5	25	15	10
	cobalt (mg/kg)	6.5	5.2	4.6	4.6
	copper (mg/kg)	8.5	5.8	5.3	5.0
	lead (mg/kg)	ND (10.0)	ND (10.0)	ND (10.0)	ND (10.0)
	molybdenum (mg/kg)	0.6	ND (0.5)	ND (0.5)	ND (0.5)
	nickel (mg/kg)	5	4	3	3
	silver (mg/kg)	1.0	0.6	0.6	0.7
	thallium (mg/kg)	ND (5.0)	ND (5.0)	ND (5.0)	ND (5.0)
	vanadium (mg/kg)	22	16	15	15
	zinc (mg/kg)	33	26	22	23
EPA 7060	ARSENIC BY GFAA (mg/kg)	1.5	1.0	0.9	1.4
EPA 7471	mercury (mg/kg)	ND (0.2)	ND (0.2)	ND (0.2)	ND (0.2)
EPA 7740	SELENIUM BY GFAA (mg/kg)	ND (0.3)	ND (0.3)	ND (0.3)	ND (0.3)
EPA 8015	2-propanol (ug/kg)	10	20	30	10
	METHYL ISOBUTYL KETONE (ug/kg)	ND (1.9)	ND (1.9)	ND (1.9)	ND (1.9)

(Continued)

Method	Parameter (Units)	WB-20 1.0 ft	WB-20 5.0 ft	WB-20 10.0 ft	WB-20 15.0 ft
EPA 8015	TETRAHYDROFURAN (ug/kg)	ND (1.7)	ND (1.7)	ND (1.7)	ND (1.7)
	acetone (ug/kg)	ND (27.0)	ND (27.0)	ND (27.0)	ND (27.0)
	ethanol (ug/kg)	ND (14.0)	ND (14.0)	ND (14.0)	ND (14.0)
	methanol (ug/kg)	ND (29.0)	140	100	200
	methyl ethyl ketone (ug/kg)	ND (1.7)	ND (1.7)	ND (1.7)	ND (1.7)
EPA 8240	1,1,1-trichloroethane (ug/kg)	ND (3.0)	ND (3.0)	ND (3.0)	ND (3.0)
	1,1,2,2-tetrachloroethane (ug/kg)	ND (4.0)	ND (4.0)	ND (4.0)	ND (4.0)
	1,1,2-trichloroethane (ug/kg)	ND (2.0)	ND (2.0)	ND (2.0)	ND (2.0)
	1,1-dichloroethane (ug/kg)	ND (5.0)	ND (5.0)	ND (5.0)	ND (5.0)
	1,1-dichloroethene (ug/kg)	ND (4.0)	ND (4.0)	ND (4.0)	ND (4.0)
	1,2-DICHLOROETHENE (TOTAL) (ug/kg)	ND (5.0)	ND (5.0)	ND (5.0)	ND (5.0)
	1,2-dichloroethane (ug/kg)	ND (2.0)	ND (2.0)	ND (2.0)	ND (2.0)
	1,2-dichloropropane (ug/kg)	ND (2.0)	ND (2.0)	ND (2.0)	ND (2.0)
	2-butanone (ug/kg)	ND (0.0)	ND (0.0)	ND (0.0)	ND (0.0)
	2-hexanone (ug/kg)	ND (8.0)	ND (8.0)	ND (8.0)	ND (8.0)
	4-methyl-2-pentanone (ug/kg)	ND (0.0)	ND (0.0)	ND (0.0)	ND (0.0)
	acetone (ug/kg)	ND (0.0)	ND (0.0)	ND (0.0)	ND (0.0)
	benzene (ug/kg)	ND (2.0)	ND (2.0)	ND (2.0)	ND (2.0)
	bromodichloromethane (ug/kg)	ND (2.0)	ND (2.0)	ND (2.0)	ND (2.0)
	bromoform (ug/kg)	ND (3.0)	ND (3.0)	ND (3.0)	ND (3.0)
	bromomethane (ug/kg)	ND (3.0)	ND (3.0)	ND (3.0)	ND (3.0)
	carbon disulfide (ug/kg)	ND (3.0)	ND (3.0)	ND (3.0)	ND (3.0)
	carbon tetrachloride (ug/kg)	ND (2.0)	ND (2.0)	ND (2.0)	ND (2.0)
	chlorobenzene (ug/kg)	ND (2.0)	ND (2.0)	ND (2.0)	ND (2.0)

(Continued)

Method	Parameter (Units)	WB-20 1.0 ft	WB-20 5.0 ft	WB-20 10.0 ft	WB-20 15.0 ft
EPA 8240	chloroethane (ug/kg)	ND (3.0)	ND (3.0)	ND (3.0)	ND (3.0)
	chloroform (ug/kg)	ND (3.0)	ND (3.0)	ND (3.0)	ND (3.0)
	chloromethane (ug/kg)	ND (4.0)	ND (4.0)	ND (4.0)	ND (4.0)
	cis-1,3-dichloropropene (ug/kg)	ND (2.0)	ND (2.0)	ND (2.0)	ND (2.0)
	dibromochloromethane (ug/kg)	ND (2.0)	ND (2.0)	ND (2.0)	ND (2.0)
	ethylbenzene (ug/kg)	ND (4.0)	ND (4.0)	ND (4.0)	ND (4.0)
	methylene chloride (ug/kg)	9	8	6	5
	styrene (ug/kg)	ND (2.0)	ND (2.0)	ND (2.0)	ND (2.0)
	tetrachloroethene (ug/kg)	ND (2.0)	ND (2.0)	ND (2.0)	ND (2.0)
	toluene (ug/kg)	ND (2.0)	ND (2.0)	ND (2.0)	ND (2.0)
	trans-1,3-dichloropropene (ug/kg)	ND (3.0)	ND (3.0)	ND (3.0)	ND (3.0)
	trichloroethene (ug/kg)	ND (2.0)	ND (2.0)	ND (2.0)	ND (2.0)
	vinyl acetate (ug/kg)	ND (5.0)	ND (5.0)	ND (5.0)	ND (5.0)
	vinyl chloride (ug/kg)	ND (4.0)	ND (4.0)	ND (4.0)	ND (4.0)
	xylenes (total) (ug/kg)	ND (5.0)	ND (5.0)	ND (5.0)	ND (5.0)
EPA 8270	1,2,4-trichlorobenzene (ug/kg)	N/A	ND (50.0)	ND (50.0)	N/A
	1,2-dichlorobenzene (ug/kg)	N/A	ND (57.0)	ND (57.0)	N/A
	1,3-dichlorobenzene (ug/kg)	N/A	ND (58.0)	ND (58.0)	N/A
	1,4-dichlorobenzene (ug/kg)	N/A	ND (56.0)	ND (56.0)	N/A
	2,2'-OXYBIS(1-CHLOROPROPANE) (ug/kg)	N/A	ND (56.0)	ND (56.0)	N/A
	2,4,5-trichlorophenol (ug/kg)	N/A	ND (38.0)	ND (38.0)	N/A
	2,4,6-trichlorophenol (ug/kg)	N/A	ND (35.0)	ND (35.0)	N/A
	2,4-dichlorophenol (ug/kg)	N/A	ND (53.0)	ND (53.0)	N/A
	2,4-dimethylphenol (ug/kg)	N/A	ND (29.0)	ND (29.0)	N/A

(Continued)

Method	Parameter (Units)	WB-20 1.0 ft	WB-20 5.0 ft	WB-20 10.0 ft	WB-20 15.0 ft
EPA 8270	2,4-dinitrophenol (ug/kg)	N/A	ND (69.0)	ND (69.0)	N/A
	2,4-dinitrotoluene (ug/kg)	N/A	ND (45.0)	ND (45.0)	N/A
	2,6-dinitrotoluene (ug/kg)	N/A	ND (48.0)	ND (48.0)	N/A
	2-chloronaphthalene (ug/kg)	N/A	ND (48.0)	ND (48.0)	N/A
	2-chlorophenol (ug/kg)	N/A	ND (51.0)	ND (51.0)	N/A
	2-methylnaphthalene (ug/kg)	N/A	ND (53.0)	ND (53.0)	N/A
	2-methylphenol (ug/kg)	N/A	ND (35.0)	ND (35.0)	N/A
	2-nitroaniline (ug/kg)	N/A	ND (43.0)	ND (43.0)	N/A
	2-nitrophenol (ug/kg)	N/A	ND (52.0)	ND (52.0)	N/A
	3,3'-dichlorobenzidine (ug/kg)	N/A	ND (38.0)	ND (38.0)	N/A
	3-nitroaniline (ug/kg)	N/A	ND (25.0)	ND (25.0)	N/A
	4,4-METHYLENEBIS[2-CHLOROANILI (ug/kg)	N/A	ND (330)	ND (330)	N/A
	4,6-dinitro-2-methylphenol (ug/kg)	N/A	ND (71.0)	ND (71.0)	N/A
	4-bromophenyl-phenylether (ug/kg)	N/A	ND (53.0)	ND (53.0)	N/A
	4-chloro-3-methylphenol (ug/kg)	N/A	ND (51.0)	ND (51.0)	N/A
	4-chloroaniline (ug/kg)	N/A	ND (21.0)	ND (21.0)	N/A
	4-chlorophenyl-phenylether (ug/kg)	N/A	ND (50.0)	ND (50.0)	N/A
	4-methylphenol (ug/kg)	N/A	ND (41.0)	ND (41.0)	N/A
	4-nitroaniline (ug/kg)	N/A	ND (36.0)	ND (36.0)	N/A
	4-nitrophenol (ug/kg)	N/A	ND (40.0)	ND (40.0)	N/A
	CARBAZOLE (ug/kg)	N/A	ND (50.0)	ND (50.0)	N/A
	DIBENZO(A,H)ANTHRACENE (ug/kg)	N/A	ND (53.0)	ND (53.0)	N/A
	N-NITROSODIPHENYLAMINE (1) (ug/kg)	N/A	ND (64.0)	ND (64.0)	N/A
	acenaphthene (ug/kg)	N/A	ND (50.0)	ND (50.0)	N/A
	acenaphthylene (ug/kg)	N/A	ND (52.0)	ND (52.0)	N/A

(Continued)

Method	Parameter (Units)	WB-20 1.0 ft	WB-20 5.0 ft	WB-20 10.0 ft	WB-20 15.0 ft
EPA 8270	anthracene (ug/kg)	N/A	ND (50.0)	ND (50.0)	N/A
	benzo(a)anthracene (ug/kg)	N/A	ND (50.0)	ND (50.0)	N/A
	benzo(a)pyrene (ug/kg)	N/A	ND (54.0)	ND (54.0)	N/A
	benzo(b)fluoranthene (ug/kg)	N/A	ND (76.0)	ND (76.0)	N/A
	benzo(g,h,i)perylene (ug/kg)	N/A	ND (31.0)	ND (31.0)	N/A
	benzo(k)fluoranthene (ug/kg)	N/A	ND (122)	ND (122)	N/A
	bis(2-chloroethoxy)methane (ug/kg)	N/A	ND (50.0)	ND (50.0)	N/A
	bis(2-chloroethyl)ether (ug/kg)	N/A	ND (55.0)	ND (55.0)	N/A
	bis(2-ethylhexyl)phthalate (ug/kg)	N/A	ND (55.0)	ND (55.0)	N/A
	butyl benzyl phthalate (ug/kg)	N/A	ND (56.0)	ND (56.0)	N/A
	chrysene (ug/kg)	N/A	ND (57.0)	ND (57.0)	N/A
	di-n-butylphthalate (ug/kg)	N/A	ND (82.0)	ND (82.0)	N/A
	di-n-octyl phthalate (ug/kg)	N/A	ND (67.0)	ND (67.0)	N/A
	dibenzofuran (ug/kg)	N/A	ND (51.0)	ND (51.0)	N/A
	diethyl phthalate (ug/kg)	N/A	ND (67.0)	ND (67.0)	N/A
	dimethyl phthalate (ug/kg)	N/A	ND (51.0)	ND (51.0)	N/A
	fluoranthene (ug/kg)	N/A	ND (57.0)	ND (57.0)	N/A
	fluorene (ug/kg)	N/A	ND (51.0)	ND (51.0)	N/A
	hexachlorobenzene (ug/kg)	N/A	ND (55.0)	ND (55.0)	N/A
	hexachlorobutadiene (ug/kg)	N/A	ND (49.0)	ND (49.0)	N/A
	hexachlorocyclopentadiene (ug/kg)	N/A	ND (41.0)	ND (41.0)	N/A
	hexachloroethane (ug/kg)	N/A	ND (52.0)	ND (52.0)	N/A
	indeno(1,2,3-c,d)pyrene (ug/kg)	N/A	ND (43.0)	ND (43.0)	N/A
	isophorone (ug/kg)	N/A	ND (50.0)	ND (50.0)	N/A
	n-nitroso-di-n-propylamine (ug/kg)	N/A	ND (53.0)	ND (53.0)	N/A

(Continued)

Method	Parameter (Units)	WB-20 1.0 ft	WB-20 5.0 ft	WB-20 10.0 ft	WB-20 15.0 ft
EPA 8270	naphthalene (ug/kg)	N/A	ND (48.0)	ND (48.0)	N/A
	nitrobenzene (ug/kg)	N/A	ND (47.0)	ND (47.0)	N/A
	pentachlorophenol (ug/kg)	N/A	ND (67.0)	ND (67.0)	N/A
	phenanthrene (ug/kg)	N/A	ND (61.0)	ND (61.0)	N/A
	phenol (ug/kg)	N/A	ND (61.0)	ND (61.0)	N/A
	pyrene (ug/kg)	N/A	ND (50.0)	ND (50.0)	N/A

ND - Not Detected
N/A - Not Analyzed
Number In Parenthesis Is The Detection Limit

Appendix D
Summary of Analytical Results for Soil Samples

Method	Parameter (Units)	WB-21 1.0 ft	WB-21 5.0 ft	WB-21 10.0 ft	WB-21 15.0 ft
EPA 418.1	TOTAL PETROLEUM HYDROCARBONS (mg/kg)	ND (25.0)	ND (25.0)	ND (25.0)	ND (25.0)
EPA 6010	antimony (mg/kg)	ND (3.0)	ND (3.0)	ND (3.0)	ND (3.0)
	barium (mg/kg)	48	84	52	54
	beryllium (mg/kg)	ND (0.1)	ND (0.1)	ND (0.1)	ND (0.1)
	cadmium (mg/kg)	ND (0.2)	ND (0.2)	ND (0.2)	ND (0.2)
	chromium (mg/kg)	14	34	9.8	9.6
	cobalt (mg/kg)	5.4	7.1	4.6	4.5
	copper (mg/kg)	7.1	7.8	4.3	4.7
	lead (mg/kg)	ND (10.0)	ND (10.0)	ND (10.0)	ND (10.0)
	molybdenum (mg/kg)	0.6	ND (0.5)	ND (0.5)	ND (0.5)
	nickel (mg/kg)	4	ND (1.0)	4	3
	silver (mg/kg)	0.6	0.9	0.7	0.6
	thallium (mg/kg)	ND (5.0)	ND (5.0)	ND (5.0)	ND (5.0)
	vanadium (mg/kg)	17	23	14	14
	zinc (mg/kg)	29	36	22	21
EPA 7060	ARSENIC BY GFAA (mg/kg)	1.3	1.1	ND (0.5)	0.6
EPA 7471	mercury (mg/kg)	ND (0.2)	ND (0.2)	ND (0.2)	ND (0.2)
EPA 7740	SELENIUM BY GFAA (mg/kg)	ND (0.3)	ND (0.3)	ND (0.3)	ND (0.3)
EPA 8015	2-propanol (ug/kg)	ND (9.1)	20	20	ND (9.1)
	METHYL ISOBUTYL KETONE (ug/kg)	ND (1.9)	ND (1.9)	ND (1.9)	ND (1.9)

(Continued)

Method	Parameter (Units)	WB-21 1.0 ft	WB-21 5.0 ft	WB-21 10.0 ft	WB-21 15.0 ft
EPA 8015	TETRAHYDROFURAN (ug/kg)	ND (1.7)	ND (1.7)	ND (1.7)	ND (1.7)
	acetone (ug/kg)	ND (27.0)	ND (27.0)	ND (27.0)	ND (27.0)
	ethanol (ug/kg)	ND (14.0)	ND (14.0)	ND (14.0)	ND (14.0)
	methanol (ug/kg)	280	160	ND (29.0)	ND (29.0)
	methyl ethyl ketone (ug/kg)	ND (1.7)	ND (1.7)	ND (1.7)	2
EPA 8240	1,1,1-trichloroethane (ug/kg)	ND (3.0)	ND (3.0)	ND (3.0)	ND (3.0)
	1,1,2,2-tetrachloroethane (ug/kg)	ND (4.0)	ND (4.0)	ND (4.0)	ND (4.0)
	1,1,2-trichloroethane (ug/kg)	ND (2.0)	ND (2.0)	ND (2.0)	ND (2.0)
	1,1-dichloroethane (ug/kg)	ND (5.0)	ND (5.0)	ND (5.0)	ND (5.0)
	1,1-dichloroethene (ug/kg)	ND (4.0)	ND (4.0)	ND (4.0)	ND (4.0)
	1,2-DICHLOROETHENE (TOTAL) (ug/kg)	ND (5.0)	ND (5.0)	ND (5.0)	ND (5.0)
	1,2-dichloroethane (ug/kg)	ND (2.0)	ND (2.0)	ND (2.0)	ND (2.0)
	1,2-dichloropropane (ug/kg)	ND (2.0)	ND (2.0)	ND (2.0)	ND (2.0)
	2-butanone (ug/kg)	ND (0.0)	ND (0.0)	ND (0.0)	ND (0.0)
	2-hexanone (ug/kg)	ND (8.0)	ND (8.0)	ND (8.0)	ND (8.0)
	4-methyl-2-pentanone (ug/kg)	ND (0.0)	ND (0.0)	ND (0.0)	ND (0.0)
	acetone (ug/kg)	ND (0.0)	ND (0.0)	ND (0.0)	ND (0.0)
	benzene (ug/kg)	ND (2.0)	ND (2.0)	ND (2.0)	ND (2.0)
	bromodichloromethane (ug/kg)	ND (2.0)	ND (2.0)	ND (2.0)	ND (2.0)
	bromoform (ug/kg)	ND (3.0)	ND (3.0)	ND (3.0)	ND (3.0)
	bromomethane (ug/kg)	ND (3.0)	ND (3.0)	ND (3.0)	ND (3.0)
	carbon disulfide (ug/kg)	ND (3.0)	ND (3.0)	ND (3.0)	ND (3.0)
	carbon tetrachloride (ug/kg)	ND (2.0)	ND (2.0)	ND (2.0)	ND (2.0)
	chlorobenzene (ug/kg)	ND (2.0)	ND (2.0)	ND (2.0)	ND (2.0)

(Continued)

Method	Parameter (Units)	WB-21 1.0 ft	WB-21 5.0 ft	WB-21 10.0 ft	WB-21 15.0 ft
EPA 8240	chloroethane (ug/kg)	ND (3.0)	ND (3.0)	ND (3.0)	ND (3.0)
	chloroform (ug/kg)	ND (3.0)	ND (3.0)	ND (3.0)	ND (3.0)
	chloromethane (ug/kg)	ND (4.0)	ND (4.0)	ND (4.0)	ND (4.0)
	cis-1,3-dichloropropene (ug/kg)	ND (2.0)	ND (2.0)	ND (2.0)	ND (2.0)
	dibromochloromethane (ug/kg)	ND (2.0)	ND (2.0)	ND (2.0)	ND (2.0)
	ethylbenzene (ug/kg)	ND (4.0)	ND (4.0)	ND (4.0)	ND (4.0)
	methylene chloride (ug/kg)	7	21	5	6
	styrene (ug/kg)	ND (2.0)	ND (2.0)	ND (2.0)	ND (2.0)
	tetrachloroethene (ug/kg)	ND (2.0)	ND (2.0)	ND (2.0)	ND (2.0)
	toluene (ug/kg)	ND (2.0)	ND (2.0)	ND (2.0)	ND (2.0)
	trans-1,3-dichloropropene (ug/kg)	ND (3.0)	ND (3.0)	ND (3.0)	ND (3.0)
	trichloroethene (ug/kg)	ND (2.0)	ND (2.0)	ND (2.0)	ND (2.0)
	vinyl acetate (ug/kg)	ND (5.0)	ND (5.0)	ND (5.0)	ND (5.0)
	vinyl chloride (ug/kg)	ND (4.0)	ND (4.0)	ND (4.0)	ND (4.0)
	xylenes (total) (ug/kg)	ND (5.0)	ND (5.0)	ND (5.0)	ND (5.0)

ND - Not Detected
N/A - Not Analyzed
Number In Parenthesis Is The Detection Limit

Appendix D
Summary of Analytical Results for Soil Samples

Method	Parameter (Units)	WB-22 5.0 ft	WB-22 10.0 ft	WB-22 15.0 ft
EPA 418.1	TOTAL PETROLEUM HYDROCARBONS (mg/kg)	ND (25.0)	ND (25.0)	ND (25.0)
EPA 8240	1,1,1-trichloroethane (ug/kg)	ND (3.0)	ND (3.0)	ND (3.0)
	1,1,2,2-tetrachloroethane (ug/kg)	ND (4.0)	ND (4.0)	ND (4.0)
	1,1,2-trichloroethane (ug/kg)	ND (2.0)	ND (2.0)	ND (2.0)
	1,1-dichloroethane (ug/kg)	ND (5.0)	ND (5.0)	ND (5.0)
	1,1-dichloroethene (ug/kg)	ND (4.0)	ND (4.0)	ND (4.0)
	1,2-DICHLOROETHENE (TOTAL) (ug/kg)	ND (5.0)	ND (5.0)	ND (5.0)
	1,2-dichloroethane (ug/kg)	ND (2.0)	ND (2.0)	ND (2.0)
	1,2-dichloropropane (ug/kg)	ND (2.0)	ND (2.0)	ND (2.0)
	2-butanone (ug/kg)	ND (0.0)	ND (0.0)	ND (0.0)
	2-hexanone (ug/kg)	ND (8.0)	ND (8.0)	ND (8.0)
	4-methyl-2-pentanone (ug/kg)	ND (0.0)	ND (0.0)	ND (0.0)
	acetone (ug/kg)	ND (0.0)	ND (0.0)	ND (0.0)
	benzene (ug/kg)	ND (2.0)	ND (2.0)	ND (2.0)
	bromodichloromethane (ug/kg)	ND (2.0)	ND (2.0)	ND (2.0)
	bromoform (ug/kg)	ND (3.0)	ND (3.0)	ND (3.0)
	bromomethane (ug/kg)	ND (3.0)	ND (3.0)	ND (3.0)
	carbon disulfide (ug/kg)	ND (3.0)	ND (3.0)	ND (3.0)
	carbon tetrachloride (ug/kg)	ND (2.0)	ND (2.0)	ND (2.0)
	chlorobenzene (ug/kg)	ND (2.0)	ND (2.0)	ND (2.0)
	chloroethane (ug/kg)	ND (3.0)	ND (3.0)	ND (3.0)
	chloroform (ug/kg)	ND (3.0)	ND (3.0)	ND (3.0)
	chloromethane (ug/kg)	ND (4.0)	ND (4.0)	ND (4.0)
	cis-1,3-dichloropropene (ug/kg)	ND (2.0)	ND (2.0)	ND (2.0)

(Continued)

Method	Parameter (Units)	WB-22 5.0 ft	WB-22 10.0 ft	WB-22 15.0 ft
EPA 8240	dibromochloromethane (ug/kg)	ND (2.0)	ND (2.0)	ND (2.0)
	ethylbenzene (ug/kg)	ND (4.0)	ND (4.0)	ND (4.0)
	methylene chloride (ug/kg)	9	9	9
	styrene (ug/kg)	ND (2.0)	ND (2.0)	ND (2.0)
	tetrachloroethene (ug/kg)	ND (2.0)	ND (2.0)	ND (2.0)
	toluene (ug/kg)	ND (2.0)	ND (2.0)	ND (2.0)
	trans-1,3-dichloropropene (ug/kg)	ND (3.0)	ND (3.0)	ND (3.0)
	trichloroethene (ug/kg)	ND (2.0)	ND (2.0)	ND (2.0)
	vinyl acetate (ug/kg)	ND (5.0)	ND (5.0)	ND (5.0)
	vinyl chloride (ug/kg)	ND (4.0)	ND (4.0)	ND (4.0)
	xylenes (total) (ug/kg)	ND (5.0)	ND (5.0)	ND (5.0)

ND - Not Detected
N/A - Not Analyzed
Number In Parenthesis Is The Detection Limit

Appendix D
Summary of Analytical Results for Soil Samples

Method	Parameter (Units)	WB-23 1.0 ft	WB-23 5.0 ft	WB-23 10.0 ft	WB-23 15.0 ft
EPA 418.1	TOTAL PETROLEUM HYDROCARBONS (mg/kg)	120	130	ND (25.0)	ND (25.0)
EPA 8010	1,1,1-trichloroethane (ug/kg)	14	21	ND (2.0)	ND (2.0)
	1,1,2,2-tetrachloroethane (ug/kg)	ND (2.5)	ND (2.5)	ND (2.5)	ND (2.5)
	1,1,2-trichloroethane (ug/kg)	ND (1.5)	ND (1.5)	ND (1.5)	ND (1.5)
	1,1-dichloroethane (ug/kg)	ND (1.5)	ND (1.5)	ND (1.5)	ND (1.5)
	1,1-dichloroethene (ug/kg)	ND (2.5)	ND (2.5)	ND (2.5)	ND (2.5)
	1,2-dichlorobenzene (ug/kg)	ND (1.0)	ND (1.0)	ND (1.0)	ND (1.0)
	1,2-dichloroethane (ug/kg)	ND (1.0)	ND (1.0)	ND (1.0)	ND (1.0)
	1,2-dichloropropane (ug/kg)	ND (1.5)	ND (1.5)	ND (1.5)	ND (1.5)
	1,3-dichlorobenzene (ug/kg)	ND (1.5)	ND (1.5)	ND (1.5)	ND (1.5)
	1,4-dichlorobenzene (ug/kg)	ND (1.5)	ND (1.5)	ND (1.5)	ND (1.5)
	2-chloroethylvinyl ether (ug/kg)	ND (2.5)	ND (2.5)	ND (2.5)	ND (2.5)
	bromodichloromethane (ug/kg)	ND (2.0)	ND (2.0)	ND (2.0)	ND (2.0)
	bromoform (ug/kg)	ND (1.0)	ND (1.0)	ND (1.0)	ND (1.0)
	bromomethane (ug/kg)	ND (1.0)	ND (1.0)	ND (1.0)	ND (1.0)
	carbon tetrachloride (ug/kg)	ND (1.5)	ND (1.5)	ND (1.5)	ND (1.5)
	chlorobenzene (ug/kg)	ND (1.5)	ND (1.5)	ND (1.5)	ND (1.5)
	chloroethane (ug/kg)	ND (1.5)	ND (1.5)	ND (1.5)	ND (1.5)
	chloroform (ug/kg)	ND (2.5)	ND (2.5)	ND (2.5)	ND (2.5)
	chloromethane (ug/kg)	ND (1.5)	ND (1.5)	ND (1.5)	ND (1.5)
	cis-1,3-dichloropropene (ug/kg)	ND (2.5)	ND (2.5)	ND (2.5)	ND (2.5)
	dibromochloromethane (ug/kg)	ND (2.5)	ND (2.5)	ND (2.5)	ND (2.5)
	dichlorodifluoromethane (ug/kg)	ND (2.0)	ND (2.0)	ND (2.0)	ND (2.0)
	methylene chloride (ug/kg)	ND (50.0)	ND (50.0)	ND (50.0)	ND (50.0)

(Continued)

Method	Parameter (Units)	WB-23 1.0 ft	WB-23 5.0 ft	WB-23 10.0 ft	WB-23 15.0 ft
EPA 8010	tetrachloroethene (ug/kg)	8	18	ND (2.0)	ND (2.0)
	trans-1,2-dichloroethene (ug/kg)	ND (2.0)	ND (2.0)	ND (2.0)	ND (2.0)
	trans-1,3-dichloropropene (ug/kg)	ND (1.0)	ND (1.0)	ND (1.0)	ND (1.0)
	trichloroethene (ug/kg)	3	6	ND (2.0)	ND (2.0)
	trichlorofluoromethane (ug/kg)	ND (2.5)	ND (2.5)	ND (2.5)	ND (2.5)
	vinyl chloride (ug/kg)	ND (1.5)	ND (1.5)	ND (1.5)	ND (1.5)
EPA 8020	benzene (ug/kg)	ND (1.0)	ND (1.0)	ND (1.0)	ND (1.0)
	ethylbenzene (ug/kg)	ND (1.0)	ND (1.0)	ND (1.0)	ND (1.0)
	toluene (ug/kg)	ND (1.0)	ND (1.0)	ND (1.0)	ND (1.0)
	xylenes (total) (ug/kg)	ND (2.0)	ND (2.0)	ND (2.0)	ND (2.0)

ND - Not Detected
N/A - Not Analyzed
Number In Parenthesis Is The Detection Limit

Appendix D
Summary of Analytical Results for Soil Samples

Method	Parameter (Units)	WB-24 2.0 ft	WB-24 4.0 ft	WB-24 10.0 ft	WB-24 14.0 ft
EPA 418.1	TOTAL PETROLEUM HYDROCARBONS (mg/kg)	43	50	ND (25.0)	ND (25.0)
EPA 6010	antimony (mg/kg)	ND (3.0)	ND (3.0)	ND (3.0)	ND (3.0)
	barium (mg/kg)	59	63	62	110
	beryllium (mg/kg)	0.2	0.2	0.3	0.5
	cadmium (mg/kg)	ND (0.2)	ND (0.2)	ND (0.2)	ND (0.2)
	chromium (mg/kg)	20	14	7.7	11
	cobalt (mg/kg)	5.4	5.5	5.9	8.5
	copper (mg/kg)	11	8.1	7.0	12
	lead (mg/kg)	ND (10.0)	ND (10.0)	ND (10.0)	ND (10.0)
	molybdenum (mg/kg)	0.9	ND (0.5)	ND (0.5)	0.7
	nickel (mg/kg)	4	4.3	4.5	6
	silver (mg/kg)	ND (0.3)	ND (0.3)	ND (0.3)	0.6
	thallium (mg/kg)	ND (5.0)	ND (5.0)	ND (5.0)	ND (5.0)
	vanadium (mg/kg)	18	19	20	28
	zinc (mg/kg)	37	29	30	43
EPA 7060	ARSENIC BY GFAA (mg/kg)	1.3	1.3	0.9	2.2
EPA 7471	mercury (mg/kg)	ND (0.2)	ND (0.2)	ND (0.2)	ND (0.2)
EPA 7740	SELENIUM BY GFAA (mg/kg)	ND (0.3)	ND (0.3)	ND (0.3)	ND (0.3)
EPA 8010	1,1,1-trichloroethane (ug/kg)	5	ND (2.0)	ND (2.0)	ND (2.0)
	1,1,2,2-tetrachloroethane (ug/kg)	ND (2.5)	ND (2.5)	ND (2.5)	ND (2.5)

(Continued)

Method	Parameter (Units)	WB-24 2.0 ft	WB-24 4.0 ft	WB-24 10.0 ft	WB-24 14.0 ft
EPA 8010	1,1,2-trichloroethane (ug/kg)	ND (1.5)	ND (1.5)	ND (1.5)	ND (1.5)
	1,1-dichloroethane (ug/kg)	ND (1.5)	ND (1.5)	ND (1.5)	ND (1.5)
	1,1-dichloroethene (ug/kg)	ND (2.5)	ND (2.5)	ND (2.5)	ND (2.5)
	1,2-dichlorobenzene (ug/kg)	ND (1.0)	ND (1.0)	ND (1.0)	ND (1.0)
	1,2-dichloroethane (ug/kg)	ND (1.0)	ND (1.0)	ND (1.0)	ND (1.0)
	1,2-dichloropropane (ug/kg)	ND (1.5)	ND (1.5)	ND (1.5)	ND (1.5)
	1,3-dichlorobenzene (ug/kg)	ND (1.5)	ND (1.5)	ND (1.5)	ND (1.5)
	1,4-dichlorobenzene (ug/kg)	ND (1.5)	ND (1.5)	ND (1.5)	ND (1.5)
	2-chloroethylvinyl ether (ug/kg)	ND (2.5)	ND (2.5)	ND (2.5)	ND (2.5)
	bromodichloromethane (ug/kg)	ND (2.0)	ND (2.0)	ND (2.0)	ND (2.0)
	bromoform (ug/kg)	ND (1.0)	ND (1.0)	ND (1.0)	ND (1.0)
	bromomethane (ug/kg)	ND (1.0)	ND (1.0)	ND (1.0)	ND (1.0)
	carbon tetrachloride (ug/kg)	ND (1.5)	ND (1.5)	ND (1.5)	ND (1.5)
	chlorobenzene (ug/kg)	ND (1.5)	ND (1.5)	ND (1.5)	ND (1.5)
	chloroethane (ug/kg)	ND (1.5)	ND (1.5)	ND (1.5)	ND (1.5)
	chloroform (ug/kg)	ND (2.5)	ND (2.5)	ND (2.5)	ND (2.5)
	chloromethane (ug/kg)	ND (1.5)	ND (1.5)	ND (1.5)	ND (1.5)
	cis-1,3-dichloropropene (ug/kg)	ND (2.5)	ND (2.5)	ND (2.5)	ND (2.5)
	dibromochloromethane (ug/kg)	ND (2.5)	ND (2.5)	ND (2.5)	ND (2.5)
	dichlorodifluoromethane (ug/kg)	ND (2.0)	ND (2.0)	ND (2.0)	ND (2.0)
	methylene chloride (ug/kg)	ND (50.0)	ND (50.0)	ND (50.0)	ND (50.0)
	tetrachloroethene (ug/kg)	ND (2.0)	ND (2.0)	ND (2.0)	ND (2.0)
	trans-1,2-dichloroethene (ug/kg)	ND (2.0)	ND (2.0)	ND (2.0)	ND (2.0)
	trans-1,3-dichloropropene (ug/kg)	ND (1.0)	ND (1.0)	ND (1.0)	ND (1.0)
	trichloroethene (ug/kg)	ND (2.0)	ND (2.0)	ND (2.0)	ND (2.0)

(Continued)

Method	Parameter (Units)	WB-24 2.0 ft	WB-24 4.0 ft	WB-24 10.0 ft	WB-24 14.0 ft
EPA 8010	trichlorofluoromethane (ug/kg)	ND (2.5)	ND (2.5)	ND (2.5)	ND (2.5)
	vinyl chloride (ug/kg)	ND (1.5)	ND (1.5)	ND (1.5)	ND (1.5)
EPA 8015	2-propanol (ug/kg)	ND (9.1)	ND (9.1)	30	10
	METHYL ISOBUTYL KETONE (ug/kg)	ND (1.9)	ND (1.9)	3	4
	TETRAHYDROFURAN (ug/kg)	ND (1.7)	ND (1.7)	2	4
	acetone (ug/kg)	ND (27.0)	ND (27.0)	ND (27.0)	ND (27.0)
	ethanol (ug/kg)	20	ND (14.0)	50	ND (14.0)
	methanol (ug/kg)	90	ND (29.0)	450	ND (29.0)
	methyl ethyl ketone (ug/kg)	ND (1.7)	3	3	6
EPA 8020	benzene (ug/kg)	ND (1.0)	ND (1.0)	ND (1.0)	ND (1.0)
	ethylbenzene (ug/kg)	ND (1.0)	ND (1.0)	ND (1.0)	ND (1.0)
	toluene (ug/kg)	ND (1.0)	ND (1.0)	ND (1.0)	ND (1.0)
	xylenes (total) (ug/kg)	ND (2.0)	ND (2.0)	ND (2.0)	ND (2.0)

ND - Not Detected
N/A - Not Analyzed
Number In Parenthesis Is The Detection Limit

Appendix D
Summary of Analytical Results for Soil Samples

Method	Parameter (Units)	WB-25 2.0 ft	WB-25 4.0 ft	WB-25 10.0 ft	WB-25 13.5 ft
EPA 418.1	TOTAL PETROLEUM HYDROCARBONS (mg/kg)	ND (25.0)	ND (25.0)	ND (25.0)	ND (25.0)
EPA 6010	antimony (mg/kg)	ND (3.0)	ND (3.0)	ND (3.0)	ND (3.0)
	barium (mg/kg)	49	44	44	130
	beryllium (mg/kg)	0.2	ND (0.1)	ND (0.1)	ND (0.1)
	cadmium (mg/kg)	ND (0.2)	ND (0.2)	ND (0.2)	ND (0.2)
	chromium (mg/kg)	5.5	4.5	4.9	10
	cobalt (mg/kg)	4.4	4.0	4.2	9.2
	copper (mg/kg)	7.4	4.7	5.3	11
	lead (mg/kg)	ND (10.0)	ND (10.0)	ND (10.0)	ND (10.0)
	molybdenum (mg/kg)	0.6	ND (0.5)	ND (0.5)	ND (0.5)
	nickel (mg/kg)	3	3	3	7
	silver (mg/kg)	ND (0.3)	0.7	0.6	1.1
	thallium (mg/kg)	ND (5.0)	ND (5.0)	ND (5.0)	ND (5.0)
	vanadium (mg/kg)	14	13	15	32
	zinc (mg/kg)	22	20	20	54
EPA 7060	ARSENIC BY GFAA (mg/kg)	0.6	0.8	ND (0.5)	1.7
EPA 7471	mercury (mg/kg)	ND (0.2)	ND (0.2)	ND (0.2)	ND (0.2)
EPA 7740	SELENIUM BY GFAA (mg/kg)	ND (0.3)	ND (0.3)	ND (0.3)	ND (0.3)
EPA 8010	1,1,1-trichloroethane (ug/kg)	ND (2.0)	ND (2.0)	ND (2.0)	ND (2.0)
	1,1,2,2-tetrachloroethane (ug/kg)	ND (2.5)	ND (2.5)	ND (2.5)	ND (2.5)

(Continued)

Method	Parameter (Units)	WB-25 2.0 ft	WB-25 4.0 ft	WB-25 10.0 ft	WB-25 13.5 ft
EPA 8010	1,1,2-trichloroethane (ug/kg)	ND (1.5)	ND (1.5)	ND (1.5)	ND (1.5)
	1,1-dichloroethane (ug/kg)	ND (1.5)	ND (1.5)	ND (1.5)	ND (1.5)
	1,1-dichloroethene (ug/kg)	ND (2.5)	ND (2.5)	ND (2.5)	ND (2.5)
	1,2-dichlorobenzene (ug/kg)	ND (1.0)	ND (1.0)	ND (1.0)	ND (1.0)
	1,2-dichloroethane (ug/kg)	ND (1.0)	ND (1.0)	ND (1.0)	ND (1.0)
	1,2-dichloropropane (ug/kg)	ND (1.5)	ND (1.5)	ND (1.5)	ND (1.5)
	1,3-dichlorobenzene (ug/kg)	ND (1.5)	ND (1.5)	ND (1.5)	ND (1.5)
	1,4-dichlorobenzene (ug/kg)	ND (1.5)	ND (1.5)	ND (1.5)	ND (1.5)
	2-chloroethylvinyl ether (ug/kg)	ND (2.5)	ND (2.5)	ND (2.5)	ND (2.5)
	bromodichloromethane (ug/kg)	ND (2.0)	ND (2.0)	ND (2.0)	ND (2.0)
	bromoform (ug/kg)	ND (1.0)	ND (1.0)	ND (1.0)	ND (1.0)
	bromomethane (ug/kg)	ND (1.0)	ND (1.0)	ND (1.0)	ND (1.0)
	carbon tetrachloride (ug/kg)	ND (1.5)	ND (1.5)	ND (1.5)	ND (1.5)
	chlorobenzene (ug/kg)	ND (1.5)	ND (1.5)	ND (1.5)	ND (1.5)
	chloroethane (ug/kg)	ND (1.5)	ND (1.5)	ND (1.5)	ND (1.5)
	chloroform (ug/kg)	ND (2.5)	ND (2.5)	ND (2.5)	ND (2.5)
	chloromethane (ug/kg)	ND (1.5)	ND (1.5)	ND (1.5)	ND (1.5)
	cis-1,3-dichloropropene (ug/kg)	ND (2.5)	ND (2.5)	ND (2.5)	ND (2.5)
	dibromochloromethane (ug/kg)	ND (2.5)	ND (2.5)	ND (2.5)	ND (2.5)
	dichlorodifluoromethane (ug/kg)	ND (2.0)	ND (2.0)	ND (2.0)	ND (2.0)
	methylene chloride (ug/kg)	ND (50.0)	ND (50.0)	ND (50.0)	ND (50.0)
	tetrachloroethene (ug/kg)	ND (2.0)	ND (2.0)	ND (2.0)	ND (2.0)
	trans-1,2-dichloroethene (ug/kg)	ND (2.0)	ND (2.0)	ND (2.0)	ND (2.0)
	trans-1,3-dichloropropene (ug/kg)	ND (1.0)	ND (1.0)	ND (1.0)	ND (1.0)
	trichloroethene (ug/kg)	ND (2.0)	ND (2.0)	ND (2.0)	ND (2.0)

(Continued)

Method	Parameter (Units)	WB-25 2.0 ft	WB-25 4.0 ft	WB-25 10.0 ft	WB-25 13.5 ft
EPA 8010	trichlorofluoromethane (ug/kg)	ND (2.5)	ND (2.5)	ND (2.5)	ND (2.5)
	vinyl chloride (ug/kg)	ND (1.5)	ND (1.5)	ND (1.5)	ND (1.5)
EPA 8015	2-propanol (ug/kg)	20	16	ND (9.1)	ND (9.1)
	METHYL ISOBUTYL KETONE (ug/kg)	ND (1.9)	4	ND (1.9)	ND (1.9)
	TETRAHYDROFURAN (ug/kg)	3	4	ND (1.7)	ND (1.7)
	acetone (ug/kg)	ND (27.0)	ND (27.0)	ND (27.0)	ND (27.0)
	ethanol (ug/kg)	30	ND (14.0)	ND (14.0)	ND (14.0)
	methanol (ug/kg)	160	120	ND (29.0)	ND (29.0)
	methyl ethyl ketone (ug/kg)	3	3	2	2
EPA 8020	benzene (ug/kg)	ND (1.0)	2	2	2
	ethylbenzene (ug/kg)	ND (1.0)	ND (1.0)	ND (1.0)	ND (1.0)
	toluene (ug/kg)	ND (1.0)	ND (1.0)	ND (1.0)	ND (1.0)
	xylenes (total) (ug/kg)	ND (2.0)	ND (2.0)	ND (2.0)	ND (2.0)

ND - Not Detected
N/A - Not Analyzed
Number In Parenthesis Is The Detection Limit

Appendix D
Summary of Analytical Results for Soil Samples

Method	Parameter (Units)	WB-26 1.0 ft	WB-26 6.0 ft	WB-26 10.0 ft	WB-26 15.0 ft
EPA 418.1	TOTAL PETROLEUM HYDROCARBONS (mg/kg)	960	570	ND (25.0)	ND (25.0)
EPA 8010	1,1,1-trichloroethane (ug/kg)	73	400	ND (2.0)	3
	1,1,2,2-tetrachloroethane (ug/kg)	ND (2.5)	ND (2.5)	ND (2.5)	ND (2.5)
	1,1,2-trichloroethane (ug/kg)	ND (1.5)	3	ND (1.5)	ND (1.5)
	1,1-dichloroethane (ug/kg)	ND (1.5)	8	ND (1.5)	ND (1.5)
	1,1-dichloroethene (ug/kg)	4	26	ND (2.5)	ND (2.5)
	1,2-dichlorobenzene (ug/kg)	ND (1.0)	ND (1.0)	ND (1.0)	ND (1.0)
	1,2-dichloroethane (ug/kg)	ND (1.0)	ND (1.0)	ND (1.0)	ND (1.0)
	1,2-dichloropropane (ug/kg)	ND (1.5)	ND (1.5)	ND (1.5)	ND (1.5)
	1,3-dichlorobenzene (ug/kg)	ND (1.5)	ND (1.5)	ND (1.5)	ND (1.5)
	1,4-dichlorobenzene (ug/kg)	ND (1.5)	ND (1.5)	ND (1.5)	ND (1.5)
	2-chloroethylvinyl ether (ug/kg)	ND (2.5)	ND (2.5)	ND (2.5)	ND (2.5)
	bromodichloromethane (ug/kg)	ND (2.0)	ND (2.0)	ND (2.0)	ND (2.0)
	bromoform (ug/kg)	ND (1.0)	ND (1.0)	ND (1.0)	ND (1.0)
	bromomethane (ug/kg)	ND (1.0)	ND (1.0)	ND (1.0)	ND (1.0)
	carbon tetrachloride (ug/kg)	ND (1.5)	ND (1.5)	ND (1.5)	ND (1.5)
	chlorobenzene (ug/kg)	ND (1.5)	ND (1.5)	ND (1.5)	ND (1.5)
	chloroethane (ug/kg)	ND (1.5)	ND (1.5)	ND (1.5)	ND (1.5)
	chloroform (ug/kg)	ND (2.5)	ND (2.5)	ND (2.5)	ND (2.5)
	chloromethane (ug/kg)	ND (1.5)	ND (1.5)	ND (1.5)	ND (1.5)
	cis-1,3-dichloropropene (ug/kg)	ND (2.5)	ND (2.5)	ND (2.5)	ND (2.5)
	dibromochloromethane (ug/kg)	ND (2.5)	ND (2.5)	ND (2.5)	ND (2.5)
	dichlorodifluoromethane (ug/kg)	ND (2.0)	ND (2.0)	ND (2.0)	ND (2.0)
	methylene chloride (ug/kg)	ND (50.0)	96	ND (50.0)	ND (50.0)

(Continued)

Method	Parameter (Units)	WB-26 1.0 ft	WB-26 6.0 ft	WB-26 10.0 ft	WB-26 15.0 ft
EPA 8010	tetrachloroethene (ug/kg)	32	180	ND (2.0)	ND (2.0)
	trans-1,2-dichloroethene (ug/kg)	ND (2.0)	ND (2.0)	ND (2.0)	ND (2.0)
	trans-1,3-dichloropropene (ug/kg)	ND (1.0)	ND (1.0)	ND (1.0)	ND (1.0)
	trichloroethene (ug/kg)	ND (2.0)	4	ND (2.0)	ND (2.0)
	trichlorofluoromethane (ug/kg)	ND (2.5)	ND (2.5)	ND (2.5)	ND (2.5)
	vinyl chloride (ug/kg)	ND (1.5)	ND (1.5)	ND (1.5)	ND (1.5)
EPA 8020	benzene (ug/kg)	3	2	2	2
	ethylbenzene (ug/kg)	ND (1.0)	ND (1.0)	ND (1.0)	ND (1.0)
	toluene (ug/kg)	2	2	ND (1.0)	ND (1.0)
	xylenes (total) (ug/kg)	3	ND (2.0)	ND (2.0)	ND (2.0)

ND - Not Detected
N/A - Not Analyzed
Number In Parenthesis Is The Detection Limit

Appendix D
Summary of Analytical Results for Soil Samples

Method	Parameter (Units)	WB-27 1.0 ft	WB-27 5.0 ft	WB-27 10.0 ft	WB-27 15.0 ft
EPA 418.1	TOTAL PETROLEUM HYDROCARBONS (mg/kg)	ND (25.0)	ND (25.0)	ND (25.0)	ND (25.0)
EPA 8010	1,1,1-trichloroethane (ug/kg)	12	ND (2.0)	ND (2.0)	ND (2.0)
	1,1,2,2-tetrachloroethane (ug/kg)	ND (2.5)	ND (2.5)	ND (2.5)	ND (2.5)
	1,1,2-trichloroethane (ug/kg)	ND (1.5)	ND (1.5)	ND (1.5)	ND (1.5)
	1,1-dichloroethane (ug/kg)	ND (1.5)	ND (1.5)	ND (1.5)	ND (1.5)
	1,1-dichloroethene (ug/kg)	ND (2.5)	ND (2.5)	ND (2.5)	ND (2.5)
	1,2-dichlorobenzene (ug/kg)	ND (1.0)	ND (1.0)	ND (1.0)	ND (1.0)
	1,2-dichloroethane (ug/kg)	ND (1.0)	ND (1.0)	ND (1.0)	ND (1.0)
	1,2-dichloropropane (ug/kg)	ND (1.5)	ND (1.5)	ND (1.5)	ND (1.5)
	1,3-dichlorobenzene (ug/kg)	ND (1.5)	ND (1.5)	ND (1.5)	ND (1.5)
	1,4-dichlorobenzene (ug/kg)	ND (1.5)	ND (1.5)	ND (1.5)	ND (1.5)
	2-chloroethylvinyl ether (ug/kg)	ND (2.5)	ND (2.5)	ND (2.5)	ND (2.5)
	bromodichloromethane (ug/kg)	ND (2.0)	ND (2.0)	ND (2.0)	ND (2.0)
	bromoform (ug/kg)	ND (1.0)	ND (1.0)	ND (1.0)	ND (1.0)
	bromomethane (ug/kg)	ND (1.0)	ND (1.0)	ND (1.0)	ND (1.0)
	carbon tetrachloride (ug/kg)	ND (1.5)	ND (1.5)	ND (1.5)	ND (1.5)
	chlorobenzene (ug/kg)	ND (1.5)	ND (1.5)	ND (1.5)	ND (1.5)
	chloroethane (ug/kg)	ND (1.5)	ND (1.5)	ND (1.5)	ND (1.5)
	chloroform (ug/kg)	ND (2.5)	ND (2.5)	ND (2.5)	ND (2.5)
	chloromethane (ug/kg)	ND (1.5)	ND (1.5)	ND (1.5)	ND (1.5)
	cis-1,3-dichloropropene (ug/kg)	ND (2.5)	ND (2.5)	ND (2.5)	ND (2.5)
	dibromochloromethane (ug/kg)	ND (2.5)	ND (2.5)	ND (2.5)	ND (2.5)
	dichlorodifluoromethane (ug/kg)	ND (2.0)	ND (2.0)	ND (2.0)	ND (2.0)
	methylene chloride (ug/kg)	ND (50.0)	ND (50.0)	ND (50.0)	ND (50.0)

(Continued)

Method	Parameter (Units)	WB-27 1.0 ft	WB-27 5.0 ft	WB-27 10.0 ft	WB-27 15.0 ft
EPA 8010	tetrachloroethene (ug/kg)	10	ND (2.0)	ND (2.0)	ND (2.0)
	trans-1,2-dichloroethene (ug/kg)	ND (2.0)	ND (2.0)	ND (2.0)	ND (2.0)
	trans-1,3-dichloropropene (ug/kg)	ND (1.0)	ND (1.0)	ND (1.0)	ND (1.0)
	trichloroethene (ug/kg)	ND (2.0)	ND (2.0)	ND (2.0)	ND (2.0)
	trichlorofluoromethane (ug/kg)	ND (2.5)	ND (2.5)	ND (2.5)	ND (2.5)
	vinyl chloride (ug/kg)	ND (1.5)	ND (1.5)	ND (1.5)	ND (1.5)
EPA 8020	benzene (ug/kg)	2	ND (1.0)	ND (1.0)	ND (1.0)
	ethylbenzene (ug/kg)	ND (1.0)	ND (1.0)	ND (1.0)	ND (1.0)
	toluene (ug/kg)	2	ND (1.0)	ND (1.0)	ND (1.0)
	xylenes (total) (ug/kg)	ND (2.0)	ND (2.0)	ND (2.0)	ND (2.0)

ND - Not Detected
N/A - Not Analyzed
Number In Parenthesis Is The Detection Limit

Appendix D
Summary of Analytical Results for Soil Samples

Method	Parameter (Units)	WB-28 1.0 ft	WB-28 5.0 ft	WB-28 10.0 ft	WB-28 15.0 ft
EPA 418.1	TOTAL PETROLEUM HYDROCARBONS (mg/kg)	ND (25.0)	ND (25.0)	ND (25.0)	ND (25.0)
EPA 8010	1,1,1-trichloroethane (ug/kg)	4	ND (2.0)	ND (2.0)	ND (2.0)
	1,1,2,2-tetrachloroethane (ug/kg)	ND (2.5)	ND (2.5)	ND (2.5)	ND (2.5)
	1,1,2-trichloroethane (ug/kg)	ND (1.5)	ND (1.5)	ND (1.5)	ND (1.5)
	1,1-dichloroethane (ug/kg)	ND (1.5)	ND (1.5)	ND (1.5)	ND (1.5)
	1,1-dichloroethene (ug/kg)	ND (2.5)	ND (2.5)	ND (2.5)	ND (2.5)
	1,2-dichlorobenzene (ug/kg)	ND (1.0)	ND (1.0)	ND (1.0)	ND (1.0)
	1,2-dichloroethane (ug/kg)	ND (1.0)	ND (1.0)	ND (1.0)	ND (1.0)
	1,2-dichloropropane (ug/kg)	ND (1.5)	ND (1.5)	ND (1.5)	ND (1.5)
	1,3-dichlorobenzene (ug/kg)	ND (1.5)	ND (1.5)	ND (1.5)	ND (1.5)
	1,4-dichlorobenzene (ug/kg)	ND (1.5)	ND (1.5)	ND (1.5)	ND (1.5)
	2-chloroethylvinyl ether (ug/kg)	ND (2.5)	ND (2.5)	ND (2.5)	ND (2.5)
	bromodichloromethane (ug/kg)	ND (2.0)	ND (2.0)	ND (2.0)	ND (2.0)
	bromoform (ug/kg)	ND (1.0)	ND (1.0)	ND (1.0)	ND (1.0)
	bromomethane (ug/kg)	ND (1.0)	ND (1.0)	ND (1.0)	ND (1.0)
	carbon tetrachloride (ug/kg)	ND (1.5)	ND (1.5)	ND (1.5)	ND (1.5)
	chlorobenzene (ug/kg)	ND (1.5)	ND (1.5)	ND (1.5)	ND (1.5)
	chloroethane (ug/kg)	ND (1.5)	ND (1.5)	ND (1.5)	ND (1.5)
	chloroform (ug/kg)	ND (2.5)	ND (2.5)	ND (2.5)	ND (2.5)
	chloromethane (ug/kg)	ND (1.5)	ND (1.5)	ND (1.5)	ND (1.5)
	cis-1,3-dichloropropene (ug/kg)	ND (2.5)	ND (2.5)	ND (2.5)	ND (2.5)
	dibromochloromethane (ug/kg)	8	ND (2.5)	ND (2.5)	ND (2.5)
	dichlorodifluoromethane (ug/kg)	ND (2.0)	ND (2.0)	ND (2.0)	ND (2.0)
	methylene chloride (ug/kg)	ND (50.0)	ND (50.0)	ND (50.0)	ND (50.0)

(Continued)

Method	Parameter (Units)	WB-28 1.0 ft	WB-28 5.0 ft	WB-28 10.0 ft	WB-28 15.0 ft
EPA 8010	tetrachloroethene (ug/kg)	ND (2.0)	ND (2.0)	ND (2.0)	ND (2.0)
	trans-1,2-dichloroethene (ug/kg)	ND (2.0)	ND (2.0)	ND (2.0)	ND (2.0)
	trans-1,3-dichloropropene (ug/kg)	ND (1.0)	ND (1.0)	ND (1.0)	ND (1.0)
	trichloroethene (ug/kg)	ND (2.0)	ND (2.0)	ND (2.0)	ND (2.0)
	trichlorofluoromethane (ug/kg)	ND (2.5)	ND (2.5)	ND (2.5)	ND (2.5)
	vinyl chloride (ug/kg)	ND (1.5)	ND (1.5)	ND (1.5)	ND (1.5)
EPA 8020	benzene (ug/kg)	2	2	ND (1.0)	2
	ethylbenzene (ug/kg)	ND (1.0)	ND (1.0)	ND (1.0)	ND (1.0)
	toluene (ug/kg)	2	ND (1.0)	ND (1.0)	ND (1.0)
	xylenes (total) (ug/kg)	3	ND (2.0)	ND (2.0)	ND (2.0)

ND - Not Detected
N/A - Not Analyzed
Number In Parenthesis Is The Detection Limit

Appendix D
Summary of Analytical Results for Soil Samples

Method	Parameter (Units)	WB-29 1.0 ft	WB-29 5.0 ft	WB-29 10.0 ft	WB-29 15.0 ft
EPA 418.1	TOTAL PETROLEUM HYDROCARBONS (mg/kg)	ND (25.0)	ND (25.0)	ND (25.0)	ND (25.0)
EPA 8010	1,1,1-trichloroethane (ug/kg)	ND (2.0)	ND (2.0)	ND (2.0)	ND (2.0)
	1,1,2,2-tetrachloroethane (ug/kg)	ND (2.5)	ND (2.5)	ND (2.5)	ND (2.5)
	1,1,2-trichloroethane (ug/kg)	ND (1.5)	ND (1.5)	ND (1.5)	ND (1.5)
	1,1-dichloroethane (ug/kg)	ND (1.5)	ND (1.5)	ND (1.5)	ND (1.5)
	1,1-dichloroethene (ug/kg)	ND (2.5)	ND (2.5)	ND (2.5)	ND (2.5)
	1,2-dichlorobenzene (ug/kg)	ND (1.0)	ND (1.0)	ND (1.0)	ND (1.0)
	1,2-dichloroethane (ug/kg)	ND (1.0)	ND (1.0)	ND (1.0)	ND (1.0)
	1,2-dichloropropane (ug/kg)	ND (1.5)	ND (1.5)	ND (1.5)	ND (1.5)
	1,3-dichlorobenzene (ug/kg)	ND (1.5)	ND (1.5)	ND (1.5)	ND (1.5)
	1,4-dichlorobenzene (ug/kg)	ND (1.5)	ND (1.5)	ND (1.5)	ND (1.5)
	2-chloroethylvinyl ether (ug/kg)	ND (2.5)	ND (2.5)	ND (2.5)	ND (2.5)
	bromodichloromethane (ug/kg)	ND (2.0)	ND (2.0)	ND (2.0)	ND (2.0)
	bromoform (ug/kg)	ND (1.0)	ND (1.0)	ND (1.0)	ND (1.0)
	bromomethane (ug/kg)	ND (1.0)	ND (1.0)	ND (1.0)	ND (1.0)
	carbon tetrachloride (ug/kg)	ND (1.5)	ND (1.5)	ND (1.5)	ND (1.5)
	chlorobenzene (ug/kg)	ND (1.5)	ND (1.5)	ND (1.5)	ND (1.5)
	chloroethane (ug/kg)	ND (1.5)	ND (1.5)	ND (1.5)	ND (1.5)
	chloroform (ug/kg)	ND (2.5)	ND (2.5)	ND (2.5)	ND (2.5)
	chloromethane (ug/kg)	ND (1.5)	ND (1.5)	ND (1.5)	ND (1.5)
	cis-1,3-dichloropropene (ug/kg)	ND (2.5)	ND (2.5)	ND (2.5)	ND (2.5)
	dibromochloromethane (ug/kg)	ND (2.5)	ND (2.5)	ND (2.5)	ND (2.5)
	dichlorodifluoromethane (ug/kg)	ND (2.0)	ND (2.0)	ND (2.0)	ND (2.0)
	methylene chloride (ug/kg)	ND (50.0)	ND (50.0)	ND (50.0)	ND (50.0)

(Continued)

Method	Parameter (Units)	WB-29 1.0 ft	WB-29 5.0 ft	WB-29 10.0 ft	WB-29 15.0 ft
EPA 8010	tetrachloroethene (ug/kg)	ND (2.0)	ND (2.0)	ND (2.0)	ND (2.0)
	trans-1,2-dichloroethene (ug/kg)	ND (2.0)	ND (2.0)	ND (2.0)	ND (2.0)
	trans-1,3-dichloropropene (ug/kg)	ND (1.0)	ND (1.0)	ND (1.0)	ND (1.0)
	trichloroethene (ug/kg)	ND (2.0)	ND (2.0)	ND (2.0)	ND (2.0)
	trichlorofluoromethane (ug/kg)	ND (2.5)	ND (2.5)	ND (2.5)	ND (2.5)
	vinyl chloride (ug/kg)	ND (1.5)	ND (1.5)	ND (1.5)	ND (1.5)
EPA 8020	benzene (ug/kg)	ND (1.0)	ND (1.0)	ND (1.0)	ND (1.0)
	ethylbenzene (ug/kg)	ND (1.0)	ND (1.0)	ND (1.0)	ND (1.0)
	toluene (ug/kg)	ND (1.0)	ND (1.0)	ND (1.0)	ND (1.0)
	xylenes (total) (ug/kg)	ND (2.0)	ND (2.0)	ND (2.0)	ND (2.0)

ND - Not Detected
N/A - Not Analyzed
Number In Parenthesis Is The Detection Limit

Appendix D
Summary of Analytical Results for Soil Samples

Method	Parameter (Units)	WB-30 1.0 ft	WB-30 5.0 ft	WB-30 10.0 ft	WB-30 15.0 ft
EPA 418.1	TOTAL PETROLEUM HYDROCARBONS (mg/kg)	ND (25.0)	ND (25.0)	ND (25.0)	ND (25.0)
EPA 8010	1,1,1-trichloroethane (ug/kg)	ND (2.0)	ND (2.0)	ND (2.0)	ND (2.0)
	1,1,2,2-tetrachloroethane (ug/kg)	ND (2.5)	ND (2.5)	ND (2.5)	ND (2.5)
	1,1,2-trichloroethane.(ug/kg)	ND (1.5)	ND (1.5)	ND (1.5)	ND (1.5)
	1,1-dichloroethane (ug/kg)	ND (1.5)	ND (1.5)	ND (1.5)	ND (1.5)
	1,1-dichloroethene (ug/kg)	ND (2.5)	ND (2.5)	ND (2.5)	ND (2.5)
	1,2-dichlorobenzene (ug/kg)	ND (1.0)	ND (1.0)	ND (1.0)	ND (1.0)
	1,2-dichloroethane (ug/kg)	ND (1.0)	ND (1.0)	ND (1.0)	ND (1.0)
	1,2-dichloropropane (ug/kg)	ND (1.5)	ND (1.5)	ND (1.5)	ND (1.5)
	1,3-dichlorobenzene (ug/kg)	ND (1.5)	ND (1.5)	ND (1.5)	ND (1.5)
	1,4-dichlorobenzene (ug/kg)	ND (1.5)	ND (1.5)	ND (1.5)	ND (1.5)
	2-chloroethylvinyl ether (ug/kg)	ND (2.5)	ND (2.5)	ND (2.5)	ND (2.5)
	bromodichloromethane (ug/kg)	ND (2.0)	ND (2.0)	ND (2.0)	ND (2.0)
	bromoform (ug/kg)	ND (1.0)	ND (1.0)	ND (1.0)	ND (1.0)
	bromomethane (ug/kg)	ND (1.0)	ND (1.0)	ND (1.0)	ND (1.0)
	carbon tetrachloride (ug/kg)	ND (1.5)	ND (1.5)	ND (1.5)	ND (1.5)
	chlorobenzene (ug/kg)	ND (1.5)	ND (1.5)	ND (1.5)	ND (1.5)
	chloroethane (ug/kg)	ND (1.5)	ND (1.5)	ND (1.5)	ND (1.5)
	chloroform (ug/kg)	ND (2.5)	ND (2.5)	ND (2.5)	ND (2.5)
	chloromethane (ug/kg)	ND (1.5)	ND (1.5)	ND (1.5)	ND (1.5)
	cis-1,3-dichloropropene (ug/kg)	ND (2.5)	ND (2.5)	ND (2.5)	ND (2.5)
	dibromochloromethane (ug/kg)	ND (2.5)	ND (2.5)	ND (2.5)	ND (2.5)
	dichlorodifluoromethane (ug/kg)	ND (2.0)	ND (2.0)	ND (2.0)	ND (2.0)
	methylene chloride (ug/kg)	ND (50.0)	ND (50.0)	ND (50.0)	ND (50.0)

(Continued)

Method	Parameter (Units)	WB-30 1.0 ft	WB-30 5.0 ft	WB-30 10.0 ft	WB-30 15.0 ft
EPA 8010	tetrachloroethene (ug/kg)	ND (2.0)	ND (2.0)	ND (2.0)	ND (2.0)
	trans-1,2-dichloroethene (ug/kg)	ND (2.0)	ND (2.0)	ND (2.0)	ND (2.0)
	trans-1,3-dichloropropene (ug/kg)	ND (1.0)	ND (1.0)	ND (1.0)	ND (1.0)
	trichloroethene (ug/kg)	ND (2.0)	ND (2.0)	ND (2.0)	ND (2.0)
	trichlorofluoromethane (ug/kg)	ND (2.5)	ND (2.5)	ND (2.5)	ND (2.5)
	vinyl chloride (ug/kg)	ND (1.5)	ND (1.5)	ND (1.5)	ND (1.5)
EPA 8020	benzene (ug/kg)	ND (1.0)	ND (1.0)	ND (1.0)	ND (1.0)
	ethylbenzene (ug/kg)	ND (1.0)	ND (1.0)	ND (1.0)	ND (1.0)
	toluene (ug/kg)	ND (1.0)	ND (1.0)	ND (1.0)	ND (1.0)
	xylenes (total) (ug/kg)	ND (2.0)	ND (2.0)	ND (2.0)	ND (2.0)

ND - Not Detected
N/A - Not Analyzed
Number In Parenthesis Is The Detection Limit

Appendix D
Summary of Analytical Results for Soil Samples

Method	Parameter (Units)	WB-31 1.0 ft	WB-31 5.0 ft	WB-31 10.0 ft
EPA 418.1	TOTAL PETROLEUM HYDROCARBONS (mg/kg)	ND (25.0)	ND (25.0)	ND (25.0)
EPA 8010	1,1,1-trichloroethane (ug/kg)	ND (2.0)	ND (2.0)	ND (2.0)
	1,1,2,2-tetrachloroethane (ug/kg)	ND (2.5)	ND (2.5)	ND (2.5)
	1,1,2-trichloroethane (ug/kg)	ND (1.5)	ND (1.5)	ND (1.5)
	1,1-dichloroethane (ug/kg)	ND (1.5)	ND (1.5)	ND (1.5)
	1,1-dichloroethene (ug/kg)	ND (2.5)	ND (2.5)	ND (2.5)
	1,2-dichlorobenzene (ug/kg)	ND (1.0)	ND (1.0)	ND (1.0)
	1,2-dichloroethane (ug/kg)	ND (1.0)	ND (1.0)	ND (1.0)
	1,2-dichloropropane (ug/kg)	ND (1.5)	ND (1.5)	ND (1.5)
	1,3-dichlorobenzene (ug/kg)	ND (1.5)	ND (1.5)	ND (1.5)
	1,4-dichlorobenzene (ug/kg)	ND (1.5)	ND (1.5)	ND (1.5)
	2-chloroethylvinyl ether (ug/kg)	ND (2.5)	ND (2.5)	ND (2.5)
	bromodichloromethane (ug/kg)	ND (2.0)	ND (2.0)	ND (2.0)
	bromoform (ug/kg)	ND (1.0)	ND (1.0)	ND (1.0)
	bromomethane (ug/kg)	ND (1.0)	ND (1.0)	ND (1.0)
	carbon tetrachloride (ug/kg)	ND (1.5)	ND (1.5)	ND (1.5)
	chlorobenzene (ug/kg)	ND (1.5)	ND (1.5)	ND (1.5)
	chloroethane (ug/kg)	ND (1.5)	ND (1.5)	ND (1.5)
	chloroform (ug/kg)	ND (2.5)	ND (2.5)	ND (2.5)
	chloromethane (ug/kg)	ND (1.5)	ND (1.5)	ND (1.5)
	cis-1,3-dichloropropene (ug/kg)	ND (2.5)	ND (2.5)	ND (2.5)
	dibromochloromethane (ug/kg)	ND (2.5)	ND (2.5)	ND (2.5)
	dichlorodifluoromethane (ug/kg)	ND (2.0)	ND (2.0)	ND (2.0)
	methylene chloride (ug/kg)	ND (50.0)	ND (50.0)	ND (50.0)

(Continued)

Method	Parameter (Units)	WB-31 1.0 ft	WB-31 5.0 ft	WB-31 10.0 ft
EPA 8010	tetrachloroethene (ug/kg)	ND (2.0)	ND (2.0)	ND (2.0)
	trans-1,2-dichloroethene (ug/kg)	ND (2.0)	ND (2.0)	ND (2.0)
	trans-1,3-dichloropropene (ug/kg)	ND (1.0)	ND (1.0)	ND (1.0)
	trichloroethene (ug/kg)	ND (2.0)	ND (2.0)	ND (2.0)
	trichlorofluoromethane (ug/kg)	ND (2.5)	ND (2.5)	ND (2.5)
	vinyl chloride (ug/kg)	ND (1.5)	ND (1.5)	ND (1.5)
EPA 8020	benzene (ug/kg)	ND (1.0)	ND (1.0)	ND (1.0)
	ethylbenzene (ug/kg)	ND (1.0)	ND (1.0)	ND (1.0)
	toluene (ug/kg)	ND (1.0)	ND (1.0)	ND (1.0)
	xylenes (total) (ug/kg)	ND (2.0)	ND (2.0)	ND (2.0)

ND - Not Detected
N/A - Not Analyzed
Number In Parenthesis Is The Detection Limit

Appendix D
Summary of Analytical Results for Sludge Samples

Method	Parameter (Units)	BOILER CLR 4.0 ft
EPA 1010	FLASHPOINT (°f)	>140
EPA 418.1	TOTAL PETROLEUM HYDROCARBONS (mg/kg)	19800
EPA 6010	antimony (mg/kg)	68
	barium (mg/kg)	140
	beryllium (mg/kg)	0.4
	cadmium (mg/kg)	5.5
	chromium (mg/kg)	570
	cobalt (mg/kg)	7.3
	copper (mg/kg)	120
	lead (mg/kg)	200
	molybdenum (mg/kg)	150
	nickel (mg/kg)	650
	silver (mg/kg)	0.9
	thallium (mg/kg)	ND (5.0)
	vanadium (mg/kg)	4.4
	zinc (mg/kg)	800
EPA 7060	ARSENIC BY GFAA (mg/kg)	1.7
EPA 7471	mercury (mg/kg)	2.6
EPA 7740	SELENIUM BY GFAA (mg/kg)	ND (0.3)
EPA 8015		

(Continued)

Appendix D
Summary of Analytical Results for Sludge Samples

Method	Parameter (Units)	BOILER CLR 4.0 ft
EPA 1010	FLASHPOINT (°f)	140
EPA 418.1	TOTAL PETROLEUM HYDROCARBONS (mg/kg)	19800
EPA 6010	antimony (mg/kg)	68
	barium (mg/kg)	140
	beryllium (mg/kg)	0.4
	cadmium (mg/kg)	5.5
	chromium (mg/kg)	570
	cobalt (mg/kg)	7.3
	copper (mg/kg)	120
	lead (mg/kg)	200
	molybdenum (mg/kg)	150
	nickel (mg/kg)	650
	silver (mg/kg)	0.9
	thallium (mg/kg)	ND (5.0)
	vanadium (mg/kg)	4.4
	zinc (mg/kg)	800
EPA 7060	ARSENIC BY GFAA (mg/kg)	1.7
EPA 7471	mercury (mg/kg)	2.6
EPA 7740	SELENIUM BY GFAA (mg/kg)	ND (0.3)
EPA 8015		

(Continued)

Method	Parameter (Units)	BOILER CLR 4.0 ft
EPA 8015	2-propanol (ug/kg)	ND (5000)
	METHYL ISOBUTYL KETONE (ug/kg)	ND (0.0)
	TETRAHYDROFURAN (ug/kg)	ND (0.0)
	acetone (ug/kg)	ND (0.0)
	ethanol (ug/kg)	8100
	methanol (ug/kg)	ND (5000)
	methyl ethyl ketone (ug/kg)	ND (0.0)
EPA 8240	1,1,1-trichloroethane (ug/kg)	490000
	1,1,2,2-tetrachloroethane (ug/kg)	ND (44.0)
	1,1,2-trichloroethane (ug/kg)	ND (15.0)
	1,1-dichloroethane (ug/kg)	160000
	1,1-dichloroethene (ug/kg)	120000
	1,2-DICHLOROETHENE (TOTAL) (ug/kg)	ND (80.0)
	1,2-dichloroethane (ug/kg)	ND (18.0)
	1,2-dichloropropane (ug/kg)	ND (23.0)
	2-butanone (ug/kg)	840
	2-hexanone (ug/kg)	ND (65.0)
	4-methyl-2-pentanone (ug/kg)	1800
	TETRAHYDROFURAN (ug/kg)	ND (2500)
	acetone (ug/kg)	240
	benzene (ug/kg)	26
	bromodichloromethane (ug/kg)	ND (14.0)
	bromoform (ug/kg)	ND (32.0)
	bromomethane (ug/kg)	ND (23.0)

(Continued)

Method	Parameter (Units)	BOILER CLR 4.0 ft
EPA 8240	carbon disulfide (ug/kg)	ND (24.0)
	carbon tetrachloride (ug/kg)	ND (26.0)
	chlorobenzene (ug/kg)	50000
	chloroethane (ug/kg)	ND (30.0)
	chloroform (ug/kg)	190
	chloromethane (ug/kg)	ND (55.0)
	cis-1,3-dichloropropene (ug/kg)	ND (21.0)
	dibromochloromethane (ug/kg)	ND (21.0)
	ethylbenzene (ug/kg)	290
	methylene chloride (ug/kg)	800
	styrene (ug/kg)	ND (17.0)
	tetrachloroethene (ug/kg)	26000
	toluene (ug/kg)	32000
	trans-1,3-dichloropropene (ug/kg)	ND (9.0)
	trichloroethene (ug/kg)	5500
	vinyl acetate (ug/kg)	ND (70.0)
	vinyl chloride (ug/kg)	ND (32.0)
	xylenes (total) (ug/kg)	1800
EPA 9045	PH SOIL 9045 (ph units)	7.9

ND - Not Detected
N/A - Not Analyzed
Number In Parenthesis Is The Detection Limit

Appendix D
Summary of Analytical Results for Sludge Samples

Method	Parameter (Units)	FORKLIFT CLR 3.0 ft
EPA 1010	FLASHPOINT (°f)	>140
EPA 418.1	TOTAL PETROLEUM HYDROCARBONS (mg/kg)	26300
EPA 6010	antimony (mg/kg)	17
	barium (mg/kg)	130
	beryllium (mg/kg)	0.3
	cadmium (mg/kg)	12
	chromium (mg/kg)	160
	cobalt (mg/kg)	8.5
	copper (mg/kg)	240
	lead (mg/kg)	270
	molybdenum (mg/kg)	10
	nickel (mg/kg)	44
	silver (mg/kg)	1.6
	thallium (mg/kg)	ND (5.0)
	vanadium (mg/kg)	9.9
	zinc (mg/kg)	780
EPA 7060	ARSENIC BY GFAA (mg/kg)	2.3
EPA 7471	mercury (mg/kg)	0.8
EPA 7740	SELENIUM BY GFAA (mg/kg)	ND (0.3)
EPA 8015		

(Continued)

Method	Parameter (Units)	FORKLIFT CLR 3.0 ft
EPA 8015	2-propanol (ug/kg)	5500
	METHYL ISOBUTYL KETONE (ug/kg)	ND (0.0)
	TETRAHYDROFURAN (ug/kg)	ND (0.0)
	acetone (ug/kg)	ND (0.0)
	ethanol (ug/kg)	180000
	methanol (ug/kg)	ND (5000)
	methyl ethyl ketone (ug/kg)	ND (0.0)
EPA 8240	1,1,1-trichloroethane (ug/kg)	14000
	1,1,2,2-tetrachloroethane (ug/kg)	ND (44.0)
	1,1,2-trichloroethane (ug/kg)	ND (15.0)
	1,1-dichloroethane (ug/kg)	17000
	1,1-dichloroethene (ug/kg)	410
	1,2-DICHLOROETHENE (TOTAL) (ug/kg)	ND (80.0)
	1,2-dichloroethane (ug/kg)	ND (18.0)
	1,2-dichloropropane (ug/kg)	ND (23.0)
	2-butanone (ug/kg)	ND (130)
	2-hexanone (ug/kg)	ND (65.0)
	4-methyl-2-pentanone (ug/kg)	ND (65.0)
	TETRAHYDROFURAN (ug/kg)	ND (2500)
	acetone (ug/kg)	2300
	benzene (ug/kg)	ND (17.0)
	bromodichloromethane (ug/kg)	ND (14.0)
	bromoform (ug/kg)	ND (32.0)
	bromomethane (ug/kg)	ND (23.0)

(Continued)

Method	Parameter (Units)	FORKLIFT CLR 3.0 ft
EPA 8240	carbon disulfide (ug/kg)	ND (24.0)
	carbon tetrachloride (ug/kg)	ND (26.0)
	chlorobenzene (ug/kg)	1300
	chloroethane (ug/kg)	ND (30.0)
	chloroform (ug/kg)	ND (21.0)
	chloromethane (ug/kg)	ND (55.0)
	cis-1,3-dichloropropene (ug/kg)	ND (21.0)
	dibromochloromethane (ug/kg)	ND (21.0)
	ethylbenzene (ug/kg)	ND (220)
	methylene chloride (ug/kg)	770
	styrene (ug/kg)	ND (17.0)
	tetrachloroethene (ug/kg)	310
	toluene (ug/kg)	670
	trans-1,3-dichloropropene (ug/kg)	ND (9.0)
	trichloroethene (ug/kg)	ND (17.0)
	vinyl acetate (ug/kg)	ND (70.0)
	vinyl chloride (ug/kg)	ND (32.0)
	xylenes (total) (ug/kg)	750
EPA 9045	PH SOIL 9045 (ph units)	9.2

ND - Not Detected
N/A - Not Analyzed
Number In Parenthesis Is The Detection Limit

Appendix D
Summary of Analytical Results for Sludge Samples

Method	Parameter (Units)	NO.1 BLDG CLR 3.0 ft
EPA 1010	FLASHPOINT (°f)	>140
EPA 418.1	TOTAL PETROLEUM HYDROCARBONS (mg/kg)	450
EPA 6010	antimony (mg/kg)	ND (3.0)
	barium (mg/kg)	25
	beryllium (mg/kg)	0.6
	cadmium (mg/kg)	ND (0.2)
	chromium (mg/kg)	100
	cobalt (mg/kg)	15
	copper (mg/kg)	230
	lead (mg/kg)	31
	molybdenum (mg/kg)	92
	nickel (mg/kg)	24
	silver (mg/kg)	ND (0.3)
	thallium (mg/kg)	ND (5.0)
	vanadium (mg/kg)	3.8
	zinc (mg/kg)	1090
EPA 7060	ARSENIC BY GFAA (mg/kg)	2.3
EPA 7471	mercury (mg/kg)	0.3
EPA 7740	SELENIUM BY GFAA (mg/kg)	ND (0.3)
EPA 8015		

(Continued)

Method	Parameter (Units)	NO.1 BLDG CLR 3.0 ft
EPA 8240	carbon disulfide (ug/kg)	ND (24.0)
	carbon tetrachloride (ug/kg)	ND (26.0)
	chlorobenzene (ug/kg)	ND (15.0)
	chloroethane (ug/kg)	ND (30.0)
	chloroform (ug/kg)	ND (21.0)
	chloromethane (ug/kg)	ND (55.0)
	cis-1,3-dichloropropene (ug/kg)	ND (21.0)
	dibromochloromethane (ug/kg)	ND (21.0)
	ethylbenzene (ug/kg)	140
	methylene chloride (ug/kg)	ND (46.0)
	styrene (ug/kg)	ND (17.0)
	tetrachloroethene (ug/kg)	ND (25.0)
	toluene (ug/kg)	7900
	trans-1,3-dichloropropene (ug/kg)	ND (9.0)
	trichloroethene (ug/kg)	ND (17.0)
	vinyl acetate (ug/kg)	ND (70.0)
	vinyl chloride (ug/kg)	ND (32.0)
	xylenes (total) (ug/kg)	1800
EPA 8270	1,2,4-trichlorobenzene (ug/kg)	ND (100)
	1,2-dichlorobenzene (ug/kg)	470
	1,3-dichlorobenzene (ug/kg)	ND (120)
	1,4-dichlorobenzene (ug/kg)	ND (110)
	2,2'-OXYBIS(1-CHLOROPROPANE) (ug/kg)	ND (110)
	2,4,5-trichlorophenol (ug/kg)	ND (76.0)

(Continued)

Method	Parameter (Units)	NO.1 BLDG CLR 3.0 ft
EPA 8270	2,4,6-trichlorophenol (ug/kg)	ND (70.0)
	2,4-dichlorophenol (ug/kg)	ND (110)
	2,4-dimethylphenol (ug/kg)	940
	2,4-dinitrophenol (ug/kg)	ND (140)
	2,4-dinitrotoluene (ug/kg)	ND (90.0)
	2,6-dinitrotoluene (ug/kg)	ND (96.0)
	2-chloronaphthalene (ug/kg)	ND (96.0)
	2-chlorophenol (ug/kg)	ND (100)
	2-methylnaphthalene (ug/kg)	ND (110)
	2-methylphenol (ug/kg)	119
	2-nitroaniline (ug/kg)	ND (86.0)
	2-nitrophenol (ug/kg)	ND (100)
	3,3'-dichlorobenzidine (ug/kg)	ND (76.0)
	3-nitroaniline (ug/kg)	ND (50.0)
	4,4-METHYLENEBIS[2-CHLOROANILI (ug/kg)	5600
	4,6-dinitro-2-methylphenol (ug/kg)	ND (140)
	4-bromophenyl-phenylether (ug/kg)	ND (110)
	4-chloro-3-methylphenol (ug/kg)	ND (100)
	4-chloroaniline (ug/kg)	ND (42.0)
	4-chlorophenyl-phenylether (ug/kg)	ND (100)
	4-methylphenol (ug/kg)	1000
	4-nitroaniline (ug/kg)	ND (72.0)
	4-nitrophenol (ug/kg)	ND (80.0)
	CARBAZOLE (ug/kg)	ND (100)
	DIBENZO(A,H)ANTHRACENE (ug/kg)	ND (110)

(Continued)

Method	Parameter (Units)	NO.1 BLDG CLR 3.0 ft
EPA 8270	N-NITROSODIPHENYLAMINE (1) (ug/kg)	ND (130)
	acenaphthene (ug/kg)	240
	acenaphthylene (ug/kg)	ND (100)
	anthracene (ug/kg)	ND (100)
	benzo(a)anthracene (ug/kg)	ND (100)
	benzo(a)pyrene (ug/kg)	ND (110)
	benzo(b)fluoranthene (ug/kg)	ND (150)
	benzo(g,h,i)perylene (ug/kg)	ND (62.0)
	benzo(k)fluoranthene (ug/kg)	ND (240)
	bis(2-chloroethoxy)methane (ug/kg)	ND (100)
	bis(2-chloroethyl)ether (ug/kg)	ND (110)
	bis(2-ethylhexyl)phthalate (ug/kg)	4500
	butyl benzyl phthalate (ug/kg)	710
	chrysene (ug/kg)	ND (110)
	di-n-butylphthalate (ug/kg)	200
	di-n-octyl phthalate (ug/kg)	ND (130)
	dibenzofuran (ug/kg)	ND (100)
	diethyl phthalate (ug/kg)	ND (130)
	dimethyl phthalate (ug/kg)	ND (100)
	fluoranthene (ug/kg)	480
	fluorene (ug/kg)	150
	hexachlorobenzene (ug/kg)	ND (110)
	hexachlorobutadiene (ug/kg)	ND (98.0)
	hexachlorocyclopentadiene (ug/kg)	ND (82.0)
	hexachloroethane (ug/kg)	ND (100)

(Continued)

Method	Parameter (Units)	NO.1 BLDG CLR 3.0 ft
EPA 8270	indeno(1,2,3-c,d)pyrene (ug/kg)	ND (86.0)
	isophorone (ug/kg)	ND (100)
	n-nitroso-di-n-propylamine (ug/kg)	ND (110)
	naphthalene (ug/kg)	250
	nitrobenzene (ug/kg)	ND (94.0)
	pentachlorophenol (ug/kg)	ND (130)
	phenanthrene (ug/kg)	950
	phenol (ug/kg)	ND (120)
	pyrene (ug/kg)	490
EPA 9045	PH SOIL 9045 (ph units)	8.4

ND - Not Detected
N/A - Not Analyzed
Number In Parenthesis Is The Detection Limit

Appendix D
Summary of Analytical Results for Courtaulds Subsurface Investigation

Method	Parameter (Units)	N. SUMP 0.5 ft	W. SUMP 0.5 ft	SW. SUMP 1.5 ft
EPA 1010	FLASHPOINT (°f)	>140	>140	>140
EPA 413.2	OIL & GREASE BY 413.2 (mg/kg)	1400	3970	10700
EPA 6010	antimony (mg/kg)	ND (3.0)	20	6
	barium (mg/kg)	48	78	80
	beryllium (mg/kg)	0.3	0.2	0.7
	cadmium (mg/kg)	1.6	8.7	3.3
	chromium (mg/kg)	34	340	98
	cobalt (mg/kg)	3.2	10	4.6
	copper (mg/kg)	30	56	70
	lead (mg/kg)	150	200	130
	molybdenum (mg/kg)	1.5	3.5	3.0
	nickel (mg/kg)	8	19	17
	silver (mg/kg)	ND (0.3)	0.48	0.6
	thallium (mg/kg)	ND (5.0)	ND (5.0)	ND (5.0)
	vanadium (mg/kg)	13	8.5	27
	zinc (mg/kg)	310	720	490
EPA 7060	ARSENIC BY GFAA (mg/kg)	1	1	4
EPA 7471	mercury (mg/kg)	0.3	0.3	0.3
EPA 7740	SELENIUM BY GFAA (mg/kg)	ND (0.3)	ND (0.3)	ND (0.3)

(Continued)

Method	Parameter (Units)	N. SUMP 0.5 ft	W. SUMP 0.5 ft	SW. SUMP 1.5 ft
EPA 8260M	1,1,1-trichloroethane (ug/kg)	ND (3.0)	270000 *	ND (3.0)
	1,1,2,2-tetrachloroethane (ug/kg)	ND (4.0)	ND (10000)	ND (4.0)
	1,1,2-trichloroethane (ug/kg)	ND (2.0)	ND (5000)	ND (2.0)
	1,1-dichloroethane (ug/kg)	ND (5.0)	48000 *	ND (5.0)
	1,1-dichloroethene (ug/kg)	ND (4.0)	ND (10000)	ND (4.0)
	1,2-DICHLOROETHENE (TOTAL) (ug/kg)	ND (5.0)	ND (13000)	ND (5.0)
	1,2-dichloroethane (ug/kg)	ND (2.0)	ND (5000)	ND (2.0)
	1,2-dichloropropane (ug/kg)	ND (2.0)	ND (5000)	ND (2.0)
	2-butanone (ug/kg)	ND (8.0)	ND (20000)	ND (8.0)
	2-hexanone (ug/kg)	ND (8.0)	ND (20000)	ND (8.0)
	4-methyl-2-pentanone (ug/kg)	ND (8.0)	ND (20000)	ND (8.0)
	TETRAHYDROFURAN (ug/kg)	ND (5.0)	ND (13000)	ND (5.0)
	acetone (ug/kg)	ND (8.0)	ND (20000)	78
	benzene (ug/kg)	ND (2.0)	ND (5000)	ND (2.0)
	bromodichloromethane (ug/kg)	ND (2.0)	ND (5000)	ND (2.0)
	bromoform (ug/kg)	ND (3.0)	ND (7500)	ND (3.0)
	bromomethane (ug/kg)	ND (3.0)	ND (7500)	ND (3.0)
	carbon disulfide (ug/kg)	ND (3.0)	ND (7500)	ND (3.0)
	carbon tetrachloride (ug/kg)	ND (2.0)	ND (5000)	ND (2.0)
	chlorobenzene (ug/kg)	ND (2.0)	ND (5000)	ND (2.0)
	chloroethane (ug/kg)	ND (3.0)	ND (7500)	4
	chloroform (ug/kg)	ND (3.0)	ND (7500)	ND (3.0)
	chloromethane (ug/kg)	ND (4.0)	ND (10000)	ND (4.0)
	cis-1,3-dichloropropene (ug/kg)	ND (2.0)	ND (5000)	ND (2.0)
	dibromochloromethane (ug/kg)	ND (2.0)	ND (5000)	ND (2.0)

(Continued)

Method	Parameter (Units)	N. SUMP 0.5 ft	W. SUMP 0.5 ft	SW. SUMP 1.5 ft
EPA 8260M	ethylbenzene (ug/kg)	ND (4.0)	ND (10000)	ND (4.0)
	methylene chloride (ug/kg)	10	24000	53
	styrene (ug/kg)	ND (2.0)	ND (5000)	ND (2.0)
	tetrachloroethene (ug/kg)	ND (2.0)	ND (5000)	ND (2.0)
	toluene (ug/kg)	ND (2.0)	7400	10
	trans-1,3-dichloropropene (ug/kg)	ND (3.0)	ND (7500)	ND (3.0)
	trichloroethene (ug/kg)	ND (2.0)	ND (5000)	ND (2.0)
	vinyl acetate (ug/kg)	ND (5.0)	ND (13000)	ND (5.0)
	vinyl chloride (ug/kg)	ND (4.0)	ND (10000)	ND (4.0)
	xylenes (total) (ug/kg)	ND (5.0)	ND (13000)	8
EPA 9045	PH SOIL 9045 (ph units)	6.1	6.7	6.8

* - The detection limit for the 1,1,1-Trichloroethane result is 7500 ug/kg and the detection limit for the 1,1-Dichloroethane result is 12000 ug/kg
ND - Not Detected
N/A - Not Analyzed

REPORT OF SOIL BORING INVESTIGATION

Products Research and Chemical Corporation
5430 San Fernando Road
Glendale, California 91203

ATTN: Mr. James Heaukulani

Prepared by

ABB Environmental Services, Inc.
4765 Calle Quetzal
Camarillo, California 93012

October 25, 1990

82_827002.R01

ABB Environmental Services, Inc.

ASEA BROWN BOVERI

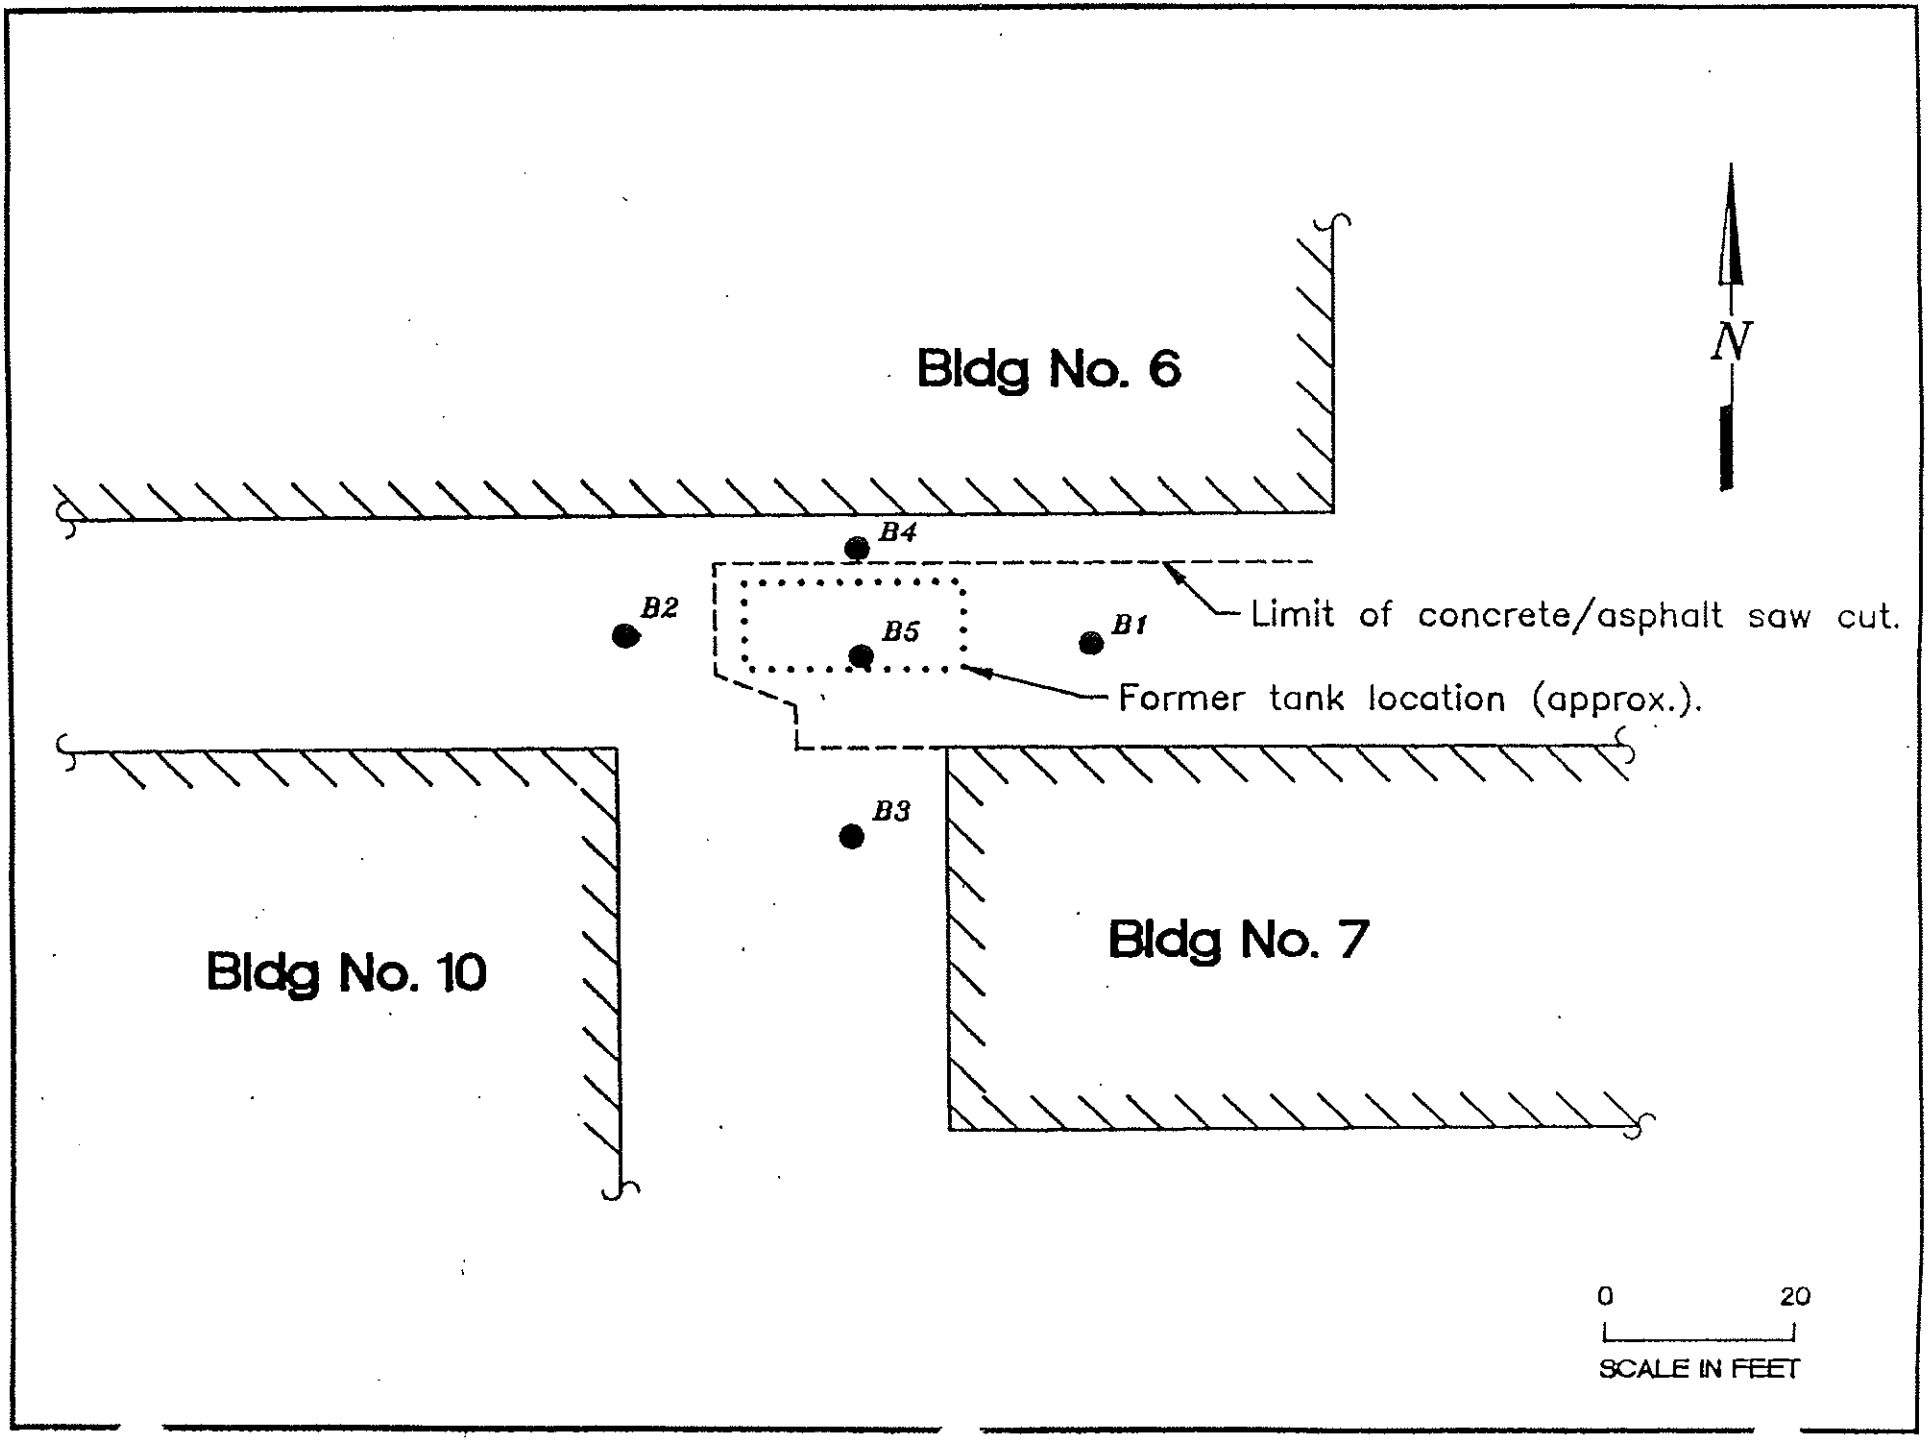


Figure 1 PRC site map showing location of soil borings

The sampling device was decontaminated between sample runs, using a trisodium phosphate soap solution and a deionized water rinse. Drill cuttings and rinsate were collected and sealed in 55-gallon DOT drums and stored temporarily on-site for proper disposal.

2.2 Field Sampling

During the sampling procedures, all soils were logged and described using the Unified Soil Classification System. No unusual odors were detected during the drilling and sampling, except for boring B5. Strong MEK odors were detected in soil samples collected from 10 and 15 feet bgs in this boring, which penetrated the former tank cavity (Figure 1).

After logging, one of the three 6-inch sample tubes from each sample interval was immediately sealed with plastic caps and electrical tape and placed in a cooler with ice for transmittal to ABB-ES's state-certified Camarillo laboratory.

Soil boring logs are included in Appendix A. In general, the subsurface soils at PRC consist of alluvial sand, with lesser amounts of silt and gravel. The sand is generally medium-brown in color, and varies in texture from fine- to coarse-grain.

Depth to consolidated bedrock is unknown, and groundwater was not encountered in any of the boreholes.

3.0 ANALYTICAL PROCEDURES AND RESULTS

Soil samples were submitted to ABB-ES's laboratory in Camarillo for analysis. However, because the laboratory could not process the samples in a timely fashion, the sample analyses were subcontracted to West Coast Analytical Services (WCAS) in Santa Fe Springs. WCAS analyzed all samples for volatile organic compounds, using EPA Method 624/8240. Sample results are summarized in Table 1, and analytical laboratory reports are included in Appendix B. Chain of custody record is attached as Appendix C.

Table 1. Analyses of solvent compounds in soil, PRC facility*

Sample No.	Depth (ft)	2-Butanone (MEK)	Toluene	Carbon Disulfide	Acetone	TCA
		(ug/kg)				
B1-5	5	ND	ND	ND	ND	ND
-10	10	420	8	ND	ND	ND
-15	15	250	ND	ND	ND	ND
-20	20	840	ND	ND	ND	ND
-30	30	51	7	ND	ND	ND
-40	40	ND	6	ND	ND	ND
B2-5	5	ND	9	ND	ND	ND
-10	10	ND	ND	ND	ND	ND
-15	15	44	ND	8	ND	ND
-20	20	53	ND	ND	ND	ND
-30	30	14,000	12	ND	47	ND
-40	40	53	5	ND	ND	ND
B3-5	5	81	11	ND	ND	ND
-10	10	57	5	ND	ND	ND
-15	15	68	5	ND	ND	ND
-20	20	48	ND	ND	ND	ND
-30	30	100	ND	ND	ND	ND
-40	40	160	ND	ND	ND	ND

Table 1. Analyses of solvent compounds to soil, PRC facility (cont.)

Sample No.	Depth (ft)	2-Butanone (MEK)	Toluene	Carbon Disulfide	Acetone	TCA
		(ug/kg)				
B4-5	5	ND	ND	ND	ND	ND
-10	10	ND	ND	ND	ND	ND
-15	15	65	ND	ND	ND	ND
-20	20	48	ND	ND	ND	ND
-30	30	110	9	ND	ND	ND
-40	40	95	9	ND	ND	ND
B5-5	5	ND	5	ND	ND	12
-10	10	1,600,000	ND	ND	ND	ND
-15	15	37,000,000	ND	ND	ND	ND
-20	20	9,300	5	ND	ND	ND
-30	30	7,000	ND	ND	ND	ND
-40	40	1,000	ND	ND	ND	ND

*Analyses by EPA Method 8240; analyses performed by West Coast Analytical, October 17, 1990.

Limits of detection, (ug/kg):
MEK, 30
Toluene, 5
Carbon disulfide, 5
Acetone, 30
TCA (1,1,1,-trichloroethane), 5

ND = non-detection

REPORT OF
SUBSURFACE INVESTIGATION:
SOIL GAS AND GROUNDWATER

COURTAULDS AEROSPACE FACILITY
GLENDALE, CALIFORNIA

SEACOR Job No. 40049-001-01

Submitted by
SEACOR

for
Courtaulds Aerospace, Inc.
5430 San Fernando Road
Glendale, California 91203

January 7, 1993

Prepared by:

Peter Bergen for

John P. Wainwright, P.E.
Associate Engineer

Reviewed by :

Kyle D. Emerson

Kyle D. Emerson, CEG 1271
Senior Vice President

TABLE 1
SUMMARY OF SOIL ANALYSIS

VOLATILE ORGANIC COMPOUND CONCENTRATIONS (PPB)
EPA 8260
(All positive results reported)

Sample Location	Sample Depth (Ft)	Compound	Concentration
MW-1	58	Acetone	53
MW-3	43	Toluene	10
	47		9
	51		11
	55		9
	60		9
	64		26
	69		10
	73		7
MW-4	15	Toluene	9
	24		5
	28		5
	37		14
	49		15
		Benzene	9

TABLE 1
(Continued)

TITLE 22 METALS (PPM)
(All positive results reported)

Sample Location	SAMPLE DEPTH (Ft)	Antimony	Arsenic	Barium	Beryllium	Cadmium	Chromium	Cobalt	Copper	Lead	Mercury	Molybdenum	Nickel	Selenium	Silver	Thallium	Vanadium	Zinc
MW-3	51	--	--	90.1	--	--	13.2	7.8	15.0	--	--	--	4.4	--	--	--	39.3	78.2
MW-4	49	--	--	43.0	--	--	3.9	--	37.4	--	--	--	--	--	--	--	13.2	69.7

(-- - Not Detected)

HEXAVALENT CHROMIUM (PPM)
EPA 7196

Sample Location	Sample Depth (Feet)	Hexavalent Chromium
MW-3	51	ND (DL 0.2 ppm)
MW-4	49	ND (DL 0.2 ppm)

TOTAL ORGANIC CARBON (PPM)
EPA 9060

Sample Location	Sample Depth (Feet)	Total Organic Carbon
MW-1	40	150
MW-1	53	860
MW-1	68	190
MW-3	25	1,400

TABLE 2

SUMMARY OF GROUNDWATER ANALYSIS
INITIAL SAMPLING EPISODE

VOLATILE ORGANIC COMPOUND CONCENTRATIONS (PPB)
EPA 8260
(All positive results reported)

Sample Location	1,1-DCE	1,1-DCA	Chloroform	1,1,1-TCA	TCE	1,1,2-TCA	PCE	Xylenes
MW-1	3	ND	3	1	ND	ND	1	1
MW-2	ND	ND	2	ND	14	ND	ND	ND
MW-3	2	ND	2	ND	8	ND	8	4
MW-4	27	5	2	38	41	1	7	1
MW-4 (dup)	28	5	2	37	40	1	7	1

ND - Not Detected

TITLE 22 METALS
(Concentrations in PPM)

Sample Location	Antimony	Arsenic	Barium	Beryllium	Cadmium	Chromium	Cobalt	Copper	Lead	Mercury	Molybdenum	Nickel	Selenium	Silver	Thallium	Vanadium	Zinc
MW-4	--	--	.210	--	--	17.6	--	--	--	--	--	--	--	--	--	--	.108

(-- - Not Detected)

HEXAVALENT CHROMIUM, EPA 7196
(PPM)

Sample Location	Hexavalent Chromium
MW-4	21

TABLE 3

SUMMARY OF GROUNDWATER ANALYSIS
SECOND SAMPLING EPISODE
VOLATILE ORGANIC COMPOUND CONCENTRATIONS (PPB)
EPA 524.2
(All positive results reported)

Sample Location	1,1-DCE	1,1-DCA	Chloro-form	Methylene Chloride*	PCE	Toluene	1,1,1-TCE	TCE	1,1,4-TMB	Xylenes
MW-1	1	ND	3.2	.9	.7	.3	.9	.4	ND	1
MW-2	ND	ND	2	4	ND	ND	ND	29	ND	ND
MW-3	3	ND	1	.6	11	.2	.7	11	ND	1
MW-4	.9	ND	.9	.5	2	.2	1	8	.3	1

* Lab Blank exhibited 0.6 ppb methylene chloride

TITLE 22 METALS
(Concentrations in PPM)

Sample Location	Antimony	Arsenic	Barium	Beryllium	Cadmium	Chromium	Cobalt	Copper	Lead	Mercury	Molybdenum	Nickel	Selenium	Silver	Thallium	Vanadium	Zinc
MW-1	--	--	.102	--	--	--	--	--	--	--	.019	--	--	--	--	--	.008
MW-2	--	--	.111	--	--	--	--	--	--	--	--	--	--	--	--	--	.012
MW-3	--	--	.079	--	--	--	--	--	--	--	--	--	--	--	--	--	.008
MW-4	--	--	.117	--	--	.184	--	--	--	--	--	--	--	--	--	--	--
MW-4 (Dup)	--	--	.113	--	--	.152	--	--	--	--	--	--	--	--	--	--	.008

(-- - Not Detected)

OTHER ANALYSES

Sample Location	EPA 7196 Hexavalent Chromium (ppm)	EPA 350.1 Ammonium Nitrogen (ppm)	EPA 160.1 Total Dissolved Solids (ppm)	EPA 300.0 (ppm)			
				Chloride	Nitrite-N	Nitrate-N	Sulfate
MW-1	ND	<.1	730	97	ND	13	190
MW-2	ND	<.1	1,000	88	ND	12	150
MW-3	ND	<.1	610	77	ND	15	130
MW-4	.20	<.1	640	86	ND	5.4	160
MW-4 (Dup)	.17	NA	NA	NA	NA	NA	NA

ND - Not Detected (detection limits presented on laboratory test sheets, Appendix B)

NA - Not Analyzed

TABLE 4

SUMMARY OF QA/QC RESULTS

Travel and Equipment Blanks, EPA 8260 Analysis

Sample Designation	Description	Compounds Detected Above Detection Limits
Travel Blank	10/16 Travel Blank	None Detected
End Equip Blank	10/16 Ending Equip Blank	1,1-DCE at 1 ppm, chloroform at 1 ppb, 1,1-TCA of 2 ppb, bromodichloromethaneat 2 ppb, TCE at 5 ppb, dibromochloromethaneat 3 ppb, bromoform at 1 ppb, PCE at 2 ppb, xylenes at 2 ppb
Start Equip Blank	10/16 Start Equip Blank	TCE at 2 ppb, PCE at 2 ppb
QA/QC-10	9/24 Ending Equip Blank	1,1-TCA at 2 ppb
QA/QC-9	9/24 Start Equip Blank	1,1-TCA at 1 ppb
QA/QC-8	9/23 Ending Equip Blank	1,1-TCA at 2 ppb
QA/QC-3	9/22 Travel Blank	Toluene at 3 ppb
QA/QC-2	9/21 End Equip Blank	Toluene at 2 ppb

Note: Compounds identified at or near the detection limit (i.e. 1,1-DCE at 1 ppb, chloroform at 1 ppb, 1,1-TCA at 1 ppb, etc.) may be "false positives" caused by inherent variability in the analytical methods.

TABLE 4
(Continued)

Sample Designation	Date	Analysis	Metals Detected Outside of QA/QC Guidelines
LCS & LCSD	11/9/92	Title 22 Metals	Arsenic, Cobalt
MS & MSD	11/9/92	Title 22 Metals	Antimony, Barium, Beryllium, Copper, Lead, Thallium, Vanadium and Zinc

LCS = Laboratory Control Spike
LCSD = Laboratory Control Spike Duplicate

MS = Matrix Spike
MSD = Matrix Spike Duplicate

Note 1: None of the laboratory Method Blanks exhibited VOC concentrations above detection limits.

Note 2: None of the LCS, LCSD, MS or MSD analyses for VOCs in soil identified RPDs or recovery percentages outside of QC limits.

TABLE 4
(Continued)

SUMMARY OF QA/QC RESULTS
GROUNDWATER SAMPLES - LABORATORY QA/QC

Sample Designation	Date	Analysis	Metal or Compound Detected Outside of QA/QC Guidelines
LCS & LCSD	10/16/92	EPA 8260	Chlorobenzene RPD outside of range
MS & MSD	10/16/92	EPA 8760	1,1-DCE RPD outside of range
MS & MSD	10/16/92	Title 22 Metals	Spike recovery outside of range for Antimony and Silver
LCS & LCSD	11/10/92	Title 22 Metals	Spike recovery outside of range for Antimony
MS & MSD	11/10/92	Title 22 Metals	Relative percent difference for spike recovery outside of limits for Silver
QC Dup	11/10/92	Title 22 Metals	Silver outside of QC limits
MS & MSD	11/10/92	EPA 3000	Nitrite and Nitrate recovery and RTD outside of QC limits

LCS = Laboratory Control Spike
LCSD = Laboratory Control Spike Duplicate

MS = Matrix Spike
MSD = Matrix Spike Duplicate

Note 1: All hexavalent chromium LCS & LCSD within QC limits.

Note 2: No analytes detected above detection limits for laboratory reagent blanks.

Note 3: No analytes detected above detection limits for laboratory method blanks.

TABLE 5
DRAWDOWN TEST PUMP RATES

TIME	FLOW RATE (GPM)	COMMENTS
8:54 AM	10	Initial flow rate before valve-down
8:56 AM	8	Continued flow rate adjustment
8:58 AM	6.3	Continued flow rate adjustment
9:00 AM	7.1	Continued flow rate adjustment
9:02 AM	7.5	Continued flow rate adjustment
9:06 AM	5.7	End of flow rate adjustment
9:09 AM	5.8	
9:13 AM	5.8	
9:20 AM	5.9	
9:29 AM	5.7	
9:50 AM	6.1	
10:06 AM	6.3	
10:12 AM	6.2	
11:02 AM	6.0	
11:50 AM	6.1	
12:35 PM	5.9	
1:30 PM	5.9	
3:00 PM	5.7	
3:19 PM	5.7	
3:30 PM	5.7	
4:05 PM	5.6	
5:30 PM	5.0	Flow rate begins to drop, adjustments begin
5:36 PM	4.7	Continued flow rate adjustment
5:50 PM	5.0	Continued flow rate adjustment
6:05 PM	3.5	Uneven flow, surging and stopping of discharge
6:15 PM	---	Pumping terminated

TABLE 6


COMPARISON OF MANUAL SOLINST AND DATA LOGGER GROUNDWATER ELEVATIONS

Time	Solinst Elevation	Data Logger Elevation
9:05 AM	363.82	363.74
9:11 AM	363.23	363.10
10:39 AM	360.06	359.85
12:10 PM	356.61	356.54
12:25 PM	355.97	356.16

NOTE: From about 12:30 PM until the end of the test, the Data Logger transducer was above water, and therefore not able to take readings. Thereafter, readings were taken manually with the Solinst at the appropriate 30 and 60-minute intervals.

SITE PLAN

Courtaulds Aerospace Facility
Glendale, CA

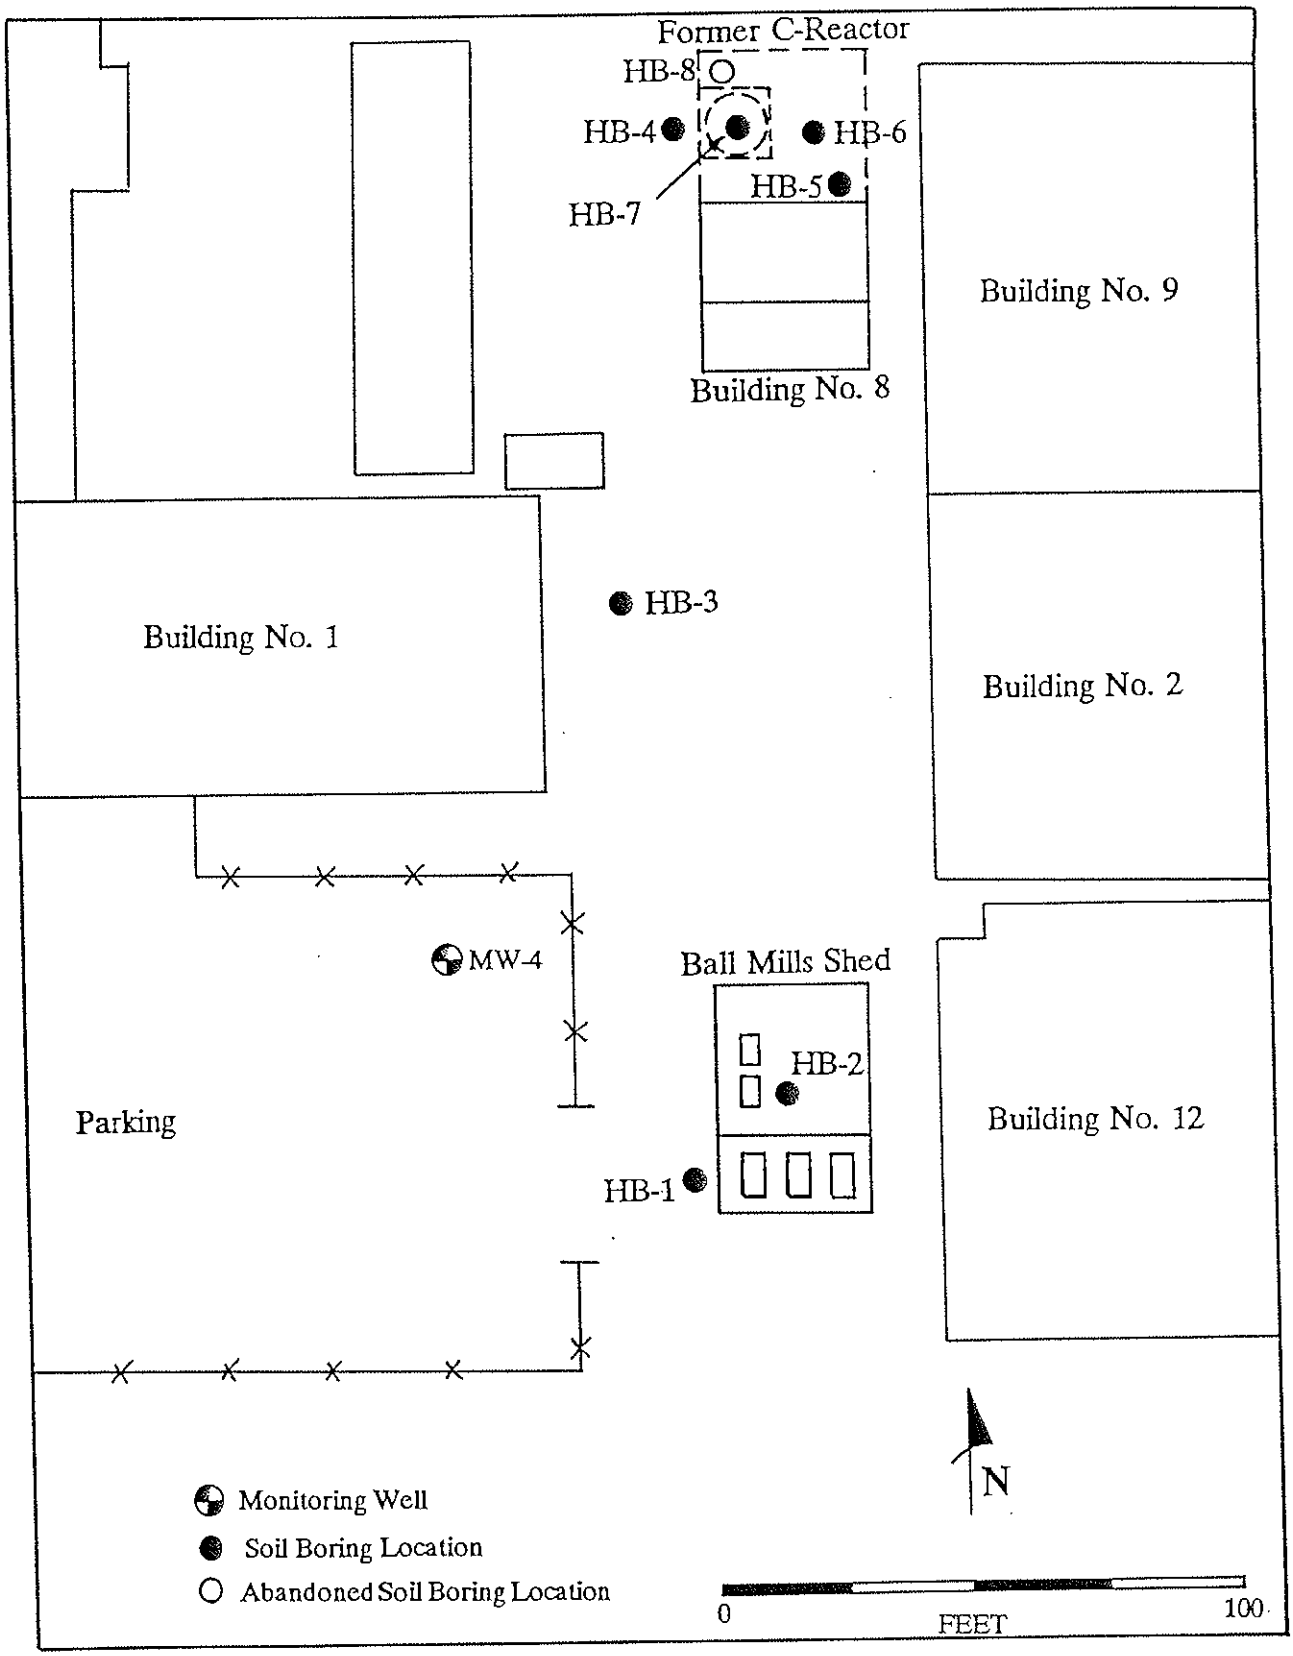

JN: 40049-001-05 DATE: FEBRUARY 1993 FIGURE: 1

TABLE 1

Summary of Laboratory Test Results
(All positive results reported, ppm)

BORING/DEPTH	HEX CHROME (EPA 7196)	TOTAL CHROME (EPA 6010)	CALCIUM (EPA 215.1)	STRONTIUM (EPA 6010)	MAGNESIUM (EPA 242.1)	pH (EPA 9045)
HB-1/ 1 ft	ND	11.2	2210	34.2	7460	7.3
5 ft	ND	5.9	2160	30.7	7500	7.3
10 ft	ND	2.0	2220	33.9	7960	7.4
HB-2/ 1 ft	ND	8.5	2150	35.6	7280	7.2
5 ft	ND	2.2	1790	27.3	4400	7.3
10 ft	ND	3.1	1920	31.2	4680	7.6
15 ft	ND	19.6	1800	35.5	4850	7.4
HB-3/ 1 ft	ND	2.6	1940	29.1	4800	7.6
5 ft	ND	147.0	1760	28.7	3450	8.0
10 ft	ND	4.0	5250	18.7	7000	7.5
15 ft	ND	7.9	2120	42.2	7500	7.6
HB-4/ 1 ft	ND	10.1	2130	28.8	5400	7.6
5 ft	32	44.3	2480	39.4	7960	7.3
8 ft	23	37.9	2460	40.4	6900	7.3
HB-5/ 1 ft	ND	6.3	2320	30.2	6930	7.0
5 ft	ND	7.4	2330	36.8	7960	7.3
10 ft	ND	7.6	6100	51.3	7500	7.4
13 ft	ND	4.5	2110	31.1	7460	7.5
HB-6/ 1 ft	ND	4.7	1970	24.4	7320	7.3
5 ft	ND	9.2	2550	40.1	8000	7.3
10 ft	ND	8.5	7100	57.6	9000	7.4
HB-7/ 1 ft	47	114.0	1680	23.1	8460	8.2
5 ft	37	65.1	2460	38.8	8000	7.6
10 ft	14	27.5	5700	46.2	7500	7.4
15 ft	ND	16.0	1590	24.5	6960	7.4

ND = Not detected above detection limit of 1.5 ppm

RESULTS OF VAPOR EXTRACTION PILOT TEST
(Volume I)

Courtaulds Aerospace Facility
5430 San Fernando Road
Glendale, California

SEACOR Job No. 40049-001-10

Submitted by
SEACOR

for
Mr. Victor Yamada
Courtaulds Aerospace, Inc.
5454 San Fernando Road
Glendale, California 91209

February 18, 1994

Prepared by:

John P. Wainwright, P.E.
Associate Engineer

Reviewed by:

Kyle D. Emerson, CEG 1271
Senior Vice President

TABLE 1
COMPARISON OF FID READINGS AT MONITORING PROBES

DATE	FID READING (Calibrated to 50 ppm hexane)															FID Reading at System Inlet
	VM1-15	VM1-30	VM1-48	VM2-15	VM2-30	VM2-48	VM3-15	VM3-26	VM3-48	VM4-15	VM4-30	VM4-48	VM5-15	VM5-30	VM5-48	
9/17/93	30	45	55	11	60	60	50	18	4	85	40	25	110	120	150	300
10/18/93	10	60	50	40	150	120	2	1	9	10	20	12	2	15	5	400
10/26/93	3	12	40	20	140	150	1	2	2	5	11	6	1	7	1	80
11/2/93	2	11	25	15	150	110	1	1	4	15	12	4	1	5	2	100
11/16/93	18	30	18	9	50	60	20	30	4	4	2	1	4	15	1	30
12/10/93	3	6	18	20	160	400	3	2	1	7	4	5	5	4	2	40
12/16/93	2	5	15	32	175	400	3	2	1	11	6	3	3	3	4	65

TABLE 2
VACUUM READINGS AT MONITORING PROBES

Date	Extraction Wells Open	Flowrate (scfm)	VACUUM (IN INCHES OF WATER)														
			VM1-15	VM1-30	VM1-48	VM2-15	VM2-30	VM2-48	VM3-15	VM3-26	VM3-48	VM4-15	VM4-30	VM4-48	VM5-15	VM5-30	VM15-48
9/22/93	VE-1	135	6.6	4.5	1.9	4.5	3.2	1.8	4.4	3.6	1.9	.98	.99	.69	.96	1.3	1.6
9/22/93	VE-1	95	1.1	.72	.33	.73	.55	.31	.70	.57	.30	.10	.12	.14	.12	.15	.14
9/24/93	VE-3	90	.30	.32	.29	--	--	--	.60	.63	.44	.40	.44	.40	.50	.51	.34
9/24/93	VE-3	138	.37	.42	.40	--	--	--	.73	.78	.56	.50	.53	.48	.58	.56	.33
10/18/93	VE-1 & VE-2	130	1.4	1.5	1.2	1.3	1.5	1.0	1.0	1.2	1.2	<0	.20	.30	.20	.40	.40
11/2/93	ALL	90	.8	.8	.8	.7	.8	.6	.6	.9	1.0	.3	.5	.6	.4	.5	.5
11/2/93	VE-1 & VE-2	90	1.0	1.1	.9	1.0	1.1	.8	.7	.9	.9	.2	.3	.3	.2	.3	.3
11/16/93	ALL	115	.92	1.0	1.0	.78	.96	.80	.76	1.1	1.2	.34	.66	.79	.44	.68	.70

Note: Typically, the "radius of influence" is described as the distance at which at least one-half inch of negative pressure (vacuum) is created in the soil pores. Soil vapors within the radius of influence are eventually drawn into the vapor extraction system for treatment and release into the atmosphere.

TABLE 3

COURTAULDS
VES Pilot Test Well Installations
Analytical Results of Soil Sampling

Well	Sample Depth	VOC Concentrations (EPA 8260, ppb)					
		1,1,1-TCA	MEK	Dichloromethane	TCE	PCE	1,1-DCA
VM-2	15 ft (VM2-3)	21	4.5	2.6	2.5	ND	ND
VM-2	25 ft (VM2-5)	17	3.7	1.4	2.2	ND	ND
VM-2	35 ft (VM2-7)	ND[1]	9.5	2.6	ND	ND	ND
VM-2	45 ft (VM2-9)	ND	4.3	ND	ND	ND	ND
VM-1	5 ft (VE1-1)	14	ND	2.6	1.5	3.7	ND
VM-1	15 ft (VE1-3)	ND	680,000	16,000	ND	ND	ND
VM-1	20 ft (VE1-4)	ND	800,000	17,000	ND	ND	ND
VM-1	25 ft (VE1-5)	ND	470	29	ND	ND	ND
VE-2	30 ft (VE2-6)*	ND	18,000	380	ND	ND	ND
VE-2	35 ft (VE2-7)	15	71	2.2	ND	ND	ND
VE-2	45 ft (VE2-9)	ND	87	2.3	ND	ND	ND
VM-1	15 ft (VM1-3)	ND	ND	1.5	ND	ND	ND
VM-1	25 ft (VM1-5)	ND	2.4	3.3	ND	ND	ND
VM-1	35 ft (VM1-7)	ND	ND	3.3	ND	ND	ND
VM-1	45 ft (VM1-9)	ND	4.2	3.4	ND	ND	ND
VM-3	15 ft (VM3-3)	ND	2.4	3.2	ND	ND	ND
VM-3	25 ft (VM3-5)	5.9	4.8	3.0	ND	ND	1.4
VM-3	35 ft (VM3-7)	ND	ND	3.0	ND	ND	ND
VM-3	45 ft (VM3-9)	3.2	2.9	1.5	ND	ND	ND
VE-3	15 ft (VE3-3)	6.1	ND	2.3	ND	ND	2.2
VE-3	25 ft (VE3-5)	ND	3.3	2.1	ND	ND	1.1
VE-4	35 ft (VE4-7)	71	ND	1.9	2	3	16
VE-4	45 ft (VE4-9)	2.9	2.9	2.4	ND	ND	1.2
VE-4	50 ft (VE4-10)	11	4.0	1.4	ND	ND	3.2

JN 40049-001-10

TABLE 3
(Continued)

Well	Sample Depth	VOC Concentrations (EPA 8260, ppb)					
		1,1,1-TCA	MEK	Dichloromethane	TCE	PCE	1,1-DCA
VM-4	15 ft (VM4-3)	8.2	2.8	2.4	ND	ND	2.1
VM-4	25 ft (VM4-5)	23	2.5	2.9	ND	1.4	5.7
VM-4	30 ft (VM4-6)	9.4	2.3	1.4	ND	ND	1.8
VM-4	30 ft (VM4-6 Dup.)	13.6	ND	2.9	ND	ND	2.6
VM-4	45 ft (VM4-9)	1.8	ND	1.5	ND	ND	1.1
VM-5	15 ft (VM5-3)	43	ND	2.9	ND	2.1	1.2
VM-5	20 ft (VM5-4)	ND	ND	2.7	ND	ND	ND
VM-5	20 ft (VM5-4 Dup.)	11	ND	2.6	ND	ND	1.7
VM-5	35 ft (VM5-7	6	ND	2.6	ND	ND	ND
VM-5	45 ft (VM5-9)	12	2.1	2.4	ND	ND	3.4


* - test
(1) - test

TABLE 4
VES Pilot Test - Vapor Monitoring Probes
Initial and Final VOC Analytical Results

Well	Probe Depth (ft)	VOC Concentrations (EPA 8260, ppmv)											
		1,1,1-TCA		MEK		TCE		PCE		1,1-DCA		1,1-DCE	
		Initial	Final	Initial	Final	Initial	Final	Initial	Final	Initial	Final	Initial	Final
VM1	15	94	ND	ND	ND	2.4	ND	2.2	ND	4.4	ND	24	ND
VM1	30	120	3.2	ND	ND	3.7	2.2	2.2	ND	6.8	ND	40	ND
VM1	48	135	10.9	ND	ND	9.3	6.0	1.9	ND	5.6	ND	65	9.9
VM2	15	111	28.6	ND	ND	6.3	7.6	<1	3.9	2.7	ND	12.5	8.1
VM2	30	137	172	ND	ND	8.9	15.5	1.5	9.9	4.9	ND	37.5	56.8
VM2	48	139	430	ND	ND	14	23.7	1.8	14.5	4.9	ND	70	180
VM3	15	137	3.2	ND	ND	1.9	ND	3.7	.58	8.8	ND	35	ND
VM3	30	314	1.8	ND	ND	3.7	ND	4.4	ND	29	ND	137.5	ND
VM3	48	183	.71	ND	ND	11	ND	5	ND	12	ND	105	ND
VM4	15	203	10.7	ND	ND	2.8	ND	9	.43	14	ND	90	ND
VM4	30	296	11.1	ND	ND	5.4	ND	10	1.0	24	ND	175	ND
VM4	48	333	3.4	ND	ND	8.3	ND	12	.29	24	ND	212	.74
VM5	15	296	2.5	ND	ND	3.0	ND	11	ND	9.8	ND	102	ND
VM5	30	333	4.6	ND	ND	4.6	ND	10	.43	29	ND	170	ND
VM5	48	351	.90	ND	ND	7.4	ND	11	ND	24	ND	207	ND

TABLE 5
COMPARISON OF VOC ANALYTICAL RESULTS
(Presented in PPM/V)

	1,1-DCA		1,1-DCE		PCE		TCE		1,1,1-TCA		MEK	
DATE	Inlet	Outlet	Inlet	Outlet	Inlet	Outlet	Inlet	Outlet	Inlet	Outlet	Inlet	Outlet
9/17/93	2.9	ND	20	4.5	2.0	ND	1.6	ND	110	2	137	14
9/24/93	5.8	ND	50	18	4.4	ND	6.8	ND	120	ND	50	ND
10/1/93	3.4	ND	30	14	3.0	ND	7.1	ND	ND	ND	120	ND
10/8/93	ND	ND	22	ND	2.5	ND	5.9	ND	36	ND	73	ND
10/23/93	.92	.05	11	3.1	2.6	ND	5.4	.03	32	.49	71	.48
11/9/93	.44	ND	3.5	49	1.6	ND	2.7	ND	19.7	2.9	33	3.3
11/24/93	.46	.002	4.9	.05	2.1	ND	3.0	.004	23	.03	27	.07
12/10/93	.52	.0013	4.3	.023	2.1	.0013	2.6	.0016	36	.035	13	.028

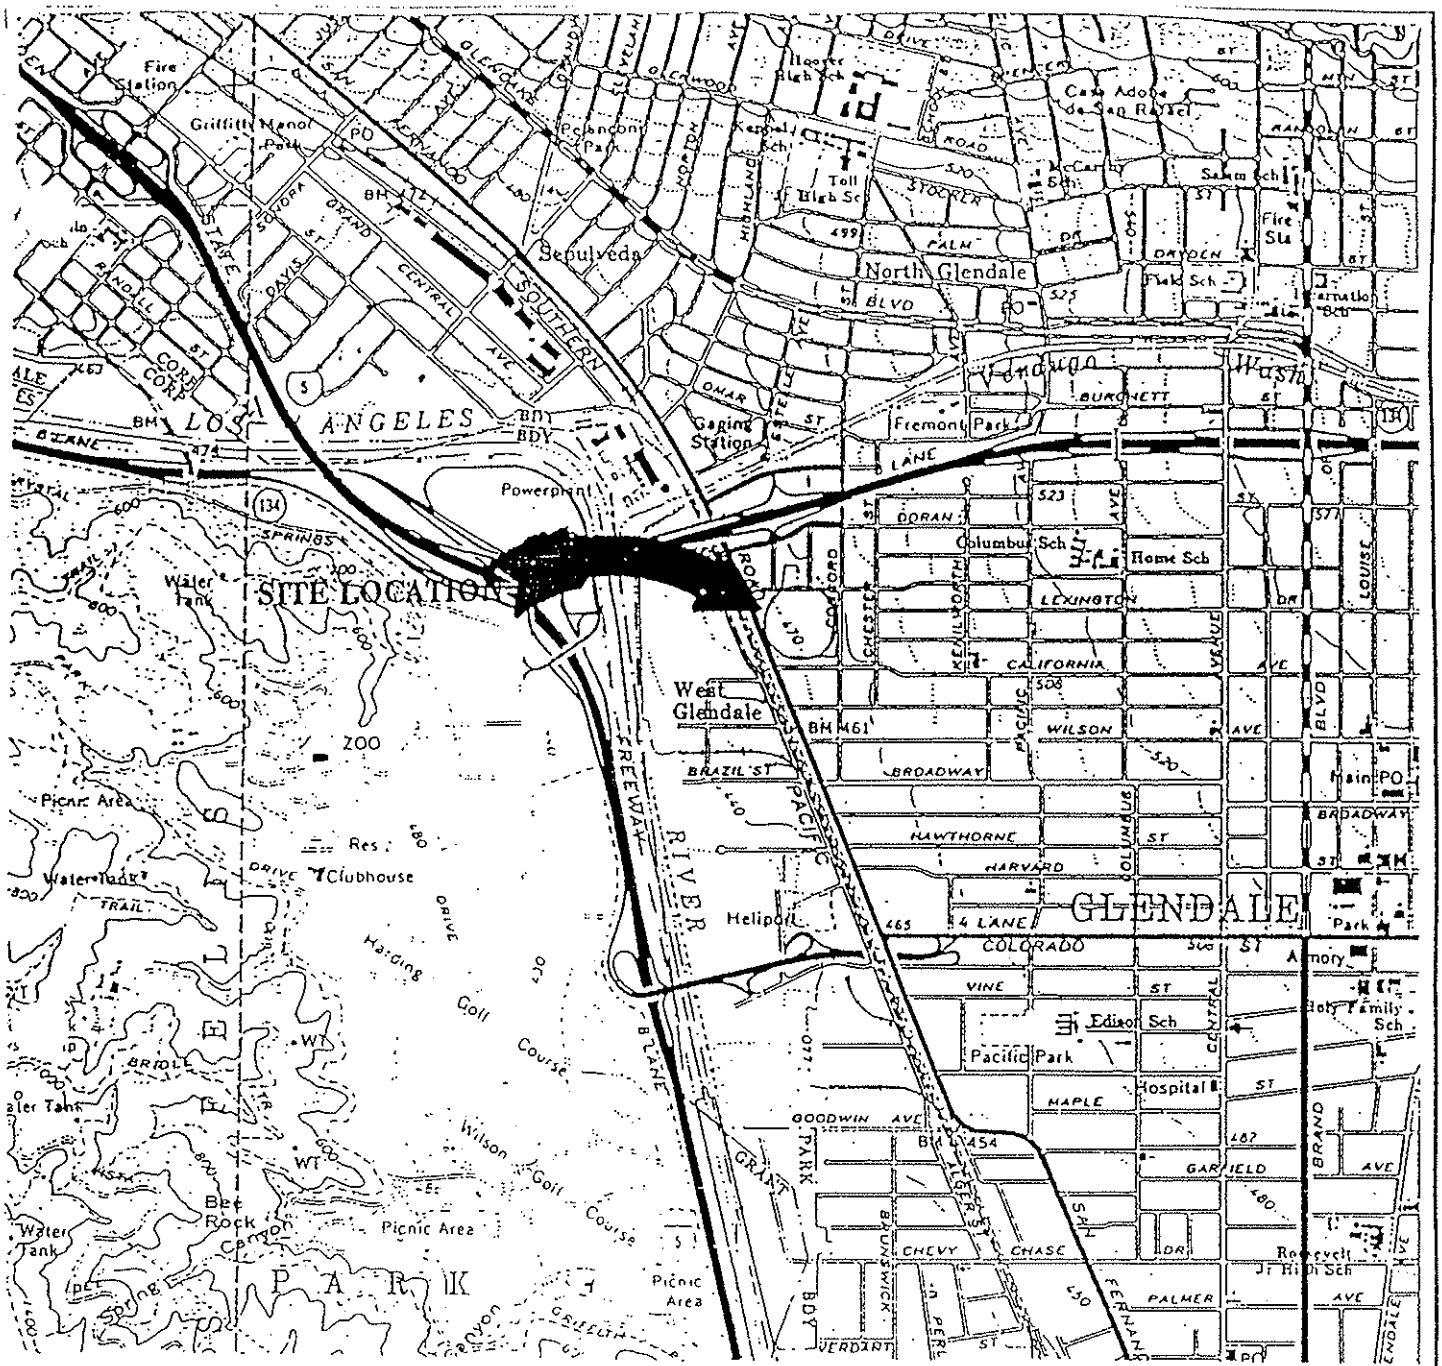

REF: USGS 7.5 MINUTE SERIES TOPOGRAPHIC MAP, BURBANK, CA QUADRANGLE (PHOTO REVISED 1972)

SCALE

1 inch = 2000 feet

2000 0 2000

NORTH


SITE LOCATION MAP

SEACOR

DATE: AUG 1993 FIGURE: 1

SITE PLAN/PROPOSED WELL LOCATIONS

Courtaulds Aerospace Facility
5454 San Fernando Road
Glendale, CA

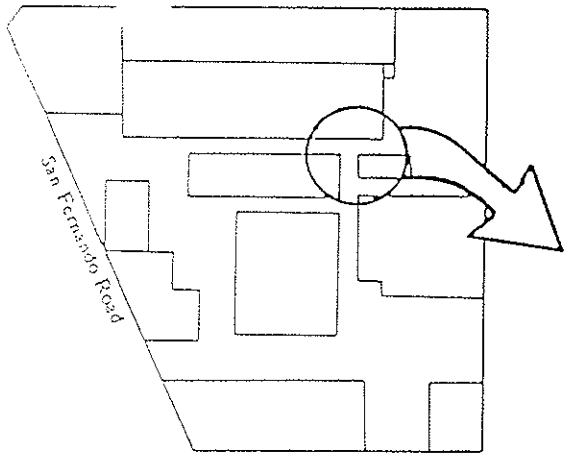

N

Scale 1 inch = 20 feet

Estimated Zone of Influence

BUILDING 6

UST's

VM-2

VM-3

VM-4

VE-1

VE-2

VE-3

VE-4

Purus Unit

SG-18

SG-16

VM-5

VM-1

Vapor Extraction Well Location

Soil Gas Probe Location

Vadose Monitoring Well Location


BUILDING 10

BUILDING 7

SEACOR

JN: 40049-001-09

FIGURE 2

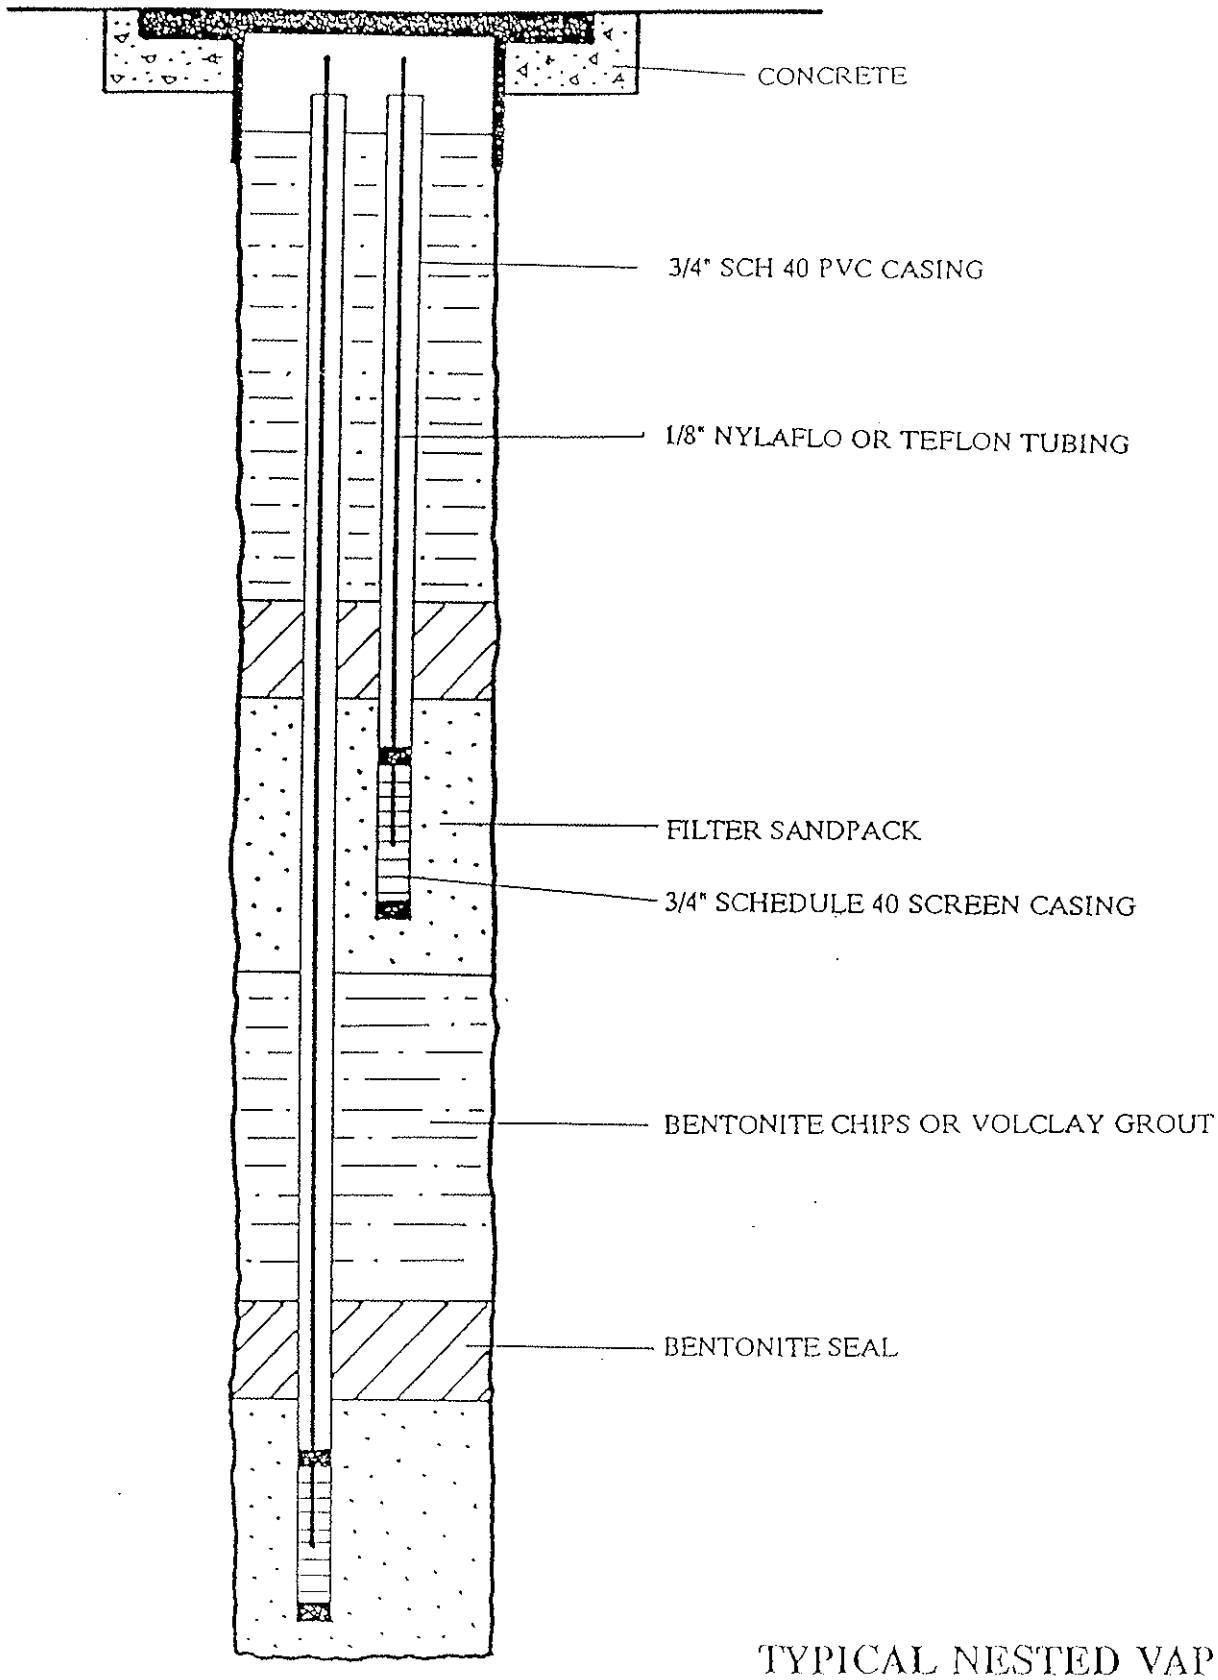


TYPICAL NESTED VAPOR MONITORING WELL DESIGN

FIGURE 3

VOC Rate of Decline at System Inlet, Analysis by EPA Method 8260 and TO-14

COURTAULDS AEROSPACE FACILITY

Vapor Extraction Pilot Test

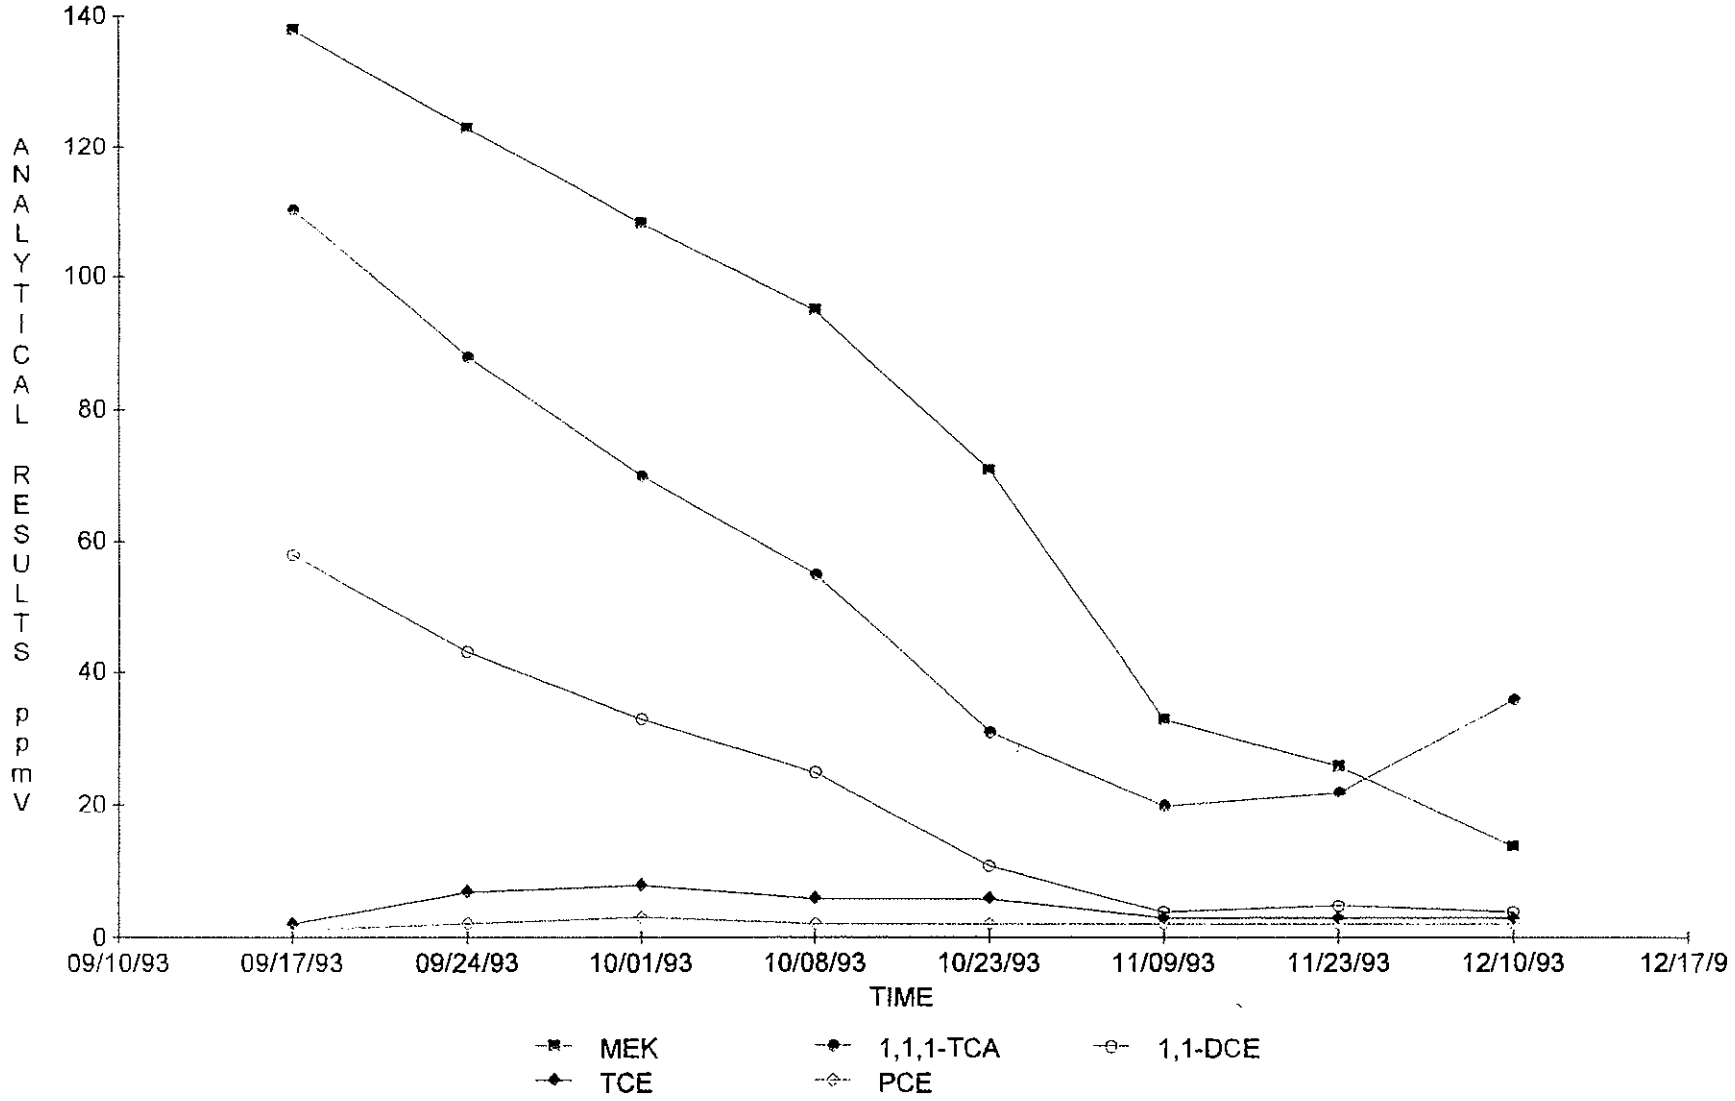


SEACOR 40049-001-10 FIGURE 4

VOC RATE OF DECLINE AT EACH EXTRACTION WELL, FID READINGS FOR VE1, VE2, VE3 AND VE4

COURTAULDS AEROSPACE FACILITY

Vapor Extraction Pilot Test

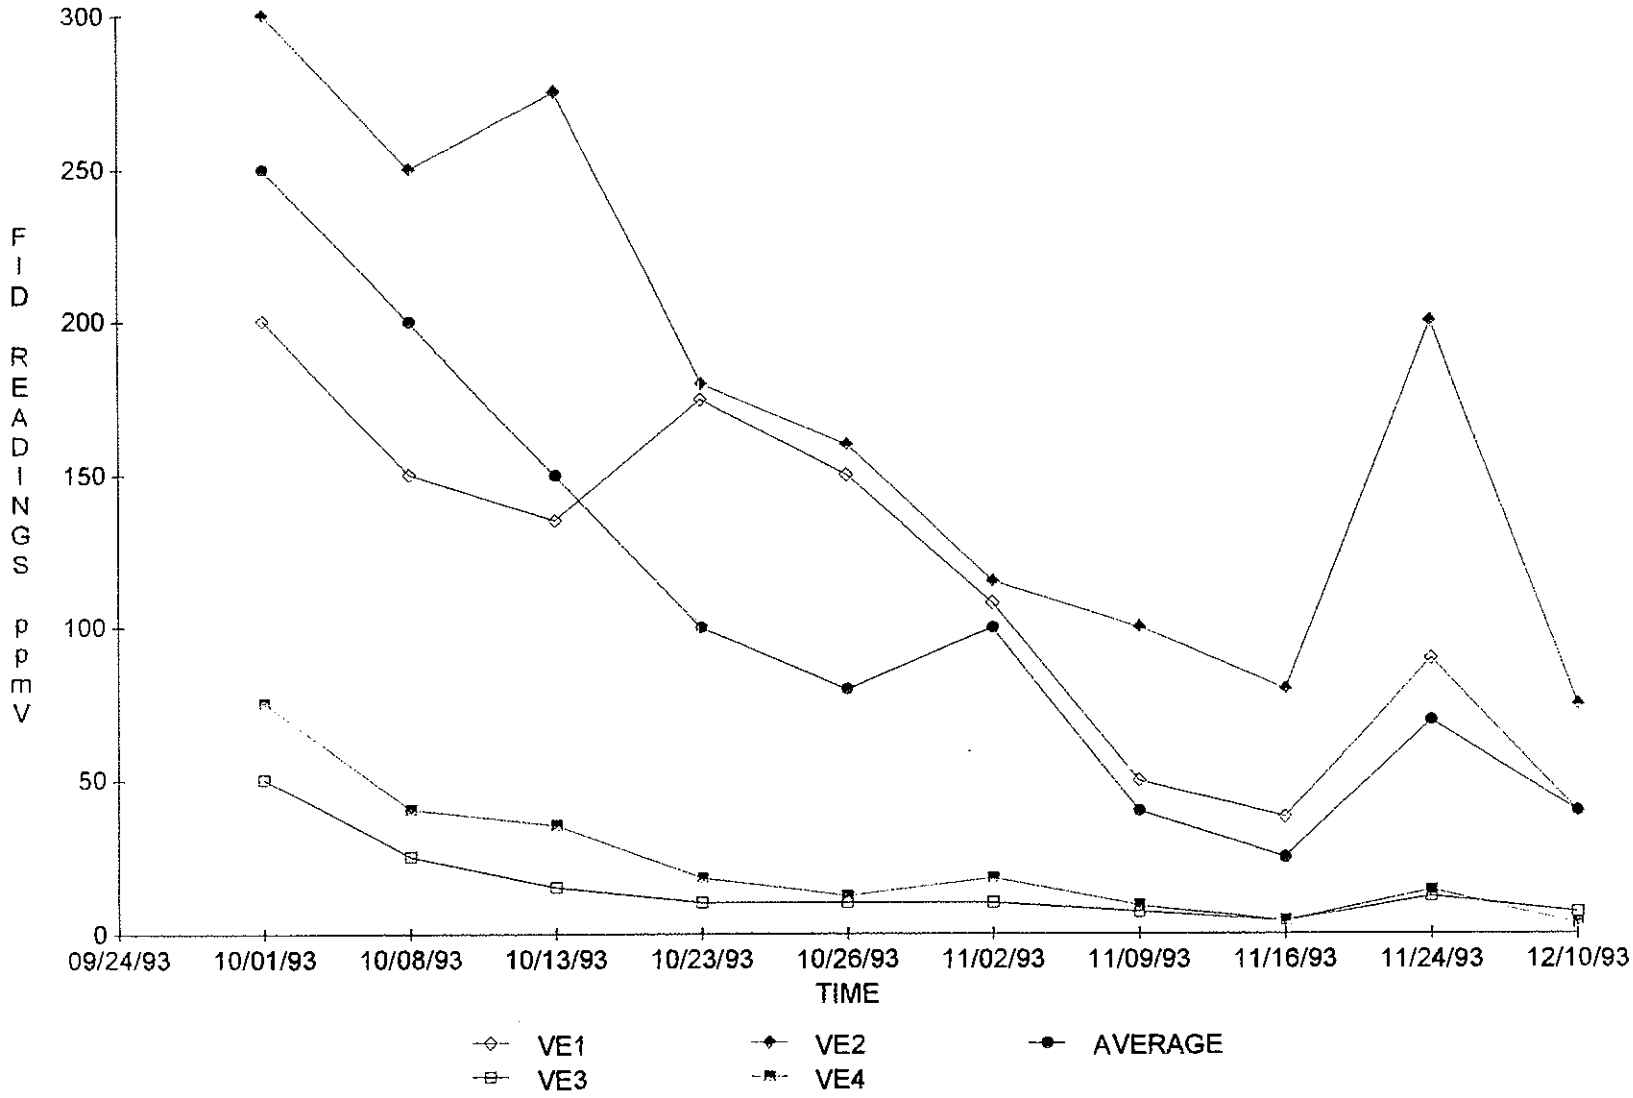

SEACOR 40049-001-10 FIGURE 5

RESULTS OF VERIFICATION ASSESSMENT FOR VAPOR EXTRACTION REMEDIAL PROGRAM

COURTAULDS AEROSPACE FACILITY
5430 SAN FERNANDO ROAD
GLENDALE, CALIFORNIA

SEACOR Job No. 40049-001-13

Submitted by
SEACOR

for
Courtaulds Aerospace, Inc.
5454 San Fernando Road
Glendale, California 91203

May 13, 1994

Prepared by:


Kyle D. Emerson, CEG 1271
Senior Vice President

TABLE 1

COURTAULDS
Verification Borings after Pilot Test/Continued Remediation
Analytical Results of Soil Sampling

Sample Location and Depth	VOC Concentrations in ug/kg (ppb), EPA 8260						
	1,1,1-TCA	MEK	Dichloromethane	TCE	PCE	1,1-DCA	1,1-DCE
VB-1 @ 15'	ND[1]	ND	ND	ND	ND	ND	ND
VB-1 @ 25'	ND	ND	2	ND	ND	ND	ND
VB-1 @ 35'	ND	ND	2	ND	ND	ND	ND
VB-1 @ 45'	ND	ND	ND	ND	ND	ND	ND
VB-2 @ 15'	ND	ND	ND	ND	ND	ND	ND
VB-2 @ 25'	ND	ND	ND	ND	ND	ND	ND
VB-2 @ 35'	ND	ND	ND	ND	ND	ND	ND
VB-2 @ 45'	ND	ND	ND	ND	ND	ND	ND

[1] - Not Detected

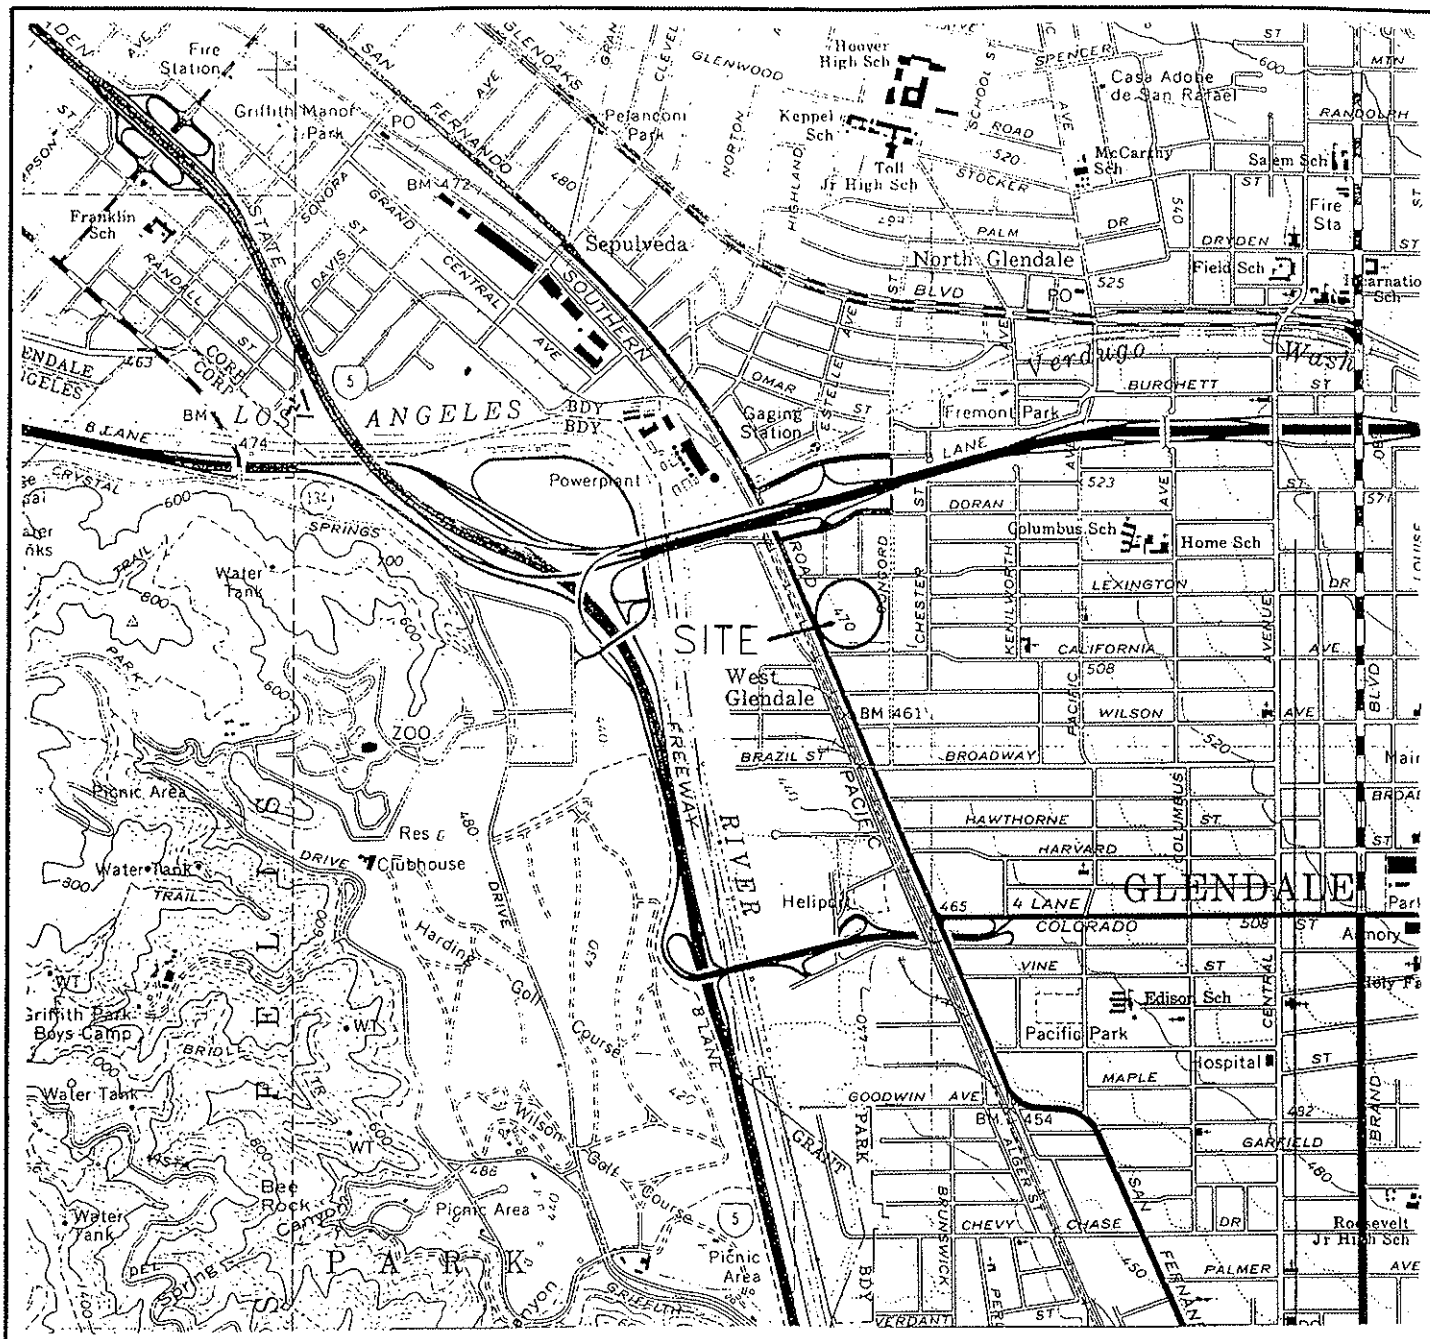

Ref.: U.S.G.S., 1966, Burbank Quodrangle, California
Los Angeles County, 7.5 Min. Topo., Rev. 1972.


SITE LOCATION MAP

SEACOR PROJECT: 40049-001-13 FIGURE: 1

ACAD11.MAPBRDR1.DWG HDP

SITE PLAN/PROPOSED WELL LOCATIONS

Courtaulds Aerospace Facility
5454 San Fernando Road
Glendale, CA

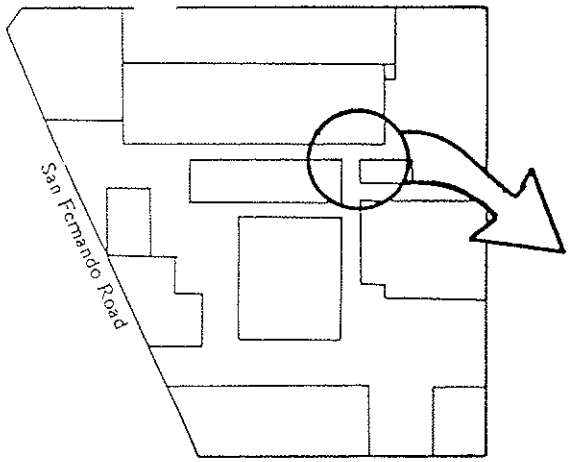

N

Scale 1 inch = 20 feet

BUILDING 6

VM-4

VM-2

VM-3

UST's

VE-1 VE-2

VE-3 VE-4

VB-1

VB-2

SG-18

SG-16

VM-5

EXPLANATION

Vapor Extraction Well Location

Soil Gas Probe Location

Vadose Monitoring Well Location

Verification Boring VB-1 and VB-2

VM-1

BUILDING 10

BUILDING 7

SEACOR

JN: 40049-001-13

FIGURE 2

REPORT OF REMEDIAL FEASIBILITY TESTING: In-Situ Treatment of Soil and Groundwater Impacted by Hexavalent Chromium

Courtaulds Aerospace, Inc.
5430 San Fernando Road
Glendale, California

JN 40049-001-17

July 30, 1996

prepared for

Courtaulds Aerospace, Inc.
5430 San Fernando Road
Glendale, California 91209

prepared by

SECOR
25864-F Business Center Drive
Redlands, California 92374-4515

STATEMENT OF CONFIDENTIALITY

This report has been submitted for the sole and exclusive use of Courtaulds Aerospace, Inc. and shall not be disclosed or provided to any other entity, corporation, or third party for purposes beyond the specific scope or intent of this report without the express written consent of SECOR International Incorporated (SECOR).

Table 1

Summary of Groundwater Drawdown Data for MW-4A
Chloride-Tracer Solution Injection Test
(Depths are in Feet)

Q_{out} (gpm)	Elapsed Time (min)	Groundwater Depth (feet)	Drawdown (feet)
0.0	0	46.55	0.00
2.0	8	48.71	2.16
	26	48.58	2.03
	38	48.55	2.00
4.0	62	51.03	4.48
	70	51.68	5.13
	78	51.95	5.40
	95	52.17	5.62
	110	52.33	5.78
	128	52.43	5.88
	142	52.64	6.09
	155	52.70	6.15
	178	52.80	6.25

Table 2

Summary of Groundwater Drawdown Data for MW-4A
$FeSO_4$ Solution Injection Test
(Depths are in Feet)

Q_{out} (gpm)	Elapsed Time (min)	Groundwater Depth (feet)	Drawdown (feet)
0.0	0	46.55	0.00
4.0	15	52.11	5.56
	30	52.20	5.65
	45	52.27	5.72
	60	52.31	5.76
	75	52.35	5.80
	90	52.37	5.82
	105	52.40	5.85
	120	52.42	5.87
	135	52.49	5.94
	150	52.55	6.00
	165	52.56	6.01
	180	52.56	6.01
	195	52.60	6.05

Table 3

Summary of Chemical Analysis for MW-4A
Chloride-Tracer Solution Injection Test

Sample Identification	Elapsed Time (min)	Cr^{6+} [1] (mg/L)	Cr^{6+} [2] (mg/L)	Cl^- [3] (mg/L)	pH [4]
---	0	0.347	NT[5]	100	7.10
---	10	NT	NT	136	NT
---	15	0.451	NT	125	6.86
MW4A-1/30 min	30	0.653	0.58	100	6.94
---	45	0.826	NT	114	6.87
MW4A-2/60 min	60	0.975	0.88	105	6.91
---	75	1.234	NT	100	6.92
MW4A-3/1 hr 30 min	90	1.225	1.0	105	6.90
MW4A-4/2 hr	120	1.094	1.1	125	6.90
---	135	1.208	NT	136	6.90
MW4A-5/2 hr 30 min	150	1.151	1.0	149	6.90
---	165	1.189	NT	143	6.89
MW4A-6/3 hr	180	1.134	1.0	156	6.94
---	199	1.110	NT	143	6.91
---	210	1.128	NT	149	6.93
---	225	1.113	NT	149	7.02
---	240	1.121	NT	149	6.95
---	300	1.081	NT	149	6.98
MDLs	---	---	**0.02**	---	---

(1) Cr^{6+} concentration determined in the field by SECOR Geochemistry personnel by the carbazide colorimetric test.

(2) Cr^{6+} concentration determined by Centrum Analytical Laboratories, Inc. (CAL) following EPA Test Method 7196.

(3) Cl^- concentration determined in the field by SECOR Geochemistry personnel using an Orion chloride ion specific electrode coupled with a double junction referenced electrode.

(4) pH determined in the field by SECOR Geochemistry personnel using a combination, research grade pH electrode connected to a Fisher Accumet pH meter.

(5) NT - Not Tested.

Table 4

Summary of Chemical Analysis for MW-4A
$FeSO_4$ Solution Injection Test

Sample Identification	Elapsed Time (min)	Cr^{6+} (1) (mg/L)	Cr^{6+} (2) (mg/L)	Cl^- (3) (mg/L)	pH (4)
MW4A/0 min	0	0.700	0.60	NT(5)	6.89
---	15	0.939	NT	NT	6.95
MW4A/30 min	30	0.989	0.87	NT	6.95
---	45	0.992	NT	NT	6.94
MW4A/60 min	60	0.992	0.97	NT	6.94
---	75	0.981	NT	NT	6.88
MW4A/90 min	90	0.936	0.87	NT	6.88
---	105	0.895	NT	NT	6.87
MW4A\120 min	120	0.734	0.74	NT	6.85
---	135	0.701	NT	NT	6.83
MW4A/150 min	150	0.504	0.58	NT	6.79
---	165	0.349	NT	NT	6.78
MW4A/180 min	180	0.149	ND(6)	NT	6.74
---	195	0.105	NT	NT	6.73
MW4A/210 min	210	0.091	ND	NT	6.71
MW4A/225 min	225	0.186	ND	NT	6.71
MDLs	---	---	**0.02**	---	---

(1) Cr^{6+} concentration determined in the field by SECOR Geochemistry personnel by the carbazide colorimetric test.

(2) Cr^{6+} concentration determined by Centrum Analytical Laboratories, Inc. (CAL) following EPA Test Method 7196.

(3) Cl^- concentration determined in the field by SECOR Geochemistry personnel using an Orion chloride ion specific electrode coupled with a double junction referenced electrode.

(4) pH determined in the field by SECOR Geochemistry personnel using a combination, research grade pH electrode connected to a Fisher Accumet pH meter.

(5) NT - Not Tested.

(6) ND - Not Detected, below laboratory method detection limits (MDLs).

Table 5

Summary of Chromium Analysis
Soil Samples from IW-2 and CB-1

Sample Identification	Sampling Depth (feet bgs)	Cr^{6+} (1) (mg/kg)	Cr^{6+} (2) (mg/kg)	Total Chromium (2) (mg/kg)
IW-1/6"	1.0	0.68	NT(3)	NT
IW-1/12"	1.5	ND(4)	NT	NT
IW-1/18"	2.0	ND	NT	NT
IW-1/24"	2.5	1.08	NT	NT
CB1-1/3	3.0	ND	ND	52
CB1-2/6-6.5	6.0 - 6.5	1.18	0.20	22
CB1-3/11-11.5	11.0 - 11.5	1.33	0.75	16
CB1-4/16-16.5	16.0 - 16.5	16.99	2.6	26
CB1-5/21-21.5	21.0 - 21.5	ND	ND	6.0
CB1-7/30-30.5	30.0 - 31.5	ND	ND	6.5
CB1-9/40.5-41	40.5 - 41.0	ND	ND	6.5
CB1-10/44.5-45	44.5 - 45.0	ND	ND	7.0
MDLs	---	---	**0.20**	**2.5**

(1) Cr^{6+} concentration determined in the field by SECOR Geochemistry personnel by the carbazide colorimetric test.


(2) Cr^{6+} concentration determined by Centrum Analytical Laboratories, Inc. (CAL) following EPA Test Method 7196.

(3) Total chromium concentration determined by Centrum Analytical Laboratories, Inc. (CAL) following EPA Test Method 7190.

(4) NT - Not Tested.

(5) ND - Not Detected, below laboratory method detection limits (MDLs).

FIGURES

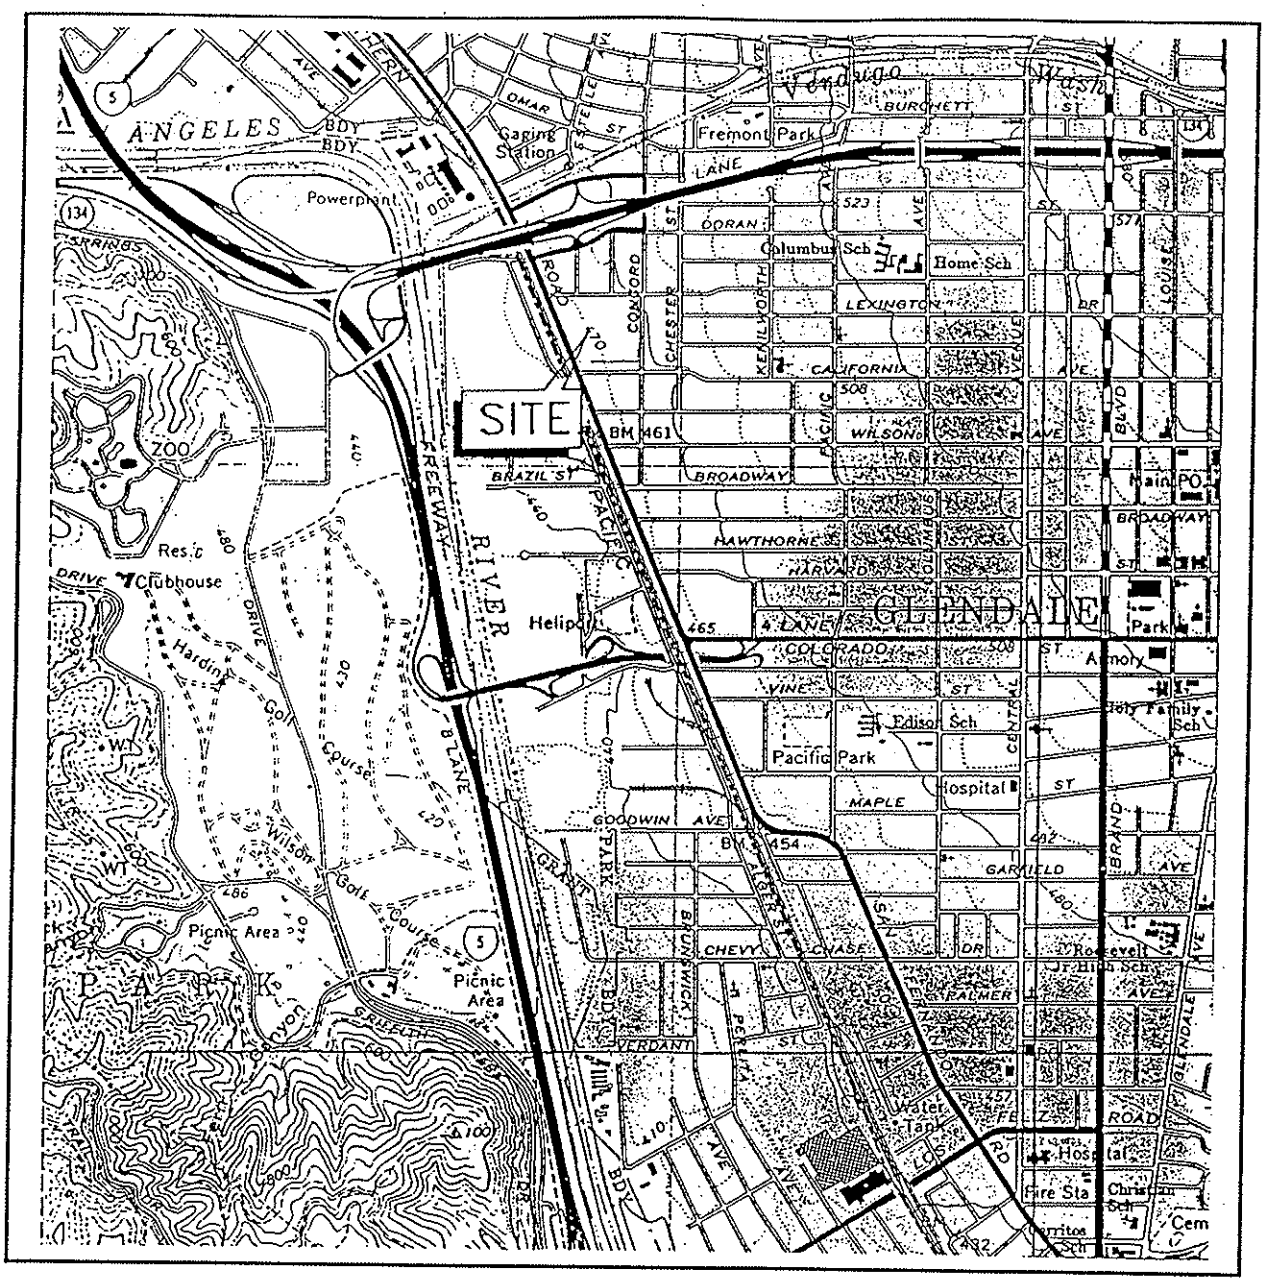

Ref: U.S. Geol. Sur., 1966, Burbank Quadrangle, California – Los Angeles Co., 7.5' Series (Topographic), PhotoRevised 1972.

SCALE

1 inch = 2000 feet


2000 1000 0 2000 FEET

NORTH

SITE LOCATION MAP

COURTAULDS AEROSPACE FACILITY
5430 SAN FERNANDO ROAD
GLENDALE, CALIFORNIA

SECOR PROJECT: 40049-001-17 FIGURE: 1

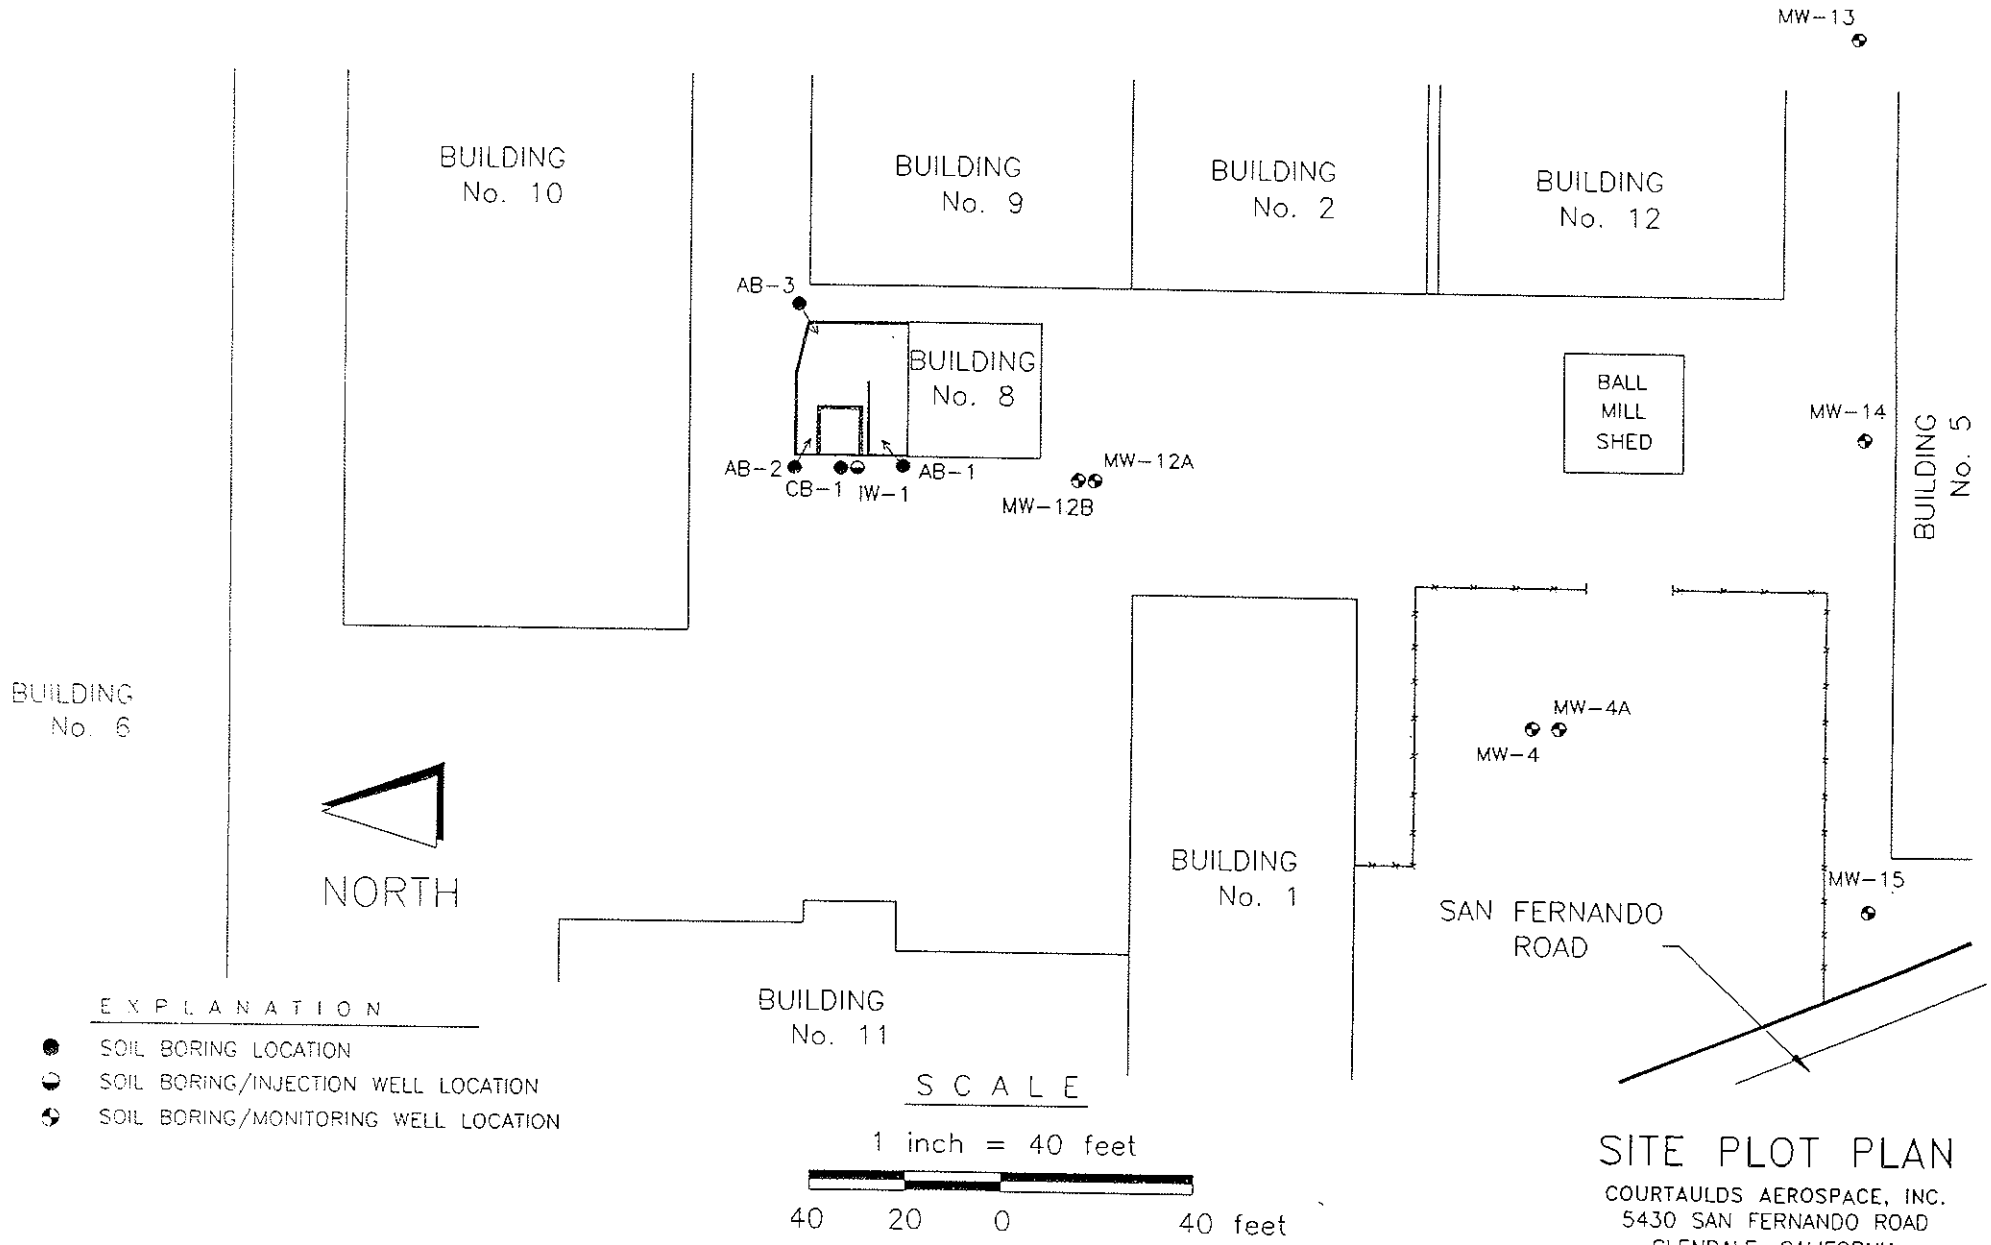

SECOR


DELL - D:\COURTAUL\COURT-DS

PROJECT: 40049-001-17

SITE PLOT PLAN

COURTAULDS AEROSPACE, INC.
5430 SAN FERNANDO ROAD
GLENDALE, CALIFORNIA

FIGURE: 2

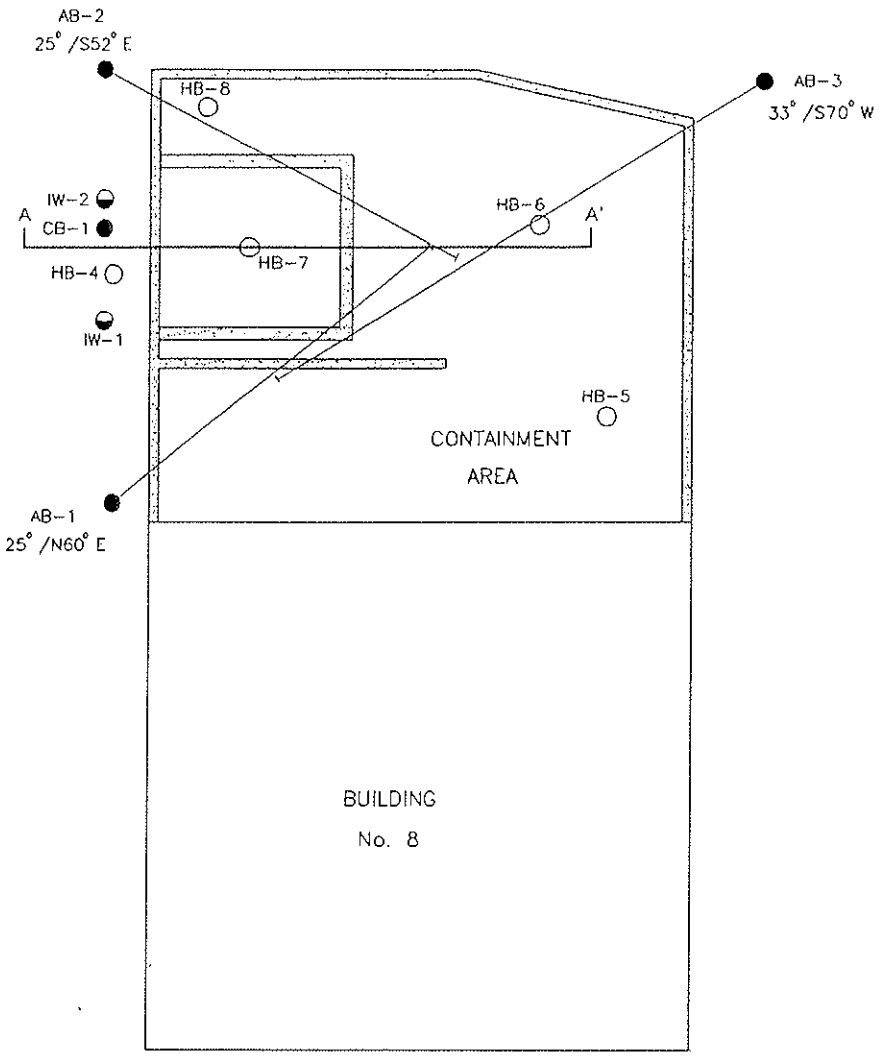

MW-12B
(Deep Well)

MW-12A
(Shallow Well)

NORTH

EXPLANATION

- HAND AUGER BORING LOCATION
- EXPLORATORY SOIL BORING LOCATION
- EXPLORATORY SOIL BORING/ INJECTION WELL LOCATION
- EXPLORATORY SOIL BORING/ MONITORING WELL LOCATION
- A A' CROSS SECTION LINE

SCALE


1 inch = 10 feet

10 5 0 10 FEET

DETAIL A – FORMER C-REACTOR AREA
COURTAULDS AEROSPACE, INC.
5430 SAN FERNANDO ROAD
GLENDALE, CALIFORNIA

D:\COURTAUL\CRT-DET1

SECOR PROJECT: 40049-001-17 FIGURE: 3

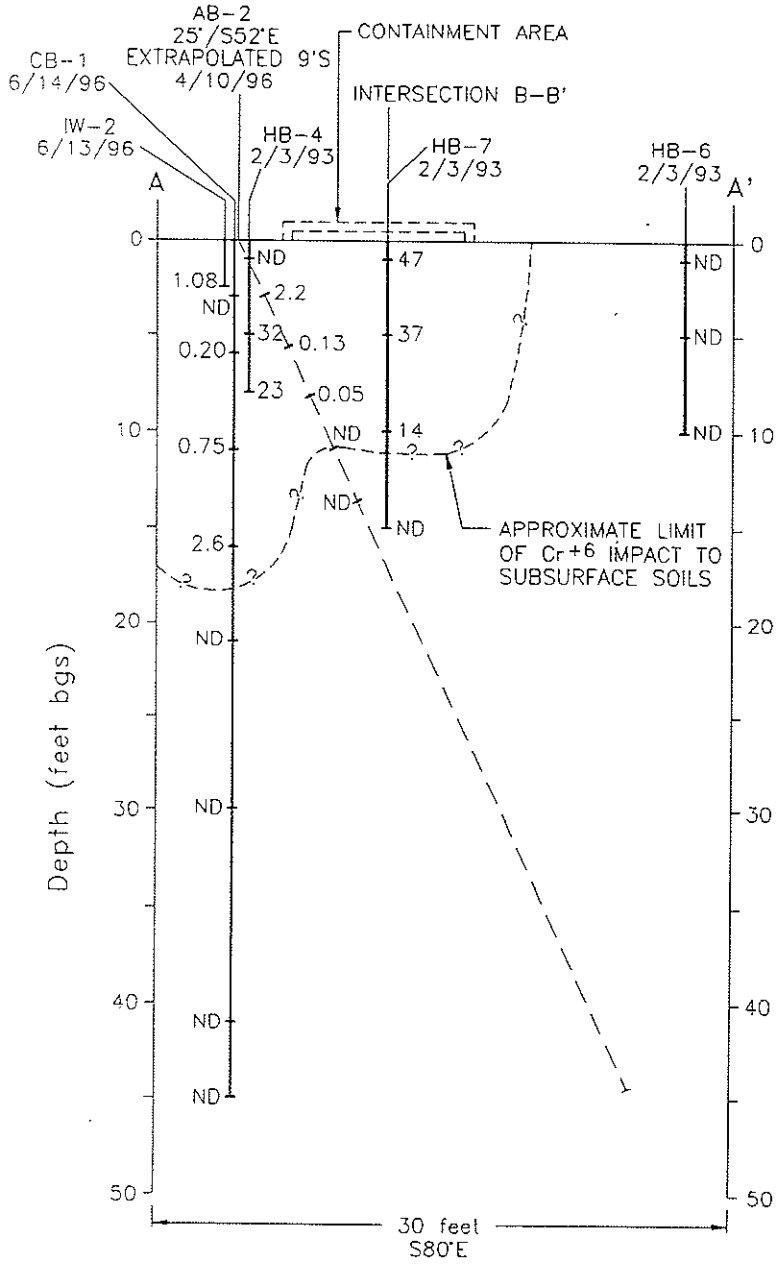

HORIZONTAL SCALE

1 inch = 10 feet

10 5 0 10 feet

VERTICAL SCALE

1 inch = 10 feet

10 5 0 10 feet

E X P L A N A T I O N

- SOIL SAMPLE LOCATION

ND REPORTED HEXAVALENT CHROMIUM CONCENTRATON IN SOIL. CONCENTRATION REPORTED IN mg/kg

CROSS SECTION A-A'

COURTAULDS AEROSPACE, INC.
5430 SAN FERNANDO ROAD
GLENDALE, CALIFORNIA

SECOR

DELL-COURTAUL\XC-A1.DWG

PROJECT: 40049-001-17

FIGURE: 4

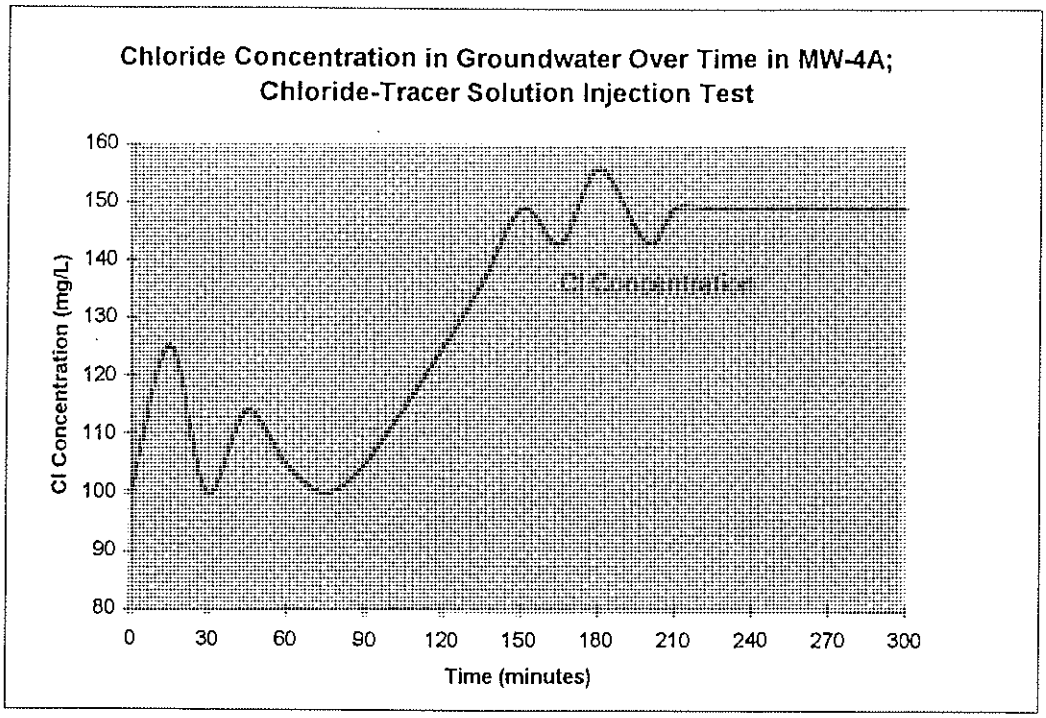


FIGURE 5

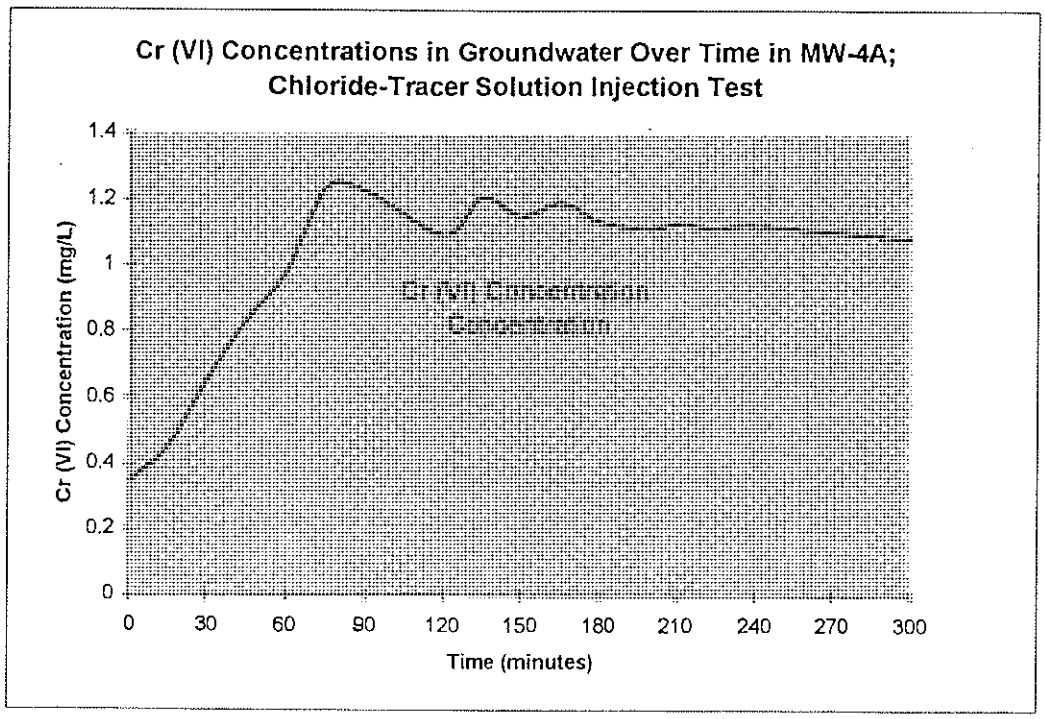


FIGURE 6

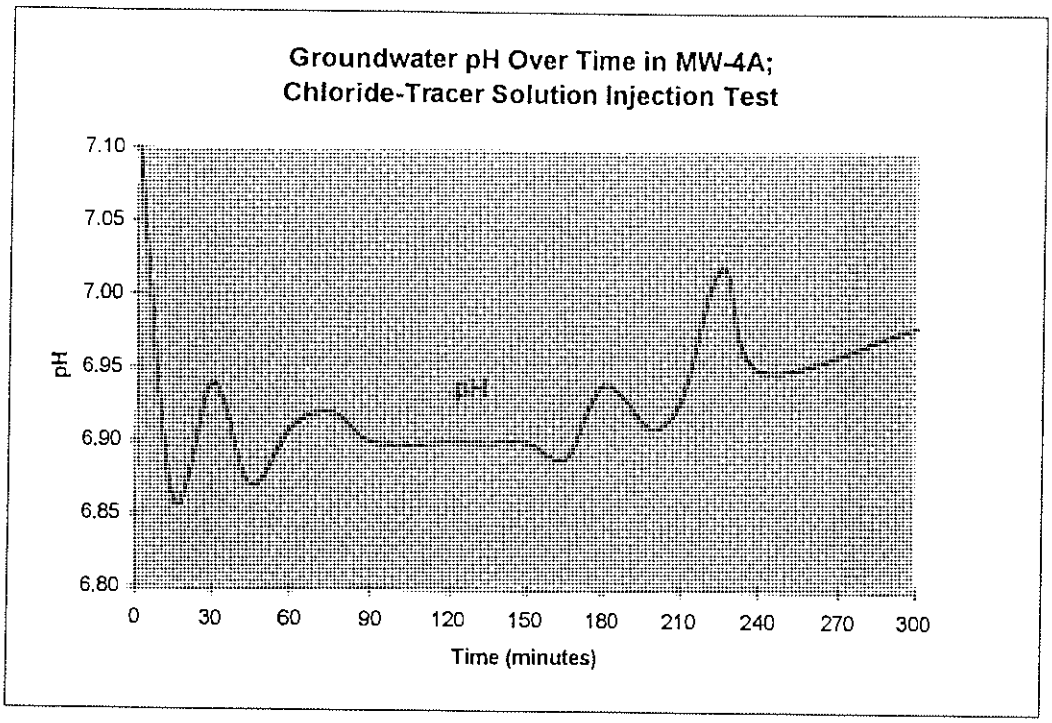

Groundwater pH Over Time in MW-4A;
Chloride-Tracer Solution Injection Test
7.10
7.05
7.00
6.95
6.90
6.85
6.80
pH
0
30
60
90
120
150
180
210
240
270
300
Time (minutes)

FIGURE 7

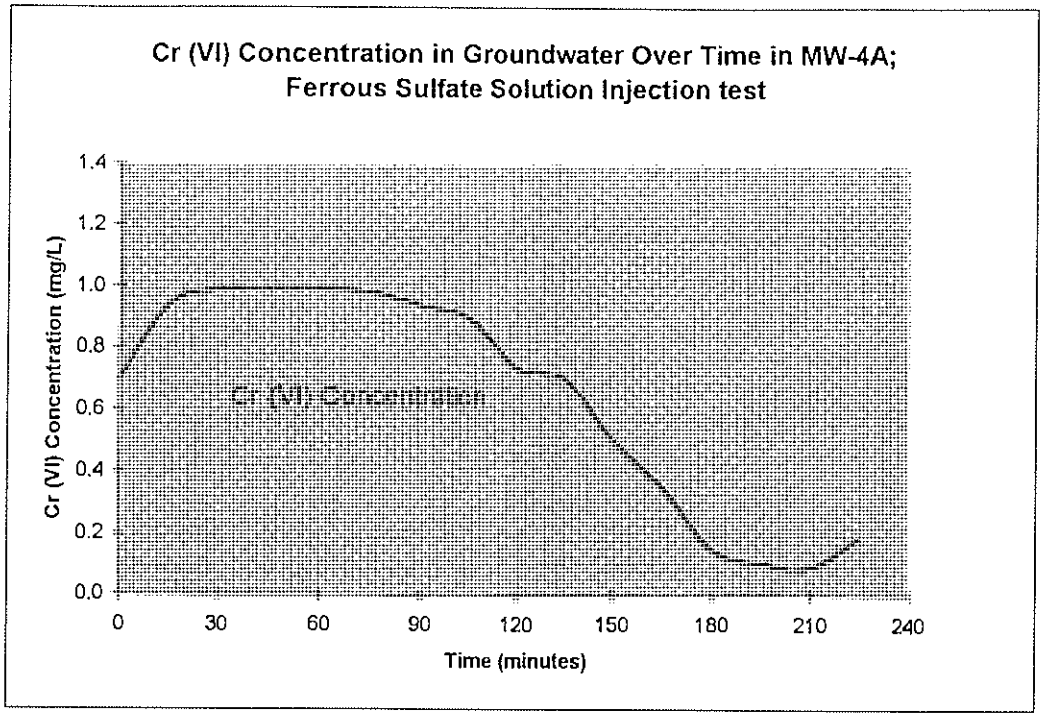


FIGURE 8

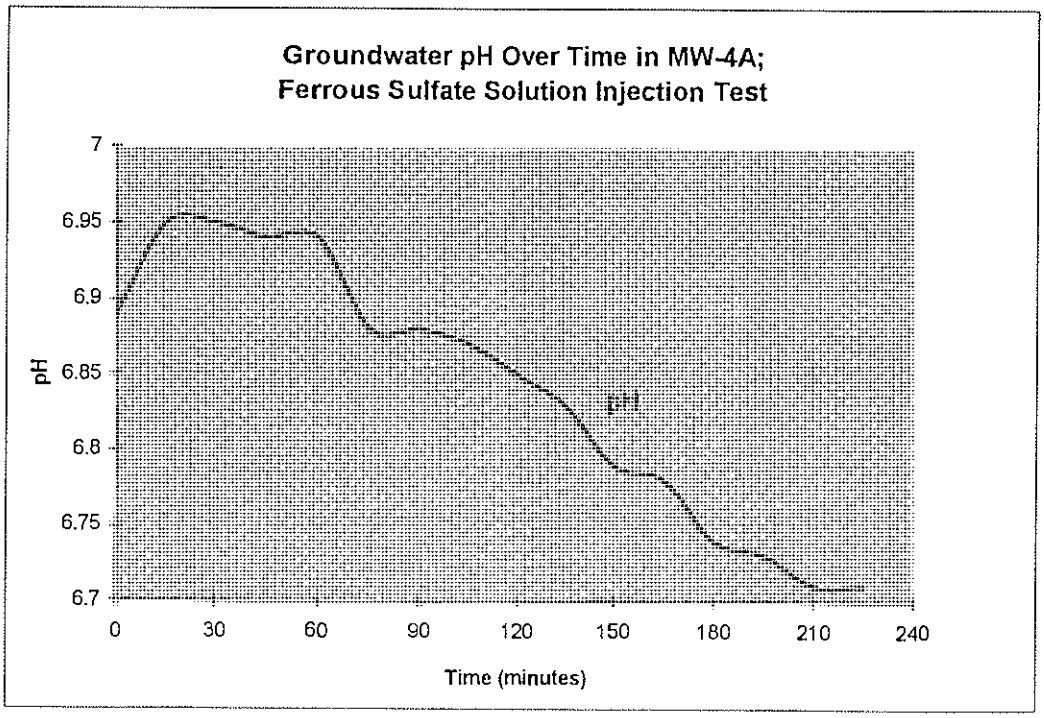


FIGURE 9

REPORT OF HEXAVALENT CHROMIUM SOIL AND GROUNDWATER INVESTIGATION

Courtaulds Aerospace, Inc.
5430 San Fernando Road
Glendale, California

JN 40049-001-17

July 19, 1996

prepared for

Courtaulds Aerospace, Inc.
5430 San Fernando Road
Glendale, California 91209

prepared by

SECOR
25864-F Business Center Drive
Redlands, California 92374-4515

STATEMENT OF CONFIDENTIALITY

This report has been submitted for the sole and exclusive use of Courtaulds Aerospace, Inc. and shall not be disclosed or provided to any other entity, corporation, or third party for purposes beyond the specific scope or intent of this report without the express written consent of SECOR International Incorporated (SECOR).

Table 1

Summary of Groundwater Data
May 2, 1996
(Depths/Elevations are in Feet)

Well Identification	Screened Interval (feet bgs)	Top of Casing Elevation[1]	Groundwater Depth	Groundwater Elevation[1]
MW-4A	37.0 - 67.0	469.41	45.99	423.42
MW-12A	37.0 - 67.0	469.83	46.05	423.78
MW-12B	73.0 - 88.0	469.98	46.02	423.96
MW-13	37.5 - 67.5	470.49	47.18	423.31
MW-14	37.0 - 67.0	470.54	47.35	423.19
MW-15	37.0 - 67.0	469.80	46.54	423.26

(1) Top of well casing elevations surveyed relative to top of casing for MW-4 by SECOR personnel. The top of casing elevation (above mean sea level) for MW-4 was previously obtained by Johnson-Frank & Associates, Inc., a licensed Land Surveying and Civil Engineering firm.

Table 2

Summary of Chromium Analysis
Soil Samples

Sample Identification	Sampling Depth (feet bgs)	Hexavalent Chromium (mg/kg)	Total Chromium (mg/kg)
AB1-3	11.0 - 11.5	ND[1]	11
AB1-6	21.0 - 21.5	ND	9.5
AB1-9	30.5 - 31.0	ND	10
AB1-12	41.0 - 41.5	ND	10
AB1-15	50.5 - 51.0	ND	2.5
AB2-3	11.0 - 11.5	2.2	25
AB2-6	21.0 - 21.5	0.13	9.5
AB2-9	31.0 - 31.5	0.05	8.5
AB2-12	40.5 - 41.0	ND	ND
AB2-15	49.0 - 50.0	ND	4.5
AB3-3	11.0 - 11.5	ND	15
AB3-6	21.0 - 21.5	ND	3
AB3-8	30.0 - 30.5	ND	3
AB3-10	35.5 - 36.0	ND	8
AB3-12	40.5 - 41.0	ND	ND
AB3-14	45.5 - 46.0	ND	10
AB3-16	55.5 - 56.0	ND	3
IW1-3	11.0 - 11.5	ND	14
IW1-6	21.0 - 21.5	ND	10
IW1-8	26.0 - 26.5	ND	9
IW1-10	30.5 - 31.0	ND	4.5
IW1-13	40.5 - 41.0	ND	ND
IW1-14	44.5 - 45.0	ND	ND

Table 2 (Continued)

Sample Identification	Sampling Depth (feet bgs)	Hexavalent Chromium (mg/kg)	Total Chromium (mg/kg)
12B-1	45.5 - 46.0	0.41	6.5
13-9	46.5 - 47.0	ND	3
14.10	47.0 - 47.5	ND	2.5
15-10	46.0 -46.5	ND	4
MDLs	**---**	**0.02**	**2.5**

(1) ND - Not Detected; Below Method Detection Limit (MDL).

Table 3

Summary of Chromium Analysis
Water Samples

Sample Identification	Sampling Depth (feet bgs)	Hexavalent Chromium (mg/L)	Total Chromium (mg/L)
4A-1AW	56.5 - 57.5	1.0	1.9
4A-2AW	67.5 - 68.5	0.05	1.4
MW4A-3A	---(2)	0.08	0.72
MW12A-3A	---	ND(1)	ND
12B-1AW	56.5 - 59.0	ND	0.08
MW12B-3A	---	ND	ND
13-1AW	57.5 - 59.5	ND	0.14
MW13-3A	---	ND	ND
14-1AW	56.0 - 57.0	ND	0.12
14-2AW	66.5 - 67.5	ND	0.48
MW14-3A	---	ND	ND
15-1AW	56.5 - 57.5	ND	1.2
15-2AW	67.5 - 69.5	ND	0.62
MW15-3A&B	---	ND	0.07
BEB-1A&B(3)	---	ND	ND
EEB-1A&B(4)	---	ND	ND
MDLs	**---**	**0.02**	**0.05**

(1) ND - Not Detected; Below Method Detection Limit (MDL).

(2) --- - Sample obtained using Grunfos Redi-Flo2 submersible pump. During sampling, the inlet of the pump was located approximately five feet above the base of the well casing.

(3) BEB - Beginning Equipment Blank.


(4) EEB - Ending Equipment Blank.

Table 4

Summary of General Minerals Analysis
Water Samples

Analyte (Reported in mg/L)	Monitoring Well Identification					
	MW-4A	MW-12A	MW-12B	MW-13	MW-14	MW-15
pH	7.1	7.2	8.7	6.9	7.1	7.1
Chloride	NA[1]	73	NA	NA	NA	93
Nitrate	NA	5.7	NA	NA	NA	13
Sulfate	NA	142	NA	NA	NA	156
Alkalinity	NA	282	NA	NA	NA	254
Phosphorous	NA	0.11	NA	NA	NA	0.04
Calcium	NA	110	NA	NA	NA	110
Magnesium	NA	43	NA	NA	NA	47
Potassium	NA	3.3	NA	NA	NA	5.8
Sodium	NA	46	NA	NA	NA	65

(1) NA - Not Analyzed.

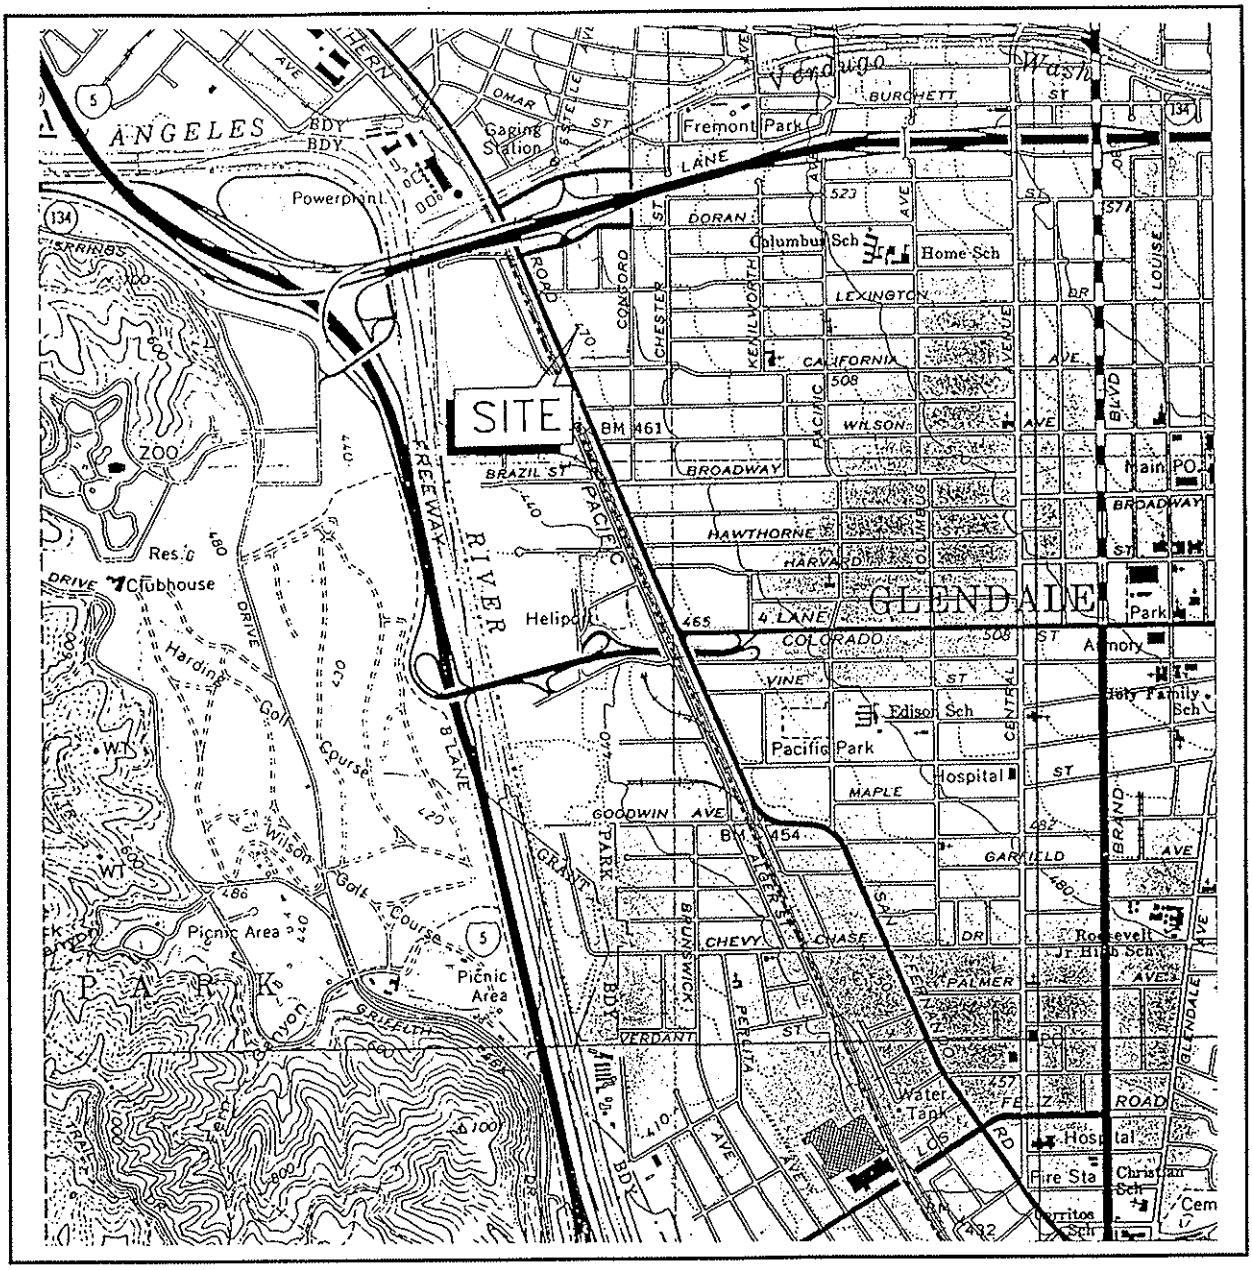

Ref: U.S. Geol. Sur., 1966, Burbank Quadrangle, California — Los Angeles Co., 7.5' Series (Topographic), PhotoRevised 1972.

SCALE

1 inch = 2000 feet


2000 1000 0 2000 FEET

NORTH

SITE LOCATION MAP

COURTAULDS AEROSPACE FACILITY
5430 SAN FERNANDO ROAD
GLENDALE, CALIFORNIA

SECOR PROJECT: 40049-001-17 FIGURE: 1

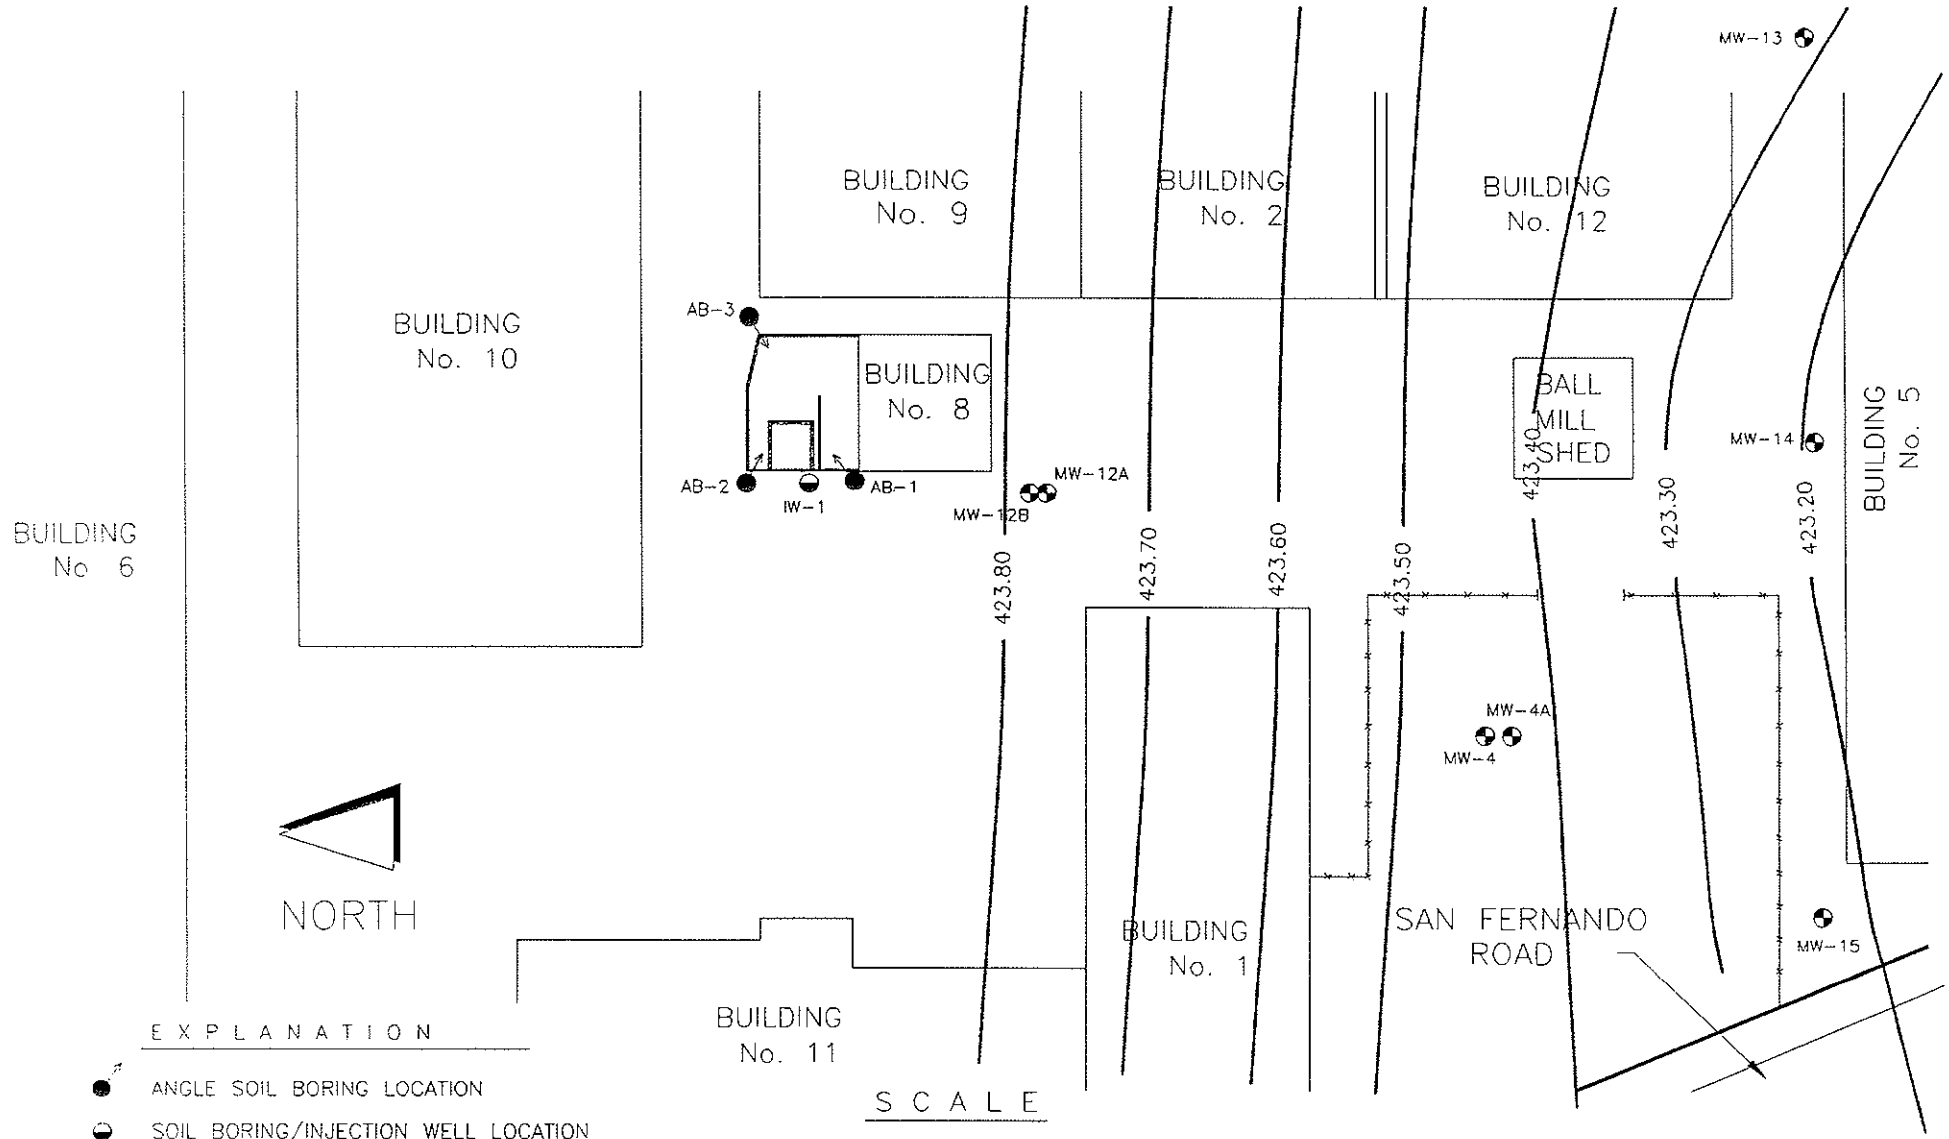

SECOR


DELL - D:\COURTAUL\CR6-GW.DWG

SITE PLOT PLAN

COURTAULDS AEROSPACE, INC.
5430 SAN FERNANDO ROAD
GLENDALE, CALIFORNIA

PROJECT: 40049-001-17

FIGURE: 2

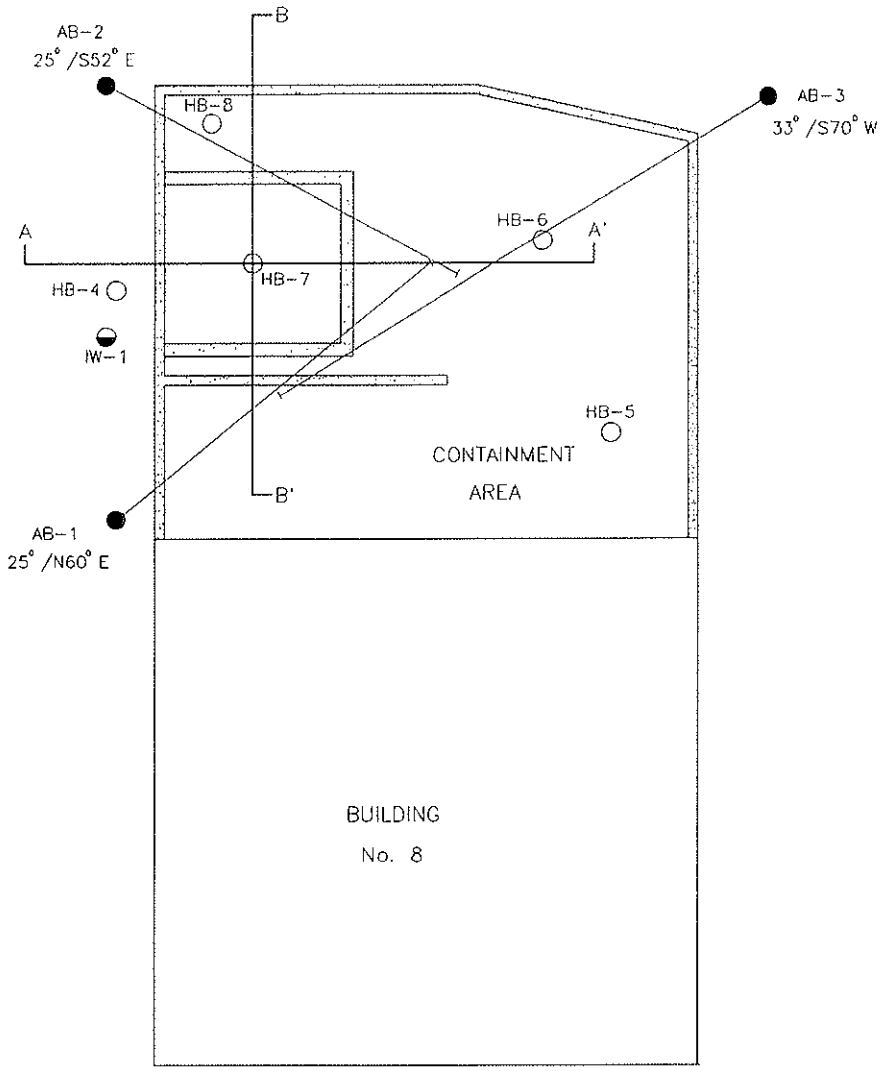



MW-12B
90'

MW-12A
70'

EXPLANATION

- HAND AUGER BORING LOCATION
- EXPLORATORY SOIL BORING LOCATION
- EXPLORATORY SOIL BORING/ INJECTION WELL LOCATION
- EXPLORATORY SOIL BORING/ MONITORING WELL LOCATION
- A A' CROSS SECTION LINE

SCALE


1 inch = 10 feet

10 5 0 10 FEET

DETAIL A - FORMER C-REACTOR AREA
COURTAULDS AEROSPACE, INC.
5430 SAN FERNANDO ROAD
GLENDALE, CALIFORNIA

D:\COURTAUL\COURT-ET

SECOR PROJECT: 40049-001-17 FIGURE: 3

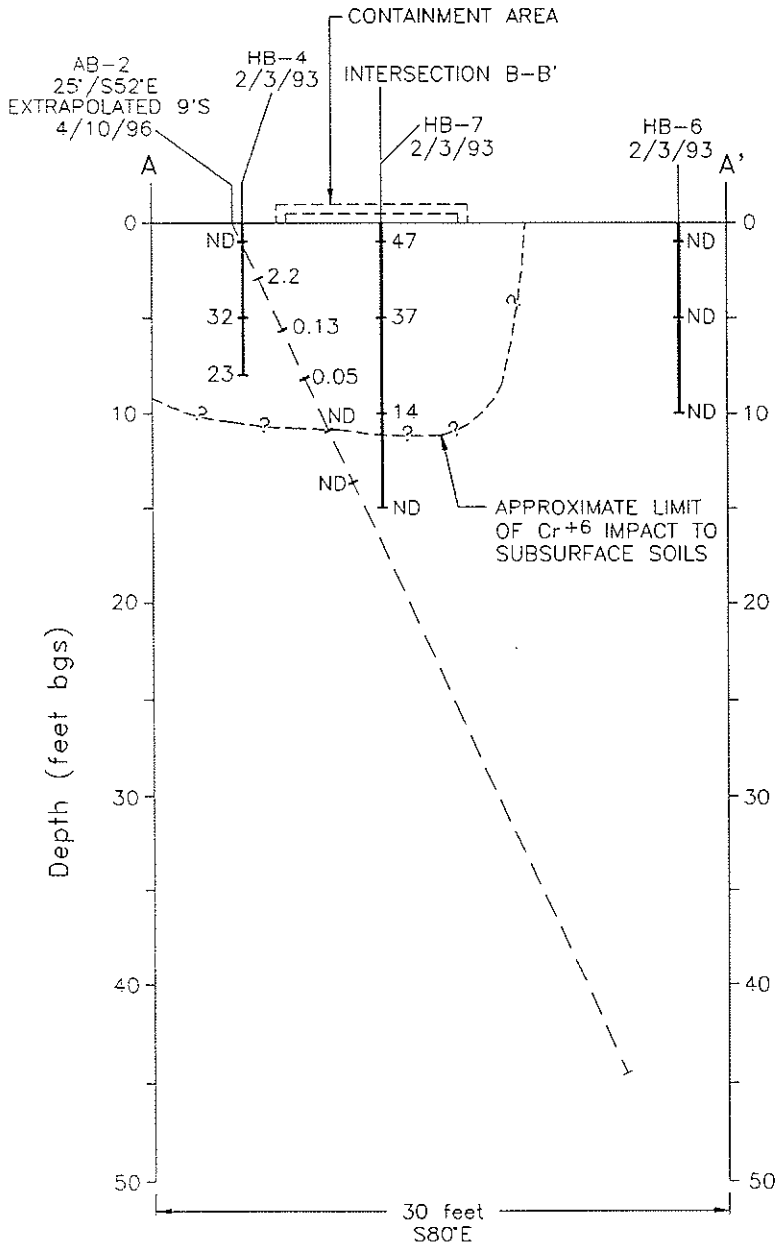

HORIZONTAL SCALE

1 inch = 10 feet

10 5 0 10 feet

VERTICAL SCALE

1 inch = 10 feet

10 5 0 10 feet

E X P L A N A T I O N

– SOIL SAMPLE LOCATION

ND REPORTED HEXAVALENT CHROMIUM CONCENTRATON IN SOIL. CONCENTRATION REPORTED IN mg/kg

CROSS SECTION A–A'


COURTAULDS AEROSPACE, INC.
5430 SAN FERNANDO ROAD
GLENDALE, CALIFORNIA

SECOR

BELL-COURTAUL\XC-A.DWG

PROJECT: 40049–001–17

FIGURE: 4

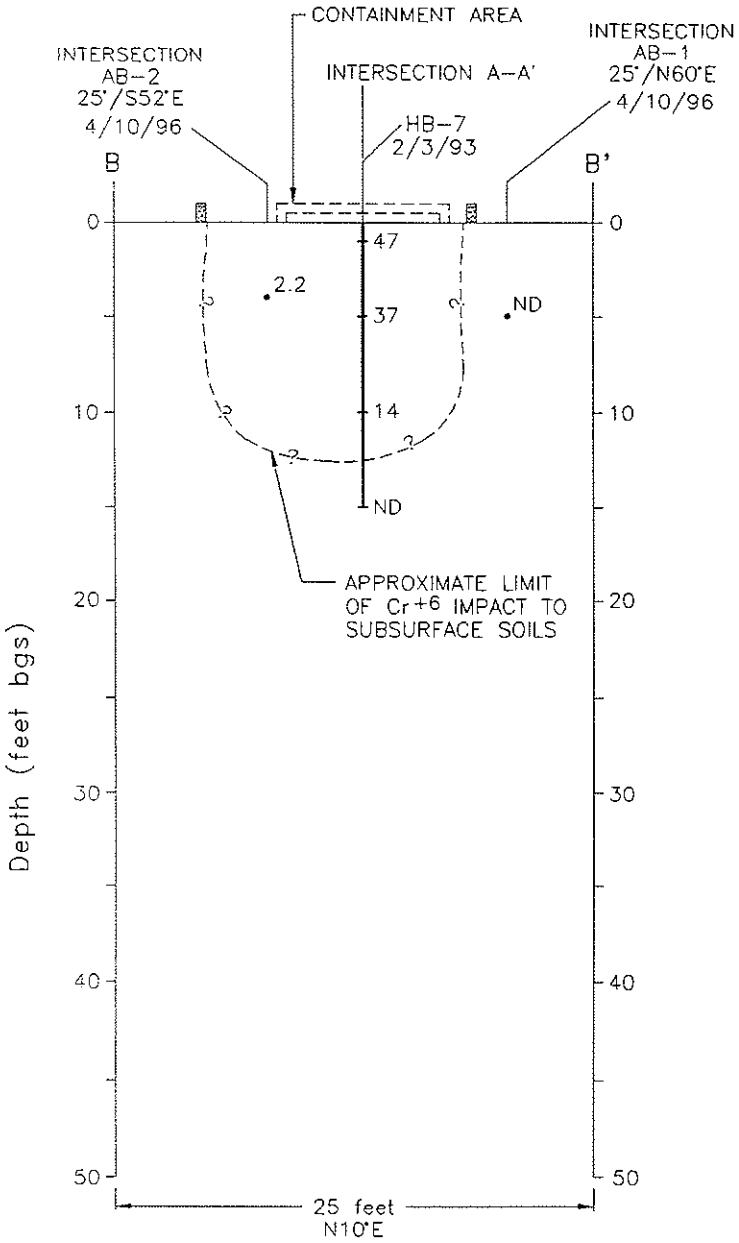

HORIZONTAL SCALE

1 inch = 10 feet

10 5 0 10 feet

VERTICAL SCALE

1 inch = 10 feet

10 5 0 10 feet

EXPLANATION

- SOIL SAMPLE LOCATION

37 REPORTED HEXAVALENT CHROMIUM CONCENTRATON IN SOIL. CONCENTRATION REPORTED IN mg/kg

CROSS SECTION B–B'

COURTAULDS AEROSPACE, INC.
5430 SAN FERNANDO ROAD
GLENDALE, CALIFORNIA

SECOR

DELL–COURTAUL\XC–B.DWG

PROJECT: 40049–001–17

FIGURE: 5

CLOSURE PLAN FOR IN-SITU TREATMENT OF SOIL AND GROUNDWATER IMPACTED BY HEXAVALENT CHROMIUM

Courtaulds Aerospace Facility
Glendale, California

Job No. 40049-001-17

May 30, 1997

VOLUME 1 OF 3

Prepared for:
Courtaulds Aerospace, Inc.
5430 San Fernando Road
Glendale, California 91203

Prepared by:
SECOR International Incorporated
25864-F Business Center Drive
Redlands, California 92374-4515

VOLUME 1 CONSISTS OF:

- Text
- Tables
- Figures
- Appendix A
- Appendix B

Table 1

Summary of Chromium Analysis
Vadose Zone Injection Wells IW-3 through IW-17
Soil Samples
(12/30/96 through 12/31/96)

Sample Identification	Sampling Depth (feet bgs[1])	Hexavalent Chromium (mg/kg)[2]	Total Chromium (mg/kg)
IW3@2'	10.0	0.72	77
IW3@5'	5.0	1.4	13
IW3@10'	10.0	1.7	33
IW4@3'	3.0	0.25	54
IW4@5'	5.0	0.26	230
IW4@10'	10.0	1.5	20
IW5@2'	2.0	ND[3]	160
IW5@5'	5.0	0.51	220
IW6-1@3'	3.0	0.13	140
IW6-2@5'	5.0	0.54	50
IW6-3@10'	10.0	0.38	21
IW7-1@2'	2.0	ND	9.1
IW7-2@5.5'	5.5	0.50	46
IW7-3@10'	10.0	3.0	39
IW8@2.5'	2.5	0.33	85
IW8@5'	5.0	0.74	60
IW8@10'	10.0	1.8	22
IW9@2.5'	2.5	ND	17
IW9@5'	5.0	0.78	83

Table 1 (Continued)

Sample Identification	Sampling Depth (feet bgs[1])	Hexavalent Chromium (mg/kg)[2]	Total Chromium (mg/kg)
IW10-1@2'	2.0	ND	9.6
IW10-2@5.5'	5.5	ND	11
IW10-3@10'	10.0	ND	12
IW11-1@2'	2.0	ND	12
IW11-2@5'	5.0	ND	15
IW11-3@10'	10.0	3.8	120
IW12@2'	2.0	ND	27
IW12@5'	5.0	0.092	9.2
IW12@10'	10.0	2.0	26
IW13-1@2.5'	2.5	ND	44
IW14-1@2.5'	2.5	ND	11
IW14-2@5.5'	5.5	ND	15
IW14-3@10'	10.0	ND	13
IW15-1@5'	5.0	ND	17
IW15-2@10'	10.0	ND	15
IW16-1@5'	5.0	ND	5.7
IW16-2@10'	10.0	0.097	5.4
IW17-1@5'	5.0	ND	30
IW17-2@10'	10.0	0.26	190
Method Detection Limits		**0.02**	**5.0**

(1) bgs - below ground surface.
(2) mg/kg - milligrams per kilogram (parts per million [ppm]).
(3) ND - Not Detected; below laboratory method detection limits (MDLs).

Table 2

Summary of Chromium Analysis
Vadose Zone Injection Wells IW-18 through IW-33
Soil Samples
(01/16/97 through 01/17/97)

Sample Identification	Sampling Depth (feet bgs)[1]	Hexavalent Chromium (mg/kg)[2]	Total Chromium (mg/kg)
IW18-1	2.0	0.16	94
IW18-2	5.0	ND	92
IW18-3@10'	10.0	0.99	9.0
IW19-1@2'	2.0	0.13	98
IW19-2@5'	5.0	0.21	22
IW19-3@10'	10.0	0.78	20
IW20-1@2'	2.0	0.26	180
IW20-2@5'	5.0	0.20	66
IW20-3@10'	10.0	ND	5.4
IW21-1@2'	2.0	0.16	79
IW21-2@5'	5.0	0.64	14
IW21-3@10'	10.0	0.91	32
IW22-1@2'	2.0	0.05	46
IW-22-2@5'	5.0	ND	230
IW-22-3@10'	10.0	0.78	10
IW23-1@2'	2.0	0.30	860
IW23-2@5'	5.0	0.07	32
IW23-3@10'	10.0	1.0	15
IW24-1@2'	2.0	ND	23
IW24-2@5'	5.0	0.06	63
IW24-3@10'	10.0	0.62	11
IW25-1@2'	2.0	0.093	140
IW25-2@5'	5.0	1.1	20
IW25-3@10'	10.0	1.0	13

Table 2 (Continued)

Sample Identification	Sampling Depth (feet bgs)[1]	Hexavalent Chromium (mg/kg)[2]	Total Chromium (mg/kg)
IW26-1	2.0	ND	26
IW26-2	5.0	ND	160
IW27-1@2.5'	2.5	0.08	50
IW27-2@5'	5.0	0.34	7.5
IW27-3@10'	10.0	0.12	6.1
IW28-1@2'	2.0	0.071	14
IW28-2@5'	5.0	0.57	7.5
IW29-1@2.5'	2.5	ND	18
IW29-2@5'	5.0	0.54	8.9
IW29-3@9.5'	9.5	0.36	7.3
IW30-1	2.0	ND	53
IW30-2	5.0	ND	83
IW31-1@2.5	2.5	ND	59
IW31-2@5'	5.0	ND	3.8
IW31-3@10'	10.0	ND	3.9
IW32-1@2'	2.0	0.020	5.0
IW32-2@5'	5.0	0.27	5.1
IW32-3@10'	10.0	ND	2.5
IW33-1@2'	2.0	ND	6.6
IW33-2@5'	5.0	0.15	6.0
IW33-3@9'	9.0	0.030	31
Method Detection Limits		**0.02**	**5.0**

(1) bgs - below ground surface.
(2) mg/kg - milligrams per kilogram (parts per million [ppm]).
(3) ND - Not Detected; below laboratory method detection limits (MDLs).

Table 3

Summary of Chromium Analysis
Vadose Zone Injection Wells IW-34 through IW-53
Soil Samples
(02/05/97 through 02/07/97)

Sample Identification	Sampling Depth (feet bgs[1])	Hexavalent Chromium (mg/kg)[2]	Total Chromium (mg/kg)
IW34-5	5.0	0.88	54
IW34-10	10.0	0.94	24
IW35-5	5.0	0.13	28
IW35-10	10.0	0.60	32
IW36-5	5.0	0.44	15
IW36-10	10.0	0.31	10
IW37-5	5.0	1.4	64
IW37-10	10.0	0.66	18
IW38-5	5.0	0.070	34
IW38-10	10.0	0.12	16
IW39-5	5.0	0.023	5.6
IW39-9.5	9.5	ND	3.9
IW40-5	5.0	0.063	26
IW40-10	10.0	0.57	14
IW41-5	5.0	0.021	49
IW41-9.5	9.5	0.42	47
IW42-5	5.0	0.073	330
IW42-10	10.0	ND	3.9
IW43-5	5.0	0.43	22
IW43-10	10.0	1.1	13
IW44-5	5.0	0.17	140
IW44-10	10.0	0.46	13

Table 3 (Continued)

Sample Identification	Sampling Depth (feet bgs[1])	Hexavalent Chromium (mg/kg)[2]	Total Chromium (mg/kg)
IW45-5	5.0	0.13	100
IW45-10	10.0	0.08	41
IW46-5	5.0	1.2	130
IW46-10	10.0	2.1	30
IW47-5	5.0	0.48	570
IW47-10	10.0	1.2	31
IW48-5	5.0	0.47	130
IW48-8	8.0	ND	2.5
IW49-5	5.0	0.97	6.6
IW49-10	10.0	0.63	31
IW50-5	5.0	2.7	7.6
IW50-10	10.0- 6.5	4.3	2.8
IW51-5	5.0	0.08	3.7
IW51-10	10.0	0.28	5.1
IW52-5	5.0	ND	3.2
IW52-10	10.0	1.7	ND
IW53-5	5.0	ND	ND
IW53-10	10.0	ND	3.0
Method Detection Limits		**0.02**	**5.0**

(1) bgs - below ground surface.
(2) mg/kg - milligrams per kilogram (parts per million [ppm]).
(3) ND - Not Detected; below laboratory method detection limits (MDLs).

Table 4

Summary of Chromium Analysis
Vadose Zone Injection Wells IW-54 through IW-63
Soil Samples
(04/02/97 through 04/03/97)

Sample Identification	Sampling Depth (feet bgs[1])	Hexavalent Chromium (mg/kg)[2]	Total Chromium (mg/kg)
IW54-5	5.0	ND	7.6
IW54-10	10.0	ND	5.2
IW55-5	5.0	0.04	5.1
IW55-10	10.0	ND	5.0
IW56-5	5.0	ND	5.2
IW56-10	10.0	ND	6.2
IW57-5	5.0	ND	4.6
IW57-10	10.0	ND	4.9
IW58-5	5.0	0.06	23
IW58-10	10.0	ND	12
IW59-5	5.0	0.17	260
IW60-5	5.0	0.11	140
IW6-5	5.0	ND	8.5
IW61-10	10.0	ND	4.1
IW62-5	5.0	ND	13
IW62-10	10.0	0.18	19
IW63-5	5.0	ND	24
IW63-10	10.0	ND	14
Method Detection Limits		**0.02**	**5.0**

(1) bgs - below ground surface.
(2) mg/kg - milligrams per kilogram (parts per million [ppm]).
(3) ND - Not Detected; below laboratory method detection limits (MDLs).

Table 5

Summary of Chromium Analysis
Vadose Zone Injection Wells IW-64 through IW-75
Soil Samples
(04/21/97 through 04/24/97)

Sample Identification	Sampling Depth (feet bgs[1])	Hexavalent Chromium (mg/kg)[2]	Total Chromium (mg/kg)
IW64@4.5	4.5	5.5	360
IW64@10	10.0	4.2	23
IW65A@5	5.0	6.0	43
IW65A@10	10.0	4.6	25
IW66-2	5.5	ND	15
IW66-3	10.0	0.25	13
IW67-1	2.0	0.15	46
IW67-2	5.5	0.38	37
IW67-3	10.0	0.67	19
IW68-2	5.0	ND	15
IW68-3	10.0	1.9	17
IW69-2	5.0	ND	9.5
IW70-2	5.0	ND	7.7
IW70-3	10.0	0.16	15
IW71-2	5.0	ND	14
IW71-3	10.0	ND	12
IW72-2	5.0	ND	7.7
IW72-3	10.0	ND	11
IW73-2	5.0	ND	15

Table 5 (Continued)

Sample Identification	Sampling Depth (feet bgs[1])	Hexavalent Chromium (mg/kg)[2]	Total Chromium (mg/kg)
IW74-1	2.0	0.69	56
IW74-2	5.0	5.5	73
IW74-3	10.0	3.9	29
IW75-1	2.0	0.41	58
IW75-2	5.0	25	79
IW75-3	10.0	ND	15
Method Detection Limits		**0.02**	**5.0**

(1) bgs - below ground surface.
(2) mg/kg - milligrams per kilogram (parts per million [ppm]).
(3) ND - Not Detected; below laboratory method detection limits (MDLs).

Table 6

Summary of Chromium Analysis
Assessment Borings AB-1, AB-2 and AB-3,
Vadose Zone Injection Wells IW-1 and IW-2, and
Confirmation Borings CB-1 through CB-4
Soil Samples
(04/10/96 through 12/02/96)

Sample Identification	Sampling Depth (feet bgs[1])	Hexavalent Chromium (mg/kg)[2]	Total Chromium (mg/kg)
AB1-3	11.0 - 11.5	ND[3]	11
AB1-6	21.0 - 21.5	ND	9.5
AB1-9	30.5 - 31.0	ND	10
AB1-12	41.0 - 41.5	ND	10
AB1-15	50.5 - 51.0	ND	2.5
AB2-3	11.0 - 11.5	2.2	25
AB2-6	21.0 - 21.5	0.13	9.5
AB2-9	31.0 - 31.5	0.05	8.5
AB2-12	40.5 - 41.0	ND	ND
AB2-15	49.0 - 50.0	ND	4.5
AB3-3	11.0 - 11.5	ND	15
AB3-6	21.0 - 21.5	ND	3
AB3-8	30.0 - 30.5	ND	3
AB3-10	35.5 - 36.0	ND	8
AB3-12	40.5 - 41.0	ND	ND
AB3-14	45.5 - 46.0	ND	10
AB3-16	55.5 - 56.0	ND	3

Table 6 (Continued)

Sample Identification	Sampling Depth (feet bgs[1])	Hexavalent Chromium (mg/kg)[2]	Total Chromium (mg/kg)
IW1-3	11.0 - 11.5	ND	14
IW1-6	21.0 - 21.5	ND	10
IW1-8	26.0 - 26.5	ND	9
IW1-10	30.5 - 31.0	ND	4.5
IW1-13	40.5 - 41.0	ND	ND
IW1-14	44.5 - 45.0	ND	ND
IW-2/6"	1.0	0.68[4]	NT[5]
IW-2/12"	1.5	ND[4]	NT
IW-2/18"	2.0	ND[4]	NT
IW-2/24"	2.5	1.08[4]	NT
CB1-1/3	3.0	ND	52
CB1-2/6-6.5	6.0 - 6.5	0.20	22
CB1-3/11-11.5	11.0 - 11.5	0.75	16
CB1-4/16-16.5	16.0 - 16.5	2.6	26
CB1-5/21-21.5	21.0 - 21.5	ND	6.0
CB1-7/30-30.5	30.0 - 30.5	ND	6.5
CB1-9/40.5-41	40.5 - 41.0	ND	6.5
CB1-10/44.5-45	44.5 - 45.0	ND	7.0
CB-2/1@2'	2.0	ND	ND
CB-2/2@5'	6.0 - 6.5	ND	ND
CB-2/3@10'	11.0 - 11.5	0.48	8.0
CB-2/4@15'	16.0 - 16.5	0.23	ND
CB-2/5@20'	21.0 - 21.5	ND	ND
CB-2/7@30'	30.5 - 31.0	ND	ND
CB-2/9@40'	41.0 - 41.5	ND	7.5
CB-2/10@45'	45.4 - 46.0	ND	ND

Table 6 (Continued)

Sample Identification	Sampling Depth (feet bgs[1])	Hexavalent Chromium (mg/kg)[2]	Total Chromium (mg/kg)
CB-3/1@2'	2.0	ND	9.0
CB-3/3@10'	11.0 - 11.5	ND	8.5
CB-3/4@15'	16.0 - 16.5	0.08	9.0
CB-3/5@20'	21.0 - 21.5	ND	5.5
CB-3/7@30'	30.0 - 30.5	ND	ND
CB-3/9@40'	41.0 - 41.5	ND	5.5
CB-3/10@45'	45.5 - 46.0	ND	6.5
CB-4/1@2'	2.0	ND	14
CB-4/2@5'	6.0 - 6.5	5.3	22
CB-4/3@10'	11.0 - 11.5	1.3	22
CB-4/4@15'	16.0 - 16.5	2.1	16
CB-4/5@20'	21.0 - 21.5	ND	ND
CB-4/7@30'	30.5 - 31.0	0.08	ND
CB-4/8@35'	35.5 - 36.0	ND	ND
CB-4/9@40'	41.0 - 41.5	ND	ND
CB-4/10@45'	45.0 - 45.5	ND	ND
Method Detection Limits		**0.02**	**2.5**

(1) bgs - below ground surface.
(2) mg/kg - milligrams per kilogram (parts per million [ppm]).
(3) ND - Not Detected; below laboratory method detection limits (MDLs).
(4) Cr^{6+} concentration determined in the field by SECOR Geochemistry personnel using the carbazide colorimetric test.
(5) NT - Not Test, constituent not tested for.

Table 7

Summary of Chromium Analysis
Confirmation Borings CB-5 through CB-8
Soil Samples
(01/16/97 through 01/23/97)

Sample Identification	Sampling Depth (feet bgs[1])	Hexavalent Chromium (mg/kg)[2]	Total Chromium (mg/kg)
CB5-2	2.0	0.71	1,200
CB5-5	6.0 - 6.5	1.4	41
CB5-10	11.0 - 11.5	1.3	28
CB5-15	16.0 - 16.5	1.4	71
CB5-20	21.0 - 21.5	1.9	11
CB5-25	26.0 - 26.5	2.9	17
CB5-30	30.5 - 31.0	7.1	38
CB5-35	36.0 - 36.5	11	32
CB5-40	41.0 - 41.5	6.6	23
CB5-45	45.5 - 46.0	1.5	15
CB6-2	2.0	0.81	ND[3]
CB6-5	6.0 - 6.5	1.5	57
CB6-10	11.0 - 11.5	2.0	37
CB6-15	16.0 - 16.5	2.1	14
CB6-20	21.0 - 21.5	1.7	7.0
CB6-25	26.0 - 26.5	1.1	13
CB6-30	30.0 - 30.5	4.2	35
CB6-35	36.0 - 36.5	4.9	14
CB6-40	41.0 - 41.5	11	41
CB6-45	45.5 - 46.0	3.2	18

Table 7 (Continued)

Sample Identification	Sampling Depth (feet bgs[1])	Hexavalent Chromium (mg/kg)[2]	Total Chromium (mg/kg)
CB7-2	2.0	0.24	34
CB7-5	6.0 - 6.5	1.8	36
CB7-10	11.0 - 11.5	2.0	17
CB7-15	16.0 - 16.5	1.4	39
CB7-20	21.0 - 21.5	1.3	9.4
CB7-25	26.0 - 26.5	1.4	14
CB7-30	30.5 - 31.0	9.8	48
CB7-35	35.5 - 36.0	2.5	15
CB7-40	41.0 - 41.5	7.0	28
CB7-45	45.0 - 45.5	6.8	33
CB8-2	2.0	0.09	20
CB8-5	6.0 - 6.5	1.3	37
CB8-10	11.0 - 11.5	0.23	9.0
CB8-15	16.0 - 16.5	0.93	26
CB8-20	21.0 - 21.5	0.77	9.1
CB8-25	26.0 - 26.5	2.7	17
CB8-30	30.5 - 31.0	4.1	17
CB8-35	35.5 - 36.0	6.9	23
CB8-40	41.0 - 41.5	2.3	20
CB8-45	45.0 - 45.5	6.3	27
Method Detection Limits		**0.02**	**5.0**

(1) bgs - below ground surface.
(2) mg/kg - milligrams per kilogram (parts per million [ppm]).
(3) ND - Not Detected; below laboratory method detection limits (MDLs).

Table 8

Summary of Chromium Analysis
Confirmation Borings CB-9 and CB-10
Soil Samples
(04/19/97)

Sample Identification	Sampling Depth (feet bgs[1])	Hexavalent Chromium (mg/kg)[2]	Total Chromium (mg/kg)
CB9-5	6.0 - 6.5	ND	13
CB9-10	11.0 11.5	1.0	85
CB9-15	16.0 - 16.5	0.92	50
CB9-20	21.0 - 21.5	0.61	22
CB9-25	36.0 - 26.5	0.99	24
CB9-30	31.0 - 31.5	1.0	61
CB9-35	36.0 - 36.5	1.1	16
CB9-40	41.0 - 41.5	4.4	19
CB10-5	6.0 - 6.5	0.21	22
CB10-10	11.0 - 11.5	0.78	20
CB10-15	16.0 - 16.5	0.26	180
CB10-20	21.0 - 21.5	0.20	66
CB10-25	26.0 - 26.5	ND	5.4
CB10-30	31.0 - 31.5	0.16	79
CB10-35	36.0 - 36.5	0.64	14
Method Detection Limits		**0.02**	**5.0**

(1) bgs - below ground surface.
(2) mg/kg - Milligrams per kilogram (parts per million [ppm]).
(3) ND - Not Detected; below laboratory method detection limits (MDLs).

Table 9

Summary of Chromium Analysis
Groundwater Monitoring Wells MW-12B through MW-34
Soil Samples
(10/14/96 through 03/24/97)

Sample Identification	Sampling Depth (feet bgs[1])	Hexavalent Chromium (mg/kg)[2]	Total Chromium (mg/kg)
12B-1	45.5 - 46.0	0.41	6.5
13-9	46.5 - 47.0	ND[3]	3
14-10	47.0 - 47.5	ND	2.5
15-10	46.0 - 46.5	0.23	ND
MW16-45	45.0 - 45.5	ND	5.3
MW17-43	41.0 - 41.0	ND	4.4
MW17-46	45.0 - 45.5	ND	6.4
MW-18/10@46	45.5 - 46.0	ND	6.0
MW19-2@2'	2.0	ND	7.6
MW19-5@5'	6.0 - 6.5	ND	2.8
MW19-10@10'	11.0 - 11.5	ND	3.7
MW19-15@15'	16.0 - 16.5	ND	5.1
MW19-20@20'	21.0 - 21.5	ND	3.2
MW19-25@25'	26.0 - 26.6	ND	ND
MW19-30@30'	31.0 - 31.5	ND	ND
MW19-35@35'	36.0 - 36.5	ND	3.0
MW19-40@40'	41.0 - 41.5	ND	4.2
MW19-45@45'	45.0 - 45.5	ND	4.6

Table 9 (Continued)

Sample Identification	Sampling Depth (feet bgs[1])	Hexavalent Chromium (mg/kg)[2]	Total Chromium (mg/kg)
MW-20/1@2'	2.0	0.20	19
MW-20/2@5'	6.0 - 6.5	0.80	81
MW-20/3@10'	11.0 - 11.5	0.99	11
MW-20/4@15'	16.0 - 16.5	2.5	26
MW-20/5@20'	21.0 - 21.5	7.5	64
MW-20/6@25'	25.5 - 26.0	1.6	43
MW-20/7@30'	31.0 - 31.5	1.6	13
MW-20/8@35'	35.5 - 36.0	2.7	11
MW-20/9@40'	40.0 - 40.5	2.8	21
MW-20/10@46.5'	46.0 - 46.5	6.2	27
MW21-2	2.0	ND	10
MW21-5	6.0 - 6.5	1.9	19
MW21-10	11.0 - 11.5	1.4	33
MW21-15	16.0 - 16.5	1.1	20
MW21-20	21.0 - 21.5	0.96	9.1
MW21-25	26.0 - 26.5	1.6	14
MW21-30	31.0 - 31.5	1.3	12
MW21-35	36.0 - 36.5	0.27	6.9
MW21-40	40.0 - 41.5	0.62	49
MW21-45	45.0 - 45.5	0.063	14

Table 9 (Continued)

Sample Identification	Sampling Depth (feet bgs[1])	Hexavalent Chromium (mg/kg)[2]	Total Chromium (mg/kg)
MW22-2	2.0	ND	9.4
MW22-5	6.0 - 6.5	ND	5.2
MW22-10	11.0 - 11.5	ND	3.4
MW22-20	21.0 - 21.5	ND	14
MW22-30	31.0 - 31.5	0.096	8.1
MW22-35	36.0 - 36.5	0.22	6.3
MW22-40	41.0 - 41.5	0.28	7.3
MW22-45	45.0 - 45.5	0.46	6.2
MW23-2	2.0	ND	4.4
MW23-5	6.0 - 6.5	ND	3.9
MW23-10	11.0 - 11.5	0.033	4.3
MW23-15	16.0 - 16.5	0.047	5.2
MW23-20	21.0 - 21.5	0.030	5.1
MW23-25	26.0 - 26.5	0.022	3.9
MW23-30	31.0 - 31.5	ND	ND
MW23-40	41.0 - 41.5	ND	11
MW23-45	45.0 - 45.5	ND	ND
MW-24/1@2'	2.0 - 2.5	ND	17
MW-24/2@5'	6.0 - 6.5	ND	12
MW-24/3@15'	16.0 - 16.5	ND	14
MW-24/5@20'	21.0 - 21.5	ND	7.5
MW-24/8@35'	36.0 - 36.5'	ND	9.5
MW-24/10@45.5'	45.0 - 45.5'	0.05	12
MW-25/10@45.5'	45.5 - 46.0	ND	ND
MW-26/10@45.45	46.0 - 46.5	ND	ND

Table 9 (Continued)

Sample Identification	Sampling Depth (feet bgs[1])	Hexavalent Chromium (mg/kg)[2]	Total Chromium (mg/kg)
MW27-2	2.0	ND	13
MW27-5	6.0 - 6.5	ND	12
MW27-10	11.0 - 11.5	ND	2.9
MW27-20	21.0 - 21.5	ND	ND
MW27-30	31.0 - 31.5	ND	4.7
MW27-40	41.0 - 41.5	ND	17
MW27-45	45.0 - 45.5	ND	4.3
MW28/40'	41.0 - 41.5	ND	2.6
MW28/45.5'	45.0 - 45.5	ND	12
MW29-40	41.0 - 41.5	ND	7.3
MW29-45	45.5 - 46.0	ND	4.4
MW30-40	41.0 - 41.5	ND	ND
MW30-45	45.5 - 46.0	ND	5.9
MW31-40	41.0 - 41.5	ND	ND
MW31-45	45.5 - 56.0	ND	6.4
MW32-2	2.0	0.18	92
MW32-5	6.0 - 6.5	0.81	10
MW32-10	11.0 - 11.5	0.052	11
MW32-15	16.0 - 16.5	0.26	10
MW32-20	21.0 - 21.5	0.30	8.5
MW32-25	26.0 - 26.5	2.5	9.7
MW32-30	31.0 - 31.5	1.6	7.9
MW32-35	36.0 - 36.5	1.4	10
MW32-40	41.0 - 41.5	6.0	47
MW32-45	45.5 - 46.0	0.81	5.3

Table 9 (Continued)

Sample Identification	Sampling Depth (feet bgs[1])	Hexavalent Chromium (mg/kg)[2]	Total Chromium (mg/kg)
MW33-2	2.0	0.037	200
MW33-5	6.0 - 6.5	1.0	260
MW33-10	11.0 - 11.5	ND	41
MW33-15	16.0 - 16.5	0.28	26
MW33-20	21.0 - 21.5	0.072	12
MW33-25	26.0 - 26.5	0.46	13
MW33-30	31.0 - 31.5	5.4	30
MW33-35	36.0 - 36.5	13	22
MW33-40	41.0 - 41.5	6.2	43
MW33-45	45.0 - 45.5	2.8	12
MW34-45	45.0 - 45.5	ND	7.6
Method Detection Limits		**0.02**	**5.0**

(1) bgs - below ground surface.
(2) mg/kg - milligrams per kilogram (parts per million [ppm]).
(3) ND - Not Detected; below laboratory method detection limits (MDLs).

Table 10


Summary of Chromium Analysis
Groundwater Monitoring Wells
Water Samples
(04/10/96 through 05/02/96 Data)

Sample Identification	Sampling Depth (feet bgs[1])	Hexavalent Chromium (mg/L)[2]	Total Chromium (mg/L)
4A-1AW	56.5 - 57.5	1.0	1.9
4A-2AW	67.5 - 68.5	0.05	1.4
MW4A-3A	---[3]	0.08	0.72
MW12A-3A	---	ND[4]	ND
12B-1AW	56.5 - 59.0	ND	0.08
MW12B-3A	---	ND	ND
13-1AW	57.5 - 59.5	ND	0.14
MW13-3A	---	ND	ND
14-1AW	56.0 - 57.0	ND	0.12
14-2AW	66.5 - 67.5	ND	0.48
MW14-3A	---	ND	ND
15-1AW	56.5 - 57.5	ND	1.2
15-2AW	67.5 - 69.5	ND	0.62
MW15-3A&B	---	ND	0.07
MW-16	Well	Not	Sampled
MW17-1W	---	ND	3.2
MW-18/HP@57	57.0 - 58.5	ND	0.65
MW-18/HP@67.5	67.5 - 68.5	ND	0.40
MW18-1	---	0.56	0.49
MW-19	---	ND	ND

Table 10 (Continued)

Sample Identification	Sampling Depth (feet bgs[1])	Hexavalent Chromium (mg/L)[2]	Total Chromium (mg/L)
MW-20/HP-57-58.5'	57.0 - 58.5	84	76
MW-20/HP@65.5-67'	66.0 - 68.0	0.33	0.53
MW20-1	---	4.8	5.0
MW21-1	---	0.72	0.54
MW22-1	---	ND	ND
MW23-1	---	ND	ND
MW-24/HP@57-58.5	57.0 - 58.5	0.06	ND
MW-24/HP@67-67.75	67.0 - 68.0	ND	ND
MW24-1	---	0.83	0.68
MW25-1	---	1.6	1.9
MW26-1	---	0.08	0.053
MW27-1W	---	0.10	0.098
MW28-1W	---	0.10	0.11
MW-29-1 & 2	---	0.087	0.082
MW-30-1 & 2	---	0.045	0.056
MW-31-1 & 2	---	0.029	ND
MW-32	Well	Not	Sampled
MW-33	Well	Not	Sampled
MW-34	Well	Not	Sampled
Method Detection Limits		**0.02**	**0.05**

(1) bgs - below ground surface.
(2) mg/L - milligrams per Liter (parts per million [ppm]).
(3) --- - Sample obtained using Grunfos Redi-Flo2 submersible pump. During sampling, the inlet of the pump was located approximately two to five feet above the base of the well casing.
(4) ND - Not Detected; below laboratory method detection Limits (MDLs).

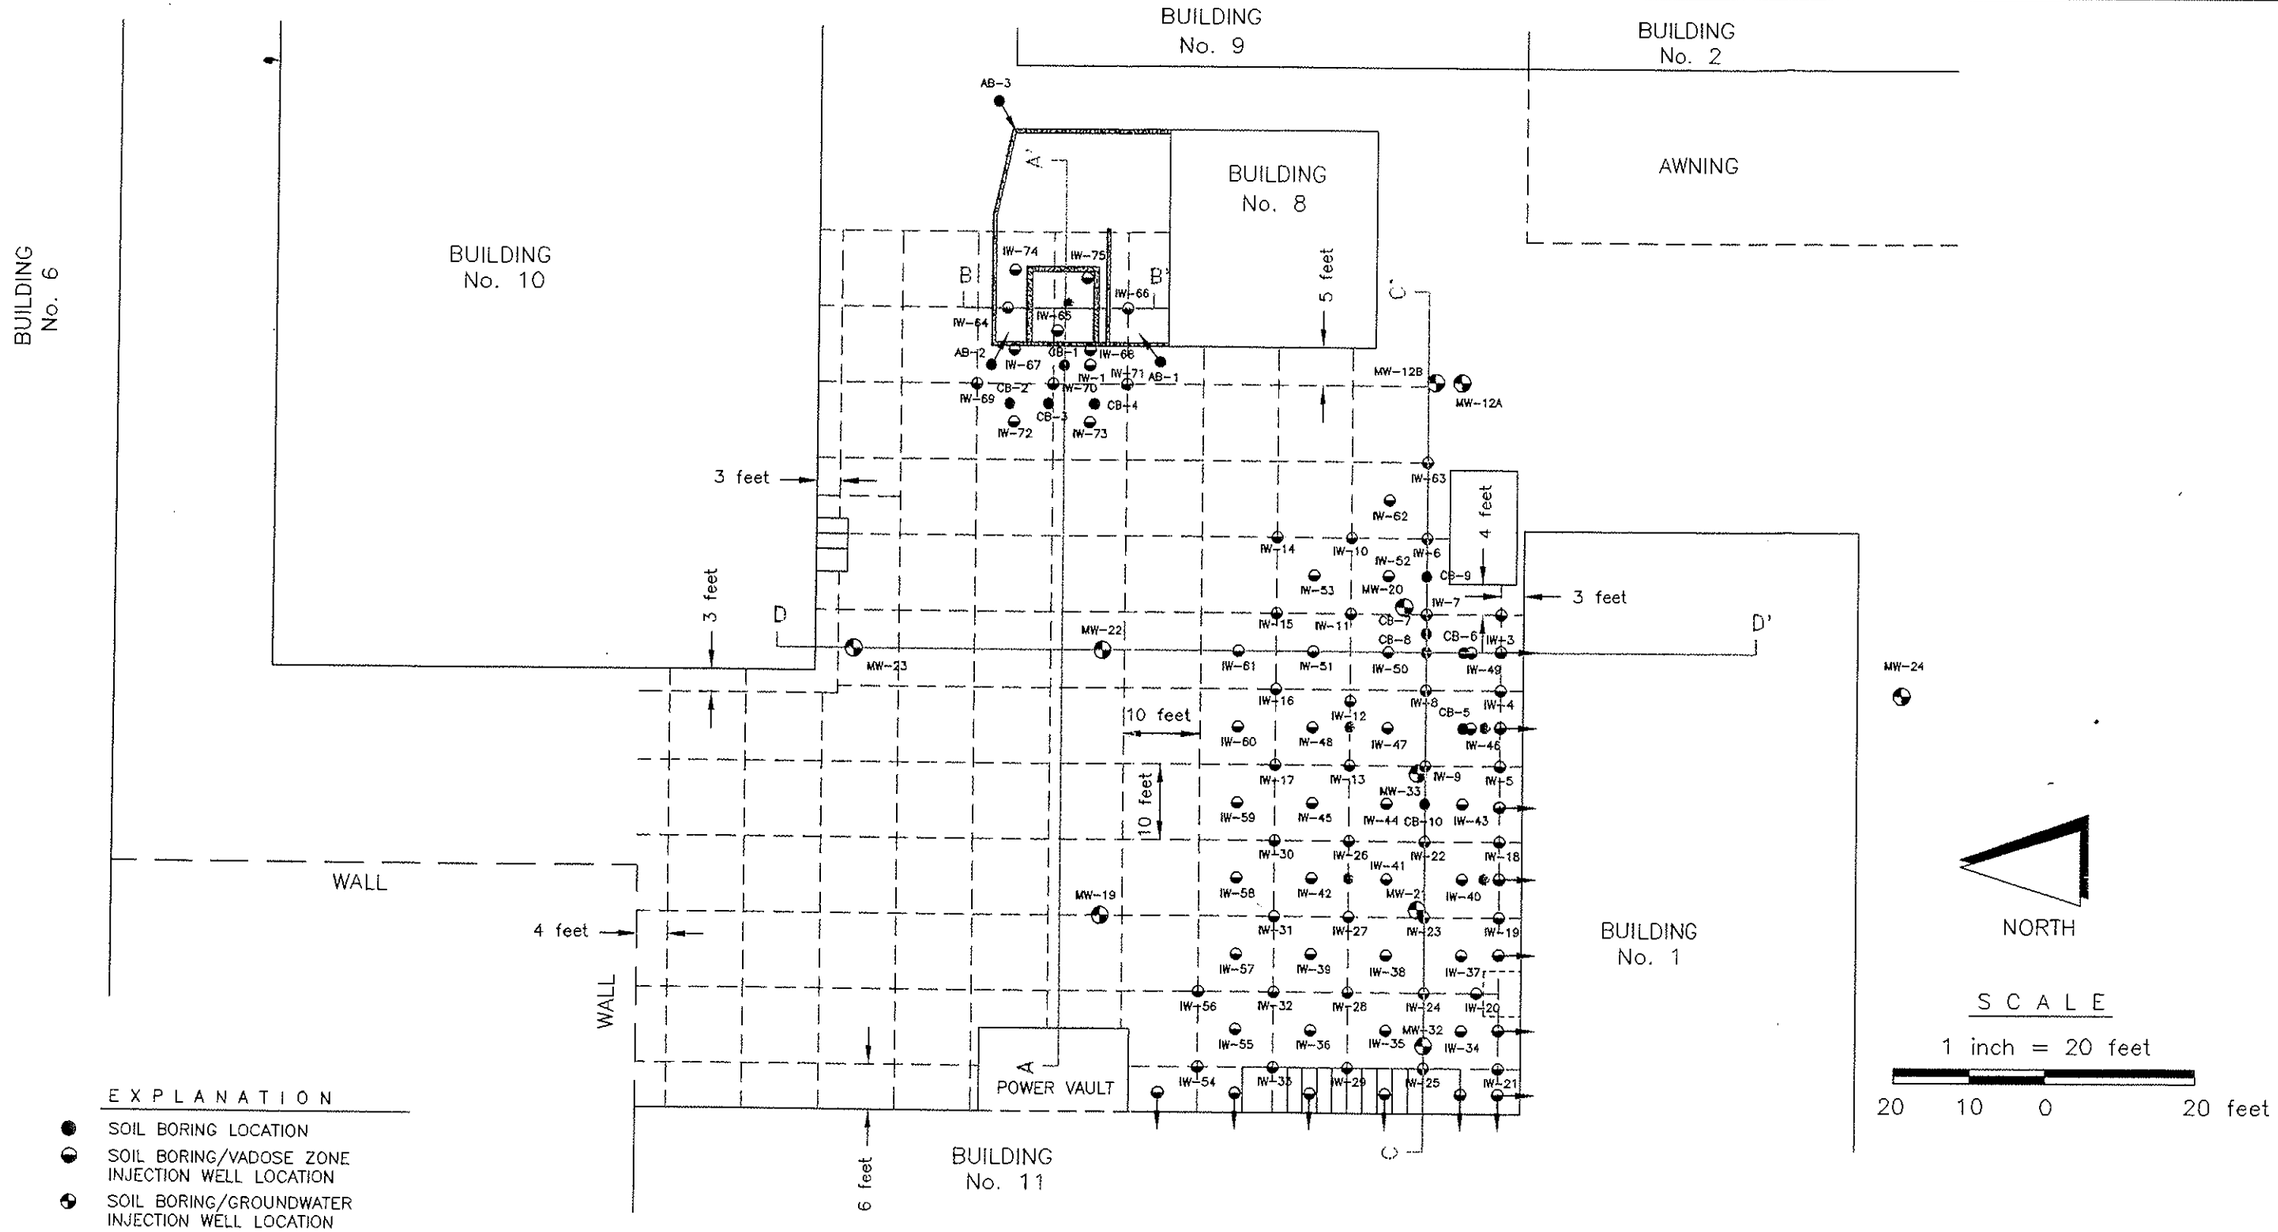

EXPLANATION

- SOIL BORING LOCATION
- SOIL BORING/VADOSE ZONE INJECTION WELL LOCATION
- SOIL BORING/GROUNDWATER INJECTION WELL LOCATION
- PROPOSED SOIL BORING/VADOSE ZONE INJECTION WELL LOCATION
- PROPOSED VERIFICATION SOIL BORING LOCATION


EXPLORATORY SOIL BORINGS/INJECTION WELL LOCATIONS, AND GRID OVERLAIN ON SITE PLAN, BUILDINGS 1, 8, 10 AND 11 AREA

COURTAULDS AEROSPACE, INC.
5430 SAN FERNANDO ROAD
GLENDALE, CALIFORNIA

SECOR 133 - C:\ACAD\CADFILES\COURTAUL\CRT-DB.DWG

PROJECT: 40049-001-17

FIGURE: 1

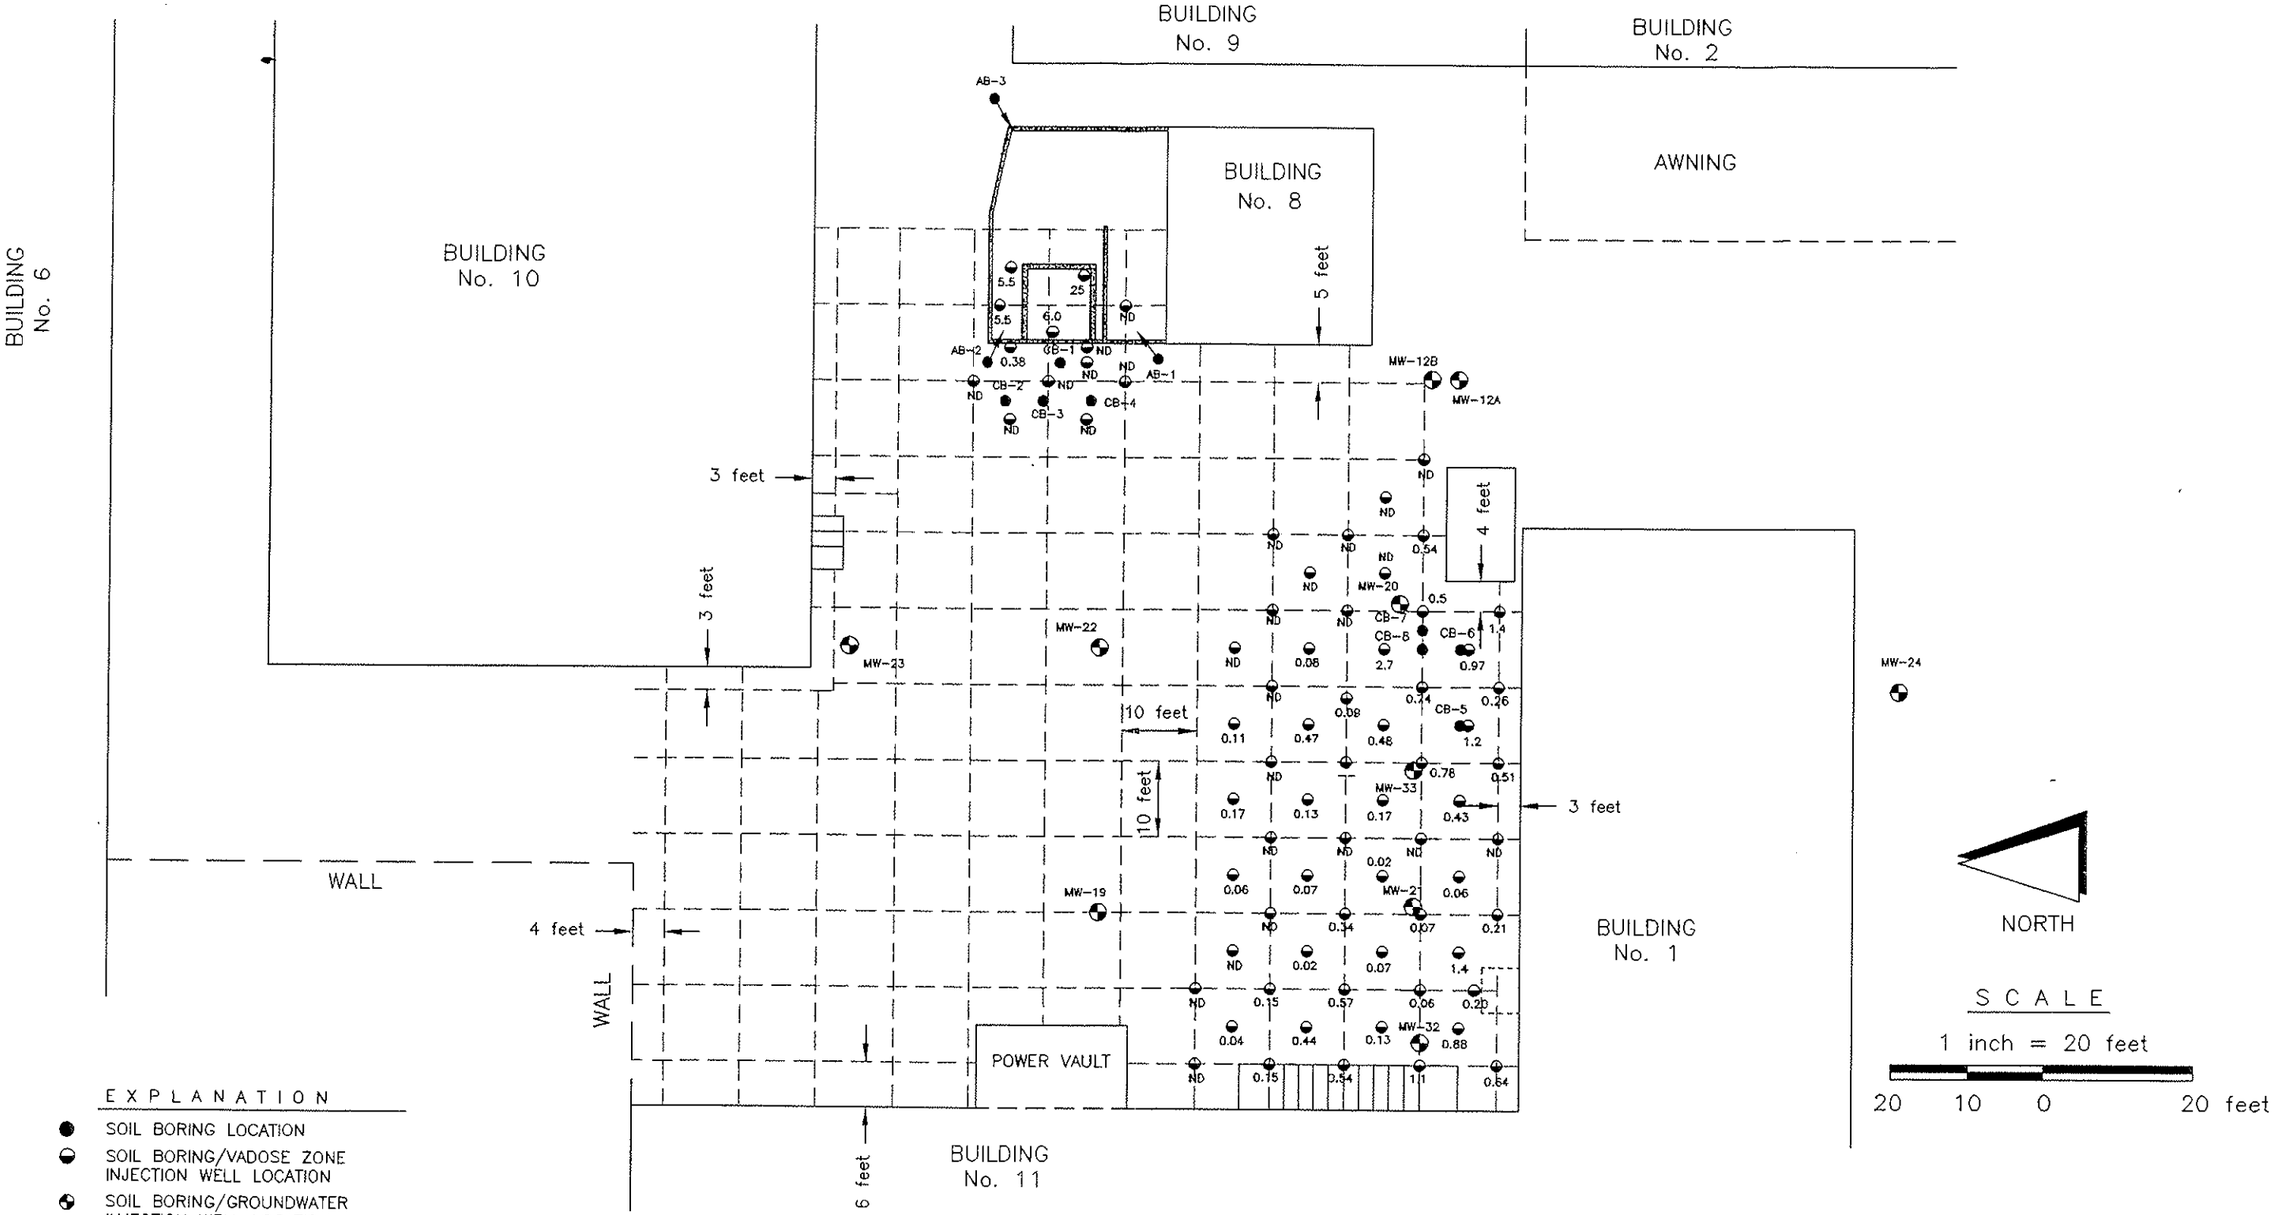

EXPLANATION

- ● SOIL BORING LOCATION
- ◒ SOIL BORING/VADOSE ZONE INJECTION WELL LOCATION
- ◒ SOIL BORING/GROUNDWATER INJECTION WELL LOCATION
- ND REPORTED HEXAVALENT CHROMIUM CONCENTRATIONS IN SOIL
  Concentrations are reported in mg/kg


HEXAVALENT CHROMIUM SOIL CONCENTRATIONS
AT FIVE (5) FEET BELOW GROUND SURFACE,
BUILDINGS 1, 8, 10 AND 11 AREA

COURTAULDS AEROSPACE, INC.
5430 SAN FERNANDO ROAD
GLENDALE, CALIFORNIA

SECOR 133 - C:\ACAD\CADFILES\COURTAUL\CRT-D9.DWG

PROJECT: 40049-001-17

FIGURE: 1A

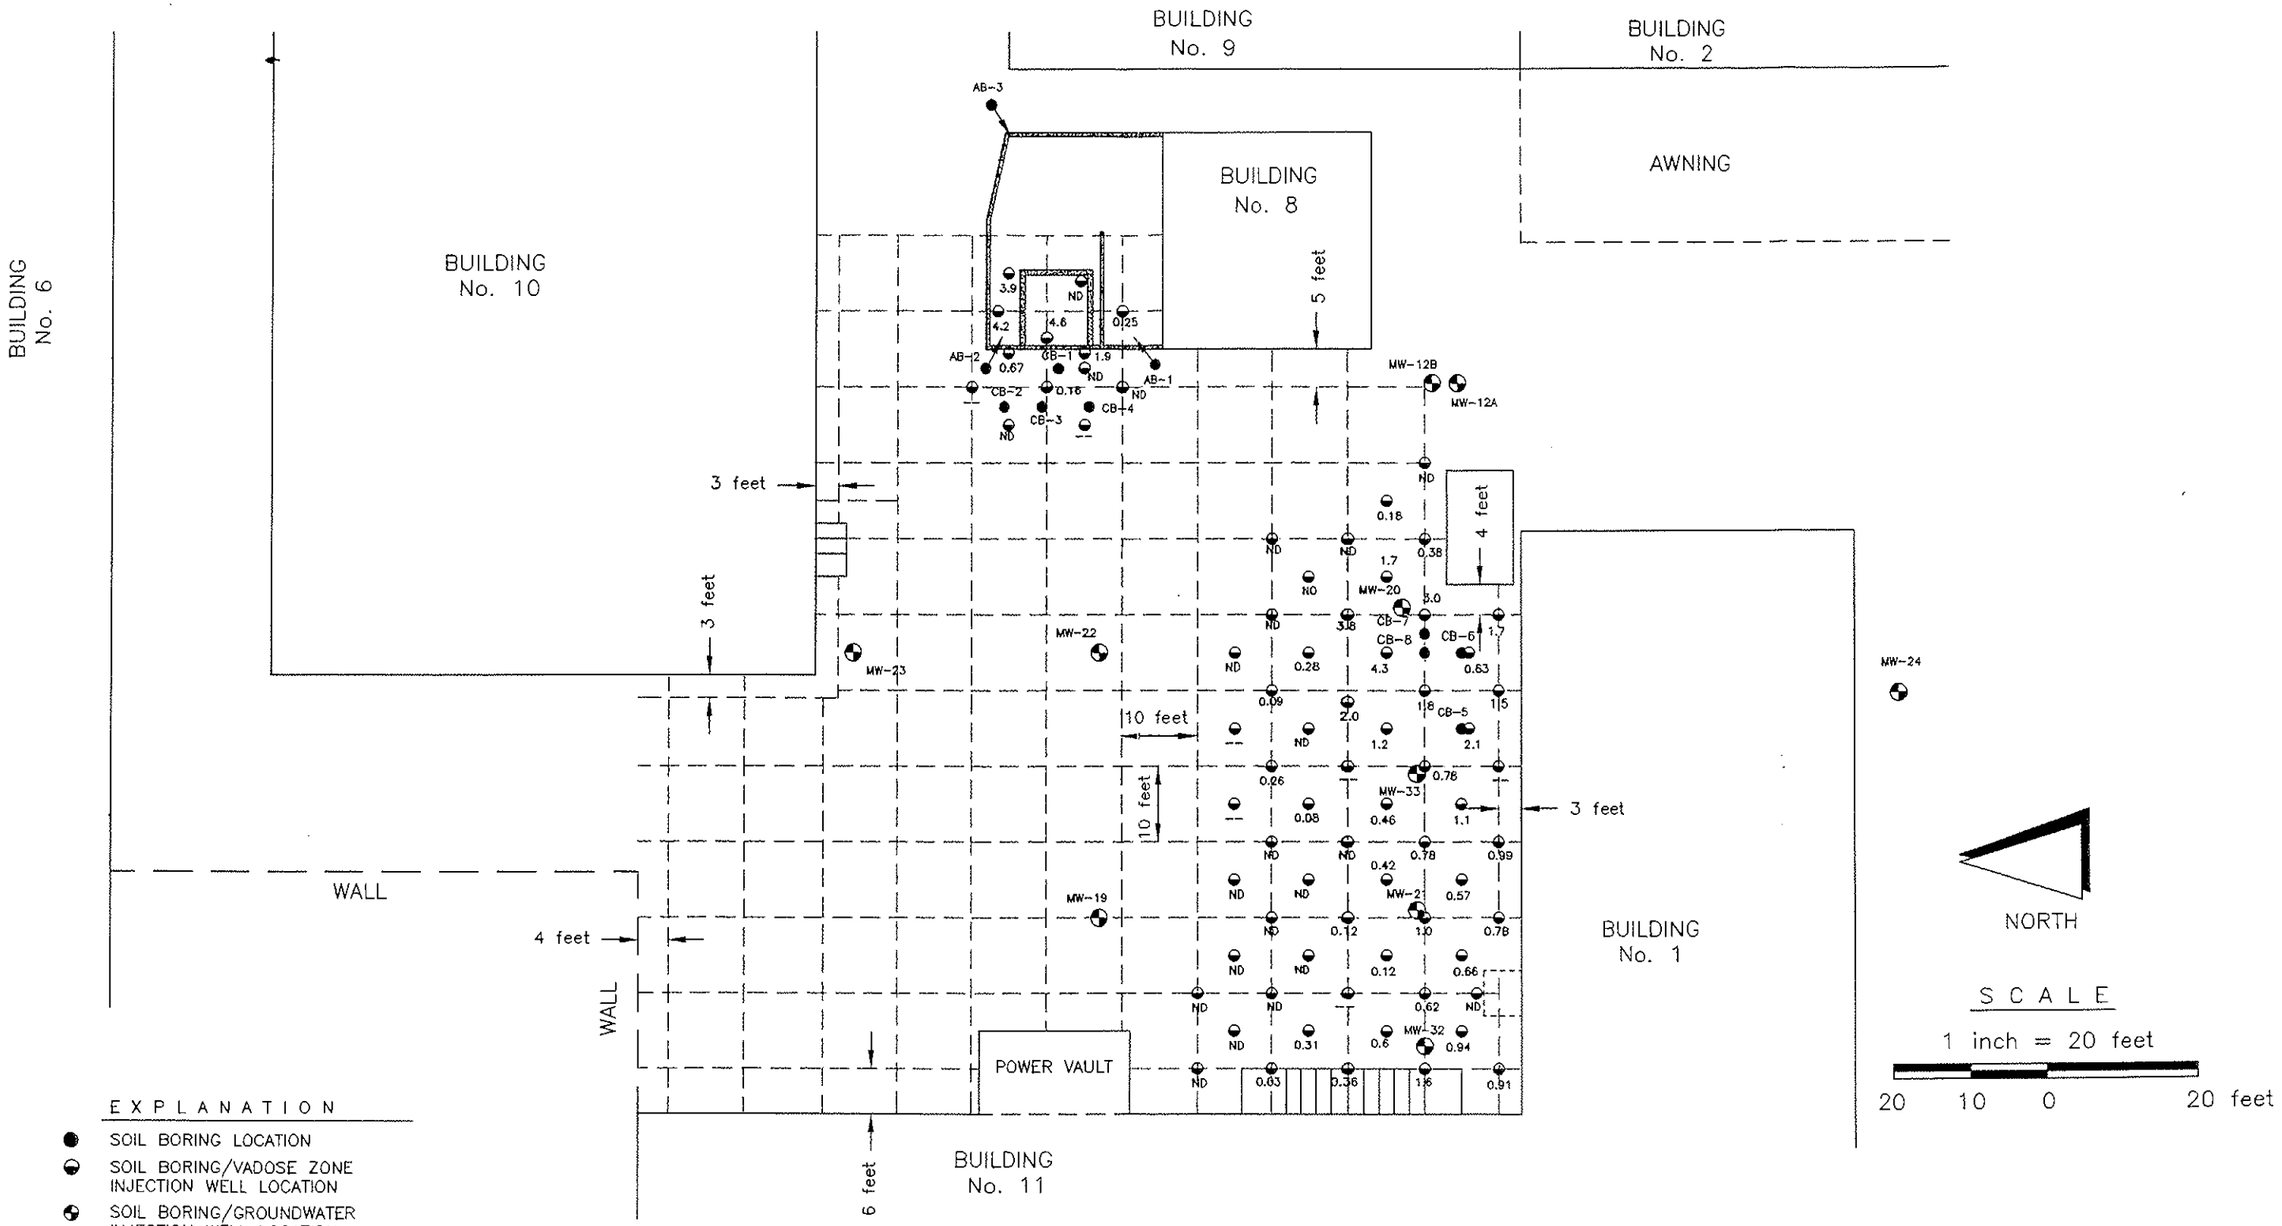

EXPLANATION

- ● SOIL BORING LOCATION
- ◒ SOIL BORING/VADOSE ZONE INJECTION WELL LOCATION
- ◒ SOIL BORING/GROUNDWATER INJECTION WELL LOCATION
- ND REPORTED HEXAVALENT CHROMIUM CONCENTRATIONS IN SOIL
  Concentrations are reported in mg/kg


HEXAVALENT CHROMIUM SOIL CONCENTRATIONS
AT TEN (10) FEET BELOW GROUND SURFACE,
BUILDINGS 1, 8, 10 AND 11 AREA

COURTAULDS AEROSPACE, INC.
5430 SAN FERNANDO ROAD
GLENDALE, CALIFORNIA

SECOR 133 - C:\ACAD\CADFILES\COURTAUL\CRT-D10.DWG

PROJECT: 40049-001-17

FIGURE: 1B

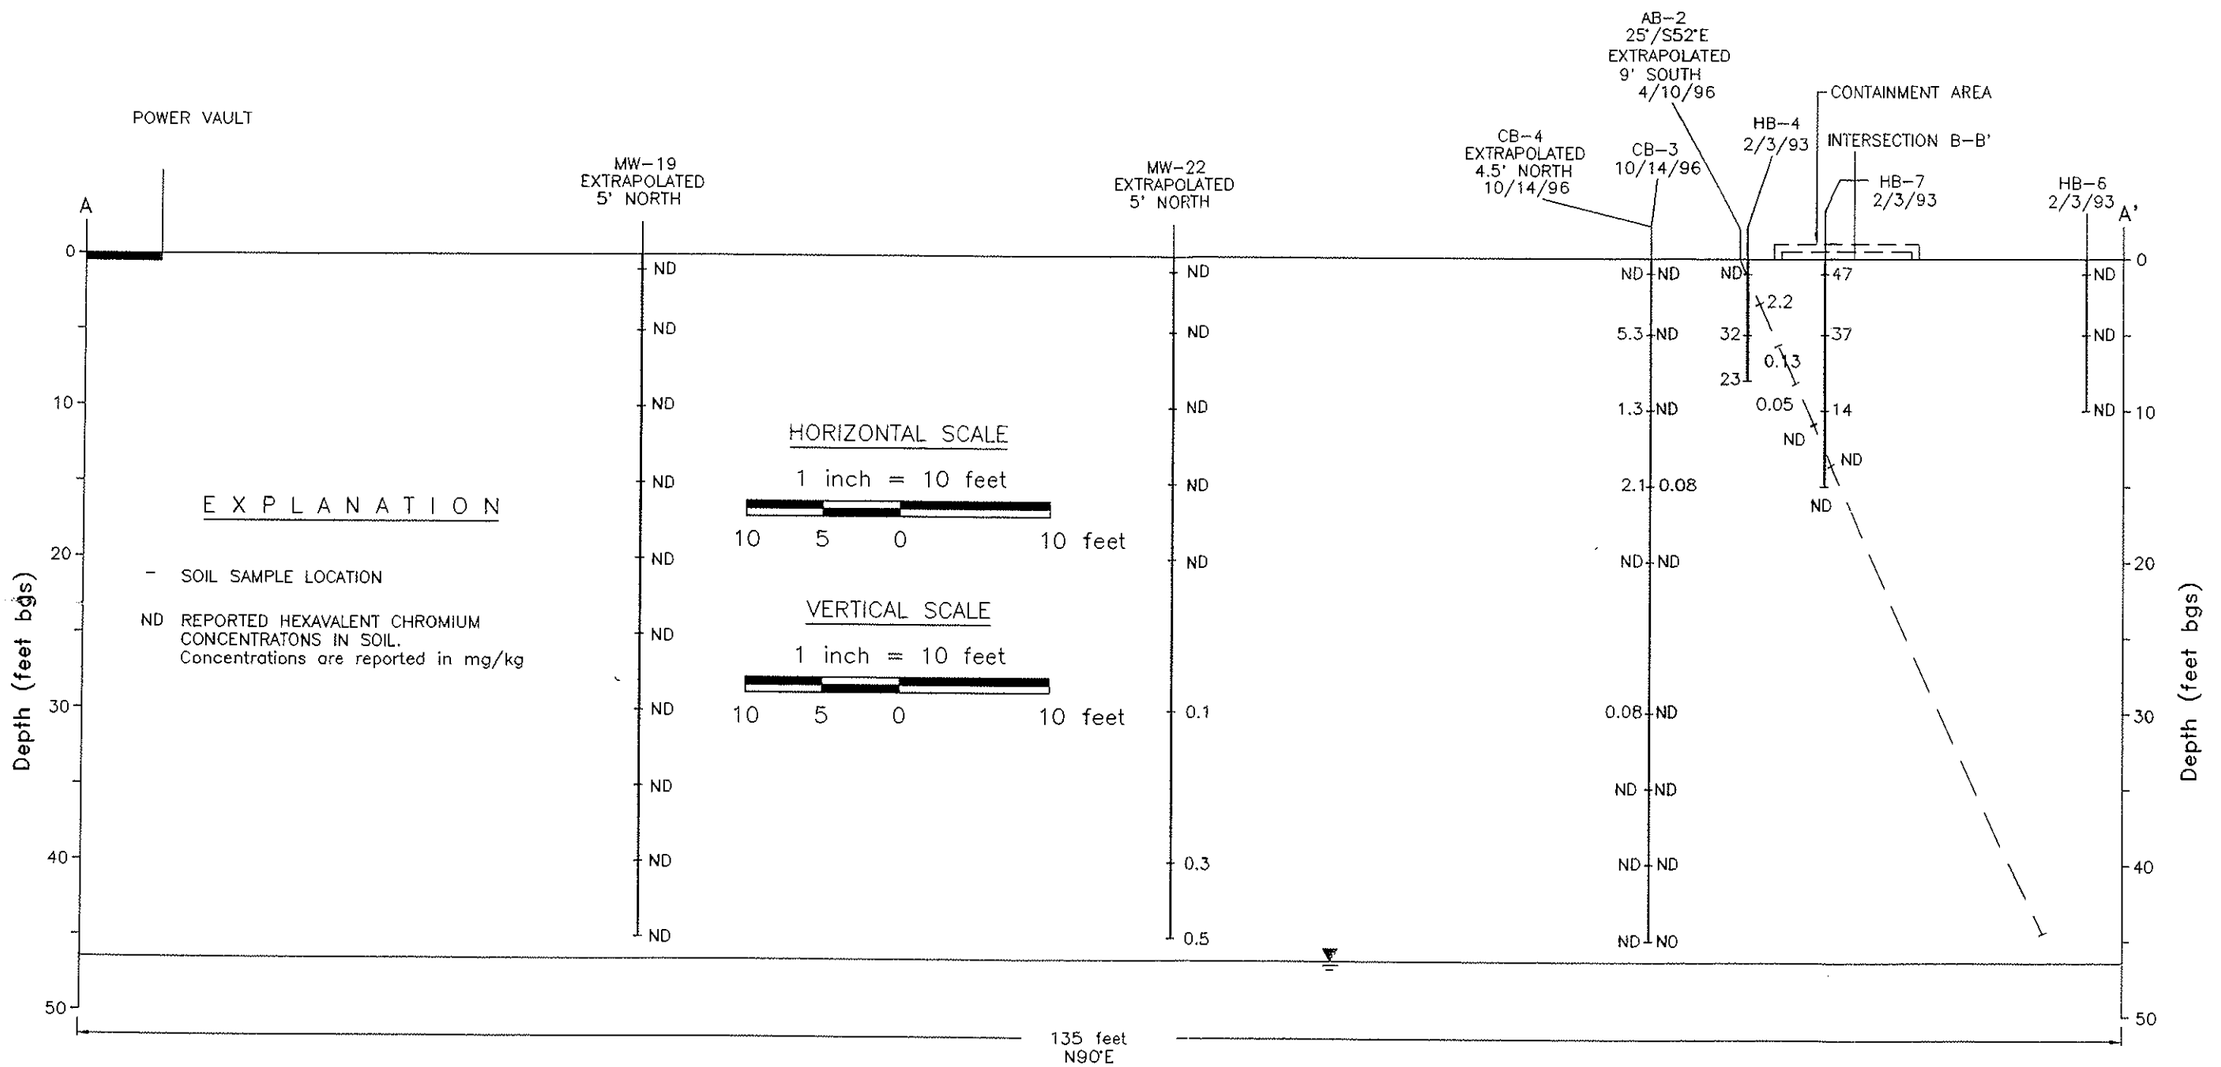


CROSS SECTION A–A',
BUILDINGS 1, 8, 10 AND 11 AREA

COURTAULDS AEROSPACE, INC.
5430 SAN FERNANDO ROAD
GLENDALE, CALIFORNIA

SECOR ZIP – E:\COURTAUL\XC–A2.DWG

PROJECT: 40049–001–17

FIGURE: 2

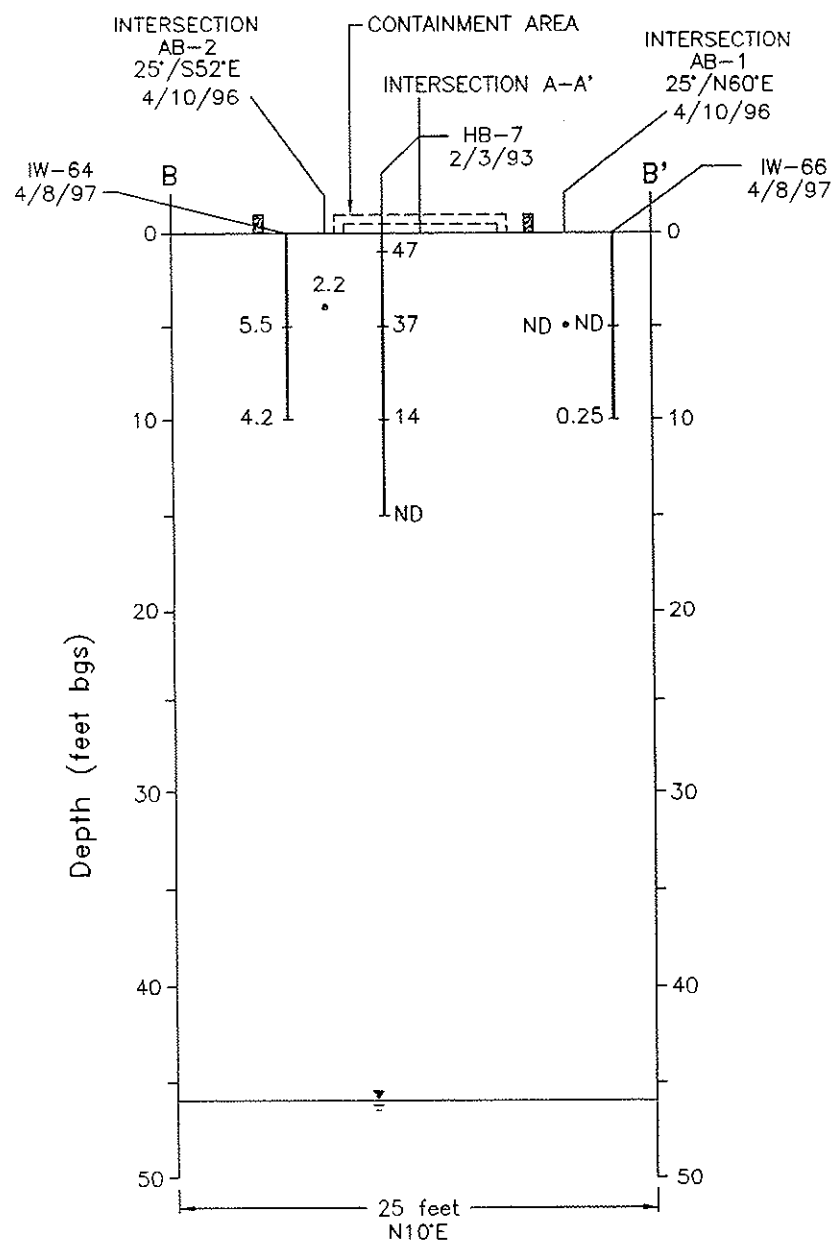

HORIZONTAL SCALE

1 inch = 10 feet

10 5 0 10 feet

VERTICAL SCALE

1 inch = 10 feet

10 5 0 10 feet

EXPLANATION


– SOIL SAMPLE LOCATION

37 REPORTED HEXAVALENT CHROMIUM CONCENTRATON IN SOIL. Concentrations are reported in mg/kg

CROSS SECTION B–B', BUILDING 8 AREA

COURTAULDS AEROSPACE, INC.
5430 SAN FERNANDO ROAD
GLENDALE, CALIFORNIA

SECOR ZIP – E:\COURTAUL\XC-B PROJECT: 40049-001-17 FIGURE: 3

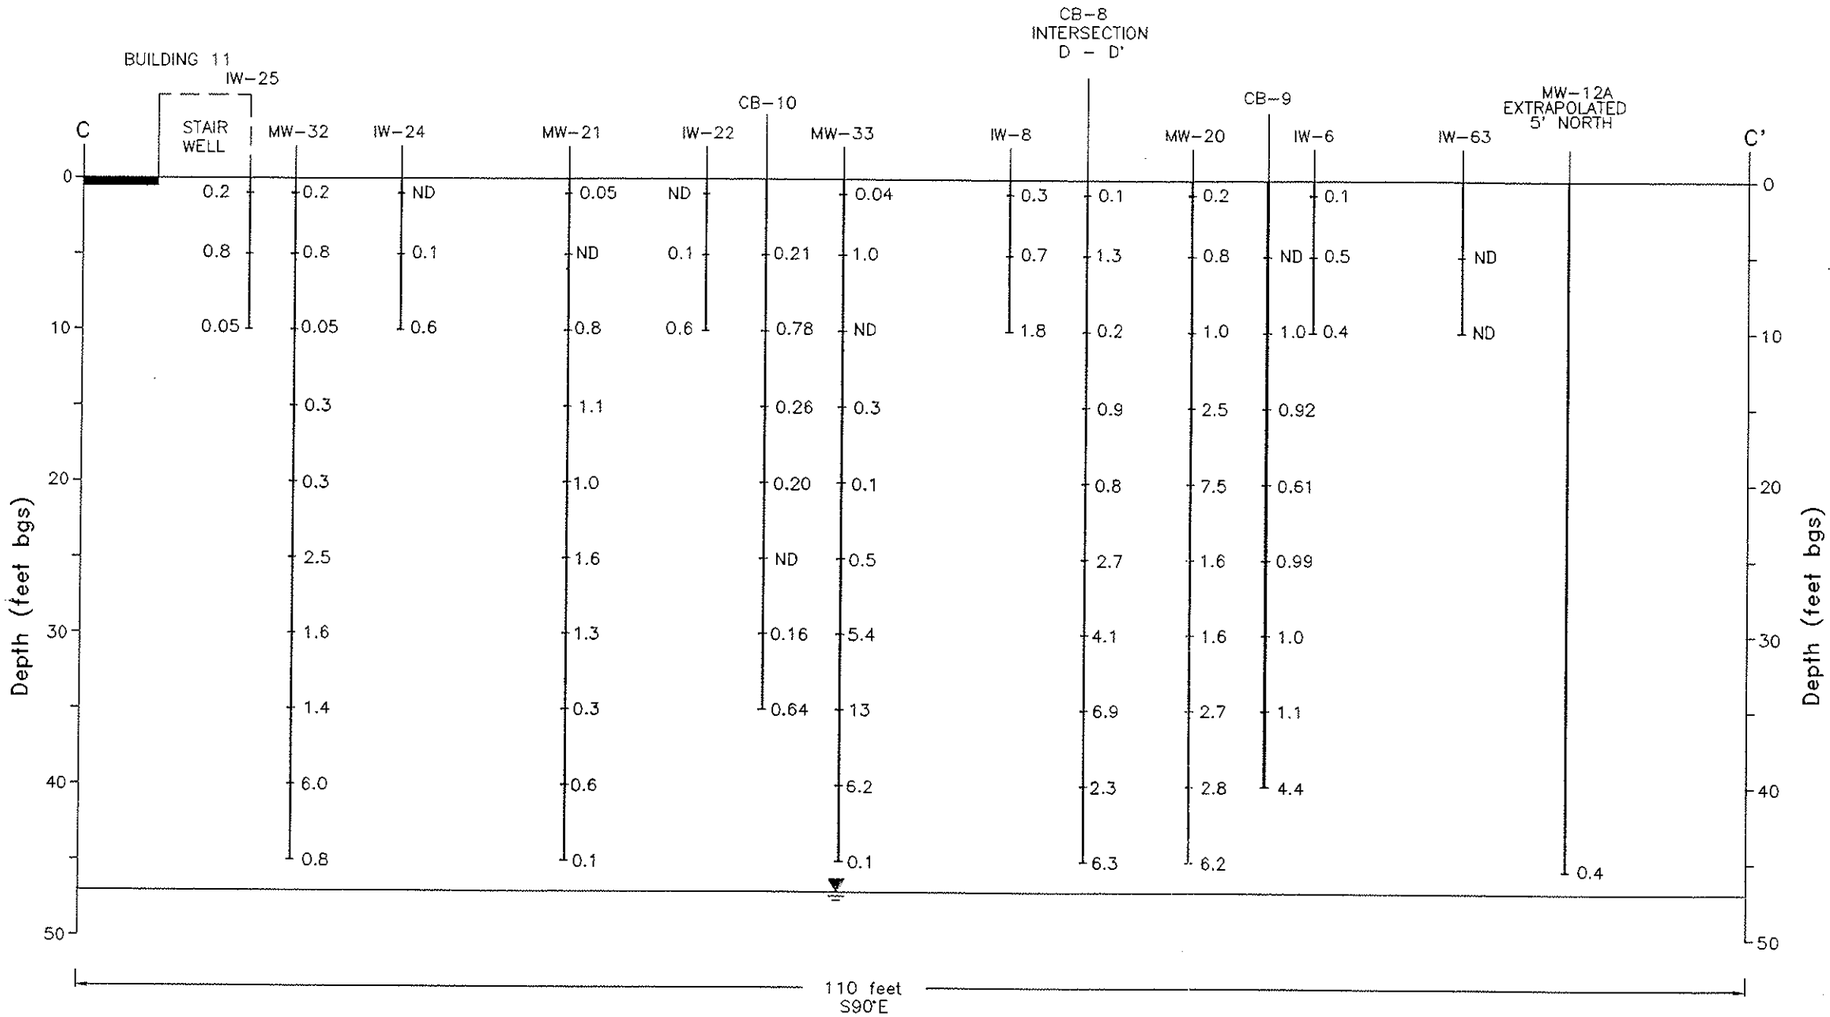

HORIZONTAL SCALE

1 inch = 10 feet

10 5 0 10 feet

VERTICAL SCALE

1 inch = 10 feet

10 5 0 10 feet

EXPLANATION

- SOIL SAMPLE LOCATION

ND REPORTED HEXAVALENT CHROMIUM CONCENTRATON IN SOIL. Concentrations are reported in mg/kg


CROSS SECTION C-C',
BUILDINGS 1, 8, 10 AND 11 AREA

COURTAULDS AEROSPACE, INC.
5430 SAN FERNANDO ROAD
GLENDALE, CALIFORNIA

SECOR ZIP - E:\COURTAUL\XC-C.DWG

PROJECT: 40049-001-17

FIGURE: 4

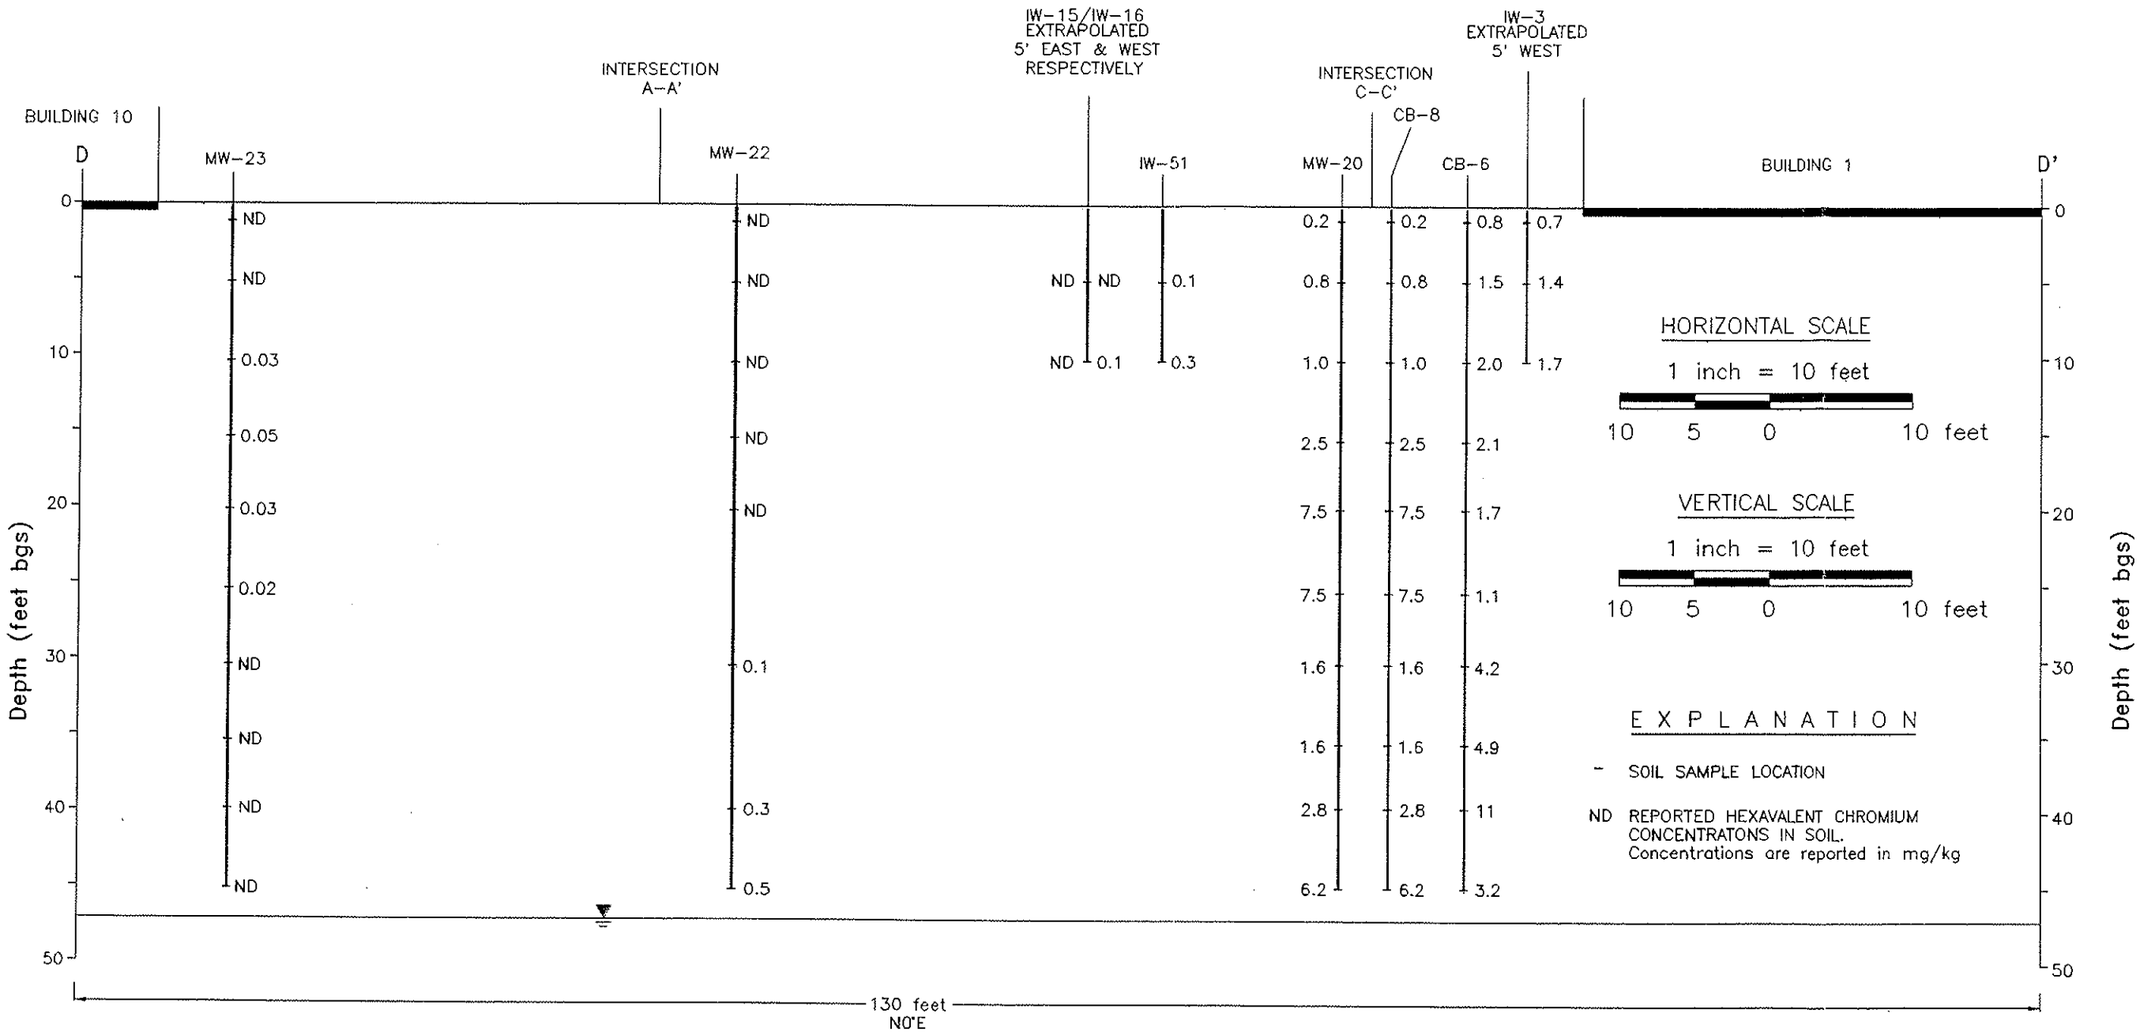

CROSS SECTION D-D',
BUILDINGS 1, 8, 10 AND 11 AREA

COURTAULDS AEROSPACE, INC.
5430 SAN FERNANDO ROAD
GLENDALE, CALIFORNIA

SECOR ZIP - E:\COURTAUL\XC-D1.DWG

PROJECT: 40049-001-17

FIGURE: 5

Table 1

Summary of Volatile Organic Compound Analysis[1]
September 12, 1996 Soil Vapor Survey
EPA Test Method 8260

Sample Identification	Sample Depth (feet)	1,1-Dichloroethane		1,1-Dichloroethene		Tetrachloroethene		1,1,1-Trichloroethane		Trichloroethene	
		µg/cc[2]	ppmV[3]	µg/cc	ppmV	µg/cc	ppmV	µg/cc	ppmV	µg/cc	ppmV
SG1-5	5	ND[4]	ND	0.007	1.77	0.005	0.74	0.12	22.0	0.007	1.30
SG1-10	10	ND	ND	0.008	2.02	0.006	0.88	0.092	16.9	0.008	1.49
SG2-5	5	0.001	0.25	0.009	2.27	0.009	1.33	0.17[5]	31.2	0.014	2.61
SG2-10	10	0.001	0.25	0.010	2.52	0.007	1.03	0.15	27.5	0.013	2.42
SG3-5	5	0.002	0.49	0.010	2.52	0.010	1.47	0.21[5]	38.5	0.019	3.54
SG3-10	10	0.003	0.74	0.015	3.78	0.012	1.77	0.25[5]	45.8	0.024	4.47
SG4-20	20	ND	ND	0.006	1.51	0.004	0.59	0.12	22.0	0.011	2.05
SG4-30	29	0.002	0.49	0.017	4.29	0.009	1.33	0.20[5]	36.7	0.024	4.47
SG5-20	20	0.001	0.25	0.011	2.77	0.007	1.03	0.12	22.0	0.014	2.61
SG5-30	29	0.001	0.25	0.013	3.28	0.007	1.03	0.12	22.0	0.014	2.61
Method Detection Limits		0.001	0.25	0.005	1.26	0.001	0.15	0.001	0.18	0.001	0.19

[1] Selected compounds are shown in Table 1. Complete analytical results are presented on the laboratory data sheets included as Appendix B.

[2] µg/cc - Micrograms per cubic centimeter.

[3] ppmV - Parts per million by volume.

[4] ND - Not Detected, below laboratory method detection limits.

[5] Values reported were above 50% of upper calibration range.

Table 1 (Continued)
Summary of Chromium Analysis
EPA Test Method 7196
EPA Test Method 7190

CB13-2.5	2.0 - 2.5	ND	160	0.99
CB13-5	6.0 - 6.5	ND	53	0.99
CB13-10	11.0 - 11.5	ND	20	0.99
CB13-15	16.0 - 16.5	ND	11	0.99
CB13-20	21.0 - 21.5	0.04	9.9	0.99
CB13-25	26.0 - 26.5	0.05	11	0.99
CB13-30	31.0 - 31.5	0.44	14	0.97
CB13-35	36.0 - 36.5	0.32	9.7	0.97
CB13-40	41.0 - 41.5	0.34	22	0.98
CB13-45	45.0 - 45.5	0.80	24	0.97
CB14-2.5	2.0 - 2.5	ND	11	0.99
CB14-5	6.0 - 6.5	0.27	240	0.99
CB14-10	11.0 - 11.5	ND	18	0.99
CB14-15	16.0 - 16.5	1.1	39	0.97
CB14-20	21.0 - 21.5	0.76	26	0.97
CB14-25	26.0 - 26.5	0.89	14	0.94
CB14-30	31.0 - 31.5	0.32	100	0.99
CB14-35	36.0 - 36.5	0.30	8.2	0.96
CB14-40	41.0 - 41.5	3.7	24	0.85
CB14-45	45.0 - 45.5	4.6	21	0.78

JN 40049-001-17

cr6-gwtr.cls

Table 1 (Continued)
Summary of Chromium Analysis
EPA Test Method 7196
EPA Test Method 7190

CB15-2.5	2.0 - 2.5	0.61	86	0.99
CB15-5	6.0 - 6.5	3.8	50	0.92
CB15-10	11.0 - 11.5	2.4	28	0.91
CB15-15	16.0 - 16.5	1.8	16	0.89
CB15-20	21.0 - 21.5	0.07	6.0	0.99
CB15-25	26.0 - 26.5	0.18	9.7	0.99
CB15-30	31.0 - 31.5	0.07	7.7	0.99
CB15-35	36.0 - 36.5	ND	6.0	0.99
CB15-40	41.0 - 41.5	0.07	15	0.99
CB15-45	45.0 - 45.5	ND	32	0.99
Laboratory MDLs		**0.02**	**2.5**	---

(1) mg/kg - milligrams per kilogram (parts per million [ppm]).
(2) ND - Not Detected, below laboratory Method Detection Limits (MDLs).

JN 40049-001-17
cr6-gwtr cls

Table 2

Summary of Volatile Organic Compound Analysis
December 16, 1993 Soil Vapor Samples
EPA Test Method 8260

Sample Identification	Sample Depth (feet)	1,1-Dichloroethane		1,1-Dichloroethene		Tetrachloroethene		1,1,1-Trichloroethane		Trichloroethene	
		ng/cc[1]	ppmV[2]	ng/cc	ppmV	ng/cc	ppmV	ng/cc	ppmV	ng/cc	ppmV
VM1-15	15	ND[3]	ND	ND	ND	ND	ND	ND	ND	ND	ND
VM1-30	30	ND	ND	ND	ND	ND	ND	18	3.3	12	2.2
VM1-48	48	ND	ND	40	10	ND	ND	61	11	33	6.1
VM2-15	15	ND	ND	33	8.3	27	4.0	160	29	42	7.8
VM2-30	30	ND	ND	230	58	68	10	960	176	85	16
VM2-48	48	ND	ND	730	184	100	15	2,400	440	130	24
VM3-15	15	ND	ND	ND	ND	4	0.6	18	3.3	ND	ND
VM3-30	30	ND	ND	ND	ND	ND	ND	10	1.8	ND	ND
VM3-48	48	ND	ND	ND	ND	ND	ND	4	0.7	ND	ND
VM4-15	15	ND	ND	ND	ND	3	0.4	60	11	2	0.4
VM4-30	30	ND	ND	ND	ND	7	1.0	62	11	1	0.2
VM4-48	48	ND	ND	3	0.8	2	0.3	19	3.5	ND	ND
VM5-15	15	ND	ND	ND	ND	ND	ND	14	2.6	ND	ND
VM5-30	30	ND	ND	ND	ND	3	0.4	26	4.8	ND	ND
VM5-48	48	ND	ND	ND	ND	ND	ND	5	0.9	ND	ND
Method Detection Limits		1	0.3	1	0.3	1	0.2	1	0.2	1	0.2

CLOSURE PLAN FOR IN-SITU TREATMENT OF SOIL AND GROUNDWATER IMPACTED BY HEXAVALENT CHROMIUM

Courtaulds Aerospace Facility
Glendale, California

Job No. 40049-001-17

May 30, 1997

VOLUME 1 OF 3

Prepared for:
Courtaulds Aerospace, Inc.
5430 San Fernando Road
Glendale, California 91203

Prepared by:
SECOR International Incorporated
25864-F Business Center Drive
Redlands, California 92374-4515

VOLUME 1 CONSISTS OF:

- Text
- Tables
- Figures
- Appendix A
- Appendix B

Table 1

Summary of Chromium Analysis
Vadose Zone Injection Wells IW-3 through IW-17
Soil Samples
(12/30/96 through 12/31/96)

Sample Identification	Sampling Depth (feet bgs[1])	Hexavalent Chromium (mg/kg)[2]	Total Chromium (mg/kg)
IW3@2'	10.0	0.72	77
IW3@5'	5.0	1.4	13
IW3@10'	10.0	1.7	33
IW4@3'	3.0	0.25	54
IW4@5'	5.0	0.26	230
IW4@10'	10.0	1.5	20
IW5@2'	2.0	ND[3]	160
IW5@5'	5.0	0.51	220
IW6-1@3'	3.0	0.13	140
IW6-2@5'	5.0	0.54	50
IW6-3@10'	10.0	0.38	21
IW7-1@2'	2.0	ND	9.1
IW7-2@5.5'	5.5	0.50	46
IW7-3@10'	10.0	3.0	39
IW8@2.5'	2.5	0.33	85
IW8@5'	5.0	0.74	60
IW8@10'	10.0	1.8	22
IW9@2.5'	2.5	ND	17
IW9@5'	5.0	0.78	83

Table 1 (Continued)

Sample Identification	Sampling Depth (feet bgs[1])	Hexavalent Chromium (mg/kg)[2]	Total Chromium (mg/kg)
IW10-1@2'	2.0	ND	9.6
IW10-2@5.5'	5.5	ND	11
IW10-3@10'	10.0	ND	12
IW11-1@2'	2.0	ND	12
IW11-2@5'	5.0	ND	15
IW11-3@10'	10.0	3.8	120
IW12@2'	2.0	ND	27
IW12@5'	5.0	0.092	9.2
IW12@10'	10.0	2.0	26
IW13-1@2.5'	2.5	ND	44
IW14-1@2.5'	2.5	ND	11
IW14-2@5.5'	5.5	ND	15
IW14-3@10'	10.0	ND	13
IW15-1@5'	5.0	ND	17
IW15-2@10'	10.0	ND	15
IW16-1@5'	5.0	ND	5.7
IW16-2@10'	10.0	0.097	5.4
IW17-1@5'	5.0	ND	30
IW17-2@10'	10.0	0.26	190
Method Detection Limits		**0.02**	**5.0**

(1) bgs - below ground surface.
(2) mg/kg - milligrams per kilogram (parts per million [ppm]).
(3) ND - Not Detected; below laboratory method detection limits (MDLs).

Table 2

Summary of Chromium Analysis
Vadose Zone Injection Wells IW-18 through IW-33
Soil Samples
(01/16/97 through 01/17/97)

Sample Identification	Sampling Depth (feet bgs)[1]	Hexavalent Chromium (mg/kg)[2]	Total Chromium (mg/kg)
IW18-1	2.0	0.16	94
IW18-2	5.0	ND	92
IW18-3@10'	10.0	0.99	9.0
IW19-1@2'	2.0	0.13	98
IW19-2@5'	5.0	0.21	22
IW19-3@10'	10.0	0.78	20
IW20-1@2'	2.0	0.26	180
IW20-2@5'	5.0	0.20	66
IW20-3@10'	10.0	ND	5.4
IW21-1@2'	2.0	0.16	79
IW21-2@5'	5.0	0.64	14
IW21-3@10'	10.0	0.91	32
IW22-1@2'	2.0	0.05	46
IW-22-2@5'	5.0	ND	230
IW-22-3@10'	10.0	0.78	10
IW23-1@2'	2.0	0.30	860
IW23-2@5'	5.0	0.07	32
IW23-3@10'	10.0	1.0	15
IW24-1@2'	2.0	ND	23
IW24-2@5'	5.0	0.06	63
IW24-3@10'	10.0	0.62	11
IW25-1@2'	2.0	0.093	140
IW25-2@5'	5.0	1.1	20
IW25-3@10'	10.0	1.0	13

Table 2 (Continued)

Sample Identification	Sampling Depth (feet bgs)[1]	Hexavalent Chromium (mg/kg)[2]	Total Chromium (mg/kg)
IW26-1	2.0	ND	26
IW26-2	5.0	ND	160
IW27-1@2.5'	2.5	0.08	50
IW27-2@5'	5.0	0.34	7.5
IW27-3@10'	10.0	0.12	6.1
IW28-1@2'	2.0	0.071	14
IW28-2@5'	5.0	0.57	7.5
IW29-1@2.5'	2.5	ND	18
IW29-2@5'	5.0	0.54	8.9
IW29-3@9.5'	9.5	0.36	7.3
IW30-1	2.0	ND	53
IW30-2	5.0	ND	83
IW31-1@2.5	2.5	ND	59
IW31-2@5'	5.0	ND	3.8
IW31-3@10'	10.0	ND	3.9
IW32-1@2'	2.0	0.020	5.0
IW32-2@5'	5.0	0.27	5.1
IW32-3@10'	10.0	ND	2.5
IW33-1@2'	2.0	ND	6.6
IW33-2@5'	5.0	0.15	6.0
IW33-3@9'	9.0	0.030	31
Method Detection Limits		**0.02**	**5.0**

(1) bgs - below ground surface.
(2) mg/kg - milligrams per kilogram (parts per million [ppm]).
(3) ND - Not Detected; below laboratory method detection limits (MDLs).

Table 3

Summary of Chromium Analysis
Vadose Zone Injection Wells IW-34 through IW-53
Soil Samples
(02/05/97 through 02/07/97)

Sample Identification	Sampling Depth (feet bgs[1])	Hexavalent Chromium (mg/kg)[2]	Total Chromium (mg/kg)
IW34-5	5.0	0.88	54
IW34-10	10.0	0.94	24
IW35-5	5.0	0.13	28
IW35-10	10.0	0.60	32
IW36-5	5.0	0.44	15
IW36-10	10.0	0.31	10
IW37-5	5.0	1.4	64
IW37-10	10.0	0.66	18
IW38-5	5.0	0.070	34
IW38-10	10.0	0.12	16
IW39-5	5.0	0.023	5.6
IW39-9.5	9.5	ND	3.9
IW40-5	5.0	0.063	26
IW40-10	10.0	0.57	14
IW41-5	5.0	0.021	49
IW41-9.5	9.5	0.42	47
IW42-5	5.0	0.073	330
IW42-10	10.0	ND	3.9
IW43-5	5.0	0.43	22
IW43-10	10.0	1.1	13
IW44-5	5.0	0.17	140
IW44-10	10.0	0.46	13

Table 3 (Continued)

Sample Identification	Sampling Depth (feet bgs[1])	Hexavalent Chromium (mg/kg)[2]	Total Chromium (mg/kg)
IW45-5	5.0	0.13	100
IW45-10	10.0	0.08	41
IW46-5	5.0	1.2	130
IW46-10	10.0	2.1	30
IW47-5	5.0	0.48	570
IW47-10	10.0	1.2	31
IW48-5	5.0	0.47	130
IW48-8	8.0	ND	2.5
IW49-5	5.0	0.97	6.6
IW49-10	10.0	0.63	31
IW50-5	5.0	2.7	7.6
IW50-10	10.0- 6.5	4.3	2.8
IW51-5	5.0	0.08	3.7
IW51-10	10.0	0.28	5.1
IW52-5	5.0	ND	3.2
IW52-10	10.0	1.7	ND
IW53-5	5.0	ND	ND
IW53-10	10.0	ND	3.0
Method Detection Limits		**0.02**	**5.0**

(1) bgs - below ground surface.
(2) mg/kg - milligrams per kilogram (parts per million [ppm]).
(3) ND - Not Detected; below laboratory method detection limits (MDLs).

Table 4

Summary of Chromium Analysis
Vadose Zone Injection Wells IW-54 through IW-63
Soil Samples
(04/02/97 through 04/03/97)

Sample Identification	Sampling Depth (feet bgs[1])	Hexavalent Chromium (mg/kg)[2]	Total Chromium (mg/kg)
IW54-5	5.0	ND	7.6
IW54-10	10.0	ND	5.2
IW55-5	5.0	0.04	5.1
IW55-10	10.0	ND	5.0
IW56-5	5.0	ND	5.2
IW56-10	10.0	ND	6.2
IW57-5	5.0	ND	4.6
IW57-10	10.0	ND	4.9
IW58-5	5.0	0.06	23
IW58-10	10.0	ND	12
IW59-5	5.0	0.17	260
IW60-5	5.0	0.11	140
IW6-5	5.0	ND	8.5
IW61-10	10.0	ND	4.1
IW62-5	5.0	ND	13
IW62-10	10.0	0.18	19
IW63-5	5.0	ND	24
IW63-10	10.0	ND	14
Method Detection Limits		**0.02**	**5.0**

(1) bgs - below ground surface.
(2) mg/kg - milligrams per kilogram (parts per million [ppm]).
(3) ND - Not Detected; below laboratory method detection limits (MDLs).

Table 5

Summary of Chromium Analysis
Vadose Zone Injection Wells IW-64 through IW-75
Soil Samples
(04/21/97 through 04/24/97)

Sample Identification	Sampling Depth (feet bgs[1])	Hexavalent Chromium (mg/kg)[2]	Total Chromium (mg/kg)
IW64@4.5	4.5	5.5	360
IW64@10	10.0	4.2	23
IW65A@5	5.0	6.0	43
IW65A@10	10.0	4.6	25
IW66-2	5.5	ND	15
IW66-3	10.0	0.25	13
IW67-1	2.0	0.15	46
IW67-2	5.5	0.38	37
IW67-3	10.0	0.67	19
IW68-2	5.0	ND	15
IW68-3	10.0	1.9	17
IW69-2	5.0	ND	9.5
IW70-2	5.0	ND	7.7
IW70-3	10.0	0.16	15
IW71-2	5.0	ND	14
IW71-3	10.0	ND	12
IW72-2	5.0	ND	7.7
IW72-3	10.0	ND	11
IW73-2	5.0	ND	15

Table 5 (Continued)

Sample Identification	Sampling Depth (feet bgs[1])	Hexavalent Chromium (mg/kg)[2]	Total Chromium (mg/kg)
IW74-1	2.0	0.69	56
IW74-2	5.0	5.5	73
IW74-3	10.0	3.9	29
IW75-1	2.0	0.41	58
IW75-2	5.0	25	79
IW75-3	10.0	ND	15
Method Detection Limits		**0.02**	**5.0**

(1) bgs - below ground surface.
(2) mg/kg - milligrams per kilogram (parts per million [ppm]).
(3) ND - Not Detected; below laboratory method detection limits (MDLs).

Table 6

Summary of Chromium Analysis
Assessment Borings AB-1, AB-2 and AB-3,
Vadose Zone Injection Wells IW-1 and IW-2, and
Confirmation Borings CB-1 through CB-4
Soil Samples
(04/10/96 through 12/02/96)

Sample Identification	Sampling Depth (feet bgs[1])	Hexavalent Chromium (mg/kg)[2]	Total Chromium (mg/kg)
AB1-3	11.0 - 11.5	ND[3]	11
AB1-6	21.0 - 21.5	ND	9.5
AB1-9	30.5 - 31.0	ND	10
AB1-12	41.0 - 41.5	ND	10
AB1-15	50.5 - 51.0	ND	2.5
AB2-3	11.0 - 11.5	2.2	25
AB2-6	21.0 - 21.5	0.13	9.5
AB2-9	31.0 - 31.5	0.05	8.5
AB2-12	40.5 - 41.0	ND	ND
AB2-15	49.0 - 50.0	ND	4.5
AB3-3	11.0 - 11.5	ND	15
AB3-6	21.0 - 21.5	ND	3
AB3-8	30.0 - 30.5	ND	3
AB3-10	35.5 - 36.0	ND	8
AB3-12	40.5 - 41.0	ND	ND
AB3-14	45.5 - 46.0	ND	10
AB3-16	55.5 - 56.0	ND	3

Table 6 (Continued)

Sample Identification	Sampling Depth (feet bgs[1])	Hexavalent Chromium (mg/kg)[2]	Total Chromium (mg/kg)
IW1-3	11.0 - 11.5	ND	14
IW1-6	21.0 - 21.5	ND	10
IW1-8	26.0 - 26.5	ND	9
IW1-10	30.5 - 31.0	ND	4.5
IW1-13	40.5 - 41.0	ND	ND
IW1-14	44.5 - 45.0	ND	ND
IW-2/6"	1.0	0.68[4]	NT[5]
IW-2/12"	1.5	ND[4]	NT
IW-2/18"	2.0	ND[4]	NT
IW-2/24"	2.5	1.08[4]	NT
CB1-1/3	3.0	ND	52
CB1-2/6-6.5	6.0 - 6.5	0.20	22
CB1-3/11-11.5	11.0 - 11.5	0.75	16
CB1-4/16-16.5	16.0 - 16.5	2.6	26
CB1-5/21-21.5	21.0 - 21.5	ND	6.0
CB1-7/30-30.5	30.0 - 30.5	ND	6.5
CB1-9/40.5-41	40.5 - 41.0	ND	6.5
CB1-10/44.5-45	44.5 - 45.0	ND	7.0
CB-2/1@2'	2.0	ND	ND
CB-2/2@5'	6.0 - 6.5	ND	ND
CB-2/3@10'	11.0 - 11.5	0.48	8.0
CB-2/4@15'	16.0 - 16.5	0.23	ND
CB-2/5@20'	21.0 - 21.5	ND	ND
CB-2/7@30'	30.5 - 31.0	ND	ND
CB-2/9@40'	41.0 - 41.5	ND	7.5
CB-2/10@45'	45.4 - 46.0	ND	ND

Table 6 (Continued)

Sample Identification	Sampling Depth (feet bgs[1])	Hexavalent Chromium (mg/kg)[2]	Total Chromium (mg/kg)
CB-3/1@2'	2.0	ND	9.0
CB-3/3@10'	11.0 - 11.5	ND	8.5
CB-3/4@15'	16.0 - 16.5	0.08	9.0
CB-3/5@20'	21.0 - 21.5	ND	5.5
CB-3/7@30'	30.0 - 30.5	ND	ND
CB-3/9@40'	41.0 - 41.5	ND	5.5
CB-3/10@45'	45.5 - 46.0	ND	6.5
CB-4/1@2'	2.0	ND	14
CB-4/2@5'	6.0 - 6.5	5.3	22
CB-4/3@10'	11.0 - 11.5	1.3	22
CB-4/4@15'	16.0 - 16.5	2.1	16
CB-4/5@20'	21.0 - 21.5	ND	ND
CB-4/7@30'	30.5 - 31.0	0.08	ND
CB-4/8@35'	35.5 - 36.0	ND	ND
CB-4/9@40'	41.0 - 41.5	ND	ND
CB-4/10@45'	45.0 - 45.5	ND	ND
Method Detection Limits		**0.02**	**2.5**

(1) bgs - below ground surface.
(2) mg/kg - milligrams per kilogram (parts per million [ppm]).
(3) ND - Not Detected; below laboratory method detection limits (MDLs).
(4) Cr^{6+} concentration determined in the field by SECOR Geochemistry personnel using the carbazide colorimetric test.
(5) NT - Not Test, constituent not tested for.

Table 7

Summary of Chromium Analysis
Confirmation Borings CB-5 through CB-8
Soil Samples
(01/16/97 through 01/23/97)

Sample Identification	Sampling Depth (feet bgs[1])	Hexavalent Chromium (mg/kg)[2]	Total Chromium (mg/kg)
CB5-2	2.0	0.71	1,200
CB5-5	6.0 - 6.5	1.4	41
CB5-10	11.0 - 11.5	1.3	28
CB5-15	16.0 - 16.5	1.4	71
CB5-20	21.0 - 21.5	1.9	11
CB5-25	26.0 - 26.5	2.9	17
CB5-30	30.5 - 31.0	7.1	38
CB5-35	36.0 - 36.5	11	32
CB5-40	41.0 - 41.5	6.6	23
CB5-45	45.5 - 46.0	1.5	15
CB6-2	2.0	0.81	ND[3]
CB6-5	6.0 - 6.5	1.5	57
CB6-10	11.0 - 11.5	2.0	37
CB6-15	16.0 - 16.5	2.1	14
CB6-20	21.0 - 21.5	1.7	7.0
CB6-25	26.0 - 26.5	1.1	13
CB6-30	30.0 - 30.5	4.2	35
CB6-35	36.0 - 36.5	4.9	14
CB6-40	41.0 - 41.5	11	41
CB6-45	45.5 - 46.0	3.2	18

Table 7 (Continued)

Sample Identification	Sampling Depth (feet bgs[1])	Hexavalent Chromium (mg/kg)[2]	Total Chromium (mg/kg)
CB7-2	2.0	0.24	34
CB7-5	6.0 - 6.5	1.8	36
CB7-10	11.0 - 11.5	2.0	17
CB7-15	16.0 - 16.5	1.4	39
CB7-20	21.0 - 21.5	1.3	9.4
CB7-25	26.0 - 26.5	1.4	14
CB7-30	30.5 - 31.0	9.8	48
CB7-35	35.5 - 36.0	2.5	15
CB7-40	41.0 - 41.5	7.0	28
CB7-45	45.0 - 45.5	6.8	33
CB8-2	2.0	0.09	20
CB8-5	6.0 - 6.5	1.3	37
CB8-10	11.0 - 11.5	0.23	9.0
CB8-15	16.0 - 16.5	0.93	26
CB8-20	21.0 - 21.5	0.77	9.1
CB8-25	26.0 - 26.5	2.7	17
CB8-30	30.5 - 31.0	4.1	17
CB8-35	35.5 - 36.0	6.9	23
CB8-40	41.0 - 41.5	2.3	20
CB8-45	45.0 - 45.5	6.3	27
Method Detection Limits		**0.02**	**5.0**

(1) bgs - below ground surface.
(2) mg/kg - milligrams per kilogram (parts per million [ppm]).
(3) ND - Not Detected; below laboratory method detection limits (MDLs).

Table 8

Summary of Chromium Analysis
Confirmation Borings CB-9 and CB-10
Soil Samples
(04/19/97)

Sample Identification	Sampling Depth (feet bgs[1])	Hexavalent Chromium (mg/kg)[2]	Total Chromium (mg/kg)
CB9-5	6.0 - 6.5	ND	13
CB9-10	11.0 11.5	1.0	85
CB9-15	16.0 - 16.5	0.92	50
CB9-20	21.0 - 21.5	0.61	22
CB9-25	36.0 - 26.5	0.99	24
CB9-30	31.0 - 31.5	1.0	61
CB9-35	36.0 - 36.5	1.1	16
CB9-40	41.0 - 41.5	4.4	19
CB10-5	6.0 - 6.5	0.21	22
CB10-10	11.0 - 11.5	0.78	20
CB10-15	16.0 - 16.5	0.26	180
CB10-20	21.0 - 21.5	0.20	66
CB10-25	26.0 - 26.5	ND	5.4
CB10-30	31.0 - 31.5	0.16	79
CB10-35	36.0 - 36.5	0.64	14
Method Detection Limits		**0.02**	**5.0**

(1) bgs - below ground surface.
(2) mg/kg - Milligrams per kilogram (parts per million [ppm]).
(3) ND - Not Detected; below laboratory method detection limits (MDLs).

Table 9

Summary of Chromium Analysis
Groundwater Monitoring Wells MW-12B through MW-34
Soil Samples
(10/14/96 through 03/24/97)

Sample Identification	Sampling Depth (feet bgs[1])	Hexavalent Chromium (mg/kg)[2]	Total Chromium (mg/kg)
12B-1	45.5 - 46.0	0.41	6.5
13-9	46.5 - 47.0	ND[3]	3
14-10	47.0 - 47.5	ND	2.5
15-10	46.0 - 46.5	0.23	ND
MW16-45	45.0 - 45.5	ND	5.3
MW17-43	41.0 - 41.0	ND	4.4
MW17-46	45.0 - 45.5	ND	6.4
MW-18/10@46	45.5 - 46.0	ND	6.0
MW19-2@2'	2.0	ND	7.6
MW19-5@5'	6.0 - 6.5	ND	2.8
MW19-10@10'	11.0 - 11.5	ND	3.7
MW19-15@15'	16.0 - 16.5	ND	5.1
MW19-20@20'	21.0 - 21.5	ND	3.2
MW19-25@25'	26.0 - 26.6	ND	ND
MW19-30@30'	31.0 - 31.5	ND	ND
MW19-35@35'	36.0 - 36.5	ND	3.0
MW19-40@40'	41.0 - 41.5	ND	4.2
MW19-45@45'	45.0 - 45.5	ND	4.6

Table 9 (Continued)

Sample Identification	Sampling Depth (feet bgs[1])	Hexavalent Chromium (mg/kg)[2]	Total Chromium (mg/kg)
MW-20/1@2'	2.0	0.20	19
MW-20/2@5'	6.0 - 6.5	0.80	81
MW-20/3@10'	11.0 - 11.5	0.99	11
MW-20/4@15'	16.0 - 16.5	2.5	26
MW-20/5@20'	21.0 - 21.5	7.5	64
MW-20/6@25'	25.5 - 26.0	1.6	43
MW-20/7@30'	31.0 - 31.5	1.6	13
MW-20/8@35'	35.5 - 36.0	2.7	11
MW-20/9@40'	40.0 - 40.5	2.8	21
MW-20/10@46.5'	46.0 - 46.5	6.2	27
MW21-2	2.0	ND	10
MW21-5	6.0 - 6.5	1.9	19
MW21-10	11.0 - 11.5	1.4	33
MW21-15	16.0 - 16.5	1.1	20
MW21-20	21.0 - 21.5	0.96	9.1
MW21-25	26.0 - 26.5	1.6	14
MW21-30	31.0 - 31.5	1.3	12
MW21-35	36.0 - 36.5	0.27	6.9
MW21-40	40.0 - 41.5	0.62	49
MW21-45	45.0 - 45.5	0.063	14

Table 9 (Continued)

Sample Identification	Sampling Depth (feet bgs[1])	Hexavalent Chromium (mg/kg)[2]	Total Chromium (mg/kg)
MW22-2	2.0	ND	9.4
MW22-5	6.0 - 6.5	ND	5.2
MW22-10	11.0 - 11.5	ND	3.4
MW22-20	21.0 - 21.5	ND	14
MW22-30	31.0 - 31.5	0.096	8.1
MW22-35	36.0 - 36.5	0.22	6.3
MW22-40	41.0 - 41.5	0.28	7.3
MW22-45	45.0 - 45.5	0.46	6.2
MW23-2	2.0	ND	4.4
MW23-5	6.0 - 6.5	ND	3.9
MW23-10	11.0 - 11.5	0.033	4.3
MW23-15	16.0 - 16.5	0.047	5.2
MW23-20	21.0 - 21.5	0.030	5.1
MW23-25	26.0 - 26.5	0.022	3.9
MW23-30	31.0 - 31.5	ND	ND
MW23-40	41.0 - 41.5	ND	11
MW23-45	45.0 - 45.5	ND	ND
MW-24/1@2'	2.0 - 2.5	ND	17
MW-24/2@5'	6.0 - 6.5	ND	12
MW-24/3@15'	16.0 - 16.5	ND	14
MW-24/5@20'	21.0 - 21.5	ND	7.5
MW-24/8@35'	36.0 - 36.5'	ND	9.5
MW-24/10@45.5'	45.0 - 45.5'	0.05	12
MW-25/10@45.5'	45.5 - 46.0	ND	ND
MW-26/10@45.45	46.0 - 46.5	ND	ND

Table 9 (Continued)

Sample Identification	Sampling Depth (feet bgs[1])	Hexavalent Chromium (mg/kg)[2]	Total Chromium (mg/kg)
MW27-2	2.0	ND	13
MW27-5	6.0 - 6.5	ND	12
MW27-10	11.0 - 11.5	ND	2.9
MW27-20	21.0 - 21.5	ND	ND
MW27-30	31.0 - 31.5	ND	4.7
MW27-40	41.0 - 41.5	ND	17
MW27-45	45.0 - 45.5	ND	4.3
MW28/40'	41.0 - 41.5	ND	2.6
MW28/45.5'	45.0 - 45.5	ND	12
MW29-40	41.0 - 41.5	ND	7.3
MW29-45	45.5 - 46.0	ND	4.4
MW30-40	41.0 - 41.5	ND	ND
MW30-45	45.5 - 46.0	ND	5.9
MW31-40	41.0 - 41.5	ND	ND
MW31-45	45.5 - 56.0	ND	6.4
MW32-2	2.0	0.18	92
MW32-5	6.0 - 6.5	0.81	10
MW32-10	11.0 - 11.5	0.052	11
MW32-15	16.0 - 16.5	0.26	10
MW32-20	21.0 - 21.5	0.30	8.5
MW32-25	26.0 - 26.5	2.5	9.7
MW32-30	31.0 - 31.5	1.6	7.9
MW32-35	36.0 - 36.5	1.4	10
MW32-40	41.0 - 41.5	6.0	47
MW32-45	45.5 - 46.0	0.81	5.3

Table 9 (Continued)

Sample Identification	Sampling Depth (feet bgs[1])	Hexavalent Chromium (mg/kg)[2]	Total Chromium (mg/kg)
MW33-2	2.0	0.037	200
MW33-5	6.0 - 6.5	1.0	260
MW33-10	11.0 - 11.5	ND	41
MW33-15	16.0 - 16.5	0.28	26
MW33-20	21.0 - 21.5	0.072	12
MW33-25	26.0 - 26.5	0.46	13
MW33-30	31.0 - 31.5	5.4	30
MW33-35	36.0 - 36.5	13	22
MW33-40	41.0 - 41.5	6.2	43
MW33-45	45.0 - 45.5	2.8	12
MW34-45	45.0 - 45.5	ND	7.6
Method Detection Limits		**0.02**	**5.0**

(1) bgs - below ground surface.
(2) mg/kg - milligrams per kilogram (parts per million [ppm]).
(3) ND - Not Detected; below laboratory method detection limits (MDLs).

Table 10


Summary of Chromium Analysis
Groundwater Monitoring Wells
Water Samples
(04/10/96 through 05/02/96 Data)

Sample Identification	Sampling Depth (feet bgs[1])	Hexavalent Chromium (mg/L)[2]	Total Chromium (mg/L)
4A-1AW	56.5 - 57.5	1.0	1.9
4A-2AW	67.5 - 68.5	0.05	1.4
MW4A-3A	---[3]	0.08	0.72
MW12A-3A	---	ND[4]	ND
12B-1AW	56.5 - 59.0	ND	0.08
MW12B-3A	---	ND	ND
13-1AW	57.5 - 59.5	ND	0.14
MW13-3A	---	ND	ND
14-1AW	56.0 - 57.0	ND	0.12
14-2AW	66.5 - 67.5	ND	0.48
MW14-3A	---	ND	ND
15-1AW	56.5 - 57.5	ND	1.2
15-2AW	67.5 - 69.5	ND	0.62
MW15-3A&B	---	ND	0.07
MW-16	Well	Not	Sampled
MW17-1W	---	ND	3.2
MW-18/HP@57	57.0 - 58.5	ND	0.65
MW-18/HP@67.5	67.5 - 68.5	ND	0.40
MW18-1	---	0.56	0.49
MW-19	---	ND	ND

Table 10 (Continued)

Sample Identification	Sampling Depth (feet bgs[1])	Hexavalent Chromium (mg/L)[2]	Total Chromium (mg/L)
MW-20/HP-57-58.5'	57.0 - 58.5	84	76
MW-20/HP@65.5-67'	66.0 - 68.0	0.33	0.53
MW20-1	---	4.8	5.0
MW21-1	---	0.72	0.54
MW22-1	---	ND	ND
MW23-1	---	ND	ND
MW-24/HP@57-58.5	57.0 - 58.5	0.06	ND
MW-24/HP@67-67.75	67.0 - 68.0	ND	ND
MW24-1	---	0.83	0.68
MW25-1	---	1.6	1.9
MW26-1	---	0.08	0.053
MW27-1W	---	0.10	0.098
MW28-1W	---	0.10	0.11
MW-29-1 & 2	---	0.087	0.082
MW-30-1 & 2	---	0.045	0.056
MW-31-1 & 2	---	0.029	ND
MW-32	Well	Not	Sampled
MW-33	Well	Not	Sampled
MW-34	Well	Not	Sampled
Method Detection Limits		**0.02**	**0.05**

(1) bgs - below ground surface.
(2) mg/L - milligrams per Liter (parts per million [ppm]).
(3) --- - Sample obtained using Grunfos Redi-Flo2 submersible pump. During sampling, the inlet of the pump was located approximately two to five feet above the base of the well casing.
(4) ND - Not Detected; below laboratory method detection Limits (MDLs).

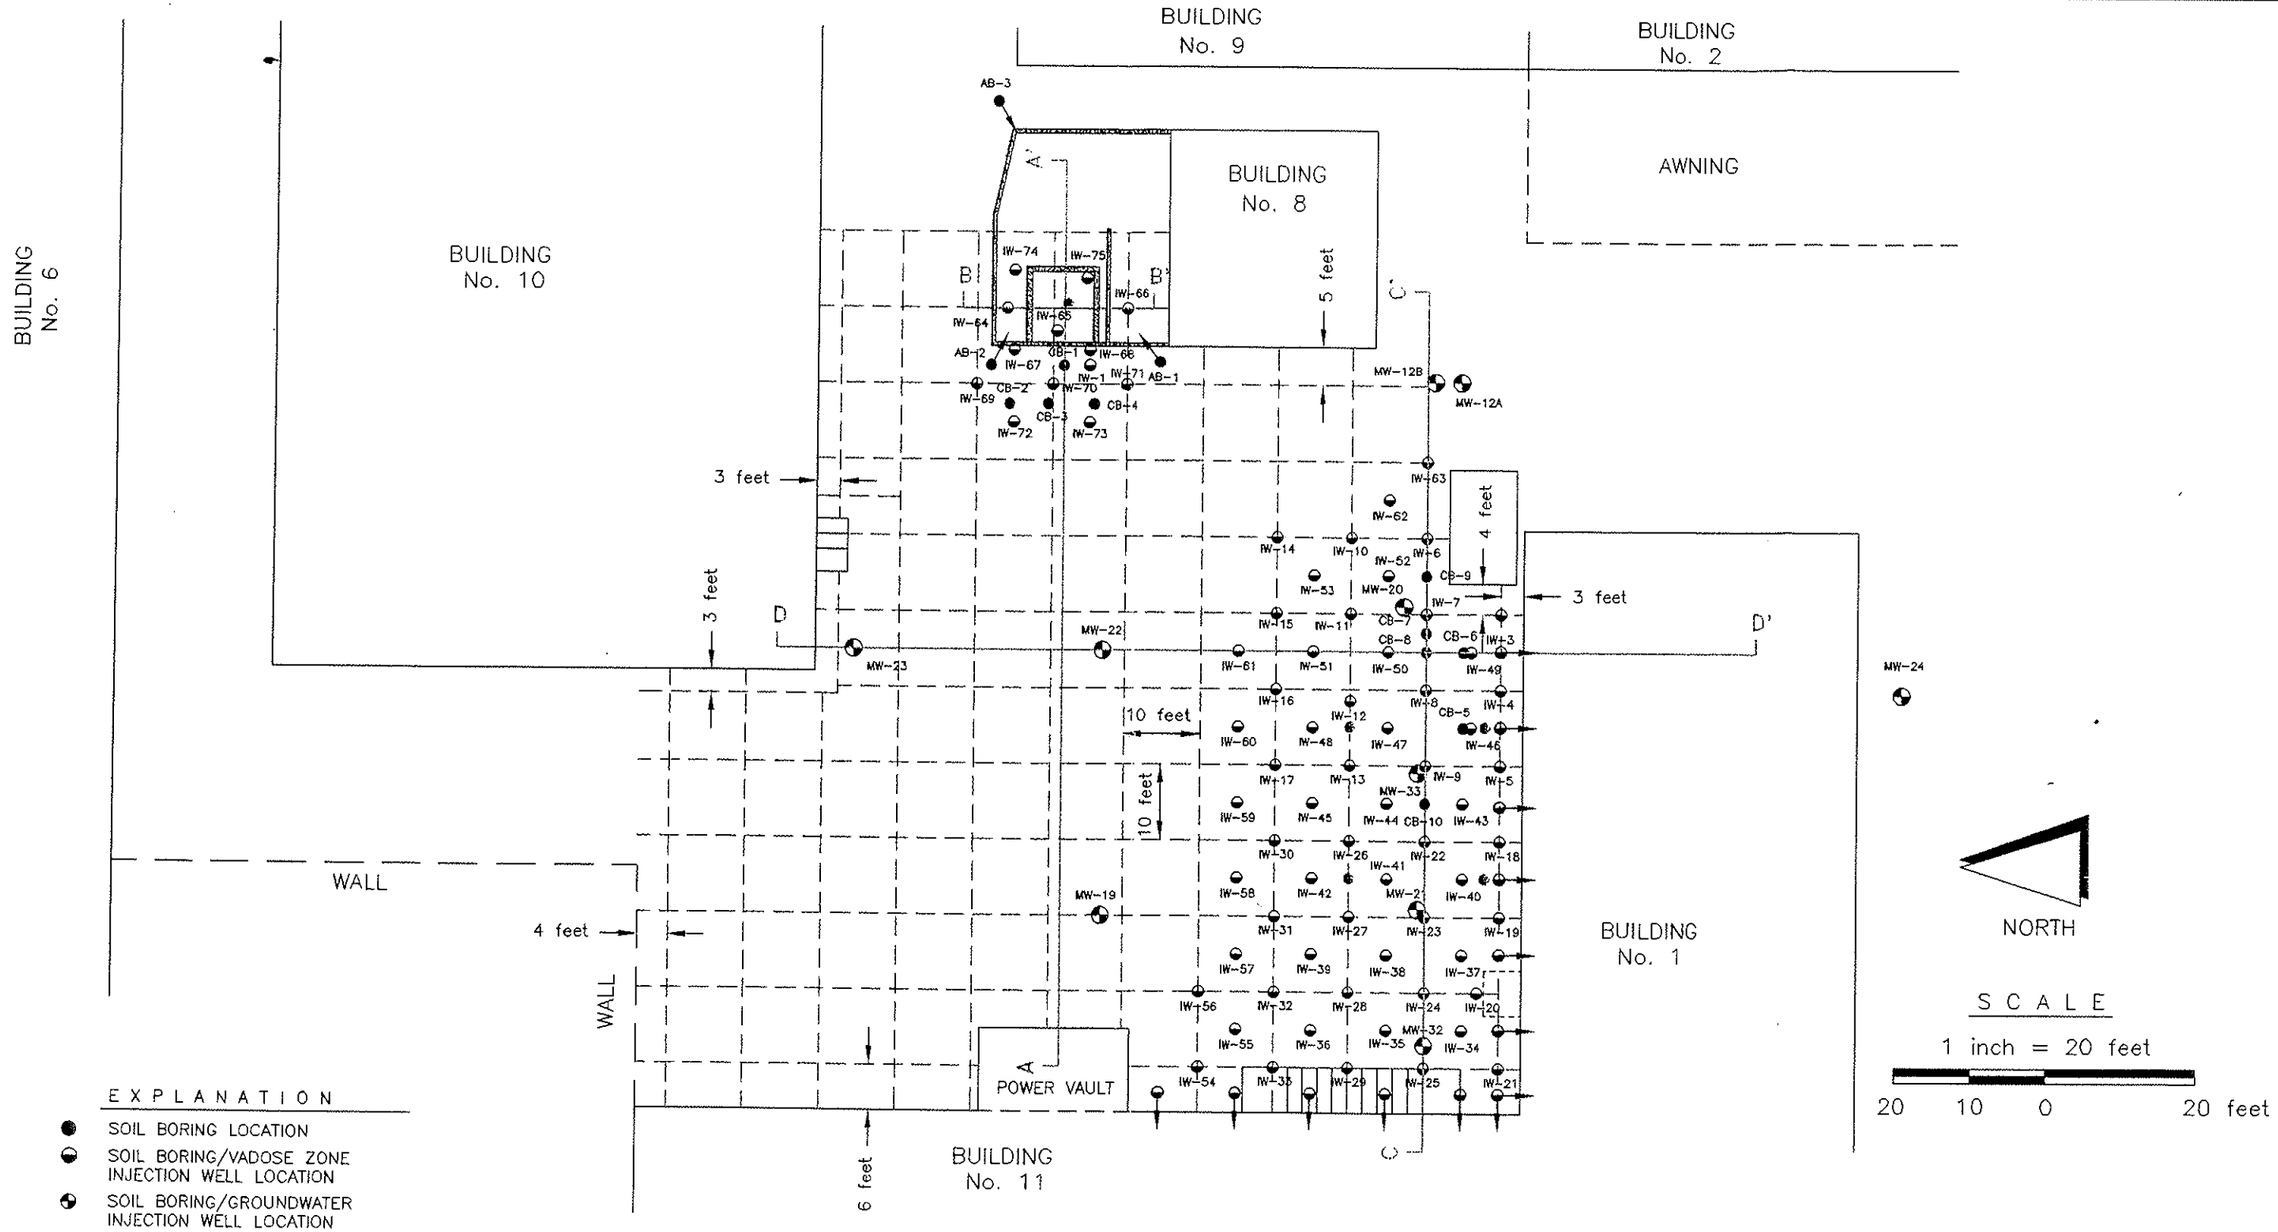

EXPLANATION

- SOIL BORING LOCATION
- SOIL BORING/VADOSE ZONE INJECTION WELL LOCATION
- SOIL BORING/GROUNDWATER INJECTION WELL LOCATION
- PROPOSED SOIL BORING/VADOSE ZONE INJECTION WELL LOCATION
- PROPOSED VERIFICATION SOIL BORING LOCATION


EXPLORATORY SOIL BORINGS/INJECTION WELL LOCATIONS, AND GRID OVERLAIN ON SITE PLAN, BUILDINGS 1, 8, 10 AND 11 AREA

COURTAULDS AEROSPACE, INC.
5430 SAN FERNANDO ROAD
GLENDALE, CALIFORNIA

SECOR 133 - C:\ACAD\CADFILES\COURTAUL\CRT-DB.DWG

PROJECT: 40049-001-17

FIGURE: 1

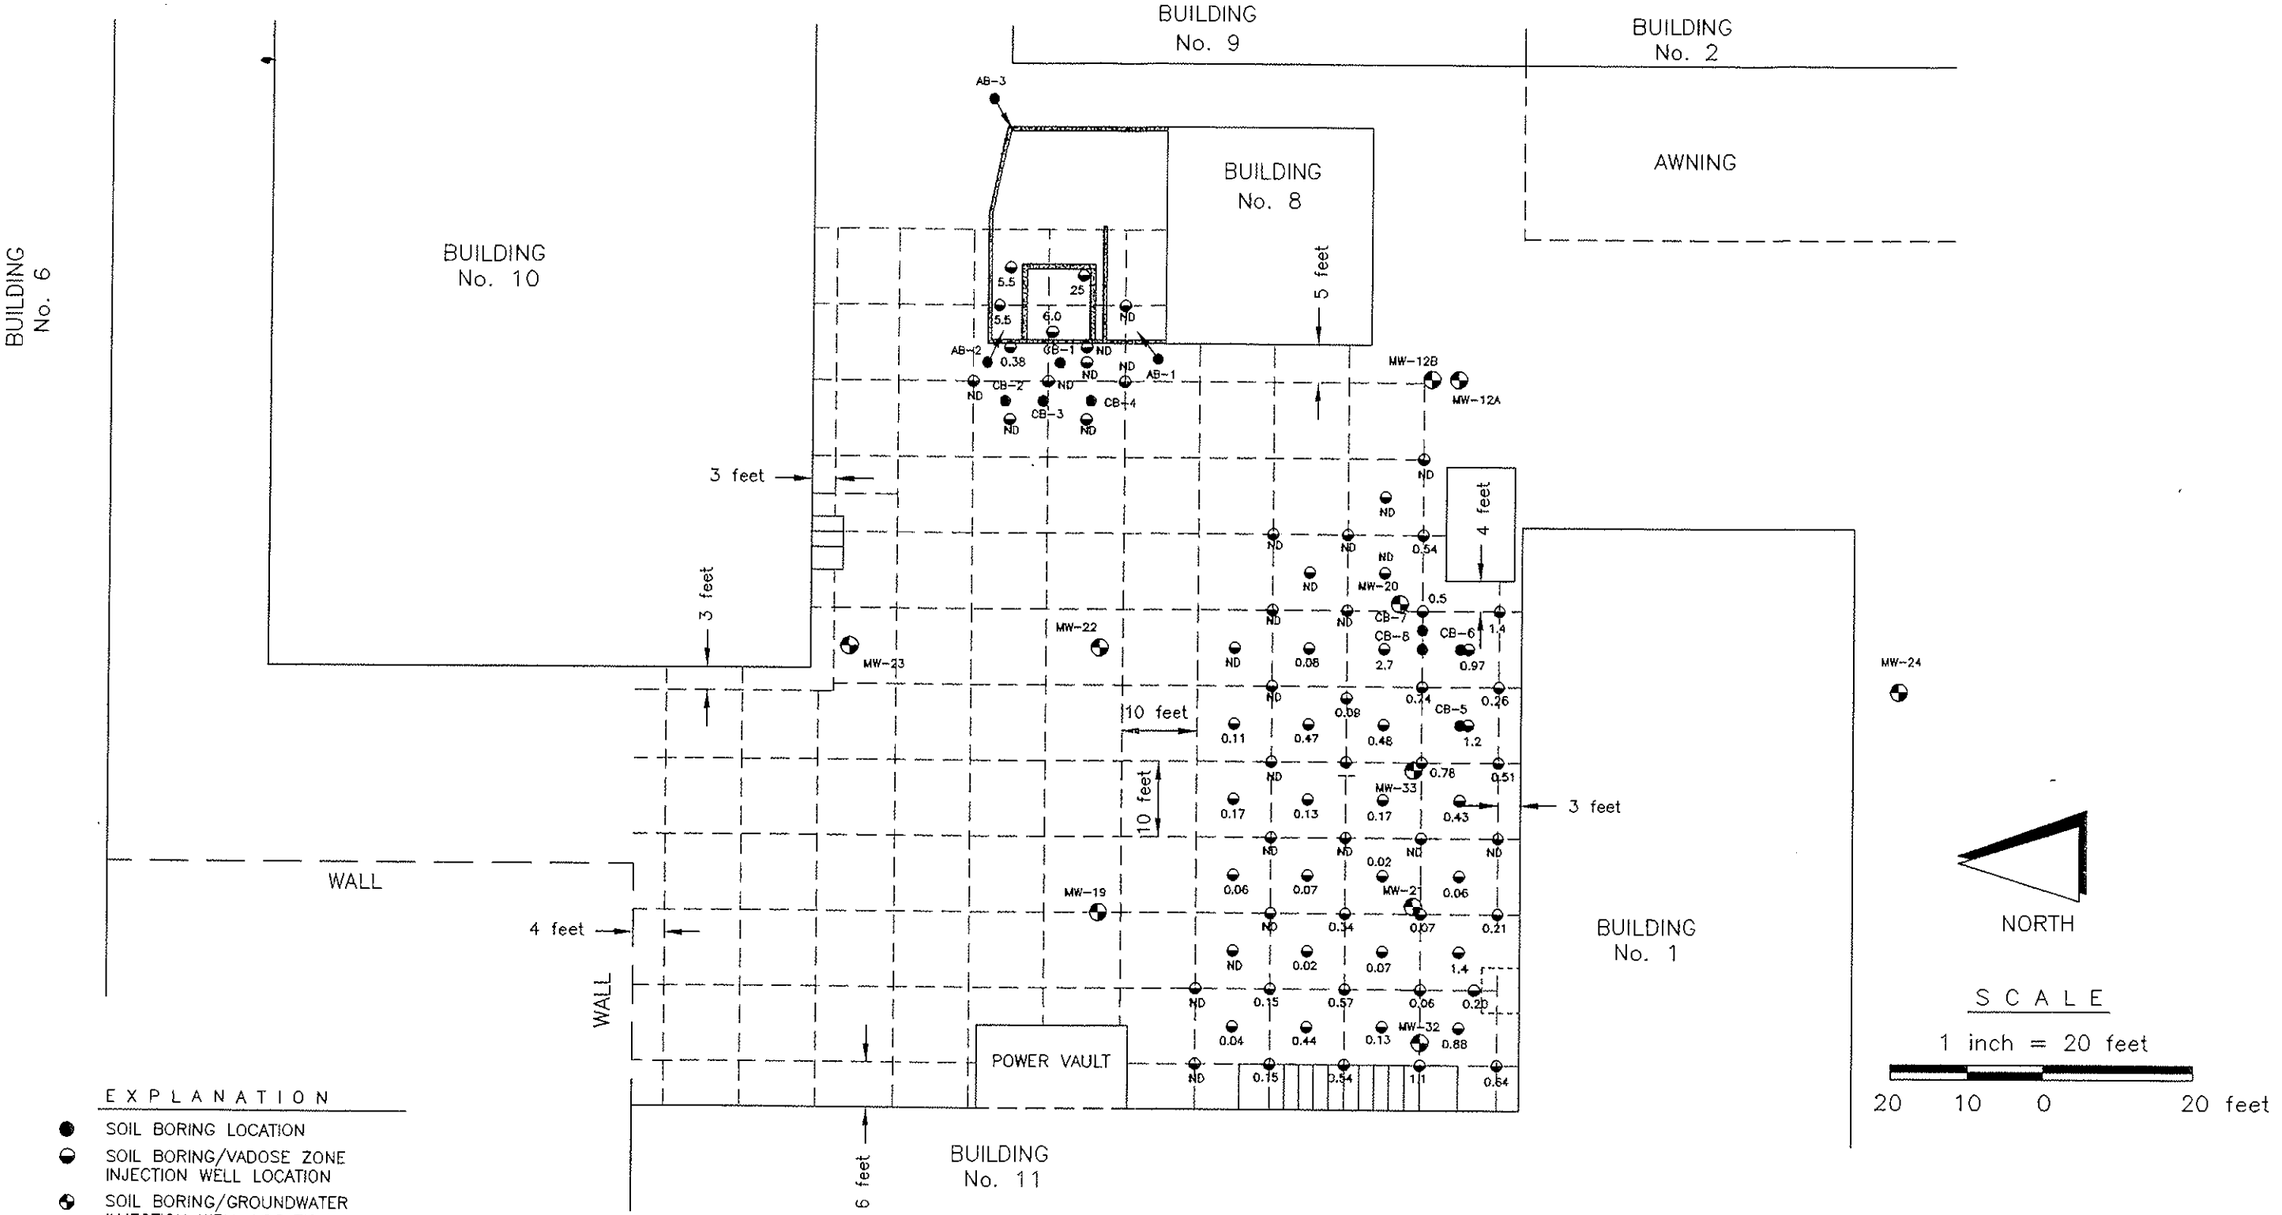

EXPLANATION

- ● SOIL BORING LOCATION
- ◒ SOIL BORING/VADOSE ZONE INJECTION WELL LOCATION
- ◒ SOIL BORING/GROUNDWATER INJECTION WELL LOCATION
- ND REPORTED HEXAVALENT CHROMIUM CONCENTRATIONS IN SOIL
  Concentrations are reported in mg/kg


HEXAVALENT CHROMIUM SOIL CONCENTRATIONS
AT FIVE (5) FEET BELOW GROUND SURFACE,
BUILDINGS 1, 8, 10 AND 11 AREA

COURTAULDS AEROSPACE, INC.
5430 SAN FERNANDO ROAD
GLENDALE, CALIFORNIA

SECOR 133 - C:\ACAD\CADFILES\COURTAUL\CRT-D9.DWG

PROJECT: 40049-001-17

FIGURE: 1A

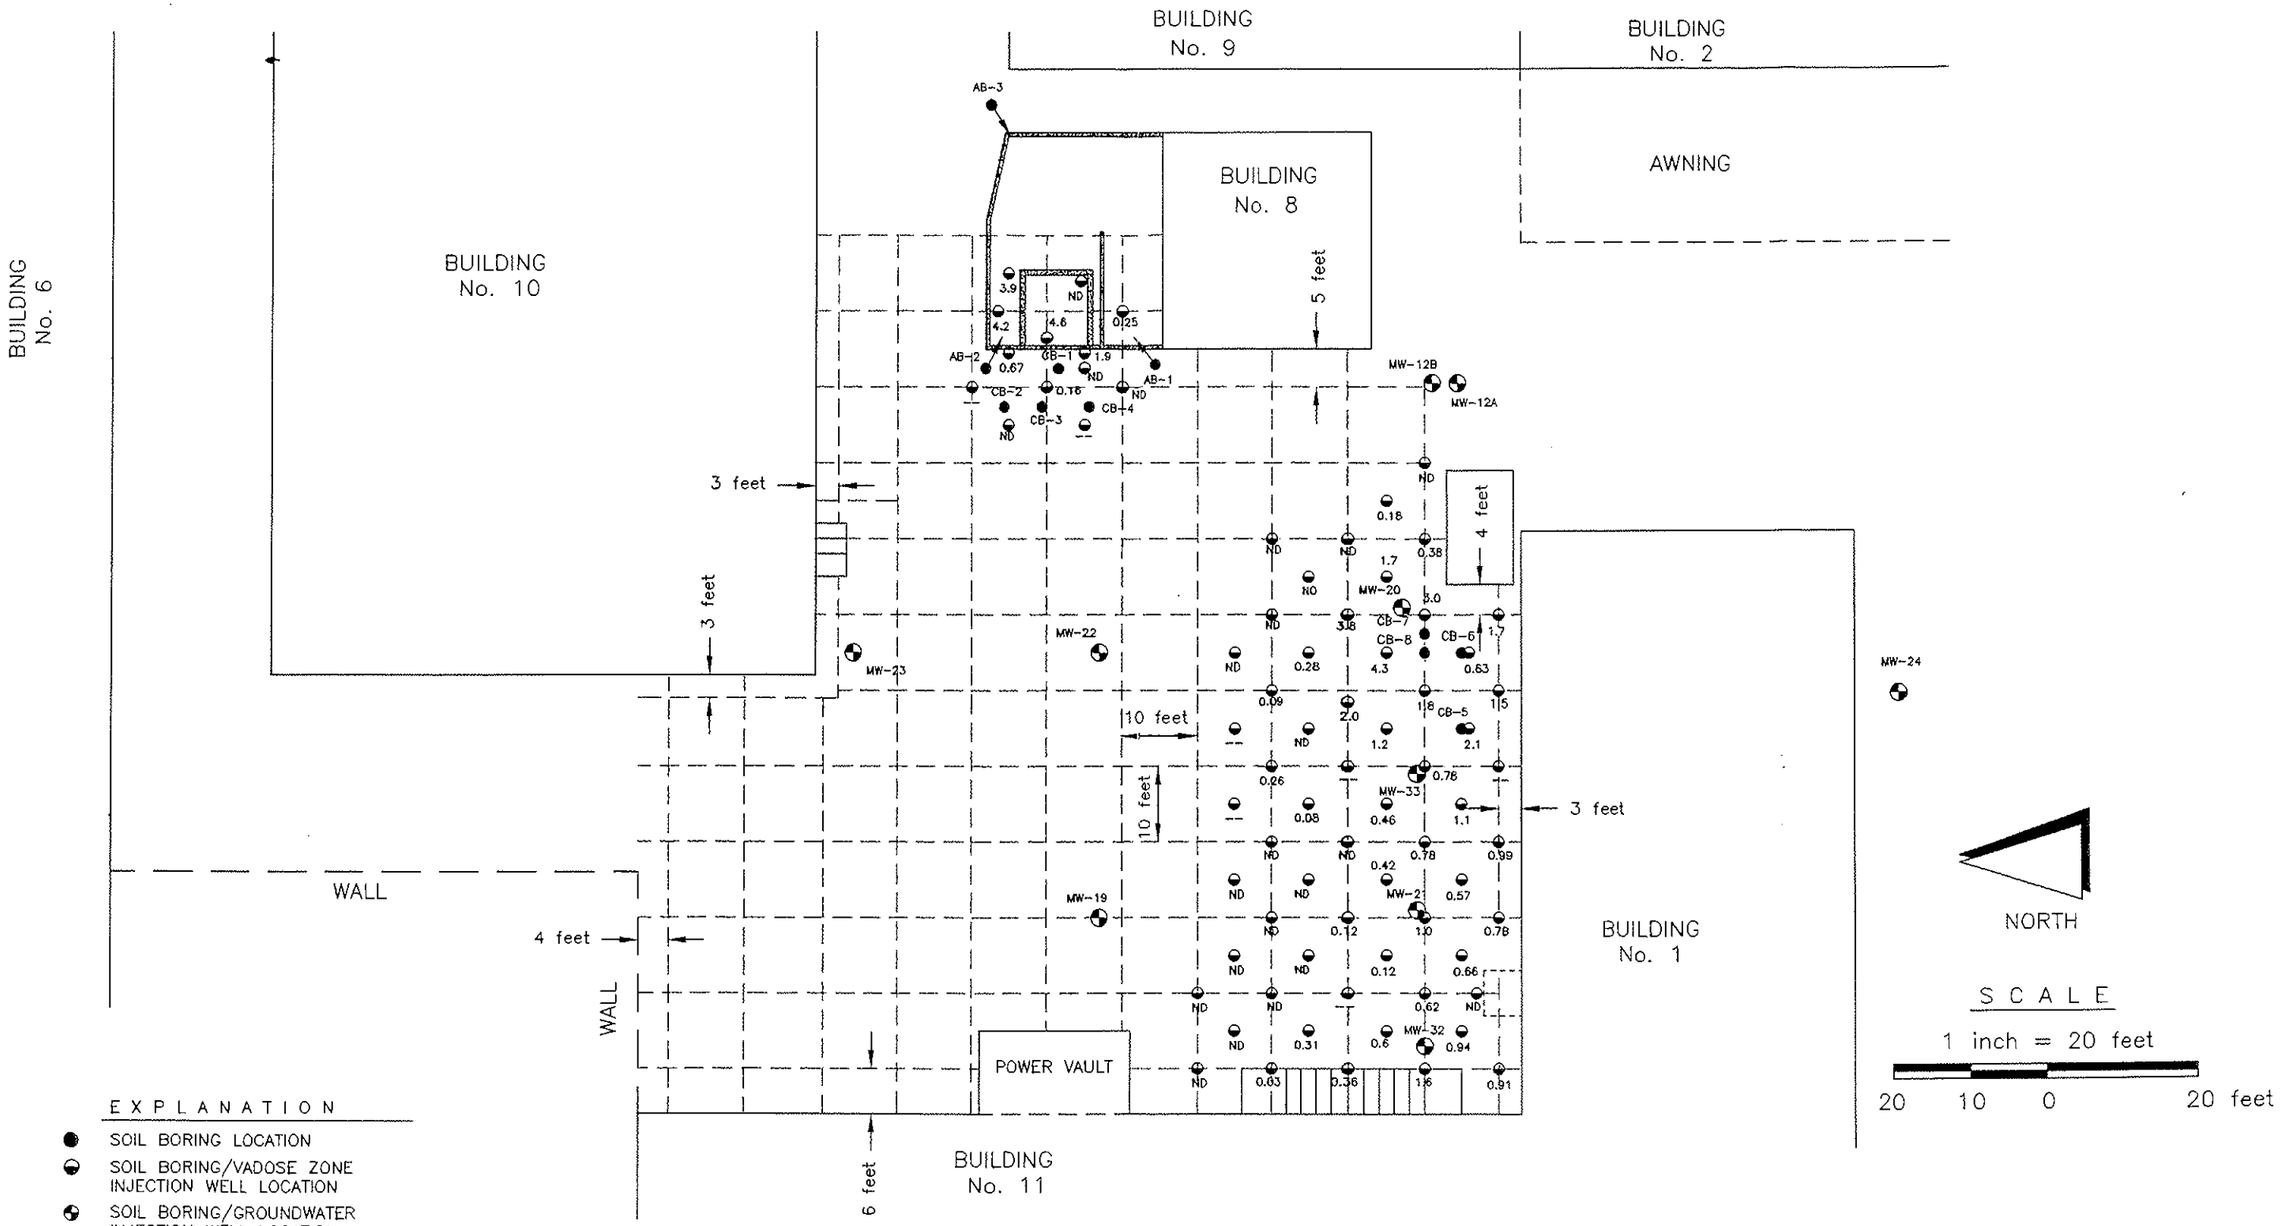

EXPLANATION

- ● SOIL BORING LOCATION
- ◒ SOIL BORING/VADOSE ZONE INJECTION WELL LOCATION
- ◒ SOIL BORING/GROUNDWATER INJECTION WELL LOCATION
- ND REPORTED HEXAVALENT CHROMIUM CONCENTRATIONS IN SOIL
  Concentrations are reported in mg/kg


HEXAVALENT CHROMIUM SOIL CONCENTRATIONS
AT TEN (10) FEET BELOW GROUND SURFACE,
BUILDINGS 1, 8, 10 AND 11 AREA

COURTAULDS AEROSPACE, INC.
5430 SAN FERNANDO ROAD
GLENDALE, CALIFORNIA

SECOR 133 - C:\ACAD\CADFILES\COURTAUL\CRT-D10.DWG

PROJECT: 40049-001-17

FIGURE: 1B

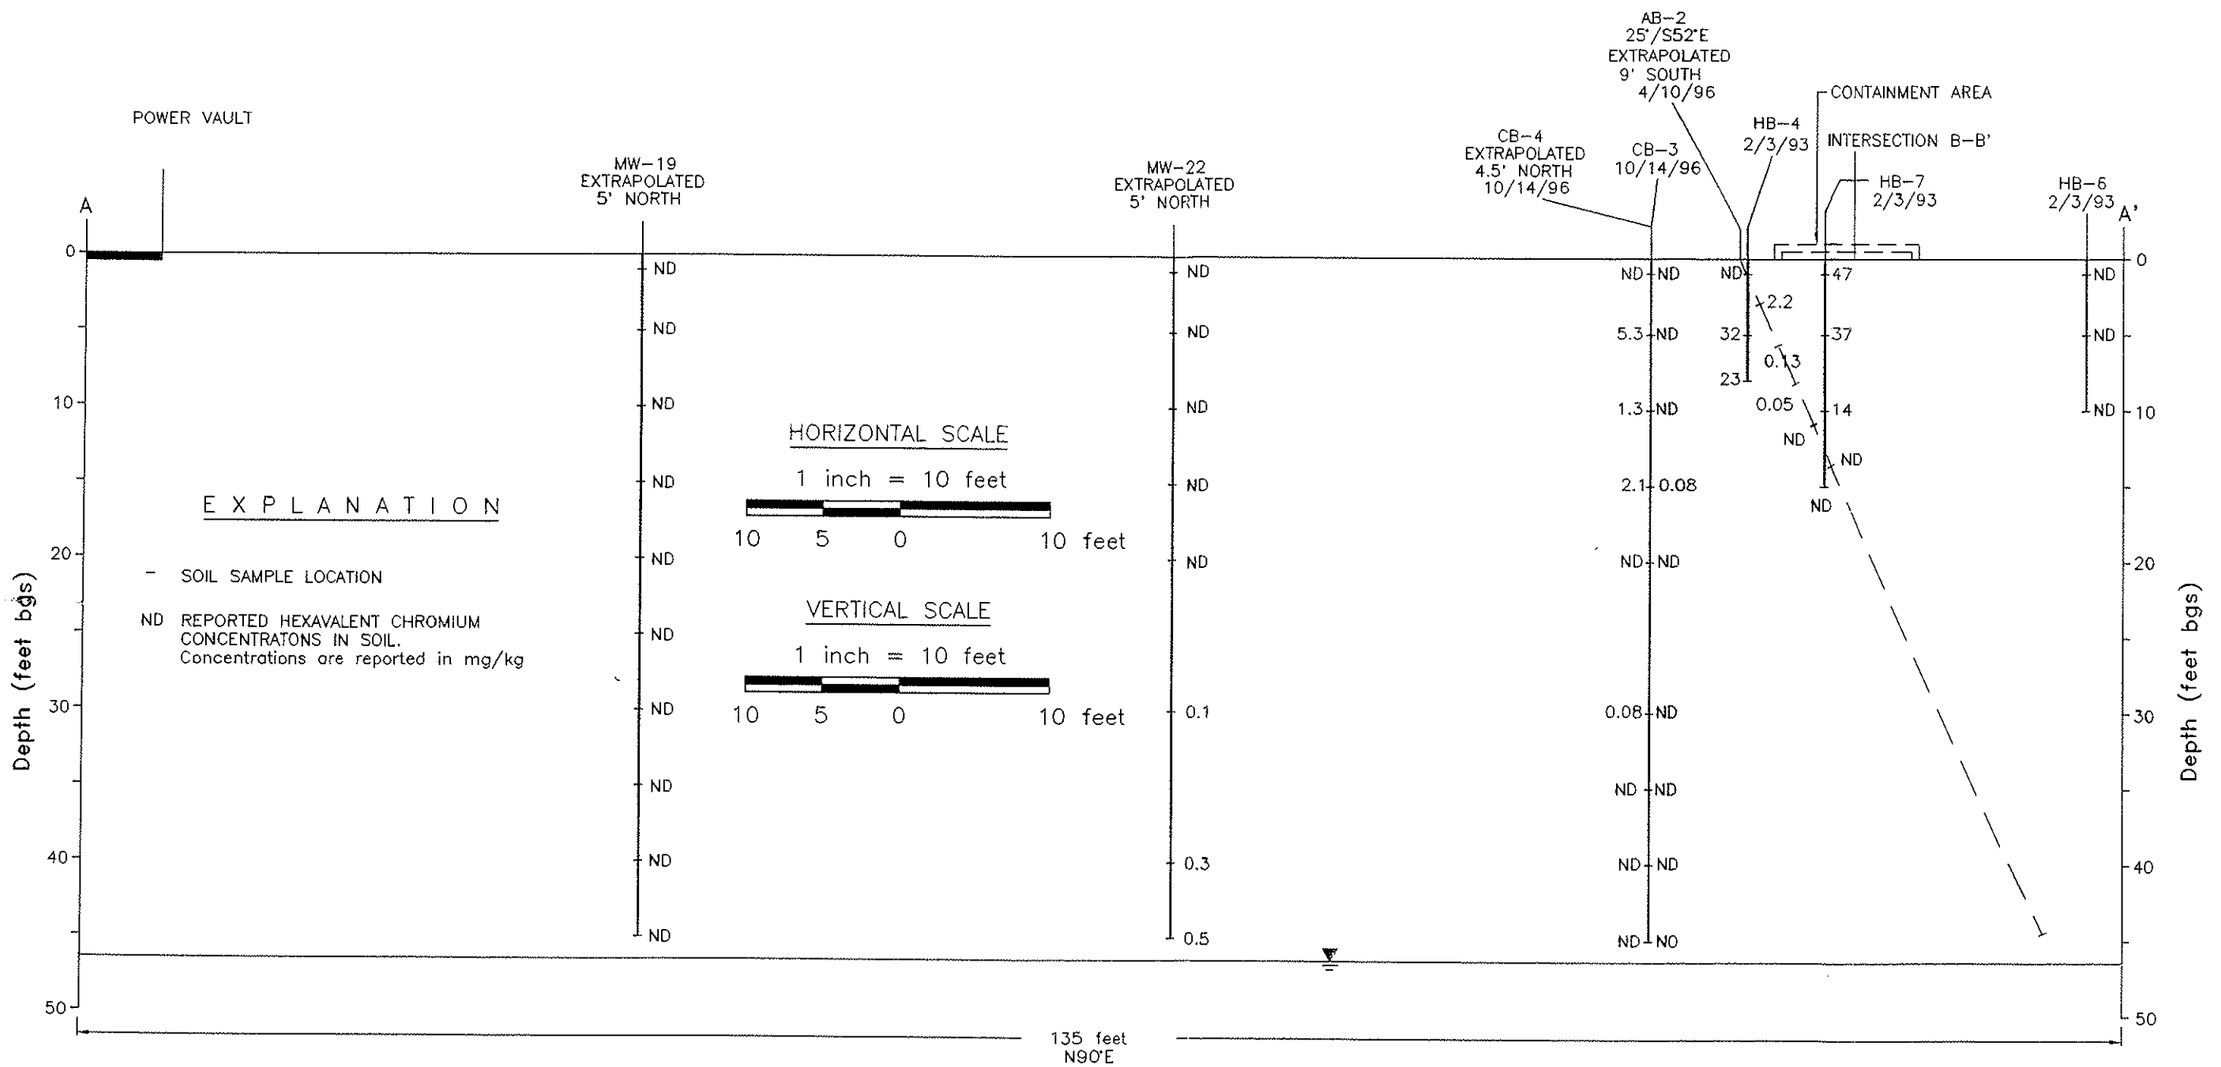


CROSS SECTION A-A',
BUILDINGS 1, 8, 10 AND 11 AREA

COURTAULDS AEROSPACE, INC.
5430 SAN FERNANDO ROAD
GLENDALE, CALIFORNIA

SECOR ZIP - E:\COURTAUL\XC-A2.DWG

PROJECT: 40049-001-17

FIGURE: 2

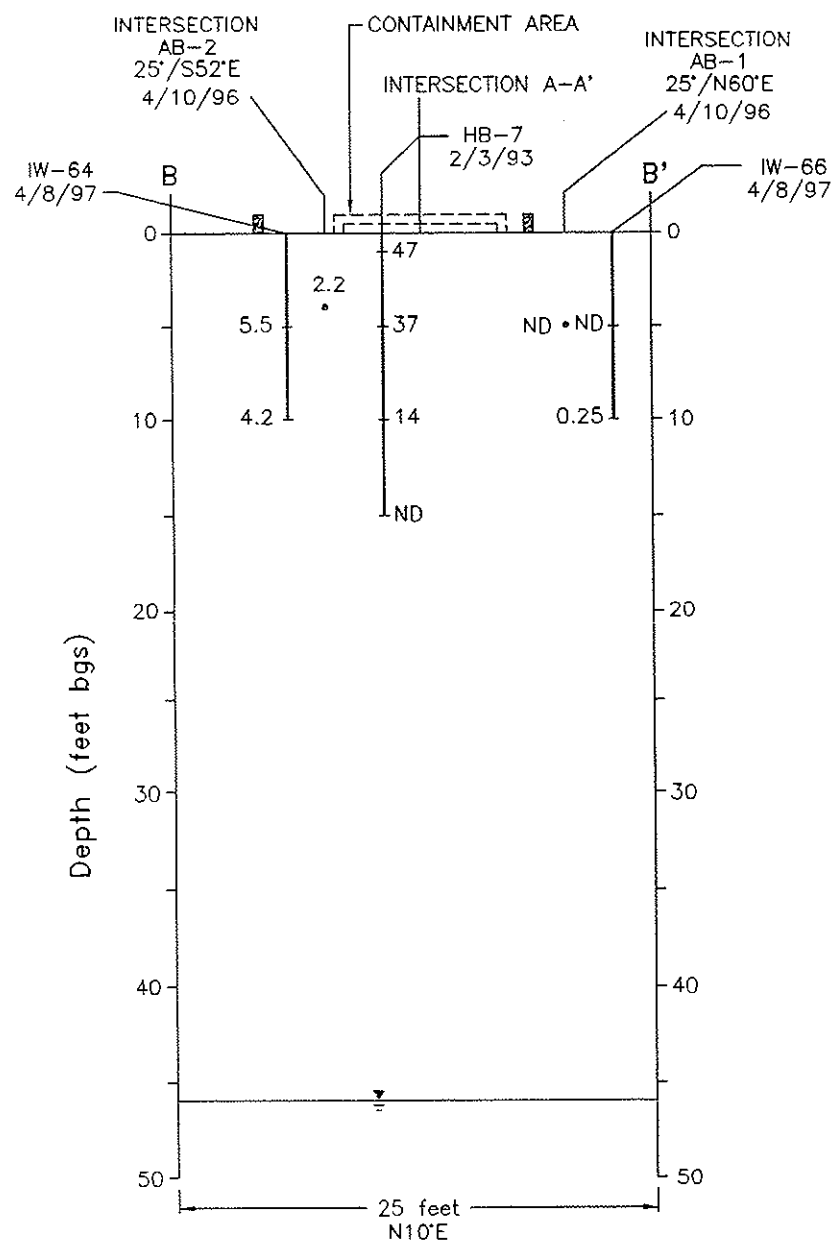

HORIZONTAL SCALE

1 inch = 10 feet

10 5 0 10 feet

VERTICAL SCALE

1 inch = 10 feet

10 5 0 10 feet

EXPLANATION


– SOIL SAMPLE LOCATION

37 REPORTED HEXAVALENT CHROMIUM CONCENTRATON IN SOIL. Concentrations are reported in mg/kg

CROSS SECTION B–B',
BUILDING 8 AREA

COURTAULDS AEROSPACE, INC.
5430 SAN FERNANDO ROAD
GLENDALE, CALIFORNIA

SECOR ZIP – E:\COURTAUL\XC-B PROJECT: 40049-001-17 FIGURE: 3

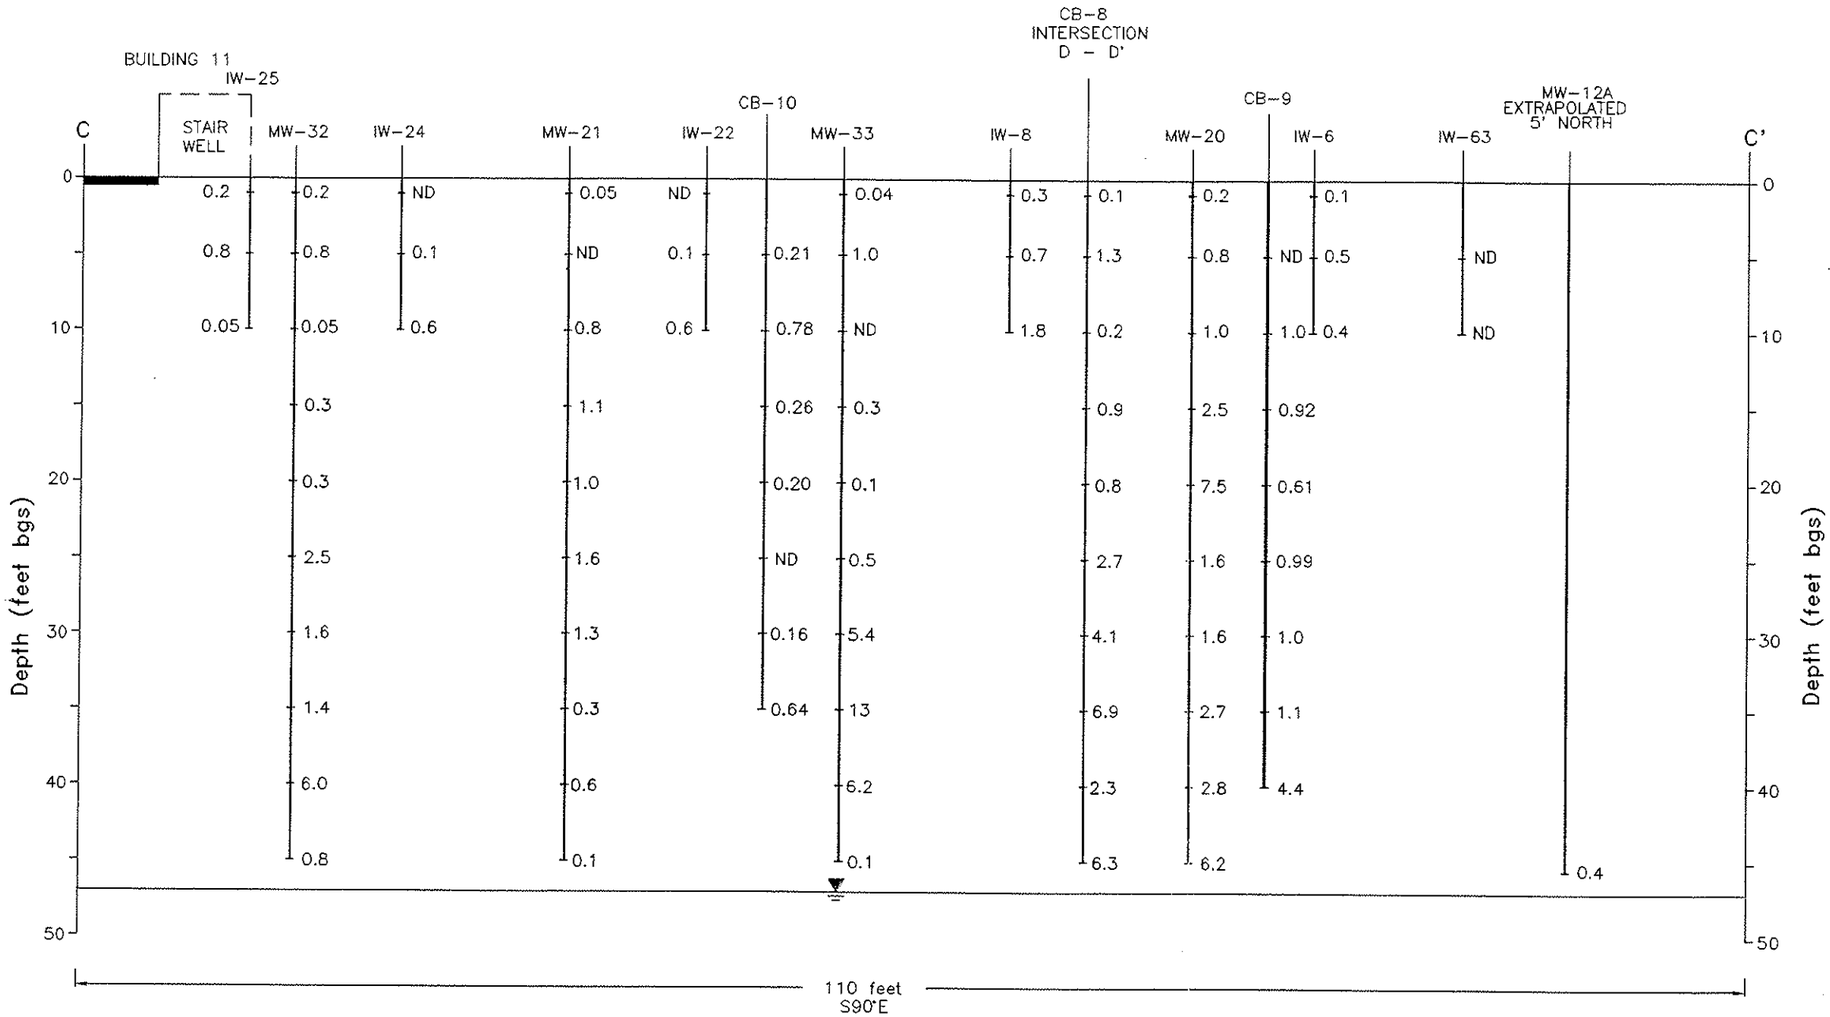

HORIZONTAL SCALE

1 inch = 10 feet

10 5 0 10 feet

VERTICAL SCALE

1 inch = 10 feet

10 5 0 10 feet

EXPLANATION

- SOIL SAMPLE LOCATION

ND REPORTED HEXAVALENT CHROMIUM CONCENTRATON IN SOIL. Concentrations are reported in mg/kg


CROSS SECTION C-C',
BUILDINGS 1, 8, 10 AND 11 AREA

COURTAULDS AEROSPACE, INC.
5430 SAN FERNANDO ROAD
GLENDALE, CALIFORNIA

SECOR ZIP - E:\COURTAUL\XC-C.DWG

PROJECT: 40049-001-17

FIGURE: 4

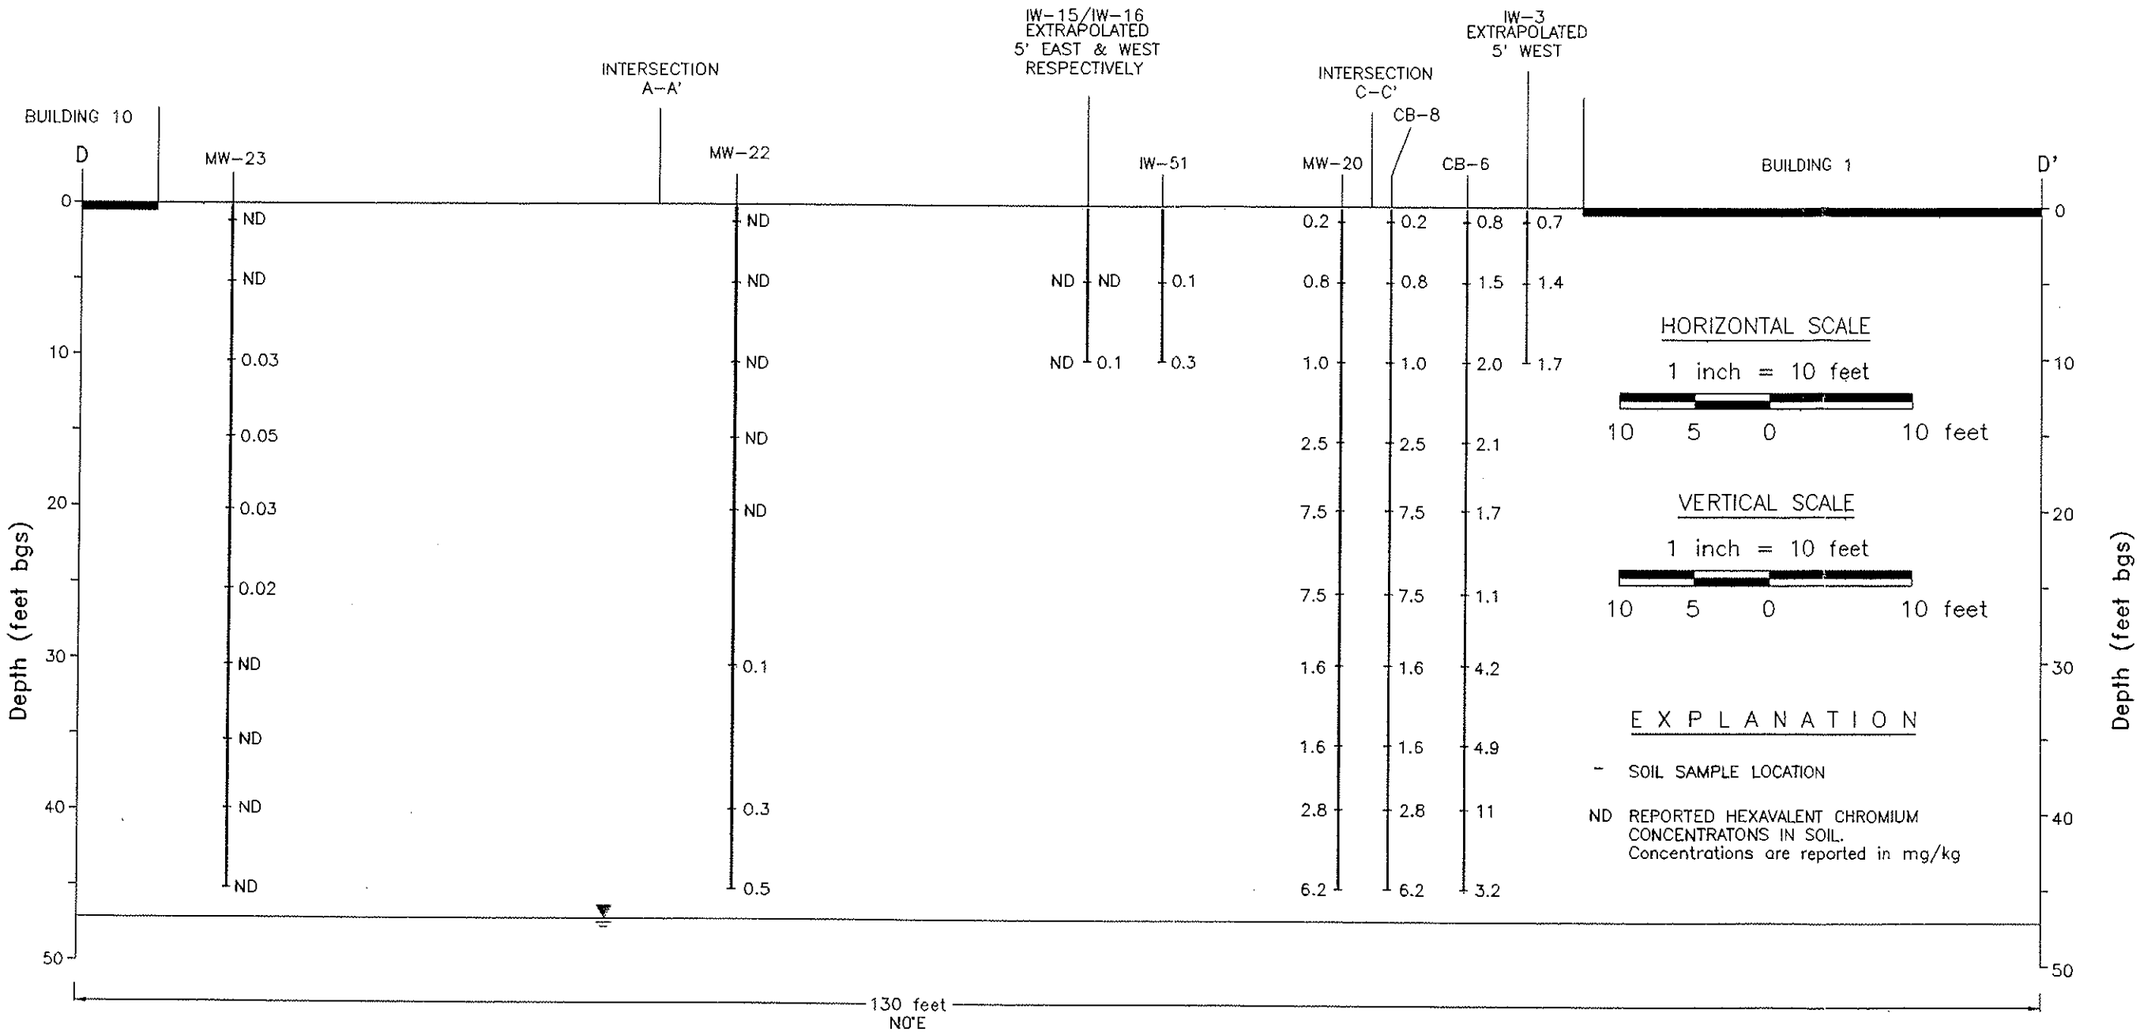

CROSS SECTION D-D',
BUILDINGS 1, 8, 10 AND 11 AREA

COURTAULDS AEROSPACE, INC.
5430 SAN FERNANDO ROAD
GLENDALE, CALIFORNIA

SECOR ZIP - E:\COURTAUL\XC-D1.DWG

PROJECT: 40049-001-17

FIGURE: 5

Table 1

Summary of Volatile Organic Compound Analysis[1]
September 12, 1996 Soil Vapor Survey
EPA Test Method 8260

Sample Identification	Sample Depth (feet)	1,1-Dichloroethane		1,1-Dichloroethene		Tetrachloroethene		1,1,1-Trichloroethane		Trichloroethene	
		µg/cc[2]	ppmV[3]	µg/cc	ppmV	µg/cc	ppmV	µg/cc	ppmV	µg/cc	ppmV
SG1-5	5	ND[4]	ND	0.007	1.77	0.005	0.74	0.12	22.0	0.007	1.30
SG1-10	10	ND	ND	0.008	2.02	0.006	0.88	0.092	16.9	0.008	1.49
SG2-5	5	0.001	0.25	0.009	2.27	0.009	1.33	0.17[5]	31.2	0.014	2.61
SG2-10	10	0.001	0.25	0.010	2.52	0.007	1.03	0.15	27.5	0.013	2.42
SG3-5	5	0.002	0.49	0.010	2.52	0.010	1.47	0.21[5]	38.5	0.019	3.54
SG3-10	10	0.003	0.74	0.015	3.78	0.012	1.77	0.25[5]	45.8	0.024	4.47
SG4-20	20	ND	ND	0.006	1.51	0.004	0.59	0.12	22.0	0.011	2.05
SG4-30	29	0.002	0.49	0.017	4.29	0.009	1.33	0.20[5]	36.7	0.024	4.47
SG5-20	20	0.001	0.25	0.011	2.77	0.007	1.03	0.12	22.0	0.014	2.61
SG5-30	29	0.001	0.25	0.013	3.28	0.007	1.03	0.12	22.0	0.014	2.61
Method Detection Limits		0.001	0.25	0.005	1.26	0.001	0.15	0.001	0.18	0.001	0.19

[1] Selected compounds are shown in Table 1. Complete analytical results are presented on the laboratory data sheets included as Appendix B.

[2] µg/cc - Micrograms per cubic centimeter.

[3] ppmV - Parts per million by volume.

[4] ND - Not Detected, below laboratory method detection limits.

[5] Values reported were above 50% of upper calibration range.

Table 1 (Continued)
Summary of Chromium Analysis
EPA Test Method 7196
EPA Test Method 7190

CB13-2.5	2.0 - 2.5	ND	160	0.99
CB13-5	6.0 - 6.5	ND	53	0.99
CB13-10	11.0 - 11.5	ND	20	0.99
CB13-15	16.0 - 16.5	ND	11	0.99
CB13-20	21.0 - 21.5	0.04	9.9	0.99
CB13-25	26.0 - 26.5	0.05	11	0.99
CB13-30	31.0 - 31.5	0.44	14	0.97
CB13-35	36.0 - 36.5	0.32	9.7	0.97
CB13-40	41.0 - 41.5	0.34	22	0.98
CB13-45	45.0 - 45.5	0.80	24	0.97
CB14-2.5	2.0 - 2.5	ND	11	0.99
CB14-5	6.0 - 6.5	0.27	240	0.99
CB14-10	11.0 - 11.5	ND	18	0.99
CB14-15	16.0 - 16.5	1.1	39	0.97
CB14-20	21.0 - 21.5	0.76	26	0.97
CB14-25	26.0 - 26.5	0.89	14	0.94
CB14-30	31.0 - 31.5	0.32	100	0.99
CB14-35	36.0 - 36.5	0.30	8.2	0.96
CB14-40	41.0 - 41.5	3.7	24	0.85
CB14-45	45.0 - 45.5	4.6	21	0.78

JN 40049-001-17

cr6-gwtr.cls

Table 1 (Continued)
Summary of Chromium Analysis
EPA Test Method 7196
EPA Test Method 7190

CB15-2.5	2.0 - 2.5	0.61	86	0.99
CB15-5	6.0 - 6.5	3.8	50	0.92
CB15-10	11.0 - 11.5	2.4	28	0.91
CB15-15	16.0 - 16.5	1.8	16	0.89
CB15-20	21.0 - 21.5	0.07	6.0	0.99
CB15-25	26.0 - 26.5	0.18	9.7	0.99
CB15-30	31.0 - 31.5	0.07	7.7	0.99
CB15-35	36.0 - 36.5	ND	6.0	0.99
CB15-40	41.0 - 41.5	0.07	15	0.99
CB15-45	45.0 - 45.5	ND	32	0.99
Laboratory MDLs		**0.02**	**2.5**	---

(1) mg/kg - milligrams per kilogram (parts per million [ppm]).
(2) ND - Not Detected, below laboratory Method Detection Limits (MDLs).

JN 40049-001-17
cr6-gwir cls

Table 2

Summary of Volatile Organic Compound Analysis
December 16, 1993 Soil Vapor Samples
EPA Test Method 8260

Sample Identification	Sample Depth (feet)	1,1-Dichloroethane		1,1-Dichloroethene		Tetrachloroethene		1,1,1-Trichloroethane		Trichloroethene	
		ng/cc[1]	ppmV[2]	ng/cc	ppmV	ng/cc	ppmV	ng/cc	ppmV	ng/cc	ppmV
VM1-15	15	ND[3]	ND	ND	ND	ND	ND	ND	ND	ND	ND
VM1-30	30	ND	ND	ND	ND	ND	ND	18	3.3	12	2.2
VM1-48	48	ND	ND	40	10	ND	ND	61	11	33	6.1
VM2-15	15	ND	ND	33	8.3	27	4.0	160	29	42	7.8
VM2-30	30	ND	ND	230	58	68	10	960	176	85	16
VM2-48	48	ND	ND	730	184	100	15	2,400	440	130	24
VM3-15	15	ND	ND	ND	ND	4	0.6	18	3.3	ND	ND
VM3-30	30	ND	ND	ND	ND	ND	ND	10	1.8	ND	ND
VM3-48	48	ND	ND	ND	ND	ND	ND	4	0.7	ND	ND
VM4-15	15	ND	ND	ND	ND	3	0.4	60	11	2	0.4
VM4-30	30	ND	ND	ND	ND	7	1.0	62	11	1	0.2
VM4-48	48	ND	ND	3	0.8	2	0.3	19	3.5	ND	ND
VM5-15	15	ND	ND	ND	ND	ND	ND	14	2.6	ND	ND
VM5-30	30	ND	ND	ND	ND	3	0.4	26	4.8	ND	ND
VM5-48	48	ND	ND	ND	ND	ND	ND	5	0.9	ND	ND
Method Detection Limits		1	0.3	1	0.3	1	0.2	1	0.2	1	0.2

SECOR
International Incorporated

J.N. 40049-001-17

July 8, 1999

Mr. Christer B. Sorensson
Worldwide Health, Safety, and
Environmental Manager
PRC-DeSoto International, Inc.
5430 San Fernando Road
Glendale, California 91209

RESULTS OF HEXAVALENT CHROMIUM ASSESSMENT,
BUILDING 1 and BUILDING 11
PRC-DeSoto International, Inc.
5430 San Fernando Road
Glendale, California

Dear Mr. Sorensson:

As your request, SECOR International Incorporated (SECOR) has completed a limited assessment of hexavalent chromium impact to soils beneath the western and northern portions of Building 1 and the southeastern portions of Building 11. The following paragraphs summarize data collected from the referenced assessment.

During the time frame of June 11 through June 13, 1999, SECOR advanced two hand auger borings (AB-1 and AB-2) and ten geoprobe borings (AB-3 through AB-10) inside of Building 1 and Building 11 at the locations illustrated on attached Figure 1. The total depth of exploration for the ten borings ranged from approximately 15 feet below ground surface (bgs) to approximately 40 feet bgs.

Hexavalent chromium (Cr[VI]) was detected in varying concentrations in the soils samples collected and analyzed from each of the ten borings advanced except for AB-1 and AB-2. Reported Cr(VI) concentrations ranged from nondetect to a peak of 1.9 milligrams per kilogram (mg/kg, parts per million [ppm]) in boring AB-3 at approximately 30 feet bgs. Cr(IV) impact to soils was identified to the maximum depth of exploration of approximately 40 feet bgs, roughly five feet above the depth of first encountered groundwater. Reported Cr(VI) soils concentrations are summarized in attached Table 1.

Total chromium was detected in varying concentrations in the soils samples collected and analyzed from each of the ten borings advanced. Reported total chromium concentrations ranged from

25864-F Business Center Drive, Redlands, CA 92374-4515 (909) 335-6116 (909) 335-6120 Fax www.secor.com

Table 1

Summary of Soils Chemical Analysis
Hexavalent and Total Chromium
Assessment Borings AB-1 through AB-10
Building 1 and Building 11
(06/11/99 through 06/13/99)

Sample Identification	Sampling Depth (feet bgs[1])	Hexavalent Chromium (mg/kg)[2]	Total Chromium (mg/kg)
AB-1@2	2.0	ND[3]	15
AB-1@5	5.0	ND	16
AB-1@10	10.0	ND	12
AB-1@15	15.0	ND	14
AB-2@2	2.0	ND	16
AB-2@5	5.0 - 5.5	ND	19
AB-2@10	10.0 - 10.5	ND	10
AB-2@15	15.0 - 15.5	ND	12
AB-3@2	2.0	0.62	31
AB-3@5-5.5	5.0 - 5.5	0.79	21
AB-3@10-10.5	10.0 - 10.5	1.3	20
AB-315.5-16	15.5 - 16.0	0.24	8.4
AB-3@20-20.5	20.0 - 20.5	0.28	8.1
AB-3@25.5-26	25.5 - 26.0	0.63	24
AB-3@30-30.5	30.0 - 30.5	1.9	25
AB-3@35-35.5	35.0 - 35.5	0.18	7.8
AB-3@39-39.5	39.0 - 39.5	0.94	25

Table 1 (Continued)

Summary of Soils Chemical Analysis
Hexavalent and Total Chromium


Sample Identification	Sampling Depth (feet bgs[1])	Hexavalent Chromium (mg/kg)[2]	Total Chromium (mg/kg)
AB-4@2	2.0	0.28	56
AB-4@5-5.5	5.0 - 5.5	0.59	19
AB-4@10-10.5	10.0 - 10.5	0.61	21
AB-4@15.5-16	15.5 - 16.0	0.22	50
AB-4@20.5-21	20.5 - 21.0	0.67	18
AB-4@25.5-26	25.5 - 26.0	0.45	13
AB-4@30.5-31	30.5 - 31.0	1.6	26
AB-4@35-35.5	35.0 - 35.5	0.86	24
AB-4@39-39.5	39.0 - 39.5	0.14	12
AB-5@2	2.0	0.02	7.7
AB-5@5-5.5	5.0 - 5.5	ND[3]	6.2
AB-5@10.5-11	10.5 - 11.0	ND	11
AB-5@15-15.5	15.0 - 15.5	1.1	43
AB-6@2	2.0	0.02	11
AB-6@5-5.5	5.0 - 5.5	1.0	100
AB-6@10.5-11	10.5 - 11.0	0.43	2,100
AB-6@15-15.5	15.0 - 15.5	ND	90
AB-7@2	2.0	ND	13
AB-7@5-5.5	5.0 - 5.5	0.03	7.5
AB-7@10.5-11	10.5 - 11.0	0.13	9.4
AB-7@/15-15.5	15.0 - 15.5	0.24	9.0

Table 1 (Continued)

Summary of Soils Chemical Analysis
Hexavalent and Total Chromium

Sample Identification	Sampling Depth (feet bgs[1])	Hexavalent Chromium (mg/kg)[2]	Total Chromium (mg/kg)
AB-8@2	2.0	0.37	55
AB-8@5-5.5	5.0 - 5.5	0.15	11
AB-8@10.5-11	10.5 - 11.0	0.26	7.6
AB-8@15-15.5	15.0 - 15.5	0.70	9.8
AB-9@2	2.0	0.31	47
AB-9@5-5.5	5.0 - 5.5	ND	38
AB-9@10-10.5	10.0 - 10.5	0.03	8.5
AB-9@15-15.5	15.0 - 15.5	0.22	11
AB-10@2	2.0	0.28	36
AB-10@5.5-6	5.5 - 6.0	0.06	14
AB-10@10-10.5	10.0 - 10.5	0.02	9.2
AB-10@15.15.5	15.0 - 15.5	0.05	5.2
Laboratory Method Blank		**ND**	**ND**
Method Detection Limits		**0.02**	**2.5**

(1) bgs - below ground surface.
(2) mg/kg - milligrams per kilogram (parts per million [ppm]).
(3) ND - Not Detected, below laboratory method detection limits (MDLs).

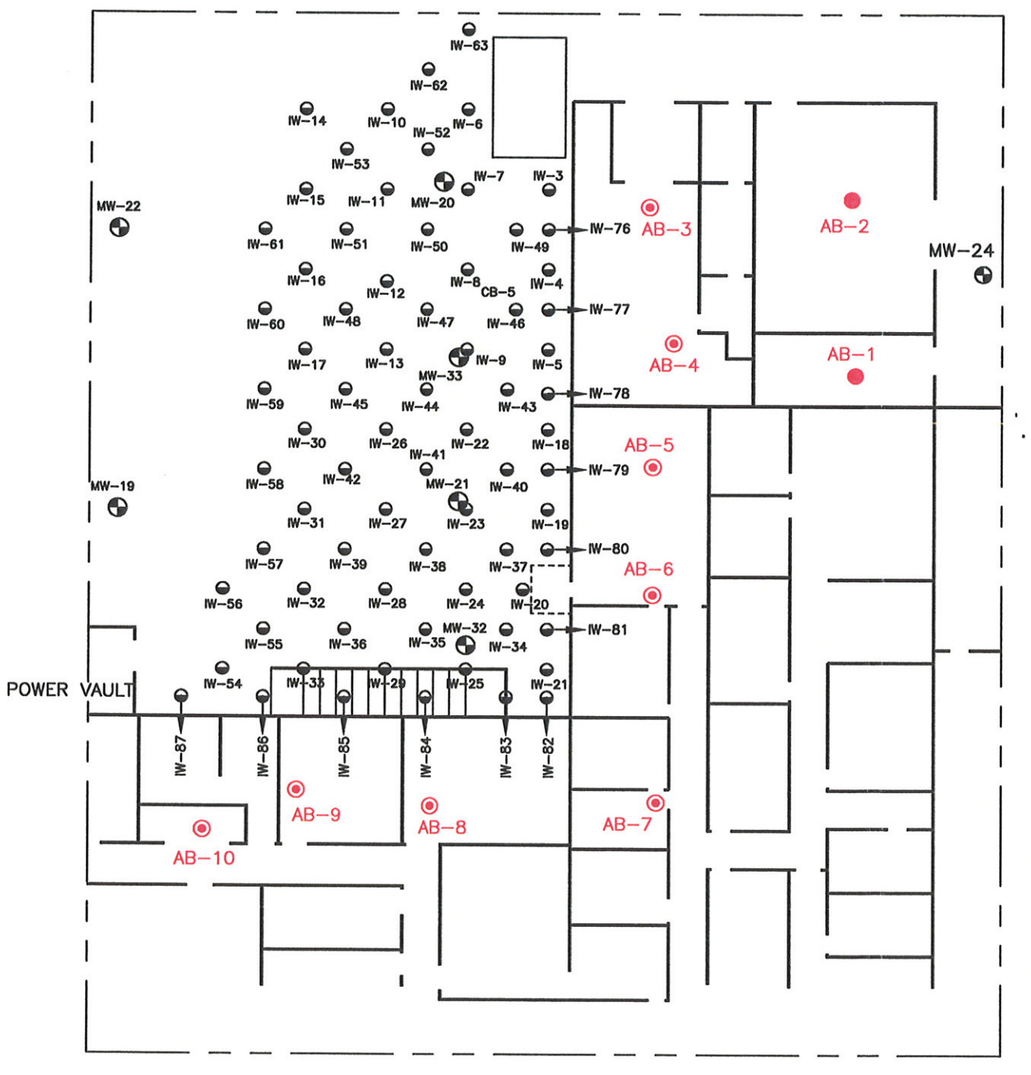

NORTH

SCALE

1 inch = 20 feet

20 10 0 20 feet

EXPLANATION

IW–38	◒	SOIL BORING/VADOSE ZONE INJECTION WELL LOCATION
MW–24	◓	SOIL BORING/GROUNDWATER INJECTION WELL LOCATION
AB–1	●	HAND AUGER SOIL BORING LOCATION
AB–6	◉	GEOPROBE SOIL BORING LOCATION

BUILDING 1 AND BUILDING 11 INTERIOR DETAIL, AND COURTYARD DETAIL

PRC–DESOTO INTERNATIONAL, INC.
5430 SAN FERNANDO ROAD
GLENDALE, CALIFORNIA

SECOR PII400 – C:\ACAD\CADFILES\COURTAUL\CRTDTAL.DWG

PROJECT: 40049–001–17

FIGURE: 1

SCALE

1 inch = 40 feet

40 20 0 40 feet

NORTH

APPROXIMATED LIMITS OF SUBSURFACE CHANNEL

BUILDING No. 10

BUILDING No. 9

BUILDING No. 2

BUILDING No. 12

BUILDING No. 8

BUILDING No. 6

BUILDING No. 5

BUILDING No. 1

BUILDING No. 11

AWNING

BALL MILL SHED

WALL

GATE

CALIFORNIA AVENUE

SAN FERNANDO ROAD

MW-11 (Hydropunch Only) ND

MW-13 ND

MW-14 ND

MW-15 ND

MW-23 ND

MW-22 ND

MW-19 ND

MW-8 ND

MW-12A ND

MW-12B ND

MW-27 0.1

MW-31 0.03

MW-30 0.05

MW-29 0.09

MW-28 0.1

MW-25 1.6

MW-16

MW-17

MW-34

MW-18 0.56

MW-4A 0.97

MW-4 1.6

MW-24 0.83

MW-20 4.8

MW-33

MW-21 0.72

MW-32

MW-26 0.08

AB-1 AB-2 AB-3 CB-1 CB-2 CB-3 CB-4 IW-1

423.60 423.40 423.20 423.00 423.80

0.5 1.0 2.0 3.0 4.0 ?

EXPLANATION

- SOIL BORING LOCATION
- SOIL BORING/VADOSE ZONE INJECTION WELL LOCATION
- SOIL BORING/GROUNDWATER INJECTION WELL LOCATION
- ND REPORTED HEXAVALENT CHROMIUM CONCENTRATIONS IN GROUNDWATER Concentrations are Reported in mg/L
- HEXAVALENT CHROMIUM ISOCONCENTRATION CONTOUR IN mg/L

EXPLORATORY SOIL BORINGS/GROUNDWATER INJECTION/ MONITORING WELL LOCATIONS OVERLAIN ON SITE PLAN, SOUTHERN PORTION OF THE FACILITY


COURTAULDS AEROSPACE, INC.
5430 SAN FERNANDO ROAD
GLENDALE, CALIFORNIA

SECOR 133 - C:\ACAD\CADFILES\COURTAUL\CRT-D6.DWG

PROJECT: 40049-001-17

FIGURE: 6

File Path = L:\CAD Files\PRC-Desoto\2003\PRC-203.dwg - Layout: Figure 2

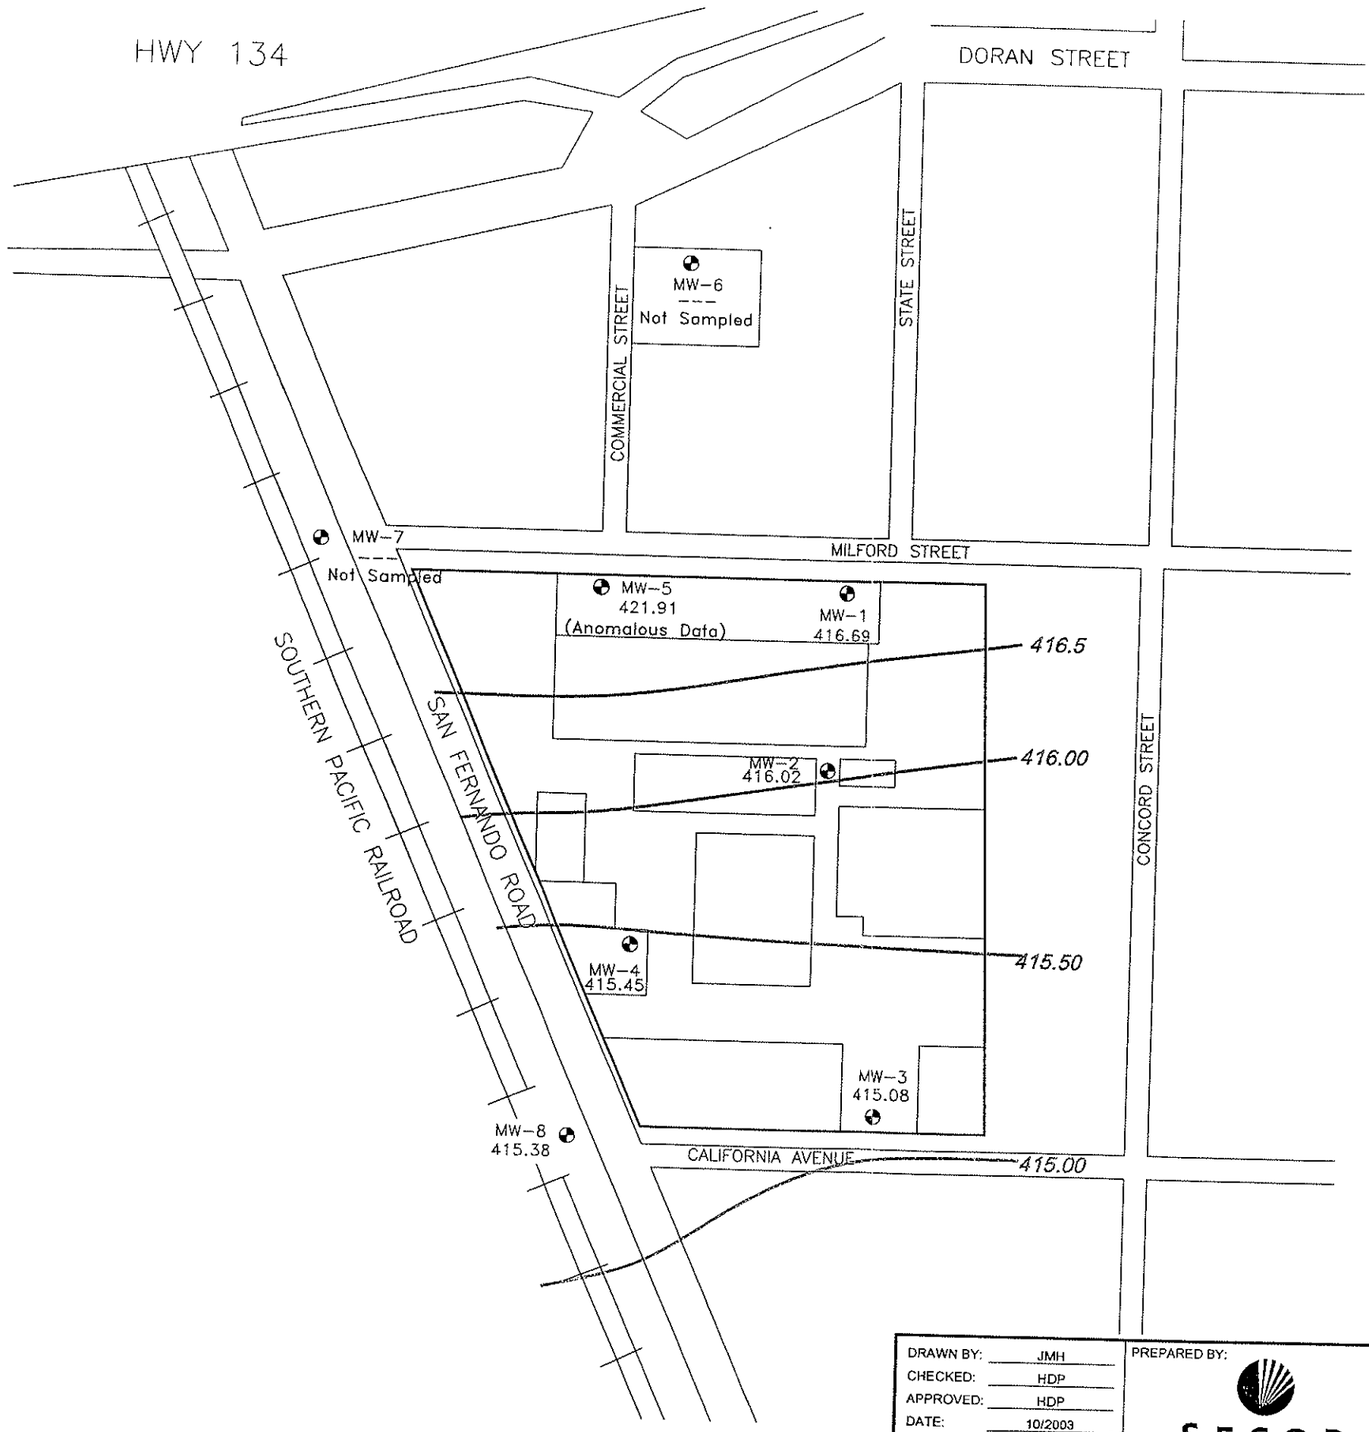

EXPLANATION

- EXPLORATORY SOIL BORING/ GROUNDWATER MONITORING WELL LOCATION
- 421.91 GROUNDWATER ELEVATION, Feet Above Mean Sea Level
- GROUNDWATER CONTOUR Contour Interval = 0.50 feet

NORTH

APPROXIMATE SCALE
1 inch = 200 feet

0 100 200

NOTES

Monitoring wells MW-5, MW-6 and MW-7 were not used to determine groundwater flow direction and gradient.

DRAWN BY:	JMH
CHECKED:	HDP
APPROVED:	HDP
DATE:	10/2003
JOB No.:	04OT.04901.20
CAD FILE:	PRC-203.DWG


PREPARED BY:
SECOR
25864-F BUSINESS CENTER DRIVE
REDLANDS, CALIFORNIA

PREPARED FOR:
PRC-DESOTO INTERNATIONAL, INC.
5430 SAN FERNANDO ROAD
GLENDALE, CALIFORNIA

FIGURE 2

SUMMARY OF GROUNDWATER ELEVATIONS
June 2003, Data

File Path = L:\CAD Files\PRC-Desoto\2003\PRC-203.dwg = Layout: Figure 3

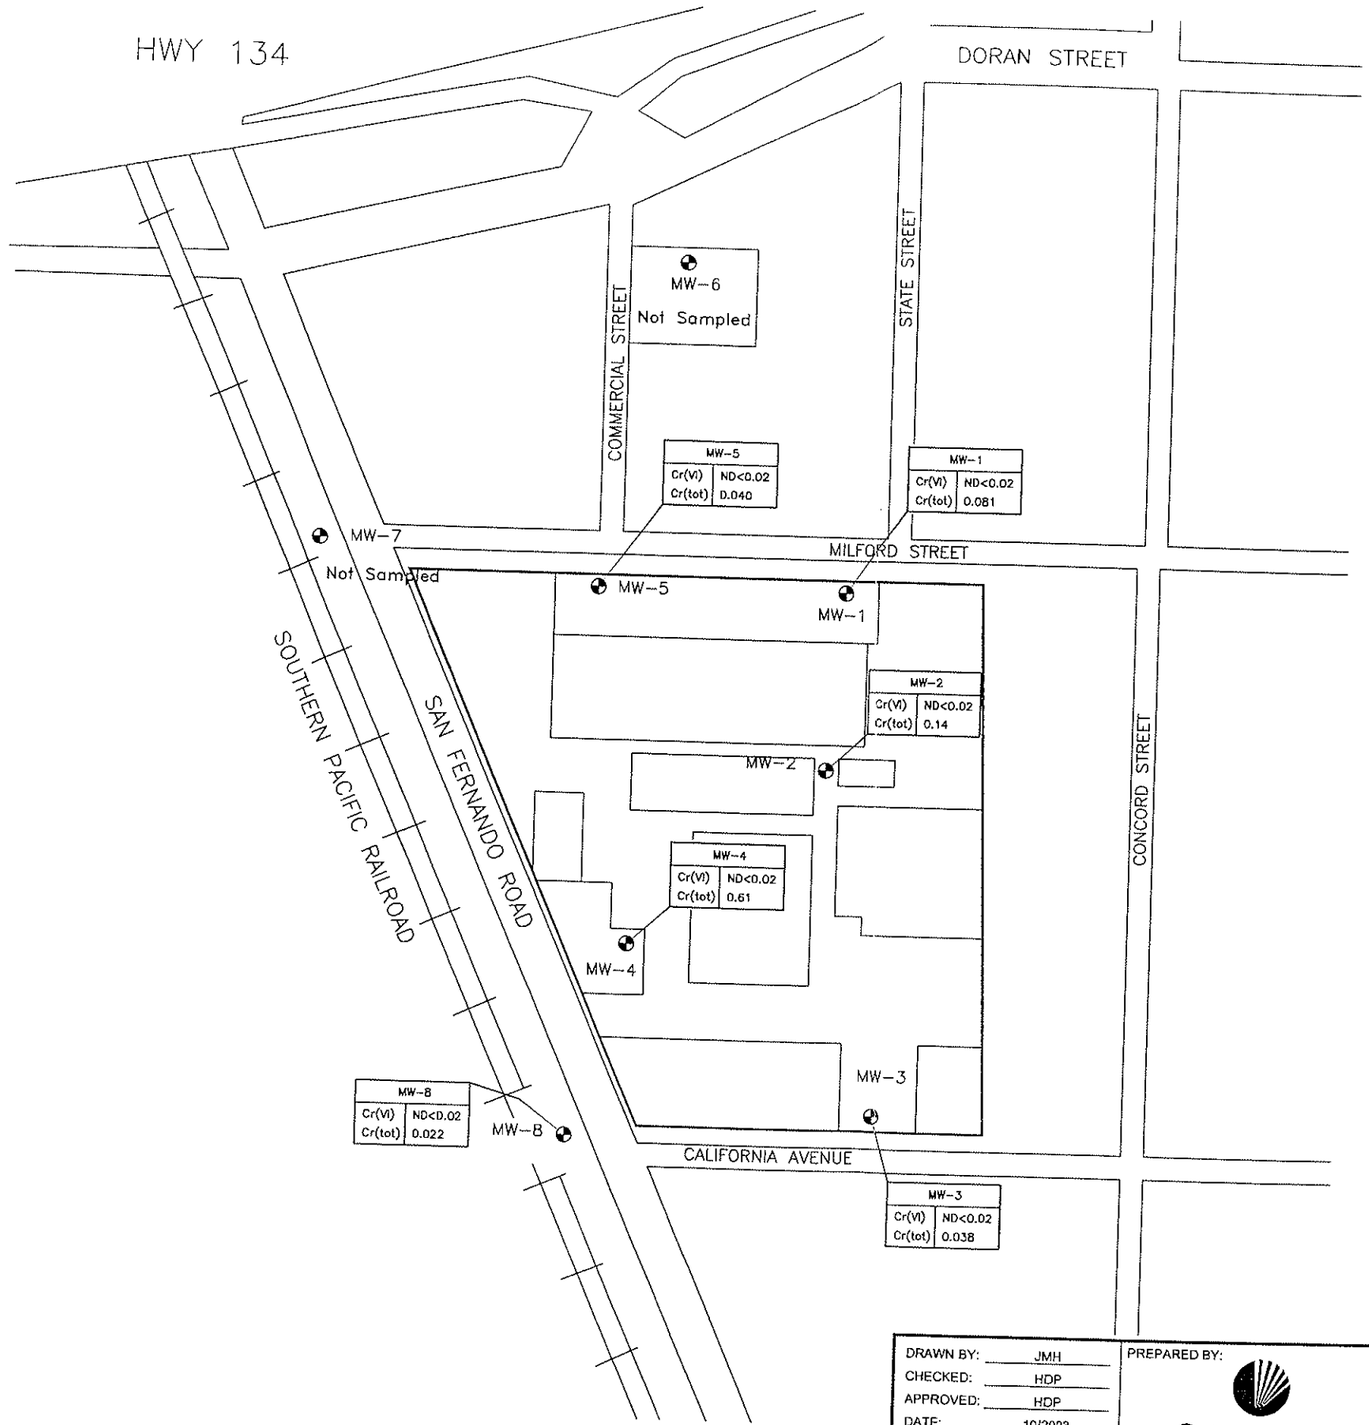

EXPLANATION

EXPLORATORY SOIL BORING/ GROUNDWATER MONITORING WELL LOCATION

MW-1	
Cr(VI)	ND<0.02
Cr(tot)	0.081

REPORTED HEXAVALENT AND TOTAL CHROMIUM GROUNDWATER CONCENTRATIONS
Concentrations are reported in milligrams per liter (mg/L), parts per million (ppm)

NORTH
APPROXIMATE SCALE
1 inch = 200 feet
0 100 200

NOTES


DRAWN BY:	JMH
CHECKED:	HDP
APPROVED:	HDP
DATE:	10/2003
JOB No.:	04OT.04901.20
CAD FILE:	PRC-203.DWG

PREPARED BY:
SECOR
25864-F BUSINESS CENTER DRIVE
REDLANDS, CALIFORNIA

PREPARED FOR:
PRC-DESOTO INTERNATIONAL, INC.
5430 SAN FERNANDO ROAD
GLENDALE, CALIFORNIA

FIGURE 3
SUMMARY OF REPORTED HEXAVALENT CHROMIUM AND TOTAL CHROMIUM GROUNDWATER CONCENTRATIONS
June 2003, Data

File Path – L:\CAD Files\PRC-Desoto\2003\PRC-203.dwg – Layout: Figure 4

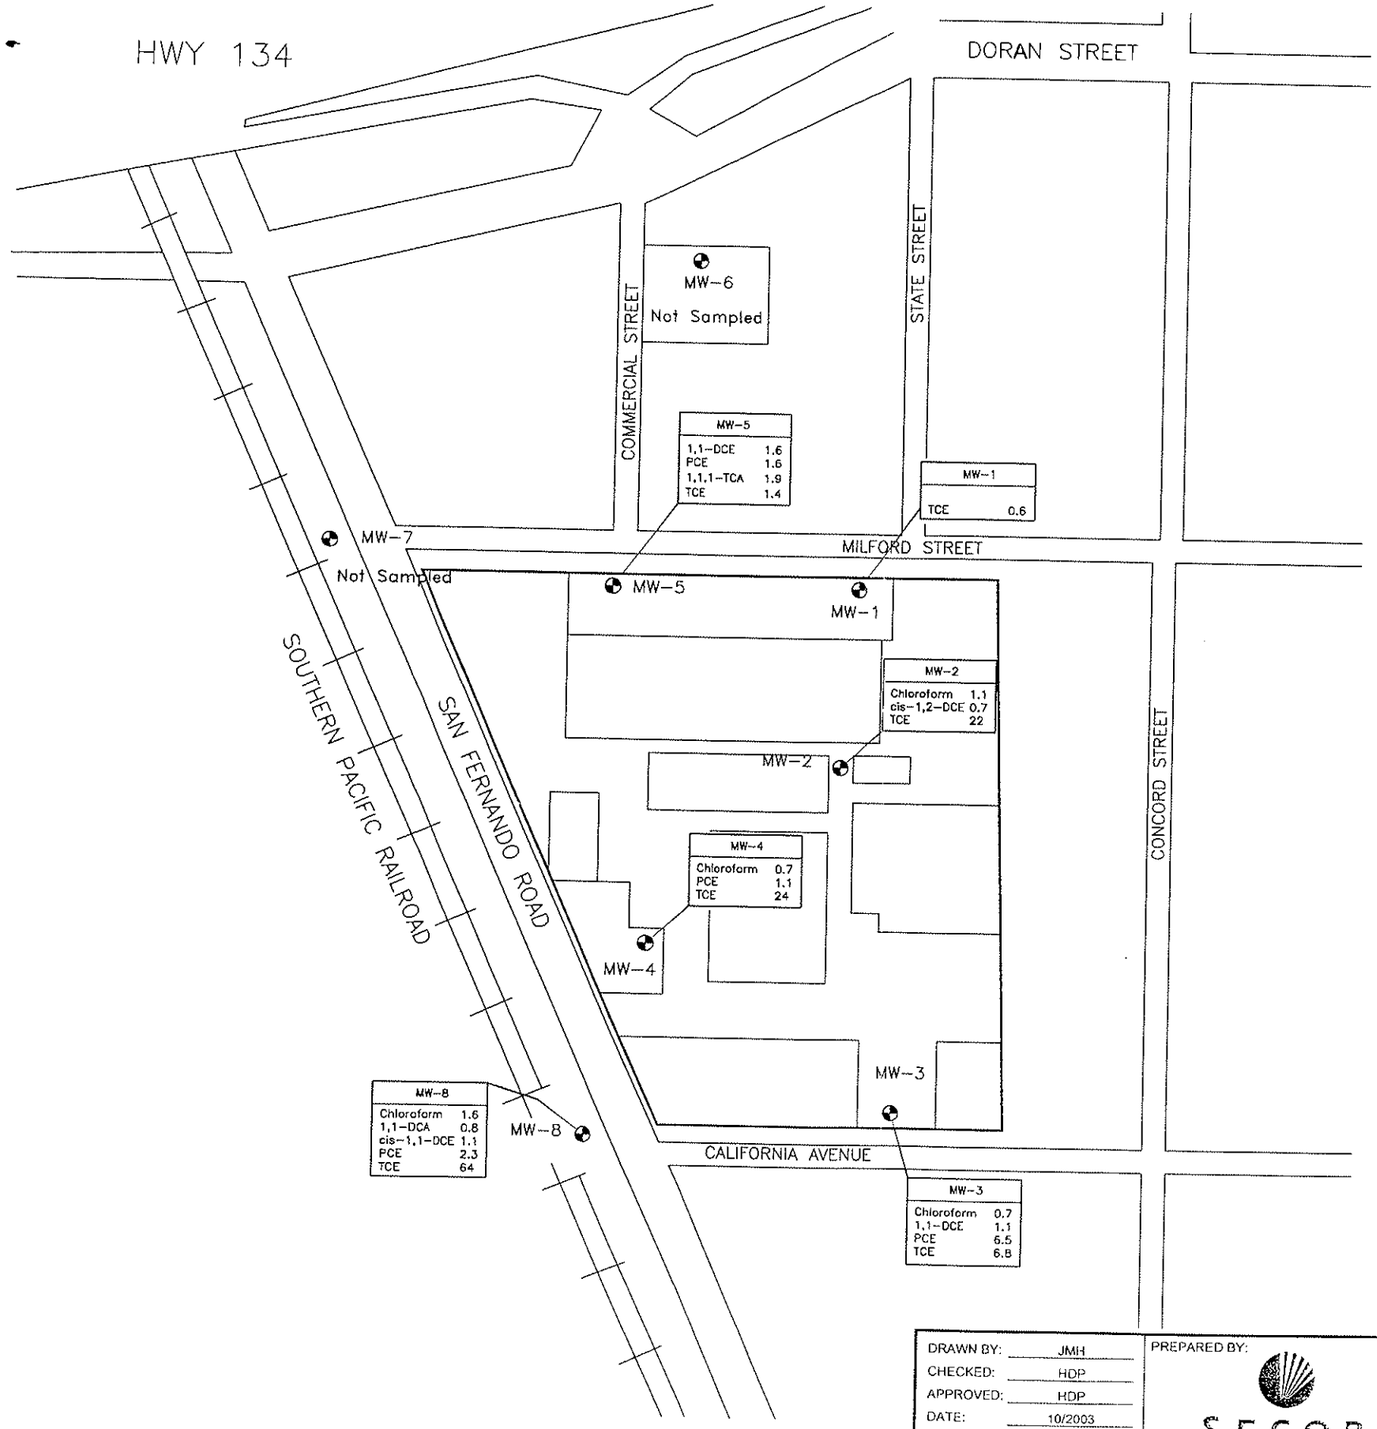

EXPLANATION

EXPLORATORY SOIL BORING/ GROUNDWATER MONITORING WELL LOCATION

MW-1	
TCE	0.6

REPORTED VOLATILE ORGANIC GROUNDWATER CONCENTRATIONS
Concentrations are reported in micrograms per liter (ug/L), parts per billion (ppb)

NORTH

APPROXIMATE SCALE
1 inch ≈ 200 feet

0 100 200

NOTES

1,1-DCA	1,1-DICHLOROETHANE
1,1-DCE	1,1-DICHLOROETHENE
cis-1,2-DCE	cis-1,2-DICHLOROETHENE
PCE	TETRACHLOROETHENE
1,1,1-TCA	1,1,1-TRICHLOROETHANE
TCE	TRICHLOROETHENE CARBON
CARBON TET	TETRACHLORIDE

DRAWN BY:	JMH
CHECKED:	HDP
APPROVED:	HDP
DATE:	10/2003
JOB No.:	04OT.04901.20
CAD FILE:	PRC-203.DWG

PREPARED BY:
SECOR
25864-F BUSINESS CENTER DRIVE
REDLANDS, CALIFORNIA

PREPARED FOR:
PRC-DESOTO INTERNATIONAL, INC.
5430 SAN FERNANDO ROAD
GLENDALE, CALIFORNIA

FIGURE 4

SUMMARY OF REPORTED VOLATILE ORGANIC COMPOUND GROUNDWATER CONCENTRATIONS
June 2003, Data

SOIL INVESTIGATION, BASELINE GROUNDWATER MONITORING EVENT AND SUPPLEMENTAL REMEDIAL ACTION PLAN

PRC-DESOTO INTERNATIONAL, INC. FACILITY
5430 SAN FERNANDO ROAD
GLENDALE, CALIFORNIA

Prepared for:
PRC DeSoto International, Incorporated
Glendale, California

March 8, 2004

SECOR Job No. 04OT.04901.21 and .22

Table 1a
Ferrous Sulfate Spot Treatment Summary
Monitoring Wells MW-4 through MW-18
PRC-DeSoto Incorporated
5430 San Fernando Road
Glendale, California

Well IDs	MW-4	MW-4A	MW-8	MW-12A	MW-12B	MW-13	MW-14	MW-15	MW-16	MW-17	MW-18
October 10, 1997											
pH	--	3.1	--	--	6.8	--	2.9	3.0	3.0	2.8	3.1
Cr(VI)	--	--	--	--	ND	--	--	--	--	--	--
Volume Injected	--	--	--	--	--	--	--	--	--	--	--
October 17, 1997											
pH	--	3.3	--	--	--	7.0	3.0	3.0	3.1	3.0	3.1
Cr(VI)	--	--	--	--	--	ND	--	--	--	--	--
Volume Injected	--	--	--	--	--	--	--	--	--	--	--
October 24, 1997											
pH	2.9	3.2	--	7.1	7.4	6.9	2.9	2.9	2.9	3.1	3.1
Cr(VI)	--	--	--	1.0	ND	ND	--	--	--	--	--
Volume Injected	--	--	--	--	--	--	--	--	--	--	--
October 31, 1997											
pH	3.1	3.4	--	7.2	7.5	7.0	3.0	3.0	3.3	3.3	3.2
Cr(VI)	--	--	--	1.2	ND	ND	--	--	--	--	--
Volume Injected	--	--	--	--	--	--	--	--	--	--	--
November 14, 1997											
pH	3.155	3.563	--	--	6.152	6.642	2.763	3.236	3.144	3.490	--
Cr(VI)	--	--	--	--	ND	ND	--	--	--	--	--
Volume Injected	--	--	--	--	--	--	--	--	--	--	--
November 21, 1997											
pH	3.1	3.3	--	--	7.2	7.0	3.0	3.0	3.0	3.2	3.2
Cr(VI)	--	--	--	--	ND	--	--	--	--	--	--
Volume Injected	--	--	--	210	--	--	--	--	--	--	--
December 5, 1997											
pH	3.4	3.3	--	--	6.4	3.4	3.2	3.3	3.2	3.5	--
Cr(VI)	--	--	--	--	ND	--	--	--	--	--	--
Volume Injected	--	--	--	--	--	--	--	--	--	--	--

Table 1a
Ferrous Sulfate Spot Treatment Summary
Monitoring Wells MW-4 through MW-18
PRC-DeSoto Incorporated
5430 San Fernando Road
Glendale, California

Well IDs	MW-4	MW-4A	MW-8	MW-12A	MW-12B	MW-13	MW-14	MW-15	MW-16	MW-17	MW-18
December 12, 1997											
pH	3.6	4.5	--	--	6.9	6.4	3.3	3.4	3.4	3.4	--
Cr(VI)	--	--	--	--	ND	ND	--	--	--	--	--
Volume Injected	--	--	--	--	--	--	--	--	--	--	--
December 22, 1997											
pH	3.3	4.2	--	5.9	7.3	6.9	3.1	3.2	3.3	3.6	--
Cr(VI)	--	--	--	ND	ND	0.1	--	--	--	--	--
Volume Injected	--	--	--	100	--	100	--	--	--	--	--
January 9, 1998											
pH	3.7	4.1	--	5.5	7.5	7.1	3.5	3.5	3.9	4.5	3.7
Cr(VI)	--	--	--	ND	ND	ND	--	--	--	--	--
Volume Injected	--	--	--	--	60	--	--	--	--	--	--
January 19, 1998											
pH	3.2	3.7	--	2.8	6.2	6.4	2.9	2.9	4.0	3.9	3.3
Cr(VI)	--	--	--	--	ND	0.05	--	--	--	--	--
Volume Injected	--	--	--	--	--	180	--	--	--	--	--
January 30, 1998											
pH	3.5	3.7	--	5.4	6.4	6.2	3.4	3.5	4.4	4.1	3.7
Cr(VI)	--	--	--	ND	ND	ND	--	--	--	--	--
Volume Injected	--	--	--	--	--	180	--	--	--	--	--
February 13, 1998											
pH	3.7	--	--	6.4	--	--	--	--	4.5	4.1	--
Cr(VI)	--	--	--	ND	--	--	--	--	--	--	--
Volume Injected	--	--	--	150	--	60	--	--	--	--	--
March 6, 1998											
pH	3.7	--	--	5.6	7.0	5.8	3.9	3.6	3.4	3.3	3.6
Cr(VI)	--	--	--	--	ND	ND	--	--	--	--	--
Volume Injected	--	--	--	--	--	--	--	--	--	--	--

Table 1a
Ferrous Sulfate Spot Treatment Summary
Monitoring Wells MW-4 through MW-18
PRC-DeSoto Incorporated
5430 San Fernando Road
Glendale, California

Well IDs	MW-4	MW-4A	MW-8	MW-12A	MW-12B	MW-13	MW-14	MW-15	MW-16	MW-17	MW-18
March 20, 1998											
pH	4.8	4.9	--	5.8	6.9	6.1	3.4	4.2	--	3.5	4.3
Cr(VI)	--	--	--	ND	ND	0.1	--	--	--	--	--
Volume Injected	--	--	--	--	--	--	--	--	--	--	--
April 3, 1998											
pH	4.6	4.7	--	6.6	6.6	6.0	3.3	4.4	4.8	3.6	4.7
Cr(VI)	0.7	0.2	--	ND	ND	--	> 1.5	ND	0.5	--	0.5
Volume Injected	--	--	--	--	--	--	245	35	--	245	245
April 10, 1998											
pH	--	--	--	--	--	--	2.6	--	--	--	--
Cr(VI)	--	--	--	--	--	--	ND	--	--	--	--
Volume Injected	140	--	--	--	--	--	245	--	--	245	--
April 17, 1998											
pH	3.5	4.8	--	6.4	6.0	6.1	2.6	3.7	4.7	2.8	2.9
Cr(VI)	ND	0.4	--	ND	ND	ND	ND	ND	0.5	ND	ND
Volume Injected	--	--	--	--	--	--	--	--	--	--	--
April 24, 1998											
pH	3.9	5.0	--	5.8	6.6	5.6	2.7	4.3	4.6	2.9	3.0
Cr(VI)	0.1	ND	--	ND	ND	ND	ND	ND	0.4	ND	ND
Volume Injected	--	--	--	--	--	--	245	245	--	245	245
May 8, 1998											
pH	4.8	5.4	--	6.6	7.1	6.8	2.6	3.1	4.9	2.7	--
Cr(VI)	0.60	0.60	--	ND	ND	ND	ND	--	0.4	ND	--
Volume Injected	60	60	--	--	--	--	--	--	60	--	--
May 22, 1998											
pH	4.9	5.1	--	6.0	6.4	4.1	2.8	4.2	4.7	3.0	5.0
Cr(VI)	0.4	0.6	--	ND	ND	ND	0.45	ND	ND	ND	ND
Volume Injected	--	--	--	--	--	--	210	--	--	210	--

Table 1a
Ferrous Sulfate Spot Treatment Summary
Monitoring Wells MW-4 through MW-18
PRC-DeSoto Incorporated
5430 San Fernando Road
Glendale, California

Well IDs	MW-4	MW-4A	MW-8	MW-12A	MW-12B	MW-13	MW-14	MW-15	MW-16	MW-17	MW-18
June 5, 1998											
pH	4.1	5.4	--	6.0	6.9	6.1	2.6	4.7	5.2	2.6	5.2
Cr(VI)	< 0.1	0.8	--	0.25	ND	ND	ND	ND	0.6	ND	ND
Volume Injected	60	60	--	60	--	--	--	--	120	--	--
June 19, 1998											
pH	--	--	--	3.0	--	6.3	--	4.6	5.4	3.3	--
Cr(VI)	--	--	--	ND	--	ND	--	ND	0.50	ND	--
Volume Injected	30	30	--	--	--	--	60	--	90	60	--
July 2, 1998											
pH	5.1	5.8	--	5.5	--	7.0	3.1	5.3	5.4	3.5	--
Cr(VI)	0.6	0.8	--	0.15	--	ND	ND	ND	0.5	0.2	--
Volume Injected	--	--	--	--	--	--	60	--	90	90	--
July 27, 1998											
pH	--	--	--	5.8	--	--	--	--	--	--	--
Cr(VI)	--	--	--	0.25	--	--	--	--	--	--	--
Volume Injected	--	--	--	--	--	--	--	--	--	--	--
September 1, 1998											
pH	--	--	--	--	--	--	--	--	--	--	--
Cr(VI)	0.2	0.15	--	--	--	ND	ND	ND	0.8	ND	ND
Volume Injected	--	--	--	--	--	--	--	--	--	--	--
November 1, 1998											
pH	--	--	--	--	--	--	--	--	--	--	--
Cr(VI)	0.5	0.15	--	ND	ND	ND	ND	ND	1.0	ND	--
Volume Injected	--	--	--	--	--	--	--	--	--	--	--
November 16, 1998											
pH	6.0	5.9	--	5.8	5.7	5.1	3.5	5.2	6.0	3.8	3.9
Cr(VI)	0.8	0.2	--	ND	ND	ND	ND	ND	0.6	ND	ND
Volume Injected	--	--	--	--	--	--	--	--	--	--	--

Table 1a
Ferrous Sulfate Spot Treatment Summary
Monitoring Wells MW-4 through MW-18
PRC-DeSoto Incorporated
5430 San Fernando Road
Glendale, California

Well IDs	MW-4	MW-4A	MW-8	MW-12A	MW-12B	MW-13	MW-14	MW-15	MW-16	MW-17	MW-18
November 23, 1998											
pH	6.0	6.1	--	5.6	--	--	4.1	4.7	5.6	3.8	5.0
Cr(VI)	0.7	0.2	--	ND	--	--	ND	ND	--	ND	ND
Volume Injected	--	--	--	--	--	--	--	--	--	--	--
December 4, 1998											
pH	6.0	--	6.1	5.6	--	--	3.1	4.8	--	4.1	--
Cr(VI)	0.4	--	ND	ND	--	--	ND	ND	--	ND	--
Volume Injected	60	--	--	--	--	--	--	--	60	--	--
January 4, 1999											
pH	6.3	6.4	--	> 5.5	--	5.7	5.6	5.4	6.0	5.5	--
Cr(VI)	0.5	0.2	--	ND	--	ND	--	ND	0.6	ND	--
Volume Injected	--	--	--	--	--	--	--	--	--	--	--
January 28, 1999											
pH	6.7	6.3	--	7.3	6.1	7.3	4.4	5.8	5.9	5.1	6.5
Cr(VI)	0.4	0.3	--	ND	ND	ND	ND	ND	0.7	ND	0.35
Volume Injected	--	--	--	--	--	--	--	--	--	--	--
March 3, 1999											
pH	5.4	--	--	6.58	6.90	7.06	5.53	6.35	7.26	6.00	7.20
Cr(VI)	0.35	--	--	ND	ND	ND	ND	ND	0.85	ND	0.15
Volume Injected	30	--	--	--	--	--	30	--	30	30	--
March 25, 1999											
pH	5.8	5.9	--	5.8	--	--	--	--	6.2	4.2	--
Cr(VI)	0.2	0.1	--	ND	--	--	--	--	0.8	ND	--
Volume Injected	5	5	--	--	--	--	--	--	5	5	--
April 19, 1999											
pH	6.58	--	--	6.81	6.84	7.41	4.82	7.71	6.62	5.68	7.62
Cr(VI)	0.45	--	--	ND	ND	ND	ND	ND	1.0	ND	0.2
Volume Injected	10	--	--	--	--	--	10	--	10	10	10

Table 1a
Ferrous Sulfate Spot Treatment Summary
Monitoring Wells MW-4 through MW-18
PRC-DeSoto Incorporated
5430 San Fernando Road
Glendale, California

Well IDs	MW-4	MW-4A	MW-8	MW-12A	MW-12B	MW-13	MW-14	MW-15	MW-16	MW-17	MW-18
June 4, 1999											
pH	--	9.02	--	8.05	8.62	8.11	5.54	7.82	8.49	5.46	5.65
Cr(VI)	--	0.3	--	ND	ND	ND	ND	--	0.45	ND	--
Volume Injected	--	--	--	--	--	--	--	--	--	--	--
November 3, 1999											
pH	--	7.85	--	--	--	--	--	--	--	5.31	7.06
Cr(VI)	0.15	0.2	--	--	--	--	--	--	--	0.1	ND
Volume Injected	--	--	--	--	--	--	16	--	--	16	--
November 5, 1999											
pH	> 5.5	> 5.5	--	> 5.5	> 5.5	> 5.5	3.5	4.75	5.5	3.2	> 5.5
Cr(VI)	0.15	0.1	--	ND	ND	ND	ND	ND	0.1	ND	ND
Volume Injected	5	5	--	--	--	--	5	--	--	5	--
January 27, 2000											
pH	6.6	5.5	--	6.0	6.0	6.0	5.4	5.5	5.5	5.0	5.0
Cr(VI)	0.4	0.4	--	ND	ND	ND	ND	ND	ND	ND	ND
Volume Injected	5	5	--	--	--	--	5	--	5	5	--
March 16, 2000											
pH	6.5	6.2	--	6.8	7.1	7.0	6.1	5.7	6.1	4.6	5.9
Cr(VI)	0.2	0.1	--	ND	ND	ND	ND	ND	0.3	ND	ND
Volume Injected	--	--	--	--	--	--	--	--	--	--	--
May 10, 2000											
pH	6.92	6.68	--	--	--	5.92	--	5.76	5.70	3.51	--
Cr(VI)	0.3	0.4	--	--	--	ND	--	ND	0.4	ND	--
Volume Injected	--	5	--	--	--	--	--	--	--	--	--
June 13, 2000											
pH	6.81	6.90	--	7.20	7.51	7.02	5.96	6.05	6.22	3.75	6.62
Cr(VI)	0.3	0.2	--	ND	ND	ND	ND	ND	0.3	ND	ND
Volume Injected	--	--	--	--	--	--	--	--	150	150	150

Table 1a
Ferrous Sulfate Spot Treatment Summary
Monitoring Wells MW-4 through MW-18
PRC-DeSoto Incorporated
5430 San Fernando Road
Glendale, California

Well IDs	MW-4	MW-4A	MW-8	MW-12A	MW-12B	MW-13	MW-14	MW-15	MW-16	MW-17	MW-18
July 28, 2000											
pH	6.68	6.81	--	--	--	6.93	6.11	6.30	6.14	5.13	6.65
Cr(VI)	0.3	0.25	--	--	--	ND	ND	ND	0.7	ND	ND
Volume Injected	130	130	--	--	--	--	--	--	130	130	--
September 28, 2000											
pH	6.73	--	--	6.64	7.16	6.67	5.90	6.51	6.51	5.59	--
Cr(VI)	ND	--	--	ND	ND	ND	ND	ND	ND	ND	--
Volume Injected	--	--	--	--	--	--	--	--	100	100	--
April 16, 2001											
pH	7.07	7.20	--	--	--	--	6.98	8.37	--	7.21	--
Cr(VI)	ND	ND	--	--	--	--	ND	ND	--	ND	--
Volume Injected	--	--	--	--	--	--	--	--	--	--	--
June 27, 2001											
pH	6.57	7.03	--	6.69	6.83	--	4.54	6.07	6.97	6.85	--
Cr(VI)	ND	ND	--	--	--	--	ND	ND	0.2	ND	--
Volume Injected	100	--	--	--	--	--	--	--	150	150	--
September 27, 2001											
pH	7.2	7.20	--	7.0	6.9	7.0	6.0	6.4	6.1	3.7	5.9
Cr(VI)	Trace	Trace	--	ND	ND	ND	ND	ND	ND	ND	ND
Volume Injected	--	--	--	--	--	--	--	--	--	--	--
June 27, 2002											
pH	7.3	7.30	--	7.2	7.2	7.2	6.9	7.0	7.0	6.6	--
Cr(VI)	0.7	0.1	--	ND	ND	ND	ND	ND	0.2	ND	--
Volume Injected	5	5	--	--	--	--	5	--	5	5	--
January 22, 2003											
pH	6.2	5.5	--	6.3	6.5	6.6	5.6	4.5	3.0	4.6	6.2
Cr(VI)	0.4	0.15	--	ND	ND	ND	ND	ND	ND	ND	ND
Volume Injected	--	--	--	--	--	--	--	--	--	--	--

Table 1a
Ferrous Sulfate Spot Treatment Summary
Monitoring Wells MW-4 through MW-18
PRC-DeSoto Incorporated
5430 San Fernando Road
Glendale, California

Well IDs	MW-4	MW-4A	MW-8	MW-12A	MW-12B	MW-13	MW-14	MW-15	MW-16	MW-17	MW-18
February 26, 2003											
pH	5.8	3.4	--	6.1	6.7	7.1	6.3	4.6	3.0	5.0	4.7
Cr(VI)	ND	ND	--	ND	ND	ND	ND	ND	ND	ND	ND
Volume Injected	--	--	--	--	--	--	--	--	--	--	--
March 13, 2003											
pH	6.9	6.8	--	7.2	7.1	7.2	6.0	6.3	4.4	5.8	6.5
Cr(VI)	0.4	0.1	--	ND	ND	ND	ND	Trace	ND	ND	ND
Volume Injected	--	--	--	--	--	--	--	--	--	--	--
June 26, 2003											
pH	5.55	5.50	--	7.01	6.83	6.70	6.01	4.27	3.21	3.89	3.67
Cr(VI)	0.1	0	--	0	0	0	0	0	0	0	0
Volume Injected	--	--	--	--	--	--	--	--	--	--	--
September 22, 2003											
pH	6.5	5.6	--	7.3	6.9	7.2	6.4	4.4	3.5	6.5	4.3
Cr(VI)	Trace	ND	--	ND	ND	ND	ND	ND	ND	ND	ND
Volume Injected	--	--	--	--	--	--	--	--	--	--	--
November 21, 2003											
pH	6.1	6.2	--	7.2	7.0	7.0	6.8	5.2	3.4	3.7	5.2
Cr(VI)	ND	ND	--	ND	ND	ND	ND	ND	ND	ND	ND
Volume Injected	--	--	--	--	--	--	--	--	--	--	--

Notes:
Cr(VI) - Hexavalent Chromium
Cr(VI) concentrations are in units of mg/L.
Volumes are provided in gallons.

Table 1b
Ferrous Sulfate Spot Treatment Summary
Monitoring Wells MW-19 through MW-30
PRC-DeSoto Incorporated
5430 San Fernando Road
Glendale, California

Well IDs	MW-19	MW-20	MW-21	MW-22	MW-23	MW-24	MW-25	MW-26	MW-27	MW-28	MW-29	MW-30
October 10, 1997												
pH	3.1	3.2	3.2	3.2	6.5	3.0	2.9	3.2	3.1	7.1	6.5	4.2
Cr(VI)	--	--	--	--	ND	--	--	--	--	< 0.10	ND	ND
Volume Injected	--	--	--	--	--	--	--	--	--	--	--	--
October 17, 1997												
pH	3.1	3.2	3.3	3.2	6.8	3.1	2.9	3.2	3.2	7.2	6.5	4.3
Cr(VI)	--	--	--	--	ND	--	--	--	--	0.10	ND	--
Volume Injected	--	--	--	--	--	--	--	--	--	--	--	--
October 24, 1997												
pH	3.1	3.0	3.1	3.1	6.7	3.1	2.8	3.2	3.2	7.0	6.4	4.5
Cr(VI)	--	--	--	--	ND	--	--	--	--	0.15	ND	--
Volume Injected	--	--	--	--	--	--	--	--	--	--	--	--
October 31, 1997												
pH	3.3	3.3	3.3	3.2	6.9	3.3	2.9	3.3	3.3	7.1	6.7	5.1
Cr(VI)	--	--	--	--	ND	--	--	--	--	0.15	ND	--
Volume Injected	--	--	--	--	--	--	--	--	--	--	--	--
November 14, 1997												
pH	3.758	3.434	3.388	3.591	6.250	3.610	3.059	3.490	2.922	6.597	6.651	5.991
Cr(VI)	--	--	--	--	ND	--	--	--	--	0.15	ND	ND
Volume Injected	--	--	--	--	--	--	--	--	--	--	--	--
November 21, 1997												
pH	3.4	3.3	3.3	3.2	6.7	3.2	3.0	3.4	4.1	--	6.7	5.4
Cr(VI)	--	--	--	--	ND	--	--	--	--	--	ND	--
Volume Injected	--	--	--	--	--	--	--	--	--	150	--	--
December 5, 1997												
pH	4.6	3.3	3.5	3.5	6.8	3.4	3.3	3.5	5.3	5.8	6.6	5.4
Cr(VI)	--	--	--	--	ND	--	--	--	1.35	ND	0.10	0.05
Volume Injected	--	--	--	--	--	--	--	--	30	--	--	--

Table 1b
Ferrous Sulfate Spot Treatment Summary
Monitoring Wells MW-19 through MW-30
PRC-DeSoto Incorporated
5430 San Fernando Road
Glendale, California

Well IDs	MW-19	MW-20	MW-21	MW-22	MW-23	MW-24	MW-25	MW-26	MW-27	MW-28	MW-29	MW-30
December 12, 1997												
pH	5.3	3.6	3.5	3.5	6.9	3.6	3.5	3.7	6.0	6.9	6.7	5.4
Cr(VI)	--	--	--	--	ND	--	--	--	> 1.5	0.15	0.05	ND
Volume Injected	--	--	--	--	--	--	--	--	--	--	--	--
December 22, 1997												
pH	5.8	4.6	3.2	3.5	6.7	3.4	3.2	3.5	3.0	2.8	6.7	6.1
Cr(VI)	ND	--	--	--	ND	--	--	--	--	--	0.15	ND
Volume Injected	--	--	--	--	--	--	--	--	--	--	--	--
January 9, 1998												
pH	6.0	3.8	3.7	3.8	7.1	3.8	3.7	4.1	6.1	4.3	6.9	6.6
Cr(VI)	--	--	--	--	ND	--	--	--	4.2	--	0.3	ND
Volume Injected	--	--	--	--	--	--	--	--	150	--	--	--
January 19, 1998												
pH	6.0	3.1	2.9	3.1	5.8	3.3	3.1	4.1	5.8	2.9	6.1	6.2
Cr(VI)	ND	--	--	--	ND	--	--	--	1.4	--	0.20	ND
Volume Injected	--	--	--	--	--	--	--	--	180	--	--	--
January 30, 1998												
pH	6.0	3.5	3.0	3.8	6.4	3.6	3.5	4.7	5.2	3.7	5.9	5.8
Cr(VI)	ND	--	--	--	ND	--	--	--	0.45	--	ND	> 0.1
Volume Injected	--	--	--	--	--	--	--	--	180	--	--	--
February 13, 1998												
pH	--	6.1	--	--	--	--	--	--	5.8	3.8	--	--
Cr(VI)	--	ND	--	--	--	--	--	--	ND	--	--	--
Volume Injected	--	--	--	--	--	--	--	--	120	--	--	--
March 6, 1998												
pH	6.5	6.0	3.0	4.9	6.6	3.7	3.5	4.7	5.7	4.8	6.9	6.3
Cr(VI)	ND	ND	--	--	ND	--	--	--	ND	--	0.25	ND
Volume Injected	--	--	--	--	--	--	--	--	--	--	--	--

Table 1b
Ferrous Sulfate Spot Treatment Summary
Monitoring Wells MW-19 through MW-30
PRC-DeSoto Incorporated
5430 San Fernando Road
Glendale, California

Well IDs	MW-19	MW-20	MW-21	MW-22	MW-23	MW-24	MW-25	MW-26	MW-27	MW-28	MW-29	MW-30
March 20, 1998												
pH	6.6	5.6	3.2	4.8	6.5	4.9	3.7	5.1	5.8	5.3	6.4	6.3
Cr(VI)	--	ND	--	--	--	--	--	--	< 1.5	--	0.3	ND
Volume Injected	--	--	--	--	--	--	--	--	245	--	--	--
April 3, 1998												
pH	6.4	5.2	3.2	5.1	7.3	5.2	4.6	5.4	5.4	6.4	6.4	6.3
Cr(VI)	--	--	--	--	--	0.6	--	0.55	0.5	0.1	0.4	0.4
Volume Injected	--	--	--	--	--	--	--	--	--	--	--	--
April 10, 1998												
pH	--	--	--	--	--	--	--	--	--	--	--	--
Cr(VI)	--	--	--	--	--	--	--	--	--	--	--	--
Volume Injected	--	--	--	--	--	--	140	--	140	--	--	--
April 17, 1998												
pH	6.2	3.2	3.2	4.9	6.6	5.4	3.1	5.6	4.5	2.7	6.4	6.0
Cr(VI)	ND	ND	ND	ND	ND	0.6	0.3	1.5	ND	ND	0.5	ND
Volume Injected	--	--	--	--	--	--	245	245	245	245	--	--
April 24, 1998												
pH	6.0	4.4	3.1	4.7	6.0	5.8	2.9	3.2	3.7	2.6	6.2	6.6
Cr(VI)	ND	ND	ND	ND	ND	0.45	ND	ND	ND	ND	0.45	ND
Volume Injected	--	--	--	--	--	--	--	--	--	--	--	--
May 8, 1998												
pH	--	4.0	3.3	5.9	7.0	5.1	3.3	5.3	6.1	2.9	6.9	6.6
Cr(VI)	--	--	--	ND	ND	0.9	0.8	0.1	1.0	ND	0.2	ND
Volume Injected	--	--	--	--	--	--	--	--	120	--	--	--
May 22, 1998												
pH	6.3	3.6	3.2	5.0	6.1	5.5	3.1	5.5	6.0	3.5	6.2	6.2
Cr(VI)	ND	ND	ND	ND	ND	0.1	0.6	ND	0.65	ND	0.35	ND
Volume Injected	--	--	--	--	--	--	--	--	--	--	--	--

Table 1b
Ferrous Sulfate Spot Treatment Summary
Monitoring Wells MW-19 through MW-30
PRC-DeSoto Incorporated
5430 San Fernando Road
Glendale, California

Well IDs	MW-19	MW-20	MW-21	MW-22	MW-23	MW-24	MW-25	MW-26	MW-27	MW-28	MW-29	MW-30
June 5, 1998												
pH	6.3	3.7	3.3	5.0	6.1	4.7	3.9	5.6	5.5	5.0	6.3	6.0
Cr(VI)	ND	ND	ND	ND	ND	0.10	1.4	1.0	ND	ND	ND	ND
Volume Injected	--	--	--	--	--	90	90	90	--	--	--	--
June 19, 1998												
pH	--	3.7	3.4	--	--	5.7	3.8	5.1	5.4	5.6	6.3	6.2
Cr(VI)	--	ND	ND	--	--	0.9	1.4	< 0.1	0.7	0.20	0.60	ND
Volume Injected	--	--	--	--	--	--	3	--	60	--	--	--
July 2, 1998												
pH	--	3.5	3.5	3.7	5.9	5.8	3.5	5.7	5.8	5.1	6.3	6.2
Cr(VI)	--	ND	ND	ND	ND	0.9	1.8	0.8	0.2	0.25	0.3	ND
Volume Injected	--	--	--	--	--	--	30	--	30	--	--	--
July 27, 1998												
pH	--	3.7	--	--	--	--	--	--	--	5.7	--	--
Cr(VI)	--		--	--	--	--	--	--	--	0.3	--	--
Volume Injected	--	--	--	--	--	--	--	--	--	--	--	--
September 1, 1998												
pH	--	--	--	--	--	--	--	--	--	--	--	--
Cr(VI)	--	--	ND	ND	--	--	--	--	--	--	--	--
Volume Injected	--	--	--	--	--	--	--	--	--	--	--	--
November 1, 1998												
pH	--	--	--	--	--	--	--	--	--	--	--	--
Cr(VI)	ND	--	ND	ND	ND	0.2	0.9	0.2	ND	ND	ND	ND
Volume Injected	--	--	--	--	--	--	--	--	--	--	--	--
November 16, 1998												
pH	5.6	4.5	4.2	5.0	5.3	5.6	4.6	5.5	5.6	3.3	6.3	6.3
Cr(VI)	ND	ND	ND	ND	ND	ND	1.0	ND	ND	ND	0.25	0.25
Volume Injected	--	--	--	--	--	--	--	--	--	--	--	--

Table 1b
Ferrous Sulfate Spot Treatment Summary
Monitoring Wells MW-19 through MW-30
PRC-DeSoto Incorporated
5430 San Fernando Road
Glendale, California

Well IDs	MW-19	MW-20	MW-21	MW-22	MW-23	MW-24	MW-25	MW-26	MW-27	MW-28	MW-29	MW-30
November 23, 1998												
pH	--	--	--	--	--	5.9	5.3	5.6	5.8	2.7	--	--
Cr(VI)	--	--	--	--	--	ND	0.4	ND	ND	ND	--	--
Volume Injected	--	--	--	--	--	--	--	--	--	--	--	--
December 4, 1998												
pH	--	5.1	--	--	--	5.5	5.4	5.2	5.9	3.0	--	--
Cr(VI)	--	ND	--	--	--	ND	1.4	ND	ND	ND	--	--
Volume Injected	--	--	--	--	--	--	60	--	--	--	--	--
January 4, 1999												
pH	5 - 5.5	5.5	--	5.5	5 - 5.5	6.4	6.1	6.4	6.7	--	5.7	5.7
Cr(VI)	ND	ND	--	ND	ND	ND	1.05	Trace	0.15	--	ND	0.1
Volume Injected	--	--	--	--	--	--	--	--	--	--	--	--
January 28, 1999												
pH	6.5	6.0	4.7	5.8	7.2	6.7	6.7	6.8	7.2	4.4	7.1	7.2
Cr(VI)	ND	ND	ND	ND	ND	0.7	1.8	ND	Trace	ND	0.1	ND
Volume Injected	--	--	--	--	--	--	--	--	--	--	--	--
March 3, 1999												
pH	8.01	6.28	6.04	7.43	6.36	6.77	7.36	--	6.67	5.83	6.90	7.40
Cr(VI)	ND	ND	ND	ND	ND	0.4	1.15	--	ND	ND	ND	ND
Volume Injected	--	--	--	--	--	30	30	--	30	--	--	--
March 25, 1999												
pH	--	6.0	--	--	--	6.6	6.4	6.9	6.8	--	--	--
Cr(VI)	--	ND	--	--	--	0.7	2.2	0.2	0.1	--	--	--
Volume Injected	--	--	--	--	--	5	5	5	5	--	--	--
April 19, 1999												
pH	8.46	6.00	5.11	7.91	--	7.10	6.69	--	6.89	6.99	6.72	6.75
Cr(VI)	ND	ND	ND	ND	ND	ND	1.5	--	ND	ND	0.1	ND
Volume Injected	--	--	--	--	--	--	10	--	--	--	--	--

Table 1b
Ferrous Sulfate Spot Treatment Summary
Monitoring Wells MW-19 through MW-30
PRC-DeSoto Incorporated
5430 San Fernando Road
Glendale, California

Well IDs	MW-19	MW-20	MW-21	MW-22	MW-23	MW-24	MW-25	MW-26	MW-27	MW-28	MW-29	MW-30
June 4, 1999												
pH	8.61	--	7.02	8.63	7.95	--	--	9.26	8.83	8.47	8.95	8.32
Cr(VI)	ND	--	ND	ND	ND	--	--	ND	ND	ND	ND	ND
Volume Injected	--	--	--	--	--	--	--	--	--	--	--	--
November 3, 1999												
pH	--	--	--	--	--	6.56	6.07	--	--	--	--	--
Cr(VI)	--	--	--	--	--	1.2	0.3	--	--	--	--	--
Volume Injected	--	--	--	--	--	--	--	--	--	--	--	--
November 5, 1999												
pH	> 5.5	4.75	4.5	>5.5	>5.5	5.25	4.25	--	5.25	4	>5.5	>5.5
Cr(VI)	ND	ND	ND	ND	ND	0.25	1.45	--	0.05	ND	0.1	ND
Volume Injected	--	--	--	--	--	5	--	--	--	--	--	--
January 27, 2000												
pH	--	5.3	5.5	5.5	5.5	5.5	5.5	6.6	6	6.3	6.0	6.0
Cr(VI)	--	ND	ND	ND	ND	ND	ND	0.25	0.2	ND	0.2	0.1
Volume Injected	--	--	--	--	--	5	5	5	5	--	--	--
March 16, 2000												
pH	5.8	5.8	4.7	5	6.9	6.5	5.9	6.7	6.8	6.3	6.9	6.9
Cr(VI)	ND	ND	ND	ND	ND	ND	0.1	0.15	0.1	ND	0.1	Trace
Volume Injected	--	--	--	--	--	--	--	--	--	--	--	--
May 10, 2000												
pH	6.56	6.36	4.99	6.86	7.29	6.54	6.04	--	6.99	6.42	6.87	6.43
Cr(VI)	ND	ND	ND	ND	ND	ND	0.9	--	ND	ND	ND	0.1
Volume Injected	--	--	--	--	--	--	5	--	--	--	--	--
June 13, 2000												
pH	7.40	6.45	5.38	6.94	7.09	7.12	6.52	--	7.19	6.53	--	--
Cr(VI)	ND	ND	ND	ND	ND	0.2	0.4	--	ND	ND	--	--
Volume Injected	--	--	--	--	--	--	150	--	--	--	--	--

Table 1b
Ferrous Sulfate Spot Treatment Summary
Monitoring Wells MW-19 through MW-30
PRC-DeSoto Incorporated
5430 San Fernando Road
Glendale, California

Well IDs	MW-19	MW-20	MW-21	MW-22	MW-23	MW-24	MW-25	MW-26	MW-27	MW-28	MW-29	MW-30
July 28, 2000												
pH	--	--	--	--	--	6.68	6.53	6.78	7.02	6.53	7.15	7.31
Cr(VI)	--	--	--	--	--	0.25	ND	ND	ND	ND	ND	ND
Volume Injected	--	--	--	--	--	--	130	--	--	--	--	--
September 28, 2000												
pH	7.50	5.6	6.6	7.55	7.98	6.78	7.05	6.45	7.20	6.32	6.83	6.53
Cr(VI)	ND	ND	ND	ND	ND	0.25	0.55	1.2	ND	ND	ND	0.6
Volume Injected	--	--	--	--	--	--	100	--	--	--	--	--
April 16, 2001												
pH	--	--	--	--	--	7.34	7.41	--	--	8.02	6.8	7.41
Cr(VI)	--	--	--	--	--	ND	ND	--	--	ND	ND	ND
Volume Injected	--	--	--	--	--	--	--	--	--	--	--	--
June 27, 2001												
pH	--	7.11	6.81	8.2	7.97	--	6.72	6.96	6.91	--	6.82	6.43
Cr(VI)	--	ND	ND	ND	ND	--	ND	ND	ND	--	ND	0.4
Volume Injected	--	--	--	--	--	--	--	--	--	--	--	--
September 27, 2001												
pH	5.9	6.6	4.90	5.2	5.0	7.2	7.4	6.8	6.9	6.2	6.9	7.1
Cr(VI)	ND	ND	ND	ND	ND	ND	ND	0.1	ND	ND	ND	ND
Volume Injected	--	--	--	--	--	--	--	--	--	--	--	--
June 27, 2002												
pH	7.5	7.2	7.30	7.3	7.4	7.6	7.3	7.2	7.6	6.6	7.6	7.5
Cr(VI)	ND	ND	ND	ND	ND	0.2	ND	0.3	ND	ND	ND	ND
Volume Injected	--	--	--	--	--	5	5	5	5	--	--	--
January 22, 2003												
pH	5.6	5.4	5.4	5.3	5.2	3	6.2	6.2	6.1	7.1	6.9	7.1
Cr(VI)	ND	ND	ND	ND	ND	0.2	ND	1.3	ND	ND	ND	ND
Volume Injected	--	--	--	--	--	5	5	5	--	ND	--	--

Table 1b
Ferrous Sulfate Spot Treatment Summary
Monitoring Wells MW-19 through MW-30
PRC-DeSoto Incorporated
5430 San Fernando Road
Glendale, California

Well IDs	MW-19	MW-20	MW-21	MW-22	MW-23	MW-24	MW-25	MW-26	MW-27	MW-28	MW-29	MW-30
February 26, 2003												
pH	5.8	5.2	5.5	5.4	5.1	5	2.3	2.3	6.1	6.5	7.0	7
Cr(VI)	ND	ND	ND	ND	ND	ND	ND	ND	ND	ND	ND	ND
Volume Injected	--	--	--	--	--	5	5	5	--	--	--	--
March 13, 2003												
pH	6.4	6.7	5.0	6.2	6.8	7	6.9	7.0	7.2	5.8	--	6.3
Cr(VI)	ND	ND	ND	ND	ND	ND	ND	1	ND	ND	--	ND
Volume Injected	--	--	--	--	--	--	--	5	--	--	--	--
June 26, 2003												
pH	6.20	5.14	4.49	6.6	6.75	6.25	4.63	3.42	6.49	5.86	--	6.65
Cr(VI)	ND	ND	ND	ND	ND	0.1	ND	0.5	ND	ND	--	ND
Volume Injected	--	--	--	--	--	--	--	--	--	--	--	--
September 22, 2003												
pH	6.5	5.6	5.1	6.8	6.8	6.4	6.6	4.4	6.6	6.7	--	6.8
Cr(VI)	ND	ND	ND	ND	ND	1.6	ND	0.6	ND	ND	--	ND
Volume Injected	--	--	--	--	--	5	5	5	--	--	--	--
November 21, 2003												
pH	6.3	5.3	5.2	5.8	6.9	3.0	4.3	3.9	6.8	6.7		6.5
Cr(VI)	ND	ND	ND	ND	ND	0.9	ND	1.8	ND	ND	ND	ND
Volume Injected	--	--	--	--	--	5	5	5	--	--	--	--

Notes:
Cr(VI) - Hexavalent Chromium
Cr(VI) concentrations are in units of mg/L.
Volumes are provided in gallons.

Table 1c
Ferrous Sulfate Spot Treatment Summary
Monitoring Wells MW-31 through MW-38
PRC-DeSoto Incorporated
5430 San Fernando Road
Glendale, California

Well IDs	MW-31	MW-32	MW-33	MW-34	MW-35	MW-36	MW-37	MW-38
October 10, 1997								
pH	7	3.2	3.2	3.1	3.1	2.6	2.6	3
Cr(VI)	ND	--	--	--	--	--	--	--
Volume Injected	--	--	--	--	--	--	--	--
October 17, 1997								
pH	6.9	3.2	3.2	3.1	--	2.6	2.5	3.0
Cr(VI)	Trace	--	--	--	--	--	--	--
Volume Injected	--	--	--	--	--	--	--	--
October 24, 1997								
pH	6.8	3.1	3.1	3	--	2.9	2.6	3
Cr(VI)	0.15	--	--	--	--	--	--	--
Volume Injected	--	--	--	--	--	--	--	--
October 31, 1997								
pH	7	3.1	3.2	3.1	3.2	3	2.9	3.1
Cr(VI)	0.15	--	--	--	--	--	--	--
Volume Injected	--	--	--	--	--	--	--	--
November 14, 1997								
pH	6.63	3.52	3.47	3.24	--	2.79	3.2	3.06
Cr(VI)	0.15	--	--	--	--	--	--	--
Volume Injected	--	--	--	--	--	--	--	--
November 21, 1997								
pH	6.8	3.3	3.2	3.1	3.3	2.9	3.1	3.0
Cr(VI)	0.15	--	--	--	--	--	--	--
Volume Injected	--	--	--	--	--	--	--	--
December 5, 1997								
pH	6.9	3.4	3.4	3.2	3.6	3.4	3.1	3.1
Cr(VI)	ND	--	--	--	--	--	--	--
Volume Injected	--	--	--	--	--	--	--	--
December 12, 1997								
pH	6.8	3.5	3.7	3.4	--	3.4	3.3	3.4
Cr(VI)	0.1	--	--	--	--	--	--	--
Volume Injected	--	--	--	--	--	--	--	--
December 22, 1997								
pH	6.9	3.2	3.5	2.9	3.4	3.2	2.9	3.1
Cr(VI)	Trace	--	--	--	--	--	--	--
Volume Injected	--	--	--	--	--	--	--	--
January 9, 1998								
pH	6.8	3.9	3.6	3.3	--	3.7	3.4	4
Cr(VI)	0.15	--	--	--	--	--	--	--
Volume Injected	--	--	--	--	--	--	--	--
January 19, 1998								
pH	6.5	3.4	3.3	2.9	--	3.4	--	3.9
Cr(VI)	0.15	--	--	--	--	--	--	--
Volume Injected	--	--	--	--	--	--	--	--

Table 1c
Ferrous Sulfate Spot Treatment Summary
Monitoring Wells MW-31 through MW-38
PRC-DeSoto Incorporated
5430 San Fernando Road
Glendale, California

Well IDs	MW-31	MW-32	MW-33	MW-34	MW-35	MW-36	MW-37	MW-38
January 30, 1998								
pH	6.5	3.2	3.7	3.1	3.5	--	3.2	4.6
Cr(VI)	0.1	--	--	--	--	--	--	--
Volume Injected	--	--	--	--	--	--	--	--
February 13, 1998								
pH	--	--	--	--	--	--	--	--
Cr(VI)	--	--	--	--	--	--	--	--
Volume Injected	--	--	--	--	--	--	--	--
March 6, 1998								
pH	6.3	3.8	5.4	2.9	--	4.5	2.8	4.7
Cr(VI)	0.05	--	--	--	--	--	--	--
Volume Injected	--	--	--	--	--	--	--	--
March 20, 1998								
pH	6.3	3.7	4.4	3.1	--	3.5	3	4.8
Cr(VI)	0.05	--	--	--	--	--	--	--
Volume Injected	--	--	--	--	--	--	--	--
April 3, 1998								
pH	6.2	3.6	5.1	3.3	--	3.5	3.1	4.4
Cr(VI)	0.3	--	ND	ND	--	ND	ND	ND
Volume Injected	--	--	--	245	--	210	--	--
April 10, 1998								
pH	--	--	--	--	--	--	--	--
Cr(VI)	--	--	--	--	--	--	--	--
Volume Injected	--	--	--	--	--	245	--	--
April 17, 1998								
pH	6.5	3.1	4.8	2.8	3.2	2.5	3.1	2.6
Cr(VI)	ND	ND	ND	ND	ND	ND	ND	ND
Volume Injected	--	--	--	--	--	--	--	--
April 24, 1998								
pH	6.8	3.5	4.6	2.9	3.1	2.6	3.1	2.8
Cr(VI)	ND	ND	ND	ND	ND	ND	ND	ND
Volume Injected	--	--	--	245	--	245	--	--
May 8, 1998								
pH	6.7	3.5	4.9	2.8	--	2.6	3.1	2.6
Cr(VI)	0.10	--	--	--	--	ND	--	ND
Volume Injected	--	--	--	--	--	--	--	--
May 22, 1998								
pH	6	3.8	4.5	2.9	--	2.8	3.1	3.3
Cr(VI)	ND	ND	ND	ND	--	ND	ND	ND
Volume Injected	--	--	--	--	--	210	--	--
June 5, 1998								
pH	6.1	3.8	4.5	1.8	4.9	2.4	3.2	2.4
Cr(VI)	ND	ND	ND	ND	ND	ND	ND	ND
Volume Injected	--	--	--	--	--	--	--	--

Table 1c
Ferrous Sulfate Spot Treatment Summary
Monitoring Wells MW-31 through MW-38
PRC-DeSoto Incorporated
5430 San Fernando Road
Glendale, California

Well IDs	MW-31	MW-32	MW-33	MW-34	MW-35	MW-36	MW-37	MW-38
June 19, 1998								
pH	6.7	3.8	4.6	--	--	2.7	--	3.8
Cr(VI)	0.1	ND	ND	--	--	ND	--	ND
Volume Injected	--	--	--	60	--	--	--	--
July 2, 1998								
pH	6.5	3.7	3.5	3.4	5.2	3.5	3.2	5.8
Cr(VI)	0.1	ND	ND	ND	ND	ND	ND	ND
Volume Injected	--	--	--	60	--	--	--	--
July 27, 1998								
pH	--	--	--	--	--	4	--	--
Cr(VI)	--	--	--	--	--	ND	--	--
Volume Injected	--	--	--	--	--	--	--	--
September 1, 1998								
pH	--	--	--	--	--	--	--	--
Cr(VI)	--	--	--	--	--	--	--	--
Volume Injected	--	--	--	--	--	--	--	--
November 1, 1998								
pH	--	--	--	--	--	--	--	--
Cr(VI)	ND	ND	ND	ND	ND	ND	ND	ND
Volume Injected	--	--	--	--	--	--	--	--
November 16, 1998								
pH	6.4	4.5	4.5	3.6	--	3.7	3.7	5.4
Cr(VI)	0.15	ND	ND	ND	--	ND	ND	ND
Volume Injected	--	--	--	--	--	--	--	--
November 23, 1998								
pH	--	--	--	3.4	5.6	3.6	2.9	5.6
Cr(VI)	--	--	--	ND	ND	ND	ND	ND
Volume Injected	--	--	--	--	--	--	--	--
December 4, 1998								
pH	--	--	--	3.4	--	3.6	3.1	5.8
Cr(VI)	--	--	--	ND	--	ND	ND	ND
Volume Injected	--	--	--	--	--	--	--	--
January 4, 1999								
pH	5.8	--	--	3.0	--	4.7	3.4	4.5
Cr(VI)	0.1	--	--	ND	--	--	ND	ND
Volume Injected	--	--	--	--	--	--	--	--
January 28, 1999								
pH	7.3	4.8	4.4	4.6	6.6	6.4	4.0	7.1
Cr(VI)	0.1	ND	ND	ND	ND	ND	ND	ND
Volume Injected	--	--	--	--	--	--	--	--
March 3, 1999								
pH	7.70	6.45	5.49	5.74	--	6.30	5.66	--
Cr(VI)	ND	ND	ND	ND	--	ND	ND	--
Volume Injected	--	--	--	30	--	--	--	--

Table 1c
Ferrous Sulfate Spot Treatment Summary
Monitoring Wells MW-31 through MW-38
PRC-DeSoto Incorporated
5430 San Fernando Road
Glendale, California

Well IDs	MW-31	MW-32	MW-33	MW-34	MW-35	MW-36	MW-37	MW-38
March 25, 1999								
pH	--	--	--	--	--	--	--	--
Cr(VI)	--	--	--	--	--	--	--	--
Volume Injected	--	--	--	--	--	--	--	--
April 19, 1999								
pH	7.00	5.83	4.61	5.85	6.67	6.32	7.01	--
Cr(VI)	ND	ND	ND	ND	ND	ND	ND	--
Volume Injected	--	--	--	10	--	--	--	--
June 4, 1999								
pH	8.96	7.88	6.38	5.70	--	5.50	5.56	5.58
Cr(VI)	ND	ND	ND	ND	--	--	--	--
Volume Injected	--	--	--	--	--	--	--	--
November 3, 1999								
pH	--	--	--	--	--	--	--	--
Cr(VI)	--	--	--	--	--	--	--	--
Volume Injected	--	--	--	16	--	--	--	--
November 5, 1999								
pH	> 5.5	> 5.5	4.0	3.7	--	2.8	3.2	4.75
Cr(VI)	ND	ND	ND	ND	--	ND	ND	ND
Volume Injected	--	--	--	5	--	--	--	--
January 27, 2000								
pH	6.0	5.5	5.5	5.4	--	5.2	3.6	5.2
Cr(VI)	Trace	ND	ND	ND	--	ND	ND	ND
Volume Injected	--	--	--	--	--	--	--	--
March 16, 2000								
pH	7.1	5.2	5.1	5.8	6.3	5.6	3.9	6.4
Cr(VI)	ND	ND	ND	ND	ND	ND	ND	ND
Volume Injected	--	--	--	--	--	--	--	--
May 10, 2000								
pH	6.78	6.60	4.94	5.39	5.29	5.76	4.13	5.70
Cr(VI)	0.1	ND	ND	ND	ND	ND	ND	ND
Volume Injected	--	--	--	5	--	--	--	--
June 13, 2000								
pH	--	7.04	5.19	5.47	6.83	6.50	--	6.47
Cr(VI)	--	ND	ND	ND	ND	ND	--	ND
Volume Injected	--	--	--	--	--	--	--	--
July 28, 2000								
pH	7.02	--	--	6.74	6.67	6.86	5.12	6.78
Cr(VI)	ND	--	--	ND	ND	ND	ND	ND
Volume Injected	--	--	--	--	--	--	--	--
September 28, 2000								
pH	7.00	7.11	6.05	6.35	--	6.76	3.70	6.89
Cr(VI)	Trace	ND	ND	ND	--	ND	ND	ND
Volume Injected	--	--	--	--	--	--	--	--

Table 1c
Ferrous Sulfate Spot Treatment Summary
Monitoring Wells MW-31 through MW-38
PRC-DeSoto Incorporated
5430 San Fernando Road
Glendale, California

Well IDs	MW-31	MW-32	MW-33	MW-34	MW-35	MW-36	MW-37	MW-38
April 16, 2001								
pH	7.42	--	--	7.46	--	7.03	8.64	--
Cr(VI)	ND	--	--	ND	--	ND	ND	--
Volume Injected	--	--	--	--	--	--	--	--
June 27, 2001								
pH	6.67	6.97	6.81	4.81	7.90	5.54	5.82	--
Cr(VI)	ND	ND	ND	ND	ND	ND	ND	--
Volume Injected	--	--	--	100	--	--	--	--
September 27, 2001								
pH	7.1	5.3	5.1	3.3	6.0	6.7	6.3	7.0
Cr(VI)	ND	ND	ND	ND	ND	ND	ND	ND
Volume Injected	--	--	--	--	--	--	--	--
June 27, 2002								
pH	7.5	7.3	7.3	6.5	6.6	7.2	7.4	7.5
Cr(VI)	ND	ND	ND	ND	ND	ND	ND	ND
Volume Injected	--	--	--	5	--	--	--	--
January 22, 2003								
pH	5.3	5.2	5.3	5.5	6.6	6.2	6.7	6.4
Cr(VI)	ND	ND	ND	ND	0.2	ND	ND	ND
Volume Injected	--	--	--	5	5	--	--	--
February 26, 2003								
pH	6.9	5.2	5.3	5.0	5.0	6.6	6.1	6.4
Cr(VI)	ND	ND	ND	ND	ND	ND	ND	ND
Volume Injected	--	--	--	--	5	--	--	--
March 13, 2003								
pH	6.3	6.1	6.7	6	7.1	6.8	6.3	7.1
Cr(VI)	ND	ND	ND	ND	0.3	ND	ND	ND
Volume Injected	--	--	--	--	5	--	--	--
June 26, 2003								
pH	6.83	6.35	4.85	3.97	3.12	5.91	4.06	6.12
Cr(VI)	0	0	0	0	0.15	0	0	0
Volume Injected	--	--	--	--	--	--	--	--
September 22, 2003								
pH	7.0	6.2	5.1	5.3	3.5	4.4	6.8	7.0
Cr(VI)	ND	ND	ND	ND	ND	ND	ND	ND
Volume Injected	--	--	--	--	5	--	--	--
November 21, 2003								
pH	6.8	6	4.9	5.3	3.9	6.8	6.7	7.1
Cr(VI)	0.2	ND	ND	ND	0.2	ND	ND	ND
Volume Injected	--	--	--	--	--	--	--	--

Notes:
Cr(VI) - Hexavalent Chromium
Cr(VI) concentrations are in units of mg/L.
Volumes are provided in gallons.

Table 2a
Historical Hexavalent Chromium Concentrations in Groundwater
PRC-DeSoto International, Inc.
5430 San Fernando Road
Glendale, CA 91203

Sampling Episode (Mo/Yr)	Monitoring Well Identification and Hexavalent Chromium Concentration (mg/L)							
	MW-1	*MW-2*	*MW-3*	*MW-4*	*MW-5*	*MW-6*	*MW-7*	*MW-8*
Oct-92	NS	NS	NS	21	--	--	NYI	NYI
Nov-92	ND	ND	ND	0.20	--	--	NYI	NYI
Jan-94	ND	ND	ND	3.3	ND	ND	NYI	NYI
May-94	ND	ND	ND	3.42	ND	ND	NYI	NYI
Aug-94	ND	ND	ND	1.3	ND	ND	NYI	NYI
Dec-94	ND	ND	ND	2.16	ND	ND	ND	ND
Apr-95	ND	ND	ND	1.7	ND	ND	ND	ND
Jul-95	ND	ND	ND	1.8	ND	ND	ND	ND
Sep-95	ND	ND	ND	5.4	ND	ND	ND	ND
Dec-95	ND	ND	ND	2.7	ND	ND	ND	ND
Apr-96	ND	ND	ND	1.4	ND	ND	ND	ND
Jul-96	ND	ND	ND	1	ND	ND	ND	ND
Sep-96	ND	ND	ND	1.6	ND	ND	ND	ND
Dec-96	ND	ND	ND	1.8	ND	ND	ND	ND
Apr-97	ND	ND	ND	24	ND	ND	ND	ND
Sep-97	---	---	---	ND	ND	---	---	ND
Feb-98	---	---	---	ND	ND	---	---	ND
Aug-98	---	---	---	ND	ND	---	---	0.03
Dec-98	---	---	---	0.19	ND	---	---	ND
Mar-99	---	---	---	0.11	0.03	---	---	ND<0.02
Jul-99	---	---	---	ND<0.02	ND<0.02	---	---	ND<0.02
Nov-99	---	---	---	0.09	ND<0.02	---	---	ND<0.02
Mar-00	NS	NS	NS	0.09	ND<0.02	NS	NS	ND<0.02
Jun-00	NS	NS	NS	0.07	ND<0.02	NS	NS	ND<0.02
Sep-00	NS	NS	NS	ND<0.02	ND<0.02	NS	NS	ND<0.02
Dec-00	NS	NS	NS	ND<0.02	ND<0.02	NS	NS	ND<0.02
Apr-01	NS	NS	NS	ND<0.02	ND<0.02	NS	NS	ND<0.02
Jun-01	NS	NS	NS	ND<0.02	ND<0.02	NS	NS	ND<0.02
Sep-01	NS	NS	NS	ND<0.02	ND<0.02	NS	NS	ND<0.02
Dec-01	NS	NS	NS	ND<0.02	ND<0.02	NS	NS	ND<0.02
Mar-02	NS	NS	NS	NS	NS	NS	NS	NS
Jun-02	NS	NS	NS	0.86	ND<0.02	NS	NS	0.02

Table 2a
Historical Hexavalent Chromium Concentrations in Groundwater
PRC-DeSoto International, Inc.
5430 San Fernando Road
Glendale, CA 91203

Sampling Episode (Mo/Yr)	Monitoring Well Identification and Hexavalent Chromium Concentration (mg/L)							
	MW-1	*MW-2*	*MW-3*	*MW-4*	*MW-5*	*MW-6*	*MW-7*	*MW-8*
Sep-02	ND<0.02	ND<0.02	ND<0.02	0.55	ND<0.02	NS	NS	ND<0.02
Dec-02	ND<0.02	ND<0.02	ND<0.02	0.093/0.076	ND<0.02	NS	NS	ND<0.02
Mar-03	ND<0.02	ND<0.02	ND<0.02	ND<0.02	ND<0.02	NS	NS	ND<0.02
Jun-03	ND<0.02	ND<0.02	ND<0.02	ND<0.02	ND<0.02	NS	NS	ND<0.02
Sep-03	ND<0.02	ND<0.02	ND<0.02	ND<0.02	ND<0.02	NS	NS	ND<0.02

ND - Not Detected, below the stated or standard laboratory reporting limit (RL) for hexavalent chromium by EPA Test Method 7196.
NS - Not Sampled, groundwater samples not obtained for chemical analysis from this well during this monitoring episode.
NYI - Not Yet Installed. Monitoring wells MW 7 and MW 8 were drilled on 11/30/94 and 12/01/94, respectively.

Table 2b
Historical Total Chromium Concentrations in Groundwater
PRC-DeSoto International, Inc.
5430 San Fernando Road
Glendale, CA 91203

Sampling Episode (Mo/Yr)	Monitoring Well Identification and Total Chromium Concentration (mg/L)							
	MW-1	*MW-2*	*MW-3*	*MW-4*	*MW-5*	*MW-6*	*MW-7*	*MW-8*
Jan-94	ND	ND	ND	3.1	ND	ND	NYI	NYI
May-94	0.09	0.13	ND	4	2	ND	NYI	NYI
Aug-94	0.045	0.023	ND	1.6	0.044	ND	NYI	NYI
Dec-94	0.065	0.29	0.052	2.1	0.19	ND	ND	ND
Apr-95	0.105	0.059	0.019	1.6	ND	0.033	ND	0.57
Jul-95	ND	ND	ND	2.4	0.13	ND	ND	ND
Sep-95	0.08	0.06	0.06	5.5	0.04	ND	ND	0.19
Dec-95	0.05	0.03	0.05	3.2	ND	ND	ND	0.11
Apr-96	ND	ND	ND	1.5	ND	ND	ND	0.06
Jul-96	0.027	0.024	ND	2	0.04	ND	ND	0.051
Sep-96	ND	ND	ND	1.7	ND	ND	ND	0.11
Dec-96	ND	ND	ND	1.8	ND	ND	ND	ND
Apr-97	ND	ND	ND	25	ND	ND	ND	0.11
Sep-97	NS	NS	NS	1	0.078	NS	NS	0.13
Feb-98	NS	NS	NS	0.47	ND	NS	NS	ND
Aug-98	NS	NS	NS	ND	ND	NS	NS	0.43
Dec-98	NS	NS	NS	0.4	0.053	NS	NS	0.22
Mar-99	NS	NS	NS	0.81	0.24	NS	NS	0.19
Mar-99	NS	NS	NS	ND<0.05	0.09	NS	NS	ND<0.05
Jul-99	NS	NS	NS	ND<0.05	0.09	NS	NS	ND<0.05
Nov-99	NS	NS	NS	0.1	0.09	NS	NS	ND<0.05
Mar-00	NS	NS	NS	0.34	ND<0.05	NS	NS	0.3
Jun-00	NS	NS	NS	0.25	0.021	NS	NS	0.052
Sep-00	NS	NS	NS	0.019	0.013	NS	NS	0.039
Dec-00	NS	NS	NS	0.013	0.057	NS	NS	0.08
Apr-01	NS	NS	NS	0.023	0.018	NS	NS	0.05
Jun-01	NS	NS	NS	0.042	0.038	NS	NS	0.083
Sep-01	NS	NS	NS	0.047	0.026	NS	NS	0.12
Dec-01	NS	NS	NS	0.016	0.026	NS	NS	0.32
Mar-02	NS	NS	NS	NS	NS	NS	NS	NS
Jun-02	NS	NS	NS	0.79	0.034	NS	NS	0.044
Sep-02	0.42	0.16	0.24	0.63	0.026	NS	NS	0.042

Table 2b
Historical Total Chromium Concentrations in Groundwater
PRC-DeSoto International, Inc.
5430 San Fernando Road
Glendale, CA 91203

Sampling Episode (Mo/Yr)	Monitoring Well Identification and Total Chromium Concentration (mg/L)							
	MW-1	*MW-2*	*MW-3*	*MW-4*	*MW-5*	*MW-6*	*MW-7*	*MW-8*
Dec-02	73	9.7	3.1	1.1/0.95	0.45	NS	NS	0.13
Mar-03	0.097	0.086	0.14	0.16	0.032	NS	NS	0.052
Jun-03	0.081	0.14	0.038	0.61	0.04	NS	NS	0.022
Sep-03	0.2	0.068	0.1	0.25	0.061	NS	NS	0.07

ND - Not Detected, below the stated or standard laboratory reporting limit (RL) for total chromium by EPA Test Method 7190.

NS - Not Sampled, groundwater samples not obtained for chemical analysis from this well during this monitoring episode.

NYI - Not Yet Installed. Monitoring wells MW 7 and MW 8 were drilled on 11/30/94 and 12/01/94, respectively.

Table 3
TPH and VOCs in Soil
PRC-DeSoto International, Inc.
5430 San Fernando Road
Glendale, CA 91203

Boring ID	Depth (ft)	Date	Total Petroleum Hydrocarbons (mg/kg)			VOCs Detected (mg/kg)				
			C6-C12	C12-C22	C22-C40	2-Butanone	Toluene	PCE	1,1,1-TCA	TCE
SB1	5	1/19/2004	< 0.50	< 10	< 10	< 0.010	< 0.001	< 0.001	< 0.001	< 0.001
	10		< 0.50	< 10	< 10	< 0.010	< 0.001	< 0.001	< 0.001	< 0.001
	15		< 0.50	< 10	< 10	< 0.010	< 0.001	< 0.001	< 0.001	< 0.001
	20		< 0.50	< 10	< 10	< 0.010	< 0.001	< 0.001	< 0.001	< 0.001
	25		< 0.50	< 10	< 10	< 0.010	< 0.001	< 0.001	< 0.001	< 0.001
	30		< 0.50	< 10	< 10	< 0.010	< 0.001	< 0.001	< 0.001	< 0.001
	35		< 0.50	< 10	< 10	< 0.010	< 0.001	< 0.001	< 0.001	< 0.001
	40		< 0.50	< 10	< 10	< 0.010	< 0.001	< 0.001	< 0.001	< 0.001
	45		< 0.50	< 10	< 10	< 0.010	< 0.001	< 0.001	< 0.001	< 0.001
	50		< 0.50	< 10	< 10	< 0.010	< 0.001	< 0.001	< 0.001	< 0.001
SB2	5	1/19/2004	< 0.50	< 10	< 10	< 0.010	< 0.001	< 0.001	< 0.001	< 0.001
	10		< 0.50	< 10	< 10	< 0.010	< 0.001	< 0.001	< 0.001	< 0.001
	15		< 0.50	< 10	< 10	< 0.010	< 0.001	< 0.001	< 0.001	< 0.001
	20		< 0.50	< 10	< 10	< 0.010	< 0.001	< 0.001	< 0.001	< 0.001
	25		< 0.50	< 10	< 10	< 0.010	< 0.001	< 0.001	< 0.001	< 0.001
	30		< 0.50	< 10	< 10	< 0.010	< 0.001	< 0.001	< 0.001	< 0.001
	35		< 0.50	< 10	< 10	< 0.010	< 0.001	< 0.001	< 0.001	< 0.001
	40		< 0.50	< 10	< 10	< 0.010	< 0.001	< 0.001	< 0.001	< 0.001
	45		< 0.50	< 10	< 10	< 0.010	< 0.001	< 0.001	< 0.001	< 0.001
	50		< 0.50	< 10	< 10	< 0.010	< 0.001	< 0.001	< 0.001	< 0.001
SB3	5	1/19/2004	NA	NA	NA	< 0.010	< 0.001	< 0.001	< 0.001	< 0.001
	10		< 0.50	< 10	13	0.052	< 0.001	0.001	< 0.001	< 0.001
	15		NA	NA	NA	0.026	< 0.001	< 0.001	< 0.001	< 0.001
	20		NA	NA	NA	< 0.010	< 0.001	< 0.001	< 0.001	< 0.001
	25		NA	NA	NA	< 0.010	< 0.001	< 0.001	< 0.001	< 0.001
	30		NA	NA	NA	< 0.010	< 0.001	< 0.001	< 0.001	< 0.001
	35		< 0.50	< 10	< 10	< 0.010	< 0.001	< 0.001	< 0.001	< 0.001
	40		NA	NA	NA	< 0.010	< 0.001	< 0.001	< 0.001	< 0.001
	45		NA	NA	NA	< 0.010	< 0.001	< 0.001	< 0.001	< 0.001
	50		NA	NA	NA	< 0.010	< 0.001	< 0.001	< 0.001	< 0.001

Table 3
TPH and VOCs in Soil
PRC-DeSoto International, Inc.
5430 San Fernando Road
Glendale, CA 91203

Boring ID	Depth (ft)	Date	Total Petroleum Hydrocarbons (mg/kg)			VOCs Detected (mg/kg)				
			C6-C12	C12-C22	C22-C40	2-Butanone	Toluene	PCE	1,1,1-TCA	TCE
SB4	5	1/19/2004	NA	NA	NA	< 0.010	< 0.001	< 0.001	< 0.001	< 0.001
	10		< 0.50	< 10	< 10	< 0.010	< 0.001	< 0.001	< 0.001	< 0.001
	15		NA	NA	NA	< 0.010	< 0.001	< 0.001	< 0.001	< 0.001
	20		< 0.50	< 10	< 10	< 0.010	< 0.001	< 0.001	< 0.001	< 0.001
	25		NA	NA	NA	< 0.010	< 0.001	< 0.001	< 0.001	< 0.001
	30		NA	NA	NA	< 0.010	< 0.001	< 0.001	< 0.001	< 0.001
	35		NA	NA	NA	< 0.010	< 0.001	< 0.001	< 0.001	< 0.001
	40		NA	NA	NA	< 0.010	< 0.001	< 0.001	< 0.001	< 0.001
	45		NA	NA	NA	< 0.010	< 0.001	< 0.001	< 0.001	< 0.001
SB5	10	1/20/2004	< 0.50	< 10	< 10	< 0.010	< 0.001	< 0.001	< 0.001	< 0.001
	15		< 0.50	< 10	< 10	< 0.010	< 0.001	< 0.001	< 0.001	< 0.001
	20		NA	NA	NA	< 0.010	< 0.001	< 0.001	< 0.001	< 0.001
	25		NA	NA	NA	< 0.010	0.001	< 0.001	< 0.001	< 0.001
	30		NA	NA	NA	< 0.010	< 0.001	< 0.001	< 0.001	< 0.001
	35		NA	NA	NA	< 0.010	< 0.001	< 0.001	< 0.001	< 0.001
	40		NA	NA	NA	< 0.010	< 0.001	< 0.001	< 0.001	< 0.001
	45		NA	NA	NA	< 0.010	< 0.001	< 0.001	< 0.001	< 0.001
SB6	5	1/20/2004 to 1/21/2004	< 0.50	< 10	< 10	< 0.010	< 0.001	< 0.001	< 0.001	< 0.001
	10		< 0.50	< 10	< 10	< 0.010	0.002	< 0.001	< 0.001	< 0.001
	15		< 0.50	< 10	< 10	< 0.010	0.001	< 0.001	< 0.001	< 0.001
	20		< 0.50	< 10	< 10	< 0.010	< 0.001	0.002	0.003	0.002
	25		< 0.50	< 10	< 10	< 0.010	< 0.001	0.001	0.002	0.002
	30		< 0.50	< 10	< 10	< 0.010	< 0.001	< 0.001	0.002	0.002
	35		< 0.50	< 10	< 10	< 0.010	< 0.001	< 0.001	< 0.001	< 0.001
	40		< 0.50	< 10	< 10	< 0.010	0.001	< 0.001	< 0.001	< 0.001
	45		< 0.50	< 10	< 10	< 0.010	< 0.001	< 0.001	< 0.001	< 0.001

Table 3
TPH and VOCs in Soil
PRC-DeSoto International, Inc.
5430 San Fernando Road
Glendale, CA 91203

Boring ID	Depth (ft)	Date	Total Petroleum Hydrocarbons (mg/kg)			VOCs Detected (mg/kg)				
			C6-C12	C12-C22	C22-C40	2-Butanone	Toluene	PCE	1,1,1-TCA	TCE
SB7	5	1/20/2004 to 1/21/2004	< 0.50	< 10	< 10	< 0.010	< 0.001	< 0.001	< 0.001	< 0.001
	10		< 0.50	< 10	< 10	< 0.010	< 0.001	0.002	< 0.001	< 0.001
	15		< 0.50	< 10	< 10	< 0.010	< 0.001	< 0.001	< 0.001	< 0.001
	20		< 0.50	< 10	< 10	< 0.010	< 0.001	< 0.001	< 0.001	< 0.001
	25		< 0.50	< 10	< 10	< 0.010	0.002	< 0.001	< 0.001	< 0.001
	30		< 0.50	< 10	< 10	< 0.010	< 0.001	< 0.001	< 0.001	0.001
	35		< 0.50	< 10	< 10	< 0.010	< 0.001	< 0.001	< 0.001	< 0.001
	40		< 0.50	< 10	< 10	< 0.010	0.001	< 0.001	< 0.001	< 0.001
	45		< 0.50	< 10	< 10	< 0.010	< 0.001	< 0.001	< 0.001	< 0.001
SB8	5	1/20/2004 to 1/21/2004	< 0.50	< 10	< 10	< 0.010	0.002	< 0.001	< 0.001	< 0.001
	10		< 0.50	< 10	< 10	< 0.010	< 0.001	< 0.001	< 0.001	< 0.001
	15		< 0.50	< 10	< 10	< 0.010	< 0.001	< 0.001	< 0.001	< 0.001
	20		< 0.50	< 10	< 10	< 0.010	< 0.001	< 0.001	< 0.001	< 0.001
	25		< 0.50	< 10	< 10	< 0.010	< 0.001	< 0.001	< 0.001	< 0.001
	30		< 0.50	< 10	< 10	< 0.010	< 0.001	< 0.001	< 0.001	< 0.001
	35		< 0.50	< 10	< 10	< 0.010	< 0.001	< 0.001	< 0.001	< 0.001
	40		< 0.50	< 10	< 10	< 0.010	< 0.001	< 0.001	< 0.001	< 0.001
	45		< 0.50	< 10	< 10	< 0.010	< 0.001	< 0.001	< 0.001	< 0.001
SB9	5	1/20/2004	< 0.50	< 10	< 10	< 0.010	< 0.001	< 0.001	< 0.001	< 0.001
	10		< 0.50	< 10	< 10	< 0.010	< 0.001	< 0.001	< 0.001	< 0.001
	15		< 0.50	< 10	< 10	< 0.010	< 0.001	< 0.001	< 0.001	< 0.001
	20		< 0.50	< 10	< 10	< 0.010	< 0.001	< 0.001	< 0.001	< 0.001
	25		< 0.50	< 10	< 10	< 0.010	0.001	< 0.001	< 0.001	< 0.001
	30		< 0.50	< 10	< 10	< 0.010	< 0.001	< 0.001	< 0.001	< 0.001
	35		< 0.50	< 10	< 10	< 0.010	0.001	< 0.001	< 0.001	< 0.001
	40		< 0.50	< 10	< 10	< 0.010	< 0.001	< 0.001	< 0.001	< 0.001
	45		< 0.50	< 10	< 10	< 0.010	< 0.001	< 0.001	< 0.001	< 0.001

Table 3
TPH and VOCs in Soil
PRC-DeSoto International, Inc.
5430 San Fernando Road
Glendale, CA 91203

Boring ID	Depth (ft)	Date	Total Petroleum Hydrocarbons (mg/kg)			VOCs Detected (mg/kg)				
			C6-C12	*C12-C22*	*C22-C40*	*2-Butanone*	*Toluene*	*PCE*	*1,1,1-TCA*	*TCE*
SB10	5	1/20/2004	< 0.50	< 10	< 10	< 0.010	< 0.001	< 0.001	< 0.001	< 0.001
	10		< 0.50	< 10	< 10	< 0.010	< 0.001	< 0.001	< 0.001	< 0.001
	15		< 0.50	< 10	< 10	< 0.010	< 0.001	< 0.001	< 0.001	< 0.001
	20		< 0.50	< 10	< 10	< 0.010	< 0.001	< 0.001	< 0.001	< 0.001
	25		< 0.50	< 10	< 10	< 0.010	< 0.001	< 0.001	< 0.001	< 0.001
	30		< 0.50	< 10	< 10	< 0.010	< 0.001	< 0.001	< 0.001	< 0.001
	35		< 0.50	< 10	< 10	< 0.010	< 0.001	< 0.001	< 0.001	< 0.001
	40		< 0.50	< 10	< 10	< 0.010	< 0.001	< 0.001	< 0.001	< 0.001
	45		< 0.50	< 10	< 10	< 0.010	< 0.001	< 0.001	< 0.001	< 0.001

PCE - Tetrachloroethene
TCE - Trichloroethene
NA - Not Analyzed

Table 4
Title 22 Metals in Soil
PRC-DeSoto International, Inc.
5430 San Fernando Road
Glendale, CA 91203

Boring ID	Depth (ft)	Date	Title 22 Metals (mg/kg)															
			Antimony	Arsenic	Barium	Beryllium	Cadmium	Chromium	Cobalt	Copper	Lead	Molybdenum	Mercury	Nickel	Selenium	Silver	Thallium	Vanadium	Zinc
SB1	5	1/19/2004	< 5.0	1.2	74	< 0.50	< 0.50	9.2	6.8	37	2.1	< 5.0	0.03	5.2	< 5.0	< 2.0	< 5.0	30	55
	10		< 5.0	< 1.0	48	< 0.50	< 0.50	7.7	5.0	46	1.5	< 5.0	0.04	3.7	< 5.0	< 2.0	< 5.0	26	51
	15		< 5.0	3.1	140	0.71	< 0.50	18	13	27	7.5	< 5.0	0.26	8.8	< 5.0	< 2.0	< 5.0	51	75
	20		< 5.0	1.9	37	< 0.50	< 0.50	8.7	4.7	160	2.1	< 5.0	0.11	2.8	< 5.0	< 2.0	< 5.0	48	100
	25		< 5.0	< 1.0	36	< 0.50	< 0.50	2.9	3.4	64	1.2	< 5.0	0.06	2.1	< 5.0	< 2.0	< 5.0	14	61
	30		< 5.0	1.3	79	< 0.50	< 0.50	8.4	7.6	19	2.8	< 5.0	0.19	5.3	< 5.0	< 2.0	< 5.0	30	50
	35		< 5.0	1.5	53	< 0.50	< 0.50	8.6	5.2	260	3.0	< 5.0	0.05	3.6	< 5.0	< 2.0	< 5.0	41	160
	40		< 5.0	< 1.0	67	< 0.50	< 0.50	5.4	3.1	180	1.5	< 5.0	< 0.02	1.9	< 5.0	< 2.0	< 5.0	16	130
	45		< 5.0	2.0	58	< 0.50	< 0.50	8.0	5.1	140	2.5	< 5.0	0.15	3.0	< 5.0	< 2.0	< 5.0	37	120
	50		< 5.0	< 1.0	92	0.55	< 0.50	24	6.8	15	5.4	< 5.0	0.34	7.3	< 5.0	< 2.0	< 5.0	28	59
SB2	5	1/19/2004	< 5.0	< 1.0	26	< 0.50	< 0.50	3.8	2.6	31	< 1.0	< 5.0	0.11	2.1	< 5.0	< 2.0	< 5.0	15	33
	10		< 5.0	< 1.0	49	< 0.50	< 0.50	3.7	3.7	68	1.3	< 5.0	0.03	2.4	< 5.0	< 2.0	< 5.0	15	83
	15		< 5.0	1.3	100	0.51	< 0.50	11	10	26	4.1	< 5.0	0.15	6.8	< 5.0	< 2.0	< 5.0	39	58
	20		< 5.0	< 1.0	40	< 0.50	< 0.50	3.2	3.1	29	1.7	< 5.0	0.51	1.8	< 5.0	< 2.0	< 5.0	16	27
	25		< 5.0	< 1.0	62	< 0.50	< 0.50	3.9	5.6	100	1.7	< 5.0	0.09	2.9	< 5.0	< 2.0	< 5.0	21	83
	30		< 5.0	2.3	87	< 0.50	< 0.50	8.3	9.3	23	3.1	< 5.0	0.16	5.4	< 5.0	< 2.0	< 5.0	35	76
	35		< 5.0	< 1.0	44	< 0.50	< 0.50	4.5	4.3	82	2.0	< 5.0	0.09	3.1	< 5.0	< 2.0	< 5.0	21	66
	40		< 5.0	< 1.0	47	< 0.50	< 0.50	2.2	2.9	46	1.7	< 5.0	0.04	1.4	< 5.0	< 2.0	< 5.0	11	55
	45		< 5.0	1.3	54	< 0.50	< 0.50	6.0	3.5	110	2.7	< 5.0	0.14	3.3	< 5.0	< 2.0	< 5.0	15	84
	50		< 5.0	< 1.0	48	< 0.50	< 0.50	7.3	4.9	44	2.2	< 5.0	0.15	3.2	< 5.0	< 2.5	< 5.0	39	49
SB6	5	1/20/2004 to 1/21/2004	< 5.0	< 1.0	38	< 0.50	< 0.50	6.3	3.9	110	1.1	< 5.0	0.06	3.0	< 5.0	< 2.5	< 5.0	25	72
	10		< 5.0	< 1.0	49	< 0.50	< 0.50	6.2	4.5	130	1.2	< 5.0	0.03	3.5	< 5.0	< 2.5	< 5.0	23	84
	15		< 5.0	< 1.0	120	< 0.50	< 0.50	15	12	21	2.7	< 5.0	0.03	9.4	< 5.0	< 2.0	< 5.0	51	79
	20		< 5.0	< 1.0	25	< 0.50	< 0.50	1.9	1.9	38	< 1.0	< 5.0	0.02	1.4	< 5.0	< 2.0	< 5.0	8.3	32
	25		< 5.0	2.7	100	0.58	< 0.50	13	12	34	4.6	< 5.0	0.14	8.2	< 5.0	< 2.0	< 5.0	53	92
	30		< 5.0	1.2	77	< 0.50	< 0.50	9.4	7.9	21	2.0	< 5.0	0.04	6.1	< 5.0	< 2.0	< 5.0	37	47
	35		< 5.0	1.8	41	< 0.50	< 0.50	9.4	5.3	9.8	2.0	< 5.0	< 0.02	3.6	< 5.0	< 2.0	< 5.0	47	23
	40		< 5.0	1.5	38	< 0.50	< 0.50	2.4	3.0	17	2.2	< 5.0	0.29	1.8	< 5.0	< 2.0	< 5.0	12	26
	45		< 5.0	1.6	62	< 0.50	< 0.50	4.0	4.2	5.6	2.3	< 5.0	0.04	2.0	< 5.0	< 2.0	< 5.0	27	31
SB7	5	1/20/2004 to 1/21/2004	< 5.0	< 1.0	67	< 0.50	< 0.50	7.2	6.1	69	1.4	< 5.0	0.07	4.6	< 5.0	< 2.0	< 5.0	24	62
	10		< 5.0	< 1.0	32	< 0.50	< 0.50	4.8	3.1	130	< 1.0	< 5.0	0.03	2.3	< 5.0	< 2.0	< 5.0	14	71
	15		< 5.0	1.3	70	< 0.50	< 0.50	10	7.2	49	2.2	< 5.0	0.10	6.0	< 5.0	< 2.0	< 5.0	36	79
	20		< 5.0	2.0	120	0.51	< 0.50	13	11	14	3.9	< 5.0	0.08	8.6	< 5.0	< 2.0	< 5.0	45	53
	25		< 5.0	< 1.0	43	< 0.50	< 0.50	10	4.2	210	1.3	< 5.0	0.06	5.6	< 5.0	< 2.0	< 5.0	18	120
	30		< 5.0	1.7	77	< 0.50	< 0.50	9.8	7.8	26	2.5	< 5.0	0.04	6.8	< 5.0	< 2.0	< 5.0	36	52
	35		< 5.0	1.8	39	< 0.50	< 0.50	8.1	4.6	9.2	2.0	< 5.0	0.04	3.1	< 5.0	< 2.0	< 5.0	40	21
	40		< 5.0	3.5	110	0.51	< 0.50	13	8.1	16	3.6	< 5.0	0.12	9.3	< 5.0	< 2.0	< 5.0	47	47
	45		< 5.0	1.9	76	< 0.50	< 0.50	3.8	3.3	27	1.8	< 5.0	< 0.02	3.0	< 5.0	< 2.0	< 5.0	20	39
SB8	5	1/20/2004 to 1/21/2004	< 5.0	< 1.0	59	< 0.50	< 0.50	5.3	5.9	110	1.5	< 5.0	0.07	3.8	< 5.0	< 2.0	< 5.0	20	130
	10		< 5.0	< 1.0	45	< 0.50	< 0.50	5.6	4.0	32	1.3	< 5.0	0.05	3.5	< 5.0	< 2.0	< 5.0	19	47
	15		< 5.0	< 1.0	41	< 0.50	< 0.50	6.5	4.0	4.5	1.1	< 5.0	0.04	2.7	< 5.0	< 2.0	< 5.0	14	19
	20		< 5.0	1.7	100	< 0.50	< 0.50	15	8.7	13	3.4	< 5.0	0.13	7.2	< 5.0	< 2.0	< 5.0	42	46
	25		< 5.0	1.4	68	< 0.50	< 0.50	13	7.9	14	3.1	< 5.0	0.12	5.6	< 5.0	< 2.0	< 5.0	63	52
	30		< 5.0	2.0	68	< 0.50	< 0.50	7.7	5.5	43	1.9	< 5.0	0.09	3.4	< 5.0	< 2.0	< 5.0	32	60
	35		< 5.0	1.2	64	< 0.50	< 0.50	5.8	5.8	7.8	2.1	< 5.0	0.10	3.8	< 5.0	< 2.0	< 5.0	26	26
	40		< 5.0	2.2	77	< 0.50	0.80	6.7	4.7	9.5	2.3	< 5.0	0.19	4.0	< 5.0	< 2.0	< 5.0	25	23
	45		< 5.0	2.4	83	< 0.50	< 0.50	4.7	5.5	36	2.3	< 5.0	0.19	2.5	< 5.0	< 2.0	< 5.0	30	54
SB9	5	1/20/2004	< 5.0	1.3	150	0.52	< 0.50	14	13	23	4.2	< 5.0	0.04	11	< 5.0	< 2.0	< 5.0	47	71
	10		< 5.0	< 1.0	72	< 0.50	< 0.50	6.6	7.4	24	2.0	< 5.0	0.04	4.8	< 5.0	< 2.0	< 5.0	29	41
	15		< 5.0	< 1.0	110	< 0.50	< 0.50	11	9.3	14	4.0	< 5.0	0.20	7.1	< 5.0	< 2.0	< 5.0	36	56
	20		< 5.0	< 1.0	69	< 0.50	< 0.50	7.9	8.0	13	2.9	< 5.0	0.06	4.9	< 5.0	< 2.0	< 5.0	35	45
	25		< 5.0	1.7	63	< 0.50	< 0.50	7.9	8.4	12	3.1	< 5.0	0.06	5.0	< 5.0	< 2.0	< 5.0	38	35
	30		< 5.0	< 1.0	81	< 0.50	< 0.50	10	8.7	14	2.7	< 5.0	0.03	6.6	< 5.0	< 2.0	< 5.0	36	47
	35		< 5.0	< 1.0	56	< 0.50	< 0.50	7.2	5.8	5.9	2.0	< 5.0	0.05	3.8	< 5.0	< 2.0	< 5.0	38	27
	40		< 5.0	1.0	42	< 0.50	< 0.50	2.8	3.1	8.6	1.5	< 5.0	0.05	2.2	< 5.0	< 2.0	< 5.0	14	16
	45		< 5.0	< 1.0	120	< 0.50	< 0.50	15	11	120	3.4	< 5.0	0.11	8.7	< 5.0	< 2.0	< 5.0	45	120
SB10	5	1/20/2004	< 5.0	< 1.0	160	0.52	< 0.50	16	14	22	3.6	< 5.0	0.05	11	< 5.0	< 2.0	< 5.0	51	75
	10		< 5.0	< 1.0	130	0.51	< 0.50	16	13	150	3.9	< 5.0	0.08	11	< 5.0	< 2.0	< 5.0	49	130
	15		< 5.0	1.2	99	< 0.50	< 0.50	11	9.3	30	4.0	< 5.0	0.16	6.7	< 5.0	< 2.0	< 5.0	40	63
	20		< 5.0	< 1.0	94	< 0.50	< 0.50	14	11	22	3.5	< 5.0	0.08	8.0	< 5.0	< 2.0	< 5.0	46	56
	25		< 5.0	1.3	32	< 0.50	< 0.50	12	4.5	140	1.8	< 5.0	0.12	3.4	< 5.0	< 2.0	< 5.0	66	80
	30		< 5.0	1.5	47	< 0.50	< 0.50	6.2	5.2	85	2.1	< 5.0	0.09	3.6	< 5.0	< 2.0	< 5.0	32	65
	35		< 5.0	1.9	42	< 0.50	< 0.50	7.8	4.1	150	2.2	< 5.0	0.03	3.8	< 5.0	< 2.0	< 5.0	22	120
	40		< 5.0	< 1.0	74	< 0.50	< 0.50	3.9	3.2	46	1.2	< 5.0	0.02	1.8	< 5.0	< 2.0	< 5.0	16	65
	45		< 5.0	< 1.0	67	< 0.50	< 0.50	3.1	4.4	29	2.8	< 5.0	0.20	2.3	< 5.0	< 2.0	< 5.0	10	40

Table 5
Emerging Chemicals in Soil
PRC-DeSoto International, Inc.
5430 San Fernando Road
Glendale, CA 91203

Boring ID	Depth (ft)	Date	Emerging Chemicals (mg/kg)						
			1,2,3-TCP	*1,4-Dioxane*	*BDPE*	*Cr (Total)*	*Cr (VI)*	*NDMA*	*Perchlorate*
SB-1	5	1/19/2004	< 0.003	< 0.20	NA	9.90	0.470	NA	NA
	10		< 0.003	< 0.20	< 0.0050	7.08	0.062	< 0.0030	< 0.0200
	15		< 0.003	< 0.20	NA	9.60	0.150	NA	NA
	20		< 0.003	< 0.20	NA	3.58	0.096	NA	NA
	25		< 0.003	< 0.20	< 0.0050	5.92	0.150	< 0.0030	< 0.0200
	30		< 0.003	< 0.20	NA	10.1	0.089	NA	NA
	35		< 0.003	< 0.20	NA	4.21	0.077	NA	NA
	40		< 0.003	< 0.20	NA	2.27	0.074	NA	NA
	45		< 0.003	< 0.20	NA	5.62	0.094	NA	NA
	50		< 0.003	< 0.20	NA	3.47	0.120	NA	NA
SB-2	5	1/19/2004	< 0.003	< 0.20	NA	4.49	0.083	NA	NA
	10		< 0.003	< 0.20	< 0.0050	5.50	0.048	< 0.0030	< 0.0200
	15		< 0.003	< 0.20	NA	17.2	0.140	NA	NA
	20		< 0.003	< 0.20	NA	12.1	0.059	NA	NA
	25		< 0.003	< 0.20	NA	4.35	0.073	NA	NA
	30		< 0.003	< 0.20	< 0.0050	8.36	0.041	< 0.0030	< 0.0200
	35		< 0.003	< 0.20	NA	8.73	0.064	NA	NA
	40		< 0.003	< 0.20	NA	4.00	0.089	NA	NA
	45		< 0.003	< 0.20	NA	5.00	< 0.040	NA	NA
	50		< 0.003	< 0.20	NA	3.48	< 0.040	NA	NA
SB-3	5	1/19/2004	< 0.003	< 0.20	NA	NA	NA	NA	NA
	10		< 0.003	< 0.20	< 0.0050	NA	NA	< 0.0030	0.123
	15		< 0.003	< 0.20	NA	NA	NA	NA	NA
	20		< 0.003	< 0.20	NA	NA	NA	NA	NA
	25		< 0.003	< 0.20	NA	NA	NA	NA	NA
	30		< 0.003	< 0.20	NA	NA	NA	NA	NA
	35		< 0.003	< 0.20	< 0.0050	NA	NA	< 0.0030	< 0.0200
	40		< 0.003	< 0.20	NA	NA	NA	NA	NA
	45		< 0.003	< 0.20	NA	NA	NA	NA	NA
	50		< 0.003	< 0.20	NA	NA	NA	NA	NA

Table 5
Emerging Chemicals in Soil
PRC-DeSoto International, Inc.
5430 San Fernando Road
Glendale, CA 91203

Boring ID	Depth (ft)	Date	Emerging Chemicals (mg/kg)						
			1,2,3-TCP	*1,4-Dioxane*	*BDPE*	*Cr (Total)*	*Cr (VI)*	*NDMA*	*Perchlorate*
SB-4	5	1/19/2004	< 0.003	< 0.20	NA	NA	NA	NA	NA
	10		< 0.003	< 0.20	< 0.0050	NA	NA	< 0.0030	< 0.0200
	15		< 0.003	< 0.20	NA	NA	NA	NA	NA
	20		< 0.003	< 0.20	< 0.0050	NA	NA	< 0.0030	< 0.0200
	25		< 0.003	< 0.20	NA	NA	NA	NA	NA
	30		< 0.003	< 0.20	NA	NA	NA	NA	NA
	35		< 0.003	< 0.20	NA	NA	NA	NA	NA
	40		< 0.003	< 0.20	NA	NA	NA	NA	NA
	45		< 0.003	< 0.20	NA	NA	NA	NA	NA
SB-5	5	1/20/2004	< 0.003	< 0.20	NA	NA	NA	NA	NA
	10		< 0.003	< 0.20	< 0.0050	NA	NA	< 0.0030	< 0.0200
	15		< 0.003	< 0.20	< 0.0050	NA	NA	< 0.0030	< 0.0200
	20		< 0.003	< 0.20	NA	NA	NA	NA	NA
	25		< 0.003	< 0.20	NA	NA	NA	NA	NA
	30		< 0.003	< 0.20	NA	NA	NA	NA	NA
	35		< 0.003	< 0.20	NA	NA	NA	NA	NA
	40		< 0.003	< 0.20	NA	NA	NA	NA	NA
	45		< 0.003	< 0.20	NA	NA	NA	NA	NA
SB-6	5	1/21/2004	< 0.003	< 0.20	NA	4.81	0.063	NA	NA
	10		< 0.003	< 0.20	< 0.0050	5.78	< 0.040	< 0.0030	< 0.0200
	15		< 0.003	< 0.20	NA	6.77	0.084	NA	NA
	20		< 0.003	< 0.20	NA	9.26	< 0.040	NA	NA
	25		< 0.003	< 0.20	< 0.0050	14.8	< 0.040	< 0.0030	< 0.0200
	30		< 0.003	< 0.20	NA	16.2	0.110	NA	NA
	35		< 0.003	< 0.20	NA	5.57	0.110	NA	NA
	40		< 0.003	< 0.20	NA	12.2	0.080	NA	NA
	45		< 0.003	< 0.20	NA	6.33	0.070	NA	NA

Table 5
Emerging Chemicals in Soil
PRC-DeSoto International, Inc.
5430 San Fernando Road
Glendale, CA 91203

Boring ID	Depth (ft)	Date	Emerging Chemicals (mg/kg)						
			1,2,3-TCP	*1,4-Dioxane*	*BDPE*	*Cr (Total)*	*Cr (VI)*	*NDMA*	*Perchlorate*
SB-7	5	1/21/2004	< 0.003	< 0.20	NA	5.77	0.050	NA	NA
	10		< 0.003	< 0.20	< 0.0050	59.4	< 0.040	< 0.0030	< 0.0200
	15		< 0.003	< 0.20	NA	6.31	< 0.040	NA	NA
	20		< 0.003	< 0.20	< 0.0050	13.8	0.073	< 0.0030	< 0.0200
	25		< 0.003	< 0.20	NA	8.85	0.080	NA	NA
	30		< 0.003	< 0.20	NA	17.6	0.110	NA	NA
	35		< 0.003	< 0.20	NA	3.18	0.054	NA	NA
	40		< 0.003	< 0.20	NA	6.03	0.055	NA	NA
	45		< 0.003	< 0.20	NA	14.0	0.082	NA	NA
SB-8	5	1/20/2004	< 0.003	< 0.20	NA	4.58	0.070	NA	NA
	10		< 0.003	< 0.20	< 0.0050	3.54	< 0.040	< 0.0030	< 0.0200
	15		< 0.003	< 0.20	NA	6.18	< 0.040	NA	NA
	20		< 0.003	< 0.20	< 0.0050	19.2	0.780	< 0.0030	< 0.0200
	25		< 0.003	< 0.20	NA	4.36	0.093	NA	NA
	30		< 0.003	< 0.20	NA	9.34	0.130	NA	NA
	35		< 0.003	< 0.20	NA	6.25	0.210	NA	NA
	40		< 0.003	< 0.20	NA	7.78	0.042	NA	NA
	45		< 0.003	< 0.20	NA	6.02	< 0.040	NA	NA
SB-9	5	1/20/2004	< 0.003	< 0.20	NA	14.3	0.160	NA	NA
	10		< 0.003	< 0.20	< 0.0050	9.03	0.062	< 0.0030	< 0.0200
	15		< 0.003	< 0.20	NA	10.0	0.210	NA	NA
	20		< 0.003	< 0.20	NA	15.2	0.056	NA	NA
	25		< 0.003	< 0.20	< 0.0050	6.51	0.100	< 0.0030	< 0.0200
	30		< 0.003	< 0.20	NA	2.54	< 0.040	NA	NA
	35		< 0.003	< 0.20	NA	5.00	0.070	NA	NA
	40		< 0.003	< 0.20	NA	2.38	0.072	NA	NA
	45		< 0.003	< 0.20	NA	2.31	< 0.040	NA	NA

Table 5
Emerging Chemicals in Soil
PRC-DeSoto International, Inc.
5430 San Fernando Road
Glendale, CA 91203

Boring ID	Depth (ft)	Date	Emerging Chemicals (mg/kg)						
			1,2,3-TCP	*1,4-Dioxane*	*BDPE*	*Cr (Total)*	*Cr (VI)*	*NDMA*	*Perchlorate*
SB-10	5	1/20/2004	< 0.003	< 0.20	NA	12.7	0.100	NA	NA
	10		< 0.003	< 0.20	< 0.0050	10.5	0.075	< 0.0030	< 0.0200
	15		< 0.003	< 0.20	NA	9.20	0.140	NA	NA
	20		< 0.003	< 0.20	NA	10.8	0.120	NA	NA
	25		< 0.003	< 0.20	NA	4.70	0.047	NA	NA
	30		< 0.003	< 0.20	< 0.0050	5.15	0.120	< 0.0030	< 0.0200
	35		< 0.003	< 0.20	NA	3.78	< 0.040	NA	NA
	40		< 0.003	< 0.20	NA	2.76	0.092	NA	NA
	45		< 0.003	< 0.20	NA	3.96	0.097	NA	NA

1,2,3-TCP - 1,2,3-Trichloropropane
BDPE - Bromodiphenyl Ethers
Cr - Chromium
Cr (VI) - Hexavalent Chromium
NDMA - N-Nitrosodimethylamine
NA - Not Analyzed

Table 6
Groundwater Monitoring Well
Construction and Location Details
PRC-DeSoto International, Inc.
5430 San Fernando Road
Glendale, CA 91203

Monitoring Well	PVC Diameter (in)	Total Well Depth (ft)	Screeened Interval[2] (ft bgs)	Easting	Northing	Casing Elevation[1] (ft above MSL)
MW-1	4	75	45 to 75	6479233.45	1877840.91	476.01
MW-2	4	75	45 to 75	6479214.73	1877586.08	474.12
MW-3	4	75	45 to 75	6479281.21	1877142.72	474.81
MW-4	4	70	40 to 70	6478945.59	1877359.46	469.67
MW-4A	4	68	37 to 68	6478945.90	1877353.75	469.59
MW-5	4	67	37 to 67	6478955.23	1877840.01	471.39
MW-6	4	68	38 to 68	6479025.71	1878258.59	475.10
MW-7	4	68	28 to 68	6478501.86	1877941.44	466.95
MW-8	4	71	41 to 71	6478850.09	1877109.70	467.56
MW-12A	4	67	37 to 67	6478986.92	1877458.45	470.01
MW-12B	4	88	73 to 88	6478986.66	1877461.86	470.15
MW-13	4	68	38 to 68	6479083.82	1877291.65	470.67
MW-14	4	68	37 to 68	6478999.20	1877289.80	470.71
MW-15	4	68	37 to 68	6478921.09	1877287.81	469.98
MW-16	4	68	38 to 68	6478977.14	1877309.39	470.17
MW-17	4	66	39 to 66	6478974.68	1877289.16	470.68
MW-18	4	69	39 to 69	6478946.87	1877302.90	470.11
MW-19	4	68	38 to 68	6478916.46	1877505.84	469.92
MW-20	4	68	38 to 68	6478957.26	1877464.72	470.54
MW-21	4	65	38 to 65	6478917.75	1877464.41	470.16
MW-22	4	66	38 to 66	6478952.24	1877505.15	470.48
MW-23	4	66	38 to 66	6478951.22	1877538.04	470.29
MW-24	4	68	38 to 68	6478945.33	1877394.24	469.20
MW-25	4	69	39 to 69	6478977.49	1877359.10	470.06
MW-26	4	69	39 to 69	6478910.32	1877360.26	469.18
MW-27	4	69	39 to 69	6479020.60	1877355.47	470.51
MW-28	4	69	39 to 69	6478939.73	1877239.81	470.80
MW-29	4	67	38 to 67	6478965.47	1877101.23	468.43
MW-30	4	68	38 to 68	6478984.99	1877094.53	468.48
MW-31	4	68	38 to 68	6479009.05	1877065.52	468.53
MW-32	4	68	38 to 68	6478899.36	1877463.83	470.37
MW-33	4	68	38 to 68	6478937.41	1877464.68	470.54
MW-34	4	68	38 to 68	6478962.08	1877289.07	470.63
MW-35	4	67	37 to 67*	6478871.62	1877362.34	468.82
MW-36	4	67	37 to 67*	6479020.34	1877290.47	470.64
MW-37	4	67	37 to 67*	6478900.81	1877287.80	469.88
MW-38	4	68	38 to 68*	6479045.33	1877291.27	470.82

[1]The elevation of the top of each well casing was obtained to the nearest 0.01 foot by a survey performed by Smidt Geomatic Mapping Incorporated (licensed by the State of California as Registered Land Surveyors).
[2]Screened intervals for wells MW-5, MW-6, and MW-35 through MW-38 are estimated based on the guideline of installing the slotted PVC pipe at 10 feet above and 20 feet below groundwater table.

Table 7
Groundwater Elevations
PRC-Desoto International Inc.
5430 San Fernando Road
Glendale, CA 91203

Monitoring Well	Screeened Interval[2] (ft bgs)	Casing Elevation[1] (ft	Groundwater Depth (ft)	Groundwater Elevation (ft above MSL)
MW-1	45 to 75	476.01	60.02	415.99
MW-2	45 to 75	474.12	58.15	415.97
MW-3	45 to 75	474.81	60.20	414.61
MW-4	40 to 70	469.67	54.63	415.04
MW-4A	37 to 68	469.59	54.60	414.99
MW-5	37 to 67*	471.39	49.50	421.89
MW-6	38 to 68*	475.10	52.78	422.32
MW-7	28 to 68	466.95	51.90	415.05
MW-8	41 to 71	467.56	52.80	414.76
MW-12A	37 to 67	470.01	54.90	415.11
MW-12B	73 to 88	470.15	55.10	415.05
MW-13	38 to 68	470.67	55.70	414.97
MW-14	37 to 68	470.71	55.95	414.76
MW-15	37 to 68	469.98	55.15	414.83
MW-16	38 to 68	470.17	55.20	414.97
MW-17	39 to 66	470.68	54.80	415.88
MW-18	39 to 69	470.11	55.20	414.91
MW-19	38 to 68	469.92	54.75	415.17
MW-20	38 to 68	470.54	55.40	415.14
MW-21	38 to 65	470.16	55.10	415.06
MW-22	38 to 66	470.48	55.25	415.23
MW-23	38 to 66	470.29	54.90	415.39
MW-24	38 to 68	469.20	54.22	414.98
MW-25	39 to 69	470.06	55.17	414.89
MW-26	39 to 69	469.18	54.20	414.98
MW-27	39 to 69	470.51	55.78	414.73
MW-28	39 to 69	470.80	55.95	414.85
MW-29	38 to 67	468.43	49.20	419.23
MW-30	38 to 68	468.48	54.30	414.18
MW-31	38 to 68	468.53	54.35	414.18
MW-32	38 to 68	470.37	55.30	415.07
MW-33	38 to 68	470.54	55.40	415.14
MW-34	38 to 68	470.63	55.80	414.83
MW-35	37 to 67*	468.82	53.95	414.87
MW-36	37 to 67*	470.64	55.80	414.84
MW-37	37 to 67*	469.88	55.10	414.78
MW-38	38 to 68*	470.82	55.95	414.87

[1]The elevation of the top of each well casing was obtained to the nearest 0.01 foot by a survey performed by Smidt Geomatic Mapping Incorporated (licensed by the State of California as Registered Land Surveyors).
[2]Screened intervals for wells MW-5, MW-6, and MW-35 through MW-38 are estimated based on the guideline of installing the slotted PVC pipe at 10 feet above and 20 feet below groundwater.

Table 8
TPH, VOCs, and Turbidity in Groundwater
PRC-DeSoto International, Inc.
5430 San Fernando Road
Glendale, CA 91203

Well ID	Date	TPH (mg/L)			VOCs Detected (µg/L)												Turbidity (NTU)
		C6-C12	C12-C22	C22-C40	BDCM	Carbon Tetra.	Chloroform	DBDCM	1,1-DCA	1,1-DCE	cis-1,2	MtBE	PCE	Toluene	1,1,1-TCA	TCE	TCFM	
MW-1	1/23/2004	< 0.50	< 0.40	< 0.40	< 0.5	< 0.5	1.5	< 0.5	< 0.5	< 0.5	< 0.5	< 1.0	< 0.5	< 0.5	< 0.5	< 0.5	< 0.5	4.46
MW-2	1/22/2004	< 0.50	< 0.40	< 0.40	< 0.5	< 0.5	1.0	< 0.5	< 0.5	< 0.5	1.0	< 1.0	< 0.5	< 0.5	< 0.5	25	< 0.5	4.75
MW-3	1/26/2004	< 0.50	< 0.40	< 0.40	< 0.5	< 0.5	0.6	< 0.5	< 0.5	< 0.5	< 0.5	< 1.0	3.9	< 0.5	< 0.5	2.8	< 0.5	4.3
MW-4	2/4/2004	< 0.50	< 0.40	< 0.40	< 0.5	< 0.5	< 0.5	< 0.5	< 0.5	1.3	< 0.5	< 1.0	0.9	< 0.5	< 0.5	22	< 0.5	11.2
MW-5	1/22/2004	< 0.50	< 0.40	< 0.40	< 0.5	< 0.5	< 0.5	< 0.5	< 0.5	1.2	< 0.5	< 1.0	1.3	< 0.5	0.9	0.8	< 0.5	4.22
MW-6	1/22/2004	< 0.50	< 0.40	< 0.40	< 0.5	< 0.5	< 0.5	< 0.5	< 0.5	< 0.5	< 0.5	< 1.0	< 0.5	< 0.5	< 0.5	< 0.5	< 0.5	4.56
MW-7	2/13/2004	< 0.50	< 0.40	< 0.40	< 0.5	2.0	2.1	< 0.5	< 0.5	5.0	0.6	< 1.0	2.0	< 0.5	< 0.5	95	< 0.5	5.01
MW-8	1/23/2004	< 0.50	< 0.40	< 0.40	< 0.5	1.0	1.6	< 0.5	0.6	3.6	0.8	< 1.0	2.8	< 0.5	< 0.5	59	< 0.5	4.38
MW-12A	1/30/2004	< 0.50	< 0.40	< 0.40	< 0.5	< 0.5	0.9	< 0.5	< 0.5	4.5	< 0.5	< 1.0	2.7	< 0.5	1.1	11	< 0.5	13.9
MW-12B	1/26/2004	< 0.50	< 0.40	< 0.40	< 0.5	< 0.5	< 0.5	< 0.5	< 0.5	< 0.5	< 0.5	< 1.0	< 0.5	< 0.5	< 0.5	12	< 0.5	2.10
MW-13	2/5/2004	< 0.50	< 0.40	< 0.40	< 0.5	< 0.5	1.1	< 0.5	< 0.5	1.6	< 0.5	< 1.0	0.6	< 0.5	< 0.5	6.3	< 0.5	4.11
MW-14	2/6/2004	< 0.50	< 0.40	< 0.40	< 0.5	< 0.5	< 0.5	< 0.5	< 0.5	4.8	< 0.5	< 1.0	2.5	< 0.5	< 0.5	15	< 0.5	1.75
MW-15	2/5/2004	< 0.50	< 0.40	< 0.40	< 0.5	< 0.5	< 0.5	< 0.5	< 0.5	3.1	< 0.5	< 1.0	2.3	< 0.5	< 0.5	33	< 0.5	8.1
MW-16	2/3/2004	< 0.50	< 0.40	< 0.40	< 0.5	< 0.5	< 0.5	< 0.5	< 0.5	1.7	< 0.5	< 1.0	1.1	< 0.5	< 0.5	6.9	< 0.5	6.5
MW-17	2/5/2004	< 0.50	< 0.40	< 0.40	< 0.5	< 0.5	< 0.5	< 0.5	< 0.5	2.2	< 0.5	< 1.0	1.2	< 0.5	< 0.5	9.4	< 0.5	7.6
MW-18	2/4/2004	< 0.50	< 0.40	< 0.40	< 0.5	< 0.5	1.3	< 0.5	< 0.5	2.4	< 0.5	< 1.0	2.3	< 0.5	< 0.5	14	< 0.5	6.6
MW-19	1/30/2004	< 0.50	< 0.40	< 0.40	< 0.5	< 0.5	1.1	< 0.5	< 0.5	5.8	< 0.5	< 1.0	2.4	< 0.5	< 0.5	24	< 0.5	7.74
MW-20	1/28/2004	< 0.50	< 0.40	< 0.40	< 0.5	< 0.5	0.9	< 0.5	< 0.5	0.6	< 0.5	< 1.0	< 0.5	0.6	< 0.5	2.0	< 0.5	6.0
MW-21	1/29/2004	< 0.50	< 0.40	< 0.40	2.6	< 0.5	3.9	1.7	< 0.5	5.9	< 0.5	< 1.0	3.6	< 0.5	1.2	21	< 0.5	9.22
MW-22	1/29/2004	< 0.50	< 0.40	< 0.40	< 0.5	< 0.5	< 0.5	< 0.5	< 0.5	< 0.5	< 0.5	< 1.0	0.6	< 0.5	< 0.5	2.6	< 0.5	8.88
MW-23	1/29/2004	< 0.50	< 0.40	< 0.40	< 0.5	< 0.5	< 0.5	< 0.5	< 0.5	< 0.5	< 0.5	< 1.0	0.6	< 0.5	< 0.5	2.8	0.7	20.5
MW-25	2/3/2004	< 0.50	< 0.40	< 0.40	< 0.5	< 0.5	< 0.5	< 0.5	< 0.5	1.6	< 0.5	< 1.0	0.9	< 0.5	< 0.5	6.0	< 0.5	8.9
MW-26	2/4/2003	< 0.50	< 0.40	< 0.40	< 0.5	< 0.5	1.2	< 0.5	< 0.5	4.3	< 0.5	< 1.0	2.3	< 0.5	< 0.5	21	< 0.5	9.8
MW-27	2/3/2004	< 0.50	< 0.40	< 0.40	< 0.5	< 0.5	< 0.5	< 0.5	< 0.5	2.9	< 0.5	< 1.0	1.2	< 0.5	< 0.5	7.9	< 0.5	5.5
MW-28	2/9/2004	< 0.50	< 0.40	< 0.40	< 0.5	< 0.5	1.4	< 0.5	< 0.5	4.9	< 0.5	< 1.0	2.6	< 0.5	0.6	24	< 0.5	7.6
MW-30	2/13/2004	< 0.50	< 0.40	< 0.40	< 0.5	1.0	1.5	< 0.5	< 0.5	6.0	< 0.5	< 1.0	2.3	< 0.5	< 0.5	46	< 0.5	9.21
MW-31	2/13/2004	< 0.50	< 0.40	< 0.40	< 0.5	1.2	< 0.5	< 0.5	< 0.5	3.3	< 0.5	2.0	1.7	< 0.5	< 0.5	48	< 0.5	6.5
MW-32	1/28/2004	< 0.50	< 0.40	< 0.40	< 0.5	0.7	1.1	< 0.5	< 0.5	1.4	< 0.5	< 1.0	1.1	< 0.5	< 0.5	29	< 0.5	8.1
MW-33	1/28/2004	< 0.50	< 0.40	< 0.40	< 0.5	< 0.5	1.0	< 0.5	< 0.5	< 0.5	< 0.5	< 1.0	< 0.5	0.6	< 0.5	1.5	< 0.5	6.60
MW-34	2/5/2004	< 0.50	< 0.40	< 0.40	< 0.5	< 0.5	< 0.5	< 0.5	< 0.5	2.3	< 0.5	< 1.0	1.7	< 0.5	< 0.5	10	< 0.5	5.1
MW-35	2/4/2004	< 0.50	< 0.40	< 0.40	< 0.5	< 0.5	< 0.5	< 0.5	< 0.5	3.4	< 0.5	< 1.0	2.2	< 0.5	< 0.5	19	< 0.5	5.29
MW-36	2/6/2004	< 0.50	< 0.40	< 0.40	< 0.5	< 0.5	< 0.5	< 0.5	< 0.5	3.5	< 0.5	< 1.0	1.5	< 0.5	0.5	9.2	< 0.5	23.6
MW-37	2/6/2004	< 0.50	< 0.40	< 0.40	< 0.5	< 0.5	2.4	< 0.5	< 0.5	9.5	< 0.5	< 1.0	4.8	< 0.5	1.7	25	< 0.5	13.1
MW-38	2/5/2004	< 0.50	< 0.40	< 0.40	< 0.5	< 0.5	< 0.5	< 0.5	< 0.5	2.2	< 0.5	< 1.0	1.1	< 0.5	< 0.5	8.9	< 0.5	8.2
MCLs					NA	0.5	NA	NA	5	6	6	13	5	150	200	5	150	5

TPH - Total Petroleum Hydrocarbons
BDCM - Bromodichloromethane
Carbon Tetra. - Carbon Tetrachloride
DBDCM - Dibromochloromethane
1,1-DCA - 1,1-Dichloroethane
1,1-DCE - 1,1-Dichloroethene
cis-1,2 - cis-1,2-Dichloroethene
MtBE - Methyl-tert Butyl Ether
PCE - Tetrachloroethene
1,1,1-TCA - 1,1,1-Trichloroethane
TCE - Trichloroethene
TCFM - Trichlorofluoromethane
NA - Not Applicable
MCL - Maximum Contaminant Limit from Title 22 California Code of Regulations

Table 9
Title 22 Metals and pH in Groundwater
PRC-DeSoto International, Inc.
5430 San Fernando Road
Glendale, CA 91203

Well ID	Date	Title 22 Metals (mg/L)														pH
		Antimony	Arsenic	Barium	Beryllium	Cadmium	Chromium	Cobalt	Lead	Mercury	Molybdenum	Nickel	Selenium	Silver	Thallium	Vanadium	
MW-1	1/22/2004	< 0.040	< 0.020	0.14	< 0.010	< 0.010	0.038	< 0.010	< 0.020	< 0.0004	< 0.020	0.37	< 0.10	< 0.040	< 0.10	< 0.10	7.05
MW-2	1/22/2004	< 0.040	< 0.020	0.18	< 0.010	< 0.010	0.044	< 0.010	< 0.020	< 0.0004	< 0.020	0.19	< 0.10	< 0.040	< 0.10	< 0.10	7.1
MW-3	1/26/2004	< 0.040	< 0.020	0.088	< 0.010	< 0.010	0.037	< 0.010	< 0.020	< 0.0004	< 0.020	1.0	< 0.10	< 0.040	< 0.10	< 0.10	7.15
MW-4	2/4/2004	< 0.040	< 0.020	0.028	< 0.010	< 0.010	0.059	< 0.010	< 0.020	< 0.0004	< 0.020	0.038	< 0.10	< 0.040	< 0.10	< 0.10	6.74
MW-5	1/22/2004	< 0.040	< 0.020	0.17	< 0.010	< 0.010	0.021	< 0.010	< 0.020	< 0.0004	< 0.020	0.037	< 0.10	< 0.040	< 0.10	< 0.10	6.84
MW-6	1/22/2004	< 0.040	< 0.020	0.20	< 0.010	< 0.010	0.017	< 0.010	< 0.020	< 0.0004	< 0.020	0.029	< 0.10	< 0.040	< 0.10	< 0.10	6.73
MW-7	2/13/2004	< 0.040	< 0.020	0.082	< 0.010	< 0.010	0.24	< 0.010	< 0.020	< 0.0004	< 0.020	0.88	< 0.10	< 0.040	< 0.10	< 0.10	7.07
MW-8	1/23/2004	< 0.040	< 0.020	0.11	< 0.010	< 0.010	0.048	< 0.010	< 0.020	< 0.0004	< 0.020	0.055	< 0.10	< 0.040	< 0.10	< 0.10	6.86
MW-12A	1/30/2004	< 0.040	< 0.020	0.043	< 0.010	< 0.010	0.097	< 0.010	< 0.020	< 0.0004	< 0.020	< 0.020	< 0.10	< 0.040	< 0.10	< 0.10	6.68
MW-12B	1/26/2004	< 0.040	< 0.020	0.093	< 0.010	< 0.010	0.097	< 0.010	< 0.020	< 0.0004	< 0.020	< 0.020	< 0.10	< 0.040	< 0.10	< 0.10	7.15
MW-13	2/5/2004	< 0.040	< 0.020	0.14	< 0.010	< 0.010	0.012	< 0.010	< 0.020	< 0.0004	< 0.020	< 0.020	< 0.10	< 0.040	< 0.10	< 0.10	7.02
MW-14	2/6/2004	< 0.040	< 0.020	0.062	< 0.010	< 0.010	0.012	< 0.010	< 0.020	< 0.0004	< 0.020	< 0.020	< 0.10	< 0.040	< 0.10	< 0.10	6.85
MW-15	2/5/2004	< 0.040	< 0.020	0.034	< 0.010	< 0.010	< 0.010	< 0.010	< 0.020	< 0.0004	< 0.020	0.022	< 0.10	< 0.040	< 0.10	< 0.10	6.24
MW-16	2/3/2004	< 0.040	< 0.020	0.020	< 0.010	< 0.010	0.032	< 0.010	< 0.020	< 0.0004	< 0.020	0.029	< 0.10	< 0.040	< 0.10	< 0.10	5.35
MW-17	2/5/2004	< 0.040	< 0.020	0.026	< 0.010	< 0.010	< 0.010	< 0.010	< 0.020	< 0.0004	< 0.020	0.033	< 0.10	< 0.040	< 0.10	< 0.10	5.94
MW-18	2/4/2004	< 0.040	< 0.020	0.023	< 0.010	< 0.010	< 0.010	< 0.010	< 0.020	< 0.0004	< 0.020	0.032	< 0.10	< 0.040	< 0.10	< 0.10	5.71
MW-19	1/30/2004	< 0.040	< 0.020	0.050	< 0.010	< 0.010	< 0.010	< 0.010	< 0.020	< 0.0004	< 0.020	< 0.020	< 0.10	< 0.040	< 0.10	< 0.10	7.13
MW-20	1/28/2004	< 0.040	< 0.020	0.024	< 0.010	< 0.010	0.015	0.058	< 0.020	< 0.0004	< 0.020	0.11	< 0.10	< 0.040	< 0.10	< 0.10	5.89
MW-21	1/29/2004	< 0.040	< 0.020	0.019	< 0.010	< 0.010	< 0.010	0.042	< 0.020	< 0.0004	< 0.020	0.093	< 0.10	< 0.040	< 0.10	< 0.10	5.6
MW-22	1/27/2004	< 0.040	< 0.020	0.034	< 0.010	< 0.010	< 0.010	< 0.010	< 0.020	< 0.0004	< 0.020	< 0.020	< 0.10	< 0.040	< 0.10	< 0.10	6.81
MW-23	1/27/2004	< 0.040	< 0.020	0.065	< 0.010	< 0.010	0.013	< 0.010	< 0.020	< 0.0004	< 0.020	< 0.020	< 0.10	< 0.040	< 0.10	< 0.10	5.89
MW-25	2/3/2004	< 0.040	< 0.020	0.025	< 0.010	< 0.010	0.061	< 0.010	< 0.020	< 0.0004	< 0.020	0.046	< 0.10	< 0.040	< 0.10	< 0.10	5.94
MW-26	2/4/2004	< 0.040	< 0.020	0.013	< 0.010	< 0.010	0.43	< 0.010	< 0.020	< 0.0004	< 0.020	0.043	< 0.10	< 0.040	< 0.10	< 0.10	5.1
MW-27	2/3/2004	< 0.040	< 0.020	0.060	< 0.010	< 0.010	< 0.010	< 0.010	< 0.020	< 0.0004	< 0.020	< 0.020	< 0.10	< 0.040	< 0.10	< 0.10	7.05
MW-28	2/9/2004	< 0.040	< 0.020	0.046	< 0.010	< 0.010	0.031	< 0.010	< 0.020	< 0.0004	< 0.020	< 0.020	< 0.10	< 0.040	< 0.10	< 0.10	7.01
MW-30	2/13/2004	< 0.040	< 0.020	0.044	< 0.010	< 0.010	0.033	< 0.010	< 0.020	< 0.0004	< 0.020	0.029	< 0.10	< 0.040	< 0.10	< 0.10	7.11
MW-31	2/13/2004	< 0.040	< 0.020	0.090	< 0.010	< 0.010	0.046	< 0.010	< 0.020	< 0.0004	< 0.020	0.029	< 0.10	< 0.040	< 0.10	< 0.10	7.14
MW-32	1/28/2004	< 0.040	< 0.020	0.037	< 0.010	< 0.010	< 0.010	< 0.010	< 0.020	< 0.0004	< 0.020	< 0.020	< 0.10	< 0.040	< 0.10	< 0.10	6.98
MW-33	1/28/2004	< 0.040	< 0.020	0.034	< 0.010	< 0.010	< 0.010	< 0.010	< 0.020	< 0.0004	< 0.020	0.024	< 0.10	< 0.040	< 0.10	< 0.10	6.79
MW-34	2/5/2004	< 0.040	< 0.020	0.026	< 0.010	< 0.010	< 0.010	< 0.010	< 0.020	< 0.0004	< 0.020	0.032	< 0.10	< 0.040	< 0.10	< 0.10	6.03
MW-35	2/4/2004	< 0.040	< 0.020	< 0.010	< 0.010	< 0.010	0.11	0.048	< 0.020	< 0.0004	< 0.020	0.14	< 0.10	< 0.040	< 0.10	< 0.10	2.92
MW-36	2/6/2004	< 0.040	< 0.020	0.035	< 0.010	< 0.010	0.012	< 0.010	< 0.020	< 0.0004	< 0.020	< 0.020	< 0.10	< 0.040	< 0.10	< 0.10	7.03
MW-37	2/6/2004	< 0.040	< 0.020	0.037	< 0.010	< 0.010	0.022	< 0.010	< 0.020	< 0.0004	< 0.020	0.025	< 0.10	< 0.040	< 0.10	< 0.10	6.35
MW-38	2/5/2004	< 0.040	< 0.020	0.034	< 0.010	< 0.010	< 0.010	< 0.010	< 0.020	< 0.0004	< 0.020	< 0.020	< 0.10	< 0.040	< 0.10	< 0.10	6.93
MCLs/SMCLs		0.006	0.05	1	0.004	0.005	0.05	NA	0.015	0.002	NA	0.1	0.05	0.1	0.002	NA	NA

MCL - Maximum Contaminant Limit from Title 22 California Code of Regulations
SMCL - Secondary Maximum Contaminant Limit from Title 22 California Code of Regulations
NA - Not Applicable

Table 10
Emerging Chemicals in Groundwater
PRC-DeSoto International, Inc.
5430 San Fernando Road
Glendale, CA 91203

Well ID	Date	Emerging Chemicals (µg/L)						
		1,2,3-TCP	*1,4-Dioxane*	*BDPE*	*Cr (Total)*	*Cr (VI)*	*NDMA*	*Perchlorate*
MW-1	1/23/2004	<0.5	< 2.0	< 0.10	43.8	0.63	< 0.0020	< 2.0
MW-2	1/22/2004	<0.5	< 2.0	< 0.10	51.5	2.1	< 0.0020	< 2.0
MW-3	1/26/2004	<0.5	< 2.0	< 0.10	56.4	3.9	< 0.0020	< 2.0
MW-4	2/4/2004	<0.5	< 2.0	< 0.10	14.2	8.4	< 0.0020	< 2.0
MW-5	1/22/2004	<0.5	< 2.0	NA	52.0	1.7	NA	NA
MW-6	1/22/2004	<0.5	< 2.0	< 0.10	13.0	4.0	< 0.0020	3.0
MW-7	2/13/2004	<0.5	< 2.0	< 0.10	631	0.96	< 0.0020	< 2.0
MW-8	1/23/2004	<0.5	< 2.0	< 0.10	64.8	2.5	< 0.0020	< 2.0
MW-12A	1/30/2004	<0.5	3.5	< 0.10	12.1	0.69	< 0.0020	< 2.0
MW-12B	1/26/2004	<0.5	< 2.0	NA	9.83	5.5	< 0.0020	NA
MW-13	2/5/2004	<0.5	< 2.0	< 0.10	12.6	8.7	< 0.0020	< 2.0
MW-14	2/5/2004	<0.5	2.1	NA	< 1.00	< 0.20	NA	NA
MW-15	2/5/2004	<0.5	< 2.0	< 0.10	14.1	1.4	< 0.0020	2.3
MW-16	2/3/2004	<0.5	2.5	NA	8.69	< 0.20	NA	NA
MW-17	2/5/2004	<0.5	< 2.0	< 0.10	3.29	< 0.20	< 0.0020	< 2.0
MW-18	2/4/2003	<0.5	3.2	NA	5.24	0.20	NA	NA
MW-19	1/31/2004	<0.5	2.6	NA	110	110	NA	NA
MW-20	1/28/2004	<0.5	8.7	NA	17.8	< 0.20	NA	NA
MW-21	1/28/2004	<0.5	2.7	NA	6.99	< 0.20	NA	NA
MW-22	1/29/2004	<0.5	< 2.0	NA	3.89	1.0	NA	NA
MW-23	1/29/2004	<0.5	< 2.0	NA	3.94	2.5	NA	NA
MW-25	2/3/2004	<0.5	< 2.0	NA	77.4	0.26	NA	NA
MW-26	2/4/2004	<0.5	3.3	NA	279	380	NA	NA
MW-27	2/3/2004	<0.5	< 2.0	NA	30.2	3.2	NA	NA
MW-28	2/9/2004	<0.5	4.3	NA	36.0	32	NA	NA
MW-30	2/13/2004	<0.5	3.7	< 0.10	39.7	34	< 0.0020	< 2.0
MW-31	2/13/2004	<0.5	< 2.0	NA	57.2	49	NA	NA
MW-32	1/28/2004	<0.5	< 2.0	NA	14.9	0.29	NA	NA
MW-33	1/28/2004	<0.5	< 2.0	< 0.10	13.3	0.24	0.038	< 2.0
MW-34	2/5/2004	<0.5	2.4	NA	< 1.00	< 0.20	NA	NA
MW-35	2/4/2004	<0.5	2.3	NA	14.2	0.67	NA	NA
MW-36	2/5/2004	<0.5	< 2.0	NA	6.98	3.4	NA	NA

Table 10
Emerging Chemicals in Groundwater
PRC-DeSoto International, Inc.
5430 San Fernando Road
Glendale, CA 91203

Well ID	Date	Emerging Chemicals (µg/L)						
		1,2,3-TCP	*1,4-Dioxane*	*BDPE*	*Cr (Total)*	*Cr (VI)*	*NDMA*	*Perchlorate*
MW-37	2/5/2004	<0.5	< 2.0	NA	21.4	< 0.20	NA	NA
MW-38	2/5/2004	<0.5	< 2.0	NA	7.73	5.8	NA	NA
MCLs/ALs		0.005	3	NA	50	50	0.01	4

1,2,3-TCP - 1,2,3-Trichloropropane
BDPE - Bromodiphenyl Ethers
Cr - Chromium
Cr (VI) - Hexavalent Chromium
NDMA - N-Nitrosodimethylamine
MCL - Maximum Contaminant Limit from Title 22 California Code of Regulations
AL - California Department of Health Services Health Advisory Action Level
NA- Not Applicable/Not Analyzed

Table 11
General Minerals in Groundwater
PRC-DeSoto International, Inc.
5430 San Fernando Road
Glendale, CA 91203

Well ID	Date	General Minerals (mg/L)							
		Calcium	*Copper*	*Iron*	*Magnesium*	*Manganese*	*Potassium*	*Sodium*	*Zinc*
MW-1	1/23/2004	129	< 0.00500	0.798	47.8	0.0133	2.18	51.5	< 0.0100
MW-2	1/22/2004	130	< 0.00500	0.532	46.1	0.0144	2.06	49.4	< 0.0100
MW-3	1/26/2004	121	< 0.00500	0.922	43.3	0.0634	1.94	42.7	0.0105
MW-4	2/4/2004	106	< 0.00500	< 0.100	41.6	0.184	1.91	41.6	0.0236
MW-5	1/22/2004	125	< 0.00500	0.399	43.4	0.00540	2.25	73.9	< 0.0100
MW-6	1/22/2004	140	0.00747	1.55	52.5	0.0191	3.02	80.4	0.0243
MW-8	1/23/2004	114	< 0.00500	0.935	37.9	0.0160	2.08	47.2	< 0.0100
MW-7	2/13/2004	116	< 0.00500	< 0.100	42.4	0.0476	2.51	54.9	0.0156
MW-12A	1/30/2004	111	< 0.00500	< 0.100	39.8	0.164	2.03	42.0	0.0601
MW-12B	1/26/2004	100	0.00505	0.119	36.0	< 0.00500	1.82	41.0	< 0.0100
MW-13	2/5/2004	134	< 0.00500	0.496	47.7	< 0.00500	2.25	47.8	< 0.0100
MW-14	2/5/2004	94.7	< 0.00500	17.4	36.1	0.0795	2.12	44.7	< 0.0100
MW-15	2/5/2004	106	< 0.00500	4.08	39.9	0.138	2.47	46.9	< 0.0100
MW-16	2/3/2004	94.8	< 0.00500	0.940	42.0	0.705	2.13	47.7	0.0292
MW-17	2/5/2004	99.9	< 0.00500	7.31	40.7	0.717	2.20	45.3	0.0766
MW-18	2/4/2004	104	< 0.00500	1.31	48.5	0.387	2.53	47.7	< 0.0100
MW-19	1/30/2004	111	< 0.00500	< 0.100	40.8	< 0.00500	2.02	40.8	0.0359
MW-20	1/28/2004	83.7	< 0.00500	26.3	29.0	3.03	2.98	50.7	0.270
MW-21	1/29/2004	86.2	0.00827	10.5	27.2	2.49	2.71	48.6	0.194
MW-22	1/29/2004	103	< 0.00500	0.652	38.3	0.0234	1.89	37.7	0.0302
MW-23	1/29/2004	112	< 0.00500	< 0.100	40.3	< 0.00500	1.74	39.3	0.0133
MW-25	2/3/2004	91.1	< 0.00500	34.7	42.5	0.499	1.64	38.3	0.0638
MW-26	2/5/2004	100	0.00745	1.18	44.2	0.499	1.73	47.8	0.0556
MW-27	2/3/2004	113	< 0.00500	1.17	41.5	< 0.00500	1.94	41.6	< 0.0100
MW-28	2/9/2004	121	< 0.00500	1.15	38.5	0.0890	2.38	51.4	0.0496
MW-30	2/13/2004	114	< 0.00500	1.31	39.1	0.0654	2.22	42.5	< 0.0100
MW-31	2/13/2004	119	< 0.00500	0.920	40.6	0.711	2.40	46.1	< 0.0100
MW-32	1/28/2004	106	< 0.00500	1.23	37.0	0.0501	2.07	40.3	0.0200
MW-33	1/28/2004	113	0.00521	9.92	40.4	0.423	2.46	46.3	0.0234
MW-34	2/5/2004	71.7	< 0.00500	43.4	32.0	0.619	1.58	48.1	< 0.0100
MW-35	2/4/2004	129	0.0464	27.1	81.5	2.73	1.35	47.6	0.463
MW-36	2/5/2004	119	< 0.00500	1.84	42.5	< 0.00500	2.40	45.1	< 0.0100

Table 11
General Minerals in Groundwater
PRC-DeSoto International, Inc.
5430 San Fernando Road
Glendale, CA 91203

Well ID	Date	General Minerals (mg/L)							
		Calcium	*Copper*	*Iron*	*Magnesium*	*Manganese*	*Potassium*	*Sodium*	*Zinc*
MW-37	2/5/2004	80.1	< 0.00500	2.27	29.9	0.168	2.14	45.9	0.0518
MW-38	2/5/2004	125	< 0.00500	< 0.100	44.5	< 0.00500	2.27	46.3	0.0179
SMCLs		NA	1.0	0.3	NA	0.05	NA	NA	5.0

SMCL - Secondary Maximum Contaminant Limit from Title 22 California Code of Regulations
NA - Not Applicable

Table 12
Groundwater Properties
PRC-DeSoto International, Inc.
5430 San Fernando Road
Glendale, CA 91203

Well ID	Date	Physical Properties				Inorganics (mg/L)				Organics (mg/L)
		Alkalinity (mg/L)	*Hardness (mg/L)*	*TDS (mg/L)*	*Specific Conductance (µmho/cm)*	*Chloride*	*Nitrite*	*Nitrate*	*Sulfate*	*Surfactants*
MW-1	1/23/2004	250	500	740	1100	100	< 0.10	8.1	180	0.13
MW-2	1/22/2004	250	500	730	1100	110	< 0.10	8.1	180	< 0.10
MW-3	1/26/2004	210	450	680	960	92	< 0.10	13	150	< 0.10
MW-4	2/4/2004	200	410	610	950	64	< 0.10	5.4	170	0.10
MW-5	1/22/2004	210	480	810	1200	120	< 0.10	7.5	240	< 0.10
MW-6	1/22/2004	250	520	830	1200	130	< 0.10	7.6	240	< 0.10
MW-7	2/13/2004	270	450	690	1000	80	< 0.10	9.0	130	0.17
MW-8	1/23/2004	270	410	600	900	62	< 0.10	7.6	110	0.10
MW-12A	1/30/2004	230	430	620	930	75	< 0.10	5.5	140	0.13
MW-12B	1/26/2004	260	380	520	830	63	< 0.10	6.7	93	< 0.10
MW-13	2/5/2004	260	500	750	1100	95	< 0.10	8.4	170	< 0.10
MW-14	2/5/2004	170	360	580	920	82	< 0.10	4.5	190	1.6
MW-15	2/5/2004	150	400	630	960	79	< 0.10	8.2	220	< 0.10
MW-16	2/3/2004	14	380	640	960	72	< 0.10	9.6	280	< 0.10
MW-17	2/5/2004	70	400	660	970	82	< 0.10	2.6	310	< 0.10
MW-18	2/4/2004	32	430	720	1100	65	< 0.10	7.3	370	< 0.10
MW-19	1/30/2004	230	430	620	930	69	< 0.10	6.4	140	< 0.10
MW-20	1/28/2004	44	330	700	920	110	< 0.10	4.3	280	0.11
MW-21	1/29/2004	26	330	640	880	98	< 0.10	2.9	270	< 0.10
MW-22	1/28/2004	230	420	790	930	81	< 0.10	6.3	150	< 0.10
MW-23	1/29/2004	250	440	650	950	80	< 0.10	5.9	140	< 0.10
MW-25	2/3/2004	60	390	670	1000	60	< 0.10	2.2	370	< 0.10
MW-26	2/4/2004	12	390	640	990	74	< 0.10	7.3	330	< 0.10
MW-27	2/3/2004	240	440	620	1000	60	< 0.10	5.4	150	< 0.10
MW-28	2/9/2004	210	420	650	930	79	< 0.10	8.9	180	< 0.10
MW-30	2/13/2004	240	420	620	920	73	< 0.10	8.5	130	< 0.10
MW-31	2/13/2004	250	420	580	930	70	< 0.10	7.0	140	0.11
MW-32	1/28/2004	240	410	630	900	74	< 0.10	6.0	140	< 0.10
MW-33	1/28/2004	200	410	560	890	84	< 0.10	5.1	170	0.12
MW-34	2/5/2004	69	76	590	920	89	< 0.10	1.4	260	0.85
MW-35	2/4/2004	NA	670	1500	2200	NA	NA	NA	NA	0.11

Table 12
Groundwater Properties
PRC-DeSoto International, Inc.
5430 San Fernando Road
Glendale, CA 91203

Well ID	Date	Physical Properties				Inorganics (mg/L)				Organics (mg/L)
		Alkalinity (mg/L)	*Hardness (mg/L)*	*TDS (mg/L)*	*Specific Conductance (µmho/cm)*	*Chloride*	*Nitrite*	*Nitrate*	*Sulfate*	*Surfactants*
MW-36	2/5/2004	240	450	620	970	82	< 0.10	7.6	150	< 0.10
MW-37	2/5/2004	90	310	540	810	78	< 0.10	8.3	180	< 0.10
MW-38	2/5/2004	240	490	680	1100	88	< 0.10	7.8	180	< 0.10
MCLs/SMCLs		NA	NA	1,000	1,600	500	1	45	500	NA

Notes:
TDS - Total Dissolved Solids
NA - Not Applicable/Not Analyzed
MCL - Maximum Contaminant Limit from Title 22 California Code of Regulations
SMCL - Secondary Maximum Contaminant Limit from Title 22 California Code of Regulations (upper ranges used)

Table 13
Analytical Laboratory QA/QC Summary of Anomalies
PRC-DeSoto International, Inc.
5430 San Fernando Road
Glendale, CA 91203

Lab Report ID No.	QA/QC Anomaly	Discussion
23752 (Soil)	Unable to use the MS/MSD pair for copper, zinc, and mercury due to sample matrix.	LCS/LCSD pair was used to provide precision data for this analytical batch.
23758 (Soil)	1. Unable to use the MS/MSD pair for mercury due to sample matrix. 2. Reporting limit for silver in sample SB10@25' was raised to 2.5 mg/kg due to sample matrix effects. 3. MS/MSD pair were out of control high for silver.	1. LCS/LCSD pair was used to provide precision data for this analytical batch. 2. Reporting limit for silver in sample SB10@25' was raised to 2.5 mg/kg due to sample matrix effects. 3. No hits reported for silver. Since recovery was out high, data not affected.
23771A (Soil)	Surrogate spike compound was out of control high for BDPE.	Method blank surrogate spike compound was in control.
23775 (Groundwater)	MS/MSD pair and LCS were out of control high for silver.	No hits reported for silver. Since recovery was out high, data not affected.
23778 (Groundwater)	1. MS/MSD pair and LCS were out of control high for silver. 2. MS/MSD pair out of control high for calcium, magnesium, and sodium.	1. No hits reported for silver. Since recovery was out high, data not affected. 2. Control limits do not apply resulting from the sample concentration exceeding the spike concentration by a factor of four or greater.

Table 13
Analytical Laboratory QA/QC Summary of Anomalies
PRC-DeSoto International, Inc.
5430 San Fernando Road
Glendale, CA 91203

Lab Report ID No.	QA/QC Anomaly	Discussion
23787 (Groundwater)	1. LCS was out of control high for silver. 2. Surrogate spike compound out of control high for BDPE due to matrix interference. 3. MS/MSD pair out of control high for calcium, magnesium, and sodium.	1. No hits reported for silver. Since recovery was out high, data not affected. 2. Method blank surrogate spike compound was in control. 3. Control limits do not apply resulting from the sample concentration exceeding the spike concentration by a factor of four or greater.
23796 (Groundwater)	MS/MSD pair out of control high for calcium, magnesium, and sodium.	Control limits do not apply resulting from the sample concentration exceeding the spike concentration by a factor of four or greater.
23799A (Groundwater)	MS/MSD pair out of control high for calcium, magnesium, and sodium.	Control limits do not apply resulting from the sample concentration exceeding the spike concentration by a factor of four or greater.
23818A (Groundwater)	1. MS/MSD pair out of control high for calcium, iron, magnesium, sodium, and chromium. 2. Spike duplicate compound out of control high for total chromium due to matrix interference.	1. Control limits do not apply resulting from the sample concentration exceeding the spike concentration by a factor of four or greater. 2. LCS and/or LCSD were in control.
23823 (Groundwater)	MS/MSD pair out of control high for calcium and iron.	Control limits do not apply resulting from the sample concentration exceeding the spike concentration by a factor of four or greater.
23830A (Groundwater)	1. MS/MSD pair out of control high for calcium, magnesium, and total chromium. 2. MS/MSD pair out of control for sodium and total chromium due to matrix interference.	1. Control limits do not apply resulting from the sample concentration exceeding the spike concentration by a factor of four or greater. 2. LCS and/or LCSD were in control.

Table 13
Analytical Laboratory QA/QC Summary of Anomalies
PRC-DeSoto International, Inc.
5430 San Fernando Road
Glendale, CA 91203

Lab Report ID No.	QA/QC Anomaly	Discussion
23836 (Groundwater)	1. MS/MSD pair out of control high for calcium, magnesium, and total chromium. 2. MS/MSD pair out of control for sodium and total chromium due to matrix interference. 3. LCS/LCSD pair were out of control high for 1,4-dioxane.	1. Control limits do not apply resulting from the sample concentration exceeding the spike concentration by a factor of four or greater. 2. LCS and/or LCSD were in control. 3. There was no further discussion provided in the lab report.
23857 (Groundwater)	1. Unable to use the MS/MSD pair for silver due to sample matrix. 2. Surrogate spike compound was out of control low for 1,4-dioxane. 3. MS/MSD pair out of control high for calcium, magnesium, and sodium.	1. LCS/LCSD pair was used to provide precision data for this analytical batch. 2. There was no further discussion provided in the lab report. 3. Control limits do not apply resulting from the sample concentration exceeding the spike concentration by a factor of four or greater.
23859 (Groundwater)	MS/MSD pair out of control high for calcium, magnesium, and sodium.	Control limits do not apply resulting from the sample concentration exceeding the spike concentration by a factor of four or greater.
23866 (Groundwater)	1. Surrogate spike compound was out of control low for 1,4-dioxane. 2. MS/MSD pair out of control high for calcium, magnesium, and sodium. 3. Spike duplicate out of control high for total chromium.	1. There was no further discussion provided in the lab report. 2. Control limits do not apply resulting from the sample concentration exceeding the spike concentration by a factor of four or greater. 3. There was no further discussion provided in the lab report.

Table 13
Analytical Laboratory QA/QC Summary of Anomalies
PRC-DeSoto International, Inc.
5430 San Fernando Road
Glendale, CA 91203


Lab Report ID No.	QA/QC Anomaly	Discussion
23876 (Groundwater)	1. MS/MSD pair out of control high for calcium, magnesium, and sodium. 2. MS/MSD pair out of control for potassium due to matrix interference. 3. Spike duplicate out of control high for total chromium.	1. Control limits do not apply resulting from the sample concentration exceeding the spike concentration by a factor of four or greater. 2. LCS and/or LCSD were in control. 3. There was no further discussion provided in the lab report.
23872 (Groundwater)	1. MS/MSD pair out of control high for calcium, magnesium, and sodium. 2. MS/MSD pair out of control for potassium due to matrix interference.	1. Control limits do not apply resulting from the sample concentration exceeding the spike concentration by a factor of four or greater. 2. LCS and/or LCSD were in control.
23879 (Groundwater)	MS/MSD pair out of control high for calcium, magnesium, and sodium.	Control limits do not apply resulting from the sample concentration exceeding the spike concentration by a factor of four or greater.
23923 (Groundwater)	MS/MSD pair out of control high for calcium, magnesium, and sodium.	Control limits do not apply resulting from the sample concentration exceeding the spike concentration by a factor of four or greater.

Notes:
MS: Matrix Spike
MSD: Matrix Spike Duplicate
LCS: Laboratory Control Sample
LCSD: Laboratory Control Sample Duplicate

Table 14
Equipment and Trip Blank Analytical Results
PRC-DeSoto International, Inc.
5430 San Fernando Road
Glendale, CA 91203

Sample ID	Date	Analytes (µg/L)									
		1,2,3-TCP	*1,4-Dioxane*	*BDPE*	*Cr (Total)*	*Cr (VI)*	*NDMA*	*Perchlorate*	*Title 22 Metals*	*TPH*	*VOCs*
QCEB-1	1/22/2004	< 2.0	< 2.0	< 0.10	3.98	2.2	< 0.0020	< 2.0	NA	< 0.50	ND
QCEB-2	1/29/2004	< 2.0	< 2.0	< 0.10	< 1.00	< 0.20	< 0.0020	< 2.0	NA	< 0.50	ND
QCEB-3	2/4/2004	< 2.0	< 2.0	< 0.10	2.46	0.26	< 0.0020	< 2.0	NA	< 0.50	ND
QCEB-4	2/13/2004	< 2.0	< 2.0	< 0.10	4.58	0.29	< 0.0020	< 2.0	NA	< 0.50	ND
QCTB	2/5/2004	< 2.0	< 2.0	< 0.10	< 1.00	0.23	< 0.0020	< 2.0	ND	< 0.50	ND

1,2,3-TCP - 1,2,3-Trichloropropane
BDPE - Bromodiphenyl Ethers
Cr - Chromium
Cr (VI) - Hexavalent Chromium
NDMA - N-Nitrosodimethylamine
TPH - Total Petroleum Hydrocarbons
VOCs - Volatile Organic Compounds

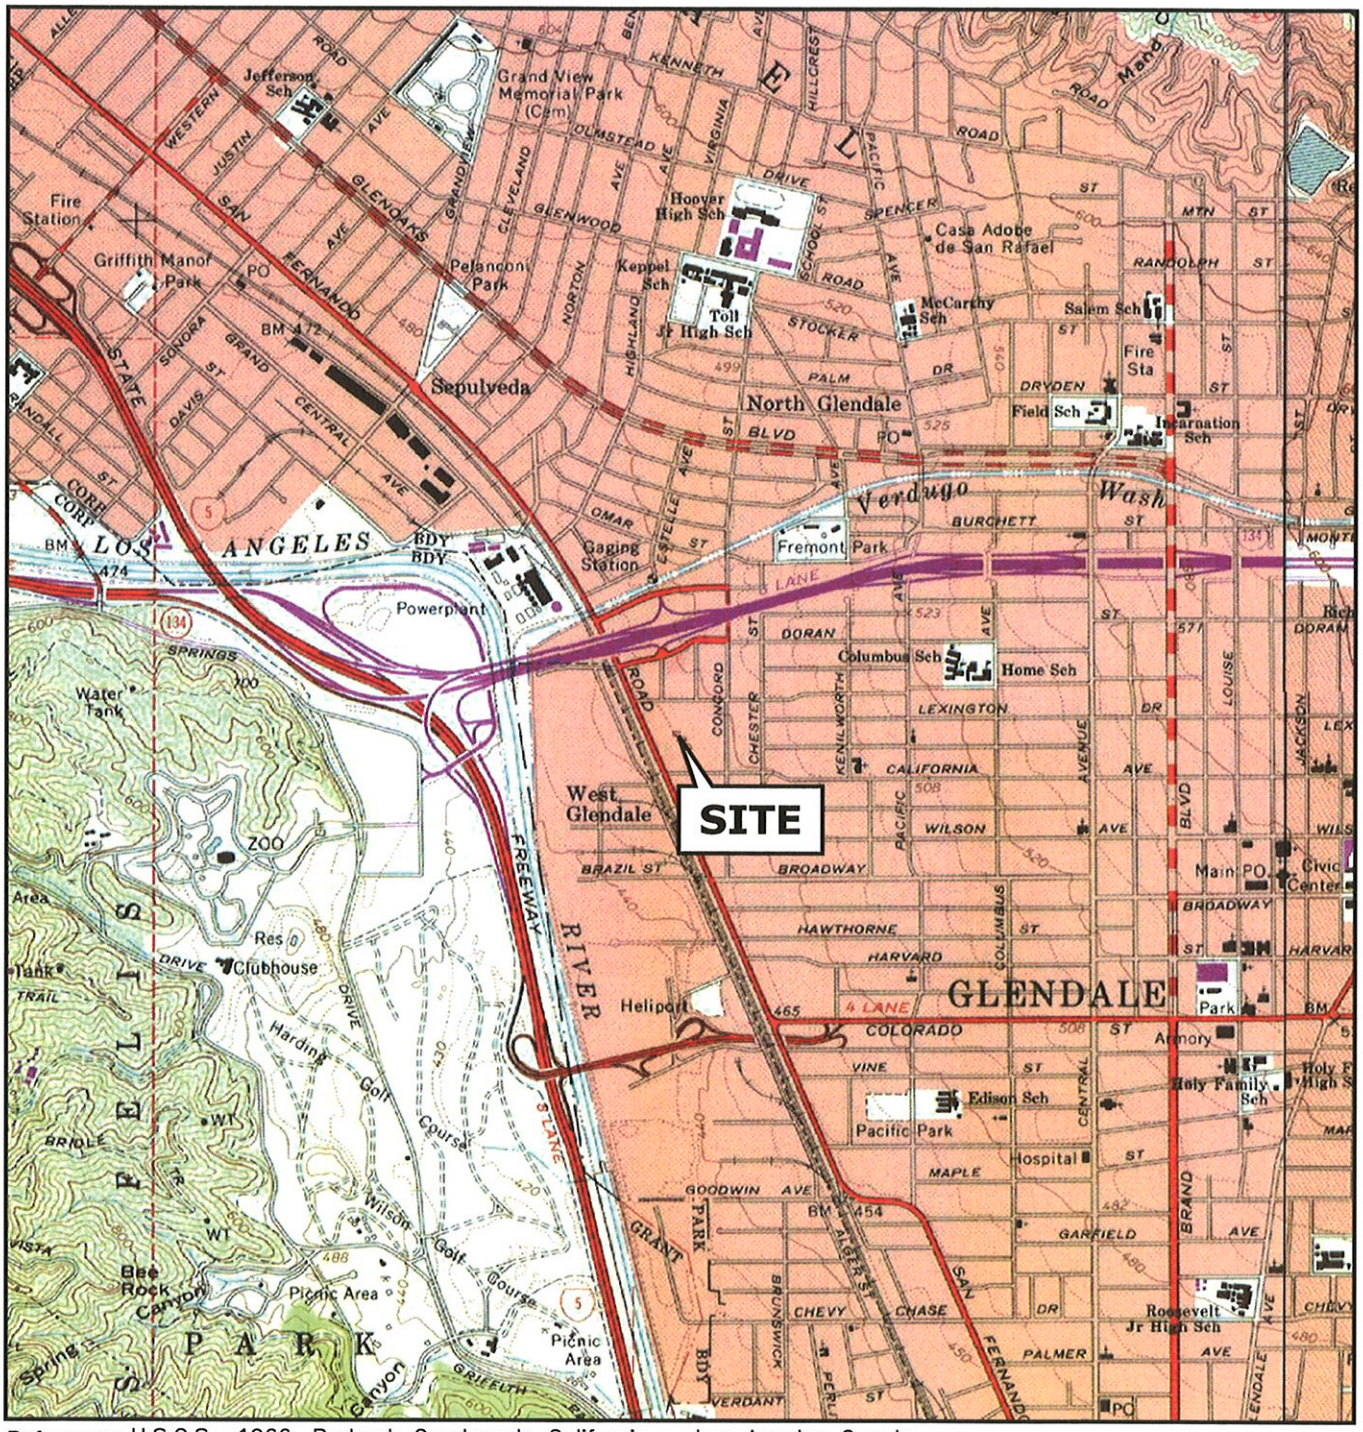

Reference: U.S.G.S., 1966, Burbank Quadrangle California – Los Angeles County, 7.5' Series (Topographic). Photorevised 1972. Minor Revision 1994.

NORTH

SCALE

1 inch = 2000 feet


0 1000 2000



QUADRANGLE LOCATION

SECOR 25864-F BUSINESS CENTER DRIVE REDLANDS, CALIFORNIA 92374 PH: (909) 335-6116 / FAX: (909) 335-6120	PREPARED FOR: PRC-DESOTO INTERNATIONAL, INC. 5430 SAN FERNANDO ROAD GLENDALE, CALIFORNIA		SITE LOCATION MAP		FIGURE: 1
	JOB NUMBER: 04OT.04901.23	DRAWN BY: JMH	CHECKED BY:	APPROVED BY: KM	DATE: 08/2004

File Path – Q:\CADD-04\CAD Files\PRC-Desoto\2004\PRC-BL.dwg – Layout: FIGURE 1

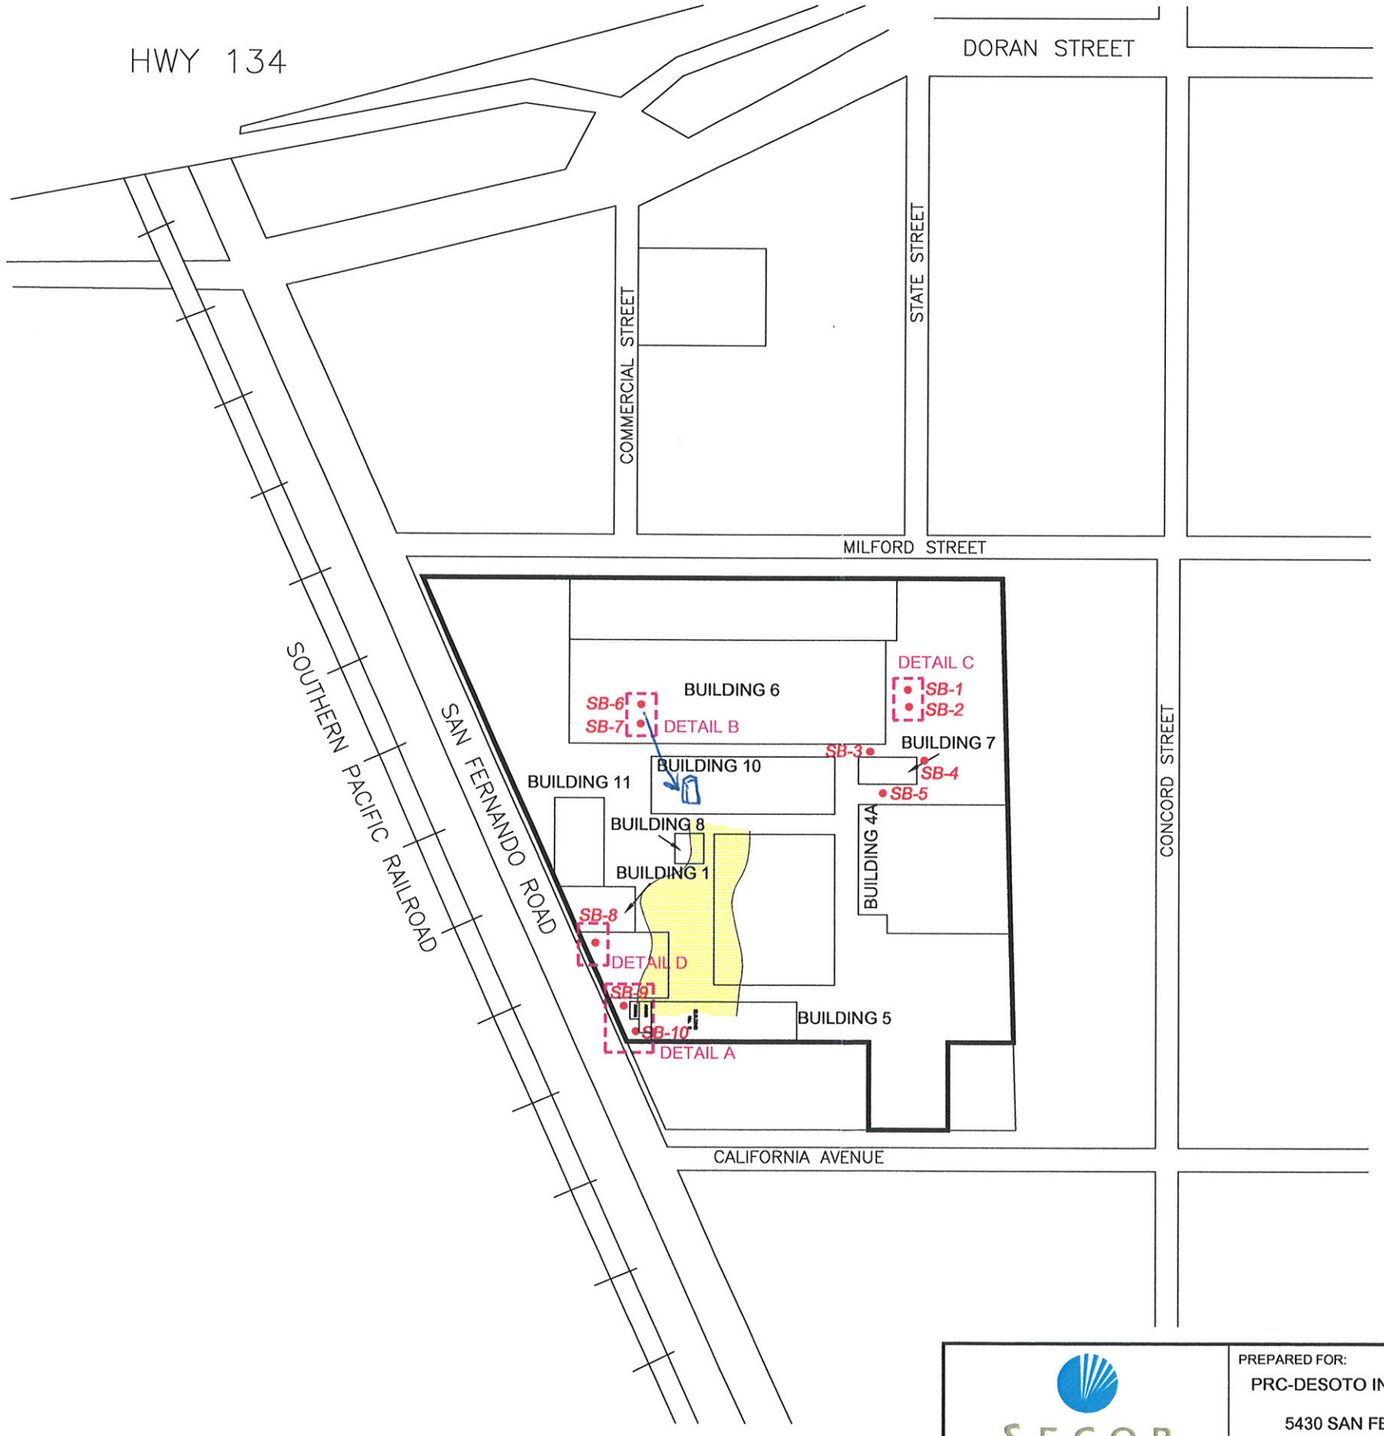

EXPLANATION

- APPROXIMATE LOCATION OF SOIL BORING
- ESTIMATED LIMITS OF PALEO–CHANNEL

NORTH

APPROXIMATE SCALE
1 inch = 200 feet

0 100 200

SECOR
25864-F BUSINESS CENTER DRIVE
REDLANDS, CALIFORNIA 92374
PH: (909) 335-6116 / FAX: (909) 335-6120


PREPARED FOR:
PRC-DESOTO INTERNATIONAL, INC.
5430 SAN FERNANDO ROAD
GLENDALE, CALIFORNIA

SITE PLAN

FIGURE: **2**

JOB NUMBER:	DRAWN BY:	CHECKED BY:	APPROVED BY:	DATE:
04OT.04901.20	JMH	BV	BV	02/2004

File Path – L:\CAD Files\PRC–Desoto\2004\PRC–BL.dwg – Layout: Figure 2

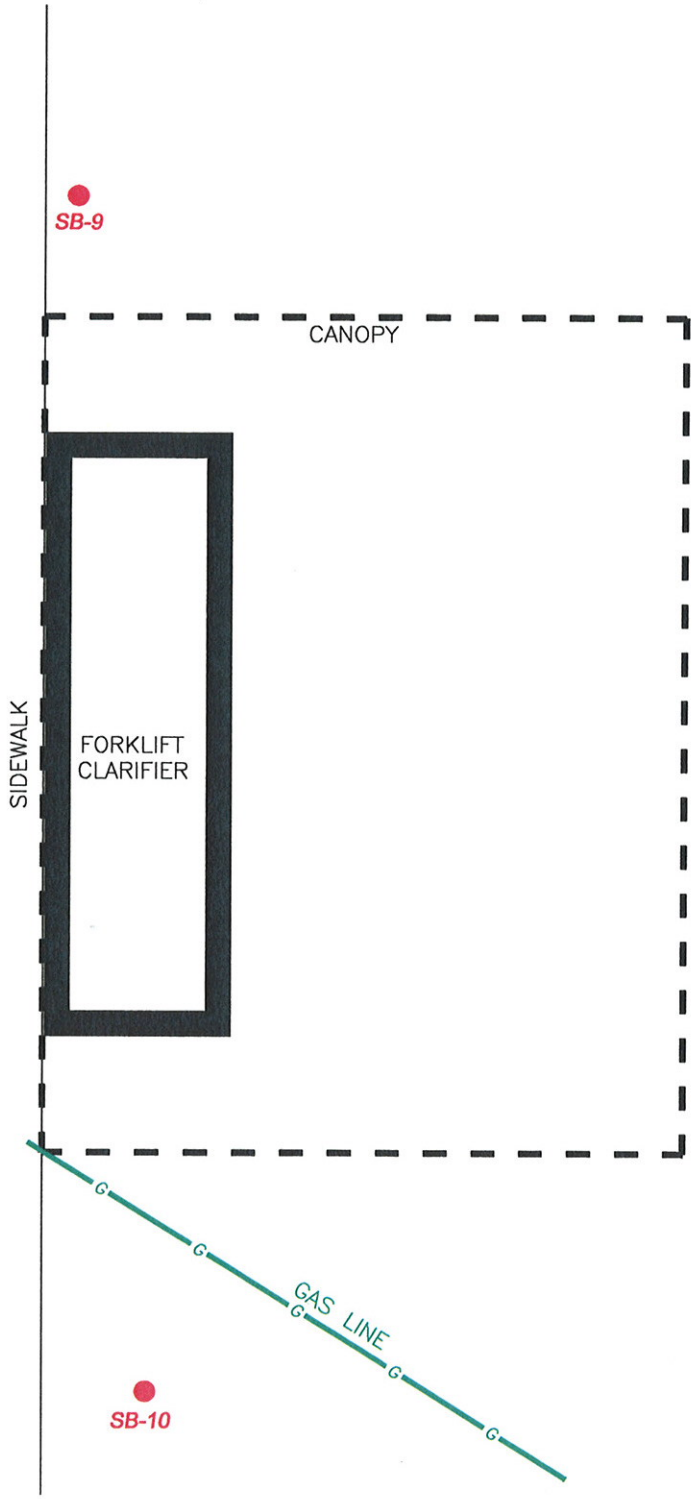

EXPLANATION

SB-10 APPROXIMATE LOCATION OF SOIL BORING

NORTH

APPROXIMATE SCALE

1 inch = 3 feet


0 1.5 3

SECOR

25864-F BUSINESS CENTER DRIVE
REDLANDS, CALIFORNIA 92374
PH: (909) 335-6116 / FAX: (909) 335-6120

PREPARED FOR:				FIGURE:
PRC-DESOTO INTERNATIONAL, INC. 5430 SAN FERNANDO ROAD GLENDALE, CALIFORNIA		**DETAIL A FORKLIFT CLARIFIER**		**3**
JOB NUMBER: 04OT.04901.20	DRAWN BY: JMH	CHECKED BY: BV	APPROVED BY: BV	DATE: 02/2004

File Path – L:\CAD Files\PRC-Desoto\2004\PRC-BL.dwg – Layout: Figure 3

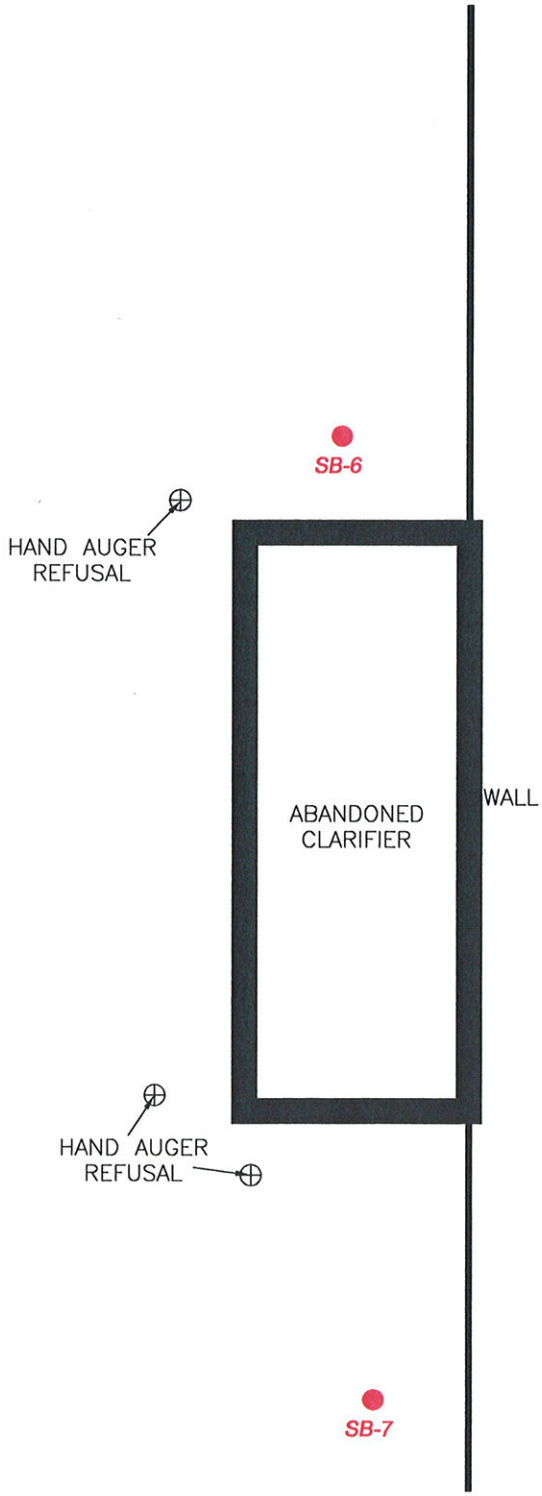

EXPLANATION

SB-6 APPROXIMATE LOCATION OF SOIL BORING

NORTH

APPROXIMATE SCALE
1 inch = 3 feet

0 1.5 3

SECOR

25864-F BUSINESS CENTER DRIVE
REDLANDS, CALIFORNIA 92374
PH: (909) 335-6116 / FAX: (909) 335-6120

PREPARED FOR:
PRC-DESOTO INTERNATIONAL, INC.


5430 SAN FERNANDO ROAD
GLENDALE, CALIFORNIA

DETAIL B
FORMER BUILDING 10
BAY 5 CLARIFIER

FIGURE: **4**

JOB NUMBER:	DRAWN BY:	CHECKED BY:	APPROVED BY:	DATE:
04OT.04901.20	JMH	BV	BV	02/2004

File Path – L:\CAD Files\PRC-Desoto\2004\PRC-BL.dwg – Layout: Figure 4

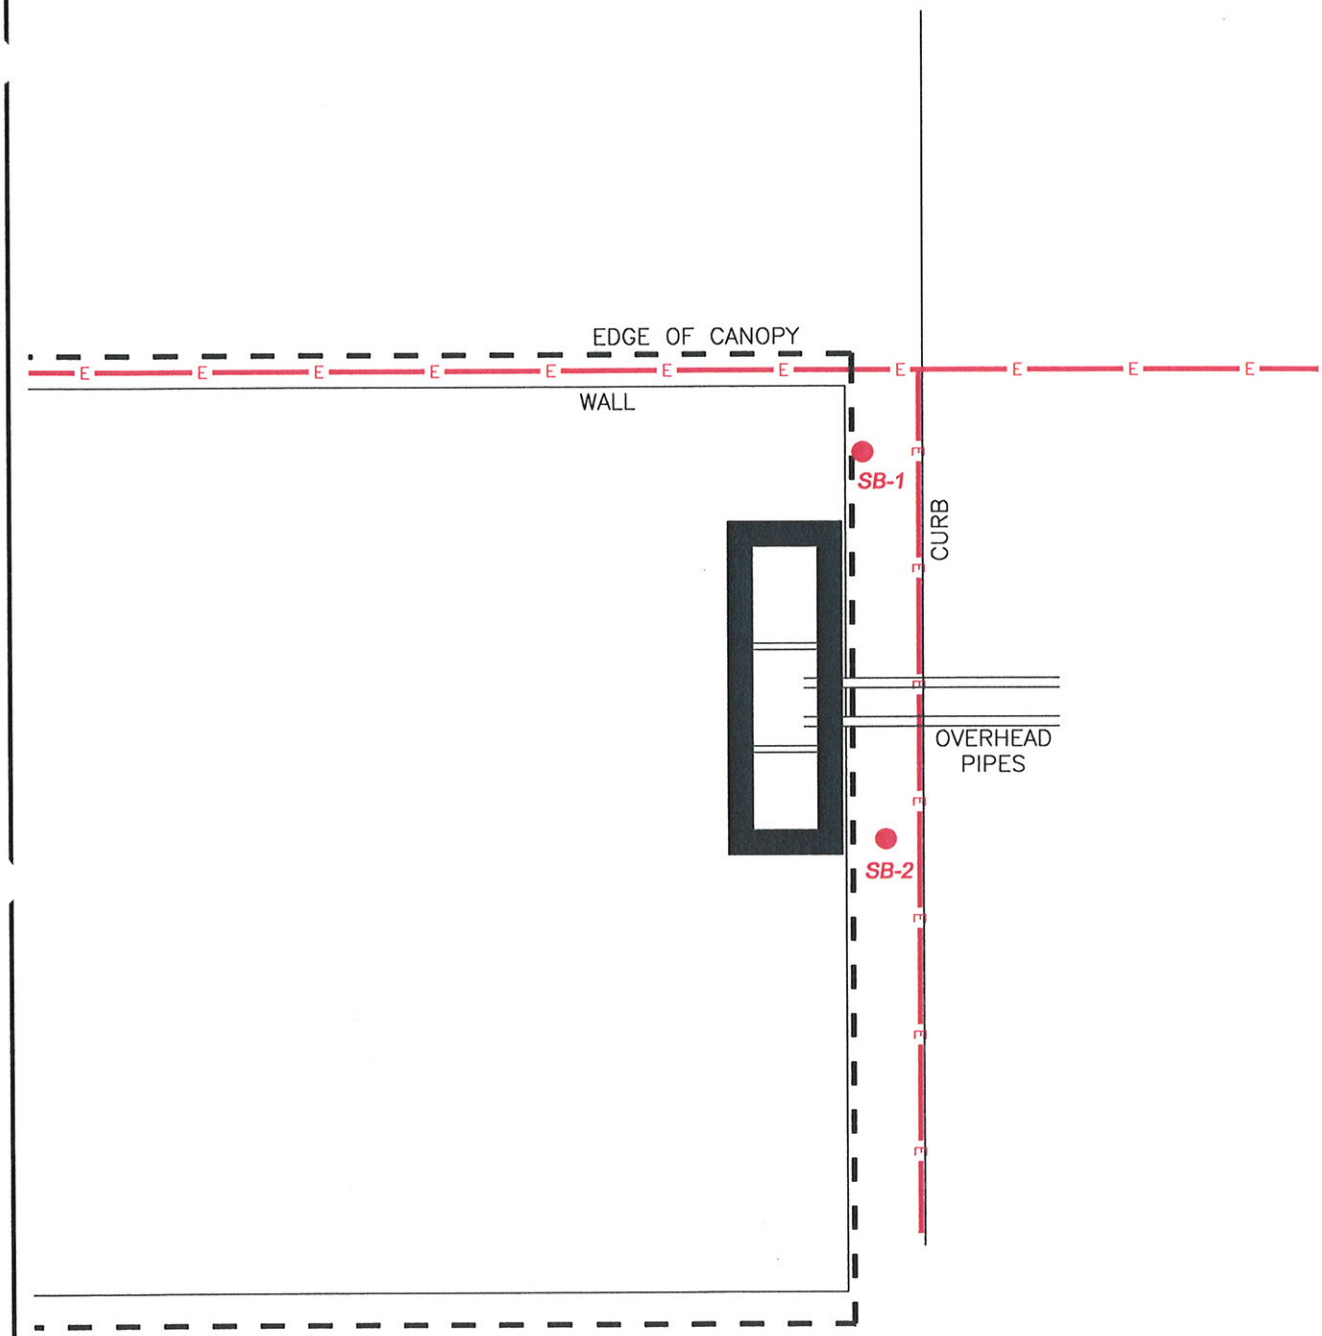

EXPLANATION

● SB-2 APPROXIMATE LOCATION OF SOIL BORING

NORTH

APPROXIMATE SCALE
1 inch = 3 feet

0 1.5 3

SECOR
25864-F BUSINESS CENTER DRIVE
REDLANDS, CALIFORNIA 92374
PH: (909) 335-6116 / FAX: (909) 335-6120


PREPARED FOR:
PRC-DESOTO INTERNATIONAL, INC.
5430 SAN FERNANDO ROAD
GLENDALE, CALIFORNIA

DETAIL C
BOILER
CLARIFIER LAYOUT

FIGURE: **5**

JOB NUMBER:	DRAWN BY:	CHECKED BY:	APPROVED BY:	DATE:
04OT.04901.20	JMH	BV	BV	02/2004

File Path – L:\CAD Files\PRC-Desoto\2004\PRC-BL.dwg – Layout: Figure 5

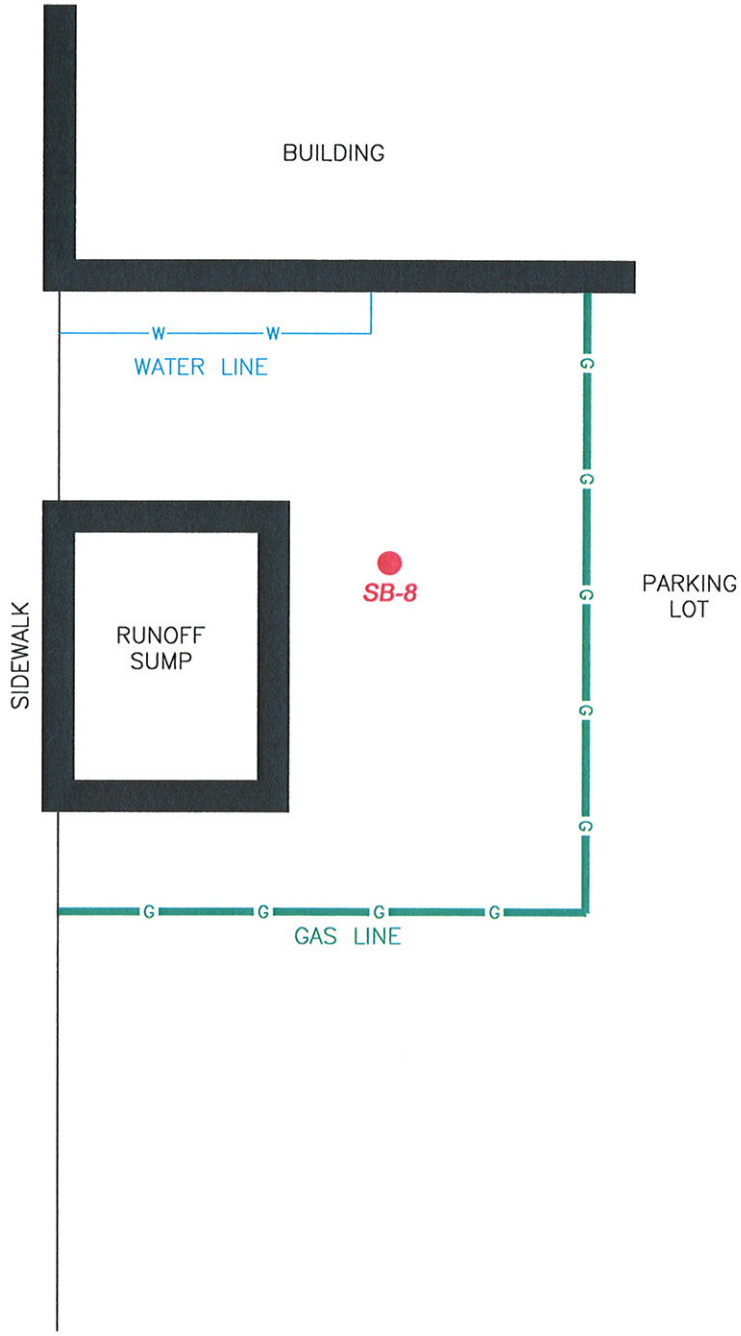

EXPLANATION

SB-8 APPROXIMATE LOCATION OF SOIL BORING

NORTH

APPROXIMATE SCALE

1 inch = 2 feet

0 1 2

SECOR

25864-F BUSINESS CENTER DRIVE
REDLANDS, CALIFORNIA 92374
PH: (909) 335-6116 / FAX: (909) 335-6120

PREPARED FOR:
PRC-DESOTO INTERNATIONAL, INC.

5430 SAN FERNANDO ROAD
GLENDALE, CALIFORNIA

DETAIL D
RUNOFF SUMP

FIGURE: **6**

JOB NUMBER:	DRAWN BY:	CHECKED BY:	APPROVED BY:	DATE:
04OT.04901.20	JMH	BV	BV	02/2004

File Path – L:\CAD Files\PRC-Desoto\2004\PRC-BL.dwg – Layout: Figure 6

Table 3
Groundwater Analytical Data
General Chemistry and Emerging Chemicals
PRC-DeSoto International, Inc.
5430 San Fernando Road
Glendale, CA 91203

Well ID	Date	TDS	Sulfate	1,2,3-TCP	1,4-Dioxane	Cr (Total)	Cr (VI)	NDMA	pH
		mg/L		µg/L					
MCL/SMCL/AL/NL		1,000	500	0.005	3	50	50	0.01	NA
MW-1	1/23/2004	740	180	<0.5	< 2.0	**43.8**	**0.63**	< 0.0020	7.05
	6/22/2004	770	190	< 0.0050	NA	**257**	**1.1**	NA	7.36
	9/28/2004	830	160	NA	< 2	**190**	**1.5**	NA	7.15
	12/14/2004	660	170	NA	< 2	< 10	**2**	NA	7.13
	2/23/2005	760	240	NA	< 2	< 10	**1.6**	NA	6.75
	6/21/2005	NA	NA	NA	< 2.0	**200**	< 1.0	NA	6.71
	9/15/2005	NA	NA	NA	< 2.0	**63****	< 1.0	NA	6.86
	12/19/2005	NA	NA	NA	< 2.0	**25** [2]	< 1.0	NA	6.25
	3/21/2006	720	210 [2]	NA	< 0.94 [2]	**4.6**	**0.44** [2]	NA	7.05
	6/28/2006	NA	NA	NA	**0.48**	**5.3**	< 0.30	NA	6.49
	9/13/2006	NA	NA	NA	< 0.48 [2,4]	**4.2**	**0.33**	NA	5.77
	12/11/2006	NA	NA	NA	**0.51** [2]	< 1.0	**0.81**	NA	6.91
	3/19/2007	750	200	NA	< 0.48 [2]	**5.3**	**0.82** [2]	NA	7.00
	6/26/2007	NA	NA	NA	< 0.48 [2]	**4.5**	< 0.30 [2]	NA	7.14
	9/10/2007	NA	NA	NA	< 0.47 [2]	**5.5**	**2.0**	NA	7.04
MW-2	1/22/2004	730	180	<0.5	< 2.0	**51.5**	**2.1**	< 0.0020	7.10
	6/22/2004	730	170	< 0.0050	NA	**49.3**	**1.7**	NA	7.36
	9/29/2004	1,000	190	NA	< 2	**65**	**1.4**	NA	6.97
	12/14/2004	670	170	NA	< 2	< 10	**2.3**	NA	7.16
	2/23/2005	650	160	NA	< 2	< 10	**1.3**	NA	7.40
	6/21/2005	NA	NA	NA	< 2.0	**300**	< 1.0	NA	7.11
	9/20/2005	NA	NA	NA	< 2.0	**29***	**5.11**	NA	6.91
	12/19/2005	NA	NA	NA	< 2.0	**19** [2]	**1.58**	NA	6.40
	3/23/2006	740	170 [2]	NA	< 0.94 [2]	**3.4**	**0.48** [2]	NA	7.26
	6/23/2006	NA	NA	NA	< 0.48 [2]	**8.4**	**2.4**	NA	6.85
	9/15/2006	NA	NA	NA	< 0.47 [2]	**7.0**	**0.44**	NA	6.19
	12/12/2006	NA	NA	NA	<0.47	**9.6**	**2.4**	NA	7.19
	3/21/2007	740	170	NA	< 0.47 [2]	**6.8**	**3.5**	NA	7.31
	6/27/2007	NA	NA	NA	< 0.48 [2]	**6.3**	**3.2** [2]	NA	7.44
	9/11/2007	NA	NA	NA	**6.2** [2]	**6.0**	**3.4** [2,5]	NA	7.21

Table 3
Groundwater Analytical Data
General Chemistry and Emerging Chemicals
PRC-DeSoto International, Inc.
5430 San Fernando Road
Glendale, CA 91203

Well ID	Date	TDS	Sulfate	*1,2,3-TCP*	*1,4-Dioxane*	*Cr (Total)*	*Cr (VI)*	*NDMA*	*pH*
		mg/L		µg/L					
MCL/SMCL/AL/NL		1,000	500	0.005	3	50	50	0.01	NA
MW-3	1/26/2004	680	150	<0.5	< 2.0	**56.4**	**3.9**	< 0.0020	7.15
	6/23/2004	730	160	< 0.0050	NA	**161**	**6.3**	NA	7.39
	9/29/2004	720	130	NA	< 2	**290**	**4.2**	NA	6.76
	12/10/2004	910	150	NA	< 2	< 10	**1.7**	NA	7.34
	3/3/2005	640	150	NA	< 2	< 10	**2.2**	NA	7.14
	6/21/2005	NA	NA	NA	< 2.0	**470**	< 1.0	< 0.002	7.11
	9/19/2005	NA	NA	NA	< 2.0	**560****	< 1.0	NA	6.77
	12/15/2005	NA	NA	NA	< 2.0	**22**	**1.75**	NA	6.25
	3/21/2006	770	220	NA	< 0.94 [2]	**7.2**	**0.56** [2]	NA	6.94
	6/26/2006	NA	NA	NA	< 0.47 [2]	**9.8**	**0.75**	NA	6.40
	9/18/2006	NA	NA	NA	< 0.48 [2]	**11**	**0.64**	NA	5.93
	12/21/2006	NA	NA	NA	< 0.47	**7.0**	< 0.30	NA	6.83
	3/19/2007	680	150	NA	< 0.48 [2]	**7.9**	**0.90** [2]	NA	6.90
	6/25/2007	NA	NA	NA	< 0.49 [2]	**9.6**	< 0.30 [2]	NA	7.02
	9/10/2007	NA	NA	NA	< 0.48 [2]	**6.7**	**0.65**	NA	6.91
MW-4	2/4/2004	610	170	<0.5	< 2.0	**14.2**	**8.4**	< 0.0020	6.74
	6/23/2004	730	250	< 0.0050	NA	**1,800**	**12**	NA	6.78
	9/30/2004	610	240	NA	< 2	**99**	**29**	NA	6.20
	12/8/2004	640	320	NA	< 2	**190**	**200**	NA	7.31
	2/28/2005	660	160	NA	< 2	**38**	< 0.3	NA	6.55
	6/27/2005	NA	NA	NA	**2**	**73**	**18**	NA	6.09
	9/20/2005	NA	NA	NA	< 2.0 [1]	**190***	**25.9**	NA	6.66
	12/21/2005	NA	NA	NA	< 2.0	**52** 2	**56.5**	NA	6.25
	3/27/2006	630	150	NA	< 0.94 [2]	**90**	**48**	NA	7.02
	6/26/2006	NA	NA	NA	**1.7** [2]	**97**	**110**	NA	6.52
	9/19/2006	NA	NA	NA	**0.67**	**97**	**85**	NA	5.79
	12/13/2006	NA	NA	NA	**20**	**640**	**520**	NA	6.75
	3/23/2007	640	150	NA	**0.65** [2]	**110**	**120**	NA	7.10
	6/28/2007	NA	NA	NA	**0.66**	**33**	**26**	NA	7.23
	9/13/2007	NA	NA	NA	**12** [2]	**990**	**1,400** [2]	NA	6.96

Table 3
Groundwater Analytical Data
General Chemistry and Emerging Chemicals
PRC-DeSoto International, Inc.
5430 San Fernando Road
Glendale, CA 91203

Well ID	Date	TDS	Sulfate	*1,2,3-TCP*	*1,4-Dioxane*	*Cr (Total)*	*Cr (VI)*	*NDMA*	*pH*
		mg/L		µg/L					
MCL/SMCL/AL/NL		1,000	500	0.005	3	50	50	0.01	NA
MW-5	1/22/2004	810	240	<0.5	< 2.0	**52**	**1.7**	NA	6.84
	6/22/2004	830	230	< 0.0050	NA	**68.6**	**0.8**	NA	7.05
	9/28/2004	830	210	NA	< 2	**62**	**0.48**	NA	6.88
	12/14/2004	640	220	NA	< 2	< 10	**1.60**	NA	6.90
	2/28/2005	610	130	NA	**2.1**	**21**	**32**	NA	6.81
	6/21/2005	NA	NA	NA	< 2.0	**290**	< 1.0	NA	6.89
	9/15/2005	NA	NA	NA	< 2.0 [1]	**68****	< 1.0	NA	6.80
	12/19/2005	NA	NA	NA	< 2.0	**25** [2]	< 1.0	NA	6.04
	3/21/2006	730	240	NA	< 0.94 [2]	**4.2**	< 0.30 2	NA	6.93
	6/28/2006	NA	NA	NA	< 0.47 [2]	**9.0**	< 0.30	NA	6.48
	9/13/2006	NA	NA	NA	< 0.48 [2,4]	**8.1**	**0.57**	NA	5.76
	12/11/2006	NA	NA	NA	< 0.47 [2]	**4.3**	< 0.30	NA	6.84
	3/19/2007	730	210	NA	< 0.48 [2]	**8.7**	< 0.30 [2]	NA	6.93
	6/25/2007	NA	NA	NA	< 0.48 [2]	**7.6**	< 0.30 [2]	NA	7.06
	9/10/2007	NA	NA	NA	< 0.48 [2]	**6.1**	**0.38**	NA	6.92
MW-6	1/22/2004	830	240	<0.5	< 2.0	**13.0**	**4.0**	< 0.0020	6.73
	12/15/2005	NA	NA	NA	< 2.0	**18**	**1.37**	NA	6.11
	6/20/2006	NA	NA	NA	< 0.49 [2]	**11**	**0.57**	NA	6.62
	9/14/2006	NA	NA	NA	< 0.48 [4]	< 1.0	**1.4**	NA	5.77
	12/11/2006	NA	NA	NA	< 0.48 [2]	**2.7**	**1.1**	NA	6.79
	3/20/2007	820	230	NA	< 0.48 [2]	**3.6**	**1.4**	NA	6.95
	6/26/2007	NA	NA	NA	< 0.48 [2]	**8.0**	**1.4** [2]	NA	7.08
	9/10/2007	NA	NA	NA	< 0.47 [2]	**3.8**	**1.5**	NA	6.92

Table 3
Groundwater Analytical Data
General Chemistry and Emerging Chemicals
PRC-DeSoto International, Inc.
5430 San Fernando Road
Glendale, CA 91203

Well ID	Date	TDS	Sulfate	*1,2,3-TCP*	*1,4-Dioxane*	*Cr (Total)*	*Cr (VI)*	*NDMA*	*pH*
		mg/L		µg/L					
MCL/SMCL/AL/NL		1,000	500	0.005	3	50	50	0.01	NA
MW-7	2/13/2004	690	130	<0.5	< 2.0	**631**	**1.0**	< 0.0020	7.07
	6/24/2004	690	170	< 0.0050	NA	**793**	**0.32**	NA	7.11
	9/29/2004	830	140	NA	< 2	**66**	**0.81**	NA	6.58
	12/14/2004	880	170	NA	< 2	< 10	< 0.3	NA	6.60
	2/24/2005	700	190	NA	< 2	< 10	**5.1**	NA	6.84
	6/22/2005	NA	NA	NA	< 2.0	**47**	< 1.0	NA	7.10
	9/15/2005	NA	NA	NA	< 2.0	**580****	< 1.0	NA	6.85
	12/16/2005	NA	NA	NA	< 2.0	**44** [2]	< 1.0	NA	6.09
	3/22/2006	560	120	NA	< 0.94	**4.1**	**1.1** [2]	NA	6.91
	6/28/2006	NA	NA	NA	< 0.47 [2]	**5.2**	**1.5**	NA	6.43
	9/14/2006	NA	NA	NA	< 0.48 [4]	**5.1**	**3.2**	NA	5.80
	12/12/2006	NA	NA	NA	<0.48	**9.6**	**4.9**	NA	6.87
	3/20/2007	610	140	NA	< 0.47 [2]	**6.2**	**2.6**	NA	6.93
	6/26/2007	NA	NA	NA	< 0.49 [2]	**9.6**	**1.8** [2]	NA	7.04
	9/11/2007	NA	NA	NA	< 0.48 [2]	**12**	**2.5** [2, 5]	NA	7.00
MW-8	1/23/2004	600	110	<0.5	< 2.0	**64.8**	**2.5**	< 0.0020	6.86
	6/24/2004	590	120	**0.0052**	NA	**74.5**	**2.7**	NA	7.20
	9/29/2004	690	100	NA	< 2	**30**	**2.4**	NA	6.52
	12/8/2004	600	130	NA	< 2	< 10	**2.7**	NA	7.89
	2/24/2005	660	120	NA	< 2	< 10	**1.4**	NA	6.89
	6/22/2005	NA	NA	NA	< 2.0	**18**	< 1.0	NA	7.09
	9/19/2005	NA	NA	NA	< 2.0	**250****	< 1.0	NA	6.93
	12/19/2005	NA	NA	NA	**3.9**	**17** [2]	**2.78**	NA	6.00
	3/22/2006	580	130	NA	**1.7**	**4.9**	**0.38** [2]	NA	6.88
	6/20/2006	NA	NA	NA	**2.1 2**	< 1.0	**0.60**	NA	6.69
	9/14/2006	NA	NA	NA	**8.9** [4]	**3.3**	**2.6**	NA	5.92
	12/12/2006	NA	NA	NA	**1.6**	**5.2**	**2.5**	NA	6.86
	3/20/2007	580	120	NA	**1.1** [2]	**4.6**	**3.1**	NA	6.98
	6/26/2007	NA	NA	NA	**1.9** [2]	**9.6**	**3.1** [2]	NA	7.07
	9/11/2007	NA	NA	NA	**1.5** [2]	**4.8**	**2.4** [2, 5]	NA	7.08

Table 3
Groundwater Analytical Data
General Chemistry and Emerging Chemicals
PRC-DeSoto International, Inc.
5430 San Fernando Road
Glendale, CA 91203

Well ID	Date	TDS	Sulfate	*1,2,3-TCP*	*1,4-Dioxane*	*Cr (Total)*	*Cr (VI)*	*NDMA*	*pH*
		mg/L		µg/L					
MCL/SMCL/AL/NL		1,000	500	0.005	3	50	50	0.01	NA
MW-12A	1/30/2004	620	140	<0.5	**3.5**	**12.1**	**0.69**	< 0.0020	6.88
	6/22/2004	660	170	< 0.0050	**4.3**	**406**	**370**	NA	7.31
	9/30/2004	640	240	NA	**4.6**	**420**	**300**	NA	7.27
	12/8/2004	660	180	NA	**4.4**	**450**	**410**	NA	7.08
	3/2/2005	600	160	NA	**33**	< 10	**3.0**	NA	7.05
	6/23/2005	NA	NA	NA	< 2.0	**16**	< 1.0	NA	7.27
	9/21/2005	NA	NA	NA	< 2.0 [1]	**32**	< 1.0	NA	7.01
	12/20/2005	NA	NA	NA	< 2.0	**24** [2]	**2.99**	NA	6.35
	3/30/2006	620	140	NA	**1.0** [2]	**2.9**	**1.5**	NA	7.12
	6/23/2006	NA	NA	NA	< 0.47 [2]	**4.1**	**1.4**	NA	6.75
	9/15/2006	NA	NA	NA	< 0.49 [2]	**2.6**	**1.1**	NA	6.11
	12/12/2006	NA	NA	NA	< 0.47	**3.0**	**1.7**	NA	7.03
	3/21/2007	700	160	NA	< 0.48 [2]	**2.9**	**1.8**	NA	7.14
	6/27/2007	NA	NA	NA	< 0.48 [2]	**2.7**	**1.8** [2]	NA	7.27
	9/14/2007	NA	NA	NA	**2.2** [2,6]	**3.8**	**1.1** [2]	NA	7.14
MW-12B	1/26/2004	520	93	<0.5	< 2.0	**9.83**	**5.5**	< 0.0020	7.16
MW-13	2/5/2004	750	170	<0.5	< 2.0	**12.6**	**8.7**	< 0.0020	7.02
MW-14	2/5/2004	580	190	<0.5	**2.1**	< 1.00	< 0.20	NA	6.85
MW-15	2/5/2004	630	220	<0.5	< 2.0	**14.1**	**1.4**	< 0.0020	6.24
MW-16	2/3/2004	640	280	<0.5	**2.5**	**8.69**	< 0.20	NA	5.35
	3/2/2005	560	260	NA	< 2	< 10	< 0.3	NA	6.29
	3/30/2006	480	170	NA	**1.0** [2]	**10**	< 0.20	NA	6.60
	3/26/2007	700	220	NA	**8.9** [2]	**290**	**370**	NA	6.33
MW-17	2/5/2004	660	310	<0.5	< 2.0	**3.29**	< 0.20	< 0.0020	5.94

Table 3
Groundwater Analytical Data
General Chemistry and Emerging Chemicals
PRC-DeSoto International, Inc.
5430 San Fernando Road
Glendale, CA 91203

Well ID	Date	TDS	Sulfate	1,2,3-TCP	1,4-Dioxane	Cr (Total)	Cr (VI)	NDMA	pH
		mg/L		µg/L					
MCL/SMCL/AL/NL		1,000	500	0.005	3	50	50	0.01	NA
MW-18	2/4/2004	720	370	<0.5	**3.2**	**5.24**	**0.20**	NA	5.71
	6/23/2004	NA	NA	NA	< 2.0	NA	NA	NA	6.19
	9/30/2004	710	370	NA	< 2	< 10	**0.45**	NA	5.67
	12/7/2004	720	350	NA	< 2	< 10	**2.5**	NA	6.83
	3/3/2005	540	270	NA	< 2	< 10	**2.2**	NA	6.22
	6/27/2005	NA	NA	NA	< 2.0	**14**	< 1.0	NA	6.41
	9/22/2005	NA	NA	NA	< 2.0 [1]	**23**	< 1.0	NA	6.05
	12/21/2005	NA	NA	NA	< 2.0	**37** [2]	**18.1**	NA	6.02
	3/27/2006	850	240	NA	**2.8** [2]	**29**	**18**	NA	6.39
	6/23/2006	NA	NA	NA	**8.1** [2]	**18**	**10**	NA	5.39
	9/18/2006	NA	NA	NA	**6.4** [2]	**31**	**26**	NA	4.92
	12/21/2006	NA	NA	NA	**11**	**11**	**10**	NA	5.89
	3/22/2007	910	320	NA	**8.3** [2]	**18**	**18**	NA	6.16
	6/28/2007	NA	NA	NA	**17**	**24**	**21**	NA	6.38
	9/13/2007	NA	NA	NA	**19** [2,7]	**30**	**25** [2]	NA	6.56
MW-19	1/30/2004	620	140	<0.5	**2.6**	**110**	**110**	NA	7.13
	6/23/2004	640	130	< 0.0050	NA	**8.15**	**0.65**	NA	7.26
	9/30/2004	650	160	NA	**2.9**	< 10	**0.99**	NA	6.49
	12/8/2004	570	190	NA	**9.4**	< 10	**1.30**	NA	6.82
	2/25/2005	660	140	NA	< 2	< 10	< 0.3	NA	6.98
	6/23/2005	NA	NA	NA	< 2.0	**13**	< 1.0	NA	5.94
	9/21/2005	NA	NA	NA	< 2.0 [1]	**18**	<1.0	NA	6.99
	12/20/2005	NA	NA	NA	< 2.0	**17** [2]	**1.50**	NA	5.95
	3/28/2006	600	140	NA	< 1.0 [2]	**1.6**	< 0.20	NA	7.07
	6/21/2006	NA	NA	NA	< 0.48 [2]	**2.8**	< 0.30	NA	6.75
	9/13/2006	NA	NA	NA	< 0.49 [2,4]	< 1.0	< 0.30	NA	5.89
	12/11/2006	NA	NA	NA	**0.49** [2]	**6.1**	**1.5**	NA	6.97
	3/19/2007	530	140	NA	< 0.48 [2]	< 1.0	< 0.30 [2]	NA	7.06
	6/25/2007	NA	NA	NA	< 0.49 [2]	**3.6**	**1.1** [2]	NA	7.22
	9/10/2007	NA	NA	NA	< 0.48 [2]	**4.3**	**2.2**	NA	7.13

Table 3
Groundwater Analytical Data
General Chemistry and Emerging Chemicals
PRC-DeSoto International, Inc.
5430 San Fernando Road
Glendale, CA 91203

Well ID	Date	TDS	Sulfate	*1,2,3-TCP*	*1,4-Dioxane*	*Cr (Total)*	*Cr (VI)*	*NDMA*	*pH*
		mg/L		µg/L					
MCL/SMCL/AL/NL		1,000	500	0.005	3	50	50	0.01	NA
MW-20	1/28/2004	700	280	<0.5	**8.7**	**17.8**	< 0.20	NA	5.89
	6/22/2004	950	330	< 0.0050	**24**	**7.20**	**0.67**	NA	4.50
	9/30/2004	660	320	NA	**19**	< 10	< 0.3	NA	5.12
	12/8/2004	330	290	NA	**9.2**	< 10	< 0.3	NA	5.73
	3/3/2005	570	200	NA	< 2	< 10	< 0.3	NA	6.21
	6/23/2005	NA	NA	NA	< 2.0	**18**	< 1.0	NA	6.58
	9/21/2005	NA	NA	NA	< 2.0 [1]	**30**	<1.0	NA	6.31
	12/20/2005	NA	NA	NA	**2.8**	**44** [2]	**2.47**	NA	5.91
	3/29/2006	570	160	NA	< 0.94 [2]	**5.3**	< 0.20	NA	6.55
	6/21/2006	NA	NA	NA	< 0.48 [2]	**7.2**	**1.9**	NA	6.27
	9/15/2006	NA	NA	NA	**0.54** [2]	**7.8**	**6.9**	NA	5.61
	12/12/2006	NA	NA	NA	**0.49**	**4.5**	**0.93**	NA	6.53
	3/22/2007	620	160	NA	< 0.47 [2]	**4.9**	< 0.30	NA	6.77
	6/27/2007	NA	NA	NA	**0.80** [2]	**9.7**	**2.6** [2]	NA	6.84
	9/14/2007	NA	NA	NA	< 0.48 [2,6]	**2.4**	< 0.30 [2]	NA	6.78
MW-21	1/29/2004	640	270	<0.5	**2.7**	**6.99**	< 0.20	NA	5.60
MW-22	1/28/2004	790	150	<0.5	< 2.0	**3.89**	**1.0**	NA	6.81
	2/25/2005	710	160	NA	< 2	< 10	< 0.3	NA	6.86
	3/28/2006	620	150	NA	< 1.0 [2]	**1.4**	**0.25**	NA	6.93
	3/20/2007	580	150	NA	< 0.47 [2]	**1.0**	**0.96**	NA	7.05
MW-23	1/29/2004	650	140	<0.5	< 2.0	**3.94**	**2.5**	NA	6.89

Table 3
Groundwater Analytical Data
General Chemistry and Emerging Chemicals
PRC-DeSoto International, Inc.
5430 San Fernando Road
Glendale, CA 91203

Well ID	Date	TDS	Sulfate	*1,2,3-TCP*	*1,4-Dioxane*	*Cr (Total)*	*Cr (VI)*	*NDMA*	*pH*
		mg/L		µg/L					
MCL/SMCL/AL/NL		1,000	500	0.005	3	50	50	0.01	NA
MW-24	6/25/2004	1,900	1,300	< 0.0050	NA	**2,610**	**2,100**	NA	5.09
	10/1/2004	940	530	NA	**3.7**	**770**	**630**	NA	4.17
	12/8/2004	660	310	NA	< 2	**600**	**450**	NA	5.99
	3/2/2005	660	270	NA	< 2	**31**	**59**	NA	6.04
	6/28/2005	NA	NA	NA	< 2.0	< 0.50	< 1.0	NA	7.11
	9/21/2005	NA	NA	NA	< 2.0 [1]	**37**	<1.0	NA	6.88
	12/20/2005	NA	NA	NA	< 2.0	**52** [2]	**79.9**	NA	6.36
	3/29/2006	660	150	NA	< 0.94 [2]	**20**	**15**	NA	7.08
	6/26/2006	NA	NA	NA	< 0.48 [2]	**85**	**63**	NA	6.76
	9/18/2006	NA	NA	NA	< 0.48 [2]	**19**	**17**	NA	5.99
	12/21/2006	NA	NA	NA	**0.55**	**120**	**39**	NA	7.05
	3/22/2007	640	160	NA	< 0.48 [2]	**26**	**24**	NA	7.09
	6/28/2007	NA	NA	NA	< 0.48	**16**	**11**	NA	7.22
	9/13/2007	NA	NA	NA	< 0.48 [2]	**34**	**28** [2]	NA	7.16
MW-25	2/3/2004	670	370	<0.5	< 2.0	**77**	**0.26**	NA	5.94
	6/25/2004	710	240	< 0.0050	NA	**1.29**	< 0.20	NA	6.02
	10/1/2004	610	200	NA	< 2	< 10	< 0.3	NA	6.32
	12/10/2004	540	160	NA	**3.4**	< 10	< 0.3	NA	6.75
	3/2/2005	460	160	NA	< 2	< 10	< 0.3	NA	6.87
	6/28/2005	NA	NA	NA	< 2.0	**11.00**	< 1.0	NA	7.20
	9/22/2005	NA	NA	NA	< 2.0 [1]	**14**	< 1.0	NA	6.87
	12/20/2005	NA	NA	NA	< 2.0	**11** [2]	< 1.0	NA	6.27
	3/27/2006	670	170	NA	**3.3** [2]	< 1.0	< 0.20	NA	7.04
	6/21/2006	NA	NA	NA	< 0.48 [2]	**1.6**	< 0.30	NA	6.76
	9/13/2006	NA	NA	NA	< 0.48 [2,4]	< 1.0	< 0.30	NA	5.84
	12/11/2006	NA	NA	NA	**1.2** [2]	**3.8**	< 0.30	NA	6.83
	3/20/2007	670	160	NA	< 0.47 [2]	< 1.0	< 0.30	NA	7.10
	6/26/2007	NA	NA	NA	< 0.48 [2]	< 1.0	< 0.30 [2]	NA	7.24
	9/11/2007	NA	NA	NA	**0.83** [2]	**1.2**	< 0.30 [2,5]	NA	7.16

Table 3
Groundwater Analytical Data
General Chemistry and Emerging Chemicals
PRC-DeSoto International, Inc.
5430 San Fernando Road
Glendale, CA 91203

Well ID	Date	TDS	Sulfate	*1,2,3-TCP*	*1,4-Dioxane*	*Cr (Total)*	*Cr (VI)*	*NDMA*	*pH*
		mg/L		µg/L					
MCL/SMCL/AL/NL		1,000	500	0.005	3	50	50	0.01	NA
MW-26	2/4/2004	640	330	<0.5	3.3	279	380	NA	5.10
	6/23/2004	860	440	< 0.0050	4.1	241	190	NA	5.40
	9/30/2004	890	470	NA	7.5	360	300	NA	5.23
	12/8/2004	720	310	NA	5.7	440	450	NA	6.77
	2/28/2005	630	350	NA	< 2	**41**	61	NA	6.00
	6/27/2005	NA	NA	NA	< 2.0	72	**17.6**	NA	6.05
	9/20/2005	NA	NA	NA	< 2.0 [1]	210*	**26.2**	NA	5.60
	12/21/2005	NA	NA	NA	< 2.0 [2]	**30**	**22.0**	NA	5.99
	3/30/2006	580	480	NA	4.0 [2]	120	100	NA	4.46
	6/26/2006	NA	NA	NA	20 [2]	280	300	NA	4.16
	9/19/2006	NA	NA	NA	7.9	240	280	NA	4.42
	12/14/2006	NA	NA	NA	27 [2]	830	910	NA	4.27
	3/23/2007	900	470	NA	4.0 [2]	430	560	NA	5.16
	6/29/2007	NA	NA	NA	6.4 [2]	560	820 [2]	NA	5.35
	9/14/2007	NA	NA	NA	19 [2,7]	**1,700**	1,300 [2]	NA	5.38
MW-27	2/3/2004	620	150	< 0.5	< 2.0	**30.2**	**3.2**	NA	7.08
MW-28	2/9/2004	650	180	< 0.5	4.3	**36**	**32**	NA	7.01
	6/25/2004	640	140	< 0.0050	5.0	**22.5**	**17**	NA	6.12
	10/1/2004	600	150	NA	5.0	**26**	**21**	NA	6.60
	12/10/2004	520	170	NA	< 2	**22**	**25**	NA	6.55
	2/24/2005	650	150	NA	**2.1**	**28**	**37**	NA	6.91
	6/28/2005	NA	NA	NA	< 2.0	**34**	**3.81**	NA	7.17
	9/20/2005	NA	NA	NA	< 2.0 [1]	**27***	**4.99**	NA	6.93
	12/20/2005	NA	NA	NA	**2.3**	**28** [2]	**17.1**	NA	6.21
	3/23/2006	670	150 [2]	NA	**1.4** [2]	**19**	**14** [2]	NA	6.90
	6/28/2006	NA	NA	NA	6.1 [2]	**11**	9.4	NA	6.42
	9/18/2006	NA	NA	NA	4.5 [2]	**12**	**11**	NA	5.62
	12/13/2006	NA	NA	NA	5.8	**13**	**13**	NA	6.52
	3/23/2007	700	160	NA	3.9 [2]	**18**	**18**	NA	6.92
	6/28/2007	NA	NA	NA	5.3	**17**	**15**	NA	6.94
	9/13/2007	NA	NA	NA	7.7 [2]	**17**	**15** [2]	NA	6.80

Table 3
Groundwater Analytical Data
General Chemistry and Emerging Chemicals
PRC-DeSoto International, Inc.
5430 San Fernando Road
Glendale, CA 91203

Well ID	Date	TDS	Sulfate	*1,2,3-TCP*	*1,4-Dioxane*	*Cr (Total)*	*Cr (VI)*	*NDMA*	*pH*
		mg/L		µg/L					
MCL/SMCL/AL/NL		1,000	500	0.005	3	50	50	0.01	NA
MW-30	2/13/2004	620	130	< 0.5	3.7	**39.7**	**34**	< 0.0020	7.11
	6/24/2004	NA	NA	NA	20	NA	NA	NA	7.08
	9/30/2004	570	130	NA	8.3	**20**	**16**	NA	6.66
	12/7/2004	560	220	NA	12	**16**	**22**	NA	7.81
	2/28/2005	600	140	NA	< 2	**25**	**39**	NA	6.88
	6/22/2005	NA	NA	NA	< 2.0	**15**	< 1.0	NA	6.98
	9/19/2005	NA	NA	NA	< 2.0 1	220**	< 1.00	NA	6.92
	12/16/2005	NA	NA	NA	< 2.0	**38** [2]	**32**	NA	6.02
	3/22/2006	670	180	NA	5.8	64	64 [2]	NA	6.99
	6/23/2006	NA	NA	NA	15 [2,3]	170	160	NA	6.43
	9/19/2006	NA	NA	NA	9.8	110	110	NA	5.75
	12/14/2006	NA	NA	NA	7.0 [2]	100	91	NA	6.78
	3/23/2007	660	210	NA	6.4 [2]	66	69	NA	6.80
	6/28/2007	NA	NA	NA	5.4	53	54	NA	6.95
	9/14/2007	NA	NA	NA	5.1 [2]	60	56 [2]	NA	7.00
MW-31	2/13/2004	580	140	< 0.5	< 2.0	57.2	**49**	NA	7.14
	6/24/2004	640	160	< 0.0050	NA	154	140	NA	7.24
	9/29/2004	650	130	NA	3.4	120	53	NA	6.71
	12/8/2004	460	240	NA	3.5	63	63	NA	7.81
	2/24/2005	630	180	NA	**2.1**	**15**	**19**	NA	6.91
	6/22/2005	NA	NA	NA	< 2.0	**14**	< 1.0	NA	6.86
	9/19/2005	NA	NA	NA	< 2.0 1	290**	< 1.00	NA	6.97
	12/16/2005	NA	NA	NA	< 2.0	62 2	**28.4**	NA	6.15
	3/23/2006	770	220 2	NA	8.0 [2]	440	400 [2]	NA	6.89
	6/26/2006	NA	NA	NA	12 [2]	430	450	NA	6.46
	9/19/2006	NA	NA	NA	12 [3]	330	350	NA	5.81
	12/14/2006	NA	NA	NA	10 [2]	250	240	NA	6.80
	3/26/2007	720	190	NA	7.3 [2]	250	260	NA	6.98
	6/28/2007	NA	NA	NA	8.7	200	220	NA	7.00
	9/14/2007	NA	NA	NA	8.1 [2]	200	230 [2]	NA	6.97

Table 3
Groundwater Analytical Data
General Chemistry and Emerging Chemicals
PRC-DeSoto International, Inc.
5430 San Fernando Road
Glendale, CA 91203

Well ID	Date	TDS	Sulfate	1,2,3-TCP	1,4-Dioxane	Cr (Total)	Cr (VI)	NDMA	pH
		mg/L		µg/L					
MCL/SMCL/AL/NL		1,000	500	0.005	3	50	50	0.01	NA
MW-32	1/28/2004	630	140	< 0.5	< 2.0	**14.9**	**0.29**	NA	6.98
	3/3/2005	130	39	NA	< 2	< 10	< 0.3	NA	6.58
	3/28/2006	50	16	NA	< 0.94 [2]	**1.2**	**0.30**	NA	6.96
	3/21/2007	650	140	NA	< 0.48 [2]	**1.5**	< 0.30	NA	7.04
MW-33	1/28/2004	560	170	< 0.5	< 2.0	**13.3**	**0.24**	0.038	6.79
	6/24/2004	NA	NA	NA	NA	NA	NA	< 0.002	5.71
	9/22/2005	NA	NA	NA	NA	NA	NA	0.067	7.00
	12/20/2005	NA	NA	NA	NA	NA	NA	< 0.002	6.06
MW-34	2/5/2004	590	260	< 0.5	**2.4**	< 1.00	< 0.20	NA	6.03
MW-35	2/4/2004	1,500	NA	< 0.5	**2.3**	**14.2**	**0.67**	NA	2.92
	6/23/2004	1,600	1,100	< 0.0050	NA	52.6	**8.5**	NA	3.98
	9/30/2004	680	960	NA	**2.3**	**29**	**7.0**	NA	3.65
	12/8/2004	780	530	NA	< 2	< 10	**2.9**	NA	5.44
	2/28/2005	600	310	NA	< 2	< 10	**1.8**	NA	4.68
	6/27/2005	NA	NA	NA	< 2.0	**19**	**1.5**	NA	6.01
	9/22/2005	NA	NA	NA	< 2.0 [1]	**9.9**	< 1.00	NA	4.73
	12/21/2005	NA	NA	NA	< 2.0	**21** 2	**4.69**	NA	5.41
	3/27/2006	700	290	NA	**2.2** [2]	**12**	**4.2**	NA	4.53
	6/21/2006	NA	NA	NA	6.1 [2]	**11**	**1.6**	NA	4.36
	9/18/2006	NA	NA	NA	6.0 [2]	**19**	**16**	NA	4.01
	12/13/2006	NA	NA	NA	6.4	70	66	NA	5.61
	3/22/2007	700	280	NA	4.9 [2]	120	140	NA	5.88
	6/27/2007	NA	NA	NA	**6.5** [2]	240	310 [2]	NA	6.19
	9/14/2007	NA	NA	NA	7.2 [2, 6]	390	630 [2]	NA	6.43
MW-36	2/5/2004	620	150	< 0.5	< 2.0	**6.98**	**3.4**	NA	7.03
MW-37	2/5/2004	540	180	< 0.5	< 2.0	**21.4**	< 0.20	NA	6.35
	2/24/2005	510	150	NA	< 2	< 10	< 0.3	NA	6.28
	3/23/2006	590	140 [2]	NA	< 0.94 [2]	**10**	**2.0** [2]	NA	6.61
	3/23/2007	660	160	NA	**1.2** [2]	**15**	**13**	NA	6.82

Table 3
Groundwater Analytical Data
General Chemistry and Emerging Chemicals
PRC-DeSoto International, Inc.
5430 San Fernando Road
Glendale, CA 91203


Well ID	Date	TDS	Sulfate	1,2,3-TCP	1,4-Dioxane	Cr (Total)	Cr (VI)	NDMA	pH
		mg/L		µg/L					
MCL/SMCL/AL/NL		1,000	500	0.005	3	50	50	0.01	NA
MW-38	2/5/2004	680	180	< 0.5	< 2.0	**7.73**	**5.8**	NA	6.93
	2/25/2004	620	210	NA	< 2	< 10	**2.9**	NA	6.94
	3/30/2006	540	300	NA	6.5 [2]	**1.5**	< 0.20	NA	6.95
	3/26/2007	730	250	NA	4.1 [2]	**140**	150	NA	7.08
	6/27/2007	NA	NA	NA	7.6 [2]	**120**	140 [2]	NA	7.18
	9/14/2007	NA	NA	NA	5.3 [2, 6]	150	180 [2]	NA	7.07
MW-39	6/30/2006	NA	NA	NA	**1.1** [2]	**2.9**	**1.8**	NA	6.64
	9/14/2006	NA	NA	NA	< 0.48 [4]	**3.2**	< 0.30	NA	5.89
	12/12/2006	NA	NA	NA	< 0.48	**5.1**	< 0.30	NA	6.97
	3/21/2007	750	180	NA	< 0.48 [2]	**4.4**	< 0.30	NA	7.08
	6/26/2007	NA	NA	NA	< 0.48 [2]	**5.9**	< 0.30 [2]	NA	7.13
	9/14/2007	NA	NA	NA	**1.7** [2, 6]	**11**	< 0.30 [2]	NA	7.03
MW-40	6/30/2006	NA	NA	NA	**4.0** [2]	**1.0**	**0.56**	NA	7.04
	9/14/2006	NA	NA	NA	**1.5** [4]	**1.1**	< 0.30	NA	6.09
	12/12/2006	NA	NA	NA	9.2	**3.5**	< 0.30	NA	7.03
	3/21/2007	670	150	NA	7.2 [2, 5]	**3.3**	< 0.30	NA	7.05
	6/26/2007	NA	NA	NA	7.4 [2]	**4.4**	< 0.30 [2]	NA	7.13
	9/11/2007	NA	NA	NA	9.6 [2]	**2.2**	**0.39** [2, 5]	NA	7.02
MW-41	6/30/2006	NA	NA	NA	**1.4** [2]	**5.4**	**3.7**	NA	6.87
	9/18/2006	NA	NA	NA	< 0.48 [2]	**5.6**	**3.1**	NA	5.93
	12/13/2006	NA	NA	NA	< 0.48	**5.1**	**4.2**	NA	7.15
	3/22/2007	590	110	NA	< 0.48 [2]	**4.7**	**4.0**	NA	7.29
	6/27/2007	NA	NA	NA	< 0.49 [2]	**5.4**	**3.8** [2]	NA	7.33
	9/13/2007	NA	NA	NA	< 0.48 [2]	**5.5**	**2.7** [2]	NA	7.22

Table 3
Groundwater Analytical Data
General Chemistry and Emerging Chemicals
PRC-DeSoto International, Inc.
5430 San Fernando Road
Glendale, CA 91203

Well ID	Date	TDS	Sulfate	*1,2,3-TCP*	*1,4-Dioxane*	*Cr (Total)*	*Cr (VI)*	*NDMA*	*pH*
		mg/L		µg/L					
MCL/SMCL/AL/NL		1,000	500	0.005	3	50	50	0.01	NA
EBQC-1	9/10/2007	NA	NA	NA	< 0.48 [2]	< 1.0	< 0.30 [2]	NA	NA
EBQC	9/14/2007	NA	NA	NA	< 0.47 [2]	< 1.0	< 0.30 [2]	NA	NA

Notes:
TDS - Total Dissolved Solids
NA - Not Applicable/Not Analyzed
MCL - Maximum Contaminant Limit from Title 22 California Code of Regulations
SMCL - Secondary Maximum Contaminant Limit from Title 22 California Code of Regulations (upper ranges used)
AL - California Department of Health Services Health Advisory Action Level
Results in blue are above regulatory criteria.
Yellow highlighted results indicate the latest groundwater monitoring event.
[1]Low recoveries in control spikes typically ranging from 40 to 50 percent.
NL - California Department of Health Services Drinking Water Notification Level
1,2,3-TCP - 1,2,3-Trichloropropane
Cr - Chromium
Cr (VI) - Hexavalent Chromium
NDMA - N-Nitrosodimethylamine
pH readings from field mulitmeter.
Bolded results indicate a detection greater than or equal to the reporting limit.
*Chromium was detected in the method blank near the reporting limit.
**Low recoveries in matrix spikes typically ranging from 10 to 30 percent.
[2]The analytical batch was validated by the laboratory control sample due to matrix interference, insufficient sample quantity, or an unavailable result. See laboratory analytical report for detail.
[3]Result exceeds normal dynamic range; reported as min. est.

[5]The percent recovery for the LCS and/or LCS duplicate were above laboratory acceptance limits. Results may be biased high.
[6]The relative percent difference (RPD) exceeded the method control limit. However, percent recoveries were within limits.
[7]Sample too dilute to quantify surrogate.

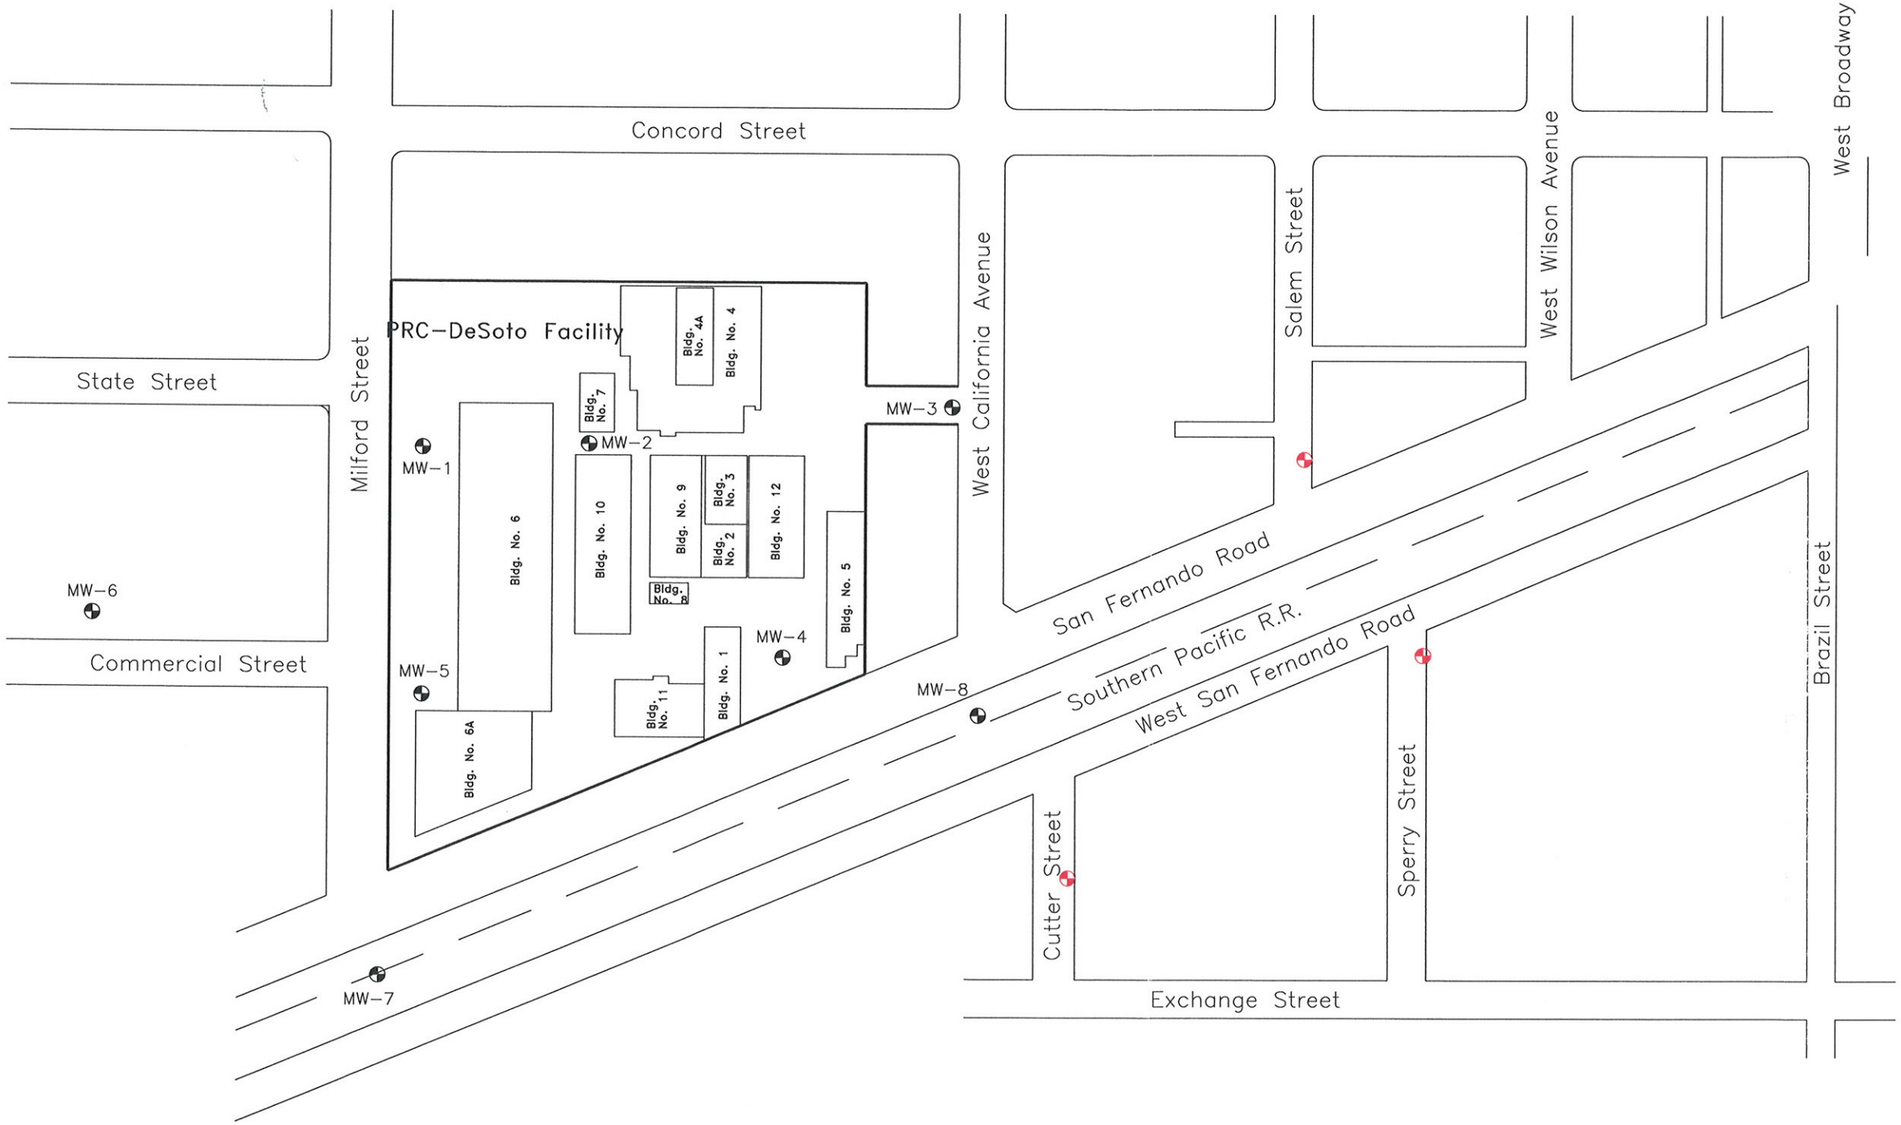

EXPLANATION

MW-8 ◐ EXPLORATORY SOIL BORING/ GROUNDWATER MONITORING WELL

◐ PROPOSED EXPLORATORY SOIL BORING/GROUNDWATER MONITORING WELL

NOTES:

Property boundaries are based on Los Angeles County Assessor Parcel Maps for the area

NORTH

APPROXIMATE SCALE


1 inch = 200 feet

0 100 200

SECOR
25864-F BUSINESS CENTER DRIVE
REDLANDS, CALIFORNIA 92374
PH: (909) 335-6116 / FAX: (909) 335-6120

PREPARED FOR:				
PRC-DESOTO INTERNATIONAL, INC. 5430 SAN FERNANDO ROAD GLENDALE, CALIFORNIA		**PROPOSED OFFSITE GROUNDWATER MONITORING WELLS**		FIGURE: **10**
JOB NUMBER: 04OT.04901.20	DRAWN BY: JMH	CHECKED BY: BV	APPROVED BY: BV	DATE: 02/2004

File Path – L:\CAD Files\PRC-Desoto\2004\PRC-POWL.dwg – Layout: FIGURE 10

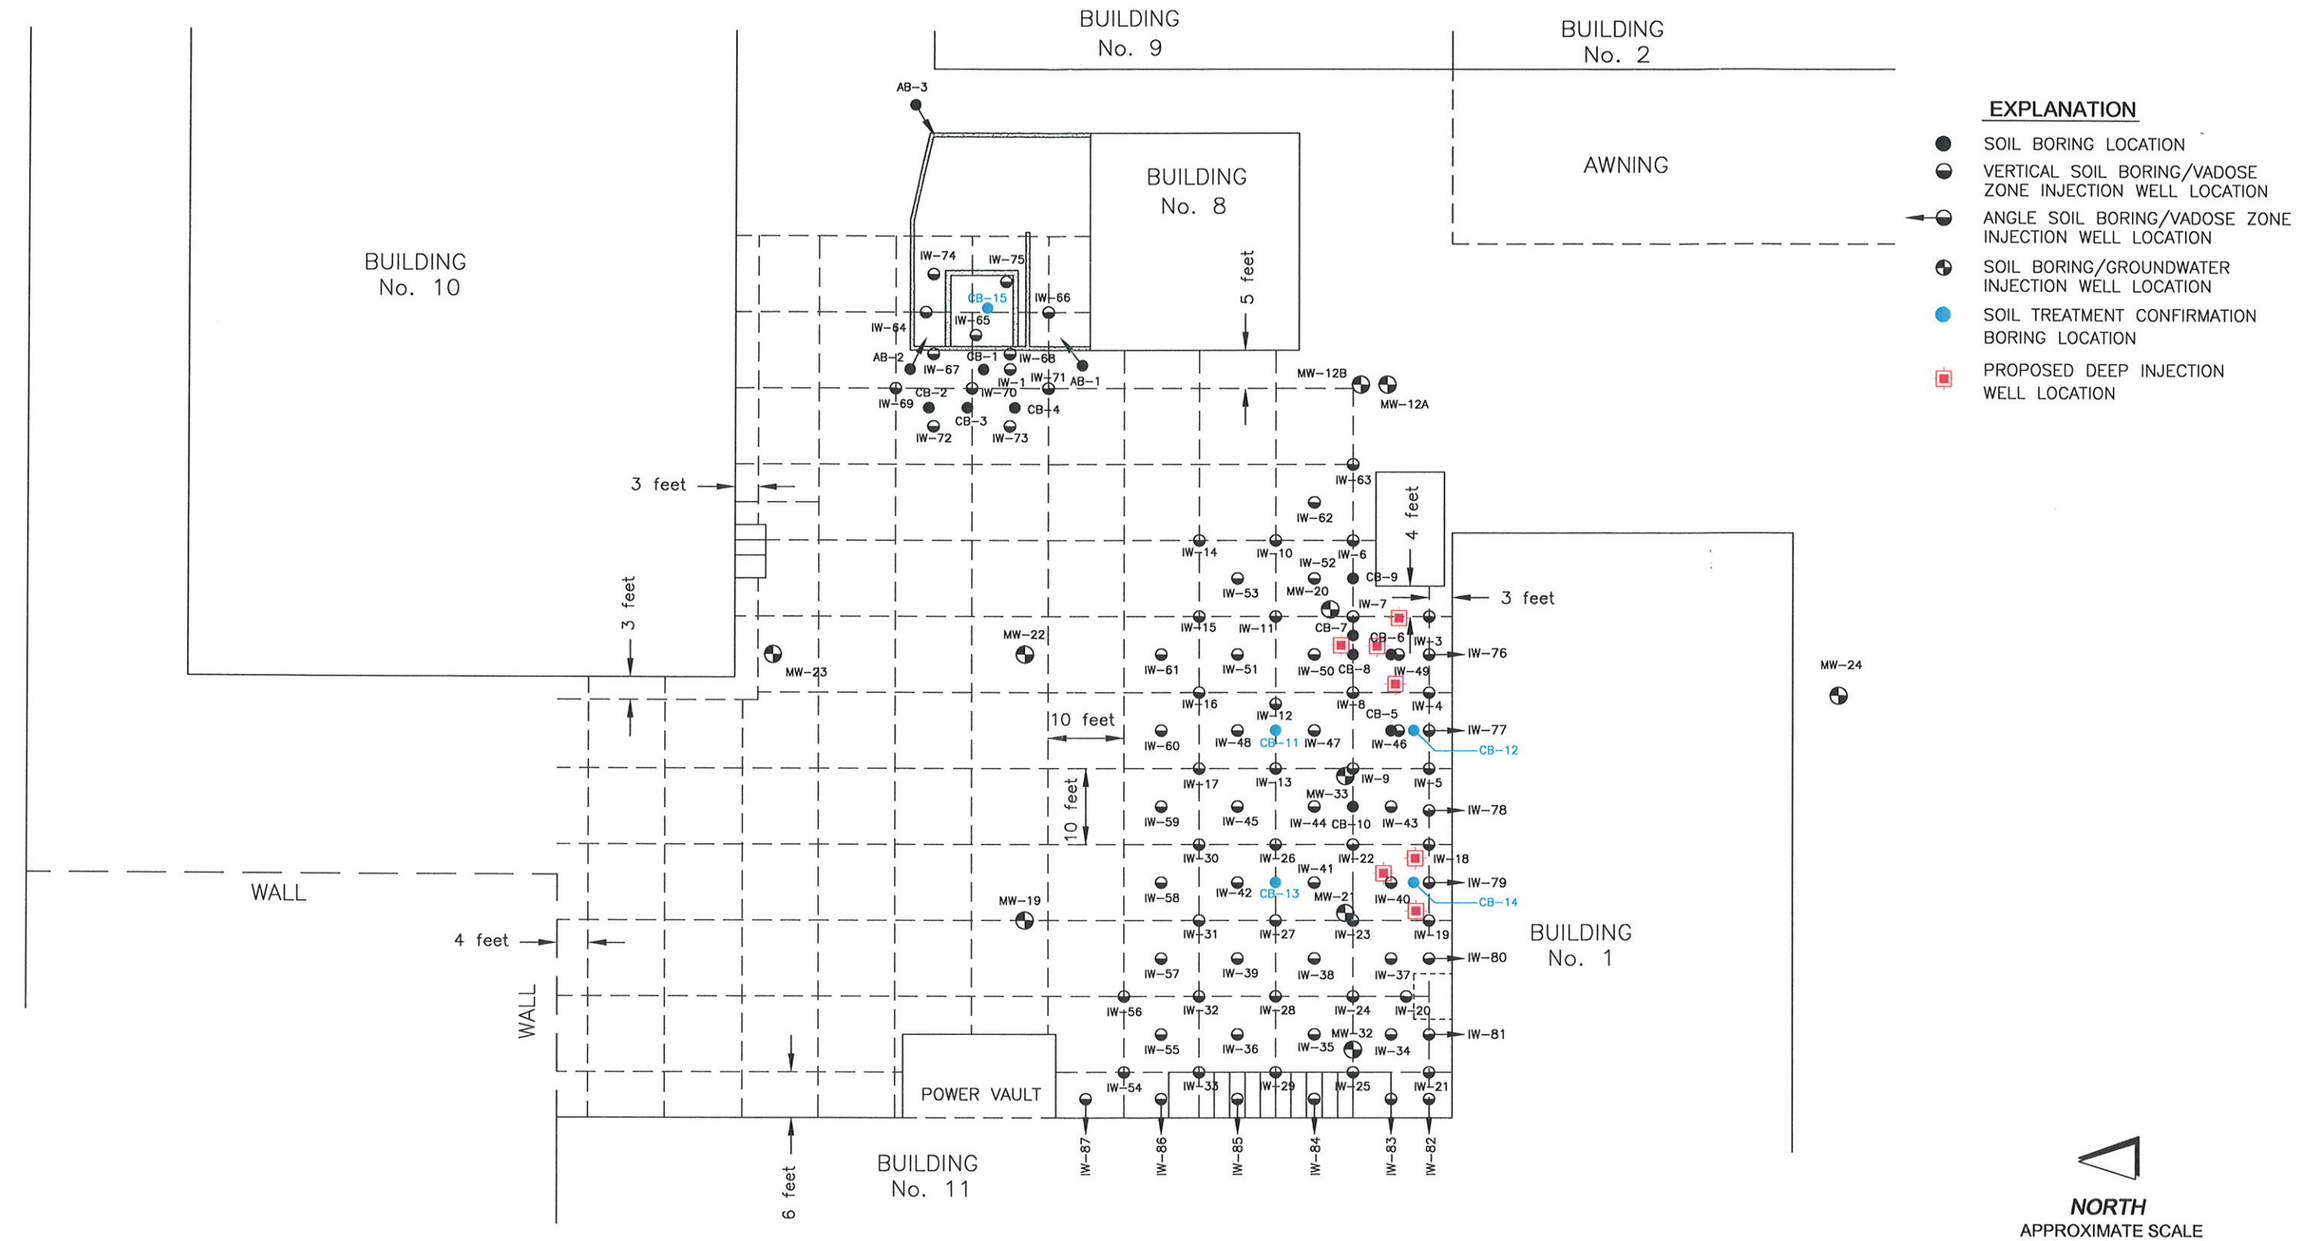

SECOR
25864-F BUSINESS CENTER DRIVE
REDLANDS, CALIFORNIA 92374
PH: (909) 335-6116 / FAX: (909) 335-6120

PREPARED FOR:
PRC-DESOTO INTERNATIONAL, INC.
5430 SAN FERNANDO ROAD
GLENDALE, CALIFORNIA

PROPOSED DEEP INJECTION WELL LOCATIONS

FIGURE: **11**

JOB NUMBER:	DRAWN BY:	CHECKED BY:	APPROVED BY:	DATE:
04OT.04901.20	JMH	BV	BV	02/2004

File Path – L:\CAD Files\PRC-Desoto\2004\PRC-DIW.dwg – Layout: FIGURE 11

TABLE 3
SOIL VAPOR SURVEY RESULTS
VOCs by EPA T0-15
PRC-DeSoto, 5430 San Fernando Road
Glendale, CA
All results in micrograms per Liter (ug/L)

SAMPLE ID	DATE	1,1-Difluoroethane (LCC)	Acetone	4-Methyl-2-pentanone	n-Hexane	n-Heptane	Propene	Cyclohexane	1,3-Butadiene	1,1,1-Trichloroethane	1,1,2,2-Tetrachloroethane	1,1,2-Trichloroethane	1,1,2-Trichlorotrifluoroethane	1,1-Dichloroethane	1,1-Dichloroethene	1,2,4-Trichlorobenzene	1,2,4-Trimethylbenzene	1,2-Dibromoethane (EDB)	1,2-Dichlorobenzene	1,2-Dichloroethane	1,2-Dichloropropane	1,3,5-Trimethylbenzene	1,3-Dichlorobenzene	1,4-Dichlorobenzene	2-Butanone	4-Ethyltoluene	Benzene	Bromomethane	Carbon tetrachloride	Chlorobenzene	Chloroethane	Chloroform	Chloromethane	cis-1,2-Dichloroethene	cis-1,3-Dichloropropene	Dibromochloromethane	Dichlorodifluoromethane	Dichlorotetrafluoroethane	Ethylbenzene	Hexachlorobutadiene	m,p-Xylene	Methylene chloride	o-Xylene	Styrene	Tetrachloroethene	Toluene	trans-1,2-Dichloroethene	trans-1,3-Dichloropropene	Trichloroethene	Trichlorofluoromethane
Commercial / Industrial Land Use CHHSLs		NA	NA	NA	NA	NA	NA	NA	NA	2,790	NA	NA	NA	NA	NA	NA	NA	NA	NA	0.167	NA	NA	NA	NA	NA	NA	0.122	NA	0.085	NA	NA	NA	NA	44.4	NA	NA	NA	NA	NA	NA	1,774	13.4	879	NA	0.603	378	88.7	NA	1.77	NA
Residential Land Use CHHSLs		NA	NA	NA	NA	NA	NA	NA	NA	991	NA	NA	NA	NA	NA	NA	NA	NA	NA	0.05	NA	NA	NA	NA	NA	NA	0.036	NA	0.025	NA	NA	NA	NA	15.9	NA	NA	NA	NA	NA	NA	636	4	315	NA	0.18	135	31.9	NA	0.528	NA
FAUST-1-5'	11/01/2007	ND	NA	NA	NA	NA	NA	NA	NA	0.25	ND	ND	ND	ND	ND	ND	0.010	ND	ND	ND	ND	ND	ND	ND	ND	ND	0.011	ND	ND	ND	ND	ND	ND	ND	ND	ND	ND	ND	ND	0.023	ND	0.10	ND	0.027	ND	0.62	0.14	ND	ND	ND	ND
FAUST-1-10'	11/01/2007	ND	NA	NA	NA	NA	NA	NA	NA	0.25	ND	ND	ND	ND	ND	ND	ND	ND	ND	ND	ND	ND	ND	ND	ND	ND	ND	ND	ND	ND	ND	ND	ND	ND	ND	ND	ND	ND	ND	0.014	ND	0.063	ND	0.017	ND	0.70	0.080	ND	ND	ND	ND
FAUST-2-5'	10/31/2007	ND	NA	NA	NA	NA	NA	NA	NA	0.13	ND	ND	ND	ND	ND	ND	0.041	ND	ND	ND	ND	0.011	ND	ND	ND	0.040	0.031	ND	ND	ND	ND	ND	ND	ND	ND	ND	ND	ND	ND	0.078	ND	0.35	ND	0.097	ND	0.24	0.46	ND	ND	ND	ND
FAUST-2-10'	10/31/2007	ND	NA	NA	NA	NA	NA	NA	NA	0.15	ND	ND	ND	ND	ND	ND	0.040	ND	ND	ND	ND	0.011	ND	ND	ND	0.039	0.029	ND	ND	ND	ND	ND	ND	ND	ND	ND	ND	ND	ND	0.076	ND	0.35	ND	0.099	ND	0.35	0.44	ND	ND	ND	ND
FAUST-3-5'	11/01/2007	ND	NA	NA	NA	NA	NA	NA	NA	0.71	ND	ND	ND	ND	ND	ND	0.042	ND	ND	ND	ND	0.013	ND	ND	ND	0.034	0.019	ND	ND	ND	ND	ND	ND	ND	ND	ND	ND	ND	ND	0.059	ND	0.29	ND	0.077	ND	1.2	0.30	ND	ND	ND	ND
FAUST-3-10'	11/01/2007	ND	NA	NA	NA	NA	NA	NA	NA	0.65	ND	ND	ND	ND	ND	ND	0.031	ND	ND	ND	ND	ND	ND	ND	ND	0.030	0.019	ND	ND	ND	ND	ND	ND	ND	ND	ND	ND	ND	ND	0.054	ND	0.27	ND	0.085	ND	1.1	0.29	ND	ND	ND	ND
FAUST-4-5'	10/31/2007	ND	NA	NA	NA	NA	NA	NA	NA	0.26	ND	ND	ND	ND	ND	ND	0.057	ND	ND	ND	ND	0.015	ND	ND	ND	0.049	0.019	ND	ND	ND	ND	ND	ND	ND	ND	ND	ND	ND	ND	0.088	ND	0.42	ND	0.11	ND	0.63	0.45	ND	ND	ND	ND
FAUST-4-10'	10/31/2007	ND	NA	NA	NA	NA	NA	NA	NA	0.27	ND	ND	ND	ND	ND	ND	0.043	ND	ND	ND	ND	0.013	ND	ND	ND	0.040	0.021	ND	ND	ND	ND	ND	ND	ND	ND	ND	ND	ND	ND	0.085	ND	0.39	ND	0.11	ND	0.66	0.43	ND	ND	ND	ND
FAUST-5-5'	10/31/2007	ND	NA	NA	NA	NA	NA	NA	NA	0.056	ND	ND	ND	ND	ND	ND	0.044	ND	ND	ND	ND	0.011	ND	ND	ND	0.043	0.019	ND	ND	ND	ND	ND	ND	ND	ND	ND	ND	ND	ND	0.069	ND	0.33	ND	0.088	ND	0.42	0.34	ND	ND	ND	ND
FAUST-5-10'	10/31/2007	ND	NA	NA	NA	NA	NA	NA	NA	0.12	ND	ND	ND	ND	ND	ND	0.045	ND	ND	ND	ND	0.013	ND	ND	ND	0.044	0.020	ND	ND	ND	ND	ND	ND	ND	ND	ND	ND	ND	ND	0.073	ND	0.36	ND	0.093	ND	0.55	0.35	ND	ND	ND	ND
FAUST-6-5'	10/31/2007	ND	NA	NA	NA	NA	NA	NA	NA	0.25	ND	ND	ND	ND	ND	ND	0.037	ND	ND	ND	ND	ND	ND	ND	ND	0.043	0.018	ND	ND	ND	ND	ND	ND	ND	ND	ND	ND	ND	ND	0.070	ND	0.33	ND	0.091	ND	0.82	0.36	ND	ND	ND	ND
FAUST-6-10'	10/31/2007	ND	NA	NA	NA	NA	NA	NA	NA	0.27	ND	ND	ND	ND	ND	ND	0.042	ND	ND	ND	ND	0.010	ND	ND	ND	0.040	0.033	ND	ND	ND	ND	ND	ND	ND	ND	ND	ND	ND	ND	0.080	ND	0.38	ND	0.10	ND	0.49	0.47	ND	ND	ND	ND
FAUST-7-5'	10/31/2007	ND	NA	NA	NA	NA	NA	NA	NA	0.21	ND	ND	ND	ND	ND	ND	0.030	ND	ND	ND	ND	ND	ND	ND	ND	0.026	ND	ND	ND	ND	ND	ND	ND	ND	ND	ND	ND	ND	ND	0.042	ND	0.21	ND	0.052	ND	0.60	0.19	ND	ND	ND	ND
FAUST-7-10'	10/31/2007	ND	NA	NA	NA	NA	NA	NA	NA	0.18	ND	ND	ND	ND	ND	ND	0.029	ND	ND	ND	ND	ND	ND	ND	ND	0.027	ND	ND	ND	ND	ND	ND	ND	ND	ND	ND	ND	ND	ND	0.050	ND	0.24	ND	0.059	ND	0.61	0.22	ND	ND	ND	ND
FAUST-8-5'	10/31/2007	ND	NA	NA	NA	NA	NA	NA	NA	0.44	ND	ND	ND	ND	ND	ND	0.031	ND	ND	ND	ND	ND	ND	ND	ND	0.039	0.012	ND	ND	ND	ND	ND	ND	ND	ND	ND	ND	ND	ND	0.041	ND	0.20	ND	0.054	ND	1.6	0.19	ND	ND	ND	ND
FAUST-8-10'	10/31/2007	ND	NA	NA	NA	NA	NA	NA	NA	0.41	ND	ND	ND	ND	ND	ND	0.12	ND	ND	ND	ND	ND	ND	ND	ND	ND	ND	ND	ND	ND	ND	ND	ND	ND	ND	ND	ND	ND	ND	0.31	ND	0.091	ND	1.6	0.22	ND	ND	ND	ND
FAUST-8-10' Duplicate	10/31/2007	ND	NA	NA	NA	NA	NA	NA	NA	0.40	ND	ND	ND	ND	ND	ND	0.069	ND	ND	ND	ND	0.018	ND	ND	ND	0.064	0.023	ND	ND	ND	ND	ND	ND	ND	ND	ND	ND	ND	ND	0.10	ND	0.50	ND	0.13	ND	1.3	0.50	ND	ND	ND	ND
FAUST-9-5'	10/31/2007	ND	NA	NA	NA	NA	NA	NA	NA	0.32	ND	ND	ND	ND	ND	ND	0.059	ND	ND	ND	ND	0.016	ND	ND	ND	0.057	0.027	ND	ND	ND	ND	ND	ND	ND	ND	ND	ND	ND	ND	0.090	ND	0.45	ND	0.12	ND	0.57	0.51	ND	ND	ND	ND
FAUST-9-10'	10/31/2007	ND	NA	NA	NA	NA	NA	NA	NA	0.34	ND	ND	ND	ND	ND	ND	0.044	ND	ND	ND	ND	0.012	ND	ND	ND	0.042	0.023	ND	ND	ND	ND	ND	ND	ND	ND	ND	ND	ND	ND	0.080	ND	0.38	ND	0.10	ND	0.63	0.40	ND	ND	ND	ND
HWP-1-5'	11/06/2007	ND	NA	NA	NA	NA	NA	NA	NA	1.4	ND	ND	ND	ND	0.047	ND	ND	ND	ND	ND	ND	ND	ND	ND	0.040	ND	ND	ND	ND	ND	ND	ND	ND	ND	ND	ND	ND	ND	0.011	ND	0.038	ND	0.013	ND	1.3	0.099	ND	ND	0.026	ND
HWP-1-10'	11/06/2007	ND	NA	NA	NA	NA	NA	NA	NA	1.4	ND	ND	ND	ND	0.057	ND	ND	ND	ND	ND	ND	ND	ND	ND	ND	ND	0.0069	ND	ND	ND	ND	ND	ND	ND	ND	ND	ND	ND	ND	ND	0.032	ND	0.011	ND	1.5	0.066	ND	ND	0.021	ND
HWP-2-5'	11/07/2007	ND	NA	NA	NA	NA	NA	NA	NA	1.6	ND	ND	ND	ND	ND	ND	0.044	ND	ND	ND	ND	0.017	ND	ND	ND	0.062	0.041	ND	ND	ND	ND	ND	ND	ND	ND	ND	ND	ND	ND	0.11	ND	0.49	ND	0.13	ND	1.2	0.72	ND	ND	ND	ND
HWP-2-10'	11/06/2007	ND	NA	NA	NA	NA	NA	NA	NA	1.5	ND	ND	ND	ND	0.023	ND	0.041	ND	ND	ND	ND	0.018	ND	ND	ND	0.072	0.040	ND	ND	ND	ND	ND	ND	ND	ND	ND	ND	ND	ND	0.13	ND	0.61	ND	0.16	ND	1.9	0.81	ND	ND	ND	ND
HWP-3-5'	11/12/2007	ND	NA	NA	NA	NA	NA	NA	NA	0.71	ND	ND	ND	ND	0.012	ND	0.18	ND	ND	ND	ND	0.065	ND	ND	ND	0.16	0.054	ND	ND	ND	ND	ND	ND	ND	ND	ND	ND	ND	ND	0.27	ND	1.4	ND	0.37	ND	0.53	1.2	ND	ND	ND	ND
HWP-3-10'	11/12/2007	ND	NA	NA	NA	NA	NA	NA	NA	0.84	ND	ND	ND	ND	0.032	ND	0.17	ND	ND	ND	ND	0.068	ND	ND	ND	0.19	0.066	ND	ND	ND	ND	ND	ND	0.010	ND	ND	ND	ND	ND	0.32	ND	1.6	ND	0.43	ND	1.1	1.4	ND	ND	0.016	ND
HWP-4-5'	11/06/2007	ND	NA	NA	NA	NA	NA	NA	NA	1.2	ND	ND	ND	ND	0.062	ND	ND	ND	ND	ND	ND	ND	ND	ND	ND	ND	0.014	ND	ND	ND	ND	ND	ND	ND	ND	ND	ND	ND	ND	0.0065	ND	0.033	ND	0.011	ND	0.89	0.086	ND	ND	ND	ND
HWP-4-10'	11/06/2007	ND	NA	NA	NA	NA	NA	NA	NA	1.7	ND	ND	ND	ND	0.10	ND	ND	ND	ND	ND	ND	ND	ND	ND	ND	ND	ND	ND	ND	ND	ND	ND	ND	ND	ND	ND	ND	ND	ND	ND	ND	ND	ND	ND	2.5	ND	ND	ND	ND	ND
HWP-5-5'	11/12/2007	ND	NA	NA	NA	NA	NA	NA	NA	1.3	ND	ND	ND	ND	0.051	ND	0.061	ND	ND	ND	ND	0.024	ND	ND	ND	0.060	0.032	ND	ND	ND	ND	ND	ND	ND	ND	ND	ND	ND	ND	0.12	ND	0.56	ND	0.16	ND	1.7	0.63	ND	ND	0.052	ND
HWP-5-10'	11/12/2007	ND	NA	NA	NA	NA	NA	NA	NA	1.5	ND	ND	ND	ND	0.083	ND	0.067	ND	ND	ND	ND	0.026	ND	ND	ND	0.089	0.036	ND	ND	ND	ND	ND	ND	ND	ND	ND	ND	ND	ND	0.12	ND	0.60	ND	0.17	ND	2.4	0.65	ND	ND	0.047	ND
SCT-1-5'	10/30/2007	ND	NA	NA	NA	NA	NA	NA	NA	0.44	ND	ND	ND	ND	ND	ND	0.028	ND	ND	ND	ND	ND	ND	ND	0.026	0.040	0.014	ND	ND	ND	ND	ND	ND	ND	ND	ND	ND	ND	ND	0.051	ND	0.23	ND	0.065	ND	1.4	0.24	ND	ND	ND	ND
SCT-1-10'	10/30/2007	ND	NA	NA	NA	NA	NA	NA	NA	0.43	ND	ND	0.035	ND	ND	ND	ND	ND	ND	ND	ND	ND	ND	ND	0.032	0.019	ND	ND	ND	ND	ND	ND	ND	ND	ND	ND	ND	ND	0.031	ND	0.14	ND	0.038	ND	1.2	0.17	ND	ND	0.012	ND
SCT-2-5'	10/30/2007	ND	NA	NA	NA	NA	NA	NA	NA	3.2	ND	ND	ND	ND	0.041	ND	0.080	ND	ND	ND	ND	0.021	ND	ND	0.061	0.11	0.033	ND	ND	ND	ND	ND	ND	ND	ND	ND	ND	ND	ND	0.12	ND	0.57	ND	0.15	ND	3.5	0.57	ND	ND	0.049	ND
SCT-2-10'	10/30/2007	ND	NA	NA	NA	NA	NA	NA	NA	3.5	ND	ND	ND	ND	0.069	ND	0.046	ND	ND	ND	ND	0.013	ND	ND	ND	0.060	0.024	ND	ND	ND	ND	ND	ND	ND	ND	ND	ND	ND	ND	0.074	ND	0.35	ND	0.092	ND	3.6	0.37	ND	ND	0.049	ND
SG-C3-5'	11/12/2007	ND	NA	NA	NA	NA	NA	NA	NA	2.8	ND	ND	0.017	ND	0.34	ND	ND	ND	ND	ND	ND	ND	ND	ND	ND	ND	ND	ND	ND	ND	ND	ND	ND	ND	ND	ND	ND	ND	ND	ND	0.030	ND	0.0096	ND	1.7	0.044	ND	ND	0.82	ND
SG-C3-10'	11/12/2007	ND	NA	NA	NA	NA	NA	NA	NA	2.9	ND	ND	0.026	0.019	0.54	ND	ND	ND	ND	ND	ND	ND	ND	ND	ND	ND	ND	ND	ND	ND	ND	ND	ND	0.017	ND	ND	ND	ND	ND	ND	ND	0.026	ND	0.0097	ND	2.7	0.025	ND	ND	1.4	ND
SG-C5-5'	11/07/2007	ND	NA	NA	NA	NA	NA	NA	NA	17	ND	ND	0.080	0.28	2.6	ND	0.074	ND	ND	ND	ND	ND	ND	ND	ND	0.068	ND	ND	ND	ND	ND	0.20	ND	ND	ND	ND	ND	ND	ND	0.079	ND	0.35	ND	0.12	ND	11	0.38	ND	ND	8.1	ND
SG-C5-10'	11/07/2007	ND	NA	NA	NA	NA	NA	NA	NA	19	ND	ND	0.083	0.32	3.3	ND	0.15	ND	ND	ND	ND	0.053	ND	ND	ND	0.16	ND	ND	ND	ND	ND	0.19	ND	ND	ND	ND	ND	ND	ND	0.13	ND	0.59	ND	0.17	ND	12	0.57	ND	ND	9.0	ND
SWT-1-5'	10/31/2007	ND	ND	0.055	ND	ND	ND	ND	ND	0.35	ND	ND	ND	ND	ND	ND	ND	ND	ND	ND	ND	ND	ND	ND	ND	ND	ND	ND	ND	ND	ND	ND	ND	ND	ND	ND	ND	ND	ND	ND	0.079	ND	ND	ND	1.1	0.12	ND	ND	0.050	ND
SWT-1-10'	10/31/2007	ND	ND	ND	ND	ND	ND	ND	ND	0.48	ND	ND	ND	ND	ND	ND	ND	ND	ND	ND	ND	ND	ND	ND	ND	ND	ND	ND	ND	ND	ND	ND	ND	ND	ND	ND	ND	ND	ND	ND	0.066	ND	ND	ND	1.6	0.088	ND	ND	0.096	ND
SWT-2-5'	10/31/2007	ND	ND	ND	ND	ND	ND	ND	ND	3.0	ND	ND	ND	0.064	0.12	ND	ND	ND	ND	ND	ND	ND	ND	ND	ND	ND	ND	ND	ND	ND	ND	ND	ND	ND	ND	ND	ND	ND	ND	ND	0.056	ND	ND	ND	1.1	0.088	ND	ND	0.19	ND
SWT-2-10'	10/31/2007	ND	ND	ND	ND	ND	ND	ND	ND	2.5	ND	ND	ND	ND	0.19	ND	ND	ND	ND	ND	ND	ND	ND	ND	ND	0.064	ND	ND	ND	ND	ND	ND	ND	ND	ND	ND	ND	ND	ND	ND	0.079	ND	ND	ND	1.6	0.13	ND	ND	0.38	ND
SWT-3-5'	11/01/2007	ND	0.055	ND	ND	ND	0.023	ND	ND	0.015	ND	ND	0.018	ND	0.011	ND	0.023	ND	ND	ND	ND	0.0051	ND	ND	0.011	0.0059	0.0054	ND	ND	ND	ND	ND	ND	ND	ND	ND	ND	ND	ND	0.011	ND	0.037	ND	0.014	ND	0.069	0.062	ND	ND	0.068	ND
SWT-3-10'	11/01/2007	ND	ND	ND	ND	ND	ND	ND	ND	0.21	ND	ND	ND	ND	ND	ND	ND	ND	ND	ND	ND	ND	ND	ND	ND	ND	ND	ND	ND	ND	ND	ND	ND	ND	ND	ND	ND	ND	ND	ND	0.059	ND	ND	ND	0.82	0.085	ND	ND	0.61	ND


TABLE 3
SOIL VAPOR SURVEY RESULTS
VOCs by EPA T0-15
PRC-DeSoto, 5430 San Fernando Road
Glendale, CA
All results in micrograms per Liter (ug/L)

SAMPLE ID	DATE	1,1-Difluoroethane (LCC)	Acetone	4-Methyl-2-pentanone	n-Hexane	n-Heptane	Propene	Cyclohexane	1,3-Butadiene	1,1,1-Trichloroethane	1,1,2,2-Tetrachloroethane	1,1,2-Trichloroethane	1,1,2-Trichlorotrifluoroethane	1,1-Dichloroethane	1,1-Dichloroethene	1,2,4-Trichlorobenzene	1,2,4-Trimethylbenzene	1,2-Dibromoethane (EDB)	1,2-Dichlorobenzene	1,2-Dichloroethane	1,2-Dichloropropane	1,3,5-Trimethylbenzene	1,3-Dichlorobenzene	1,4-Dichlorobenzene	2-Butanone	4-Ethyltoluene	Benzene	Bromomethane	Carbon tetrachloride	Chlorobenzene	Chloroethane	Chloroform	Chloromethane	cis-1,2-Dichloroethene	cis-1,3-Dichloropropene	Dibromochloromethane	Dichlorodifluoromethane	Dichlorotetrafluoroethane	Ethylbenzene	Hexachlorobutadiene	m,p-Xylene	Methylene chloride	o-Xylene	Styrene	Tetrachloroethene	Toluene	trans-1,2-Dichloroethene	trans-1,3-Dichloropropene	Trichloroethene	Trichlorofluoromethane
Commercial / Industrial Land Use CHHSLs		NA	NA	NA	NA	NA	NA	NA	NA	2,790	NA	NA	NA	NA	NA	NA	NA	NA	NA	0.167	NA	NA	NA	NA	NA	NA	0.122	NA	0.085	NA	NA	NA	NA	44.4	NA	NA	NA	NA	NA	NA	1,774	13.4	879	NA	0.603	378	88.7	NA	1.77	NA
Residential Land Use CHHSIs		NA	NA	NA	NA	NA	NA	NA	NA	991	NA	NA	NA	NA	NA	NA	NA	0.05	NA	NA	NA	NA	NA	NA	NA	0.036	NA	0.025	NA	NA	NA	NA	15.9	NA	NA	NA	NA	NA	NA	636	4	315	NA	0.18	135	31.9	NA	0.528	NA
SG-A'5-5'	11/09/2007	ND	NA	NA	NA	NA	NA	NA	NA	1.4	ND	ND	0.037	ND	0.53	ND	ND	ND	ND	ND	ND	ND	0.055	ND	0.012	ND	ND	ND	ND	ND	0.026	ND	ND	ND	ND	ND	0.015	ND	0.050	ND	0.015	ND	1.2	0.073	ND	ND	0.60	ND
SG-A'5-10'	11/09/2007	ND	NA	NA	NA	NA	NA	NA	NA	1.7	ND	ND	ND	ND	0.81	ND	ND	ND	ND	ND	ND	ND	ND	ND	ND	ND	ND	ND	ND	ND	ND	ND	ND	ND	ND	ND	ND	ND	ND	ND	ND	ND	ND	2.5	ND	ND	ND	1.2	ND
SG-A'6-5'	11/12/2007	ND	NA	NA	NA	NA	NA	NA	NA	2.0	ND	ND	0.083	ND	0.77	ND	ND	ND	ND	ND	ND	ND	ND	ND	ND	ND	ND	ND	ND	ND	ND	ND	ND	ND	ND	ND	ND	ND	ND	ND	ND	ND	ND	2.6	0.073	ND	ND	1.1	ND
SG-A'6-10'	11/09/2007	ND	NA	NA	NA	NA	NA	NA	NA	2.1	ND	ND	0.069	ND	1.0	ND	ND	ND	ND	ND	ND	ND	ND	ND	ND	ND	ND	0.049	ND	ND	ND	ND	ND	ND	ND	ND	ND	ND	ND	0.039	ND	0.15	ND	0.043	ND	0.98	0.24	ND	ND	0.84	ND
SG-A1-5'	10/29/2007	ND	0.067	0.014	0.0064	0.088	ND	0.017	ND	0.77	ND	ND	ND	ND	ND	ND	0.042	ND	ND	ND	ND	0.010	ND	ND	0.040	0.0091	0.0077	ND	ND	ND	ND	ND	ND	ND	ND	ND	ND	ND	ND	0.023	ND	0.095	ND	0.030	ND	2.9	0.26	ND	ND	0.057	0.0070
SG-A2-5'	10/29/2007	ND	0.050	0.012	ND	0.0084	0.020	ND	ND	1.0	ND	ND	ND	0.011	0.081	ND	0.032	ND	ND	ND	ND	0.0077	ND	ND	0.021	0.0080	0.010	ND	ND	ND	ND	0.0077	ND	ND	ND	ND	ND	ND	ND	0.016	ND	0.063	ND	0.021	ND	3.8	0.077	ND	ND	0.24	ND
SG-A3-5'	10/29/2007	ND	0.054	0.0064	ND	0.0056	0.016	ND	ND	1.2	ND	ND	0.012	ND	0.11	ND	0.032	ND	ND	ND	ND	0.0074	ND	ND	0.012	0.0071	0.0090	ND	ND	ND	ND	0.0078	ND	ND	ND	ND	ND	ND	ND	0.015	ND	0.064	ND	0.020	ND	4.6	0.074	ND	ND	0.34	ND
SG-A4-5'	10/29/2007	ND	ND	ND	0.38	0.16	ND	0.20	ND	2.6	ND	ND	0.054	0.041	1.5	ND	0.040	ND	ND	ND	ND	0.010	ND	ND	0.062	0.0096	0.019	ND	ND	ND	ND	0.052	ND	0.0060	ND	ND	ND	ND	ND	0.020	ND	0.082	0.0057	0.027	ND	4.7	0.12	ND	ND	4.6	0.0076
SG-A5-5'	10/29/2007	ND	0.027	ND	0.010	0.0090	ND	0.018	ND	4.3	ND	ND	0.062	0.026	1.7	ND	0.036	ND	ND	ND	ND	0.0082	ND	ND	0.0067	0.0090	0.013	ND	ND	ND	ND	0.066	ND	ND	ND	ND	ND	ND	ND	0.019	ND	0.078	0.013	0.024	ND	8.9	0.091	ND	ND	5.4	0.0059
SG-A6-5'	10/29/2007	ND	0.039	ND	ND	0.0052	ND	ND	ND	5.3	ND	ND	0.075	0.013	1.5	ND	0.030	ND	ND	ND	ND	0.0089	ND	ND	0.010	0.0056	0.014	ND	ND	ND	ND	0.067	ND	ND	ND	ND	ND	ND	ND	0.013	ND	0.059	ND	0.018	ND	9.9	0.074	ND	ND	5.3	ND
SG-A7-5'	11/06/2007	ND	NA	NA	NA	NA	NA	NA	NA	2.4	ND	ND	ND	ND	0.56	ND	ND	ND	ND	ND	ND	ND	ND	ND	ND	ND	ND	ND	ND	ND	ND	ND	0.017	ND	ND	ND	ND	ND	ND	ND	0.037	ND	ND	ND	3.1	0.041	ND	ND	3.2	ND
SG-A8-5'	11/06/2007	ND	NA	NA	NA	NA	NA	NA	NA	0.43	ND	ND	ND	ND	ND	ND	ND	ND	ND	ND	ND	ND	ND	ND	ND	ND	ND	ND	ND	ND	ND	ND	ND	ND	ND	ND	ND	ND	ND	ND	0.018	ND	ND	ND	0.20	0.025	ND	ND	0.25	ND
SG-AB5-5'	11/09/2007	ND	NA	NA	NA	NA	NA	NA	NA	13	ND	ND	0.12	0.18	4.5	ND	0.052	ND	ND	ND	ND	ND	ND	ND	ND	ND	ND	ND	ND	ND	ND	0.17	ND	ND	ND	ND	ND	ND	ND	0.11	ND	0.44	ND	0.11	ND	15	0.47	ND	ND	12	ND
SG-AB5-10'	11/09/2007	ND	NA	NA	NA	NA	NA	NA	NA	13	ND	ND	0.16	0.20	4.7	ND	ND	ND	ND	ND	ND	ND	ND	ND	ND	ND	ND	ND	ND	ND	ND	0.15	ND	ND	ND	ND	ND	ND	ND	ND	ND	0.26	ND	ND	ND	13	0.24	ND	ND	11	ND
SG-AB5.5-5'	11/12/2007	ND	NA	NA	NA	NA	NA	NA	NA	18	ND	ND	ND	ND	3.1	ND	0.47	ND	ND	ND	ND	0.14	ND	ND	ND	0.33	0.069	ND	ND	ND	ND	0.16	0.050	ND	ND	ND	ND	ND	0.28	ND	1.4	ND	0.41	ND	18	1.1	ND	ND	8.9	ND
SG-AB5.5-10'	11/12/2007	ND	NA	NA	NA	NA	NA	NA	NA	23	ND	ND	ND	ND	3.8	ND	0.38	ND	ND	ND	ND	0.11	ND	ND	ND	0.29	ND	ND	ND	ND	ND	0.21	ND	ND	ND	ND	ND	ND	0.25	ND	1.2	ND	0.35	ND	21	0.98	ND	ND	10	ND
SG-AB6-5'	11/08/2007	ND	NA	NA	NA	NA	NA	NA	NA	20	ND	ND	ND	0.061	4.5	ND	0.067	ND	ND	ND	ND	ND	ND	ND	ND	ND	ND	ND	ND	ND	ND	0.20	ND	ND	ND	ND	ND	ND	0.16	ND	0.52	ND	0.13	ND	21	0.91	ND	ND	11	ND
SG-AB6-10'	11/08/2007	ND	NA	NA	NA	NA	NA	NA	NA	18	ND	ND	ND	ND	3.8	ND	ND	ND	ND	ND	ND	0.0080	ND	ND	0.037	0.0093	0.015	ND	ND	ND	ND	ND	ND	ND	ND	ND	ND	ND	ND	0.28	ND	0.80	ND	0.19	ND	18	2.2	ND	ND	10	ND
SG-B1-5'	10/29/2007	ND	0.11	0.029	0.0071	0.014	0.049	0.020	0.0062	1.9	ND	ND	ND	ND	ND	ND	0.031	ND	ND	ND	ND	0.0055	ND	ND	0.019	0.0054	0.011	ND	ND	ND	ND	0.010	ND	ND	ND	ND	ND	ND	ND	0.039	ND	0.11	0.042	0.035	ND	3.6	0.11	ND	ND	0.12	ND
SG-B2-5'	10/29/2007	ND	0.041	0.0096	ND	ND	ND	ND	ND	2.6	ND	ND	0.014	0.018	0.17	ND	0.023	ND	ND	ND	ND	0.0055	ND	ND	0.019	0.0054	0.011	ND	ND	ND	ND	0.010	ND	ND	ND	ND	ND	ND	ND	0.012	ND	0.048	ND	0.014	ND	6.3	0.063	ND	ND	0.095	ND
SG-B3-5'	11/05/2007	ND	NA	NA	NA	NA	NA	NA	NA	6.8	ND	ND	0.049	0.019	0.38	ND	ND	ND	ND	ND	ND	ND	ND	ND	0.15	ND	0.014	ND	ND	ND	ND	0.037	ND	ND	ND	ND	ND	ND	ND	ND	ND	0.031	ND	0.0092	ND	7.4	0.043	ND	ND	0.84	ND
SG-B3-10'	11/13/2007	ND	NA	NA	NA	NA	NA	NA	NA	7.2	ND	ND	ND	0.037	0.76	ND	0.081	ND	ND	ND	ND	0.025	ND	ND	ND	0.080	0.026	ND	ND	ND	ND	0.046	ND	ND	ND	ND	ND	ND	ND	0.099	ND	0.52	ND	0.14	ND	5.9	0.44	ND	ND	0.87	ND
SG-B3-10' Duplicate	11/13/2007	ND	NA	NA	NA	NA	NA	NA	NA	8.3	ND	ND	0.057	0.041	0.90	ND	0.19	ND	ND	ND	ND	0.051	ND	ND	ND	0.17	0.034	ND	ND	ND	ND	0.042	ND	ND	ND	ND	ND	ND	ND	0.10	ND	0.56	ND	0.16	ND	7.2	0.46	ND	ND	1.1	ND
SG-B4-5'	11/08/2007	ND	NA	NA	NA	NA	NA	NA	NA	13	ND	ND	0.15	0.77	4.8	ND	ND	ND	ND	ND	ND	0.020	ND	ND	ND	0.26	ND	0.41	ND	ND	ND	ND	ND	ND	ND	ND	ND	ND	ND	11	0.027	ND	ND	7.5	ND
SG-B4-10'	11/09/2007	ND	NA	NA	NA	NA	NA	NA	NA	29	ND	ND	0.16	0.74	4.5	ND	ND	ND	ND	ND	ND	ND	ND	ND	ND	ND	ND	ND	ND	ND	ND	0.22	ND	0.36	ND	ND	ND	ND	ND	0.18	ND	ND	ND	9.7	0.14	ND	ND	20	ND
SG-B4.5-5'	11/09/2007	ND	NA	NA	NA	NA	NA	NA	NA	30	ND	ND	ND	0.59	5.2	ND	ND	ND	ND	ND	ND	ND	ND	ND	ND	ND	ND	ND	ND	ND	ND	0.23	ND	0.20	ND	ND	ND	ND	ND	0.13	ND	ND	ND	17	0.13	ND	ND	29	ND
SG-B4.5-10'	11/09/2007	ND	NA	NA	NA	NA	NA	NA	NA	31	ND	ND	0.18	0.65	6.0	ND	ND	ND	ND	ND	ND	ND	ND	ND	ND	ND	ND	ND	ND	ND	ND	0.31	ND	0.24	ND	ND	ND	ND	ND	0.30	ND	ND	ND	15	0.38	ND	ND	26	ND
SG-B5-5'	11/05/2007	ND	NA	NA	NA	NA	NA	NA	NA	43	ND	ND	0.22	0.43	6.1	ND	ND	ND	ND	ND	ND	ND	ND	ND	ND	ND	ND	ND	ND	ND	ND	0.37	ND	0.17	ND	ND	ND	ND	ND	ND	ND	ND	ND	50	0.048	ND	ND	28	ND
SG-B5-10'	11/08/2007	ND	NA	NA	NA	NA	NA	NA	NA	42	ND	ND	0.16	0.46	6.4	ND	ND	ND	ND	ND	ND	ND	ND	ND	ND	ND	ND	ND	ND	ND	ND	0.33	ND	0.18	ND	ND	ND	ND	ND	0.25	ND	ND	ND	30	0.33	ND	ND	22	ND
SG-B5-20'	11/09/2007	ND	NA	NA	NA	NA	NA	NA	NA	39	ND	ND	0.21	0.47	7.3	ND	ND	ND	ND	ND	ND	ND	ND	ND	ND	ND	ND	ND	ND	ND	ND	0.31	0.070	0.21	ND	ND	ND	ND	ND	0.14	ND	ND	ND	44	0.13	ND	ND	27	ND
SG-B5-20' Duplicate	11/09/2007	ND	NA	NA	NA	NA	NA	NA	NA	42	ND	ND	0.21	0.50	7.9	ND	ND	ND	ND	ND	ND	ND	ND	ND	ND	ND	ND	ND	ND	ND	ND	0.19	ND	ND	ND	ND	ND	ND	ND	ND	ND	ND	ND	36	ND	ND	ND	25	ND
SG-B5.5-5'	11/08/2007	ND	NA	NA	NA	NA	NA	NA	NA	54	ND	ND	ND	0.20	4.7	ND	ND	ND	ND	ND	ND	ND	ND	ND	ND	ND	ND	ND	ND	ND	ND	ND	ND	ND	ND	ND	ND	ND	ND	0.28	ND	ND	ND	80	0.36	ND	ND	14	ND
SG-B5.5-5' Duplicate	11/08/2007	ND	NA	NA	NA	NA	NA	NA	NA	58	ND	ND	ND	0.21	4.9	ND	ND	ND	ND	ND	ND	ND	ND	ND	ND	ND	ND	ND	ND	ND	ND	0.38	ND	ND	ND	ND	ND	ND	ND	0.29	ND	ND	ND	96	0.25	ND	ND	16	ND
SG-B5.5-10'	11/08/2007	ND	NA	NA	NA	NA	NA	NA	NA	51	ND	ND	0.19	0.25	5.7	ND	ND	ND	ND	ND	ND	ND	ND	ND	ND	ND	ND	ND	ND	ND	ND	0.30	ND	ND	ND	ND	ND	ND	ND	0.33	ND	ND	ND	70	0.34	ND	ND	15	ND
SG-B5.5-20'	11/12/2007	ND	NA	NA	NA	NA	NA	NA	NA	45	ND	ND	ND	0.24	6.3	ND	ND	ND	ND	ND	ND	ND	ND	ND	ND	ND	ND	ND	ND	ND	ND	0.35	ND	ND	ND	ND	ND	ND	ND	0.42	ND	ND	ND	57	0.43	ND	ND	17	ND
SG-B6.5-5'	11/08/2007	ND	NA	NA	NA	NA	NA	NA	NA	33	ND	ND	0.16	ND	1.8	ND	ND	ND	ND	ND	ND	ND	ND	ND	ND	ND	ND	ND	ND	ND	ND	0.22	ND	ND	ND	ND	ND	ND	ND	0.47	ND	1.4	ND	0.31	ND	20	2.7	ND	ND	7.1	ND
SG-B6.5-10'	11/08/2007	ND	NA	NA	NA	NA	NA	NA	NA	20	ND	ND	ND	ND	2.8	ND	0.16	ND	ND	ND	ND	ND	ND	ND	ND	0.17	ND	ND	ND	ND	ND	0.19	ND	ND	ND	ND	ND	ND	ND	0.11	ND	0.52	ND	0.15	ND	16	0.43	ND	ND	6.7	ND
SG-B6.5-20'	11/12/2007	ND	NA	NA	NA	NA	NA	NA	NA	16	ND	ND	ND	ND	3.3	ND	ND	ND	ND	ND	ND	ND	ND	ND	ND	ND	ND	ND	ND	ND	ND	0.18	ND	ND	ND	ND	ND	ND	ND	ND	ND	ND	ND	ND	16	ND	ND	ND	6.0	ND
SG-B6-5'	11/05/2007	ND	NA	NA	NA	NA	NA	NA	NA	44	ND	ND	ND	ND	2.6	ND	ND	ND	ND	ND	ND	ND	ND	ND	ND	ND	ND	ND	ND	ND	ND	0.26	ND	ND	ND	ND	ND	ND	ND	ND	ND	ND	ND	ND	35	ND	ND	ND	8.8	ND
SG-B6-10'	11/08/2007	ND	NA	NA	NA	NA	NA	NA	NA	32	ND	ND	ND	ND	3.7	ND	ND	ND	ND	ND	ND	ND	ND	ND	ND	ND	ND	ND	ND	ND	ND	0.21	ND	ND	ND	ND	ND	ND	ND	0.28	ND	ND	ND	26	0.30	ND	ND	8.2	ND
SG-B6-20'	11/09/2007	ND	NA	NA	NA	NA	NA	NA	NA	32	ND	ND	ND	0.12	5.0	ND	ND	ND	ND	ND	ND	ND	ND	ND	ND	ND	ND	ND	ND	ND	ND	0.24	ND	ND	ND	ND	ND	ND	ND	0.14	ND	ND	ND	36	0.15	ND	ND	11	ND
SG-B7-5'	10/31/2007	ND	ND	ND	ND	ND	ND	ND	ND	3.3	ND	ND	ND	ND	0.65	ND	ND	ND	ND	ND	ND	ND	ND	ND	ND	ND	ND	ND	ND	ND	ND	ND	ND	ND	ND	ND	ND	ND	ND	0.052	ND	ND	ND	6.1	0.057	ND	ND	3.3	ND
SG-C1-5'	11/08/2007	ND	NA	NA	NA	NA	NA	NA	NA	0.17	ND	ND	ND	ND	ND	ND	0.16	ND	ND	ND	ND	ND	ND	ND	ND	0.16	ND	ND	ND	ND	ND	ND	ND	ND	ND	ND	ND	ND	ND	0.11	ND	0.55	ND	0.15	ND	0.20	0.48	ND	ND	ND	ND
SG-C2-5'	11/06/2007	ND	NA	NA	NA	NA	NA	NA	NA	1.1	ND	ND	ND	ND	0.061	ND	ND	ND	ND	ND	ND	ND	ND	ND	ND	ND	ND	ND	ND	ND	ND	ND	ND	ND	ND	ND	ND	ND	ND	0.029	ND	0.0090	ND	1.0	0.060	ND	ND	0.11	ND
SG-C4-5'	11/06/2007	ND	NA	NA	NA	NA	NA	NA	NA	32	ND	ND	0.19	1.0	1.8	ND	ND	ND	ND	ND	ND	ND	ND	ND	ND	ND	ND	ND	ND	ND	ND	0.15	ND	ND	ND	ND	ND	ND	ND	0.022	ND	ND	ND	5.2	0.028	ND	ND	10	ND
SG-C4-5' Duplicate	11/06/2007	ND	NA	NA	NA	NA	NA	NA	NA	35	ND	ND	0.17	0.89	1.5	ND	ND	ND	ND	ND	ND	ND	ND	ND	ND	ND	ND	ND	ND	ND	ND	0.12	ND	ND	ND	ND	ND	ND	ND	0.24	ND	ND	ND	4.5	0.33	ND	ND	8.6	ND
SG-C7-5'	11/06/2007	ND	NA	NA	NA	NA	NA	NA	NA	0.23	ND	ND	ND	ND	0.080	ND	ND	ND	ND	ND	ND	ND	ND	ND	ND	ND	ND	ND	ND	ND	ND	ND	ND	ND	ND	ND	ND	ND	ND	0.019	ND	ND	ND	0.19	0.027	ND	ND	0.11	ND
SG-D1-5'	11/12/2007	ND	NA	NA	NA	NA	NA	NA	NA	0.57	ND	ND	ND	ND	0.059	ND	0.15	ND	ND	ND	ND	0.055	ND	ND	0.028	0.14	0.055	ND	ND	ND	ND	ND	ND	ND	ND	ND	ND	ND	ND	0.24	ND	1.1	ND	0.32	0.0088	0.57	1.1	ND	ND	0.49	ND
SG-D2-5'	11/12/2007	ND	NA	NA	NA	NA	NA	NA	NA	1.0	ND	ND	0.033	0.011	0.48	ND	0.11	ND	ND	ND	ND	0.036	ND	ND	ND	0.11	0.049	ND	ND	ND	ND	0.015	ND	ND	ND	ND	ND	ND	ND	0.17	ND	0.83	ND	0.23	ND	0.50	0.86	ND	ND	1.5	0.014

TABLE 3
SOIL VAPOR SURVEY RESULTS
VOCs by EPA T0-15
PRC-DeSoto, 5430 San Fernando Road
Glendale, CA
All results in micrograms per Liter (ug/L)

SAMPLE ID	DATE	1,1-Difluoroethane (LCC)	Acetone	4-Methyl-2-pentanone	n-Hexane	n-Heptane	Propene	Cyclohexane	1,3-Butadiene	1,1,1-Trichloroethane	1,1,2,2-Tetrachloroethane	1,1,2-Trichloroethane	1,1,2-Trichlorotrifluoroethane	1,1-Dichloroethane	1,1-Dichloroethene	1,2,4-Trichlorobenzene	1,2,4-Trimethylbenzene	1,2-Dibromoethane (EDB)	1,2-Dichlorobenzene	1,2-Dichloroethane	1,2-Dichloropropane	1,3,5-Trimethylbenzene	1,3-Dichlorobenzene	1,4-Dichlorobenzene	2-Butanone	4-Ethyltoluene	Benzene	Bromomethane	Carbon tetrachloride	Chlorobenzene	Chloroethane	Chloroform	Chloromethane	cis-1,2-Dichloroethene	cis-1,3-Dichloropropene	Dibromochloromethane	Dichlorodifluoromethane	Dichlorotetrafluoroethane	Ethylbenzene	Hexachlorobutadiene	m,p-Xylene	Methylene chloride	o-Xylene	Styrene	Tetrachloroethene	Toluene	trans-1,2-Dichloroethene	trans-1,3-Dichloropropene	Trichloroethene	Trichlorofluoromethane
Commercial / Industrial Land Use CHHSLs		NA	NA	NA	NA	NA	NA	NA	NA	2,790	NA	NA	NA	NA	NA	NA	NA	NA	NA	0.167	NA	NA	NA	NA	NA	NA	0.122	NA	0.085	NA	NA	NA	NA	44.4	NA	NA	NA	NA	NA	NA	1,774	13.4	879	NA	0.603	378	88.7	NA	1.77	NA
Residential Land Use CHHSLs		NA	NA	NA	NA	NA	NA	NA	NA	991	NA	NA	NA	NA	NA	NA	NA	NA	NA	0.05	NA	NA	NA	NA	NA	NA	0.036	NA	0.025	NA	NA	NA	NA	15.9	NA	NA	NA	NA	NA	NA	636	4	315	NA	0.18	135	31.9	NA	0.528	NA
SG-D3-5'	11/08/2007	ND	NA	NA	NA	NA	NA	NA	NA	1.2	ND	ND	0.023	ND	0.23	ND	0.032	ND	ND	ND	ND	0.011	ND	ND	ND	ND	0.018	ND	ND	ND	0.020	ND	ND	ND	ND	ND	ND	ND	0.052	ND	0.25	ND	0.064	ND	0.44	0.27	ND	ND	2.6	ND
SG-D4-5'	11/08/2007	ND	NA	NA	NA	NA	NA	NA	NA	0.81	ND	ND	ND	ND	0.0087	ND	0.030	ND	ND	ND	ND	ND	ND	ND	ND	0.028	0.013	ND	ND	ND	ND	ND	ND	ND	ND	ND	ND	ND	0.046	ND	0.22	ND	0.057	ND	0.66	0.23	ND	ND	0.42	ND
SG-D5-5'	11/01/2007	ND	ND	ND	ND	ND	ND	ND	ND	2.1	ND	ND	ND	ND	0.83	ND	ND	ND	ND	ND	ND	ND	ND	ND	ND	ND	ND	ND	ND	ND	ND	ND	0.098	ND	ND	ND	ND	ND	ND	ND	0.054	ND	ND	3.5	0.084	ND	ND	3.1	ND
SG-D6-5'	11/13/2007	ND	NA	NA	NA	NA	NA	NA	NA	0.21	ND	ND	ND	ND	0.23	ND	0.020	ND	ND	ND	ND	ND	ND	ND	ND	0.021	0.016	ND	ND	ND	ND	ND	0.063	ND	ND	ND	ND	ND	ND	0.039	ND	0.19	ND	0.050	ND	0.25	0.23	ND	ND	0.26	ND
SG-E1-5'	11/02/2007	ND	ND	ND	ND	ND	ND	ND	ND	0.11	ND	ND	ND	ND	0.19	ND	ND	ND	ND	ND	ND	ND	ND	ND	ND	ND	ND	ND	ND	ND	ND	ND	ND	ND	ND	ND	ND	ND	ND	0.12	ND	ND	ND	0.67	0.11	ND	ND	3.0	ND
SG-E2-5'	11/02/2007	ND	ND	ND	ND	ND	ND	ND	ND	0.37	ND	ND	ND	ND	0.85	ND	ND	ND	ND	ND	ND	ND	ND	ND	ND	ND	ND	ND	ND	ND	ND	ND	0.079	ND	ND	ND	ND	ND	ND	ND	0.096	ND	ND	ND	1.2	0.083	ND	ND	13	ND
SG-E3-3'	11/13/2007	ND	NA	NA	NA	NA	NA	NA	NA	0.69	ND	ND	0.046	ND	0.13	ND	0.074	ND	ND	ND	ND	0.032	ND	ND	ND	0.035	0.30	ND	ND	0.024	ND	0.022	ND	ND	ND	ND	ND	ND	0.12	ND	0.64	ND	0.17	0.027	0.42	0.68	ND	ND	1.8	0.013
SG-E4-5'	11/13/2007	ND	NA	NA	NA	NA	NA	NA	NA	0.58	ND	ND	0.029	ND	0.23	ND	ND	ND	ND	ND	ND	ND	ND	ND	ND	ND	ND	ND	ND	ND	ND	0.024	ND	ND	ND	ND	ND	ND	0.025	ND	0.075	ND	0.018	ND	0.47	0.16	ND	ND	1.3	0.024
SG-E5-5'	11/01/2007	ND	ND	ND	ND	ND	ND	ND	ND	0.47	ND	ND	ND	ND	0.66	ND	ND	ND	ND	ND	ND	ND	ND	ND	ND	ND	ND	ND	ND	ND	ND	ND	0.064	ND	ND	ND	ND	ND	ND	0.094	ND	ND	ND	1.2	0.13	ND	ND	2.1	0.068
SG-F1-5'	11/02/2007	ND	ND	ND	ND	ND	ND	ND	ND	ND	ND	ND	ND	ND	0.060	ND	ND	ND	ND	ND	ND	ND	ND	ND	ND	ND	ND	ND	ND	ND	ND	ND	ND	ND	ND	ND	ND	ND	ND	0.11	ND	ND	ND	1.1	0.10	ND	ND	0.58	ND
SG-F2-5'	11/02/2007	ND	ND	ND	ND	ND	ND	ND	ND	0.084	ND	ND	ND	ND	0.15	ND	ND	ND	ND	ND	ND	ND	ND	ND	ND	ND	ND	ND	ND	ND	ND	ND	ND	ND	ND	ND	ND	ND	ND	0.12	ND	ND	ND	1.2	0.095	ND	ND	0.74	ND
SG-F3-5'	11/02/2007	ND	ND	ND	ND	ND	ND	ND	ND	0.14	ND	ND	ND	ND	0.13	ND	0.062	ND	ND	ND	ND	ND	ND	ND	ND	ND	ND	ND	ND	ND	ND	ND	ND	ND	ND	ND	ND	ND	ND	0.12	ND	ND	ND	0.66	0.13	ND	ND	0.86	ND
SG-F4-5'	11/13/2007	ND	NA	NA	NA	NA	NA	NA	NA	0.22	ND	ND	0.041	ND	0.21	ND	0.035	ND	ND	ND	ND	0.011	ND	ND	ND	0.032	0.014	ND	ND	ND	ND	0.040	ND	ND	ND	ND	ND	ND	0.051	ND	0.25	ND	0.065	ND	0.42	0.23	ND	ND	1.3	0.031
SG-F5-5'	11/01/2007	ND	ND	ND	ND	ND	0.19	ND	ND	0.13	ND	ND	ND	ND	ND	ND	ND	ND	ND	ND	ND	ND	ND	ND	ND	ND	ND	ND	ND	ND	ND	ND	0.080	ND	ND	ND	ND	ND	ND	0.088	ND	ND	ND	0.27	0.13	ND	ND	0.11	ND
SG-F5-10'	11/01/2007	ND	ND	ND	ND	ND	ND	ND	ND	0.40	ND	ND	ND	ND	0.15	ND	ND	ND	ND	ND	ND	ND	ND	ND	ND	ND	ND	ND	ND	ND	ND	ND	0.65	ND	ND	ND	ND	ND	ND	ND	ND	ND	ND	1.1	0.058	ND	ND	0.84	ND
SG-G1-5'	11/02/2007	ND	ND	ND	ND	ND	ND	ND	ND	ND	ND	ND	ND	ND	0.052	ND	ND	ND	ND	ND	ND	ND	ND	ND	ND	ND	ND	ND	ND	ND	ND	ND	ND	ND	ND	ND	ND	ND	ND	0.077	ND	ND	ND	1.9	0.067	ND	ND	0.83	ND
B7UST-14-5'	11/12/2007	ND	NA	NA	NA	NA	NA	NA	NA	45	ND	ND	0.16	0.18	4.2	ND	ND	ND	ND	ND	ND	ND	ND	ND	ND	ND	ND	ND	ND	ND	ND	ND	0.23	ND	ND	ND	ND	ND	ND	ND	ND	ND	ND	ND	75	ND	ND	ND	12	ND
B7UST-14-10'	11/12/2007	ND	NA	NA	NA	NA	NA	NA	NA	46	ND	ND	ND	0.25	5.3	ND	ND	ND	ND	ND	ND	ND	ND	ND	ND	ND	ND	ND	ND	ND	ND	ND	ND	ND	ND	ND	ND	ND	ND	ND	ND	ND	ND	ND	68	ND	ND	ND	13	ND
B7UST-14-10' Duplicate	11/12/2007	ND	NA	NA	NA	NA	NA	NA	NA	47	ND	ND	ND	ND	5.5	ND	ND	ND	ND	ND	ND	ND	ND	ND	ND	ND	ND	ND	ND	ND	ND	ND	0.27	ND	ND	ND	ND	ND	ND	ND	0.53	ND	0.16	ND	54	0.51	ND	ND	13	ND
B7UST-14-20'	11/12/2007	ND	NA	NA	NA	NA	NA	NA	NA	42	ND	ND	ND	0.29	6.4	ND	ND	ND	ND	ND	ND	ND	ND	ND	ND	ND	ND	ND	ND	ND	ND	ND	0.32	ND	ND	ND	ND	ND	ND	ND	ND	ND	ND	51	ND	ND	ND	16	ND
TRIP BLANK	10/31/2007	ND	ND	ND	ND	ND	ND	ND	ND	ND	ND	ND	ND	ND	ND	ND	ND	ND	ND	ND	ND	ND	ND	ND	ND	ND	ND	ND	ND	ND	ND	ND	ND	ND	ND	ND	ND	ND	ND	ND	0.0089	ND	ND	ND	0.0076	ND	ND	ND	ND
TRIP BLANK	11/02/2007	ND	ND	ND	ND	ND	ND	ND	ND	ND	ND	ND	ND	ND	ND	ND	ND	ND	ND	ND	ND	ND	ND	ND	ND	ND	ND	ND	ND	ND	ND	ND	ND	ND	ND	ND	ND	ND	ND	ND	ND	ND	ND	ND	0.020	0.0072	ND	ND	ND	ND

CHHSLs - California Human Health Screen Levels
NA - Not Analyzed
ND - Analyte Not Detected at or above the reporting limit.

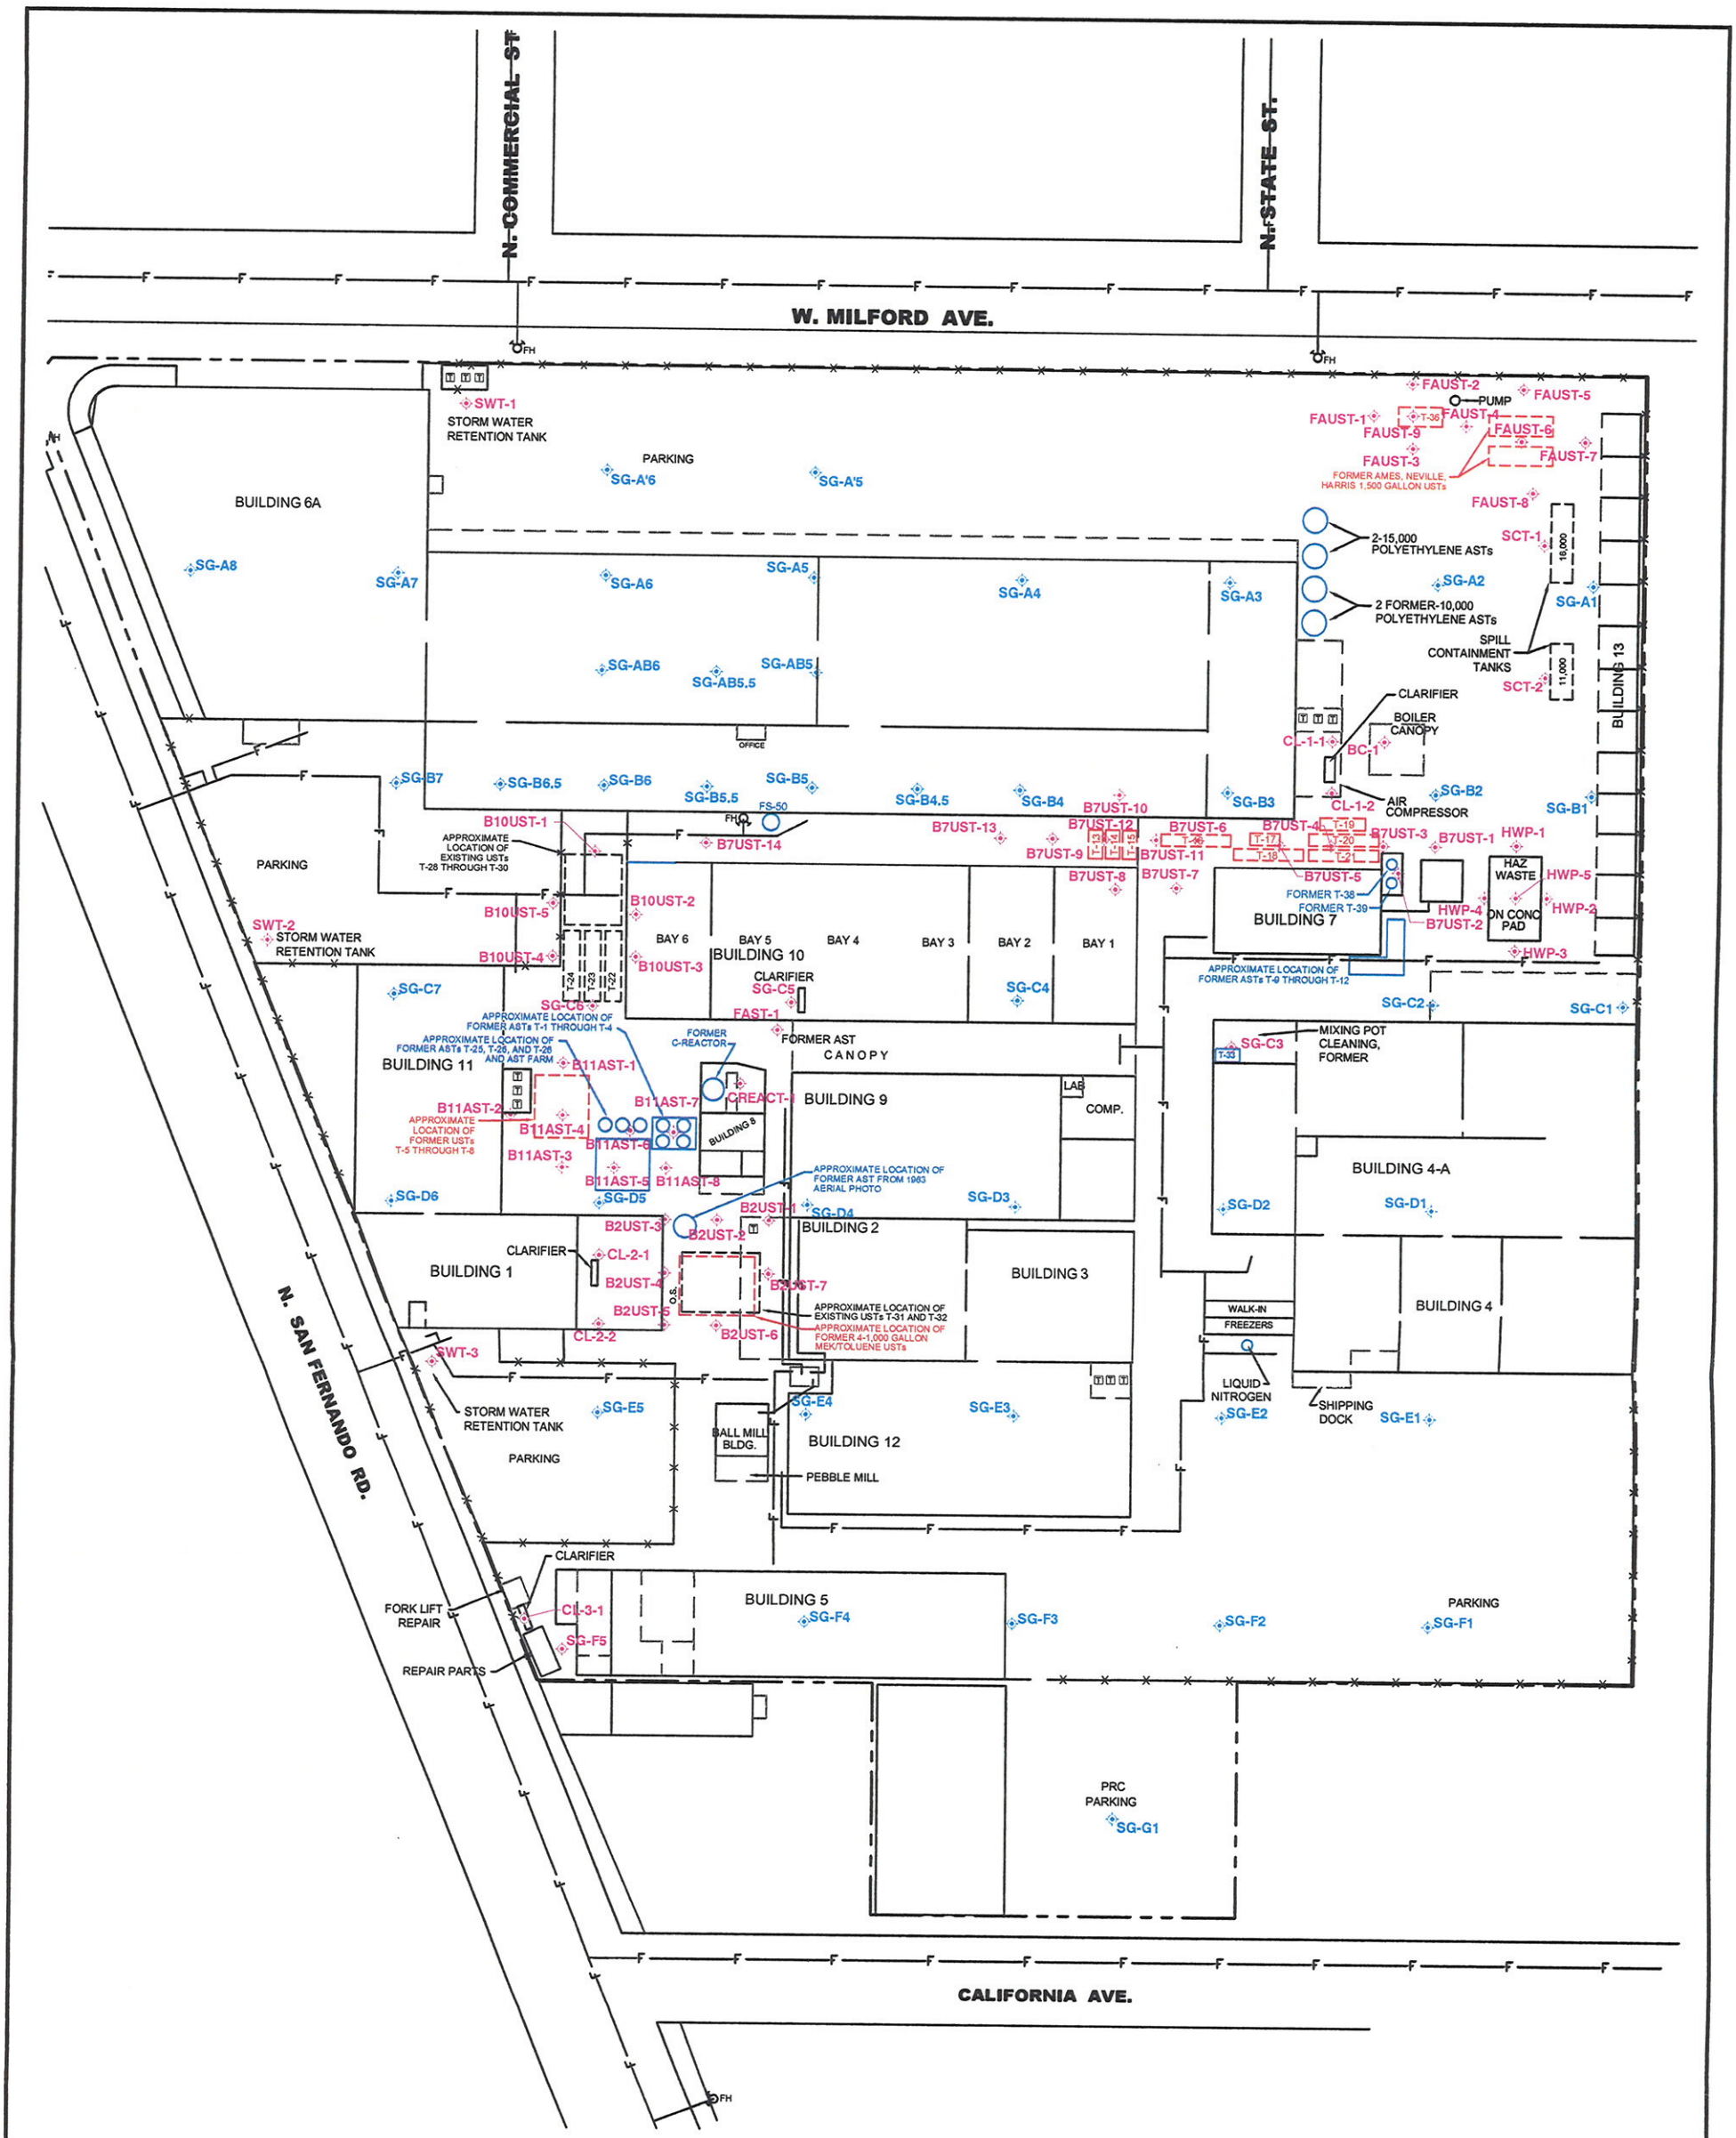

No warranty is made by SECOR International, Inc. as to the accuracy, reliability, or completeness of these data. Original data were compiled from various sources. This information may not meet National Map Accuracy Standards. This product was developed electronically, and may be updated without notification. Any reproduction may result in a loss of scale and or information.

SECOR
2655 CAMINO DEL RIO NORTH, SUITE 302
SAN DIEGO, CALIFORNIA
PHONE: (619) 296-6195/296-6199 (FAX)

FOR:		FIGURE:
PRC-DESOTO INTERNATIONAL, INC. 5430 San Fernando Road Glendale, California	SITE PLAN WITH SAMPLE LOCATIONS	2

JOB NUMBER:	DRAWN BY:	CHECKED BY:	APPROVED BY:	DATE:
04OT.04901.23	RJO	JDW		12/28/07

FILEPATH:Q:\CADD-94\00_OTHER OFFICES\Redlands\PRC-DESOTO\CADD FILES\VAPOR-RESULTS\VAPOR-RESULTS.dwg|jlieberman|Jan 02, 2008 at 15:38|Layout: FIGURE 2 (PROP. SOIL GAS LOCS)

PRC Desoto Samples.dwg

WEST DORAN STREET
COMMERCIAL STREET
STATE STREET
CONCORD STREET
MILFORD STREET
WEST SAN FERNANDO ROAD
SAN FERNANDO ROAD
SOUTHERN PACIFIC RAILROAD
WEST CALIFORNIA AVENUE
CUTTER STREET
SALEM STREET
SPERRY STREET
A
A'
B
B'
MW-1
MW-2
MW-3
MW-4
MW-4A
MW-5
MW-6
MW-7
MW-8
MW-12A
MW-12B
MW-13
MW-14
MW-15
MW-16
MW-17
MW-18
MW-19
MW-20
MW-21
MW-22
MW-23
MW-24
MW-25
MW-26
MW-27
MW-28
MW-29
MW-30
MW-31
MW-32
MW-33
MW-34
MW-35
MW-36
MW-37
MW-38
MW-39
MW-40
MW-41

LEGEND

- APPROXIMATE PROPERTY BOUNDARY
- A — A' CROSS-SECTION INDEX LINE
- GROUNDWATER MONITORING WELL

NOTES:

1. MAP REFERENCES; USGS URBAN AERIAL IMAGED, DATED MARCH 29, 2004.
2. GROUNDWATER MONITORING WELLS, SURVEYED BY AERO TECH SURVEYS, DATED FEBRUARY 17, 2004, AND JUNE 28, 2004. CAD FILE COORDINATE SYSTEM; NAD 83 CALIFORNIA STATE PLANES, ZONE 5 (FT.).

0 150 300

APPROXIMATE SCALE (FEET)

SECOR
290 Conejo Ridge Avenue, Suite 200
Thousand Oaks, CA 91361
(805) 230-1266/230-1277 (Fax)

FOR:
PRC-DESOTO INTERNATIONAL, INC.
5430 San Fernando Road
Glendale, California

CROSS-SECTION INDEX

FIGURE: 3

JOB NUMBER:	DRAWN BY:	CHECKED BY:	APPROVED BY:	DATE:
04OT.04901.23	R. Roman	A. Schwartz	A. Schwartz	10/08/07

FILEPATH:Q:\CADD-94\00_OTHER OFFICES\Redlands\PRC-DESOTO\CADD FILES\VAPOR-RESULTS\CROSS-SECTIONS.dwg|jlieberman|Dec 28, 2007 at 9:49|Layout: CSXI

A NORTHWEST

A' SOUTHEAST

PRC-DESOTO FACILITY PROPERTY

SOUTHERN PACIFIC RAILROAD

SAN FERNANDO ROAD

BLDG. NO.11

BLDG. NO.1

INTERSECTION W/ B-B'

COMMERCIAL PROPERTY

WEST CALIFORNIA AVENUE

COMMERCIAL PROPERTY 400' +/-

SALEM STREET

(11/30/94) MW-7

(01/29/97) MW-32

(09/24/92) MW-4

(04/23/96) MW-4A

(01/30/97) MW-16

(04/18/96) MW-14

(06/02/06) MW-41

APPROXIMATE ELEVATION RELATIVE TO MEAN SEA LEVEL (MSL)

470' 465' 460' 455' 450' 445' 440' 435' 430' 425' 420' 415' 410' 405' 400' 395' 390'

BOREHOLE TD=68' (SCREEN @ 28-67.5' bgs)

BOREHOLE TD=68' (SCREEN @ 38-67.5' bgs)

BOREHOLE TD=67.5' (SCREEN @ 37-67' bgs)

BOREHOLE TD=70' (SCREEN @ 39.5-69.5' bgs)

BOREHOLE TD=68' (SCREEN @ 38-67.5' bgs)

BOREHOLE TD=67.5' (SCREEN @ 37-67' bgs)

BOREHOLE TD=85' (SCREEN @ 43-83' bgs)

NO RECOVERY

LEGEND

- ASPHALT
- CONCRETE
- FILL (MADE GROUND)
- (GP) POORLY-GRADED GRAVEL
- (GP-GM) POORLY-GRADED GRAVEL WITH SILT
- (GW) WELL-GRADED GRAVEL
- (GW) WELL-GRADED SANDY GRAVEL
- (GM) SILTY GRAVEL
- (SP) POORLY-GRADED GRAVELLY SAND
- (SP) POORLY-GRADED SAND
- (SP-SM) POORLY-GRADED SAND WITH SILT
- (SP-SC) POORLY-GRADED SAND WITH CLAY
- (SW) WELL-GRADED GRAVELLY SAND
- (SW) WELL-GRADED SAND
- (SW-SC) WELL-GRADED SAND WITH SILT
- (SM) SILTY SAND
- (ML) SILT
- (ML) SANDY SILT
- (ML) GRAVELLY SILT
- (CL) LOW PLASTICITY SILTY CLAY
- (SC) CLAYEY SAND
- —?— APPROXIMATE LITHOLOGIC CONTACT, QUERIED (?) WHERE UNCERTAIN
- SCREENED INTERVAL OF WELL RELATIVE TO TOP OF CASING
- DEPTH TO GROUNDWATER FIRST ENCOUNTERED DURING DRILLING (BGS)
- DEPTH TO STABILIZED GROUNDWATER (BGS)

CROSS-SECTION NOTES:

1. GROUND SURFACE ADJUSTED TO DEPICT SURVEYED ELEVATIONS AT WELL HEADS.
2. HORIZONTAL EXAGGERATION OF WELLS AND BORINGS DONE FOR CLARITY. FIGURE DOES NOT REFLECT ACTUAL BOREHOLE DIAMETERS.

HORIZONTAL SCALE IN FEET: 0 100 200

VERTICAL SCALE IN FEET: 0 10 20

SECOR
290 Conejo Ridge Avenue, Suite 200
Thousand Oaks, CA 91361
(805) 230-1266/230-1277 (Fax)

FOR: PRC-DESOTO INTERNATIONAL, INC.
5430 San Fernando Road
Glendale, California

CROSS-SECTION A-A'

FIGURE: 4

JOB NUMBER:	DRAWN BY:	CHECKED BY:	APPROVED BY:	DATE:
04OT.04901.23	R. Roman	A. Schwartz	A. Schwartz	10/08/07

FILEPATH:Q:\CADD-94\00_OTHER OFFICES\Redlands\PRC-DESOTO\CADD FILES\VAPOR-RESULTS\CROSS-SECTIONS.dwg | jlieberman | Dec 28, 2007 at 12:07 | Layout: FIG-4-A-A'

B
SOUTHWEST

PRC-DESOTO FACILITY PROPERTY

B'
NORTHEAST

CUTTER STREET | COMMERCIAL PROPERTY | W. SAN FERNANDO ROAD | COMMERCIAL PROPERTY | SOUTHERN PACIFIC RAILROAD | SAN FERNANDO ROAD

INTERSECTION W/ A-A'

BLDG. NO.2 | BLDG. NO.9 | BLDG. NO.8 | BLDG. NO.10 | BLDG. NO.6

(05/30/86) MW-39
(12/01/94) MW-8
(10/15/96) MW-18
(10/12/96) MW-25
(09/25/92) MW-2
(09/22/92) MW-1

APPROXIMATE ELEVATION RELATIVE TO MEAN SEA LEVEL (MSL)

475' 470' 465' 460' 455' 450' 445' 440' 435' 430' 425' 420' 415' 410' 405' 400' 395' 390'

LOGGED FROM CUTTINGS

BOREHOLE TD=74' (SCREEN @ 32-72' bgs)
BOREHOLE TD=71' (SCREEN @ 41-70.5' bgs)
BOREHOLE TD=70' (SCREEN @ 39-68.5' bgs)
BOREHOLE TD=70' (SCREEN @ 38.5-68' bgs)
BOREHOLE TD=75' (SCREEN @ 44.5-74.5' bgs)
BOREHOLE TD=75' (SCREEN @ 44.5-74.5' bgs)

LEGEND

- ASPHALT
- CONCRETE
- FILL (MADE GROUND)
- (GP) POORLY-GRADED GRAVEL
- (GP-GM) POORLY-GRADED GRAVEL WITH SILT
- (GW) WELL-GRADED GRAVEL
- (GW) WELL-GRADED SANDY GRAVEL
- (GM) SILTY GRAVEL
- (SP) POORLY-GRADED GRAVELLY SAND
- (SP) POORLY-GRADED SAND
- (SP-SM) POORLY-GRADED SAND WITH SILT
- (SP-SC) POORLY-GRADED SAND WITH CLAY
- (SW) WELL-GRADED GRAVELLY SAND
- (SW) WELL-GRADED SAND
- (SW-SC) WELL-GRADED SAND WITH SILT
- (SM) SILTY SAND
- (ML) SILT
- (ML) SANDY SILT
- (ML) GRAVELLY SILT
- (CL) LOW PLASTICITY SILTY CLAY
- (SC) CLAYEY SAND
- —?— APPROXIMATE LITHOLOGIC CONTACT, QUERIED (?) WHERE UNCERTAIN
- SCREENED INTERVAL OF WELL RELATIVE TO TOP OF CASING
- DEPTH TO GROUNDWATER FIRST ENCOUNTERED DURING DRILLING (BGS)
- DEPTH TO STABILIZED GROUNDWATER (BGS)

CROSS-SECTION NOTES:

1. GROUND SURFACE ADJUSTED TO DEPICT SURVEYED ELEVATIONS AT WELL HEADS.
2. HORIZONTAL EXAGGERATION OF WELLS AND BORINGS DONE FOR CLARITY. FIGURE DOES NOT REFLECT ACTUAL BOREHOLE DIAMETERS.

HORIZONTAL SCALE IN FEET: 0 100 200
VERTICAL SCALE IN FEET: 0 10 20

SECOR
290 Conejo Ridge Avenue, Suite 200
Thousand Oaks, CA 91361
(805) 230-1266/230-1277 (Fax)


FOR: PRC-DESOTO INTERNATIONAL, INC.
5430 San Fernando Road
Glendale, California


CROSS-SECTION B-B'

FIGURE: 5

JOB NUMBER:	DRAWN BY:	CHECKED BY:	APPROVED BY:	DATE:
04OT.04901.23	R. Roman	A. Schwartz	A. Schwartz	10/08/07

FILEPATH:Q:\CADD-94\00_OTHER OFFICES\Redlands\PRC-DESOTO\CADD FILES\VAPOR-RESULTS\CROSS-SECTIONS.dwg|jlieberman|Dec 28, 2007 at 11:39|Layout: FIG-5-B-B'

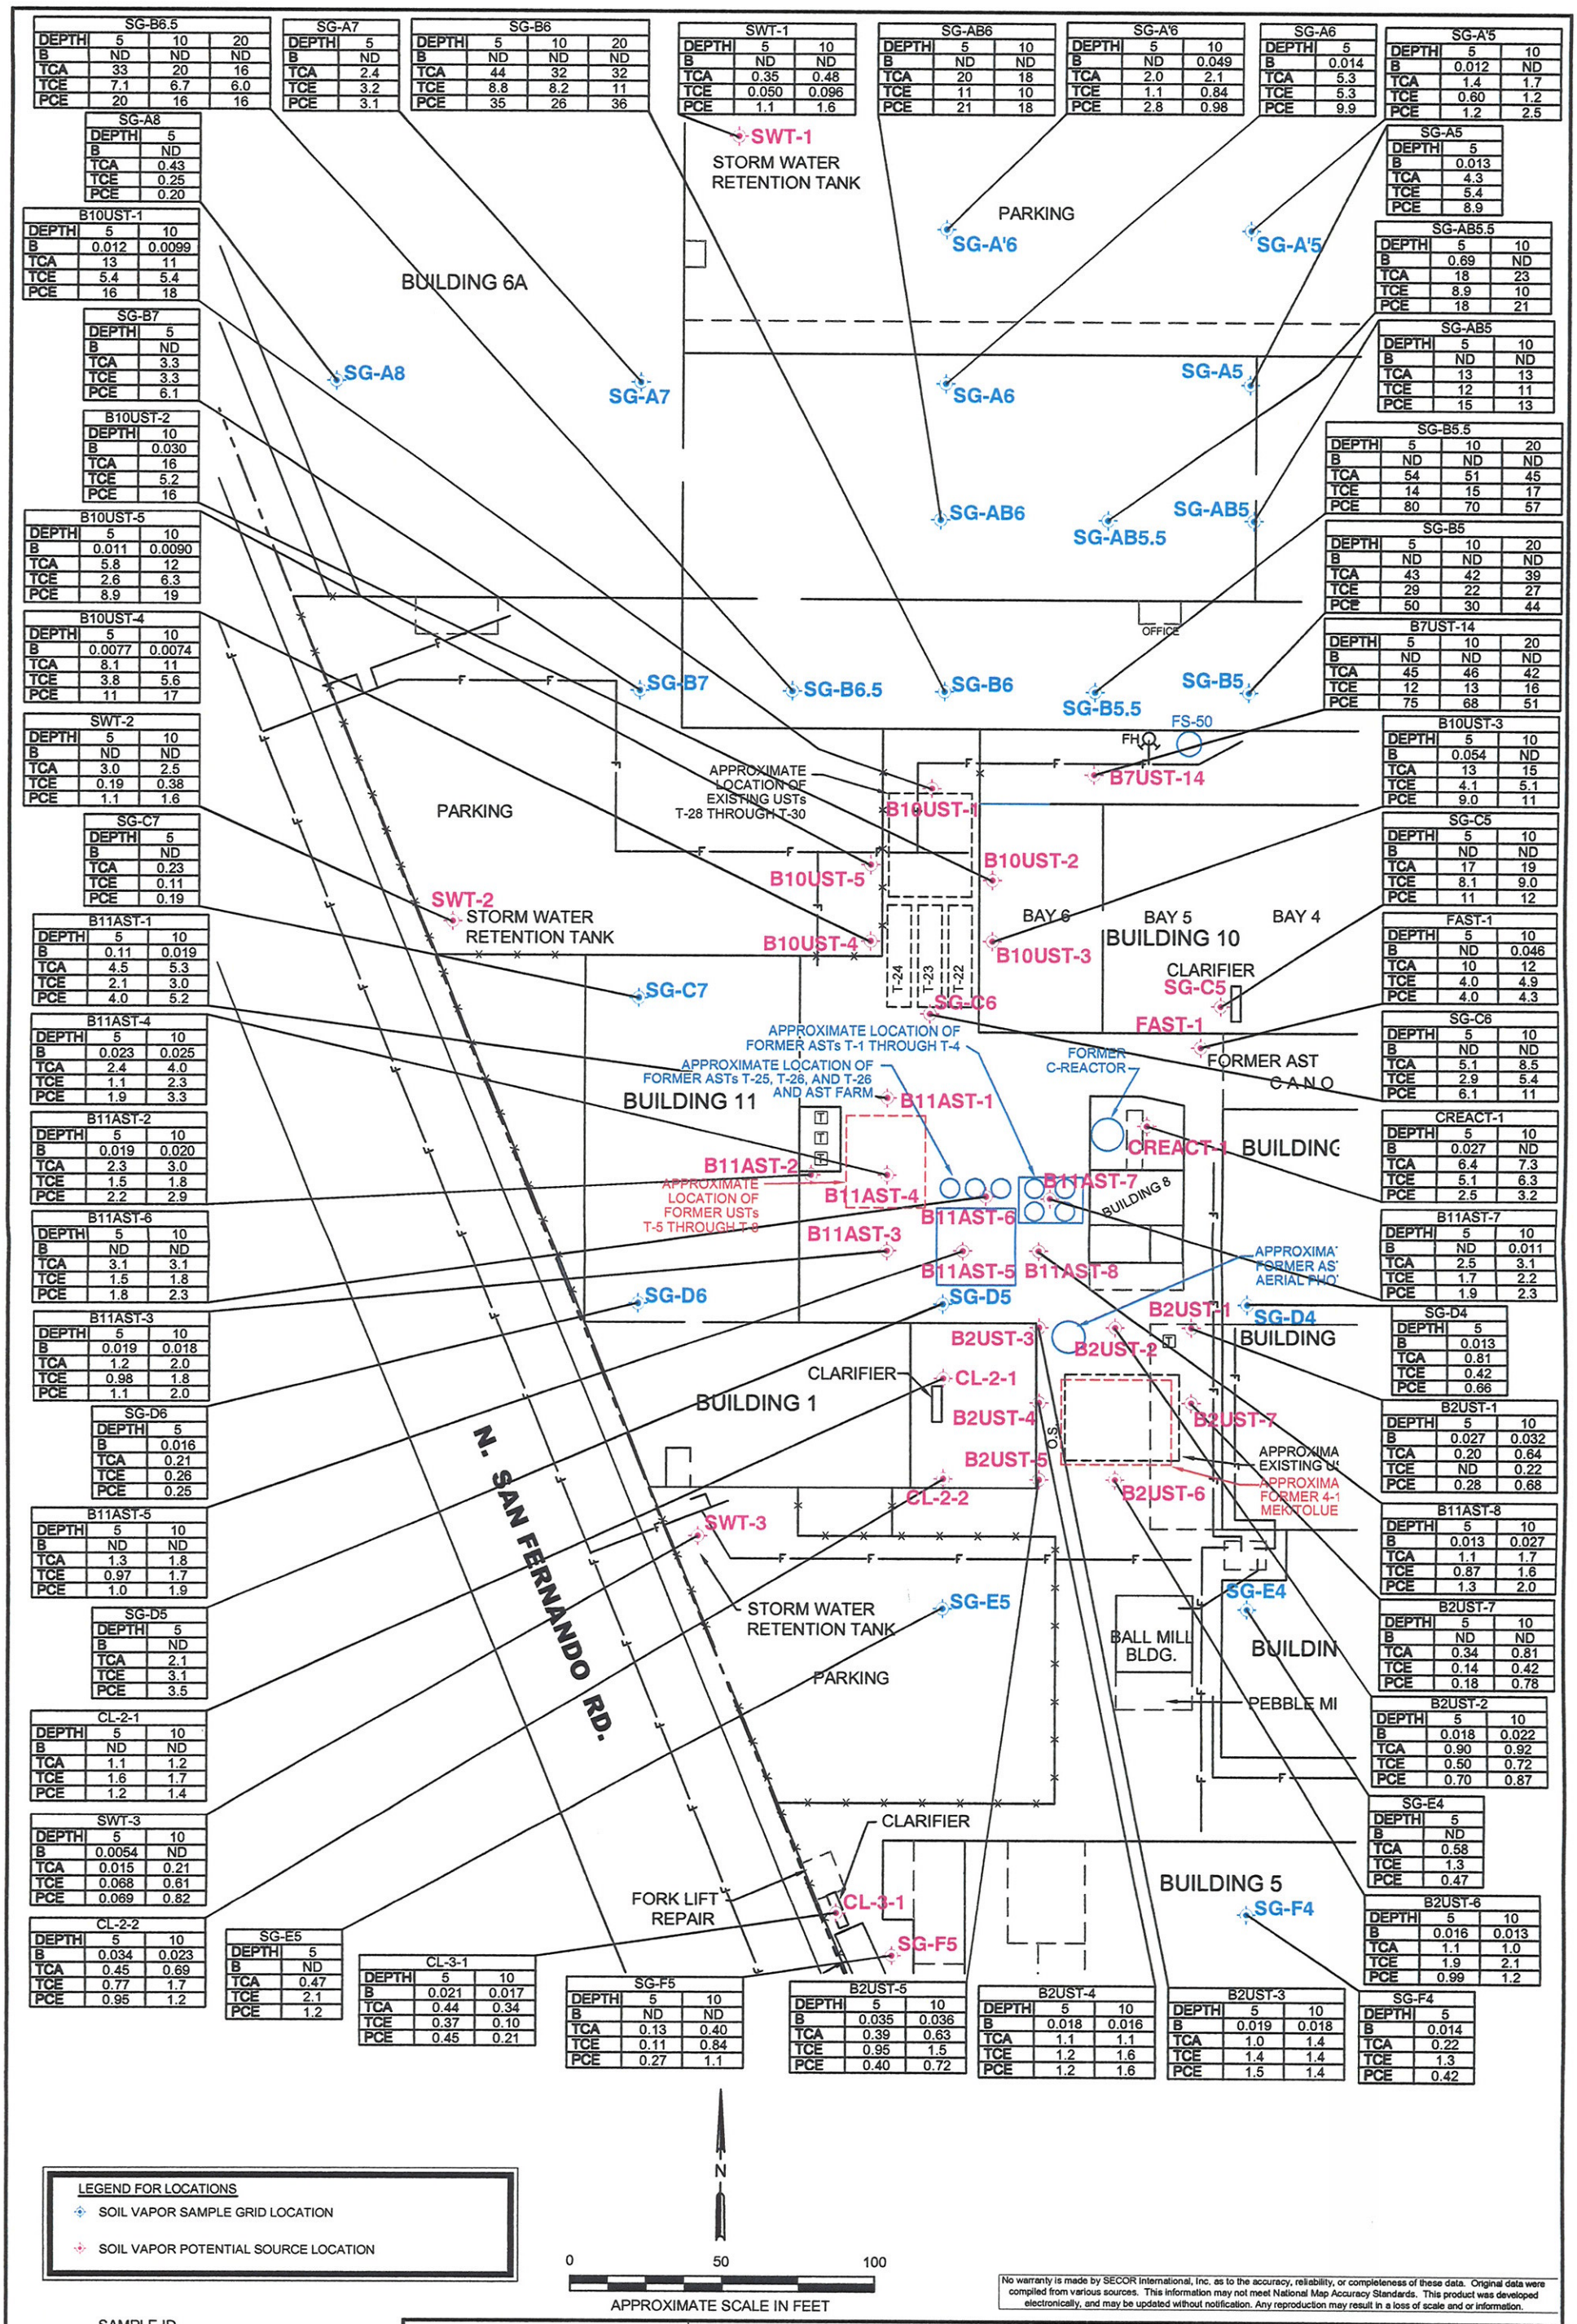
SG-B6.5
DEPTH 5 10 20
B ND ND ND
TCA 33 20 16
TCE 7.1 6.7 6.0
PCE 20 16 16
SG-A7
DEPTH 5
B ND
TCA 2.4
TCE 3.2
PCE 3.1
SG-B6
DEPTH 5 10 20
B ND ND ND
TCA 44 32 32
TCE 8.8 8.2 11
PCE 35 26 36
SWT-1
DEPTH 5 10
B ND ND
TCA 0.35 0.48
TCE 0.050 0.096
PCE 1.1 1.6
SG-AB6
DEPTH 5 10
B ND ND
TCA 20 18
TCE 11 10
PCE 21 18
SG-A'6
DEPTH 5 10
B ND 0.049
TCA 2.0 2.1
TCE 1.1 0.84
PCE 2.8 0.98
SG-A6
DEPTH 5
B 0.014
TCA 5.3
TCE 5.3
PCE 9.9
SG-A'5
DEPTH 5 10
B 0.012 ND
TCA 1.4 1.7
TCE 0.60 1.2
PCE 1.2 2.5
SG-A8
DEPTH 5
B ND
TCA 0.43
TCE 0.25
PCE 0.20
SWT-1
STORM WATER RETENTION TANK
PARKING
SG-A'6
SG-A'5
SG-A5
DEPTH 5
B 0.013
TCA 4.3
TCE 5.4
PCE 8.9
B10UST-1
DEPTH 5 10
B 0.012 0.0099
TCA 13 11
TCE 5.4 5.4
PCE 16 18
BUILDING 6A
SG-AB5.5
DEPTH 5 10
B 0.69 ND
TCA 18 23
TCE 8.9 10
PCE 18 21
SG-B7
DEPTH 5
B ND
TCA 3.3
TCE 3.3
PCE 6.1
SG-A8
SG-A7
SG-A6
SG-A5
SG-AB5
DEPTH 5 10
B ND ND
TCA 13 13
TCE 12 11
PCE 15 13
B10UST-2
DEPTH 10
B 0.030
TCA 16
TCE 5.2
PCE 16
SG-AB6
SG-AB5.5
SG-AB5
SG-B5.5
DEPTH 5 10 20
B ND ND ND
TCA 54 51 45
TCE 14 15 17
PCE 80 70 57
B10UST-5
DEPTH 5 10
B 0.011 0.0090
TCA 5.8 12
TCE 2.6 6.3
PCE 8.9 19
OFFICE
SG-B5
DEPTH 5 10 20
B ND ND ND
TCA 43 42 39
TCE 29 22 27
PCE 50 30 44
B10UST-4
DEPTH 5 10
B 0.0077 0.0074
TCA 8.1 11
TCE 3.8 5.6
PCE 11 17
B7UST-14
DEPTH 5 10 20
B ND ND ND
TCA 45 46 42
TCE 12 13 16
PCE 75 68 51
SG-B7
SG-B6.5
SG-B6
SG-B5.5
SG-B5
FS-50
FH
SWT-2
DEPTH 5 10
B ND ND
TCA 3.0 2.5
TCE 0.19 0.38
PCE 1.1 1.6
APPROXIMATE LOCATION OF EXISTING USTs T-28 THROUGH T-30
B7UST-14
B10UST-3
DEPTH 5 10
B 0.054 ND
TCA 13 15
TCE 4.1 5.1
PCE 9.0 11
B10UST-1
PARKING
SG-C7
DEPTH 5
B ND
TCA 0.23
TCE 0.11
PCE 0.19
B10UST-2
B10UST-5
B10UST-4
B10UST-3
BAY 6
BAY 5
BAY 4
BUILDING 10
SG-C5
DEPTH 5 10
B ND ND
TCA 17 19
TCE 8.1 9.0
PCE 11 12
SWT-2
STORM WATER RETENTION TANK
T-24
T-23
T-22
CLARIFIER
SG-C7
SG-C6
FAST-1
FAST-1
DEPTH 5 10
B ND 0.046
TCA 10 12
TCE 4.0 4.9
PCE 4.0 4.3
B11AST-1
DEPTH 5 10
B 0.11 0.019
TCA 4.5 5.3
TCE 2.1 3.0
PCE 4.0 5.2
APPROXIMATE LOCATION OF FORMER ASTs T-1 THROUGH T-4
APPROXIMATE LOCATION OF FORMER ASTs T-25, T-26, AND T-26 AND AST FARM
FORMER C-REACTOR
FORMER AST
SG-C6
DEPTH 5 10
B ND ND
TCA 5.1 8.5
TCE 2.9 5.4
PCE 6.1 11
B11AST-4
DEPTH 5 10
B 0.023 0.025
TCA 2.4 4.0
TCE 1.1 2.3
PCE 1.9 3.3
BUILDING 11
B11AST-1
CREACT-1
DEPTH 5 10
B 0.027 ND
TCA 6.4 7.3
TCE 5.1 6.3
PCE 2.5 3.2
B11AST-2
DEPTH 5 10
B 0.019 0.020
TCA 2.3 3.0
TCE 1.5 1.8
PCE 2.2 2.9
B11AST-2
APPROXIMATE LOCATION OF FORMER USTs T-5 THROUGH T-8
B11AST-4
B11AST-7
BUILDING 8
B11AST-6
B11AST-3
B11AST-5
B11AST-8
APPROXIMA FORMER AS AERIAL PHO
B11AST-7
DEPTH 5 10
B ND 0.011
TCA 2.5 3.1
TCE 1.7 2.2
PCE 1.9 2.3
B11AST-6
DEPTH 5 10
B ND ND
TCA 3.1 3.1
TCE 1.5 1.8
PCE 1.8 2.3
SG-D6
SG-D5
B2UST-1
SG-D4
BUILDING
SG-D4
DEPTH 5
B 0.013
TCA 0.81
TCE 0.42
PCE 0.66
B11AST-3
DEPTH 5 10
B 0.019 0.018
TCA 1.2 2.0
TCE 0.98 1.8
PCE 1.1 2.0
B2UST-3
B2UST-2
CLARIFIER
CL-2-1
BUILDING 1
B2UST-4
B2UST-7
B2UST-5
B2UST-6
O.S.
APPROXIMA EXISTING U
APPROXIMA FORMER 4-1 MEKTOLUE
B2UST-1
DEPTH 5 10
B 0.027 0.032
TCA 0.20 0.64
TCE ND 0.22
PCE 0.28 0.68
SG-D6
DEPTH 5
B 0.016
TCA 0.21
TCE 0.26
PCE 0.25
N. SAN FERNANDO RD.
CL-2-2
SWT-3
B11AST-8
DEPTH 5 10
B 0.013 0.027
TCA 1.1 1.7
TCE 0.87 1.6
PCE 1.3 2.0
B11AST-5
DEPTH 5 10
B ND ND
TCA 1.3 1.8
TCE 0.97 1.7
PCE 1.0 1.9
STORM WATER RETENTION TANK
SG-E5
SG-E4
BALL MILL BLDG.
BUILDIN
B2UST-7
DEPTH 5 10
B ND ND
TCA 0.34 0.81
TCE 0.14 0.42
PCE 0.18 0.78
PARKING
PEBBLE MI
SG-D5
DEPTH 5
B ND
TCA 2.1
TCE 3.1
PCE 3.5
B2UST-2
DEPTH 5 10
B 0.018 0.022
TCA 0.90 0.92
TCE 0.50 0.72
PCE 0.70 0.87
CL-2-1
DEPTH 5 10
B ND ND
TCA 1.1 1.2
TCE 1.6 1.7
PCE 1.2 1.4
CLARIFIER
SG-E4
DEPTH 5
B ND
TCA 0.58
TCE 1.3
PCE 0.47
SWT-3
DEPTH 5 10
B 0.0054 ND
TCA 0.015 0.21
TCE 0.068 0.61
PCE 0.069 0.82
BUILDING 5
SG-F4
FORK LIFT REPAIR
CL-3-1
SG-F5
B2UST-6
DEPTH 5 10
B 0.016 0.013
TCA 1.1 1.0
TCE 1.9 2.1
PCE 0.99 1.2
CL-2-2
DEPTH 5 10
B 0.034 0.023
TCA 0.45 0.69
TCE 0.77 1.7
PCE 0.95 1.2
SG-E5
DEPTH 5
B ND
TCA 0.47
TCE 2.1
PCE 1.2
CL-3-1
DEPTH 5 10
B 0.021 0.017
TCA 0.44 0.34
TCE 0.37 0.10
PCE 0.45 0.21
SG-F5
DEPTH 5 10
B ND ND
TCA 0.13 0.40
TCE 0.11 0.84
PCE 0.27 1.1
B2UST-5
DEPTH 5 10
B 0.035 0.036
TCA 0.39 0.63
TCE 0.95 1.5
PCE 0.40 0.72
B2UST-4
DEPTH 5 10
B 0.018 0.016
TCA 1.1 1.1
TCE 1.2 1.6
PCE 1.2 1.6
B2UST-3
DEPTH 5 10
B 0.019 0.018
TCA 1.0 1.4
TCE 1.4 1.4
PCE 1.5 1.4
SG-F4
DEPTH 5
B 0.014
TCA 0.22
TCE 1.3
PCE 0.42
LEGEND FOR LOCATIONS
SOIL VAPOR SAMPLE GRID LOCATION
SOIL VAPOR POTENTIAL SOURCE LOCATION
N
0
50
100
APPROXIMATE SCALE IN FEET
No warranty is made by SECOR International, Inc. as to the accuracy, reliability, or completeness of these data. Original data were compiled from various sources. This information may not meet National Map Accuracy Standards. This product was developed electronically, and may be updated without notification. Any reproduction may result in a loss of scale and or information.
SAMPLE ID
SAMPLE DEPTH IN FEET
B = BENZENE (ug/L)
TCA = 1,1,1 TRICHLOROETHANE (ug/L)
TCE =TRICHLOROETHENE (ug/L)
PCE =TETRACHLOROETHENE (ug/L)
SECOR
2655 CAMINO DEL RIO NORTH, SUITE 302
SAN DIEGO, CALIFORNIA
PHONE: (619) 296-6195/296-6199 (FAX)
FOR:
PRC-DESOTO INTERNATIONAL, INC.
5430 San Fernando Road
Glendale, California
SOIL VAPOR SAMPLE ANALYTICAL RESULTS (WEST HALF OF SITE)
FIGURE:
6A
JOB NUMBER: 04OT.04901.23
DRAWN BY: RJO
CHECKED BY: JDW
APPROVED BY:
DATE: 12/27/07
FILEPATH:Q:\CADD-94\00_OTHER OFFICES\Redlands\PRC-DESOTO\CADD FILES\VAPOR-RESULTS\VAPOR-RESULTS.dwg|jlieberman|Jan 02, 2008 at 15:30|Layout: B2-B10 UST AREA

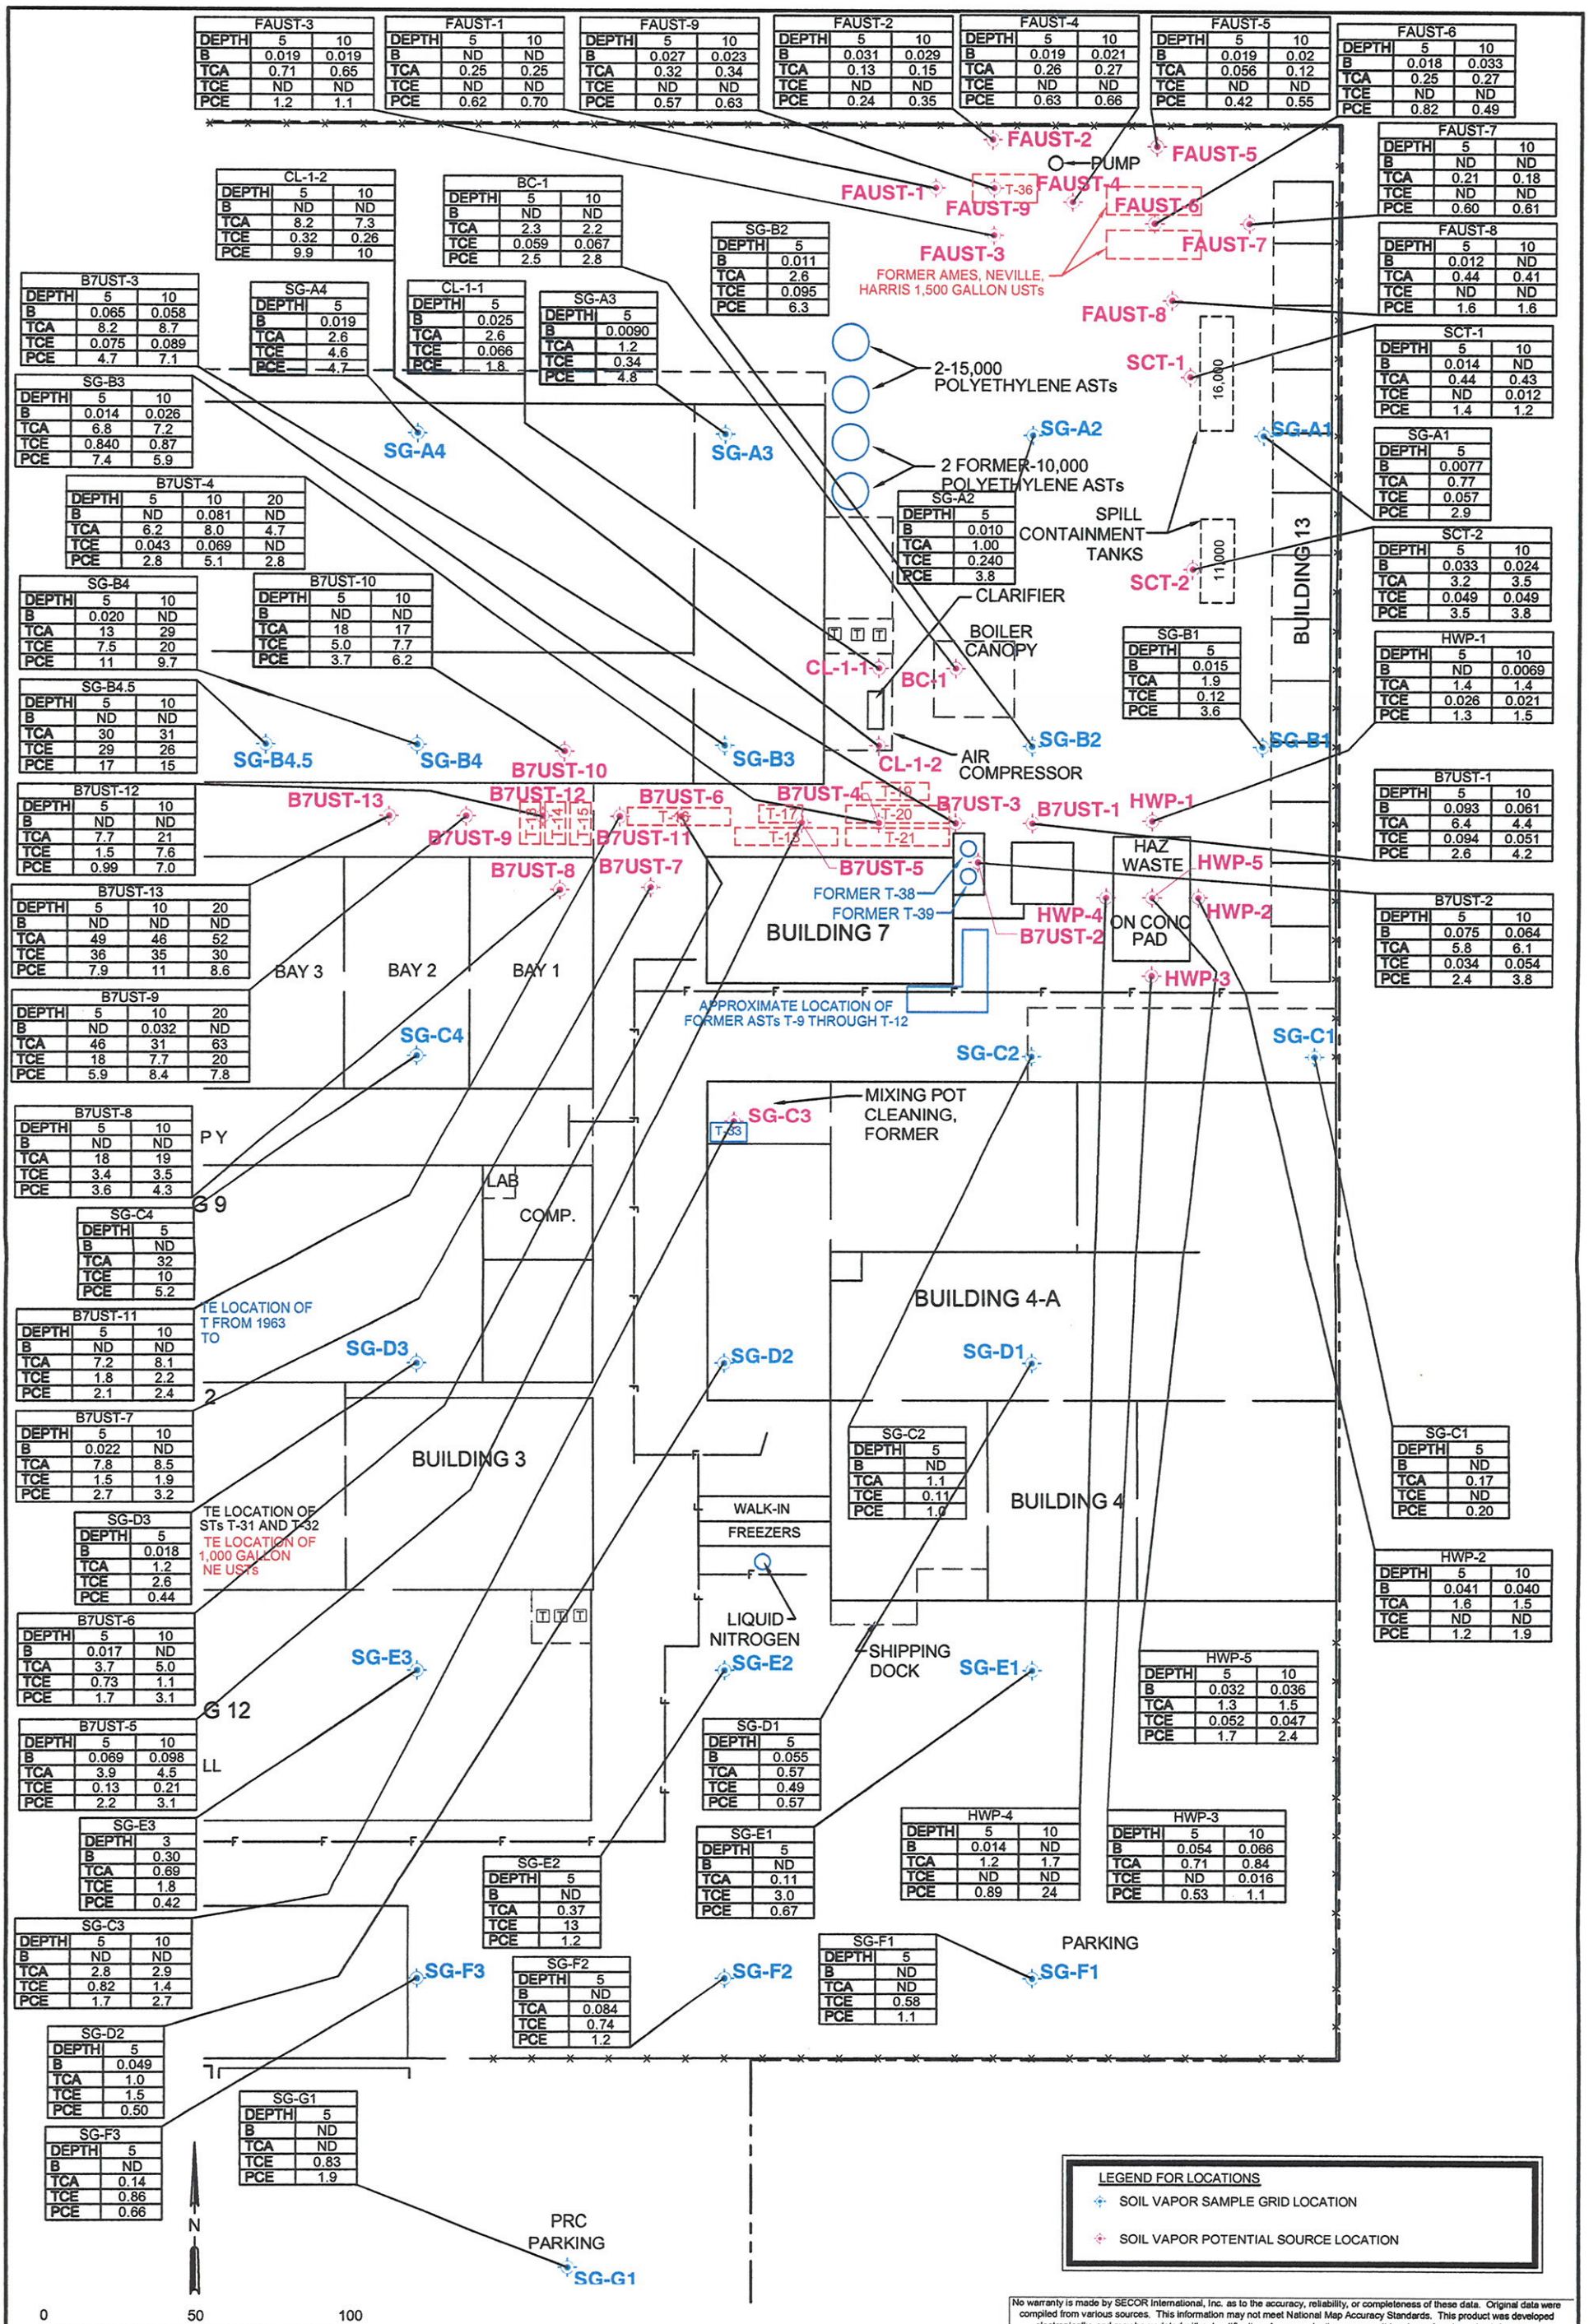

SAMPLE ID
SAMPLE DEPTH
B = BENZENE (ug/L)
TCA = 1,1,1 TRICHLOROETHANE (ug/L)
TCE =TRICHLOROETHENE (ug/L)
PCE =TETRACHLOROETHENE (ug/L)

No warranty is made by SECOR International, Inc. as to the accuracy, reliability, or completeness of these data. Original data were compiled from various sources. This information may not meet National Map Accuracy Standards. This product was developed electronically, and may be updated without notification. Any reproduction may result in a loss of scale and or information.

SECOR
2655 CAMINO DEL RIO NORTH, SUITE 302
SAN DIEGO, CALIFORNIA
PHONE: (619) 296-6195/296-6199 (FAX)


FOR: PRC-DESOTO INTERNATIONAL, INC.
5430 San Fernando Road
Glendale, California

SOIL VAPOR SAMPLE ANALYTICAL RESULTS (EAST HALF OF SITE)

FIGURE: 6B

JOB NUMBER:	DRAWN BY:	CHECKED BY:	APPROVED BY:	DATE:
04OT.04901.23	RJO	JDW		12/27/07

FILEPATH:Q:\CADD-94\00_OTHER OFFICES\Redlands\PRC-DESOTO\CADD FILES\VAPOR-RESULTS\VAPOR-RESULTS.dwg|jlieberman|Jan 02, 2008 at 15:31|Layout: B7 UST AREA

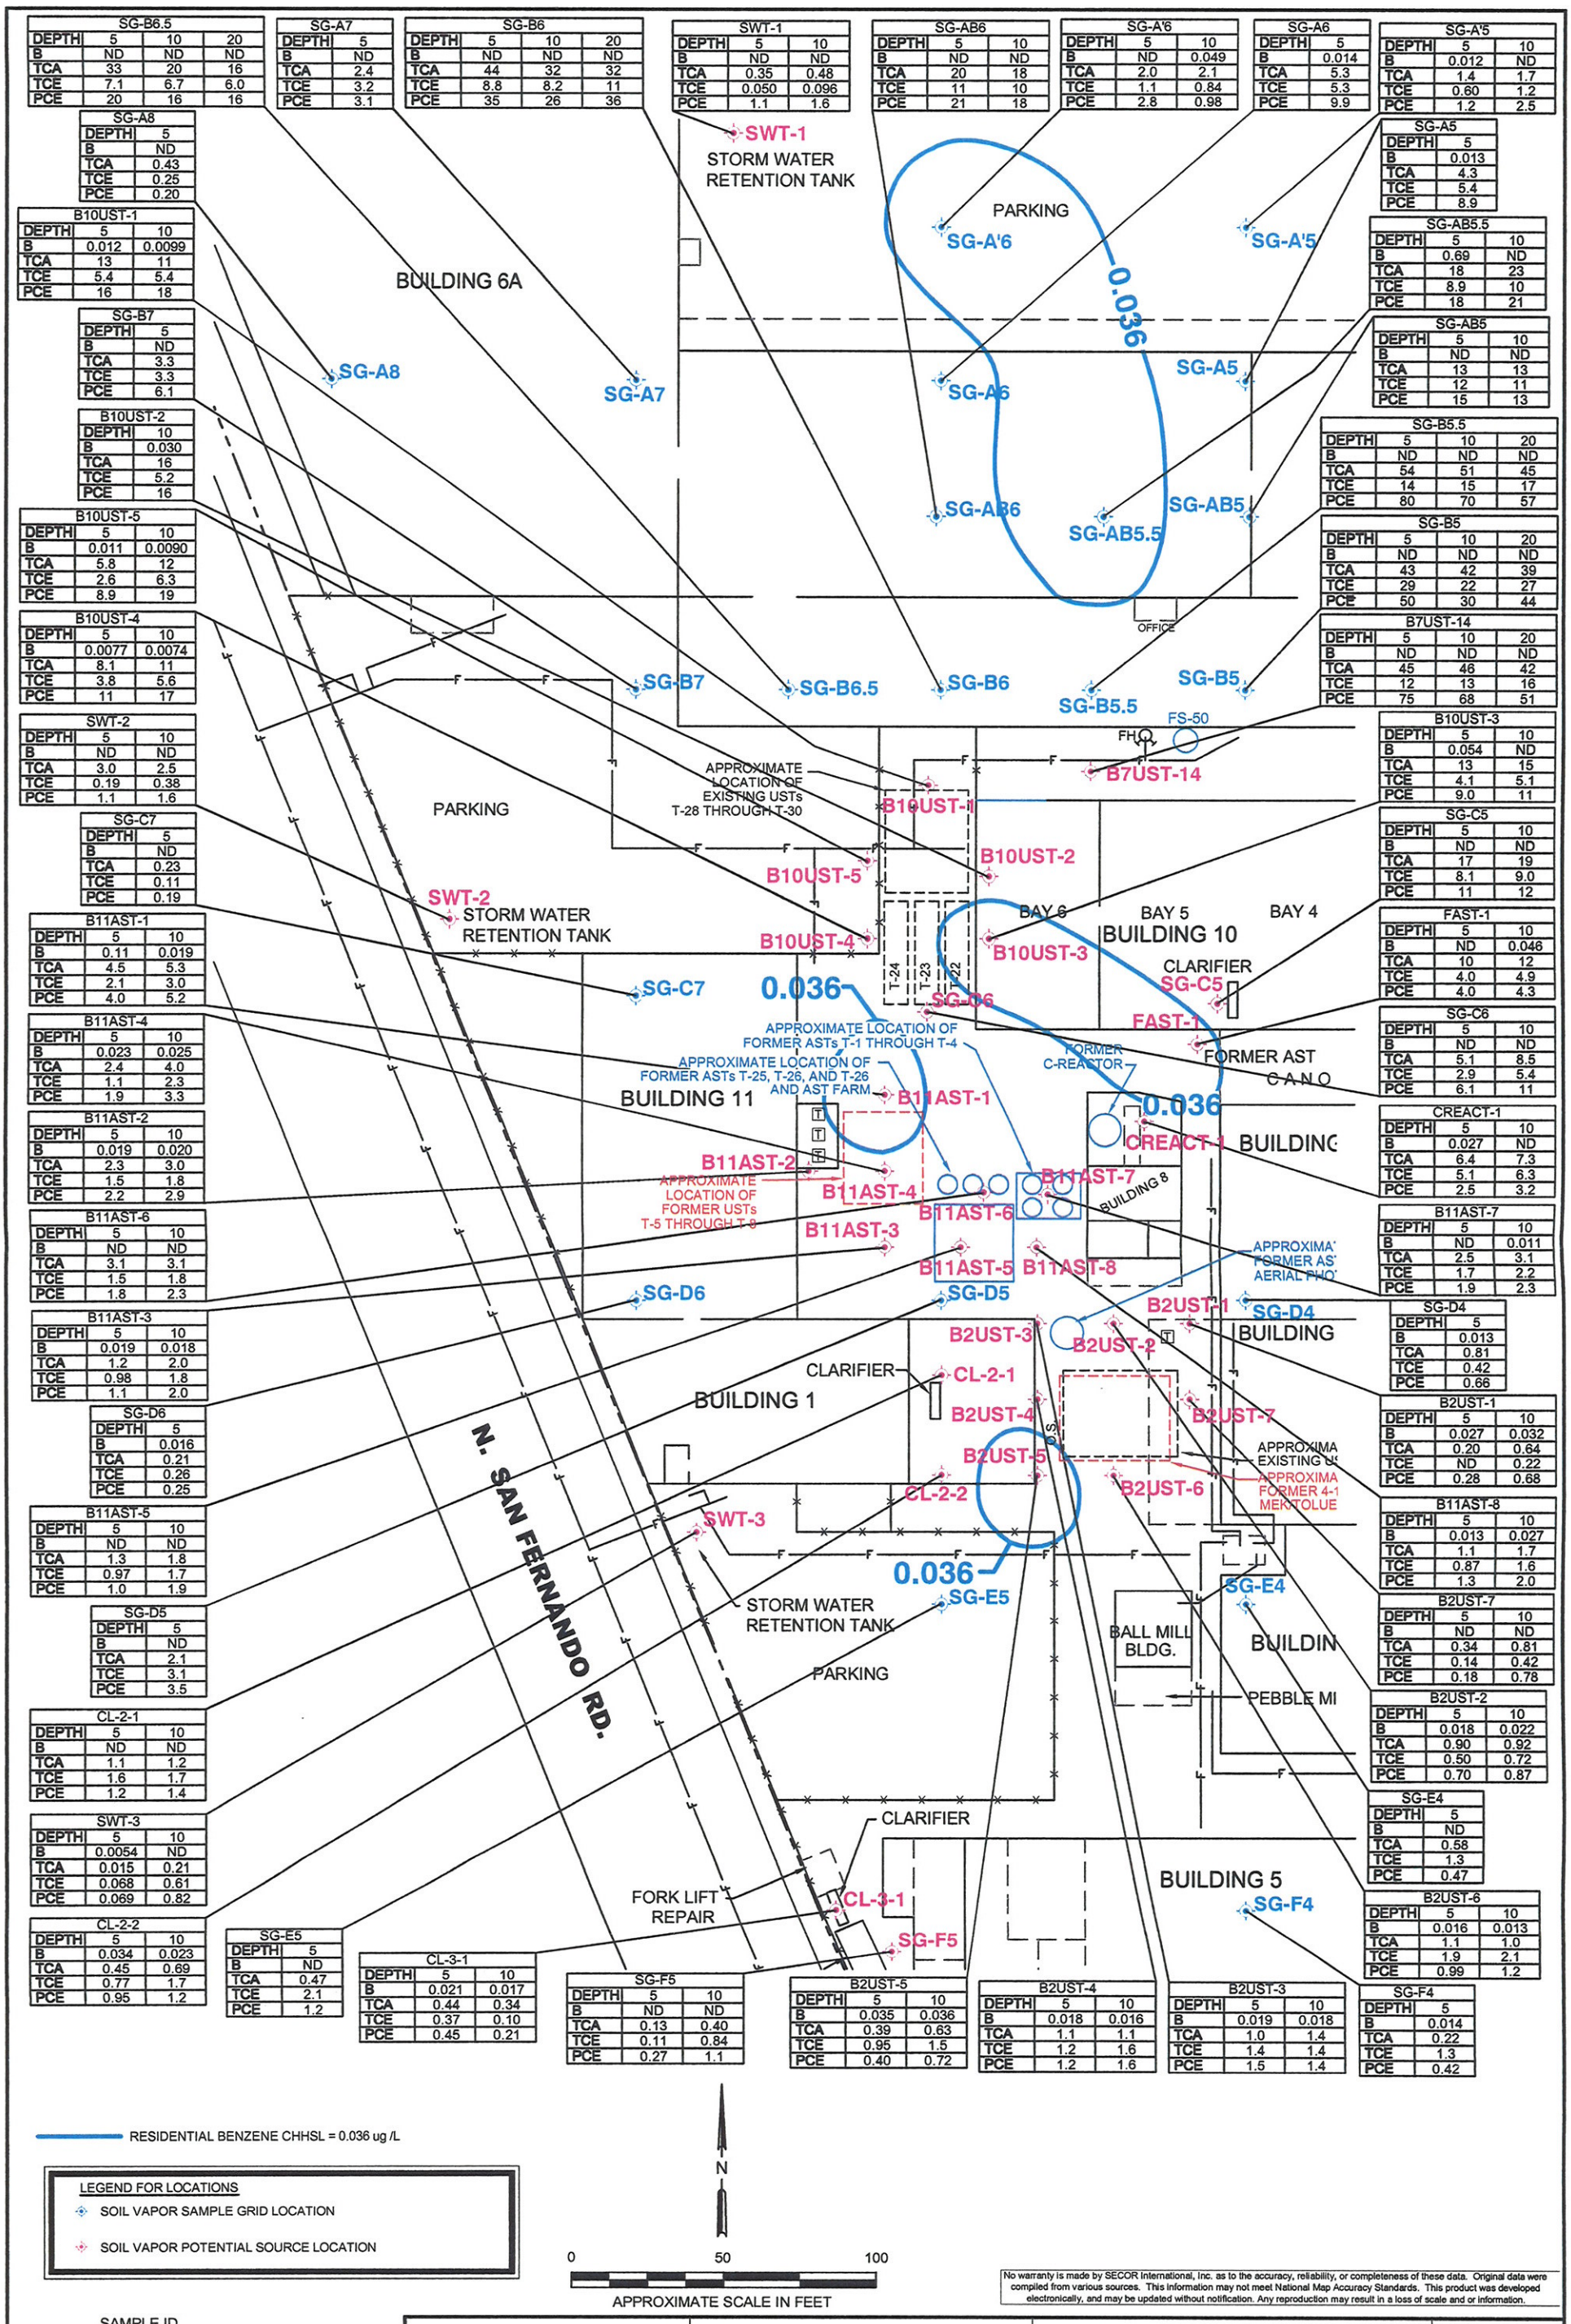

No warranty is made by SECOR International, Inc. as to the accuracy, reliability, or completeness of these data. Original data were compiled from various sources. This information may not meet National Map Accuracy Standards. This product was developed electronically, and may be updated without notification. Any reproduction may result in a loss of scale and or information.

SAMPLE ID
SAMPLE DEPTH IN FEET
B = BENZENE (ug/L)
TCA = 1,1,1 TRICHLOROETHANE (ug/L)
TCE =TRICHLOROETHENE (ug/L)
PCE =TETRACHLOROETHENE (ug/L)

SECOR
2655 CAMINO DEL RIO NORTH, SUITE 302
SAN DIEGO, CALIFORNIA
PHONE: (619) 296-6195/296-6199 (FAX)


FOR:
PRC-DESOTO INTERNATIONAL, INC.
5430 San Fernando Road
Glendale, California

BENZENE VAPOR ISOCONCENTRATION MAP
(WEST HALF OF SITE)

FIGURE: 7A

JOB NUMBER:	DRAWN BY:	CHECKED BY:	APPROVED BY:	DATE:
04OT.04901.23	RJO/JBL	JDW		12/27/07

FILEPATH:Q:\CADD-94\00_OTHER OFFICES\Redlands\PRC-DESOTO\CADD FILES\VAPOR-RESULTS\VAPOR-RESULTS.dwg|jlieberman|Jan 02, 2008 at 15:31|Layout: BENZ-WEST

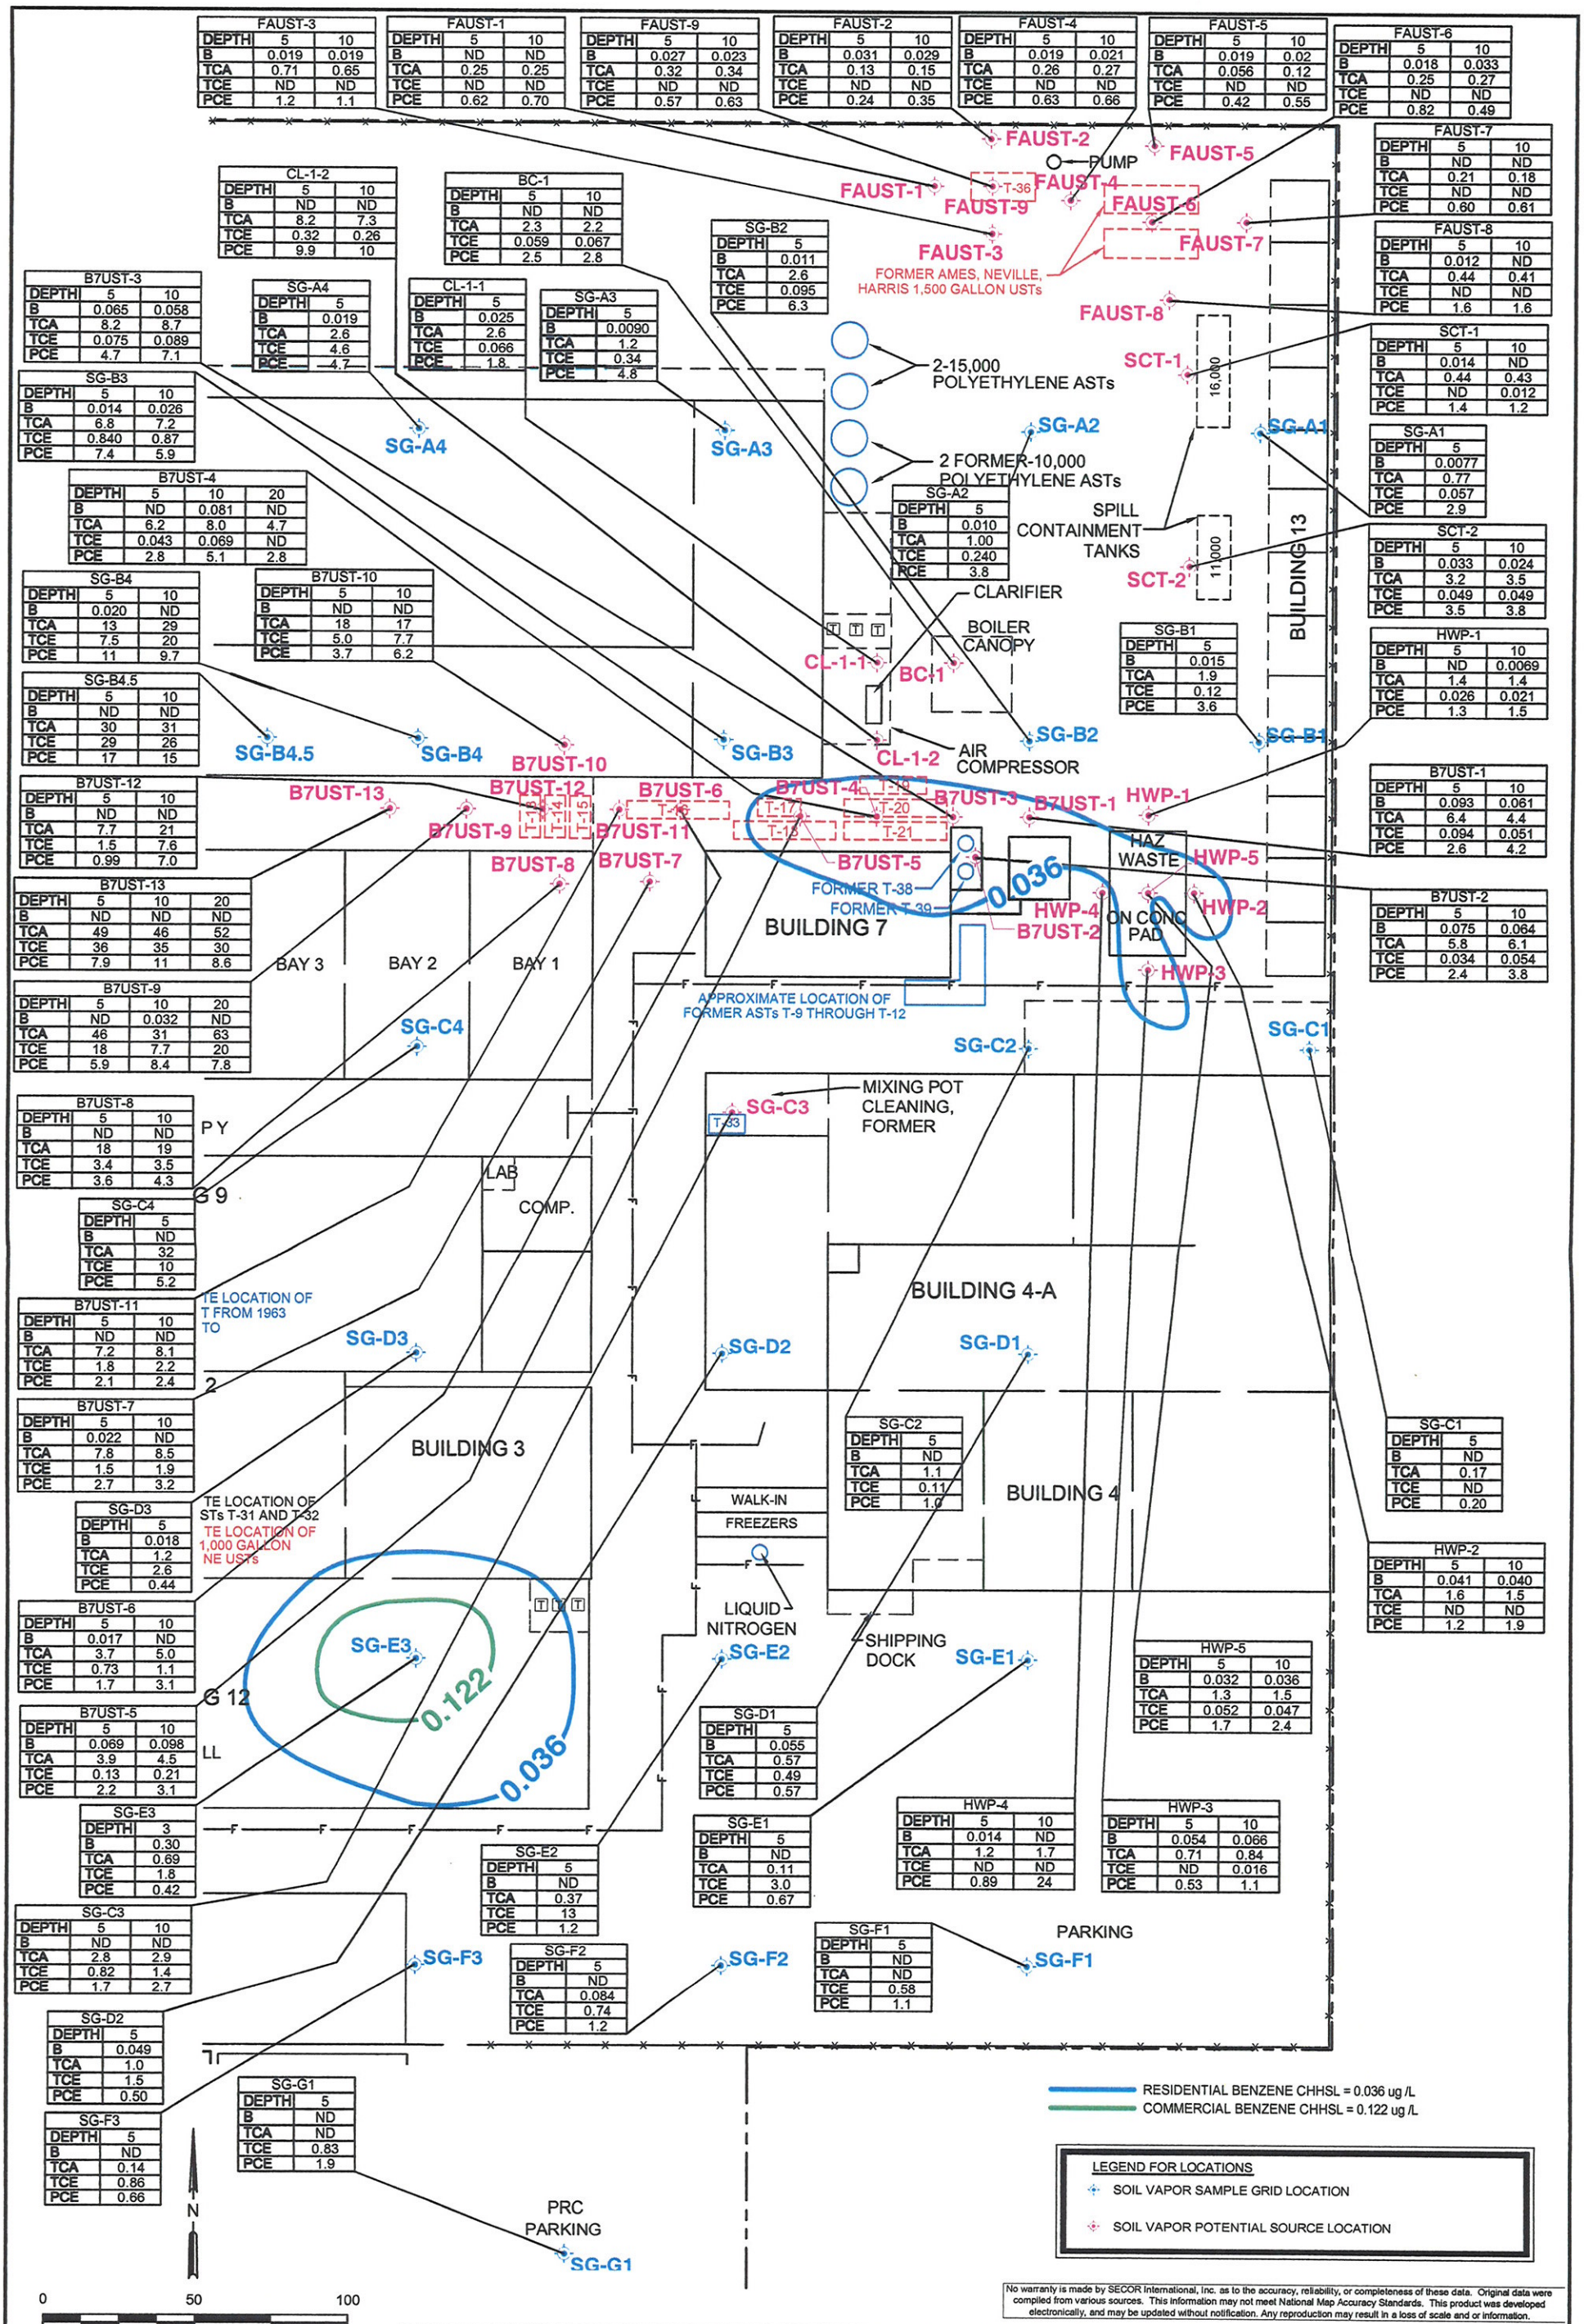

No warranty is made by SECOR International, Inc. as to the accuracy, reliability, or completeness of these data. Original data were compiled from various sources. This information may not meet National Map Accuracy Standards. This product was developed electronically, and may be updated without notification. Any reproduction may result in a loss of scale and or information.

SECOR
2655 CAMINO DEL RIO NORTH, SUITE 302
SAN DIEGO, CALIFORNIA
PHONE: (619) 296-6195/296-6199 (FAX)


FOR:
PRC-DESOTO INTERNATIONAL, INC.
5430 San Fernando Road
Glendale, California


BENZENE VAPOR ISOCONCENTRATION MAP (EAST HALF OF SITE)

FIGURE: 7B

JOB NUMBER:	DRAWN BY:	CHECKED BY:	APPROVED BY:	DATE:
04OT.04901.23	RJO/JBL	JDW		12/27/07

FILEPATH:Q:\CADD-94\00_OTHER OFFICES\Redlands\PRC-DESOTO\CADD FILES\VAPOR-RESULTS\VAPOR-RESULTS.dwg|jlieberman|Jan 02, 2008 at 15:32|Layout: BENZ-EAST

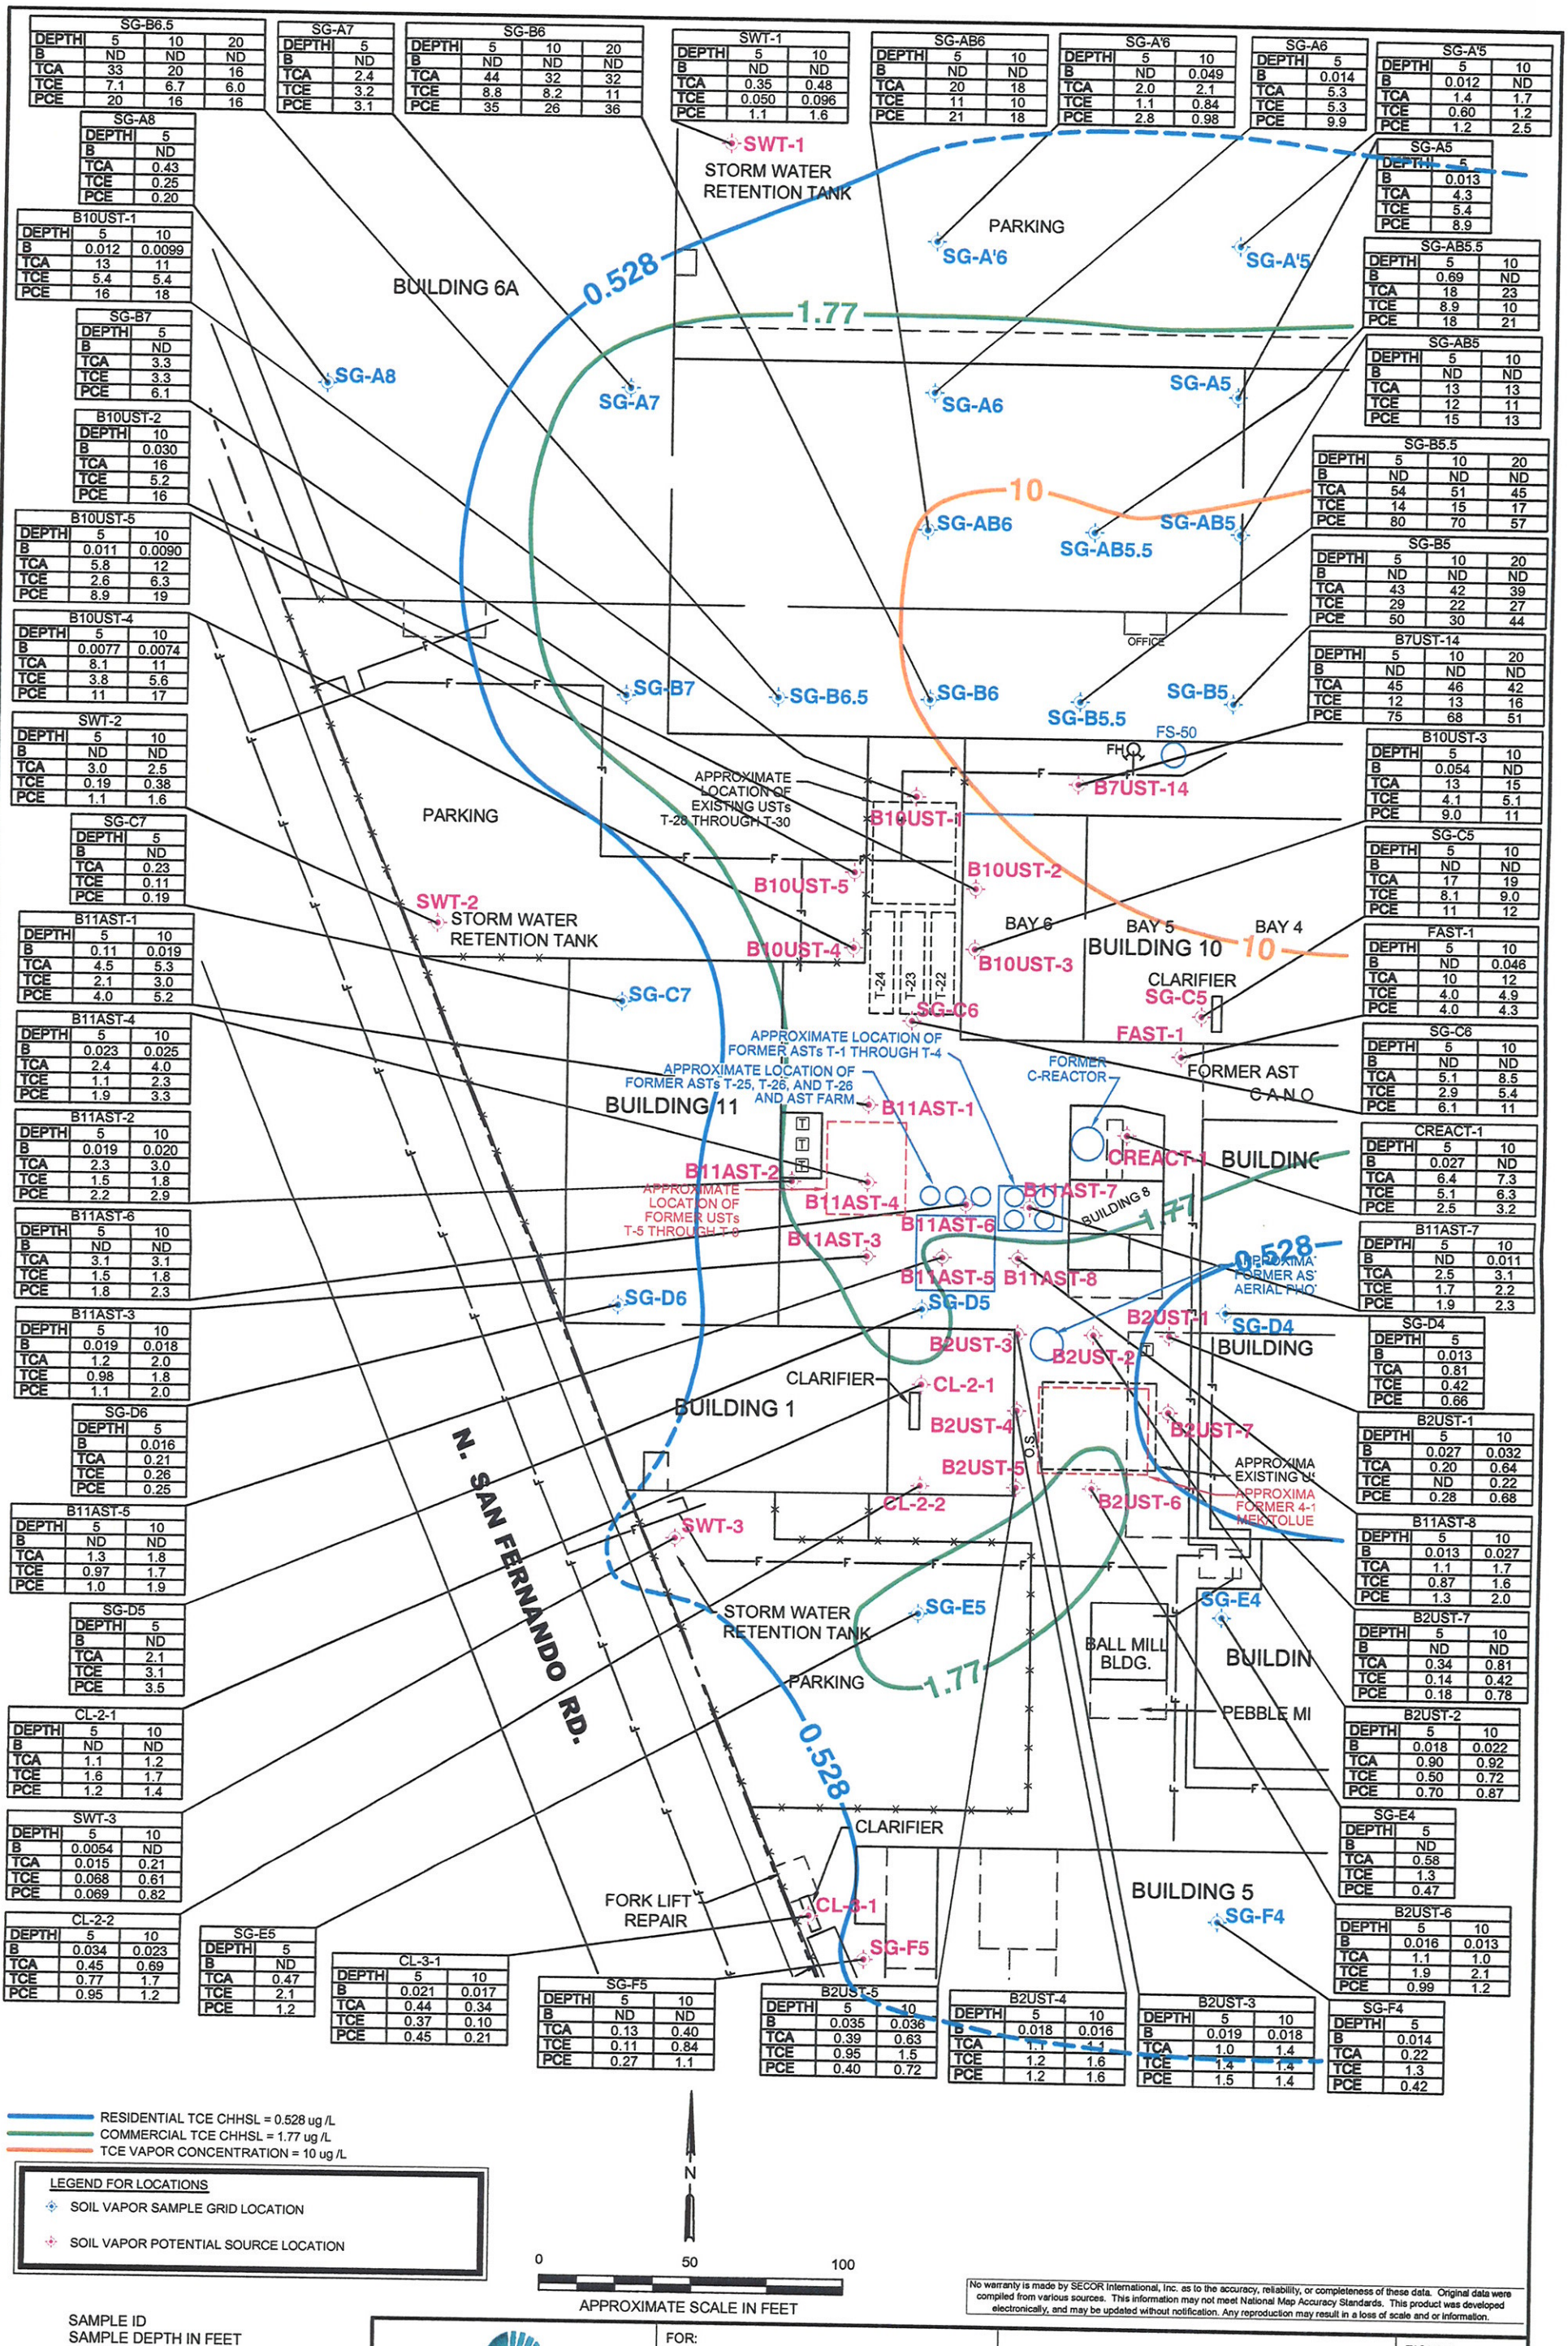
SG-B6.5
DEPTH 5 10 20
B ND ND ND
TCA 33 20 16
TCE 7.1 6.7 6.0
PCE 20 16 16
SG-A7
DEPTH 5
B ND
TCA 2.4
TCE 3.2
PCE 3.1
SG-B6
DEPTH 5 10 20
B ND ND ND
TCA 44 32 32
TCE 8.8 8.2 11
PCE 35 26 36
SWT-1
DEPTH 5 10
B ND ND
TCA 0.35 0.48
TCE 0.050 0.096
PCE 1.1 1.6
SG-AB6
DEPTH 5 10
B ND ND
TCA 20 18
TCE 11 10
PCE 21 18
SG-A'6
DEPTH 5 10
B ND 0.049
TCA 2.0 2.1
TCE 1.1 0.84
PCE 2.8 0.98
SG-A6
DEPTH 5
B 0.014
TCA 5.3
TCE 5.3
PCE 9.9
SG-A'5
DEPTH 5 10
B 0.012 ND
TCA 1.4 1.7
TCE 0.60 1.2
PCE 1.2 2.5
SG-A8
DEPTH 5
B ND
TCA 0.43
TCE 0.25
PCE 0.20
SG-A5
DEPTH 5
B 0.013
TCA 4.3
TCE 5.4
PCE 8.9
B10UST-1
DEPTH 5 10
B 0.012 0.0099
TCA 13 11
TCE 5.4 5.4
PCE 16 18
SG-AB5.5
DEPTH 5 10
B 0.69 ND
TCA 18 23
TCE 8.9 10
PCE 18 21
SG-B7
DEPTH 5
B ND
TCA 3.3
TCE 3.3
PCE 6.1
SG-AB5
DEPTH 5 10
B ND ND
TCA 13 13
TCE 12 11
PCE 15 13
B10UST-2
DEPTH 10
B 0.030
TCA 16
TCE 5.2
PCE 16
SG-B5.5
DEPTH 5 10 20
B ND ND ND
TCA 54 51 45
TCE 14 15 17
PCE 80 70 57
B10UST-5
DEPTH 5 10
B 0.011 0.0090
TCA 5.8 12
TCE 2.6 6.3
PCE 8.9 19
SG-B5
DEPTH 5 10 20
B ND ND ND
TCA 43 42 39
TCE 29 22 27
PCE 50 30 44
B10UST-4
DEPTH 5 10
B 0.0077 0.0074
TCA 8.1 11
TCE 3.8 5.6
PCE 11 17
B7UST-14
DEPTH 5 10 20
B ND ND ND
TCA 45 46 42
TCE 12 13 16
PCE 75 68 51
SWT-2
DEPTH 5 10
B ND ND
TCA 3.0 2.5
TCE 0.19 0.38
PCE 1.1 1.6
B10UST-3
DEPTH 5 10
B 0.054 ND
TCA 13 15
TCE 4.1 5.1
PCE 9.0 11
SG-C7
DEPTH 5
B ND
TCA 0.23
TCE 0.11
PCE 0.19
SG-C5
DEPTH 5 10
B ND ND
TCA 17 19
TCE 8.1 9.0
PCE 11 12
B11AST-1
DEPTH 5 10
B 0.11 0.019
TCA 4.5 5.3
TCE 2.1 3.0
PCE 4.0 5.2
FAST-1
DEPTH 5 10
B ND 0.046
TCA 10 12
TCE 4.0 4.9
PCE 4.0 4.3
B11AST-4
DEPTH 5 10
B 0.023 0.025
TCA 2.4 4.0
TCE 1.1 2.3
PCE 1.9 3.3
SG-C6
DEPTH 5 10
B ND ND
TCA 5.1 8.5
TCE 2.9 5.4
PCE 6.1 11
B11AST-2
DEPTH 5 10
B 0.019 0.020
TCA 2.3 3.0
TCE 1.5 1.8
PCE 2.2 2.9
CREACT-1
DEPTH 5 10
B 0.027 ND
TCA 6.4 7.3
TCE 5.1 6.3
PCE 2.5 3.2
B11AST-6
DEPTH 5 10
B ND ND
TCA 3.1 3.1
TCE 1.5 1.8
PCE 1.8 2.3
B11AST-7
DEPTH 5 10
B ND 0.011
TCA 2.5 3.1
TCE 1.7 2.2
PCE 1.9 2.3
B11AST-3
DEPTH 5 10
B 0.019 0.018
TCA 1.2 2.0
TCE 0.98 1.8
PCE 1.1 2.0
SG-D4
DEPTH 5
B 0.013
TCA 0.81
TCE 0.42
PCE 0.66
SG-D6
DEPTH 5
B 0.016
TCA 0.21
TCE 0.26
PCE 0.25
B2UST-1
DEPTH 5 10
B 0.027 0.032
TCA 0.20 0.64
TCE ND 0.22
PCE 0.28 0.68
B11AST-5
DEPTH 5 10
B ND ND
TCA 1.3 1.8
TCE 0.97 1.7
PCE 1.0 1.9
B11AST-8
DEPTH 5 10
B 0.013 0.027
TCA 1.1 1.7
TCE 0.87 1.6
PCE 1.3 2.0
SG-D5
DEPTH 5
B ND
TCA 2.1
TCE 3.1
PCE 3.5
B2UST-7
DEPTH 5 10
B ND ND
TCA 0.34 0.81
TCE 0.14 0.42
PCE 0.18 0.78
CL-2-1
DEPTH 5 10
B ND ND
TCA 1.1 1.2
TCE 1.6 1.7
PCE 1.2 1.4
B2UST-2
DEPTH 5 10
B 0.018 0.022
TCA 0.90 0.92
TCE 0.50 0.72
PCE 0.70 0.87
SWT-3
DEPTH 5 10
B 0.0054 ND
TCA 0.015 0.21
TCE 0.068 0.61
PCE 0.069 0.82
SG-E4
DEPTH 5
B ND
TCA 0.58
TCE 1.3
PCE 0.47
CL-2-2
DEPTH 5 10
B 0.034 0.023
TCA 0.45 0.69
TCE 0.77 1.7
PCE 0.95 1.2
SG-E5
DEPTH 5
B ND
TCA 0.47
TCE 2.1
PCE 1.2
B2UST-6
DEPTH 5 10
B 0.016 0.013
TCA 1.1 1.0
TCE 1.9 2.1
PCE 0.99 1.2
CL-3-1
DEPTH 5 10
B 0.021 0.017
TCA 0.44 0.34
TCE 0.37 0.10
PCE 0.45 0.21
SG-F5
DEPTH 5 10
B ND ND
TCA 0.13 0.40
TCE 0.11 0.84
PCE 0.27 1.1
B2UST-5
DEPTH 5 10
B 0.035 0.036
TCA 0.39 0.63
TCE 0.95 1.5
PCE 0.40 0.72
B2UST-4
DEPTH 5 10
B 0.018 0.016
TCA 1.1 1.1
TCE 1.2 1.6
PCE 1.2 1.6
B2UST-3
DEPTH 5 10
B 0.019 0.018
TCA 1.0 1.4
TCE 1.4 1.4
PCE 1.5 1.4
SG-F4
DEPTH 5
B 0.014
TCA 0.22
TCE 1.3
PCE 0.42
SWT-1
STORM WATER RETENTION TANK
SWT-2
STORM WATER RETENTION TANK
SWT-3
STORM WATER RETENTION TANK
BUILDING 6A
BUILDING 11
BUILDING 1
BUILDING 10
BUILDING 5
PARKING
CLARIFIER
FORMER AST
FORMER C-REACTOR
BALL MILL BLDG.
FORK LIFT REPAIR
OFFICE
N. SAN FERNANDO RD.
APPROXIMATE LOCATION OF EXISTING USTs T-28 THROUGH T-30
APPROXIMATE LOCATION OF FORMER ASTs T-1 THROUGH T-4
APPROXIMATE LOCATION OF FORMER ASTs T-25, T-26, AND T-26 AND AST FARM
APPROXIMATE LOCATION OF FORMER USTs T-5 THROUGH T-9
0.528
1.77
10
SG-A8
SG-A7
SG-A6
SG-A5
SG-A'6
SG-A'5
SG-AB6
SG-AB5
SG-AB5.5
SG-B7
SG-B6.5
SG-B6
SG-B5.5
SG-B5
B7UST-14
FS-50
FH
B10UST-1
B10UST-2
B10UST-5
B10UST-4
B10UST-3
SG-C7
SG-C6
SG-C5
FAST-1
T-24
T-23
T-22
B11AST-1
B11AST-2
B11AST-4
B11AST-6
B11AST-3
B11AST-5
B11AST-7
B11AST-8
CREACT-1
SG-D6
SG-D5
SG-D4
B2UST-3
B2UST-2
B2UST-1
B2UST-4
B2UST-7
B2UST-5
B2UST-6
CL-2-1
CL-2-2
SWT-3
SG-E5
SG-E4
CL-3-1
SG-F5
SG-F4
RESIDENTIAL TCE CHHSL = 0.528 ug /L
COMMERCIAL TCE CHHSL = 1.77 ug /L
TCE VAPOR CONCENTRATION = 10 ug /L
LEGEND FOR LOCATIONS
SOIL VAPOR SAMPLE GRID LOCATION
SOIL VAPOR POTENTIAL SOURCE LOCATION
N
0
50
100
APPROXIMATE SCALE IN FEET
SAMPLE ID
SAMPLE DEPTH IN FEET
B = BENZENE (ug/L)
TCA = 1,1,1 TRICHLOROETHANE (ug/L)
TCE =TRICHLOROETHENE (ug/L)
PCE =TETRACHLOROETHENE (ug/L)
No warranty is made by SECOR International, Inc. as to the accuracy, reliability, or completeness of these data. Original data were compiled from various sources. This information may not meet National Map Accuracy Standards. This product was developed electronically, and may be updated without notification. Any reproduction may result in a loss of scale and or information.
SECOR
2655 CAMINO DEL RIO NORTH, SUITE 302
SAN DIEGO, CALIFORNIA
PHONE: (619) 296-6195/296-6199 (FAX)
FOR:
PRC-DESOTO INTERNATIONAL, INC.
5430 San Fernando Road
Glendale, California
TCE VAPOR ISOCONCENTRATION MAP
(WEST HALF OF SITE)
FIGURE:
8A
JOB NUMBER: 04OT.04901.23
DRAWN BY: RJO/JBL
CHECKED BY: JDW
APPROVED BY:
DATE: 12/27/07
FILEPATH:Q:\CADD-94\00_OTHER OFFICES\Redlands\PRC-DESOTO\CADD FILES\VAPOR-RESULTS\VAPOR-RESULTS.dwg|jlieberman|Jan 02, 2008 at 15:33|Layout: TCE-WEST

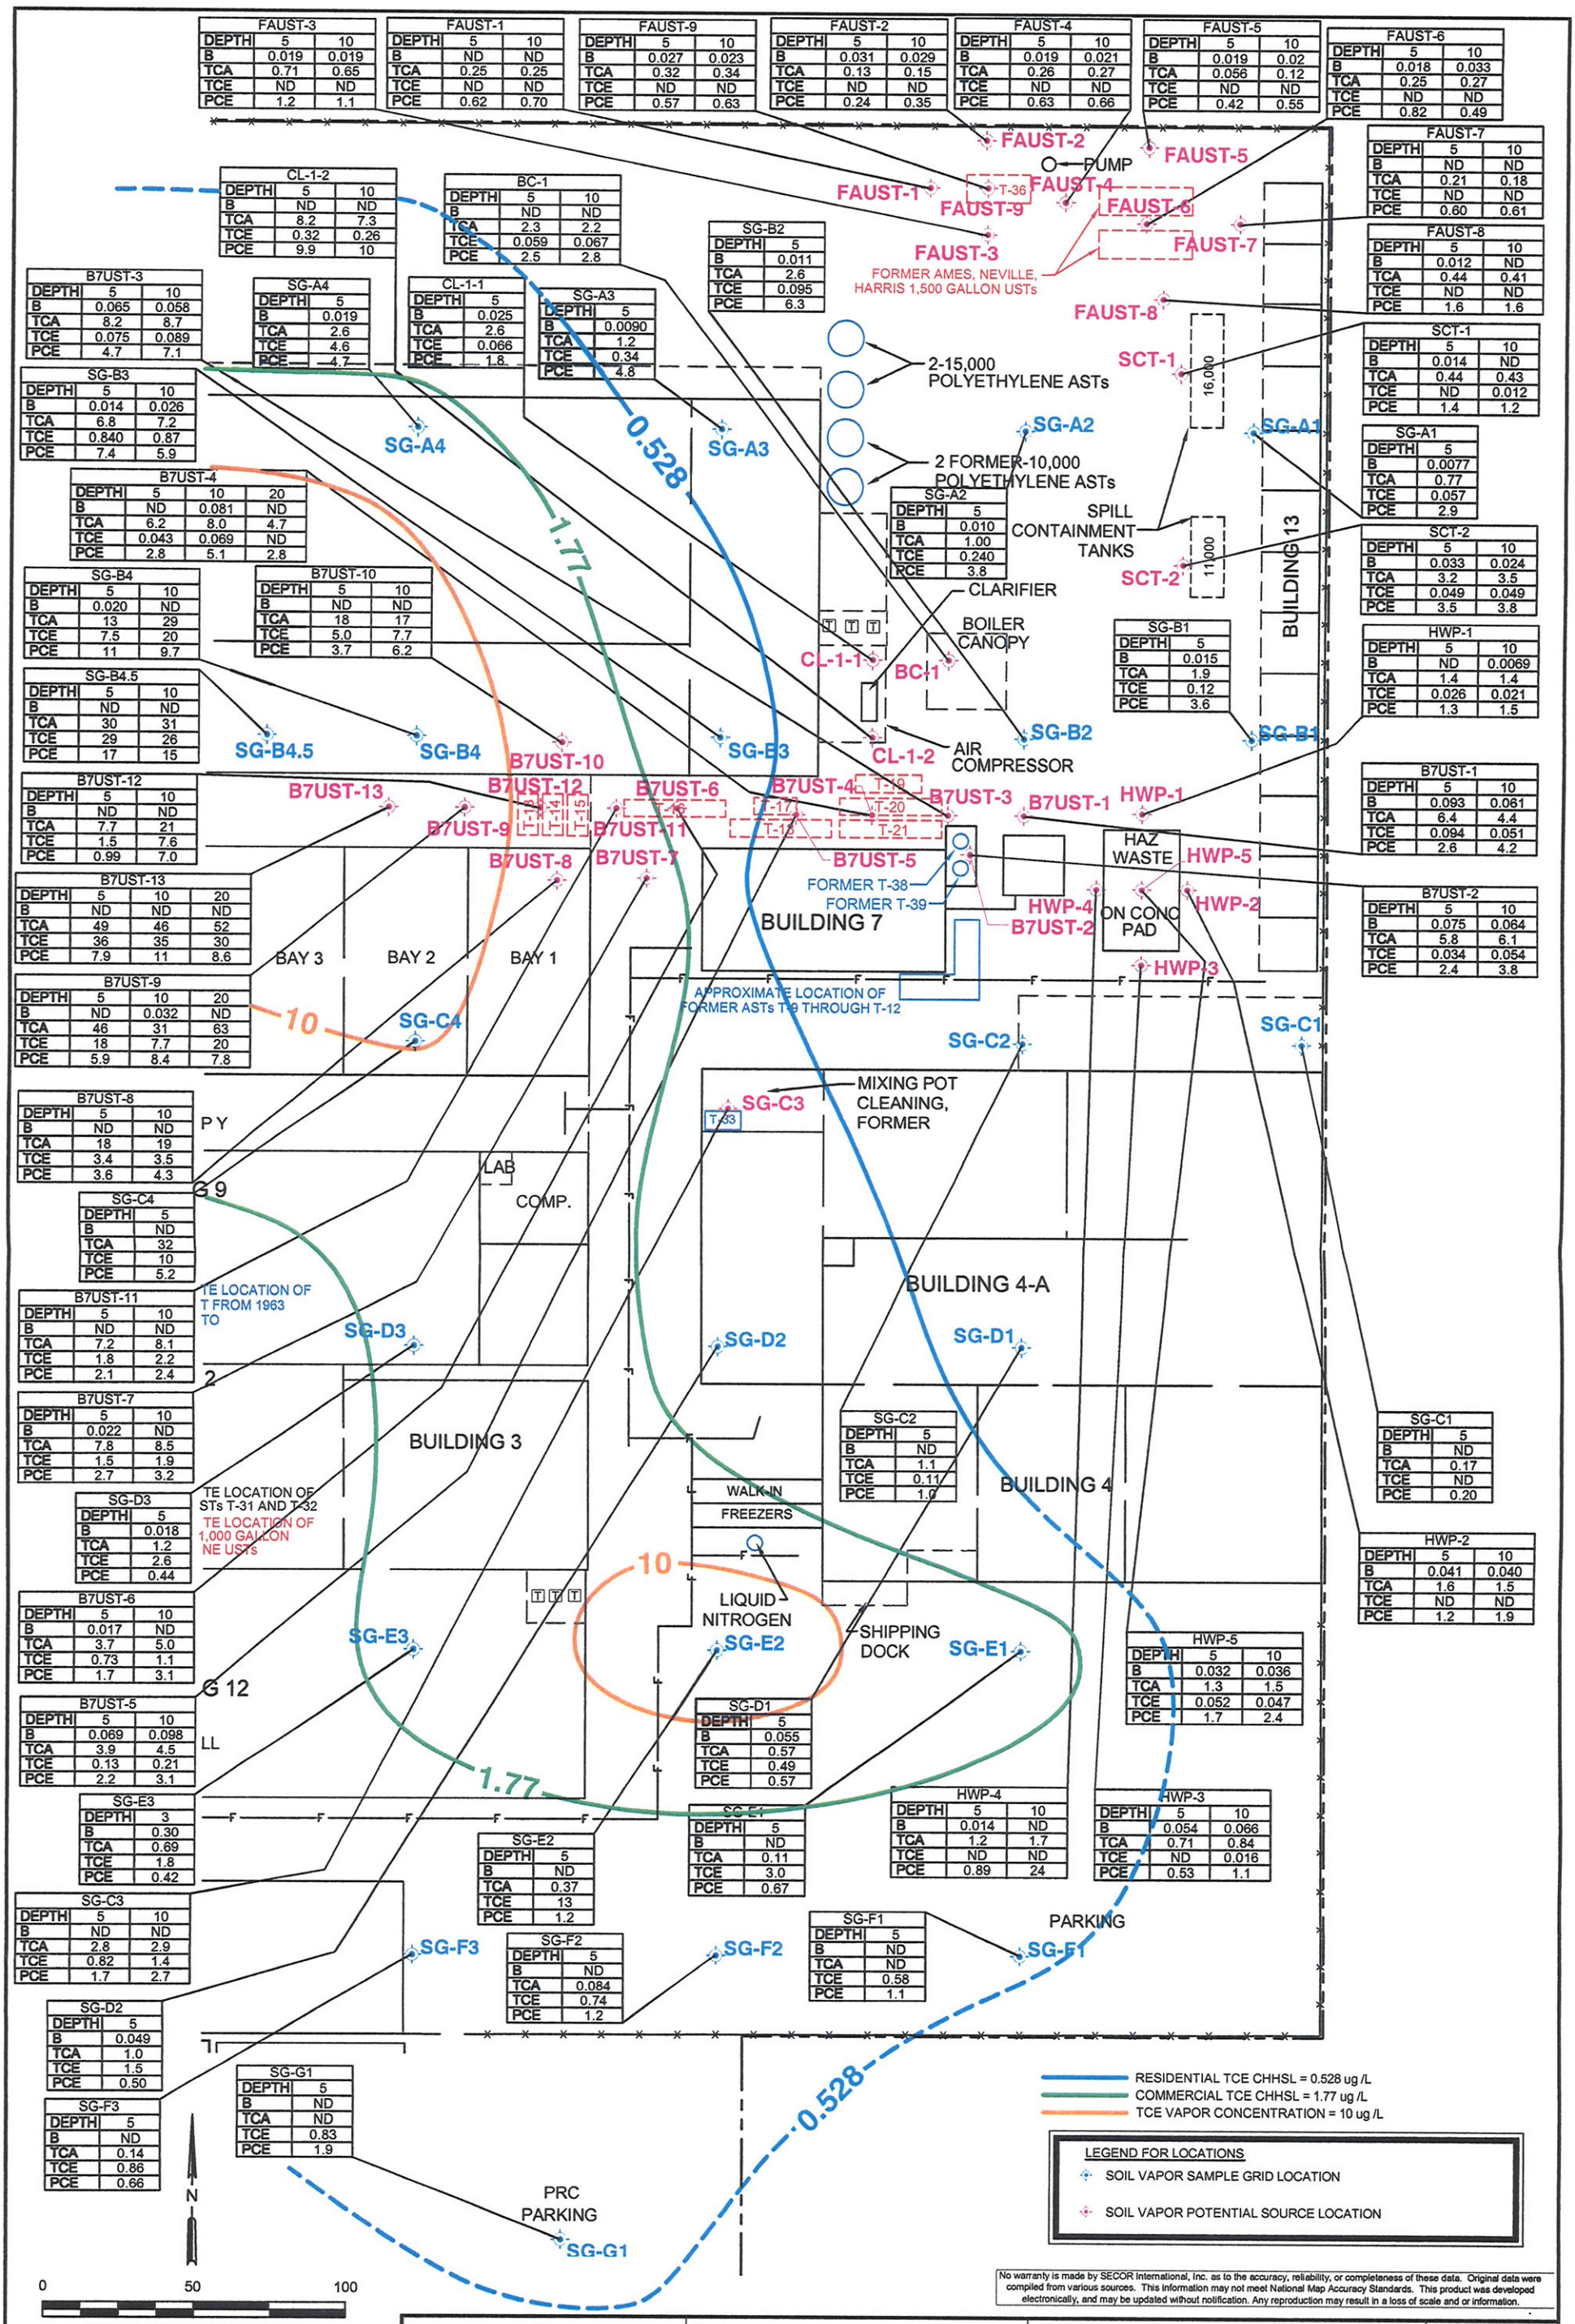

No warranty is made by SECOR International, Inc. as to the accuracy, reliability, or completeness of these data. Original data were compiled from various sources. This information may not meet National Map Accuracy Standards. This product was developed electronically, and may be updated without notification. Any reproduction may result in a loss of scale and or information.

SECOR
2655 CAMINO DEL RIO NORTH, SUITE 302
SAN DIEGO, CALIFORNIA
PHONE: (619) 296-6195/296-6199 (FAX)


FOR: PRC-DESOTO INTERNATIONAL, INC.
5430 San Fernando Road
Glendale, California


TCE VAPOR ISOCONCENTRATION MAP
(EAST HALF OF SITE)

FIGURE: 8B

JOB NUMBER:	DRAWN BY:	CHECKED BY:	APPROVED BY:	DATE:
04OT.04901.23	RJO/JBL	JDW		12/27/07

FILEPATH:Q:\CADD-94\00_OTHER OFFICES\Redlands\PRC-DESOTO\CADD FILES\VAPOR-RESULTS\VAPOR-RESULTS.dwg|jlieberman|Jan 02, 2008 at 15:33|Layout: TCE-EAST

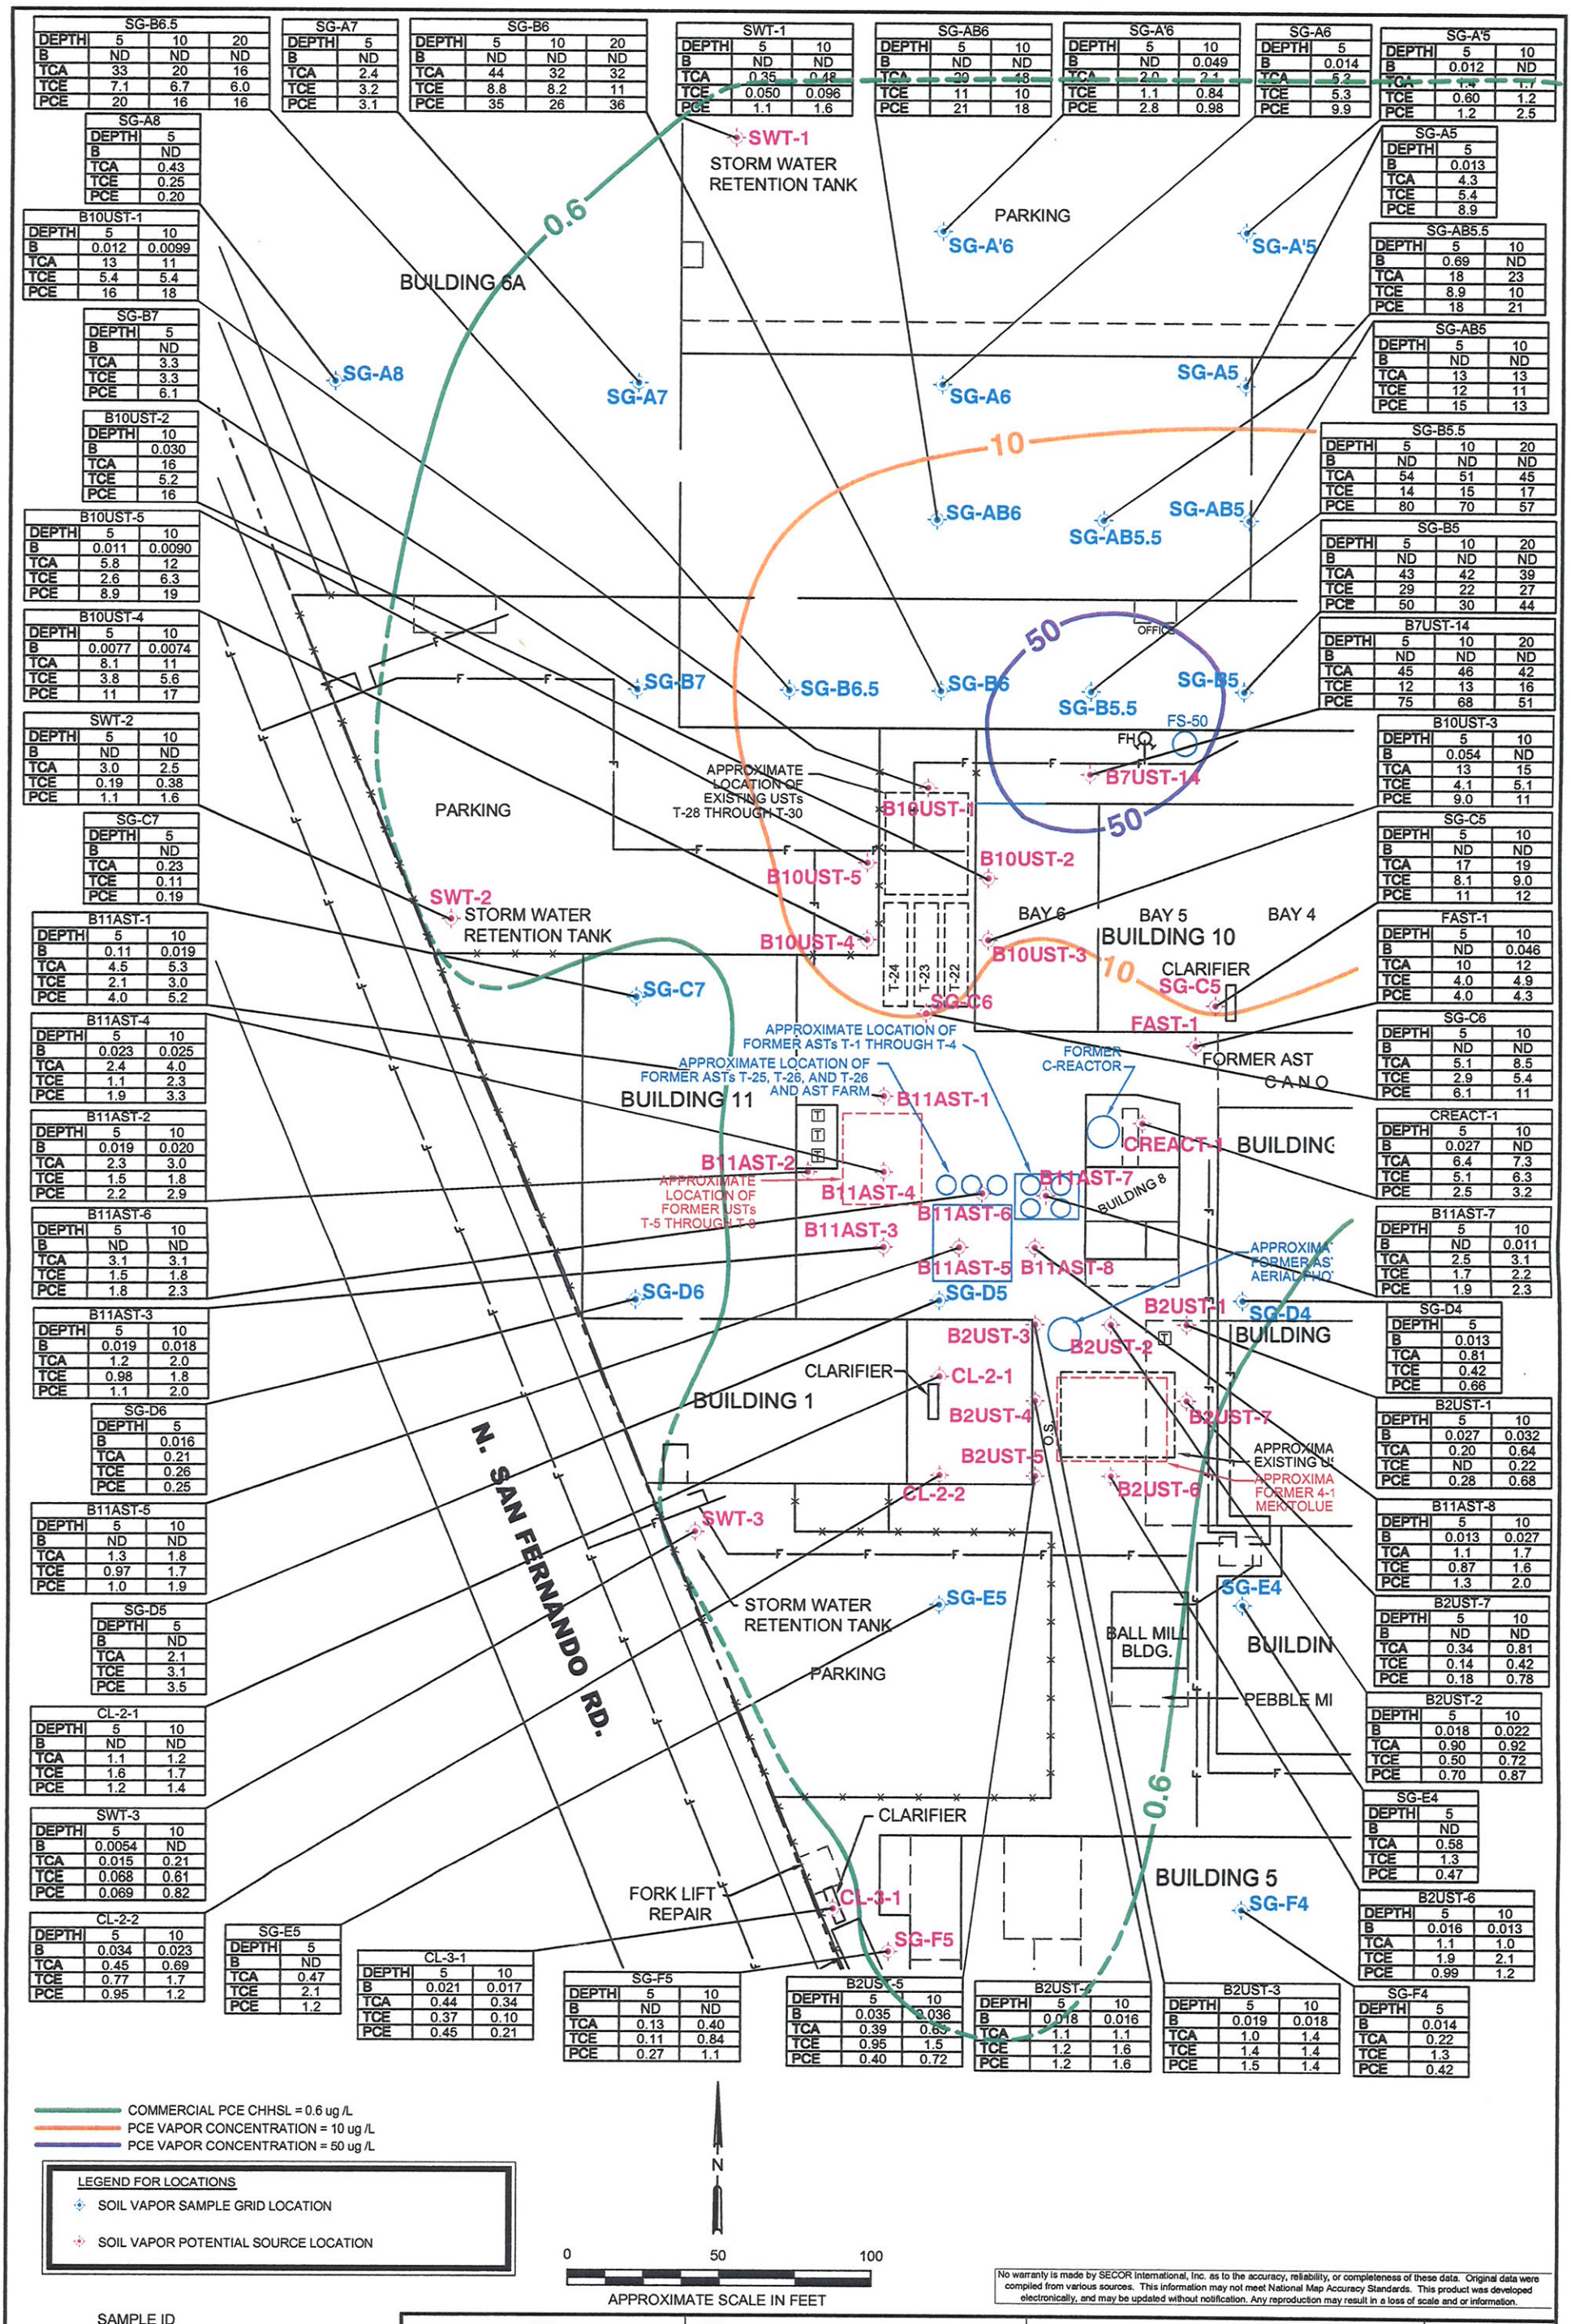
SG-B6.5
DEPTH 5 10 20
B ND ND ND
TCA 33 20 16
TCE 7.1 6.7 6.0
PCE 20 16 16
SG-A7
DEPTH 5
B ND
TCA 2.4
TCE 3.2
PCE 3.1
SG-B6
DEPTH 5 10 20
B ND ND ND
TCA 44 32 32
TCE 8.8 8.2 11
PCE 35 26 36
SWT-1
DEPTH 5 10
B ND ND
TCA 0.35 0.48
TCE 0.050 0.096
PCE 1.1 1.6
SG-AB6
DEPTH 5 10
B ND ND
TCA 29 18
TCE 11 10
PCE 21 18
SG-A'6
DEPTH 5 10
B ND 0.049
TCA 2.0 2.1
TCE 1.1 0.84
PCE 2.8 0.98
SG-A6
DEPTH 5
B 0.014
TCA 5.2
TCE 5.3
PCE 9.9
SG-A'5
DEPTH 5 10
B 0.012 ND
TCA 1.8 1.7
TCE 0.60 1.2
PCE 1.2 2.5
SG-A8
DEPTH 5
B ND
TCA 0.43
TCE 0.25
PCE 0.20
SWT-1
STORM WATER
RETENTION TANK
SG-A5
DEPTH 5
B 0.013
TCA 4.3
TCE 5.4
PCE 8.9
B10UST-1
DEPTH 5 10
B 0.012 0.0099
TCA 13 11
TCE 5.4 5.4
PCE 16 18
PARKING
SG-A'6
SG-A'5
SG-AB5.5
DEPTH 5 10
B 0.69 ND
TCA 18 23
TCE 8.9 10
PCE 18 21
BUILDING 6A
0.6
SG-B7
DEPTH 5
B ND
TCA 3.3
TCE 3.3
PCE 6.1
SG-A8
SG-A7
SG-A6
SG-A5
SG-AB5
DEPTH 5 10
B ND ND
TCA 13 13
TCE 12 11
PCE 15 13
B10UST-2
DEPTH 10
B 0.030
TCA 16
TCE 5.2
PCE 16
10
SG-B5.5
DEPTH 5 10 20
B ND ND ND
TCA 54 51 45
TCE 14 15 17
PCE 80 70 57
SG-AB6
SG-AB5.5
SG-AB5
B10UST-5
DEPTH 5 10
B 0.011 0.0090
TCA 5.8 12
TCE 2.6 6.3
PCE 8.9 19
SG-B5
DEPTH 5 10 20
B ND ND ND
TCA 43 42 39
TCE 29 22 27
PCE 50 30 44
B10UST-4
DEPTH 5 10
B 0.0077 0.0074
TCA 8.1 11
TCE 3.8 5.6
PCE 11 17
OFFICE
50
B7UST-14
DEPTH 5 10 20
B ND ND ND
TCA 45 46 42
TCE 12 13 16
PCE 75 68 51
SG-B7
SG-B6.5
SG-B6
SG-B5
SG-B5.5
FS-50
FH
SWT-2
DEPTH 5 10
B ND ND
TCA 3.0 2.5
TCE 0.19 0.38
PCE 1.1 1.6
APPROXIMATE
LOCATION OF
EXISTING USTs
T-28 THROUGH T-30
B7UST-14
B10UST-3
DEPTH 5 10
B 0.054 ND
TCA 13 15
TCE 4.1 5.1
PCE 9.0 11
PARKING
B10UST-1
B10UST-2
SG-C7
DEPTH 5
B ND
TCA 0.23
TCE 0.11
PCE 0.19
B10UST-5
SG-C5
DEPTH 5 10
B ND ND
TCA 17 19
TCE 8.1 9.0
PCE 11 12
SWT-2
STORM WATER
RETENTION TANK
B10UST-4
B10UST-3
BAY 6
BAY 5
BAY 4
BUILDING 10
CLARIFIER
10
T-24
T-23
T-22
SG-C6
FAST-1
DEPTH 5 10
B ND 0.046
TCA 10 12
TCE 4.0 4.9
PCE 4.0 4.3
B11AST-1
DEPTH 5 10
B 0.11 0.019
TCA 4.5 5.3
TCE 2.1 3.0
PCE 4.0 5.2
APPROXIMATE LOCATION OF
FORMER ASTs T-1 THROUGH T-4
APPROXIMATE LOCATION OF
FORMER ASTs T-25, T-26, AND T-26
AND AST FARM
FORMER
C-REACTOR
FORMER AST
SG-C6
DEPTH 5 10
B ND ND
TCA 5.1 8.5
TCE 2.9 5.4
PCE 6.1 11
B11AST-4
DEPTH 5 10
B 0.023 0.025
TCA 2.4 4.0
TCE 1.1 2.3
PCE 1.9 3.3
BUILDING 11
B11AST-1
CREACT-1
DEPTH 5 10
B 0.027 ND
TCA 6.4 7.3
TCE 5.1 6.3
PCE 2.5 3.2
B11AST-2
DEPTH 5 10
B 0.019 0.020
TCA 2.3 3.0
TCE 1.5 1.8
PCE 2.2 2.9
B11AST-2
APPROXIMATE
LOCATION OF
FORMER USTs
T-5 THROUGH T-9
B11AST-4
B11AST-7
BUILDING 8
B11AST-6
B11AST-3
B11AST-5
B11AST-8
B11AST-7
DEPTH 5 10
B ND 0.011
TCA 2.5 3.1
TCE 1.7 2.2
PCE 1.9 2.3
B11AST-6
DEPTH 5 10
B ND ND
TCA 3.1 3.1
TCE 1.5 1.8
PCE 1.8 2.3
SG-D6
SG-D5
B2UST-1
SG-D4
B11AST-3
DEPTH 5 10
B 0.019 0.018
TCA 1.2 2.0
TCE 0.98 1.8
PCE 1.1 2.0
B2UST-3
B2UST-2
SG-D4
DEPTH 5
B 0.013
TCA 0.81
TCE 0.42
PCE 0.66
CLARIFIER
CL-2-1
BUILDING 1
B2UST-4
B2UST-7
B2UST-5
B2UST-6
CL-2-2
SWT-3
B2UST-1
DEPTH 5 10
B 0.027 0.032
TCA 0.20 0.64
TCE ND 0.22
PCE 0.28 0.68
B11AST-5
DEPTH 5 10
B ND ND
TCA 1.3 1.8
TCE 0.97 1.7
PCE 1.0 1.9
B11AST-8
DEPTH 5 10
B 0.013 0.027
TCA 1.1 1.7
TCE 0.87 1.6
PCE 1.3 2.0
SG-D5
DEPTH 5
B ND
TCA 2.1
TCE 3.1
PCE 3.5
STORM WATER
RETENTION TANK
SG-E5
SG-E4
B2UST-7
DEPTH 5 10
B ND ND
TCA 0.34 0.81
TCE 0.14 0.42
PCE 0.18 0.78
PARKING
BALL MILL
BLDG.
BUILDING
PEBBLE MI
B2UST-2
DEPTH 5 10
B 0.018 0.022
TCA 0.90 0.92
TCE 0.50 0.72
PCE 0.70 0.87
CL-2-1
DEPTH 5 10
B ND ND
TCA 1.1 1.2
TCE 1.6 1.7
PCE 1.2 1.4
SG-E4
DEPTH 5
B ND
TCA 0.58
TCE 1.3
PCE 0.47
CLARIFIER
0.6
SWT-3
DEPTH 5 10
B 0.0054 ND
TCA 0.015 0.21
TCE 0.068 0.61
PCE 0.069 0.82
BUILDING 5
SG-F4
B2UST-6
DEPTH 5 10
B 0.016 0.013
TCA 1.1 1.0
TCE 1.9 2.1
PCE 0.99 1.2
CL-2-2
DEPTH 5 10
B 0.034 0.023
TCA 0.45 0.69
TCE 0.77 1.7
PCE 0.95 1.2
FORK LIFT
REPAIR
CL-3-1
SG-F5
SG-E5
DEPTH 5
B ND
TCA 0.47
TCE 2.1
PCE 1.2
CL-3-1
DEPTH 5 10
B 0.021 0.017
TCA 0.44 0.34
TCE 0.37 0.10
PCE 0.45 0.21
SG-F5
DEPTH 5 10
B ND ND
TCA 0.13 0.40
TCE 0.11 0.84
PCE 0.27 1.1
B2UST-5
DEPTH 5 10
B 0.035 0.036
TCA 0.39 0.65
TCE 0.95 1.5
PCE 0.40 0.72
B2UST-4
DEPTH 5 10
B 0.018 0.016
TCA 1.1 1.1
TCE 1.2 1.6
PCE 1.2 1.6
B2UST-3
DEPTH 5 10
B 0.019 0.018
TCA 1.0 1.4
TCE 1.4 1.4
PCE 1.5 1.4
SG-F4
DEPTH 5
B 0.014
TCA 0.22
TCE 1.3
PCE 0.42
N. SAN FERNANDO RD.
COMMERCIAL PCE CHHSL = 0.6 ug /L
PCE VAPOR CONCENTRATION = 10 ug /L
PCE VAPOR CONCENTRATION = 50 ug /L
LEGEND FOR LOCATIONS
SOIL VAPOR SAMPLE GRID LOCATION
SOIL VAPOR POTENTIAL SOURCE LOCATION
N
0
50
100
APPROXIMATE SCALE IN FEET
No warranty is made by SECOR International, Inc. as to the accuracy, reliability, or completeness of these data. Original data were compiled from various sources. This information may not meet National Map Accuracy Standards. This product was developed electronically, and may be updated without notification. Any reproduction may result in a loss of scale and or information.
SAMPLE ID
SAMPLE DEPTH IN FEET
B = BENZENE (ug/L)
TCA = 1,1,1 TRICHLOROETHANE (ug/L)
TCE =TRICHLOROETHENE (ug/L)
PCE =TETRACHLOROETHENE (ug/L)
SECOR
2655 CAMINO DEL RIO NORTH, SUITE 302
SAN DIEGO, CALIFORNIA
PHONE: (619) 296-6195/296-6199 (FAX)
FOR:
PRC-DESOTO
INTERNATIONAL, INC.
5430 San Fernando Road
Glendale, California
PCE VAPOR ISOCONCENTRATION
MAP
(WEST HALF OF SITE)
FIGURE:
9A
JOB NUMBER: 04OT.04901.23
DRAWN BY: RJO/JBL
CHECKED BY: JDW
APPROVED BY:
DATE: 12/27/07
FILEPATH:Q:\CADD-94\00_OTHER OFFICES\Redlands\PRC-DESOTO\CADD FILES\VAPOR-RESULTS\VAPOR-RESULTS.dwg|jlieberman|Jan 02, 2008 at 15:34|Layout: PCE-WEST

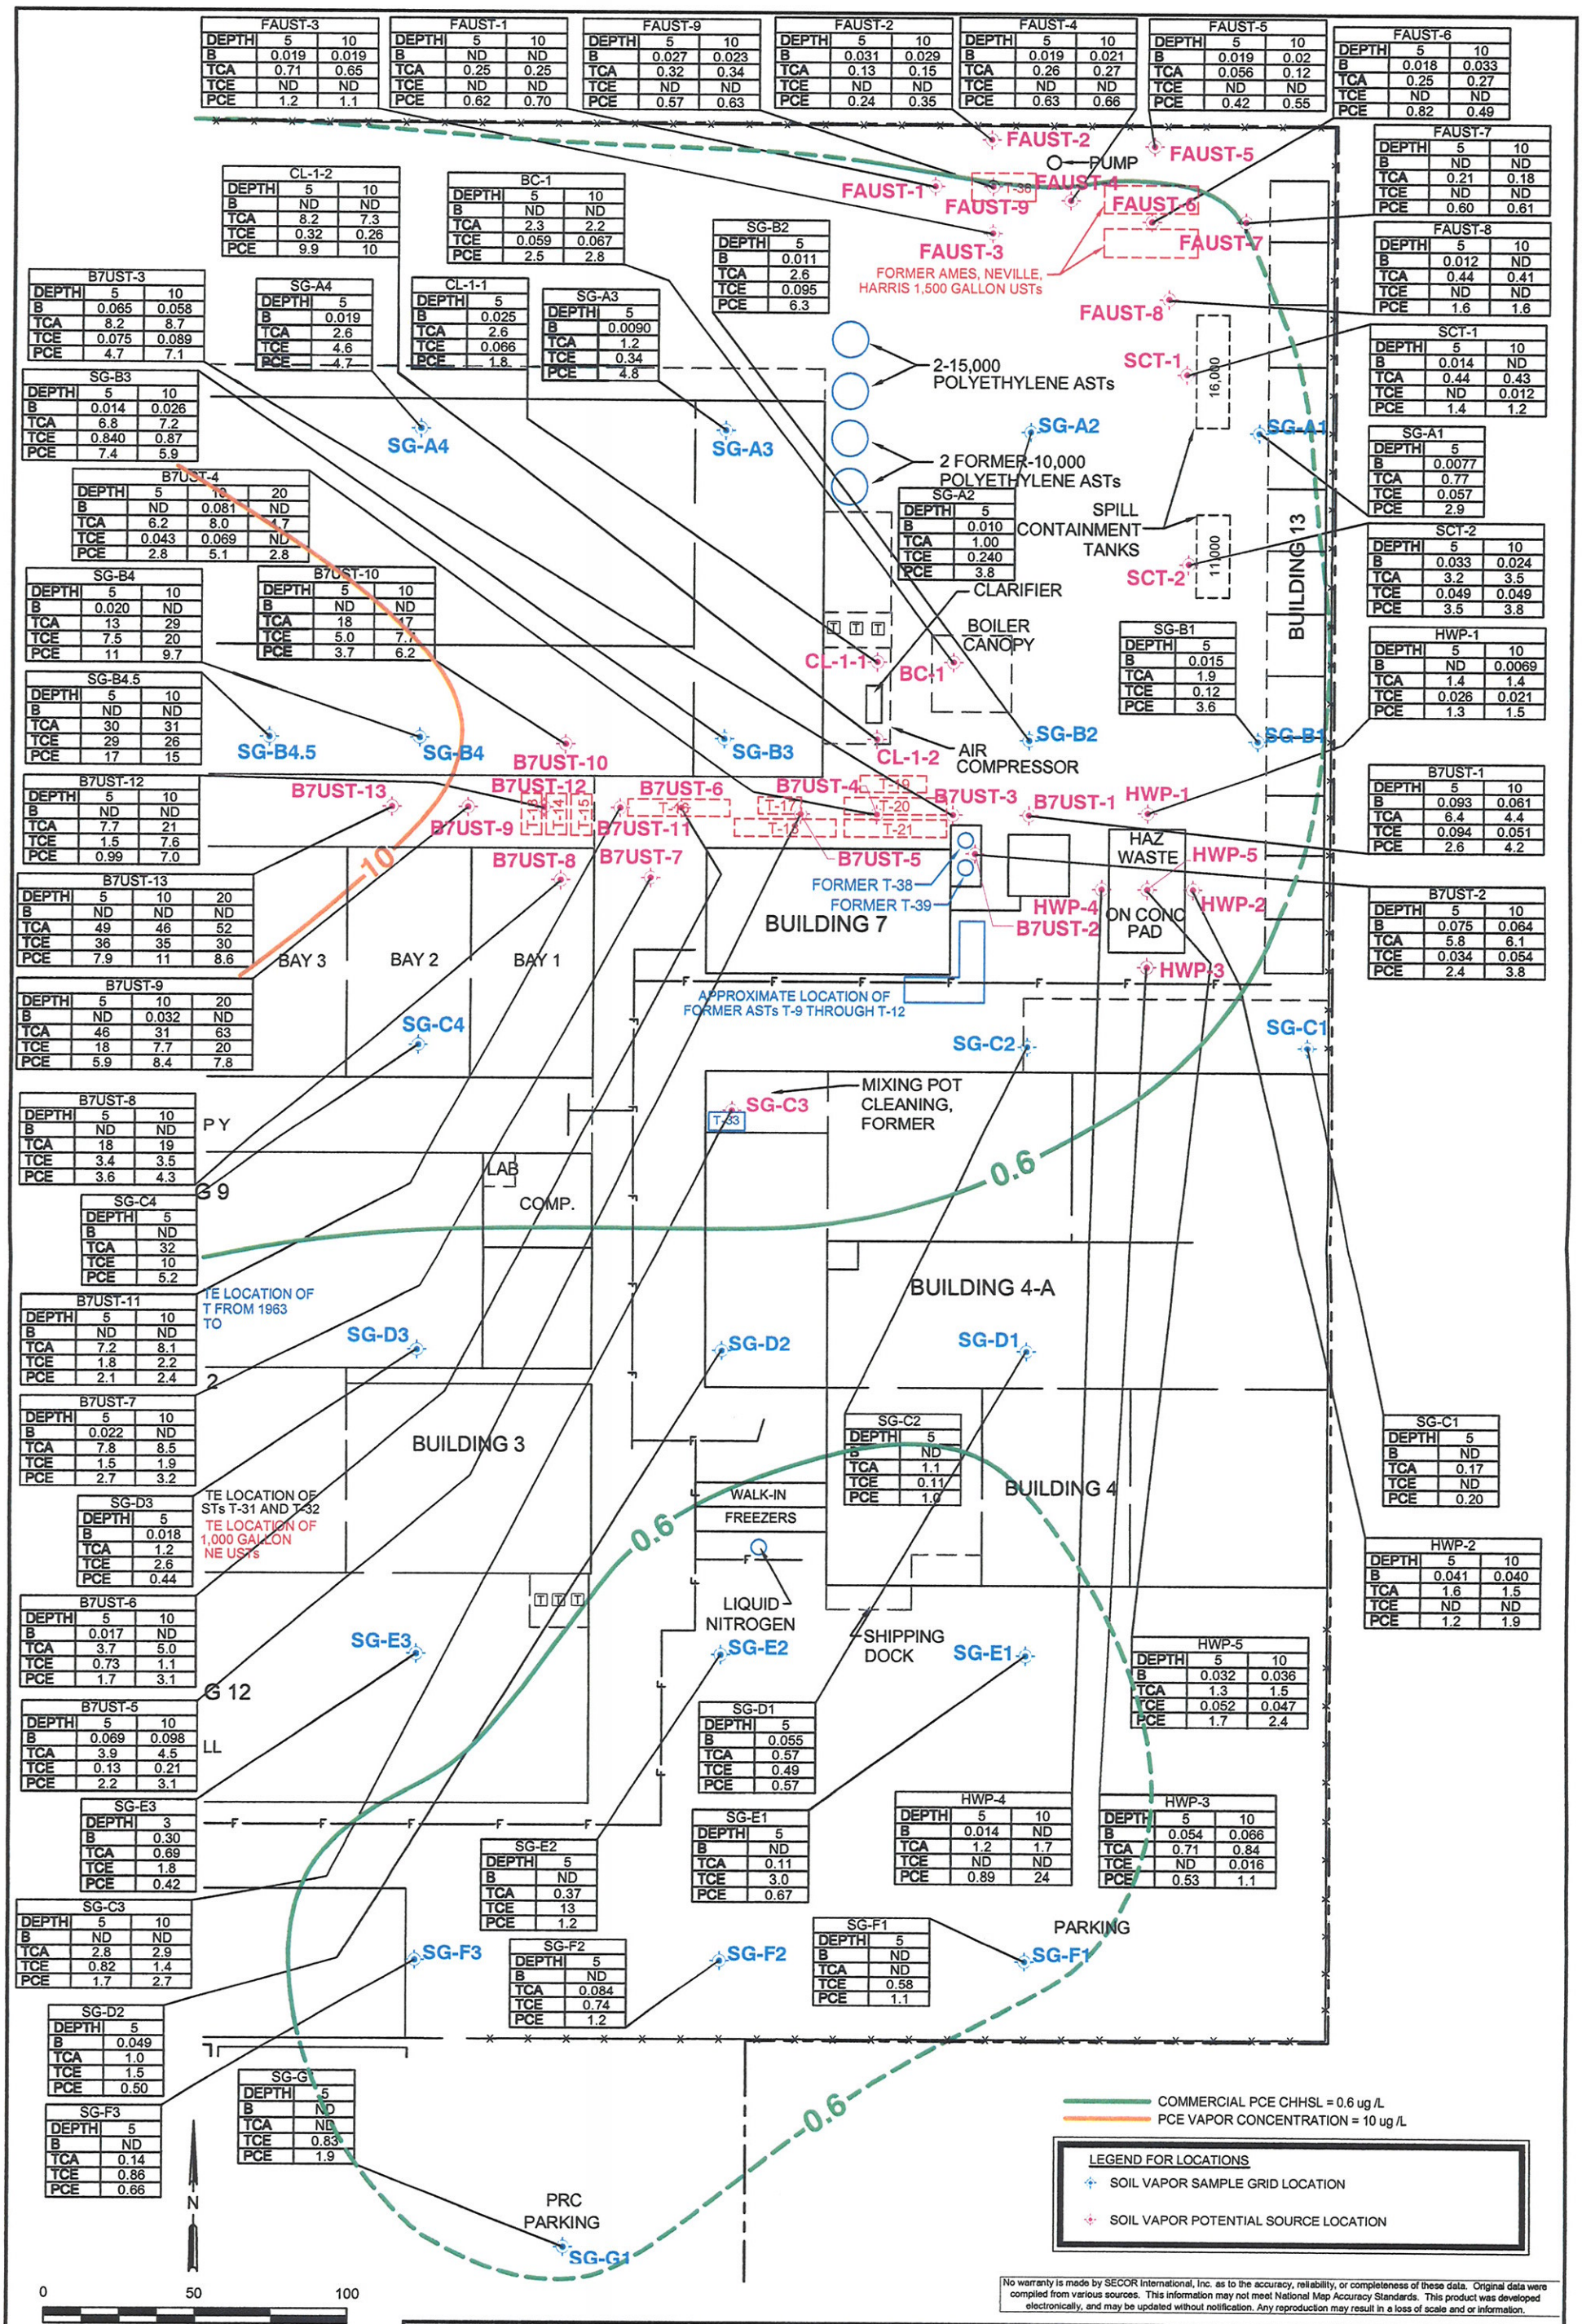

No warranty is made by SECOR International, Inc. as to the accuracy, reliability, or completeness of these data. Original data were compiled from various sources. This information may not meet National Map Accuracy Standards. This product was developed electronically, and may be updated without notification. Any reproduction may result in a loss of scale and or information.

SECOR
2655 CAMINO DEL RIO NORTH, SUITE 302
SAN DIEGO, CALIFORNIA
PHONE: (619) 296-6195/296-6199 (FAX)


FOR:
PRC-DESOTO INTERNATIONAL, INC.
5430 San Fernando Road
Glendale, California

PCE VAPOR ISOCONCENTRATION MAP
(EAST HALF OF SITE)

FIGURE: 9B

JOB NUMBER:	DRAWN BY:	CHECKED BY:	APPROVED BY:	DATE:
04OT.04901.23	RJO/JBL	JDW		12/27/07

FILEPATH:Q:\CADD-94\00_OTHER OFFICES\Redlands\PRC-DESOTO\CADD FILES\VAPOR-RESULTS\VAPOR-RESULTS.dwg|jlieberman|Jan 02, 2008 at 15:34|Layout: PCE-EAST

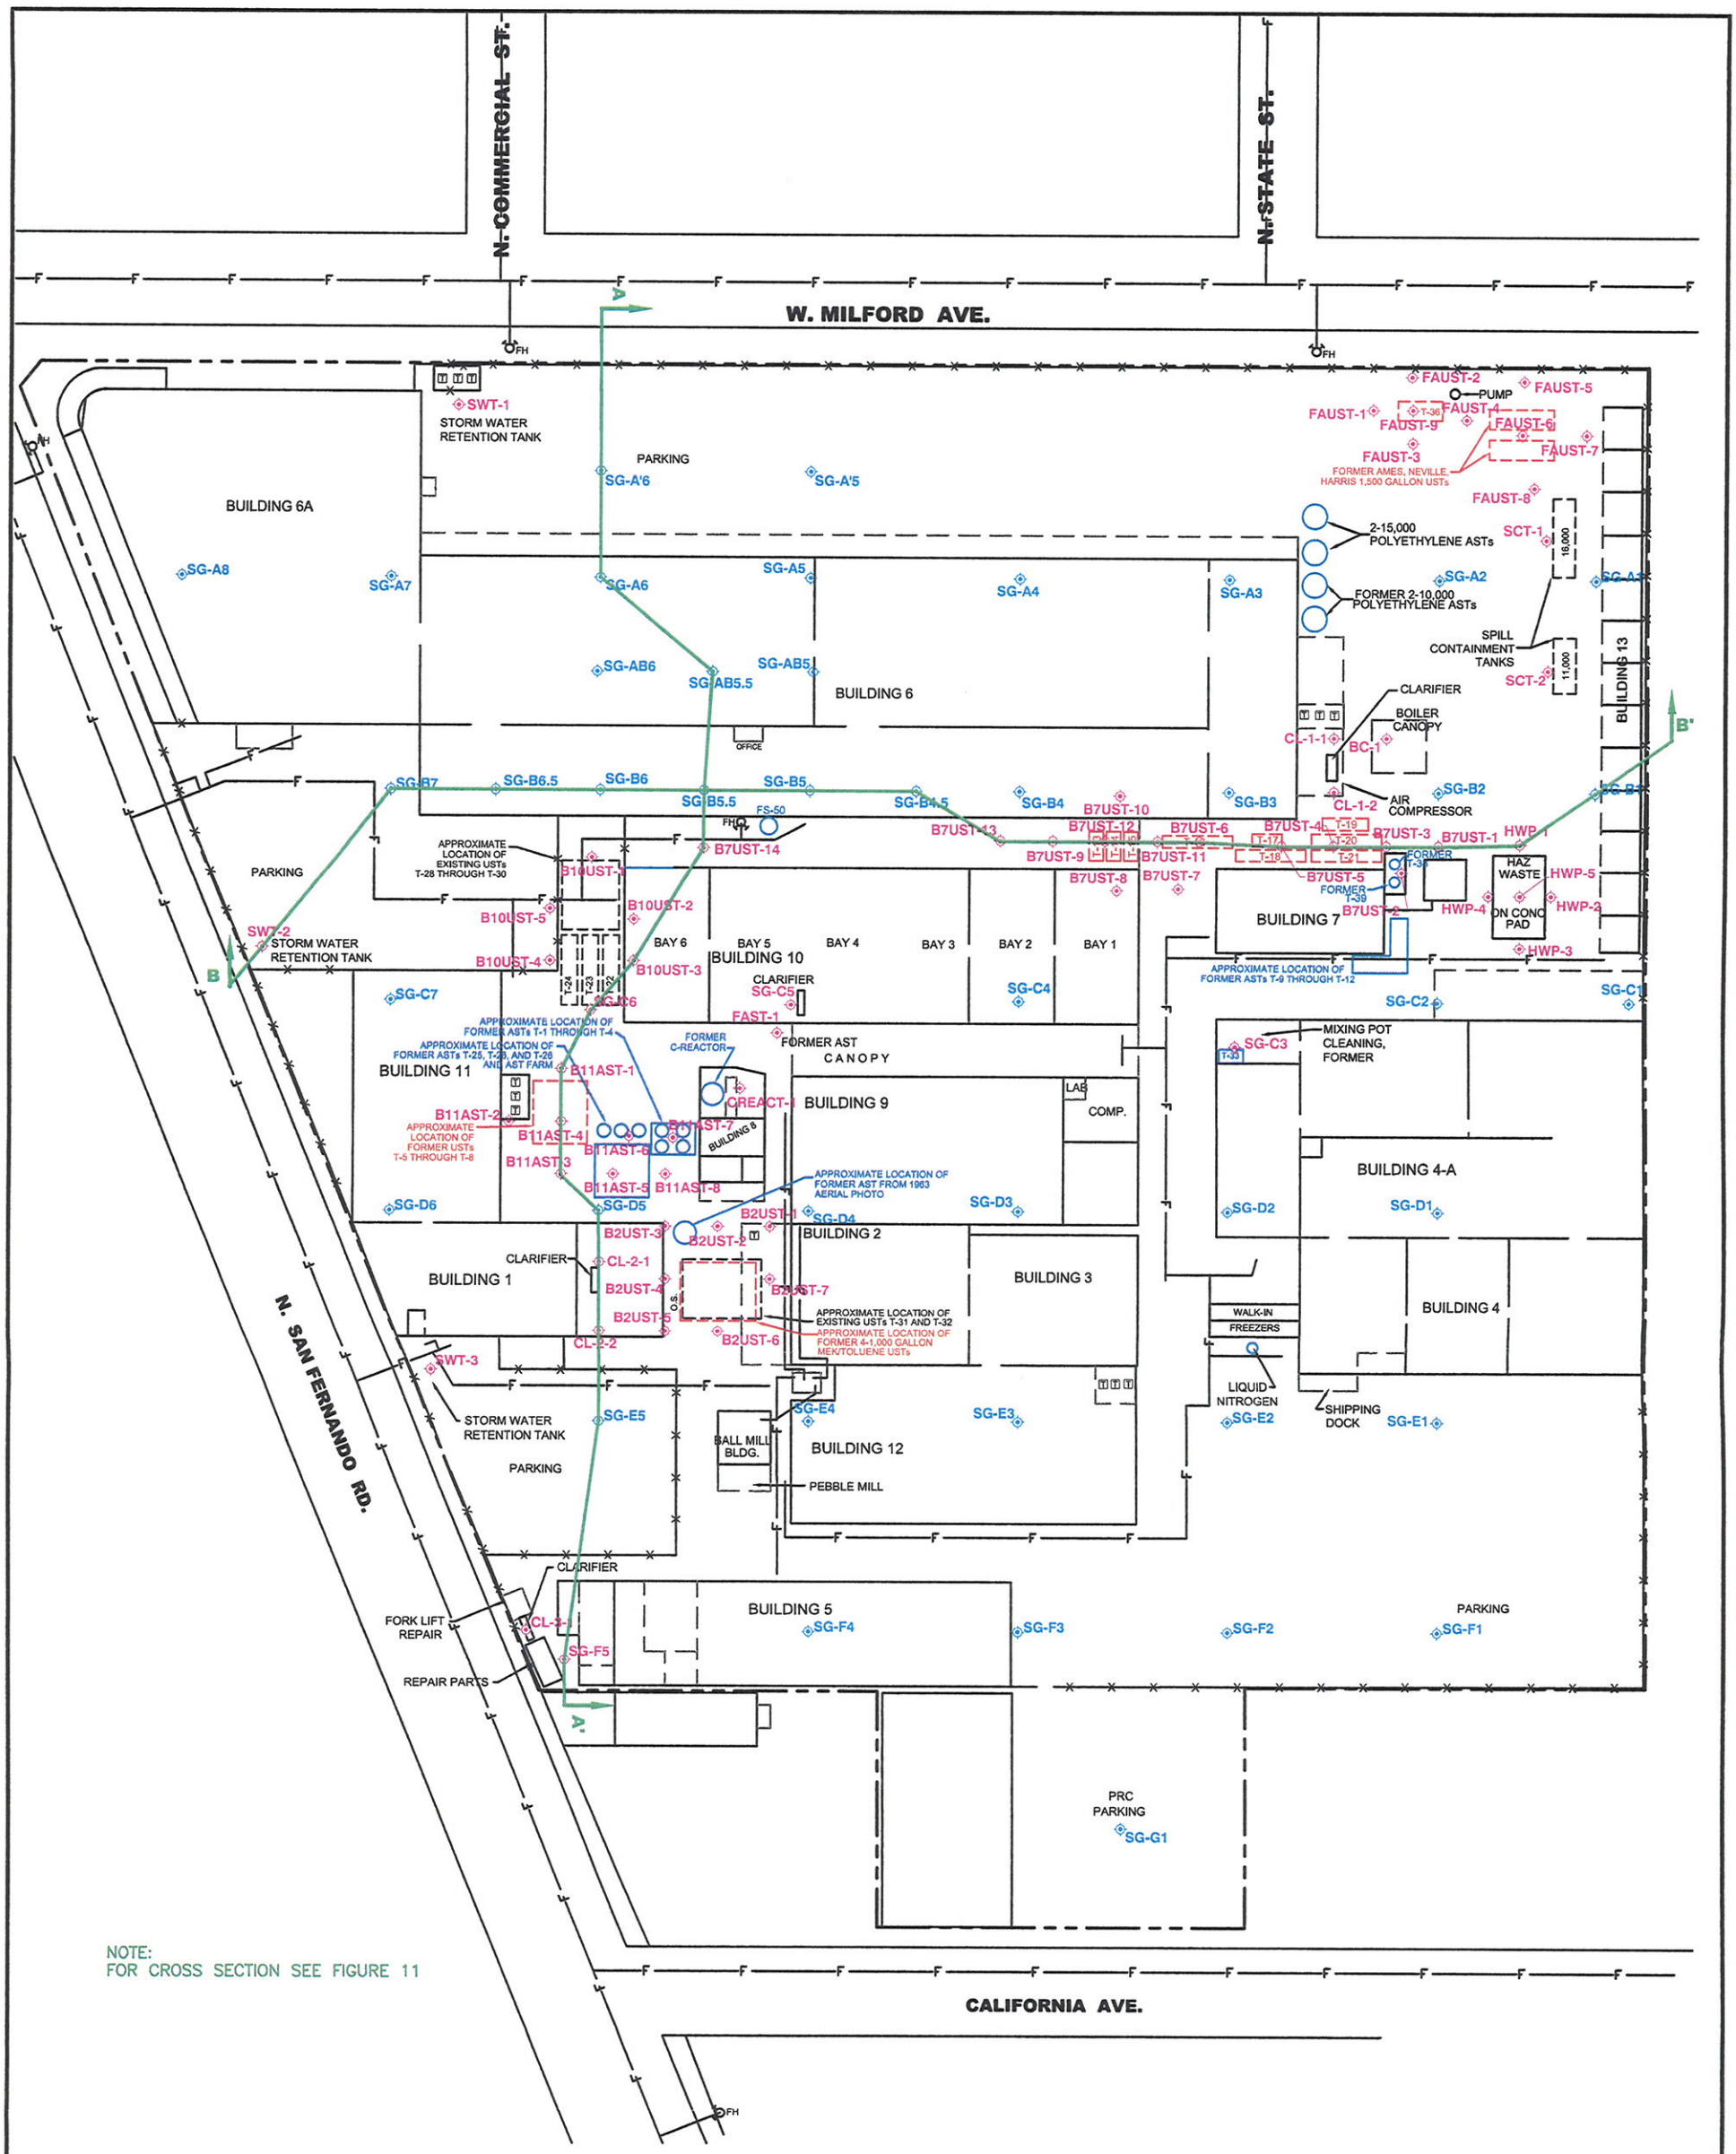

NOTE:
FOR CROSS SECTION SEE FIGURE 11

LEGEND FOR PROPOSED LOCATIONS

- SOIL VAPOR SAMPLE GRID LOCATION
- SOIL VAPOR POTENTIAL SOURCE LOCATION

N

0 80 160

APPROXIMATE SCALE IN FEET

No warranty is made by SECOR International, Inc. as to the accuracy, reliability, or completeness of these data. Original data were compiled from various sources. This information may not meet National Map Accuracy Standards. This product was developed electronically, and may be updated without notification. Any reproduction may result in a loss of scale and or information.

SECOR
2655 CAMINO DEL RIO NORTH, SUITE 302
SAN DIEGO, CALIFORNIA
PHONE: (619) 296-6195/296-6199 (FAX)

FOR:
PRC-DESOTO INTERNATIONAL, INC.
5430 San Fernando Road
Glendale, California


SITE PLAN WITH CROSS SECTION LOCATIONS

FIGURE: 10

JOB NUMBER:	DRAWN BY:	CHECKED BY:	APPROVED BY:	DATE:
04OT.04901.23	DJH	B.VIGGIANO	K.MISKIN	1/02/08


FILEPATH:Q:\CADD-15\3-OTHER OFFICES\SECOR-004\04OT\04901\23\CROSS-SECTION (FIG. 10 - 11)\SITE PLAN (CROSS-SECTION).dwg|dheller|Jan 02, 2008 at 16:21|Layout: FIGURE 2 (CROSS-SECTIONS)

PRC Desoto Proposed Samples.dwg

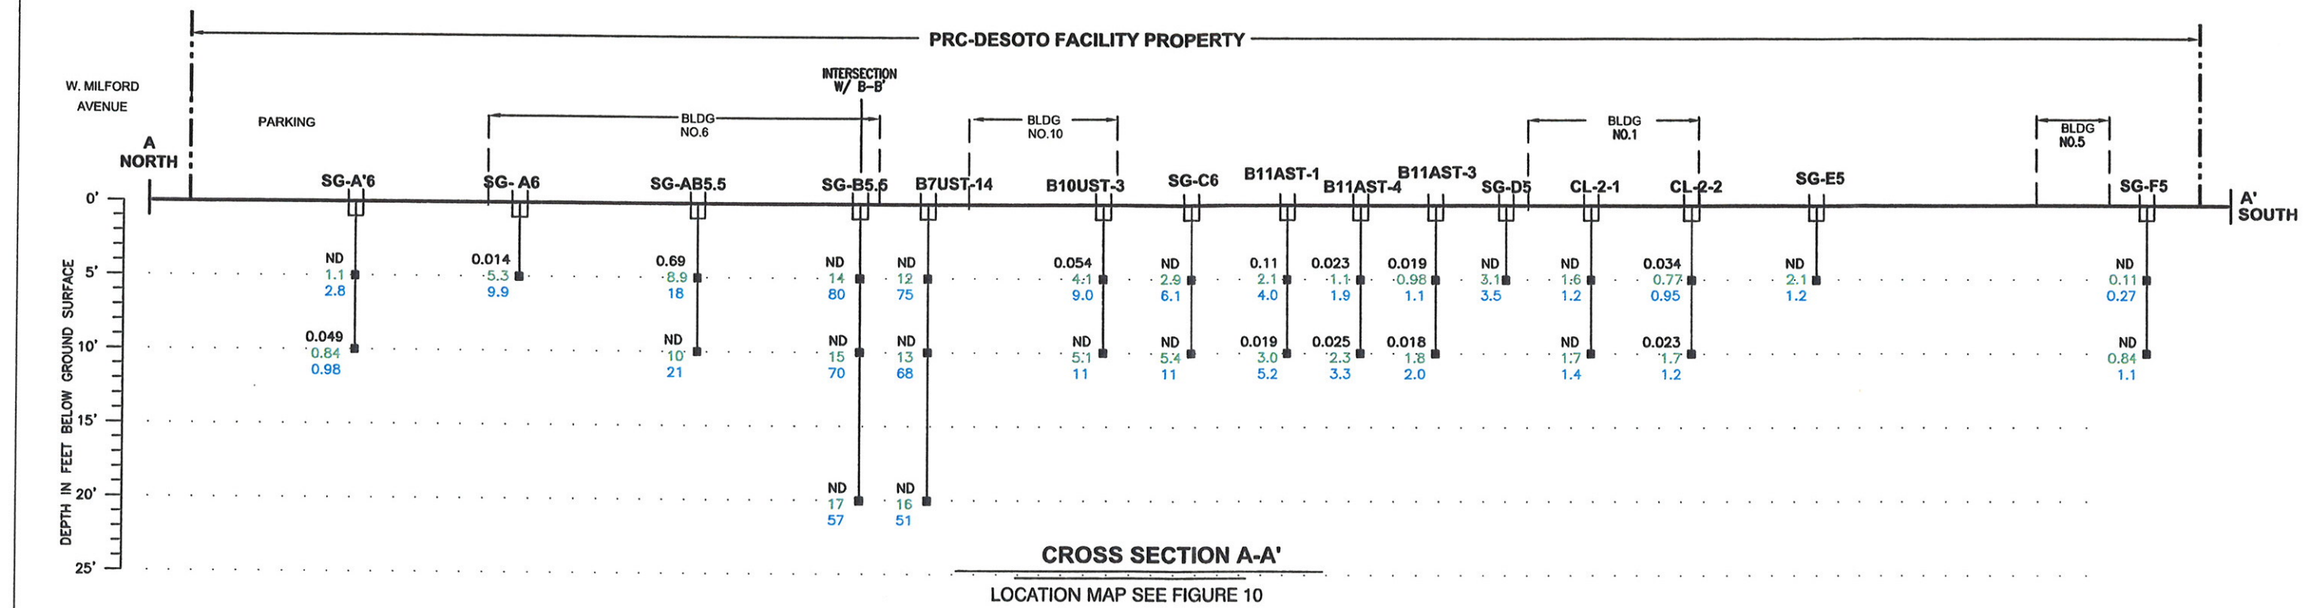

CROSS SECTION A-A'

LOCATION MAP SEE FIGURE 10

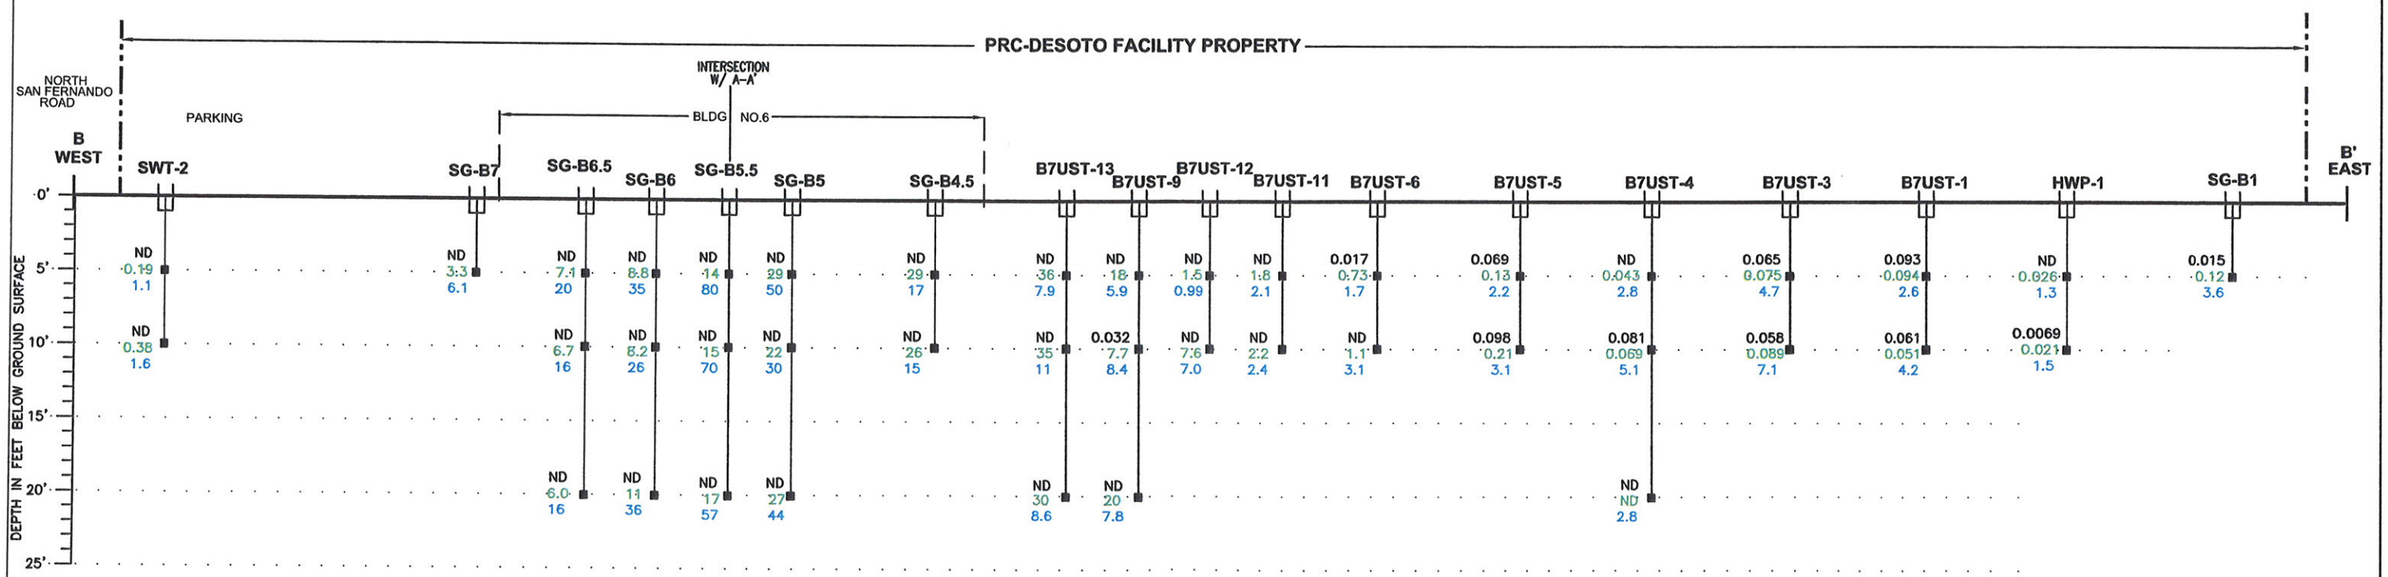

CROSS SECTION B-B'

LOCATION MAP SEE FIGURE 10

CROSS-SECTION NOTE:

1. HORIZONTAL EXAGGERATION OF WELLS AND BORINGS DONE FOR CLARITY. FIGURE DOES NOT REFLECT ACTUAL BOREHOLE DIAMETERS.

ORDER AS REPORTED:
B – BENZENE
TCE – TRICHLOROETHANE
PCE – TETRACHLOROETHANE

ALL CONCENTRATIONS REPORTED IN MICROGRAMS/LITER (ug/L)

HORIZONTAL SCALE IN FEET: 0 50 100

VERTICAL SCALE IN FEET: 0 10 20

SECOR
290 Conejo Ridge Avenue, Suite 200
Thousand Oaks, CA 91361
(805) 230-1266/230-1277 (Fax)

FOR:
PRC-DESOTO INTERNATIONAL, INC.
5430 San Fernando Road
Glendale, California

SOIL VAPOR CROSS-SECTIONS A-A' AND B-B'

FIGURE: 11

JOB NUMBER:	DRAWN BY:	CHECKED BY:	APPROVED BY:	DATE:
04OT.04901.23	D. Heller	B. Viggiano	K. Miskin	12/28/07

TABLE 1
Pre Demolition Cr and Cr(VI) Subsurface Investigations
March 2008
PRC-DeSoto
3540 San Fernando Road
Building 1 and 11

Boring ID	Depth (ft)	All results reported in mg/kg	
		Cr (VI)	*Cr (Total)*
GP-2	2	1.6	59
	5	NA	NA
	10	NA	NA
	15	0.97	9.1
GP-3	2	NA	26
	5	NA	9.3
	10	0.25	8.9
	15	0.15	10
GP-4	2	NA	10
	5	0.39	15
	10	0.20	9.1
	15	NA	NA
GP-5	2	NA	NA
	5	NA	6.4
	10	<0.20	5.9
	15	<0.20	6.5
GP-6	2	NA	9.7
	5	NA	18
	10	0.18	5.6
	15	0.81	5.5
GP-7	2	NA	10
	5	NA	4.2
	10	0.078	10
	15	0.31	6.1
GP-8	2	NA	15
	5	NA	8.7
	10	<0.20	3.3
	15	0.13	9.3
GP-9	2	NA	9.0
	5	NA	7.3
	10	<0.20	3.2
	15	1.3	12
GP-10	2	NA	9.6
	5	NA	11
	10	0.88	12
	15	0.76	9.1
GP-11	2	NA	8.2
	5	NA	9.4
	10	0.37	3.6
	15	0.031	9.8
GP-12	2	NA	5.5
	5	<0.20	8.1
	10	NA	NA
	15	0.46	7.6

TABLE 1
Pre Demolition Cr and Cr(VI) Subsurface Investigations
March 2008
PRC-DeSoto
3540 San Fernando Road
Building 1 and 11

Boring ID	Depth (ft)	All results reported in mg/kg	
		Cr (VI)	*Cr (Total)*
GP-13	2	NA	11
	5	NA	8.2
	10	<0.20	5.7
	15	0.79	8.3
GP-14	2	NA	11
	5	NA	7.0
	10	<0.20	4.6
	15	1.0	7.5
GP-15	2	NA	11
	5	NA	15
	10	1.5	3.9
	15	1.0	4.9
GP-16	2	NA	16
	5	NA	13
	10	0.063	10
	15	0.080	13
GP-17	2	NA	13
	5	<0.20	10
	10	NA	NA
	15	0.073	1.8
GP-18	2	NA	7.4
	5	NA	10
	10	<0.20	3.8
	15	<0.20	6.9
GP-19	2	NA	11
	5	NA	3.9
	10	0.035	8.7
	15	0.66	8.6
GP-20	2	NA	NA
	5	NA	12
	10	<0.20	6.1
	15	0.33	12
GP-21	2	NA	11
	5	NA	7.5
	10	0.066	6.9
	15	0.21	9.3
GP-22	2	NA	9.4
	5	NA	11
	10	0.032	6.3
	15	<0.20	5.6

TABLE 1
Pre Demolition Cr and Cr(VI) Subsurface Investigations
March 2008
PRC-DeSoto
3540 San Fernando Road
Building 1 and 11

Boring ID	Depth (ft)	All results reported in mg/kg	
		Cr (VI)	*Cr (Total)*
GP-23	2	NA	4.4
	5	NA	5.7
	10	NA	5.3
	15	NA	9.1
	20	NA	8.0
	25	NA	18
GP-24	2	NA	11
	5	NA	11
	10	NA	9.2
	15	NA	8.0
	20	NA	11
	25	NA	8.7
GP-25	2	NA	8.0
	5	NA	8.4
	10	NA	7.2
	15	NA	8.2
	20	NA	15
	25	NA	14
GP-26	2	NA	7.3
	5	NA	NA
	10	NA	5.6
	15	NA	11
	20	NA	7.4
	25	NA	9.3
GP-27	2	NA	11
	5	NA	9.6
	10	NA	15
	15	NA	6.7
	20	NA	8.7
	25	NA	9.6

Cr - Chromium
Cr (VI) - Hexavalent Chromium
NA - Not Analyzed

TABLE 2
VOCs and 1,4-Dioxane
March through September 2008
PRC-DeSoto
3540 San Fernando Road
Building 1 and 11

Borehole Identification	Sample Depth (ft)	Sampling Date (Mo/Dy/Yr)	1,4-Dioxane (µg/Kg)	VOCs (µg/Kg)
GP-2	15	03/10/08	<25	All ND
GP-3	5	03/10/08	<25	All ND
GP-3	10	03/01/08	<25	NA
GP-4	10	03/10/08	<25	All ND
GP-5	10	03/10/08	<25	All ND
GP-6	5	03/10/08	<25	All ND
GP-7	5	03/10/08	<25	All ND
GP-8	5	03/10/08	<25	All ND
GP-9	5	03/10/08	<25	All ND
GP-10	15	03/10/08	<25	All ND
GP-11	15	03/10/08	<25	PCE - 0.61 **J**
GP-12	15	03/11/08	<25	Ethylbenzene - 1.3 **J** Isopropylbenzene - 10 Napthalene - 12 Toluene - 0.72 **J** TCE - 1.1 **J** 1,2,4-Trimethylbenzene - 3.6 1,3,5-Trimethylbenzene - 2.3 o-Xylene - 0.8 **J**
GP-13	10	03/11/08	<25	All ND
GP-15	15	03/11/08	<25	All ND
GP-16	15	03/11/08	<25	All ND
GP-17	15	03/11/08	<25	All ND
GP-18	15	03/11/08	<25	All ND
GP-21	15	03/10/08	<25	All ND
GP-22	15	03/10/08	<25	All ND
GP-23	15	03/14/08	<25	Napthalene - 1.3 **J**
GP-24	25	03/14/08	<25	All ND
GP-25	5	03/14/08	<25	All ND
GP-26	15	03/14/08	<25	All ND
GP-27	10	03/14/08	<25	All ND
CLARIFIER#1-1-3'	3	08/29/08	<25	NA
CLARIFIER#1-2-3'	3	08/29/08	<25	NA
SUMP#1-1-3'	3	08/29/08	<25	NA
SUMP#1-2-3'	3	08/29/08	<25	NA
SUMP#2-1-3'	3	08/29/08	<25	NA
LIFT#1-1-3'	3	08/29/08	<25	NA
LIFT#1-1-30'	30	09/08/08	<25	NA
SUMP#1-1-30'	30	09/08/08	<25	NA
SUMP#2-1-35'	35	09/08/08	<25	NA
CLARIFIER#1-1-25'	25	09/08/08	<25	NA
VAULT#1-1-25'	25	09/08/08	<25	NA
CLARIFIER#2-1-5'	5	09/11/08	<25	NA
DRAIN#1-1-5'	5	09/11/08	<25	NA

ft - feet
J - Results that fall between the MDL and RL
NA - Not Analyzed
ND - Not detected
MDL - Method Detection Limit
PCE - Tetrachloroethene
RL - Reporting Limit
TCE - Trichloroethene
µg/Kg - micrograms per kilogram (parts per billion [ppb])

TABLE 3
Post Demolition Cr and Cr(VI) Subsurface Investigations
August through September 2008
PRC-DeSoto
3540 San Fernando Road
Building 1 and 11

Area	Sample ID	Depth Below Grade (feet)	Chromium VI (mg/Kg)	Chromium III (mg/Kg)
CLARIFIER 1				
	CLARIFIER #1-1-3'	3	10	630
	CL-1-5'	5	8.2	650
	CL-1-10'	10	6.8	120
	CL-1-15'	15	0.95	26
	CL-1-20'	20	4.0	26
	CL-1-25'	25	4.1	19
	CL-1-30'	30	4.9	19
	CL-1-35'	35	3.1	4.2
	CL-1-40'	40	4.9	5.1
	CL-1-45'	45	1.7	10
	CL-1-50'	50	2.0	9.0
	CLARIFIER #1-2-3'	3	1.2	17
	CLARIFIER #1-3-5'	5	6.9	21
	CLARIFIER #1-3-10'	10	3.4	17
	CLARIFIER #1-3-15'	15	11	140
	CLARIFIER #1-3-20'	20	6.4	17
	CLARIFIER #1-3-24.5'	24.5	6.0	24
Boring #4	CL#1-4-30'	30	2.0	25
	CL#1-4-35'	35	0.90	17
	CL#1-4-40'	40	1.3	41
	CL#1-4-45'	45	1.0	13
	CL#1-4-50'	50	0.70	36
Boring #5	CL#1-5-5'	5	<0.20	6.4
	CL#1-5-10'	10	<0.20	14
	CL#1-5-15'	15	<0.20	14
	CL#1-5-20'	20	0.60	15
	CL#1-5-25'	25	<0.20	14
	CL#1-5-30'	30	0.52	12
	CL#1-5-35'	35	3.9	10
	CL#1-5-40'	40	2.3	21
	CL#1-5-45'	45	0.63	11
	CL#1-5-50'	50	<0.20	3.2
Boring #6	CL#1-6-5'	5	<0.20	7.4
	CL#1-6-10'	10	<0.20	9.4
	CL#1-6-15'	15	1.0	5.9
	CL#1-6-20'	20	0.90	4.7
	CL#1-6-25'	25	0.51	8.2
	CL#1-6-30'	30	1.5	20
	CL#1-6-35'	35	1.1	18
	CL#1-6-40'	40	1.7	23
	CL#1-6-45'	45	0.43	3.5
	CL#1-6-50'	50	0.99	6.2
Boring #7	CL#1-7-2'	2	3.5	34
	CL#1-7-5'	5	0.83	7.2
	CL#1-7-10'	10	1.3	26
CLARIFIER 2				
Boring #1	CLARIFER #2-1-5'	5	0.22	7.2
	CL#2-1-10'	10	<0.20	8.2
	C-#2-1-15'	15	0.66	6.5
	CL#2-1-20'	20	0.89	11
	CL#2-1-25'	25	0.52	29

TABLE 3
Post Demolition Cr and Cr(VI) Subsurface Investigations
August through September 2008
PRC-DeSoto
3540 San Fernando Road
Building 1 and 11

Area	Sample ID	Depth Below Grade (feet)	Chromium VI (mg/Kg)	Chromium III (mg/Kg)
	CL#2-1-30'	30	0.23	7.0

TABLE 3
Post Demolition Cr and Cr(VI) Subsurface Investigations
August through September 2008
PRC-DeSoto
3540 San Fernando Road
Building 1 and 11

Area	Sample ID	Depth Below Grade (feet)	Chromium VI (mg/Kg)	Chromium III (mg/Kg)
CLARIFIER 2	CL#2-1-35'	35	0.46	5.4
	CL#2-1-40'	40	0.55	23
	CL#2-1-45'	45	0.21	9.1
	CL#2-1-50'	50	<0.20	4.1
Boring #2	CL#2-2-5	5	<0.20	4.5
	CL#2-2-10'	10	<0.20	6.3
	CL#2-2-15'	15	0.54	12
	CL#2-2-20'	20	0.23	58
	CL#2-2-25'	25	<0.20	6.1
SUMP 1				
Boring #1	SUMP #1-1-3'	3	3.0	22
	SUMP#1-1-5'	5	3.2	22
	SUMP#1-1-10'	10	3.1	12
	SUMP#1-1-15'	15	0.84	24
	SUMP#1-1-20'	20	2.0	19
	SUMP#1-1-25'	25	0.99	15
	SUMP#1-1-30'	30	0.33	11
Boring #2	SUMP #1-2-3'	3	2.9	14
Boring #3	SUMP#1-3-5'	5	<0.20	20
	SUMP#1-3-10'	10	<0.20	15
	SUMP#1-3-15'	15	<0.20	19
	SUMP#1-3-20'	20	<0.20	13
	SUMP#1-3-23'	23	<0.02	3.1
Boring #4	SUMP#1-4-5'	5	0.89	16
	SUMP#1-4-10'	10	4.0	18
	SUMP#1-4-15'	15	0.83	47
	SUMP#1-4-20'	20	0.86	22
	SUMP#1-4-25'	25	2.0	19
	SUMP#1-4-30'	30	0.29	29
SUMP 2				
Boring #1	SUMP #2-1-3'	3	5.7	110
	SUMP#2-5'	5	3.3	14
	SUMP#2-10'	10	0.2	16
	SUMP#2-15'	15	7.0	12
	SUMP#2-20'	20	2.6	19
	SUMP#2-25'	25	3.6	18
	SUMP#2-30'	30	1.2	13
	SUMP#2-1-30'	30	0.81	8.1
	SUMP#2-1-35'	35	0.67	14
	SUMP#2-1-35'	35	0.67	5.0
	SUMP#2-1-40'	40	0.48	18
	SUMP#2-1-45'	45	1.7	10
	SUMP#2-1-50'	50	2.4	19
HYDRAULIC LIFT				
Boring #1	LIFT #1-1-3'	3	<0.20	11
	HL-1-5'	5	<1.0	20
	HL-1-10'	10	<0.20	31
	HL-1-15'	15	11	25
	HL-1-20'	20	7.1	29
	HL-1-25'	25	1.3	16
	HL-1-30'	30	<0.20	4.7

TABLE 3
Post Demolition Cr and Cr(VI) Subsurface Investigations
August through September 2008
PRC-DeSoto
3540 San Fernando Road
Building 1 and 11


Area	Sample ID	Depth Below Grade (feet)	Chromium VI (mg/Kg)	Chromium III (mg/Kg)
Boring #2	HL#1-2-5'	5	<0.20	15
	HL#1-2-10'	10	<0.20	16
	HL#1-2-15'	15	5.7	23
	HL#1-2-20'	20	4.3	14
	HL#1-2-25'	25	<0.20	6.7
	HL#1-2-30'	30	<0.20	3.7
DRAIN 1 (Gravel-Filled Drum)				
Boring #1	DRAIN #1-1-5'	5	1.2	28
	DRAIN #1-1-10'	10	0.2	14
	DRAIN #1-11-5'	15	0.2	9.8
	DRAIN #1-1-20'	20	1.5	8.5
	DRAIN #1-1-25'	25	0.35	51
	DRAIN #1-1-29.5'	29.5	3.6	6.2
	DRAIN #1-1-30'	30	0.91	5.6
	DRAIN #1-1-35'	35	1.3	7.1
	DRAIN #1-1-40'	40	4.2	16
	DRAIN #1-1-45'	45	1.3	14
	DRAIN #1-1-50'	50	1.8	13
WATER TANK (North of Hydraulic Lift)				
Boring #1	WT#1-1-5'	5	2.5	16
	WT#1-1-10'	10	4.2	5.8
	WT#1-1-15'	15	6.4	38
	WT#1-1-20'	20	0.97	10
	WT#1-1-25'	25	0.41	11
Boring #2	WT#1-2-5'	5	0.81	19
	WT#1-2-10'	10	<0.20	8.2
	WT#1-2-15'	15	6.2	29
	WT#1-2-20'	20	0.85	13
	WT#1-2-25'	25	3.9	16
	WT#1-2-30'	30	0.53	16
	WT#1-2-35'	35	1.3	4.5
	WT#1-2-40'	40	1.3	9.7
	WT#1-2-45'	45	3.0	14
	WT#1-2-50'	50	0.81	10
BUILDING 1 SEWER LINE				
Boring #1	SW#1-1-5'	5	<0.20	8.2
	SW#1-1-10'	10	<0.20	8.5
	SW#1-1-15'	15	<0.20	5.1
	SW#1-1-20'	20	<0.20	4.3
	SW#1-1-25'	25	<0.20	18
CONFERENCE ROOM VAULT				
Boring #1	CONF #1-1-5'	5	<0.20	4.5
	VAULT-1-10'	10	<0.20	14
	VAULT-1-15'	15	<0.20	15
	VAULT-1-20'	20	<0.20	11
	VAULT-1-25'	25	<0.20	20
Boring #2	CONF #1-2-5'	10	<0.20	9.0
BUILDING 11 FOOTINGS				
West side	FT-A1-10'	10	0.23	16
	FT-A2-13'	13	2.7	59
	FT-A3-13'	13	<0.20	5.4
	FT-A4-13'	13	<0.20	7.5

TABLE 3
Post Demolition Cr and Cr(VI) Subsurface Investigations
August through September 2008
PRC-DeSoto
3540 San Fernando Road
Building 1 and 11

Area	Sample ID	Depth Below Grade (feet)	Chromium VI (mg/Kg)	Chromium III (mg/Kg)
	FT-A5-13'	13	0.40	29
	FT-A6-6'	6	<0.20	9.4
	FT-A7-8'	8	<0.20	7.6
North side	FT-B1-8'	8	0.25	8.0
	FT-C1-8'	8	<0.20	7.0
	FT-D1-6'	6	<0.20	5.8
South side	FT-B7-8'	8	0.1	6.4
	FT-C7-8'	8	0.17	6.3
	FT-D7-8'	8	0.047	6.9
East side	FT-E1-8'	8	<0.20	9.9
	FT-E2-8'	8	<0.20	27
	FT-E3-8'	8	<0.20	8.2
	FT-E4-8'	8	<0.20	5.7
	FT-E5-8'	8	<0.20	12
	FT-E6-8'	8	0.49	31
	FT-E7-8'	8	1.1	27
Middle of Bldg	FT-C2-8'	8	0.81	14
	FT-C3-10'	10	0.23	8.6
	FT-C5-7'	7	0.20	8.2
	FT-C6-8'	8	1.4	7.7

Note:
EPA Region 9 PRG SSL for Cr(VI) is 2.0 mg/kg
Commercial/ industrial CHHSL for Cr(VI) is 37 mg/kg
EPA Region 9 PRG for Total Cr is 450 mg/kg
mg/Kg - milligrams per kilograms

FIGURES

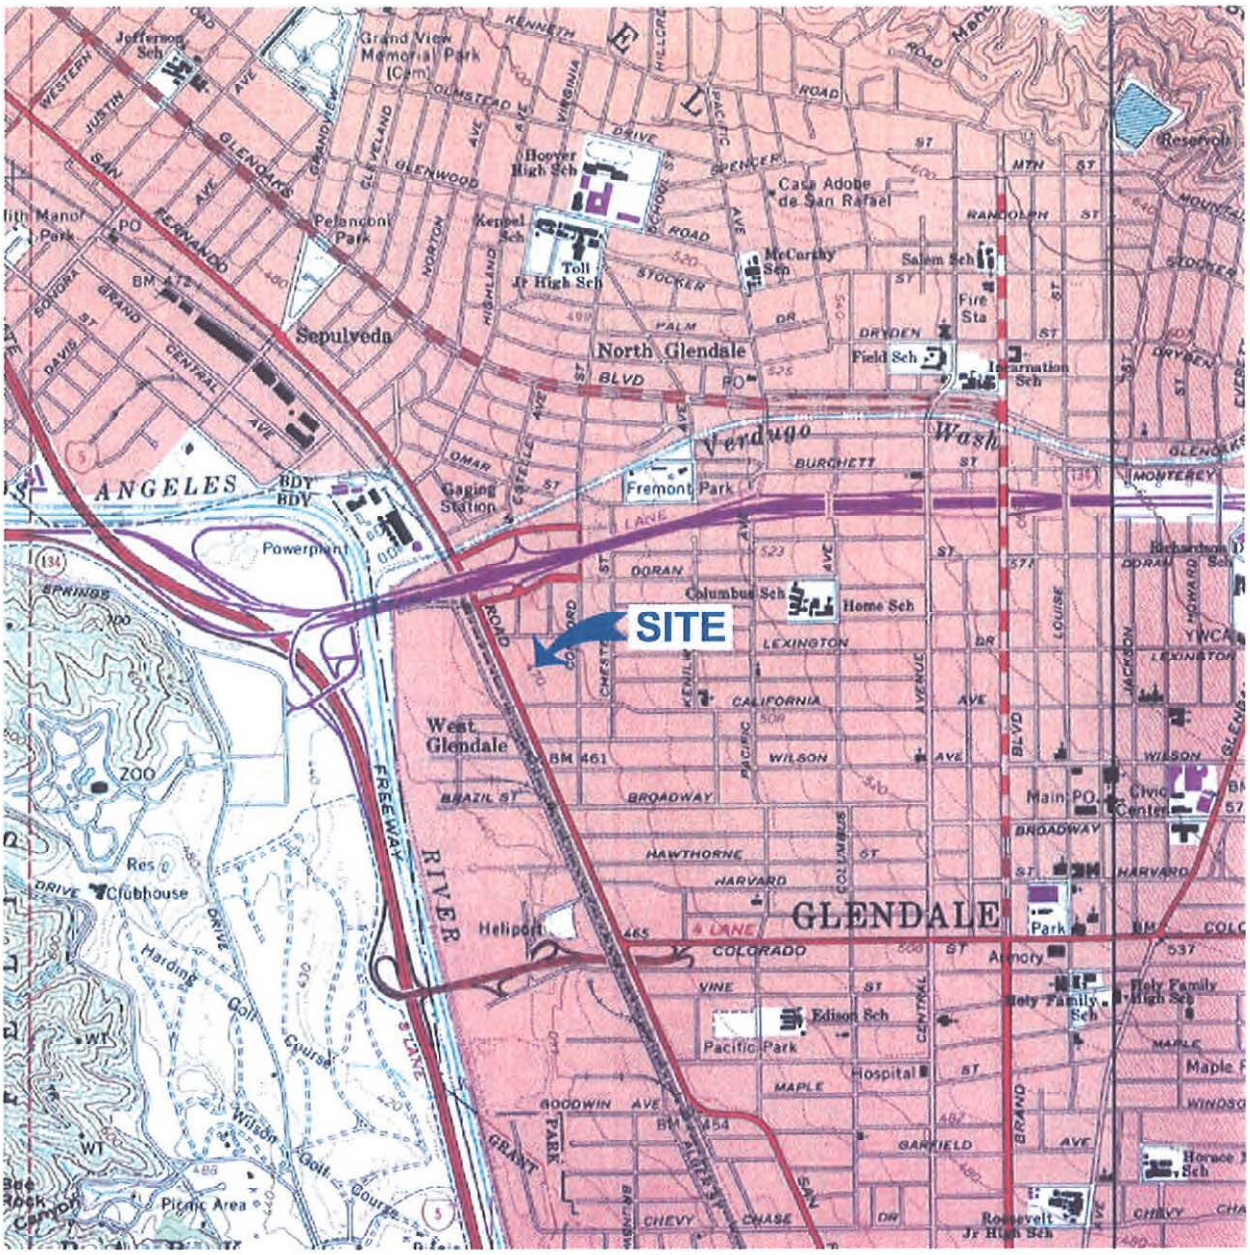



QUADRANGLE LOCATION

N

0 1/4 1/2 1

SCALE IN MILE

0 1000 2000

1 INCH = 2000 FEET

REFERENCE: U.S.G.S., 1966, Burbank Quadrangle California - Los Angeles County, 7.5' Series (Topographic). Photorevised 1972. Minor Revision 1994.

Stantec
25864-F BUSINESS CENTER DRIVE
REDLANDS, CALIFORNIA 92374
PH: (909) 335-6116 / FAX: (909) 335-612

FOR:
PRC-DESOTO INTERNATIONAL, INC.


5430 SAN FERNANDO ROAD
GLENDALE, CALIFORNIA

SITE LOCATION MAP

FIGURE: **1**

JOB NUMBER:	DRAWN BY:	CHECKED BY:	APPROVED BY:	DATE:
04OT.04901.23	S. SIMMONS		KM	12/21/05

FILEPATH:Q:\CADD-01\Cad_Files\Projects\Office\004\prc desoto\From Redlands Server\PRC-Desoto\2005\PRC-QTR4-05.dwg|ssimmons|Dec 21, 2005 at 16:31|Layout: FIGURE 1

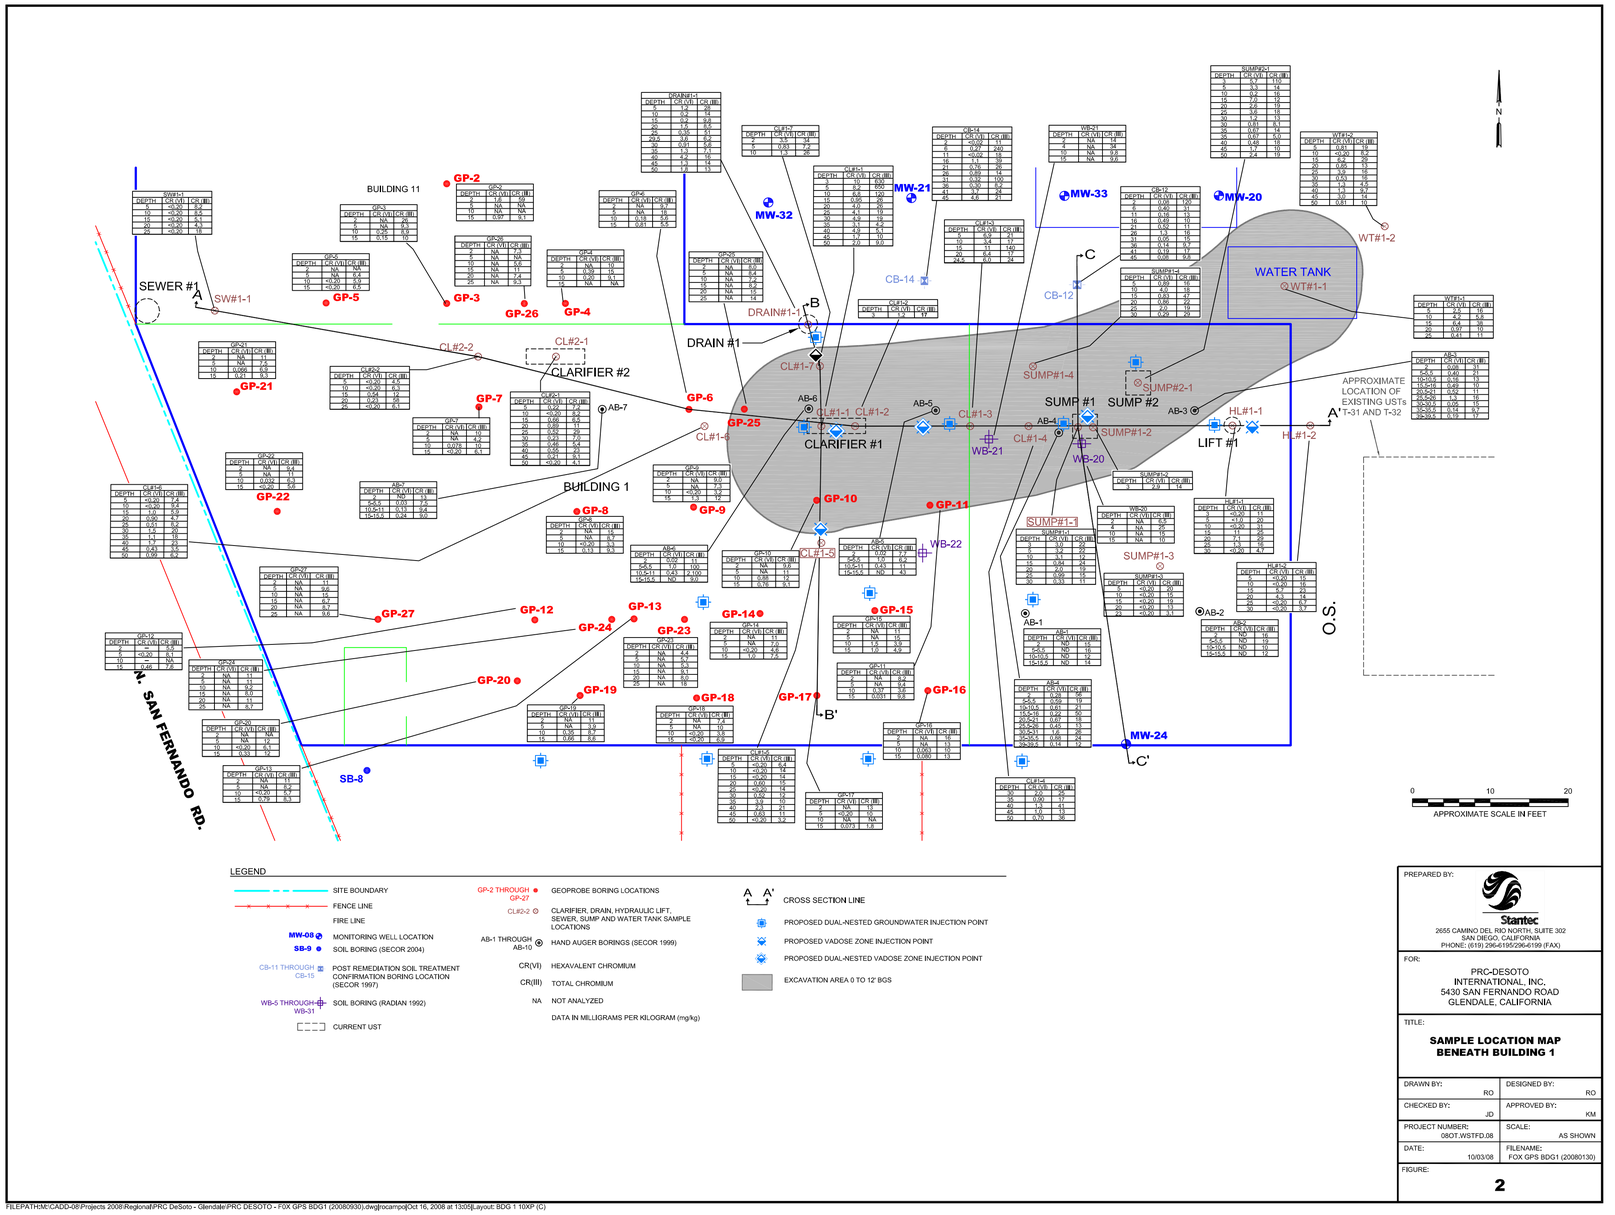

LEGEND

- SITE BOUNDARY
- FENCE LINE
- FIRE LINE
- MW-08 — MONITORING WELL LOCATION
- SB-9 — SOIL BORING (SECOR 2004)
- CB-11 THROUGH CB-15 — POST REMEDIATION SOIL TREATMENT CONFIRMATION BORING LOCATION (SECOR 1997)
- WB-5 THROUGH WB-31 — SOIL BORING (RADIAN 1992)
- CURRENT UST
- GP-2 THROUGH GP-27 — GEOPROBE BORING LOCATIONS
- CL#2-2 — CLARIFIER, DRAIN, HYDRAULIC LIFT, SEWER, SUMP AND WATER TANK SAMPLE LOCATIONS
- AB-1 THROUGH AB-10 — HAND AUGER BORINGS (SECOR 1999)
- CR(VI) — HEXAVALENT CHROMIUM
- CR(III) — TOTAL CHROMIUM
- NA — NOT ANALYZED
- DATA IN MILLIGRAMS PER KILOGRAM (mg/kg)
- A A' — CROSS SECTION LINE
- PROPOSED DUAL-NESTED GROUNDWATER INJECTION POINT
- PROPOSED VADOSE ZONE INJECTION POINT
- PROPOSED DUAL-NESTED VADOSE ZONE INJECTION POINT
- EXCAVATION AREA 0 TO 12' BGS

PREPARED BY:
Stantec
2655 CAMINO DEL RIO NORTH, SUITE 302
SAN DIEGO, CALIFORNIA
PHONE: (619) 296-0195 296-0199 (FAX)


FOR:
PRC-DESOTO INTERNATIONAL, INC.
5430 SAN FERNANDO ROAD
GLENDALE, CALIFORNIA

TITLE:
SAMPLE LOCATION MAP BENEATH BUILDING 1

DRAWN BY: RO	DESIGNED BY: RO
CHECKED BY: JD	APPROVED BY: KM
PROJECT NUMBER: 08OT.WSTFD.08	SCALE: AS SHOWN
DATE: 10/03/08	FILENAME: FOX GPS BDG1 (20080130)

FIGURE: **2**

FILEPATH:M:\CADD-08\Projects 2008\Regional\PRC DeSoto - Glendale\PRC DESOTO - FOX GPS BDG1 (20080930).dwg[rocampo][Oct 16, 2008 at 13:05][Layout: BDG 1 10XP (C)

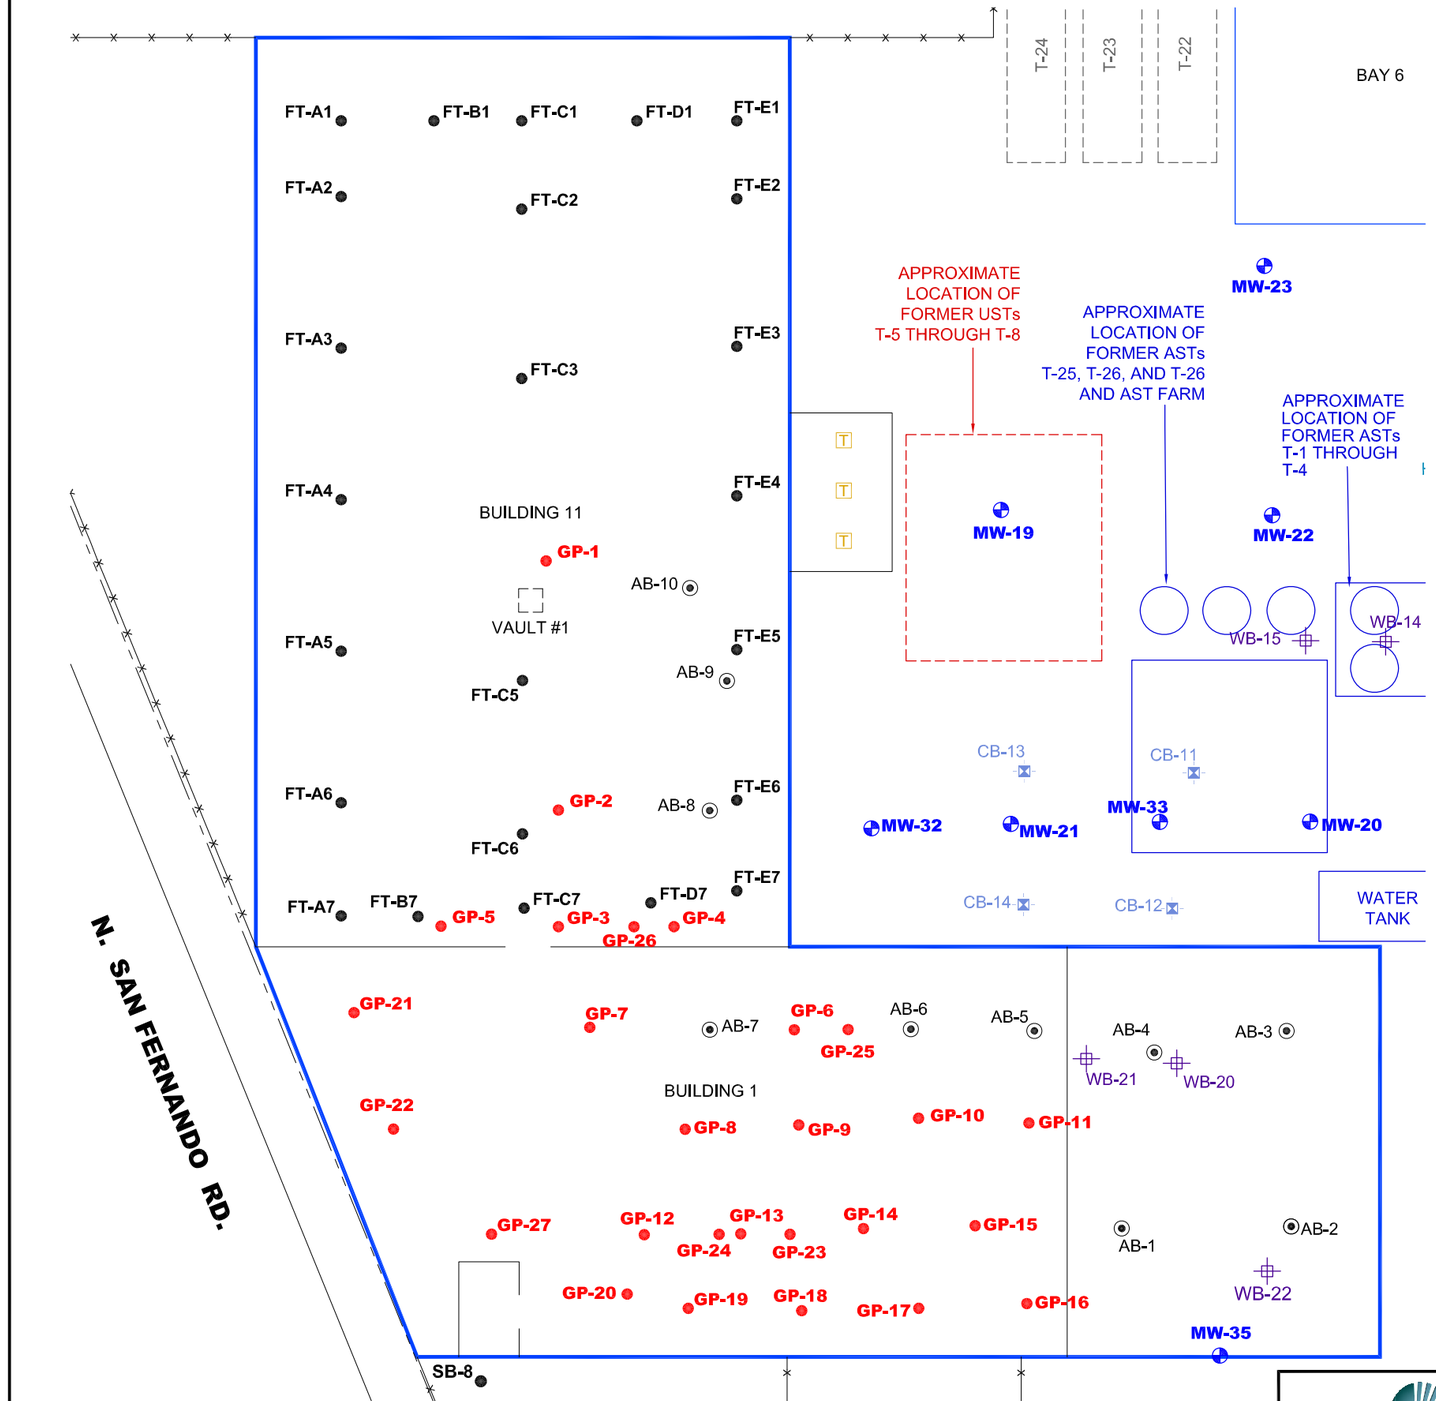

N

LEGEND

- SITE BOUNDARY
- FENCE LINE
- T — TRANSFORMER
- MW-08 — MONITORING WELL LOCATION
- SB-9 — SOIL BORING (SECOR 2004)
- CB-11 THROUGH CB-15 — POST REMEDIATION SOIL TREATMENT CONFIRMATION BORING LOCATION (SECOR 1997)
- WB-5 THROUGH WB-31 — SOIL BORING (RADIAN 1992)
- AB-1 THROUGH AB-10 — HAND AUGER BORINGS (SECOR 1999)
- FORMER UST
- CURRENT UST
- FORMER AST
- CURRENT AST
- T-19 — TANK NUMBER
- GP-2 THROUGH GP-27 — GEOPROBE BORING LOCATIONS
- FT-A1 THROUGH FT-E7 — ADDITIONAL SAMPLE LOCATIONS POST-DEMOLITION

0 20 40

APPROXIMATE SCALE IN FEET

SECOR
2655 CAMINO DEL RIO NORTH, SUITE 302
SAN DIEGO, CALIFORNIA
PHONE: (619) 296-6195/296-6199 (FAX)


PREPARED FOR:
PRC-DESOTO INTERNATIONAL, INC.
5430 SAN FERNANDO ROAD
GLENDALE, CALIFORNIA

SAMPLE LOCATION MAP
BENEATH BUILDING 11

FIGURE: 3

JOB NUMBER:	DRAWN BY:	CHECKED BY:	APPROVED BY:	DATE:
04OT.04901.25	RJO	RJO		10/14/08

FILEPATH:M:\CADD-08\Projects 2008\Regional\PRC DeSoto - Glendale\PRC DESOTO - GP AND FT Samples (20081014).dwg|rocampo|Oct 16, 2008 at 13:07|Layout: GP-FT LOCS

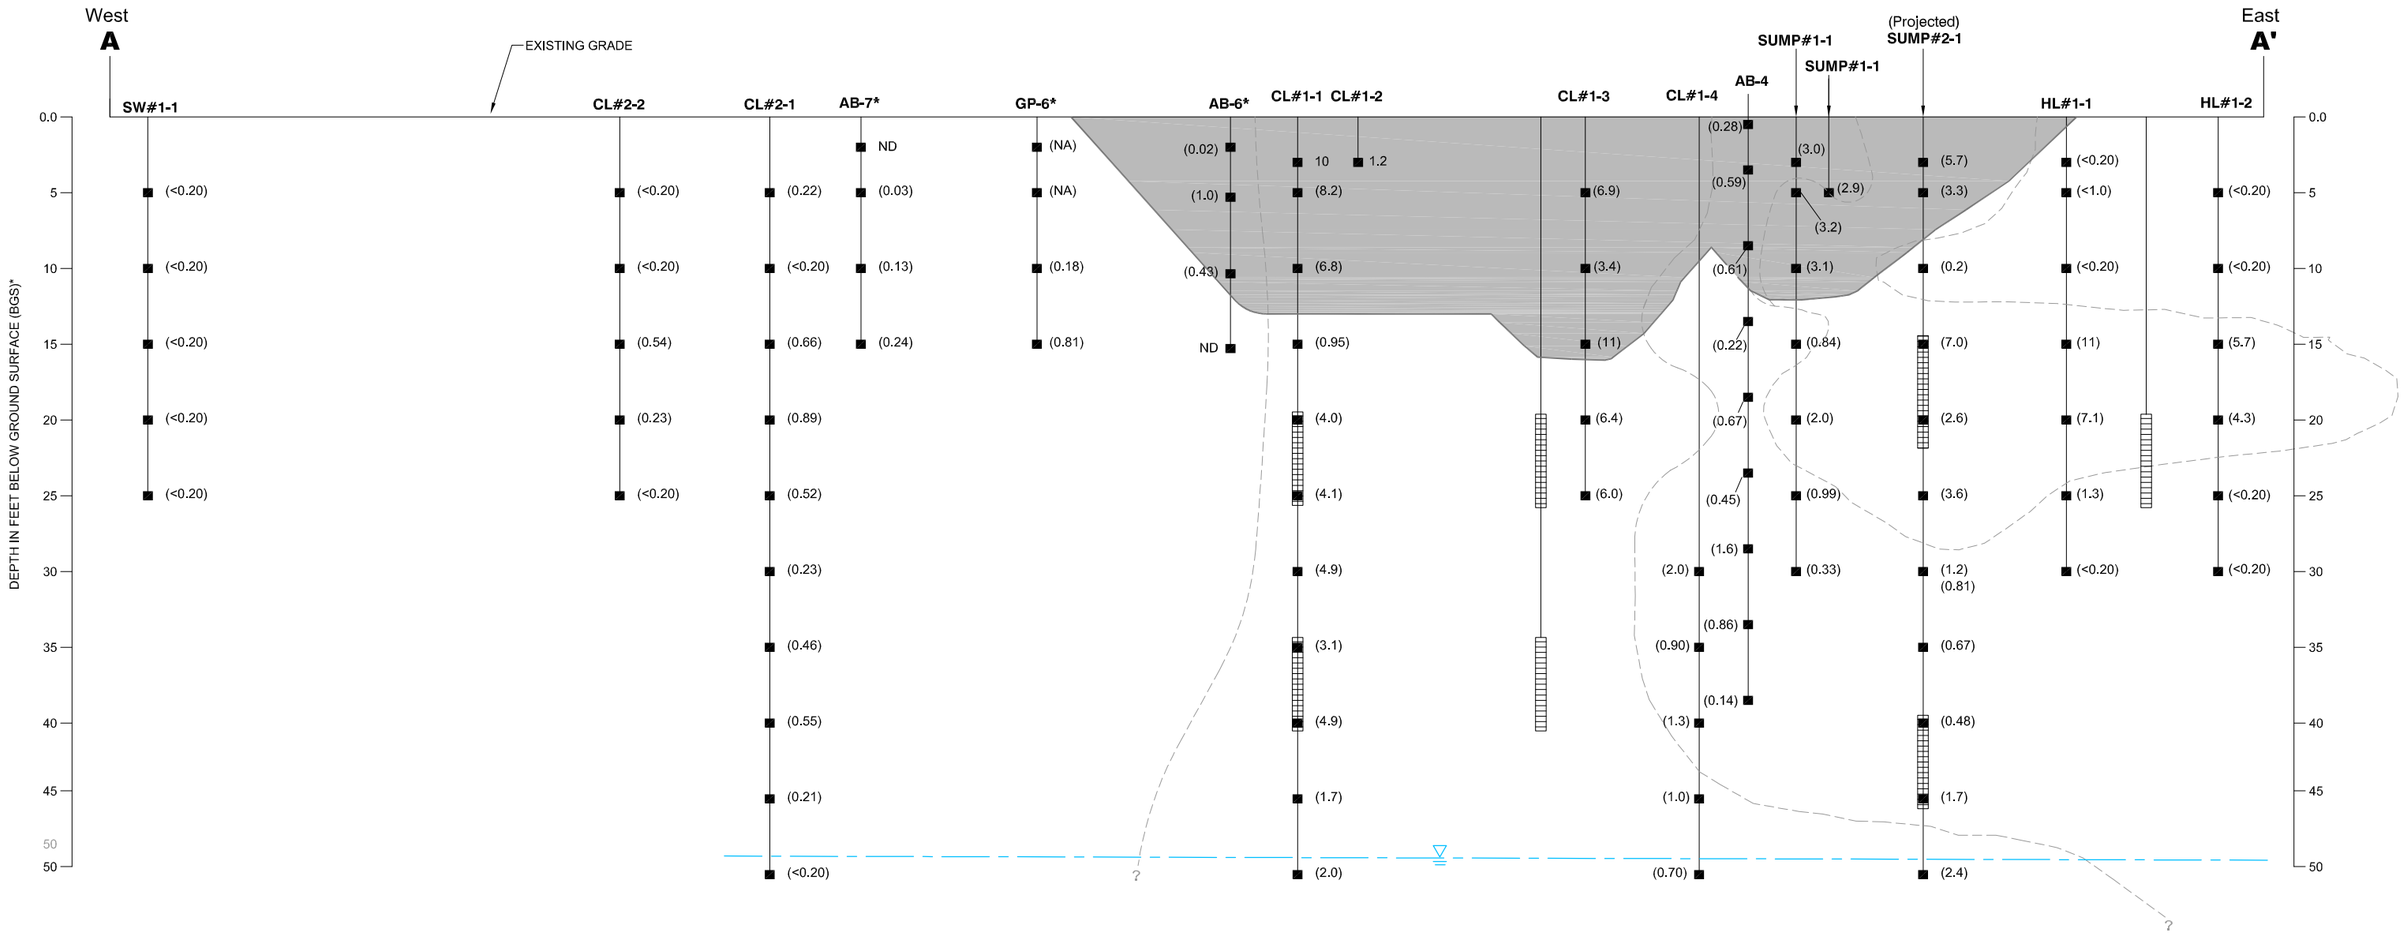

LEGEND:

HOT SPOT REMEDIATION

■ (2.0) SAMPLE WITH HEXAVALENT CHROMIUM CONCENTRATION IN MILLIGRAMS PER KILOGRAM

VADOSE INJECTION POINT

APPROXIMATE GROUNDWATER TABLE

* SOIL SAMPLE DEPTH ADJUSTED TO REPRESENT DATUM AS OF SEPTEMBER 29, 2008

0 10 20
HORIZONTAL SCALE IN FEET

0 10 20
VERTICAL SCALE IN FEET

Stantec
2655 CAMINO DEL RIO NORTH, SUITE 302
SAN DIEGO, CALIFORNIA
PHONE: (619) 296-6195/296-6199 (FAX)

PREPARED FOR:
PRC-DESOTO
INTERNATIONAL, INC.
5430 SAN FERNANDO ROAD
GLENDALE, CALIFORNIA


CROSS-SECTION A-A'


FIGURE: 4

JOB NUMBER:	DRAWN BY:	CHECKED BY:	APPROVED BY:	DATE:
04OT.04901.25	RJO			10/10/08

FILEPATH:M:\CADD-08\Projects 2008\Regional\PRC DeSoto - Glendale\PRC DESOTO - XABC 20081006-R.dwg|rocampo|Oct 16, 2008 at 13:08|Layout: Model

XABC 20081006-R

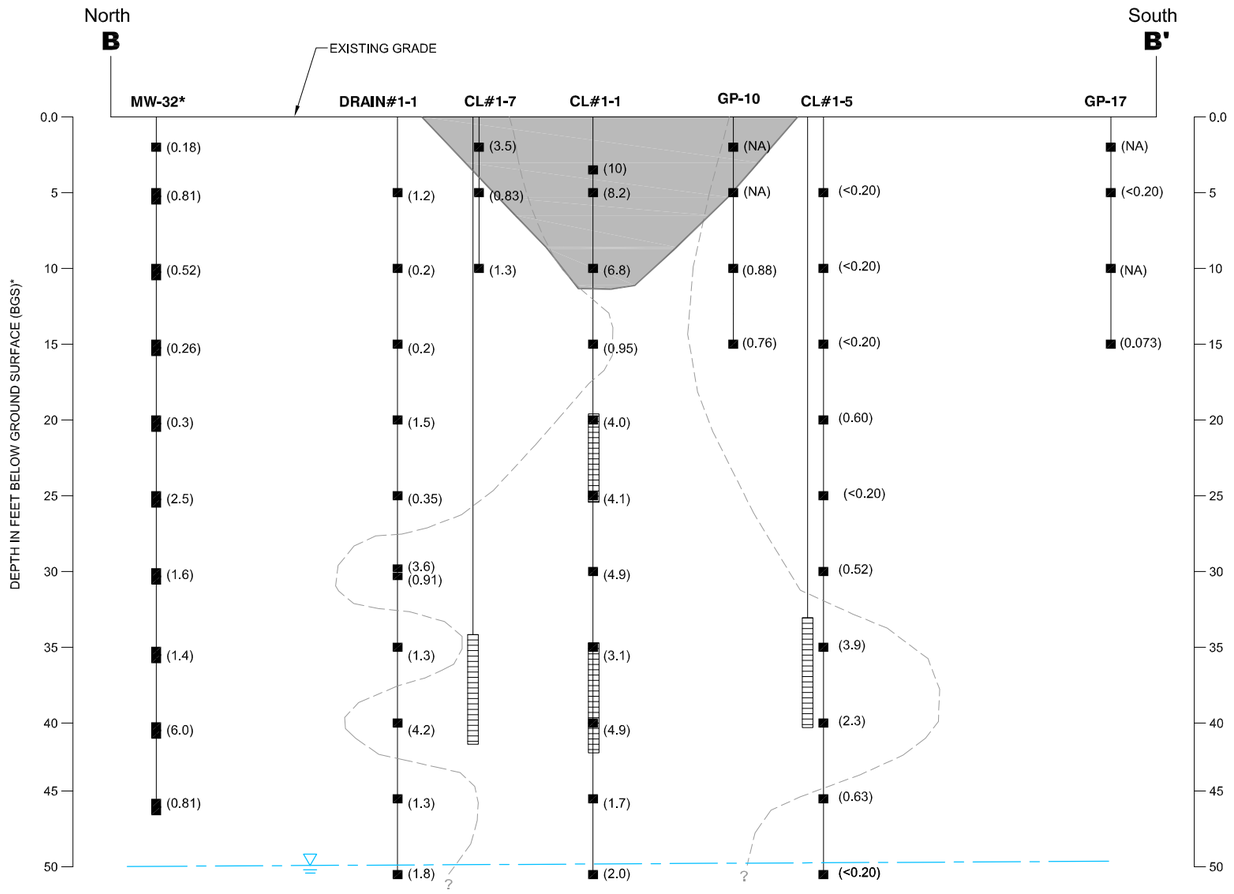

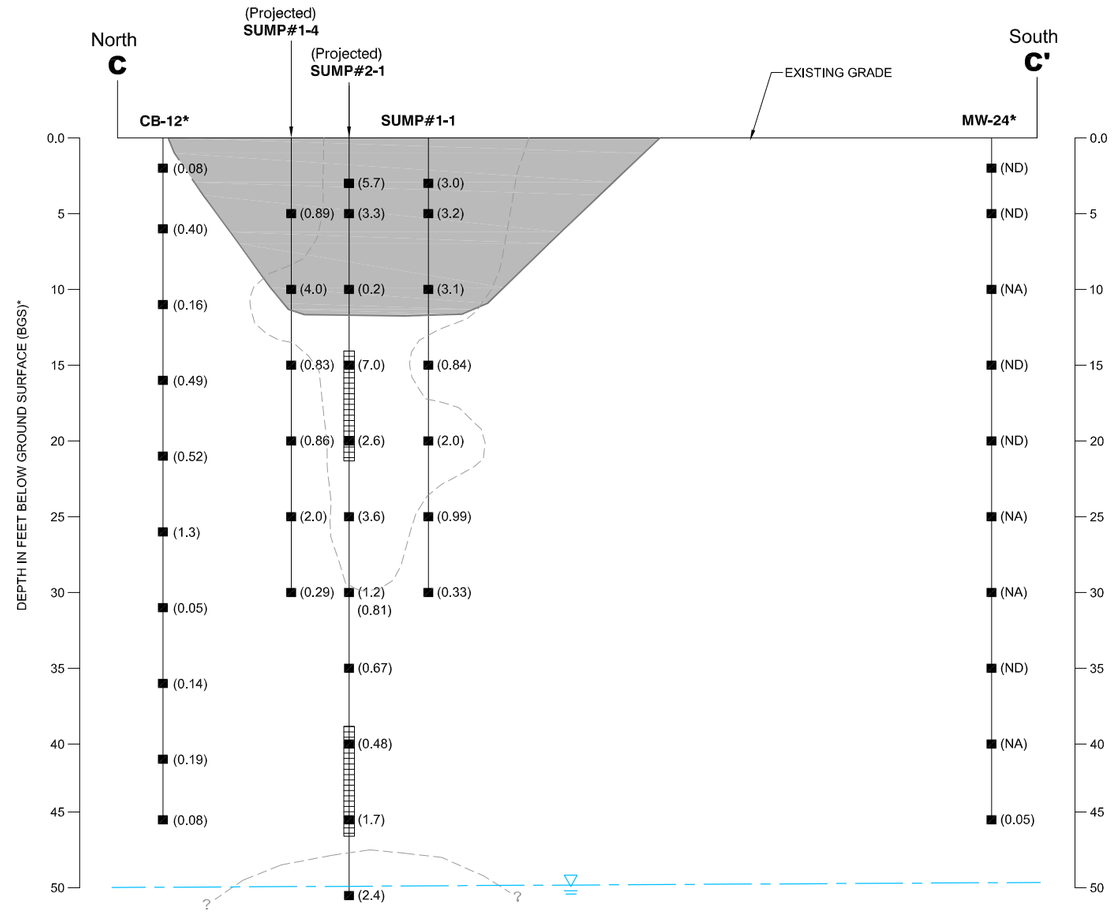

LEGEND:

HOT SPOT REMEDIATION

(2.0) SAMPLE WITH HEXAVALENT CHROMIUM CONCENTRATION IN MILLIGRAMS PER KILOGRAM

VADOSE INJECTION POINT

APPROXIMATE GROUNDWATER TABLE

* SOIL SAMPLE DEPTH ADJUSTED TO REPRESENT DATUM AS OF SEPTEMBER 29, 2008

0 10 20
HORIZONTAL SCALE IN FEET

0 10 20
VERTICAL SCALE IN FEET

Stantec
2655 CAMINO DEL RIO NORTH, SUITE 302
SAN DIEGO, CALIFORNIA
PHONE: (619) 296-6195/296-6199 (FAX)

PREPARED FOR:
PRC-DESOTO
INTERNATIONAL, INC.
5430 SAN FERNANDO ROAD
GLENDALE, CALIFORNIA

CROSS-SECTIONS
B-B' AND C-C'

FIGURE: 5

JOB NUMBER:	DRAWN BY:	CHECKED BY:	APPROVED BY:	DATE:
04OT.04901.25	RJO			10/10/08




Stantec
25864-F BUSINESS CENTER DRIVE
REDLANDS, CALIFORNIA 92374
PH: (909) 335-6116 / FAX: (909) 335-6120

FOR:
PRC-DESOTO INTERNATIONAL, INC.
5430 SAN FERNANDO ROAD
GLENDALE, CALIFORNIA

PROPOSED DUAL-NESTED GROUNDWATER INJECTION POINTS

FIGURE: **6**

JOB NUMBER:	DRAWN BY:	CHECKED BY:	APPROVED BY:	DATE:
04OT.04901.30	RO	JD	JD	10/08/2008

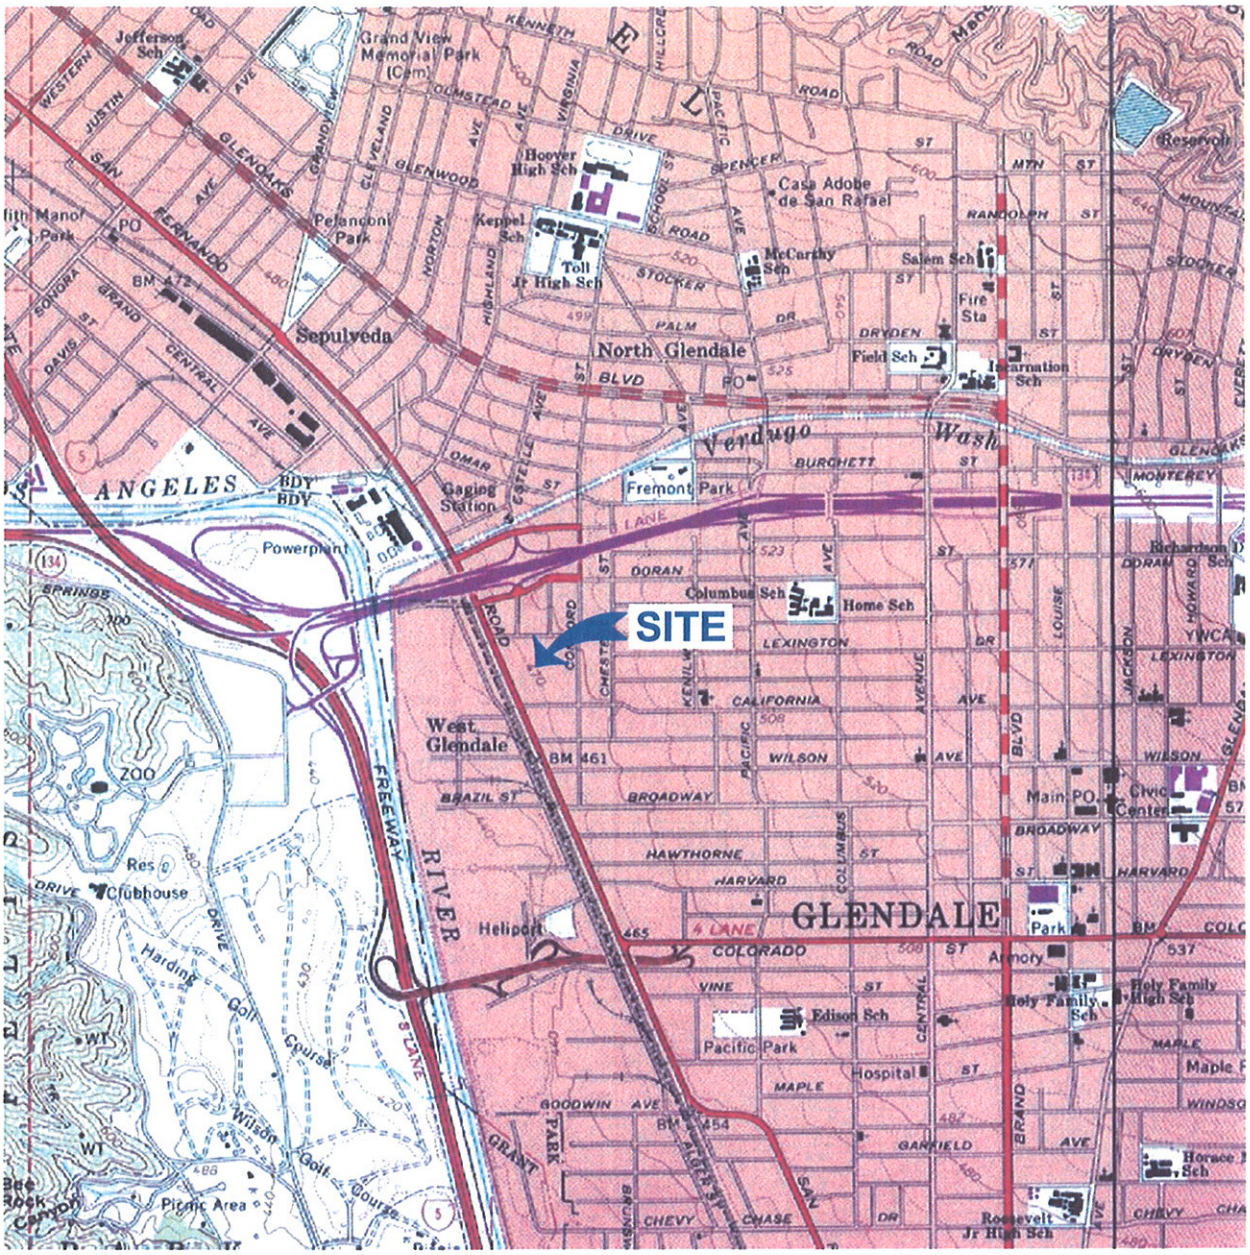



QUADRANGLE LOCATION

N

0 1/4 1/2 1

SCALE IN MILE

0 1000 2000

1 INCH = 2000 FEET

REFERENCE: U.S.G.S., 1966, Burbank Quadrangle California - Los Angeles County, 7.5' Series (Topographic). Photorevised 1972. Minor Revision 1994.

Stantec
25864-F BUSINESS CENTER DRIVE
REDLANDS, CALIFORNIA 92374
PH: (909) 335-6116 / FAX: (909) 335-612

FOR:
PRC-DESOTO INTERNATIONAL, INC.


5430 SAN FERNANDO ROAD
GLENDALE, CALIFORNIA

SITE LOCATION MAP

FIGURE: **1**

JOB NUMBER:	DRAWN BY:	CHECKED BY:	APPROVED BY:	DATE:
04OT.04901.23	S. SIMMONS		KM	12/21/05

FILEPATH:Q:\CADD-01\Cad_Files\Projects\Office\004\prc desoto\From Redlands Server\PRC-Desoto\2005\PRC-QTR4-05.dwg|ssimmons|Dec 21, 2005 at 16:31|Layout: FIGURE 1

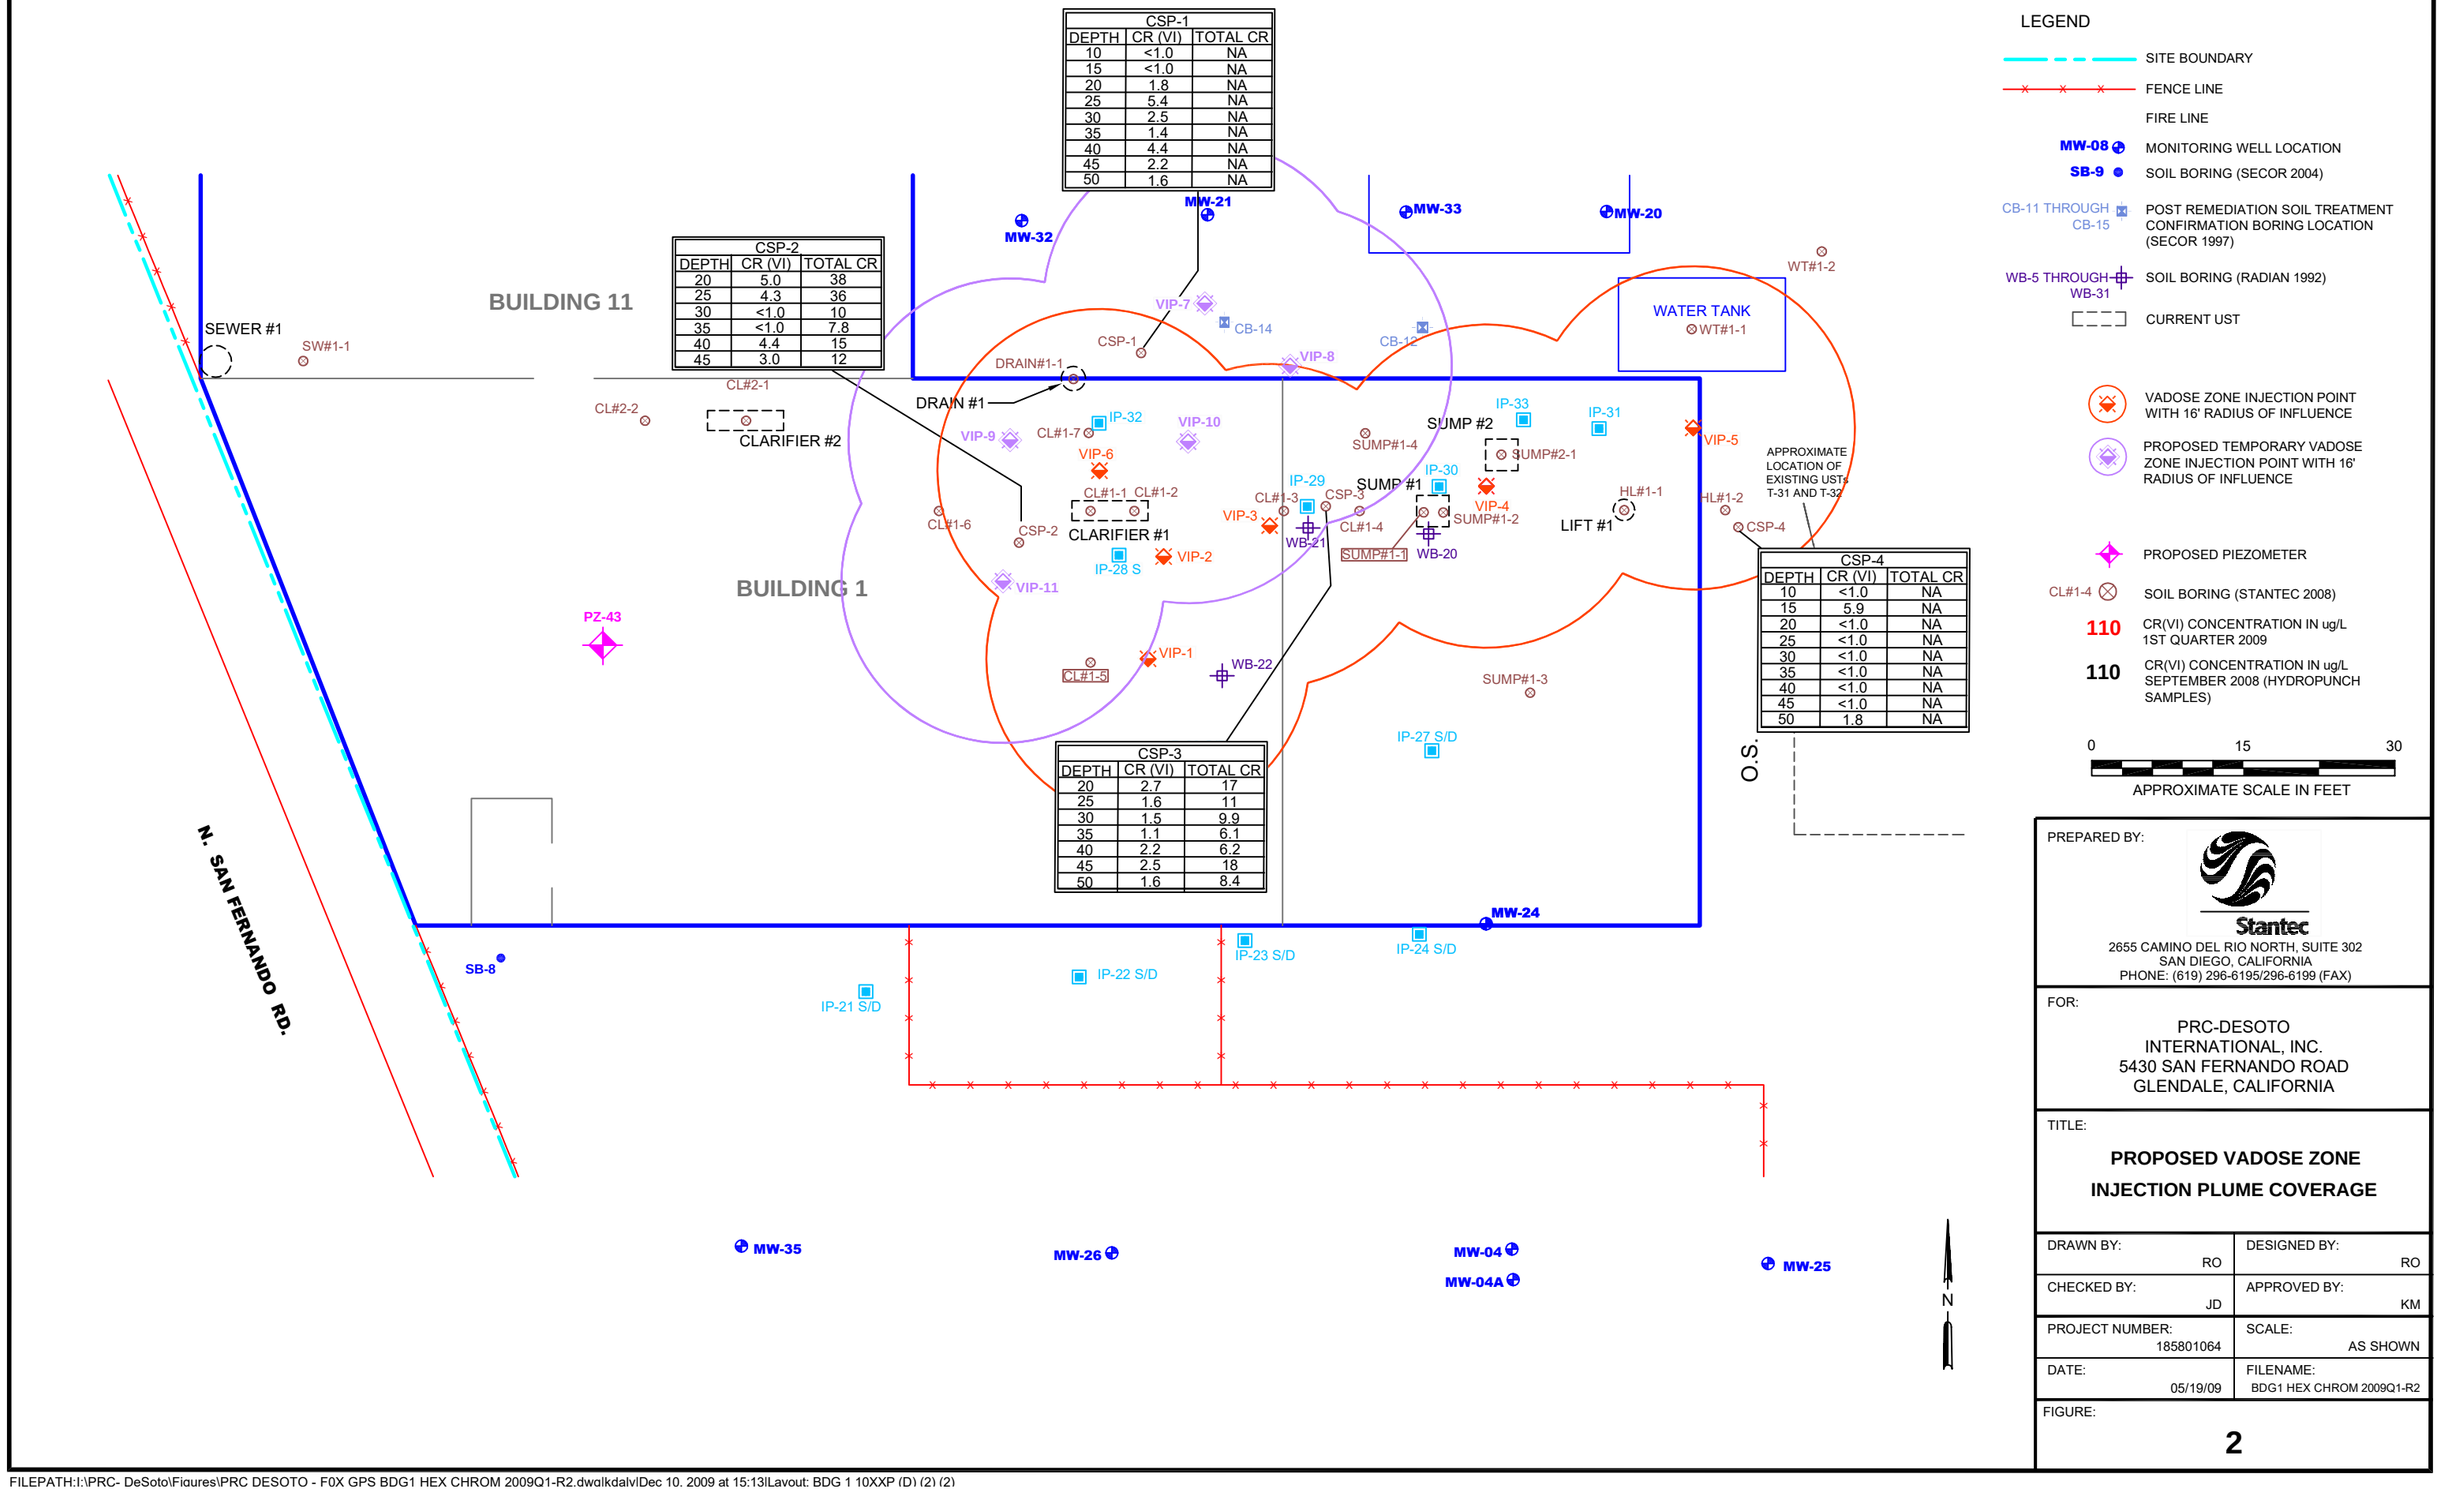

PREPARED BY:

Stantec

2655 CAMINO DEL RIO NORTH, SUITE 302
SAN DIEGO, CALIFORNIA
PHONE: (619) 296-6195/296-6199 (FAX)

FOR:

PRC-DESOTO
INTERNATIONAL, INC.
5430 SAN FERNANDO ROAD
GLENDALE, CALIFORNIA

TITLE:

PROPOSED VADOSE ZONE
INJECTION PLUME COVERAGE

DRAWN BY: RO	DESIGNED BY: RO
CHECKED BY: JD	APPROVED BY: KM
PROJECT NUMBER: 185801064	SCALE: AS SHOWN
DATE: 05/19/09	FILENAME: BDG1 HEX CHROM 2009Q1-R2

FIGURE:

2

FILEPATH:I:\PRC- DeSoto\Figures\PRC DESOTO - F0X GPS BDG1 HEX CHROM 2009Q1-R2.dwg|kdalvi|Dec 10. 2009 at 15:13|Layout: BDG 1 10XXP (D) (2) (2)

BUILDING 10

N

San Fernando Road

BLDG. 11

MW-23

MW-19

MW-22

BLDG. 9

MW-32 MW-21 MW-33 MW-20

MW-12B

MW-12A

SEE FIGURE 1
FOR VADOSE ZONE
INJECTION POINTS

BLDG. 1

IP-45

IP-23

MW-24

IP-21 IP-22 IP-24

BLDG. 2

BLDG. 3

MW-25

MW-04

IP-42 IP-43 IP-44

MW-35

MW-26

IP-40 IP-41

MW-04A

BALL MILL BLDG.

MW-27

BLDG. 12

IP-17 IP-18 IP-19 IP-20

IP-15 IP-16

IP-14

IP-39

IP-11

IP-12 IP-13

MW-18

IP-37 IP-38

MW-16

MW-14

MW-36

MW-38

MW-13

MW-37

MW-15

IP-36

MW-34 MW-17

IP-35

IP-34

IP-7 IP-8 IP-9 IP-10

IP-6

IP-4

IP-5

BLDG. 5

MW-28

MW-08

MW-29

IP-1 IP-2 IP-3

West California Avenue

MW-30

MW-31

LEGEND:

- GROUNDWATER MONITORING WELL LOCATION
- PROPOSED WELLS FOR REMEDIATION MONITORING
- DUAL-NESTED GROUNDWATER INJECTION POINT WITH 16' RADIUS OF INFLUENCE
- PROPOSED INJECTION WELL WITH 16' RADIUS OF INFLUENCE
- PROPOSED INJECTION OF CaSx
- PROPOSED INJECTION OF EMULSIFIED OIL AND FRUCTOSE

0 50 100

APPROXIMATE SCALE (FEET)

Stantec
25864-F BUSINESS CENTER DRIVE
REDLANDS, CALIFORNIA 92374
PH: (909) 335-6116 / FAX: (909) 335-6120

FOR:
PRC-DESOTO INTERNATIONAL, INC.
5430 SAN FERNANDO ROAD
GLENDALE, CALIFORNIA

PROPOSED GROUNDWATER INJECTION FOR FULL PLUME COVERAGE

FIGURE: **3**

JOB NUMBER:	DRAWN BY:	CHECKED BY:	APPROVED BY:	DATE:
04OT.04901.30	RO	JD	JD	05/19/2009

FILEPATH:I:\PRC- DeSoto\Figures\PRC DESOTO - SP-INJECWELLS 20091027.dwg | kdaly | Dec 10, 2009 at 15:12 | Layout: RADIUS (2)


TABLES

Table 1
Post Remediation Assessment
PRC-DeSoto
5430 San Fernando Road, Glendale, CA

Boring ID	Depth (ft)	Date	All results reported in mg/kg							
			1,4-Dioxane	*Cr (Total)*	*Cr (VI)*	*C4-C12*	*C12-C22*	*C22-C40*	*TCE*	*PCE*
Site-Specific RSLs			*NA*	***450***	***2.0***	*NA*	*NA*	*NA*	*NA*	*NA*
Industrial PRGs			***160***	***450***	***64***	*NA*	*NA*	*NA*	***0.11***	***1.3***
Residential PRGs			***44***	***210***	***30***	*NA*	*NA*	*NA*	***0.053***	***0.48***
CSP-1	10	5/20/2009	NA	NA	<1.0	NA	NA	NA	NA	NA
	15		NA	NA	<1.0	NA	NA	NA	NA	NA
	20		NA	NA	1.8	NA	NA	NA	NA	NA
	25		NA	NA	**5.4**	NA	NA	NA	NA	NA
	30		NA	NA	**2.5**	NA	NA	NA	NA	NA
	35		NA	NA	1.4	NA	NA	NA	NA	NA
	40		NA	NA	**4.4**	NA	NA	NA	NA	NA
	45		NA	NA	**2.2**	NA	NA	NA	NA	NA
	50		NA	NA	1.6	NA	NA	NA	NA	NA
CSP-2	20	5/20/2009	<4.8	38	**5.0**	<0.38	<21	<31.5	<2.0	<2.0
	25		NA	36	**4.3**	NA	NA	NA	NA	NA
	30		NA	10	<1.0	NA	NA	NA	NA	NA
	35		<4.7	7.8	<1.0	<0.34	<21	<31.5	<2.0	<2.0
	40		NA	15	**4.4**	NA	NA	NA	NA	NA
	45		<4.7	12	**3.0**	<0.38	<21	<31.5	<2.0	<2.0
CSP-3	20	5/20/2009	<4.7	17	**2.7**	<0.43	<21	<31.5	<2.0	<2.0
	25		NA	11	1.6	NA	NA	NA	NA	NA
	30		NA	9.9	1.5	NA	NA	NA	NA	NA
	35		<4.5	6.1	1.1	<0.41	<21	<31.5	<2.0	<2.0
	40		NA	6.2	**2.2**	NA	NA	NA	NA	NA
	45		NA	18	**2.5**	NA	NA	NA	NA	NA
	50		5.7	8.4	1.6	<0.46	<21	<31.5	<2.0	<2.0
CSP-4	10	5/21/2009	NA	NA	<1.0	NA	NA	NA	NA	NA
	15		NA	NA	**5.9**	NA	NA	NA	NA	NA
	20		NA	NA	<1.0	NA	NA	NA	NA	NA
	25		NA	NA	<1.0	NA	NA	NA	NA	NA
	30		NA	NA	<1.0	NA	NA	NA	NA	NA
	35		NA	NA	<1.0	NA	NA	NA	NA	NA
	40		NA	NA	<1.0	NA	NA	NA	NA	NA
	45		NA	NA	<1.0	NA	NA	NA	NA	NA
	50		NA	NA	1.8	NA	NA	NA	NA	NA

Notes

Cr - Chromium
Cr (VI) - Hexavalent Chromium
mg/kg - Milligram per kilogram
PCE - Tetrachloroethene
PRGs - Preliminary Remediation Goals
TCE - Trichloroethene

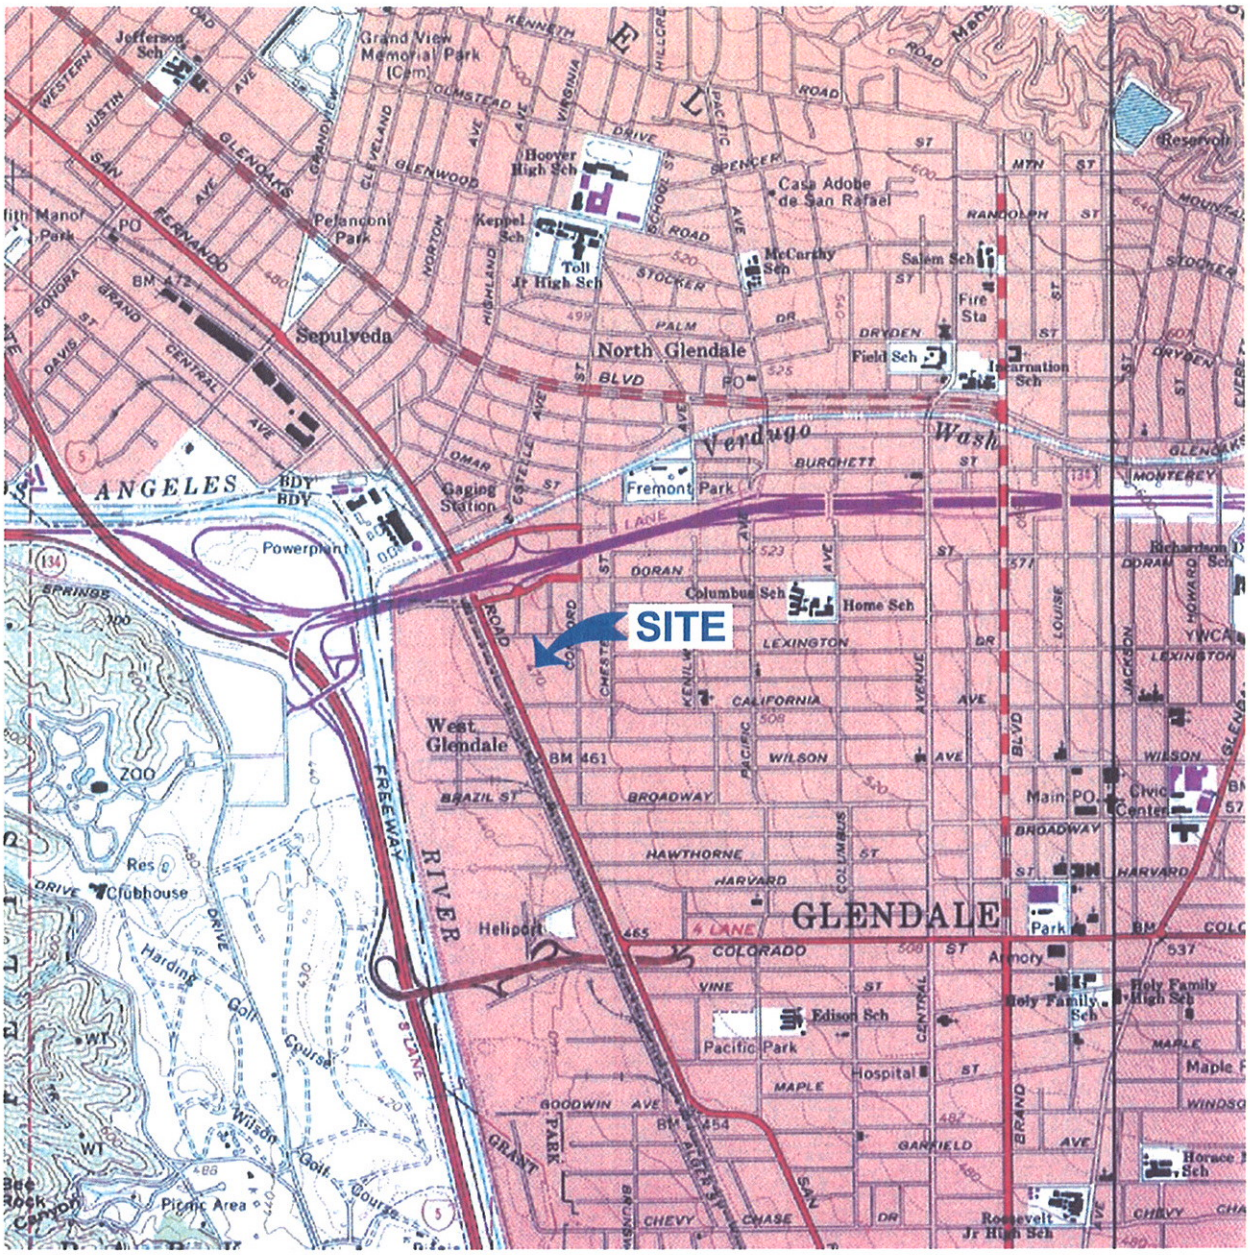



QUADRANGLE LOCATION

N

0 1/4 1/2 1

SCALE IN MILE

0 1000 2000

1 INCH = 2000 FEET

REFERENCE: U.S.G.S., 1966, Burbank Quadrangle California - Los Angeles County, 7.5' Series (Topographic). Photorevised 1972. Minor Revision 1994.

Stantec
25864-F BUSINESS CENTER DRIVE
REDLANDS, CALIFORNIA 92374
PH: (909) 335-6116 / FAX: (909) 335-612

FOR:
PRC-DESOTO INTERNATIONAL, INC.


5430 SAN FERNANDO ROAD
GLENDALE, CALIFORNIA

SITE LOCATION MAP

FIGURE: **1**

JOB NUMBER:	DRAWN BY:	CHECKED BY:	APPROVED BY:	DATE:
04OT.04901.23	S. SIMMONS		KM	12/21/05

FILEPATH:Q:\CADD-01\Cad_Files\Projects\Office\004\prc desoto\From Redlands Server\PRC-Desoto\2005\PRC-QTR4-05.dwg|ssimmons|Dec 21, 2005 at 16:31|Layout: FIGURE 1

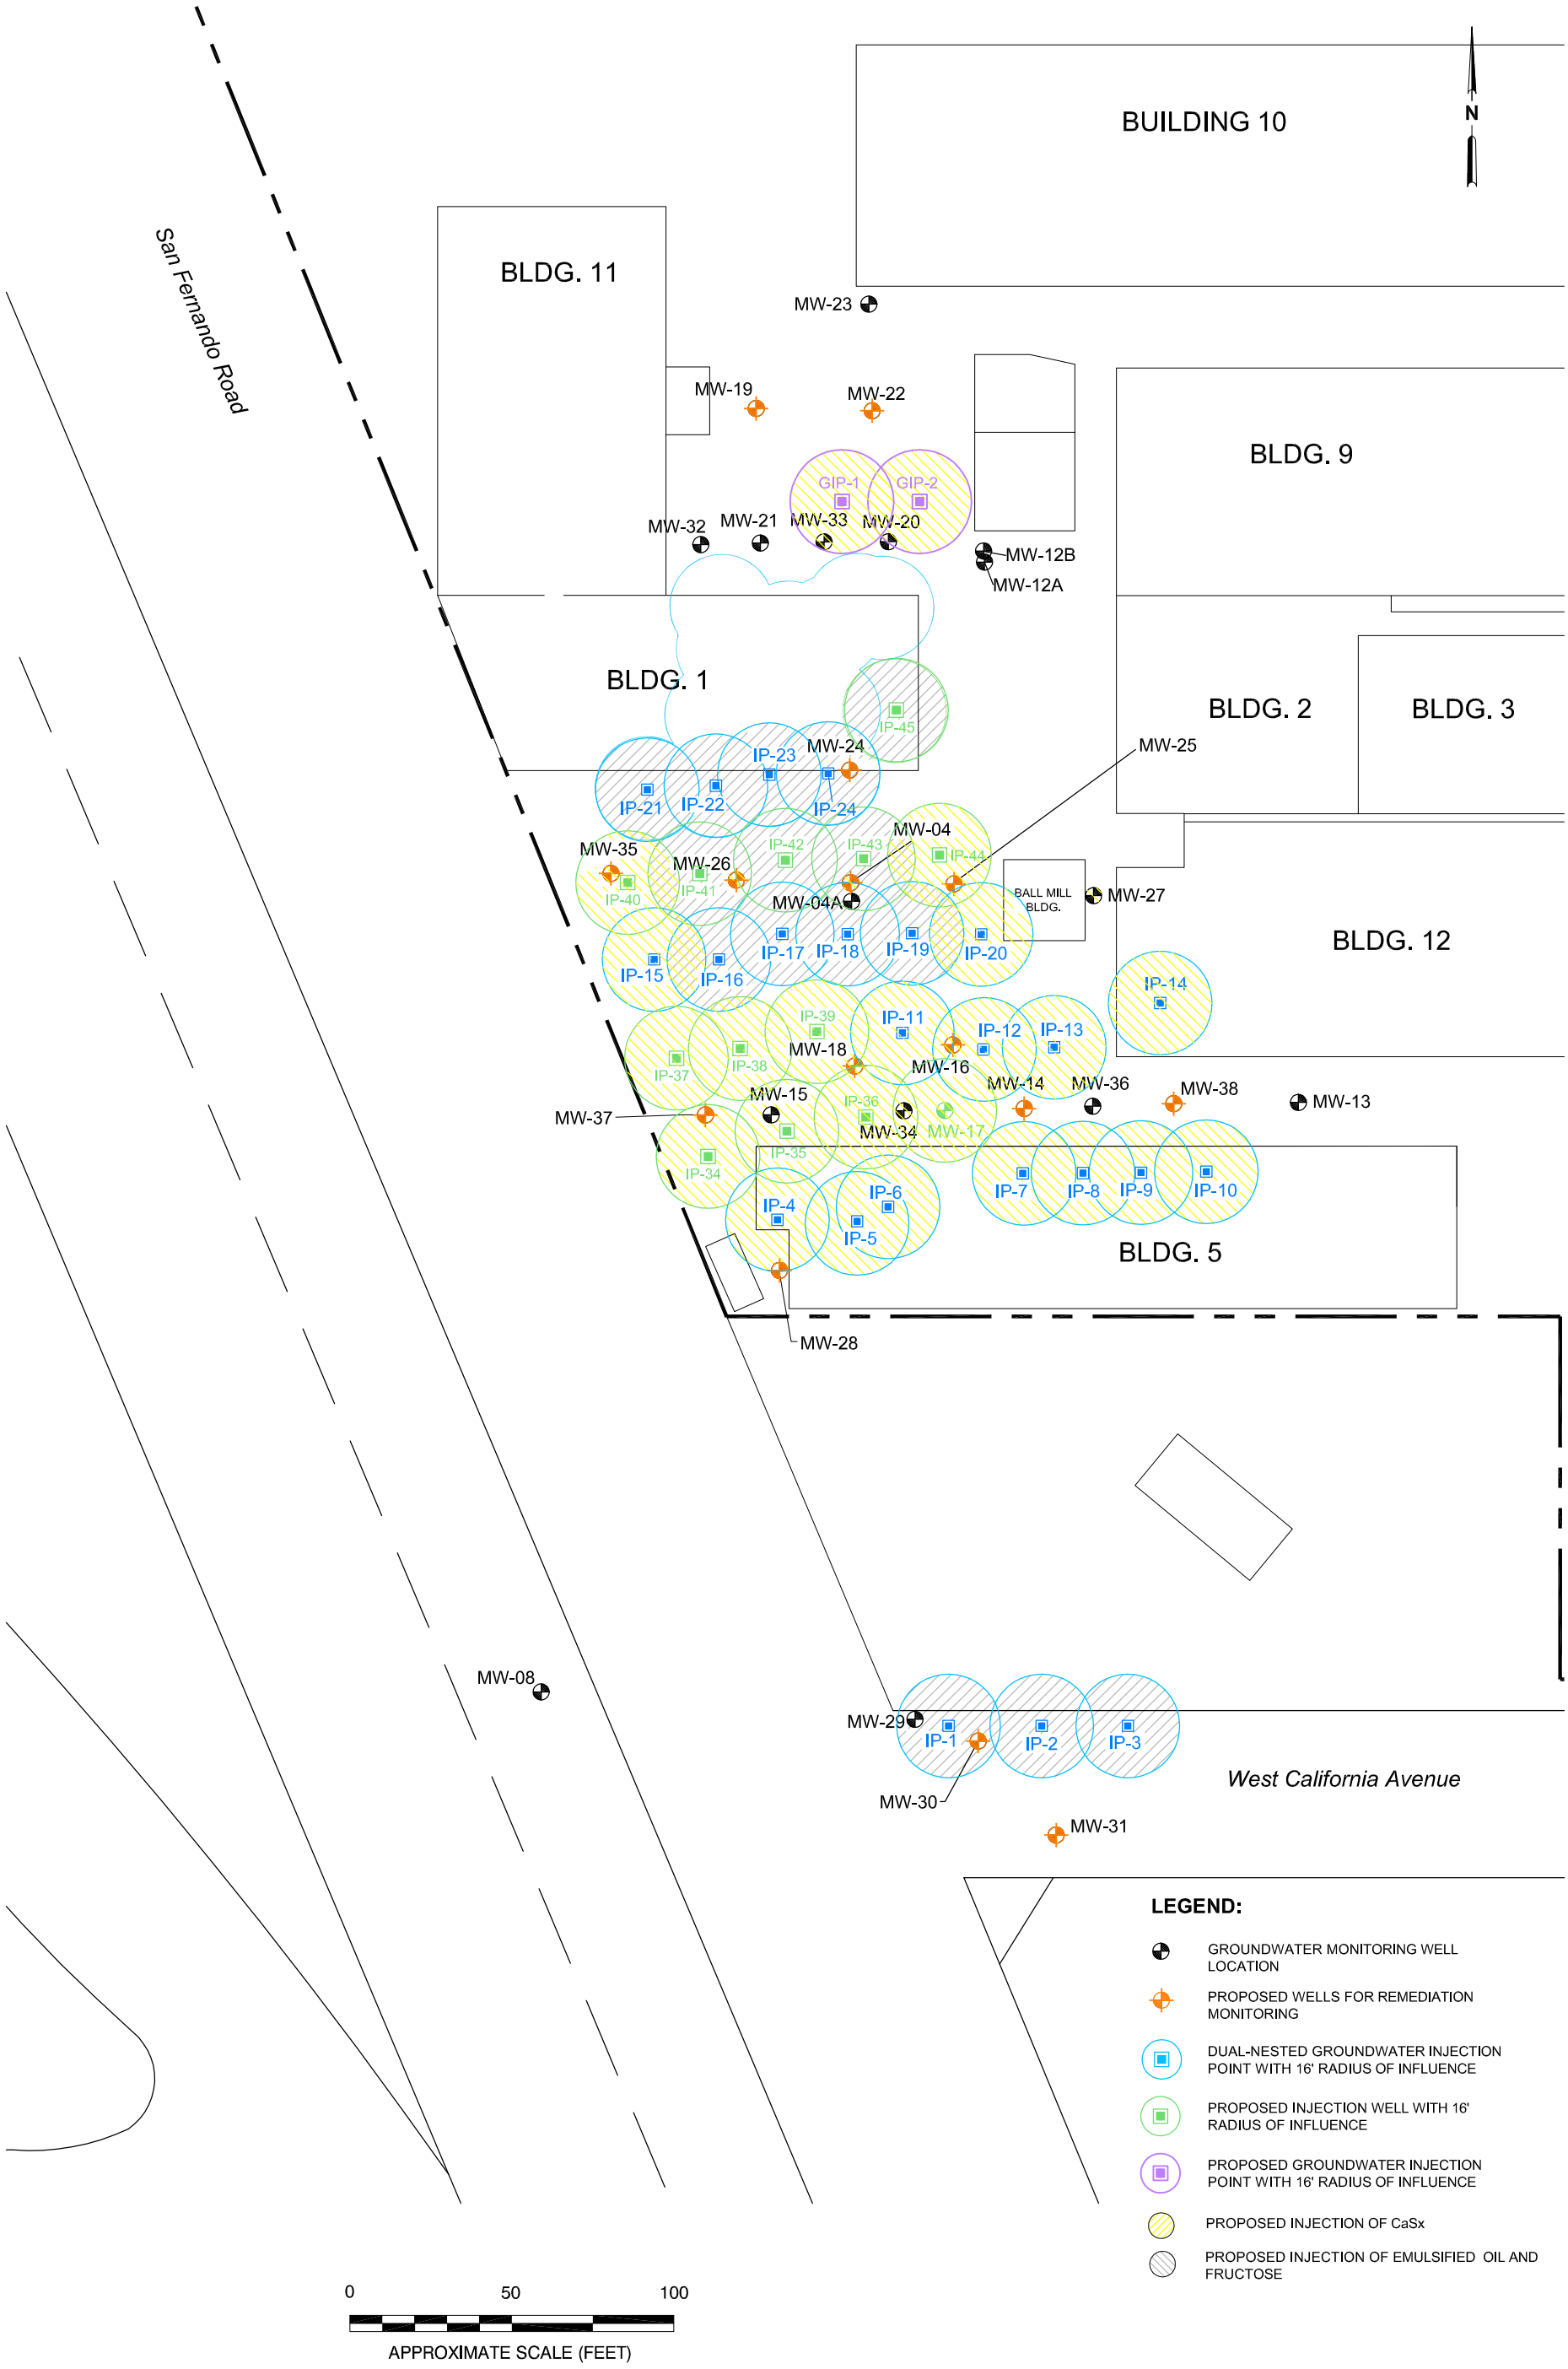

FILEPATH:M:\CADD-08\Projects 2010\Regional Independents\PRC DeSOTO - Glendale\PRC DESOTO - PROP-INJECWELLS 20100205.dwg | rocampo | Feb 05, 2010 at 16:45 | Layout: RADIUS (2)


Stantec
25864-F BUSINESS CENTER DRIVE
REDLANDS, CALIFORNIA 92374
PH: (909) 335-6116 / FAX: (909) 335-6120

FOR:
PRC-DESOTO INTERNATIONAL, INC.
5430 SAN FERNANDO ROAD
GLENDALE, CALIFORNIA

PROPOSED GROUNDWATER INJECTION FOR FULL PLUME COVERAGE

FIGURE: **2**

JOB NUMBER:	DRAWN BY:	CHECKED BY:	APPROVED BY:	DATE:
04OT.04901.30	RO	JD	JD	05/19/2009

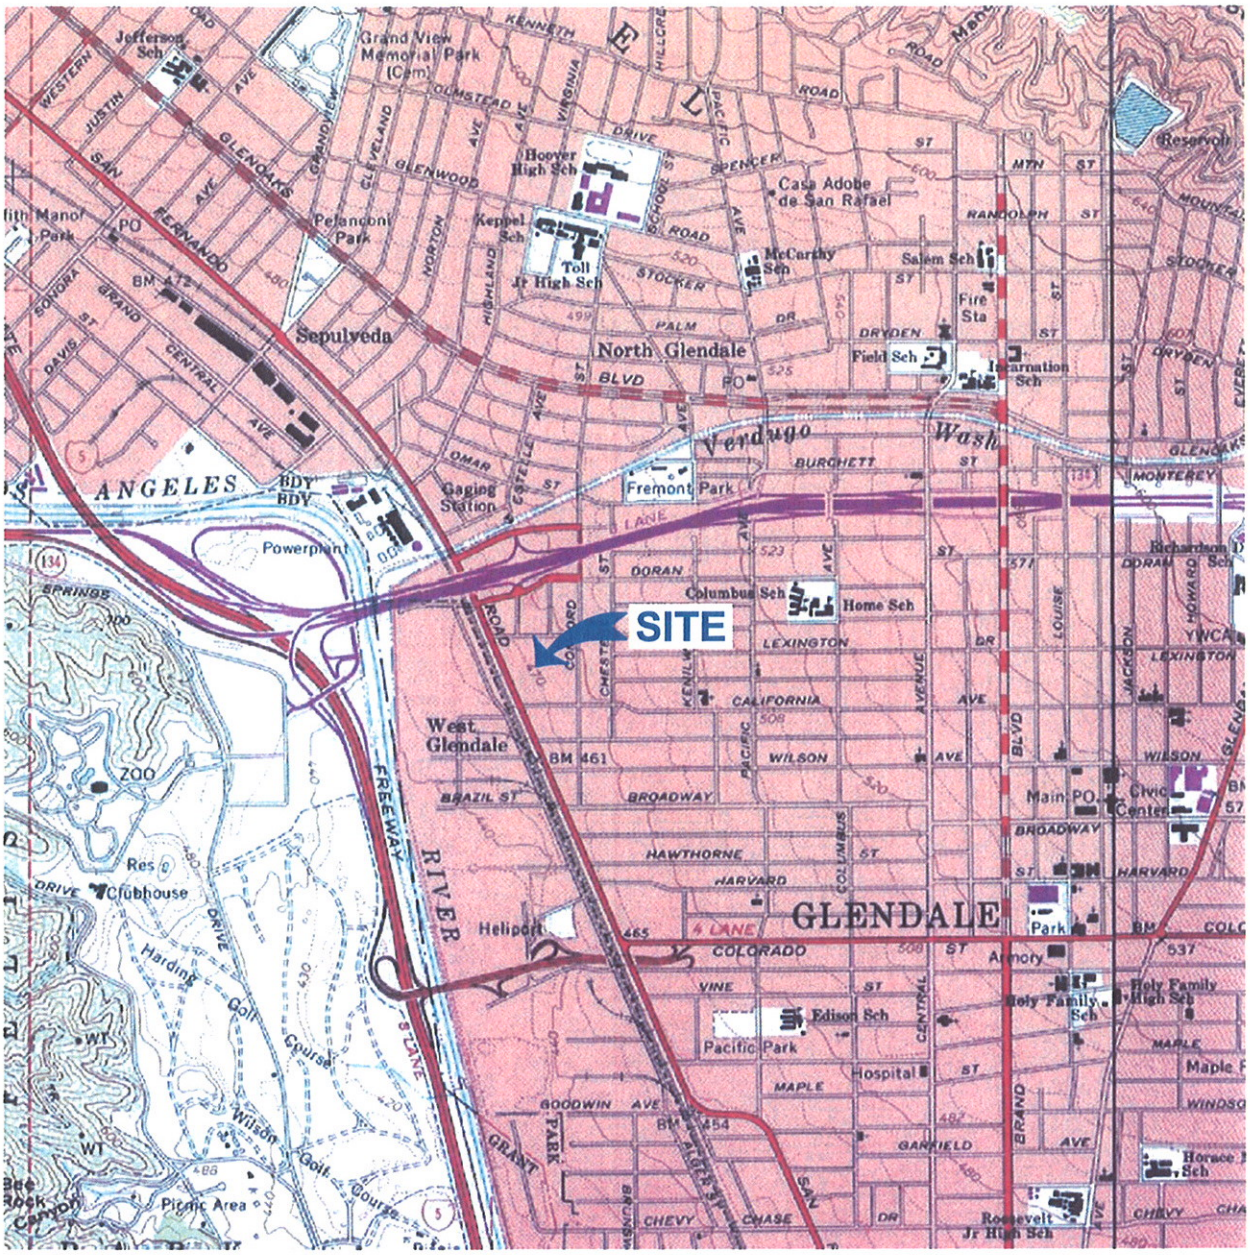



QUADRANGLE LOCATION

N

0 1/4 1/2 1

SCALE IN MILE

0 1000 2000

1 INCH = 2000 FEET

REFERENCE: U.S.G.S., 1966, Burbank Quadrangle California - Los Angeles County, 7.5' Series (Topographic). Photorevised 1972. Minor Revision 1994.

Stantec
25864-F BUSINESS CENTER DRIVE
REDLANDS, CALIFORNIA 92374
PH: (909) 335-6116 / FAX: (909) 335-612

FOR:
PRC-DESOTO INTERNATIONAL, INC.


5430 SAN FERNANDO ROAD
GLENDALE, CALIFORNIA

SITE LOCATION MAP

FIGURE: **1**

JOB NUMBER:	DRAWN BY:	CHECKED BY:	APPROVED BY:	DATE:
04OT.04901.23	S. SIMMONS		KM	12/21/05

FILEPATH:Q:\CADD-01\Cad_Files\Projects\Office\004\prc desoto\From Redlands Server\PRC-Desoto\2005\PRC-QTR4-05.dwg|ssimmons|Dec 21, 2005 at 16:31|Layout: FIGURE 1

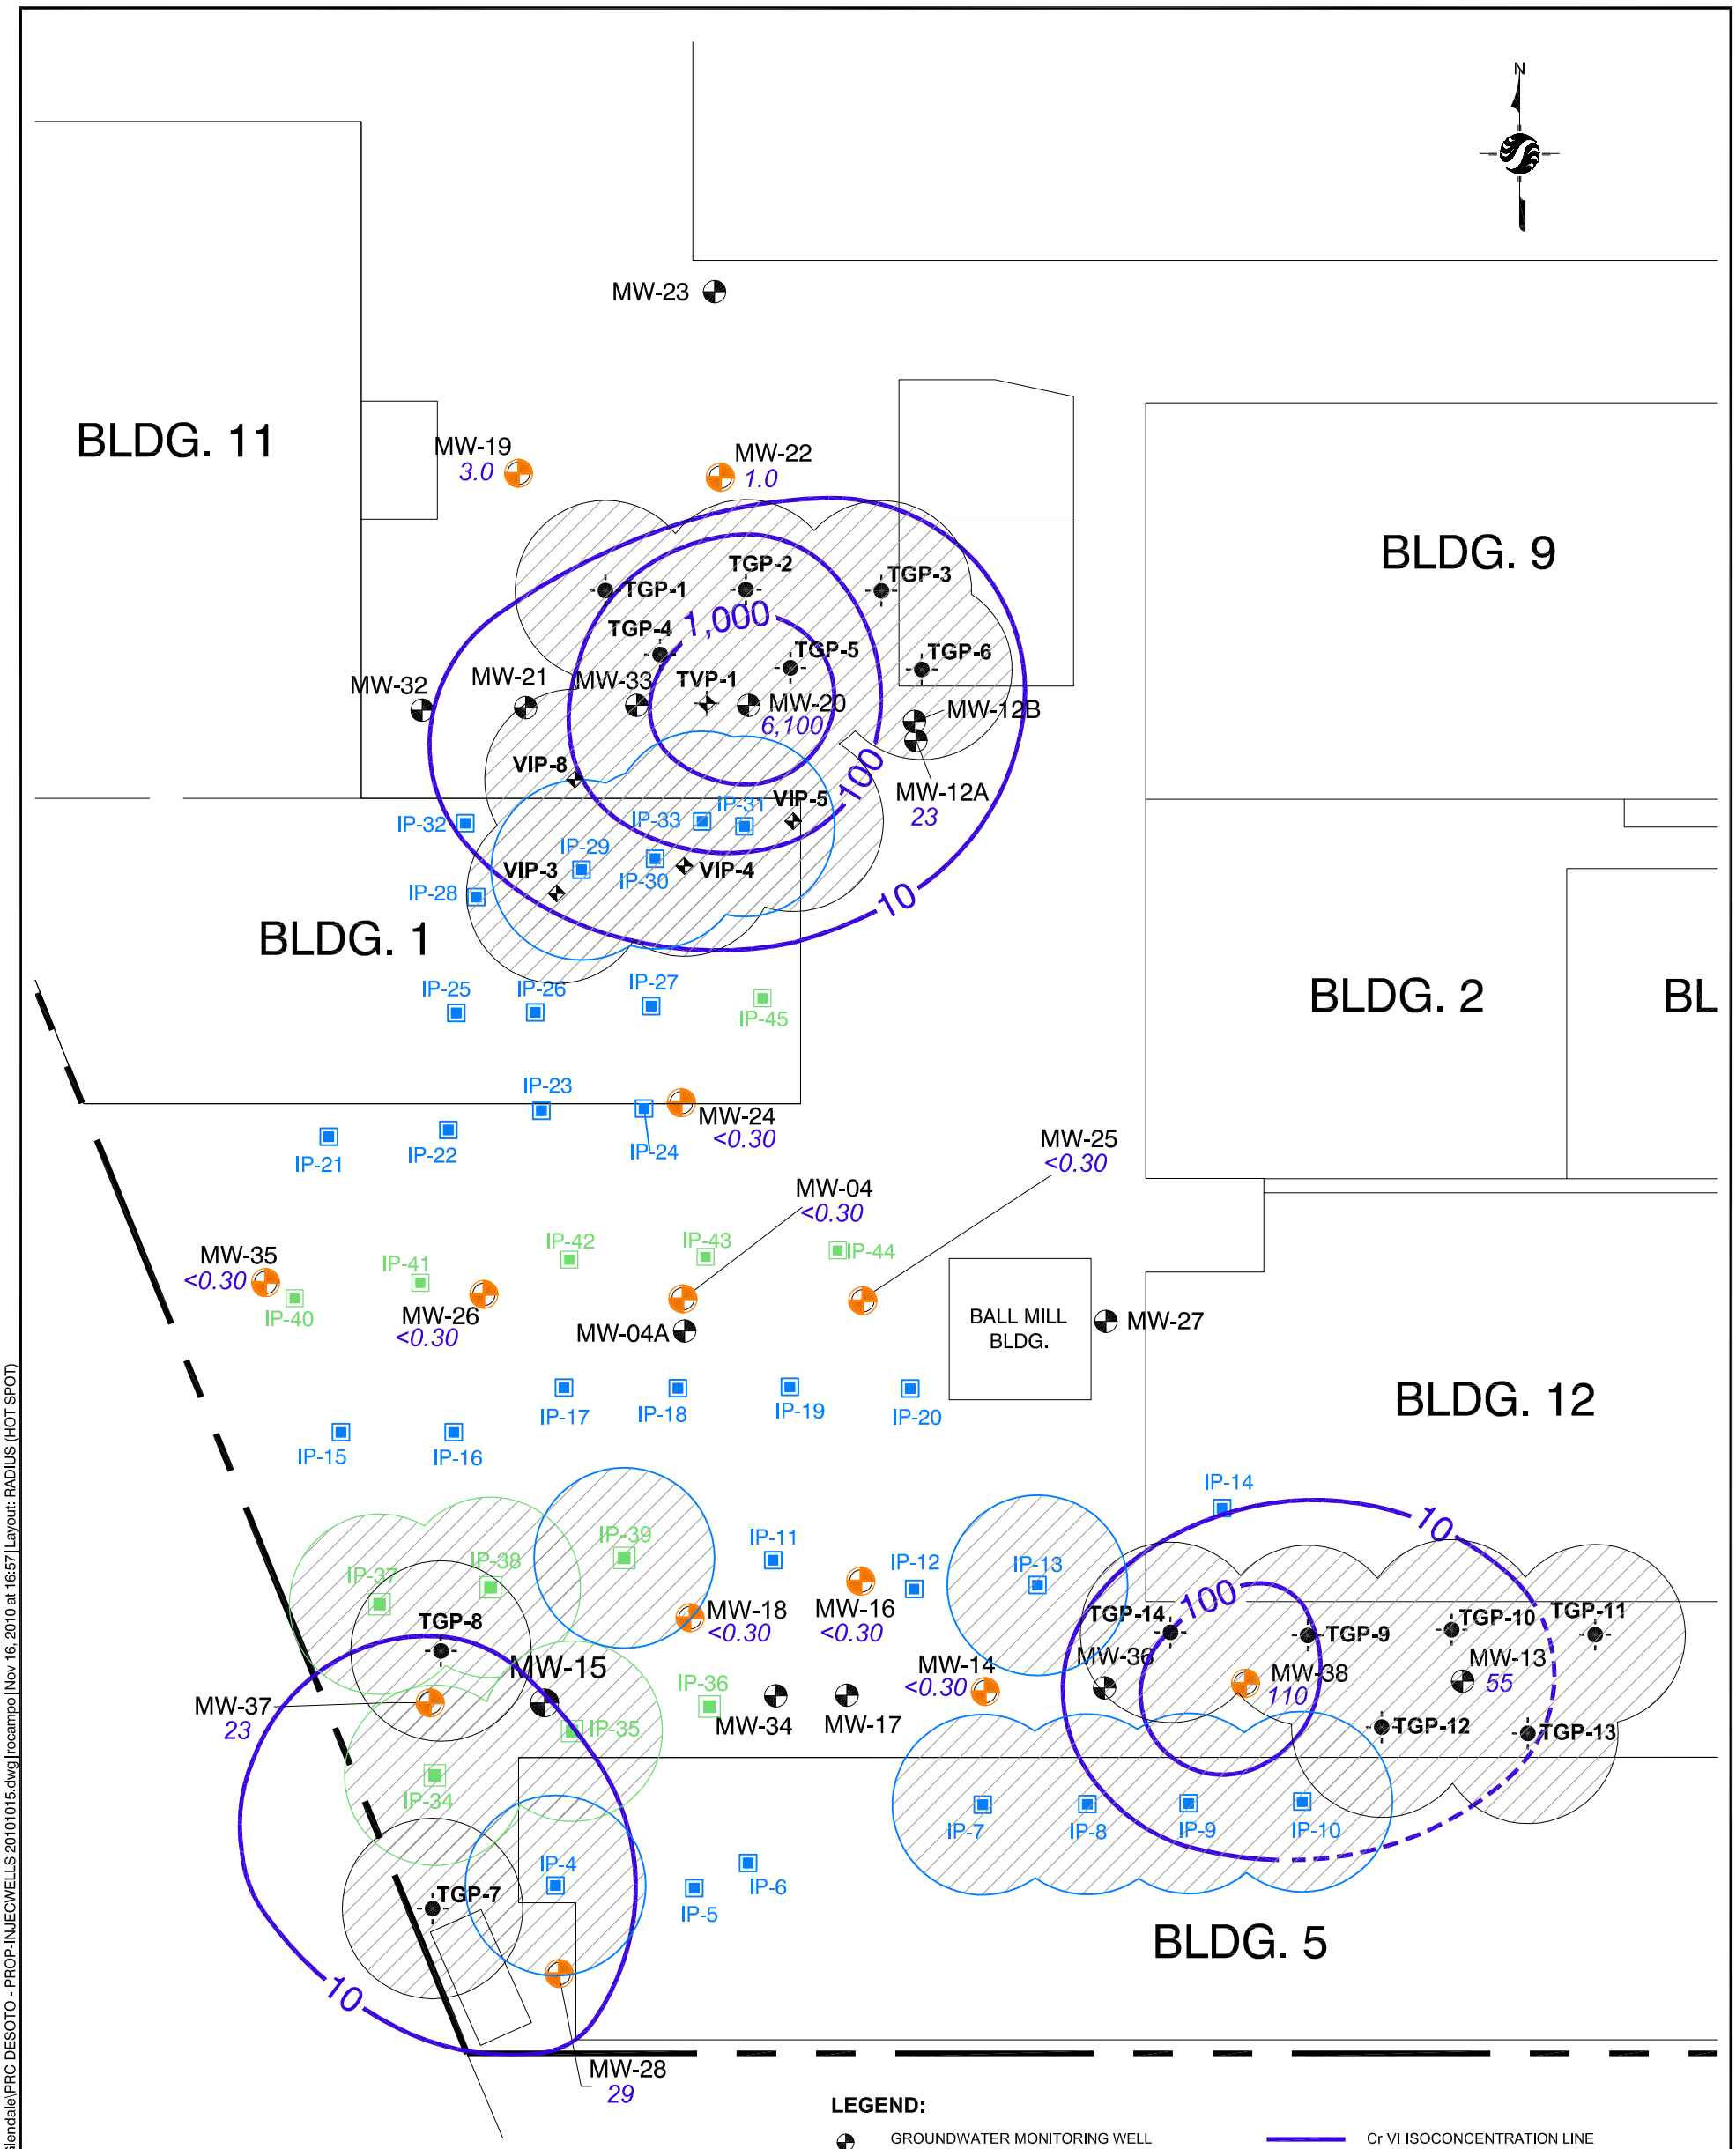

LEGEND:

- GROUNDWATER MONITORING WELL LOCATION
- TEMPORARY GROUNDWATER INJECTION POINT
- PROPOSED WELLS FOR REMEDIATION MONITORING
- DUAL-NESTED GROUNDWATER INJECTION POINT WITH 16' RADIUS OF INFLUENCE
- SINGLE-NESTED GROUNDWATER INJECTION POINT WITH 16' RADIUS OF INFLUENCE
- PROPOSED INJECTION OF EMULSIFIED OIL AND FRUCTOSE
- VADOSE ZONE INJECTION POINT
- TEMPORARY VADOSE ZONE INJECTION POINT
- Cr VI ISOCONCENTRATION LINE

Cr VI - Hexavalent Chromium

ALL RESULTS IN MICROGRAMS PER LITER (μg/L)

0 30 60

APPROXIMATE SCALE IN FEET

Stantec
25864-F BUSINESS CENTER DRIVE
REDLANDS, CALIFORNIA 92374
PH: (909) 335-6116 / FAX: (909) 335-6120

FOR:
PRC-DESOTO INTERNATIONAL, INC.
5430 SAN FERNANDO ROAD
GLENDALE, CALIFORNIA

PROPOSED GROUNDWATER INJECTION FOR HOT SPOT PLUME COVERAGE

FIGURE: **2**

JOB NUMBER:	DRAWN BY:	CHECKED BY:	APPROVED BY:	DATE:
185802202	JA	RO	JD	10/15/2010

© 2010 Stantec Consulting

PRC DESOTO - PROP-INJECWELLS 20101015.DWG

FILEPATH:M:\CADDIGIS-US1331\Projects 2010\Regional Independents\PRC DeSOTO - Glendale\PRC DESOTO - PROP-INJECWELLS 20101015.dwg | rocampo | Nov 16, 2010 at 16:57 | Layout: RADIUS (HOT SPOT)

Table 1
Summary of Soil Sampling Activities
Former PRC De Soto Facility
PPG Industries

Potential Areas of Concern	Number of Borings	Borings	Sample Depths	Number of Samples	Analytes
RAP Addendum No. 5 Soil Borings					
Former Storage Area	12	RA5-01 through RA5-32	1, 5 and 10 feet bgs	36	TPH, Title 22 metals, Cr(VI), VOCs and 1,4-dioxane
Former AST Area	2		1, 5 and 10 feet bgs	6	TPH, Title 22 metals, Cr(VI), VOCs and 1,4-dioxane
Potential Spill/ Discharge Areas	18		1, 5 and 10 feet bgs	54	TPH, Title 22 metals, Cr(VI), VOCs and 1,4-dioxane
Chromium Remediation Confirmation Soil Borings					
Injection and Excavtion Remediation Area	8	CB-1, through-3 and -6 through -8 (unbiased) and CB-4 (biased)	5 foot intervals beginning at 10 to 15 feet bgs	51	Total Cr and Cr(VI)

Table 2A
Summary of Soil Analytical Results
Remedial Action Plan Addendum No. 5 Metals (including Cr(VI))
Former PRC DeSoto Site
PPG Industries

Sample Location				RA5-1			RA5-2			RA5-3			RA5-4			RA5-5			RA5-6			RA5-7		
Sample Date				24-Oct-12	24-Oct-12	24-Oct-12	24-Oct-12	24-Oct-12	24-Oct-12	24-Oct-12	24-Oct-12	24-Oct-12	24-Oct-12	24-Oct-12	24-Oct-12	25-Oct-12	25-Oct-12	25-Oct-12	25-Oct-12	25-Oct-12	25-Oct-12	25-Oct-12	25-Oct-12	25-Oct-12
Sample ID				RA5-1-1'	RA5-1-5'	RA5-1-10'	RA5-2-1'	RA5-2-5'	RA5-2-10'	RA5-3-1'	RA5-3-5'	RA5-3-10'	RA5-4-1'	RA5-4-5'	RA5-4-10'	RA5-5-1'	RA5-5-5'	RA5-5-10'	RA5-6-1'	RA5-6-5'	RA5-6-10'	RA5-7-1'	RA5-7-5'	RA5-7-10'
Sample Depth				1 ft	5 ft	10 ft	1 ft	5 ft	10 ft	1 ft	5 ft	10 ft	1 ft	5 ft	10 ft	1 ft	5 ft	10 ft	1 ft	5 ft	10 ft	1 ft	5 ft	10 ft
Sampling Company				STANTEC	STANTEC	STANTEC	STANTEC	STANTEC	STANTEC	STANTEC	STANTEC	STANTEC	STANTEC	STANTEC	STANTEC	STANTEC	STANTEC	STANTEC	STANTEC	STANTEC	STANTEC	STANTEC	STANTEC	STANTEC
Laboratory				TALIR	TALIR	TALIR	TALIR	TALIR	TALIR	TALIR	TALIR	TALIR	TALIR	TALIR	TALIR	TALIR	TALIR	TALIR	TALIR	TALIR	TALIR	TALIR	TALIR	TALIR
Laboratory Work Order			SSC	440-27630-1	440-27630-1	440-27630-1	440-27630-1	440-27630-1	440-27630-1	440-27630-1	440-27630-1	440-27630-1	440-27630-1	440-27630-1	440-27630-1	440-27708-1	440-27708-1	440-27708-1	440-27708-1	440-27708-1	440-27708-1	440-27708-1	440-27708-1	440-27708-1
Laboratory Sample ID	Units	EPA-Region 9	Site Specific	440-27630-15	440-27630-16	440-27630-17	440-27630-18	440-27630-19	440-27630-20	440-27630-21	440-27630-22	440-27630-23	440-27630-24	440-27630-25	440-27630-26	440-27708-1	440-27708-2	440-27708-3	440-27708-4	440-27708-5	440-27708-6	440-27708-7	440-27708-8	440-27708-9
Metals																								
Antimony	mg/kg	410_n [A]	n/v	1.7 J	< 10	< 10	< 10	< 10	1.6 J	< 10	< 9.9	< 9.9	< 10	1.3 J	< 9.9	< 10	< 9.9	< 10	1.3 J	< 10	< 9.9	< 10	1.9 J	< 9.9
Arsenic	mg/kg	1.6_c [A]	12.0 [B]	4.0 [A] B	2.1 [A]	2.3 [A]	1.9 [A] J	2.3 [A]	4.8 [A]	2.8 [A]	2.2 [A]	1.6 J B	7.7 [A] B	5.1 [A] B	4.0 [A] B	4.4 [A]	4.2 [A]	3.5 [A]	6.3 [A]	4.5 [A]	4.0 [A]	2.9 [A]	6.8 [A]	2.0 [A]
Barium	mg/kg	190000_{nm} [A]	n/v	52	43	46	46	35	110	46	43	41	120	130	64	100	100	78	170	140	93	85	130	39
Beryllium	mg/kg	2000_n [A]	n/v	0.20 J	< 0.51	< 0.51	< 0.51	< 0.50	0.48 J	< 0.50	< 0.49	< 0.50	0.46 J	0.46 J	0.31 J	0.44 J	0.48 J	0.37 J	0.66	0.60	0.39 J	0.31 J	0.82	< 0.49
Cadmium	mg/kg	800_n [A]	n/v	< 0.50	< 0.51	< 0.51	< 0.51	< 0.50	< 0.51	< 0.50	< 0.49	< 0.50	0.20 J	< 0.51	< 0.49	< 0.51	< 0.49	< 0.50	0.21 J	0.21 J	< 0.49	0.20 J	0.21 J	< 0.49
Chromium (Hexavalent)	mg/kg	5.6_c [A]	2.0 [B]	2.0	< 0.79	< 0.80	< 0.80	< 0.81	< 0.81	1.0	< 0.80	< 0.80	< 0.81	< 0.79	< 0.80	< 0.99	< 0.99	< 0.99	< 1.0	< 1.0	< 0.99	< 1.0	< 1.0	< 1.0
Chromium (Total)	mg/kg	n/v	n/v	18	5.2	7.5	6.5	7.9	12	11	6.6	8.2	14	14	8.7	15	13	9.9	19	18	11	14	17	5.9
Cobalt	mg/kg	300_n [A]	n/v	3.0	1.8	3.0	2.8	2.8	5.8	2.7	2.5	2.3	7.3	7.6	4.4	7.0	6.3	4.8	10	9.0	6.0	5.4	8.4	2.5
Copper	mg/kg	41000_n [A]	n/v	6.9	3.4	4.5	4.3	4.3	12	7.0	3.9	4.1	22	15	9.5	14	12	9.1	22	18	10	12	16	4.0
Lead	mg/kg	800_n [A]	n/v	1.9 J	1.4 J B	1.5 J B	1.3 J B	1.0 J B	4.0 B	1.6 J B	1.3 J B	1.9 J	5.4	4.1	3.0	16	3.6	2.1	5.4	4.6	2.9	4.4	4.7	1.2 J
Mercury	mg/kg	43_{ns} [A]	n/v	0.065	0.033	0.051	0.034	0.039	0.041	0.085	0.040	0.026	0.11	0.054	0.11	0.092 B	0.10 B	0.065 B	0.073 B	0.11 B	0.062 B	0.14	0.13	0.091
Molybdenum	mg/kg	5100_n [A]	n/v	0.83 J	0.45 J	0.72 J	0.64 J	0.90 J	1.1 J	0.49 J	0.46 J	0.72 J	1.4 J	1.4 J	0.69 J	1.5 J	1.4 J	1.1 J	2.0	1.7 J	1.1 J	1.2 J	1.6 J	0.61 J
Nickel	mg/kg	20000_n [A]	n/v	5.2	2.1	3.8	3.0	3.1	7.9	3.5	2.8	3.2	10	9.5	5.9	9.5	8.6	6.5	13	12	7.6	9.6	11	3.3
Selenium	mg/kg	5100_n [A]	n/v	< 2.0	< 2.0	< 2.0	< 2.0	< 2.0	< 2.0	< 2.0	< 2.0	< 2.0	< 2.0	< 2.0	< 2.0	< 2.0	< 2.0	< 2.0	6.3 J	< 2.0	< 2.0	< 2.0	< 2.0	< 2.0
Silver	mg/kg	5100_n [A]	n/v	< 1.0	< 1.0	< 1.0	< 1.0	< 1.0	< 1.0	< 1.0	< 0.99	< 0.99	< 1.0	< 1.0	< 0.99	< 1.0	< 0.99	< 1.0	< 1.0	< 1.0	< 0.99	< 1.0	< 0.99	< 0.99
Thallium	mg/kg	10_n [A]	n/v	< 10	< 10	< 10	< 10	< 10	< 10	< 10	< 9.9	< 9.9	< 10	< 10	< 9.9	< 10	< 9.9	< 10	< 10	< 10	< 9.9	< 10	< 9.9	< 9.9
Vanadium	mg/kg	5200_n [A]	n/v	30	17	28	23	34	38	19	19	27	46	46	29	45	42	34	62	59	39	39	57	18
Zinc	mg/kg	310000_{nm} [A]	n/v	38	17	20	18	16	54	20	18	18	110	64	41	65	52	41	74	64	46	50	61	19

See notes on last page

Table 2A
Summary of Soil Analytical Results
Remedial Action Plan Addendum No. 5 Metals (including Cr(VI))
Former PRC DeSoto Site
PPG Industries

Sample Location			RA5-8			RA5-9			RA5-10			RA5-11			RA5-12			RA5-13			RA5-14		
Sample Date			25-Oct-12	25-Oct-12	25-Oct-12	25-Oct-12	25-Oct-12	25-Oct-12	25-Oct-12	25-Oct-12	25-Oct-12	25-Oct-12	25-Oct-12	25-Oct-12	25-Oct-12	25-Oct-12	25-Oct-12	25-Oct-12	25-Oct-12	25-Oct-12	25-Oct-12	25-Oct-12	25-Oct-12	25-Oct-12
Sample ID			RA5-8-1'	RA5-8-5'	RA5-8-10'	RA5-9-1'	RA5-9-5'	RA5-9-10'	RA5-10-1'	RA5-10-5'	RA5-10-10'	RA5-11-1'	RA5-11-5'	RA5-11-10'	RA5-12-1'	RA5-12-5'	RA5-12-10'	RA5-13-1'	RA5-13-5'	RA5-13-10'	RA5-14-1'	RA5-14-5'	RA5-14-10'
Sample Depth			1 ft	5 ft	10 ft	1 ft	5 ft	10 ft	1 ft	5 ft	10 ft	1 ft	5 ft	10 ft	1 ft	5 ft	10 ft	1 ft	5 ft	10 ft	1 ft	5 ft	10 ft
Sampling Company			STANTEC	STANTEC	STANTEC	STANTEC	STANTEC	STANTEC	STANTEC	STANTEC	STANTEC	STANTEC	STANTEC	STANTEC	STANTEC	STANTEC	STANTEC	STANTEC	STANTEC	STANTEC	STANTEC	STANTEC	STANTEC
Laboratory			TALIR	TALIR	TALIR	TALIR	TALIR	TALIR	TALIR	TALIR	TALIR	TALIR	TALIR	TALIR	TALIR	TALIR	TALIR	TALIR	TALIR	TALIR	TALIR	TALIR	TALIR
Laboratory Work Order			440-27708-1	440-27708-1	440-27708-1	440-27708-1	440-27708-1	440-27708-1	440-27708-1	440-27708-1	440-27708-1	440-27708-1	440-27708-1	440-27708-1	440-27708-1	440-27708-1	440-27708-1	440-27708-1	440-27708-1	440-27708-1	440-27708-1	440-27708-1	440-27708-1
Laboratory Sample ID	Units	EPA-Region 9	440-27708-10	440-27708-11	440-27708-12	440-27708-13	440-27708-14	440-27708-15	440-27708-16	440-27708-17	440-27708-18	440-27708-19	440-27708-20	440-27708-21	440-27708-22	440-27708-23	440-27708-24	440-27708-25	440-27708-26	440-27708-27	440-27708-28	440-27708-29	440-27708-30
Metals																							
Antimony	mg/kg	410_n [A]	< 10	2.2 J	1.3 J	20	< 10	< 10	< 9.8	1.8 J	2.0 J	2.2 J	1.6 J	< 10	1.2 J B	1.9 J B	< 10	1.3 J B	1.7 J B	< 9.9	< 10	< 10	< 10
Arsenic	mg/kg	1.6_c [A]	3.6 [A]	3.7 [A]	4.7 [A]	6.0 [A]	5.5 [A]	1.9 [A] J	3.2 [A]	4.7 [A]	7.1 [A]	3.9 [A]	5.5 [A]	2.6 [A] B	4.9 [A] B	4.8 [A] B	2.3 [A] B	3.9 [A] B	4.9 [A] B	3.1 [A] B	4.0 [A] B	1.5 J B	3.2 [A] B
Barium	mg/kg	190000_{nm} [A]	95	130	120	140	120	48	< 0.98	130	150	130	140	40	320	110	57	1200	150	70	120	39	66
Beryllium	mg/kg	2000_n [A]	0.36 J	0.45 J	0.52	0.50	0.58	< 0.50	< 0.49	0.59	0.68	0.49 J	0.61	< 0.50	0.52	0.50	0.24 J	0.47 J	0.52	0.27 J	0.46 J	< 0.50	0.26 J
Cadmium	mg/kg	800_n [A]	< 0.50	< 0.51	0.23 J	0.31 J	< 0.50	< 0.50	< 0.49	0.20 J	0.23 J	0.22 J	0.25 J	< 0.50	0.25 J	0.20 J	< 0.50	0.34 J	< 0.50	< 0.49	< 0.50	< 0.50	< 0.51
Chromium (Hexavalent)	mg/kg	5.6_c [A]	< 1.0	< 1.0	< 1.0	< 1.0	< 0.99	< 1.0	< 1.0	< 1.0	< 1.0	< 1.0	< 1.0	< 0.99	< 1.0	< 0.99	< 0.99	0.17 J	< 0.099	< 0.099	0.036 J	< 0.10	< 0.099
Chromium (Total)	mg/kg	n/v	12	14	14	20	16	7.5	< 0.98	17	17	16	17	5.3	16	14	6.7	16	16	8.6	17	5.9	11
Cobalt	mg/kg	300_n [A]	6.4	7.6	7.4	8.0	7.2	3.3	< 0.98	9.1	8.7	8.2	9.1	2.2	7.9	6.9	3.3	6.5	8.0	4.5	7.3	2.4	4.6
Copper	mg/kg	41000_n [A]	11	13	15	23	15	5.7	< 2.0	17	18	16	17	4.2	17	13	6.3	17	15	7.4	15	3.9	6.7
Lead	mg/kg	800_n [A]	3.9	3.2	3.7	77	4.0	1.2 J	< 2.0	4.4	5.0	5.5	4.6	1.7 J	5.6	3.5	2.0	10	3.7	1.9 J	3.6	1.0 J	1.9 J
Mercury	mg/kg	43_{ns} [A]	0.083	0.087	0.090	0.10	0.10	0.16	0.12	0.082	0.11	0.047	0.085	0.056	0.069	0.15	0.043	0.077	0.090	0.11	0.068	0.12	0.057
Molybdenum	mg/kg	5100_n [A]	1.3 J	1.4 J	1.4 J	1.6 J	1.5 J	0.89 J	< 2.0	1.6 J	1.7 J	1.5 J	1.6 J	0.60 J	1.4 J	1.3 J	0.71 J	1.3 J	1.5 J	0.84 J	1.3 J	0.61 J	1.0 J
Nickel	mg/kg	20000_n [A]	8.0	9.7	9.0	11	10	4.1	< 2.0	11	12	11	11	3.0	11	9.2	4.5	11	10	5.5	10	3.2	5.6
Selenium	mg/kg	5100_n [A]	< 2.0	< 2.0	< 2.0	< 2.0	9.7 J	< 2.0	< 2.0	< 2.0	< 2.0	< 2.0	< 2.0	1.1 J	< 2.0	< 2.0	< 2.0	< 2.0	< 2.0	< 2.0	< 2.0	< 2.0	< 4.1
Silver	mg/kg	5100_n [A]	< 1.0	< 1.0	< 1.0	< 1.0	< 1.0	< 1.0	< 0.98	< 1.0	< 1.0	< 1.0	< 1.0	< 1.0	< 1.0	< 0.99	< 1.0	< 1.0	< 1.0	< 0.99	< 1.0	< 1.0	< 1.0
Thallium	mg/kg	10_n [A]	< 10	< 10	< 10	< 10	< 10	< 10	< 9.8	< 10	< 10	< 10	< 10	< 10	< 10	< 9.9	< 10	< 10	< 10	< 9.9	< 10	< 10	< 10
Vanadium	mg/kg	5200_n [A]	39	50	52	49	53	30	< 0.98	57	60	51	57	19 B	49 B	46 B	25 B	45 B	54 B	30 B	47 B	23 B	42 B
Zinc	mg/kg	310000_{nm} [A]	53	59	56	96	89	25	1.9 J	69	65	76	62	19	65	55	25	100	60	33	56	17	32

See notes on last page

Table 2A
Summary of Soil Analytical Results
Remedial Action Plan Addendum No. 5 Metals (including Cr(VI))
Former PRC DeSoto Site
PPG Industries

Sample Location			RA5-15			RA5-16			RA5-17			RA5-18			RA5-19			RA5-20			RA5-21		
Sample Date			25-Oct-12	25-Oct-12	25-Oct-12	26-Oct-12	26-Oct-12	26-Oct-12	26-Oct-12	26-Oct-12	26-Oct-12	26-Oct-12	26-Oct-12	26-Oct-12	26-Oct-12	26-Oct-12	26-Oct-12	26-Oct-12	26-Oct-12	26-Oct-12	26-Oct-12	26-Oct-12	26-Oct-12
Sample ID			RA5-15-1'	RA5-15-5'	RA5-15-10'	RA5-16-1'	RA5-16-5'	RA5-16-10'	RA5-17-1'	RA5-17-5'	RA5-17-10'	RA5-18-1'	RA5-18-5'	RA5-18-10'	RA5-19-1'	RA5-19-5'	RA5-19-10'	RA5-20-1'	RA5-20-5'	RA5-20-10'	RA5-21-1'	RA5-21-5'	RA5-21-10'
Sample Depth			1 ft	5 ft	10 ft	1 ft	5 ft	10 ft	1 ft	5 ft	10 ft	1 ft	5 ft	10 ft	1 ft	5 ft	10 ft	1 ft	5 ft	10 ft	1 ft	5 ft	10 ft
Sampling Company			STANTEC	STANTEC	STANTEC	STANTEC	STANTEC	STANTEC	STANTEC	STANTEC	STANTEC	STANTEC	STANTEC	STANTEC	STANTEC	STANTEC	STANTEC	STANTEC	STANTEC	STANTEC	STANTEC	STANTEC	STANTEC
Laboratory			TALIR	TALIR	TALIR	TALIR	TALIR	TALIR	TALIR	TALIR	TALIR	TALIR	TALIR	TALIR	TALIR	TALIR	TALIR	TALIR	TALIR	TALIR	TALIR	TALIR	TALIR
Laboratory Work Order			440-27708-1	440-27708-1	440-27708-1	440-27841-1	440-27841-1	440-27841-1	440-27841-1	440-27841-1	440-27841-1	440-27841-1	440-27841-1	440-27841-1	440-27841-1	440-27841-1	440-27841-1	440-27841-1	440-27841-1	440-27841-1	440-27841-1	440-27841-1	440-27841-1
Laboratory Sample ID	Units	EPA-Region 9	440-27708-31	440-27708-32	440-27708-33	440-27841-1	440-27841-2	440-27841-3	440-27841-4	440-27841-5	440-27841-6	440-27841-7	440-27841-8	440-27841-9	440-27841-10	440-27841-11	440-27841-12	440-27841-13	440-27841-14	440-27841-15	440-27841-16	440-27841-17	440-27841-18
Metals																							
Antimony	mg/kg	410_n [A]	1.1 J B	1.3 J B	< 10	1.7 J	1.3 J	< 10	2.7 J	< 10	< 10	6.8 J	< 10	1.1 J	< 10	1.8 J	1.4 J	1.7 J	2.3 J	< 9.8	< 10	< 10	< 10
Arsenic	mg/kg	1.6_c [A]	2.8 [A] B	4.5 [A] B	3.7 [A] B	6.1 [A]	6.2 [A]	3.0 [A]	5.7 [A]	5.4 [A]	3.5 [A]	5.4 [A]	5.0 [A]	4.3 [A]	3.0 [A]	3.8 [A]	3.8 [A]	5.3 [A]	2.1 [A]	4.0 [A]	3.5 [A]	2.2 [A]	2.4 [A]
Barium	mg/kg	190000_{nm} [A]	86	120	81	120	120	48	140	110	92	130	140	110	80	130	110	110	87	83	65	44	32
Beryllium	mg/kg	2000_n [A]	0.29 J	0.50	0.35 J	0.50	0.59	0.20 J	0.59	0.51	0.38 J	0.43 J	0.49 J	0.46 J	0.26 J	0.48 J	0.42 J	0.46 J	0.28 J	0.39 J	0.21 J	< 0.50	< 0.51
Cadmium	mg/kg	800_n [A]	< 0.50	< 0.49	< 0.50	< 0.50	< 0.50	< 0.51	0.24 J	< 0.50	< 0.50	0.48 J	< 0.50	< 0.50	0.23 J	0.22 J	< 0.49	< 0.51	< 0.50	< 0.49	< 0.51	< 0.50	< 0.51
Chromium (Hexavalent)	mg/kg	5.6_c [A]	0.035 J	< 0.099	< 0.099	1.2 B	0.19 J B	0.22 J B	1.3 B	0.77 J B	0.25 J B	1.3 B	0.19 J B	0.25 J B	1.2 B	**5.3 [B] B**	**3.1 [B] B**	0.55 J B	**9.3 [AB] B**	**7.7 [AB] B**	0.77 J B	0.26 J B	0.23 J B
Chromium (Total)	mg/kg	n/v	18	17	10	21	14	7.2	25	16	11	19	13	13	28	120	580	18	130	88	19	7.4	4.7
Cobalt	mg/kg	300_n [A]	4.8	7.5	4.6	6.9	7.2	3.2	8.3	7.3	5.4	6.5	7.8	6.3	5.1	7.8	6.6	6.4	4.4	5.2	4.6	3.3	2.4
Copper	mg/kg	41000_n [A]	11	14	9.2	16	16	4.5	19	14	9.9	23	14	13	15	15	14	13	11	11	9.9	4.7	3.5
Lead	mg/kg	800_n [A]	28	3.5	2.9	5.0	4.7	1.4 J	5.7	3.4	2.4	51	3.1	3.5	15	5.3	3.0	5.3	13	2.8	10	0.93 J	0.65 J
Mercury	mg/kg	43_{ns} [A]	0.078	0.094	0.061	0.068 B	0.097 B	0.091 B	0.070 B	0.082 B	0.079 B	0.11 B	0.088 B	0.10 B	0.055 B	0.078 B	0.056 B	0.090 B	0.098 B	0.062 B	0.053 B	0.086 B	0.056 B
Molybdenum	mg/kg	5100_n [A]	1.2 J	2.2	0.95 J	1.5 J	1.5 J	0.88 J	1.7 J	1.4 J	1.1 J	1.3 J	1.2 J	1.4 J	1.5 J	1.8 J	1.3 J	1.4 J	1.1 J	1.2 J	1.1 J	1.2 J	0.61 J
Nickel	mg/kg	20000_n [A]	9.7	9.7	6.7	11	9.6	3.4	11	9.2	7.2	11	9.9	8.4	14	10	9.2	10	9.7	6.5	9.3	3.6	2.3
Selenium	mg/kg	5100_n [A]	< 2.0	< 2.0	< 2.0	< 2.0	< 2.0	< 2.0	< 2.0	< 2.0	< 2.0	< 2.0	< 2.0	< 2.0	< 2.0	< 2.0	< 2.0	< 2.0	< 2.0	< 2.0	< 2.0	< 2.0	< 2.0
Silver	mg/kg	5100_n [A]	< 1.0	< 0.98	< 1.0	< 1.0	< 1.0	< 1.0	< 1.0	< 1.0	< 1.0	< 0.98	< 1.0	< 1.0	< 1.0	< 1.0	< 0.99	< 1.0	< 1.0	< 0.98	< 1.0	< 1.0	< 1.0
Thallium	mg/kg	10_n [A]	< 10	< 9.8	< 10	< 10	< 10	< 10	< 10	< 10	< 10	< 9.8	< 10	< 10	< 10	< 10	< 9.9	< 10	< 10	< 9.8	< 10	< 10	< 10
Vanadium	mg/kg	5200_n [A]	35 B	54 B	35 B	41	44	28	49	47	34	41	40	43	39	44	38	44	34	32	28	26	21
Zinc	mg/kg	310000_{nm} [A]	56	52	40	63	55	22	75	55	41	110	59	48	57	75	46	53	46	36	41	22	14

See notes on last page

Table 2A
Summary of Soil Analytical Results
Remedial Action Plan Addendum No. 5 Metals (including Cr(VI))
Former PRC DeSoto Site
PPG Industries

Sample Location			RA5-22			RA5-23			RA5-24			RA5-25			RA5-26			RA5-27			RA5-28		
Sample Date			26-Oct-12	26-Oct-12	26-Oct-12	26-Oct-12	26-Oct-12	26-Oct-12	26-Oct-12	26-Oct-12	26-Oct-12	26-Oct-12	26-Oct-12	26-Oct-12	26-Oct-12	26-Oct-12	26-Oct-12	6-Dec-12	6-Dec-12	6-Dec-12	6-Dec-12	6-Dec-12	6-Dec-12
Sample ID			RA5-22-1'	RA5-22-5'	RA5-22-10'	RA5-23-1'	RA5-23-5'	RA5-23-10'	RA5-24-1'	RA5-24-5'	RA5-24-10'	RA5-25-1'	RA5-25-5'	RA5-25-10'	RA5-26-1'	RA5-26-5'	RA5-26-10'	RA5-27-1'	RA5-27-5'	RA5-27-10'	RA5-28-1'	RA5-28-5'	RA5-28-10'
Sample Depth			1 ft	5 ft	10 ft	1 ft	5 ft	10 ft	1 ft	5 ft	10 ft	1 ft	5 ft	10 ft	1 ft	5 ft	10 ft	1 ft	5 ft	10 ft	1 ft	5 ft	10 ft
Sampling Company			STANTEC	STANTEC	STANTEC	STANTEC	STANTEC	STANTEC	STANTEC	STANTEC	STANTEC	STANTEC	STANTEC	STANTEC	STANTEC	STANTEC	STANTEC	STANTEC	STANTEC	STANTEC	STANTEC	STANTEC	STANTEC
Laboratory			TALIR	TALIR	TALIR	TALIR	TALIR	TALIR	TALIR	TALIR	TALIR	TALIR	TALIR	TALIR	TALIR	TALIR	TALIR	TALIR	TALIR	TALIR	TALIR	TALIR	TALIR
Laboratory Work Order			440-27841-1	440-27841-1	440-27841-1	440-27841-1	440-27841-1	440-27841-1	440-27841-1	440-27841-1	440-27841-1	440-27841-1	440-27841-1	440-27841-1	440-27841-1	440-27841-1	440-27841-1	440-31870-1	440-31870-1	440-31870-1	440-31870-1	440-31870-1	440-31870-1
Laboratory Sample ID	Units	EPA-Region 9	440-27841-19	440-27841-20	440-27841-21	440-27841-22	440-27841-23	440-27841-24	440-27841-25	440-27841-26	440-27841-27	440-27841-28	440-27841-29	440-27841-30	440-27841-31	440-27841-32	440-27841-33	440-31870-1	440-31870-2	440-31870-3	440-31870-4	440-31870-5	440-31870-6
Metals																							
Antimony	mg/kg	410_n [A]	< 10	1.3 J	< 10	1.8 J	< 10	1.6 J	1.8 J	< 9.9	< 10	1.3 J	< 10	< 10	< 10	< 9.9	< 10	< 9.9	< 10	< 9.9	< 10	< 9.9	< 10
Arsenic	mg/kg	1.6_c [A]	5.0 [A]	5.8 [A]	1.4 J	4.0 [A]	4.7 [A]	5.3 [A]	2.8 [A]	2.1 [A]	2.2 [A]	7.6 [A]	1.8 [A] J	1.3 J	3.7 [A]	3.6 [A] B	2.1 [A]	2.2 [A]	3.0 [A]	2.4 [A]	1.2 J	2.0 [A]	2.9 [A]
Barium	mg/kg	190000_{nm} [A]	92	130	31	80	130	130	59	35	33	81	44	36	120	85	45	100	130	130	68	130	140
Beryllium	mg/kg	2000_n [A]	0.36 J	0.38 J	< 0.51	0.27 J	0.58	0.62	0.22 J	< 0.49	< 0.51	0.27 J	< 0.50	< 0.51	0.41 J	0.37 J	< 0.51	0.37 J	0.48 J	0.44 J	0.24 J	0.42 J	0.53
Cadmium	mg/kg	800_n [A]	< 0.51	0.42 J	< 0.51	0.35 J	0.22 J	< 0.50	< 0.49	< 0.49	< 0.51	< 0.51	< 0.50	< 0.51	< 0.51	< 0.50	< 0.51	< 0.49	< 0.50	< 0.49	< 0.50	< 0.49	< 0.50
Chromium (Hexavalent)	mg/kg	5.6_c [A]	0.50 J B	**2.3 [B] B**	0.47 J B	**2.7 [B] B**	0.39 J B	0.44 J B	1.9 B	0.22 J B	0.19 J B	**2.2 [B] B**	0.18 J B	0.19 J B	0.94 J B	0.24 J B	0.20 J B	0.27 J	< 0.79	< 0.81	< 0.81	< 0.79	< 0.80
Chromium (Total)	mg/kg	n/v	12	22	6.3 B	13 B	16 B	16 B	19 B	5.6 B	4.4 B	20 B	8.7 B	6.8 B	16 B	11 B	8.3 B	14	14	16	21	18	18
Cobalt	mg/kg	300_n [A]	5.2	6.1	2.3	4.0	8.2	8.5	3.6	2.4	1.9	4.5	3.0	2.5	5.5	5.5	3.3	6.4	7.3	7.6	4.5	7.3	9.1
Copper	mg/kg	41000_n [A]	10	16	3.1	11	15	18	8.0	4.2	3.3	9.6	4.9	4.1	13	11	5.0	12	13	14	8.4	15	16
Lead	mg/kg	800_n [A]	8.4	80	0.66 J	13	3.7	5.2	44	1.1 J	0.69 J	10	0.50 J	0.69 J	8.3	2.5	1.1 J	10	3.8	3.9	130	7.1	4.8
Mercury	mg/kg	43_{ns} [A]	0.079 B	0.066 B	0.018 J	0.064	0.13	0.10	0.057	0.037	0.077	0.069	0.057	0.12	0.077	0.13	0.097	0.092	0.081	0.10	0.091	0.079	0.13
Molybdenum	mg/kg	5100_n [A]	1.1 J	1.5 J	0.80 J	1.6 J	1.8 J	1.5 J	0.98 J	0.60 J	0.81 J	1.2 J	0.96 J	0.77 J	1.4 J	1.1 J	0.79 J	< 2.0	< 2.0	< 2.0	< 2.0	< 2.0	< 2.0
Nickel	mg/kg	20000_n [A]	7.7	8.6	2.7 B	7.2 B	11 B	11 B	5.9 B	2.8 B	2.1 B	10 B	3.7 B	3.1 B	9.6 B	7.1 B	3.5 B	7.8	8.9	9.9	10	10	12
Selenium	mg/kg	5100_n [A]	< 2.0	< 2.0	< 2.0	< 2.0	< 2.0	< 2.0	< 2.0	< 2.0	< 2.0	< 2.0	< 2.0	< 2.0	< 2.0	< 2.0	< 2.0	< 2.0	< 2.0	< 2.0	< 2.0	< 2.0	< 2.0
Silver	mg/kg	5100_n [A]	< 1.0	< 0.99	< 1.0	< 1.0	< 1.0	< 0.99	< 0.99	< 0.99	< 1.0	< 1.0	< 1.0	< 1.0	< 1.0	< 0.99	< 1.0	< 0.99	< 1.0	< 2.0	< 1.0	< 0.99	< 2.0
Thallium	mg/kg	10_n [A]	< 10	< 9.9	< 10	< 10	< 10	< 9.9	< 9.9	< 9.9	< 10	< 10	< 10	< 10	< 10	< 9.9	< 10	1.2 J	2.2 J	1.3 J	1.0 J	2.0 J	3.8 J
Vanadium	mg/kg	5200_n [A]	35	46	25	29	55	54	28	21	16	25	34	27	38	37	31	35	41	44	27	41	50
Zinc	mg/kg	310000_{nm} [A]	51	140	15	53	65	62	55	16	14	51	19	17	54	41	21	53	55	55	34	55	65

See notes on last page

Table 2A
Summary of Soil Analytical Results
Remedial Action Plan Addendum No. 5 Metals (including Cr(VI))
Former PRC DeSoto Site
PPG Industries

Sample Location			RA5-29			RA5-30			RA5-31			RA5-32		
Sample Date			6-Dec-12	6-Dec-12	6-Dec-12	6-Dec-12	6-Dec-12	6-Dec-12	6-Dec-12	6-Dec-12	6-Dec-12	6-Dec-12	6-Dec-12	6-Dec-12
Sample ID			RA5-29-1'	RA5-29-5'	RA5-29-10'	RA5-30-1'	RA5-30-5'	RA5-30-10'	RA5-31-1'	RA5-31-5'	RA5-31-10'	RA5-32-1'	RA5-32-5'	RA5-32-10'
Sample Depth			1 ft	5 ft	10 ft	1 ft	5 ft	10 ft	1 ft	5 ft	10 ft	1 ft	5 ft	10 ft
Sampling Company			STANTEC	STANTEC	STANTEC	STANTEC	STANTEC	STANTEC	STANTEC	STANTEC	STANTEC	STANTEC	STANTEC	STANTEC
Laboratory			TALIR	TALIR	TALIR	TALIR	TALIR	TALIR	TALIR	TALIR	TALIR	TALIR	TALIR	TALIR
Laboratory Work Order			440-31870-1	440-31870-1	440-31870-1	440-31870-1	440-31870-1	440-31870-1	440-31870-1	440-31870-1	440-31870-1	440-31870-1	440-31870-1	440-31870-1
Laboratory Sample ID	Units	EPA-Region 9	440-31870-7	440-31870-8	440-31870-9	440-31870-10	440-31870-11	440-31870-12	440-31870-13	440-31870-14	440-31870-15	440-31870-16	440-31870-17	440-31870-18
Metals														
Antimony	mg/kg	410_n[A]	< 10	< 9.9	< 9.9	< 10	< 9.9	< 9.9	< 9.9	< 10	< 9.9	< 9.9	< 9.8	< 50
Arsenic	mg/kg	1.6_c[A]	*< 2.0*	2.1[A]	1.4 J	*< 2.0*	4.3[A]	5.4[A]	*< 2.0*	1.8[A] J	2.6[A]	*< 2.0*	*< 2.0*	*< 10*
Barium	mg/kg	190000_{nm}[A]	50	120	120	79	170	160	71	120	95	66	42	210
Beryllium	mg/kg	2000_n[A]	< 0.50	0.46 J	0.46 J	0.31 J	0.69	0.84	0.44 J	0.37 J	0.39 J	0.34 J	< 0.49	< 2.5
Cadmium	mg/kg	800_n[A]	< 0.50	< 0.50	< 0.49	< 0.50	< 0.50	< 0.49	< 0.49	< 0.50	< 0.50	< 0.50	< 0.49	< 2.5
Chromium (Hexavalent)	mg/kg	5.6_c[A]	0.59 J	< 0.80	< 0.80	< 0.80	< 0.81	< 0.79	< 0.80	< 0.81	< 0.80	< 0.79	< 0.81	< 0.81
Chromium (Total)	mg/kg	n/v	14	16	14	8.6	32	31	39	15	12	9.3	6.9	22
Cobalt	mg/kg	300_n[A]	3.4	8.3	7.1	4.8	10	9.9	5.0	7.0	5.9	5.0	2.9	13
Copper	mg/kg	41000_n[A]	5.6	14	13	6.5	26	23	8.1	14	11	6.2	4.8	21
Lead	mg/kg	800_n[A]	5.6	4.4	4.0	2.5	8.0	6.7	7.9	13	3.3	4.0	1.8 J	< 10
Mercury	mg/kg	43_{ns}[A]	0.057	0.095	0.11	0.021	0.13	0.12	0.11	0.20	0.097	0.047	0.087	0.075
Molybdenum	mg/kg	5100_n[A]	< 2.0	< 2.0	< 2.0	< 2.0	< 2.0	< 2.0	< 2.0	< 2.0	< 2.0	< 2.0	< 2.0	< 10
Nickel	mg/kg	20000_n[A]	3.6	9.4	8.2	5.0	17	20	12	9.7	7.3	5.6	3.8	13
Selenium	mg/kg	5100_n[A]	< 2.0	< 2.0	1.3 J	< 2.0	< 2.0	< 9.9	< 2.0	< 2.0	< 2.0	< 2.0	< 2.0	< 10
Silver	mg/kg	5100_n[A]	< 1.0	< 2.0	< 0.99	< 1.0	< 2.0	< 4.9	< 0.99	< 1.0	< 0.99	< 0.99	< 0.98	< 5.0
Thallium	mg/kg	10_n[A]	0.93 J	2.9 J	1.8 J	0.95 J	2.1 J	1.9 J	0.90 J	1.4 J	1.2 J	0.79 J	0.79 J	10 J
Vanadium	mg/kg	5200_n[A]	21	48	43	37	56	53	33	41	33	34	19	62
Zinc	mg/kg	310000_{nm}[A]	24	57	55	41	87	78	39	65	41	37	22	82

Notes:

EPA-Region 9	EPA-Region 9 Regional Screening Table (Nov 2012)
[A]	EPA-Region 9 Regional Screening Levels - Industrial Site Usage
SSC	Site Specific Criteria
[B]	Bosnan, Chernoff and Oudiz, March 2008, *Determination of a Southern California Regional Background Arsenic Concentration in Soil*, California Department of Toxic Substance Control (DTSC)
6.5[A]	Concentration exceeds the indicated standard.
15.2	Concentration was detected but did not exceed applicable standards.
< 0.50	Laboratory estimated quantitation limit exceeded standard.
< 0.03	The analyte was not detected above the laboratory estimated quantitation limit.
n/v	No standard/guideline value.
-	Parameter not analyzed / not available.
c	Cancer
n	Noncancer
m	Concentration may exceed ceiling limit (See User Guide)
s	Concentration may exceed Csat (See User Guide)
B	Compound was found in the blank and sample
J	Result is less than the RL but greater than or equal to the MDL and the concentration is an approximate value

Table 2B
Summary of Soil Analytical Results
Confirmation Soil Borings - VOC and TPH
Former PRC DeSoto Site
PPG Industries

Sample Location			RA5-1			RA5-2			RA5-3			RA5-4			RA5-5			RA5-6		
Sample Date			24-Oct-12	24-Oct-12	24-Oct-12	24-Oct-12	24-Oct-12	24-Oct-12	24-Oct-12	24-Oct-12	24-Oct-12	24-Oct-12	24-Oct-12	24-Oct-12	25-Oct-12	25-Oct-12	25-Oct-12	25-Oct-12	25-Oct-12	25-Oct-12
Sample ID			RA5-1-1'	RA5-1-5'	RA5-1-10'	RA5-2-1'	RA5-2-5'	RA5-2-10'	RA5-3-1'	RA5-3-5'	RA5-3-10'	RA5-4-1'	RA5-4-5'	RA5-4-10'	RA5-5-1'	RA5-5-5'	RA5-5-10'	RA5-6-1'	RA5-6-5'	RA5-6-10'
Sample Depth			1 ft	5 ft	10 ft	1 ft	5 ft	10 ft	1 ft	5 ft	10 ft	1 ft	5 ft	10 ft	1 ft	5 ft	10 ft	1 ft	5 ft	10 ft
Sampling Company			STANTEC	STANTEC	STANTEC	STANTEC	STANTEC	STANTEC	STANTEC	STANTEC	STANTEC	STANTEC	STANTEC	STANTEC	STANTEC	STANTEC	STANTEC	STANTEC	STANTEC	STANTEC
Laboratory			TALIR	TALIR	TALIR	TALIR	TALIR	TALIR	TALIR	TALIR	TALIR	TALIR	TALIR	TALIR	TALIR	TALIR	TALIR	TALIR	TALIR	TALIR
Laboratory Work Order			440-27630-1	440-27630-1	440-27630-1	440-27630-1	440-27630-1	440-27630-1	440-27630-1	440-27630-1	440-27630-1	440-27630-1	440-27630-1	440-27630-1	440-27708-1	440-27708-1	440-27708-1	440-27708-1	440-27708-1	440-27708-1
Laboratory Sample ID			440-27630-15	440-27630-16	440-27630-17	440-27630-18	440-27630-19	440-27630-20	440-27630-21	440-27630-22	440-27630-23	440-27630-24	440-27630-25	440-27630-26	440-27708-1	440-27708-2	440-27708-3	440-27708-4	440-27708-5	440-27708-6
Sample Type	Units	EPA-Region 9																		
Total Petroleum Hydrocarbons																				
TPH (C4-C12) - Gasoline Range (GRO)	µg/kg	n/v	< 320	< 360	< 330	< 320	< 340	< 360	< 330	< 330	< 340	< 320	< 380	< 330	< 300	< 300	< 320	< 320	< 320	< 330
TPH (C13-C22) - Diesel Range (DRO)	mg/kg	n/v	< 5.0	< 5.0	< 5.0	< 5.0	< 5.0	< 5.0	< 5.0	< 5.0	< 5.0	< 5.0	< 5.0	< 5.0	< 5.0	< 5.0	< 5.0	< 5.0	< 5.0	< 5.0
TPH (C23-C40) - Oil Range (ORO)	mg/kg	n/v	**12**	< 5.0	< 5.0	< 5.0	< 5.0	< 5.0	**5.6**	< 5.0	< 5.0	**22**	< 5.0	< 5.0	**10**	< 5.0	< 5.0	< 5.0	**3.5 J**	< 5.0
Volatile Organic Compounds																				
Benzene	µg/kg	5400_c [A]	< 1.5	< 1.9	< 1.7	< 1.5	< 1.6	< 1.7	< 1.6	< 1.6	< 1.7	< 1.5	< 1.5	< 1.6	< 1.5	< 1.7	< 1.8	< 1.5	< 1.6	< 1.6
Bromobenzene	µg/kg	1800000_{ns} [A]	< 3.8	< 4.6	< 4.1	< 3.8	< 4.0	< 4.2	< 4.1	< 4.1	< 4.3	< 3.8	< 3.8	< 3.9	< 3.7	< 4.2	< 4.6	< 3.8	< 4.0	< 4.0
Bromodichloromethane	µg/kg	1400_c [A]	< 1.5	< 1.9	< 1.7	< 1.5	< 1.6	< 1.7	< 1.6	< 1.6	< 1.7	< 1.5	< 1.5	< 1.6	< 1.5	< 1.7	< 1.8	< 1.5	< 1.6	< 1.6
Bromoform (Tribromomethane)	µg/kg	220000_c [A]	< 3.8	< 4.6	< 4.1	< 3.8	< 4.0	< 4.2	< 4.1	< 4.1	< 4.3	< 3.8	< 3.8	< 3.9	< 3.7	< 4.2	< 4.6	< 3.8	< 4.0	< 4.0
Bromomethane (Methyl bromide)	µg/kg	32000_n [A]	< 3.8	< 4.6	< 4.1	< 3.8	< 4.0	< 4.2	< 4.1	< 4.1	< 4.3	< 3.8	< 3.8	< 3.9	< 3.7	< 4.2	< 4.6	< 3.8	< 4.0	< 4.0
Butylbenzene, n-	µg/kg	51000000_{ns} [A]	< 3.8	< 4.6	< 4.1	< 3.8	< 4.0	< 4.2	< 4.1	< 4.1	< 4.3	< 3.8	< 3.8	< 3.9	< 3.7	< 4.2	< 4.6	< 3.8	< 4.0	< 4.0
Butylbenzene, sec- (2-Phenylbutane)	µg/kg	n/v	< 3.8	< 4.6	< 4.1	< 3.8	< 4.0	< 4.2	< 4.1	< 4.1	< 4.3	< 3.8	< 3.8	< 3.9	< 3.7	< 4.2	< 4.6	< 3.8	< 4.0	< 4.0
Butylbenzene, tert-	µg/kg	n/v	< 3.8	< 4.6	< 4.1	< 3.8	< 4.0	< 4.2	< 4.1	< 4.1	< 4.3	< 3.8	< 3.8	< 3.9	< 3.7	< 4.2	< 4.6	< 3.8	< 4.0	< 4.0
Carbon Tetrachloride (Tetrachloromethane)	µg/kg	3000_c [A]	< 3.8 U*	< 4.6	< 4.1	< 3.8	< 4.0	< 4.2	< 4.1 U*	< 4.1	< 4.3	< 3.8	< 3.8 U*	< 3.9 U*	< 3.7	< 4.2	< 4.6	< 3.8	< 4.0	< 4.0
Chlorobenzene (Monochlorobenzene)	µg/kg	1400000_{ns} [A]	< 1.5	< 1.9	< 1.7	< 1.5	< 1.6	< 1.7	< 1.6	< 1.6	< 1.7	< 1.5	< 1.5	< 1.6	< 1.5	< 1.7	< 1.8	< 1.5	< 1.6	< 1.6
Chlorobromomethane	µg/kg	n/v	< 3.8	< 4.6	< 4.1	< 3.8	< 4.0	< 4.2	< 4.1	< 4.1	< 4.3	< 3.8	< 3.8	< 3.9	< 3.7	< 4.2	< 4.6	< 3.8	< 4.0	< 4.0
Chloroethane (Ethyl Chloride)	µg/kg	61000000_{ns} [A]	< 3.8	< 4.6	< 4.1	< 3.8	< 4.0	< 4.2	< 4.1	< 4.1	< 4.3	< 3.8	< 3.8	< 3.9	< 3.7	< 4.2	< 4.6	< 3.8	< 4.0	< 4.0
Chloroform (Trichloromethane)	µg/kg	1500_c [A]	< 1.5	< 1.9	< 1.7	< 1.5	< 1.6	< 1.7	< 1.6	< 1.6	< 1.7	< 1.5	< 1.5	< 1.6	< 1.5	< 1.7	< 1.8	< 1.5	< 1.6	< 1.6
Chloromethane	µg/kg	500000_n [A]	< 3.8	< 4.6	< 4.1	< 3.8	< 4.0	< 4.2	< 4.1	< 4.1	< 4.3	< 3.8	< 3.8	< 3.9	< 3.7	< 4.2	< 4.6	< 3.8	< 4.0	< 4.0
Chlorotoluene, 2-	µg/kg	20000000_{ns} [A]	< 3.8	< 4.6	< 4.1	< 3.8	< 4.0	< 4.2	< 4.1	< 4.1	< 4.3	< 3.8	< 3.8	< 3.9	< 3.7	< 4.2	< 4.6	< 3.8	< 4.0	< 4.0
Chlorotoluene, 4-	µg/kg	20000000_{ns} [A]	< 3.8	< 4.6	< 4.1	< 3.8	< 4.0	< 4.2	< 4.1	< 4.1	< 4.3	< 3.8	< 3.8	< 3.9	< 3.7	< 4.2	< 4.6	< 3.8	< 4.0	< 4.0
Dibromo-3-Chloropropane, 1,2- (DBCP)	µg/kg	69_c [A]	< 3.8	< 4.6	< 4.1	< 3.8	< 4.0	< 4.2	< 4.1	< 4.1	< 4.3	< 3.8	< 3.8	< 3.9	< 3.7	< 4.2	< 4.6	< 3.8	< 4.0	< 4.0
Dibromochloromethane	µg/kg	3300_c [A]	< 1.5 U*	< 1.9	< 1.7	< 1.5	< 1.6	< 1.7	< 1.6 U*	< 1.6	< 1.7	< 1.5	< 1.5	< 1.6	< 1.5	< 1.7	< 1.8	< 1.5	< 1.6	< 1.6
Dibromomethane (Methylene Bromide)	µg/kg	110000_n [A]	< 1.5	< 1.9	< 1.7	< 1.5	< 1.6	< 1.7	< 1.6	< 1.6	< 1.7	< 1.5	< 1.5	< 1.6	< 1.5	< 1.7	< 1.8	< 1.5	< 1.6	< 1.6
Dichlorobenzene, 1,2-	µg/kg	9800000_{ns} [A]	< 1.5	< 1.9	< 1.7	< 1.5	< 1.6	< 1.7	< 1.6	< 1.6	< 1.7	< 1.5	< 1.5	< 1.6	< 1.5	< 1.7	< 1.8	< 1.5	< 1.6	< 1.6
Dichlorobenzene, 1,3-	µg/kg	n/v	< 1.5	< 1.9	< 1.7	< 1.5	< 1.6	< 1.7	< 1.6	< 1.6	< 1.7	< 1.5	< 1.5	< 1.6	< 1.5	< 1.7	< 1.8	< 1.5	< 1.6	< 1.6
Dichlorobenzene, 1,4-	µg/kg	12000_c [A]	< 1.5	< 1.9	< 1.7	< 1.5	< 1.6	< 1.7	< 1.6	< 1.6	< 1.7	< 1.5	< 1.5	< 1.6	< 1.5	< 1.7	< 1.8	< 1.5	< 1.6	< 1.6
Dichlorodifluoromethane (Freon 12)	µg/kg	400000_n [A]	< 3.8	< 4.6	< 4.1	< 3.8	< 4.0	< 4.2	< 4.1	< 4.1	< 4.3	< 3.8	< 3.8	< 3.9	< 3.7	< 4.2	< 4.6	< 3.8	< 4.0	< 4.0
Dichloroethane, 1,1-	µg/kg	17000_c [A]	< 1.5	< 1.9	< 1.7	< 1.5	< 1.6	< 1.7	< 1.6	< 1.6	< 1.7	< 1.5	< 1.5	< 1.6	< 1.5	< 1.7	< 1.8	< 1.5	< 1.6	< 1.6
Dichloroethane, 1,2-	µg/kg	2200_c [A]	< 1.5	< 1.9	< 1.7	< 1.5	< 1.6	< 1.7	< 1.6	< 1.6	< 1.7	< 1.5	< 1.5	< 1.6	< 1.5	< 1.7	< 1.8	< 1.5	< 1.6	< 1.6
Dichloroethene, 1,1-	µg/kg	1100000_n [A]	< 3.8	< 4.6	< 4.1	< 3.8	< 4.0	< 4.2	< 4.1	< 4.1	< 4.3	< 3.8	< 3.8	< 3.9	< 3.7	< 4.2	< 4.6	< 3.8	< 4.0	< 4.0
Dichloroethylene, cis-1,2-	µg/kg	2000000_n [A]	< 1.5	< 1.9	< 1.7	< 1.5	< 1.6	< 1.7	< 1.6	< 1.6	< 1.7	< 1.5	< 1.5	< 1.6	< 1.5	< 1.7	< 1.8	< 1.5	< 1.6	< 1.6
Dichloroethylene, trans-1,2-	µg/kg	690000_n [A]	< 1.5	< 1.9	< 1.7	< 1.5	< 1.6	< 1.7	< 1.6	< 1.6	< 1.7	< 1.5	< 1.5	< 1.6	< 1.5	< 1.7	< 1.8	< 1.5	< 1.6	< 1.6
Dichloropropane, 1,2-	µg/kg	4700_c [A]	< 1.5	< 1.9	< 1.7	< 1.5	< 1.6	< 1.7	< 1.6	< 1.6	< 1.7	< 1.5	< 1.5	< 1.6	< 1.5	< 1.7	< 1.8	< 1.5	< 1.6	< 1.6
Dichloropropane, 1,3-	µg/kg	20000000_{ns} [A]	< 1.5	< 1.9	< 1.7	< 1.5	< 1.6	< 1.7	< 1.6	< 1.6	< 1.7	< 1.5	< 1.5	< 1.6	< 1.5	< 1.7	< 1.8	< 1.5	< 1.6	< 1.6
Dichloropropane, 2,2-	µg/kg	n/v	< 1.5	< 1.9	< 1.7	< 1.5	< 1.6	< 1.7	< 1.6	< 1.6	< 1.7	< 1.5	< 1.5	< 1.6	< 1.5	< 1.7	< 1.8	< 1.5	< 1.6	< 1.6
Dichloropropene, 1,1-	µg/kg	n/v	< 1.5	< 1.9	< 1.7	< 1.5	< 1.6	< 1.7	< 1.6	< 1.6	< 1.7	< 1.5	< 1.5	< 1.6	< 1.5	< 1.7	< 1.8	< 1.5	< 1.6	< 1.6
Dichloropropene, cis-1,3-	µg/kg	n/v	< 1.5 U*	< 1.9 U*	< 1.7 U*	< 1.5 U*	< 1.6 U*	< 1.7 U*	< 1.6 U*	< 1.6 U*	< 1.7 U*	< 1.5 U*	< 1.5	< 1.6	< 1.5	< 1.7	< 1.8	< 1.5	< 1.6	< 1.6
Dichloropropene, trans-1,3-	µg/kg	n/v	< 1.5 U*	< 1.9	< 1.7	< 1.5	< 1.6	< 1.7	< 1.6 U*	< 1.6	< 1.7	< 1.5	< 1.5	< 1.6	< 1.5	< 1.7	< 1.8	< 1.5	< 1.6	< 1.6
Diisopropyl Ether (DIPE)	µg/kg	10000000_{ns} [A]	< 3.8	< 4.6	< 4.1	< 3.8	< 4.0	< 4.2	< 4.1	< 4.1	< 4.3	< 3.8	< 3.8	< 3.9	< 3.7	< 4.2	< 4.6	< 3.8	< 4.0	< 4.0
Dioxane, 1,4-	µg/kg	17000_c [A]	< 19	< 19	< 19	< 19	< 19	< 19	< 19	< 19	< 19	< 19	< 19	< 19	< 19	< 19	< 19	< 19	< 19	< 19
Ethyl Tert Butyl Ether	µg/kg	n/v	< 3.8	< 4.6	< 4.1	< 3.8	< 4.0	< 4.2	< 4.1	< 4.1	< 4.3	< 3.8	< 3.8	< 3.9	< 3.7	< 4.2	< 4.6	< 3.8	< 4.0	< 4.0
Ethylbenzene	µg/kg	27000_c [A]	< 1.5	< 1.9	< 1.7	< 1.5	< 1.6	< 1.7	< 1.6	< 1.6	< 1.7	< 1.5	< 1.5	< 1.6	< 1.5	< 1.7	< 1.8	< 1.5	< 1.6	< 1.6
Ethylene Dibromide (Dibromoethane, 1,2-)	µg/kg	170_c [A]	< 1.5	< 1.9	< 1.7	< 1.5	< 1.6	< 1.7	< 1.6	< 1.6	< 1.7	< 1.5	< 1.5	< 1.6	< 1.5	< 1.7	< 1.8	< 1.5	< 1.6	< 1.6
Hexachlorobutadiene (Heachloro-1,3-butadiene)	µg/kg	22000_c [A]	< 3.8	< 4.6	< 4.1	< 3.8	< 4.0	< 4.2	< 4.1	< 4.1	< 4.3	< 3.8	< 3.8	< 3.9	< 3.7	< 4.2	< 4.6	< 3.8	< 4.0	< 4.0
Isopropylbenzene	µg/kg	11000000_{ns} [A]	< 1.5	< 1.9	< 1.7	< 1.5	< 1.6	< 1.7	< 1.6	< 1.6	< 1.7	< 1.5	< 1.5	< 1.6	< 1.5	< 1.7	< 1.8	< 1.5	< 1.6	< 1.6

See notes on last page

Table 2B
Summary of Soil Analytical Results
Confirmation Soil Borings - VOC and TPH
Former PRC DeSoto Site
PPG Industries

Sample Location			RA5-1			RA5-2			RA5-3			RA5-4			RA5-5			RA5-6		
Sample Date			24-Oct-12	24-Oct-12	24-Oct-12	24-Oct-12	24-Oct-12	24-Oct-12	24-Oct-12	24-Oct-12	24-Oct-12	24-Oct-12	24-Oct-12	24-Oct-12	25-Oct-12	25-Oct-12	25-Oct-12	25-Oct-12	25-Oct-12	25-Oct-12
Sample ID			RA5-1-1'	RA5-1-5'	RA5-1-10'	RA5-2-1'	RA5-2-5'	RA5-2-10'	RA5-3-1'	RA5-3-5'	RA5-3-10'	RA5-4-1'	RA5-4-5'	RA5-4-10'	RA5-5-1'	RA5-5-5'	RA5-5-10'	RA5-6-1'	RA5-6-5'	RA5-6-10'
Sample Depth			1 ft	5 ft	10 ft	1 ft	5 ft	10 ft	1 ft	5 ft	10 ft	1 ft	5 ft	10 ft	1 ft	5 ft	10 ft	1 ft	5 ft	10 ft
Sampling Company			STANTEC	STANTEC	STANTEC	STANTEC	STANTEC	STANTEC	STANTEC	STANTEC	STANTEC	STANTEC	STANTEC	STANTEC	STANTEC	STANTEC	STANTEC	STANTEC	STANTEC	STANTEC
Laboratory			TALIR	TALIR	TALIR	TALIR	TALIR	TALIR	TALIR	TALIR	TALIR	TALIR	TALIR	TALIR	TALIR	TALIR	TALIR	TALIR	TALIR	TALIR
Laboratory Work Order			440-27630-1	440-27630-1	440-27630-1	440-27630-1	440-27630-1	440-27630-1	440-27630-1	440-27630-1	440-27630-1	440-27630-1	440-27630-1	440-27630-1	440-27708-1	440-27708-1	440-27708-1	440-27708-1	440-27708-1	440-27708-1
Laboratory Sample ID			440-27630-15	440-27630-16	440-27630-17	440-27630-18	440-27630-19	440-27630-20	440-27630-21	440-27630-22	440-27630-23	440-27630-24	440-27630-25	440-27630-26	440-27708-1	440-27708-2	440-27708-3	440-27708-4	440-27708-5	440-27708-6
Sample Type	Units	EPA-Region 9																		
Isopropyltoluene, p- (Cymene)	µg/kg	n/v	< 1.5	< 1.9	< 1.7	< 1.5	< 1.6	< 1.7	< 1.6	< 1.6	< 1.7	< 1.5	< 1.5	< 1.6	< 1.5	< 1.7	< 1.8	< 1.5	< 1.6	< 1.6
Methyl tert-butyl ether (MTBE)	µg/kg	220000$_c$[A]	< 3.8	< 4.6	< 4.1	< 3.8	< 4.0	< 4.2	< 4.1	< 4.1	< 4.3	< 3.8	< 3.8	< 3.9	< 3.7	< 4.2	< 4.6	< 3.8	< 4.0	< 4.0
Methylene Chloride (Dichloromethane)	µg/kg	960000$_{c,*}$[A]	< 15	< 19	< 17	< 15	< 16	< 17	< 16	< 16	< 17	< 15	< 15	< 16	< 15	< 17	< 18	< 15	< 16	< 16
Naphthalene	µg/kg	18000$_{c,*}$[A]	< 3.8	< 4.6	< 4.1	< 3.8	< 4.0	< 4.2	< 4.1	< 4.1	< 4.3	< 3.8	< 3.8	< 3.9	< 3.7	< 4.2	< 4.6	< 3.8	< 4.0	< 4.0
Propylbenzene, n-	µg/kg	21000000$_{ns}$[A]	< 1.5	< 1.9	< 1.7	< 1.5	< 1.6	< 1.7	< 1.6	< 1.6	< 1.7	< 1.5	< 1.5	< 1.6	< 1.5	< 1.7	< 1.8	< 1.5	< 1.6	< 1.6
Styrene	µg/kg	36000000$_{ns}$[A]	< 1.5	< 1.9	< 1.7	< 1.5	< 1.6	< 1.7	< 1.6	< 1.6	< 1.7	< 1.5	< 1.5	< 1.6	< 1.5	< 1.7	< 1.8	< 1.5	< 1.6	< 1.6
Tert Amyl Methyl Ether	µg/kg	n/v	< 3.8	< 4.6	< 4.1	< 3.8	< 4.0	< 4.2	< 4.1	< 4.1	< 4.3	< 3.8	< 3.8	< 3.9	< 3.7	< 4.2	< 4.6	< 3.8	< 4.0	< 4.0
Tert-Butyl Alcohol	µg/kg	n/v	< 75	< 93	< 83	< 76	< 81	< 84	< 82	< 82	< 86	< 76	< 77	< 79	< 75	< 84	< 91	< 75	< 81	< 80
Tetrachloroethane, 1,1,1,2-	µg/kg	9300$_c$[A]	< 3.8 U*	< 4.6	< 4.1	< 3.8	< 4.0	< 4.2	< 4.1 U*	< 4.1	< 4.3	< 3.8	< 3.8 U*	< 3.9 U*	< 3.7	< 4.2	< 4.6	< 3.8	< 4.0	< 4.0
Tetrachloroethane, 1,1,2,2-	µg/kg	2800$_c$[A]	< 1.5	< 1.9	< 1.7	< 1.5	< 1.6	< 1.7	< 1.6	< 1.6	< 1.7	< 1.5	< 1.5	< 1.6	< 1.5	< 1.7	< 1.8	< 1.5	< 1.6	< 1.6
Tetrachloroethylene (PCE)	µg/kg	110000$_{c,*}$[A]	< 1.5	< 1.9	< 1.7	**0.52 J**	< 1.6	< 1.7	**0.46 J**	< 1.6	< 1.7	**0.74 J**	**0.42 J**	< 1.6	**2.3**	**0.60 J**	< 1.8	**1.3 J**	< 1.6	< 1.6
Toluene	µg/kg	45000000$_{ns}$[A]	< 1.5	< 1.9	< 1.7	< 1.5	< 1.6	< 1.7	< 1.6	< 1.6	< 1.7	< 1.5	< 1.5	< 1.6	< 1.5	< 1.7	< 1.8	< 1.5	< 1.6	< 1.6
Trichlorobenzene, 1,2,3-	µg/kg	490000$_{ns}$[A]	< 3.8	< 4.6	< 4.1	< 3.8	< 4.0	< 4.2	< 4.1	< 4.1	< 4.3	< 3.8	< 3.8	< 3.9	< 3.7	< 4.2	< 4.6	< 3.8	< 4.0	< 4.0
Trichlorobenzene, 1,2,4-	µg/kg	99000$_{c,*}$[A]	< 3.8	< 4.6	< 4.1	< 3.8	< 4.0	< 4.2	< 4.1	< 4.1	< 4.3	< 3.8	< 3.8	< 3.9	< 3.7	< 4.2	< 4.6	< 3.8	< 4.0	< 4.0
Trichloroethane, 1,1,1-	µg/kg	38000000$_{ns}$[A]	< 1.5	< 1.9	< 1.7	< 1.5	< 1.6	< 1.7	< 1.6	< 1.6	< 1.7	< 1.5	< 1.5	< 1.6	< 1.5	< 1.7	< 1.8	< 1.5	< 1.6	< 1.6
Trichloroethane, 1,1,2-	µg/kg	5300$_c$[A]	< 1.5	< 1.9	< 1.7	< 1.5	< 1.6	< 1.7	< 1.6	< 1.6	< 1.7	< 1.5	< 1.5	< 1.6	< 1.5	< 1.7	< 1.8	< 1.5	< 1.6	< 1.6
Trichloroethylene (TCE)	µg/kg	6400$_{c,*}$[A]	< 1.5	< 1.9	< 1.7	< 1.5	< 1.6	< 1.7	< 1.6	< 1.6	< 1.7	< 1.5	< 1.5	< 1.6	< 1.5	< 1.7	< 1.8	< 1.5	< 1.6	< 1.6
Trichlorofluoromethane (Freon 11)	µg/kg	3400000$_{ns}$[A]	< 3.8	< 4.6	< 4.1	< 3.8	< 4.0	< 4.2	< 4.1	< 4.1	< 4.3	< 3.8	< 3.8	< 3.9	< 3.7	< 4.2	< 4.6	< 3.8	< 4.0	< 4.0
Trichloropropane, 1,2,3-	µg/kg	95$_c$[A]	< 7.5	< 9.3	< 8.3	< 7.6	< 8.1	< 8.4	< 8.2	< 8.2	< 8.6	< 7.6	< 7.7	< 7.9	< 7.5	< 8.4	< 9.1	< 7.5	< 8.1	< 8.0
Trimethylbenzene, 1,2,4-	µg/kg	260000$_{ns}$[A]	< 1.5	< 1.9	< 1.7	< 1.5	< 1.6	< 1.7	< 1.6	< 1.6	< 1.7	< 1.5	< 1.5	< 1.6	< 1.5	< 1.7	< 1.8	< 1.5	< 1.6	< 1.6
Trimethylbenzene, 1,3,5-	µg/kg	10000000$_{ns}$[A]	< 1.5	< 1.9	< 1.7	< 1.5	< 1.6	< 1.7	< 1.6	< 1.6	< 1.7	< 1.5	< 1.5	< 1.6	< 1.5	< 1.7	< 1.8	< 1.5	< 1.6	< 1.6
Vinyl chloride	µg/kg	1700$_c$[A]	< 3.8	< 4.6	< 4.1	< 3.8	< 4.0	< 4.2	< 4.1	< 4.1	< 4.3	< 3.8	< 3.8	< 3.9	< 3.7	< 4.2	< 4.6	< 3.8	< 4.0	< 4.0
Xylene, m & p-	µg/kg	n/v	< 1.5	< 1.9	< 1.7	< 1.5	< 1.6	< 1.7	< 1.6	< 1.6	< 1.7	< 1.5	< 1.5	< 1.6	< 1.5	< 1.7	< 1.8	< 1.5	< 1.6	< 1.6
Xylene, o-	µg/kg	3000000$_{ns}$[A]	< 1.5	< 1.9	< 1.7	< 1.5	< 1.6	< 1.7	< 1.6	< 1.6	< 1.7	< 1.5	< 1.5	< 1.6	< 1.5	< 1.7	< 1.8	< 1.5	< 1.6	< 1.6
Xylenes, Total	µg/kg	2700000$_{ns}$[A]	< 3.0	< 3.7	< 3.3	< 3.0	< 3.2	< 3.4	< 3.3	< 3.3	< 3.4	< 3.1	< 3.1	< 3.1	< 3.0	< 3.3	< 3.7	< 3.0	< 3.2	< 3.2

See notes on last page

Table 2B
Summary of Soil Analytical Results
Confirmation Soil Borings - VOC and TPH
Former PRC DeSoto Site
PPG Industries

Sample Location			RA5-7			RA5-8			RA5-9			RA5-10			RA5-11			RA5-12		
Sample Date			25-Oct-12	25-Oct-12	25-Oct-12	25-Oct-12	25-Oct-12	25-Oct-12	25-Oct-12	25-Oct-12	25-Oct-12	25-Oct-12	25-Oct-12	25-Oct-12	25-Oct-12	25-Oct-12	25-Oct-12	25-Oct-12	25-Oct-12	25-Oct-12
Sample ID			RA5-7-1'	RA5-7-5'	RA5-7-10'	RA5-8-1'	RA5-8-5'	RA5-8-10'	RA5-9-1'	RA5-9-5'	RA5-9-10'	RA5-10-1'	RA5-10-5'	RA5-10-10'	RA5-11-1'	RA5-11-5'	RA5-11-10'	RA5-12-1'	RA5-12-5'	RA5-12-10'
Sample Depth			1 ft	5 ft	10 ft	1 ft	5 ft	10 ft	1 ft	5 ft	10 ft	1 ft	5 ft	10 ft	1 ft	5 ft	10 ft	1 ft	5 ft	10 ft
Sampling Company			STANTEC	STANTEC	STANTEC	STANTEC	STANTEC	STANTEC	STANTEC	STANTEC	STANTEC	STANTEC	STANTEC	STANTEC	STANTEC	STANTEC	STANTEC	STANTEC	STANTEC	STANTEC
Laboratory			TALIR	TALIR	TALIR	TALIR	TALIR	TALIR	TALIR	TALIR	TALIR	TALIR	TALIR	TALIR	TALIR	TALIR	TALIR	TALIR	TALIR	TALIR
Laboratory Work Order			440-27708-1	440-27708-1	440-27708-1	440-27708-1	440-27708-1	440-27708-1	440-27708-1	440-27708-1	440-27708-1	440-27708-1	440-27708-1	440-27708-1	440-27708-1	440-27708-1	440-27708-1	440-27708-1	440-27708-1	440-27708-1
Laboratory Sample ID			440-27708-7	440-27708-8	440-27708-9	440-27708-10	440-27708-11	440-27708-12	440-27708-13	440-27708-14	440-27708-15	440-27708-16	440-27708-17	440-27708-18	440-27708-19	440-27708-20	440-27708-21	440-27708-22	440-27708-23	440-27708-24
Sample Type	Units	EPA-Region 9																		
Total Petroleum Hydrocarbons																				
TPH (C4-C12) - Gasoline Range (GRO)	µg/kg	n/v	< 310	< 260	< 340	< 300	< 370	< 270	< 300	< 470	< 330	< 290	< 290	< 290	< 300	< 280	< 330	< 320	< 300	< 340
TPH (C13-C22) - Diesel Range (DRO)	mg/kg	n/v	**48**	< 5.0	< 5.0	< 5.0	< 5.0	< 5.0	**9.2**	< 5.0	< 5.0	< 5.0	< 5.0	< 5.0	< 5.0	< 5.0	< 5.0	< 5.0	< 5.0	< 5.0
TPH (C23-C40) - Oil Range (ORO)	mg/kg	n/v	**170**	< 5.0	< 5.0	**26**	< 5.0	< 5.0	**54**	< 5.0	< 5.0	**20**	< 5.0	< 5.0	**8.8**	< 5.0	< 5.0	**18**	< 5.0	< 5.0
Volatile Organic Compounds																				
Benzene	µg/kg	5400_{c} [A]	< 1.7	< 1.4	< 1.5	< 1.6	< 1.8	< 1.4	< 1.4	< 1.7	< 1.8	< 1.7	< 1.5	< 1.4	< 1.5	< 1.5	< 1.7	< 1.6	< 1.6	< 1.7
Bromobenzene	µg/kg	1800000_{ns} [A]	< 4.2	< 3.6	< 3.7	< 3.9	< 4.4	< 3.6	< 3.5	< 4.2	< 4.4	< 4.2	< 3.7	< 3.5	< 3.8	< 3.7	< 4.3	< 4.0	< 4.0	< 4.3
Bromodichloromethane	µg/kg	1400_{c} [A]	< 1.7	< 1.4	< 1.5	< 1.6	< 1.8	< 1.4	< 1.4	< 1.7	< 1.8	< 1.7	< 1.5	< 1.4	< 1.5	< 1.5	< 1.7	< 1.6	< 1.6	< 1.7
Bromoform (Tribromomethane)	µg/kg	220000_{c} [A]	< 4.2	< 3.6	< 3.7	< 3.9	< 4.4	< 3.6	< 3.5	< 4.2	< 4.4	< 4.2	< 3.7	< 3.5	< 3.8	< 3.7	< 4.3	< 4.0	< 4.0	< 4.3
Bromomethane (Methyl bromide)	µg/kg	32000_{n} [A]	< 4.2	< 3.6	< 3.7	< 3.9	< 4.4	< 3.6	< 3.5	< 4.2	< 4.4	< 4.2	< 3.7	< 3.5	< 3.8	< 3.7	< 4.3	< 4.0	< 4.0	< 4.3
Butylbenzene, n-	µg/kg	51000000_{ns} [A]	< 4.2	< 3.6	< 3.7	< 3.9	< 4.4	< 3.6	< 3.5	< 4.2	< 4.4	< 4.2	< 3.7	< 3.5	< 3.8	< 3.7	< 4.3	< 4.0	< 4.0	< 4.3
Butylbenzene, sec- (2-Phenylbutane)	µg/kg	n/v	< 4.2	< 3.6	< 3.7	< 3.9	< 4.4	< 3.6	< 3.5	< 4.2	< 4.4	< 4.2	< 3.7	< 3.5	< 3.8	< 3.7	< 4.3	< 4.0	< 4.0	< 4.3
Butylbenzene, tert-	µg/kg	n/v	< 4.2	< 3.6	< 3.7	< 3.9	< 4.4	< 3.6	< 3.5	< 4.2	< 4.4	< 4.2	< 3.7	< 3.5	< 3.8	< 3.7	< 4.3	< 4.0	< 4.0	< 4.3
Carbon Tetrachloride (Tetrachloromethane)	µg/kg	3000_{c} [A]	< 4.2	< 3.6	< 3.7	< 3.9	< 4.4 U*	< 3.6	< 3.5 U*	< 4.2	< 4.4	< 4.2 U*	< 3.7	< 3.5	< 3.8	< 3.7	< 4.3 U*	< 4.0	< 4.0	< 4.3
Chlorobenzene (Monochlorobenzene)	µg/kg	1400000_{ns} [A]	< 1.7	< 1.4	< 1.5	< 1.6	< 1.8	< 1.4	< 1.4	< 1.7	< 1.8	< 1.7	< 1.5	< 1.4	< 1.5	< 1.5	< 1.7	< 1.6	< 1.6	< 1.7
Chlorobromomethane	µg/kg	n/v	< 4.2	< 3.6	< 3.7	< 3.9	< 4.4	< 3.6	< 3.5	< 4.2	< 4.4	< 4.2	< 3.7	< 3.5	< 3.8	< 3.7	< 4.3	< 4.0	< 4.0	< 4.3
Chloroethane (Ethyl Chloride)	µg/kg	61000000_{ns} [A]	< 4.2	< 3.6	< 3.7	< 3.9	< 4.4	< 3.6	< 3.5	< 4.2	< 4.4	< 4.2	< 3.7	< 3.5	< 3.8	< 3.7	< 4.3	< 4.0	< 4.0	< 4.3
Chloroform (Trichloromethane)	µg/kg	1500_{c} [A]	< 1.7	< 1.4	< 1.5	< 1.6	< 1.8	< 1.4	< 1.4	< 1.7	< 1.8	< 1.7	< 1.5	< 1.4	< 1.5	< 1.5	< 1.7	< 1.6	< 1.6	< 1.7
Chloromethane	µg/kg	500000_{n} [A]	< 4.2	< 3.6	< 3.7	< 3.9	< 4.4	< 3.6	< 3.5	< 4.2	< 4.4	< 4.2	< 3.7	< 3.5	< 3.8	< 3.7	< 4.3	< 4.0	< 4.0	< 4.3
Chlorotoluene, 2-	µg/kg	20000000_{ns} [A]	< 4.2	< 3.6	< 3.7	< 3.9	< 4.4	< 3.6	< 3.5	< 4.2	< 4.4	< 4.2	< 3.7	< 3.5	< 3.8	< 3.7	< 4.3	< 4.0	< 4.0	< 4.3
Chlorotoluene, 4-	µg/kg	20000000_{ns} [A]	< 4.2	< 3.6	< 3.7	< 3.9	< 4.4	< 3.6	< 3.5	< 4.2	< 4.4	< 4.2	< 3.7	< 3.5	< 3.8	< 3.7	< 4.3	< 4.0	< 4.0	< 4.3
Dibromo-3-Chloropropane, 1,2- (DBCP)	µg/kg	69_{c} [A]	< 4.2	< 3.6	< 3.7	< 3.9	< 4.4	< 3.6	< 3.5	< 4.2	< 4.4	< 4.2	< 3.7	< 3.5	< 3.8	< 3.7	< 4.3	< 4.0	< 4.0	< 4.3
Dibromochloromethane	µg/kg	3300_{c} [A]	< 1.7	< 1.4	< 1.5	< 1.6	< 1.8 U*	< 1.4	< 1.4 U*	< 1.7	< 1.8	< 1.7 U*	< 1.5	< 1.4	< 1.5	< 1.5	< 1.7 U*	< 1.6	< 1.6	< 1.7
Dibromomethane (Methylene Bromide)	µg/kg	110000_{n} [A]	< 1.7	< 1.4	< 1.5	< 1.6	< 1.8	< 1.4	< 1.4	< 1.7	< 1.8	< 1.7	< 1.5	< 1.4	< 1.5	< 1.5	< 1.7	< 1.6	< 1.6	< 1.7
Dichlorobenzene, 1,2-	µg/kg	9800000_{ns} [A]	< 1.7	< 1.4	< 1.5	< 1.6	< 1.8	< 1.4	< 1.4	< 1.7	< 1.8	< 1.7	< 1.5	< 1.4	< 1.5	< 1.5	< 1.7	< 1.6	< 1.6	< 1.7
Dichlorobenzene, 1,3-	µg/kg	n/v	< 1.7	< 1.4	< 1.5	< 1.6	< 1.8	< 1.4	< 1.4	< 1.7	< 1.8	< 1.7	< 1.5	< 1.4	< 1.5	< 1.5	< 1.7	< 1.6	< 1.6	< 1.7
Dichlorobenzene, 1,4-	µg/kg	12000_{c} [A]	< 1.7	< 1.4	< 1.5	< 1.6	< 1.8	< 1.4	< 1.4	< 1.7	< 1.8	< 1.7	< 1.5	< 1.4	< 1.5	< 1.5	< 1.7	< 1.6	< 1.6	< 1.7
Dichlorodifluoromethane (Freon 12)	µg/kg	400000_{n} [A]	< 4.2	< 3.6	< 3.7	< 3.9	< 4.4	< 3.6	< 3.5	< 4.2	< 4.4	< 4.2	< 3.7	< 3.5	< 3.8	< 3.7	< 4.3	< 4.0	< 4.0	< 4.3
Dichloroethane, 1,1-	µg/kg	17000_{c} [A]	< 1.7	< 1.4	< 1.5	< 1.6	< 1.8	< 1.4	< 1.4	< 1.7	< 1.8	< 1.7	< 1.5	< 1.4	< 1.5	< 1.5	< 1.7	< 1.6	< 1.6	< 1.7
Dichloroethane, 1,2-	µg/kg	2200_{c} [A]	< 1.7	< 1.4	< 1.5	< 1.6	< 1.8	< 1.4	< 1.4	< 1.7	< 1.8	< 1.7	< 1.5	< 1.4	< 1.5	< 1.5	< 1.7	< 1.6	< 1.6	< 1.7
Dichloroethene, 1,1-	µg/kg	1100000_{n} [A]	< 4.2	< 3.6	< 3.7	< 3.9	< 4.4	< 3.6	< 3.5	< 4.2	< 4.4	< 4.2	< 3.7	< 3.5	< 3.8	< 3.7	< 4.3	< 4.0	< 4.0	< 4.3
Dichloroethylene, cis-1,2-	µg/kg	2000000_{n} [A]	< 1.7	< 1.4	< 1.5	< 1.6	< 1.8	< 1.4	< 1.4	< 1.7	< 1.8	< 1.7	< 1.5	< 1.4	< 1.5	< 1.5	< 1.7	< 1.6	< 1.6	< 1.7
Dichloroethylene, trans-1,2-	µg/kg	690000_{n} [A]	< 1.7	< 1.4	< 1.5	< 1.6	< 1.8	< 1.4	< 1.4	< 1.7	< 1.8	< 1.7	< 1.5	< 1.4	< 1.5	< 1.5	< 1.7	< 1.6	< 1.6	< 1.7
Dichloropropane, 1,2-	µg/kg	4700_{c} [A]	< 1.7	< 1.4	< 1.5	< 1.6	< 1.8	< 1.4	< 1.4	< 1.7	< 1.8	< 1.7	< 1.5	< 1.4	< 1.5	< 1.5	< 1.7	< 1.6	< 1.6	< 1.7
Dichloropropane, 1,3-	µg/kg	20000000_{ns} [A]	< 1.7	< 1.4	< 1.5	< 1.6	< 1.8	< 1.4	< 1.4	< 1.7	< 1.8	< 1.7	< 1.5	< 1.4	< 1.5	< 1.5	< 1.7	< 1.6	< 1.6	< 1.7
Dichloropropane, 2,2-	µg/kg	n/v	< 1.7	< 1.4	< 1.5	< 1.6	< 1.8	< 1.4	< 1.4	< 1.7	< 1.8	< 1.7	< 1.5	< 1.4	< 1.5	< 1.5	< 1.7	< 1.6	< 1.6	< 1.7
Dichloropropene, 1,1-	µg/kg	n/v	< 1.7	< 1.4	< 1.5	< 1.6	< 1.8	< 1.4	< 1.4	< 1.7	< 1.8	< 1.7	< 1.5	< 1.4	< 1.5	< 1.5	< 1.7	< 1.6	< 1.6	< 1.7
Dichloropropene, cis-1,3-	µg/kg	n/v	< 1.7	< 1.4	< 1.5 U*	< 1.6 U*	< 1.8 U*	< 1.4 U*	< 1.4 U*	< 1.7 U*	< 1.8 U*	< 1.7 U*	< 1.5 U*	< 1.4 U*	< 1.5 U*	< 1.5 U*	< 1.7 U*	< 1.6 U*	< 1.6 U*	< 1.7 U*
Dichloropropene, trans-1,3-	µg/kg	n/v	< 1.7	< 1.4	< 1.5	< 1.6	< 1.8 U*	< 1.4	< 1.4 U*	< 1.7	< 1.8	< 1.7 U*	< 1.5	< 1.4	< 1.5	< 1.5	< 1.7 U*	< 1.6	< 1.6	< 1.7
Diisopropyl Ether (DIPE)	µg/kg	10000000_{ns} [A]	< 4.2	< 3.6	< 3.7	< 3.9	< 4.4	< 3.6	< 3.5	< 4.2	< 4.4	< 4.2	< 3.7	< 3.5	< 3.8	< 3.7	< 4.3	< 4.0	< 4.0	< 4.3
Dioxane, 1,4-	µg/kg	17000_{c} [A]	< 19	< 19	< 19	< 19	< 19	< 19	< 190	< 19	< 19	< 94	< 19	< 19	< 19	< 19	< 19	< 19	< 19	< 19
Ethyl Tert Butyl Ether	µg/kg	n/v	< 4.2	< 3.6	< 3.7	< 3.9	< 4.4	< 3.6	< 3.5	< 4.2	< 4.4	< 4.2	< 3.7	< 3.5	< 3.8	< 3.7	< 4.3	< 4.0	< 4.0	< 4.3
Ethylbenzene	µg/kg	27000_{c} [A]	**2.1**	< 1.4	< 1.5	< 1.6	< 1.8	< 1.4	< 1.4	< 1.7	< 1.8	< 1.7	< 1.5	< 1.4	< 1.5	< 1.5	< 1.7	< 1.6	< 1.6	< 1.7
Ethylene Dibromide (Dibromoethane, 1,2-)	µg/kg	170_{c} [A]	< 1.7	< 1.4	< 1.5	< 1.6	< 1.8	< 1.4	< 1.4	< 1.7	< 1.8	< 1.7	< 1.5	< 1.4	< 1.5	< 1.5	< 1.7	< 1.6	< 1.6	< 1.7
Hexachlorobutadiene (Heachloro-1,3-butadiene)	µg/kg	22000_{c} [A]	< 4.2	< 3.6	< 3.7 U*	< 3.9 U*	< 4.4	< 3.6 U*	< 3.5	< 4.2 U*	< 4.4 U*	< 4.2	< 3.7 U*	< 3.5 U*	< 3.8 U*	< 3.7 U*	< 4.3	< 4.0 U*	< 4.0 U*	< 4.3 U*
Isopropylbenzene	µg/kg	11000000_{ns} [A]	< 1.7	< 1.4	< 1.5	< 1.6	< 1.8	< 1.4	< 1.4	< 1.7	< 1.8	< 1.7	< 1.5	< 1.4	< 1.5	< 1.5	< 1.7	< 1.6	< 1.6	< 1.7

See notes on last page

Table 2B
Summary of Soil Analytical Results
Confirmation Soil Borings - VOC and TPH
Former PRC DeSoto Site
PPG Industries

Sample Location			RA5-7			RA5-8			RA5-9			RA5-10			RA5-11			RA5-12		
Sample Date			25-Oct-12	25-Oct-12	25-Oct-12	25-Oct-12	25-Oct-12	25-Oct-12	25-Oct-12	25-Oct-12	25-Oct-12	25-Oct-12	25-Oct-12	25-Oct-12	25-Oct-12	25-Oct-12	25-Oct-12	25-Oct-12	25-Oct-12	25-Oct-12
Sample ID			RA5-7-1'	RA5-7-5'	RA5-7-10'	RA5-8-1'	RA5-8-5'	RA5-8-10'	RA5-9-1'	RA5-9-5'	RA5-9-10'	RA5-10-1'	RA5-10-5'	RA5-10-10'	RA5-11-1'	RA5-11-5'	RA5-11-10'	RA5-12-1'	RA5-12-5'	RA5-12-10'
Sample Depth			1 ft	5 ft	10 ft	1 ft	5 ft	10 ft	1 ft	5 ft	10 ft	1 ft	5 ft	10 ft	1 ft	5 ft	10 ft	1 ft	5 ft	10 ft
Sampling Company			STANTEC	STANTEC	STANTEC	STANTEC	STANTEC	STANTEC	STANTEC	STANTEC	STANTEC	STANTEC	STANTEC	STANTEC	STANTEC	STANTEC	STANTEC	STANTEC	STANTEC	STANTEC
Laboratory			TALIR	TALIR	TALIR	TALIR	TALIR	TALIR	TALIR	TALIR	TALIR	TALIR	TALIR	TALIR	TALIR	TALIR	TALIR	TALIR	TALIR	TALIR
Laboratory Work Order			440-27708-1	440-27708-1	440-27708-1	440-27708-1	440-27708-1	440-27708-1	440-27708-1	440-27708-1	440-27708-1	440-27708-1	440-27708-1	440-27708-1	440-27708-1	440-27708-1	440-27708-1	440-27708-1	440-27708-1	440-27708-1
Laboratory Sample ID			440-27708-7	440-27708-8	440-27708-9	440-27708-10	440-27708-11	440-27708-12	440-27708-13	440-27708-14	440-27708-15	440-27708-16	440-27708-17	440-27708-18	440-27708-19	440-27708-20	440-27708-21	440-27708-22	440-27708-23	440-27708-24
Sample Type	Units	EPA-Region 9																		
Isopropyltoluene, p- (Cymene)	µg/kg	n/v	< 1.7	< 1.4	< 1.5	< 1.6	< 1.8	< 1.4	< 1.4	< 1.7	< 1.8	< 1.7	< 1.5	< 1.4	< 1.5	< 1.5	< 1.7	< 1.6	< 1.6	< 1.7
Methyl tert-butyl ether (MTBE)	µg/kg	220000_c[A]	< 4.2	< 3.6	< 3.7	< 3.9	< 4.4	< 3.6	< 3.5	< 4.2	< 4.4	< 4.2	< 3.7	< 3.5	< 3.8	< 3.7	< 4.3	< 4.0	< 4.0	< 4.3
Methylene Chloride (Dichloromethane)	µg/kg	$960000_{c,-}$[A]	< 17	< 14	< 15	< 16	< 18	< 14	< 14	< 17	< 18	< 17	< 15	< 14	< 15	< 15	< 17	< 16	< 16	< 17
Naphthalene	µg/kg	18000_c[A]	< 4.2	< 3.6	**1.0 J**	< 3.9	< 4.4	< 3.6	< 3.5	< 4.2	< 4.4	< 4.2	< 3.7	< 3.5	< 3.8	< 3.7	< 4.3	< 4.0	< 4.0	< 4.3
Propylbenzene, n-	µg/kg	21000000_{ns}[A]	< 1.7	< 1.4	< 1.5	< 1.6	< 1.8	< 1.4	< 1.4	< 1.7	< 1.8	< 1.7	< 1.5	< 1.4	< 1.5	< 1.5	< 1.7	< 1.6	< 1.6	< 1.7
Styrene	µg/kg	36000000_{ns}[A]	< 1.7	< 1.4	< 1.5	< 1.6	< 1.8	< 1.4	< 1.4	< 1.7	< 1.8	< 1.7	< 1.5	< 1.4	< 1.5	< 1.5	< 1.7	< 1.6	< 1.6	< 1.7
Tert Amyl Methyl Ether	µg/kg	n/v	< 4.2	< 3.6	< 3.7	< 3.9	< 4.4	< 3.6	< 3.5	< 4.2	< 4.4	< 4.2	< 3.7	< 3.5	< 3.8	< 3.7	< 4.3	< 4.0	< 4.0	< 4.3
Tert-Butyl Alcohol	µg/kg	n/v	< 83	< 72	< 73	< 78	< 88	< 72	< 69	< 84	< 88	< 83	< 74	< 71	< 76	< 74	< 87	< 80	< 81	< 87
Tetrachloroethane, 1,1,1,2-	µg/kg	9300_c[A]	< 4.2	< 3.6	< 3.7	< 3.9	< 4.4 U*	< 3.6	< 3.5 U*	< 4.2	< 4.4	< 4.2 U*	< 3.7	< 3.5	< 3.8	< 3.7	< 4.3 U*	< 4.0	< 4.0	< 4.3
Tetrachloroethane, 1,1,2,2-	µg/kg	2800_c[A]	< 1.7	< 1.4	< 1.5	< 1.6	< 1.8	< 1.4	< 1.4	< 1.7	< 1.8	< 1.7	< 1.5	< 1.4	< 1.5	< 1.5	< 1.7	< 1.6	< 1.6	< 1.7
Tetrachloroethylene (PCE)	µg/kg	$110000_{c,-}$[A]	**8.2**	< 1.4	< 1.5	**1.2 J**	**3.0**	**4.5**	**1.1 J**	< 1.7	< 1.8	**0.42 J**	< 1.5	< 1.4	< 1.5	< 1.5	< 1.7	< 1.6	< 1.6	< 1.7
Toluene	µg/kg	45000000_{ns}[A]	< 1.7	< 1.4	< 1.5	< 1.6	< 1.8	< 1.4	< 1.4	< 1.7	< 1.8	< 1.7	**1.3 J**	< 1.4	< 1.5	< 1.5	< 1.7	< 1.6	< 1.6	< 1.7
Trichlorobenzene, 1,2,3-	µg/kg	490000_{ns}[A]	< 4.2	< 3.6	**0.74 J**	< 3.9	< 4.4	< 3.6	< 3.5	< 4.2	< 4.4	< 4.2	< 3.7	< 3.5	< 3.8	< 3.7	< 4.3	< 4.0	< 4.0	< 4.3
Trichlorobenzene, 1,2,4-	µg/kg	$99000_{c,-}$[A]	< 4.2	< 3.6	< 3.7	< 3.9	< 4.4	< 3.6	< 3.5	< 4.2	< 4.4	< 4.2	< 3.7	< 3.5	< 3.8	< 3.7	< 4.3	< 4.0	< 4.0	< 4.3
Trichloroethane, 1,1,1-	µg/kg	38000000_{ns}[A]	2.9	< 1.4	< 1.5	< 1.6	< 1.8	< 1.4	< 1.4	< 1.7	< 1.8	< 1.7	< 1.5	< 1.4	< 1.5	< 1.5	< 1.7	< 1.6	< 1.6	< 1.7
Trichloroethane, 1,1,2-	µg/kg	5300_c[A]	< 1.7	< 1.4	< 1.5	< 1.6	< 1.8	< 1.4	< 1.4	< 1.7	< 1.8	< 1.7	< 1.5	< 1.4	< 1.5	< 1.5	< 1.7	< 1.6	< 1.6	< 1.7
Trichloroethylene (TCE)	µg/kg	$6400_{c,-}$[A]	< 1.7	< 1.4	< 1.5	**0.60 J**	**0.80 J**	**0.96 J**	**1.2 J**	< 1.7	< 1.8	**0.59 J**	< 1.5	< 1.4	< 1.5	< 1.5	< 1.7	**0.41 J**	< 1.6	< 1.7
Trichlorofluoromethane (Freon 11)	µg/kg	3400000_{ns}[A]	< 4.2	< 3.6	< 3.7	< 3.9	< 4.4	< 3.6	< 3.5	< 4.2	< 4.4	< 4.2	< 3.7	< 3.5	< 3.8	< 3.7	< 4.3	< 4.0	< 4.0	< 4.3
Trichloropropane, 1,2,3-	µg/kg	95_c[A]	< 8.3	< 7.2	< 7.3	< 7.8	< 8.8	< 7.2	< 6.9	< 8.4	< 8.8	< 8.3	< 7.4	< 7.1	< 7.6	< 7.4	< 8.7	< 8.0	< 8.1	< 8.7
Trimethylbenzene, 1,2,4-	µg/kg	260000_{ns}[A]	< 1.7	< 1.4	< 1.5	< 1.6	< 1.8	< 1.4	< 1.4	< 1.7	< 1.8	< 1.7	< 1.5	< 1.4	< 1.5	< 1.5	< 1.7	< 1.6	< 1.6	< 1.7
Trimethylbenzene, 1,3,5-	µg/kg	10000000_{ns}[A]	< 1.7	< 1.4	< 1.5	< 1.6	< 1.8	< 1.4	< 1.4	< 1.7	< 1.8	< 1.7	< 1.5	< 1.4	< 1.5	< 1.5	< 1.7	< 1.6	< 1.6	< 1.7
Vinyl chloride	µg/kg	1700_c[A]	< 4.2	< 3.6	< 3.7	< 3.9	< 4.4	< 3.6	< 3.5	< 4.2	< 4.4	< 4.2	< 3.7	< 3.5	< 3.8	< 3.7	< 4.3	< 4.0	< 4.0	< 4.3
Xylene, m & p-	µg/kg	n/v	**0.69 J**	< 1.4	< 1.5	< 1.6	< 1.8	< 1.4	< 1.4	< 1.7	< 1.8	< 1.7	< 1.5	< 1.4	< 1.5	< 1.5	< 1.7	< 1.6	< 1.6	< 1.7
Xylene, o-	µg/kg	3000000_{ns}[A]	< 1.7	< 1.4	< 1.5	< 1.6	< 1.8	< 1.4	< 1.4	< 1.7	< 1.8	< 1.7	< 1.5	< 1.4	< 1.5	< 1.5	< 1.7	< 1.6	< 1.6	< 1.7
Xylenes, Total	µg/kg	2700000_{ns}[A]	< 3.3	< 2.9	< 2.9	< 3.1	< 3.5	< 2.9	< 2.8	< 3.4	< 3.5	< 3.3	< 3.0	< 2.8	< 3.0	< 3.0	< 3.5	< 3.2	< 3.2	< 3.5

See notes on last page

Table 2B
Summary of Soil Analytical Results
Confirmation Soil Borings - VOC and TPH
Former PRC DeSoto Site
PPG Industries

Sample Location			RA5-13			RA5-14			RA5-15			RA5-16			RA5-17			RA5-18		
Sample Date			25-Oct-12	25-Oct-12	25-Oct-12	25-Oct-12	25-Oct-12	25-Oct-12	25-Oct-12	25-Oct-12	25-Oct-12	26-Oct-12	26-Oct-12	26-Oct-12	26-Oct-12	26-Oct-12	26-Oct-12	26-Oct-12	26-Oct-12	26-Oct-12
Sample ID			RA5-13-1'	RA5-13-5'	RA5-13-10'	RA5-14-1'	RA5-14-5'	RA5-14-10'	RA5-15-1'	RA5-15-5'	RA5-15-10'	RA5-16-1'	RA5-16-5'	RA5-16-10'	RA5-17-1'	RA5-17-5'	RA5-17-10'	RA5-18-1'	RA5-18-5'	RA5-18-10'
Sample Depth			1 ft	5 ft	10 ft	1 ft	5 ft	10 ft	1 ft	5 ft	10 ft	1 ft	5 ft	10 ft	1 ft	5 ft	10 ft	1 ft	5 ft	10 ft
Sampling Company			STANTEC	STANTEC	STANTEC	STANTEC	STANTEC	STANTEC	STANTEC	STANTEC	STANTEC	STANTEC	STANTEC	STANTEC	STANTEC	STANTEC	STANTEC	STANTEC	STANTEC	STANTEC
Laboratory			TALIR	TALIR	TALIR	TALIR	TALIR	TALIR	TALIR	TALIR	TALIR	TALIR	TALIR	TALIR	TALIR	TALIR	TALIR	TALIR	TALIR	TALIR
Laboratory Work Order			440-27708-1	440-27708-1	440-27708-1	440-27708-1	440-27708-1	440-27708-1	440-27708-1	440-27708-1	440-27708-1	440-27841-1	440-27841-1	440-27841-1	440-27841-1	440-27841-1	440-27841-1	440-27841-1	440-27841-1	440-27841-1
Laboratory Sample ID			440-27708-25	440-27708-26	440-27708-27	440-27708-28	440-27708-29	440-27708-30	440-27708-31	440-27708-32	440-27708-33	440-27841-1	440-27841-2	440-27841-3	440-27841-4	440-27841-5	440-27841-6	440-27841-7	440-27841-8	440-27841-9
Sample Type	Units	EPA-Region 9																		
Total Petroleum Hydrocarbons																				
TPH (C4-C12) - Gasoline Range (GRO)	µg/kg	n/v	< 340	< 310	< 320	< 310	< 340	< 310	< 310	< 310	< 330	< 300	< 300	< 340	< 290	< 290	< 320	< 320	< 330	< 310
TPH (C13-C22) - Diesel Range (DRO)	mg/kg	n/v	< 5.0	< 5.0	< 5.0	< 5.0	< 5.0	< 5.0	**13**	< 5.0	< 5.0	< 5.0	< 5.0	< 5.0	**8.4**	< 5.0	< 5.0	< 5.0	< 5.0	< 5.0
TPH (C23-C40) - Oil Range (ORO)	mg/kg	n/v	**34**	< 5.0	< 5.0	< 5.0	< 5.0	< 5.0	**79**	< 5.0	< 5.0	**7.2**	< 5.0	< 5.0	**100**	< 5.0	< 5.0	**31**	< 5.0	< 5.0
Volatile Organic Compounds																				
Benzene	µg/kg	5400_{c} [A]	< 1.7	< 1.3	< 1.5	< 1.7	< 1.7	< 1.7	< 1.6	< 1.5	< 1.6	< 1.5	< 1.5	< 1.7	< 1.4	< 1.6	< 1.4	< 1.7	< 1.7	< 1.4
Bromobenzene	µg/kg	1800000_{ns} [A]	< 4.3	< 3.3	< 3.8	< 4.2	< 4.3	< 4.3	< 4.1	< 3.7	< 4.0	< 3.8	< 3.8	< 4.3	< 3.4	< 3.9	< 3.5	< 4.3	< 4.2	< 3.6
Bromodichloromethane	µg/kg	1400_{c} [A]	< 1.7	< 1.3	< 1.5	< 1.7	< 1.7	< 1.7	< 1.6	< 1.5	< 1.6	< 1.5	< 1.5	< 1.7	< 1.4	< 1.6	< 1.4	< 1.7	< 1.7	< 1.4
Bromoform (Tribromomethane)	µg/kg	220000_{c} [A]	< 4.3	< 3.3	< 3.8	< 4.2	< 4.3	< 4.3	< 4.1	< 3.7	< 4.0	< 3.8	< 3.8	< 4.3	< 3.4	< 3.9	< 3.5	< 4.3	< 4.2	< 3.6
Bromomethane (Methyl bromide)	µg/kg	32000_{n} [A]	< 4.3	< 3.3	< 3.8	< 4.2	< 4.3	< 4.3	< 4.1	< 3.7	< 4.0	< 3.8	< 3.8	< 4.3	< 3.4	< 3.9	< 3.5	< 4.3	< 4.2	< 3.6
Butylbenzene, n-	µg/kg	51000000_{ns} [A]	< 4.3	< 3.3	< 3.8	< 4.2	< 4.3	< 4.3	< 4.1	< 3.7	< 4.0	< 3.8	< 3.8	< 4.3	< 3.4	< 3.9	< 3.5	< 4.3	< 4.2	< 3.6
Butylbenzene, sec- (2-Phenylbutane)	µg/kg	n/v	< 4.3	< 3.3	< 3.8	< 4.2	< 4.3	< 4.3	< 4.1	< 3.7	< 4.0	< 3.8	< 3.8	< 4.3	< 3.4	< 3.9	< 3.5	< 4.3	< 4.2	< 3.6
Butylbenzene, tert-	µg/kg	n/v	< 4.3	< 3.3	< 3.8	< 4.2	< 4.3	< 4.3	< 4.1	< 3.7	< 4.0	< 3.8	< 3.8	< 4.3	< 3.4	< 3.9	< 3.5	< 4.3	< 4.2	< 3.6
Carbon Tetrachloride (Tetrachloromethane)	µg/kg	3000_{c} [A]	< 4.3 U*	< 3.3	< 3.8	< 4.2	< 4.3	< 4.3	< 4.1	< 3.7	< 4.0	< 3.8	< 3.8	< 4.3	< 3.4	< 3.9	< 3.5	< 4.3	< 4.2	< 3.6
Chlorobenzene (Monochlorobenzene)	µg/kg	1400000_{ns} [A]	< 1.7	< 1.3	< 1.5	< 1.7	< 1.7	< 1.7	< 1.6	< 1.5	< 1.6	< 1.5	< 1.5	< 1.7	< 1.4	< 1.6	< 1.4	< 1.7	< 1.7	< 1.4
Chlorobromomethane	µg/kg	n/v	< 4.3	< 3.3	< 3.8	< 4.2	< 4.3	< 4.3	< 4.1	< 3.7	< 4.0	< 3.8	< 3.8	< 4.3	< 3.4	< 3.9	< 3.5	< 4.3	< 4.2	< 3.6
Chloroethane (Ethyl Chloride)	µg/kg	61000000_{ns} [A]	< 4.3	< 3.3	< 3.8	< 4.2	< 4.3	< 4.3	< 4.1	< 3.7	< 4.0	< 3.8	< 3.8	< 4.3	< 3.4	< 3.9	< 3.5	< 4.3	< 4.2	< 3.6
Chloroform (Trichloromethane)	µg/kg	1500_{c} [A]	< 1.7	< 1.3	< 1.5	< 1.7	< 1.7	< 1.7	< 1.6	< 1.5	< 1.6	< 1.5	< 1.5	< 1.7	< 1.4	< 1.6	< 1.4	< 1.7	< 1.7	< 1.4
Chloromethane	µg/kg	500000_{n} [A]	< 4.3	< 3.3	< 3.8	< 4.2	< 4.3	< 4.3	< 4.1	< 3.7	< 4.0	< 3.8	< 3.8	< 4.3	< 3.4	< 3.9	< 3.5	< 4.3	< 4.2	< 3.6
Chlorotoluene, 2-	µg/kg	20000000_{ns} [A]	< 4.3	< 3.3	< 3.8	< 4.2	< 4.3	< 4.3	< 4.1	< 3.7	< 4.0	< 3.8	< 3.8	< 4.3	< 3.4	< 3.9	< 3.5	< 4.3	< 4.2	< 3.6
Chlorotoluene, 4-	µg/kg	20000000_{ns} [A]	< 4.3	< 3.3	< 3.8	< 4.2	< 4.3	< 4.3	< 4.1	< 3.7	< 4.0	< 3.8	< 3.8	< 4.3	< 3.4	< 3.9	< 3.5	< 4.3	< 4.2	< 3.6
Dibromo-3-Chloropropane, 1,2- (DBCP)	µg/kg	69_{c} [A]	< 4.3	< 3.3	< 3.8	< 4.2	< 4.3	< 4.3	< 4.1	< 3.7	< 4.0	< 3.8	< 3.8	< 4.3	< 3.4	< 3.9	< 3.5	< 4.3	< 4.2	< 3.6
Dibromochloromethane	µg/kg	3300_{c} [A]	< 1.7 U*	< 1.3	< 1.5	< 1.7	< 1.7	< 1.7	< 1.6	< 1.5	< 1.6	< 1.5	< 1.5	< 1.7	< 1.4	< 1.6	< 1.4	< 1.7	< 1.7	< 1.4
Dibromomethane (Methylene Bromide)	µg/kg	110000_{n} [A]	< 1.7	< 1.3	< 1.5	< 1.7	< 1.7	< 1.7	< 1.6	< 1.5	< 1.6	< 1.5	< 1.5	< 1.7	< 1.4	< 1.6	< 1.4	< 1.7	< 1.7	< 1.4
Dichlorobenzene, 1,2-	µg/kg	9800000_{ns} [A]	< 1.7	< 1.3	< 1.5	< 1.7	< 1.7	< 1.7	< 1.6	< 1.5	< 1.6	< 1.5	< 1.5	< 1.7	< 1.4	< 1.6	< 1.4	< 1.7	< 1.7	< 1.4
Dichlorobenzene, 1,3-	µg/kg	n/v	< 1.7	< 1.3	< 1.5	< 1.7	< 1.7	< 1.7	< 1.6	< 1.5	< 1.6	< 1.5	< 1.5	< 1.7	< 1.4	< 1.6	< 1.4	< 1.7	< 1.7	< 1.4
Dichlorobenzene, 1,4-	µg/kg	12000_{c} [A]	< 1.7	< 1.3	< 1.5	< 1.7	< 1.7	< 1.7	< 1.6	< 1.5	< 1.6	< 1.5	< 1.5	< 1.7	< 1.4	< 1.6	< 1.4	< 1.7	< 1.7	< 1.4
Dichlorodifluoromethane (Freon 12)	µg/kg	400000_{n} [A]	< 4.3	< 3.3	< 3.8	< 4.2	< 4.3	< 4.3	< 4.1	< 3.7	< 4.0	< 3.8	< 3.8	< 4.3	< 3.4	< 3.9	< 3.5	< 4.3	< 4.2	< 3.6
Dichloroethane, 1,1-	µg/kg	17000_{c} [A]	< 1.7	< 1.3	< 1.5	< 1.7	< 1.7	< 1.7	< 1.6	< 1.5	< 1.6	< 1.5	< 1.5	< 1.7	< 1.4	< 1.6	< 1.4	< 1.7	< 1.7	< 1.4
Dichloroethane, 1,2-	µg/kg	2200_{c} [A]	< 1.7	< 1.3	< 1.5	< 1.7	< 1.7	< 1.7	< 1.6	< 1.5	< 1.6	< 1.5	< 1.5	< 1.7	< 1.4	< 1.6	< 1.4	< 1.7	< 1.7	< 1.4
Dichloroethene, 1,1-	µg/kg	1100000_{n} [A]	< 4.3	< 3.3	< 3.8	< 4.2	< 4.3	< 4.3	< 4.1	< 3.7	< 4.0	< 3.8	< 3.8	< 4.3	< 3.4	< 3.9	< 3.5	< 4.3	< 4.2	< 3.6
Dichloroethylene, cis-1,2-	µg/kg	2000000_{n} [A]	< 1.7	< 1.3	< 1.5	< 1.7	< 1.7	< 1.7	< 1.6	< 1.5	< 1.6	< 1.5	< 1.5	< 1.7	< 1.4	< 1.6	< 1.4	< 1.7	< 1.7	< 1.4
Dichloroethylene, trans-1,2-	µg/kg	690000_{n} [A]	< 1.7	< 1.3	< 1.5	< 1.7	< 1.7	< 1.7	< 1.6	< 1.5	< 1.6	< 1.5	< 1.5	< 1.7	< 1.4	< 1.6	< 1.4	< 1.7	< 1.7	< 1.4
Dichloropropane, 1,2-	µg/kg	4700_{c} [A]	< 1.7	< 1.3	< 1.5	< 1.7	< 1.7	< 1.7	< 1.6	< 1.5	< 1.6	< 1.5	< 1.5	< 1.7	< 1.4	< 1.6	< 1.4	< 1.7	< 1.7	< 1.4
Dichloropropane, 1,3-	µg/kg	20000000_{ns} [A]	< 1.7	< 1.3	< 1.5	< 1.7	< 1.7	< 1.7	< 1.6	< 1.5	< 1.6	< 1.5	< 1.5	< 1.7	< 1.4	< 1.6	< 1.4	< 1.7	< 1.7	< 1.4
Dichloropropane, 2,2-	µg/kg	n/v	< 1.7	< 1.3	< 1.5	< 1.7	< 1.7	< 1.7	< 1.6	< 1.5	< 1.6	< 1.5	< 1.5	< 1.7	< 1.4	< 1.6	< 1.4	< 1.7	< 1.7	< 1.4
Dichloropropene, 1,1-	µg/kg	n/v	< 1.7	< 1.3	< 1.5	< 1.7	< 1.7	< 1.7	< 1.6	< 1.5	< 1.6	< 1.5	< 1.5	< 1.7	< 1.4	< 1.6	< 1.4	< 1.7	< 1.7	< 1.4
Dichloropropene, cis-1,3-	µg/kg	n/v	< 1.7 U*	< 1.3	< 1.5	< 1.7	< 1.7	< 1.7	< 1.6	< 1.5	< 1.6	< 1.5 U*	< 1.5	< 1.7	< 1.4	< 1.6	< 1.4	< 1.7 U*	< 1.7 U*	< 1.4 U*
Dichloropropene, trans-1,3-	µg/kg	n/v	< 1.7 U*	< 1.3	< 1.5	< 1.7	< 1.7	< 1.7	< 1.6	< 1.5	< 1.6	< 1.5	< 1.5	< 1.7	< 1.4	< 1.6	< 1.4	< 1.7 U*	< 1.7 U*	< 1.4 U*
Diisopropyl Ether (DIPE)	µg/kg	10000000_{ns} [A]	< 4.3	< 3.3	< 3.8	< 4.2	< 4.3	< 4.3	< 4.1	< 3.7	< 4.0	< 3.8	< 3.8	< 4.3	< 3.4	< 3.9	< 3.5	< 4.3	< 4.2	< 3.6
Dioxane, 1,4-	µg/kg	17000_{c} [A]	< 93	< 19	< 19	< 19	< 19	< 19	< 93	< 19	< 19	< 19	< 19	< 19	< 37	< 19	< 19	< 19	< 19	< 19
Ethyl Tert Butyl Ether	µg/kg	n/v	< 4.3	< 3.3	< 3.8	< 4.2	< 4.3	< 4.3	< 4.1	< 3.7	< 4.0	< 3.8	< 3.8	< 4.3	< 3.4	< 3.9	< 3.5	< 4.3	< 4.2	< 3.6
Ethylbenzene	µg/kg	27000_{c} [A]	< 1.7	< 1.3	< 1.5	< 1.7	< 1.7	< 1.7	< 1.6	< 1.5	< 1.6	< 1.5	< 1.5	< 1.7	< 1.4	< 1.6	< 1.4	< 1.7	< 1.7	< 1.4
Ethylene Dibromide (Dibromoethane, 1,2-)	µg/kg	170_{c} [A]	< 1.7	< 1.3	< 1.5	< 1.7	< 1.7	< 1.7	< 1.6	< 1.5	< 1.6	< 1.5	< 1.5	< 1.7	< 1.4	< 1.6	< 1.4	< 1.7	< 1.7	< 1.4
Hexachlorobutadiene (Heachloro-1,3-butadiene)	µg/kg	22000_{c} [A]	< 4.3	< 3.3	< 3.8	< 4.2	< 4.3	< 4.3	< 4.1	< 3.7	< 4.0	< 3.8 U*	< 3.8	< 4.3	< 3.4	< 3.9	< 3.5	< 4.3	< 4.2	< 3.6
Isopropylbenzene	µg/kg	11000000_{ns} [A]	< 1.7	< 1.3	< 1.5	< 1.7	< 1.7	< 1.7	< 1.6	< 1.5	< 1.6	< 1.5	< 1.5	< 1.7	< 1.4	< 1.6	< 1.4	< 1.7	< 1.7	< 1.4

See notes on last page

Table 2B
Summary of Soil Analytical Results
Confirmation Soil Borings - VOC and TPH
Former PRC DeSoto Site
PPG Industries

Sample Location			RA5-13			RA5-14			RA5-15			RA5-16			RA5-17			RA5-18		
Sample Date			25-Oct-12	25-Oct-12	25-Oct-12	25-Oct-12	25-Oct-12	25-Oct-12	25-Oct-12	25-Oct-12	25-Oct-12	26-Oct-12	26-Oct-12	26-Oct-12	26-Oct-12	26-Oct-12	26-Oct-12	26-Oct-12	26-Oct-12	26-Oct-12
Sample ID			RA5-13-1'	RA5-13-5'	RA5-13-10'	RA5-14-1'	RA5-14-5'	RA5-14-10'	RA5-15-1'	RA5-15-5'	RA5-15-10'	RA5-16-1'	RA5-16-5'	RA5-16-10'	RA5-17-1'	RA5-17-5'	RA5-17-10'	RA5-18-1'	RA5-18-5'	RA5-18-10'
Sample Depth			1 ft	5 ft	10 ft	1 ft	5 ft	10 ft	1 ft	5 ft	10 ft	1 ft	5 ft	10 ft	1 ft	5 ft	10 ft	1 ft	5 ft	10 ft
Sampling Company			STANTEC	STANTEC	STANTEC	STANTEC	STANTEC	STANTEC	STANTEC	STANTEC	STANTEC	STANTEC	STANTEC	STANTEC	STANTEC	STANTEC	STANTEC	STANTEC	STANTEC	STANTEC
Laboratory			TALIR	TALIR	TALIR	TALIR	TALIR	TALIR	TALIR	TALIR	TALIR	TALIR	TALIR	TALIR	TALIR	TALIR	TALIR	TALIR	TALIR	TALIR
Laboratory Work Order			440-27708-1	440-27708-1	440-27708-1	440-27708-1	440-27708-1	440-27708-1	440-27708-1	440-27708-1	440-27708-1	440-27841-1	440-27841-1	440-27841-1	440-27841-1	440-27841-1	440-27841-1	440-27841-1	440-27841-1	440-27841-1
Laboratory Sample ID			440-27708-25	440-27708-26	440-27708-27	440-27708-28	440-27708-29	440-27708-30	440-27708-31	440-27708-32	440-27708-33	440-27841-1	440-27841-2	440-27841-3	440-27841-4	440-27841-5	440-27841-6	440-27841-7	440-27841-8	440-27841-9
Sample Type	Units	EPA-Region 9																		
Isopropyltoluene, p- (Cymene)	µg/kg	n/v	< 1.7	< 1.3	< 1.5	< 1.7	< 1.7	< 1.7	< 1.6	< 1.5	< 1.6	< 1.5	< 1.5	< 1.7	< 1.4	< 1.6	< 1.4	< 1.7	< 1.7	< 1.4
Methyl tert-butyl ether (MTBE)	µg/kg	220000$_c$[A]	< 4.3	< 3.3	< 3.8	< 4.2	< 4.3	< 4.3	< 4.1	< 3.7	< 4.0	< 3.8	< 3.8	< 4.3	< 3.4	< 3.9	< 3.5	< 4.3	< 4.2	< 3.6
Methylene Chloride (Dichloromethane)	µg/kg	960000$_{c,-}$[A]	< 17	< 13	< 15	< 17	< 17	< 17	< 16	< 15	< 16	< 15	< 15	< 17	< 14	< 16	< 14	< 17	< 17	< 14
Naphthalene	µg/kg	18000$_c$[A]	< 4.3	< 3.3	< 3.8	< 4.2	< 4.3	< 4.3	< 4.1	< 3.7	< 4.0	< 3.8	< 3.8	< 4.3	< 3.4	< 3.9	< 3.5	< 4.3	< 4.2	< 3.6
Propylbenzene, n-	µg/kg	21000000$_{ns}$[A]	< 1.7	< 1.3	< 1.5	< 1.7	< 1.7	< 1.7	< 1.6	< 1.5	< 1.6	< 1.5	< 1.5	< 1.7	< 1.4	< 1.6	< 1.4	< 1.7	< 1.7	< 1.4
Styrene	µg/kg	36000000$_{ns}$[A]	< 1.7	< 1.3	< 1.5	< 1.7	< 1.7	< 1.7	< 1.6	< 1.5	< 1.6	< 1.5	< 1.5	< 1.7	< 1.4	< 1.6	< 1.4	< 1.7	< 1.7	< 1.4
Tert Amyl Methyl Ether	µg/kg	n/v	< 4.3	< 3.3	< 3.8	< 4.2	< 4.3	< 4.3	< 4.1	< 3.7	< 4.0	< 3.8	< 3.8	< 4.3	< 3.4	< 3.9	< 3.5	< 4.3	< 4.2	< 3.6
Tert-Butyl Alcohol	µg/kg	n/v	< 85	< 65	< 77	< 84	< 85	< 85	< 81	< 74	< 79	< 75	< 76	< 85	< 69	< 78	< 69	< 85	< 84	< 72
Tetrachloroethane, 1,1,1,2-	µg/kg	9300$_c$[A]	< 4.3 U*	< 3.3	< 3.8	< 4.2	< 4.3	< 4.3	< 4.1	< 3.7	< 4.0	< 3.8	< 3.8	< 4.3	< 3.4	< 3.9	< 3.5	< 4.3	< 4.2	< 3.6
Tetrachloroethane, 1,1,2,2-	µg/kg	2800$_c$[A]	< 1.7	< 1.3	< 1.5	< 1.7	< 1.7	< 1.7	< 1.6	< 1.5	< 1.6	< 1.5	< 1.5	< 1.7	< 1.4	< 1.6	< 1.4	< 1.7	< 1.7	< 1.4
Tetrachloroethylene (PCE)	µg/kg	110000$_{c,-}$[A]	**1.6 J**	< 1.3	< 1.5	< 1.7	< 1.7	< 1.7	**0.82 J**	< 1.5	< 1.6	**0.97 J**	< 1.5	< 1.7	**0.52 J**	< 1.6	< 1.4	**0.71 J**	**1.3 J**	**0.93 J**
Toluene	µg/kg	45000000$_{ns}$[A]	< 1.7	**0.72 J**	< 1.5	< 1.7	< 1.7	< 1.7	< 1.6	< 1.5	< 1.6	< 1.5	< 1.5	< 1.7	< 1.4	< 1.6	< 1.4	< 1.7	< 1.7	< 1.4
Trichlorobenzene, 1,2,3-	µg/kg	490000$_{ns}$[A]	< 4.3	< 3.3	< 3.8	< 4.2	< 4.3	< 4.3	< 4.1	< 3.7	< 4.0	< 3.8	< 3.8	< 4.3	< 3.4	< 3.9	< 3.5	< 4.3	< 4.2	< 3.6
Trichlorobenzene, 1,2,4-	µg/kg	99000$_{c,-}$[A]	< 4.3	< 3.3	< 3.8	< 4.2	< 4.3	< 4.3	< 4.1	< 3.7	< 4.0	< 3.8	< 3.8	< 4.3	< 3.4	< 3.9	< 3.5	< 4.3	< 4.2	< 3.6
Trichloroethane, 1,1,1-	µg/kg	38000000$_{ns}$[A]	< 1.7	< 1.3	< 1.5	< 1.7	< 1.7	< 1.7	< 1.6	< 1.5	< 1.6	< 1.5	< 1.5	< 1.7	< 1.4	< 1.6	< 1.4	< 1.7	< 1.7	< 1.4
Trichloroethane, 1,1,2-	µg/kg	5300$_c$[A]	< 1.7	< 1.3	< 1.5	< 1.7	< 1.7	< 1.7	< 1.6	< 1.5	< 1.6	< 1.5	< 1.5	< 1.7	< 1.4	< 1.6	< 1.4	< 1.7	< 1.7	< 1.4
Trichloroethylene (TCE)	µg/kg	6400$_{c,-}$[A]	**12**	< 1.3	< 1.5	< 1.7	< 1.7	< 1.7	**0.56 J**	< 1.5	< 1.6	< 1.5	< 1.5	< 1.7	< 1.4	< 1.6	< 1.4	< 1.7	< 1.7	< 1.4
Trichlorofluoromethane (Freon 11)	µg/kg	3400000$_{ns}$[A]	< 4.3	< 3.3	< 3.8	< 4.2	< 4.3	< 4.3	< 4.1	< 3.7	< 4.0	< 3.8	< 3.8	< 4.3	< 3.4	< 3.9	< 3.5	< 4.3	< 4.2	< 3.6
Trichloropropane, 1,2,3-	µg/kg	95$_c$[A]	< 8.5	< 6.5	< 7.7	< 8.4	< 8.5	< 8.5	< 8.1	< 7.4	< 7.9	< 7.5	< 7.6	< 8.5	< 6.9	< 7.8	< 6.9	< 8.5	< 8.4	< 7.2
Trimethylbenzene, 1,2,4-	µg/kg	260000$_{ns}$[A]	< 1.7	< 1.3	< 1.5	< 1.7	< 1.7	< 1.7	< 1.6	< 1.5	< 1.6	< 1.5	< 1.5	< 1.7	< 1.4	< 1.6	< 1.4	< 1.7	< 1.7	< 1.4
Trimethylbenzene, 1,3,5-	µg/kg	10000000$_{ns}$[A]	< 1.7	< 1.3	< 1.5	< 1.7	< 1.7	< 1.7	< 1.6	< 1.5	< 1.6	< 1.5	< 1.5	< 1.7	< 1.4	< 1.6	< 1.4	< 1.7	< 1.7	< 1.4
Vinyl chloride	µg/kg	1700$_c$[A]	< 4.3	< 3.3	< 3.8	< 4.2	< 4.3	< 4.3	< 4.1	< 3.7	< 4.0	< 3.8	< 3.8	< 4.3	< 3.4	< 3.9	< 3.5	< 4.3	< 4.2	< 3.6
Xylene, m & p-	µg/kg	n/v	< 1.7	< 1.3	< 1.5	< 1.7	< 1.7	< 1.7	< 1.6	< 1.5	< 1.6	< 1.5	< 1.5	< 1.7	< 1.4	< 1.6	< 1.4	< 1.7	< 1.7	< 1.4
Xylene, o-	µg/kg	3000000$_{ns}$[A]	< 1.7	< 1.3	< 1.5	< 1.7	< 1.7	< 1.7	< 1.6	< 1.5	< 1.6	< 1.5	< 1.5	< 1.7	< 1.4	< 1.6	< 1.4	< 1.7	< 1.7	< 1.4
Xylenes, Total	µg/kg	2700000$_{ns}$[A]	< 3.4	< 2.6	< 3.1	< 3.4	< 3.4	< 3.4	< 3.2	< 3.0	< 3.2	< 3.0	< 3.0	< 3.4	< 2.7	< 3.1	< 2.8	< 3.4	< 3.4	< 2.9

See notes on last page

Table 2B
Summary of Soil Analytical Results
Confirmation Soil Borings - VOC and TPH
Former PRC DeSoto Site
PPG Industries

Sample Location			RA5-19			RA5-20			RA5-21			RA5-22			RA5-23			RA5-24		
Sample Date			26-Oct-12	26-Oct-12	26-Oct-12	26-Oct-12	26-Oct-12	26-Oct-12	26-Oct-12	26-Oct-12	26-Oct-12	26-Oct-12	26-Oct-12	26-Oct-12	26-Oct-12	26-Oct-12	26-Oct-12	26-Oct-12	26-Oct-12	26-Oct-12
Sample ID			RA5-19-1'	RA5-19-5'	RA5-19-10'	RA5-20-1'	RA5-20-5'	RA5-20-10'	RA5-21-1'	RA5-21-5'	RA5-21-10'	RA5-22-1'	RA5-22-5'	RA5-22-10'	RA5-23-1'	RA5-23-5'	RA5-23-10'	RA5-24-1'	RA5-24-5'	RA5-24-10'
Sample Depth			1 ft	5 ft	10 ft	1 ft	5 ft	10 ft	1 ft	5 ft	10 ft	1 ft	5 ft	10 ft	1 ft	5 ft	10 ft	1 ft	5 ft	10 ft
Sampling Company			STANTEC	STANTEC	STANTEC	STANTEC	STANTEC	STANTEC	STANTEC	STANTEC	STANTEC	STANTEC	STANTEC	STANTEC	STANTEC	STANTEC	STANTEC	STANTEC	STANTEC	STANTEC
Laboratory			TALIR	TALIR	TALIR	TALIR	TALIR	TALIR	TALIR	TALIR	TALIR	TALIR	TALIR	TALIR	TALIR	TALIR	TALIR	TALIR	TALIR	TALIR
Laboratory Work Order			440-27841-1	440-27841-1	440-27841-1	440-27841-1	440-27841-1	440-27841-1	440-27841-1	440-27841-1	440-27841-1	440-27841-1	440-27841-1	440-27841-1	440-27841-1	440-27841-1	440-27841-1	440-27841-1	440-27841-1	440-27841-1
Laboratory Sample ID			440-27841-10	440-27841-11	440-27841-12	440-27841-13	440-27841-14	440-27841-15	440-27841-16	440-27841-17	440-27841-18	440-27841-19	440-27841-20	440-27841-21	440-27841-22	440-27841-23	440-27841-24	440-27841-25	440-27841-26	440-27841-27
Sample Type	Units	EPA-Region 9																		
Total Petroleum Hydrocarbons																				
TPH (C4-C12) - Gasoline Range (GRO)	µg/kg	n/v	< 320	< 330	< 290	< 320	< 330	< 360	< 350	< 360	< 360	< 350	< 330	< 340	< 300	< 290	< 300	< 310	< 360	< 340
TPH (C13-C22) - Diesel Range (DRO)	mg/kg	n/v	**90**	**28**	< 5.0	< 5.0	**63**	< 5.0	**49**	< 5.0	< 5.0	< 5.0	**9.5**	< 5.0	< 5.0	< 5.0	< 5.0	**240**	< 5.0	< 5.0
TPH (C23-C40) - Oil Range (ORO)	mg/kg	n/v	**680**	**33**	< 5.0	**9.3**	**69**	< 5.0	**450**	< 5.0	**7.8**	**6.7**	**31**	< 5.0	**15**	< 5.0	< 5.0	**100**	< 5.0	< 5.0
Volatile Organic Compounds																				
Benzene	µg/kg	5400_{c^-}[A]	< 1.7	< 1.6	< 1.7	< 1.7	< 2.0	< 1.6	< 1.8	< 1.9	< 1.7	< 1.5	< 1.6	< 1.7	< 1.5	< 1.5	< 1.5	< 1.6	< 1.8	< 1.6
Bromobenzene	µg/kg	1800000_{ns}[A]	< 4.3	< 4.0	< 4.3	< 4.1	< 4.9	< 3.9	< 4.6	< 4.6	< 4.3	< 3.7	< 4.0	< 4.1	< 3.8	< 3.7	< 3.7	< 3.9	< 4.6	< 4.1
Bromodichloromethane	µg/kg	1400_{c}[A]	< 1.7	< 1.6	< 1.7	< 1.7	< 2.0	< 1.6	< 1.8	< 1.9	< 1.7	< 1.5	< 1.6	< 1.7	< 1.5	< 1.5	< 1.5	< 1.6	< 1.8	< 1.6
Bromoform (Tribromomethane)	µg/kg	220000_{c^-}[A]	< 4.3	< 4.0	< 4.3	< 4.1	< 4.9	< 3.9	< 4.6	< 4.6	< 4.3	< 3.7	< 4.0	< 4.1	< 3.8	< 3.7	< 3.7	< 3.9	< 4.6	< 4.1
Bromomethane (Methyl bromide)	µg/kg	32000_{n}[A]	< 4.3	< 4.0	< 4.3	< 4.1	< 4.9	< 3.9	< 4.6	< 4.6	< 4.3	< 3.7	< 4.0	< 4.1	< 3.8	< 3.7	< 3.7	< 3.9	< 4.6	< 4.1
Butylbenzene, n-	µg/kg	51000000_{ns}[A]	< 4.3	< 4.0	< 4.3	< 4.1	< 4.9	< 3.9	< 4.6	< 4.6	< 4.3	< 3.7	< 4.0	< 4.1	< 3.8	< 3.7	< 3.7	< 3.9	< 4.6	< 4.1
Butylbenzene, sec- (2-Phenylbutane)	µg/kg	n/v	< 4.3	< 4.0	< 4.3	< 4.1	< 4.9	< 3.9	< 4.6	< 4.6	< 4.3	< 3.7	< 4.0	< 4.1	< 3.8	< 3.7	< 3.7	< 3.9	< 4.6	< 4.1
Butylbenzene, tert-	µg/kg	n/v	< 4.3	< 4.0	< 4.3	< 4.1	< 4.9	< 3.9	< 4.6	< 4.6	< 4.3	< 3.7	< 4.0	< 4.1	< 3.8	< 3.7	< 3.7	< 3.9	< 4.6	< 4.1
Carbon Tetrachloride (Tetrachloromethane)	µg/kg	3000_{c}[A]	< 4.3	< 4.0	< 4.3	< 4.1	< 4.9	< 3.9	< 4.6	< 4.6	< 4.3	< 3.7	< 4.0	< 4.1	< 3.8	< 3.7	< 3.7	< 3.9	< 4.6	< 4.1
Chlorobenzene (Monochlorobenzene)	µg/kg	1400000_{ns}[A]	< 1.7	< 1.6	< 1.7	< 1.7	< 2.0	< 1.6	< 1.8	< 1.9	< 1.7	< 1.5	< 1.6	< 1.7	< 1.5	< 1.5	< 1.5	< 1.6	< 1.8	< 1.6
Chlorobromomethane	µg/kg	n/v	< 4.3	< 4.0	< 4.3	< 4.1	< 4.9	< 3.9	< 4.6	< 4.6	< 4.3	< 3.7	< 4.0	< 4.1	< 3.8	< 3.7	< 3.7	< 3.9	< 4.6	< 4.1
Chloroethane (Ethyl Chloride)	µg/kg	61000000_{ns}[A]	< 4.3	< 4.0	< 4.3	< 4.1	< 4.9	< 3.9	< 4.6	< 4.6	< 4.3	< 3.7	< 4.0	< 4.1	< 3.8	< 3.7	< 3.7	< 3.9	< 4.6	< 4.1
Chloroform (Trichloromethane)	µg/kg	1500_{c}[A]	< 1.7	< 1.6	< 1.7	< 1.7	< 2.0	< 1.6	< 1.8	< 1.9	< 1.7	< 1.5	< 1.6	< 1.7	< 1.5	< 1.5	< 1.5	< 1.6	< 1.8	< 1.6
Chloromethane	µg/kg	500000_{n}[A]	< 4.3	< 4.0	< 4.3	< 4.1	< 4.9	< 3.9	< 4.6	< 4.6	< 4.3	< 3.7	< 4.0	< 4.1	< 3.8	< 3.7	< 3.7	< 3.9	< 4.6	< 4.1
Chlorotoluene, 2-	µg/kg	20000000_{ns}[A]	< 4.3	< 4.0	< 4.3	< 4.1	< 4.9	< 3.9	< 4.6	< 4.6	< 4.3	< 3.7	< 4.0	< 4.1	< 3.8	< 3.7	< 3.7	< 3.9	< 4.6	< 4.1
Chlorotoluene, 4-	µg/kg	20000000_{ns}[A]	< 4.3	< 4.0	< 4.3	< 4.1	< 4.9	< 3.9	< 4.6	< 4.6	< 4.3	< 3.7	< 4.0	< 4.1	< 3.8	< 3.7	< 3.7	< 3.9	< 4.6	< 4.1
Dibromo-3-Chloropropane, 1,2- (DBCP)	µg/kg	69_{c}[A]	< 4.3	< 4.0	< 4.3	< 4.1	< 4.9	< 3.9	< 4.6	< 4.6	< 4.3	< 3.7	< 4.0	< 4.1	< 3.8	< 3.7	< 3.7	< 3.9	< 4.6	< 4.1
Dibromochloromethane	µg/kg	3300_{c}[A]	< 1.7	< 1.6	< 1.7	< 1.7	< 2.0	< 1.6	< 1.8	< 1.9	< 1.7	< 1.5	< 1.6	< 1.7	< 1.5	< 1.5	< 1.5	< 1.6	< 1.8	< 1.6
Dibromomethane (Methylene Bromide)	µg/kg	110000_{n}[A]	< 1.7	< 1.6	< 1.7	< 1.7	< 2.0	< 1.6	< 1.8	< 1.9	< 1.7	< 1.5	< 1.6	< 1.7	< 1.5	< 1.5	< 1.5	< 1.6	< 1.8	< 1.6
Dichlorobenzene, 1,2-	µg/kg	9800000_{ns}[A]	< 1.7	< 1.6	< 1.7	< 1.7	< 2.0	< 1.6	< 1.8	< 1.9	< 1.7	< 1.5	< 1.6	< 1.7	< 1.5	< 1.5	< 1.5	< 1.6	< 1.8	< 1.6
Dichlorobenzene, 1,3-	µg/kg	n/v	< 1.7	< 1.6	< 1.7	< 1.7	< 2.0	< 1.6	< 1.8	< 1.9	< 1.7	< 1.5	< 1.6	< 1.7	< 1.5	< 1.5	< 1.5	< 1.6	< 1.8	< 1.6
Dichlorobenzene, 1,4-	µg/kg	12000_{c}[A]	< 1.7	< 1.6	< 1.7	< 1.7	< 2.0	< 1.6	< 1.8	< 1.9	< 1.7	< 1.5	< 1.6	< 1.7	< 1.5	< 1.5	< 1.5	< 1.6	< 1.8	< 1.6
Dichlorodifluoromethane (Freon 12)	µg/kg	400000_{n}[A]	< 4.3	< 4.0	< 4.3	< 4.1	< 4.9	< 3.9	< 4.6	< 4.6	< 4.3	< 3.7	< 4.0	< 4.1	< 3.8	< 3.7	< 3.7	< 3.9	< 4.6	< 4.1
Dichloroethane, 1,1-	µg/kg	17000_{c}[A]	< 1.7	< 1.6	< 1.7	< 1.7	< 2.0	< 1.6	< 1.8	< 1.9	< 1.7	< 1.5	< 1.6	< 1.7	< 1.5	< 1.5	< 1.5	< 1.6	< 1.8	< 1.6
Dichloroethane, 1,2-	µg/kg	2200_{c}[A]	< 1.7	< 1.6	< 1.7	< 1.7	< 2.0	< 1.6	< 1.8	< 1.9	< 1.7	< 1.5	< 1.6	< 1.7	< 1.5	< 1.5	< 1.5	< 1.6	< 1.8	< 1.6
Dichloroethene, 1,1-	µg/kg	1100000_{n}[A]	< 4.3	< 4.0	< 4.3	< 4.1	< 4.9	< 3.9	< 4.6	< 4.6	< 4.3	< 3.7	< 4.0	< 4.1	< 3.8	< 3.7	< 3.7	< 3.9	< 4.6	< 4.1
Dichloroethylene, cis-1,2-	µg/kg	2000000_{n}[A]	< 1.7	< 1.6	< 1.7	< 1.7	< 2.0	< 1.6	< 1.8	< 1.9	< 1.7	< 1.5	< 1.6	< 1.7	< 1.5	< 1.5	< 1.5	< 1.6	< 1.8	< 1.6
Dichloroethylene, trans-1,2-	µg/kg	690000_{n}[A]	< 1.7	< 1.6	< 1.7	< 1.7	< 2.0	< 1.6	< 1.8	< 1.9	< 1.7	< 1.5	< 1.6	< 1.7	< 1.5	< 1.5	< 1.5	< 1.6	< 1.8	< 1.6
Dichloropropane, 1,2-	µg/kg	4700_{c^-}[A]	< 1.7	< 1.6	< 1.7	< 1.7	< 2.0	< 1.6	< 1.8	< 1.9	< 1.7	< 1.5	< 1.6	< 1.7	< 1.5	< 1.5	< 1.5	< 1.6	< 1.8	< 1.6
Dichloropropane, 1,3-	µg/kg	20000000_{ns}[A]	< 1.7	< 1.6	< 1.7	< 1.7	< 2.0	< 1.6	< 1.8	< 1.9	< 1.7	< 1.5	< 1.6	< 1.7	< 1.5	< 1.5	< 1.5	< 1.6	< 1.8	< 1.6
Dichloropropane, 2,2-	µg/kg	n/v	< 1.7	< 1.6	< 1.7	< 1.7	< 2.0	< 1.6	< 1.8	< 1.9	< 1.7	< 1.5	< 1.6	< 1.7	< 1.5	< 1.5	< 1.5	< 1.6	< 1.8	< 1.6
Dichloropropene, 1,1-	µg/kg	n/v	< 1.7	< 1.6	< 1.7	< 1.7	< 2.0	< 1.6	< 1.8	< 1.9	< 1.7	< 1.5	< 1.6	< 1.7	< 1.5	< 1.5	< 1.5	< 1.6	< 1.8	< 1.6
Dichloropropene, cis-1,3-	µg/kg	n/v	< 1.7 U*	< 1.6 U*	< 1.7 U*	< 1.7 U*	< 2.0 U*	< 1.6 U*	< 1.8 U*	< 1.9 U*	< 1.7 U*	< 1.5 U*	< 1.6 U*	< 1.7 U*	< 1.5 U*	< 1.5 U*	< 1.5 U*	< 1.6 U*	< 1.8 U*	< 1.6 U*
Dichloropropene, trans-1,3-	µg/kg	n/v	< 1.7 U*	< 1.6 U*	< 1.7 U*	< 1.7	< 2.0 U*	< 1.6 U*	< 1.8	< 1.9 U*	< 1.7 U*	< 1.5	< 1.6 U*	< 1.7	< 1.5	< 1.5	< 1.5	< 1.6	< 1.8	< 1.6
Diisopropyl Ether (DIPE)	µg/kg	10000000_{ns}[A]	< 4.3	< 4.0	< 4.3	< 4.1	< 4.9	< 3.9	< 4.6	< 4.6	< 4.3	< 3.7	< 4.0	< 4.1	< 3.8	< 3.7	< 3.7	< 3.9	< 4.6	< 4.1
Dioxane, 1,4-	µg/kg	17000_{c}[A]	< 380	< 19	< 19	< 19	< 19	< 19	< 37	< 19	< 19	< 19	< 37	< 19	< 19	< 19	< 19	< 19	< 19	< 37
Ethyl Tert Butyl Ether	µg/kg	n/v	< 4.3	< 4.0	< 4.3	< 4.1	< 4.9	< 3.9	< 4.6	< 4.6	< 4.3	< 3.7	< 4.0	< 4.1	< 3.8	< 3.7	< 3.7	< 3.9	< 4.6	< 4.1
Ethylbenzene	µg/kg	27000_{c}[A]	1.4 J	< 1.6	< 1.7	< 1.7	< 2.0	< 1.6	**1.4 J**	< 1.9	< 1.7	< 1.5	< 1.6	< 1.7	< 1.5	< 1.5	< 1.5	< 1.6	< 1.8	< 1.6
Ethylene Dibromide (Dibromoethane, 1,2-)	µg/kg	170_{c}[A]	< 1.7	< 1.6	< 1.7	< 1.7	< 2.0	< 1.6	< 1.8	< 1.9	< 1.7	< 1.5	< 1.6	< 1.7	< 1.5	< 1.5	< 1.5	< 1.6	< 1.8	< 1.6
Hexachlorobutadiene (Heachloro-1,3-butadiene)	µg/kg	22000_{c^-}[A]	< 4.3	< 4.0	< 4.3	< 4.1 U*	< 4.9	< 3.9	< 4.6 U*	< 4.6	< 4.3	< 3.7 U*	< 4.0	< 4.1 U*	< 3.8 U*	< 3.7	< 3.7	< 3.9 U*	< 4.6	< 4.1
Isopropylbenzene	µg/kg	11000000_{ns}[A]	< 1.7	< 1.6	< 1.7	< 1.7	< 2.0	< 1.6	< 1.8	< 1.9	< 1.7	< 1.5	< 1.6	< 1.7	< 1.5	< 1.5	< 1.5	< 1.6	< 1.8	< 1.6

See notes on last page

Table 2B
Summary of Soil Analytical Results
Confirmation Soil Borings - VOC and TPH
Former PRC DeSoto Site
PPG Industries

Sample Location			RA5-19			RA5-20			RA5-21			RA5-22			RA5-23			RA5-24		
Sample Date			26-Oct-12	26-Oct-12	26-Oct-12	26-Oct-12	26-Oct-12	26-Oct-12	26-Oct-12	26-Oct-12	26-Oct-12	26-Oct-12	26-Oct-12	26-Oct-12	26-Oct-12	26-Oct-12	26-Oct-12	26-Oct-12	26-Oct-12	26-Oct-12
Sample ID			RA5-19-1'	RA5-19-5'	RA5-19-10'	RA5-20-1'	RA5-20-5'	RA5-20-10'	RA5-21-1'	RA5-21-5'	RA5-21-10'	RA5-22-1'	RA5-22-5'	RA5-22-10'	RA5-23-1'	RA5-23-5'	RA5-23-10'	RA5-24-1'	RA5-24-5'	RA5-24-10'
Sample Depth			1 ft	5 ft	10 ft	1 ft	5 ft	10 ft	1 ft	5 ft	10 ft	1 ft	5 ft	10 ft	1 ft	5 ft	10 ft	1 ft	5 ft	10 ft
Sampling Company			STANTEC	STANTEC	STANTEC	STANTEC	STANTEC	STANTEC	STANTEC	STANTEC	STANTEC	STANTEC	STANTEC	STANTEC	STANTEC	STANTEC	STANTEC	STANTEC	STANTEC	STANTEC
Laboratory			TALIR	TALIR	TALIR	TALIR	TALIR	TALIR	TALIR	TALIR	TALIR	TALIR	TALIR	TALIR	TALIR	TALIR	TALIR	TALIR	TALIR	TALIR
Laboratory Work Order			440-27841-1	440-27841-1	440-27841-1	440-27841-1	440-27841-1	440-27841-1	440-27841-1	440-27841-1	440-27841-1	440-27841-1	440-27841-1	440-27841-1	440-27841-1	440-27841-1	440-27841-1	440-27841-1	440-27841-1	440-27841-1
Laboratory Sample ID			440-27841-10	440-27841-11	440-27841-12	440-27841-13	440-27841-14	440-27841-15	440-27841-16	440-27841-17	440-27841-18	440-27841-19	440-27841-20	440-27841-21	440-27841-22	440-27841-23	440-27841-24	440-27841-25	440-27841-26	440-27841-27
Sample Type	Units	EPA-Region 9																		
Isopropyltoluene, p- (Cymene)	µg/kg	n/v	< 1.7	< 1.6	< 1.7	< 1.7	< 2.0	< 1.6	< 1.8	< 1.9	< 1.7	< 1.5	< 1.6	< 1.7	< 1.5	< 1.5	< 1.5	< 1.6	< 1.8	< 1.6
Methyl tert-butyl ether (MTBE)	µg/kg	220000_{c} [A]	< 4.3	< 4.0	< 4.3	< 4.1	< 4.9	< 3.9	< 4.6	< 4.6	< 4.3	< 3.7	< 4.0	< 4.1	< 3.8	< 3.7	< 3.7	< 3.9	< 4.6	< 4.1
Methylene Chloride (Dichloromethane)	µg/kg	$960000_{c,*}$ [A]	< 17	< 16	< 17	< 17	< 20	< 16	< 18	< 19	< 17	< 15	< 16	< 17	< 15	< 15	< 15	< 16	< 18	< 16
Naphthalene	µg/kg	18000_{c} [A]	< 4.3	< 4.0	< 4.3	< 4.1	< 4.9	< 3.9	< 4.6	< 4.6	< 4.3	< 3.7	< 4.0	< 4.1	< 3.8	< 3.7	< 3.7	< 3.9	< 4.6	< 4.1
Propylbenzene, n-	µg/kg	21000000_{ns} [A]	< 1.7	< 1.6	< 1.7	< 1.7	< 2.0	< 1.6	< 1.8	< 1.9	< 1.7	< 1.5	< 1.6	< 1.7	< 1.5	< 1.5	< 1.5	< 1.6	< 1.8	< 1.6
Styrene	µg/kg	36000000_{ns} [A]	< 1.7	< 1.6	< 1.7	< 1.7	< 2.0	< 1.6	< 1.8	< 1.9	< 1.7	< 1.5	< 1.6	< 1.7	< 1.5	< 1.5	< 1.5	< 1.6	< 1.8	< 1.6
Tert Amyl Methyl Ether	µg/kg	n/v	< 4.3	< 4.0	< 4.3	< 4.1	< 4.9	< 3.9	< 4.6	< 4.6	< 4.3	< 3.7	< 4.0	< 4.1	< 3.8	< 3.7	< 3.7	< 3.9	< 4.6	< 4.1
Tert-Butyl Alcohol	µg/kg	n/v	< 85	< 80	< 86	< 83	< 98	< 78	< 92	< 93	< 85	< 73	< 80	< 83	< 75	< 75	< 73	< 79	< 91	< 82
Tetrachloroethane, 1,1,1,2-	µg/kg	9300_{c} [A]	< 4.3	< 4.0	< 4.3	< 4.1	< 4.9	< 3.9	< 4.6	< 4.6	< 4.3	< 3.7	< 4.0	< 4.1	< 3.8	< 3.7	< 3.7	< 3.9	< 4.6	< 4.1
Tetrachloroethane, 1,1,2,2-	µg/kg	2800_{c} [A]	< 1.7	< 1.6	< 1.7	< 1.7	< 2.0	< 1.6	< 1.8	< 1.9	< 1.7	< 1.5	< 1.6	< 1.7	< 1.5	< 1.5	< 1.5	< 1.6	< 1.8	< 1.6
Tetrachloroethylene (PCE)	µg/kg	$110000_{c,*}$ [A]	< 1.7	< 1.6	< 1.7	< 1.7	**3.6**	**0.44 J**	**1.1 J**	< 1.9	< 1.7	< 1.5	**2.1**	< 1.7	**1.8**	< 1.5	< 1.5	**4.8**	< 1.8	< 1.6
Toluene	µg/kg	45000000_{ns} [A]	**1.2 J**	< 1.6	< 1.7	< 1.7	< 2.0	< 1.6	**1.2 J**	< 1.9	< 1.7	< 1.5	< 1.6	< 1.7	< 1.5	< 1.5	< 1.5	< 1.6	< 1.8	**0.58 J**
Trichlorobenzene, 1,2,3-	µg/kg	490000_{ns} [A]	< 4.3	< 4.0	< 4.3	< 4.1	< 4.9	< 3.9	< 4.6	< 4.6	< 4.3	< 3.7	< 4.0	< 4.1	< 3.8	< 3.7	< 3.7	< 3.9	< 4.6	< 4.1
Trichlorobenzene, 1,2,4-	µg/kg	$99000_{c,*}$ [A]	< 4.3	< 4.0	< 4.3	< 4.1	< 4.9	< 3.9	< 4.6	< 4.6	< 4.3	< 3.7	< 4.0	< 4.1	< 3.8	< 3.7	< 3.7	< 3.9	< 4.6	< 4.1
Trichloroethane, 1,1,1-	µg/kg	38000000_{ns} [A]	< 1.7	< 1.6	< 1.7	< 1.7	< 2.0	< 1.6	< 1.8	< 1.9	< 1.7	< 1.5	< 1.6	< 1.7	< 1.5	< 1.5	< 1.5	**0.66 J**	< 1.8	< 1.6
Trichloroethane, 1,1,2-	µg/kg	5300_{c} [A]	< 1.7	< 1.6	< 1.7	< 1.7	< 2.0	< 1.6	< 1.8	< 1.9	< 1.7	< 1.5	< 1.6	< 1.7	< 1.5	< 1.5	< 1.5	< 1.6	< 1.8	< 1.6
Trichloroethylene (TCE)	µg/kg	$6400_{c,*}$ [A]	**0.68 J**	< 1.6	< 1.7	< 1.7	**0.61 J**	< 1.6	< 1.8	< 1.9	< 1.7	< 1.5	**0.50 J**	< 1.7	**0.50 J**	< 1.5	< 1.5	**0.81 J**	< 1.8	< 1.6
Trichlorofluoromethane (Freon 11)	µg/kg	3400000_{ns} [A]	< 4.3	< 4.0	< 4.3	< 4.1	< 4.9	< 3.9	< 4.6	< 4.6	< 4.3	< 3.7	< 4.0	< 4.1	< 3.8	< 3.7	< 3.7	< 3.9	< 4.6	< 4.1
Trichloropropane, 1,2,3-	µg/kg	95_{c} [A]	< 8.5	< 8.0	< 8.6	< 8.3	< 9.8	< 7.8	< 9.2	< 9.3	< 8.5	< 7.3	< 8.0	< 8.3	< 7.5	< 7.5	< 7.3	< 7.9	< 9.1	< 8.2
Trimethylbenzene, 1,2,4-	µg/kg	260000_{ns} [A]	< 1.7	< 1.6	< 1.7	< 1.7	< 2.0	< 1.6	< 1.8	< 1.9	< 1.7	< 1.5	< 1.6	< 1.7	< 1.5	< 1.5	< 1.5	< 1.6	< 1.8	< 1.6
Trimethylbenzene, 1,3,5-	µg/kg	10000000_{ns} [A]	< 1.7	< 1.6	< 1.7	< 1.7	< 2.0	< 1.6	< 1.8	< 1.9	< 1.7	< 1.5	< 1.6	< 1.7	< 1.5	< 1.5	< 1.5	< 1.6	< 1.8	< 1.6
Vinyl chloride	µg/kg	1700_{c} [A]	< 4.3	< 4.0	< 4.3	< 4.1	< 4.9	< 3.9	< 4.6	< 4.6	< 4.3	< 3.7	< 4.0	< 4.1	< 3.8	< 3.7	< 3.7	< 3.9	< 4.6	< 4.1
Xylene, m & p-	µg/kg	n/v	**6.5**	< 1.6	< 1.7	< 1.7	< 2.0	< 1.6	**6.7**	< 1.9	< 1.7	< 1.5	< 1.6	< 1.7	< 1.5	< 1.5	< 1.5	< 1.6	< 1.8	< 1.6
Xylene, o-	µg/kg	3000000_{ns} [A]	**3.4**	< 1.6	< 1.7	< 1.7	< 2.0	< 1.6	**3.8**	< 1.9	< 1.7	< 1.5	< 1.6	< 1.7	< 1.5	< 1.5	< 1.5	< 1.6	< 1.8	< 1.6
Xylenes, Total	µg/kg	2700000_{ns} [A]	**9.9**	< 3.2	< 3.4	< 3.3	< 3.9	< 3.1	**11**	< 3.7	< 3.4	< 2.9	< 3.2	< 3.3	< 3.0	< 3.0	< 2.9	< 3.2	< 3.6	< 3.3

See notes on last page

Table 2B
Summary of Soil Analytical Results
Confirmation Soil Borings - VOC and TPH
Former PRC DeSoto Site
PPG Industries

Sample Location			RA5-25			RA5-26			RA5-27			RA5-28			RA5-29			RA5-30		
Sample Date			26-Oct-12	26-Oct-12	26-Oct-12	26-Oct-12	26-Oct-12	26-Oct-12	6-Dec-12	6-Dec-12	6-Dec-12	6-Dec-12	6-Dec-12	6-Dec-12	6-Dec-12	6-Dec-12	6-Dec-12	6-Dec-12	6-Dec-12	6-Dec-12
Sample ID			RA5-25-1'	RA5-25-5'	RA5-25-10'	RA5-26-1'	RA5-26-5'	RA5-26-10'	RA5-27-1'	RA5-27-5'	RA5-27-10'	RA5-28-1'	RA5-28-5'	RA5-28-10'	RA5-29-1'	RA5-29-5'	RA5-29-10'	RA5-30-1'	RA5-30-5'	RA5-30-10'
Sample Depth			1 ft	5 ft	10 ft	1 ft	5 ft	10 ft	1 ft	5 ft	10 ft	1 ft	5 ft	10 ft	1 ft	5 ft	10 ft	1 ft	5 ft	10 ft
Sampling Company			STANTEC	STANTEC	STANTEC	STANTEC	STANTEC	STANTEC	STANTEC	STANTEC	STANTEC	STANTEC	STANTEC	STANTEC	STANTEC	STANTEC	STANTEC	STANTEC	STANTEC	STANTEC
Laboratory			TALIR	TALIR	TALIR	TALIR	TALIR	TALIR	TALIR	TALIR	TALIR	TALIR	TALIR	TALIR	TALIR	TALIR	TALIR	TALIR	TALIR	TALIR
Laboratory Work Order			440-27841-1	440-27841-1	440-27841-1	440-27841-1	440-27841-1	440-27841-1	440-31870-1	440-31870-1	440-31870-1	440-31870-1	440-31870-1	440-31870-1	440-31870-1	440-31870-1	440-31870-1	440-31870-1	440-31870-1	440-31870-1
Laboratory Sample ID			440-27841-28	440-27841-29	440-27841-30	440-27841-31	440-27841-32	440-27841-33	440-31870-1	440-31870-2	440-31870-3	440-31870-4	440-31870-5	440-31870-6	440-31870-7	440-31870-8	440-31870-9	440-31870-10	440-31870-11	440-31870-12
Sample Type	Units	EPA-Region 9																		
Total Petroleum Hydrocarbons																				
TPH (C4-C12) - Gasoline Range (GRO)	µg/kg	n/v	< 350	< 360	< 330	< 330	< 330	< 340	< 290	< 330	< 310	< 310	< 330	< 330	< 330	< 390	< 310	< 320	< 330	< 300
TPH (C13-C22) - Diesel Range (DRO)	mg/kg	n/v	**7.5**	< 5.0	< 5.0	< 5.0	< 5.0	< 5.0	< 10	< 5.0	< 5.0	**14**	< 5.0	< 5.0	**11**	< 5.0	< 5.0	< 5.0	< 5.0	< 5.0
TPH (C23-C40) - Oil Range (ORO)	mg/kg	n/v	**53**	< 5.0	< 5.0	**58**	< 5.0	< 5.0	**48**	< 5.0	< 5.0	**72**	< 5.0	< 5.0	**71**	< 5.0	< 5.0	< 5.0	< 5.0	< 5.0
Volatile Organic Compounds																				
Benzene	µg/kg	5400_{c} [A]	< 1.6	< 1.7	< 1.7	< 1.6	< 1.7	< 1.6	< 1.6	< 1.5	< 1.6	< 1.6	< 1.7	< 1.7	< 1.7	< 1.7	< 1.6	< 1.5	< 1.7	< 1.4
Bromobenzene	µg/kg	1800000_{ns} [A]	< 4.1	< 4.3	< 4.2	< 4.1	< 4.2	< 4.1	< 3.9	< 3.8	< 4.1	< 3.9	< 4.1	< 4.2	< 4.3	< 4.2	< 4.0	< 3.8	< 4.3	< 3.5
Bromodichloromethane	µg/kg	1400_{c} [A]	< 1.6	< 1.7	< 1.7	< 1.6	< 1.7	< 1.6	< 1.6	< 1.5	< 1.6	< 1.6	< 1.7	< 1.7	< 1.7	< 1.7	< 1.6	< 1.5	< 1.7	< 1.4
Bromoform (Tribromomethane)	µg/kg	220000_{c} [A]	< 4.1	< 4.3	< 4.2	< 4.1	< 4.2	< 4.1	< 3.9	< 3.8	< 4.1	< 3.9	< 4.1	< 4.2	< 4.3	< 4.2	< 4.0	< 3.8	< 4.3	< 3.5
Bromomethane (Methyl bromide)	µg/kg	32000_{n} [A]	< 4.1	< 4.3	< 4.2	< 4.1	< 4.2	< 4.1	< 3.9	< 3.8	< 4.1	< 3.9	< 4.1	< 4.2	< 4.3	< 4.2	< 4.0	< 3.8	< 4.3	< 3.5
Butylbenzene, n-	µg/kg	51000000_{ns} [A]	< 4.1	< 4.3	< 4.2	< 4.1	< 4.2	< 4.1	< 3.9	< 3.8	< 4.1	< 3.9	< 4.1	< 4.2	< 4.3	< 4.2	< 4.0	< 3.8	< 4.3	< 3.5
Butylbenzene, sec- (2-Phenylbutane)	µg/kg	n/v	< 4.1	< 4.3	< 4.2	< 4.1	< 4.2	< 4.1	< 3.9	< 3.8	< 4.1	< 3.9	< 4.1	< 4.2	< 4.3	< 4.2	< 4.0	< 3.8	< 4.3	< 3.5
Butylbenzene, tert-	µg/kg	n/v	< 4.1	< 4.3	< 4.2	< 4.1	< 4.2	< 4.1	< 3.9	< 3.8	< 4.1	< 3.9	< 4.1	< 4.2	< 4.3	< 4.2	< 4.0	< 3.8	< 4.3	< 3.5
Carbon Tetrachloride (Tetrachloromethane)	µg/kg	3000_{c} [A]	< 4.1	< 4.3	< 4.2	< 4.1	< 4.2	< 4.1	< 3.9	< 3.8	< 4.1	< 3.9	< 4.1	< 4.2	< 4.3	< 4.2	< 4.0	< 3.8	< 4.3	< 3.5
Chlorobenzene (Monochlorobenzene)	µg/kg	1400000_{ns} [A]	< 1.6	< 1.7	< 1.7	< 1.6	< 1.7	< 1.6	< 1.6	< 1.5	< 1.6	< 1.6	< 1.7	< 1.7	< 1.7	< 1.7	< 1.6	< 1.5	< 1.7	< 1.4
Chlorobromomethane	µg/kg	n/v	< 4.1	< 4.3	< 4.2	< 4.1	< 4.2	< 4.1	< 3.9	< 3.8	< 4.1	< 3.9	< 4.1	< 4.2	< 4.3	< 4.2	< 4.0	< 3.8	< 4.3	< 3.5
Chloroethane (Ethyl Chloride)	µg/kg	61000000_{ns} [A]	< 4.1	< 4.3	< 4.2	< 4.1	< 4.2	< 4.1	< 3.9	< 3.8	< 4.1	< 3.9	< 4.1	< 4.2	< 4.3	< 4.2	< 4.0	< 3.8	< 4.3	< 3.5
Chloroform (Trichloromethane)	µg/kg	1500_{c} [A]	< 1.6	< 1.7	< 1.7	< 1.6	< 1.7	< 1.6	< 1.6	< 1.5	< 1.6	< 1.6	< 1.7	< 1.7	< 1.7	< 1.7	< 1.6	< 1.5	< 1.7	< 1.4
Chloromethane	µg/kg	500000_{n} [A]	< 4.1	< 4.3	< 4.2	< 4.1	< 4.2	< 4.1	< 3.9	< 3.8	< 4.1	< 3.9	< 4.1	< 4.2	< 4.3	< 4.2	< 4.0	< 3.8	< 4.3	< 3.5
Chlorotoluene, 2-	µg/kg	20000000_{ns} [A]	< 4.1	< 4.3	< 4.2	< 4.1	< 4.2	< 4.1	< 3.9	< 3.8	< 4.1	< 3.9	< 4.1	< 4.2	< 4.3	< 4.2	< 4.0	< 3.8	< 4.3	< 3.5
Chlorotoluene, 4-	µg/kg	20000000_{ns} [A]	< 4.1	< 4.3	< 4.2	< 4.1	< 4.2	< 4.1	< 3.9	< 3.8	< 4.1	< 3.9	< 4.1	< 4.2	< 4.3	< 4.2	< 4.0	< 3.8	< 4.3	< 3.5
Dibromo-3-Chloropropane, 1,2- (DBCP)	µg/kg	69_{c} [A]	< 4.1	< 4.3	< 4.2	< 4.1	< 4.2	< 4.1	< 3.9	< 3.8	< 4.1	< 3.9	< 4.1	< 4.2	< 4.3	< 4.2	< 4.0	< 3.8	< 4.3	< 3.5
Dibromochloromethane	µg/kg	3300_{c} [A]	< 1.6	< 1.7	< 1.7	< 1.6	< 1.7	< 1.6	< 1.6	< 1.5	< 1.6	< 1.6	< 1.7	< 1.7	< 1.7	< 1.7	< 1.6	< 1.5	< 1.7	< 1.4
Dibromomethane (Methylene Bromide)	µg/kg	110000_{n} [A]	< 1.6	< 1.7	< 1.7	< 1.6	< 1.7	< 1.6	< 1.6	< 1.5	< 1.6	< 1.6	< 1.7	< 1.7	< 1.7	< 1.7	< 1.6	< 1.5	< 1.7	< 1.4
Dichlorobenzene, 1,2-	µg/kg	9800000_{ns} [A]	< 1.6	< 1.7	< 1.7	< 1.6	< 1.7	< 1.6	< 1.6	< 1.5	< 1.6	< 1.6	< 1.7	< 1.7	< 1.7	< 1.7	< 1.6	< 1.5	< 1.7	< 1.4
Dichlorobenzene, 1,3-	µg/kg	n/v	< 1.6	< 1.7	< 1.7	< 1.6	< 1.7	< 1.6	< 1.6	< 1.5	< 1.6	< 1.6	< 1.7	< 1.7	< 1.7	< 1.7	< 1.6	< 1.5	< 1.7	< 1.4
Dichlorobenzene, 1,4-	µg/kg	12000_{c} [A]	< 1.6	< 1.7	< 1.7	< 1.6	< 1.7	< 1.6	< 1.6	< 1.5	< 1.6	< 1.6	< 1.7	< 1.7	< 1.7	< 1.7	< 1.6	< 1.5	< 1.7	< 1.4
Dichlorodifluoromethane (Freon 12)	µg/kg	400000_{n} [A]	< 4.1	< 4.3	< 4.2	< 4.1	< 4.2	< 4.1	< 3.9	< 3.8	< 4.1	< 3.9	< 4.1	< 4.2	< 4.3	< 4.2	< 4.0	< 3.8	< 4.3	< 3.5
Dichloroethane, 1,1-	µg/kg	17000_{c} [A]	< 1.6	< 1.7	< 1.7	< 1.6	< 1.7	< 1.6	< 1.6	< 1.5	< 1.6	< 1.6	< 1.7	< 1.7	< 1.7	< 1.7	< 1.6	< 1.5	< 1.7	< 1.4
Dichloroethane, 1,2-	µg/kg	2200_{c} [A]	< 1.6	< 1.7	< 1.7	< 1.6	< 1.7	< 1.6	< 1.6	< 1.5	< 1.6	< 1.6	< 1.7	< 1.7	< 1.7	< 1.7	< 1.6	< 1.5	< 1.7	< 1.4
Dichloroethene, 1,1-	µg/kg	1100000_{n} [A]	< 4.1	< 4.3	< 4.2	< 4.1	< 4.2	< 4.1	< 3.9	< 3.8	< 4.1	< 3.9	< 4.1	< 4.2	< 4.3	< 4.2	< 4.0	< 3.8	< 4.3	< 3.5
Dichloroethylene, cis-1,2-	µg/kg	2000000_{n} [A]	< 1.6	< 1.7	< 1.7	< 1.6	< 1.7	< 1.6	< 1.6	< 1.5	< 1.6	< 1.6	< 1.7	< 1.7	< 1.7	< 1.7	< 1.6	< 1.5	< 1.7	< 1.4
Dichloroethylene, trans-1,2-	µg/kg	690000_{n} [A]	< 1.6	< 1.7	< 1.7	< 1.6	< 1.7	< 1.6	< 1.6	< 1.5	< 1.6	< 1.6	< 1.7	< 1.7	< 1.7	< 1.7	< 1.6	< 1.5	< 1.7	< 1.4
Dichloropropane, 1,2-	µg/kg	4700_{c} [A]	< 1.6	< 1.7	< 1.7	< 1.6	< 1.7	< 1.6	< 1.6	< 1.5	< 1.6	< 1.6	< 1.7	< 1.7	< 1.7	< 1.7	< 1.6	< 1.5	< 1.7	< 1.4
Dichloropropane, 1,3-	µg/kg	20000000_{ns} [A]	< 1.6	< 1.7	< 1.7	< 1.6	< 1.7	< 1.6	< 1.6	< 1.5	< 1.6	< 1.6	< 1.7	< 1.7	< 1.7	< 1.7	< 1.6	< 1.5	< 1.7	< 1.4
Dichloropropane, 2,2-	µg/kg	n/v	< 1.6	< 1.7	< 1.7	< 1.6	< 1.7	< 1.6	< 1.6	< 1.5	< 1.6	< 1.6	< 1.7	< 1.7	< 1.7	< 1.7	< 1.6	< 1.5	< 1.7	< 1.4
Dichloropropene, 1,1-	µg/kg	n/v	< 1.6	< 1.7	< 1.7	< 1.6	< 1.7	< 1.6	< 1.6	< 1.5	< 1.6	< 1.6	< 1.7	< 1.7	< 1.7	< 1.7	< 1.6	< 1.5	< 1.7	< 1.4
Dichloropropene, cis-1,3-	µg/kg	n/v	< 1.6 U*	< 1.7 U*	< 1.7 U*	< 1.6 U*	< 1.7 U*	< 1.6 U*	< 1.6 U*	< 1.5 U*	< 1.6 U*	< 1.6 U*	< 1.7 U*	< 1.7 U*	< 1.7 U*	< 1.7 U*	< 1.6 U*	< 1.5 U*	< 1.7 U*	< 1.4 U*
Dichloropropene, trans-1,3-	µg/kg	n/v	< 1.6	< 1.7	< 1.7	< 1.6	< 1.7	< 1.6	< 1.6	< 1.5	< 1.6	< 1.6	< 1.7	< 1.7	< 1.7	< 1.7	< 1.6	< 1.5	< 1.7	< 1.4
Diisopropyl Ether (DIPE)	µg/kg	10000000_{ns} [A]	< 4.1	< 4.3	< 4.2	< 4.1	< 4.2	< 4.1	< 3.9	< 3.8	< 4.1	< 3.9	< 4.1	< 4.2	< 4.3	< 4.2	< 4.0	< 3.8	< 4.3	< 3.5
Dioxane, 1,4-	µg/kg	17000_{c} [A]	< 19	< 19	< 19	< 19	< 19	< 19	< 190	< 19	< 19	< 190	< 19	< 19	< 94	< 19	< 19	< 19	< 19	< 19
Ethyl Tert Butyl Ether	µg/kg	n/v	< 4.1	< 4.3	< 4.2	< 4.1	< 4.2	< 4.1	< 3.9	< 3.8	< 4.1	< 3.9	< 4.1	< 4.2	< 4.3	< 4.2	< 4.0	< 3.8	< 4.3	< 3.5
Ethylbenzene	µg/kg	27000_{c} [A]	< 1.6	< 1.7	< 1.7	< 1.6	< 1.7	< 1.6	< 1.6	< 1.5	< 1.6	< 1.6	< 1.7	< 1.7	< 1.7	< 1.7	< 1.6	< 1.5	< 1.7	< 1.4
Ethylene Dibromide (Dibromoethane, 1,2-)	µg/kg	170_{c} [A]	< 1.6	< 1.7	< 1.7	< 1.6	< 1.7	< 1.6	< 1.6	< 1.5	< 1.6	< 1.6	< 1.7	< 1.7	< 1.7	< 1.7	< 1.6	< 1.5	< 1.7	< 1.4
Hexachlorobutadiene (Heachloro-1,3-butadiene)	µg/kg	22000_{c} [A]	< 4.1 U*	< 4.3	< 4.2	< 4.1	< 4.2	< 4.1	< 3.9	< 3.8	< 4.1	< 3.9	< 4.1	< 4.2	< 4.3	< 4.2	< 4.0	< 3.8	< 4.3	< 3.5
Isopropylbenzene	µg/kg	11000000_{ns} [A]	< 1.6	< 1.7	< 1.7	< 1.6	< 1.7	< 1.6	< 1.6	< 1.5	< 1.6	< 1.6	< 1.7	< 1.7	< 1.7	< 1.7	< 1.6	< 1.5	< 1.7	< 1.4

See notes on last page

Table 2B
Summary of Soil Analytical Results
Confirmation Soil Borings - VOC and TPH
Former PRC DeSoto Site
PPG Industries

Sample Location			RA5-25			RA5-26			RA5-27			RA5-28			RA5-29			RA5-30		
Sample Date			26-Oct-12	26-Oct-12	26-Oct-12	26-Oct-12	26-Oct-12	26-Oct-12	6-Dec-12	6-Dec-12	6-Dec-12	6-Dec-12	6-Dec-12	6-Dec-12	6-Dec-12	6-Dec-12	6-Dec-12	6-Dec-12	6-Dec-12	6-Dec-12
Sample ID			RA5-25-1'	RA5-25-5'	RA5-25-10'	RA5-26-1'	RA5-26-5'	RA5-26-10'	RA5-27-1'	RA5-27-5'	RA5-27-10'	RA5-28-1'	RA5-28-5'	RA5-28-10'	RA5-29-1'	RA5-29-5'	RA5-29-10'	RA5-30-1'	RA5-30-5'	RA5-30-10'
Sample Depth			1 ft	5 ft	10 ft	1 ft	5 ft	10 ft	1 ft	5 ft	10 ft	1 ft	5 ft	10 ft	1 ft	5 ft	10 ft	1 ft	5 ft	10 ft
Sampling Company			STANTEC	STANTEC	STANTEC	STANTEC	STANTEC	STANTEC	STANTEC	STANTEC	STANTEC	STANTEC	STANTEC	STANTEC	STANTEC	STANTEC	STANTEC	STANTEC	STANTEC	STANTEC
Laboratory			TALIR	TALIR	TALIR	TALIR	TALIR	TALIR	TALIR	TALIR	TALIR	TALIR	TALIR	TALIR	TALIR	TALIR	TALIR	TALIR	TALIR	TALIR
Laboratory Work Order			440-27841-1	440-27841-1	440-27841-1	440-27841-1	440-27841-1	440-27841-1	440-31870-1	440-31870-1	440-31870-1	440-31870-1	440-31870-1	440-31870-1	440-31870-1	440-31870-1	440-31870-1	440-31870-1	440-31870-1	440-31870-1
Laboratory Sample ID			440-27841-28	440-27841-29	440-27841-30	440-27841-31	440-27841-32	440-27841-33	440-31870-1	440-31870-2	440-31870-3	440-31870-4	440-31870-5	440-31870-6	440-31870-7	440-31870-8	440-31870-9	440-31870-10	440-31870-11	440-31870-12
Sample Type	Units	EPA-Region 9																		
Isopropyltoluene, p- (Cymene)	µg/kg	n/v	< 1.6	< 1.7	< 1.7	< 1.6	< 1.7	< 1.6	< 1.6	< 1.5	< 1.6	< 1.6	< 1.7	< 1.7	< 1.7	< 1.7	< 1.6	< 1.5	< 1.7	< 1.4
Methyl tert-butyl ether (MTBE)	µg/kg	220000_c [A]	< 4.1	< 4.3	< 4.2	< 4.1	< 4.2	< 4.1	< 3.9	< 3.8	< 4.1	< 3.9	< 4.1	< 4.2	< 4.3	< 4.2	< 4.0	< 3.8	< 4.3	< 3.5
Methylene Chloride (Dichloromethane)	µg/kg	$960000_{c^{**}}$ [A]	< 16	< 17	< 17	< 16	< 17	< 16	< 16	< 15	< 16	< 16	< 17	< 17	< 17	< 17	< 16	< 15	< 17	< 14
Naphthalene	µg/kg	18000_c [A]	< 4.1	< 4.3	< 4.2	< 4.1	< 4.2	< 4.1	< 3.9	< 3.8	< 4.1	< 3.9	< 4.1	< 4.2	< 4.3	< 4.2	< 4.0	< 3.8	< 4.3	< 3.5
Propylbenzene, n-	µg/kg	21000000_{ns} [A]	< 1.6	< 1.7	< 1.7	< 1.6	< 1.7	< 1.6	< 1.6	< 1.5	< 1.6	< 1.6	< 1.7	< 1.7	< 1.7	< 1.7	< 1.6	< 1.5	< 1.7	< 1.4
Styrene	µg/kg	36000000_{ns} [A]	< 1.6	< 1.7	< 1.7	< 1.6	< 1.7	< 1.6	< 1.6	< 1.5	< 1.6	< 1.6	< 1.7	< 1.7	< 1.7	< 1.7	< 1.6	< 1.5	< 1.7	< 1.4
Tert Amyl Methyl Ether	µg/kg	n/v	< 4.1	< 4.3	< 4.2	< 4.1	< 4.2	< 4.1	< 3.9	< 3.8	< 4.1	< 3.9	< 4.1	< 4.2	< 4.3	< 4.2	< 4.0	< 3.8	< 4.3	< 3.5
Tert-Butyl Alcohol	µg/kg	n/v	< 82	< 85	< 85	< 82	< 84	< 81	< 78	< 77	< 82	< 78	< 83	< 85	< 86	< 84	< 80	< 76	< 85	< 71
Tetrachloroethane, 1,1,1,2-	µg/kg	9300_c [A]	< 4.1	< 4.3	< 4.2	< 4.1	< 4.2	< 4.1	< 3.9	< 3.8	< 4.1	< 3.9	< 4.1	< 4.2	< 4.3	< 4.2	< 4.0	< 3.8	< 4.3	< 3.5
Tetrachloroethane, 1,1,2,2-	µg/kg	2800_c [A]	< 1.6	< 1.7	< 1.7	< 1.6	< 1.7	< 1.6	< 1.6	< 1.5	< 1.6	< 1.6	< 1.7	< 1.7	< 1.7	< 1.7	< 1.6	< 1.5	< 1.7	< 1.4
Tetrachloroethylene (PCE)	µg/kg	$110000_{c^{**}}$ [A]	**1.1 J**	**0.51 J**	< 1.7	**0.91 J**	**10**	< 1.6	**0.81 J**	< 1.5	< 1.6	**1.0 J**	< 1.7	**0.50 J**	**0.80 J**	< 1.7	< 1.6	< 1.5	**2.2**	**8.7**
Toluene	µg/kg	45000000_{ns} [A]	< 1.6	< 1.7	< 1.7	< 1.6	< 1.7	< 1.6	**0.40 J**	< 1.5	< 1.6	< 1.6	< 1.7	< 1.7	< 1.7	< 1.7	< 1.6	< 1.5	< 1.7	< 1.4
Trichlorobenzene, 1,2,3-	µg/kg	490000_{ns} [A]	< 4.1	< 4.3	< 4.2	< 4.1	< 4.2	< 4.1	< 3.9	< 3.8	< 4.1	< 3.9	< 4.1	< 4.2	< 4.3	< 4.2	< 4.0	< 3.8	< 4.3	< 3.5
Trichlorobenzene, 1,2,4-	µg/kg	$99000_{c^{**}}$ [A]	< 4.1	< 4.3	< 4.2	< 4.1	< 4.2	< 4.1	< 3.9	< 3.8	< 4.1	< 3.9	< 4.1	< 4.2	< 4.3	< 4.2	< 4.0	< 3.8	< 4.3	< 3.5
Trichloroethane, 1,1,1-	µg/kg	38000000_{ns} [A]	< 1.6	< 1.7	< 1.7	< 1.6	4.1	< 1.6	< 1.6	< 1.5	< 1.6	< 1.6	< 1.7	< 1.7	< 1.7	< 1.7	< 1.6	< 1.5	< 1.7	**2.7**
Trichloroethane, 1,1,2-	µg/kg	5300_c [A]	< 1.6	< 1.7	< 1.7	< 1.6	< 1.7	< 1.6	< 1.6	< 1.5	< 1.6	< 1.6	< 1.7	< 1.7	< 1.7	< 1.7	< 1.6	< 1.5	< 1.7	< 1.4
Trichloroethylene (TCE)	µg/kg	$6400_{c^{**}}$ [A]	< 1.6	< 1.7	< 1.7	**0.96 J**	**8.7**	< 1.6	**0.70 J**	< 1.5	< 1.6	< 1.6	< 1.7	< 1.7	**1.1 J**	< 1.7	< 1.6	< 1.5	**2.6**	**10**
Trichlorofluoromethane (Freon 11)	µg/kg	3400000_{ns} [A]	< 4.1	< 4.3	< 4.2	< 4.1	< 4.2	< 4.1	< 3.9	< 3.8	< 4.1	< 3.9	< 4.1	< 4.2	< 4.3	< 4.2	< 4.0	< 3.8	< 4.3	< 3.5
Trichloropropane, 1,2,3-	µg/kg	95_c [A]	< 8.2	< 8.5	< 8.5	< 8.2	< 8.4	< 8.1	< 7.8	< 7.7	< 8.2	< 7.8	< 8.3	< 8.5	< 8.6	< 8.4	< 8.0	< 7.6	< 8.5	< 7.1
Trimethylbenzene, 1,2,4-	µg/kg	260000_{ns} [A]	< 1.6	< 1.7	< 1.7	< 1.6	< 1.7	< 1.6	< 1.6	< 1.5	< 1.6	< 1.6	< 1.7	< 1.7	< 1.7	< 1.7	< 1.6	< 1.5	< 1.7	< 1.4
Trimethylbenzene, 1,3,5-	µg/kg	10000000_{ns} [A]	< 1.6	< 1.7	< 1.7	< 1.6	< 1.7	< 1.6	< 1.6	< 1.5	< 1.6	< 1.6	< 1.7	< 1.7	< 1.7	< 1.7	< 1.6	< 1.5	< 1.7	< 1.4
Vinyl chloride	µg/kg	1700_c [A]	< 4.1	< 4.3	< 4.2	< 4.1	< 4.2	< 4.1	< 3.9	< 3.8	< 4.1	< 3.9	< 4.1	< 4.2	< 4.3	< 4.2	< 4.0	< 3.8	< 4.3	< 3.5
Xylene, m & p-	µg/kg	n/v	< 1.6	< 1.7	< 1.7	< 1.6	< 1.7	< 1.6	< 1.6	< 1.5	< 1.6	< 1.6	< 1.7	< 1.7	< 1.7	< 1.7	< 1.6	< 1.5	< 1.7	< 1.4
Xylene, o-	µg/kg	3000000_{ns} [A]	< 1.6	< 1.7	< 1.7	< 1.6	< 1.7	< 1.6	< 1.6	< 1.5	< 1.6	< 1.6	< 1.7	< 1.7	< 1.7	< 1.7	< 1.6	< 1.5	< 1.7	< 1.4
Xylenes, Total	µg/kg	2700000_{ns} [A]	< 3.3	< 3.4	< 3.4	< 3.3	< 3.4	< 3.3	< 3.1	< 3.1	< 3.3	< 3.1	< 3.3	< 3.4	< 3.4	< 3.4	< 3.2	< 3.0	< 3.4	< 2.8

See notes on last page

Table 2B
Summary of Soil Analytical Results
Confirmation Soil Borings - VOC and TPH
Former PRC DeSoto Site
PPG Industries

Sample Location			RA5-31			RA5-32			Trip Blank			
Sample Date			6-Dec-12	6-Dec-12	6-Dec-12	6-Dec-12	6-Dec-12	6-Dec-12	24-Oct-12	25-Oct-12	26-Oct-12	6-Dec-12
Sample ID			RA5-31-1'	RA5-31-5'	RA5-31-10'	RA5-32-1'	RA5-32-5'	RA5-32-10'	TRIP BLANK	TRIP BLANK	Trip Blank	Trip Blank
Sample Depth			1 ft	5 ft	10 ft	1 ft	5 ft	10 ft				
Sampling Company			STANTEC	STANTEC	STANTEC	STANTEC	STANTEC	STANTEC	STANTEC	STANTEC	STANTEC	STANTEC
Laboratory			TALIR	TALIR	TALIR	TALIR	TALIR	TALIR	TALIR	TALIR	TALIR	TALIR
Laboratory Work Order			440-31870-1	440-31870-1	440-31870-1	440-31870-1	440-31870-1	440-31870-1	440-27630-1	440-27708-1	440-27841-1	440-31870-1
Laboratory Sample ID			440-31870-13	440-31870-14	440-31870-15	440-31870-16	440-31870-17	440-31870-18	440-27630-28	440-27708-34	440-27841-35	440-31870-21
Sample Type	Units	EPA-Region 9							Trip Blank	Trip Blank	Trip Blank	Trip Blank
Total Petroleum Hydrocarbons												
TPH (C4-C12) - Gasoline Range (GRO)	µg/kg	n/v	< 300	< 340	< 270	< 330	< 360	< 360	-	< 400	< 400	-
TPH (C13-C22) - Diesel Range (DRO)	mg/kg	n/v	< 5.0	< 5.0	< 5.0	< 5.0	< 5.0	< 5.0	-	-	-	-
TPH (C23-C40) - Oil Range (ORO)	mg/kg	n/v	**5.3**	< 5.0	< 5.0	**9.3**	**4.0 J**	**4.3 J**	-	-	-	-
Volatile Organic Compounds												
Benzene	µg/kg	5400_{c^*} [A]	< 1.5	< 1.8	< 1.5	< 1.5	< 1.8	< 1.8	< 2.0	< 2.0	-	< 2.0
Bromobenzene	µg/kg	1800000_{ns} [A]	< 3.8	< 4.5	< 3.8	< 3.8	< 4.6	< 4.5	< 5.0	< 5.0	-	< 5.0
Bromodichloromethane	µg/kg	1400_{c} [A]	< 1.5	< 1.8	< 1.5	< 1.5	< 1.8	< 1.8	< 2.0	< 2.0	-	< 2.0
Bromoform (Tribromomethane)	µg/kg	220000_{c^*} [A]	< 3.8	< 4.5	< 3.8	< 3.8	< 4.6	< 4.5	< 5.0	< 5.0	-	< 5.0
Bromomethane (Methyl bromide)	µg/kg	32000_{n} [A]	< 3.8	< 4.5	< 3.8	< 3.8	< 4.6	< 4.5	< 5.0	< 5.0	-	< 5.0
Butylbenzene, n-	µg/kg	51000000_{ns} [A]	< 3.8	< 4.5	< 3.8	< 3.8	< 4.6	< 4.5	< 5.0	< 5.0	-	< 5.0
Butylbenzene, sec- (2-Phenylbutane)	µg/kg	n/v	< 3.8	< 4.5	< 3.8	< 3.8	< 4.6	< 4.5	< 5.0	< 5.0	-	< 5.0
Butylbenzene, tert-	µg/kg	n/v	< 3.8	< 4.5	< 3.8	< 3.8	< 4.6	< 4.5	< 5.0	< 5.0	-	< 5.0
Carbon Tetrachloride (Tetrachloromethane)	µg/kg	3000_{c} [A]	< 3.8	< 4.5	< 3.8	< 3.8	< 4.6	< 4.5	< 5.0 U*	< 5.0	-	< 5.0
Chlorobenzene (Monochlorobenzene)	µg/kg	1400000_{ns} [A]	< 1.5	< 1.8	< 1.5	< 1.5	< 1.8	< 1.8	< 2.0	< 2.0	-	< 2.0
Chlorobromomethane	µg/kg	n/v	< 3.8	< 4.5	< 3.8	< 3.8	< 4.6	< 4.5	< 5.0	< 5.0	-	< 5.0
Chloroethane (Ethyl Chloride)	µg/kg	61000000_{ns} [A]	< 3.8	< 4.5	< 3.8	< 3.8	< 4.6	< 4.5	< 5.0	< 5.0	-	< 5.0
Chloroform (Trichloromethane)	µg/kg	1500_{c} [A]	< 1.5	< 1.8	< 1.5	< 1.5	< 1.8	< 1.8	< 2.0	< 2.0	-	< 2.0
Chloromethane	µg/kg	500000_{n} [A]	< 3.8	< 4.5	< 3.8	< 3.8	1.0 J	< 4.5	< 5.0	< 5.0	-	< 5.0
Chlorotoluene, 2-	µg/kg	20000000_{ns} [A]	< 3.8	< 4.5	< 3.8	< 3.8	< 4.6	< 4.5	< 5.0	< 5.0	-	< 5.0
Chlorotoluene, 4-	µg/kg	20000000_{ns} [A]	< 3.8	< 4.5	< 3.8	< 3.8	< 4.6	< 4.5	< 5.0	< 5.0	-	< 5.0
Dibromo-3-Chloropropane, 1,2- (DBCP)	µg/kg	69_{c} [A]	< 3.8	< 4.5	< 3.8	< 3.8	< 4.6	< 4.5	< 5.0	< 5.0	-	< 5.0
Dibromochloromethane	µg/kg	3300_{c} [A]	< 1.5	< 1.8	< 1.5	< 1.5	< 1.8	< 1.8	< 2.0	< 2.0	-	< 2.0
Dibromomethane (Methylene Bromide)	µg/kg	110000_{n} [A]	< 1.5	< 1.8	< 1.5	< 1.5	< 1.8	< 1.8	< 2.0	< 2.0	-	< 2.0
Dichlorobenzene, 1,2-	µg/kg	9800000_{ns} [A]	< 1.5	< 1.8	< 1.5	< 1.5	< 1.8	< 1.8	< 2.0	< 2.0	-	< 2.0
Dichlorobenzene, 1,3-	µg/kg	n/v	< 1.5	< 1.8	< 1.5	< 1.5	< 1.8	< 1.8	< 2.0	< 2.0	-	< 2.0
Dichlorobenzene, 1,4-	µg/kg	12000_{c} [A]	< 1.5	< 1.8	< 1.5	< 1.5	< 1.8	< 1.8	< 2.0	< 2.0	-	< 2.0
Dichlorodifluoromethane (Freon 12)	µg/kg	400000_{n} [A]	< 3.8	< 4.5	< 3.8	< 3.8	< 4.6	< 4.5	< 5.0	< 5.0	-	< 5.0
Dichloroethane, 1,1-	µg/kg	17000_{c} [A]	< 1.5	< 1.8	< 1.5	< 1.5	< 1.8	< 1.8	< 2.0	< 2.0	-	< 2.0
Dichloroethane, 1,2-	µg/kg	2200_{c} [A]	< 1.5	< 1.8	< 1.5	< 1.5	< 1.8	< 1.8	< 2.0	< 2.0	-	< 2.0
Dichloroethene, 1,1-	µg/kg	1100000_{n} [A]	< 3.8	< 4.5	< 3.8	< 3.8	< 4.6	< 4.5	< 5.0	< 5.0	-	< 5.0
Dichloroethylene, cis-1,2-	µg/kg	2000000_{n} [A]	< 1.5	< 1.8	< 1.5	< 1.5	< 1.8	< 1.8	< 2.0	< 2.0	-	< 2.0
Dichloroethylene, trans-1,2-	µg/kg	690000_{n} [A]	< 1.5	< 1.8	< 1.5	< 1.5	< 1.8	< 1.8	< 2.0	< 2.0	-	< 2.0
Dichloropropane, 1,2-	µg/kg	4700_{c^*} [A]	< 1.5	< 1.8	< 1.5	< 1.5	< 1.8	< 1.8	< 2.0	< 2.0	-	< 2.0
Dichloropropane, 1,3-	µg/kg	20000000_{ns} [A]	< 1.5	< 1.8	< 1.5	< 1.5	< 1.8	< 1.8	< 2.0	< 2.0	-	< 2.0
Dichloropropane, 2,2-	µg/kg	n/v	< 1.5	< 1.8	< 1.5	< 1.5	< 1.8	< 1.8	< 2.0	< 2.0	-	< 2.0
Dichloropropene, 1,1-	µg/kg	n/v	< 1.5	< 1.8	< 1.5	< 1.5	< 1.8	< 1.8	< 2.0	< 2.0	-	< 2.0
Dichloropropene, cis-1,3-	µg/kg	n/v	< 1.5 U*	< 1.8 U*	< 1.5 U*	< 1.5 U*	< 1.8	< 1.8	< 2.0	< 2.0	-	< 2.0
Dichloropropene, trans-1,3-	µg/kg	n/v	< 1.5	< 1.8	< 1.5	< 1.5	< 1.8	< 1.8	< 2.0	< 2.0	-	< 2.0
Diisopropyl Ether (DIPE)	µg/kg	10000000_{ns} [A]	< 3.8	< 4.5	< 3.8	< 3.8	< 4.6	< 4.5	< 5.0	< 5.0	-	< 5.0
Dioxane, 1,4-	µg/kg	17000_{c} [A]	< 19	< 19	< 19	< 19	< 19	< 19	-	-	-	-
Ethyl Tert Butyl Ether	µg/kg	n/v	< 3.8	< 4.5	< 3.8	< 3.8	< 4.6	< 4.5	< 5.0	< 5.0	-	< 5.0
Ethylbenzene	µg/kg	27000_{c} [A]	< 1.5	< 1.8	< 1.5	< 1.5	< 1.8	< 1.8	< 2.0	< 2.0	-	< 2.0
Ethylene Dibromide (Dibromoethane, 1,2-)	µg/kg	170_{c} [A]	< 1.5	< 1.8	< 1.5	< 1.5	< 1.8	< 1.8	< 2.0	< 2.0	-	< 2.0
Hexachlorobutadiene (Heachloro-1,3-butadiene)	µg/kg	22000_{c^*} [A]	< 3.8	< 4.5	< 3.8	< 3.8	< 4.6	< 4.5	< 5.0	< 5.0	-	< 5.0
Isopropylbenzene	µg/kg	11000000_{ns} [A]	< 1.5	< 1.8	< 1.5	< 1.5	< 1.8	< 1.8	< 2.0	< 2.0	-	< 2.0

See notes on last page

Table 2B
Summary of Soil Analytical Results
Confirmation Soil Borings - VOC and TPH
Former PRC DeSoto Site
PPG Industries

Sample Location			RA5-31			RA5-32			Trip Blank			
Sample Date			6-Dec-12	6-Dec-12	6-Dec-12	6-Dec-12	6-Dec-12	6-Dec-12	24-Oct-12	25-Oct-12	26-Oct-12	6-Dec-12
Sample ID			RA5-31-1'	RA5-31-5'	RA5-31-10'	RA5-32-1'	RA5-32-5'	RA5-32-10'	TRIP BLANK	TRIP BLANK	Trip Blank	Trip Blank
Sample Depth			1 ft	5 ft	10 ft	1 ft	5 ft	10 ft				
Sampling Company			STANTEC	STANTEC	STANTEC	STANTEC	STANTEC	STANTEC	STANTEC	STANTEC	STANTEC	STANTEC
Laboratory			TALIR	TALIR	TALIR	TALIR	TALIR	TALIR	TALIR	TALIR	TALIR	TALIR
Laboratory Work Order			440-31870-1	440-31870-1	440-31870-1	440-31870-1	440-31870-1	440-31870-1	440-27630-1	440-27708-1	440-27841-1	440-31870-1
Laboratory Sample ID			440-31870-13	440-31870-14	440-31870-15	440-31870-16	440-31870-17	440-31870-18	440-27630-28	440-27708-34	440-27841-35	440-31870-21
Sample Type	Units	EPA-Region 9							Trip Blank	Trip Blank	Trip Blank	Trip Blank
Isopropyltoluene, p- (Cymene)	µg/kg	n/v	< 1.5	< 1.8	< 1.5	< 1.5	< 1.8	< 1.8	< 2.0	< 2.0	-	< 2.0
Methyl tert-butyl ether (MTBE)	µg/kg	220000$_c$[A]	< 3.8	< 4.5	< 3.8	< 3.8	< 4.6	< 4.5	< 5.0	< 5.0	-	< 5.0
Methylene Chloride (Dichloromethane)	µg/kg	960000$_{c^{**}}$[A]	< 15	< 18	< 15	< 15	< 18	< 18	< 20	< 20	-	< 20
Naphthalene	µg/kg	18000$_{c^*}$[A]	< 3.8	< 4.5	< 3.8	< 3.8	< 4.6	< 4.5	< 5.0	< 5.0	-	< 5.0
Propylbenzene, n-	µg/kg	21000000$_{ns}$[A]	< 1.5	< 1.8	< 1.5	< 1.5	< 1.8	< 1.8	< 2.0	< 2.0	-	< 2.0
Styrene	µg/kg	36000000$_{ns}$[A]	< 1.5	< 1.8	< 1.5	< 1.5	< 1.8	< 1.8	< 2.0	< 2.0	-	< 2.0
Tert Amyl Methyl Ether	µg/kg	n/v	< 3.8	< 4.5	< 3.8	< 3.8	< 4.6	< 4.5	< 5.0	< 5.0	-	< 5.0
Tert-Butyl Alcohol	µg/kg	n/v	< 76	< 90	< 75	< 76	< 92	< 90	< 100	< 100	-	< 100
Tetrachloroethane, 1,1,1,2-	µg/kg	9300$_c$[A]	< 3.8	< 4.5	< 3.8	< 3.8	< 4.6	< 4.5	< 5.0 U*	< 5.0	-	< 5.0
Tetrachloroethane, 1,1,2,2-	µg/kg	2800$_c$[A]	< 1.5	< 1.8	< 1.5	< 1.5	< 1.8	< 1.8	< 2.0	< 2.0	-	< 2.0
Tetrachloroethylene (PCE)	µg/kg	110000$_{c^{**}}$[A]	< 1.5	**2.9**	**2.0**	< 1.5	< 1.8	**1.1 J**	< 2.0	< 2.0	-	< 2.0
Toluene	µg/kg	45000000$_{ns}$[A]	< 1.5	< 1.8	< 1.5	< 1.5	**0.56 J**	< 1.8	< 2.0	< 2.0	-	< 2.0
Trichlorobenzene, 1,2,3-	µg/kg	490000$_{ns}$[A]	< 3.8	< 4.5	< 3.8	< 3.8	< 4.6	< 4.5	< 5.0	< 5.0	-	< 5.0
Trichlorobenzene, 1,2,4-	µg/kg	99000$_{c^{**}}$[A]	< 3.8	< 4.5	< 3.8	< 3.8	< 4.6	< 4.5	< 5.0	< 5.0	-	< 5.0
Trichloroethane, 1,1,1-	µg/kg	38000000$_{ns}$[A]	< 1.5	< 1.8	< 1.5	< 1.5	< 1.8	< 1.8	< 2.0	< 2.0	-	< 2.0
Trichloroethane, 1,1,2-	µg/kg	5300$_c$[A]	< 1.5	< 1.8	< 1.5	< 1.5	< 1.8	< 1.8	< 2.0	< 2.0	-	< 2.0
Trichloroethylene (TCE)	µg/kg	6400$_{c^{**}}$[A]	< 1.5	**2.3**	**1.1 J**	< 1.5	**0.50 J**	**1.7 J**	< 2.0	< 2.0	-	< 2.0
Trichlorofluoromethane (Freon 11)	µg/kg	3400000$_{ns}$[A]	< 3.8	< 4.5	< 3.8	< 3.8	< 4.6	< 4.5	< 5.0	< 5.0	-	< 5.0
Trichloropropane, 1,2,3-	µg/kg	95$_c$[A]	< 7.6	< 9.0	< 7.5	< 7.6	< 9.2	< 9.0	< 10	< 10	-	< 10
Trimethylbenzene, 1,2,4-	µg/kg	260000$_{ns}$[A]	< 1.5	< 1.8	< 1.5	< 1.5	< 1.8	< 1.8	< 2.0	< 2.0	-	< 2.0
Trimethylbenzene, 1,3,5-	µg/kg	10000000$_{ns}$[A]	< 1.5	< 1.8	< 1.5	< 1.5	< 1.8	< 1.8	< 2.0	< 2.0	-	< 2.0
Vinyl chloride	µg/kg	1700$_c$[A]	< 3.8	< 4.5	< 3.8	< 3.8	< 4.6	< 4.5	< 5.0	< 5.0	-	< 5.0
Xylene, m & p-	µg/kg	n/v	< 1.5	< 1.8	< 1.5	< 1.5	< 1.8	< 1.8	< 2.0	< 2.0	-	< 2.0
Xylene, o-	µg/kg	3000000$_{ns}$[A]	< 1.5	< 1.8	< 1.5	< 1.5	< 1.8	< 1.8	< 2.0	< 2.0	-	< 2.0
Xylenes, Total	µg/kg	2700000$_{ns}$[A]	< 3.0	< 3.6	< 3.0	< 3.1	< 3.7	< 3.6	< 4.0	< 4.0	-	< 4.0

Notes:

EPA-Region 9	EPA-Region 9 Regional Screening Table (Nov 2012)
A	EPA-Region 9 Regional Screening Levels - Industrial Site Usage
6.5[A]	Concentration exceeds the indicated standard.
15.2	Concentration was detected but did not exceed applicable standards.
< 0.50	Laboratory estimated quantitation limit exceeded standard.
< 0.03	The analyte was not detected above the laboratory estimated quantitation limit.
n/v	No standard/guideline value.
-	Parameter not analyzed / not available.
c	Cancer
*	* = where: n SL < 100X c SL
**	** = where n SL < 10X c SL
n	Noncancer
s	Concentration may exceed Csat (See User Guide)
U*	LCS or LCSD exceeds the control limits
J	Result is less than the RL but greater than or equal to the MDL and the concentration is an approximate value

Table 3
Summary of Soil Analytical Results
Chromium Remediation Confirmation Soil Borings, Total and Hexavalent Chromium
Former PRC DeSoto Site
PPG Industries

Sample Location			CB-1						CB-2					CB-3						CB-4		
Sample Date			22-Oct-12	22-Oct-12	22-Oct-12	22-Oct-12	22-Oct-12	22-Oct-12	22-Oct-12	22-Oct-12	22-Oct-12	22-Oct-12	22-Oct-12	22-Oct-12	22-Oct-12	22-Oct-12	22-Oct-12	22-Oct-12	22-Oct-12	23-Oct-12	23-Oct-12	23-Oct-12
Sample ID			CB-1-15'	CB-1-20'	CB-1-25'	CB-1-30'	CB-1-35'	CB-1-40'	CB-2-15'	CB-2-20'	CB-2-25'	CB-2-30'	CB-2-35'	CB-3-15'	CB-3-20'	CB-3-25'	CB-3-30'	CB-3-35'	CB-3-40'	CB-4-10'	CB-4-15'	CB-4-20'
Sample Depth			15 ft	20 ft	25 ft	30 ft	35 ft	40 ft	15 ft	20 ft	25 ft	30 ft	35 ft	15 ft	20 ft	25 ft	30 ft	35 ft	40 ft	10 ft	15 ft	20 ft
Sampling Company			STANTEC	STANTEC	STANTEC	STANTEC	STANTEC	STANTEC	STANTEC	STANTEC	STANTEC	STANTEC	STANTEC	STANTEC	STANTEC	STANTEC	STANTEC	STANTEC	STANTEC	STANTEC	STANTEC	STANTEC
Laboratory			TALIR	TALIR	TALIR	TALIR	TALIR	TALIR	TALIR	TALIR	TALIR	TALIR	TALIR	TALIR	TALIR	TALIR	TALIR	TALIR	TALIR	TALIR	TALIR	TALIR
Laboratory Work Order		SSCL	440-27486-1	440-27486-1	440-27486-1	440-27486-1	440-27486-1	440-27486-1	440-27486-1	440-27486-1	440-27486-1	440-27486-1	440-27486-1	440-27486-1	440-27486-1	440-27486-1	440-27486-1	440-27486-1	440-27486-1	440-27484-1	440-27484-1	440-27484-1
Laboratory Sample ID	Units	Site Specific	440-27486-1	440-27486-2	440-27486-3	440-27486-4	440-27486-5	440-27486-6	440-27486-7	440-27486-8	440-27486-9	440-27486-10	440-27486-11	440-27486-12	440-27486-13	440-27486-14	440-27486-15	440-27486-16	440-27486-17	440-27484-1	440-27484-2	440-27484-3
Metals																						
Chromium (Hexavalent)	mg/kg	2.0[A]	1.4	1.1	< 0.81	< 0.80	< 0.80	0.97	1.3	1.2	< 0.80	< 0.80	< 0.80	**24[A]**	1.3	< 0.80	1.3	1.2	1.6	1.7	1.5	1.1
Chromium (Total)	mg/kg	n/v	53	13	22	7.4	5.9	6.4	9.6	17	10	21	9.5	470	25	26	13	8.5	32	18	9.4	12

See notes on last page

Table 3
Summary of Soil Analytical Results
Chromium Remediation Confirmation Soil Borings, Total and Hexavalent Chromium
Former PRC DeSoto Site
PPG Industries

Sample Location		CB-4 (Continued)				CB-5							CB-6						
Sample Date		23-Oct-12	23-Oct-12	23-Oct-12	23-Oct-12	23-Oct-12	23-Oct-12	23-Oct-12	23-Oct-12	23-Oct-12	23-Oct-12	23-Oct-12	23-Oct-12	23-Oct-12	23-Oct-12	23-Oct-12	23-Oct-12	23-Oct-12	23-Oct-12
Sample ID		CB-4-25'	CB-4-30'	CB-4-35'	CB-4-40'	CB-5-10'	CB-5-15'	CB-5-20'	CB-5-25'	CB-5-30'	CB-5-35'	CB-5-40'	CB-6-10'	CB-6-15'	CB-6-20'	CB-6-25'	CB-6-30'	CB-6-35'	CB-6-39'
Sample Depth		25 ft	30 ft	35 ft	40 ft	10 ft	15 ft	20 ft	25 ft	30 ft	35 ft	40 ft	10 ft	15 ft	20 ft	25 ft	30 ft	35 ft	39 ft
Sampling Company		STANTEC	STANTEC	STANTEC	STANTEC	STANTEC	STANTEC	STANTEC	STANTEC	STANTEC	STANTEC	STANTEC	STANTEC	STANTEC	STANTEC	STANTEC	STANTEC	STANTEC	STANTEC
Laboratory		TALIR	TALIR	TALIR	TALIR	TALIR	TALIR	TALIR	TALIR	TALIR	TALIR	TALIR	TALIR	TALIR	TALIR	TALIR	TALIR	TALIR	TALIR
Laboratory Work Order		440-27484-1	440-27484-1	440-27484-1	440-27484-1	440-27484-1	440-27484-1	440-27484-1	440-27484-1	440-27484-1	440-27484-1	440-27484-1	440-27484-1	440-27484-1	440-27484-1	440-27484-1	440-27484-1	440-27484-1	440-27484-1
Laboratory Sample ID	Units	440-27484-4	440-27484-5	440-27484-6	440-27484-7	440-27484-8	440-27484-9	440-27484-10	440-27484-11	440-27484-12	440-27484-13	440-27484-14	440-27484-15	440-27484-16	440-27484-17	440-27484-18	440-27484-19	440-27484-20	440-27484-21
Metals																			
Chromium (Hexavalent)	mg/kg	**3.4[A]**	< 0.81	1.5	**3.0[A]**	**2.6[A]**	1.4	2.0	**2.6[A]**	0.80	1.0	**4.3[A]**	0.99	< 0.80	**2.2[A]**	1.9	**2.2[A]**	1.8	1.0
Chromium (Total)	mg/kg	23	28	16	6.6	31	23	17	19	17	11	28	15	9.6	13	16	16	7.5	9.7

See notes on last page


Table 3
Summary of Soil Analytical Results
Chromium Remediation Confirmation Soil Borings, Total and Hexavalent Chromium
Former PRC DeSoto Site
PPG Industries

Sample Location		CB-7							CB-8					
Sample Date		24-Oct-12	24-Oct-12	24-Oct-12	24-Oct-12	24-Oct-12	24-Oct-12	24-Oct-12	24-Oct-12	24-Oct-12	24-Oct-12	24-Oct-12	24-Oct-12	24-Oct-12
Sample ID		CB-7-10'	CB-7-15'	CB-7-20'	CB-7-25'	CB-7-30'	CB-7-35'	CB-7-40'	CB-8-10'	CB-8-15'	CB-8-20'	CB-8-25'	CB-8-30'	CB-8-34'
Sample Depth		10 ft	15 ft	20 ft	25 ft	30 ft	35 ft	40 ft	10 ft	15 ft	20 ft	25 ft	30 ft	34 ft
Sampling Company		STANTEC	STANTEC	STANTEC	STANTEC	STANTEC	STANTEC	STANTEC	STANTEC	STANTEC	STANTEC	STANTEC	STANTEC	STANTEC
Laboratory		TALIR	TALIR	TALIR	TALIR	TALIR	TALIR	TALIR	TALIR	TALIR	TALIR	TALIR	TALIR	TALIR
Laboratory Work Order		440-27630-1	440-27630-1	440-27630-1	440-27630-1	440-27630-1	440-27630-1	440-27630-1	440-27630-1	440-27630-1	440-27630-1	440-27630-1	440-27630-1	440-27630-1
Laboratory Sample ID	Units	440-27630-1	440-27630-2	440-27630-3	440-27630-4	440-27630-5	440-27630-6	440-27630-7	440-27630-8	440-27630-9	440-27630-10	440-27630-11	440-27630-12	440-27630-13
Metals														
Chromium (Hexavalent)	mg/kg	**3.6[A]**	**7.3[A]**	**4.8[A]**	**3.7[A]**	**3.6[A]**	**2.5[A]**	< 0.80	< 0.80	< 0.81	< 0.81	< 0.79	0.92	**3.0[A]**
Chromium (Total)	mg/kg	21	25	23	13	20	15	5.0	6.2	18	11	5.1	23	12

Notes:

SSCL	Site Specific Cleanup Level
6.5[A]	Concentration exceeds the indicated standard.
15.2	Concentration was detected.
< 0.03	The analyte was not detected above the laboratory estimated quantitation limit.
-	Parameter not analyzed / not available.

FIGURES

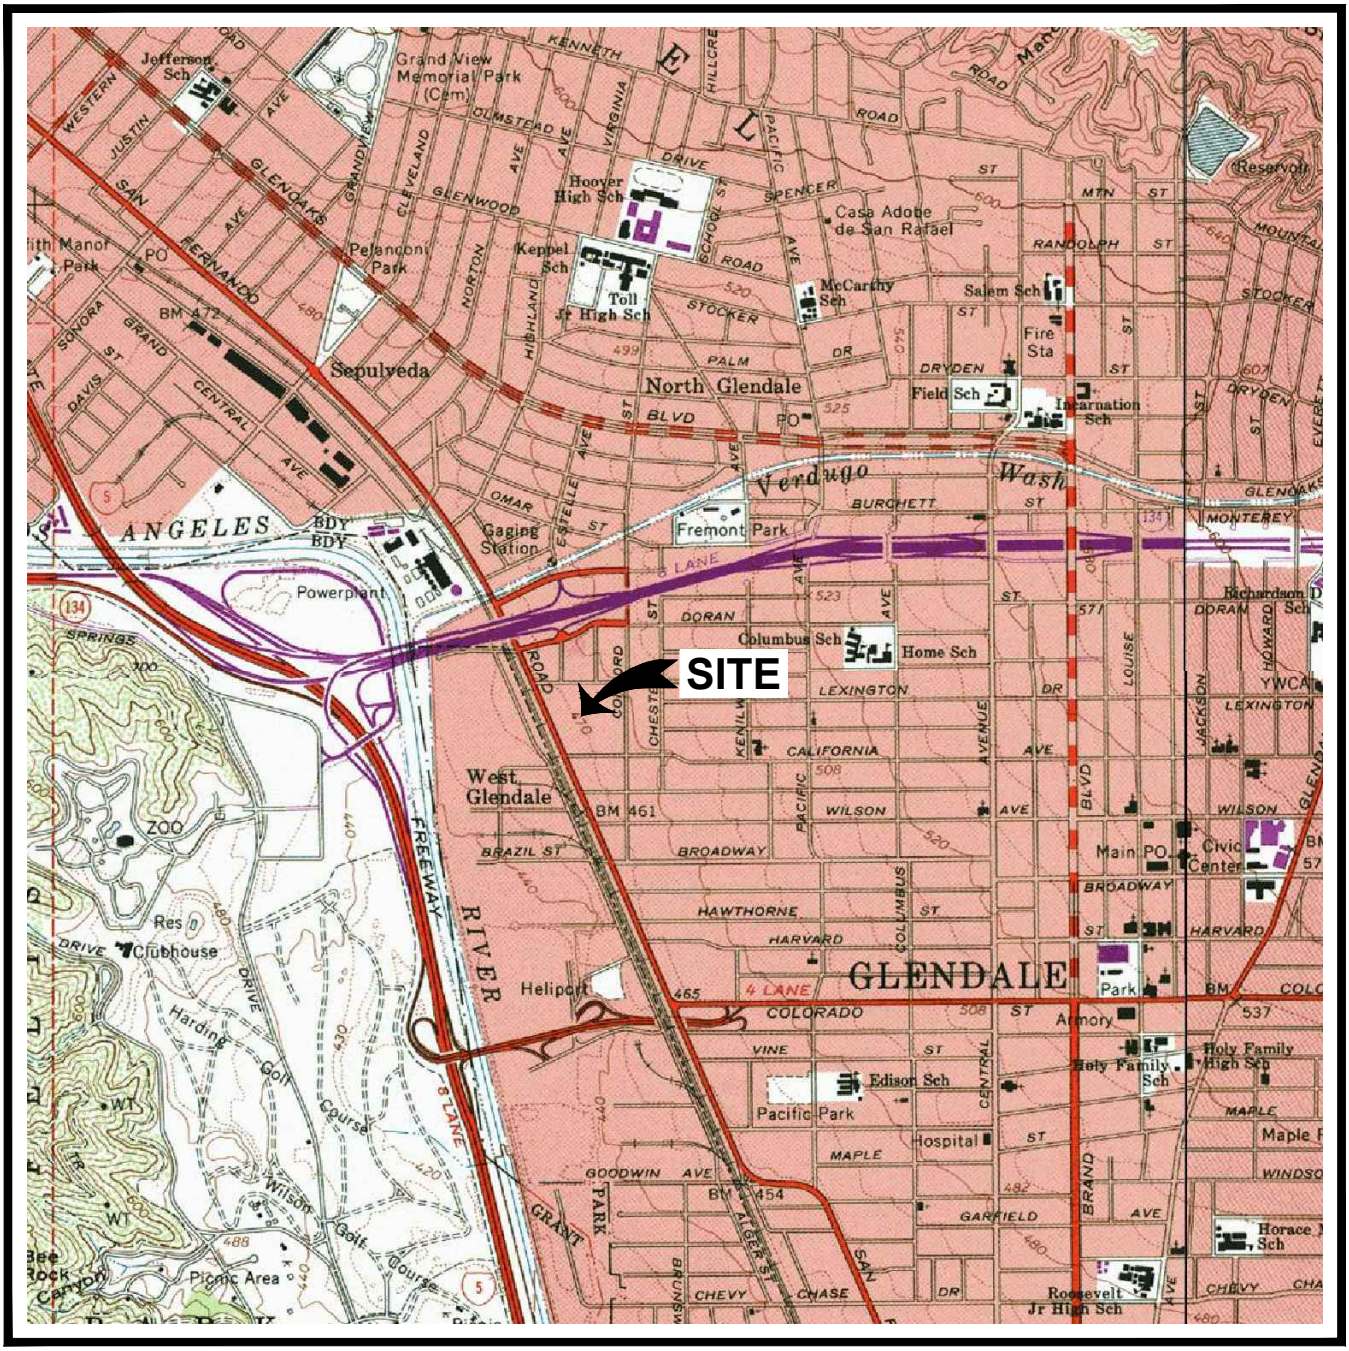



QUADRANGLE LOCATION

N

0 1/4 1/2 1

SCALE IN MILE

0 1000 2000


1 INCH = 2000 FEET

REFERENCE: U.S.G.S., 1966, Burbank Quadrangle California - Los Angeles County, 7.5' Series (Topographic). Photorevised 1972. Minor Revision 1994.

Stantec
2655 CAMINO DEL RIO NORTH, SUITE 302
SAN DIEGO, CALIFORNIA
PHONE: (619) 296-6195/296-6199 (FAX)

PREPARED FOR:				FIGURE:
FORMER PRC-DESOTO INTERNATIONAL, INC. 5430 San Fernando Road Glendale, California		SITE LOCATION MAP		1
JOB NUMBER: 185802202	DRAWN BY: RO	CHECKED BY:	APPROVED BY:	DATE: 1/28/2009

FILEPATH:\\2118\active\ CADD\GIS-US1331\Site Location Maps\Regional Independents\PRC DESOTO - GLENDALE.dwg | rocampo | Feb 05, 2013 at 12:14 | Layout: FIGURE 1

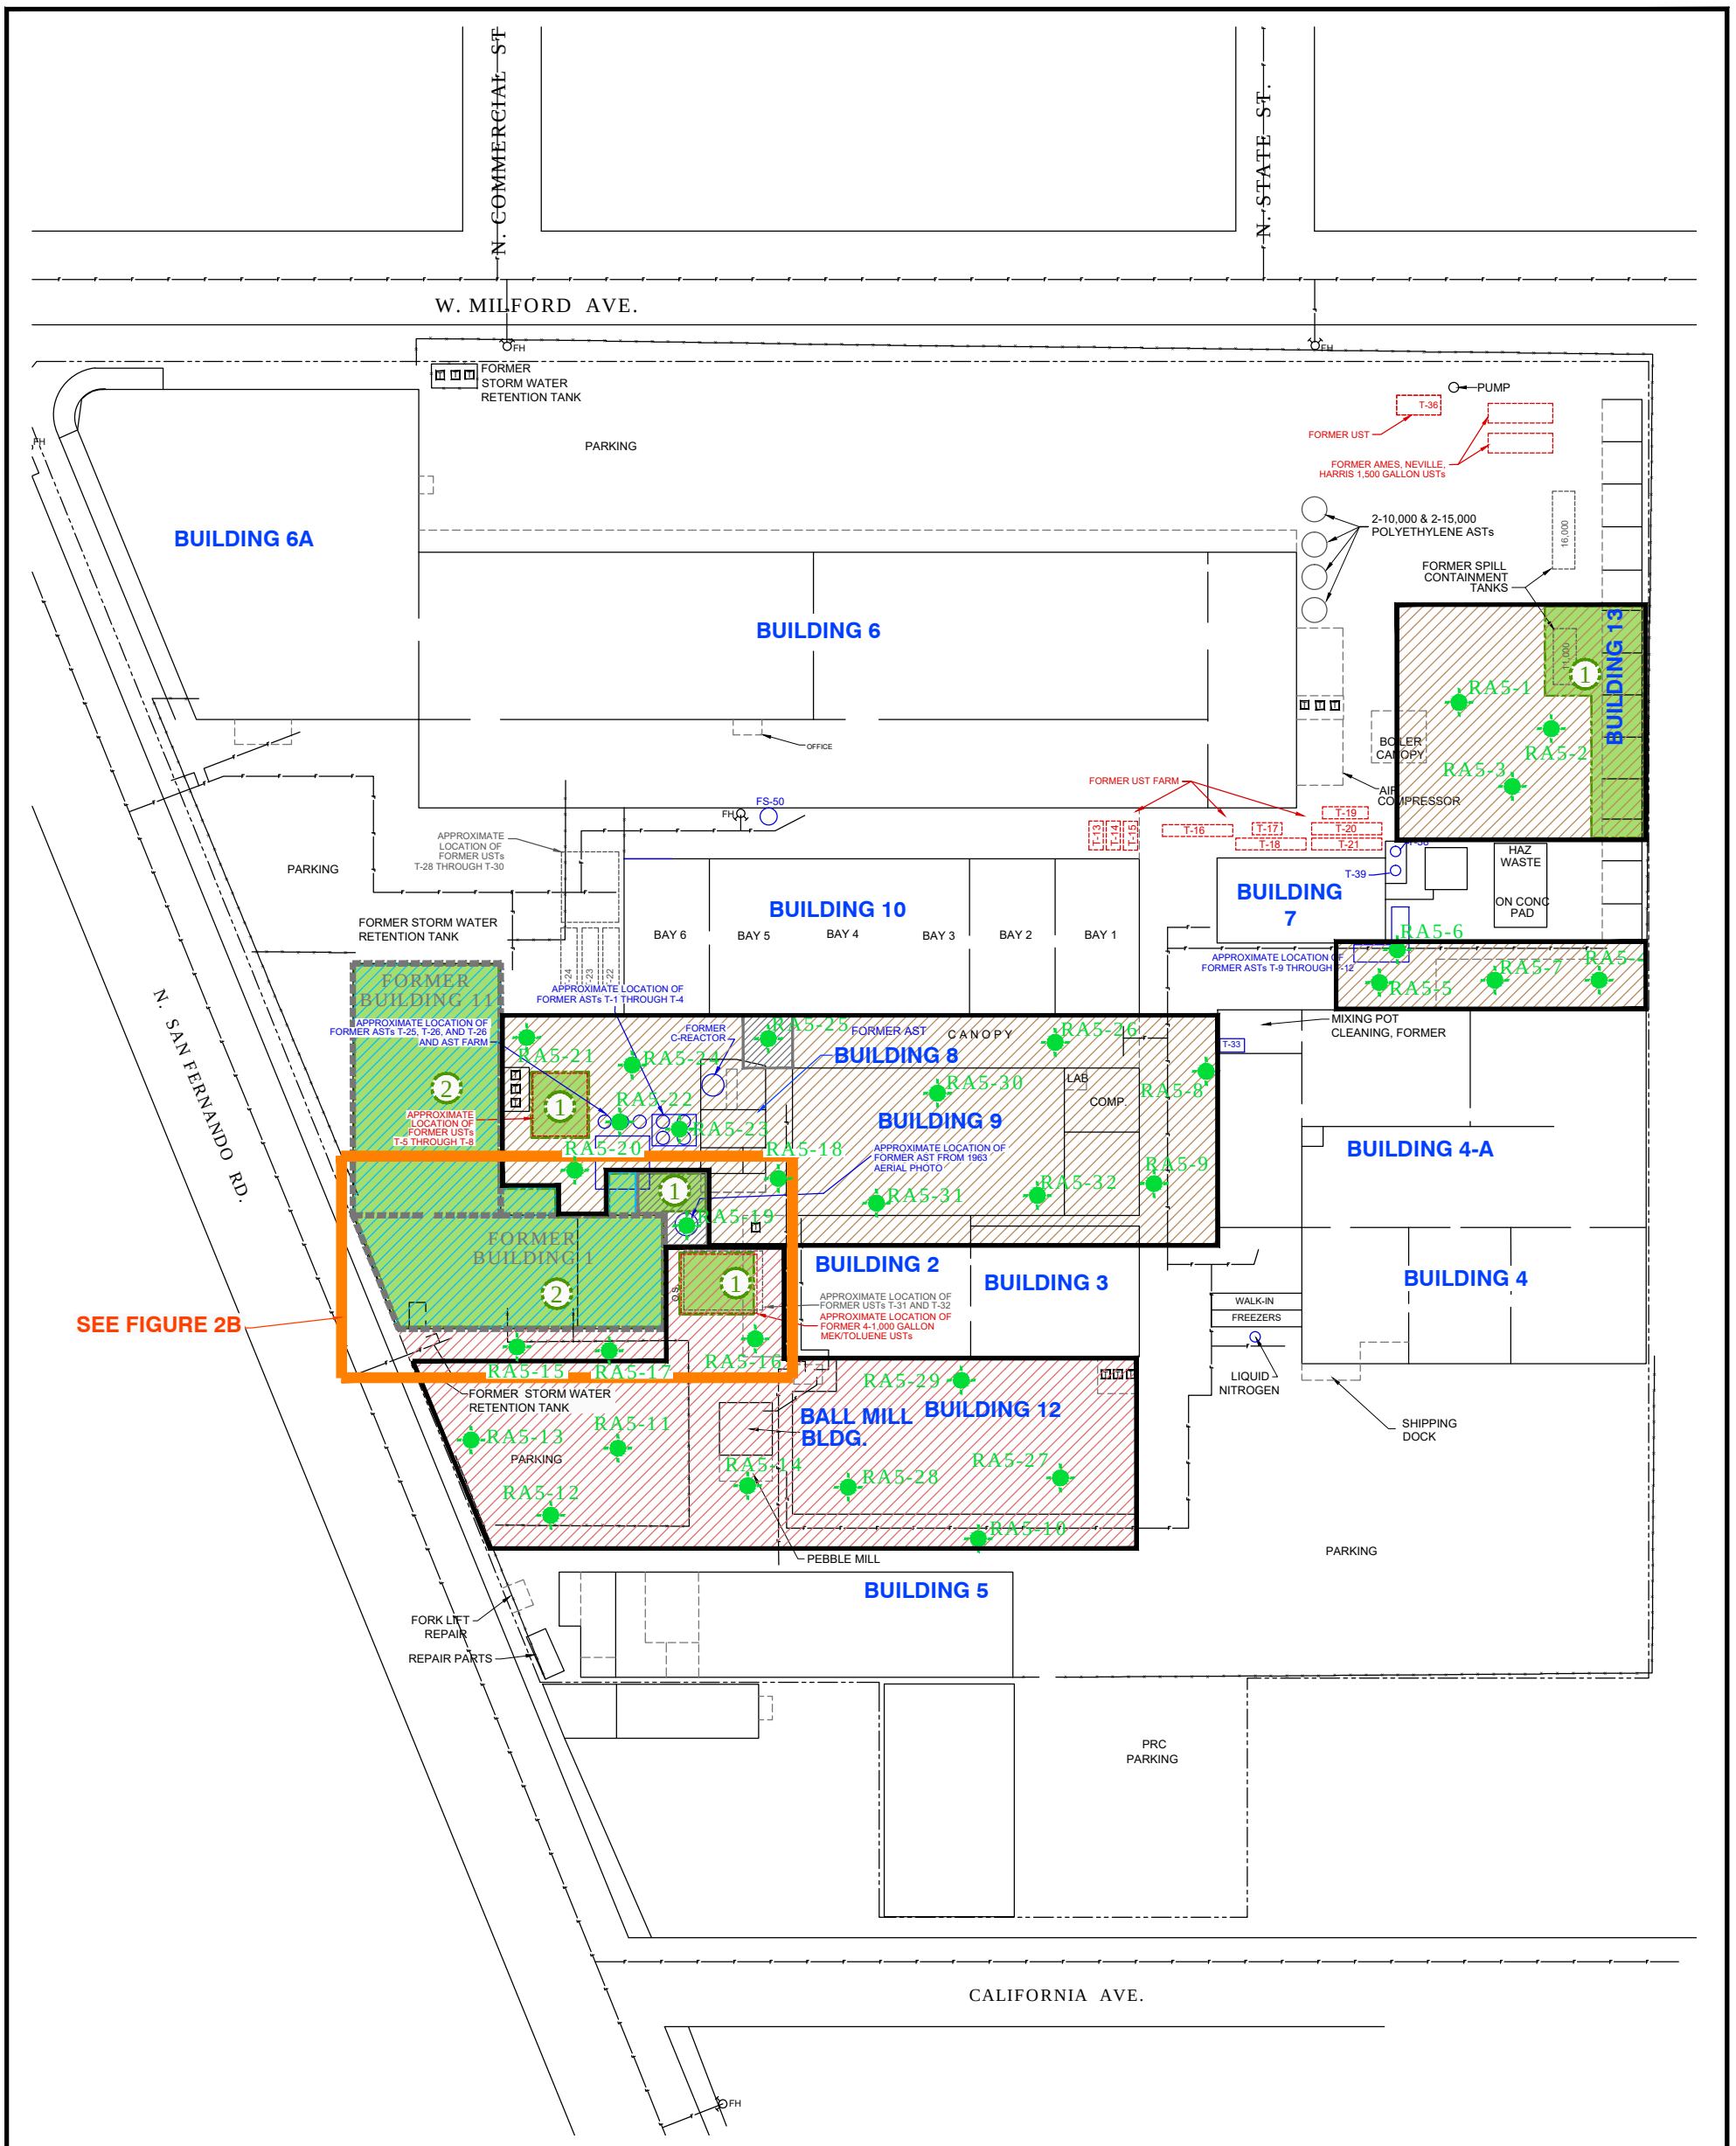

LEGEND

- SITE BOUNDARY
- FENCE LINE
- FIRE LINE
- FH FIRE HYDRANT
- TRANSFORMER
- FORMER UST
- FORMER AST
- T-19 TANK NUMBER
- RA5-1 RAP ADDENDUM No. 5 SOIL BORING LOCATIONS

- PROPOSED AREA OF ADDITIONAL INVESTIGATION
- FORMER STORAGE AREAS (SEE TABLE 5-1)
- FORMER AST AREAS (SEE TABLE 5-1)
- POTENTIAL SPILL/DISCHARGE AREAS (SEE TABLE 5-1)

- (1) AREA ADDRESSED IN UST STORM WATER VAULT AND CLARIFIER REMOVAL REPORT, STANTEC, MARCH 20, 2009.
- (2) AREA ADDRESSED IN WASTE DISCHARGE REQUIREMENT ADDENDUM NO. 1, STANTEC, OCTOBER 16, 2008.

N

0 80 160

APPROXIMATE SCALE IN FEET

No warranty is made by SECOR International, Inc. as to the accuracy, reliability, or completeness of these data. Original data were compiled from various sources. This information may not meet National Map Accuracy Standards. This product was developed electronically, and may be updated without notification. Any reproduction may result in a loss of scale and or information.


Stantec
9179 AERO DRIVE
SAN DIEGO, CALIFORNIA
PHONE: (619) 296-6195/296-6199 (FAX)

FOR:
FORMER PRC-DESOTO INTERNATIONAL, INC.
5430 San Fernando Road
Glendale, California

SITE PLAN, RAP 5
SOIL BORING LOCATIONS

FIGURE: 2A

JOB NUMBER:	DRAWN BY:	CHECKED BY:	APPROVED BY:	DATE:
185802202	RJO	AJS	KKM	01/29/2013

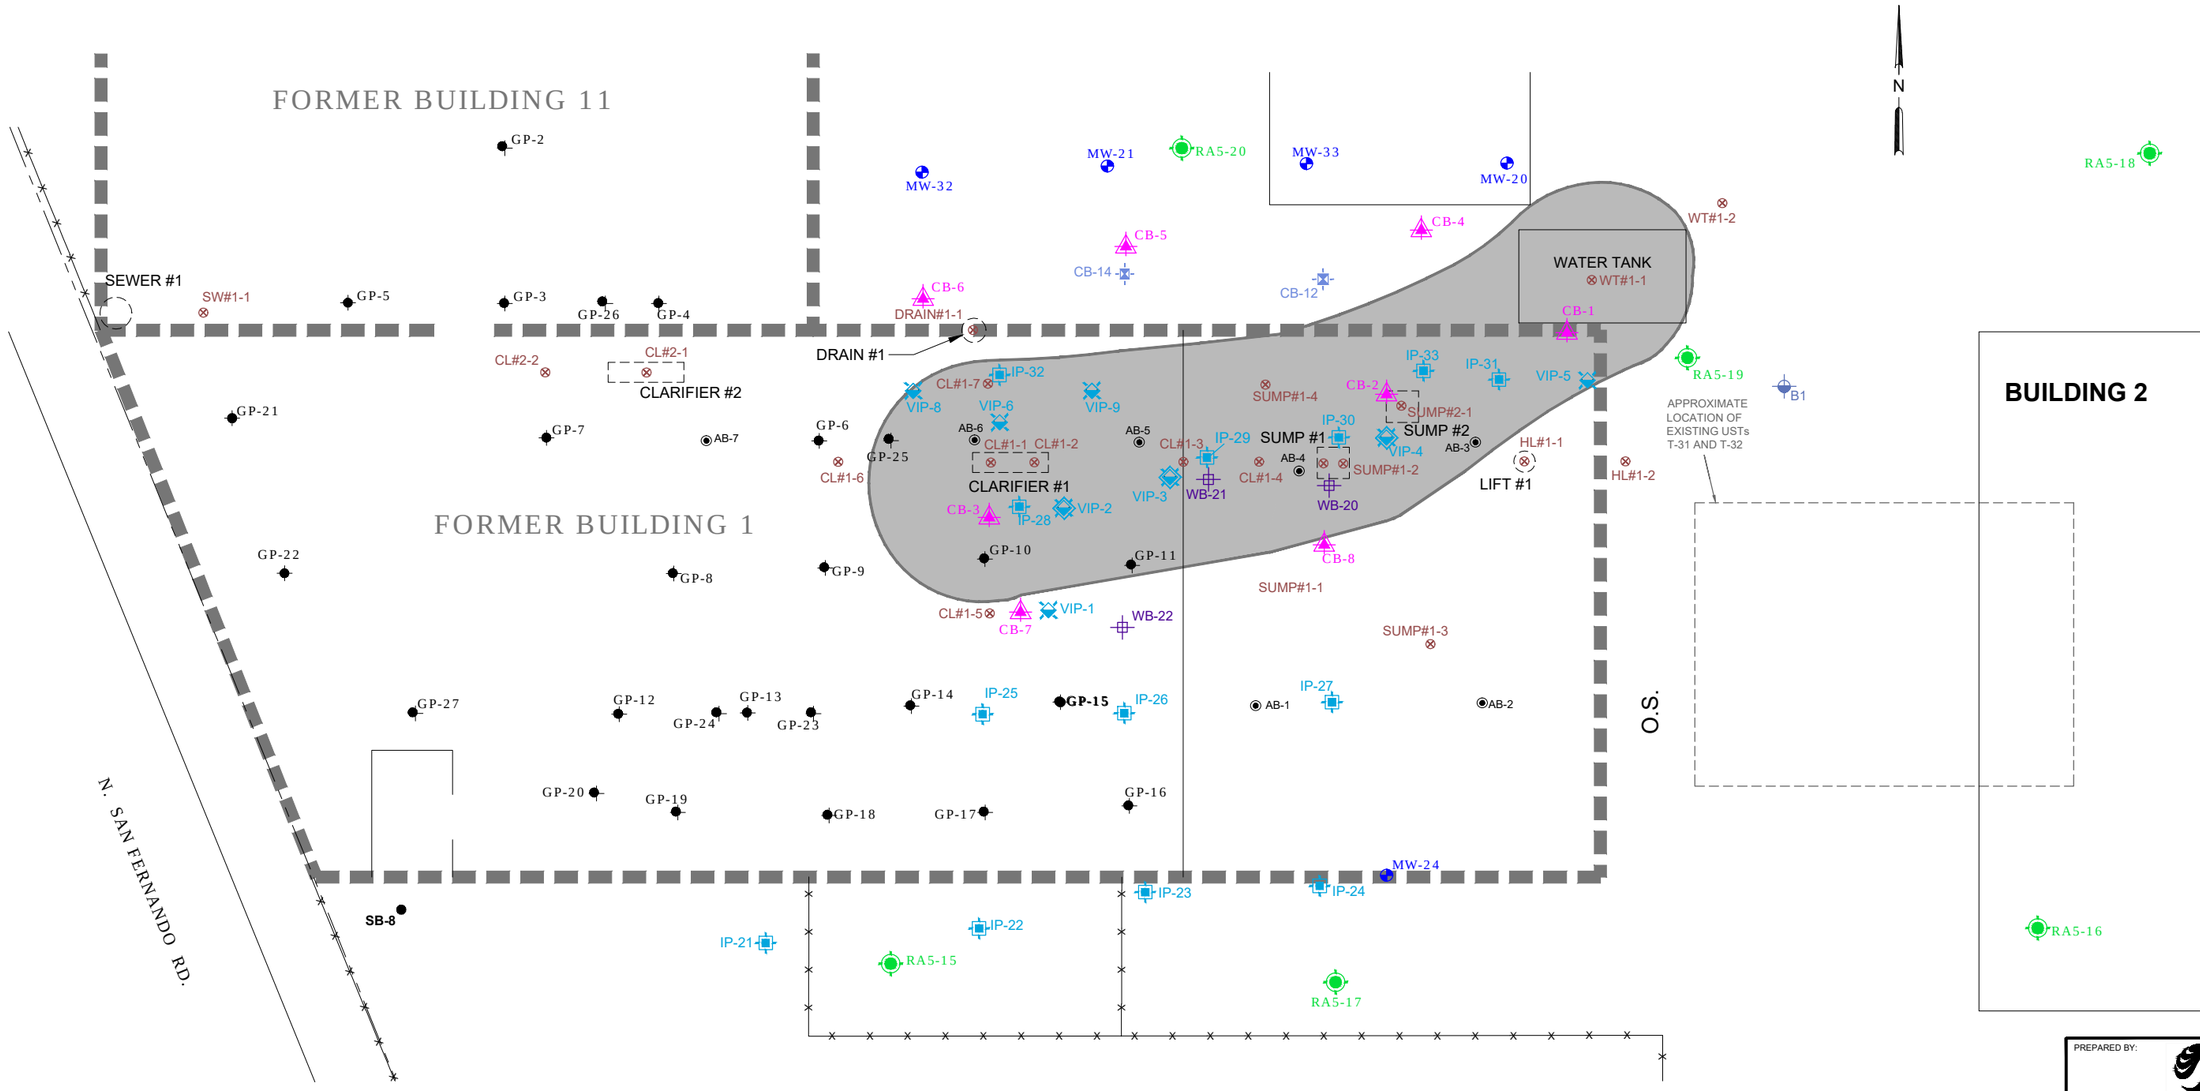

LEGEND

- SITE BOUNDARY
- FENCE LINE
- MW-08 — MONITORING WELL LOCATION
- SB-9 — SOIL BORING (SECOR 2004)
- CB-1 — Cr (VI) REMEDIATION CONFIRMATION SOIL BORING (STANTEC 2012)
- RA5-15 — REMEDIAL ACTION PLAN ADDENDUM No. 5 SOIL BORING (STANTEC 2012)
- CB-11 THROUGH CB-15 — POST REMEDIATION SOIL TREATMENT CONFIRMATION BORING LOCATION (SECOR 1997)
- WB-5 THROUGH WB-31 — SOIL BORING (RADIAN 1992)
- CURRENT UST
- GP-2 THROUGH GP-27 — GEOPROBE BORING LOCATIONS
- CL#2-2 — CLARIFIER, DRAIN, HYDRAULIC LIFT, SEWER, SUMP AND WATER TANK SAMPLE LOCATIONS
- AB-1 THROUGH AB-10 — HAND AUGER BORINGS (SECOR 1999)
- Cr (VI) — HEXAVALENT CHROMIUM
- Cr — TOTAL CHROMIUM
- NA — NOT ANALYZED
- ALL DATA IN MILLIGRAMS PER KILOGRAM (mg/kg)
- DUAL-NESTED GROUNDWATER INJECTION POINT
- VADOSE ZONE INJECTION POINT
- DUAL-NESTED VADOSE ZONE INJECTION POINT
- EXCAVATION AREA 0 TO 12' BGS

0 15 30

APPROXIMATE SCALE IN FEET

FILEPATH:V:\2118\active_CADDIGIS-US1331\Projects 2013\Regional\Redlands\PRC Glendale\PRC DESOTO 20130131 - F0X GPS BDG1.dwg|rocampo|Feb 05, 2013 at 13:47|Layout: BDG 1 15XP [F-2B]


PREPARED BY:
Stantec
9179 AERO DRIVE
SAN DIEGO, CALIFORNIA
PHONE: (619) 296-6195/296-6199 (FAX)

FOR:
FORMER PRC-DESOTO INTERNATIONAL, INC.
5430 SAN FERNANDO ROAD
GLENDALE, CALIFORNIA

TITLE:
FORMER BUILDINGS 1 AND 11, CONFIRMATION SOIL BORING LOCATIONS

DRAWN BY: RO	DESIGNED BY: RO
CHECKED BY: JD	APPROVED BY: KM
PROJECT NUMBER: 185802202	SCALE: AS SHOWN
DATE: 01/30/2013	FILENAME: 20130131 FOX GPS BDG1

FIGURE:
2B

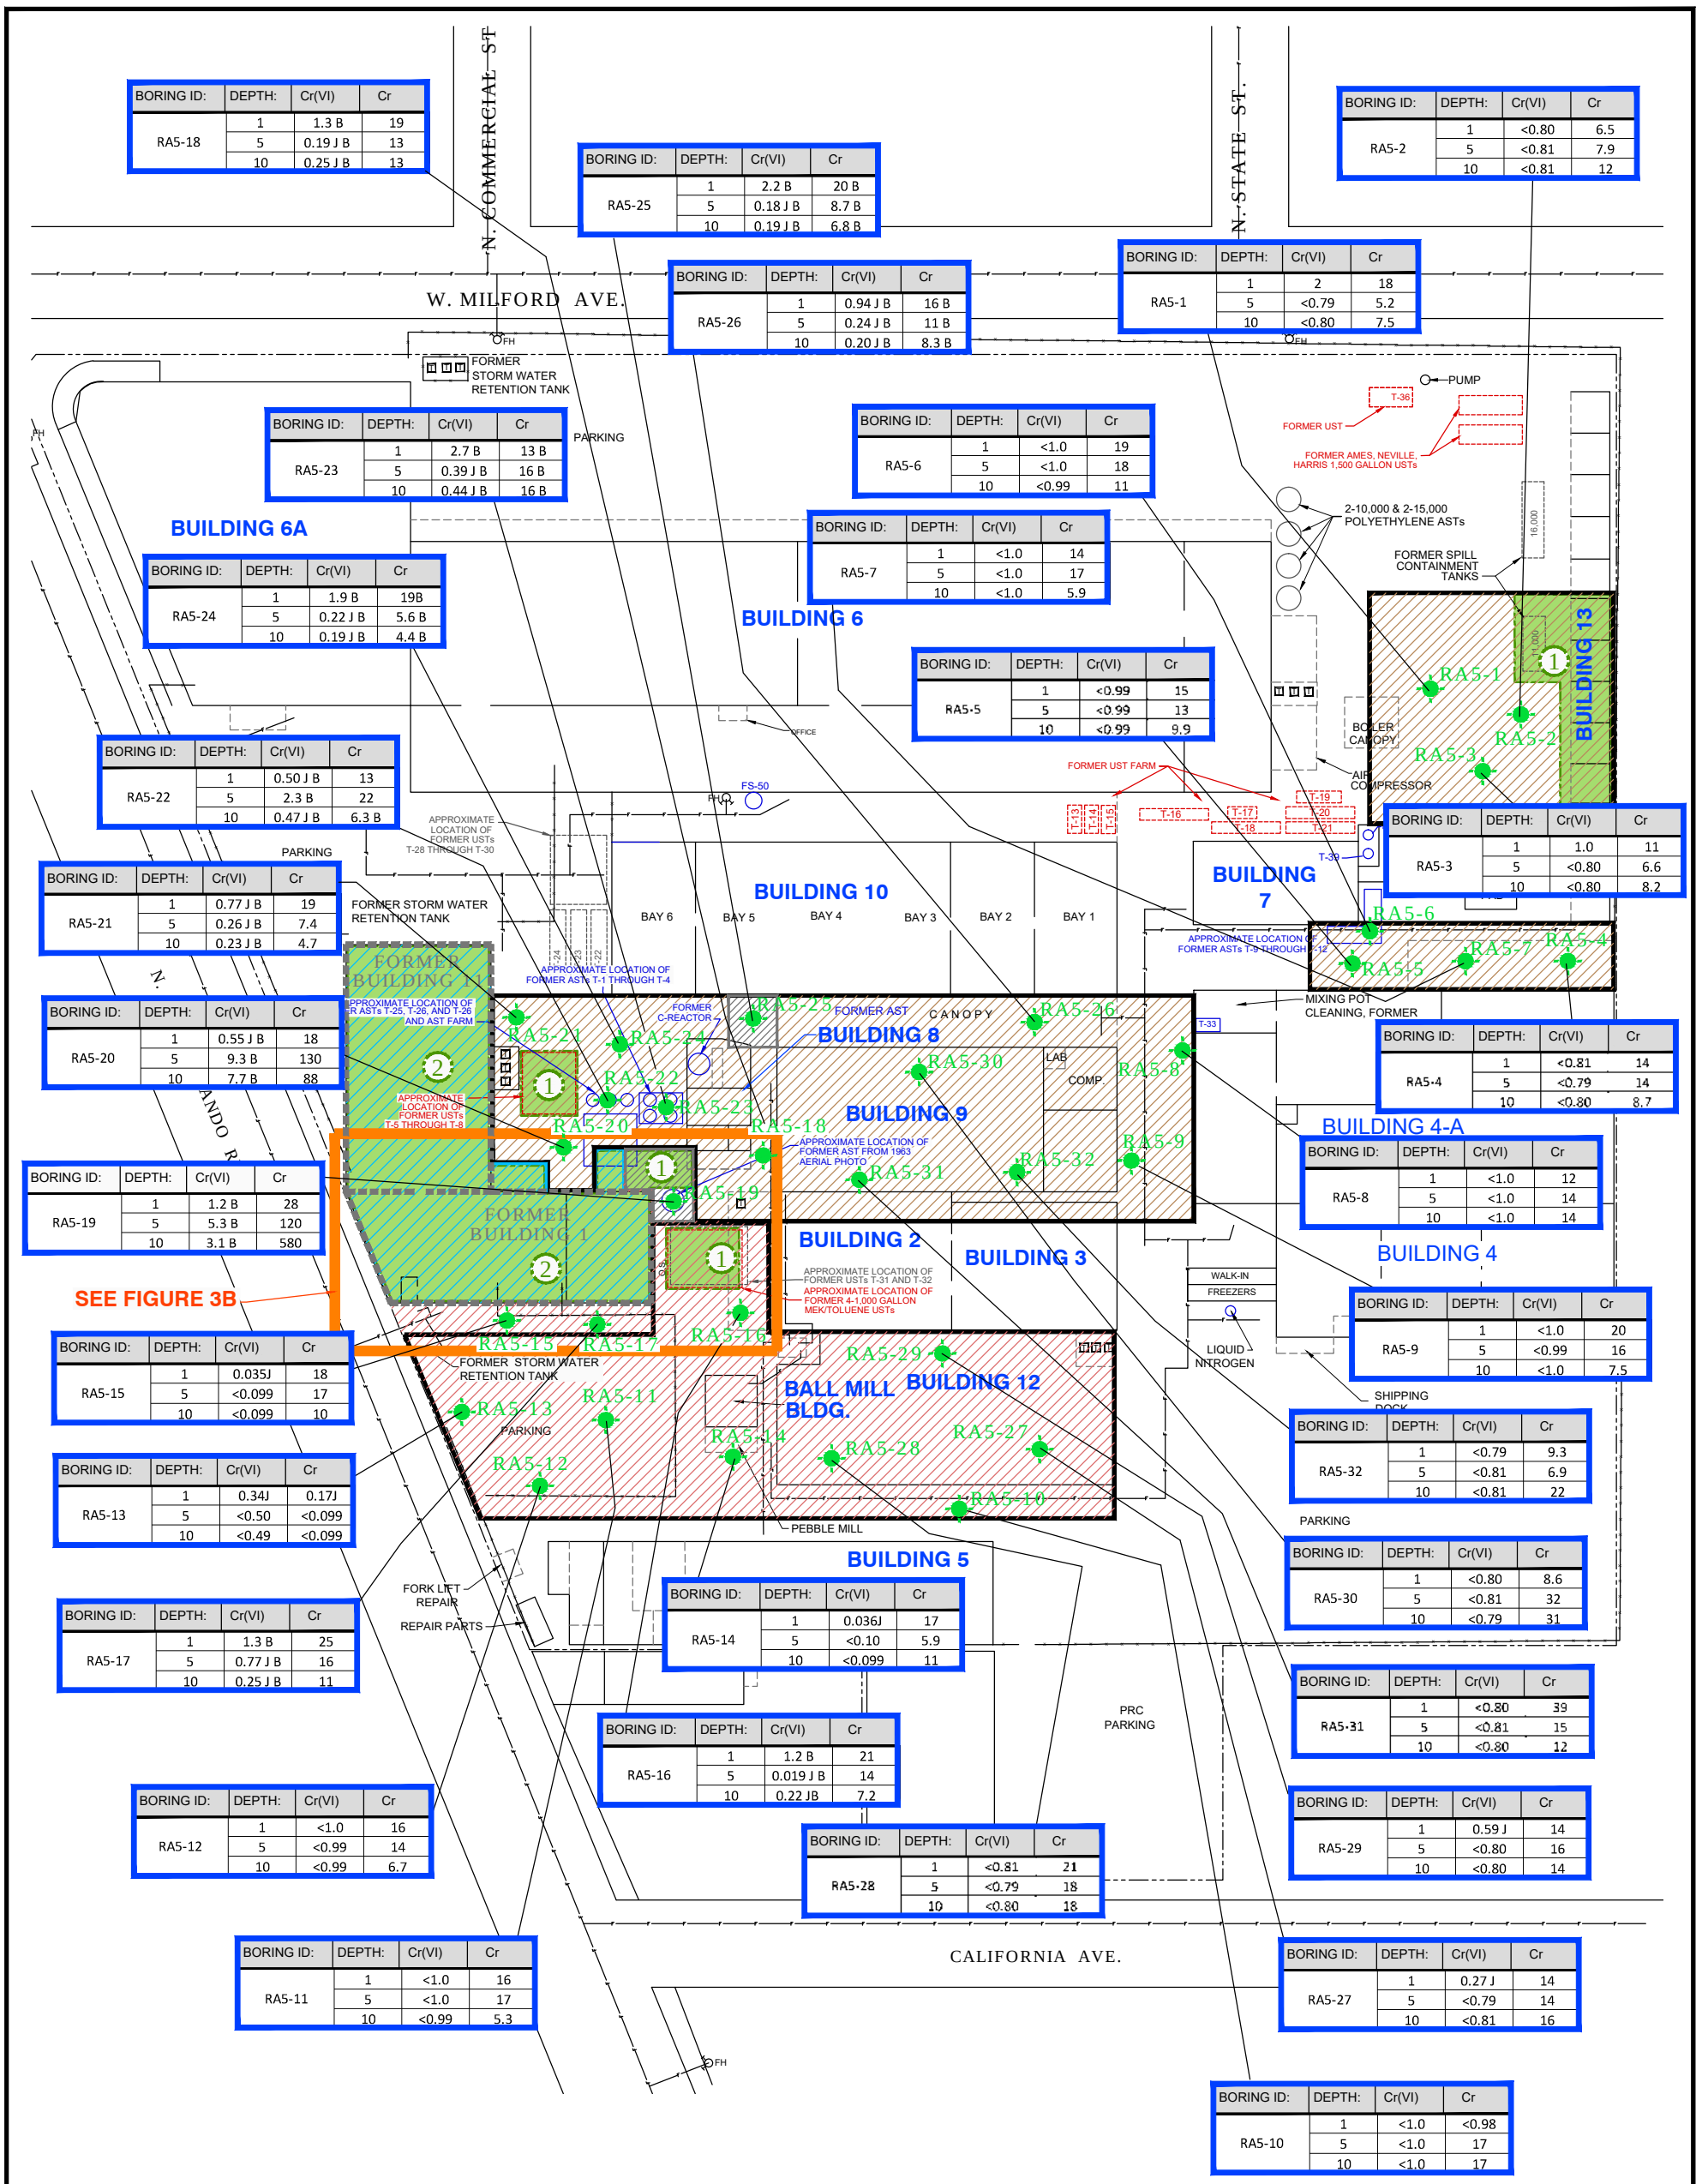

BORING ID:	DEPTH:	Cr(VI)	Cr
RA5-18	1	1.3 B	19
	5	0.19 J B	13
	10	0.25 J B	13

BORING ID:	DEPTH:	Cr(VI)	Cr
RA5-25	1	2.2 B	20 B
	5	0.18 J B	8.7 B
	10	0.19 J B	6.8 B

BORING ID:	DEPTH:	Cr(VI)	Cr
RA5-26	1	0.94 J B	16 B
	5	0.24 J B	11 B
	10	0.20 J B	8.3 B

BORING ID:	DEPTH:	Cr(VI)	Cr
RA5-2	1	<0.80	6.5
	5	<0.81	7.9
	10	<0.81	12

BORING ID:	DEPTH:	Cr(VI)	Cr
RA5-1	1	2	18
	5	<0.79	5.2
	10	<0.80	7.5

BORING ID:	DEPTH:	Cr(VI)	Cr
RA5-23	1	2.7 B	13 B
	5	0.39 J B	16 B
	10	0.44 J B	16 B

BORING ID:	DEPTH:	Cr(VI)	Cr
RA5-6	1	<1.0	19
	5	<1.0	18
	10	<0.99	11

BORING ID:	DEPTH:	Cr(VI)	Cr
RA5-24	1	1.9 B	19B
	5	0.22 J B	5.6 B
	10	0.19 J B	4.4 B

BORING ID:	DEPTH:	Cr(VI)	Cr
RA5-7	1	<1.0	14
	5	<1.0	17
	10	<1.0	5.9

BORING ID:	DEPTH:	Cr(VI)	Cr
RA5-5	1	<0.99	15
	5	<0.99	13
	10	<0.99	9.9

BORING ID:	DEPTH:	Cr(VI)	Cr
RA5-22	1	0.50 J B	13
	5	2.3 B	22
	10	0.47 J B	6.3 B

BORING ID:	DEPTH:	Cr(VI)	Cr
RA5-3	1	1.0	11
	5	<0.80	6.6
	10	<0.80	8.2

BORING ID:	DEPTH:	Cr(VI)	Cr
RA5-21	1	0.77 J B	19
	5	0.26 J B	7.4
	10	0.23 J B	4.7

BORING ID:	DEPTH:	Cr(VI)	Cr
RA5-4	1	<0.81	14
	5	<0.79	14
	10	<0.80	8.7

BORING ID:	DEPTH:	Cr(VI)	Cr
RA5-20	1	0.55 J B	18
	5	9.3 B	130
	10	7.7 B	88

BORING ID:	DEPTH:	Cr(VI)	Cr
RA5-8	1	<1.0	12
	5	<1.0	14
	10	<1.0	14

BORING ID:	DEPTH:	Cr(VI)	Cr
RA5-19	1	1.2 B	28
	5	5.3 B	120
	10	3.1 B	580

BORING ID:	DEPTH:	Cr(VI)	Cr
RA5-9	1	<1.0	20
	5	<0.99	16
	10	<1.0	7.5

BORING ID:	DEPTH:	Cr(VI)	Cr
RA5-15	1	0.035J	18
	5	<0.099	17
	10	<0.099	10

BORING ID:	DEPTH:	Cr(VI)	Cr
RA5-32	1	<0.79	9.3
	5	<0.81	6.9
	10	<0.81	22

BORING ID:	DEPTH:	Cr(VI)	Cr
RA5-13	1	0.34J	0.17J
	5	<0.50	<0.099
	10	<0.49	<0.099

BORING ID:	DEPTH:	Cr(VI)	Cr
RA5-30	1	<0.80	8.6
	5	<0.81	32
	10	<0.79	31

BORING ID:	DEPTH:	Cr(VI)	Cr
RA5-17	1	1.3 B	25
	5	0.77 J B	16
	10	0.25 J B	11

BORING ID:	DEPTH:	Cr(VI)	Cr
RA5-14	1	0.036J	17
	5	<0.10	5.9
	10	<0.099	11

BORING ID:	DEPTH:	Cr(VI)	Cr
RA5-31	1	<0.80	39
	5	<0.81	15
	10	<0.80	12

BORING ID:	DEPTH:	Cr(VI)	Cr
RA5-16	1	1.2 B	21
	5	0.019 J B	14
	10	0.22 JB	7.2

BORING ID:	DEPTH:	Cr(VI)	Cr
RA5-29	1	0.59 J	14
	5	<0.80	16
	10	<0.80	14

BORING ID:	DEPTH:	Cr(VI)	Cr
RA5-12	1	<1.0	16
	5	<0.99	14
	10	<0.99	6.7

BORING ID:	DEPTH:	Cr(VI)	Cr
RA5-28	1	<0.81	21
	5	<0.79	18
	10	<0.80	18

BORING ID:	DEPTH:	Cr(VI)	Cr
RA5-11	1	<1.0	16
	5	<1.0	17
	10	<0.99	5.3

BORING ID:	DEPTH:	Cr(VI)	Cr
RA5-27	1	0.27 J	14
	5	<0.79	14
	10	<0.81	16

BORING ID:	DEPTH:	Cr(VI)	Cr
RA5-10	1	<1.0	<0.98
	5	<1.0	17
	10	<1.0	17

LEGEND

- SITE BOUNDARY
- FENCE LINE
- FIRE LINE
- FH FIRE HYDRANT
- TRANSFORMER
- FORMER UST
- FORMER AST
- T-19 TANK NUMBER
- RA5-1 RAP ADDENDUM No. 5 SOIL BORING LOCATIONS

- PROPOSED AREA OF ADDITIONAL INVESTIGATION
- FORMER STORAGE AREAS (SEE TABLE 5-1)
- FORMER AST AREAS (SEE TABLE 5-1)
- POTENTIAL SPILL/DISCHARGE AREAS (SEE TABLE 5-1)

1. AREA ADDRESSED IN UST STORM WATER VAULT AND CLARIFIER REMOVAL REPORT, STANTEC, MARCH 20, 2009.
2. AREA ADDRESSED IN WASTE DISCHARGE REQUIREMENT ADDENDUM NO. 1, STANTEC, OCTOBER 16, 2008.

ALL DATA IN MILLIGRAMS PER KILOGRAM (mg/kg)

N

0 80 160

APPROXIMATE SCALE IN FEET

No warranty is made by SECOR International, Inc. as to the accuracy, reliability, or completeness of these data. Original data were compiled from various sources. This information may not meet National Map Accuracy Standards. This product was developed electronically, and may be updated without notification. Any reproduction may result in a loss of scale and or information.


Stantec
9179 AERO DRIVE
SAN DIEGO, CALIFORNIA
PHONE: (619) 296-6195/296-6199 (FAX)

FOR:
FORMER PRC-DESOTO INTERNATIONAL, INC.
5430 San Fernando Road
Glendale, California

RAP ADDENDUM No. 5
Cr AND Cr(VI), SOIL SAMPLE RESULTS

FIGURE: 3A

JOB NUMBER:	DRAWN BY:	CHECKED BY:	APPROVED BY:	DATE:
185802202	RJO	AJS	KKM	01/29/2013

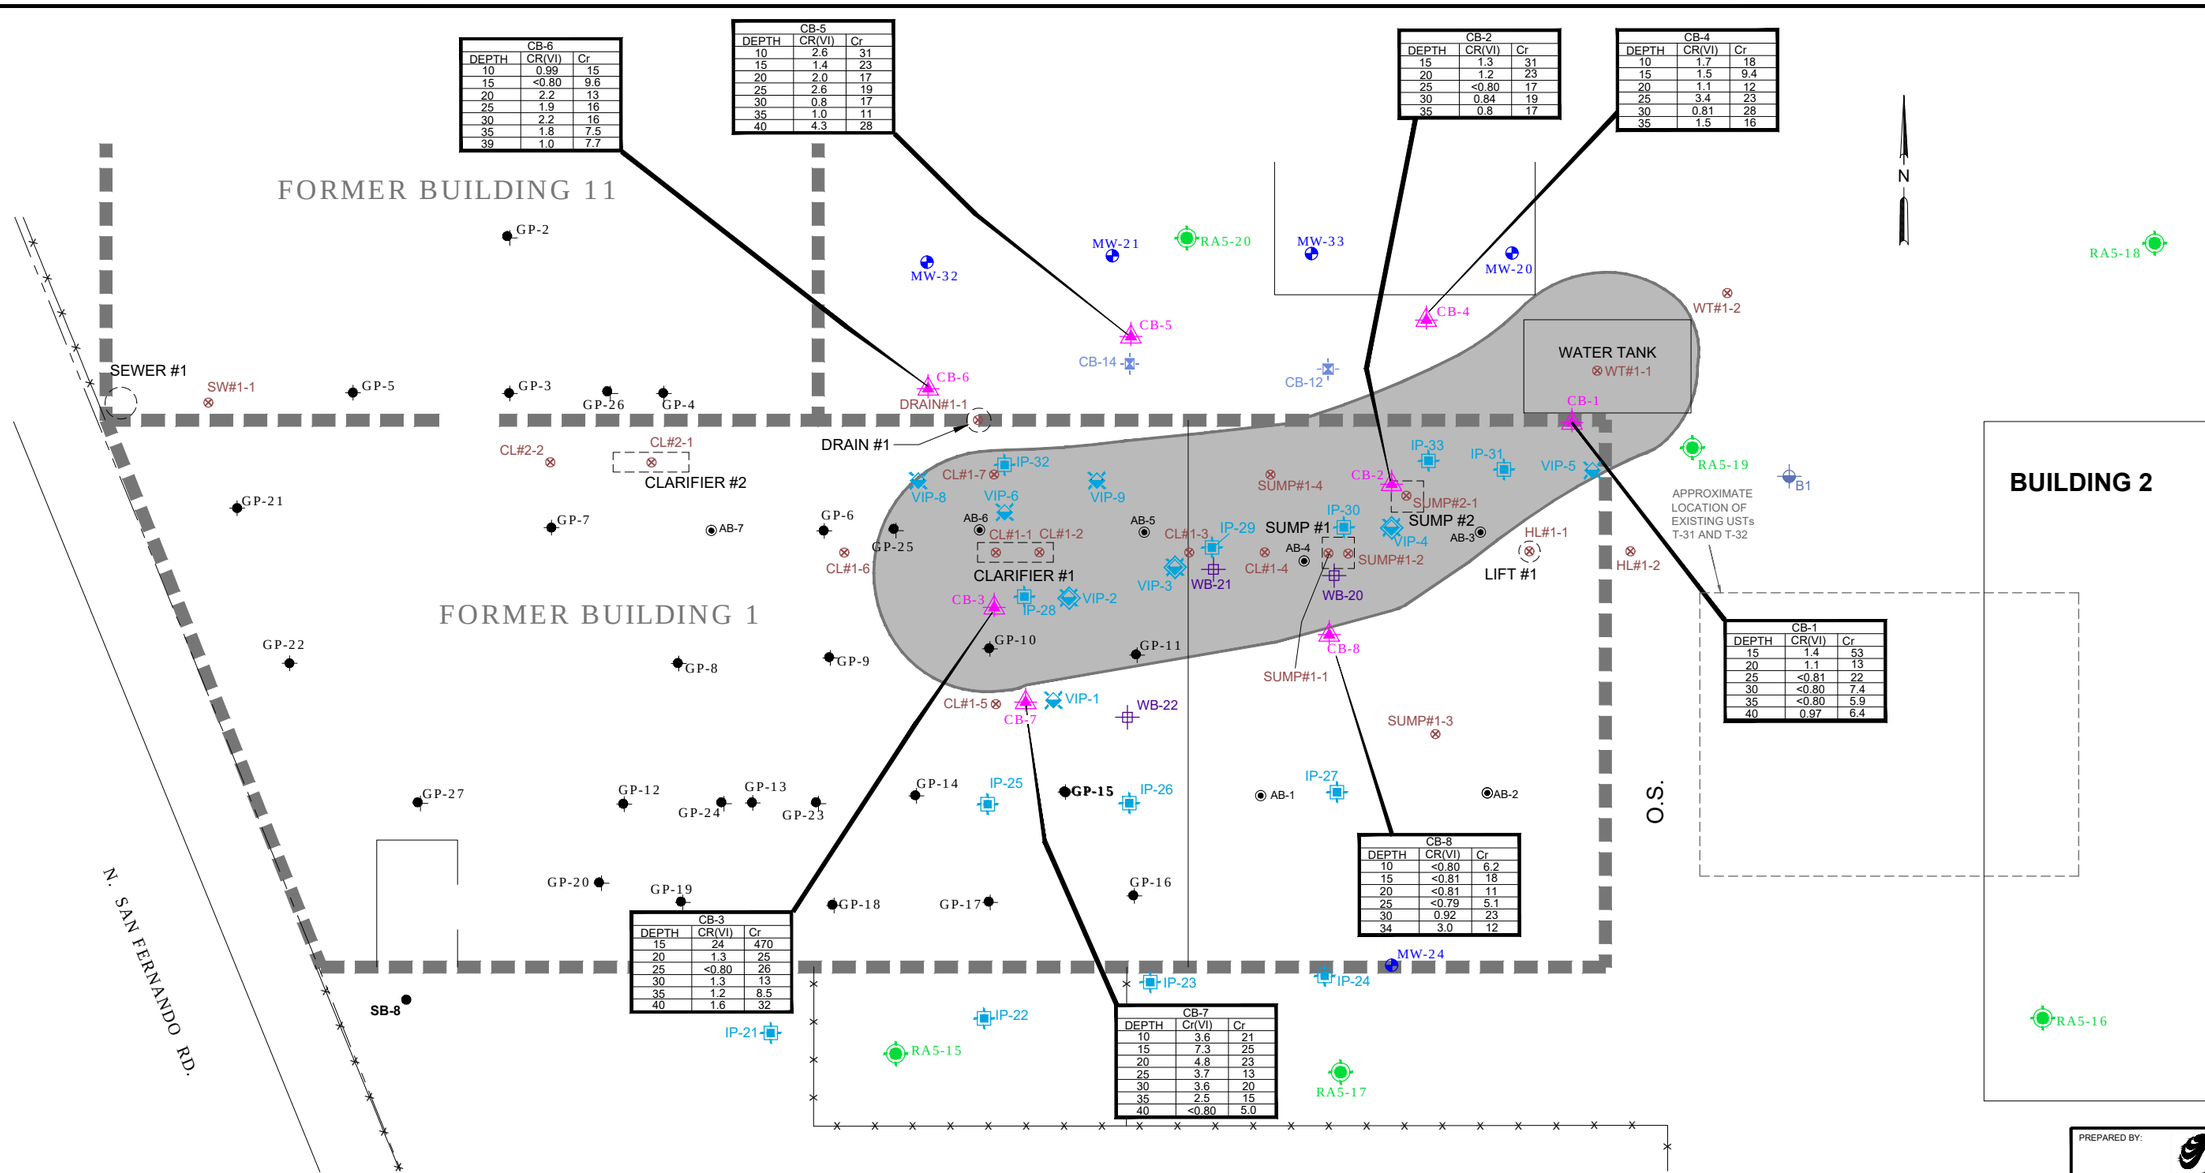

CB-6		
DEPTH	CR(VI)	Cr
10	0.99	15
15	<0.80	9.6
20	2.2	13
25	1.9	16
30	2.2	16
35	1.8	7.5
39	1.0	7.7

CB-5		
DEPTH	CR(VI)	Cr
10	2.6	31
15	1.4	23
20	2.0	17
25	2.6	19
30	0.8	17
35	1.0	11
40	4.3	28

CB-2		
DEPTH	CR(VI)	Cr
15	1.3	31
20	1.2	23
25	<0.80	17
30	0.84	19
35	0.8	17

CB-4		
DEPTH	CR(VI)	Cr
10	1.7	18
15	1.5	9.4
20	1.1	12
25	3.4	23
30	0.81	28
35	1.5	16

CB-1		
DEPTH	CR(VI)	Cr
15	1.4	53
20	1.1	13
25	<0.81	22
30	<0.80	7.4
35	<0.80	5.9
40	0.97	6.4

CB-8		
DEPTH	CR(VI)	Cr
10	<0.80	6.2
15	<0.81	18
20	<0.81	11
25	<0.79	5.1
30	0.92	23
34	3.0	12

CB-3		
DEPTH	CR(VI)	Cr
15	24	470
20	1.3	25
25	<0.80	26
30	1.3	13
35	1.2	8.5
40	1.6	32

CB-7		
DEPTH	Cr(VI)	Cr
10	3.6	21
15	7.3	25
20	4.8	23
25	3.7	13
30	3.6	20
35	2.5	15
40	<0.80	5.0

LEGEND

- SITE BOUNDARY
- FENCE LINE
- MW-08 — MONITORING WELL LOCATION
- SB-9 — SOIL BORING (SECOR 2004)
- CB-1 — Cr (VI) REMEDIATION CONFIRMATION SOIL BORING (STANTEC 2012)
- RA5-15 — REMEDIAL ACTION PLAN ADDENDUM No. 5 SOIL BORING (STANTEC 2012)
- CB-11 THROUGH CB-15 — POST REMEDIATION SOIL TREATMENT CONFIRMATION BORING LOCATION (SECOR 1997)
- WB-5 THROUGH WB-31 — SOIL BORING (RADIAN 1992)
- CURRENT UST
- GP-2 THROUGH GP-27 — GEOPROBE BORING LOCATIONS
- CL#2-2 — CLARIFIER, DRAIN, HYDRAULIC LIFT, SEWER, SUMP AND WATER TANK SAMPLE LOCATIONS
- AB-1 THROUGH AB-10 — HAND AUGER BORINGS (SECOR 1999)
- Cr (VI) — HEXAVALENT CHROMIUM
- Cr — TOTAL CHROMIUM
- NA — NOT ANALYZED
- ALL DATA IN MILLIGRAMS PER KILOGRAM (mg/kg)
- DUAL-NESTED GROUNDWATER INJECTION POINT
- VADOSE ZONE INJECTION POINT
- DUAL-NESTED VADOSE ZONE INJECTION POINT
- EXCAVATION AREA 0 TO 12' BGS

0 15 30

APPROXIMATE SCALE IN FEET

FILEPATH:V:\2118\active_CADDIGIS-US1331\Projects 2013\Regional\Redlands\PRC Glendale\PRC DESOTO 20130131 - F0X GPS BDG1.dwg|rocampo|Feb 05, 2013 at 12:00|Layout: BDG 1 15XP [F-3B]

PREPARED BY:
Stantec
9179 AERO DRIVE
SAN DIEGO, CALIFORNIA
PHONE: (619) 296-6195/296-6199 (FAX)

FOR:
FORMER PRC-DESOTO INTERNATIONAL, INC.
5430 SAN FERNANDO ROAD
GLENDALE, CALIFORNIA

TITLE:
CONFIRMATION SOIL BORING Cr AND Cr(VI) SOIL SAMPLE RESULTS

DRAWN BY:	DESIGNED BY:
RO	RO
CHECKED BY:	APPROVED BY:
JD	KM
PROJECT NUMBER:	SCALE:
185802202	AS SHOWN
DATE:	FILENAME:
01/30/2013	20130131 FOX GPS BDG1

FIGURE:
3B

APPENDIX A
FOURTH QUARTER 2012 QUARTERLY GROUNDWATER MONITORING REPORT, FIGURES

FOURTH QUARTER 2012 GROUNDWATER MONITORING AND PROJECT UPDATE REPORT

Former PRC-DESOTO Facility
5430 San Fernando Road
Glendale, California
Geotracker Global ID # SL603799127

Stantec Project No.: 185802202

Submitted to:
PRC-DESOTO International Inc.
5430 San Fernando Road
Glendale, California


Submitted by:
Stantec Consulting Services, Inc.
25864-F Business Center Drive
Redlands, California

Prepared by:




Kenny Toro
Staff Engineer

Reviewed by:

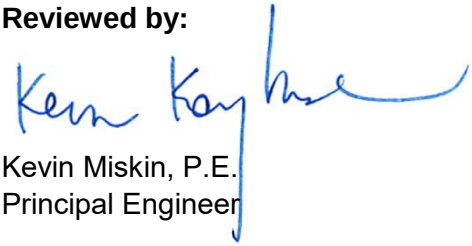

Kevin Miskin, P.E.
Principal Engineer

January 15, 2013

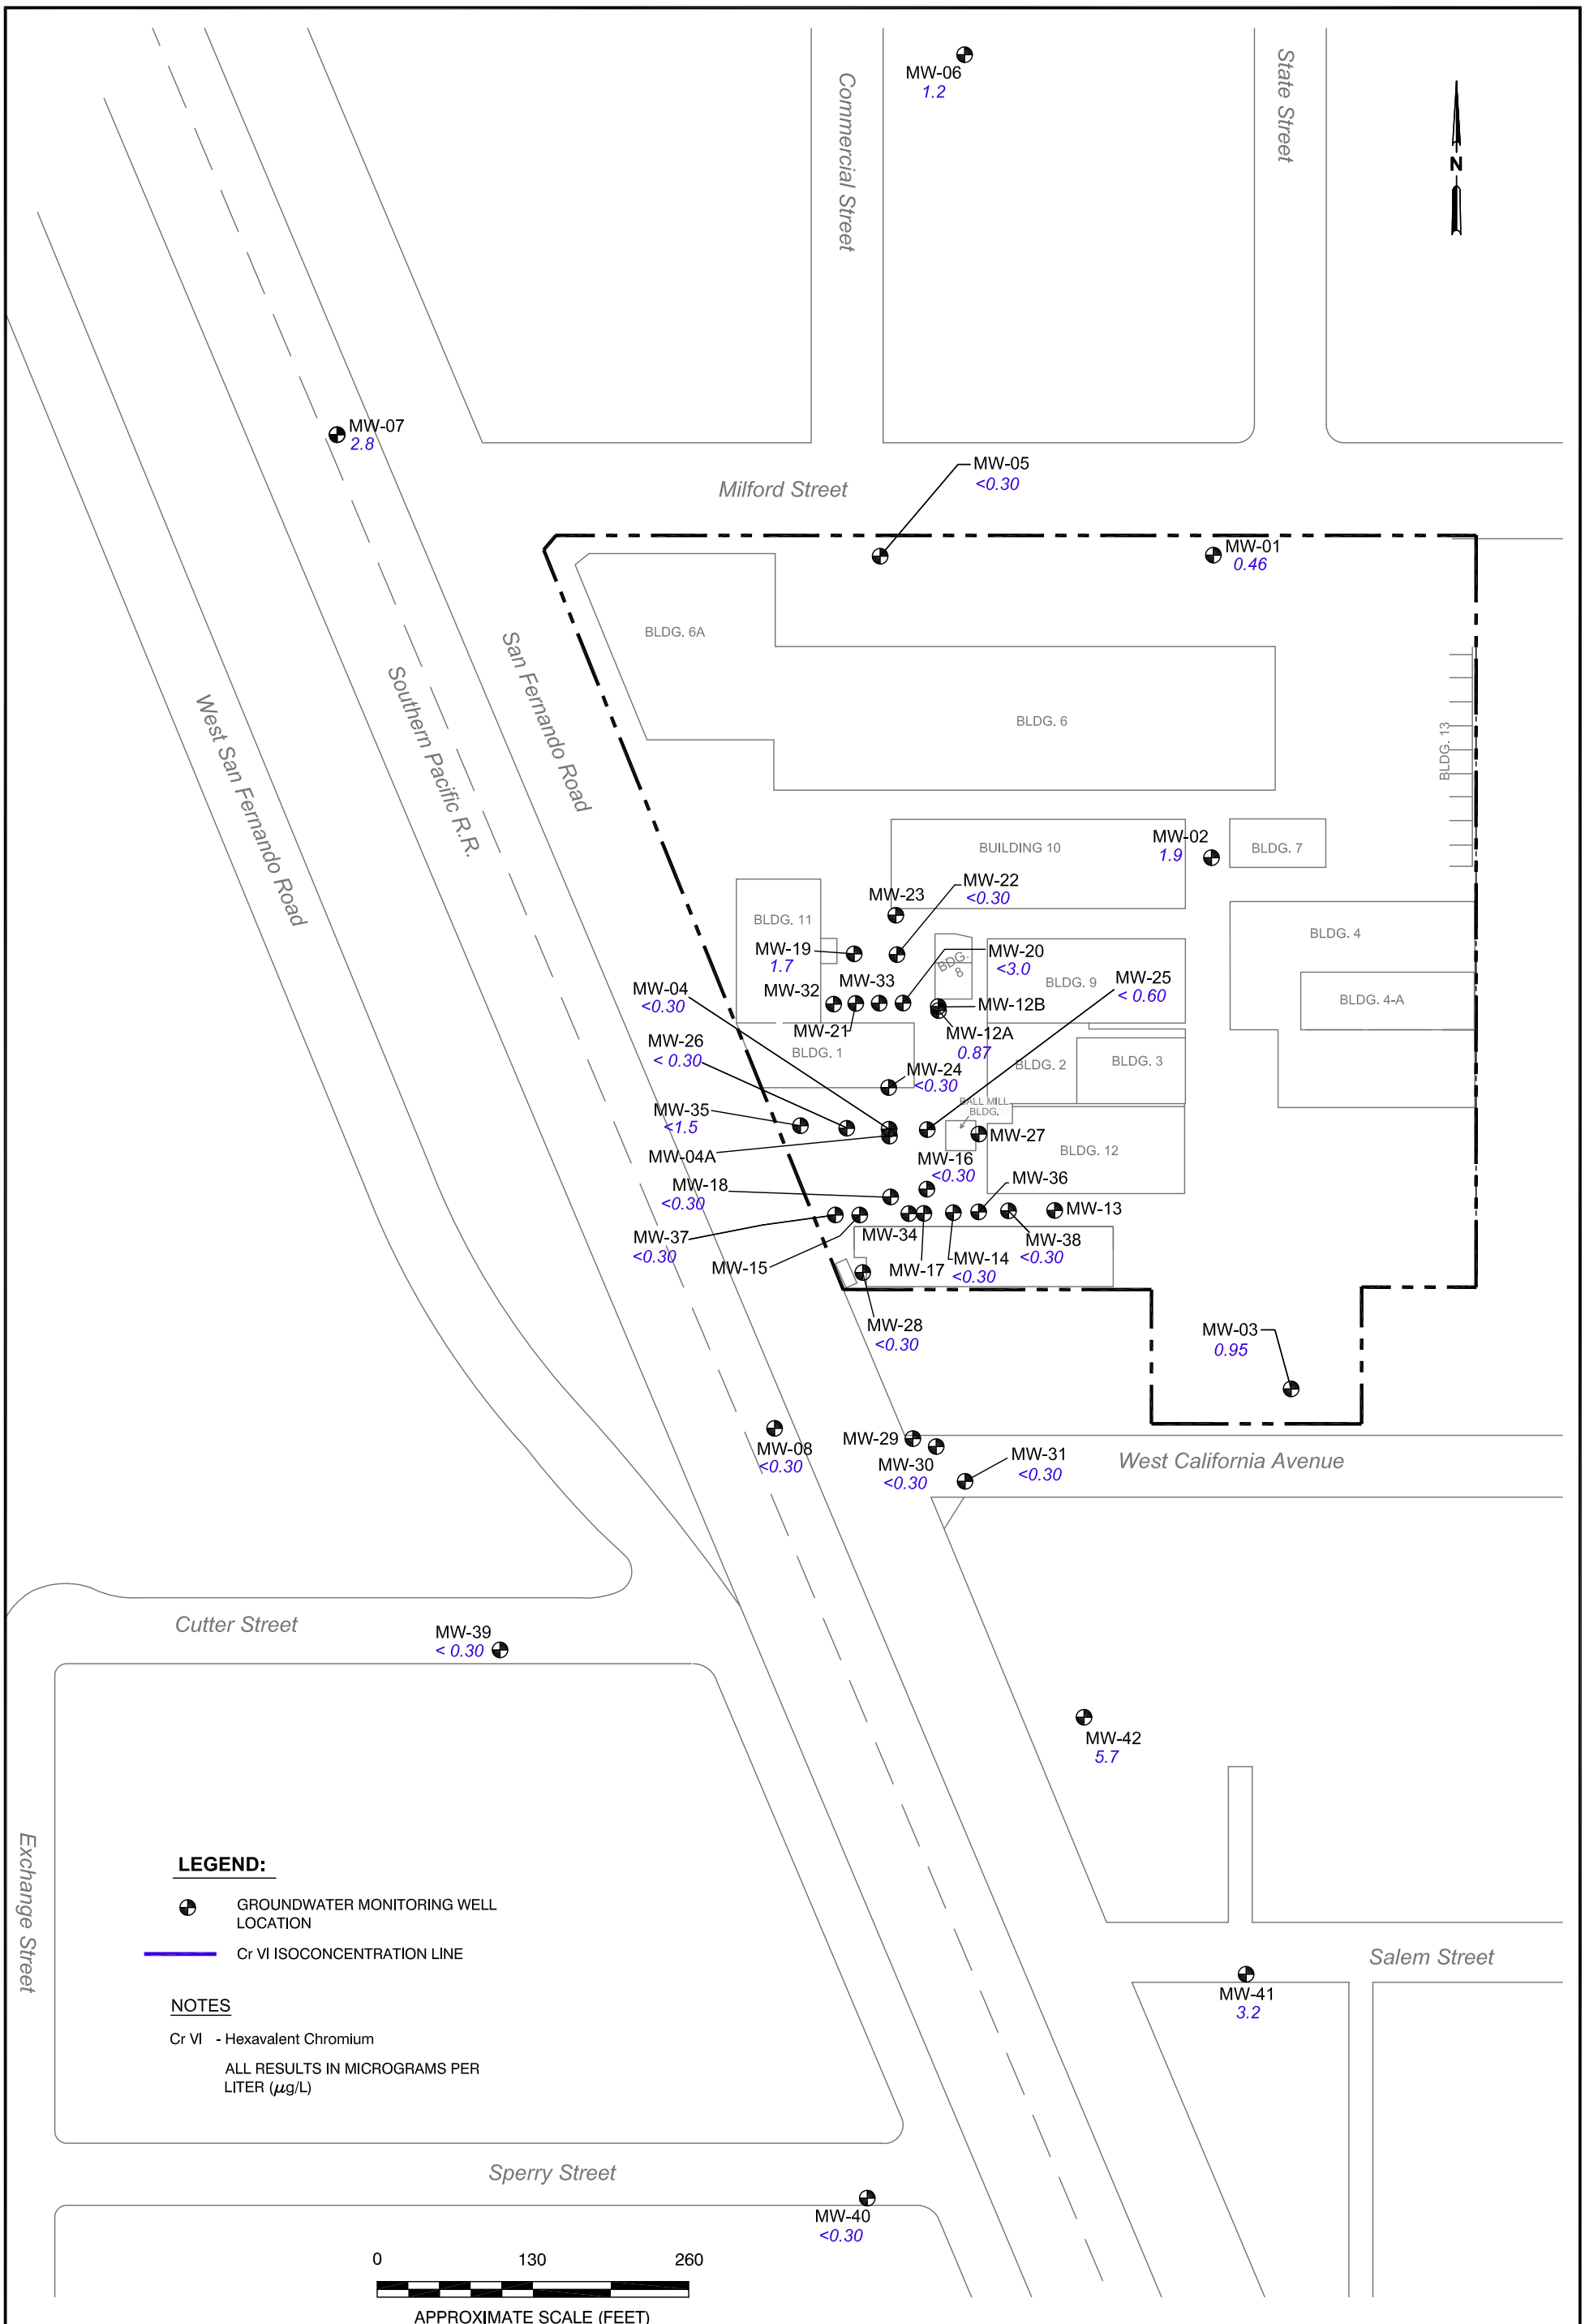

Stantec
25864-F BUSINESS CENTER DRIVE
REDLANDS, CALIFORNIA 92374
PHONE: (909) 335-6116 FAX: (909) 335-6120


FOR:
PRC-DESOTO INTERNATIONAL, INC.
5430 SAN FERNANDO ROAD
GLENDALE, CALIFORNIA

HEXAVALENT CHROMIUM GROUNDWATER CONCENTRATION MAP 4TH QUARTER 2012

FIGURE: 5

JOB NUMBER:	DRAWN BY:	CHECKED BY:	APPROVED BY:	DATE:
185802202	KM	MB	JD	01/03/13

FILEPATH:W:\OFFICE- REDLANDS\185802202- PRC GLENDALE\185802202-12.dwg|kmitchell|Jan 10, 2013 at 11:11|Layout: F5 HEX

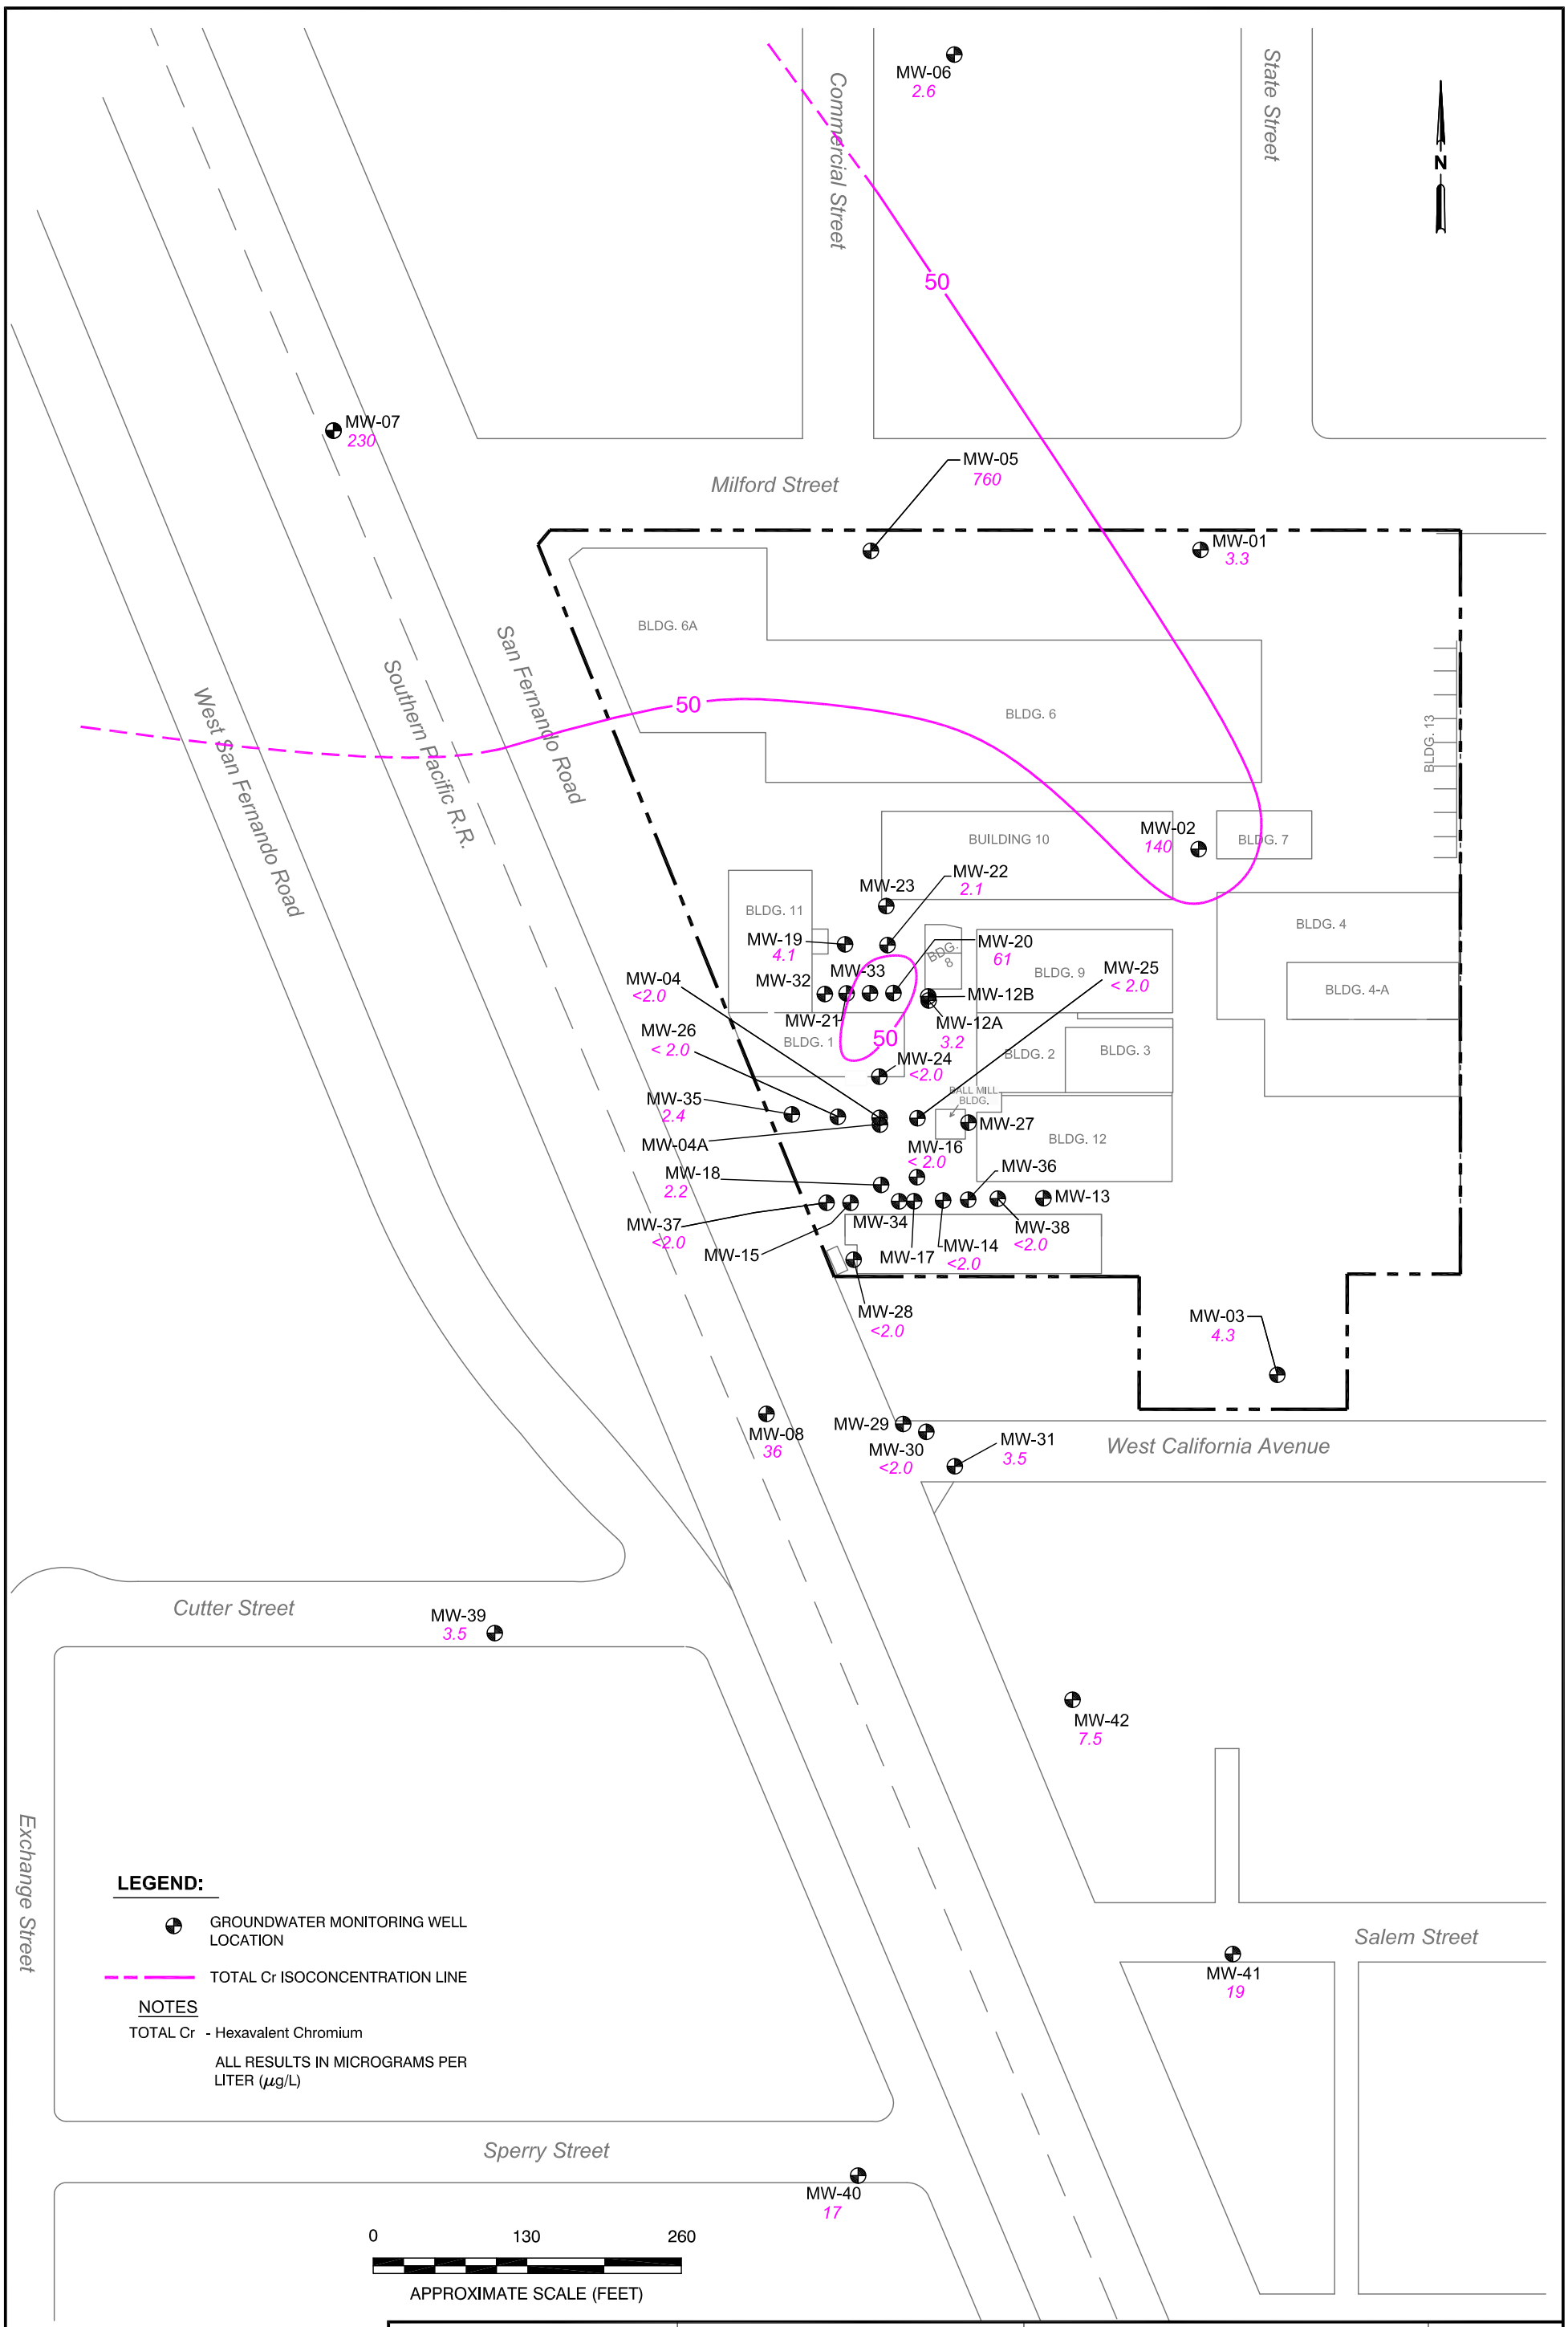

Stantec
25864-F BUSINESS CENTER DRIVE
REDLANDS, CALIFORNIA 92374
PHONE: (909) 335-6116 FAX: (909) 335-6120

FOR:
PRC-DESOTO INTERNATIONAL, INC.
5430 SAN FERNANDO ROAD
GLENDALE, CALIFORNIA

TOTAL CHROMIUM GROUNDWATER CONCENTRATION MAP 4TH QUARTER 2012

FIGURE: 6

JOB NUMBER:	DRAWN BY:	CHECKED BY:	APPROVED BY:	DATE:
185802202	KM	MB	JD	01/03/13

FILEPATH:W:\OFFICE- REDLANDS\185802202- PRC GLENDALE\185802202-12 dwgkmitchell,Jan 10, 2013 at 11:41Layout: F6 TOTAL CR

TABLE 1
SUMMARY OF SOIL VAPOR ANALYTICAL RESULTS
PRC-DESOTO
GLENDALE, CALIFORNIA

Sample ID	Purge Volume	Sample Date	1,1 Dichloroethene (µg/m^3)	Benzene (µg/m^3)	Tetrachloroethene (µg/m^3)	Trichloroethene (µg/m^3)	Vinyl Chloride (µg/m^3)
SV-1-5	486cc	11-Dec-14	<4.0	<3.2 **UJ**	**93**	<5.5	<2.6
SV-1-10	167cc	10-Dec-14	<4.0	<3.2	**84**	<5.5	<2.6
SV-1-10	500cc	10-Dec-14	<4.0	<3.2	**130**	<5.5	<2.6
SV-1-10	1667cc	10-Dec-14	<4.0	<3.2	**110**	<5.5	<2.6
SV-2-5	486cc	11-Dec-14	<4.0	<3.2 **UJ**	**51**	<5.5	<2.6
SV-2-5 Rep	536cc	11-Dec-14	<4.0	<3.2 **UJ**	**44**	<5.5	<2.6
SV-2-10	500cc	10-Dec-14	<4.0	**5.2** **B**	**46**	<5.5	<2.6
SV-3-5	486cc	11-Dec-14	<4.0	<3.2 **UJ**	**130**	<5.5	<2.6
SV-3-10	500cc	10-Dec-14	<4.0	<3.2	**180**	<5.5	<2.6
SV-3-10 Rep	550cc	10-Dec-14	<4.0	<3.2	**220**	<5.5	<2.6
SV-4-5	486cc	11-Dec-14	<4.0	<3.2 **UJ**	**67**	<5.5	<2.6
SV-4-10	500cc	10-Dec-14	<4.0	<3.2	**93**	<5.5	<2.6
SV-5-5	486cc	11-Dec-14	<4.0	<3.2 **UJ**	**2,400**	**200**	<2.6
SV-5-10	500cc	10-Dec-14	**4.4**	<3.2	**2,500**	**190**	<2.6
SV-6-5	486cc	11-Dec-14	<4.0	<3.2 **UJ**	**1,900**	**6.6**	<2.6
SV-6-10	500cc	10-Dec-14	<4.0	<3.2	**2,200**	<5.5	<2.6
SV-7-5	486cc	11-Dec-14	<4.0	<3.2 **UJ**	**510**	<5.5	<2.6
SV-7-10	500cc	10-Dec-14	<4.0	<3.2	**670**	<5.5	<2.6
SV-8-5	486cc	11-Dec-14	<4.0	<3.2 **UJ**	**540**	<5.5	<2.6
SV-8-10	500cc	10-Dec-14	<4.0	<3.2	**1,000**	<5.5	<2.6
SV-9-5	486cc	16-Jan-15	<4.0	**11**	**8.1**	<5.5	<2.6
SV-9-5	486cc	26-Jan-15	<4.0	**6.9**	<6.9	<5.5	<2.6
SV-9-10	500cc	16-Jan-15	<4.0	<3.2	**9.8**	<5.5	<2.6
Ambient Air	50cc (1)	10-Dec-14	<4.0	**3.5**	<6.9	<5.5	<2.6
Equip. Blnk.	50cc (1)	10-Dec-14	<4.0	**8.6**	<6.9	<5.5	<2.6
Reporting Limits and Screening Levels for Soil Vapor (2)	Reporting Limit µg/m^3		4.0	3.2	6.9	5.5	2.6
	Residential RSL µg/m^3		700	12.3	367	16	5.7
	Commercial RSL µg/m^3		2,933	55	1,570	100	93

Notes:

UJ - The analyte was not detected above the reported sample quantitation limit. However, the reported quantitation limit is approximate and may or may not represent the actual limit of quantitation necessary to accurately and precisely measure the analyte in the sample.

B - The analyte was detected in the method, field and/or trip blank.

(1) - Sample collected via 50cc syringe - no purge volume

(2) - Residential and Commercial USEPA Region 9 Regional Screening Levels (RSL) using an Attenuation Factor of 0.03. (Cancer Risk of 1e-06 and a Hazard Quotient of 1) - (USEPA RSL Table January 2015)

Reported concentration exceeds Residential USEPA Regional Screening Levels (RSL) using an attenuation factor of 0.03. (Cancer Risk of 1e-06 and a Hazard Quotient of 1)

Reported concentration exceeds both Commercial and Residential USEPA Regional Screening Levels (RSL)

µg/m^3 = micrograms per cubic meter

TABLE 2
SUMMARY OF INDOOR AND AMBIENT AIR ANALYTICAL RESULTS
PRC-DESOTO
GLENDALE, CALIFORNIA

Sample Location	Sample ID	Sample Volume	Sample Date	1,1 Dichloroethene (µg/m^3)	Benzene (µg/m^3)	Tetrachloroethene (µg/m^3)	Trichloroethene (µg/m^3)	Vinyl Chloride (µg/m^3)
Ambient Air	AA-SE-01	6L	10-Dec-14	<0.40	**1.4**	<0.69	**0.10 NJ**	<0.13
	AA-W-01	6L	10-Dec-14	<0.40	**1.6**	<0.69	**0.10 NJ**	<0.13
	AA-N-01	6L	10-Dec-14	<0.40	**1.4**	<0.69	**0.08 NJ**	<0.13
Building 4	4-1-01	6L	10-Dec-14	<0.40	***1.8***	<0.69	**0.21 NJ**	<0.13
	4-2-01	6L	10-Dec-14	<0.40	***2.0***	<0.69	**0.16 NJ**	<0.13
	4-3-01	6L	10-Dec-14	<0.40	***1.8***	**0.72**	**0.16 NJ**	<0.13
	4-4-01	6L	10-Dec-14	<0.40	***1.7***	<0.69	**0.10 NJ**	<0.13
Building 6	6-1-01	6L	10-Dec-14	<0.40	**1.6**	**0.92**	**0.26 NJ**	<0.13
	6-2-01	6L	10-Dec-14	<0.40	**1.4**	**1.4**	**0.45 NJ**	<0.13
	6-3-01	6L	10-Dec-14	<0.40	**1.5**	**0.80**	**0.26 NJ**	<0.13
	6-4-01	6L	10-Dec-14	<0.40	**1.5**	**0.72**	**0.31 NJ**	<0.13
	6-5-01	6L	10-Dec-14	<0.40	**1.6**	**1.2**	**0.28 NJ**	<0.13
	6-6-01	6L	10-Dec-14	<0.40	**1.4**	**1.2**	**0.34 NJ**	<0.13
	6-7-01	6L	10-Dec-14	<0.40	**1.1**	**2.3**	**0.60**	<0.13
	6-8-01	6L	10-Dec-14	<0.40	***2.2***	**0.85**	**0.27 NJ**	<0.13
Building 10	10-1-01	6L	10-Dec-14	<0.40	***1.7***	**0.72**	**0.22 NJ**	<0.13
	10-2-01	6L	10-Dec-14	<0.40	***1.7***	**0.90**	**0.35 NJ**	<0.13
	10-3-01	6L	10-Dec-14	<0.40	**1.6**	**1.2**	**0.47 NJ**	<0.13
	10-4-01	6L	10-Dec-14	<0.40	**1.5**	**1.2**	**0.66**	<0.13
Reporting Limits and Screening Levels Indoor and Ambient Air [1]		Reporting Limit µg/m^3		0.40	0.16	0.69	0.55	0.13
		Commercial RSL µg/m^3		88	1.65	47	3.0	2.8

Notes:

NJ - The analysis indicates the presence of an analyte that has been "tentatively identified" and the associated numerical value represents its approximate concentration.


(1) - Commercial USEPA Region 9 Regional Screening Levels (RSL) Table, January 2015

Italicized reported concentrations exceed USEPA Commercial Screening Level

Reported concentration exceeds Commercial USEPA Regional Screening Levels (RSL)

µg/m^3 = micrograms per cubic meter

FIGURES

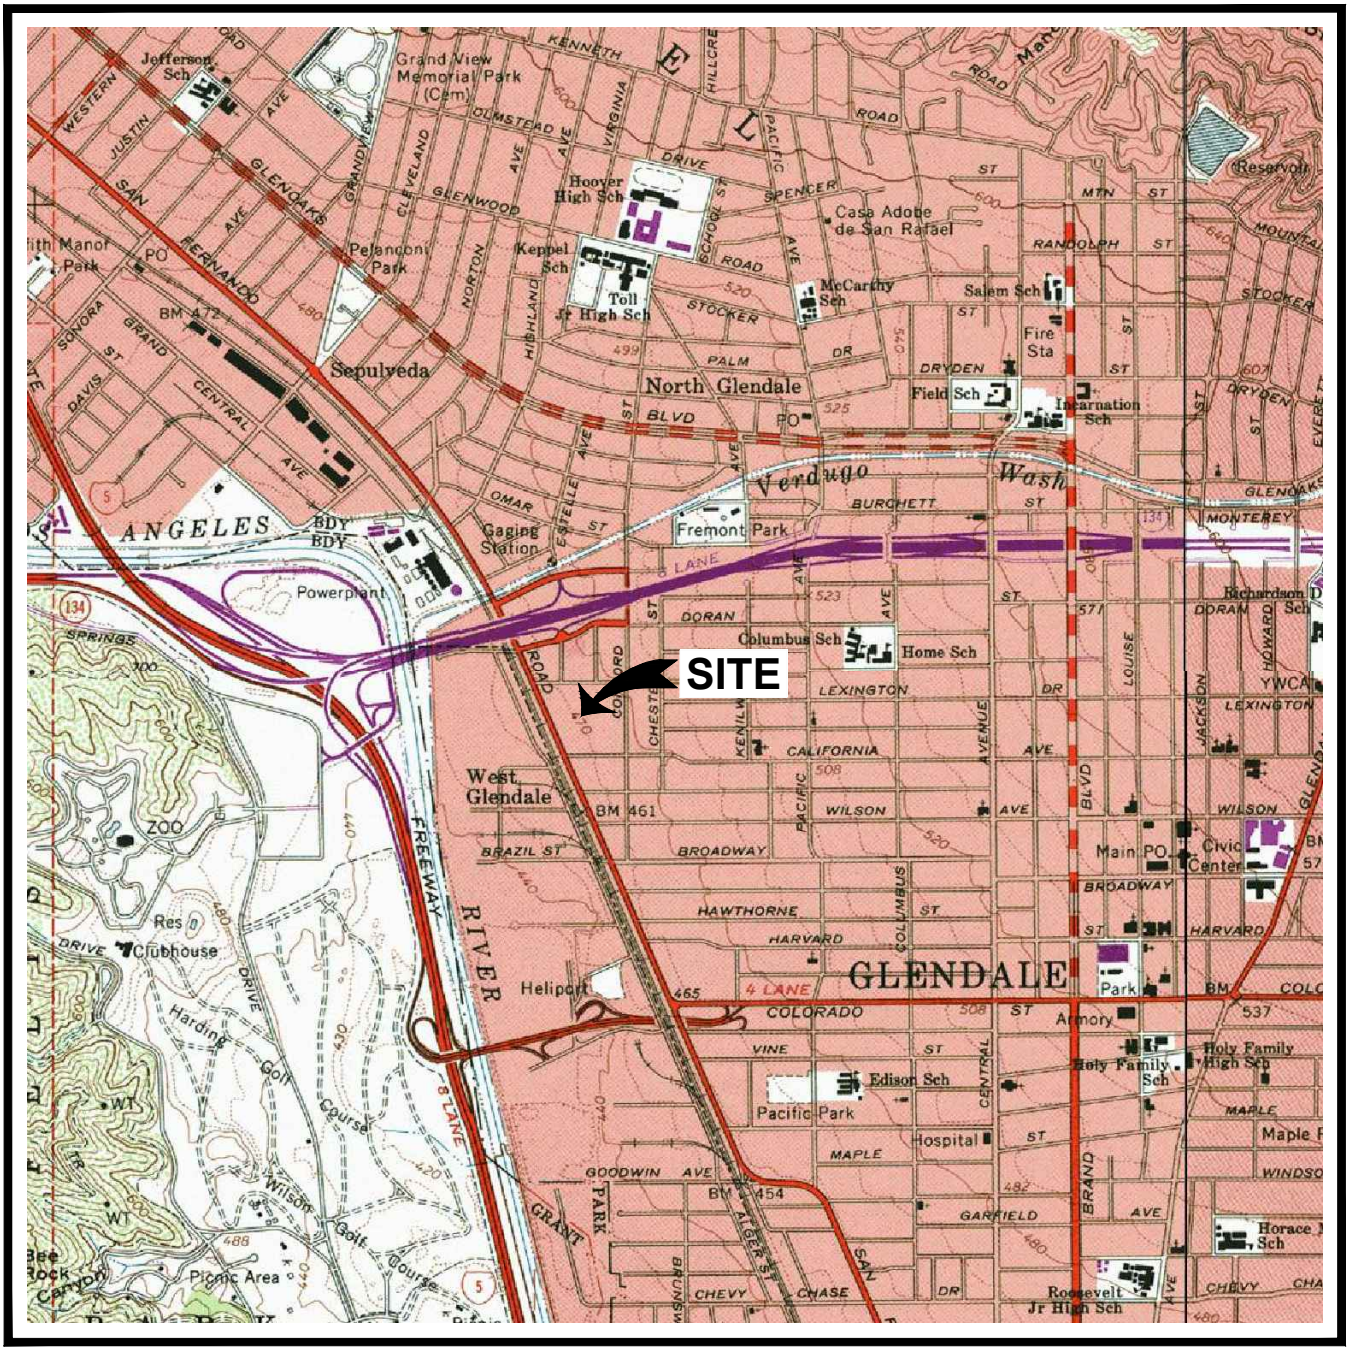



QUADRANGLE LOCATION

N

0 1/4 1/2 1

SCALE IN MILE

0 1000 2000

1 INCH = 2000 FEET

REFERENCE: U.S.G.S., 1966, Burbank Quadrangle California - Los Angeles County, 7.5' Series (Topographic). Photorevised 1972. Minor Revision 1994.

Stantec
2655 CAMINO DEL RIO NORTH, SUITE 302
SAN DIEGO, CALIFORNIA
PHONE: (619) 296-6195/296-6199 (FAX)


PREPARED FOR:
FORMER PRC-DESOTO INTERNATIONAL, INC.
5430 San Fernando Road
Glendale, California

SITE LOCATION MAP

FIGURE: 1

JOB NUMBER:	DRAWN BY:	CHECKED BY:	APPROVED BY:	DATE:
185802202	RO			1/28/2009

FILEPATH:V:\2118\active\ CADD\GIS-US1331\Site Location Maps\Regional Independents\PRC DESOTO - GLENDALE.dwg | rocampo | Jan 08, 2014 at 16:40 | Layout: FIGURE 1

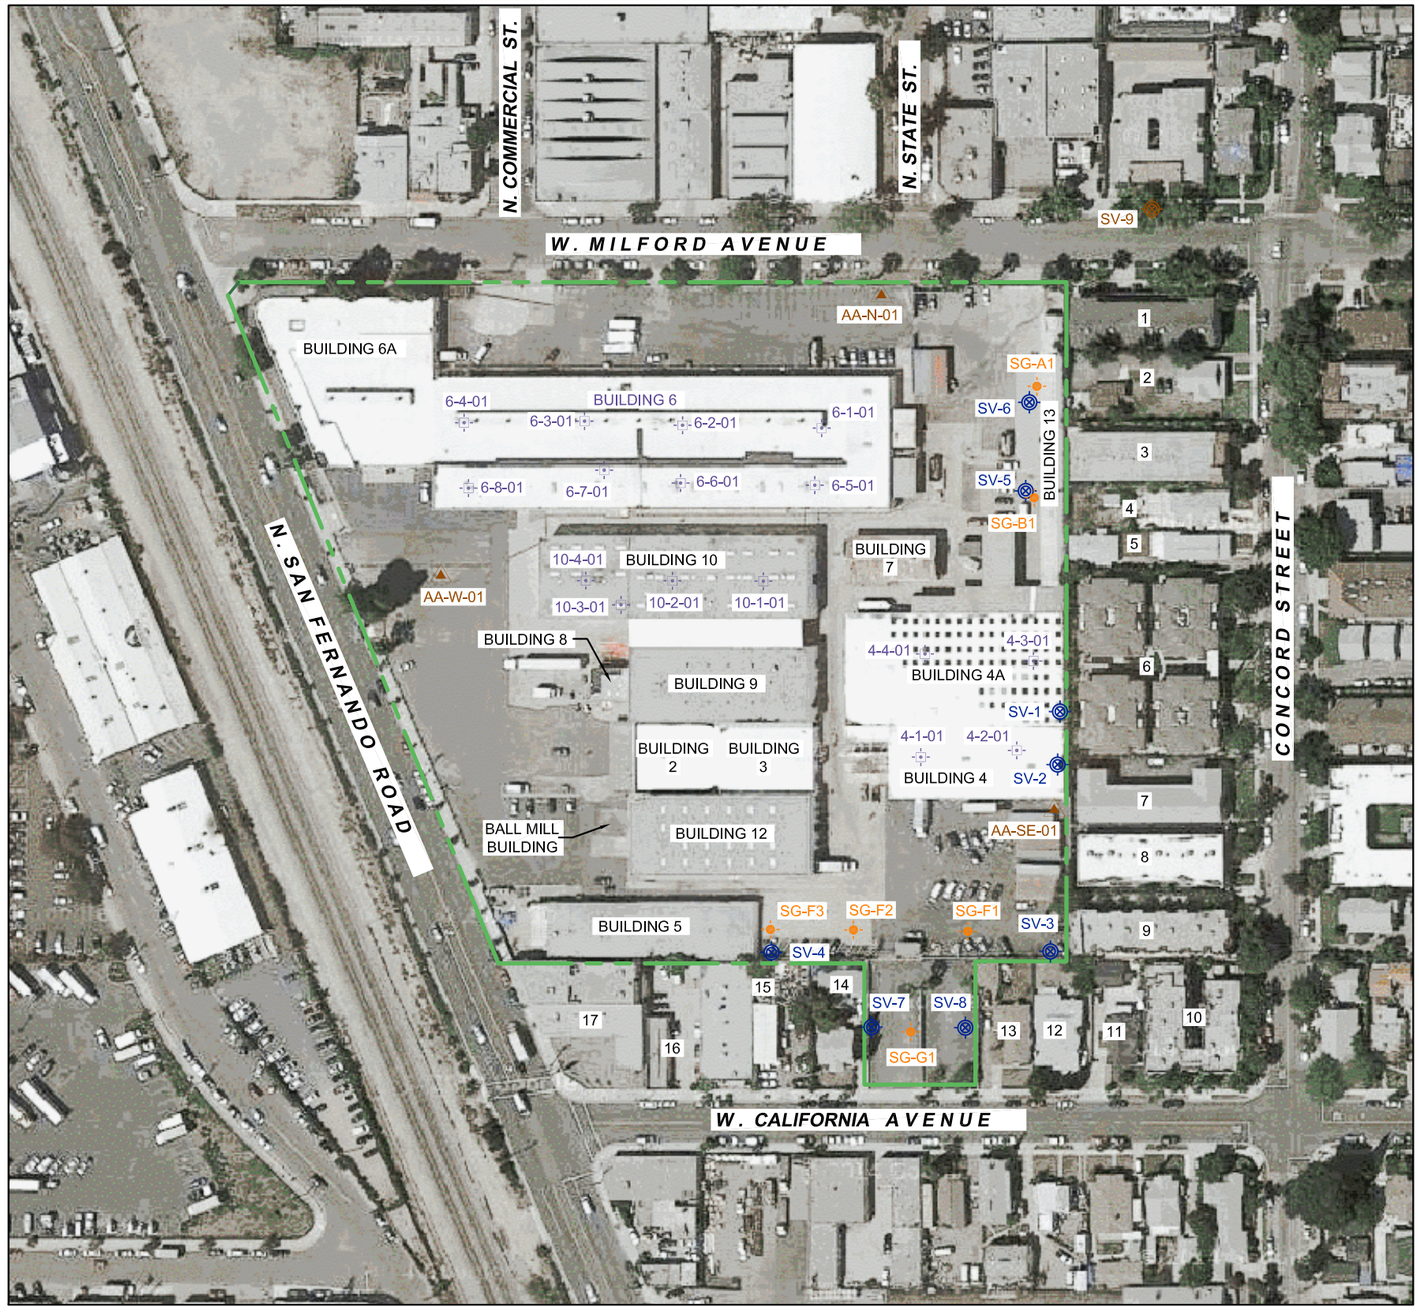

1, 3, 6, 8 AND 10: MULTI-STORY APARTMENTS WITH BELOW GRADE OR LOWER STORY OPENPARKING.

2, 4, 5, 11, 12, 13 AND 14: SINGLE STORY HOMES/ APTS.

7 AND 8: MULTI-STORY APTS. WITH EXTERIOR PARKING.

15: ELEGANT BODY SHOP (AUTO BODY REPAIR).

16: UNNAMED COMMERCIAL

17: SIGN SUPPLY (COMMERCIAL)

LEGEND

- SITE BOUNDARY
- AMBIENT AIR SAMPLE LOCATION (BACKGROUND)
- INDOOR AIR SAMPLE LOCATION
- BACKGROUND SOIL VAPOR SAMPLE LOCATION (5' AND 10' BGS) (DECEMBER 2014-JANUARY 2015)
- SOIL VAPOR SAMPLE LOCATION (5' AND 10' BGS) (DECEMBER 2014)
- 2007 SOIL VAPOR SAMPLE LOCATION
- 1 HOUSE NUMBER

0 50 100 150 200 FT
SCALE : AS SHOWN

NOTE: THIS DRAWING ILLUSTRATES SUPPORTING INFORMATION SPECIFIC TO A STANTEC CONSULTING LTD. REPORT AND MUST NOT BE USED FOR OTHER PURPOSES.

Reference:	**Project No.:** 185802040 **Scale:** AS SHOWN **Date:** 15/02/12 **Dwn. By:** CD DM SC2015020013 **App'd By:** DM	**Client:** PRC-DESOTO INTERNATIONAL **Site Address** 5430 SAN FERNANDO ROAD, GLENDALE, CALIFORNIA	SAMPLE LOCATIONS FORMER PRC-DESOTO INTERNATIONAL	**Fig. No.:** 2

Stantec Consulting Ltd. © 2015

SAMPLE ID	SAMPLE DEPTH	BENZENE ug/m3	PCE ug/m3	TCE ug/m3
SV-9-5	5	11	8.1	<5.5
SV-9-5	5	6.9	<6.9	<5.5
SV-9-10	10	<3.2	9.8	<5.5


SAMPLE ID	SAMPLE DEPTH	BENZENE ug/m3	PCE ug/m3	TCE ug/m3
SG-F1	5	<50	1,100	580

SAMPLE ID	SAMPLE DEPTH	BENZENE ug/m3	PCE ug/m3	TCE ug/m3
SG-F2	5	<50	1,200	740

SAMPLE ID	SAMPLE DEPTH	BENZENE ug/m3	PCE ug/m3	TCE ug/m3
SG-F3	5	<50	660	860

SAMPLE ID	SAMPLE DATE	BENZENE ug/m3	PCE ug/m3	TCE ug/m3
SV-4-5	5	<3.2 UJ	67	<5.5
SV-4-10	10	<3.2	93	<5.5

SAMPLE ID	SAMPLE DATE	BENZENE ug/m3	PCE ug/m3	TCE ug/m3
SV-7-5	5	<3.2 UJ	510	<5.5
SV-7-10	10	<3.2	670	<5.5

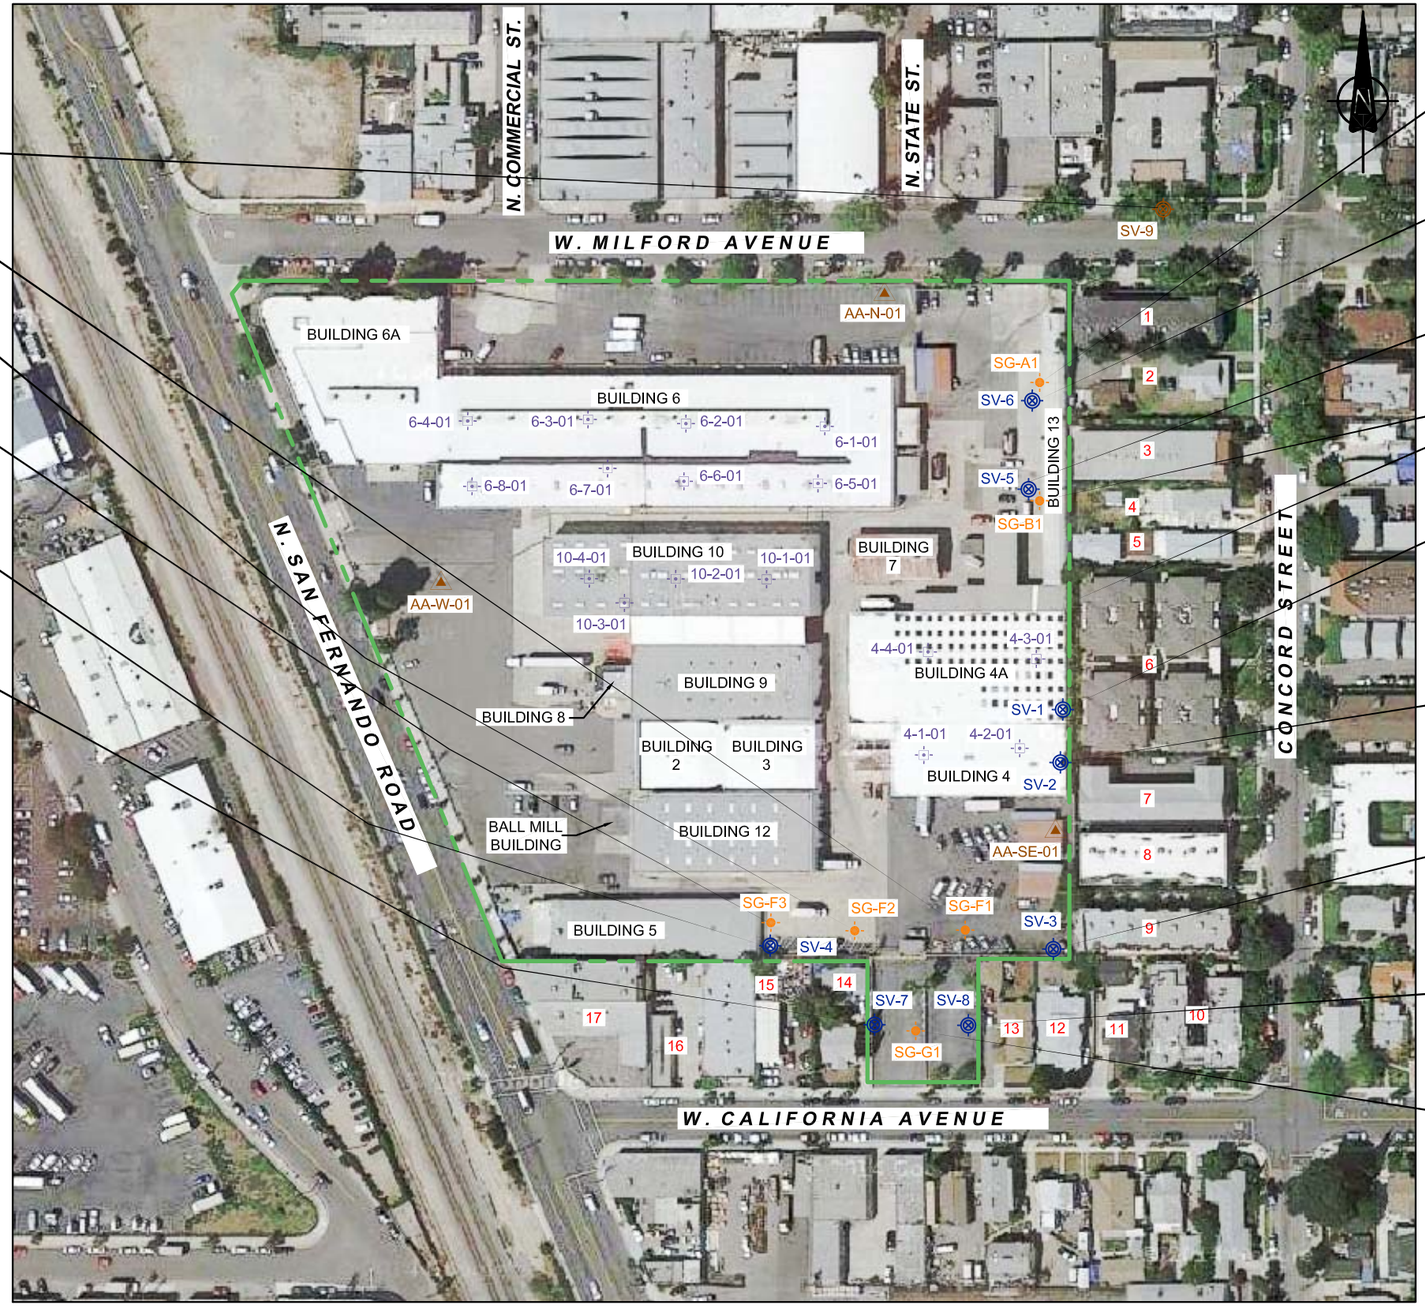

SAMPLE ID	SAMPLE DEPTH	BENZENE ug/m3	PCE ug/m3	TCE ug/m3
SG-A1	5	7.7	2,900	57

SAMPLE ID	SAMPLE DATE	BENZENE ug/m3	PCE ug/m3	TCE ug/m3
SV-6-5	5	<3.2 UJ	1,900	6.6
SV-6-10	10	<3.2	2,200	<5.5

SAMPLE ID	SAMPLE DATE	BENZENE ug/m3	PCE ug/m3	TCE ug/m3
SV-5-5	5	<3.2 UJ	2,400	200
SV-5-10	10	<3.2	2,500	190

SAMPLE ID	SAMPLE DEPTH	BENZENE ug/m3	PCE ug/m3	TCE ug/m3
SG-B1	5	15	3,600	120

SAMPLE ID	SAMPLE DEPTH	BENZENE ug/m3	PCE ug/m3	TCE ug/m3
SG-C1	5	<50	200	<50

SAMPLE ID	SAMPLE DATE	BENZENE ug/m3	PCE ug/m3	TCE ug/m3
SV-1-5	5	<3.2 UJ	93	<5.5
SV-1-10	10	<3.2	84	<5.5
SV-1-10	10	<3.2	130	<5.5
SV-1-10	10	<3.2	110	<5.5

SAMPLE ID	SAMPLE DATE	BENZENE ug/m3	PCE ug/m3	TCE ug/m3
SV-2-5	5	<3.2 UJ	51	<5.5
SV-2-5 Rep	5	<3.2 UJ	44	<5.5
SV-2-10	5	5.2 B	46	<5.5

SAMPLE ID	SAMPLE DATE	BENZENE ug/m3	PCE ug/m3	TCE ug/m3
SV-3-5	5	<3.2 UJ	130	<5.5
SV-3-10	10	<3.2	180	<5.5
SV-3-10 Rep	10	<3.2	220	<5.5

SAMPLE ID	SAMPLE DATE	BENZENE ug/m3	PCE ug/m3	TCE ug/m3
SV-8-5	5	<3.2 UJ	540	<5.5
SV-8-10	10	<3.2	1,000	<5.5

SAMPLE ID	SAMPLE DEPTH	BENZENE ug/m3	PCE ug/m3	TCE ug/m3
SG-G1	5	<50	1,900	830

LEGEND

- SITE BOUNDARY
- AMBIENT AIR SAMPLE LOCATION (BACKGROUND)
- INDOOR AIR SAMPLE LOCATION
- BACKGROUND SOIL VAPOR SAMPLE LOCATION (5' AND 10' BGS) (DECEMBER 2014 - JANUARY 2015)
- SOIL VAPOR SAMPLE LOCATION (5' AND 10' BGS) (DECEMBER 2014)
- 2007 SOIL VAPOR SAMPLE LOCATION
- 1 HOUSE NUMBER
- 11-DCE 1,1 DICHLOROETHENE
- PCE TETRACHLOROETHENE
- TCE TRICHLOROETHENE
- VC VINYL CHLORIDE
- ug/m3 MICROGRAMS PER CUBIC METER

0 50 100 150 200 FT

SCALE : AS SHOWN

NOTE: THIS DRAWING ILLUSTRATES SUPPORTING INFORMATION SPECIFIC TO A STANTEC CONSULTING LTD. REPORT AND MUST NOT BE USED FOR OTHER PURPOSES.

Reference:	**Project No.:** 185802040	**Client:** PRC-DESOTO INTERNATIONAL	**Fig. No.:** 3
	Scale: AS SHOWN		
	Date: 15/02/12	**Site Address** 5430 SAN FERNANDO ROAD, GLENDALE, CALIFORNIA	
	Dwn. By: CD DM SC2015020015		
	App'd By: DM		

SOIL VAPOR RESULTS (DECEMBER 2014 - JANUARY 2015)
FORMER PRC-DESOTO INTERNATIONAL

Stantec

Stantec Consulting Ltd. © 2015

SAMPLE ID	1,1-DCE ug/m3	BENZENE ug/m3	PCE ug/m3	TCE ug/m3	VC ug/m3
6-3-01	<0.40	1.5	0.80	0.26 NJ	<0.13

SAMPLE ID	1,1-DCE ug/m3	BENZENE ug/m3	PCE ug/m3	TCE ug/m3	VC ug/m3
6-4-01	<0.40	1.5	0.72	0.31 NJ	<0.13

SAMPLE ID	1,1-DCE ug/m3	BENZENE ug/m3	PCE ug/m3	TCE ug/m3	VC ug/m3
6-7-01	<0.40	1.1	2.3	0.60	<0.13

SAMPLE ID	1,1-DCE ug/m3	BENZENE ug/m3	PCE ug/m3	TCE ug/m3	VC ug/m3
6-8-01	<0.40	2.2	0.85	0.27 NJ	<0.13

SAMPLE ID	1,1-DCE ug/m3	BENZENE ug/m3	PCE ug/m3	TCE ug/m3	VC ug/m3
6-6-01	<0.40	1.4	1.2	0.34 NJ	<0.13

SAMPLE ID	1,1-DCE ug/m3	BENZENE ug/m3	PCE ug/m3	TCE ug/m3	VC ug/m3
10-4-01	<0.40	1.5	1.2	0.66	<0.13


SAMPLE ID	1,1-DCE ug/m3	BENZENE ug/m3	PCE ug/m3	TCE ug/m3	VC ug/m3
10-3-01	<0.40	1.6	1.2	0.47 NJ	<0.13

SAMPLE ID	1,1-DCE ug/m3	BENZENE ug/m3	PCE ug/m3	TCE ug/m3	VC ug/m3
AA-W-01	<0.40	1.6	<0.69	0.10 NJ	<0.13

SAMPLE ID	1,1-DCE ug/m3	BENZENE ug/m3	PCE ug/m3	TCE ug/m3	VC ug/m3
10-2-01	<0.40	1.7	0.90	0.35 NJ	<0.13

SAMPLE ID	1,1-DCE ug/m3	BENZENE ug/m3	PCE ug/m3	TCE ug/m3	VC ug/m3
10-1-01	<0.40	1.7	0.72	0.22 NJ	<0.13

SAMPLE ID	1,1-DCE ug/m3	BENZENE ug/m3	PCE ug/m3	TCE ug/m3	VC ug/m3
4-1-01	<0.40	1.8	<0.69	0.21 NJ	<0.13

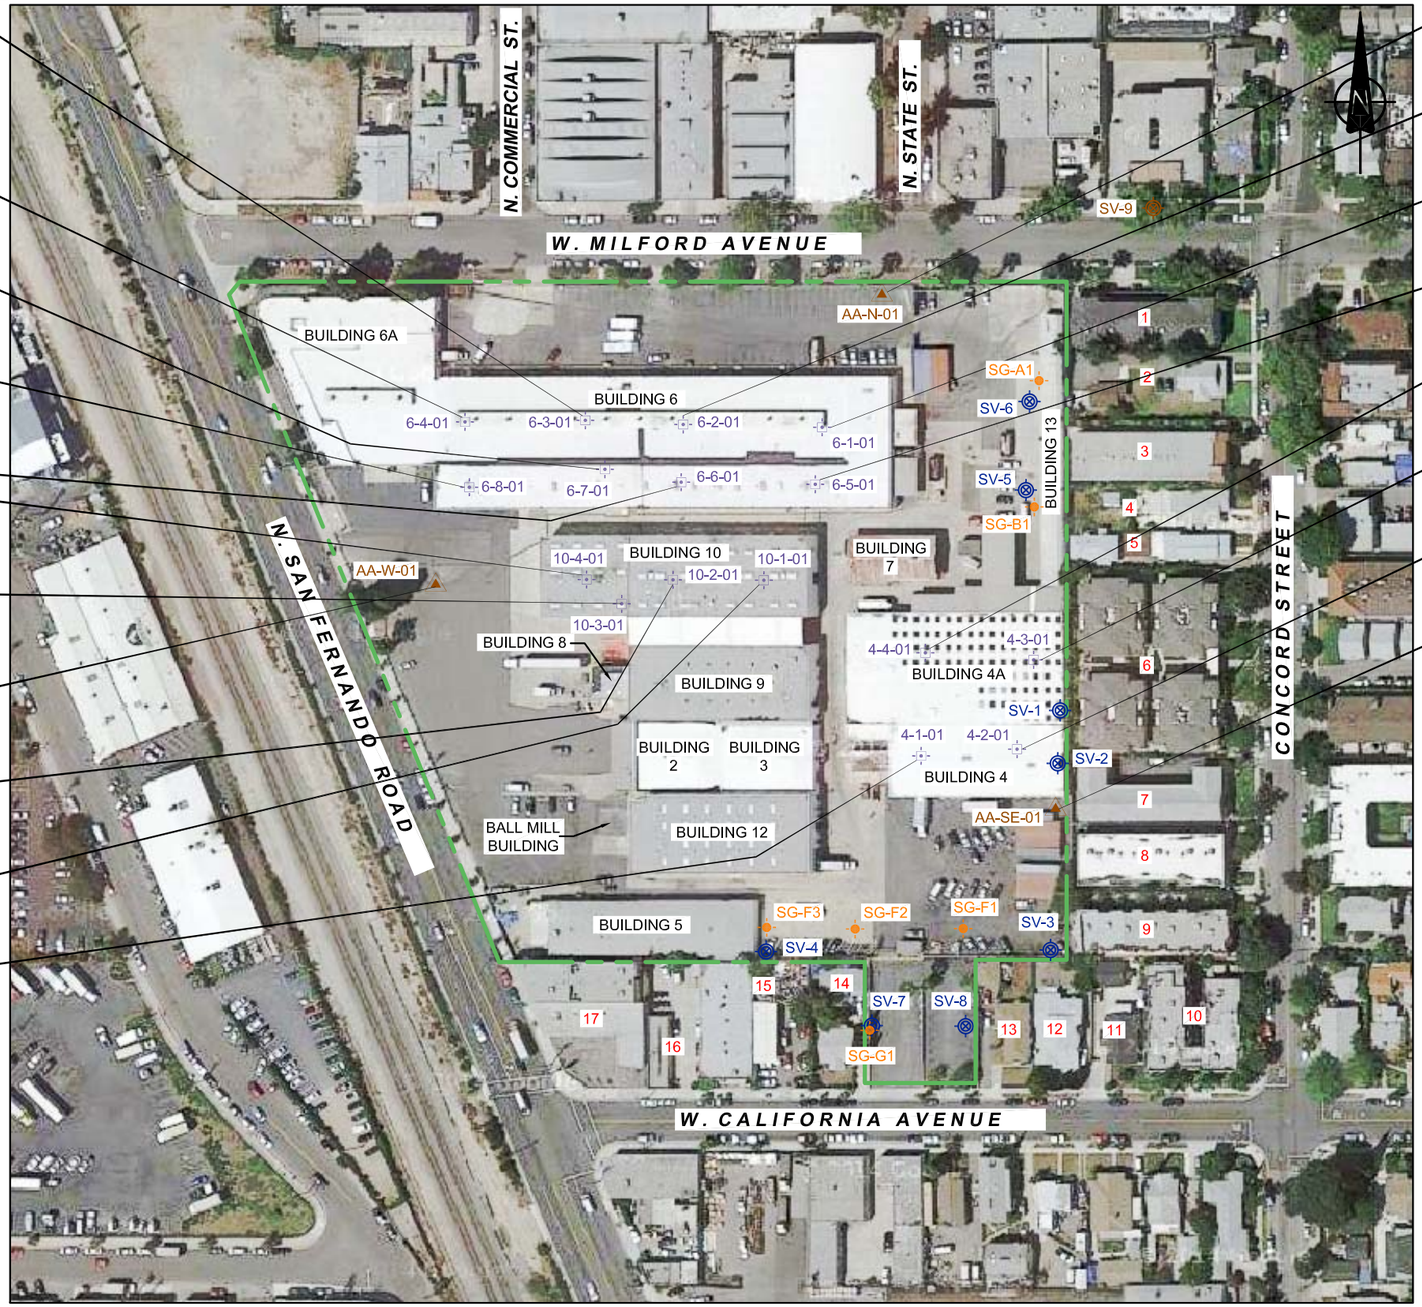

SAMPLE ID	1,1-DCE ug/m3	BENZENE ug/m3	PCE ug/m3	TCE ug/m3	VC ug/m3
AA-N-01	<0.40	1.4	<0.69	0.08 NJ	<0.13

SAMPLE ID	1,1-DCE ug/m3	BENZENE ug/m3	PCE ug/m3	TCE ug/m3	VC ug/m3
6-2-01	<0.40	1.4	1.4	0.45 NJ	<0.13

SAMPLE ID	1,1-DCE ug/m3	BENZENE ug/m3	PCE ug/m3	TCE ug/m3	VC ug/m3
6-1-01	<0.40	1.6	0.92	0.26 NJ	<0.13

SAMPLE ID	1,1-DCE ug/m3	BENZENE ug/m3	PCE ug/m3	TCE ug/m3	VC ug/m3
6-5-01	<0.40	1.6	1.2	0.28 NJ	<0.13

SAMPLE ID	1,1-DCE ug/m3	BENZENE ug/m3	PCE ug/m3	TCE ug/m3	VC ug/m3
4-4-01	<0.40	1.7	<0.69	0.10 NJ	<0.13

SAMPLE ID	1,1-DCE ug/m3	BENZENE ug/m3	PCE ug/m3	TCE ug/m3	VC ug/m3
4-3-01	<0.40	1.8	0.72	0.16 NJ	<0.13

SAMPLE ID	1,1-DCE ug/m3	BENZENE ug/m3	PCE ug/m3	TCE ug/m3	VC ug/m3
4-2-01	<0.40	2.0	<0.69	0.16 NJ	<0.13

SAMPLE ID	1,1-DCE ug/m3	BENZENE ug/m3	PCE ug/m3	TCE ug/m3	VC ug/m3
AA-SE-01	<0.40	1.4	<0.69	0.10 NJ	<0.13

LEGEND

- SITE BOUNDARY
- AMBIENT AIR SAMPLE LOCATION (BACKGROUND)
- INDOOR AIR SAMPLE LOCATION
- BACKGROUND SOIL VAPOR SAMPLE LOCATION (5' AND 10' BGS) (DECEMBER 2014 - JANUARY 2015)
- SOIL VAPOR SAMPLE LOCATION (5' AND 10' BGS) (DECEMBER 2014)
- 2007 SOIL VAPOR SAMPLE LOCATION
- 1 HOUSE NUMBER
- 11-DCE 1,1 DICHLOROETHENE
- PCE TETRACHLOROETHENE
- TCE TRICHLOROETHENE
- VC VINYL CHLORIDE
- ug/m3 MICROGRAMS PER CUBIC METER

0 50 100 150 200 FT

SCALE : AS SHOWN

NOTE: THIS DRAWING ILLUSTRATES SUPPORTING INFORMATION SPECIFIC TO A STANTEC CONSULTING LTD. REPORT AND MUST NOT BE USED FOR OTHER PURPOSES.

Reference:	**Project No.:** 185802040 **Scale:** AS SHOWN **Date:** 15/02/12 **Dwn. By:** CD DM SC2015020014 **App'd By:** DM	**Client:** PRC-DESOTO INTERNATIONAL **Site Address** 5430 SAN FERNANDO ROAD, GLENDALE, CALIFORNIA	AMBIENT AND INDOOR AIR RESULTS (DECEMBER 10, 2014) FORMER PRC-DESOTO INTERNATIONAL

Fig. No.: 4

Stantec

Stantec Consulting Ltd. © 2015

TABLE 1
SUMMARY OF OFF-SITE SOIL VAPOR ANALYTICAL RESULTS
PRC-DESOTO
GLENDALE, CALIFORNIA

Property Address	Sample ID	Purge Volume (mL)	Sample Date	1,1 Dichloroethene (µg/m^3)	Tetrachloroethene (µg/m^3)	Trichloroethene (µg/m^3)	Vinyl Chloride (µg/m^3)
343 Concord St.	343-SV-1-5	3709	15-Apr-16	<4.0	**280**	<5.5	<2.6
	343-SV-2-5	3709	15-Apr-16	<4.0	**15**	<5.5	<2.6
	343-SV-3-5	3709	15-Apr-16	<4.0	**36**	<5.5	<2.6
	343 Concord Street Mean Concentration			*<4.0*	*110*	*<5.5*	<2.6
345 Concord St.	345-SV-1-5	3709	15-Apr-16	<4.0	**20**	<5.5	<2.6
	345-SV-2-5	3709	15-Apr-16	<4.0	**38**	<5.5	<2.6
	345 Concord Street Mean Concentration			*<4.0*	*29*	*<5.5*	<2.6
405 Concord St.	405-SV-1-5	3709	15-Apr-16	<4.0	**65**	<5.5	<2.6
	405-SV-2-5	3709	15-Apr-16	<4.0	**7.9**	<5.5	<2.6
	405-SV-3-5	3709	15-Apr-16	<4.0	<6.9	<5.5	<2.6
	405-SV-4-5	3709	15-Apr-16	<4.0	**42**	<5.5	<2.6
	405 Concord Street Mean Concentration			*<4.0*	*38*	*<5.5*	<2.6
749 California Ave.	749-SV-1-5	3709	15-Apr-16	<4.0	**160**	<5.5	<2.6
	749-SV-1-5-REP	3709	15-Apr-16	<4.0	**160**	<5.5	<2.6
	749-SV-2-5	3709	15-Apr-16	<4.0	**440**	<5.5	<2.6
	749-SV-3-5	3709	15-Apr-16	<4.0	**370**	<5.5	<2.6
	749 California Blvd. Mean Concentration			*<4.0*	*323*	*<5.5*	<2.6
	Ambient Air [1]	50	15-Apr-16	<4.0	<6.9	<5.5	<2.6
	Equip. Blnk.[1]	50	15-Apr-16	<4.0	<6.9	<5.5	<2.6
Noncarcinogenic Residential Screening Level for Soil Vapor (µg/m^3) [2]				2,433	18,500	1,050	50,000
Carcinogenic Residential Screening Level for Soil Vapor (µg/m^3) [2]				NE	240	240	4.75

Notes:

(1) - Sample collected via 50cc syringe - no purge volume

(2) - Residential Screening Level (SL) is the lower of the Residential USEPA Region 9 Regional Screening Levels (RSL - November 2015) and the Residential DTSC HERO HHRA Note #3 (January 2016) using an Attenuation Factor of 0.002 and Cancer Risk of 1e-06 and a Hazard Quotient of 1. (DTSC CAL EPA, October 2011 Final Guidance for the Yellow shading indicates value above the SL.

CA EPA - California Environmental Protection Agency

DTSC - Department of Toxic Substance Control

HERO HHRA - Human and Ecological Risk Office Human Health Risk Assessment


mL - milliliters

NE - Not Established

µg/m^3 - micrograms per cubic meter

US EPA - United States Environmental Protection Agency

FIGURES

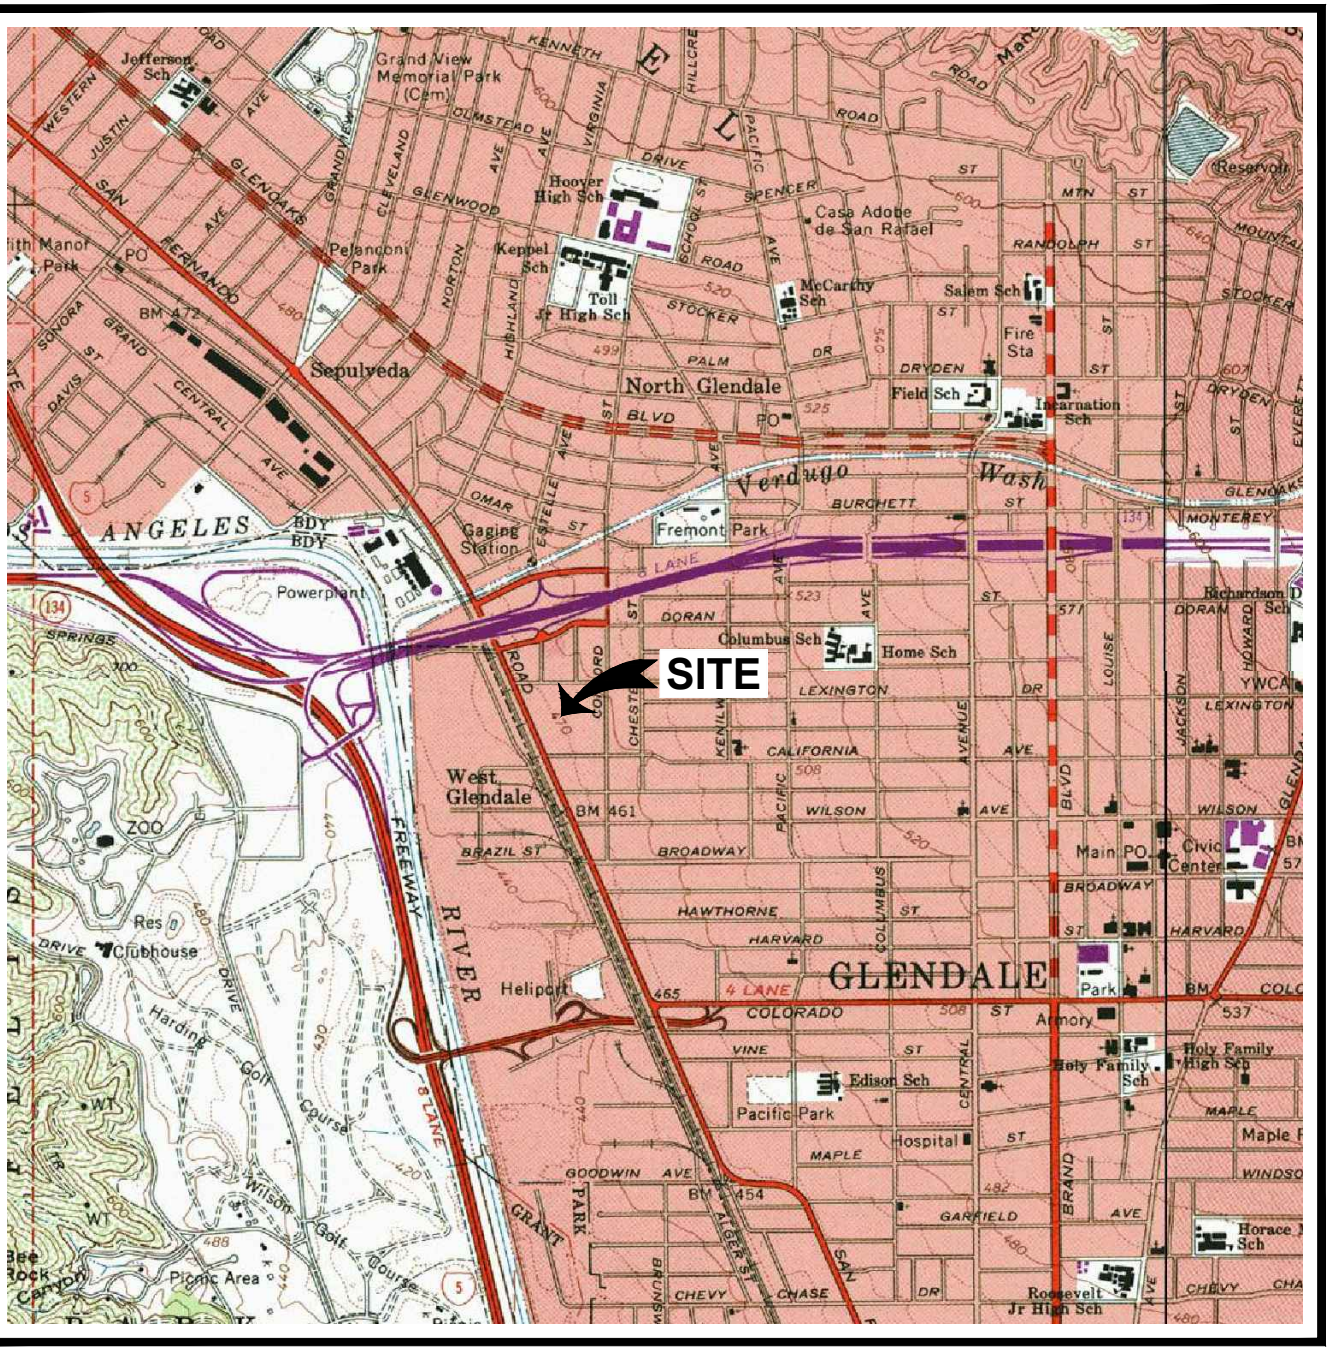



QUADRANGLE LOCATION

N

0 1/4 1/2 1

SCALE IN MILE

0 1000 2000

1 INCH = 2000 FEET

REFERENCE: U.S.G.S., 1966, Burbank Quadrangle California - Los Angeles County, 7.5' Series (Topographic). Photorevised 1972. Minor Revision 1994.

Stantec
2655 CAMINO DEL RIO NORTH, SUITE 302
SAN DIEGO, CALIFORNIA
PHONE: (619) 296-6195/296-6199 (FAX)


PREPARED FOR:
FORMER PRC-DESOTO INTERNATIONAL, INC.
5430 San Fernando Road
Glendale, California

SITE LOCATION MAP

FIGURE: 1

JOB NUMBER:	DRAWN BY:	CHECKED BY:	APPROVED BY:	DATE:
185802202	RO			1/28/2009

FILEPATH:\\2118\active\ CADD\GIS-US1331\Site Location Maps\Regional Independents\PRC DESOTO - GLENDALE.dwg | rocampo | Jan 08, 2014 at 16:40 | Layout: FIGURE 1

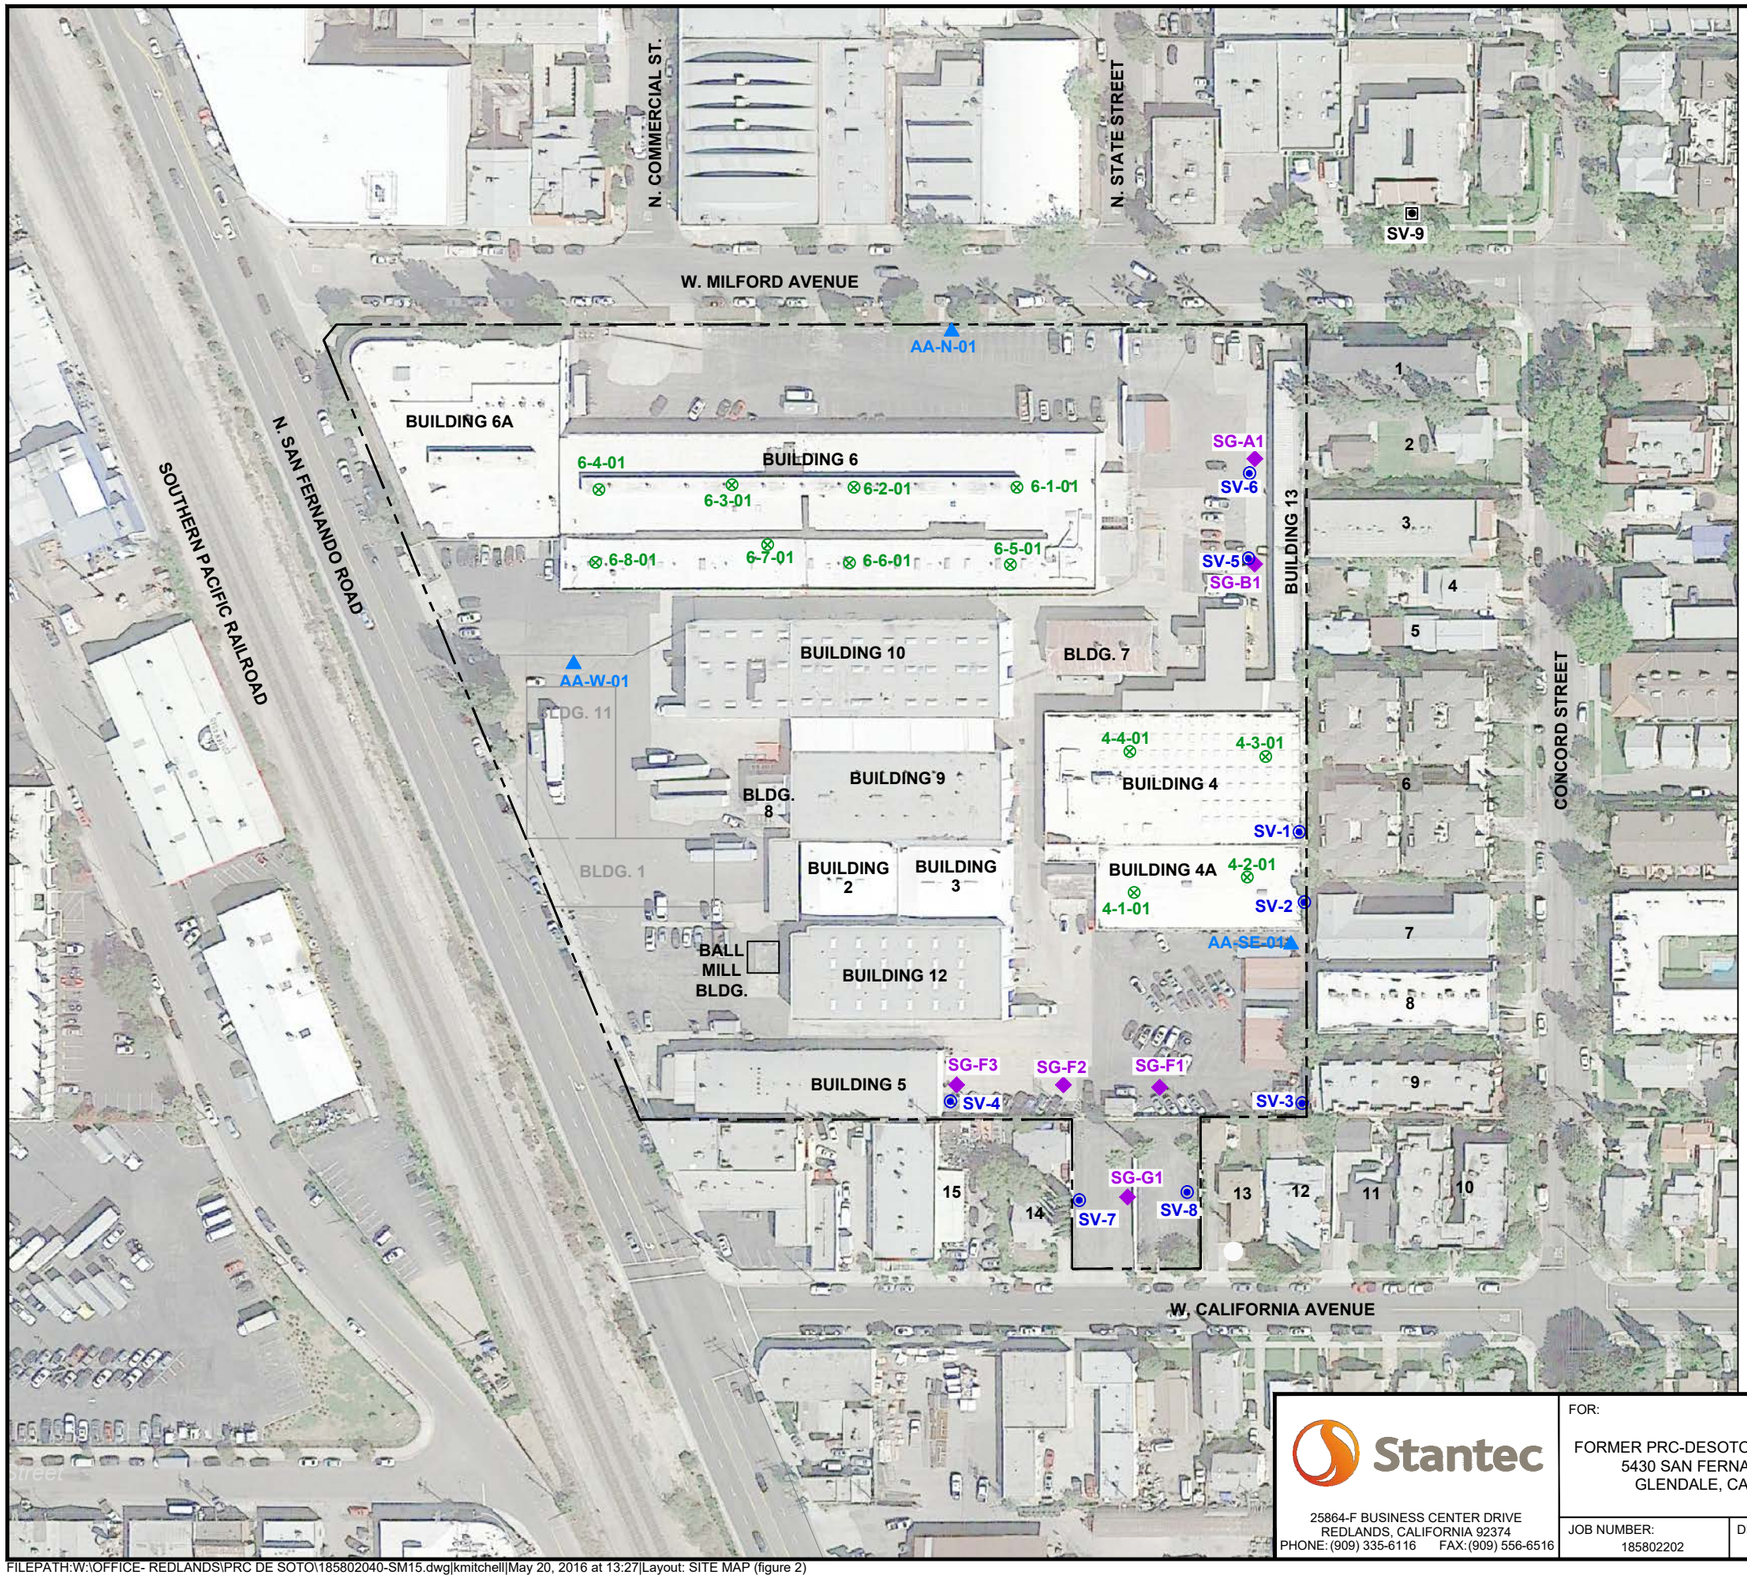

LEGEND:

- APPROXIMATE PROPERTY LINE
- BACKGROUND SOIL VAPOR SAMPLE LOCATION- 5' AND 10' BGS (DECEMBER 2014-JANUARY 2015)
- SOIL VAPOR SAMPLE LOCATION- 5' AND 10' BGS (DECEMBER 2014)
- 2007 SOIL VAPOR SAMPLE LOCATION
- INDOOR AIR SAMPLE LOCATION
- AMBIENT AIR SAMPLE LOCATION (BACKGROUND)

1, 3, 6, 8, 10	MULTI-STORY APARTMENTS WITH BELOW GRADE OR LOWER STORY OPEN PARKING
2, 4, 5, 11, 12, 13, 14	SINGLE STORY HOMES/APARTMENTS
7, 8	MULTI-STORY APARTMENTS WITH EXTERIOR PARKING
15	ELEGANT BODY SHOP (AUTO REPAIR)
16	UNNAMED COMMERCIAL
17	SIGN SUPPLY (COMMERCIAL)

N

0 120 240

APPROXIMATE SCALE (FEET)

Stantec
25864-F BUSINESS CENTER DRIVE
REDLANDS, CALIFORNIA 92374
PHONE: (909) 335-6116 FAX: (909) 556-6516


FOR:
FORMER PRC-DESOTO INTERNATIONAL
5430 SAN FERNANDO ROAD
GLENDALE, CALIFORNIA

SITE MAP

FIGURE: 2

JOB NUMBER:	DRAWN BY:	CHECKED BY:	APPROVED BY:	DATE:
185802202	KM	JD	JD	05/20/16

FILEPATH:W:\OFFICE- REDLANDS\PRC DE SOTO\185802040-SM15.dwg|kmitchell|May 20, 2016 at 13:27|Layout: SITE MAP (figure 2)

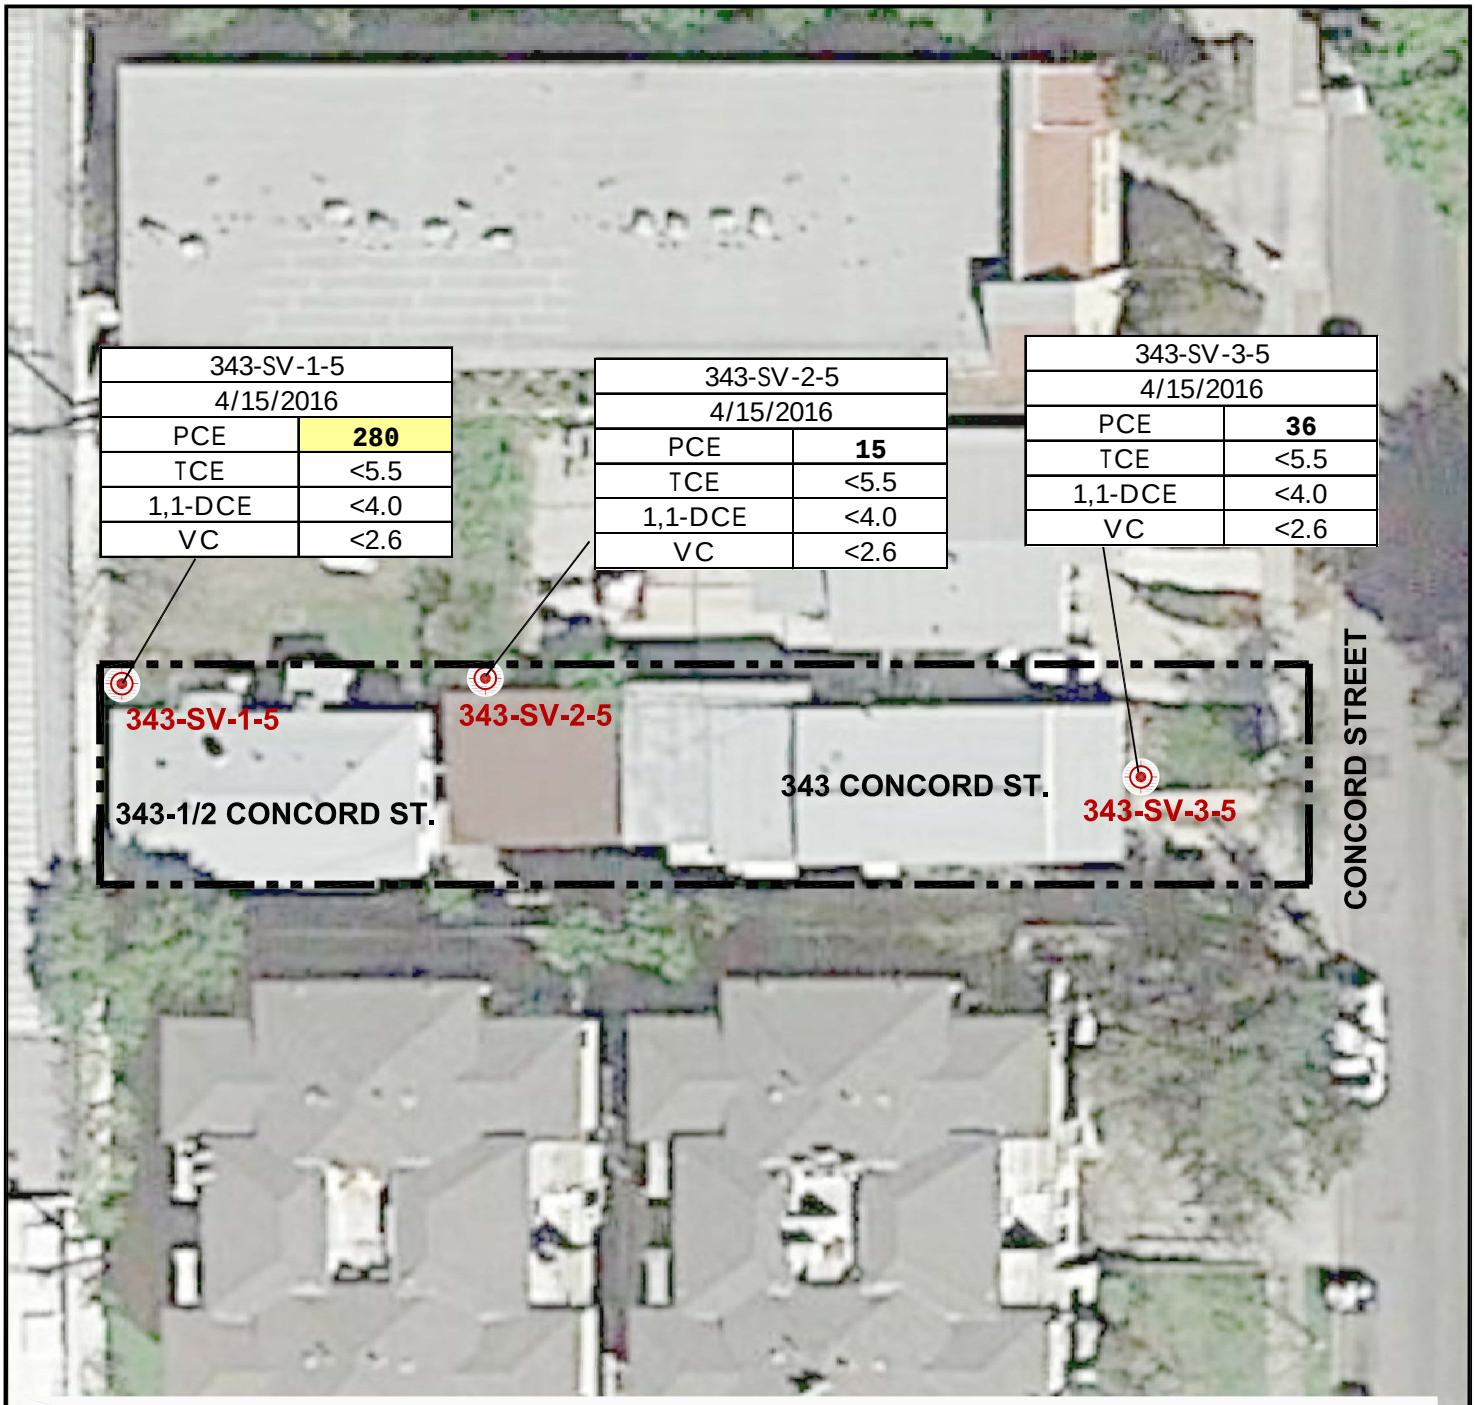

LEGEND:

- APPROXIMATE PROPERTY LINE
- SOIL VAPOR SAMPLE LOCATION
- PCE TETRACHLOROETHENE
- TCE TRICHLOROETHENE
- 1,1-DCE 1,1-DICHLOROETHENE
- VC VINYL CHLORIDE

RESULTS IN ug/m^3 - MICROGRAMS PER CUBIC METER

< = CONCENTRATION LESS THAN INDICATED LABORATORY REPORTING LIMIT

REPORTED CONCENTRATION EXCEEDS RESIDENTIAL SCREENING LEVELS

0 30 60

APPROXIMATE SCALE (FEET)

N

SOURCE MAP: GOOGLE EARTH

Stantec
25864-F BUSINESS CENTER DRIVE
REDLANDS, CALIFORNIA 92374
PHONE: (909) 335-6116 FAX: (909) 556-6516

FOR: FORMER PRC-DESOTO INTERNATIONAL
5430 SAN FERNANDO ROAD
GLENDALE, CALIFORNIA

343 AND 343-1/2 CONCORD STREET
SAMPLE LOCATIONS

FIGURE: 3

JOB NUMBER:	DRAWN BY:	CHECKED BY:	APPROVED BY:	DATE:
185802202	KM	JD	JD	05/20/16

FILEPATH:W:\OFFICE- REDLANDS\PRC DE SOTO\185802202-SM16P.dwg|kmitchell|May 20, 2016 at 13:03|Layout: 343 CONCORD STREET



LEGEND:

- APPROXIMATE PROPERTY LINE
- SOIL VAPOR SAMPLE LOCATION
- PCE TETRACHLOROETHENE
- TCE TRICHLOROETHENE
- 1,1-DCE 1,1-DICHLOROETHENE
- VC VINYL CHLORIDE

RESULTS IN ug/m^3 - MICROGRAMS PER CUBIC METER

< = CONCENTRATION LESS THAN INDICATED LABORATORY REPORTING LIMIT

0 30 60

APPROXIMATE SCALE (FEET)

N

SOURCE MAP: GOOGLE EARTH

Stantec
25864-F BUSINESS CENTER DRIVE
REDLANDS, CALIFORNIA 92374
PHONE: (909) 335-6116 FAX: (909) 556-6516


FOR: FORMER PRC-DESOTO IINTERNATIONAL
5430 SAN FERNANDO ROAD
GLENDALE, CALIFORNIA

345 CONCORD STREET
SAMPLE LOCATIONS

FIGURE: 4

JOB NUMBER:	DRAWN BY:	CHECKED BY:	APPROVED BY:	DATE:
185802202	KM	JD	JD	05/20/16

FILEPATH:W:\OFFICE- REDLANDS\PRC DE SOTO\185802202-SM16P.dwg|kmitchell|May 20, 2016 at 13:01|Layout: 345 CONCORD STREET

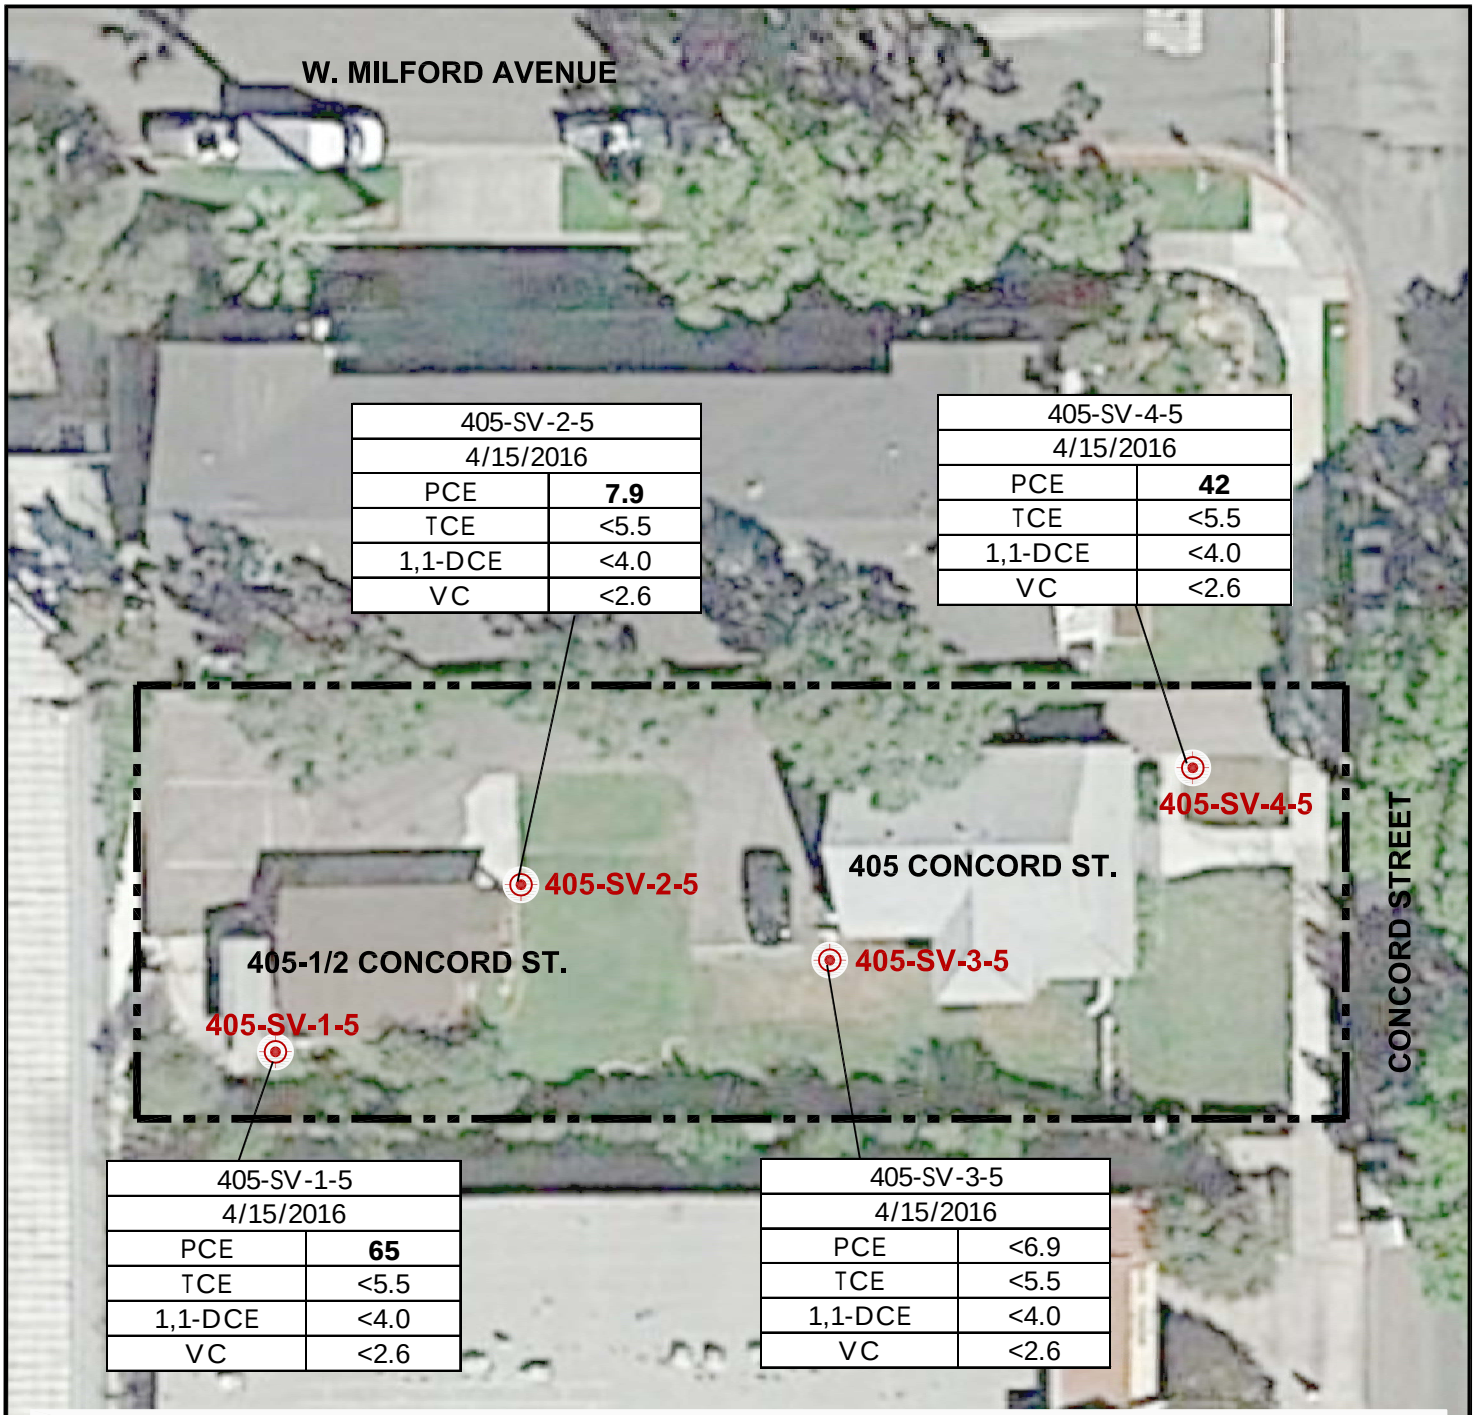

LEGEND:

- APPROXIMATE PROPERTY LINE
- SOIL VAPOR SAMPLE LOCATION
- PCE TETRACHLOROETHENE
- TCE TRICHLOROETHENE
- 1,1-DCE 1,1-DICHLOROETHENE
- VC VINYL CHLORIDE

RESULTS IN ug/m^3 - MICROGRAMS PER CUBIC METER

< = CONCENTRATION LESS THAN INDICATED LABORATORY REPORTING LIMIT

SOURCE MAP: GOOGLE EARTH

0 30 60

APPROXIMATE SCALE (FEET)

N


Stantec
25864-F BUSINESS CENTER DRIVE
REDLANDS, CALIFORNIA 92374
PHONE: (909) 335-6116 FAX: (909) 556-6516

FOR: FORMER PRC-DESOTO INTERNATIONAL
5430 SAN FERNANDO ROAD
GLENDALE, CALIFORNIA

405 AND 405-1/2 CONCORD STREET
SAMPLE LOCATIONS

FIGURE: 5

JOB NUMBER:	DRAWN BY:	CHECKED BY:	APPROVED BY:	DATE:
185802202	KM	JD	JD	05/20/16

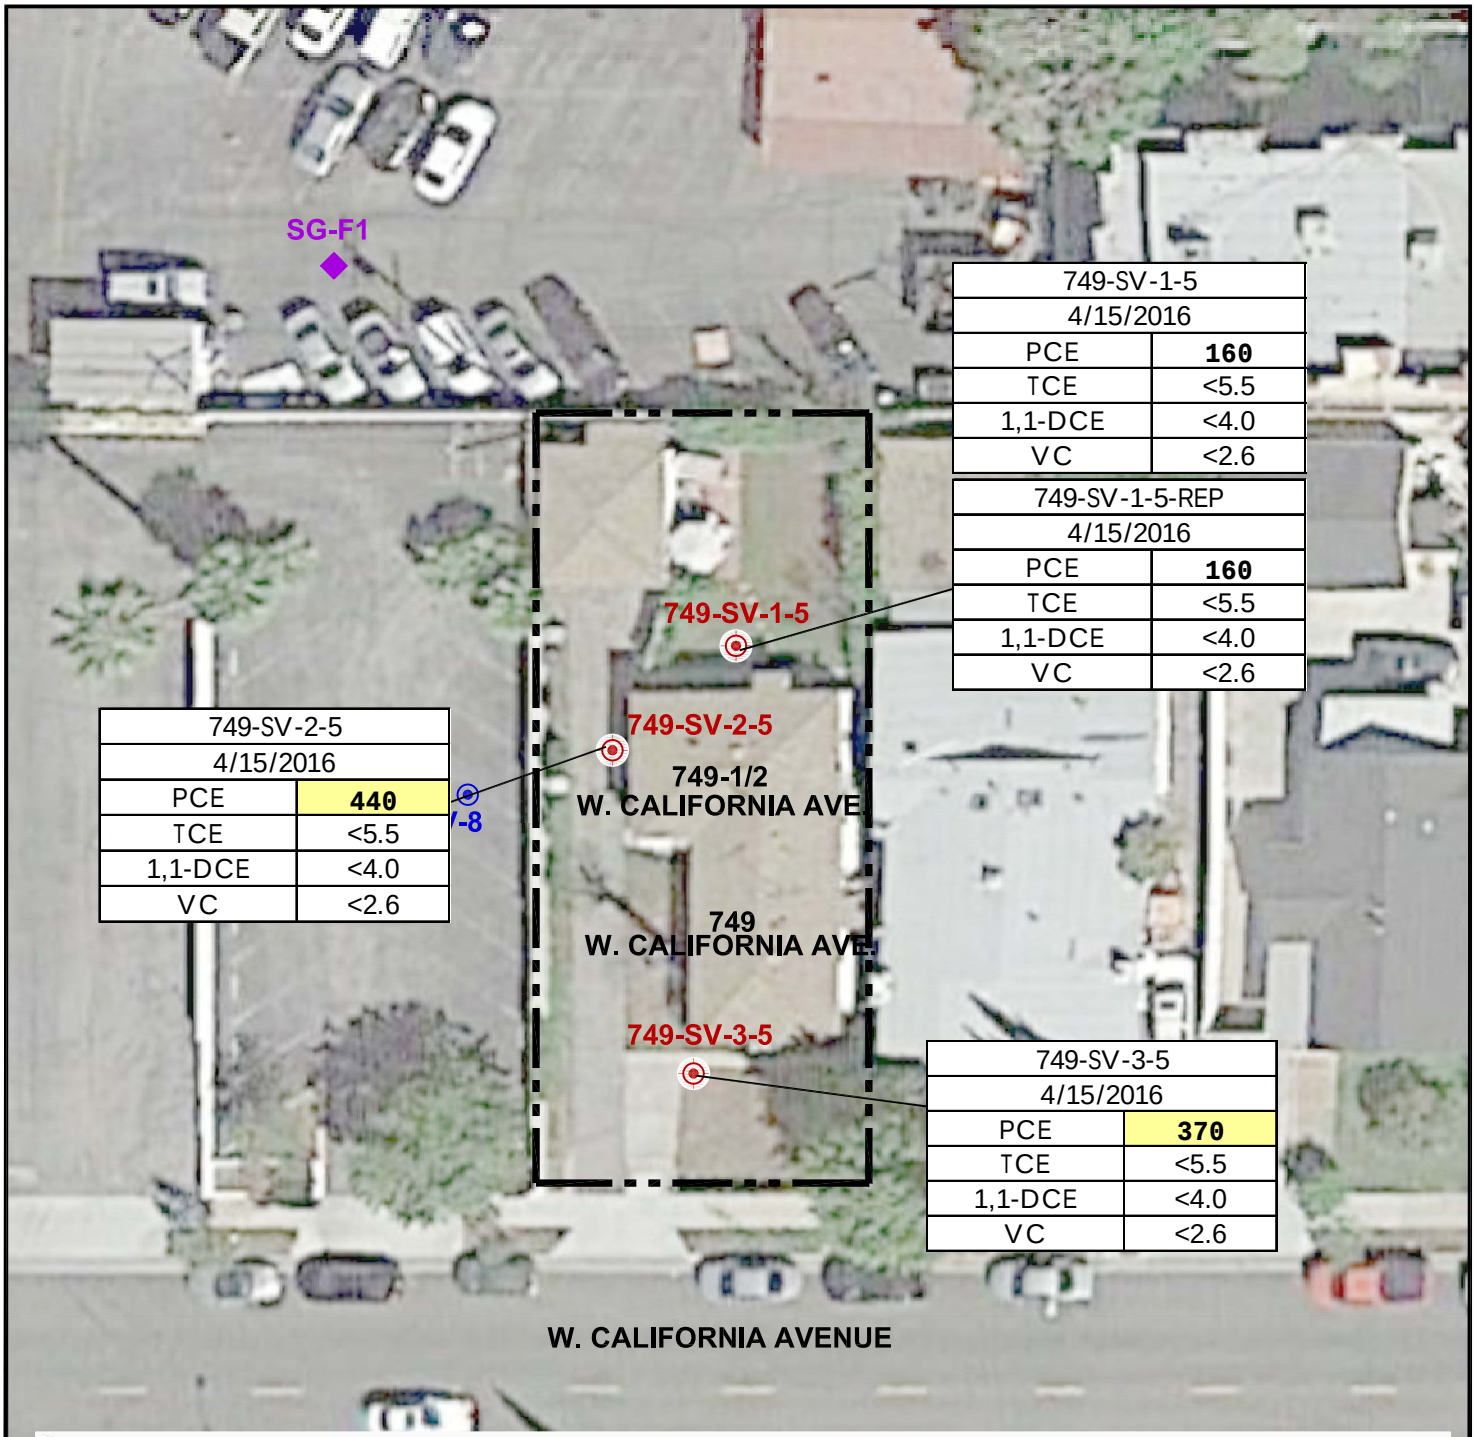

749-SV-1-5	
4/15/2016	
PCE	**160**
TCE	<5.5
1,1-DCE	<4.0
VC	<2.6

749-SV-1-5-REP	
4/15/2016	
PCE	**160**
TCE	<5.5
1,1-DCE	<4.0
VC	<2.6

749-SV-2-5	
4/15/2016	
PCE	**440**
TCE	<5.5
1,1-DCE	<4.0
VC	<2.6

749-SV-3-5	
4/15/2016	
PCE	**370**
TCE	<5.5
1,1-DCE	<4.0
VC	<2.6

LEGEND:

- APPROXIMATE PROPERTY LINE
- SOIL VAPOR SAMPLE LOCATION
- PCE TETRACHLOROETHENE
- TCE TRICHLOROETHENE
- 1,1-DCE 1,1-DICHLOROETHENE
- VC VINYL CHLORIDE

RESULTS IN ug/m^3 - MICROGRAMS PER CUBIC METER

SOURCE MAP: GOOGLE EARTH

< = CONCENTRATION LESS THAN INDICATED LABORATORY REPORTING LIMIT

REPORTED CONCENTRATION EXCEEDS RESIDENTIAL SCREENING LEVELS

N

0 30 60

APPROXIMATE SCALE (FEET)

Stantec

25864-F BUSINESS CENTER DRIVE
REDLANDS, CALIFORNIA 92374
PHONE: (909) 335-6116 FAX: (909) 556-6516

FOR:
FORMER PRC-DESOTO INTERNATIONAL
5430 SAN FERNANDO ROAD
GLENDALE, CALIFORNIA

749 AND 749-1/2
WEST CALIFORNIA AVENUE
SAMPLE LOCATIONS

FIGURE: 6

JOB NUMBER:	DRAWN BY:	CHECKED BY:	APPROVED BY:	DATE:
185802202	KM	JD	JD	05/20/16

FILEPATH:W:\OFFICE- REDLANDS\PRC DE SOTO\185802202-SM16P.dwg|kmitchell|May 20, 2016 at 13:05|Layout: 749 CALIFORNIA

TABLE 1
SUMMARY OF OFF-SITE CRAWL SPACE AND AMBIENT AIR ANALYTICAL RESULTS
FORMER PRC-DE SOTO SITE
GLENDALE, CALIFORNIA

Seasonal Event	Sample ID	Sample Type	Sample Volume (L)[1]	Sample Date	Tempature Range (^{0}C)	Tetrachloroethene (µg/m^3)	Trichloroethene (µg/m^3)	Vinyl Chloride (µg/m^3)
343-1/2 Concord Street								
Summer Sampling Event	343-1-AA	Ambient Air	6	Jul 6-7, 2016	17-27	**0.07**	<0.05	<0.01
	343-1-CS	Crawl Sample	6	Jul 6-7, 2016	17-27	**0.14**	<0.05	<0.01
	343-1-CS REP	Crawl Sample	6	Jul 6-7, 2016	17-27	**0.14**	<0.05	<0.01
Winter Sampling Event	343-AA-1	Ambient Air	6	Jan 5-6, 2017	9-16	**0.28**	**0.22**	<0.02
	343-AA-2	Ambient Air	6	Jan 5-6, 2017	9-16	**0.28**	**0.33**	<0.02
	343-CS-1[3]	Crawl Sample	6	Jan 5-6, 2017	9-16	**0.34**	<0.05	<0.01
Noncarcinogenic Residential Screening Level for Air (µg/m^3) [2]						37	2.1	100
Carcinogenic Residential Screening Level for Air (µg/m^3) [2]						0.48	0.48	0.01
749 and 747-1/2 W. California Avenue								
Summer Sampling Event	749-1-AA	Ambient Air	6	Jul 7-8, 2016	17-27	**0.07**	<0.05	<0.01
	749-1-CS	Crawl Sample	6	Jul 7-8, 2016	17-27	**0.14**	<0.05	<0.01
	749-2-CS	Crawl Sample	6	Jul 7-8, 2016	17-27	**0.28**	<0.05	<0.01
Winter Sampling Event	749-AA-1	Ambient Air	6	Jan 5-6, 2017	9-16	**0.28**	<0.05	<0.01
	749-AA-2	Ambient Air	6	Jan 5-6, 2017	9-16	**0.41**	<0.11	<0.02
	749-CS-1	Crawl Sample	6	Jan 5-6, 2017	9-16	**0.14**	<0.05	<0.01
	749 1/2-CS-1	Crawl Sample	6	Jan 5-6, 2017	9-16	**0.41**	<0.11	<0.02
Noncarcinogenic Residential Screening Level for Air (µg/m^3) [2]						37	2.1	100
Carcinogenic Residential Screening Level for Air (µg/m^3) [2]						0.48	0.48	0.01

Notes:

(1) - Sample collected using six liter Summa Canisters

(2) - Residential Screening Level (SL) is the lower of the Residential USEPA Region 9 Regional Screening Levels (RSL - May 2016) and the Residential DTSC HERO HHRA Note #3 (June 2016) using an Attenuation Factor of 1.0, a cancer risk of 1e-06 and a non-cancer hazard quotient of 1.

(3) - The flow regulator malfunctioned during replicate sample collection. Therefore, a replicate soil vapor sample was not collected during this sampling event.

< - Less than the stated Laboratory Reporting Limit for tetrachloroethene and trichloroethene and less than the stated Method Detection Limit for vinyl chloride.

AA - Ambient Air

CS - Crawl Space

CA EPA - California Environmental Protection Agency

^{0}C - Celsius


DTSC - Department of Toxic Substance Control


HERO HHRA - Human and Ecological Risk Office Human Health Risk Assessment

µg/m^3 - micrograms per cubic meter

US EPA - United States Environmental Protection Agency

FIGURES

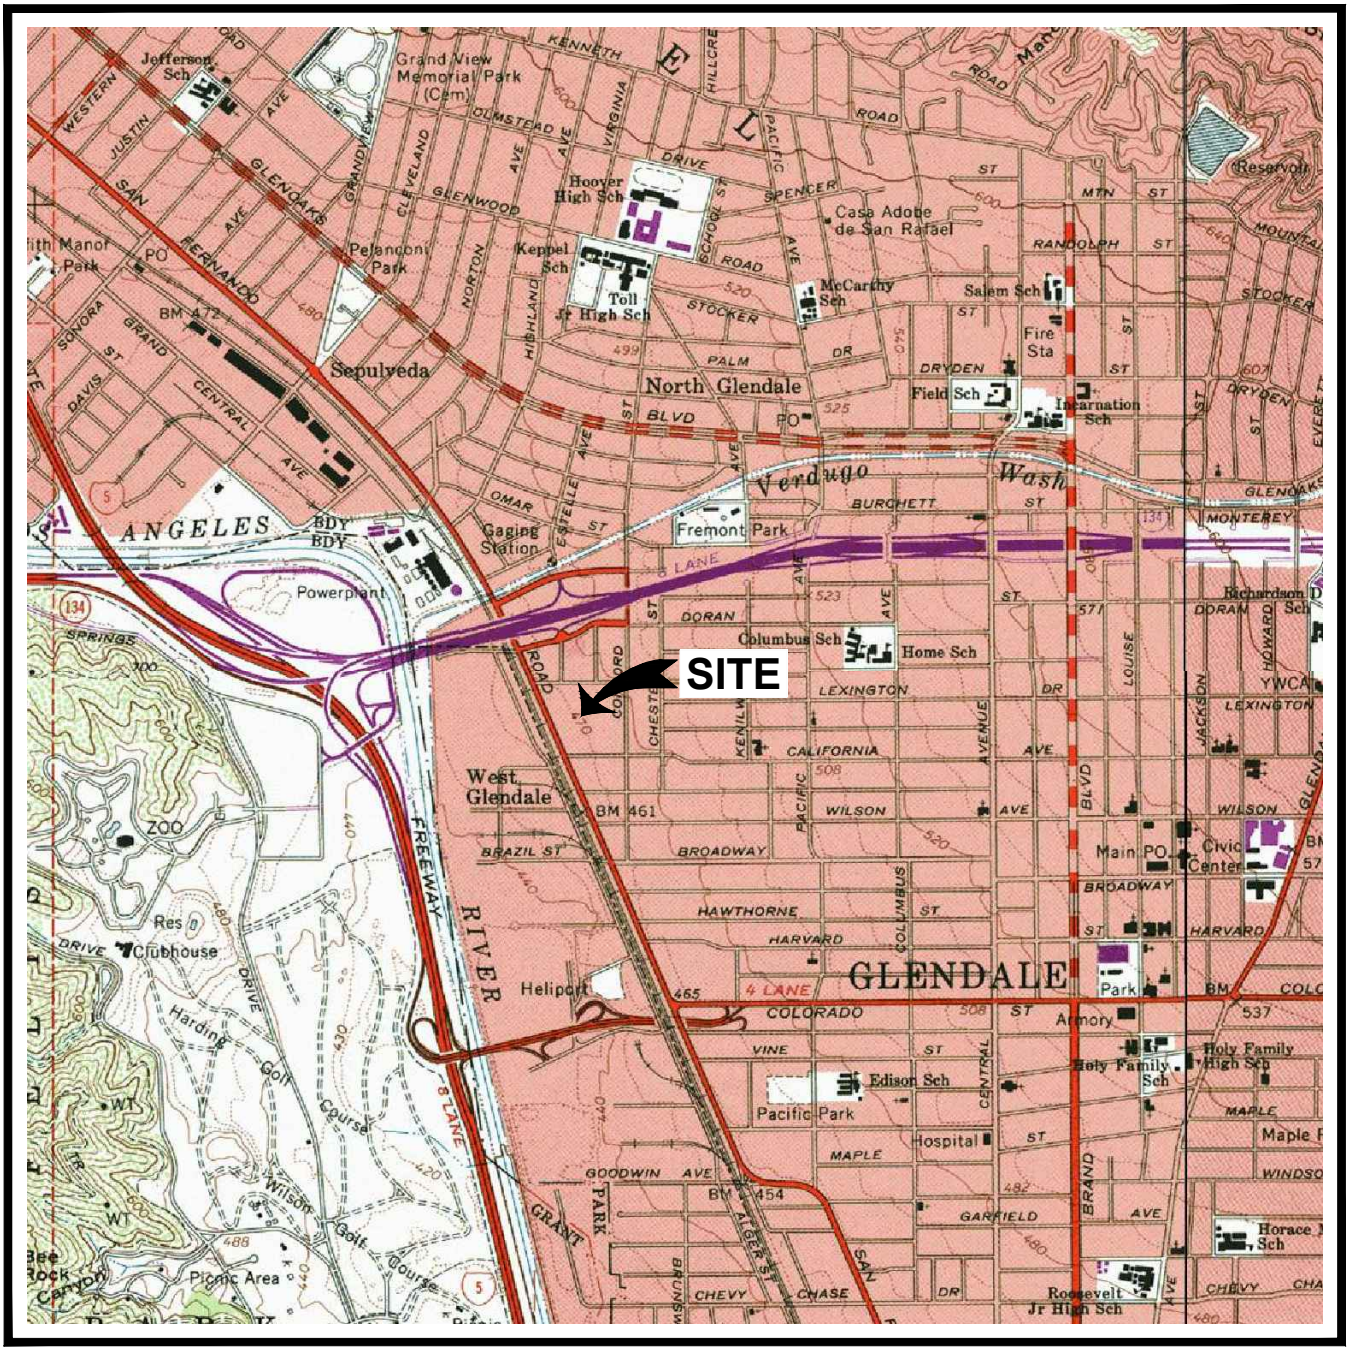
SITE
GLENDALE
North Glendale
West Glendale
Sepulveda
Verdugo Wash
RIVER FREEWAY
Grand View Memorial Park (Cem)
Hoover High Sch
Toll Jr High Sch
Keppel Sch
Pelanconi Park
Casa Adobe de San Rafael
McCarthy Sch
Salem Sch
Fire Sta
Field Sch
Incarnation Sch
Fremont Park
Gaging Station
Powerplant
Columbus Sch
Home Sch
Main PO
Civic Center
Armory
Holy Family Sch
Holy Family High Sch
Edison Sch
Pacific Park
Hospital
Park
Heliport
Clubhouse
Golf Course
Picnic Area
Zoo
Jefferson Sch
Roosevelt Jr High Sch
Horace Sch
Reservoir
YWCA
Richardson Sch
Maple
Lexington
Broadway
Wilson
California
Colorado
Harvard
Hawthorne
Brazil St
Vine
Maple
Goodwin Ave
Garfield Ave
Chevy Chase Dr
Doran
Burchett St
Dryden
Monterey
Glenoaks
Brand
Central
Pacific
Columbus
Howard
Louise
Jackson
Grant
Alger St
Fair Oaks
Glenwood
Cleveland
Virginia
Kenneth
Hillcrest
Pacific
Spencer
Stocker
Palm Dr
Olmstead Ave
Western
Justin
San Fernando
Glenoaks
Grandview
Sonora
Davis
Grand
Central
Esperanza
Chester
Kenilworth
Avenue 64
Avenue 65
Avenue

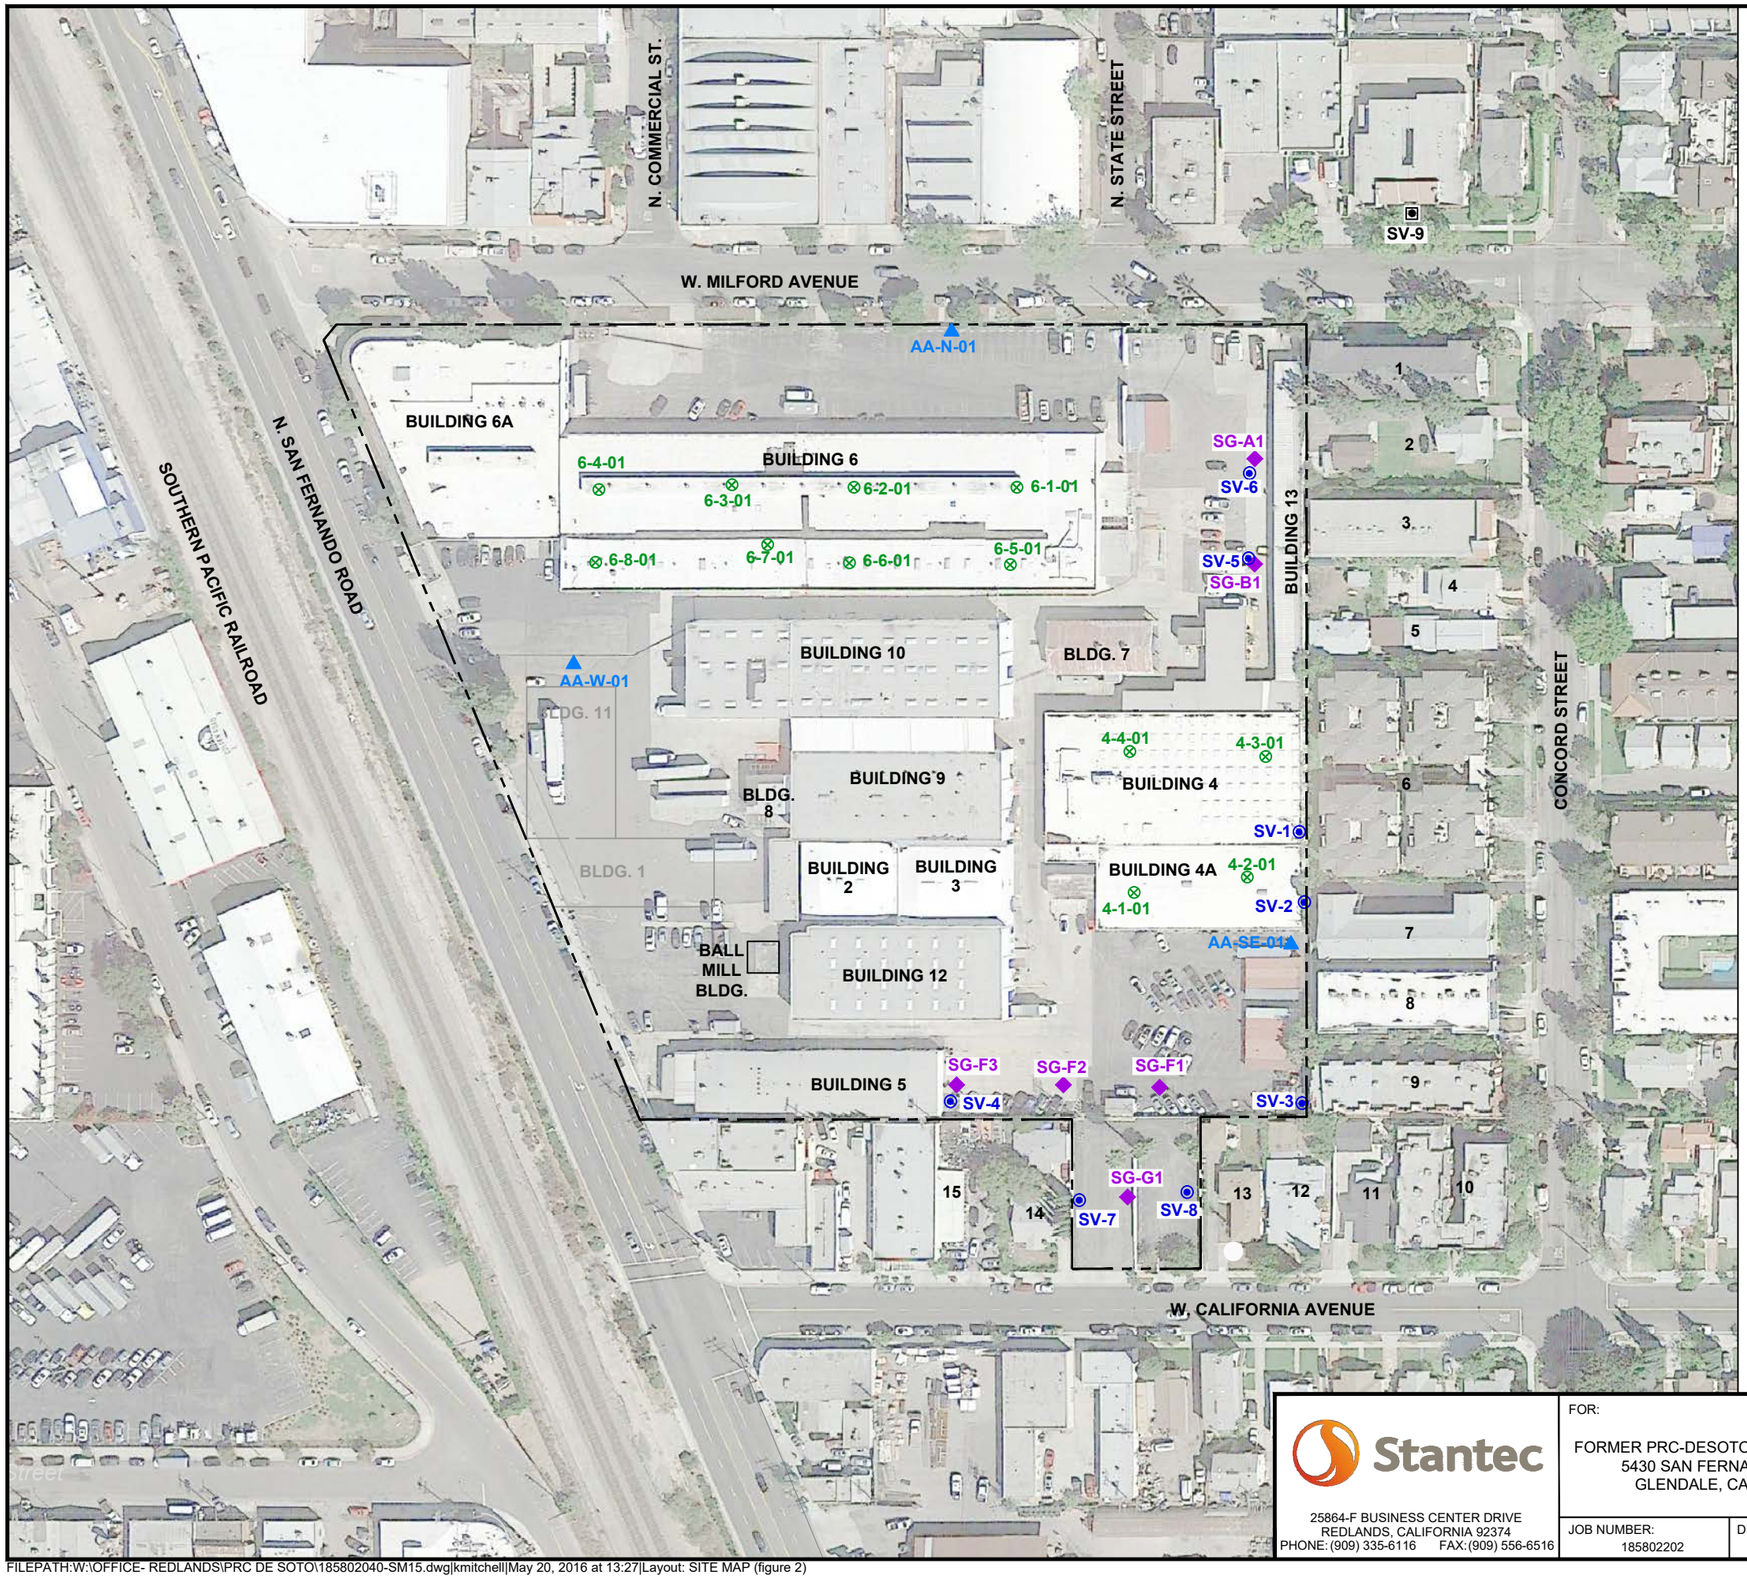

LEGEND:

——— – – ———	APPROXIMATE PROPERTY LINE
▣	BACKGROUND SOIL VAPOR SAMPLE LOCATION- 5' AND 10' BGS (DECEMBER 2014-JANUARY 2015)
◉	SOIL VAPOR SAMPLE LOCATION- 5' AND 10' BGS (DECEMBER 2014)
◆	2007 SOIL VAPOR SAMPLE LOCATION
⊗	INDOOR AIR SAMPLE LOCATION
▲	AMBIENT AIR SAMPLE LOCATION (BACKGROUND)
1, 3, 6, 8, 10	MULTI-STORY APARTMENTS WITH BELOW GRADE OR LOWER STORY OPEN PARKING
2, 4, 5, 11, 12, 13, 14	SINGLE STORY HOMES/APARTMENTS
7, 8	MULTI-STORY APARTMENTS WITH EXTERIOR PARKING
15	ELEGANT BODY SHOP (AUTO REPAIR)
16	UNNAMED COMMERCIAL
17	SIGN SUPPLY (COMMERCIAL)

N

0 120 240

APPROXIMATE SCALE (FEET)

Stantec
25864-F BUSINESS CENTER DRIVE
REDLANDS, CALIFORNIA 92374
PHONE: (909) 335-6116 FAX: (909) 556-6516


FOR:
FORMER PRC-DESOTO INTERNATIONAL
5430 SAN FERNANDO ROAD
GLENDALE, CALIFORNIA

SITE MAP

FIGURE: 2

JOB NUMBER:	DRAWN BY:	CHECKED BY:	APPROVED BY:	DATE:
185802202	KM	JD	JD	05/20/16

FILEPATH:W:\OFFICE- REDLANDS\PRC DE SOTO\185802040-SM15.dwg|kmitchell|May 20, 2016 at 13:27|Layout: SITE MAP (figure 2)

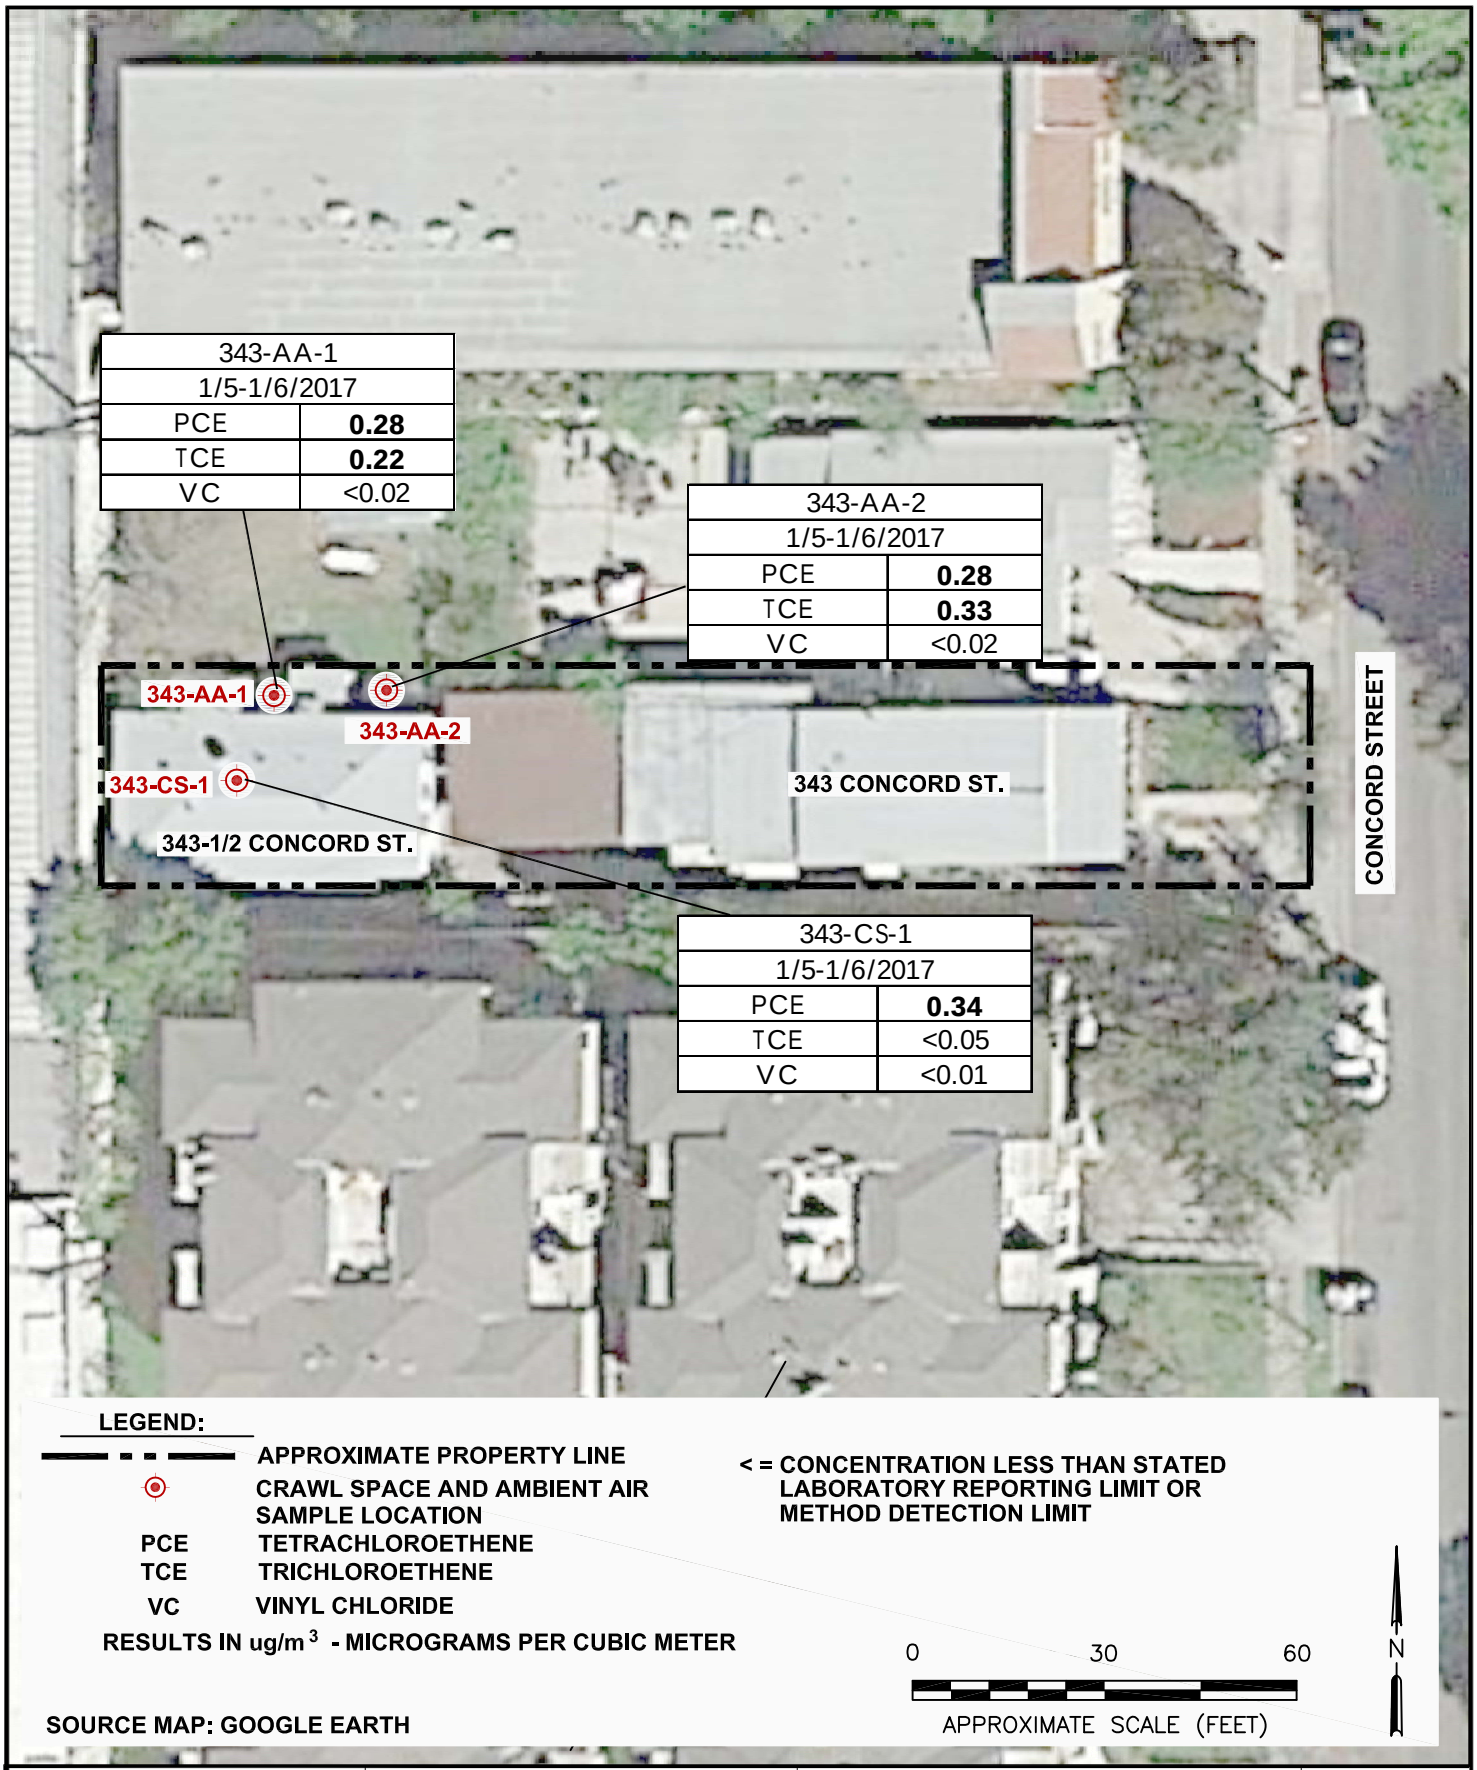

Stantec

25864-F BUSINESS CENTER DRIVE
REDLANDS, CALIFORNIA 92374
PHONE: (909) 335-6116 FAX: (909) 556-6516

FOR:
FORMER PRC-DESOTO INTERNATIONAL
5430 SAN FERNANDO ROAD
GLENDALE, CALIFORNIA

343-1/2 CONCORD STREET
SAMPLE LOCATIONS

FIGURE: 3

JOB NUMBER:	DRAWN BY:	CHECKED BY:	APPROVED BY:	DATE:
185802040	KM	MS	JD	02/12/17

FILEPATH:W:\OFFICE- REDLANDS\PRC DE SOTO\185802040-SM17P.dwg|kmitchell|Feb 13, 2017 at 10:14|Layout: 343 CONCORD STREET (3)



LEGEND:

- APPROXIMATE PROPERTY LINE
- CRAWL SPACE AND AMBIENT AIR SAMPLE LOCATION
- PCE TETRACHLOROETHENE
- TCE TRICHLOROETHENE
- VC VINYL CHLORIDE

RESULTS IN ug/m^3 - MICROGRAMS PER CUBIC METER

< = CONCENTRATION LESS THAN STATED LABORATORY REPORTING LIMIT OR METHOD DETECTION LIMIT

SOURCE MAP: GOOGLE EARTH

N

0 30 60

APPROXIMATE SCALE (FEET)

Stantec

25864-F BUSINESS CENTER DRIVE
REDLANDS, CALIFORNIA 92374
PHONE: (909) 335-6116 FAX: (909) 556-6516

FOR:
FORMER PRC-DESOTO INTERNATIONAL
5430 SAN FERNANDO ROAD
GLENDALE, CALIFORNIA

749 AND 749-1/2
WEST CALIFORNIA AVENUE
SAMPLE LOCATIONS

FIGURE: 4

JOB NUMBER:	DRAWN BY:	CHECKED BY:	APPROVED BY:	DATE:
185802040	KM	MS	JD	02/12/17

FILEPATH:W:\OFFICE- REDLANDS\PRC DE SOTO\185802040-SM17P.dwg|kmitchell|Feb 13, 2017 at 10:08|Layout: 749 CALIFORNIA (4)

STATE WATER RESOURCES CONTROL BOARD
GEOTRACKER

PRODUCTS RESEARCH & CHEM CO (T0603704937) - (MAP)

SIGN UP FOR EMAI

5430 SAN FERNANDO RD
GLENDALE, CA 91203
LOS ANGELES COUNTY
LUST CLEANUP SITE (INFO)
COMPLETED - CASE CLOSED AS OF 7/28/2014 - DEFINITION
PRINTABLE CASE SUMMARY / CSM REPORT

CLEANUP OVERSIGHT AGENCIES
SWRCB *(LEAD)*
CASEWORKER: MATTHEW COHEN
GLENDALE, CITY OF - *CASE #: TT*
LOS ANGELES RWQCB (REGION 4) - *CASE*
CASEWORKER: YUE RONG

Summary Case Reviews Cleanup Action Report Regulatory Activities *Environmental Data (ESI)* Site Maps / Documents Community Involvement Related Cases

Regulatory Profile

PRINTABLE CASE SUMM

CLEANUP STATUS - DEFINITIONS
COMPLETED - CASE CLOSED AS OF 7/28/2014 - CLEANUP STATUS HISTORY

POTENTIAL CONTAMINANTS OF CONCERN
AVIATION

POTENTIAL MEDIA OF CONCERN
OTHER GROUNDWATER (USES OTHER THAN DRINKING WATER)

FILE LOCATION

DESIGNATED GROUNDWATER BENEFICIAL USE(S) - DEFINITIONS
MUN, AGR, IND, PROC, 4 - Note: Nitrate pollution in areas - Note: Nitrate pollution in areas, but blended

DWR GROUNDWATER SUB-BASIN NAME
San Fernando Valley (4-012)

CALWATER WATERSHED NAME
Los Angeles River - San Fernando - Bull Canyon (412.21)

Site History

Transferred to COURTAULDS AEROSPACE (SL603799127) .

Copyright © 2021 State of California

Appendix E

EDR Database Report

5426 San Fernando Road
5426 San Fernando Road
Glendale, CA 91203

Inquiry Number: 06456994.2r
April 19, 2021

The EDR Radius Map™ Report with GeoCheck®

6 Armstrong Road, 4th floor
Shelton, CT 06484
Toll Free: 800.352.0050
www.edrnet.com

TABLE OF CONTENTS

SECTION	PAGE
Executive Summary	ES1
Overview Map	2
Detail Map	3
Map Findings Summary	4
Map Findings	9
Orphan Summary	1237
Government Records Searched/Data Currency Tracking	GR-1

GEOCHECK ADDENDUM

Physical Setting Source Addendum	A-1
Physical Setting Source Summary	A-2
Physical Setting Source Map	A-9
Physical Setting Source Map Findings	A-10
Physical Setting Source Records Searched	PSGR-1

Thank you for your business.
Please contact EDR at 1-800-352-0050
with any questions or comments.

Disclaimer - Copyright and Trademark Notice

This Report contains certain information obtained from a variety of public and other sources reasonably available to Environmental Data Resources, Inc. It cannot be concluded from this Report that coverage information for the target and surrounding properties does not exist from other sources. **NO WARRANTY EXPRESSED OR IMPLIED, IS MADE WHATSOEVER IN CONNECTION WITH THIS REPORT. ENVIRONMENTAL DATA RESOURCES, INC. SPECIFICALLY DISCLAIMS THE MAKING OF ANY SUCH WARRANTIES, INCLUDING WITHOUT LIMITATION, MERCHANTABILITY OR FITNESS FOR A PARTICULAR USE OR PURPOSE. ALL RISK IS ASSUMED BY THE USER. IN NO EVENT SHALL ENVIRONMENTAL DATA RESOURCES, INC. BE LIABLE TO ANYONE, WHETHER ARISING OUT OF ERRORS OR OMISSIONS, NEGLIGENCE, ACCIDENT OR ANY OTHER CAUSE, FOR ANY LOSS OF DAMAGE, INCLUDING, WITHOUT LIMITATION, SPECIAL, INCIDENTAL, CONSEQUENTIAL, OR EXEMPLARY DAMAGES. ANY LIABILITY ON THE PART OF ENVIRONMENTAL DATA RESOURCES, INC. IS STRICTLY LIMITED TO A REFUND OF THE AMOUNT PAID FOR THIS REPORT.** Purchaser accepts this Report "AS IS". Any analyses, estimates, ratings, environmental risk levels or risk codes provided in this Report are provided for illustrative purposes only, and are not intended to provide, nor should they be interpreted as providing any facts regarding, or prediction or forecast of, any environmental risk for any property. Only a Phase I Environmental Site Assessment performed by an environmental professional can provide information regarding the environmental risk for any property. Additionally, the information provided in this Report is not to be construed as legal advice.

Copyright 2020 by Environmental Data Resources, Inc. All rights reserved. Reproduction in any media or format, in whole or in part, of any report or map of Environmental Data Resources, Inc., or its affiliates, is prohibited without prior written permission.

EDR and its logos (including Sanborn and Sanborn Map) are trademarks of Environmental Data Resources, Inc. or its affiliates. All other trademarks used herein are the property of their respective owners.

EXECUTIVE SUMMARY

A search of available environmental records was conducted by Environmental Data Resources, Inc (EDR). The report was designed to assist parties seeking to meet the search requirements of EPA's Standards and Practices for All Appropriate Inquiries (40 CFR Part 312), the ASTM Standard Practice for Environmental Site Assessments (E 1527-13), the ASTM Standard Practice for Environmental Site Assessments for Forestland or Rural Property (E 2247-16), the ASTM Standard Practice for Limited Environmental Due Diligence: Transaction Screen Process (E 1528-14) or custom requirements developed for the evaluation of environmental risk associated with a parcel of real estate.

TARGET PROPERTY INFORMATION

ADDRESS

5426 SAN FERNANDO ROAD
GLENDALE, CA 91203

COORDINATES

Latitude (North):	34.1512950 - 34° 9' 4.66''
Longitude (West):	118.2728840 - 118° 16' 22.38''
Universal Tranverse Mercator:	Zone 11
UTM X (Meters):	382654.5
UTM Y (Meters):	3779468.2
Elevation:	474 ft. above sea level

USGS TOPOGRAPHIC MAP ASSOCIATED WITH TARGET PROPERTY

Target Property Map:	5630791 BURBANK, CA
Version Date:	2012

AERIAL PHOTOGRAPHY IN THIS REPORT

Portions of Photo from:	20140515
Source:	USDA

MAPPED SITES SUMMARY

Target Property Address:
5426 SAN FERNANDO ROAD
GLENDALE, CA 91203

Click on Map ID to see full detail.

MAP ID	SITE NAME	ADDRESS	DATABASE ACRONYMS	RELATIVE ELEVATION	DIST (ft. & mi.) DIRECTION
A1	PRC-DE SOTO INTERNAT	5426-5454 SAN FERNAN	CA HAZNET, CA HWTS		TP
A2	PRODUCTS RESEARCH &	5426 SAN FERNANDO RO	CA EMI		TP
A3	INTERNATIONAL POLYME	5426 SAN FERNANDO RD	RCRA-SQG, FINDS, ECHO		TP
A4	INTERNATIONAL POLYME	5426 SAN FERNANDO RD	CA HAZNET, CA HWTS		TP
A5	SEACOR	5426 SAN FERNANDO RD	CA WIP		TP
A6	INTL POLYMER CORP	5426-5430 SAN FERNAN	CA EMI		TP
A7	PROD. RESEARCH & CHE	5426-5430 SAN FERNAN	CA EMI		TP
A8	COURTAULDS AEROSPACE	5426-543 SAN FERNAND	CA EMI		TP
Reg	SAN FERNANDO VALLEY	NORTH HOLLYWOOD WELL	NPL, SEMS, US ENG CONTROLS, US INST CONTROLS, CA...	Same	1 ft.
B9	INTERNATIONAL POLYME	5476 SAN FERNANDO RD	CA WIP	Lower	1 ft.
B10	PRODUCTS RESEARCH &	5430 SAN FERNANDO RD	CA HIST UST	Lower	1 ft.
B11	PRODUCTS RESEARCH &	5430 SAN FERNANDO RD	PRP	Lower	1 ft.
B12	PROD RESEARCH & CHEM	5430 SAN FERNANDO RD	TSCA	Lower	1 ft.
B13	PRODUCTS RESEARCH &	5430 SAN FERNANADO R	PRP	Lower	1 ft.
C14	VER	757 WEST CALIFORNIA	FINDS	Lower	1 ft.
B15	PRODUCTS RESEARCH &	5430 SAN FERNANDO RD	CA LUST, CA CPS-SLIC, CA Cortese, CA CERS	Lower	1 ft.
B16	PRC AKA SEMCO	5454 W SAN FERNANDO	CA WIP	Lower	1 ft.
C17	VER	757 WEST CALIFORNIA	ECHO	Lower	1 ft.
B18	COURTAULDS AEROSPACE	5430 SAN FERNANDO RO	PRP	Lower	1 ft.
C19	VER	757 WEST CALIFORNIA	CA HAZNET, CA HWTS	Lower	1 ft.
B20	PRC-DESOTO INTERNATI	5430 SAN FERNANDO	CA CERS	Lower	1 ft.
B21	PRODUCTS RESEARCH &	5430 SAN FERNANDO RD	FINDS	Lower	1 ft.
B22	TARGET #2198	5430 SAN FERNANDO RD	CA HAZNET, CA HWTS	Lower	1 ft.
B23	COURTWALD CORPORATIO	5430 SAN FERNANDO RD	CA SWEEPS UST, CA HIST UST, CA FID UST, CA WIP, CA...	Lower	1 ft.
C24	VER	757 WEST CALIFORNIA	RCRA NonGen / NLR	Lower	1 ft.
B25	PRC-DESOTO INTERNATI	5430 SAN FERNANDO RO	CA ENF, CA LOS ANGELES CO. HMS, CA Notify 65, CA...	Lower	1 ft.
B26	PRC-DESOTO INTERNATI	5430-5454 SAN FERNAN	SEMS	Lower	1 ft.
C27	FULL THROTTLE FILMS	757 W CALIFORNIA AVE	CA HAZNET, CA HWTS	Lower	1 ft.
B28	COURTAULDS AEROSPACE	5430 SAN FERNANDO RD	FINDS	Lower	1 ft.
B29	DESOTO,INC.	5430 SAN FERNANDO RD	PRP	Lower	1 ft.
B30	PRODUCTS RESEARCH &	5430 SAN FERNANDO RD	CA RGA LUST	Lower	1 ft.
B31	PRC-DESOTO INTERNATI	5430 SAN FERNANDO RO	RCRA-LQG, FINDS, ECHO	Lower	1 ft.
D32	HARRINGTON TOOLS	5420 WEST SAN FERNAN	ICIS, FINDS, ECHO	Lower	1 ft.
B33	COURTAULDS AEROSPACE	5454 SAN FERNANDO RD	CA CIWQS	Lower	1 ft.
C34	VER	757 WEST CALIFORNIA	RCRA NonGen / NLR	Lower	1 ft.
B35	PRC-DESOTO INTERNATI	5454 SAN FERNANDO RD	CA WDS	Lower	1 ft.
B36	JENTSCH P M	5458 SAN FERNANDO	EDR Hist Auto	Lower	1 ft.
D37	MACDERMID, INC.	5439 SAN FERNANDO RD	CA WIP	Lower	20, 0.004, WSW
D38	ACTIVE SUPPLY COMPAN	5433 SAN FERNANDO RD	CA WIP	Lower	20, 0.004, WSW

MAPPED SITES SUMMARY

Target Property Address:
5426 SAN FERNANDO ROAD
GLENDALE, CA 91203

Click on Map ID to see full detail.

MAP ID	SITE NAME	ADDRESS	DATABASE ACRONYMS	RELATIVE ELEVATION	DIST (ft. & mi.) DIRECTION
D39	BLACKHAWKS BP LLC	5406 SAN FERNANDO RD	EDR Hist Auto	Lower	28, 0.005, SSW
E40	RADIAN	801 W MILFORD ST	CA WIP	Higher	55, 0.010, NNE
E41	NOTRON MANUFACTURING	801 W MILFORD ST	RCRA NonGen / NLR	Higher	55, 0.010, NNE
E42	RADIAN	811 W MILFORD ST	CA WIP	Higher	56, 0.011, North
E43	J.J. CHEROKEE	815 W MILFORD ST	CA CPS-SLIC, CA WIP, CA CERS	Higher	56, 0.011, North
B44	GLENDALE ANIMAL HOSP	831 W MILFORD ST	CA WIP	Higher	57, 0.011, NNW
B45	FABRIC FLAMEPROOFING	835 W MILFORD ST	CA WIP	Lower	58, 0.011, NW
D46	E.L. FLEMMING DUMP	5431 SAN FERNANDO RD	CA SWF/LF, CA CERS	Lower	60, 0.011, WSW
B47	AAA PAPER STOCK COMP	5487 SAN FERNANDO RD	CA SWEEPS UST, CA FID UST	Lower	63, 0.012, WNW
C48	PCM INC.	769 W CALIFORNIA AVE	CA WIP	Lower	79, 0.015, South
C49	ELEGANT BODY SHOP	769 W CALIFORNIA AVE	CA CERS HAZ WASTE, CA HAZNET, CA CERS, CA HWTS	Lower	79, 0.015, South
C50	ELEGANT BODY SHOP	769 W CALIFORNIA AVE	RCRA NonGen / NLR	Lower	79, 0.015, South
C51	CHAMP ENTERPRISES	754 W CALIFORNIA AVE	CA WIP	Lower	81, 0.015, SSE
F52	BUCHAK INC	5404 SAN FERNANDO RD	CA HIST UST, CA WIP	Lower	85, 0.016, SSW
F53	HD AUTO GROUP LLC DB	5404 SAN FERNANDO RD	RCRA NonGen / NLR	Lower	85, 0.016, SSW
F54	GLENDALE ALTERNATOR	5404 SAN FERNANDO RD	RCRA NonGen / NLR, FINDS, ECHO	Lower	85, 0.016, SSW
C55	ARTILES FOREIGN CAR	756 W CALIFORNIA AVE	CA WIP	Lower	96, 0.018, SSE
C56	CALIFORNIA POSTER PR	756 W CALIFORNIA AVE	CA WIP	Lower	96, 0.018, SSE
C57	SPEEDE	756 W CALIFORNIA AVE	CA WIP	Lower	96, 0.018, SSE
E58	MARRICK PRODUCTION S	747 W MILFORD ST	CA WIP	Higher	97, 0.018, NE
C59	ARTILES FOREIGN CAR	760A W CALIFORNIA AV	RCRA-SQG	Lower	98, 0.019, SSE
C60	CHAMP ENTERPRISES IN	760 W CALIFORNIA AVE	RCRA-SQG, FINDS, ECHO	Lower	98, 0.019, SSE
C61	DIAL ONE MAUERHAN PL	748 W CALIFORNIA AVE	CA WIP	Higher	104, 0.020, SSE
E62	RADIAN	744 W MILFORD ST	CA WIP	Higher	108, 0.020, NE
E63	INTERNATIONAL DESSER	743 W MILFORD ST	CA WIP	Higher	111, 0.021, NE
B64	FABRIC FLAMEPROOFING	835 MILFORD ST	RCRA-SQG	Higher	146, 0.028, NW
B65	FABRIC FLAMEPROOFING	835 MILFORD ST	RCRA-SQG	Higher	146, 0.028, NW
E66	RADIAN	500 N STATE ST	CA WIP	Higher	148, 0.028, NNE
C67	CLEAN & DELIVER	735 W CALIFORNIA AVE	EDR Hist Cleaner	Higher	150, 0.028, SE
B68	COLLISION AUTO SALVA	5500 SAN FERNANDO RD	LA Co. Site Mitigation, CA WIP	Lower	150, 0.028, NW
C69	SUZY ELECTRONIC	774 W CALIFORNIA AVE	CA WIP	Lower	152, 0.029, South
C70	THOMAS HOLDINGS INC	774 W CALIFORNIA AVE	RCRA NonGen / NLR	Lower	152, 0.029, South
C71	LEVITZ FURNITURE	5375 SAN FERNANDO RD	CA SWEEPS UST, CA LOS ANGELES CO. HMS	Lower	198, 0.038, South
G72	GENERAL AIRCRAFT CO.	5514 SAN FERNANDO RD	CA WIP	Lower	214, 0.041, NW
C73	TERRY LUMBER	5310 SAN FERNANDO RD	CA WIP	Lower	232, 0.044, SSE
C74	GEORGE'S AUTO BODY	5320 SAN FERNANDO RD	RCRA NonGen / NLR	Lower	235, 0.045, South
C75	GEORGE'S AUTO BODY	5320 SAN FERNANDO RD	CA WIP	Lower	235, 0.045, South
C76	GEORGE'S AUTO BODY &	5320 SAN FERNANDO RD	CA CERS HAZ WASTE, CA EMI, CA CERS	Lower	235, 0.045, South
H77	J C L LINEN SERVICE	511 COMMERCIAL ST	EDR Hist Cleaner	Higher	241, 0.046, NNW

MAPPED SITES SUMMARY

Target Property Address:
5426 SAN FERNANDO ROAD
GLENDALE, CA 91203

Click on Map ID to see full detail.

MAP ID	SITE NAME	ADDRESS	DATABASE ACRONYMS	RELATIVE ELEVATION	DIST (ft. & mi.) DIRECTION
H78	MODENA AUTO BODY	511 COMMERCIAL ST	CA CERS HAZ WASTE, CA HAZNET, CA CERS, CA HWTS	Higher	241, 0.046, NNW
E79	TRIPOS INDUSTRIES, I	513 STATE ST	CA WIP	Higher	247, 0.047, NNE
H80	MAT SOURCE	516 COMMERCIAL ST	CA WIP	Higher	247, 0.047, NNW
B81	GOLDEN ROAD BREWING	5410 W SAN FERNANDO	CA HAZMAT	Lower	252, 0.048, WNW
F82	LEVITZ FURNITURE	5375 SAN FERNANDO RD	CA HIST UST	Lower	264, 0.050, SSW
G83	CONWIN CARBONIC COMP	5420 W SAN FERNANDO	CA SWEEPS UST, CA FID UST, CA WIP	Lower	267, 0.051, WNW
G84	CONWIN CARBONIC CO.	5420 W SAN FERNANDO	CA HIST UST	Lower	267, 0.051, WNW
I85	SUNLAND CHEMICAL	5440A-C W SAN FERNAN	SEMS, PRP	Lower	274, 0.052, West
F86	PACER PERFORMANCE PR	5345 W SAN FERNANDO	CA WIP	Lower	278, 0.053, SW
F87	PACER	5341 W. SAN FERNANDO	CA CPS-SLIC, CA CERS	Lower	279, 0.053, SW
I88	CONWIN CARBONIC CO	5420 SAN FERNADO RD	CA HIST UST	Lower	280, 0.053, West
I89	SUNLAND CHEMICAL & R	5440 SAN FERNANDO RD	CA SWEEPS UST, CA HIST UST, CA FID UST, RCRA...	Lower	282, 0.053, WNW
I90	SHIRMAR TRUCKING	5440 SAN FERNANDO RD	RCRA NonGen / NLR, FINDS, ECHO	Lower	282, 0.053, WNW
I91	GLENDALE CARBURETORS	5440 SAN FERNANDO RD	CA HIST UST, CA HAZNET, CA HWTS	Lower	282, 0.053, WNW
F92	SOPHOS SILK SCREENIN	5331 W SAN FERNANDO	CA WIP	Lower	283, 0.054, SW
H93	R. A. FISCHER	517 COMMERCIAL ST	CA WIP	Higher	292, 0.055, NNW
G94	DAYHAN ELECTRONICS	5524 W SAN FERNANDO	CA WIP	Lower	295, 0.056, NW
E95	MICA CAMP	517 STATE ST	CA WIP	Higher	301, 0.057, North
J96	BAR-LO MFG INC	241 CONCORD ST	FINDS, CA EMI, CA WIP, CA CERS	Higher	302, 0.057, SE
G97	DAYHAN ELECTRONICS	5524 SAN FERNANDO RD	CA WIP	Lower	312, 0.059, NW
I98	STAGE 16 PICTURE LLC	5435 SAN FERNANDO RD	RCRA NonGen / NLR	Lower	321, 0.061, West
I99	ACTIVE SUPPLY CO.	5433 SAN FERNANDO RO	RCRA-LQG	Lower	321, 0.061, West
I100	SUNLAND, INC./MACDER	5439 SAN FERNANDO RO	SEMS-ARCHIVE, CORRACTS, RCRA-SQG, CA ENVIROSTOR,	Lower	322, 0.061, WNW
E101	HANMAR CORP	520 STATE ST	RCRA NonGen / NLR	Higher	324, 0.061, NNE
E102	HERMAN'S METAL SPINN	520 STATE ST	CA WIP	Higher	324, 0.061, NNE
G103	CUSTOM CALIFORNIA CR	5430 W SAN FERNANDO	CA CERS HAZ WASTE, CA CHMIRS, CA HAZNET, CA CERS,..	Lower	326, 0.062, WNW
G104	GOLDEN ROAD BREWING	5430 W SAN FERNANDO	RCRA NonGen / NLR	Lower	326, 0.062, WNW
G105	PRODUCTS RESEARCH &	5430 SAN FERNANDO	CA HIST CORTESE	Lower	326, 0.062, WNW
I106	CARUS CORPORATION	5447 SAN FERNANDO RD	RCRA-LQG	Lower	330, 0.062, WNW
K107	LEVITZ FURNITURE	5375 W SAN FERNANDO	CA HIST UST	Lower	340, 0.064, SW
K108	TESLA INC	5375 W SAN FERNANDO	RCRA NonGen / NLR	Lower	340, 0.064, SW
K109	LEVITZ FURNITURE	5375 W SAN FERNANDO	CA SWEEPS UST, CA FID UST, CA HAZMAT	Lower	340, 0.064, SW
H110	CARL J KENNEDY CO, I	521 COMMERCIAL ST	RCRA-SQG, FINDS, ECHO	Higher	342, 0.065, NNW
H111	KENNEDY HYDRAULICS	521 COMMERCIAL ST	CA SWEEPS UST, CA HIST UST, CA LOS ANGELES CO....	Higher	342, 0.065, NNW
L112	DALY ICE COMPANY	757 SALEM ST	CA LOS ANGELES CO. HMS, CA WIP	Lower	346, 0.066, SSE
M113	KHOO PHOTOGRAPHY	521 STATE ST	CA NPDES, CA WIP	Higher	350, 0.066, North
H114	SOUND CONTROL	526 COMMERCIAL ST	CA WIP	Higher	350, 0.066, North
L115	FORMER MR FENCE/CARP	5333 SAN FERNANDO RD	CA WIP	Lower	360, 0.068, South
I116	ACTIVE WINDOW PRODUC	5431 W. SAN FERNANDO	CA CERS HAZ WASTE, CA HAZNET, CA HAZMAT, CA WIP,...	Lower	365, 0.069, WSW

MAPPED SITES SUMMARY

Target Property Address:
5426 SAN FERNANDO ROAD
GLENDALE, CA 91203

Click on Map ID to see full detail.

MAP ID	SITE NAME	ADDRESS	DATABASE ACRONYMS	RELATIVE ELEVATION	DIST (ft. & mi.) DIRECTION
I117	ACTIVE WINDOW PRODUC	5431 W SAN FERNANDO	RCRA NonGen / NLR	Lower	365, 0.069, WSW
I118	4 WALL ENTERTAINMENT	5435 W SAN FERNANDO	RCRA NonGen / NLR	Lower	367, 0.070, West
I119	NBC/IHOP	5435 W SAN FERNANDO	CA HAZNET, CA HAZMAT, CA HWTS	Lower	367, 0.070, West
N120	BELOTT EQUIPMENT CO	5441 W SAN FERNANDO	CA HAZMAT	Lower	395, 0.075, WNW
M121	HERMANN METAL SPINNI	524 STATE ST	CA WIP	Higher	398, 0.075, NNE
H122	STUDIO CLEANERS PLAN	538 COMMERCIAL	EDR Hist Cleaner	Higher	400, 0.076, NNW
L123	PROCESSOR'S UNLIMITE	741 SALEM ST	CA WIP	Lower	401, 0.076, SSE
N124	MACDERMID INC	5439 W SAN FERNANDO	CA HIST UST, CA HAZMAT	Lower	401, 0.076, WNW
G125	MTA VERMICULITE RAIL	5440 W SAN FERNANDO	SEMS, PRP, LEAD SMELTERS	Lower	403, 0.076, WNW
G126	TRANS GAS PROPANE	5440 W SAN FERNANDO	CA HAZNET, CA HAZMAT, CA HWTS	Lower	403, 0.076, WNW
G127	ACTION FORKLIFT SERV	5440 W SAN FERNANDO	CA WIP	Lower	403, 0.076, WNW
G128	L & W TRANSMISSIONS	5440 W SAN FERNANDO	CA WIP	Lower	403, 0.076, WNW
G129	SUNLAND CHEMICAL AND	5440 SAN FERNANDO RD	CA HIST UST	Lower	403, 0.076, WNW
G130	GLENDALE CARBURETORS	5440 W SAN FERNANDO	CA WIP	Lower	403, 0.076, WNW
L131	KEN'S BROACHING	747 SALEM ST	CA CPS-SLIC, CA WIP, CA CERS	Lower	406, 0.077, SSE
L132	HARTRENN, INC.	743 SALEM ST	CA WIP	Lower	413, 0.078, SSE
L133	HARTRENN INC	743 WEST SALEM ST	RCRA-SQG, FINDS, ECHO, CA HAZNET, CA HWTS	Lower	413, 0.078, SSE
H134	BLIGH G L	830 W DORAN ST	EDR Hist Auto	Higher	426, 0.081, North
N135	SUNLAND CHEMICAL & R	5447 W SAN FERNANDO	CA HIST UST	Lower	432, 0.082, WNW
N136	SUNLAND CHEMICAL AND	5447 SAN FERNANDO RD	CA HIST UST, CA CHMIRS, CA HAZNET, CA WDS, CA WIP,...	Lower	432, 0.082, WNW
N137	SUNLAND CHEMICAL	5447 WEST SAN FERNAN	CA ENVIROSTOR, CA VCP	Lower	432, 0.082, WNW
N138	SUNLAND CHEMICAL & R	5447 W SAN FERNANDO	CA CERS HAZ WASTE, CA HAZNET, CA NPDES, CA HAZMAT	Lower	432, 0.082, WNW
G139	DORAN STREET WASTEWA	976 W DORAN	CA SWEEPS UST, CA HIST UST	Lower	434, 0.082, NW
K140	ADMIRAL CONTROLS INC	4516 CUTTER ST	SEMS-ARCHIVE, RCRA NonGen / NLR, FINDS, ECHO, CA...	Lower	467, 0.088, SSW
K141	LIVING WELL FURNITUR	4516 W CUTTER ST	CA HAZMAT	Lower	467, 0.088, SSW
G142	MOULDER BROS	955 W DORAN ST	CA HIST UST	Lower	472, 0.089, NW
G143	CALTRANS DORAN ST	943 DORAN ST	RCRA-SQG, FINDS	Lower	472, 0.089, NW
G144	CALTRANS D7 MAINTENA	943 W DORAN ST	CA CERS HAZ WASTE, CA HAZNET, CA CERS, CA HWTS	Lower	472, 0.089, NW
J145	TITRA CALIFORNIA	733 SALEM ST	RCRA-SQG, FINDS, ECHO, CA HAZNET, CA WIP, CA HWTS	Higher	473, 0.090, SSE
M146	BLDG ANALYTICS	528 STATE ST	CA WIP	Higher	474, 0.090, NNE
N147	UNK	5467 W SAN FERNANDO	CA SWEEPS UST, CA FID UST, CA WDS	Lower	478, 0.091, WNW
N148	JAE OF CALIFORNIA	5467 1/4 W SAN FERNA	CA HAZMAT	Lower	478, 0.091, WNW
N149	SEAVAN TRUCK LINES	5470 W SAN FERNANDO	CA WIP	Lower	485, 0.092, NW
O150	MOULDER BROTHERS	905 W DORAN STREET	CA HIST UST	Lower	485, 0.092, NNW
N151	RIO COFFEE	5469 W SAN FERNANDO	CA WIP	Lower	490, 0.093, WNW
H152	M & G DRY CLEANING C	840 W DORAN ST	EDR Hist Cleaner	Higher	493, 0.093, NNW
L153	ZOE FASHION DESIGNS	748 SALEM ST	CA WIP	Lower	498, 0.094, SSE
N154	JOE OF CALIFORNIA, I	5476 W SAN FERNANDO	CA WIP	Lower	501, 0.095, NW
K155	SKYDRAULICS INC	4520 W CUTTER ST	CA HAZMAT	Lower	508, 0.096, SW

MAPPED SITES SUMMARY

Target Property Address:
5426 SAN FERNANDO ROAD
GLENDALE, CA 91203

Click on Map ID to see full detail.

MAP ID	SITE NAME	ADDRESS	DATABASE ACRONYMS	RELATIVE ELEVATION	DIST (ft. & mi.) DIRECTION
K156	SKYDRALICS INC	4520 CUTTER ST	CA WIP	Lower	508, 0.096, SW
O157	WINDLE S TEXACO SERV	5546 SAN FERNANDO	EDR Hist Auto	Lower	514, 0.097, NW
K158	A & H FURN	4526 CUTTER ST	CA WIP	Lower	516, 0.098, SW
M159	VIVA CONCEPTS LLC	800 W DORAN ST	CA HIST UST, CA HAZNET, CA HWTS	Higher	518, 0.098, North
M160	HOWARD DEVELOPEMENT	800 W DORAN ST	CA SWEEPS UST, CA LOS ANGELES CO. HMS	Higher	518, 0.098, North
M161	TITLE LAND COMPANY	800 W DORAN ST	CA HIST UST, CA WIP	Higher	518, 0.098, North
L162	CONSOLIDATED PROFESS	744 SALEM ST	CA WIP	Lower	527, 0.100, SSE
N163	AIRCO ENGINEERING IN	5471 W SAN FERNANDO	CA SWEEPS UST, CA FID UST, CA WIP	Lower	528, 0.100, WNW
N164	PRESTO CLEANERS LLC	5471 W SAN FERNANDO	EDR Hist Cleaner	Lower	528, 0.100, WNW
L165	LA EXPRESS	740 SALEM ST	CA WIP	Higher	542, 0.103, SSE
P166	LA TOGS (FORMERLY 2M	736 SALEM ST	CA WIP	Higher	561, 0.106, SSE
N167	RAY'S AUTOMOTIVE INC	5475 W SAN FERNANDO	RCRA NonGen / NLR	Lower	568, 0.108, WNW
L168	TOP IRONS WORKS	5238 SAN FERNANDO RD	CA WIP	Lower	576, 0.109, South
K169	GLENDALE MILL CO.	4536 CUTTER ST	CA WDS, CA WIP	Lower	582, 0.110, SW
K170	GLENDALE MILL COMPAN	4536 W CUTTER ST	CA HAZMAT	Lower	582, 0.110, SW
P171	H & M GRAPHIC SERVIC	730 SALEM ST	CA WIP	Higher	584, 0.111, SSE
P172	CINETECH CORP	730 SALEM ST	RCRA NonGen / NLR, FINDS, ECHO	Higher	584, 0.111, SSE
L173	UNLIMITED SALES	5246 SAN FERNANDO RD	CA WIP	Lower	609, 0.115, South
Q174	UNIVERSAL STUDIOS CO	5303 W SAN FERNANDO	CA HAZNET, CA HAZMAT, CA HWTS	Lower	612, 0.116, SSW
L175	HOSE LINE	5244 SAN FERNANDO RD	CA WIP	Lower	613, 0.116, South
R176	SOUTH COAST RECYCLIN	5487 W SAN FERNANDO	CA WIP	Lower	616, 0.117, WNW
R177	SOUTH COAST FIBERS I	5487 W SAN FERNANDO	CA SWRCY, CA HAZMAT, CA CERS	Lower	616, 0.117, WNW
L178	IFG PRINTING CO.	5242 SAN FERNANDO RD	CA WIP	Lower	619, 0.117, South
179	J. V. PRECISION INC.	746 W DORAN ST	CA WIP	Higher	636, 0.120, NNE
P180	PRIME TIME COLLISION	5236 SAN FERNANDO RD	CA CERS HAZ WASTE, CA HAZNET, CA WIP, CA CERS, CA...	Lower	653, 0.124, South
P181	LANCO METALS	747 W. WILSON AVE.	CA CPS-SLIC, CA CERS	Lower	681, 0.129, SSE
P182	ZOE FASHION DESIGN	747 W WILSON AVE	CA WIP	Lower	681, 0.129, SSE
S183	FURNITURE TOWN	4550 CUTTER ST	CA WIP	Lower	685, 0.130, SW
P184	LARRY BROWN LITHOGRA	745 WILSON AVE	CA WIP	Lower	690, 0.131, SSE
P185	CLEAR IMAGE PRINTING	731 W WILSON AVE	RCRA NonGen / NLR	Lower	768, 0.145, SSE
P186	H & M GRAPHIC SERVIC	731 W WILSON AVENUE	RCRA-SQG, FINDS, ECHO, CA HAZNET, CA WIP, CA HWTS	Lower	768, 0.145, SSE
S187	LEVITZ FURN	5375 EXCHANGE ST	CA WIP	Lower	770, 0.146, SW
T188	GLENDALE	4555 SPERRY ST	CA CPS-SLIC, CA HIST UST, CA CERS	Lower	829, 0.157, SSW
T189	SO CALIF GAS CO/GLEN	4555 SPERRY ST	RCRA-SQG, FINDS	Lower	829, 0.157, SSW
T190	SOUTHERN CALIFORNIA	4555 SPERRY ST (SERV	CA CERS HAZ WASTE, CA CERS TANKS, CA CERS	Lower	829, 0.157, SSW
T191	SOUTHERN CALIFORNIA	4555 W SPERRY ST	CA HAZMAT	Lower	829, 0.157, SSW
T192	SOCAL GAS	4555 SPERRY ST	CA FID UST, CA WIP	Lower	829, 0.157, SSW
T193	SOUTHERN CALIFORNIA	4555 SPERRY ST	CA UST, CA SWEEPS UST, CA HWTS	Lower	829, 0.157, SSW
T194	SOUTHERN CALIFORNIA	4555 SPERRY ST (SERV	CA UST	Lower	829, 0.157, SSW

MAPPED SITES SUMMARY

Target Property Address:
5426 SAN FERNANDO ROAD
GLENDALE, CA 91203

Click on Map ID to see full detail.

MAP ID	SITE NAME	ADDRESS	DATABASE ACRONYMS	RELATIVE ELEVATION	DIST (ft. & mi.) DIRECTION
T195	SOUTHERN CALIFORNIA	4555 W SPERRY ST	CA UST	Lower	829, 0.157, SSW
Q196	CONWIN CARBONIC & AD	4510 SPERRY ST	CA EMI, CA WIP	Lower	833, 0.158, SSW
Q197	CONWIN CARBONIC COMP	4510 W SPERRY ST	CA HAZMAT, CA CERS	Lower	833, 0.158, SSW
Q198	CONWIN CARBONIC CO	4510 SPERRY ST	RCRA NonGen / NLR	Lower	833, 0.158, SSW
Q199	MOVIEMACHINES INC	4510 SPERRY ST UNIT	RCRA NonGen / NLR	Lower	833, 0.158, SSW
U200	AEROSPACE ENG INC.	5245 W SAN FERNANDO	CA WIP	Lower	838, 0.159, South
U201	BIO JOUVANCE INTNERN	5245 W SAN FERNANDO	CA HAZNET, CA HAZMAT, CA HWTS	Lower	838, 0.159, South
V202	RED LINE AUTO WRECKI	4550 DORAN ST	CA CERS HAZ WASTE, CA CIWQS, CA HWTS	Lower	861, 0.163, West
V203	CLEAR TOUCH REPAIR	4550 DORAN ST	RCRA NonGen / NLR	Lower	861, 0.163, West
W204	WORLD AUTO PARTS	5228 SAN FERNANDO RD	RCRA-SQG, CA CERS HAZ WASTE, ICIS, FINDS, ECHO, CA...	Lower	896, 0.170, SSE
W205	WORLD AUTO PARTS	5228 SAN FERNANDO RD	RCRA NonGen / NLR	Lower	896, 0.170, SSE
X206	SELLARS PRODUCTS INC	4516 W DORAN ST	CA HAZMAT	Lower	901, 0.171, WNW
X207	SELLARS PRODUCTS INC	4520 W DORAN ST	CA HAZMAT, CA WIP	Lower	919, 0.174, WNW
W208	CHROMATIC INC	127 CONCORD ST	CA CERS HAZ WASTE, CA HAZNET, CA CERS, CA HWTS	Lower	930, 0.176, SSE
W209	LARRY BROWN LITHOGRA	127 CONCORD ST.	RCRA-SQG, FINDS, ECHO, CA EMI, CA WIP	Lower	930, 0.176, SSE
W210	BROCK BUS LINES INC	722 W WILSON AVE	RCRA-SQG, CA LUST, CA CPS-SLIC, CA SWEEPS UST, CA...	Higher	934, 0.177, SSE
W211	BROCK BUS LINES	722 WILSON	CA ENF, CA HIST CORTESE	Higher	934, 0.177, SSE
U212	7TH LEVEL	5225 W SAN FERNANDO	CA WIP	Lower	953, 0.180, South
Y213	S & S JEWELRY	5301 N EXCHANGE ST U	CA HAZMAT	Lower	956, 0.181, SW
Y214	ELEGANTE	5301 N EXCHANGE ST U	CA HAZMAT	Lower	956, 0.181, SW
Y215	TRADE ROTARY CORP.	5301 EXCHANGE ST	CA WIP	Lower	956, 0.181, SW
Z216	FORMER DRILUBE FACIL	716/718 WEST WILSON	RCRA-LQG	Higher	958, 0.181, SSE
V217	SOUTH COAST FIBERS,	4560 W DORAN ST	CA AST	Lower	977, 0.185, WNW
V218	AMERICAN RECLAMATION	4560 DORAN STREET	CA SWF/LF, CA CERS	Lower	977, 0.185, WNW
V219	AMERICAN RECLAMATION	4560 DORAN STREET	CA SWF/LF	Lower	977, 0.185, WNW
V220	SOUTH COAST RECYCLIN	4560 DORAN ST	CA WDS, CA WIP	Lower	977, 0.185, WNW
V221	AAA PAPER STOCK COMP	4560 DORAN ST	CA HAULERS, CA SWEEPS UST, CA FID UST, CA EMI	Lower	977, 0.185, WNW
V222	SOUTH COAST RECYCLIN	4560 DORAN STREET	CA SWF/LF, CA LUST, CA Cortese, CA LOS ANGELES CO....	Lower	977, 0.185, WNW
V223	1X SOUTHCOAST RECYCL	4560 DORAN ST	CA HAZNET, CA PROC, CA HWTS	Lower	977, 0.185, WNW
V224	AMERICAN RECLAMATION	4560 DORAN ST	CA SWF/LF	Lower	977, 0.185, WNW
V225	SOUTH COAST FIBERS,	4560 W DORAN ST	CA CERS HAZ WASTE, CA CERS TANKS, CA HAZMAT, CA...	Lower	977, 0.185, WNW
V226	SOUTH COAST FIBERS I	4560 DORAN ST	RCRA NonGen / NLR	Lower	977, 0.185, WNW
X227	BEAST AUTO BODY	4552 DORAN ST	RCRA NonGen / NLR	Lower	985, 0.187, WNW
X228	FINAL TOUCH COLLISIO	4552 DORAN ST	RCRA NonGen / NLR	Lower	985, 0.187, WNW
X229	SELECT AUTO DISMANTL	4552 DORAN ST	CA CERS HAZ WASTE, CA WDS, CA CIWQS, CA CERS, CA...	Lower	985, 0.187, WNW
Z230	STEPHENS PRINTING CO	710 W WILSON	CA CPS-SLIC, CA EMI, CA CERS	Higher	1011, 0.191, SSE
Z231	STEPHENS PRINTING CO	710 W WILSON AVE	RCRA-SQG, FINDS, ECHO	Higher	1011, 0.191, SSE
Z232	HEMADIALYSIS	710 W WILSON AVE	CA WIP	Higher	1011, 0.191, SSE
W233	ROCK & ROLL T-SHIRTS	5210 SAN FERNANDO RD	CA EMI, CA WIP	Lower	1043, 0.198, SSE

MAPPED SITES SUMMARY

Target Property Address:
5426 SAN FERNANDO ROAD
GLENDALE, CA 91203

Click on Map ID to see full detail.

MAP ID	SITE NAME	ADDRESS	DATABASE ACRONYMS	RELATIVE ELEVATION	DIST (ft. & mi.) DIRECTION
AA234	ISABELL MATERIAL CO	5201 W SAN FERNANDO	CA UST	Lower	1112, 0.211, South
AA235	ISBELL MATERIAL COMP	5201 W SAN FERNANDO	CA SWEEPS UST, CA FID UST, CA HAZMAT, CA WIP	Lower	1112, 0.211, South
AA236	ISBELL MATERIAL CO.	5201 W SAN FERNANDO	CA HIST UST	Lower	1112, 0.211, South
Y237	A.T.A. IRON WORK	4600 SPERRY ST	CA WIP	Lower	1112, 0.211, SW
Y238	PEAK AUTO BODY SHOP	4600 SPERRY ST	CA WIP	Lower	1112, 0.211, SW
Y239	PLASKON ELECTRONIC M	4600 SPERRY ST	RCRA-SQG, CA SWEEPS UST, CA FID UST, FINDS, ECHO	Lower	1112, 0.211, SW
Y240	PEAK AUTO BODY SHOP	4600 W SPERRY ST	CA HAZMAT	Lower	1112, 0.211, SW
Y241	M&T CHEM/FURANE PROD	4600 SPERRY ST	SEMS-ARCHIVE	Lower	1112, 0.211, SW
AA242	ISSELL MATERIAL CO I	5201 SAN FERNANDO RO	CA HIST UST	Lower	1138, 0.216, South
AB243	OCCUPANT	676 W WILSON AVE	CA WIP	Higher	1144, 0.217, SE
AB244	GRAPHLAND	676 W. WILSON AVE. #	CA CPS-SLIC, CA CERS	Higher	1144, 0.217, SE
AB245	ALLEN'S TYPESETTING	676 W WILSON AVE	CA WIP	Higher	1144, 0.217, SE
AB246	HECHT PHOTOGRAPHY	676 W WILSON AVE	CA WIP	Higher	1144, 0.217, SE
AB247	CITY LITHO, INC.	676 W WILSON AVE	CA WIP	Higher	1144, 0.217, SE
AB248	C & M PRINTING	676 W WILSON AVE	CA WIP	Higher	1144, 0.217, SE
AB249	KOKOPELLI DESIGNS	676 W WILSON AVE	CA WIP	Higher	1144, 0.217, SE
AB250	PROMOGRAPHICS	676 W WILSON AVE	CA WIP	Higher	1144, 0.217, SE
AB251	LEGEND AUTO PARTS	676 W WILSON AVE	CA WIP	Higher	1144, 0.217, SE
AB252	GRAPHLAND	676 W WILSON AVE	CA WIP	Higher	1144, 0.217, SE
253	ALANDALE INS. AGENCY	750 FAIRMONT AVE	CA WIP	Higher	1198, 0.227, North
254	LUIGI' POTTERY & GAR	5630 SAN FERNANDO RD	CA WIP	Lower	1207, 0.229, NNW
AC255	DRILUBE COMPANY	723 WEST BROADWAY	CA ENVIROSTOR	Lower	1212, 0.230, SSE
Y256	SUN VALLEY EXTRUSION	4626 W SPERRY ST	CA CERS HAZ WASTE, CA NPDES, CA CIWQS, CA CERS	Lower	1217, 0.230, SW
Y257	SUN VALLEY EXTRUSION	4626 SPERRY ST	CA WIP	Lower	1217, 0.230, SW
Y258	SUN VALLEY EXTRUSION	4626 SPERRY ST	RCRA-SQG	Lower	1217, 0.230, SW
Y259	SUN VALLEY EXTRUSION	4626 SPERRY STREET	RCRA-LQG, CA ENF	Lower	1217, 0.230, SW
Y260	SUN VALLEY EXTRUSION	4626 SPERRY ST	CA HAZNET, CA HAZMAT, CA HWTS	Lower	1217, 0.230, SW
AC261	E. F. MARTON PRODUCT	733 W BROADWAY	CA WIP	Lower	1222, 0.231, SSE
AC262	GOODHEN AMBULANCE SV	735 W BROADWAY	CA WIP	Lower	1222, 0.231, SSE
AC263	GT MOTORS	741 W BROADWAY	CA WIP	Lower	1223, 0.232, SSE
AC264	SHOWMOTION DESIGN	741 W BROADWAY	RCRA-SQG	Lower	1223, 0.232, SSE
AC265	GRAN TURISMO MOTORS	741 W BROADWAY	RCRA-SQG, FINDS, ECHO, CA HAZNET, CA HWTS	Lower	1223, 0.232, SSE
AD266		4543 BRAZIL ST	CA UST	Lower	1231, 0.233, SSW
AC267	MATSUNO DESIGN GROUP	719 W BROADWAY	CA WIP	Higher	1232, 0.233, SSE
AD268	PHILLIPS HOCKEY SHOP	4545 BRAZIL ST	CA WIP	Lower	1238, 0.234, SSW
AD269	NATIONAL READY MIXED	4549 BRAZIL ST	CA SWEEPS UST, CA FID UST, CA EMI	Lower	1251, 0.237, SSW
AD270	NATIONAL READY MIX C	4549 W BRAZIL ST	CA UST	Lower	1251, 0.237, SSW
AD271	GLENDALE READY MIX C	4549 BRAZIL ST	CA LUST, CA Cortese, CA CERS	Lower	1251, 0.237, SSW
AD272	NATIONAL READY MIX C	4549 W BRAZIL ST	CA CERS HAZ WASTE, CA CERS TANKS, CA HAZMAT, CA...	Lower	1251, 0.237, SSW

MAPPED SITES SUMMARY

Target Property Address:
5426 SAN FERNANDO ROAD
GLENDALE, CA 91203

Click on Map ID to see full detail.

MAP ID	SITE NAME	ADDRESS	DATABASE ACRONYMS	RELATIVE ELEVATION	DIST (ft. & mi.) DIRECTION
AD273	GLENDALE READY MIX C	4549 BRAZIL	CA LUST, CA CPS-SLIC, CA ENF, CA HIST CORTESE, CA...	Lower	1251, 0.237, SSW
AD274	NATIONAL READY MIX C	4549 BRAZIL ST	RCRA NonGen / NLR	Lower	1251, 0.237, SSW
AD275	NATIONAL READY MIXED	4549 BRAZIL ST	CA UST, CA WDS, CA WIP	Lower	1251, 0.237, SSW
AD276	GLENDALE READY MIXED	4549 BRAZIL ST	CA HIST UST	Lower	1251, 0.237, SSW
AA277	MAJESTIC AUTO BODY	4520 BRAZIL ST	CA WIP	Lower	1252, 0.237, South
AA278	MAJESTIC COMPREHENSI	4520 W BRAZIL ST	CA HAZMAT	Lower	1252, 0.237, South
AA279	AMERICAN AQUARIUM EN	4524 BRAZIL ST	CA WIP	Lower	1265, 0.240, South
280	SOUTHERN CALIFORNIA	805 FAIRMONT AVE	RCRA-SQG	Lower	1270, 0.241, North
AC281	DRILUBE CO	711 WEST BROADWAY	CA HIST UST, CA CHMIRS	Higher	1272, 0.241, SSE
AC282	DRILUBE CO	711 W. BROADWAY	SEMS-ARCHIVE, RCRA-LQG, CA ENVIROSTOR, CA...	Higher	1272, 0.241, SSE
AE283	4 OVER INC	4621 W SPERRY ST	CA CERS HAZ WASTE, CA CERS TANKS, CA HAZMAT, CA...	Lower	1278, 0.242, SW
AE284	4 OVER INC	4621 W SPERRY ST	CA AST	Lower	1278, 0.242, SW
AE285	4-OVER INC	4621 SPERRY ST	RCRA NonGen / NLR	Lower	1278, 0.242, SW
AE286	SPORT FUN, INC	4621 S PERRY ST	RCRA-SQG, CA EMI, CA ENF, CA WIP	Lower	1278, 0.242, SW
AA287	MIKAEL AGHAJANIAN	5181 W SAN FERNANDO	CA SWEEPS UST, CA FID UST	Lower	1290, 0.244, South
AA288	OATEY - PLUMBING AND	5181 WEST SAN FERNAN	RCRA-VSQG	Lower	1290, 0.244, South
AD289	PRIORITY PAK	4528 BRAZIL ST	CA WIP	Lower	1291, 0.245, South
AD290		4573 BRAZIL ST	CA UST	Lower	1317, 0.249, SSW
AC291	SYNC-POP	724 W BROADWAY	CA WIP	Lower	1317, 0.249, SSE
AC292	DIAGNOSTIC LABORATOR	722 W BROADWAY	CA WIP	Lower	1318, 0.250, SSE
AC293	EDISON/LONG BEACH #1	740 BROADWAY	CA HIST CORTESE	Lower	1329, 0.252, SSE
AC294	AMERICAN METASEAL	701 WEST BROADWAY	CA CPS-SLIC, CA CERS	Higher	1334, 0.253, SSE
AF295	A G LAYNE INCORPORAT	4578 BRAZIL ST.	RCRA-LQG, CA LUST, CA CPS-SLIC, CA HIST UST,...	Lower	1427, 0.270, SSW
AF296	BRAZIL STREET DEPOT		CA ENVIROSTOR	Lower	1432, 0.271, SSW
AG297	L. A. PIECE & DYE WO	5145 SAN FERNANDO RD	CA CPS-SLIC, CA WIP, CA CERS	Lower	1440, 0.273, SSE
298	KEN'S BROACHING	702 WEST BROADWAY	CA ENVIROSTOR	Higher	1451, 0.275, SSE
AG299	PACIFIC PIPELINE SYS	5145 WEST SAN FERNAN	CA CPS-SLIC, CA CERS	Lower	1482, 0.281, South
AH300	ARROWHEAD/PURITAS WA	4617 BRAZIL ST	CA LUST, CA SWEEPS UST, CA FID UST, CA HIST...	Lower	1509, 0.286, SW
AH301	ARROWHEAD DRINKING W	4617 BRAZIL ST	CA LUST, CA Cortese	Lower	1509, 0.286, SW
AF302	LA DIST MAINT YARD		CA ENVIROSTOR	Lower	1530, 0.290, SSW
AH303	HANKES FINISHING COR	4626 BRAZIL ST	CA CPS-SLIC, CA HIST UST, CA ENF, CA CERS	Lower	1722, 0.326, SW
304	GLENDALE PRINTING CT	640 W BROADWAY	RCRA-SQG, CA CPS-SLIC, FINDS, ECHO, CA WIP, CA...	Higher	1723, 0.326, SE
305	M&T CHEM/FURANE	5121 SAN FERNANDO RD	SEMS-ARCHIVE, RCRA-LQG, CA DRYCLEANERS, CA EMI	Lower	1745, 0.330, South
AI306	GRAYSON POWER PLANT	5750 SAN FERNANDO RD	CA LUST, CA Cortese, CA HIST CORTESE, CA CERS	Lower	2007, 0.380, NW
AI307	HIGHLAND ARCO	5800 SAN FERNANDO RD	CA LUST, CA CERS HAZ WASTE, CA CERS TANKS, CA...	Lower	2136, 0.405, NNW
AI308	FORMER EMILIO'S AUTO	5800 SAN FERNANDO RD	CA LUST, CA WIP	Lower	2136, 0.405, NNW
AI309	ARMSTRONG GARDEN CEN	5816 SAN FERNANDO	CA CPS-SLIC, CA ENF, CA WIP, CA CERS	Lower	2271, 0.430, NNW
310	SAN FERNANDO AND BRA	3950 WEST COLORADO B	CA SWF/LF, CA CERS	Lower	2286, 0.433, South
AJ311	GRAYSON POWER PLANT	634 BEKINS WAY	CA LUST, CA EMI, CA HIST CORTESE, CA WDS	Lower	2291, 0.434, NW

MAPPED SITES SUMMARY

Target Property Address:
5426 SAN FERNANDO ROAD
GLENDALE, CA 91203

Click on Map ID to see full detail.

MAP ID	SITE NAME	ADDRESS	DATABASE ACRONYMS	RELATIVE ELEVATION	DIST (ft. & mi.) DIRECTION
AJ312	GRAYSON POWER PLANT	800 AIRWAY	CA CPS-SLIC, CA SWEEPS UST, CA FID UST, CA EMI, CA...	Lower	2298, 0.435, NW
AJ313	GLENDALE PUBLIC SERV	800 AIR WAY	SEMS-ARCHIVE, RCRA-LQG	Lower	2298, 0.435, NW
AJ314	GLENDALE WATER & POW	800 AIR WAY UNIT 1	CA ENVIROSTOR, CA CERS HAZ WASTE, CA HIST UST, CA..	Lower	2298, 0.435, NW
315	SHELL	625 PACIFIC AVE N	CA LUST, CA Cortese, CA HIST CORTESE, CA CERS	Higher	2374, 0.450, ENE
316	KELLY AVE DUMP #203	630 KELLOGG AVE	CA SWF/LF, CA CERS	Lower	2426, 0.459, NNW
AK317	BAXTER HEALTHCARE CO	4501 COLORADO BOULEV	CA ENVIROSTOR, CA AST, CA EMI, CA HAZMAT	Lower	2490, 0.472, South
AK318	BAXALTA US INC PART	4501 COLORADO BLVD	RCRA-LQG, CA CPS-SLIC, CA AST, CA CHMIRS, TRIS,...	Lower	2490, 0.472, South
AL319	STATE GUARD AIR FIEL		CA ENVIROSTOR	Lower	2716, 0.514, West
AL320	STATE GUARD AIR FIEL		FUDS	Lower	2727, 0.516, West
AM321	KINNER MOTORS		FUDS	Higher	2747, 0.520, SSE
AM322	KINNER MOTORS		CA ENVIROSTOR	Higher	2759, 0.523, SSE
AN323	CENTRALAB	4561 COLORADO BLVD.	CA CHMIRS, CA BOND EXP. PLAN	Lower	3254, 0.616, South
AN324	CENTRALAB INC	4561 COLORADO BLVD	RCRA-SQG, CA ENVIROSTOR, CA SWEEPS UST, CA HIST...	Lower	3254, 0.616, South
325	GARRETT ESTATE PROPE	3941 GOODWIN	CA ENVIROSTOR, CA VCP, CA HIST CORTESE	Lower	4558, 0.863, South
326	WILSHIRE PROPERTIES	4685 SAN FERNANDO RO	CA RESPONSE, CA ENVIROSTOR, CA HIST Cal-Sites, CA...	Lower	4669, 0.884, SSE
327	EXCELLO PLATING CO I	4057 GOODWIN AVE.	RCRA-LQG, CA ENVIROSTOR, CA CPS-SLIC, CA SWEEPS...	Lower	4748, 0.899, SSE

EXECUTIVE SUMMARY

TARGET PROPERTY SEARCH RESULTS

The target property was identified in the following records. For more information on this property see page 9 of the attached EDR Radius Map report:

Site	Database(s)	EPA ID
PRC-DE SOTO INTERNAT 5426-5454 SAN FERNAN GLENDALE, CA 91203	CA HAZNET GEPAID: CAD008237596 CA HWTS	N/A
PRODUCTS RESEARCH & 5426 SAN FERNANDO RO GLENDALE, CA 91203	CA EMI Facility Id: 61582	N/A
INTERNATIONAL POLYME 5426 SAN FERNANDO RD GLENDALE, CA 91203	RCRA-SQG EPA ID:: CAD047422399 FINDS Registry ID:: 110009530310 ECHO Registry ID: 110009530310	CAD047422399
INTERNATIONAL POLYME 5426 SAN FERNANDO RD GLENDALE, CA 91203	CA HAZNET GEPAID: CAD047422399 CA HWTS	N/A
SEACOR 5426 SAN FERNANDO RD GLENDALE, CA	CA WIP Facility Status: Active Facility Status: Historical	N/A
INTL POLYMER CORP 5426-5430 SAN FERNAN GLENDALE, CA 91209	CA EMI Facility Id: 22536	N/A
PROD. RESEARCH & CHE 5426-5430 SAN FERNAN GLENDALE, CA 91202	CA EMI Facility Id: 9225	N/A
COURTAULDS AEROSPACE 5426-543 SAN FERNAND GLENDALE, CA 91202	CA EMI Facility Id: 9225	N/A

EXECUTIVE SUMMARY

DATABASES WITH NO MAPPED SITES

No mapped sites were found in EDR's search of available ("reasonably ascertainable ") government records either on the target property or within the search radius around the target property for the following databases:

STANDARD ENVIRONMENTAL RECORDS

Federal NPL site list

Proposed NPL ---------- Proposed National Priority List Sites
NPL LIENS ---------- Federal Superfund Liens

Federal Delisted NPL site list

Delisted NPL ---------- National Priority List Deletions

Federal CERCLIS list

FEDERAL FACILITY ---------- Federal Facility Site Information listing

Federal RCRA non-CORRACTS TSD facilities list

RCRA-TSDF ---------- RCRA - Treatment, Storage and Disposal

Federal institutional controls / engineering controls registries

LUCIS ---------- Land Use Control Information System

Federal ERNS list

ERNS ---------- Emergency Response Notification System

State and tribal leaking storage tank lists

INDIAN LUST ---------- Leaking Underground Storage Tanks on Indian Land

State and tribal registered storage tank lists

FEMA UST ---------- Underground Storage Tank Listing
INDIAN UST ---------- Underground Storage Tanks on Indian Land

State and tribal voluntary cleanup sites

INDIAN VCP ---------- Voluntary Cleanup Priority Listing

State and tribal Brownfields sites

CA BROWNFIELDS ---------- Considered Brownfieds Sites Listing

ADDITIONAL ENVIRONMENTAL RECORDS

Local Brownfield lists

US BROWNFIELDS ---------- A Listing of Brownfields Sites

EXECUTIVE SUMMARY

Local Lists of Landfill / Solid Waste Disposal Sites

CA WMUDS/SWAT ---- Waste Management Unit Database
INDIAN ODI ---- Report on the Status of Open Dumps on Indian Lands
DEBRIS REGION 9 ---- Torres Martinez Reservation Illegal Dump Site Locations
ODI ---- Open Dump Inventory
IHS OPEN DUMPS ---- Open Dumps on Indian Land

Local Lists of Hazardous waste / Contaminated Sites

CA AOCONCERN ---- Key Areas of Concerns in Los Angeles County
US HIST CDL ---- Delisted National Clandestine Laboratory Register
CA SCH ---- School Property Evaluation Program
CA CDL ---- Clandestine Drug Labs
CA Toxic Pits ---- Toxic Pits Cleanup Act Sites
US CDL ---- National Clandestine Laboratory Register
CA PFAS ---- PFAS Contamination Site Location Listing

Local Land Records

CA LIENS ---- Environmental Liens Listing
LIENS 2 ---- CERCLA Lien Information

Records of Emergency Release Reports

HMIRS ---- Hazardous Materials Information Reporting System
CA LDS ---- Land Disposal Sites Listing
CA MCS ---- Military Cleanup Sites Listing
CA SPILLS 90 ---- SPILLS 90 data from FirstSearch

Other Ascertainable Records

DOD ---- Department of Defense Sites
SCRD DRYCLEANERS ---- State Coalition for Remediation of Drycleaners Listing
US FIN ASSUR ---- Financial Assurance Information
EPA WATCH LIST ---- EPA WATCH LIST
2020 COR ACTION ---- 2020 Corrective Action Program List
SSTS ---- Section 7 Tracking Systems
RMP ---- Risk Management Plans
RAATS ---- RCRA Administrative Action Tracking System
FTTS ---- FIFRA/ TSCA Tracking System - FIFRA (Federal Insecticide, Fungicide, & Rodenticide Act)/TSCA (Toxic Substances Control Act)
MLTS ---- Material Licensing Tracking System
COAL ASH DOE ---- Steam-Electric Plant Operation Data
COAL ASH EPA ---- Coal Combustion Residues Surface Impoundments List
PCB TRANSFORMER ---- PCB Transformer Registration Database
RADINFO ---- Radiation Information Database
HIST FTTS ---- FIFRA/TSCA Tracking System Administrative Case Listing
DOT OPS ---- Incident and Accident Data
INDIAN RESERV ---- Indian Reservations
FUSRAP ---- Formerly Utilized Sites Remedial Action Program
UMTRA ---- Uranium Mill Tailings Sites
US AIRS ---- Aerometric Information Retrieval System Facility Subsystem
US MINES ---- Mines Master Index File

EXECUTIVE SUMMARY

ABANDONED MINES - Abandoned Mines
DOCKET HWC - Hazardous Waste Compliance Docket Listing
UXO - Unexploded Ordnance Sites
FUELS PROGRAM - EPA Fuels Program Registered Listing
CA CUPA Listings - CUPA Resources List
CA Financial Assurance - Financial Assurance Information Listing
CA ICE - ICE
CA HWT - Registered Hazardous Waste Transporter Database
CA MINES - Mines Site Location Listing
CA MWMP - Medical Waste Management Program Listing
CA PEST LIC - Pesticide Regulation Licenses Listing
CA UIC - UIC Listing
CA UIC GEO - UIC GEO (GEOTRACKER)
CA WASTEWATER PITS - Oil Wastewater Pits Listing
CA MILITARY PRIV SITES - MILITARY PRIV SITES (GEOTRACKER)
CA PROJECT - PROJECT (GEOTRACKER)
CA NON-CASE INFO - NON-CASE INFO (GEOTRACKER)
CA OTHER OIL GAS - OTHER OIL & GAS (GEOTRACKER)
CA PROD WATER PONDS - PROD WATER PONDS (GEOTRACKER)
CA SAMPLING POINT - SAMPLING POINT (GEOTRACKER)
CA WELL STIM PROJ - Well Stimulation Project (GEOTRACKER)
CA LOS ANGELES CO LF METHANE - Methane Producing Landfills
MINES MRDS - Mineral Resources Data System

EDR HIGH RISK HISTORICAL RECORDS

EDR Exclusive Records

EDR MGP - EDR Proprietary Manufactured Gas Plants

EDR RECOVERED GOVERNMENT ARCHIVES

Exclusive Recovered Govt. Archives

CA RGA LF - Recovered Government Archive Solid Waste Facilities List

SURROUNDING SITES: SEARCH RESULTS

Surrounding sites were identified in the following databases.

Elevations have been determined from the USGS Digital Elevation Model and should be evaluated on a relative (not an absolute) basis. Relative elevation information between sites of close proximity should be field verified. Sites with an elevation equal to or higher than the target property have been differentiated below from sites with an elevation lower than the target property.
Page numbers and map identification numbers refer to the EDR Radius Map report where detailed data on individual sites can be reviewed.

Sites listed in ***bold italics*** are in multiple databases.

Unmappable (orphan) sites are not considered in the foregoing analysis.

EXECUTIVE SUMMARY

STANDARD ENVIRONMENTAL RECORDS

Federal NPL site list

NPL: Also known as Superfund, the National Priority List database is a subset of CERCLIS and identifies over 1,200 sites for priority cleanup under the Superfund program. The source of this database is the U.S. EPA.

A review of the NPL list, as provided by EDR, and dated 12/30/2020 has revealed that there is 1 NPL site within approximately 1 mile of the target property.

Equal/Higher Elevation	Address	Direction / Distance	Map ID	Page
SAN FERNANDO VALLEY Cerclis ID:: 902251 EPA Id: CAD980894893	***NORTH HOLLYWOOD WELL***	***0 - 1/8 (0.000 mi.)***	***0***	***86***

Federal CERCLIS list

SEMS: SEMS (Superfund Enterprise Management System) tracks hazardous waste sites, potentially hazardous waste sites, and remedial activities performed in support of EPA's Superfund Program across the United States. The list was formerly know as CERCLIS, renamed to SEMS by the EPA in 2015. The list contains data on potentially hazardous waste sites that have been reported to the USEPA by states, municipalities, private companies and private persons, pursuant to Section 103 of the Comprehensive Environmental Response, Compensation, and Liability Act (CERCLA). This dataset also contains sites which are either proposed to or on the National Priorities List (NPL) and the sites which are in the screening and assessment phase for possible inclusion on the NPL.

A review of the SEMS list, as provided by EDR, and dated 12/30/2020 has revealed that there are 4 SEMS sites within approximately 0.5 miles of the target property.

Equal/Higher Elevation	Address	Direction / Distance	Map ID	Page
SAN FERNANDO VALLEY Site ID: 0902251 EPA Id: CAD980894893	***NORTH HOLLYWOOD WELL***	***0 - 1/8 (0.000 mi.)***	***0***	***86***

Lower Elevation	Address	Direction / Distance	Map ID	Page
PRC-DESOTO INTERNATI Site ID: 0905637 EPA Id: CAN000905637	5430-5454 SAN FERNAN	0 - 1/8 (0.000 mi.)	B26	160
SUNLAND CHEMICAL Site ID: 0905898 EPA Id: CAN000905898	***5440A-C W SAN FERNAN***	***W 0 - 1/8 (0.052 mi.)***	***I85***	***264***
MTA VERMICULITE RAIL Site ID: 0905933 EPA Id: CAN000905933	***5440 W SAN FERNANDO***	***WNW 0 - 1/8 (0.076 mi.)***	***G125***	***389***

EXECUTIVE SUMMARY

Federal CERCLIS NFRAP site list

SEMS-ARCHIVE: SEMS-ARCHIVE (Superfund Enterprise Management System Archive) tracks sites that have no further interest under the Federal Superfund Program based on available information. The list was formerly known as the CERCLIS-NFRAP, renamed to SEMS ARCHIVE by the EPA in 2015. EPA may perform a minimal level of assessment work at a site while it is archived if site conditions change and/or new information becomes available. Archived sites have been removed and archived from the inventory of SEMS sites. Archived status indicates that, to the best of EPA's knowledge, assessment at a site has been completed and that EPA has determined no further steps will be taken to list the site on the National Priorities List (NPL), unless information indicates this decision was not appropriate or other considerations require a recommendation for listing at a later time. The decision does not necessarily mean that there is no hazard associated with a given site; it only means that. based upon available information, the location is not judged to be potential NPL site.

A review of the SEMS-ARCHIVE list, as provided by EDR, and dated 12/30/2020 has revealed that there are 6 SEMS-ARCHIVE sites within approximately 0.5 miles of the target property.

Equal/Higher Elevation	Address	Direction / Distance	Map ID	Page
DRILUBE CO Site ID: 0901063 EPA Id: CAD008337099	***711 W. BROADWAY***	***SSE 1/8 - 1/4 (0.241 mi.)***	***AC282***	***856***

Lower Elevation	Address	Direction / Distance	Map ID	Page
SUNLAND, INC./MACDER Site ID: 0900319 EPA Id: CAD010707222	***5439 SAN FERNANDO RO***	***WNW 0 - 1/8 (0.061 mi.)***	***I100***	***290***
ADMIRAL CONTROLS INC Site ID: 0901047 EPA Id: CAD008321416	***4516 CUTTER ST***	***SSW 0 - 1/8 (0.088 mi.)***	***K140***	***432***
M&T CHEM/FURANE PROD Site ID: 0902207 EPA Id: CAD980889117	4600 SPERRY ST	SW 1/8 - 1/4 (0.211 mi.)	Y241	741
M&T CHEM/FURANE Site ID: 0901668 EPA Id: CAD093361079	***5121 SAN FERNANDO RD***	***S 1/4 - 1/2 (0.330 mi.)***	***305***	***992***
GLENDALE PUBLIC SERV Site ID: 0901992 EPA Id: CAD980735864	***800 AIR WAY***	***NW 1/4 - 1/2 (0.435 mi.)***	***AJ313***	***1065***

Federal RCRA CORRACTS facilities list

CORRACTS: CORRACTS is a list of handlers with RCRA Corrective Action Activity. This report shows which nationally-defined corrective action core events have occurred for every handler that has had corrective action activity.

A review of the CORRACTS list, as provided by EDR, and dated 12/14/2020 has revealed that there is 1 CORRACTS site within approximately 1 mile of the target property.

Lower Elevation	Address	Direction / Distance	Map ID	Page
SUNLAND, INC./MACDER	***5439 SAN FERNANDO RO***	***WNW 0 - 1/8 (0.061 mi.)***	***I100***	***290***

EPA ID:: CAD010707222

Federal RCRA generators list

RCRA-LQG: RCRAInfo is EPA's comprehensive information system, providing access to data supporting the Resource Conservation and Recovery Act (RCRA) of 1976 and the Hazardous and Solid Waste Amendments (HSWA) of 1984. The database includes selective information on sites which generate, transport, store, treat and/or dispose of hazardous waste as defined by the Resource Conservation and Recovery Act (RCRA). Large quantity generators (LQGs) generate over 1,000 kilograms (kg) of hazardous waste, or over 1 kg of acutely hazardous waste per month.

A review of the RCRA-LQG list, as provided by EDR, and dated 12/14/2020 has revealed that there are 6 RCRA-LQG sites within approximately 0.25 miles of the target property.

Equal/Higher Elevation	Address	Direction / Distance	Map ID	Page
FORMER DRILUBE FACIL EPA ID:: CAR000201301	716/718 WEST WILSON	SSE 1/8 - 1/4 (0.181 mi.)	Z216	671
DRILUBE CO EPA ID:: CAD008337099	***711 W. BROADWAY***	***SSE 1/8 - 1/4 (0.241 mi.)***	***AC282***	***856***

Lower Elevation	Address	Direction / Distance	Map ID	Page
PRC-DESOTO INTERNATI EPA ID:: CAD008237596	***5430 SAN FERNANDO RO***	***0 - 1/8 (0.000 mi.)***	***B31***	***178***
ACTIVE SUPPLY CO. EPA ID:: CAD981376668	5433 SAN FERNANDO RO	W 0 - 1/8 (0.061 mi.)	I99	286
CARUS CORPORATION EPA ID:: CAP000273193	5447 SAN FERNANDO RD	WNW 0 - 1/8 (0.062 mi.)	I106	356
SUN VALLEY EXTRUSION EPA ID:: CAR000152009	***4626 SPERRY STREET***	***SW 1/8 - 1/4 (0.230 mi.)***	***Y259***	***771***

RCRA-SQG: RCRAInfo is EPA's comprehensive information system, providing access to data supporting the Resource Conservation and Recovery Act (RCRA) of 1976 and the Hazardous and Solid Waste Amendments (HSWA) of 1984. The database includes selective information on sites which generate, transport, store, treat and/or dispose of hazardous waste as defined by the Resource Conservation and Recovery Act (RCRA). Small quantity generators (SQGs) generate between 100 kg and 1,000 kg of hazardous waste per month.

A review of the RCRA-SQG list, as provided by EDR, and dated 12/14/2020 has revealed that there are 21 RCRA-SQG sites within approximately 0.25 miles of the target property.

Equal/Higher Elevation	Address	Direction / Distance	Map ID	Page
FABRIC FLAMEPROOFING EPA ID:: CAP000042796	835 MILFORD ST	NW 0 - 1/8 (0.028 mi.)	B64	241
FABRIC FLAMEPROOFING EPA ID:: CAR000204941	835 MILFORD ST	NW 0 - 1/8 (0.028 mi.)	B65	243
CARL J KENNEDY CO, I EPA ID:: CAD009625120	***521 COMMERCIAL ST***	***NNW 0 - 1/8 (0.065 mi.)***	***H110***	***364***
TITRA CALIFORNIA	***733 SALEM ST***	***SSE 0 - 1/8 (0.090 mi.)***	***J145***	***450***

EPA ID:: CAD982357113				
BROCK BUS LINES INC EPA ID:: CAD982026114	***722 W WILSON AVE***	***SSE 1/8 - 1/4 (0.177 mi.)***	***W210***	***650***
STEPHENS PRINTING CO EPA ID:: CAD982462483	***710 W WILSON AVE***	***SSE 1/8 - 1/4 (0.191 mi.)***	***Z231***	***730***

Lower Elevation	Address	Direction / Distance	Map ID	Page
ARTILES FOREIGN CAR EPA ID:: CAD982050908	760A W CALIFORNIA AV	SSE 0 - 1/8 (0.019 mi.)	C59	234
CHAMP ENTERPRISES IN EPA ID:: CAD983606633	***760 W CALIFORNIA AVE***	***SSE 0 - 1/8 (0.019 mi.)***	***C60***	***237***
SUNLAND, INC./MACDER EPA ID:: CAD010707222	***5439 SAN FERNANDO RO***	***WNW 0 - 1/8 (0.061 mi.)***	***I100***	***290***
HARTRENN INC EPA ID:: CAD981623200	***743 WEST SALEM ST***	***SSE 0 - 1/8 (0.078 mi.)***	***L133***	***396***
CALTRANS DORAN ST EPA ID:: CAR000097378	***943 DORAN ST***	***NW 0 - 1/8 (0.089 mi.)***	***G143***	***438***
H & M GRAPHIC SERVIC EPA ID:: CAD982520116	***731 W WILSON AVENUE***	***SSE 1/8 - 1/4 (0.145 mi.)***	***P186***	***502***
SO CALIF GAS CO/GLEN EPA ID:: CAD981422579	***4555 SPERRY ST***	***SSW 1/8 - 1/4 (0.157 mi.)***	***T189***	***525***
WORLD AUTO PARTS EPA ID:: CAD983655390	***5228 SAN FERNANDO RD***	***SSE 1/8 - 1/4 (0.170 mi.)***	***W204***	***564***
LARRY BROWN LITHOGRA EPA ID:: CAD982329666	***127 CONCORD ST.***	***SSE 1/8 - 1/4 (0.176 mi.)***	***W209***	***641***
PLASKON ELECTRONIC M EPA ID:: CAD981632904	***4600 SPERRY ST***	***SW 1/8 - 1/4 (0.211 mi.)***	***Y239***	***737***
SUN VALLEY EXTRUSION EPA ID:: CAL000148093	4626 SPERRY ST	SW 1/8 - 1/4 (0.230 mi.)	Y258	768
SHOWMOTION DESIGN EPA ID:: CAD982357816	741 W BROADWAY	SSE 1/8 - 1/4 (0.232 mi.)	AC264	798
GRAN TURISMO MOTORS EPA ID:: CAR000105676	***741 W BROADWAY***	***SSE 1/8 - 1/4 (0.232 mi.)***	***AC265***	***801***
SOUTHERN CALIFORNIA EPA ID:: CAR000204875	805 FAIRMONT AVE	N 1/8 - 1/4 (0.241 mi.)	280	851
SPORT FUN, INC EPA ID:: CAD981374978	***4621 S PERRY ST***	***SW 1/8 - 1/4 (0.242 mi.)***	***AE286***	***934***

RCRA-VSQG: RCRAInfo is EPA's comprehensive information system, providing access to data supporting the Resource Conservation and Recovery Act (RCRA) of 1976 and the Hazardous and Solid Waste Amendments (HSWA) of 1984. The database includes selective information on sites which generate, transport, store, treat and/or dispose of hazardous waste as defined by the Resource Conservation and Recovery Act (RCRA). Very small quantity generators (VSQGs) generate less than 100 kg of hazardous waste, or less than 1 kg of acutely hazardous waste per month.

A review of the RCRA-VSQG list, as provided by EDR, and dated 12/14/2020 has revealed that there is 1

RCRA-VSQG site within approximately 0.25 miles of the target property.

Lower Elevation	Address	Direction / Distance	Map ID	Page
OATEY - PLUMBING AND EPA ID:: CAP000286062	5181 WEST SAN FERNAN	S 1/8 - 1/4 (0.244 mi.)	AA288	947

Federal institutional controls / engineering controls registries

US ENG CONTROLS: A listing of sites with engineering controls in place.

A review of the US ENG CONTROLS list, as provided by EDR, and dated 10/28/2020 has revealed that there is 1 US ENG CONTROLS site within approximately 0.5 miles of the target property.

Equal/Higher Elevation	Address	Direction / Distance	Map ID	Page
SAN FERNANDO VALLEY EPA ID:: CAD980894893 EPA ID:: CAD980894893	***NORTH HOLLYWOOD WELL***	***0 - 1/8 (0.000 mi.)***	***0***	***86***

US INST CONTROLS: A listing of sites with institutional controls in place. Institutional controls include administrative measures, such as groundwater use restrictions, construction restrictions, property use restrictions, and post remediation care requirements intended to prevent exposure to contaminants remaining on site. Deed restrictions are generally required as part of the institutional controls.

A review of the US INST CONTROLS list, as provided by EDR, and dated 10/28/2020 has revealed that there is 1 US INST CONTROLS site within approximately 0.5 miles of the target property.

Equal/Higher Elevation	Address	Direction / Distance	Map ID	Page
SAN FERNANDO VALLEY EPA ID:: CAD980894893	***NORTH HOLLYWOOD WELL***	***0 - 1/8 (0.000 mi.)***	***0***	***86***

State- and tribal - equivalent NPL

CA RESPONSE: Identifies confirmed release sites where DTSC is involved in remediation, either in a lead or oversight capacity. These confirmed release sites are generally high-priority and high potential risk.

A review of the CA RESPONSE list, as provided by EDR, has revealed that there is 1 CA RESPONSE site within approximately 1 mile of the target property.

Lower Elevation	Address	Direction / Distance	Map ID	Page
WILSHIRE PROPERTIES Database: RESPONSE, Date of Government Version: 01/25/2021 Status: Certified Facility Id: 19380058	***4685 SAN FERNANDO RO***	***SSE 1/2 - 1 (0.884 mi.)***	***326***	***1211***

State- and tribal - equivalent CERCLIS

CA ENVIROSTOR: The Department of Toxic Substances Control's (DTSC's) Site Mitigation and Brownfields Reuse Program's (SMBRP's) EnviroStor database identifes sites that have known contamination or sites for which there may be reasons to investigate further. The database includes the following site types: Federal Superfund sites (National Priorities List (NPL)); State Response, including Military Facilities and State Superfund; Voluntary Cleanup; and School sites. EnviroStor provides similar information to the information that was available in CalSites, and provides additional site information, including, but not limited to, identification of formerly-contaminated properties that have been released for reuse, properties where environmental deed restrictions have been recorded to prevent inappropriate land uses, and risk characterization information that is used to assess potential impacts to public health and the environment at contaminated sites.

A review of the CA ENVIROSTOR list, as provided by EDR, and dated 01/25/2021 has revealed that there are 16 CA ENVIROSTOR sites within approximately 1 mile of the target property.

Equal/Higher Elevation	Address	Direction / Distance	Map ID	Page
SAN FERNANDO VALLEY Facility Id: 19990011 Status: Active	***NORTH HOLLYWOOD WELL***	***0 - 1/8 (0.000 mi.)***	***0***	***86***
DRILUBE CO Facility Id: 71002199 Status: Refer: Other Agency	***711 W. BROADWAY***	***SSE 1/8 - 1/4 (0.241 mi.)***	***AC282***	***856***
KEN'S BROACHING Facility Id: 19350447 Status: No Further Action	702 WEST BROADWAY	SSE 1/4 - 1/2 (0.275 mi.)	298	973
KINNER MOTORS Facility Id: 80000163 Status: Inactive - Needs Evaluation		SSE 1/2 - 1 (0.523 mi.)	AM322	1183

Lower Elevation	Address	Direction / Distance	Map ID	Page
SUNLAND, INC./MACDER Facility Id: 80001650 Status: Inactive - Needs Evaluation	***5439 SAN FERNANDO RO***	***WNW 0 - 1/8 (0.061 mi.)***	***I100***	***290***
SUNLAND CHEMICAL Facility Id: 60002197 Status: Active	***5447 WEST SAN FERNAN***	***WNW 0 - 1/8 (0.082 mi.)***	***N137***	***411***
DRILUBE COMPANY Facility Id: 19290258 Status: Refer: RWQCB	723 WEST BROADWAY	SSE 1/8 - 1/4 (0.230 mi.)	AC255	747
BRAZIL STREET DEPOT Facility Id: 80000715 Status: No Further Action		SSW 1/4 - 1/2 (0.271 mi.)	AF296	971
LA DIST MAINT YARD Facility Id: 80000287 Status: Inactive - Needs Evaluation		SSW 1/4 - 1/2 (0.290 mi.)	AF302	980
GLENDALE WATER & POW Facility Id: 19490185 Status: Refer: Other Agency	***800 AIR WAY UNIT 1***	***NW 1/4 - 1/2 (0.435 mi.)***	***AJ314***	***1073***
BAXTER HEALTHCARE CO	***4501 COLORADO BOULEV***	***S 1/4 - 1/2 (0.472 mi.)***	***AK317***	***1120***

Facility Id: 71002380 Status: No Action Required				
STATE GUARD AIR FIEL Facility Id: 80000865 Status: Inactive - Needs Evaluation		W 1/2 - 1 (0.514 mi.)	AL319	1180
CENTRALAB INC Facility Id: 19360522 Status: Refer: RWQCB	***4561 COLORADO BLVD***	***S 1/2 - 1 (0.616 mi.)***	***AN324***	***1186***
GARRETT ESTATE PROPE Facility Id: 19320168 Status: No Further Action	***3941 GOODWIN***	***S 1/2 - 1 (0.863 mi.)***	***325***	***1206***
WILSHIRE PROPERTIES Facility Id: 19380058 Status: Certified	***4685 SAN FERNANDO RO***	***SSE 1/2 - 1 (0.884 mi.)***	***326***	***1211***
EXCELLO PLATING CO I Facility Id: 71003749 Status: Refer: RWQCB	***4057 GOODWIN AVE.***	***SSE 1/2 - 1 (0.899 mi.)***	***327***	***1215***

State and tribal landfill and/or solid waste disposal site lists

CA SWF/LF: The Solid Waste Facilities/Landfill Sites records typically contain an inventory of solid waste disposal facilities or landfills in a particular state. The data come from the Integrated Waste Management Board's Solid Waste Information System (SWIS) database.

A review of the CA SWF/LF list, as provided by EDR, has revealed that there are 7 CA SWF/LF sites within approximately 0.5 miles of the target property.

Lower Elevation	Address	Direction / Distance	Map ID	Page
E.L. FLEMMING DUMP Database: SWF/LF (SWIS), Date of Government Version: 11/09/2020 Facility ID: 19-AR-5041 Operational Status: Closed Regulation Status: Unpermitted	***5431 SAN FERNANDO RD***	***WSW 0 - 1/8 (0.011 mi.)***	***D46***	***200***
AMERICAN RECLAMATION Database: SWF/LF (SWIS), Date of Government Version: 11/09/2020 Facility ID: 19-AR-1242 Facility ID: 19-AR-1241 Operational Status: Active Regulation Status: Permitted	***4560 DORAN STREET***	***WNW 1/8 - 1/4 (0.185 mi.)***	***V218***	***675***
AMERICAN RECLAMATION Database: LOS ANGELES CO. LF, Date of Government Version: 01/11/2021 Site ID: 2644 Status: Active	4560 DORAN STREET	WNW 1/8 - 1/4 (0.185 mi.)	V219	682
SOUTH COAST RECYCLIN Database: LOS ANGELES CO. LF, Date of Government Version: 01/11/2021 Site ID: 309 Status: Active	***4560 DORAN STREET***	***WNW 1/8 - 1/4 (0.185 mi.)***	***V222***	***685***
AMERICAN RECLAMATION Database: LOS ANGELES CO. LF, Date of Government Version: 01/11/2021	4560 DORAN ST	WNW 1/8 - 1/4 (0.185 mi.)	V224	702

Site ID: 2771
Status: Active

SAN FERNANDO AND BRA ***3950 WEST COLORADO B*** ***S 1/4 - 1/2 (0.433 mi.)*** ***310*** ***1056***
Database: SWF/LF (SWIS), Date of Government Version: 11/09/2020
Facility ID: 19-CR-5099
Facility ID: 19-AR-5099
Operational Status: To be Determined
Operational Status: Closed
Regulation Status: TBD (Pending Investigation)
Regulation Status: Pre-regulation

KELLY AVE DUMP #203 ***630 KELLOGG AVE*** ***NNW 1/4 - 1/2 (0.459 mi.)*** ***316*** ***1116***
Database: LOS ANGELES CO. LF, Date of Government Version: 01/11/2021
Database: SWF/LF (SWIS), Date of Government Version: 11/09/2020
Facility ID: 19-AA-5311
Facility ID: 19-AA-5310
Site ID: 1970
Status: Closed
Operational Status: Closed
Regulation Status: Unpermitted

State and tribal leaking storage tank lists

CA LUST: Leaking Underground Storage Tank (LUST) Sites included in GeoTracker. GeoTracker is the Water Boards data management system for sites that impact, or have the potential to impact, water quality in California, with emphasis on groundwater.

A review of the CA LUST list, as provided by EDR, has revealed that there are 13 CA LUST sites within approximately 0.5 miles of the target property.

Equal/Higher Elevation	Address	Direction / Distance	Map ID	Page
BROCK BUS LINES INC	***722 W WILSON AVE***	***SSE 1/8 - 1/4 (0.177 mi.)***	***W210***	***650***
Database: LUST REG 4, Date of Government Version: 09/07/2004 Status: Remedial action (cleanup) Underway Global ID: T0603700195 Facility Id: 113.0203				
SHELL	***625 PACIFIC AVE N***	***ENE 1/4 - 1/2 (0.450 mi.)***	***315***	***1112***
Database: LUST REG 4, Date of Government Version: 09/07/2004 Database: LUST, Date of Government Version: 03/08/2021 Status: Completed - Case Closed Status: Leak being confirmed Global Id: T0603702043 Global ID: T0603702043 Facility Id: 912030034				

Lower Elevation	Address	Direction / Distance	Map ID	Page
PRODUCTS RESEARCH &	***5430 SAN FERNANDO RD***	***0 - 1/8 (0.000 mi.)***	***B15***	***137***
Database: LUST REG 4, Date of Government Version: 09/07/2004 Database: LUST, Date of Government Version: 03/08/2021 Status: Completed - Case Closed Status: Leak being confirmed				

Global Id: T0603704937
Global ID: T0603704937
Facility Id: R-10470

SOUTH COAST RECYCLIN ***4560 DORAN STREET*** ***WNW 1/8 - 1/4 (0.185 mi.)*** ***V222*** ***685***
Database: LUST, Date of Government Version: 03/08/2021
Status: Completed - Case Closed
Global Id: T10000003378

GLENDALE READY MIX C ***4549 BRAZIL ST*** ***SSW 1/8 - 1/4 (0.237 mi.)*** ***AD271*** ***810***
Database: LUST REG 4, Date of Government Version: 09/07/2004
Status: Case Closed
Global ID: T0603700199
Facility Id: 113.0373

GLENDALE READY MIX C ***4549 BRAZIL*** ***SSW 1/8 - 1/4 (0.237 mi.)*** ***AD273*** ***833***
Database: LUST, Date of Government Version: 03/08/2021
Status: Completed - Case Closed
Global Id: T0603700199

A G LAYNE INCORPORAT ***4578 BRAZIL ST.*** ***SSW 1/4 - 1/2 (0.270 mi.)*** ***AF295*** ***952***
Database: LUST REG 4, Date of Government Version: 09/07/2004
Status: Remedial action (cleanup) Underway
Global ID: T0603700197
Facility Id: 113.0352

ARROWHEAD/PURITAS WA ***4617 BRAZIL ST*** ***SW 1/4 - 1/2 (0.286 mi.)*** ***AH300*** ***976***
Database: LUST, Date of Government Version: 03/08/2021
Status: Completed - Case Closed
Global Id: T0603700748

ARROWHEAD DRINKING W ***4617 BRAZIL ST*** ***SW 1/4 - 1/2 (0.286 mi.)*** ***AH301*** ***979***
Database: LUST REG 4, Date of Government Version: 09/07/2004
Status: Case Closed
Global ID: T0603700748
Facility Id: 900270198

GRAYSON POWER PLANT ***5750 SAN FERNANDO RD*** ***NW 1/4 - 1/2 (0.380 mi.)*** ***AI306*** ***1018***
Database: LUST REG 4, Date of Government Version: 09/07/2004
Database: LUST, Date of Government Version: 03/08/2021
Status: Completed - Case Closed
Status: Case Closed
Global Id: T0603702041
Global ID: T0603702041
Facility Id: 912030016

HIGHLAND ARCO ***5800 SAN FERNANDO RD*** ***NNW 1/4 - 1/2 (0.405 mi.)*** ***AI307*** ***1021***
Database: LUST, Date of Government Version: 03/08/2021
Status: Completed - Case Closed
Global Id: T0603702040

FORMER EMILIO'S AUTO ***5800 SAN FERNANDO RD*** ***NNW 1/4 - 1/2 (0.405 mi.)*** ***AI308*** ***1052***
Database: LUST REG 4, Date of Government Version: 09/07/2004
Status: Preliminary site assessment workplan submitted
Global ID: T0603702040
Facility Id: 912020034

GRAYSON POWER PLANT ***634 BEKINS WAY*** ***NW 1/4 - 1/2 (0.434 mi.)*** ***AJ311*** ***1058***
Database: LUST REG 4, Date of Government Version: 09/07/2004
Status: Case Closed
Global ID: T0603700174

EXECUTIVE SUMMARY

Facility Id: 109.0756

CA CPS-SLIC: Cleanup Program Sites (CPS; also known as Site Cleanups [SC] and formerly known as Spills, Leaks, Investigations, and Cleanups [SLIC] sites) included in GeoTracker. GeoTracker is the Water Boards data management system for sites that impact, or have the potential to impact, water quality in California, with emphasis on groundwater.

A review of the CA CPS-SLIC list, as provided by EDR, has revealed that there are 20 CA CPS-SLIC sites within approximately 0.5 miles of the target property.

Equal/Higher Elevation	Address	Direction / Distance	Map ID	Page
J.J. CHEROKEE	***815 W MILFORD ST***	***N 0 - 1/8 (0.011 mi.)***	***E43***	***199***
Database: CPS-SLIC, Date of Government Version: 03/08/2021 Facility Status: Completed - Case Closed Global Id: T10000004771				
BROCK BUS LINES INC	***722 W WILSON AVE***	***SSE 1/8 - 1/4 (0.177 mi.)***	***W210***	***650***
Database: CPS-SLIC, Date of Government Version: 03/08/2021 Facility Status: Open - Inactive Global Id: T0603700195				
STEPHENS PRINTING CO	***710 W WILSON***	***SSE 1/8 - 1/4 (0.191 mi.)***	***Z230***	***729***
Database: CPS-SLIC, Date of Government Version: 03/08/2021 Facility Status: Completed - Case Closed Global Id: SL603799104				
GRAPHLAND	***676 W. WILSON AVE. #***	***SE 1/8 - 1/4 (0.217 mi.)***	***AB244***	***743***
Database: CPS-SLIC, Date of Government Version: 03/08/2021 Facility Status: Completed - Case Closed Global Id: SL603799105				
DRILUBE CO	***711 W. BROADWAY***	***SSE 1/8 - 1/4 (0.241 mi.)***	***AC282***	***856***
Database: CPS-SLIC, Date of Government Version: 03/08/2021 Facility Status: Open - Remediation Global Id: SL603799102				
AMERICAN METASEAL	***701 WEST BROADWAY***	***SSE 1/4 - 1/2 (0.253 mi.)***	***AC294***	***951***
Database: CPS-SLIC, Date of Government Version: 03/08/2021 Facility Status: Open - Site Assessment Global Id: T10000010277				
GLENDALE PRINTING CT	***640 W BROADWAY***	***SE 1/4 - 1/2 (0.326 mi.)***	***304***	***987***
Database: CPS-SLIC, Date of Government Version: 03/08/2021 Facility Status: Completed - Case Closed Global Id: SL603799103				

Lower Elevation	Address	Direction / Distance	Map ID	Page
PRODUCTS RESEARCH &	***5430 SAN FERNANDO RD***	***0 - 1/8 (0.000 mi.)***	***B15***	***137***
Database: CPS-SLIC, Date of Government Version: 03/08/2021 Facility Status: Open - Remediation Global Id: SL603799127				
PACER	***5341 W. SAN FERNANDO***	***SW 0 - 1/8 (0.053 mi.)***	***F87***	***265***
Database: CPS-SLIC, Date of Government Version: 03/08/2021 Facility Status: Completed - Case Closed Global Id: SL603799124				
KEN'S BROACHING	***747 SALEM ST***	***SSE 0 - 1/8 (0.077 mi.)***	***L131***	***395***
Database: CPS-SLIC, Date of Government Version: 03/08/2021				

Facility Status: Open - Inactive
Global Id: SL603799110

LANCO METALS ***747 W. WILSON AVE.*** ***SSE 1/8 - 1/4 (0.129 mi.)*** ***P181*** ***498***
Database: CPS-SLIC, Date of Government Version: 03/08/2021
Facility Status: Completed - Case Closed
Global Id: SL603799107

GLENDALE ***4555 SPERRY ST*** ***SSW 1/8 - 1/4 (0.157 mi.)*** ***T188*** ***524***
Database: CPS-SLIC, Date of Government Version: 03/08/2021
Facility Status: Completed - Case Closed
Global Id: SL603799113

GLENDALE READY MIX C ***4549 BRAZIL*** ***SSW 1/8 - 1/4 (0.237 mi.)*** ***AD273*** ***833***
Database: CPS-SLIC, Date of Government Version: 03/08/2021
Facility Status: Completed - Case Closed
Global Id: SL603799114

A G LAYNE INCORPORAT ***4578 BRAZIL ST.*** ***SSW 1/4 - 1/2 (0.270 mi.)*** ***AF295*** ***952***
Database: CPS-SLIC, Date of Government Version: 03/08/2021
Facility Status: Open - Eligible for Closure
Facility Status: Open - Inactive
Global Id: SL603799112
Global Id: T0603700197

L. A. PIECE & DYE WO ***5145 SAN FERNANDO RD*** ***SSE 1/4 - 1/2 (0.273 mi.)*** ***AG297*** ***972***
Database: CPS-SLIC, Date of Government Version: 03/08/2021
Facility Status: Completed - Case Closed
Global Id: SL603799123

PACIFIC PIPELINE SYS ***5145 WEST SAN FERNAN*** ***S 1/4 - 1/2 (0.281 mi.)*** ***AG299*** ***975***
Database: CPS-SLIC, Date of Government Version: 03/08/2021
Facility Status: Completed - Case Closed
Global Id: T10000005947

HANKES FINISHING COR ***4626 BRAZIL ST*** ***SW 1/4 - 1/2 (0.326 mi.)*** ***AH303*** ***981***
Database: CPS-SLIC, Date of Government Version: 03/08/2021
Facility Status: Completed - Case Closed
Global Id: SL603799111

ARMSTRONG GARDEN CEN ***5816 SAN FERNANDO*** ***NNW 1/4 - 1/2 (0.430 mi.)*** ***AI309*** ***1054***
Database: CPS-SLIC, Date of Government Version: 03/08/2021
Facility Status: Completed - Case Closed
Global Id: SL603798926

GRAYSON POWER PLANT ***800 AIRWAY*** ***NW 1/4 - 1/2 (0.435 mi.)*** ***AJ312*** ***1062***
Database: CPS-SLIC, Date of Government Version: 03/08/2021
Facility Status: Completed - Case Closed
Global Id: SL603798950

BAXALTA US INC PART ***4501 COLORADO BLVD*** ***S 1/4 - 1/2 (0.472 mi.)*** ***AK318*** ***1123***
Database: SLIC REG 4, Date of Government Version: 11/17/2004
Database: CPS-SLIC, Date of Government Version: 03/08/2021
Facility Status: Completed - Case Closed
Global Id: SL0603700449

State and tribal registered storage tank lists

CA UST: The Underground Storage Tank database contains registered USTs. USTs are regulated under Subtitle I of the Resource Conservation and Recovery Act (RCRA). The data come from the State Water Resources Control Board's Hazardous Substance Storage Container Database.

A review of the CA UST list, as provided by EDR, has revealed that there are 8 CA UST sites within approximately 0.25 miles of the target property.

Lower Elevation	Address	Direction / Distance	Map ID	Page
SOUTHERN CALIFORNIA	***4555 SPERRY ST***	***SSW 1/8 - 1/4 (0.157 mi.)***	***T193***	***538***
Database: UST, Date of Government Version: 03/08/2021 Facility Id: 23705				
SOUTHERN CALIFORNIA	4555 SPERRY ST (SERV	SSW 1/8 - 1/4 (0.157 mi.)	T194	540
Database: UST, Date of Government Version: 03/08/2021 Facility Id: FA0003556				
SOUTHERN CALIFORNIA	4555 W SPERRY ST	SSW 1/8 - 1/4 (0.157 mi.)	T195	540
Database: LOS ANGELES UST, Date of Government Version: 06/01/2019				
ISABELL MATERIAL CO	5201 W SAN FERNANDO	S 1/8 - 1/4 (0.211 mi.)	AA234	734
Database: LOS ANGELES UST, Date of Government Version: 06/01/2019				
Not reported	4543 BRAZIL ST	SSW 1/8 - 1/4 (0.233 mi.)	AD266	805
Database: LOS ANGELES UST, Date of Government Version: 06/01/2019				
NATIONAL READY MIX C	4549 W BRAZIL ST	SSW 1/8 - 1/4 (0.237 mi.)	AD270	809
Database: UST, Date of Government Version: 03/08/2021 Database: LOS ANGELES UST, Date of Government Version: 06/01/2019				
NATIONAL READY MIXED	***4549 BRAZIL ST***	***SSW 1/8 - 1/4 (0.237 mi.)***	***AD275***	***848***
Database: UST, Date of Government Version: 03/08/2021 Facility Id: 23591				
Not reported	4573 BRAZIL ST	SSW 1/8 - 1/4 (0.249 mi.)	AD290	950
Database: LOS ANGELES UST, Date of Government Version: 06/01/2019				

CA AST: A listing of aboveground storage tank petroleum storage tank locations.

A review of the CA AST list, as provided by EDR, has revealed that there are 2 CA AST sites within approximately 0.25 miles of the target property.

Lower Elevation	Address	Direction / Distance	Map ID	Page
SOUTH COAST FIBERS,	4560 W DORAN ST	WNW 1/8 - 1/4 (0.185 mi.)	V217	674
Database: AST, Date of Government Version: 07/06/2016 Database: LOS ANGELES AST, Date of Government Version: 06/01/2019				
4 OVER INC	4621 W SPERRY ST	SW 1/8 - 1/4 (0.242 mi.)	AE284	931
Database: AST, Date of Government Version: 07/06/2016				

State and tribal voluntary cleanup sites

CA VCP: Contains low threat level properties with either confirmed or unconfirmed releases and the project proponents have request that DTSC oversee investigation and/or cleanup activities and have agreed to provide coverage for DTSC's costs.

A review of the CA VCP list, as provided by EDR, and dated 01/25/2021 has revealed that there is 1 CA VCP site within approximately 0.5 miles of the target property.

Lower Elevation	Address	Direction / Distance	Map ID	Page
SUNLAND CHEMICAL	***5447 WEST SAN FERNAN***	***WNW 0 - 1/8 (0.082 mi.)***	***N137***	***411***
Status: Active				
Facility Id: 60002197				

ADDITIONAL ENVIRONMENTAL RECORDS

Local Lists of Landfill / Solid Waste Disposal Sites

CA SWRCY: A listing of recycling facilities in California.

A review of the CA SWRCY list, as provided by EDR, and dated 03/09/2021 has revealed that there is 1 CA SWRCY site within approximately 0.5 miles of the target property.

Lower Elevation	Address	Direction / Distance	Map ID	Page
SOUTH COAST FIBERS I	***5487 W SAN FERNANDO***	***WNW 0 - 1/8 (0.117 mi.)***	***R177***	***488***
Cert Id: RC13141				

Local Lists of Hazardous waste / Contaminated Sites

CA HIST Cal-Sites: Formerly known as ASPIS, this database contains both known and potential hazardous substance sites. The source is the California Department of Toxic Substance Control. No longer updated by the state agency. It has been replaced by ENVIROSTOR.

A review of the CA HIST Cal-Sites list, as provided by EDR, and dated 08/08/2005 has revealed that there are 2 CA HIST Cal-Sites sites within approximately 1 mile of the target property.

Equal/Higher Elevation	Address	Direction / Distance	Map ID	Page
SAN FERNANDO VALLEY	***NORTH HOLLYWOOD WELL***	***0 - 1/8 (0.000 mi.)***	***0***	***86***

Lower Elevation	Address	Direction / Distance	Map ID	Page
WILSHIRE PROPERTIES	***4685 SAN FERNANDO RO***	***SSE 1/2 - 1 (0.884 mi.)***	***326***	***1211***

CA CERS HAZ WASTE: List of sites in the California Environmental Protection Agency (CalEPA) Regulated Site Portal which fall under the Hazardous Chemical Management, Hazardous Waste Onsite Treatment, Household Hazardous Waste Collection, Hazardous Waste Generator, and RCRA LQ HW Generator programs.

A review of the CA CERS HAZ WASTE list, as provided by EDR, and dated 01/20/2021 has revealed that there are 17 CA CERS HAZ WASTE sites within approximately 0.25 miles of the target property.

Equal/Higher Elevation	Address	Direction / Distance	Map ID	Page
MODENA AUTO BODY	*511 COMMERCIAL ST*	*NNW 0 - 1/8 (0.046 mi.)*	*H78*	*256*

Lower Elevation	Address	Direction / Distance	Map ID	Page
ELEGANT BODY SHOP	*769 W CALIFORNIA AVE*	*S 0 - 1/8 (0.015 mi.)*	*C49*	*203*
GEORGE'S AUTO BODY &	*5320 SAN FERNANDO RD*	*S 0 - 1/8 (0.045 mi.)*	*C76*	*254*
CUSTOM CALIFORNIA CR	*5430 W SAN FERNANDO*	*WNW 0 - 1/8 (0.062 mi.)*	*G103*	*340*
ACTIVE WINDOW PRODUC	*5431 W. SAN FERNANDO*	*WSW 0 - 1/8 (0.069 mi.)*	*I116*	*371*
SUNLAND CHEMICAL & R	*5447 W SAN FERNANDO*	*WNW 0 - 1/8 (0.082 mi.)*	*N138*	*417*
CALTRANS D7 MAINTENA	*943 W DORAN ST*	*NW 0 - 1/8 (0.089 mi.)*	*G144*	*441*
PRIME TIME COLLISION	*5236 SAN FERNANDO RD*	*S 0 - 1/8 (0.124 mi.)*	*P180*	*493*
SOUTHERN CALIFORNIA	*4555 SPERRY ST (SERV*	*SSW 1/8 - 1/4 (0.157 mi.)*	*T190*	*528*
RED LINE AUTO WRECKI	*4550 DORAN ST*	*W 1/8 - 1/4 (0.163 mi.)*	*V202*	*554*
WORLD AUTO PARTS	*5228 SAN FERNANDO RD*	*SSE 1/8 - 1/4 (0.170 mi.)*	*W204*	*564*
CHROMATIC INC	*127 CONCORD ST*	*SSE 1/8 - 1/4 (0.176 mi.)*	*W208*	*592*
SOUTH COAST FIBERS,	*4560 W DORAN ST*	*WNW 1/8 - 1/4 (0.185 mi.)*	*V225*	*702*
SELECT AUTO DISMANTL	*4552 DORAN ST*	*WNW 1/8 - 1/4 (0.187 mi.)*	*X229*	*723*
SUN VALLEY EXTRUSION	*4626 W SPERRY ST*	*SW 1/8 - 1/4 (0.230 mi.)*	*Y256*	*749*
NATIONAL READY MIX C	*4549 W BRAZIL ST*	*SSW 1/8 - 1/4 (0.237 mi.)*	*AD272*	*812*
4 OVER INC	*4621 W SPERRY ST*	*SW 1/8 - 1/4 (0.242 mi.)*	*AE283*	*925*

Local Lists of Registered Storage Tanks

CA SWEEPS UST: Statewide Environmental Evaluation and Planning System. This underground storage tank listing was updated and maintained by a company contacted by the SWRCB in the early 1990's. The listing is no longer updated or maintained. The local agency is the contact for more information on a site on the SWEEPS list.

A review of the CA SWEEPS UST list, as provided by EDR, and dated 06/01/1994 has revealed that there are 18 CA SWEEPS UST sites within approximately 0.25 miles of the target property.

Equal/Higher Elevation	Address	Direction / Distance	Map ID	Page
KENNEDY HYDRAULICS Status: A Comp Number: 12275	*521 COMMERCIAL ST*	*NNW 0 - 1/8 (0.065 mi.)*	*H111*	*367*
HOWARD DEVELOPEMENT Status: A Comp Number: 12276	*800 W DORAN ST*	*N 0 - 1/8 (0.098 mi.)*	*M160*	*474*
BROCK BUS LINES INC Status: A Tank Status: A Comp Number: 101	*722 W WILSON AVE*	*SSE 1/8 - 1/4 (0.177 mi.)*	*W210*	*650*

Lower Elevation	Address	Direction / Distance	Map ID	Page
COURTWALD CORPORATIO	*5430 SAN FERNANDO RD*	*0 - 1/8 (0.000 mi.)*	*B23*	*149*

Status: A Tank Status: A Comp Number: 10470				
AAA PAPER STOCK COMP Status: A Comp Number: 4817	***5487 SAN FERNANDO RD***	***WNW 0 - 1/8 (0.012 mi.)***	***B47***	***202***
LEVITZ FURNITURE Status: A Comp Number: 11480	***5375 SAN FERNANDO RD***	***S 0 - 1/8 (0.038 mi.)***	***C71***	***250***
CONWIN CARBONIC COMP Comp Number: 1366	***5420 W SAN FERNANDO***	***WNW 0 - 1/8 (0.051 mi.)***	***G83***	***262***
SUNLAND CHEMICAL & R Comp Number: 1351	***5440 SAN FERNANDO RD***	***WNW 0 - 1/8 (0.053 mi.)***	***I89***	***267***
LEVITZ FURNITURE Comp Number: 775	***5375 W SAN FERNANDO***	***SW 0 - 1/8 (0.064 mi.)***	***K109***	***363***
DORAN STREET WASTEWA Status: A Tank Status: A Comp Number: 10434	***976 W DORAN***	***NW 0 - 1/8 (0.082 mi.)***	***G139***	***431***
UNK Comp Number: 7842	***5467 W SAN FERNANDO***	***WNW 0 - 1/8 (0.091 mi.)***	***N147***	***464***
AIRCO ENGINEERING IN Comp Number: 4827	***5471 W SAN FERNANDO***	***WNW 0 - 1/8 (0.100 mi.)***	***N163***	***476***
SOUTHERN CALIFORNIA Status: A Tank Status: A Comp Number: 783	***4555 SPERRY ST***	***SSW 1/8 - 1/4 (0.157 mi.)***	***T193***	***538***
AAA PAPER STOCK COMP Comp Number: 4811	***4560 DORAN ST***	***WNW 1/8 - 1/4 (0.185 mi.)***	***V221***	***684***
ISBELL MATERIAL COMP Status: A Tank Status: A Comp Number: 369	***5201 W SAN FERNANDO***	***S 1/8 - 1/4 (0.211 mi.)***	***AA235***	***734***
PLASKON ELECTRONIC M Comp Number: 5196	***4600 SPERRY ST***	***SW 1/8 - 1/4 (0.211 mi.)***	***Y239***	***737***
NATIONAL READY MIXED Status: A Tank Status: A Comp Number: 149	***4549 BRAZIL ST***	***SSW 1/8 - 1/4 (0.237 mi.)***	***AD269***	***806***
MIKAEL AGHAJANIAN Comp Number: 8125	***5181 W SAN FERNANDO***	***S 1/8 - 1/4 (0.244 mi.)***	***AA287***	***946***

CA HIST UST: Historical UST Registered Database.

A review of the CA HIST UST list, as provided by EDR, and dated 10/15/1990 has revealed that there are 27 CA HIST UST sites within approximately 0.25 miles of the target property.

Equal/Higher Elevation	Address	Direction / Distance	Map ID	Page
KENNEDY HYDRAULICS	***521 COMMERCIAL ST***	***NNW 0 - 1/8 (0.065 mi.)***	***H111***	***367***

Facility Id: 00000050747				
Facility Id: 00000064456				
VIVA CONCEPTS LLC	***800 W DORAN ST***	***N 0 - 1/8 (0.098 mi.)***	***M159***	***469***
TITLE LAND COMPANY	***800 W DORAN ST***	***N 0 - 1/8 (0.098 mi.)***	***M161***	***475***
Facility Id: 00000064535				
BROCK BUS LINES INC	***722 W WILSON AVE***	***SSE 1/8 - 1/4 (0.177 mi.)***	***W210***	***650***
Facility Id: 00000001687				
DRILUBE CO	***711 WEST BROADWAY***	***SSE 1/8 - 1/4 (0.241 mi.)***	***AC281***	***854***
DRILUBE CO	***711 W. BROADWAY***	***SSE 1/8 - 1/4 (0.241 mi.)***	***AC282***	***856***
Facility Id: 00000016824				

Lower Elevation	Address	Direction / Distance	Map ID	Page
PRODUCTS RESEARCH &	5430 SAN FERNANDO RD	0 - 1/8 (0.000 mi.)	B10	133
Facility Id: 00000000482				
COURTWALD CORPORATIO	***5430 SAN FERNANDO RD***	***0 - 1/8 (0.000 mi.)***	***B23***	***149***
BUCHAK INC	***5404 SAN FERNANDO RD***	***SSW 0 - 1/8 (0.016 mi.)***	***F52***	***226***
Facility Id: 00000055479				
LEVITZ FURNITURE	5375 SAN FERNANDO RD	SSW 0 - 1/8 (0.050 mi.)	F82	261
CONWIN CARBONIC CO.	5420 W SAN FERNANDO	WNW 0 - 1/8 (0.051 mi.)	G84	263
Facility Id: 00000019040				
CONWIN CARBONIC CO	5420 SAN FERNADO RD	W 0 - 1/8 (0.053 mi.)	I88	266
SUNLAND CHEMICAL & R	***5440 SAN FERNANDO RD***	***WNW 0 - 1/8 (0.053 mi.)***	***I89***	***267***
Facility Id: 00000060922				
Facility Id: 00000018993				
GLENDALE CARBURETORS	***5440 SAN FERNANDO RD***	***WNW 0 - 1/8 (0.053 mi.)***	***I91***	***276***
SUNLAND, INC./MACDER	***5439 SAN FERNANDO RO***	***WNW 0 - 1/8 (0.061 mi.)***	***I100***	***290***
LEVITZ FURNITURE	5375 W SAN FERNANDO	SW 0 - 1/8 (0.064 mi.)	K107	360
Facility Id: 00000006612				
MACDERMID INC	***5439 W SAN FERNANDO***	***WNW 0 - 1/8 (0.076 mi.)***	***N124***	***388***
Facility Id: 00000041266				
SUNLAND CHEMICAL AND	5440 SAN FERNANDO RD	WNW 0 - 1/8 (0.076 mi.)	G129	394
SUNLAND CHEMICAL & R	5447 W SAN FERNANDO	WNW 0 - 1/8 (0.082 mi.)	N135	404
Facility Id: 00000041127				
SUNLAND CHEMICAL AND	***5447 SAN FERNANDO RD***	***WNW 0 - 1/8 (0.082 mi.)***	***N136***	***405***
DORAN STREET WASTEWA	***976 W DORAN***	***NW 0 - 1/8 (0.082 mi.)***	***G139***	***431***
Facility Id: 00000034266				
MOULDER BROS	955 W DORAN ST	NW 0 - 1/8 (0.089 mi.)	G142	437
Facility Id: 00000020976				
MOULDER BROTHERS	905 W DORAN STREET	NNW 0 - 1/8 (0.092 mi.)	O150	466
Facility Id: 00000055676				
GLENDALE	***4555 SPERRY ST***	***SSW 1/8 - 1/4 (0.157 mi.)***	***T188***	***524***
Facility Id: 00000007483				
ISBELL MATERIAL CO.	5201 W SAN FERNANDO	S 1/8 - 1/4 (0.211 mi.)	AA236	735
Facility Id: 00000004050				
ISSELL MATERIAL CO I	5201 SAN FERNANDO RO	S 1/8 - 1/4 (0.216 mi.)	AA242	742
GLENDALE READY MIXED	4549 BRAZIL ST	SSW 1/8 - 1/4 (0.237 mi.)	AD276	849
Facility Id: 00000003165				

EXECUTIVE SUMMARY

CA CERS TANKS: List of sites in the California Environmental Protection Agency (CalEPA) Regulated Site Portal which fall under the Aboveground Petroleum Storage and Underground Storage Tank regulatory programs.

A review of the CA CERS TANKS list, as provided by EDR, and dated 01/20/2021 has revealed that there are 4 CA CERS TANKS sites within approximately 0.25 miles of the target property.

Lower Elevation	Address	Direction / Distance	Map ID	Page
SOUTHERN CALIFORNIA	***4555 SPERRY ST (SERV***	***SSW 1/8 - 1/4 (0.157 mi.)***	***T190***	***528***
SOUTH COAST FIBERS,	***4560 W DORAN ST***	***WNW 1/8 - 1/4 (0.185 mi.)***	***V225***	***702***
NATIONAL READY MIX C	***4549 W BRAZIL ST***	***SSW 1/8 - 1/4 (0.237 mi.)***	***AD272***	***812***
4 OVER INC	***4621 W SPERRY ST***	***SW 1/8 - 1/4 (0.242 mi.)***	***AE283***	***925***

CA FID UST: The Facility Inventory Database contains active and inactive underground storage tank locations. The source is the State Water Resource Control Board.

A review of the CA FID UST list, as provided by EDR, and dated 10/31/1994 has revealed that there are 14 CA FID UST sites within approximately 0.25 miles of the target property.

Equal/Higher Elevation	Address	Direction / Distance	Map ID	Page
BROCK BUS LINES INC Facility Id: 19031086 Status: A	***722 W WILSON AVE***	***SSE 1/8 - 1/4 (0.177 mi.)***	***W210***	***650***

Lower Elevation	Address	Direction / Distance	Map ID	Page
COURTWALD CORPORATIO Facility Id: 19052429 Status: A	***5430 SAN FERNANDO RD***	***0 - 1/8 (0.000 mi.)***	***B23***	***149***
AAA PAPER STOCK COMP Facility Id: 19055896 Status: A	***5487 SAN FERNANDO RD***	***WNW 0 - 1/8 (0.012 mi.)***	***B47***	***202***
CONWIN CARBONIC COMP Facility Id: 19055391 Status: A	***5420 W SAN FERNANDO***	***WNW 0 - 1/8 (0.051 mi.)***	***G83***	***262***
SUNLAND CHEMICAL & R Facility Id: 19028213 Status: I	***5440 SAN FERNANDO RD***	***WNW 0 - 1/8 (0.053 mi.)***	***I89***	***267***
LEVITZ FURNITURE Facility Id: 19028870 Status: A	***5375 W SAN FERNANDO***	***SW 0 - 1/8 (0.064 mi.)***	***K109***	***363***
UNK Facility Id: 19054667 Status: I	***5467 W SAN FERNANDO***	***WNW 0 - 1/8 (0.091 mi.)***	***N147***	***464***
AIRCO ENGINEERING IN Facility Id: 19004828 Status: A	***5471 W SAN FERNANDO***	***WNW 0 - 1/8 (0.100 mi.)***	***N163***	***476***
SOCAL GAS Facility Id: 19020965 Status: A	***4555 SPERRY ST***	***SSW 1/8 - 1/4 (0.157 mi.)***	***T192***	***537***
AAA PAPER STOCK COMP	***4560 DORAN ST***	***WNW 1/8 - 1/4 (0.185 mi.)***	***V221***	***684***

Facility Id: 19025549 Status: I				
ISBELL MATERIAL COMP Facility Id: 19055303 Status: A	***5201 W SAN FERNANDO***	***S 1/8 - 1/4 (0.211 mi.)***	***AA235***	***734***
PLASKON ELECTRONIC M Facility Id: 19022803 Status: I	***4600 SPERRY ST***	***SW 1/8 - 1/4 (0.211 mi.)***	***Y239***	***737***
NATIONAL READY MIXED Facility Id: 19014704 Status: A	***4549 BRAZIL ST***	***SSW 1/8 - 1/4 (0.237 mi.)***	***AD269***	***806***
MIKAEL AGHAJANIAN Facility Id: 19018515 Status: A	***5181 W SAN FERNANDO***	***S 1/8 - 1/4 (0.244 mi.)***	***AA287***	***946***

Other Ascertainable Records

RCRA NonGen / NLR: RCRAInfo is EPA's comprehensive information system, providing access to data supporting the Resource Conservation and Recovery Act (RCRA) of 1976 and the Hazardous and Solid Waste Amendments (HSWA) of 1984. The database includes selective information on sites which generate, transport, store, treat and/or dispose of hazardous waste as defined by the Resource Conservation and Recovery Act (RCRA). Non-Generators do not presently generate hazardous waste.

A review of the RCRA NonGen / NLR list, as provided by EDR, and dated 12/14/2020 has revealed that there are 29 RCRA NonGen / NLR sites within approximately 0.25 miles of the target property.

Equal/Higher Elevation	Address	Direction / Distance	Map ID	Page
NOTRON MANUFACTURING EPA ID:: CAL000221493	801 W MILFORD ST	NNE 0 - 1/8 (0.010 mi.)	E41	196
HANMAR CORP EPA ID:: CAL000371983	520 STATE ST	NNE 0 - 1/8 (0.061 mi.)	E101	337
CINETECH CORP EPA ID:: CAD980736516	***730 SALEM ST***	***SSE 0 - 1/8 (0.111 mi.)***	***P172***	***482***

Lower Elevation	Address	Direction / Distance	Map ID	Page
VER EPA ID:: CAC003001317	757 WEST CALIFORNIA	0 - 1/8 (0.000 mi.)	C24	152
VER EPA ID:: CAC003033839	757 WEST CALIFORNIA	0 - 1/8 (0.000 mi.)	C34	191
ELEGANT BODY SHOP EPA ID:: CAL000312034	769 W CALIFORNIA AVE	S 0 - 1/8 (0.015 mi.)	C50	224
HD AUTO GROUP LLC DB EPA ID:: CAL000396921	5404 SAN FERNANDO RD	SSW 0 - 1/8 (0.016 mi.)	F53	227
GLENDALE ALTERNATOR EPA ID:: CAD981672124	***5404 SAN FERNANDO RD***	***SSW 0 - 1/8 (0.016 mi.)***	***F54***	***230***
THOMAS HOLDINGS INC EPA ID:: CAL000388536	774 W CALIFORNIA AVE	S 0 - 1/8 (0.029 mi.)	C70	247
GEORGE'S AUTO BODY	5320 SAN FERNANDO RD	S 0 - 1/8 (0.045 mi.)	C74	251

EPA ID:: CAL000088771				
SUNLAND CHEMICAL & R	***5440 SAN FERNANDO RD***	***WNW 0 - 1/8 (0.053 mi.)***	***I89***	***267***
EPA ID:: CAD008261059				
SHIRMAR TRUCKING	***5440 SAN FERNANDO RD***	***WNW 0 - 1/8 (0.053 mi.)***	***I90***	***271***
EPA ID:: CAD093061315				
STAGE 16 PICTURE LLC	5435 SAN FERNANDO RD	W 0 - 1/8 (0.061 mi.)	I98	283
EPA ID:: CAP000221226				
GOLDEN ROAD BREWING	5430 W SAN FERNANDO	WNW 0 - 1/8 (0.062 mi.)	G104	354
EPA ID:: CAL000414937				
TESLA INC	5375 W SAN FERNANDO	SW 0 - 1/8 (0.064 mi.)	K108	360
ACTIVE WINDOW PRODUC	5431 W SAN FERNANDO	WSW 0 - 1/8 (0.069 mi.)	I117	379
EPA ID:: CAL000435990				
4 WALL ENTERTAINMENT	5435 W SAN FERNANDO	W 0 - 1/8 (0.070 mi.)	I118	381
EPA ID:: CAL000430182				
ADMIRAL CONTROLS INC	***4516 CUTTER ST***	***SSW 0 - 1/8 (0.088 mi.)***	***K140***	***432***
EPA ID:: CAD008321416				
RAY'S AUTOMOTIVE INC	5475 W SAN FERNANDO	WNW 0 - 1/8 (0.108 mi.)	N167	478
EPA ID:: CAL000409252				
CLEAR IMAGE PRINTING	731 W WILSON AVE	SSE 1/8 - 1/4 (0.145 mi.)	P185	500
EPA ID:: CAL000372860				
CONWIN CARBONIC CO	4510 SPERRY ST	SSW 1/8 - 1/4 (0.158 mi.)	Q198	547
EPA ID:: CAL000315395				
MOVIEMACHINES INC	4510 SPERRY ST UNIT	SSW 1/8 - 1/4 (0.158 mi.)	Q199	549
EPA ID:: CAL000439813				
CLEAR TOUCH REPAIR	4550 DORAN ST	W 1/8 - 1/4 (0.163 mi.)	V203	562
EPA ID:: CAL000434995				
WORLD AUTO PARTS	5228 SAN FERNANDO RD	SSE 1/8 - 1/4 (0.170 mi.)	W205	589
EPA ID:: CAL000060276				
SOUTH COAST FIBERS I	4560 DORAN ST	WNW 1/8 - 1/4 (0.185 mi.)	V226	716
EPA ID:: CAL000110821				
BEAST AUTO BODY	4552 DORAN ST	WNW 1/8 - 1/4 (0.187 mi.)	X227	718
FINAL TOUCH COLLISIO	4552 DORAN ST	WNW 1/8 - 1/4 (0.187 mi.)	X228	721
EPA ID:: CAL000449651				
NATIONAL READY MIX C	4549 BRAZIL ST	SSW 1/8 - 1/4 (0.237 mi.)	AD274	846
EPA ID:: CAL000212362				
4-OVER INC	4621 SPERRY ST	SW 1/8 - 1/4 (0.242 mi.)	AE285	932
EPA ID:: CAL000314861				

FUDS: The Listing includes locations of Formerly Used Defense Sites Properties where the US Army Corps Of Engineers is actively working or will take necessary cleanup actions.

A review of the FUDS list, as provided by EDR, and dated 02/11/2021 has revealed that there are 2 FUDS sites within approximately 1 mile of the target property.

Equal/Higher Elevation	Address	Direction / Distance	Map ID	Page
KINNER MOTORS		SSE 1/2 - 1 (0.520 mi.)	AM321	1182

Lower Elevation	Address	Direction / Distance	Map ID	Page
STATE GUARD AIR FIEL		W 1/2 - 1 (0.516 mi.)	AL320	1181

EXECUTIVE SUMMARY

TSCA: The Toxic Substances Control Act identifies manufacturers and importers of chemical substances included on the TSCA Chemical Substance Inventory list. It includes data on the production volume of these substances by plant site. The United States Environmental Protection Agency has no current plan to update and/or re-issue this database.

A review of the TSCA list, as provided by EDR, and dated 12/31/2016 has revealed that there is 1 TSCA site within approximately 0.001 miles of the target property.

Lower Elevation	Address	Direction / Distance	Map ID	Page
PROD RESEARCH & CHEM Chemical Number: 14307336 Chemical Number: 13423615 Chemical Number: 14970877 Chemical Number: 3570556	5430 SAN FERNANDO RD	0 - 1/8 (0.000 mi.)	B12	136

ROD: Record of Decision. ROD documents mandate a permanent remedy at an NPL (Superfund) site containing technical and health information to aid the cleanup.

A review of the ROD list, as provided by EDR, and dated 12/30/2020 has revealed that there is 1 ROD site within approximately 1 mile of the target property.

Equal/Higher Elevation	Address	Direction / Distance	Map ID	Page
SAN FERNANDO VALLEY EPA ID:: CAD980894893	***NORTH HOLLYWOOD WELL***	***0 - 1/8 (0.000 mi.)***	***0***	***86***

PRP: A listing of verified Potentially Responsible Parties

A review of the PRP list, as provided by EDR, and dated 12/30/2020 has revealed that there are 5 PRP sites within approximately 0.001 miles of the target property.

Equal/Higher Elevation	Address	Direction / Distance	Map ID	Page
SAN FERNANDO VALLEY	***NORTH HOLLYWOOD WELL***	***0 - 1/8 (0.000 mi.)***	***0***	***86***

Lower Elevation	Address	Direction / Distance	Map ID	Page
PRODUCTS RESEARCH &	5430 SAN FERNANDO RD	0 - 1/8 (0.000 mi.)	B11	135
PRODUCTS RESEARCH &	5430 SAN FERNANADO R	0 - 1/8 (0.000 mi.)	B13	136
COURTAULDS AEROSPACE	5430 SAN FERNANDO RO	0 - 1/8 (0.000 mi.)	B18	142
DESOTO,INC.	5430 SAN FERNANDO RD	0 - 1/8 (0.000 mi.)	B29	176

ICIS: The Integrated Compliance Information System (ICIS) supports the information needs of the national enforcement and compliance program as well as the unique needs of the National Pollutant Discharge Elimination System (NPDES) program.

A review of the ICIS list, as provided by EDR, and dated 11/18/2016 has revealed that there is 1 ICIS site within approximately 0.001 miles of the target property.

Lower Elevation	Address	Direction / Distance	Map ID	Page
HARRINGTON TOOLS FRS ID:: 110010755469	***5420 WEST SAN FERNAN***	***0 - 1/8 (0.000 mi.)***	***D32***	***188***

CONSENT: Major Legal settlements that establish responsibility and standards for cleanup at NPL (superfund) sites. Released periodically by U.S. District Courts after settlement by parties to litigation matters.

A review of the CONSENT list, as provided by EDR, and dated 12/31/2020 has revealed that there is 1 CONSENT site within approximately 1 mile of the target property.

Equal/Higher Elevation	Address	Direction / Distance	Map ID	Page
SAN FERNANDO VALLEY	***NORTH HOLLYWOOD WELL***	***0 - 1/8 (0.000 mi.)***	***0***	***86***

FINDS: The Facility Index System contains both facility information and "pointers" to other sources of information that contain more detail. These include: RCRIS; Permit Compliance System (PCS); Aerometric Information Retrieval System (AIRS); FATES (FIFRA [Federal Insecticide Fungicide Rodenticide Act] and TSCA Enforcement System, FTTS [FIFRA/TSCA Tracking System]; CERCLIS; DOCKET (Enforcement Docket used to manage and track information on civil judicial enforcement cases for all environmental statutes); Federal Underground Injection Control (FURS); Federal Reporting Data System (FRDS); Surface Impoundments (SIA); TSCA Chemicals in Commerce Information System (CICS); PADS; RCRA-J (medical waste transporters/disposers); TRIS; and TSCA. The source of this database is the U.S. EPA/NTIS.

A review of the FINDS list, as provided by EDR, and dated 02/03/2021 has revealed that there are 6 FINDS sites within approximately 0.001 miles of the target property.

Equal/Higher Elevation	Address	Direction / Distance	Map ID	Page
SAN FERNANDO VALLEY Registry ID:: 110009267961	***NORTH HOLLYWOOD WELL***	***0 - 1/8 (0.000 mi.)***	***0***	***86***

Lower Elevation	Address	Direction / Distance	Map ID	Page
VER Registry ID:: 110070537457	757 WEST CALIFORNIA	0 - 1/8 (0.000 mi.)	C14	136
PRODUCTS RESEARCH & Registry ID:: 110066067767	5430 SAN FERNANDO RD	0 - 1/8 (0.000 mi.)	B21	147
COURTAULDS AEROSPACE Registry ID:: 110066804872	5430 SAN FERNANDO RD	0 - 1/8 (0.000 mi.)	B28	176
PRC-DESOTO INTERNATI Registry ID:: 110009333435	***5430 SAN FERNANDO RO***	***0 - 1/8 (0.000 mi.)***	***B31***	***178***
HARRINGTON TOOLS Registry ID:: 110010755469	***5420 WEST SAN FERNAN***	***0 - 1/8 (0.000 mi.)***	***D32***	***188***

ECHO: ECHO provides integrated compliance and enforcement information for about 800,000 regulated facilities nationwide.

A review of the ECHO list, as provided by EDR, and dated 01/02/2021 has revealed that there are 4 ECHO sites within approximately 0.001 miles of the target property.

Equal/Higher Elevation	Address	Direction / Distance	Map ID	Page
SAN FERNANDO VALLEY Registry ID: 110009267961	***NORTH HOLLYWOOD WELL***	***0 - 1/8 (0.000 mi.)***	***0***	***86***

Lower Elevation	Address	Direction / Distance	Map ID	Page
VER	757 WEST CALIFORNIA	0 - 1/8 (0.000 mi.)	C17	142

Registry ID: 110070537457

PRC-DESOTO INTERNATI	***5430 SAN FERNANDO RO***	***0 - 1/8 (0.000 mi.)***	***B31***	***178***
Registry ID: 110009333435				
HARRINGTON TOOLS	***5420 WEST SAN FERNAN***	***0 - 1/8 (0.000 mi.)***	***D32***	***188***
Registry ID: 110010755469				

CA BOND EXP. PLAN: Department of Health Services developed a site-specific expenditure plan as the basis for an appropriation of Hazardous Substance Cleanup Bond Act funds. It is not updated.

A review of the CA BOND EXP. PLAN list, as provided by EDR, and dated 01/01/1989 has revealed that there is 1 CA BOND EXP. PLAN site within approximately 1 mile of the target property.

Lower Elevation	Address	Direction / Distance	Map ID	Page
CENTRALAB	***4561 COLORADO BLVD.***	***S 1/2 - 1 (0.616 mi.)***	***AN323***	***1184***

CA Cortese: The sites for the list are designated by the State Water Resource Control Board (LUST), the Integrated Waste Board (SWF/LS), and the Department of Toxic Substances Control (Cal-Sites).

A review of the CA Cortese list, as provided by EDR, and dated 12/17/2020 has revealed that there are 8 CA Cortese sites within approximately 0.5 miles of the target property.

Equal/Higher Elevation	Address	Direction / Distance	Map ID	Page
SAN FERNANDO VALLEY	***NORTH HOLLYWOOD WELL***	***0 - 1/8 (0.000 mi.)***	***0***	***86***
Envirostor Id: 19990011				
Cleanup Status: ACTIVE				
SHELL	***625 PACIFIC AVE N***	***ENE 1/4 - 1/2 (0.450 mi.)***	***315***	***1112***
Cleanup Status: COMPLETED - CASE CLOSED				

Lower Elevation	Address	Direction / Distance	Map ID	Page
PRODUCTS RESEARCH &	***5430 SAN FERNANDO RD***	***0 - 1/8 (0.000 mi.)***	***B15***	***137***
Cleanup Status: COMPLETED - CASE CLOSED				
SOUTH COAST RECYCLIN	***4560 DORAN STREET***	***WNW 1/8 - 1/4 (0.185 mi.)***	***V222***	***685***
Cleanup Status: COMPLETED - CASE CLOSED				
GLENDALE READY MIX C	***4549 BRAZIL ST***	***SSW 1/8 - 1/4 (0.237 mi.)***	***AD271***	***810***
Cleanup Status: COMPLETED - CASE CLOSED				
ARROWHEAD DRINKING W	***4617 BRAZIL ST***	***SW 1/4 - 1/2 (0.286 mi.)***	***AH301***	***979***
Cleanup Status: COMPLETED - CASE CLOSED				
GRAYSON POWER PLANT	***5750 SAN FERNANDO RD***	***NW 1/4 - 1/2 (0.380 mi.)***	***AI306***	***1018***
Cleanup Status: COMPLETED - CASE CLOSED				
HIGHLAND ARCO	***5800 SAN FERNANDO RD***	***NNW 1/4 - 1/2 (0.405 mi.)***	***AI307***	***1021***
Cleanup Status: COMPLETED - CASE CLOSED				

CA ENF: A listing of Water Board Enforcement Actions. Formal is everything except Oral/Verbal Communication, Notice of Violation, Expedited Payment Letter, and Staff Enforcement Letter.

A review of the CA ENF list, as provided by EDR, and dated 12/31/2020 has revealed that there is 1 CA ENF site within approximately 0.001 miles of the target property.

Lower Elevation	Address	Direction / Distance	Map ID	Page
PRC-DESOTO INTERNATI	***5430 SAN FERNANDO RO***	***0 - 1/8 (0.000 mi.)***	***B25***	***155***
Status: Historical Status: Never Active Facility Id: 249064				

CA HAZNET: The data is extracted from the copies of hazardous waste manifests received each year by the DTSC. The annual volume of manifests is typically 700,000-1,000,000 annually, representing approximately 350,000-500,000 shipments. Data from non-California manifests & continuation sheets are not included at the present time. Data are from the manifests submitted without correction, and therefore many contain some invalid values for data elements such as generator ID, TSD ID, waste category, & disposal method. The source is the Department of Toxic Substance Control is the agency. This database begins with calendar year 1993.

A review of the CA HAZNET list, as provided by EDR, and dated 12/31/2019 has revealed that there are 3 CA HAZNET sites within approximately 0.001 miles of the target property.

Lower Elevation	Address	Direction / Distance	Map ID	Page
VER	***757 WEST CALIFORNIA***	***0 - 1/8 (0.000 mi.)***	***C19***	***143***
GEPAID: CAC003001317 GEPAID: CAC003033839				
TARGET #2198	***5430 SAN FERNANDO RD***	***0 - 1/8 (0.000 mi.)***	***B22***	***147***
GEPAID: CAL000335476				
FULL THROTTLE FILMS	***757 W CALIFORNIA AVE***	***0 - 1/8 (0.000 mi.)***	***C27***	***161***
GEPAID: CAL000400451				

CA HIST CORTESE: The sites for the list are designated by the State Water Resource Control Board [LUST], the Integrated Waste Board [SWF/LS], and the Department of Toxic Substances Control [CALSITES]. This listing is no longer updated by the state agency.

A review of the CA HIST CORTESE list, as provided by EDR, and dated 04/01/2001 has revealed that there are 10 CA HIST CORTESE sites within approximately 0.5 miles of the target property.

Equal/Higher Elevation	Address	Direction / Distance	Map ID	Page
BROCK BUS LINES	***722 WILSON***	***SSE 1/8 - 1/4 (0.177 mi.)***	***W211***	***668***
Reg Id: 113.0203				
SHELL	***625 PACIFIC AVE N***	***ENE 1/4 - 1/2 (0.450 mi.)***	***315***	***1112***
Reg Id: 312030034				

Lower Elevation	Address	Direction / Distance	Map ID	Page
PRODUCTS RESEARCH &	5430 SAN FERNANDO	WNW 0 - 1/8 (0.062 mi.)	G105	356
Reg Id: R-10470				
GLENDALE READY MIX C	***4549 BRAZIL***	***SSW 1/8 - 1/4 (0.237 mi.)***	***AD273***	***833***

Reg Id: 113.0373				
EDISON/LONG BEACH #1 Reg Id: 19490211	740 BROADWAY	SSE 1/4 - 1/2 (0.252 mi.)	AC293	951
A G LAYNE INCORPORAT Reg Id: 113.0352	***4578 BRAZIL ST.***	***SSW 1/4 - 1/2 (0.270 mi.)***	***AF295***	***952***
ARROWHEAD/PURITAS WA Reg Id: 900270198	***4617 BRAZIL ST***	***SW 1/4 - 1/2 (0.286 mi.)***	***AH300***	***976***
GRAYSON POWER PLANT Reg Id: 912030016	***5750 SAN FERNANDO RD***	***NW 1/4 - 1/2 (0.380 mi.)***	***AI306***	***1018***
HIGHLAND ARCO Reg Id: 912020034	***5800 SAN FERNANDO RD***	***NNW 1/4 - 1/2 (0.405 mi.)***	***AI307***	***1021***
GRAYSON POWER PLANT Reg Id: 109.0756	***634 BEKINS WAY***	***NW 1/4 - 1/2 (0.434 mi.)***	***AJ311***	***1058***

Los Angeles County Industrial Waste and Underground Storage Tank Sites.

A review of the CA LOS ANGELES CO. HMS list, as provided by EDR, and dated 01/11/2021 has revealed that there is 1 CA LOS ANGELES CO. HMS site within approximately 0.001 miles of the target property.

Lower Elevation	Address	Direction / Distance	Map ID	Page
PRC-DESOTO INTERNATI Facility ID: 010537-010470	***5430 SAN FERNANDO RO***	***0 - 1/8 (0.000 mi.)***	***B25***	***155***

CA HWP: Detailed information on permitted hazardous waste facilities and corrective action ("cleanups") tracked in EnviroStor.

A review of the CA HWP list, as provided by EDR, and dated 11/13/2020 has revealed that there is 1 CA HWP site within approximately 1 mile of the target property.

Lower Elevation	Address	Direction / Distance	Map ID	Page
SUNLAND, INC./MACDER EPA Id: CAD010707222 Cleanup Status: CLOSED	***5439 SAN FERNANDO RO***	***WNW 0 - 1/8 (0.061 mi.)***	***I100***	***290***

CA PROC: A listing of certified processors.

A review of the CA PROC list, as provided by EDR, and dated 03/09/2021 has revealed that there is 1 CA PROC site within approximately 0.5 miles of the target property.

Lower Elevation	Address	Direction / Distance	Map ID	Page
1X SOUTHCOAST RECYCL	***4560 DORAN ST***	***WNW 1/8 - 1/4 (0.185 mi.)***	***V223***	***700***

CA Notify 65: Listings of all Proposition 65 incidents reported to counties by the State Water Resources Control Board and the Regional Water Quality Control Board. This database is no longer updated by the reporting agency.

A review of the CA Notify 65 list, as provided by EDR, and dated 12/07/2020 has revealed that there is 1 CA Notify 65 site within approximately 1 mile of the target property.

Lower Elevation	Address	Direction / Distance	Map ID	Page
PRC-DESOTO INTERNATI	***5430 SAN FERNANDO RO***	***0 - 1/8 (0.000 mi.)***	***B25***	***155***

CA WDS: California Water Resources Control Board - Waste Discharge System.

A review of the CA WDS list, as provided by EDR, and dated 06/19/2007 has revealed that there is 1 CA WDS site within approximately 0.001 miles of the target property.

Lower Elevation	Address	Direction / Distance	Map ID	Page
PRC-DESOTO INTERNATI Facility Status: A Facility Id: 4 19I016172	5454 SAN FERNANDO RD	0 - 1/8 (0.000 mi.)	B35	193

CA WIP: Well Investigation Program case in the San Gabriel and San Fernando Valley area.

A review of the CA WIP list, as provided by EDR, and dated 07/03/2009 has revealed that there are 119 CA WIP sites within approximately 0.25 miles of the target property.

Equal/Higher Elevation	Address	Direction / Distance	Map ID	Page
RADIAN Facility Status: Historical	801 W MILFORD ST	NNE 0 - 1/8 (0.010 mi.)	E40	195
RADIAN Facility Status: Historical	811 W MILFORD ST	N 0 - 1/8 (0.011 mi.)	E42	198
J.J. CHEROKEE Facility Status: Historical	***815 W MILFORD ST***	***N 0 - 1/8 (0.011 mi.)***	***E43***	***199***
GLENDALE ANIMAL HOSP Facility Status: Historical	831 W MILFORD ST	NNW 0 - 1/8 (0.011 mi.)	B44	200
MARRICK PRODUCTION S Facility Status: Historical	747 W MILFORD ST	NE 0 - 1/8 (0.018 mi.)	E58	234
DIAL ONE MAUERHAN PL Facility Status: Historical	748 W CALIFORNIA AVE	SSE 0 - 1/8 (0.020 mi.)	C61	240
RADIAN Facility Status: Historical	744 W MILFORD ST	NE 0 - 1/8 (0.020 mi.)	E62	240
INTERNATIONAL DESSER Facility Status: Historical	743 W MILFORD ST	NE 0 - 1/8 (0.021 mi.)	E63	241
RADIAN Facility Status: Historical	500 N STATE ST	NNE 0 - 1/8 (0.028 mi.)	E66	246
TRIPOS INDUSTRIES, I Facility Status: Historical	513 STATE ST	NNE 0 - 1/8 (0.047 mi.)	E79	260
MAT SOURCE Facility Status: Historical	516 COMMERCIAL ST	NNW 0 - 1/8 (0.047 mi.)	H80	261
R. A. FISCHER	517 COMMERCIAL ST	NNW 0 - 1/8 (0.055 mi.)	H93	278

Facility Status: Historical				
MICA CAMP Facility Status: Historical	517 STATE ST	N 0 - 1/8 (0.057 mi.)	E95	279
BAR-LO MFG INC Facility Status: Historical	***241 CONCORD ST***	***SE 0 - 1/8 (0.057 mi.)***	***J96***	***279***
HERMAN'S METAL SPINN Facility Status: Historical	520 STATE ST	NNE 0 - 1/8 (0.061 mi.)	E102	340
KHOO PHOTOGRAPHY Facility Status: Historical	***521 STATE ST***	***N 0 - 1/8 (0.066 mi.)***	***M113***	***369***
SOUND CONTROL Facility Status: Historical	526 COMMERCIAL ST	N 0 - 1/8 (0.066 mi.)	H114	370
HERMANN METAL SPINNI Facility Status: Historical	524 STATE ST	NNE 0 - 1/8 (0.075 mi.)	M121	387
TITRA CALIFORNIA Facility Status: Historical	***733 SALEM ST***	***SSE 0 - 1/8 (0.090 mi.)***	***J145***	***450***
BLDG ANALYTICS Facility Status: Historical	528 STATE ST	NNE 0 - 1/8 (0.090 mi.)	M146	464
TITLE LAND COMPANY Facility Status: Historical	***800 W DORAN ST***	***N 0 - 1/8 (0.098 mi.)***	***M161***	***475***
LA EXPRESS Facility Status: Historical	740 SALEM ST	SSE 0 - 1/8 (0.103 mi.)	L165	477
LA TOGS (FORMERLY 2M Facility Status: Historical	736 SALEM ST	SSE 0 - 1/8 (0.106 mi.)	P166	477
H & M GRAPHIC SERVIC Facility Status: Historical	730 SALEM ST	SSE 0 - 1/8 (0.111 mi.)	P171	482
J. V. PRECISION INC. Facility Status: Historical	746 W DORAN ST	NNE 0 - 1/8 (0.120 mi.)	179	493
BROCK BUS LINES INC Facility Status: Active	***722 W WILSON AVE***	***SSE 1/8 - 1/4 (0.177 mi.)***	***W210***	***650***
HEMADIALYSIS Facility Status: Backlog	710 W WILSON AVE	SSE 1/8 - 1/4 (0.191 mi.)	Z232	733
OCCUPANT Facility Status: Historical	676 W WILSON AVE	SE 1/8 - 1/4 (0.217 mi.)	AB243	743
ALLEN'S TYPESETTING Facility Status: Historical	676 W WILSON AVE	SE 1/8 - 1/4 (0.217 mi.)	AB245	744
HECHT PHOTOGRAPHY Facility Status: Historical	676 W WILSON AVE	SE 1/8 - 1/4 (0.217 mi.)	AB246	744
CITY LITHO, INC. Facility Status: Backlog	676 W WILSON AVE	SE 1/8 - 1/4 (0.217 mi.)	AB247	745
C & M PRINTING Facility Status: Historical	676 W WILSON AVE	SE 1/8 - 1/4 (0.217 mi.)	AB248	745
KOKOPELLI DESIGNS Facility Status: Historical	676 W WILSON AVE	SE 1/8 - 1/4 (0.217 mi.)	AB249	745
PROMOGRAPHICS Facility Status: Historical	676 W WILSON AVE	SE 1/8 - 1/4 (0.217 mi.)	AB250	746
LEGEND AUTO PARTS	676 W WILSON AVE	SE 1/8 - 1/4 (0.217 mi.)	AB251	746

Facility Status: Historical				
GRAPHLAND Facility Status: Backlog Facility Status: Historical	676 W WILSON AVE	SE 1/8 - 1/4 (0.217 mi.)	AB252	746
ALANDALE INS. AGENCY Facility Status: Historical	750 FAIRMONT AVE	N 1/8 - 1/4 (0.227 mi.)	253	747
MATSUNO DESIGN GROUP Facility Status: Historical	719 W BROADWAY	SSE 1/8 - 1/4 (0.233 mi.)	AC267	806
DRILUBE CO Facility Status: Active	***711 W. BROADWAY***	***SSE 1/8 - 1/4 (0.241 mi.)***	***AC282***	***856***

Lower Elevation	Address	Direction / Distance	Map ID	Page
INTERNATIONAL POLYME Facility Status: Historical	5476 SAN FERNANDO RD	0 - 1/8 (0.000 mi.)	B9	133
PRC AKA SEMCO Facility Status: Historical	5454 W SAN FERNANDO	0 - 1/8 (0.000 mi.)	B16	142
COURTWALD CORPORATIO Facility Status: Active Facility Status: Historical	***5430 SAN FERNANDO RD***	***0 - 1/8 (0.000 mi.)***	***B23***	***149***
PRC-DESOTO INTERNATI Facility Status: Historical	***5430 SAN FERNANDO RO***	***0 - 1/8 (0.000 mi.)***	***B25***	***155***
MACDERMID, INC. Facility Status: Historical	5439 SAN FERNANDO RD	WSW 0 - 1/8 (0.004 mi.)	D37	195
ACTIVE SUPPLY COMPAN Facility Status: Historical	5433 SAN FERNANDO RD	WSW 0 - 1/8 (0.004 mi.)	D38	195
FABRIC FLAMEPROOFING Facility Status: Historical	835 W MILFORD ST	NW 0 - 1/8 (0.011 mi.)	B45	200
PCM INC. Facility Status: Historical	769 W CALIFORNIA AVE	S 0 - 1/8 (0.015 mi.)	C48	203
CHAMP ENTERPRISES Facility Status: Historical	754 W CALIFORNIA AVE	SSE 0 - 1/8 (0.015 mi.)	C51	226
BUCHAK INC Facility Status: Historical	***5404 SAN FERNANDO RD***	***SSW 0 - 1/8 (0.016 mi.)***	***F52***	***226***
ARTILES FOREIGN CAR Facility Status: Historical	756 W CALIFORNIA AVE	SSE 0 - 1/8 (0.018 mi.)	C55	233
CALIFORNIA POSTER PR Facility Status: Historical	756 W CALIFORNIA AVE	SSE 0 - 1/8 (0.018 mi.)	C56	233
SPEEDE Facility Status: Historical	756 W CALIFORNIA AVE	SSE 0 - 1/8 (0.018 mi.)	C57	233
COLLISION AUTO SALVA Facility Status: Historical	***5500 SAN FERNANDO RD***	***NW 0 - 1/8 (0.028 mi.)***	***B68***	***247***
SUZY ELECTRONIC Facility Status: Historical	774 W CALIFORNIA AVE	S 0 - 1/8 (0.029 mi.)	C69	247
GENERAL AIRCRAFT CO. Facility Status: Historical	5514 SAN FERNANDO RD	NW 0 - 1/8 (0.041 mi.)	G72	251
TERRY LUMBER	5310 SAN FERNANDO RD	SSE 0 - 1/8 (0.044 mi.)	C73	251

Facility Status: Historical				
GEORGE'S AUTO BODY Facility Status: Historical	5320 SAN FERNANDO RD	S 0 - 1/8 (0.045 mi.)	C75	254
CONWIN CARBONIC COMP Facility Status: Historical	***5420 W SAN FERNANDO***	***WNW 0 - 1/8 (0.051 mi.)***	***G83***	***262***
PACER PERFORMANCE PR Facility Status: Active	5345 W SAN FERNANDO	SW 0 - 1/8 (0.053 mi.)	F86	265
SOPHOS SILK SCREENIN Facility Status: Historical	5331 W SAN FERNANDO	SW 0 - 1/8 (0.054 mi.)	F92	278
DAYHAN ELECTRONICS Facility Status: Historical	5524 W SAN FERNANDO	NW 0 - 1/8 (0.056 mi.)	G94	278
DAYHAN ELECTRONICS Facility Status: Historical	5524 SAN FERNANDO RD	NW 0 - 1/8 (0.059 mi.)	G97	283
DALY ICE COMPANY Facility Status: Historical	***757 SALEM ST***	***SSE 0 - 1/8 (0.066 mi.)***	***L112***	***369***
FORMER MR FENCE/CARP Facility Status: Historical	5333 SAN FERNANDO RD	S 0 - 1/8 (0.068 mi.)	L115	371
ACTIVE WINDOW PRODUC Facility Status: Historical	***5431 W. SAN FERNANDO***	***WSW 0 - 1/8 (0.069 mi.)***	***I116***	***371***
PROCESSOR'S UNLIMITE Facility Status: Historical	741 SALEM ST	SSE 0 - 1/8 (0.076 mi.)	L123	388
ACTION FORKLIFT SERV Facility Status: Historical	5440 W SAN FERNANDO	WNW 0 - 1/8 (0.076 mi.)	G127	393
L & W TRANSMISSIONS Facility Status: Historical	5440 W SAN FERNANDO	WNW 0 - 1/8 (0.076 mi.)	G128	394
GLENDALE CARBURETORS Facility Status: Historical	5440 W SAN FERNANDO	WNW 0 - 1/8 (0.076 mi.)	G130	395
KEN'S BROACHING Facility Status: Backlog	***747 SALEM ST***	***SSE 0 - 1/8 (0.077 mi.)***	***L131***	***395***
HARTRENN, INC. Facility Status: Historical	743 SALEM ST	SSE 0 - 1/8 (0.078 mi.)	L132	396
SUNLAND CHEMICAL AND Facility Status: Historical	***5447 SAN FERNANDO RD***	***WNW 0 - 1/8 (0.082 mi.)***	***N136***	***405***
ADMIRAL CONTROLS INC Facility Status: Historical	***4516 CUTTER ST***	***SSW 0 - 1/8 (0.088 mi.)***	***K140***	***432***
SEAVAN TRUCK LINES Facility Status: Historical	5470 W SAN FERNANDO	NW 0 - 1/8 (0.092 mi.)	N149	466
RIO COFFEE Facility Status: Historical	5469 W SAN FERNANDO	WNW 0 - 1/8 (0.093 mi.)	N151	467
ZOE FASHION DESIGNS Facility Status: Historical	748 SALEM ST	SSE 0 - 1/8 (0.094 mi.)	L153	468
JOE OF CALIFORNIA, I Facility Status: Historical	5476 W SAN FERNANDO	NW 0 - 1/8 (0.095 mi.)	N154	468
SKYDRALICS INC Facility Status: Historical	4520 CUTTER ST	SW 0 - 1/8 (0.096 mi.)	K156	468
A & H FURN	4526 CUTTER ST	SW 0 - 1/8 (0.098 mi.)	K158	469

Facility Status: Historical				
CONSOLIDATED PROFESS Facility Status: Historical	744 SALEM ST	SSE 0 - 1/8 (0.100 mi.)	L162	475
AIRCO ENGINEERING IN Facility Status: Historical	***5471 W SAN FERNANDO***	***WNW 0 - 1/8 (0.100 mi.)***	***N163***	***476***
TOP IRONS WORKS Facility Status: Historical	5238 SAN FERNANDO RD	S 0 - 1/8 (0.109 mi.)	L168	480
GLENDALE MILL CO. Facility Status: Historical	***4536 CUTTER ST***	***SW 0 - 1/8 (0.110 mi.)***	***K169***	***480***
UNLIMITED SALES Facility Status: Historical	5246 SAN FERNANDO RD	S 0 - 1/8 (0.115 mi.)	L173	485
HOSE LINE Facility Status: Historical	5244 SAN FERNANDO RD	S 0 - 1/8 (0.116 mi.)	L175	488
SOUTH COAST RECYCLIN Facility Status: Historical	5487 W SAN FERNANDO	WNW 0 - 1/8 (0.117 mi.)	R176	488
IFG PRINTING CO. Facility Status: Historical	5242 SAN FERNANDO RD	S 0 - 1/8 (0.117 mi.)	L178	493
PRIME TIME COLLISION Facility Status: Historical	***5236 SAN FERNANDO RD***	***S 0 - 1/8 (0.124 mi.)***	***P180***	***493***
ZOE FASHION DESIGN Facility Status: Backlog	747 W WILSON AVE	SSE 1/8 - 1/4 (0.129 mi.)	P182	499
FURNITURE TOWN Facility Status: Historical	4550 CUTTER ST	SW 1/8 - 1/4 (0.130 mi.)	S183	499
LARRY BROWN LITHOGRA Facility Status: Historical	745 WILSON AVE	SSE 1/8 - 1/4 (0.131 mi.)	P184	500
H & M GRAPHIC SERVIC Facility Status: Historical	***731 W WILSON AVENUE***	***SSE 1/8 - 1/4 (0.145 mi.)***	***P186***	***502***
LEVITZ FURN Facility Status: Historical	5375 EXCHANGE ST	SW 1/8 - 1/4 (0.146 mi.)	S187	523
SOCAL GAS Facility Status: Backlog	***4555 SPERRY ST***	***SSW 1/8 - 1/4 (0.157 mi.)***	***T192***	***537***
CONWIN CARBONIC & AD Facility Status: Historical	***4510 SPERRY ST***	***SSW 1/8 - 1/4 (0.158 mi.)***	***Q196***	***540***
AEROSPACE ENG INC. Facility Status: Historical	5245 W SAN FERNANDO	S 1/8 - 1/4 (0.159 mi.)	U200	552
WORLD AUTO PARTS Facility Status: Historical	***5228 SAN FERNANDO RD***	***SSE 1/8 - 1/4 (0.170 mi.)***	***W204***	***564***
SELLARS PRODUCTS INC Facility Status: Historical	***4520 W DORAN ST***	***WNW 1/8 - 1/4 (0.174 mi.)***	***X207***	***592***
LARRY BROWN LITHOGRA Facility Status: Historical	***127 CONCORD ST.***	***SSE 1/8 - 1/4 (0.176 mi.)***	***W209***	***641***
7TH LEVEL Facility Status: Historical	5225 W SAN FERNANDO	S 1/8 - 1/4 (0.180 mi.)	U212	670
TRADE ROTARY CORP. Facility Status: Historical	5301 EXCHANGE ST	SW 1/8 - 1/4 (0.181 mi.)	Y215	671
SOUTH COAST RECYCLIN	***4560 DORAN ST***	***WNW 1/8 - 1/4 (0.185 mi.)***	***V220***	***682***

Facility Status: Historical				
ROCK & ROLL T-SHIRTS	***5210 SAN FERNANDO RD***	***SSE 1/8 - 1/4 (0.198 mi.)***	***W233***	***733***
Facility Status: Historical				
ISBELL MATERIAL COMP	***5201 W SAN FERNANDO***	***S 1/8 - 1/4 (0.211 mi.)***	***AA235***	***734***
Facility Status: Historical				
A.T.A. IRON WORK	4600 SPERRY ST	SW 1/8 - 1/4 (0.211 mi.)	Y237	736
Facility Status: Historical				
PEAK AUTO BODY SHOP	4600 SPERRY ST	SW 1/8 - 1/4 (0.211 mi.)	Y238	736
Facility Status: Historical				
LUIGI' POTTERY & GAR	5630 SAN FERNANDO RD	NNW 1/8 - 1/4 (0.229 mi.)	254	747
Facility Status: Historical				
SUN VALLEY EXTRUSION	4626 SPERRY ST	SW 1/8 - 1/4 (0.230 mi.)	Y257	768
Facility Status: Historical				
E. F. MARTON PRODUCT	733 W BROADWAY	SSE 1/8 - 1/4 (0.231 mi.)	AC261	797
Facility Status: Historical				
GOODHEN AMBULANCE SV	735 W BROADWAY	SSE 1/8 - 1/4 (0.231 mi.)	AC262	797
Facility Status: Historical				
GT MOTORS	741 W BROADWAY	SSE 1/8 - 1/4 (0.232 mi.)	AC263	798
Facility Status: Historical				
PHILLIPS HOCKEY SHOP	4545 BRAZIL ST	SSW 1/8 - 1/4 (0.234 mi.)	AD268	806
Facility Status: Historical				
NATIONAL READY MIXED	***4549 BRAZIL ST***	***SSW 1/8 - 1/4 (0.237 mi.)***	***AD275***	***848***
Facility Status: Backlog				
MAJESTIC AUTO BODY	4520 BRAZIL ST	S 1/8 - 1/4 (0.237 mi.)	AA277	850
Facility Status: Historical				
AMERICAN AQUARIUM EN	4524 BRAZIL ST	S 1/8 - 1/4 (0.240 mi.)	AA279	851
Facility Status: Historical				
SPORT FUN, INC	***4621 S PERRY ST***	***SW 1/8 - 1/4 (0.242 mi.)***	***AE286***	***934***
Facility Status: Historical				
PRIORITY PAK	4528 BRAZIL ST	S 1/8 - 1/4 (0.245 mi.)	AD289	950
Facility Status: Historical				
SYNC-POP	724 W BROADWAY	SSE 1/8 - 1/4 (0.249 mi.)	AC291	950
Facility Status: Historical				
DIAGNOSTIC LABORATOR	722 W BROADWAY	SSE 1/8 - 1/4 (0.250 mi.)	AC292	950
Facility Status: Historical				

CA WDR: In general, the Waste Discharge Requirements (WDRs) Program (sometimes also referred to as the "Non Chapter 15 (Non 15) Program") regulates point discharges that are exempt pursuant to Subsection 20090 of Title 27 and not subject to the Federal Water Pollution Control Act. Exemptions from Title 27 may be granted for nine categories of discharges (e.g., sewage, wastewater, etc.) that meet, and continue to meet, the preconditions listed for each specific exemption. The scope of the WDRs Program also includes the discharge of wastes classified as inert, pursuant to section 20230 of Title 27.

A review of the CA WDR list, as provided by EDR, and dated 03/09/2021 has revealed that there is 1 CA WDR site within approximately 0.001 miles of the target property.

Lower Elevation	Address	Direction / Distance	Map ID	Page
PRC-DESOTO INTERNATI	***5430 SAN FERNANDO RO***	***0 - 1/8 (0.000 mi.)***	***B25***	***155***

EXECUTIVE SUMMARY

CA CIWQS: The California Integrated Water Quality System (CIWQS) is a computer system used by the State and Regional Water Quality Control Boards to track information about places of environmental interest, manage permits and other orders, track inspections, and manage violations and enforcement activities.

A review of the CA CIWQS list, as provided by EDR, and dated 11/30/2020 has revealed that there are 2 CA CIWQS sites within approximately 0.001 miles of the target property.

Lower Elevation	Address	Direction / Distance	Map ID	Page
PRC-DESOTO INTERNATI	***5430 SAN FERNANDO RO***	***0 - 1/8 (0.000 mi.)***	***B25***	***155***
COURTAULDS AEROSPACE	5454 SAN FERNANDO RD	0 - 1/8 (0.000 mi.)	B33	190

CA CERS: The CalEPA Regulated Site Portal database combines data about environmentally regulated sites and facilities in California into a single database. It combines data from a variety of state and federal databases, and provides an overview of regulated activities across the spectrum of environmental programs for any given location in California. These activities include hazardous materials and waste, state and federal cleanups, impacted ground and surface waters, and toxic materials

A review of the CA CERS list, as provided by EDR, and dated 01/20/2021 has revealed that there are 3 CA CERS sites within approximately 0.001 miles of the target property.

Lower Elevation	Address	Direction / Distance	Map ID	Page
PRODUCTS RESEARCH &	***5430 SAN FERNANDO RD***	***0 - 1/8 (0.000 mi.)***	***B15***	***137***
PRC-DESOTO INTERNATI	5430 SAN FERNANDO	0 - 1/8 (0.000 mi.)	B20	145
COURTWALD CORPORATIO	***5430 SAN FERNANDO RD***	***0 - 1/8 (0.000 mi.)***	***B23***	***149***

EDR HIGH RISK HISTORICAL RECORDS

EDR Exclusive Records

EDR Hist Auto: EDR has searched selected national collections of business directories and has collected listings of potential gas station/filling station/service station sites that were available to EDR researchers. EDR's review was limited to those categories of sources that might, in EDR's opinion, include gas station/filling station/service station establishments. The categories reviewed included, but were not limited to gas, gas station, gasoline station, filling station, auto, automobile repair, auto service station, service station, etc. This database falls within a category of information EDR classifies as "High Risk Historical Records", or HRHR. EDR's HRHR effort presents unique and sometimes proprietary data about past sites and operations that typically create environmental concerns, but may not show up in current government records searches.

A review of the EDR Hist Auto list, as provided by EDR, has revealed that there are 4 EDR Hist Auto sites within approximately 0.125 miles of the target property.

Equal/Higher Elevation	Address	Direction / Distance	Map ID	Page
BLIGH G L	830 W DORAN ST	N 0 - 1/8 (0.081 mi.)	H134	404

Lower Elevation	Address	Direction / Distance	Map ID	Page
JENTSCH P M	5458 SAN FERNANDO	0 - 1/8 (0.000 mi.)	B36	194
BLACKHAWKS BP LLC	5406 SAN FERNANDO RD	SSW 0 - 1/8 (0.005 mi.)	D39	195
WINDLE S TEXACO SERV	5546 SAN FERNANDO	NW 0 - 1/8 (0.097 mi.)	O157	469

EXECUTIVE SUMMARY

EDR Hist Cleaner: EDR has searched selected national collections of business directories and has collected listings of potential dry cleaner sites that were available to EDR researchers. EDR's review was limited to those categories of sources that might, in EDR's opinion, include dry cleaning establishments. The categories reviewed included, but were not limited to dry cleaners, cleaners, laundry, laundromat, cleaning/laundry, wash & dry etc. This database falls within a category of information EDR classifies as "High Risk Historical Records", or HRHR. EDR's HRHR effort presents unique and sometimes proprietary data about past sites and operations that typically create environmental concerns, but may not show up in current government records searches.

A review of the EDR Hist Cleaner list, as provided by EDR, has revealed that there are 5 EDR Hist Cleaner sites within approximately 0.125 miles of the target property.

Equal/Higher Elevation	Address	Direction / Distance	Map ID	Page
CLEAN & DELIVER	735 W CALIFORNIA AVE	SE 0 - 1/8 (0.028 mi.)	C67	246
J C L LINEN SERVICE	511 COMMERCIAL ST	NNW 0 - 1/8 (0.046 mi.)	H77	256
STUDIO CLEANERS PLAN	538 COMMERCIAL	NNW 0 - 1/8 (0.076 mi.)	H122	388
M & G DRY CLEANING C	840 W DORAN ST	NNW 0 - 1/8 (0.093 mi.)	H152	467

Lower Elevation	Address	Direction / Distance	Map ID	Page
PRESTO CLEANERS LLC	5471 W SAN FERNANDO	WNW 0 - 1/8 (0.100 mi.)	N164	477

EDR RECOVERED GOVERNMENT ARCHIVES

Exclusive Recovered Govt. Archives

CA RGA LUST: The EDR Recovered Government Archive Leaking Underground Storage Tank database provides a list of LUST incidents derived from historical databases and includes many records that no longer appear in current government lists. Compiled from Records formerly available from the State Water Resources Control Board in California.

A review of the CA RGA LUST list, as provided by EDR, has revealed that there is 1 CA RGA LUST site within approximately 0.001 miles of the target property.


Lower Elevation	Address	Direction / Distance	Map ID	Page
PRODUCTS RESEARCH &	5430 SAN FERNANDO RD	0 - 1/8 (0.000 mi.)	B30	177

EXECUTIVE SUMMARY

Due to poor or inadequate address information, the following sites were not mapped. Count: 5 records.

Site Name	Database(s)
SAN FERNANDO ROAD & ADJACENT STREE	CA CIWQS
SAN FERNANDO RD CORRIDOR LANDSCAPE	CA CIWQS
	CA CDL
FURANE PRODUCTS, CIBA GEIGY CORPOR	CA DRYCLEANERS
SAN FERNANDO STREET MDY	CA RGA LF

OVERVIEW MAP - 06456994.2R

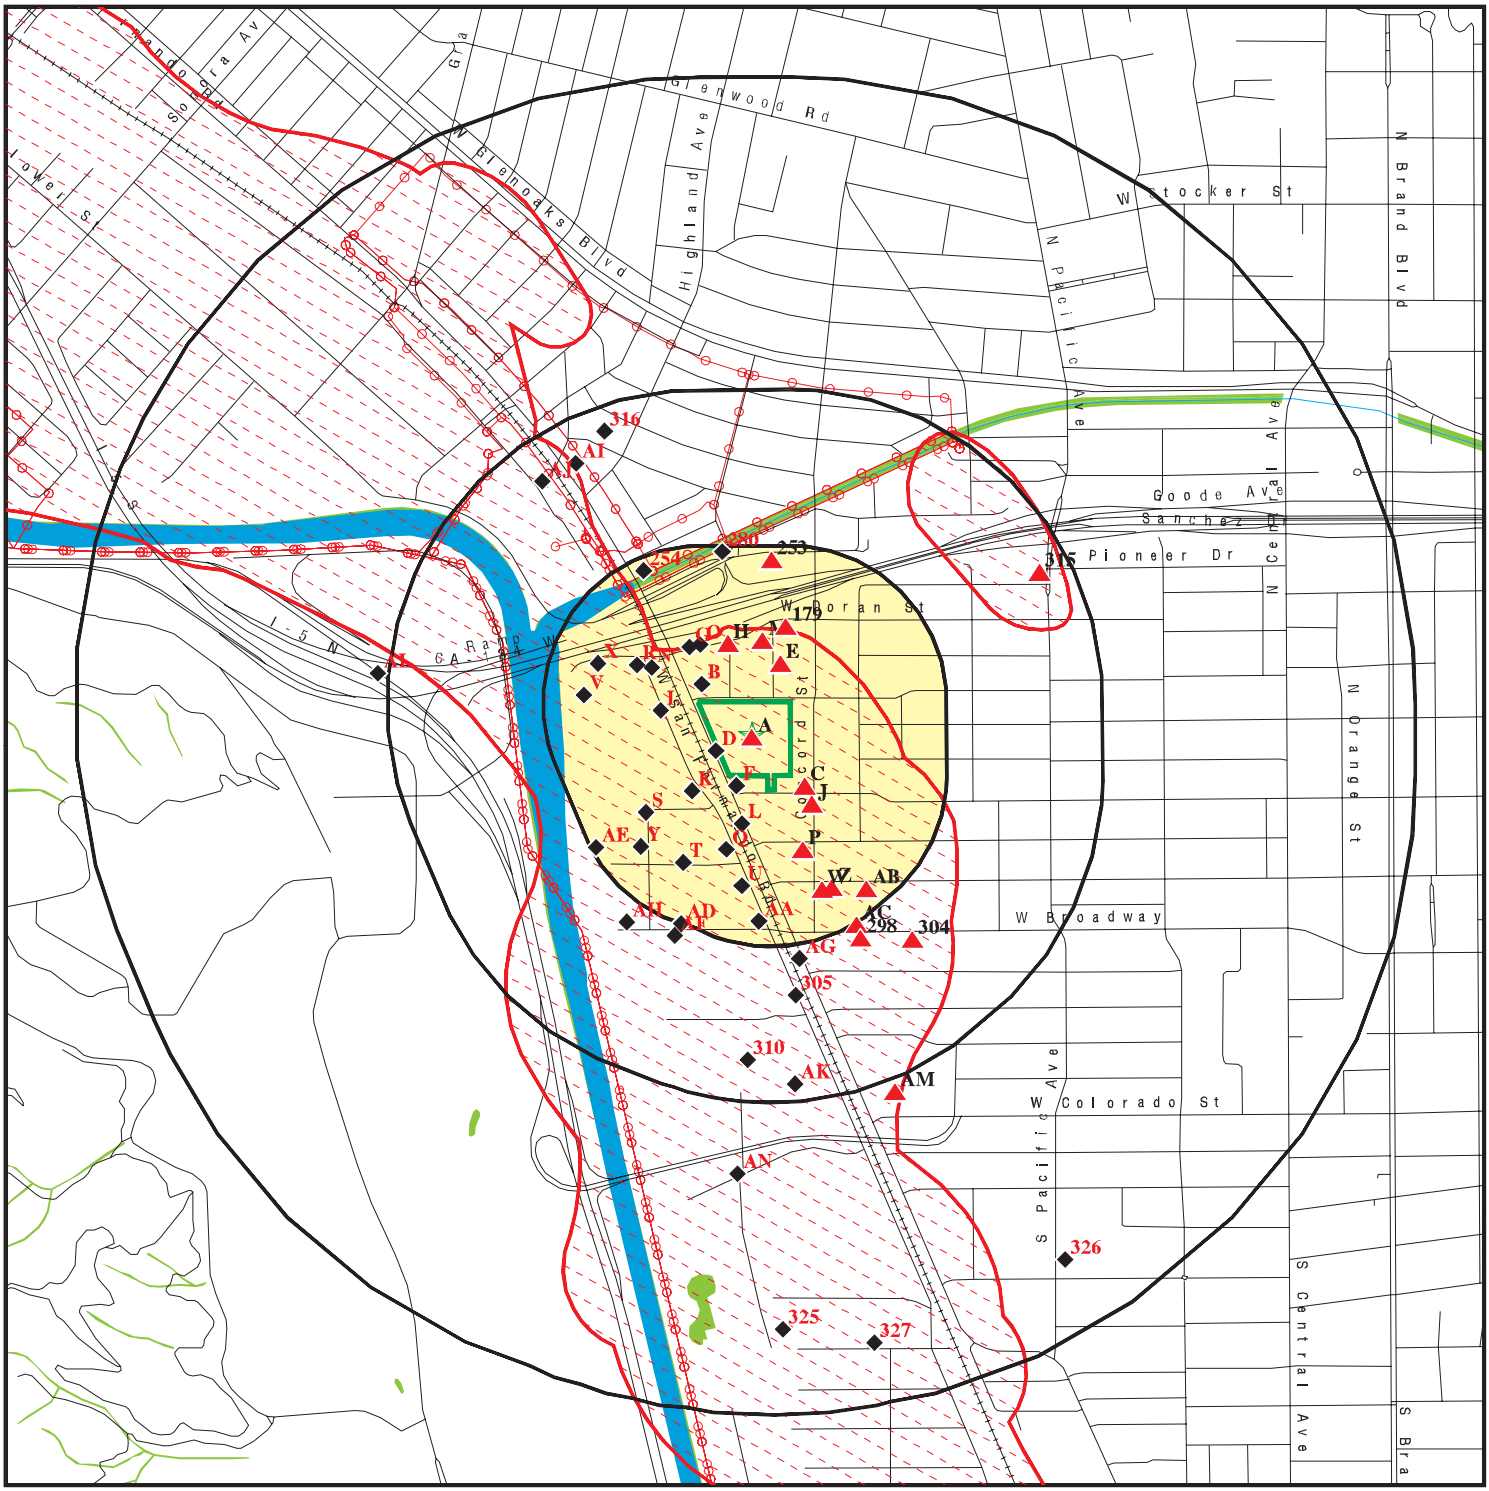

0 1/4 1/2 1 Miles


- Target Property
- Sites at elevations higher than or equal to the target property
- Sites at elevations lower than the target property
- Manufactured Gas Plants
- National Priority List Sites
- Dept. Defense Sites
- Indian Reservations BIA
- Power transmission lines
- Special Flood Hazard Area (1%)
- 0.2% Annual Chance Flood Hazard
- National Wetland Inventory
- State Wetlands
- Areas of Concern

This report includes Interactive Map Layers to display and/or hide map information. The legend includes only those icons for the default map view.

SITE NAME: 5426 San Fernando Road ADDRESS: 5426 San Fernando Road Glendale CA 91203 LAT/LONG: 34.151295 / 118.272884	CLIENT: SCS Engineers CONTACT: Kim Braun INQUIRY #: 06456994.2r DATE: April 19, 2021 6:47 pm

Copyright © 2021 EDR, Inc. © 2015 TomTom Rel. 2015.

DETAIL MAP - 06456994.2R

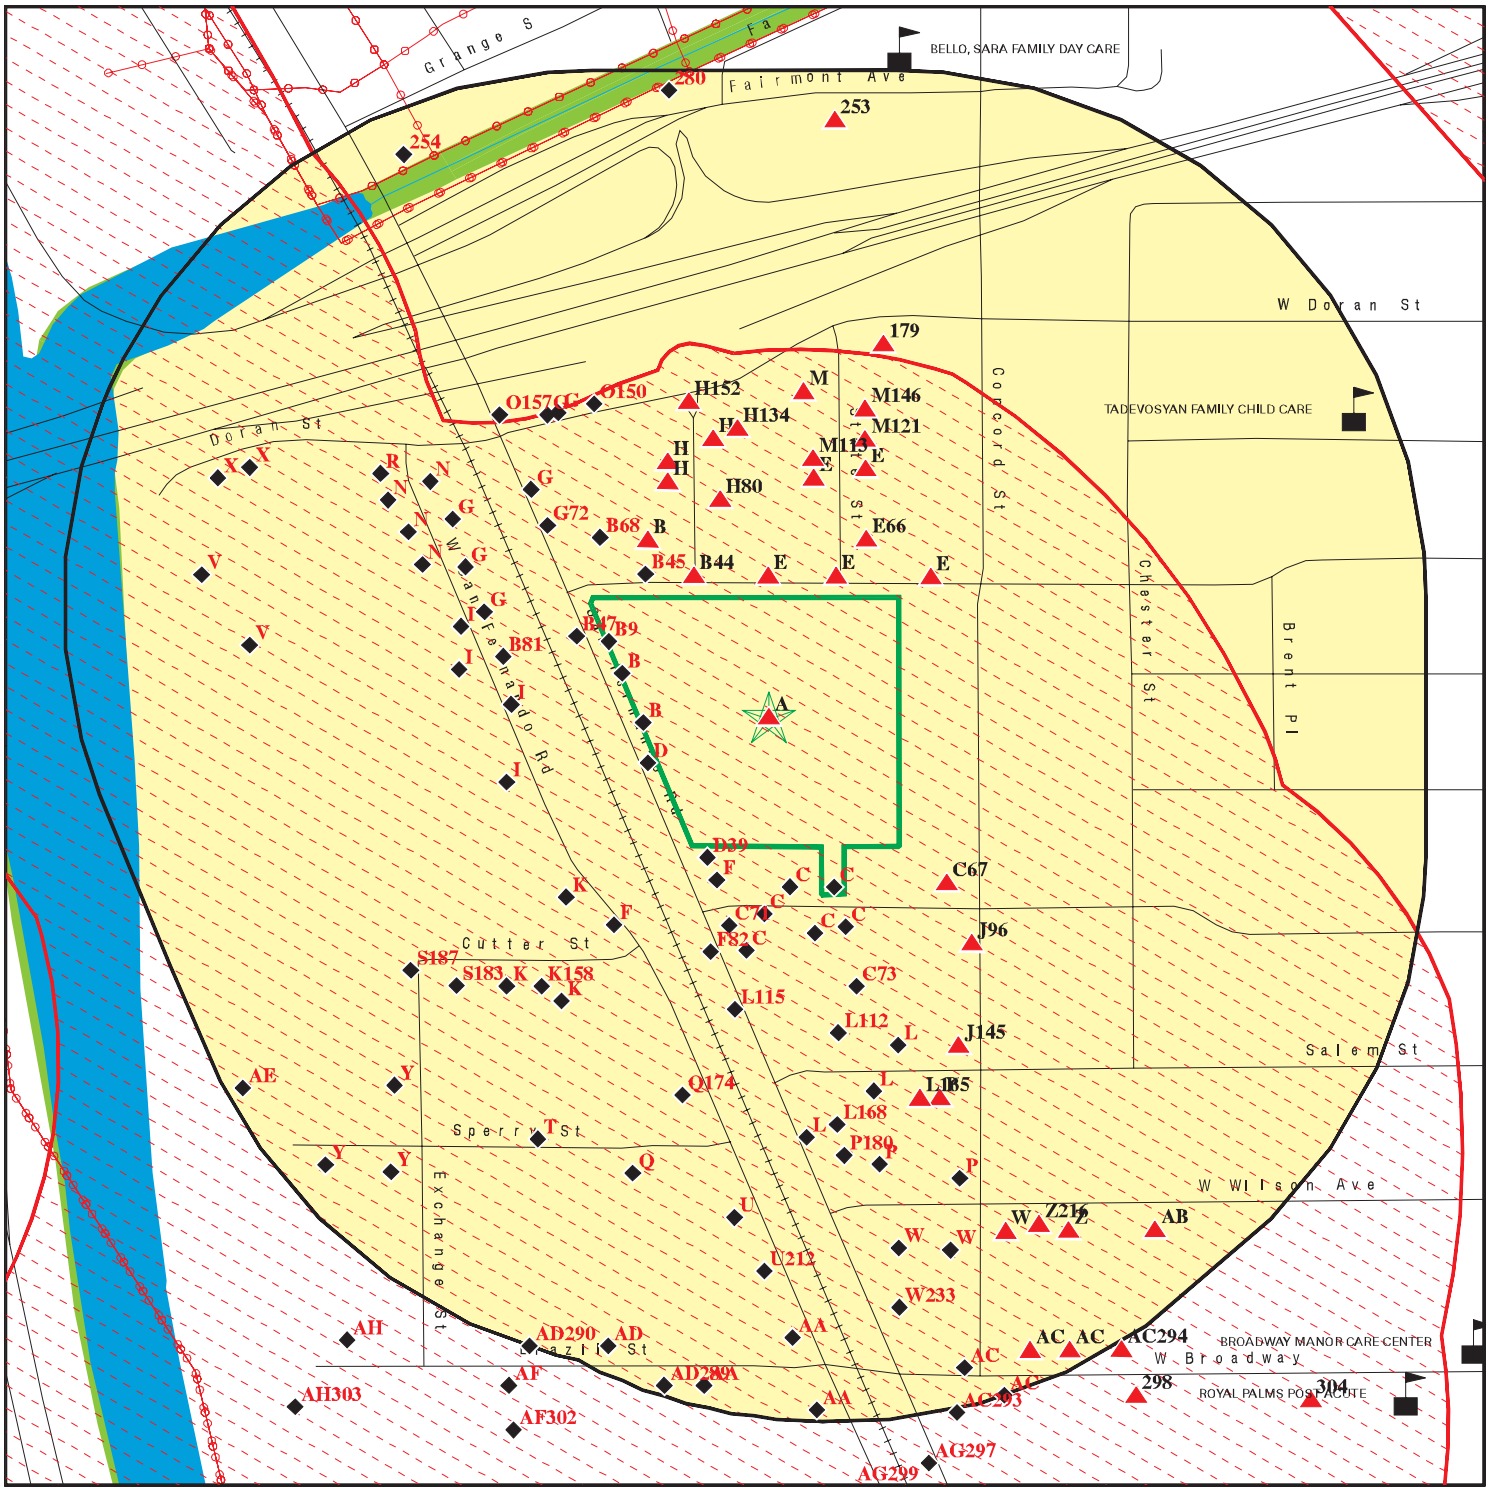

- Target Property
- Sites at elevations higher than or equal to the target property
- Sites at elevations lower than the target property
- Manufactured Gas Plants
- Sensitive Receptors
- National Priority List Sites
- Dept. Defense Sites
- Indian Reservations BIA
- Power transmission lines
- Special Flood Hazard Area (1%)
- 0.2% Annual Chance Flood Hazard
- National Wetland Inventory
- State Wetlands
- Areas of Concern

This report includes Interactive Map Layers to display and/or hide map information. The legend includes only those icons for the default map view.

SITE NAME: 5426 San Fernando Road	CLIENT: SCS Engineers
ADDRESS: 5426 San Fernando Road Glendale CA 91203	CONTACT: Kim Braun INQUIRY #: 06456994.2r
LAT/LONG: 34.151295 / 118.272884	DATE: April 19, 2021 6:48 pm

Copyright © 2021 EDR, Inc. © 2015 TomTom Rel. 2015.

MAP FINDINGS SUMMARY

Database	Search Distance (Miles)	Target Property	< 1/8	1/8 - 1/4	1/4 - 1/2	1/2 - 1	> 1	Total Plotted
STANDARD ENVIRONMENTAL RECORDS								
Federal NPL site list								
NPL	1.000		1	0	0	0	NR	1
Proposed NPL	1.000		0	0	0	0	NR	0
NPL LIENS	1.000		0	0	0	0	NR	0
Federal Delisted NPL site list								
Delisted NPL	1.000		0	0	0	0	NR	0
Federal CERCLIS list								
FEDERAL FACILITY	0.500		0	0	0	NR	NR	0
SEMS	0.500		4	0	0	NR	NR	4
Federal CERCLIS NFRAP site list								
SEMS-ARCHIVE	0.500		2	2	2	NR	NR	6
Federal RCRA CORRACTS facilities list								
CORRACTS	1.000		1	0	0	0	NR	1
Federal RCRA non-CORRACTS TSD facilities list								
RCRA-TSDF	0.500		0	0	0	NR	NR	0
Federal RCRA generators list								
RCRA-LQG	0.250		3	3	NR	NR	NR	6
RCRA-SQG	0.250	1	9	12	NR	NR	NR	22
RCRA-VSQG	0.250		0	1	NR	NR	NR	1
Federal institutional controls / engineering controls registries								
LUCIS	0.500		0	0	0	NR	NR	0
US ENG CONTROLS	0.500		1	0	0	NR	NR	1
US INST CONTROLS	0.500		1	0	0	NR	NR	1
Federal ERNS list								
ERNS	0.001		0	NR	NR	NR	NR	0
State- and tribal - equivalent NPL								
CA RESPONSE	1.000		0	0	0	1	NR	1
State- and tribal - equivalent CERCLIS								
CA ENVIROSTOR	1.000		3	2	5	6	NR	16
State and tribal landfill and/or solid waste disposal site lists								
CA SWF/LF	0.500		1	4	2	NR	NR	7
State and tribal leaking storage tank lists								
CA LUST	0.500		1	4	8	NR	NR	13

MAP FINDINGS SUMMARY

Database	Search Distance (Miles)	Target Property	< 1/8	1/8 - 1/4	1/4 - 1/2	1/2 - 1	> 1	Total Plotted
INDIAN LUST	0.500		0	0	0	NR	NR	0
CA CPS-SLIC	0.500		4	7	9	NR	NR	20
State and tribal registered storage tank lists								
FEMA UST	0.250		0	0	NR	NR	NR	0
CA UST	0.250		0	8	NR	NR	NR	8
CA AST	0.250		0	2	NR	NR	NR	2
INDIAN UST	0.250		0	0	NR	NR	NR	0
State and tribal voluntary cleanup sites								
CA VCP	0.500		1	0	0	NR	NR	1
INDIAN VCP	0.500		0	0	0	NR	NR	0
State and tribal Brownfields sites								
CA BROWNFIELDS	0.500		0	0	0	NR	NR	0
ADDITIONAL ENVIRONMENTAL RECORDS								
Local Brownfield lists								
US BROWNFIELDS	0.500		0	0	0	NR	NR	0
Local Lists of Landfill / Solid Waste Disposal Sites								
CA WMUDS/SWAT	0.500		0	0	0	NR	NR	0
CA SWRCY	0.500		1	0	0	NR	NR	1
CA HAULERS	0.001		0	NR	NR	NR	NR	0
INDIAN ODI	0.500		0	0	0	NR	NR	0
DEBRIS REGION 9	0.500		0	0	0	NR	NR	0
ODI	0.500		0	0	0	NR	NR	0
IHS OPEN DUMPS	0.500		0	0	0	NR	NR	0
Local Lists of Hazardous waste / Contaminated Sites								
CA AOCONCERN	1.000		0	0	0	0	NR	0
US HIST CDL	0.001		0	NR	NR	NR	NR	0
CA HIST Cal-Sites	1.000		1	0	0	1	NR	2
CA SCH	0.250		0	0	NR	NR	NR	0
CA CDL	0.001		0	NR	NR	NR	NR	0
CA CERS HAZ WASTE	0.250		8	9	NR	NR	NR	17
CA Toxic Pits	1.000		0	0	0	0	NR	0
US CDL	0.001		0	NR	NR	NR	NR	0
CA PFAS	0.500		0	0	0	NR	NR	0
Local Lists of Registered Storage Tanks								
CA SWEEPS UST	0.250		11	7	NR	NR	NR	18
CA HIST UST	0.250		20	7	NR	NR	NR	27
CA CERS TANKS	0.250		0	4	NR	NR	NR	4
CA FID UST	0.250		7	7	NR	NR	NR	14
Local Land Records								
CA LIENS	0.001		0	NR	NR	NR	NR	0

MAP FINDINGS SUMMARY

Database	Search Distance (Miles)	Target Property	< 1/8	1/8 - 1/4	1/4 - 1/2	1/2 - 1	> 1	Total Plotted
LIENS 2	0.001		0	NR	NR	NR	NR	0
CA DEED	0.500		0	0	0	NR	NR	0
Records of Emergency Release Reports								
HMIRS	0.001		0	NR	NR	NR	NR	0
CA CHMIRS	0.001		0	NR	NR	NR	NR	0
CA LDS	0.001		0	NR	NR	NR	NR	0
CA MCS	0.001		0	NR	NR	NR	NR	0
CA SPILLS 90	0.001		0	NR	NR	NR	NR	0
Other Ascertainable Records								
RCRA NonGen / NLR	0.250		19	10	NR	NR	NR	29
FUDS	1.000		0	0	0	2	NR	2
DOD	1.000		0	0	0	0	NR	0
SCRD DRYCLEANERS	0.500		0	0	0	NR	NR	0
US FIN ASSUR	0.001		0	NR	NR	NR	NR	0
EPA WATCH LIST	0.001		0	NR	NR	NR	NR	0
2020 COR ACTION	0.250		0	0	NR	NR	NR	0
TSCA	0.001		1	NR	NR	NR	NR	1
TRIS	0.001		0	NR	NR	NR	NR	0
SSTS	0.001		0	NR	NR	NR	NR	0
ROD	1.000		1	0	0	0	NR	1
RMP	0.001		0	NR	NR	NR	NR	0
RAATS	0.001		0	NR	NR	NR	NR	0
PRP	0.001		5	NR	NR	NR	NR	5
PADS	0.001		0	NR	NR	NR	NR	0
ICIS	0.001		1	NR	NR	NR	NR	1
FTTS	0.001		0	NR	NR	NR	NR	0
MLTS	0.001		0	NR	NR	NR	NR	0
COAL ASH DOE	0.001		0	NR	NR	NR	NR	0
COAL ASH EPA	0.500		0	0	0	NR	NR	0
PCB TRANSFORMER	0.001		0	NR	NR	NR	NR	0
RADINFO	0.001		0	NR	NR	NR	NR	0
HIST FTTS	0.001		0	NR	NR	NR	NR	0
DOT OPS	0.001		0	NR	NR	NR	NR	0
CONSENT	1.000		1	0	0	0	NR	1
INDIAN RESERV	1.000		0	0	0	0	NR	0
FUSRAP	1.000		0	0	0	0	NR	0
UMTRA	0.500		0	0	0	NR	NR	0
LEAD SMELTERS	0.001		0	NR	NR	NR	NR	0
US AIRS	0.001		0	NR	NR	NR	NR	0
US MINES	0.250		0	0	NR	NR	NR	0
ABANDONED MINES	0.250		0	0	NR	NR	NR	0
FINDS	0.001	1	6	NR	NR	NR	NR	7
DOCKET HWC	0.001		0	NR	NR	NR	NR	0
UXO	1.000		0	0	0	0	NR	0
ECHO	0.001	1	4	NR	NR	NR	NR	5
FUELS PROGRAM	0.250		0	0	NR	NR	NR	0
CA BOND EXP. PLAN	1.000		0	0	0	1	NR	1
CA Cortese	0.500		2	2	4	NR	NR	8
CA CUPA Listings	0.250		0	0	NR	NR	NR	0

MAP FINDINGS SUMMARY

Database	Search Distance (Miles)	Target Property	< 1/8	1/8 - 1/4	1/4 - 1/2	1/2 - 1	> 1	Total Plotted
CA DRYCLEANERS	0.250		0	0	NR	NR	NR	0
CA EMI	0.001	4	0	NR	NR	NR	NR	4
CA ENF	0.001		1	NR	NR	NR	NR	1
CA Financial Assurance	0.001		0	NR	NR	NR	NR	0
CA HAZNET	0.001	2	3	NR	NR	NR	NR	5
CA ICE	0.001		0	NR	NR	NR	NR	0
CA HIST CORTESE	0.500		1	2	7	NR	NR	10
CA LOS ANGELES CO. HMS	0.001		1	NR	NR	NR	NR	1
CA HWP	1.000		1	0	0	0	NR	1
CA HWT	0.250		0	0	NR	NR	NR	0
NY MANIFEST	0.250		0	0	NR	NR	NR	0
CA MINES	0.250		0	0	NR	NR	NR	0
CA MWMP	0.250		0	0	NR	NR	NR	0
CA NPDES	0.001		0	NR	NR	NR	NR	0
CA PEST LIC	0.001		0	NR	NR	NR	NR	0
CA PROC	0.500		0	1	0	NR	NR	1
CA Notify 65	1.000		1	0	0	0	NR	1
LA Co. Site Mitigation	0.001		0	NR	NR	NR	NR	0
CA UIC	0.001		0	NR	NR	NR	NR	0
CA UIC GEO	0.001		0	NR	NR	NR	NR	0
CA WASTEWATER PITS	0.500		0	0	0	NR	NR	0
CA WDS	0.001		1	NR	NR	NR	NR	1
CA WIP	0.250	1	74	45	NR	NR	NR	120
CA MILITARY PRIV SITES	0.001		0	NR	NR	NR	NR	0
CA PROJECT	0.001		0	NR	NR	NR	NR	0
CA WDR	0.001		1	NR	NR	NR	NR	1
CA CIWQS	0.001		2	NR	NR	NR	NR	2
CA CERS	0.001		3	NR	NR	NR	NR	3
CA NON-CASE INFO	0.001		0	NR	NR	NR	NR	0
CA OTHER OIL GAS	0.001		0	NR	NR	NR	NR	0
CA PROD WATER PONDS	0.001		0	NR	NR	NR	NR	0
CA SAMPLING POINT	0.001		0	NR	NR	NR	NR	0
CA WELL STIM PROJ	0.001		0	NR	NR	NR	NR	0
CA HWTS	TP	2	NR	NR	NR	NR	NR	2
CA LOS ANGELES CO LF METHANE	0.500		0	0	0	NR	NR	0
MINES MRDS	0.001		0	NR	NR	NR	NR	0

EDR HIGH RISK HISTORICAL RECORDS

EDR Exclusive Records

EDR MGP	1.000		0	0	0	0	NR	0
EDR Hist Auto	0.125		4	NR	NR	NR	NR	4
EDR Hist Cleaner	0.125		5	NR	NR	NR	NR	5

EDR RECOVERED GOVERNMENT ARCHIVES

Exclusive Recovered Govt. Archives

CA RGA LF	0.001		0	NR	NR	NR	NR	0
CA RGA LUST	0.001		1	NR	NR	NR	NR	1

- Totals --	12	219	139	37	11	0	418

MAP FINDINGS SUMMARY

Database	Search Distance (Miles)	Target Property	< 1/8	1/8 - 1/4	1/4 - 1/2	1/2 - 1	> 1	Total Plotted

NOTES:

TP = Target Property

NR = Not Requested at this Search Distance

Sites may be listed in more than one database

A1 Target Property | **PRC-DE SOTO INTERNATIONAL INC**
5426-5454 SAN FERNANDO RD
GLENDALE, CA 91203

CA HAZNET **S112999066**
CA HWTS **N/A**

Site 1 of 8 in cluster A

Actual: 474 ft.

HAZNET:

Name:	PRC-DE SOTO INTERNATIONAL INC
Address:	5426-5454 SAN FERNANDO RD
Address 2:	Not reported
City,State,Zip:	GLENDALE, CA 912030000
Contact:	NOEL PACHECO
Telephone:	8187411535
Mailing Name:	Not reported
Mailing Address:	12780 SAN FERNANDO RD
Year:	2009
Gepaid:	CAD008237596
TSD EPA ID:	CAT080013352
CA Waste Code:	223 - Unspecified oil-containing waste
Disposal Method:	H039 - Other Recovery Of Reclamation For Reuse Including Acid Regeneration, Organics Recovery Ect
Tons:	4.19085
Year:	2009
Gepaid:	CAD008237596
TSD EPA ID:	CAD097030993
CA Waste Code:	135 - Unspecified aqueous solution
Disposal Method:	H141 - Storage, Bulking, And/Or Transfer Off Site--No Treatment/Reovery (H010-H129) Or (H131-H135)
Tons:	11.4744
Year:	2008
Gepaid:	CAD008237596
TSD EPA ID:	ARD069748192
CA Waste Code:	181 - Other inorganic solid waste
Disposal Method:	H040 - Incineration--Thermal Destruction Other Than Use As A Fuel
Tons:	0.1025
Year:	2008
Gepaid:	CAD008237596
TSD EPA ID:	ARD981057870
CA Waste Code:	352 - Other organic solids
Disposal Method:	H061 - Fuel Blending Prior To Energy Recovery At Another Site
Tons:	37.264
Year:	2008
Gepaid:	CAD008237596
TSD EPA ID:	ARD981057870
CA Waste Code:	141 - Off-specification, aged or surplus inorganics
Disposal Method:	H141 - Storage, Bulking, And/Or Transfer Off Site--No Treatment/Reovery (H010-H129) Or (H131-H135)
Tons:	0.14
Year:	2008
Gepaid:	CAD008237596
TSD EPA ID:	ARD981057870
CA Waste Code:	331 - Off-specification, aged or surplus organics
Disposal Method:	H141 - Storage, Bulking, And/Or Transfer Off Site--No

PRC-DE SOTO INTERNATIONAL INC (Continued) **S112999066**

	Treatment/Reovery (H010-H129) Or (H131-H135)
Tons:	1.147
Year:	2008
Gepaid:	CAD008237596
TSD EPA ID:	ARD981057870
CA Waste Code:	343 - Unspecified organic liquid mixture
Disposal Method:	H061 - Fuel Blending Prior To Energy Recovery At Another Site
Tons:	48.326
Year:	2008
Gepaid:	CAD008237596
TSD EPA ID:	ARD981057870
CA Waste Code:	141 - Off-specification, aged or surplus inorganics
Disposal Method:	H061 - Fuel Blending Prior To Energy Recovery At Another Site
Tons:	0.0755
Year:	2008
Gepaid:	CAD008237596
TSD EPA ID:	ARD981057870
CA Waste Code:	331 - Off-specification, aged or surplus organics
Disposal Method:	H061 - Fuel Blending Prior To Energy Recovery At Another Site
Tons:	2.435
Year:	2008
Gepaid:	CAD008237596
TSD EPA ID:	ARD981057870
CA Waste Code:	122 - Alkaline solution without metals pH >= 12.5
Disposal Method:	H141 - Storage, Bulking, And/Or Transfer Off Site--No Treatment/Reovery (H010-H129) Or (H131-H135)
Tons:	0.005

Click this hyperlink while viewing on your computer to access
380 additional CA HAZNET: record(s) in the EDR Site Report.

Additional Info:

Year:	2000
Gen EPA ID:	CAD008237596
Shipment Date:	20001221
Creation Date:	3/22/2001 0:00:00
Receipt Date:	20001221
Manifest ID:	20506835
Trans EPA ID:	CAD981685886
Trans Name:	Not reported
Trans 2 EPA ID:	Not reported
Trans 2 Name:	Not reported
TSDF EPA ID:	CAD008364432
Trans Name:	Not reported
TSDF Alt EPA ID:	CAD008364432
TSDF Alt Name:	Not reported
Waste Code Description:	221 - Waste oil and mixed oil
RCRA Code:	Not reported
Meth Code:	T01 - Treatment, Tank
Quantity Tons:	5.586
Waste Quantity:	1470

PRC-DE SOTO INTERNATIONAL INC (Continued) **S112999066**

Quantity Unit:	G
Additional Code 1:	Not reported
Additional Code 2:	Not reported
Additional Code 3:	Not reported
Additional Code 4:	Not reported
Additional Code 5:	Not reported
Shipment Date:	20001107
Creation Date:	Not reported
Receipt Date:	Not reported
Manifest ID:	20505246
Trans EPA ID:	CAD008364432
Trans Name:	Not reported
Trans 2 EPA ID:	Not reported
Trans 2 Name:	Not reported
TSDF EPA ID:	CAD008364432
Trans Name:	Not reported
TSDF Alt EPA ID:	Not reported
TSDF Alt Name:	Not reported
Waste Code Description:	551 - Laboratory waste chemicals 561 Detergent and soap
RCRA Code:	D001
Meth Code:	T03 - Treatment, Incineration
Quantity Tons:	0.074
Waste Quantity:	148
Quantity Unit:	P
Additional Code 1:	Not reported
Additional Code 2:	Not reported
Additional Code 3:	Not reported
Additional Code 4:	Not reported
Additional Code 5:	Not reported
Shipment Date:	20001107
Creation Date:	2/1/2001 0:00:00
Receipt Date:	20001201
Manifest ID:	20505247
Trans EPA ID:	CAD008364432
Trans Name:	Not reported
Trans 2 EPA ID:	CAT000624247
Trans 2 Name:	Not reported
TSDF EPA ID:	WAD991281767
Trans Name:	Not reported
TSDF Alt EPA ID:	Not reported
TSDF Alt Name:	Not reported
Waste Code Description:	551 - Laboratory waste chemicals 561 Detergent and soap
RCRA Code:	D001
Meth Code:	D80 - Disposal, Land Fill
Quantity Tons:	0.025
Waste Quantity:	50
Quantity Unit:	P
Additional Code 1:	Not reported
Additional Code 2:	Not reported
Additional Code 3:	Not reported
Additional Code 4:	Not reported
Additional Code 5:	Not reported
Shipment Date:	20001107
Creation Date:	2/1/2001 0:00:00

PRC-DE SOTO INTERNATIONAL INC (Continued) **S112999066**

Receipt Date:	20001201
Manifest ID:	20505247
Trans EPA ID:	CAD008364432
Trans Name:	Not reported
Trans 2 EPA ID:	CAT000624247
Trans 2 Name:	Not reported
TSDF EPA ID:	WAD991281767
Trans Name:	Not reported
TSDF Alt EPA ID:	Not reported
TSDF Alt Name:	Not reported
Waste Code Description:	551 - Laboratory waste chemicals 561 Detergent and soap
RCRA Code:	D001
Meth Code:	T03 - Treatment, Incineration
Quantity Tons:	0.042
Waste Quantity:	84
Quantity Unit:	P
Additional Code 1:	Not reported
Additional Code 2:	Not reported
Additional Code 3:	Not reported
Additional Code 4:	Not reported
Additional Code 5:	Not reported

Shipment Date:	20001107
Creation Date:	2/1/2001 0:00:00
Receipt Date:	20001201
Manifest ID:	20505247
Trans EPA ID:	CAD008364432
Trans Name:	Not reported
Trans 2 EPA ID:	CAT000624247
Trans 2 Name:	Not reported
TSDF EPA ID:	WAD991281767
Trans Name:	Not reported
TSDF Alt EPA ID:	Not reported
TSDF Alt Name:	Not reported
Waste Code Description:	551 - Laboratory waste chemicals 561 Detergent and soap
RCRA Code:	D001
Meth Code:	T03 - Treatment, Incineration
Quantity Tons:	0.0065
Waste Quantity:	13
Quantity Unit:	P
Additional Code 1:	Not reported
Additional Code 2:	Not reported
Additional Code 3:	Not reported
Additional Code 4:	Not reported
Additional Code 5:	Not reported

Shipment Date:	20001107
Creation Date:	3/5/2001 0:00:00
Receipt Date:	20001107
Manifest ID:	20505246
Trans EPA ID:	CAD008364432
Trans Name:	Not reported
Trans 2 EPA ID:	Not reported
Trans 2 Name:	Not reported
TSDF EPA ID:	CAD008364432
Trans Name:	Not reported
TSDF Alt EPA ID:	Not reported

PRC-DE SOTO INTERNATIONAL INC (Continued) **S112999066**

TSDF Alt Name:	Not reported
Waste Code Description:	343 - Unspecified organic liquid mixture
RCRA Code:	D001
Meth Code:	T03 - Treatment, Incineration
Quantity Tons:	0.49
Waste Quantity:	980
Quantity Unit:	P
Additional Code 1:	Not reported
Additional Code 2:	Not reported
Additional Code 3:	Not reported
Additional Code 4:	Not reported
Additional Code 5:	Not reported
Shipment Date:	20001107
Creation Date:	3/5/2001 0:00:00
Receipt Date:	20001107
Manifest ID:	20505246
Trans EPA ID:	CAD008364432
Trans Name:	Not reported
Trans 2 EPA ID:	Not reported
Trans 2 Name:	Not reported
TSDF EPA ID:	CAD008364432
Trans Name:	Not reported
TSDF Alt EPA ID:	Not reported
TSDF Alt Name:	Not reported
Waste Code Description:	343 - Unspecified organic liquid mixture
RCRA Code:	D001
Meth Code:	T03 - Treatment, Incineration
Quantity Tons:	0.488
Waste Quantity:	976
Quantity Unit:	P
Additional Code 1:	Not reported
Additional Code 2:	Not reported
Additional Code 3:	Not reported
Additional Code 4:	Not reported
Additional Code 5:	Not reported
Shipment Date:	20001107
Creation Date:	3/5/2001 0:00:00
Receipt Date:	20001107
Manifest ID:	20505246
Trans EPA ID:	CAD008364432
Trans Name:	Not reported
Trans 2 EPA ID:	Not reported
Trans 2 Name:	Not reported
TSDF EPA ID:	CAD008364432
Trans Name:	Not reported
TSDF Alt EPA ID:	Not reported
TSDF Alt Name:	Not reported
Waste Code Description:	551 - Laboratory waste chemicals 561 Detergent and soap
RCRA Code:	F002
Meth Code:	R01 - Recycler
Quantity Tons:	1.2625
Waste Quantity:	2525
Quantity Unit:	P
Additional Code 1:	Not reported
Additional Code 2:	Not reported

PRC-DE SOTO INTERNATIONAL INC (Continued) **S112999066**

Additional Code 3:	Not reported
Additional Code 4:	Not reported
Additional Code 5:	Not reported
Shipment Date:	20001107
Creation Date:	3/5/2001 0:00:00
Receipt Date:	20001107
Manifest ID:	20505246
Trans EPA ID:	CAD008364432
Trans Name:	Not reported
Trans 2 EPA ID:	Not reported
Trans 2 Name:	Not reported
TSDF EPA ID:	CAD008364432
Trans Name:	Not reported
TSDF Alt EPA ID:	Not reported
TSDF Alt Name:	Not reported
Waste Code Description:	551 - Laboratory waste chemicals 561 Detergent and soap
RCRA Code:	F002
Meth Code:	R01 - Recycler
Quantity Tons:	1.575
Waste Quantity:	3150
Quantity Unit:	P
Additional Code 1:	Not reported
Additional Code 2:	Not reported
Additional Code 3:	Not reported
Additional Code 4:	Not reported
Additional Code 5:	Not reported
Shipment Date:	20001107
Creation Date:	Not reported
Receipt Date:	Not reported
Manifest ID:	20505246
Trans EPA ID:	CAD008364432
Trans Name:	Not reported
Trans 2 EPA ID:	Not reported
Trans 2 Name:	Not reported
TSDF EPA ID:	CAD008364432
Trans Name:	Not reported
TSDF Alt EPA ID:	Not reported
TSDF Alt Name:	Not reported
Waste Code Description:	551 - Laboratory waste chemicals 561 Detergent and soap
RCRA Code:	D002
Meth Code:	H01 - Transfer Station
Quantity Tons:	0.015
Waste Quantity:	30
Quantity Unit:	P
Additional Code 1:	Not reported
Additional Code 2:	Not reported
Additional Code 3:	Not reported
Additional Code 4:	Not reported
Additional Code 5:	Not reported

Additional Info:

Year:	1996
Gen EPA ID:	CAD008237596
Shipment Date:	19961224

PRC-DE SOTO INTERNATIONAL INC (Continued) **S112999066**

Creation Date:	5/20/1997 0:00:00
Receipt Date:	19961224
Manifest ID:	96015199
Trans EPA ID:	NJD080631369
Trans Name:	Not reported
Trans 2 EPA ID:	Not reported
Trans 2 Name:	Not reported
TSDF EPA ID:	CAD008302903
Trans Name:	Not reported
TSDF Alt EPA ID:	Not reported
TSDF Alt Name:	Not reported
Waste Code Description:	331 - Off-specification, aged, or surplus organics
RCRA Code:	Not reported
Meth Code:	H01 - Transfer Station
Quantity Tons:	1.85
Waste Quantity:	3700
Quantity Unit:	P
Additional Code 1:	Not reported
Additional Code 2:	Not reported
Additional Code 3:	Not reported
Additional Code 4:	Not reported
Additional Code 5:	Not reported

Shipment Date:	19961224
Creation Date:	5/20/1997 0:00:00
Receipt Date:	19961224
Manifest ID:	96015199
Trans EPA ID:	NJD080631369
Trans Name:	Not reported
Trans 2 EPA ID:	Not reported
Trans 2 Name:	Not reported
TSDF EPA ID:	CAD008302903
Trans Name:	Not reported
TSDF Alt EPA ID:	Not reported
TSDF Alt Name:	Not reported
Waste Code Description:	331 - Off-specification, aged, or surplus organics
RCRA Code:	Not reported
Meth Code:	H01 - Transfer Station
Quantity Tons:	1.1535
Waste Quantity:	2307
Quantity Unit:	P
Additional Code 1:	Not reported
Additional Code 2:	Not reported
Additional Code 3:	Not reported
Additional Code 4:	Not reported
Additional Code 5:	Not reported

Shipment Date:	19961220
Creation Date:	5/20/1997 0:00:00
Receipt Date:	19961223
Manifest ID:	96015068
Trans EPA ID:	CAT000624247
Trans Name:	Not reported
Trans 2 EPA ID:	Not reported
Trans 2 Name:	Not reported
TSDF EPA ID:	CAD008302903
Trans Name:	Not reported

PRC-DE SOTO INTERNATIONAL INC (Continued) **S112999066**

TSDF Alt EPA ID:	Not reported
TSDF Alt Name:	Not reported
Waste Code Description:	214 - Unspecified solvent mixture
RCRA Code:	D001
Meth Code:	R01 - Recycler
Quantity Tons:	2.483
Waste Quantity:	4966
Quantity Unit:	P
Additional Code 1:	Not reported
Additional Code 2:	Not reported
Additional Code 3:	Not reported
Additional Code 4:	Not reported
Additional Code 5:	Not reported
Shipment Date:	19961220
Creation Date:	9/12/1997 0:00:00
Receipt Date:	19961223
Manifest ID:	96015069
Trans EPA ID:	CAT000624247
Trans Name:	Not reported
Trans 2 EPA ID:	Not reported
Trans 2 Name:	Not reported
TSDF EPA ID:	CAD008302903
Trans Name:	Not reported
TSDF Alt EPA ID:	CAD008302903
TSDF Alt Name:	Not reported
Waste Code Description:	214 - Unspecified solvent mixture
RCRA Code:	F002
Meth Code:	R01 - Recycler
Quantity Tons:	0.42
Waste Quantity:	840
Quantity Unit:	P
Additional Code 1:	Not reported
Additional Code 2:	Not reported
Additional Code 3:	Not reported
Additional Code 4:	Not reported
Additional Code 5:	Not reported
Shipment Date:	19961220
Creation Date:	9/12/1997 0:00:00
Receipt Date:	19961223
Manifest ID:	96015069
Trans EPA ID:	CAT000624247
Trans Name:	Not reported
Trans 2 EPA ID:	Not reported
Trans 2 Name:	Not reported
TSDF EPA ID:	CAD008302903
Trans Name:	Not reported
TSDF Alt EPA ID:	CAD008302903
TSDF Alt Name:	Not reported
Waste Code Description:	591 - Baghouse waste
RCRA Code:	D005
Meth Code:	H01 - Transfer Station
Quantity Tons:	0.05
Waste Quantity:	100
Quantity Unit:	P
Additional Code 1:	Not reported

PRC-DE SOTO INTERNATIONAL INC (Continued) **S112999066**

Additional Code 2:	Not reported
Additional Code 3:	Not reported
Additional Code 4:	Not reported
Additional Code 5:	Not reported
Shipment Date:	19961220
Creation Date:	9/12/1997 0:00:00
Receipt Date:	19961223
Manifest ID:	96015069
Trans EPA ID:	CAT000624247
Trans Name:	Not reported
Trans 2 EPA ID:	Not reported
Trans 2 Name:	Not reported
TSDF EPA ID:	CAD008302903
Trans Name:	Not reported
TSDF Alt EPA ID:	CAD008302903
TSDF Alt Name:	Not reported
Waste Code Description:	272 - Polymeric resin waste
RCRA Code:	D001
Meth Code:	R01 - Recycler
Quantity Tons:	0.22
Waste Quantity:	440
Quantity Unit:	P
Additional Code 1:	Not reported
Additional Code 2:	Not reported
Additional Code 3:	Not reported
Additional Code 4:	Not reported
Additional Code 5:	Not reported
Shipment Date:	19961220
Creation Date:	9/12/1997 0:00:00
Receipt Date:	19961223
Manifest ID:	96015069
Trans EPA ID:	CAT000624247
Trans Name:	Not reported
Trans 2 EPA ID:	Not reported
Trans 2 Name:	Not reported
TSDF EPA ID:	CAD008302903
Trans Name:	Not reported
TSDF Alt EPA ID:	CAD008302903
TSDF Alt Name:	Not reported
Waste Code Description:	331 - Off-specification, aged, or surplus organics
RCRA Code:	D001
Meth Code:	H01 - Transfer Station
Quantity Tons:	0.705
Waste Quantity:	1410
Quantity Unit:	P
Additional Code 1:	Not reported
Additional Code 2:	Not reported
Additional Code 3:	Not reported
Additional Code 4:	Not reported
Additional Code 5:	Not reported
Shipment Date:	19961220
Creation Date:	5/20/1997 0:00:00
Receipt Date:	19961223
Manifest ID:	96015068

PRC-DE SOTO INTERNATIONAL INC (Continued) **S112999066**

Trans EPA ID:	CAT000624247
Trans Name:	Not reported
Trans 2 EPA ID:	Not reported
Trans 2 Name:	Not reported
TSDF EPA ID:	CAD008302903
Trans Name:	Not reported
TSDF Alt EPA ID:	Not reported
TSDF Alt Name:	Not reported
Waste Code Description:	343 - Unspecified organic liquid mixture
RCRA Code:	D007
Meth Code:	H01 - Transfer Station
Quantity Tons:	0.2475
Waste Quantity:	495
Quantity Unit:	P
Additional Code 1:	Not reported
Additional Code 2:	Not reported
Additional Code 3:	Not reported
Additional Code 4:	Not reported
Additional Code 5:	Not reported

Shipment Date:	19961220
Creation Date:	5/20/1997 0:00:00
Receipt Date:	19961223
Manifest ID:	96015068
Trans EPA ID:	CAT000624247
Trans Name:	Not reported
Trans 2 EPA ID:	Not reported
Trans 2 Name:	Not reported
TSDF EPA ID:	CAD008302903
Trans Name:	Not reported
TSDF Alt EPA ID:	Not reported
TSDF Alt Name:	Not reported
Waste Code Description:	331 - Off-specification, aged, or surplus organics
RCRA Code:	D001
Meth Code:	R01 - Recycler
Quantity Tons:	0.565
Waste Quantity:	1130
Quantity Unit:	P
Additional Code 1:	Not reported
Additional Code 2:	Not reported
Additional Code 3:	Not reported
Additional Code 4:	Not reported
Additional Code 5:	Not reported

Shipment Date:	19961220
Creation Date:	5/20/1997 0:00:00
Receipt Date:	19961223
Manifest ID:	96015068
Trans EPA ID:	CAT000624247
Trans Name:	Not reported
Trans 2 EPA ID:	Not reported
Trans 2 Name:	Not reported
TSDF EPA ID:	CAD008302903
Trans Name:	Not reported
TSDF Alt EPA ID:	Not reported
TSDF Alt Name:	Not reported
Waste Code Description:	331 - Off-specification, aged, or surplus organics

PRC-DE SOTO INTERNATIONAL INC (Continued) **S112999066**

RCRA Code:	Not reported
Meth Code:	H01 - Transfer Station
Quantity Tons:	0.605
Waste Quantity:	1210
Quantity Unit:	P
Additional Code 1:	Not reported
Additional Code 2:	Not reported
Additional Code 3:	Not reported
Additional Code 4:	Not reported
Additional Code 5:	Not reported

Additional Info:

Year:	2009
Gen EPA ID:	CAD008237596
Shipment Date:	20090427
Creation Date:	6/17/2009 18:30:19
Receipt Date:	20090427
Manifest ID:	004030473JJK
Trans EPA ID:	CAR000148338
Trans Name:	AMERICAN INTEGRATED SERVICES INC
Trans 2 EPA ID:	Not reported
Trans 2 Name:	Not reported
TSDF EPA ID:	CAT080013352
Trans Name:	DEMENNO KERDOON
TSDF Alt EPA ID:	Not reported
TSDF Alt Name:	Not reported
Waste Code Description:	223 - Unspecified oil-containing waste
RCRA Code:	Not reported
Meth Code:	H039 - Other Recovery Of Reclamation For Reuse Including Acid Regeneration, Organics Recovery Ect
Quantity Tons:	0.02085
Waste Quantity:	5
Quantity Unit:	G
Additional Code 1:	Not reported
Additional Code 2:	Not reported
Additional Code 3:	Not reported
Additional Code 4:	Not reported
Additional Code 5:	Not reported
Shipment Date:	20090120
Creation Date:	3/9/2009 18:30:38
Receipt Date:	20090120
Manifest ID:	004030204JJK
Trans EPA ID:	CAR000148338
Trans Name:	AMERICAN INTEGRATED SERVICES INC
Trans 2 EPA ID:	Not reported
Trans 2 Name:	Not reported
TSDF EPA ID:	CAD097030993
Trans Name:	SIEMENS WATER TECHNOLOGIES
TSDF Alt EPA ID:	Not reported
TSDF Alt Name:	Not reported
Waste Code Description:	135 - Unspecified aqueous solution
RCRA Code:	D010
Meth Code:	H141 - Storage, Bulking, And/Or Transfer Off Site--No Treatment/Reovery (H010-H129) Or (H131-H135)
Quantity Tons:	11.4744

PRC-DE SOTO INTERNATIONAL INC (Continued) **S112999066**

Waste Quantity:	2732
Quantity Unit:	G
Additional Code 1:	D008
Additional Code 2:	D006
Additional Code 3:	Not reported
Additional Code 4:	Not reported
Additional Code 5:	Not reported
Shipment Date:	20090114
Creation Date:	3/24/2009 18:30:09
Receipt Date:	20090114
Manifest ID:	004030203JJK
Trans EPA ID:	CAR000148338
Trans Name:	AMERICAN INTEGRATED SERVICES INC
Trans 2 EPA ID:	Not reported
Trans 2 Name:	Not reported
TSDF EPA ID:	CAT080013352
Trans Name:	DEMENNO KERDOON
TSDF Alt EPA ID:	Not reported
TSDF Alt Name:	Not reported
Waste Code Description:	223 - Unspecified oil-containing waste
RCRA Code:	Not reported
Meth Code:	H039 - Other Recovery Of Reclamation For Reuse Including Acid Regeneration, Organics Recovery Ect
Quantity Tons:	4.17
Waste Quantity:	1000
Quantity Unit:	G
Additional Code 1:	Not reported
Additional Code 2:	Not reported
Additional Code 3:	Not reported
Additional Code 4:	Not reported
Additional Code 5:	Not reported

Additional Info:

Year:	1994
Gen EPA ID:	CAD008237596
Shipment Date:	19941129
Creation Date:	3/28/1996 0:00:00
Receipt Date:	19941129
Manifest ID:	93112287
Trans EPA ID:	CAD000083121
Trans Name:	Not reported
Trans 2 EPA ID:	Not reported
Trans 2 Name:	Not reported
TSDF EPA ID:	CAD000633164
Trans Name:	Not reported
TSDF Alt EPA ID:	CAD000633164
TSDF Alt Name:	Not reported
Waste Code Description:	272 - Polymeric resin waste
RCRA Code:	Not reported
Meth Code:	D80 - Disposal, Land Fill
Quantity Tons:	15.854
Waste Quantity:	31708
Quantity Unit:	P
Additional Code 1:	Not reported
Additional Code 2:	Not reported

PRC-DE SOTO INTERNATIONAL INC (Continued) **S112999066**

Additional Code 3:	Not reported
Additional Code 4:	Not reported
Additional Code 5:	Not reported
Shipment Date:	19941128
Creation Date:	3/28/1996 0:00:00
Receipt Date:	19941129
Manifest ID:	93497306
Trans EPA ID:	OHD009865825
Trans Name:	Not reported
Trans 2 EPA ID:	Not reported
Trans 2 Name:	Not reported
TSDF EPA ID:	CAD044429835
Trans Name:	Not reported
TSDF Alt EPA ID:	CAD044429835
TSDF Alt Name:	Not reported
Waste Code Description:	141 - Off-specification, aged, or surplus inorganics
RCRA Code:	D007
Meth Code:	T03 - Treatment, Incineration
Quantity Tons:	0.8625
Waste Quantity:	1725
Quantity Unit:	P
Additional Code 1:	Not reported
Additional Code 2:	Not reported
Additional Code 3:	Not reported
Additional Code 4:	Not reported
Additional Code 5:	Not reported
Shipment Date:	19941128
Creation Date:	3/28/1996 0:00:00
Receipt Date:	19941129
Manifest ID:	93497306
Trans EPA ID:	OHD009865825
Trans Name:	Not reported
Trans 2 EPA ID:	Not reported
Trans 2 Name:	Not reported
TSDF EPA ID:	CAD044429835
Trans Name:	Not reported
TSDF Alt EPA ID:	CAD044429835
TSDF Alt Name:	Not reported
Waste Code Description:	214 - Unspecified solvent mixture
RCRA Code:	D001
Meth Code:	T03 - Treatment, Incineration
Quantity Tons:	0.857
Waste Quantity:	1714
Quantity Unit:	P
Additional Code 1:	Not reported
Additional Code 2:	Not reported
Additional Code 3:	Not reported
Additional Code 4:	Not reported
Additional Code 5:	Not reported
Shipment Date:	19941128
Creation Date:	3/28/1996 0:00:00
Receipt Date:	19941129
Manifest ID:	93497306
Trans EPA ID:	OHD009865825

PRC-DE SOTO INTERNATIONAL INC (Continued) **S112999066**

Trans Name:	Not reported
Trans 2 EPA ID:	Not reported
Trans 2 Name:	Not reported
TSDF EPA ID:	CAD044429835
Trans Name:	Not reported
TSDF Alt EPA ID:	CAD044429835
TSDF Alt Name:	Not reported
Waste Code Description:	135 - Unspecified aqueous solution
RCRA Code:	D007
Meth Code:	R01 - Recycler
Quantity Tons:	0.45
Waste Quantity:	900
Quantity Unit:	P
Additional Code 1:	Not reported
Additional Code 2:	Not reported
Additional Code 3:	Not reported
Additional Code 4:	Not reported
Additional Code 5:	Not reported

Shipment Date:	19941031
Creation Date:	3/28/1996 0:00:00
Receipt Date:	19941104
Manifest ID:	93604056
Trans EPA ID:	CAD000083121
Trans Name:	Not reported
Trans 2 EPA ID:	Not reported
Trans 2 Name:	Not reported
TSDF EPA ID:	CAD000633164
Trans Name:	Not reported
TSDF Alt EPA ID:	CAD000633164
TSDF Alt Name:	Not reported
Waste Code Description:	272 - Polymeric resin waste
RCRA Code:	Not reported
Meth Code:	D80 - Disposal, Land Fill
Quantity Tons:	6.4105
Waste Quantity:	12821
Quantity Unit:	P
Additional Code 1:	Not reported
Additional Code 2:	Not reported
Additional Code 3:	Not reported
Additional Code 4:	Not reported
Additional Code 5:	Not reported

Shipment Date:	19941027
Creation Date:	3/28/1996 0:00:00
Receipt Date:	19941027
Manifest ID:	93006370
Trans EPA ID:	CAD008364432
Trans Name:	Not reported
Trans 2 EPA ID:	Not reported
Trans 2 Name:	Not reported
TSDF EPA ID:	CAD008364432
Trans Name:	Not reported
TSDF Alt EPA ID:	CAD008364432
TSDF Alt Name:	Not reported
Waste Code Description:	211 - Halogenated solvents (chloroform, methyl chloride, perchloroethylene, etc.

PRC-DE SOTO INTERNATIONAL INC (Continued) **S112999066**

RCRA Code:	U226
Meth Code:	R01 - Recycler
Quantity Tons:	0.417
Waste Quantity:	100
Quantity Unit:	G
Additional Code 1:	Not reported
Additional Code 2:	Not reported
Additional Code 3:	Not reported
Additional Code 4:	Not reported
Additional Code 5:	Not reported
Shipment Date:	19941027
Creation Date:	3/28/1996 0:00:00
Receipt Date:	19941027
Manifest ID:	93006370
Trans EPA ID:	CAD008364432
Trans Name:	Not reported
Trans 2 EPA ID:	Not reported
Trans 2 Name:	Not reported
TSDF EPA ID:	CAD008364432
Trans Name:	Not reported
TSDF Alt EPA ID:	CAD008364432
TSDF Alt Name:	Not reported
Waste Code Description:	352 - Other organic solids
RCRA Code:	D007
Meth Code:	R01 - Recycler
Quantity Tons:	10.525
Waste Quantity:	21050
Quantity Unit:	P
Additional Code 1:	Not reported
Additional Code 2:	Not reported
Additional Code 3:	Not reported
Additional Code 4:	Not reported
Additional Code 5:	Not reported
Shipment Date:	19941026
Creation Date:	3/28/1996 0:00:00
Receipt Date:	19941026
Manifest ID:	93569627
Trans EPA ID:	OHD009865825
Trans Name:	Not reported
Trans 2 EPA ID:	Not reported
Trans 2 Name:	Not reported
TSDF EPA ID:	CAD044429835
Trans Name:	Not reported
TSDF Alt EPA ID:	CAD044429835
TSDF Alt Name:	Not reported
Waste Code Description:	- Not reported
RCRA Code:	F002
Meth Code:	R01 - Recycler
Quantity Tons:	1.5
Waste Quantity:	3000
Quantity Unit:	P
Additional Code 1:	Not reported
Additional Code 2:	Not reported
Additional Code 3:	Not reported
Additional Code 4:	Not reported

PRC-DE SOTO INTERNATIONAL INC (Continued) **S112999066**

Additional Code 5:	Not reported
Shipment Date:	19941026
Creation Date:	3/28/1996 0:00:00
Receipt Date:	19941026
Manifest ID:	93569627
Trans EPA ID:	OHD009865825
Trans Name:	Not reported
Trans 2 EPA ID:	Not reported
Trans 2 Name:	Not reported
TSDF EPA ID:	CAD044429835
Trans Name:	Not reported
TSDF Alt EPA ID:	CAD044429835
TSDF Alt Name:	Not reported
Waste Code Description:	135 - Unspecified aqueous solution
RCRA Code:	D007
Meth Code:	T03 - Treatment, Incineration
Quantity Tons:	0.67
Waste Quantity:	1340
Quantity Unit:	P
Additional Code 1:	Not reported
Additional Code 2:	Not reported
Additional Code 3:	Not reported
Additional Code 4:	Not reported
Additional Code 5:	Not reported
Shipment Date:	19941026
Creation Date:	3/28/1996 0:00:00
Receipt Date:	19941026
Manifest ID:	93569627
Trans EPA ID:	OHD009865825
Trans Name:	Not reported
Trans 2 EPA ID:	Not reported
Trans 2 Name:	Not reported
TSDF EPA ID:	CAD044429835
Trans Name:	Not reported
TSDF Alt EPA ID:	CAD044429835
TSDF Alt Name:	Not reported
Waste Code Description:	352 - Other organic solids
RCRA Code:	D007
Meth Code:	T03 - Treatment, Incineration
Quantity Tons:	1.3515
Waste Quantity:	2703
Quantity Unit:	P
Additional Code 1:	Not reported
Additional Code 2:	Not reported
Additional Code 3:	Not reported
Additional Code 4:	Not reported
Additional Code 5:	Not reported

Additional Info:

Year:	1993
Gen EPA ID:	CAD008237596
Shipment Date:	19931221
Creation Date:	9/14/1995 0:00:00
Receipt Date:	19931221

PRC-DE SOTO INTERNATIONAL INC (Continued) **S112999066**

Manifest ID:	93047860
Trans EPA ID:	CAD983640467
Trans Name:	Not reported
Trans 2 EPA ID:	Not reported
Trans 2 Name:	Not reported
TSDF EPA ID:	CAD028409019
Trans Name:	Not reported
TSDF Alt EPA ID:	Not reported
TSDF Alt Name:	Not reported
Waste Code Description:	135 - Unspecified aqueous solution
RCRA Code:	D001
Meth Code:	H01 - Transfer Station
Quantity Tons:	1.89
Waste Quantity:	450
Quantity Unit:	G
Additional Code 1:	Not reported
Additional Code 2:	Not reported
Additional Code 3:	Not reported
Additional Code 4:	Not reported
Additional Code 5:	Not reported

Shipment Date:	19931210
Creation Date:	9/14/1995 0:00:00
Receipt Date:	19931210
Manifest ID:	92656208
Trans EPA ID:	CAD008364432
Trans Name:	Not reported
Trans 2 EPA ID:	Not reported
Trans 2 Name:	Not reported
TSDF EPA ID:	CAD008364432
Trans Name:	Not reported
TSDF Alt EPA ID:	Not reported
TSDF Alt Name:	Not reported
Waste Code Description:	352 - Other organic solids
RCRA Code:	D007
Meth Code:	R01 - Recycler
Quantity Tons:	3.4665
Waste Quantity:	6933
Quantity Unit:	P
Additional Code 1:	Not reported
Additional Code 2:	Not reported
Additional Code 3:	Not reported
Additional Code 4:	Not reported
Additional Code 5:	Not reported

Shipment Date:	19931208
Creation Date:	9/14/1995 0:00:00
Receipt Date:	19931210
Manifest ID:	92838092
Trans EPA ID:	CAD076548635
Trans Name:	Not reported
Trans 2 EPA ID:	Not reported
Trans 2 Name:	Not reported
TSDF EPA ID:	NVT330010000
Trans Name:	Not reported
TSDF Alt EPA ID:	Not reported
TSDF Alt Name:	Not reported

PRC-DE SOTO INTERNATIONAL INC (Continued) **S112999066**

Waste Code Description:	272 - Polymeric resin waste
RCRA Code:	D035
Meth Code:	- Not reported
Quantity Tons:	14.53
Waste Quantity:	29060
Quantity Unit:	P
Additional Code 1:	Not reported
Additional Code 2:	Not reported
Additional Code 3:	Not reported
Additional Code 4:	Not reported
Additional Code 5:	Not reported
Shipment Date:	19931110
Creation Date:	9/14/1995 0:00:00
Receipt Date:	19931111
Manifest ID:	92838083
Trans EPA ID:	CAT080012800
Trans Name:	Not reported
Trans 2 EPA ID:	Not reported
Trans 2 Name:	Not reported
TSDF EPA ID:	NVT330010000
Trans Name:	Not reported
TSDF Alt EPA ID:	NVT330010000
TSDF Alt Name:	Not reported
Waste Code Description:	272 - Polymeric resin waste
RCRA Code:	D035
Meth Code:	- Not reported
Quantity Tons:	23.71
Waste Quantity:	47420
Quantity Unit:	P
Additional Code 1:	Not reported
Additional Code 2:	Not reported
Additional Code 3:	Not reported
Additional Code 4:	Not reported
Additional Code 5:	Not reported
Shipment Date:	19931022
Creation Date:	9/13/1995 0:00:00
Receipt Date:	19931022
Manifest ID:	92236099
Trans EPA ID:	CAD008364432
Trans Name:	Not reported
Trans 2 EPA ID:	Not reported
Trans 2 Name:	Not reported
TSDF EPA ID:	CAD008364432
Trans Name:	Not reported
TSDF Alt EPA ID:	CAD008364432
TSDF Alt Name:	Not reported
Waste Code Description:	352 - Other organic solids
RCRA Code:	D007
Meth Code:	R01 - Recycler
Quantity Tons:	3.625
Waste Quantity:	7250
Quantity Unit:	P
Additional Code 1:	Not reported
Additional Code 2:	Not reported
Additional Code 3:	Not reported

PRC-DE SOTO INTERNATIONAL INC (Continued) **S112999066**

Additional Code 4:	Not reported
Additional Code 5:	Not reported
Shipment Date:	19931022
Creation Date:	9/13/1995 0:00:00
Receipt Date:	19931022
Manifest ID:	92236099
Trans EPA ID:	CAD008364432
Trans Name:	Not reported
Trans 2 EPA ID:	Not reported
Trans 2 Name:	Not reported
TSDF EPA ID:	CAD008364432
Trans Name:	Not reported
TSDF Alt EPA ID:	CAD008364432
TSDF Alt Name:	Not reported
Waste Code Description:	214 - Unspecified solvent mixture
RCRA Code:	D001
Meth Code:	R01 - Recycler
Quantity Tons:	4.158
Waste Quantity:	1155
Quantity Unit:	G
Additional Code 1:	Not reported
Additional Code 2:	Not reported
Additional Code 3:	Not reported
Additional Code 4:	Not reported
Additional Code 5:	Not reported
Shipment Date:	19931006
Creation Date:	9/12/1995 0:00:00
Receipt Date:	19931006
Manifest ID:	93156475
Trans EPA ID:	ILD099202681
Trans Name:	Not reported
Trans 2 EPA ID:	Not reported
Trans 2 Name:	Not reported
TSDF EPA ID:	CAT000646117
Trans Name:	Not reported
TSDF Alt EPA ID:	Not reported
TSDF Alt Name:	Not reported
Waste Code Description:	272 - Polymeric resin waste
RCRA Code:	D035
Meth Code:	D80 - Disposal, Land Fill
Quantity Tons:	20
Waste Quantity:	40000
Quantity Unit:	P
Additional Code 1:	Not reported
Additional Code 2:	Not reported
Additional Code 3:	Not reported
Additional Code 4:	Not reported
Additional Code 5:	Not reported
Shipment Date:	19931005
Creation Date:	9/12/1995 0:00:00
Receipt Date:	19931005
Manifest ID:	93156476
Trans EPA ID:	ILD099202681
Trans Name:	Not reported

PRC-DE SOTO INTERNATIONAL INC (Continued) **S112999066**

Trans 2 EPA ID:	Not reported
Trans 2 Name:	Not reported
TSDF EPA ID:	CAT000646117
Trans Name:	Not reported
TSDF Alt EPA ID:	Not reported
TSDF Alt Name:	Not reported
Waste Code Description:	272 - Polymeric resin waste
RCRA Code:	D035
Meth Code:	D80 - Disposal, Land Fill
Quantity Tons:	20
Waste Quantity:	40000
Quantity Unit:	P
Additional Code 1:	Not reported
Additional Code 2:	Not reported
Additional Code 3:	Not reported
Additional Code 4:	Not reported
Additional Code 5:	Not reported

Shipment Date:	19931004
Creation Date:	9/13/1995 0:00:00
Receipt Date:	Not reported
Manifest ID:	92795809
Trans EPA ID:	CAD009466392
Trans Name:	Not reported
Trans 2 EPA ID:	Not reported
Trans 2 Name:	Not reported
TSDF EPA ID:	CAD982484933
Trans Name:	Not reported
TSDF Alt EPA ID:	Not reported
TSDF Alt Name:	Not reported
Waste Code Description:	512 - Other empty containers 30 gallons or more
RCRA Code:	Not reported
Meth Code:	- Not reported
Quantity Tons:	7.5
Waste Quantity:	15000
Quantity Unit:	P
Additional Code 1:	Not reported
Additional Code 2:	Not reported
Additional Code 3:	Not reported
Additional Code 4:	Not reported
Additional Code 5:	Not reported

Shipment Date:	19931004
Creation Date:	9/13/1995 0:00:00
Receipt Date:	Not reported
Manifest ID:	92795808
Trans EPA ID:	CAD009466392
Trans Name:	Not reported
Trans 2 EPA ID:	Not reported
Trans 2 Name:	Not reported
TSDF EPA ID:	CAD982484933
Trans Name:	Not reported
TSDF Alt EPA ID:	Not reported
TSDF Alt Name:	Not reported
Waste Code Description:	512 - Other empty containers 30 gallons or more
RCRA Code:	Not reported
Meth Code:	- Not reported

PRC-DE SOTO INTERNATIONAL INC (Continued) **S112999066**

Quantity Tons:	0.5
Waste Quantity:	1000
Quantity Unit:	P
Additional Code 1:	Not reported
Additional Code 2:	Not reported
Additional Code 3:	Not reported
Additional Code 4:	Not reported
Additional Code 5:	Not reported

Additional Info:

Year:	1997
Gen EPA ID:	CAD008237596
Shipment Date:	19971230
Creation Date:	7/23/1998 0:00:00
Receipt Date:	19971230
Manifest ID:	97248945
Trans EPA ID:	CAD981685886
Trans Name:	Not reported
Trans 2 EPA ID:	Not reported
Trans 2 Name:	Not reported
TSDF EPA ID:	CAD028409019
Trans Name:	Not reported
TSDF Alt EPA ID:	Not reported
TSDF Alt Name:	Not reported
Waste Code Description:	221 - Waste oil and mixed oil
RCRA Code:	Not reported
Meth Code:	T01 - Treatment, Tank
Quantity Tons:	6.46
Waste Quantity:	1700
Quantity Unit:	G
Additional Code 1:	Not reported
Additional Code 2:	Not reported
Additional Code 3:	Not reported
Additional Code 4:	Not reported
Additional Code 5:	Not reported
Shipment Date:	19971219
Creation Date:	7/23/1998 0:00:00
Receipt Date:	19971224
Manifest ID:	97309761
Trans EPA ID:	CA0000970392
Trans Name:	Not reported
Trans 2 EPA ID:	Not reported
Trans 2 Name:	Not reported
TSDF EPA ID:	CAD008302903
Trans Name:	Not reported
TSDF Alt EPA ID:	CAD008302903
TSDF Alt Name:	Not reported
Waste Code Description:	141 - Off-specification, aged, or surplus inorganics
RCRA Code:	D007
Meth Code:	R01 - Recycler
Quantity Tons:	0.1775
Waste Quantity:	355
Quantity Unit:	P
Additional Code 1:	Not reported
Additional Code 2:	Not reported

PRC-DE SOTO INTERNATIONAL INC (Continued) **S112999066**

Additional Code 3:	Not reported
Additional Code 4:	Not reported
Additional Code 5:	Not reported
Shipment Date:	19971029
Creation Date:	7/23/1998 0:00:00
Receipt Date:	19971031
Manifest ID:	96832999
Trans EPA ID:	CA0000970392
Trans Name:	Not reported
Trans 2 EPA ID:	Not reported
Trans 2 Name:	Not reported
TSDF EPA ID:	CAD008302903
Trans Name:	Not reported
TSDF Alt EPA ID:	CAD008302903
TSDF Alt Name:	Not reported
Waste Code Description:	551 - Laboratory waste chemicals 561 Detergent and soap
RCRA Code:	D001
Meth Code:	R01 - Recycler
Quantity Tons:	3.8115
Waste Quantity:	7623
Quantity Unit:	P
Additional Code 1:	Not reported
Additional Code 2:	Not reported
Additional Code 3:	Not reported
Additional Code 4:	Not reported
Additional Code 5:	Not reported
Shipment Date:	19971029
Creation Date:	7/23/1998 0:00:00
Receipt Date:	19971031
Manifest ID:	96833005
Trans EPA ID:	CA0000970392
Trans Name:	Not reported
Trans 2 EPA ID:	Not reported
Trans 2 Name:	Not reported
TSDF EPA ID:	CAD008302903
Trans Name:	Not reported
TSDF Alt EPA ID:	CAD008302903
TSDF Alt Name:	Not reported
Waste Code Description:	212 - Oxygenated solvents (acetone, butanol, ethyl acetate, etc.
RCRA Code:	D001
Meth Code:	R01 - Recycler
Quantity Tons:	0.2175
Waste Quantity:	435
Quantity Unit:	P
Additional Code 1:	Not reported
Additional Code 2:	Not reported
Additional Code 3:	Not reported
Additional Code 4:	Not reported
Additional Code 5:	Not reported
Shipment Date:	19971029
Creation Date:	7/23/1998 0:00:00
Receipt Date:	19971031
Manifest ID:	96833005
Trans EPA ID:	CA0000970392

PRC-DE SOTO INTERNATIONAL INC (Continued) **S112999066**

Trans Name:	Not reported
Trans 2 EPA ID:	Not reported
Trans 2 Name:	Not reported
TSDF EPA ID:	CAD008302903
Trans Name:	Not reported
TSDF Alt EPA ID:	CAD008302903
TSDF Alt Name:	Not reported
Waste Code Description:	141 - Off-specification, aged, or surplus inorganics
RCRA Code:	D007
Meth Code:	R01 - Recycler
Quantity Tons:	2.6545
Waste Quantity:	5309
Quantity Unit:	P
Additional Code 1:	Not reported
Additional Code 2:	Not reported
Additional Code 3:	Not reported
Additional Code 4:	Not reported
Additional Code 5:	Not reported

Shipment Date:	19971029
Creation Date:	7/23/1998 0:00:00
Receipt Date:	19971031
Manifest ID:	96833005
Trans EPA ID:	CA0000970392
Trans Name:	Not reported
Trans 2 EPA ID:	Not reported
Trans 2 Name:	Not reported
TSDF EPA ID:	CAD008302903
Trans Name:	Not reported
TSDF Alt EPA ID:	CAD008302903
TSDF Alt Name:	Not reported
Waste Code Description:	272 - Polymeric resin waste
RCRA Code:	Not reported
Meth Code:	H01 - Transfer Station
Quantity Tons:	1.3975
Waste Quantity:	2795
Quantity Unit:	P
Additional Code 1:	Not reported
Additional Code 2:	Not reported
Additional Code 3:	Not reported
Additional Code 4:	Not reported
Additional Code 5:	Not reported

Shipment Date:	19971029
Creation Date:	7/23/1998 0:00:00
Receipt Date:	19971031
Manifest ID:	96832999
Trans EPA ID:	CA0000970392
Trans Name:	Not reported
Trans 2 EPA ID:	Not reported
Trans 2 Name:	Not reported
TSDF EPA ID:	CAD008302903
Trans Name:	Not reported
TSDF Alt EPA ID:	CAD008302903
TSDF Alt Name:	Not reported
Waste Code Description:	551 - Laboratory waste chemicals 561 Detergent and soap
RCRA Code:	D001

PRC-DE SOTO INTERNATIONAL INC (Continued) **S112999066**

Meth Code:	R01 - Recycler
Quantity Tons:	1.396
Waste Quantity:	2792
Quantity Unit:	P
Additional Code 1:	Not reported
Additional Code 2:	Not reported
Additional Code 3:	Not reported
Additional Code 4:	Not reported
Additional Code 5:	Not reported
Shipment Date:	19971029
Creation Date:	7/23/1998 0:00:00
Receipt Date:	19971031
Manifest ID:	96833005
Trans EPA ID:	CA0000970392
Trans Name:	Not reported
Trans 2 EPA ID:	Not reported
Trans 2 Name:	Not reported
TSDF EPA ID:	CAD008302903
Trans Name:	Not reported
TSDF Alt EPA ID:	CAD008302903
TSDF Alt Name:	Not reported
Waste Code Description:	212 - Oxygenated solvents (acetone, butanol, ethyl acetate, etc.
RCRA Code:	F003
Meth Code:	R01 - Recycler
Quantity Tons:	0.185
Waste Quantity:	370
Quantity Unit:	P
Additional Code 1:	Not reported
Additional Code 2:	Not reported
Additional Code 3:	Not reported
Additional Code 4:	Not reported
Additional Code 5:	Not reported
Shipment Date:	19971029
Creation Date:	7/23/1998 0:00:00
Receipt Date:	19971031
Manifest ID:	96832999
Trans EPA ID:	CA0000970392
Trans Name:	Not reported
Trans 2 EPA ID:	Not reported
Trans 2 Name:	Not reported
TSDF EPA ID:	CAD008302903
Trans Name:	Not reported
TSDF Alt EPA ID:	CAD008302903
TSDF Alt Name:	Not reported
Waste Code Description:	551 - Laboratory waste chemicals 561 Detergent and soap
RCRA Code:	Not reported
Meth Code:	R01 - Recycler
Quantity Tons:	0.412
Waste Quantity:	824
Quantity Unit:	P
Additional Code 1:	Not reported
Additional Code 2:	Not reported
Additional Code 3:	Not reported
Additional Code 4:	Not reported
Additional Code 5:	Not reported

PRC-DE SOTO INTERNATIONAL INC (Continued) **S112999066**

Shipment Date:	19971017
Creation Date:	7/23/1998 0:00:00
Receipt Date:	19971023
Manifest ID:	96631030
Trans EPA ID:	CA0000970392
Trans Name:	Not reported
Trans 2 EPA ID:	Not reported
Trans 2 Name:	Not reported
TSDF EPA ID:	CAD008302903
Trans Name:	Not reported
TSDF Alt EPA ID:	CAD008302903
TSDF Alt Name:	Not reported
Waste Code Description:	551 - Laboratory waste chemicals 561 Detergent and soap
RCRA Code:	Not reported
Meth Code:	R01 - Recycler
Quantity Tons:	0.25
Waste Quantity:	500
Quantity Unit:	P
Additional Code 1:	Not reported
Additional Code 2:	Not reported
Additional Code 3:	Not reported
Additional Code 4:	Not reported
Additional Code 5:	Not reported

Additional Info:

Year:	2003
Gen EPA ID:	CAD008237596

Shipment Date:	20031222
Creation Date:	8/30/2004 14:52:16
Receipt Date:	20031222
Manifest ID:	23313557
Trans EPA ID:	CAR000017657
Trans Name:	BDC SPECIAL WASTE SERVICES
Trans 2 EPA ID:	Not reported
Trans 2 Name:	Not reported
TSDF EPA ID:	CAD009007626
Trans Name:	AZUSA LAND RECLAMATION
TSDF Alt EPA ID:	CAD009007626
TSDF Alt Name:	Not reported
Waste Code Description:	151 - Asbestos-containing waste
RCRA Code:	Not reported
Meth Code:	D80 - Disposal, Land Fill
Quantity Tons:	16.856
Waste Quantity:	20
Quantity Unit:	Y
Additional Code 1:	Not reported
Additional Code 2:	Not reported
Additional Code 3:	Not reported
Additional Code 4:	Not reported
Additional Code 5:	Not reported

Shipment Date:	20030826
Creation Date:	8/2/2004 9:37:42
Receipt Date:	20030910
Manifest ID:	22638165
Trans EPA ID:	TXR000050930

PRC-DE SOTO INTERNATIONAL INC (Continued) **S112999066**

Trans Name:	Not reported
Trans 2 EPA ID:	Not reported
Trans 2 Name:	Not reported
TSDF EPA ID:	CAD982411993
Trans Name:	Not reported
TSDF Alt EPA ID:	CAD982411993
TSDF Alt Name:	Not reported
Waste Code Description:	- Not reported
RCRA Code:	Not reported
Meth Code:	H01 - Transfer Station
Quantity Tons:	0.0075
Waste Quantity:	15
Quantity Unit:	P
Additional Code 1:	Not reported
Additional Code 2:	Not reported
Additional Code 3:	Not reported
Additional Code 4:	Not reported
Additional Code 5:	Not reported
Shipment Date:	20030701
Creation Date:	7/22/2004 7:52:06
Receipt Date:	20030703
Manifest ID:	22385682
Trans EPA ID:	TXR000050930
Trans Name:	Not reported
Trans 2 EPA ID:	Not reported
Trans 2 Name:	Not reported
TSDF EPA ID:	CAT000613893
Trans Name:	Not reported
TSDF Alt EPA ID:	CAT000613893
TSDF Alt Name:	Not reported
Waste Code Description:	134 - Aqueous solution with <10% total organic residues
RCRA Code:	Not reported
Meth Code:	H01 - Transfer Station
Quantity Tons:	0.063
Waste Quantity:	15
Quantity Unit:	G
Additional Code 1:	Not reported
Additional Code 2:	Not reported
Additional Code 3:	Not reported
Additional Code 4:	Not reported
Additional Code 5:	Not reported
Shipment Date:	20030604
Creation Date:	6/23/2004 10:00:42
Receipt Date:	20030606
Manifest ID:	22378629
Trans EPA ID:	TXR000050930
Trans Name:	Not reported
Trans 2 EPA ID:	Not reported
Trans 2 Name:	Not reported
TSDF EPA ID:	CAT000613893
Trans Name:	Not reported
TSDF Alt EPA ID:	CAT000613893
TSDF Alt Name:	Not reported
Waste Code Description:	134 - Aqueous solution with <10% total organic residues
RCRA Code:	Not reported

PRC-DE SOTO INTERNATIONAL INC (Continued) **S112999066**

Meth Code:	H01 - Transfer Station
Quantity Tons:	0.084
Waste Quantity:	20
Quantity Unit:	G
Additional Code 1:	Not reported
Additional Code 2:	Not reported
Additional Code 3:	Not reported
Additional Code 4:	Not reported
Additional Code 5:	Not reported
Shipment Date:	20030505
Creation Date:	8/5/2003 18:31:37
Receipt Date:	20030506
Manifest ID:	22371527
Trans EPA ID:	TXR000050930
Trans Name:	Not reported
Trans 2 EPA ID:	Not reported
Trans 2 Name:	Not reported
TSDF EPA ID:	CAT000613893
Trans Name:	Not reported
TSDF Alt EPA ID:	CAT000613893
TSDF Alt Name:	Not reported
Waste Code Description:	134 - Aqueous solution with <10% total organic residues
RCRA Code:	Not reported
Meth Code:	H01 - Transfer Station
Quantity Tons:	0.084
Waste Quantity:	20
Quantity Unit:	G
Additional Code 1:	Not reported
Additional Code 2:	Not reported
Additional Code 3:	Not reported
Additional Code 4:	Not reported
Additional Code 5:	Not reported
Shipment Date:	20030411
Creation Date:	6/21/2003 18:30:56
Receipt Date:	20030415
Manifest ID:	22439873
Trans EPA ID:	TXR000050930
Trans Name:	Not reported
Trans 2 EPA ID:	Not reported
Trans 2 Name:	Not reported
TSDF EPA ID:	CAT000613893
Trans Name:	Not reported
TSDF Alt EPA ID:	CAT000613893
TSDF Alt Name:	Not reported
Waste Code Description:	134 - Aqueous solution with <10% total organic residues
RCRA Code:	Not reported
Meth Code:	H01 - Transfer Station
Quantity Tons:	0.042
Waste Quantity:	10
Quantity Unit:	G
Additional Code 1:	Not reported
Additional Code 2:	Not reported
Additional Code 3:	Not reported
Additional Code 4:	Not reported
Additional Code 5:	Not reported

PRC-DE SOTO INTERNATIONAL INC (Continued) **S112999066**

Shipment Date:	20030311
Creation Date:	3/16/2007 18:30:41
Receipt Date:	20030313
Manifest ID:	22441370
Trans EPA ID:	TXR000050930
Trans Name:	Not reported
Trans 2 EPA ID:	Not reported
Trans 2 Name:	Not reported
TSDF EPA ID:	CAT000613893
Trans Name:	Not reported
TSDF Alt EPA ID:	CAT000613893
TSDF Alt Name:	Not reported
Waste Code Description:	134 - Aqueous solution with <10% total organic residues
RCRA Code:	Not reported
Meth Code:	H01 - Transfer Station
Quantity Tons:	0.084
Waste Quantity:	20
Quantity Unit:	G
Additional Code 1:	Not reported
Additional Code 2:	Not reported
Additional Code 3:	Not reported
Additional Code 4:	Not reported
Additional Code 5:	Not reported

Shipment Date:	20030211
Creation Date:	5/18/2003 14:32:26
Receipt Date:	20030213
Manifest ID:	22434109
Trans EPA ID:	TXR000050930
Trans Name:	Not reported
Trans 2 EPA ID:	Not reported
Trans 2 Name:	Not reported
TSDF EPA ID:	CAT000613893
Trans Name:	Not reported
TSDF Alt EPA ID:	CAT000613893
TSDF Alt Name:	Not reported
Waste Code Description:	134 - Aqueous solution with <10% total organic residues
RCRA Code:	Not reported
Meth Code:	H01 - Transfer Station
Quantity Tons:	0.084
Waste Quantity:	20
Quantity Unit:	G
Additional Code 1:	Not reported
Additional Code 2:	Not reported
Additional Code 3:	Not reported
Additional Code 4:	Not reported
Additional Code 5:	Not reported

Shipment Date:	20030116
Creation Date:	5/13/2003 18:32:19
Receipt Date:	20030116
Manifest ID:	21947694
Trans EPA ID:	CAD008364432
Trans Name:	Not reported
Trans 2 EPA ID:	Not reported
Trans 2 Name:	Not reported
TSDF EPA ID:	CAD008364432

PRC-DE SOTO INTERNATIONAL INC (Continued) **S112999066**

Trans Name:	Not reported
TSDF Alt EPA ID:	CAD008364432
TSDF Alt Name:	Not reported
Waste Code Description:	223 - Unspecified oil-containing waste
RCRA Code:	Not reported
Meth Code:	H01 - Transfer Station
Quantity Tons:	5.421
Waste Quantity:	1300
Quantity Unit:	G
Additional Code 1:	Not reported
Additional Code 2:	Not reported
Additional Code 3:	Not reported
Additional Code 4:	Not reported
Additional Code 5:	Not reported

Shipment Date:	20030115
Creation Date:	4/10/2003 10:20:47
Receipt Date:	20030121
Manifest ID:	22281654
Trans EPA ID:	TXR000050930
Trans Name:	Not reported
Trans 2 EPA ID:	Not reported
Trans 2 Name:	Not reported
TSDF EPA ID:	CAT000613893
Trans Name:	Not reported
TSDF Alt EPA ID:	Not reported
TSDF Alt Name:	Not reported
Waste Code Description:	134 - Aqueous solution with <10% total organic residues
RCRA Code:	Not reported
Meth Code:	H01 - Transfer Station
Quantity Tons:	0.084
Waste Quantity:	20
Quantity Unit:	G
Additional Code 1:	Not reported
Additional Code 2:	Not reported
Additional Code 3:	Not reported
Additional Code 4:	Not reported
Additional Code 5:	Not reported

Additional Info:

Year:	2004
Gen EPA ID:	CAD008237596

Shipment Date:	20041202
Creation Date:	2/16/2005 18:32:45
Receipt Date:	Not reported
Manifest ID:	23807203
Trans EPA ID:	NJD986607380
Trans Name:	MAUMEE EXPRESS INC
Trans 2 EPA ID:	Not reported
Trans 2 Name:	Not reported
TSDF EPA ID:	OHD980613541
Trans Name:	VON ROLL AMERICA WTI
TSDF Alt EPA ID:	Not reported
TSDF Alt Name:	Not reported
Waste Code Description:	551 - Laboratory waste chemicals 561 Detergent and soap
RCRA Code:	D003

PRC-DE SOTO INTERNATIONAL INC (Continued) **S112999066**

Meth Code:	- Not reported
Quantity Tons:	0.005
Waste Quantity:	10
Quantity Unit:	P
Additional Code 1:	Not reported
Additional Code 2:	Not reported
Additional Code 3:	Not reported
Additional Code 4:	Not reported
Additional Code 5:	Not reported
Shipment Date:	20040910
Creation Date:	3/16/2007 18:31:12
Receipt Date:	20040920
Manifest ID:	23807344
Trans EPA ID:	NJD986607380
Trans Name:	MAUMEE EXPRESS INC
Trans 2 EPA ID:	OKD981588791
Trans 2 Name:	TRIAD TRANSPORT
TSDF EPA ID:	OHD980613541
Trans Name:	VON ROLL AMERICA WTI
TSDF Alt EPA ID:	Not reported
TSDF Alt Name:	Not reported
Waste Code Description:	172 - Metal dust (see 121) and machining waste
RCRA Code:	D001
Meth Code:	- Not reported
Quantity Tons:	0.005
Waste Quantity:	10
Quantity Unit:	P
Additional Code 1:	Not reported
Additional Code 2:	Not reported
Additional Code 3:	Not reported
Additional Code 4:	Not reported
Additional Code 5:	Not reported
Shipment Date:	20040910
Creation Date:	3/16/2007 18:31:12
Receipt Date:	20040920
Manifest ID:	23807344
Trans EPA ID:	NJD986607380
Trans Name:	MAUMEE EXPRESS INC
Trans 2 EPA ID:	OKD981588791
Trans 2 Name:	TRIAD TRANSPORT
TSDF EPA ID:	OHD980613541
Trans Name:	VON ROLL AMERICA WTI
TSDF Alt EPA ID:	Not reported
TSDF Alt Name:	Not reported
Waste Code Description:	D003 - Not reported
RCRA Code:	Not reported
Meth Code:	- Not reported
Quantity Tons:	0.01
Waste Quantity:	20
Quantity Unit:	P
Additional Code 1:	Not reported
Additional Code 2:	Not reported
Additional Code 3:	Not reported
Additional Code 4:	Not reported
Additional Code 5:	Not reported

PRC-DE SOTO INTERNATIONAL INC (Continued) **S112999066**

Shipment Date:	20040519
Creation Date:	10/15/2004 15:16:06
Receipt Date:	20040519
Manifest ID:	23420009
Trans EPA ID:	CAT080016116
Trans Name:	NIETO AND SONS TRUCKING INC
Trans 2 EPA ID:	Not reported
Trans 2 Name:	Not reported
TSDF EPA ID:	CAT080013352
Trans Name:	DEMENNO KERDOON
TSDF Alt EPA ID:	CAT080013352
TSDF Alt Name:	Not reported
Waste Code Description:	221 - Waste oil and mixed oil
RCRA Code:	Not reported
Meth Code:	- Not reported
Quantity Tons:	4.94
Waste Quantity:	1300
Quantity Unit:	G
Additional Code 1:	Not reported
Additional Code 2:	Not reported
Additional Code 3:	Not reported
Additional Code 4:	Not reported
Additional Code 5:	Not reported

Shipment Date:	20040402
Creation Date:	10/1/2004 18:31:09
Receipt Date:	20040408
Manifest ID:	23469356
Trans EPA ID:	TXR000050930
Trans Name:	SAFETY-KLEEN SYSTEMS INC
Trans 2 EPA ID:	Not reported
Trans 2 Name:	Not reported
TSDF EPA ID:	CAT000613893
Trans Name:	SAFETY-KLEEN SYSTEMS INC
TSDF Alt EPA ID:	CAT000613893
TSDF Alt Name:	Not reported
Waste Code Description:	134 - Aqueous solution with <10% total organic residues
RCRA Code:	Not reported
Meth Code:	H01 - Transfer Station
Quantity Tons:	0.063
Waste Quantity:	15
Quantity Unit:	G
Additional Code 1:	Not reported
Additional Code 2:	Not reported
Additional Code 3:	Not reported
Additional Code 4:	Not reported
Additional Code 5:	Not reported

Shipment Date:	20040326
Creation Date:	8/23/2004 8:48:57
Receipt Date:	20040331
Manifest ID:	23320864
Trans EPA ID:	CAR000017657
Trans Name:	BDC SPECIAL WASTE SERVICES
Trans 2 EPA ID:	Not reported
Trans 2 Name:	Not reported
TSDF EPA ID:	CAD009007626

PRC-DE SOTO INTERNATIONAL INC (Continued) **S112999066**

Trans Name:	AZUSA LAND RECLAMATION
TSDF Alt EPA ID:	CAD009007626
TSDF Alt Name:	Not reported
Waste Code Description:	151 - Asbestos-containing waste
RCRA Code:	Not reported
Meth Code:	D80 - Disposal, Land Fill
Quantity Tons:	2.5284
Waste Quantity:	3
Quantity Unit:	Y
Additional Code 1:	Not reported
Additional Code 2:	Not reported
Additional Code 3:	Not reported
Additional Code 4:	Not reported
Additional Code 5:	Not reported

Shipment Date:	20040323
Creation Date:	8/23/2004 8:25:08
Receipt Date:	20040326
Manifest ID:	23316621
Trans EPA ID:	CAR000017657
Trans Name:	BDC SPECIAL WASTE SERVICES
Trans 2 EPA ID:	Not reported
Trans 2 Name:	Not reported
TSDF EPA ID:	CAD009007626
Trans Name:	AZUSA LAND RECLAMATION
TSDF Alt EPA ID:	CAD009007626
TSDF Alt Name:	Not reported
Waste Code Description:	151 - Asbestos-containing waste
RCRA Code:	Not reported
Meth Code:	D80 - Disposal, Land Fill
Quantity Tons:	8.76512
Waste Quantity:	10.4
Quantity Unit:	Y
Additional Code 1:	Not reported
Additional Code 2:	Not reported
Additional Code 3:	Not reported
Additional Code 4:	Not reported
Additional Code 5:	Not reported

Shipment Date:	20040319
Creation Date:	10/1/2004 18:31:09
Receipt Date:	20040407
Manifest ID:	22012704
Trans EPA ID:	NJD986607380
Trans Name:	MAUMEE EXPRESS
Trans 2 EPA ID:	OKD981588791
Trans 2 Name:	TRIAD TRANSPORT
TSDF EPA ID:	OHD980613541
Trans Name:	VON ROLL AMERICA WTI
TSDF Alt EPA ID:	Not reported
TSDF Alt Name:	Not reported
Waste Code Description:	272 - Polymeric resin waste
RCRA Code:	D003
Meth Code:	- Not reported
Quantity Tons:	0.0075
Waste Quantity:	15
Quantity Unit:	P

PRC-DE SOTO INTERNATIONAL INC (Continued) **S112999066**

Additional Code 1:	Not reported
Additional Code 2:	Not reported
Additional Code 3:	Not reported
Additional Code 4:	Not reported
Additional Code 5:	Not reported

Additional Info:

Year:	1998
Gen EPA ID:	CAD008237596
Shipment Date:	19981230
Creation Date:	3/17/1999 0:00:00
Receipt Date:	19981230
Manifest ID:	98489376
Trans EPA ID:	CAD008364432
Trans Name:	Not reported
Trans 2 EPA ID:	Not reported
Trans 2 Name:	Not reported
TSDF EPA ID:	CAD008364432
Trans Name:	Not reported
TSDF Alt EPA ID:	CAD008364432
TSDF Alt Name:	Not reported
Waste Code Description:	221 - Waste oil and mixed oil
RCRA Code:	Not reported
Meth Code:	T01 - Treatment, Tank
Quantity Tons:	4.4498
Waste Quantity:	1171
Quantity Unit:	G
Additional Code 1:	Not reported
Additional Code 2:	Not reported
Additional Code 3:	Not reported
Additional Code 4:	Not reported
Additional Code 5:	Not reported
Shipment Date:	19981029
Creation Date:	12/10/1998 0:00:00
Receipt Date:	19981030
Manifest ID:	98424873
Trans EPA ID:	CAD009452657
Trans Name:	Not reported
Trans 2 EPA ID:	Not reported
Trans 2 Name:	Not reported
TSDF EPA ID:	CAD009452657
Trans Name:	Not reported
TSDF Alt EPA ID:	Not reported
TSDF Alt Name:	Not reported
Waste Code Description:	343 - Unspecified organic liquid mixture
RCRA Code:	Not reported
Meth Code:	R01 - Recycler
Quantity Tons:	8.7074
Waste Quantity:	2561
Quantity Unit:	G
Additional Code 1:	Not reported
Additional Code 2:	Not reported
Additional Code 3:	Not reported
Additional Code 4:	Not reported
Additional Code 5:	Not reported

PRC-DE SOTO INTERNATIONAL INC (Continued) **S112999066**

Shipment Date:	19981028
Creation Date:	1/5/1999 0:00:00
Receipt Date:	19981030
Manifest ID:	98481373
Trans EPA ID:	CA0000970392
Trans Name:	Not reported
Trans 2 EPA ID:	Not reported
Trans 2 Name:	Not reported
TSDF EPA ID:	CAD008302903
Trans Name:	Not reported
TSDF Alt EPA ID:	CAD008302903
TSDF Alt Name:	Not reported
Waste Code Description:	331 - Off-specification, aged, or surplus organics
RCRA Code:	D001
Meth Code:	H01 - Transfer Station
Quantity Tons:	0.457
Waste Quantity:	914
Quantity Unit:	P
Additional Code 1:	Not reported
Additional Code 2:	Not reported
Additional Code 3:	Not reported
Additional Code 4:	Not reported
Additional Code 5:	Not reported

Shipment Date:	19981028
Creation Date:	1/5/1999 0:00:00
Receipt Date:	19981030
Manifest ID:	98481373
Trans EPA ID:	CA0000970392
Trans Name:	Not reported
Trans 2 EPA ID:	Not reported
Trans 2 Name:	Not reported
TSDF EPA ID:	CAD008302903
Trans Name:	Not reported
TSDF Alt EPA ID:	CAD008302903
TSDF Alt Name:	Not reported
Waste Code Description:	141 - Off-specification, aged, or surplus inorganics
RCRA Code:	D001
Meth Code:	H01 - Transfer Station
Quantity Tons:	0.16
Waste Quantity:	320
Quantity Unit:	P
Additional Code 1:	Not reported
Additional Code 2:	Not reported
Additional Code 3:	Not reported
Additional Code 4:	Not reported
Additional Code 5:	Not reported

Shipment Date:	19981028
Creation Date:	1/5/1999 0:00:00
Receipt Date:	19981030
Manifest ID:	98481373
Trans EPA ID:	CA0000970392
Trans Name:	Not reported
Trans 2 EPA ID:	Not reported
Trans 2 Name:	Not reported
TSDF EPA ID:	CAD008302903

PRC-DE SOTO INTERNATIONAL INC (Continued) **S112999066**

Trans Name:	Not reported
TSDF Alt EPA ID:	CAD008302903
TSDF Alt Name:	Not reported
Waste Code Description:	212 - Oxygenated solvents (acetone, butanol, ethyl acetate, etc.
RCRA Code:	D001
Meth Code:	H01 - Transfer Station
Quantity Tons:	0.4835
Waste Quantity:	967
Quantity Unit:	P
Additional Code 1:	Not reported
Additional Code 2:	Not reported
Additional Code 3:	Not reported
Additional Code 4:	Not reported
Additional Code 5:	Not reported
Shipment Date:	19981028
Creation Date:	1/5/1999 0:00:00
Receipt Date:	19981030
Manifest ID:	98481373
Trans EPA ID:	CA0000970392
Trans Name:	Not reported
Trans 2 EPA ID:	Not reported
Trans 2 Name:	Not reported
TSDF EPA ID:	CAD008302903
Trans Name:	Not reported
TSDF Alt EPA ID:	CAD008302903
TSDF Alt Name:	Not reported
Waste Code Description:	212 - Oxygenated solvents (acetone, butanol, ethyl acetate, etc.
RCRA Code:	D001
Meth Code:	H01 - Transfer Station
Quantity Tons:	2.418
Waste Quantity:	4836
Quantity Unit:	P
Additional Code 1:	Not reported
Additional Code 2:	Not reported
Additional Code 3:	Not reported
Additional Code 4:	Not reported
Additional Code 5:	Not reported
Shipment Date:	19981028
Creation Date:	1/13/1999 0:00:00
Receipt Date:	19981103
Manifest ID:	98481375
Trans EPA ID:	CA0000970392
Trans Name:	Not reported
Trans 2 EPA ID:	Not reported
Trans 2 Name:	Not reported
TSDF EPA ID:	CAD097030993
Trans Name:	Not reported
TSDF Alt EPA ID:	CAD097030993
TSDF Alt Name:	Not reported
Waste Code Description:	331 - Off-specification, aged, or surplus organics
RCRA Code:	Not reported
Meth Code:	D99 - Disposal, Other
Quantity Tons:	0.118
Waste Quantity:	236
Quantity Unit:	P

PRC-DE SOTO INTERNATIONAL INC (Continued) **S112999066**

Additional Code 1:	Not reported
Additional Code 2:	Not reported
Additional Code 3:	Not reported
Additional Code 4:	Not reported
Additional Code 5:	Not reported
Shipment Date:	19981028
Creation Date:	1/13/1999 0:00:00
Receipt Date:	19981103
Manifest ID:	98481372
Trans EPA ID:	CA0000970392
Trans Name:	Not reported
Trans 2 EPA ID:	Not reported
Trans 2 Name:	Not reported
TSDF EPA ID:	CAD097030993
Trans Name:	Not reported
TSDF Alt EPA ID:	CAD097030993
TSDF Alt Name:	Not reported
Waste Code Description:	331 - Off-specification, aged, or surplus organics
RCRA Code:	D007
Meth Code:	D99 - Disposal, Other
Quantity Tons:	0.11
Waste Quantity:	220
Quantity Unit:	P
Additional Code 1:	Not reported
Additional Code 2:	Not reported
Additional Code 3:	Not reported
Additional Code 4:	Not reported
Additional Code 5:	Not reported
Shipment Date:	19981028
Creation Date:	1/13/1999 0:00:00
Receipt Date:	19981103
Manifest ID:	98481372
Trans EPA ID:	CA0000970392
Trans Name:	Not reported
Trans 2 EPA ID:	Not reported
Trans 2 Name:	Not reported
TSDF EPA ID:	CAD097030993
Trans Name:	Not reported
TSDF Alt EPA ID:	CAD097030993
TSDF Alt Name:	Not reported
Waste Code Description:	331 - Off-specification, aged, or surplus organics
RCRA Code:	D007
Meth Code:	D99 - Disposal, Other
Quantity Tons:	0.182
Waste Quantity:	364
Quantity Unit:	P
Additional Code 1:	Not reported
Additional Code 2:	Not reported
Additional Code 3:	Not reported
Additional Code 4:	Not reported
Additional Code 5:	Not reported
Shipment Date:	19981028
Creation Date:	1/5/1999 0:00:00
Receipt Date:	19981030

PRC-DE SOTO INTERNATIONAL INC (Continued) **S112999066**

Manifest ID:	98481441
Trans EPA ID:	CA0000970392
Trans Name:	Not reported
Trans 2 EPA ID:	Not reported
Trans 2 Name:	Not reported
TSDF EPA ID:	CAD008302903
Trans Name:	Not reported
TSDF Alt EPA ID:	CAD008302903
TSDF Alt Name:	Not reported
Waste Code Description:	212 - Oxygenated solvents (acetone, butanol, ethyl acetate, etc.
RCRA Code:	D001
Meth Code:	H01 - Transfer Station
Quantity Tons:	0.119
Waste Quantity:	238
Quantity Unit:	P
Additional Code 1:	Not reported
Additional Code 2:	Not reported
Additional Code 3:	Not reported
Additional Code 4:	Not reported
Additional Code 5:	Not reported

Additional Info:

Year:	1995
Gen EPA ID:	CAD008237596
Shipment Date:	19951128
Creation Date:	7/26/1996 0:00:00
Receipt Date:	19951128
Manifest ID:	95867432
Trans EPA ID:	CAD008364432
Trans Name:	Not reported
Trans 2 EPA ID:	Not reported
Trans 2 Name:	Not reported
TSDF EPA ID:	CAD008364432
Trans Name:	Not reported
TSDF Alt EPA ID:	Not reported
TSDF Alt Name:	Not reported
Waste Code Description:	272 - Polymeric resin waste
RCRA Code:	Not reported
Meth Code:	D80 - Disposal, Land Fill
Quantity Tons:	8.8535
Waste Quantity:	17707
Quantity Unit:	P
Additional Code 1:	Not reported
Additional Code 2:	Not reported
Additional Code 3:	Not reported
Additional Code 4:	Not reported
Additional Code 5:	Not reported
Shipment Date:	19951128
Creation Date:	7/26/1996 0:00:00
Receipt Date:	19951128
Manifest ID:	95867432
Trans EPA ID:	CAD008364432
Trans Name:	Not reported
Trans 2 EPA ID:	Not reported
Trans 2 Name:	Not reported

PRC-DE SOTO INTERNATIONAL INC (Continued) **S112999066**

TSDF EPA ID:	CAD008364432
Trans Name:	Not reported
TSDF Alt EPA ID:	Not reported
TSDF Alt Name:	Not reported
Waste Code Description:	141 - Off-specification, aged, or surplus inorganics
RCRA Code:	D001
Meth Code:	R01 - Recycler
Quantity Tons:	0.37
Waste Quantity:	740
Quantity Unit:	P
Additional Code 1:	Not reported
Additional Code 2:	Not reported
Additional Code 3:	Not reported
Additional Code 4:	Not reported
Additional Code 5:	Not reported
Shipment Date:	19951128
Creation Date:	7/26/1996 0:00:00
Receipt Date:	19951128
Manifest ID:	95867432
Trans EPA ID:	CAD008364432
Trans Name:	Not reported
Trans 2 EPA ID:	Not reported
Trans 2 Name:	Not reported
TSDF EPA ID:	CAD008364432
Trans Name:	Not reported
TSDF Alt EPA ID:	Not reported
TSDF Alt Name:	Not reported
Waste Code Description:	132 - Aqueous solution w/metals (< restricted levels and see waste code 121 for a list of metals
RCRA Code:	D007
Meth Code:	T01 - Treatment, Tank
Quantity Tons:	0.476
Waste Quantity:	952
Quantity Unit:	P
Additional Code 1:	Not reported
Additional Code 2:	Not reported
Additional Code 3:	Not reported
Additional Code 4:	Not reported
Additional Code 5:	Not reported
Shipment Date:	19951128
Creation Date:	7/26/1996 0:00:00
Receipt Date:	19951128
Manifest ID:	95867432
Trans EPA ID:	CAD008364432
Trans Name:	Not reported
Trans 2 EPA ID:	Not reported
Trans 2 Name:	Not reported
TSDF EPA ID:	CAD008364432
Trans Name:	Not reported
TSDF Alt EPA ID:	Not reported
TSDF Alt Name:	Not reported
Waste Code Description:	352 - Other organic solids
RCRA Code:	D007
Meth Code:	R01 - Recycler
Quantity Tons:	4.4025

PRC-DE SOTO INTERNATIONAL INC (Continued) **S112999066**

Waste Quantity:	8805
Quantity Unit:	P
Additional Code 1:	Not reported
Additional Code 2:	Not reported
Additional Code 3:	Not reported
Additional Code 4:	Not reported
Additional Code 5:	Not reported
Shipment Date:	19951006
Creation Date:	7/26/1996 0:00:00
Receipt Date:	19951011
Manifest ID:	93478482
Trans EPA ID:	OHD009865825
Trans Name:	Not reported
Trans 2 EPA ID:	Not reported
Trans 2 Name:	Not reported
TSDF EPA ID:	CAD044429835
Trans Name:	Not reported
TSDF Alt EPA ID:	Not reported
TSDF Alt Name:	Not reported
Waste Code Description:	331 - Off-specification, aged, or surplus organics
RCRA Code:	D001
Meth Code:	T03 - Treatment, Incineration
Quantity Tons:	3
Waste Quantity:	6000
Quantity Unit:	P
Additional Code 1:	Not reported
Additional Code 2:	Not reported
Additional Code 3:	Not reported
Additional Code 4:	Not reported
Additional Code 5:	Not reported
Shipment Date:	19951006
Creation Date:	7/26/1996 0:00:00
Receipt Date:	19951011
Manifest ID:	93478482
Trans EPA ID:	OHD009865825
Trans Name:	Not reported
Trans 2 EPA ID:	Not reported
Trans 2 Name:	Not reported
TSDF EPA ID:	CAD044429835
Trans Name:	Not reported
TSDF Alt EPA ID:	Not reported
TSDF Alt Name:	Not reported
Waste Code Description:	271 - Organic monomer waste (includes unreacted resins
RCRA Code:	D001
Meth Code:	- Not reported
Quantity Tons:	0.6
Waste Quantity:	1200
Quantity Unit:	P
Additional Code 1:	Not reported
Additional Code 2:	Not reported
Additional Code 3:	Not reported
Additional Code 4:	Not reported
Additional Code 5:	Not reported
Shipment Date:	19951006

PRC-DE SOTO INTERNATIONAL INC (Continued) **S112999066**

Creation Date:	7/26/1996 0:00:00
Receipt Date:	19951011
Manifest ID:	93478482
Trans EPA ID:	OHD009865825
Trans Name:	Not reported
Trans 2 EPA ID:	Not reported
Trans 2 Name:	Not reported
TSDF EPA ID:	CAD044429835
Trans Name:	Not reported
TSDF Alt EPA ID:	Not reported
TSDF Alt Name:	Not reported
Waste Code Description:	331 - Off-specification, aged, or surplus organics
RCRA Code:	D001
Meth Code:	T03 - Treatment, Incineration
Quantity Tons:	0.025
Waste Quantity:	50
Quantity Unit:	P
Additional Code 1:	Not reported
Additional Code 2:	Not reported
Additional Code 3:	Not reported
Additional Code 4:	Not reported
Additional Code 5:	Not reported

Shipment Date:	19951006
Creation Date:	7/26/1996 0:00:00
Receipt Date:	19951011
Manifest ID:	93478482
Trans EPA ID:	OHD009865825
Trans Name:	Not reported
Trans 2 EPA ID:	Not reported
Trans 2 Name:	Not reported
TSDF EPA ID:	CAD044429835
Trans Name:	Not reported
TSDF Alt EPA ID:	Not reported
TSDF Alt Name:	Not reported
Waste Code Description:	- Not reported
RCRA Code:	Not reported
Meth Code:	T03 - Treatment, Incineration
Quantity Tons:	0
Waste Quantity:	0
Quantity Unit:	Not reported
Additional Code 1:	Not reported
Additional Code 2:	Not reported
Additional Code 3:	Not reported
Additional Code 4:	Not reported
Additional Code 5:	Not reported

Shipment Date:	19951003
Creation Date:	7/26/1996 0:00:00
Receipt Date:	19951003
Manifest ID:	95694234
Trans EPA ID:	CAD009452657
Trans Name:	Not reported
Trans 2 EPA ID:	Not reported
Trans 2 Name:	Not reported
TSDF EPA ID:	CAD009452657
Trans Name:	Not reported

PRC-DE SOTO INTERNATIONAL INC (Continued) **S112999066**

TSDF Alt EPA ID:	Not reported
TSDF Alt Name:	Not reported
Waste Code Description:	343 - Unspecified organic liquid mixture
RCRA Code:	Not reported
Meth Code:	R01 - Recycler
Quantity Tons:	7.5922
Waste Quantity:	2233
Quantity Unit:	G
Additional Code 1:	Not reported
Additional Code 2:	Not reported
Additional Code 3:	Not reported
Additional Code 4:	Not reported
Additional Code 5:	Not reported

Shipment Date:	19950929
Creation Date:	7/26/1996 0:00:00
Receipt Date:	19951003
Manifest ID:	95386908
Trans EPA ID:	CA0000970392
Trans Name:	Not reported
Trans 2 EPA ID:	Not reported
Trans 2 Name:	Not reported
TSDF EPA ID:	CAD097030993
Trans Name:	Not reported
TSDF Alt EPA ID:	Not reported
TSDF Alt Name:	Not reported
Waste Code Description:	141 - Off-specification, aged, or surplus inorganics
RCRA Code:	D007
Meth Code:	- Not reported
Quantity Tons:	0.8
Waste Quantity:	1600
Quantity Unit:	P
Additional Code 1:	Not reported
Additional Code 2:	Not reported
Additional Code 3:	Not reported
Additional Code 4:	Not reported
Additional Code 5:	Not reported

Additional Info:

Year:	1999
Gen EPA ID:	CAD008237596

Shipment Date:	19991202
Creation Date:	Not reported
Receipt Date:	Not reported
Manifest ID:	99369419
Trans EPA ID:	CAD008364432
Trans Name:	Not reported
Trans 2 EPA ID:	Not reported
Trans 2 Name:	Not reported
TSDF EPA ID:	CAD008364432
Trans Name:	Not reported
TSDF Alt EPA ID:	CAD008364432
TSDF Alt Name:	Not reported
Waste Code Description:	*** - Not reported
RCRA Code:	D001
Meth Code:	R01 - Recycler

PRC-DE SOTO INTERNATIONAL INC (Continued) **S112999066**

Quantity Tons:	0.278
Waste Quantity:	556
Quantity Unit:	P
Additional Code 1:	Not reported
Additional Code 2:	Not reported
Additional Code 3:	Not reported
Additional Code 4:	Not reported
Additional Code 5:	Not reported
Shipment Date:	19991202
Creation Date:	Not reported
Receipt Date:	Not reported
Manifest ID:	99369419
Trans EPA ID:	CAD008364432
Trans Name:	Not reported
Trans 2 EPA ID:	Not reported
Trans 2 Name:	Not reported
TSDF EPA ID:	CAD008364432
Trans Name:	Not reported
TSDF Alt EPA ID:	CAD008364432
TSDF Alt Name:	Not reported
Waste Code Description:	792 - Not reported
RCRA Code:	D002
Meth Code:	H01 - Transfer Station
Quantity Tons:	0.07
Waste Quantity:	140
Quantity Unit:	P
Additional Code 1:	Not reported
Additional Code 2:	Not reported
Additional Code 3:	Not reported
Additional Code 4:	Not reported
Additional Code 5:	Not reported
Shipment Date:	19991202
Creation Date:	Not reported
Receipt Date:	Not reported
Manifest ID:	99369419
Trans EPA ID:	CAD008364432
Trans Name:	Not reported
Trans 2 EPA ID:	Not reported
Trans 2 Name:	Not reported
TSDF EPA ID:	CAD008364432
Trans Name:	Not reported
TSDF Alt EPA ID:	CAD008364432
TSDF Alt Name:	Not reported
Waste Code Description:	792 - Not reported
RCRA Code:	D002
Meth Code:	H01 - Transfer Station
Quantity Tons:	0.07
Waste Quantity:	140
Quantity Unit:	P
Additional Code 1:	Not reported
Additional Code 2:	Not reported
Additional Code 3:	Not reported
Additional Code 4:	Not reported
Additional Code 5:	Not reported

PRC-DE SOTO INTERNATIONAL INC (Continued) **S112999066**

Shipment Date:	19991202
Creation Date:	Not reported
Receipt Date:	Not reported
Manifest ID:	99369419
Trans EPA ID:	CAD008364432
Trans Name:	Not reported
Trans 2 EPA ID:	Not reported
Trans 2 Name:	Not reported
TSDF EPA ID:	CAD008364432
Trans Name:	Not reported
TSDF Alt EPA ID:	CAD008364432
TSDF Alt Name:	Not reported
Waste Code Description:	551 - Laboratory waste chemicals 561 Detergent and soap
RCRA Code:	D001
Meth Code:	T03 - Treatment, Incineration
Quantity Tons:	0.005
Waste Quantity:	10
Quantity Unit:	P
Additional Code 1:	Not reported
Additional Code 2:	Not reported
Additional Code 3:	Not reported
Additional Code 4:	Not reported
Additional Code 5:	Not reported

Shipment Date:	19991202
Creation Date:	Not reported
Receipt Date:	Not reported
Manifest ID:	99369419
Trans EPA ID:	CAD008364432
Trans Name:	Not reported
Trans 2 EPA ID:	Not reported
Trans 2 Name:	Not reported
TSDF EPA ID:	CAD008364432
Trans Name:	Not reported
TSDF Alt EPA ID:	CAD008364432
TSDF Alt Name:	Not reported
Waste Code Description:	343 - Unspecified organic liquid mixture
RCRA Code:	D001
Meth Code:	R01 - Recycler
Quantity Tons:	0.12
Waste Quantity:	240
Quantity Unit:	P
Additional Code 1:	Not reported
Additional Code 2:	Not reported
Additional Code 3:	Not reported
Additional Code 4:	Not reported
Additional Code 5:	Not reported

Shipment Date:	19991202
Creation Date:	Not reported
Receipt Date:	Not reported
Manifest ID:	99369419
Trans EPA ID:	CAD008364432
Trans Name:	Not reported
Trans 2 EPA ID:	Not reported
Trans 2 Name:	Not reported
TSDF EPA ID:	CAD008364432

PRC-DE SOTO INTERNATIONAL INC (Continued) **S112999066**

Trans Name:	Not reported
TSDF Alt EPA ID:	CAD008364432
TSDF Alt Name:	Not reported
Waste Code Description:	551 - Laboratory waste chemicals 561 Detergent and soap
RCRA Code:	D001
Meth Code:	R01 - Recycler
Quantity Tons:	11.894
Waste Quantity:	23788
Quantity Unit:	P
Additional Code 1:	Not reported
Additional Code 2:	Not reported
Additional Code 3:	Not reported
Additional Code 4:	Not reported
Additional Code 5:	Not reported
Shipment Date:	19991202
Creation Date:	Not reported
Receipt Date:	Not reported
Manifest ID:	99369419
Trans EPA ID:	CAD008364432
Trans Name:	Not reported
Trans 2 EPA ID:	Not reported
Trans 2 Name:	Not reported
TSDF EPA ID:	CAD008364432
Trans Name:	Not reported
TSDF Alt EPA ID:	CAD008364432
TSDF Alt Name:	Not reported
Waste Code Description:	343 - Unspecified organic liquid mixture
RCRA Code:	D001
Meth Code:	R01 - Recycler
Quantity Tons:	1.4405
Waste Quantity:	2881
Quantity Unit:	P
Additional Code 1:	Not reported
Additional Code 2:	Not reported
Additional Code 3:	Not reported
Additional Code 4:	Not reported
Additional Code 5:	Not reported
Shipment Date:	19991202
Creation Date:	Not reported
Receipt Date:	Not reported
Manifest ID:	99369419
Trans EPA ID:	CAD008364432
Trans Name:	Not reported
Trans 2 EPA ID:	Not reported
Trans 2 Name:	Not reported
TSDF EPA ID:	CAD008364432
Trans Name:	Not reported
TSDF Alt EPA ID:	CAD008364432
TSDF Alt Name:	Not reported
Waste Code Description:	551 - Laboratory waste chemicals 561 Detergent and soap
RCRA Code:	D001
Meth Code:	T03 - Treatment, Incineration
Quantity Tons:	0.5305
Waste Quantity:	1061
Quantity Unit:	P

PRC-DE SOTO INTERNATIONAL INC (Continued) **S112999066**

Additional Code 1:	Not reported
Additional Code 2:	Not reported
Additional Code 3:	Not reported
Additional Code 4:	Not reported
Additional Code 5:	Not reported
Shipment Date:	19991202
Creation Date:	Not reported
Receipt Date:	Not reported
Manifest ID:	99369419
Trans EPA ID:	CAD008364432
Trans Name:	Not reported
Trans 2 EPA ID:	Not reported
Trans 2 Name:	Not reported
TSDF EPA ID:	CAD008364432
Trans Name:	Not reported
TSDF Alt EPA ID:	CAD008364432
TSDF Alt Name:	Not reported
Waste Code Description:	551 - Laboratory waste chemicals 561 Detergent and soap
RCRA Code:	Not reported
Meth Code:	T03 - Treatment, Incineration
Quantity Tons:	0.203
Waste Quantity:	406
Quantity Unit:	P
Additional Code 1:	Not reported
Additional Code 2:	Not reported
Additional Code 3:	Not reported
Additional Code 4:	Not reported
Additional Code 5:	Not reported
Shipment Date:	19991202
Creation Date:	Not reported
Receipt Date:	Not reported
Manifest ID:	99369419
Trans EPA ID:	CAD008364432
Trans Name:	Not reported
Trans 2 EPA ID:	Not reported
Trans 2 Name:	Not reported
TSDF EPA ID:	CAD008364432
Trans Name:	Not reported
TSDF Alt EPA ID:	CAD008364432
TSDF Alt Name:	Not reported
Waste Code Description:	551 - Laboratory waste chemicals 561 Detergent and soap
RCRA Code:	F002
Meth Code:	R01 - Recycler
Quantity Tons:	0.234
Waste Quantity:	468
Quantity Unit:	P
Additional Code 1:	Not reported
Additional Code 2:	Not reported
Additional Code 3:	Not reported
Additional Code 4:	Not reported
Additional Code 5:	Not reported

Additional Info:

Year:	2006
Gen EPA ID:	CAD008237596

PRC-DE SOTO INTERNATIONAL INC (Continued) **S112999066**

Shipment Date:	20061108
Creation Date:	3/30/2007 13:33:02
Receipt Date:	20061108
Manifest ID:	000566458JJK
Trans EPA ID:	CAT080032253
Trans Name:	OC VACUUM INC
Trans 2 EPA ID:	Not reported
Trans 2 Name:	Not reported
TSDF EPA ID:	CAT080013352
Trans Name:	DEMENNO/KERDOON
TSDF Alt EPA ID:	Not reported
TSDF Alt Name:	Not reported
Waste Code Description:	221 - Waste oil and mixed oil
RCRA Code:	Not reported
Meth Code:	H135 - Discharge To Sewer/Potw Or Npdes(With Prior Storage--With Or Without Treatment)
Quantity Tons:	5.32
Waste Quantity:	1400
Quantity Unit:	G
Additional Code 1:	Not reported
Additional Code 2:	Not reported
Additional Code 3:	Not reported
Additional Code 4:	Not reported
Additional Code 5:	Not reported

Shipment Date:	20061020
Creation Date:	5/6/2008 18:30:17
Receipt Date:	20061023
Manifest ID:	001428615JJK
Trans EPA ID:	NJD986607380
Trans Name:	MAUMEE EXPRESS INC
Trans 2 EPA ID:	Not reported
Trans 2 Name:	Not reported
TSDF EPA ID:	ARD981057870
Trans Name:	RINECO
TSDF Alt EPA ID:	Not reported
TSDF Alt Name:	Not reported
Waste Code Description:	724 - Liquids with lead > 500 mg/l
RCRA Code:	D008
Meth Code:	H141 - Storage, Bulking, And/Or Transfer Off Site--No Treatment/Reovery (H010-H129) Or (H131-H135)
Quantity Tons:	0.0375
Waste Quantity:	75
Quantity Unit:	P
Additional Code 1:	D002
Additional Code 2:	Not reported
Additional Code 3:	Not reported
Additional Code 4:	Not reported
Additional Code 5:	Not reported

Shipment Date:	20061020
Creation Date:	5/6/2008 18:30:17
Receipt Date:	20061023
Manifest ID:	001428615JJK
Trans EPA ID:	NJD986607380
Trans Name:	MAUMEE EXPRESS INC
Trans 2 EPA ID:	Not reported

PRC-DE SOTO INTERNATIONAL INC (Continued) **S112999066**

Trans 2 Name:	Not reported
TSDF EPA ID:	ARD981057870
Trans Name:	RINECO
TSDF Alt EPA ID:	Not reported
TSDF Alt Name:	Not reported
Waste Code Description:	141 - Off-specification, aged, or surplus inorganics
RCRA Code:	D001
Meth Code:	H061 - Fuel Blending Prior To Energy Recovery At Another Site
Quantity Tons:	0.038
Waste Quantity:	76
Quantity Unit:	P
Additional Code 1:	Not reported
Additional Code 2:	Not reported
Additional Code 3:	Not reported
Additional Code 4:	Not reported
Additional Code 5:	Not reported

Shipment Date:	20061020
Creation Date:	5/6/2008 18:30:17
Receipt Date:	20061023
Manifest ID:	001428615JJK
Trans EPA ID:	NJD986607380
Trans Name:	MAUMEE EXPRESS INC
Trans 2 EPA ID:	Not reported
Trans 2 Name:	Not reported
TSDF EPA ID:	ARD981057870
Trans Name:	RINECO
TSDF Alt EPA ID:	Not reported
TSDF Alt Name:	Not reported
Waste Code Description:	331 - Off-specification, aged, or surplus organics
RCRA Code:	D035
Meth Code:	H141 - Storage, Bulking, And/Or Transfer Off Site--No Treatment/Reovery (H010-H129) Or (H131-H135)
Quantity Tons:	0.15
Waste Quantity:	300
Quantity Unit:	P
Additional Code 1:	D002
Additional Code 2:	D001
Additional Code 3:	Not reported
Additional Code 4:	Not reported
Additional Code 5:	Not reported

Shipment Date:	20061020
Creation Date:	5/6/2008 18:30:17
Receipt Date:	20061023
Manifest ID:	001428615JJK
Trans EPA ID:	NJD986607380
Trans Name:	MAUMEE EXPRESS INC
Trans 2 EPA ID:	Not reported
Trans 2 Name:	Not reported
TSDF EPA ID:	ARD981057870
Trans Name:	RINECO
TSDF Alt EPA ID:	Not reported
TSDF Alt Name:	Not reported
Waste Code Description:	352 - Other organic solids
RCRA Code:	F005
Meth Code:	H061 - Fuel Blending Prior To Energy Recovery At Another Site

PRC-DE SOTO INTERNATIONAL INC (Continued) **S112999066**

Quantity Tons:	4.4595
Waste Quantity:	8919
Quantity Unit:	P
Additional Code 1:	F003
Additional Code 2:	D035
Additional Code 3:	D007
Additional Code 4:	Not reported
Additional Code 5:	Not reported
Shipment Date:	20061020
Creation Date:	Not reported
Receipt Date:	Not reported
Manifest ID:	001428615JJK
Trans EPA ID:	NJD986607380
Trans Name:	MAUMEE EXPRESS INC
Trans 2 EPA ID:	Not reported
Trans 2 Name:	Not reported
TSDF EPA ID:	ARD981057870
Trans Name:	RINECO
TSDF Alt EPA ID:	Not reported
TSDF Alt Name:	Not reported
Waste Code Description:	135 - Unspecified aqueous solution
RCRA Code:	D035
Meth Code:	H141 - Storage, Bulking, And/Or Transfer Off Site--No Treatment/Reovery (H010-H129) Or (H131-H135)
Quantity Tons:	0.5035
Waste Quantity:	1007
Quantity Unit:	P
Additional Code 1:	D007
Additional Code 2:	Not reported
Additional Code 3:	Not reported
Additional Code 4:	Not reported
Additional Code 5:	Not reported
Shipment Date:	20061020
Creation Date:	Not reported
Receipt Date:	Not reported
Manifest ID:	001428615JJK
Trans EPA ID:	NJD986607380
Trans Name:	MAUMEE EXPRESS INC
Trans 2 EPA ID:	Not reported
Trans 2 Name:	Not reported
TSDF EPA ID:	ARD981057870
Trans Name:	RINECO
TSDF Alt EPA ID:	Not reported
TSDF Alt Name:	Not reported
Waste Code Description:	343 - Unspecified organic liquid mixture
RCRA Code:	F005
Meth Code:	H061 - Fuel Blending Prior To Energy Recovery At Another Site
Quantity Tons:	2.8625
Waste Quantity:	5725
Quantity Unit:	P
Additional Code 1:	F003
Additional Code 2:	D021
Additional Code 3:	D007
Additional Code 4:	D001
Additional Code 5:	Not reported

PRC-DE SOTO INTERNATIONAL INC (Continued) **S112999066**

Shipment Date:	20061020
Creation Date:	Not reported
Receipt Date:	Not reported
Manifest ID:	001428615JJK
Trans EPA ID:	NJD986607380
Trans Name:	MAUMEE EXPRESS INC
Trans 2 EPA ID:	Not reported
Trans 2 Name:	Not reported
TSDF EPA ID:	ARD981057870
Trans Name:	RINECO
TSDF Alt EPA ID:	Not reported
TSDF Alt Name:	Not reported
Waste Code Description:	343 - Unspecified organic liquid mixture
RCRA Code:	F005
Meth Code:	H061 - Fuel Blending Prior To Energy Recovery At Another Site
Quantity Tons:	5.6995
Waste Quantity:	11399
Quantity Unit:	P
Additional Code 1:	F003
Additional Code 2:	D021
Additional Code 3:	D007
Additional Code 4:	D001
Additional Code 5:	Not reported

Shipment Date:	20061020
Creation Date:	Not reported
Receipt Date:	Not reported
Manifest ID:	001428615JJK
Trans EPA ID:	NJD986607380
Trans Name:	MAUMEE EXPRESS INC
Trans 2 EPA ID:	Not reported
Trans 2 Name:	Not reported
TSDF EPA ID:	ARD981057870
Trans Name:	RINECO
TSDF Alt EPA ID:	Not reported
TSDF Alt Name:	Not reported
Waste Code Description:	331 - Off-specification, aged, or surplus organics
RCRA Code:	D007
Meth Code:	H141 - Storage, Bulking, And/Or Transfer Off Site--No Treatment/Reovery (H010-H129) Or (H131-H135)
Quantity Tons:	0.546
Waste Quantity:	1092
Quantity Unit:	P
Additional Code 1:	Not reported
Additional Code 2:	Not reported
Additional Code 3:	Not reported
Additional Code 4:	Not reported
Additional Code 5:	Not reported

Shipment Date:	20061020
Creation Date:	Not reported
Receipt Date:	Not reported
Manifest ID:	001428615JJK
Trans EPA ID:	NJD986607380
Trans Name:	MAUMEE EXPRESS INC
Trans 2 EPA ID:	Not reported
Trans 2 Name:	Not reported

PRC-DE SOTO INTERNATIONAL INC (Continued) **S112999066**

TSDF EPA ID:	ARD981057870
Trans Name:	RINECO
TSDF Alt EPA ID:	Not reported
TSDF Alt Name:	Not reported
Waste Code Description:	331 - Off-specification, aged, or surplus organics
RCRA Code:	D007
Meth Code:	H141 - Storage, Bulking, And/Or Transfer Off Site--No Treatment/Reovery (H010-H129) Or (H131-H135)
Quantity Tons:	0.1875
Waste Quantity:	375
Quantity Unit:	P
Additional Code 1:	Not reported
Additional Code 2:	Not reported
Additional Code 3:	Not reported
Additional Code 4:	Not reported
Additional Code 5:	Not reported

Additional Info:

Year:	2001
Gen EPA ID:	CAD008237596
Shipment Date:	20011217
Creation Date:	2/13/2002 0:00:00
Receipt Date:	20011220
Manifest ID:	21324426
Trans EPA ID:	SCR000075150
Trans Name:	Not reported
Trans 2 EPA ID:	Not reported
Trans 2 Name:	Not reported
TSDF EPA ID:	CAT000613893
Trans Name:	Not reported
TSDF Alt EPA ID:	Not reported
TSDF Alt Name:	Not reported
Waste Code Description:	134 - Aqueous solution with <10% total organic residues
RCRA Code:	D039
Meth Code:	H01 - Transfer Station
Quantity Tons:	0.042
Waste Quantity:	10
Quantity Unit:	G
Additional Code 1:	Not reported
Additional Code 2:	Not reported
Additional Code 3:	Not reported
Additional Code 4:	Not reported
Additional Code 5:	Not reported
Shipment Date:	20011214
Creation Date:	2/13/2002 0:00:00
Receipt Date:	20011214
Manifest ID:	98101918
Trans EPA ID:	MOD095038998
Trans Name:	Not reported
Trans 2 EPA ID:	Not reported
Trans 2 Name:	Not reported
TSDF EPA ID:	OHD004304689
Trans Name:	Not reported
TSDF Alt EPA ID:	Not reported
TSDF Alt Name:	Not reported

PRC-DE SOTO INTERNATIONAL INC (Continued) **S112999066**

Waste Code Description:	352 - Other organic solids
RCRA Code:	Not reported
Meth Code:	- Not reported
Quantity Tons:	0.626
Waste Quantity:	1252
Quantity Unit:	P
Additional Code 1:	Not reported
Additional Code 2:	Not reported
Additional Code 3:	Not reported
Additional Code 4:	Not reported
Additional Code 5:	Not reported
Shipment Date:	20011210
Creation Date:	2/13/2002 0:00:00
Receipt Date:	20011214
Manifest ID:	98101916
Trans EPA ID:	MOD095038998
Trans Name:	Not reported
Trans 2 EPA ID:	Not reported
Trans 2 Name:	Not reported
TSDF EPA ID:	OHD004304689
Trans Name:	Not reported
TSDF Alt EPA ID:	Not reported
TSDF Alt Name:	Not reported
Waste Code Description:	352 - Other organic solids
RCRA Code:	D007
Meth Code:	- Not reported
Quantity Tons:	0.106
Waste Quantity:	212
Quantity Unit:	P
Additional Code 1:	Not reported
Additional Code 2:	Not reported
Additional Code 3:	Not reported
Additional Code 4:	Not reported
Additional Code 5:	Not reported
Shipment Date:	20011210
Creation Date:	2/13/2002 0:00:00
Receipt Date:	20011214
Manifest ID:	98101916
Trans EPA ID:	MOD095038998
Trans Name:	Not reported
Trans 2 EPA ID:	Not reported
Trans 2 Name:	Not reported
TSDF EPA ID:	OHD004304689
Trans Name:	Not reported
TSDF Alt EPA ID:	Not reported
TSDF Alt Name:	Not reported
Waste Code Description:	135 - Unspecified aqueous solution
RCRA Code:	D007
Meth Code:	- Not reported
Quantity Tons:	0.194
Waste Quantity:	388
Quantity Unit:	P
Additional Code 1:	Not reported
Additional Code 2:	Not reported
Additional Code 3:	Not reported

PRC-DE SOTO INTERNATIONAL INC (Continued) **S112999066**

Additional Code 4:	Not reported
Additional Code 5:	Not reported
Shipment Date:	20011210
Creation Date:	2/13/2002 0:00:00
Receipt Date:	20011214
Manifest ID:	98101917
Trans EPA ID:	MOD095038998
Trans Name:	Not reported
Trans 2 EPA ID:	Not reported
Trans 2 Name:	Not reported
TSDF EPA ID:	OHD004304689
Trans Name:	Not reported
TSDF Alt EPA ID:	Not reported
TSDF Alt Name:	Not reported
Waste Code Description:	- Not reported
RCRA Code:	Not reported
Meth Code:	- Not reported
Quantity Tons:	0.25
Waste Quantity:	500
Quantity Unit:	P
Additional Code 1:	Not reported
Additional Code 2:	Not reported
Additional Code 3:	Not reported
Additional Code 4:	Not reported
Additional Code 5:	Not reported
Shipment Date:	20011210
Creation Date:	2/13/2002 0:00:00
Receipt Date:	20011214
Manifest ID:	98101916
Trans EPA ID:	MOD095038998
Trans Name:	Not reported
Trans 2 EPA ID:	Not reported
Trans 2 Name:	Not reported
TSDF EPA ID:	OHD004304689
Trans Name:	Not reported
TSDF Alt EPA ID:	Not reported
TSDF Alt Name:	Not reported
Waste Code Description:	352 - Other organic solids
RCRA Code:	D007
Meth Code:	- Not reported
Quantity Tons:	5.5895
Waste Quantity:	11179
Quantity Unit:	P
Additional Code 1:	Not reported
Additional Code 2:	Not reported
Additional Code 3:	Not reported
Additional Code 4:	Not reported
Additional Code 5:	Not reported
Shipment Date:	20011210
Creation Date:	2/13/2002 0:00:00
Receipt Date:	20011214
Manifest ID:	98101917
Trans EPA ID:	MOD095038998
Trans Name:	Not reported

PRC-DE SOTO INTERNATIONAL INC (Continued) **S112999066**

Trans 2 EPA ID:	Not reported
Trans 2 Name:	Not reported
TSDF EPA ID:	OHD004304689
Trans Name:	Not reported
TSDF Alt EPA ID:	Not reported
TSDF Alt Name:	Not reported
Waste Code Description:	- Not reported
RCRA Code:	Not reported
Meth Code:	- Not reported
Quantity Tons:	0.735
Waste Quantity:	1470
Quantity Unit:	P
Additional Code 1:	Not reported
Additional Code 2:	Not reported
Additional Code 3:	Not reported
Additional Code 4:	Not reported
Additional Code 5:	Not reported

Shipment Date:	20011210
Creation Date:	2/13/2002 0:00:00
Receipt Date:	20011214
Manifest ID:	98101917
Trans EPA ID:	MOD095038998
Trans Name:	Not reported
Trans 2 EPA ID:	Not reported
Trans 2 Name:	Not reported
TSDF EPA ID:	OHD004304689
Trans Name:	Not reported
TSDF Alt EPA ID:	Not reported
TSDF Alt Name:	Not reported
Waste Code Description:	- Not reported
RCRA Code:	D007
Meth Code:	- Not reported
Quantity Tons:	0.719
Waste Quantity:	1438
Quantity Unit:	P
Additional Code 1:	Not reported
Additional Code 2:	Not reported
Additional Code 3:	Not reported
Additional Code 4:	Not reported
Additional Code 5:	Not reported

Shipment Date:	20011210
Creation Date:	2/13/2002 0:00:00
Receipt Date:	20011214
Manifest ID:	98101917
Trans EPA ID:	MOD095038998
Trans Name:	Not reported
Trans 2 EPA ID:	Not reported
Trans 2 Name:	Not reported
TSDF EPA ID:	OHD004304689
Trans Name:	Not reported
TSDF Alt EPA ID:	Not reported
TSDF Alt Name:	Not reported
Waste Code Description:	- Not reported
RCRA Code:	Not reported
Meth Code:	- Not reported

PRC-DE SOTO INTERNATIONAL INC (Continued) **S112999066**

Quantity Tons:	0.448
Waste Quantity:	896
Quantity Unit:	P
Additional Code 1:	Not reported
Additional Code 2:	Not reported
Additional Code 3:	Not reported
Additional Code 4:	Not reported
Additional Code 5:	Not reported
Shipment Date:	20011210
Creation Date:	2/13/2002 0:00:00
Receipt Date:	20011214
Manifest ID:	98101916
Trans EPA ID:	MOD095038998
Trans Name:	Not reported
Trans 2 EPA ID:	Not reported
Trans 2 Name:	Not reported
TSDF EPA ID:	OHD004304689
Trans Name:	Not reported
TSDF Alt EPA ID:	Not reported
TSDF Alt Name:	Not reported
Waste Code Description:	331 - Off-specification, aged, or surplus organics
RCRA Code:	D001
Meth Code:	- Not reported
Quantity Tons:	5.6305
Waste Quantity:	11261
Quantity Unit:	P
Additional Code 1:	Not reported
Additional Code 2:	Not reported
Additional Code 3:	Not reported
Additional Code 4:	Not reported
Additional Code 5:	Not reported

Additional Info:

Year:	2002
Gen EPA ID:	CAD008237596
Shipment Date:	Not reported
Creation Date:	Not reported
Receipt Date:	Not reported
Manifest ID:	21434247
Trans EPA ID:	CAL000113451
Trans Name:	Not reported
Trans 2 EPA ID:	AZD009015389
Trans 2 Name:	Not reported
TSDF EPA ID:	AZD009015389
Trans Name:	Not reported
TSDF Alt EPA ID:	Not reported
TSDF Alt Name:	Not reported
Waste Code Description:	272 - Polymeric resin waste
RCRA Code:	Not reported
Meth Code:	- Not reported
Quantity Tons:	0.12
Waste Quantity:	240
Quantity Unit:	P
Additional Code 1:	Not reported
Additional Code 2:	Not reported

PRC-DE SOTO INTERNATIONAL INC (Continued) **S112999066**

Additional Code 3:	Not reported
Additional Code 4:	Not reported
Additional Code 5:	Not reported
Shipment Date:	Not reported
Creation Date:	Not reported
Receipt Date:	Not reported
Manifest ID:	21434247
Trans EPA ID:	CAL000113451
Trans Name:	Not reported
Trans 2 EPA ID:	AZD009015389
Trans 2 Name:	Not reported
TSDF EPA ID:	AZD009015389
Trans Name:	Not reported
TSDF Alt EPA ID:	Not reported
TSDF Alt Name:	Not reported
Waste Code Description:	331 - Off-specification, aged, or surplus organics
RCRA Code:	D001
Meth Code:	- Not reported
Quantity Tons:	0.226
Waste Quantity:	452
Quantity Unit:	P
Additional Code 1:	Not reported
Additional Code 2:	Not reported
Additional Code 3:	Not reported
Additional Code 4:	Not reported
Additional Code 5:	Not reported
Shipment Date:	Not reported
Creation Date:	Not reported
Receipt Date:	Not reported
Manifest ID:	21434247
Trans EPA ID:	CAL000113451
Trans Name:	Not reported
Trans 2 EPA ID:	AZD009015389
Trans 2 Name:	Not reported
TSDF EPA ID:	AZD009015389
Trans Name:	Not reported
TSDF Alt EPA ID:	Not reported
TSDF Alt Name:	Not reported
Waste Code Description:	331 - Off-specification, aged, or surplus organics
RCRA Code:	D001
Meth Code:	- Not reported
Quantity Tons:	0.024
Waste Quantity:	48
Quantity Unit:	P
Additional Code 1:	Not reported
Additional Code 2:	Not reported
Additional Code 3:	Not reported
Additional Code 4:	Not reported
Additional Code 5:	Not reported
Shipment Date:	Not reported
Creation Date:	Not reported
Receipt Date:	Not reported
Manifest ID:	21434247
Trans EPA ID:	CAL000113451

PRC-DE SOTO INTERNATIONAL INC (Continued) **S112999066**

Trans Name:	Not reported
Trans 2 EPA ID:	AZD009015389
Trans 2 Name:	Not reported
TSDF EPA ID:	AZD009015389
Trans Name:	Not reported
TSDF Alt EPA ID:	Not reported
TSDF Alt Name:	Not reported
Waste Code Description:	272 - Polymeric resin waste
RCRA Code:	D001
Meth Code:	- Not reported
Quantity Tons:	0.088
Waste Quantity:	176
Quantity Unit:	P
Additional Code 1:	Not reported
Additional Code 2:	Not reported
Additional Code 3:	Not reported
Additional Code 4:	Not reported
Additional Code 5:	Not reported

Shipment Date:	Not reported
Creation Date:	Not reported
Receipt Date:	Not reported
Manifest ID:	21434247
Trans EPA ID:	CAL000113451
Trans Name:	Not reported
Trans 2 EPA ID:	AZD009015389
Trans 2 Name:	Not reported
TSDF EPA ID:	AZD009015389
Trans Name:	Not reported
TSDF Alt EPA ID:	Not reported
TSDF Alt Name:	Not reported
Waste Code Description:	272 - Polymeric resin waste
RCRA Code:	D001
Meth Code:	- Not reported
Quantity Tons:	0.84
Waste Quantity:	1680
Quantity Unit:	P
Additional Code 1:	Not reported
Additional Code 2:	Not reported
Additional Code 3:	Not reported
Additional Code 4:	Not reported
Additional Code 5:	Not reported

Shipment Date:	Not reported
Creation Date:	Not reported
Receipt Date:	Not reported
Manifest ID:	21434247
Trans EPA ID:	CAL000113451
Trans Name:	Not reported
Trans 2 EPA ID:	AZD009015389
Trans 2 Name:	Not reported
TSDF EPA ID:	AZD009015389
Trans Name:	Not reported
TSDF Alt EPA ID:	Not reported
TSDF Alt Name:	Not reported
Waste Code Description:	352 - Other organic solids
RCRA Code:	D001

PRC-DE SOTO INTERNATIONAL INC (Continued) **S112999066**

Meth Code:	- Not reported
Quantity Tons:	0.09
Waste Quantity:	180
Quantity Unit:	P
Additional Code 1:	Not reported
Additional Code 2:	Not reported
Additional Code 3:	Not reported
Additional Code 4:	Not reported
Additional Code 5:	Not reported
Shipment Date:	Not reported
Creation Date:	Not reported
Receipt Date:	Not reported
Manifest ID:	21434247
Trans EPA ID:	CAL000113451
Trans Name:	Not reported
Trans 2 EPA ID:	AZD009015389
Trans 2 Name:	Not reported
TSDF EPA ID:	AZD009015389
Trans Name:	Not reported
TSDF Alt EPA ID:	Not reported
TSDF Alt Name:	Not reported
Waste Code Description:	331 - Off-specification, aged, or surplus organics
RCRA Code:	D001
Meth Code:	- Not reported
Quantity Tons:	0.394
Waste Quantity:	788
Quantity Unit:	P
Additional Code 1:	Not reported
Additional Code 2:	Not reported
Additional Code 3:	Not reported
Additional Code 4:	Not reported
Additional Code 5:	Not reported
Shipment Date:	Not reported
Creation Date:	Not reported
Receipt Date:	Not reported
Manifest ID:	21434247
Trans EPA ID:	CAL000113451
Trans Name:	Not reported
Trans 2 EPA ID:	AZD009015389
Trans 2 Name:	Not reported
TSDF EPA ID:	AZD009015389
Trans Name:	Not reported
TSDF Alt EPA ID:	Not reported
TSDF Alt Name:	Not reported
Waste Code Description:	272 - Polymeric resin waste
RCRA Code:	D001
Meth Code:	- Not reported
Quantity Tons:	0.048
Waste Quantity:	96
Quantity Unit:	P
Additional Code 1:	Not reported
Additional Code 2:	Not reported
Additional Code 3:	Not reported
Additional Code 4:	Not reported
Additional Code 5:	Not reported

PRC-DE SOTO INTERNATIONAL INC (Continued) **S112999066**

Shipment Date:	Not reported
Creation Date:	Not reported
Receipt Date:	Not reported
Manifest ID:	21434247
Trans EPA ID:	CAL000113451
Trans Name:	Not reported
Trans 2 EPA ID:	AZD009015389
Trans 2 Name:	Not reported
TSDF EPA ID:	AZD009015389
Trans Name:	Not reported
TSDF Alt EPA ID:	Not reported
TSDF Alt Name:	Not reported
Waste Code Description:	272 - Polymeric resin waste
RCRA Code:	D001
Meth Code:	- Not reported
Quantity Tons:	0.224
Waste Quantity:	448
Quantity Unit:	P
Additional Code 1:	Not reported
Additional Code 2:	Not reported
Additional Code 3:	Not reported
Additional Code 4:	Not reported
Additional Code 5:	Not reported

Shipment Date:	Not reported
Creation Date:	Not reported
Receipt Date:	Not reported
Manifest ID:	21434247
Trans EPA ID:	CAL000113451
Trans Name:	Not reported
Trans 2 EPA ID:	AZD009015389
Trans 2 Name:	Not reported
TSDF EPA ID:	AZD009015389
Trans Name:	Not reported
TSDF Alt EPA ID:	Not reported
TSDF Alt Name:	Not reported
Waste Code Description:	272 - Polymeric resin waste
RCRA Code:	D001
Meth Code:	- Not reported
Quantity Tons:	0.375
Waste Quantity:	750
Quantity Unit:	P
Additional Code 1:	Not reported
Additional Code 2:	Not reported
Additional Code 3:	Not reported
Additional Code 4:	Not reported
Additional Code 5:	Not reported

Additional Info:

Year:	2005
Gen EPA ID:	CAD008237596

Shipment Date:	20050812
Creation Date:	1/4/2007 18:30:12
Receipt Date:	20051004
Manifest ID:	24442615
Trans EPA ID:	NJD986607380

PRC-DE SOTO INTERNATIONAL INC (Continued) **S112999066**

Trans Name:	MAUMEE EXPRESS INC
Trans 2 EPA ID:	OKD981588791
Trans 2 Name:	TRIAD TRANSPORT
TSDF EPA ID:	AZ0000337360
Trans Name:	ONYX ENVIRONMENTAL SERVICES - PH
TSDF Alt EPA ID:	AZ0000337360
TSDF Alt Name:	Not reported
Waste Code Description:	261 - Not reported
RCRA Code:	Not reported
Meth Code:	R01 - Recycler
Quantity Tons:	0.0425
Waste Quantity:	85
Quantity Unit:	P
Additional Code 1:	Not reported
Additional Code 2:	Not reported
Additional Code 3:	Not reported
Additional Code 4:	Not reported
Additional Code 5:	Not reported

Shipment Date:	20050211
Creation Date:	5/27/2005 18:30:42
Receipt Date:	20050307
Manifest ID:	23807479
Trans EPA ID:	NJD986607380
Trans Name:	MAUMEE EXPRESS INC
Trans 2 EPA ID:	OKD988388991
Trans 2 Name:	TRIAD TRANSPORT INC
TSDF EPA ID:	AZ0000337360
Trans Name:	ONYX ENVIRONMENTAL SERVICES - PH
TSDF Alt EPA ID:	AZ0000337360
TSDF Alt Name:	Not reported
Waste Code Description:	261 - Not reported
RCRA Code:	NON
Meth Code:	R01 - Recycler
Quantity Tons:	0.045
Waste Quantity:	90
Quantity Unit:	P
Additional Code 1:	Not reported
Additional Code 2:	Not reported
Additional Code 3:	Not reported
Additional Code 4:	Not reported
Additional Code 5:	Not reported

Additional Info:

Year:	2007
Gen EPA ID:	CAD008237596

Shipment Date:	20071011
Creation Date:	12/30/2008 18:30:07
Receipt Date:	20071109
Manifest ID:	001608211FLE
Trans EPA ID:	NJD986607380
Trans Name:	MAUMEE EXPRESS INC
Trans 2 EPA ID:	OKD981588791
Trans 2 Name:	TRIAD TRANSPORT
TSDF EPA ID:	TXD000838896
Trans Name:	VEOLIA ENVIRONMENTAL SERVICES LLC - PORT ARTHUR

PRC-DE SOTO INTERNATIONAL INC (Continued) **S112999066**

TSDF Alt EPA ID:	Not reported
TSDF Alt Name:	Not reported
Waste Code Description:	331 - Off-specification, aged, or surplus organics
RCRA Code:	Not reported
Meth Code:	H040 - Incineration--Thermal Destruction Other Than Use As A Fuel
Quantity Tons:	0.0575
Waste Quantity:	115
Quantity Unit:	P
Additional Code 1:	Not reported
Additional Code 2:	Not reported
Additional Code 3:	Not reported
Additional Code 4:	Not reported
Additional Code 5:	Not reported
Shipment Date:	20071011
Creation Date:	Not reported
Receipt Date:	Not reported
Manifest ID:	001608287FLE
Trans EPA ID:	NJD986607380
Trans Name:	MAUMEE EXPRESS INC
Trans 2 EPA ID:	Not reported
Trans 2 Name:	Not reported
TSDF EPA ID:	ARD981057870
Trans Name:	RINECO
TSDF Alt EPA ID:	Not reported
TSDF Alt Name:	Not reported
Waste Code Description:	331 - Off-specification, aged, or surplus organics
RCRA Code:	F005
Meth Code:	H061 - Fuel Blending Prior To Energy Recovery At Another Site
Quantity Tons:	0.485
Waste Quantity:	970
Quantity Unit:	P
Additional Code 1:	F003
Additional Code 2:	F002
Additional Code 3:	D001
Additional Code 4:	Not reported
Additional Code 5:	Not reported
Shipment Date:	20071011
Creation Date:	Not reported
Receipt Date:	Not reported
Manifest ID:	001608287FLE
Trans EPA ID:	NJD986607380
Trans Name:	MAUMEE EXPRESS INC
Trans 2 EPA ID:	Not reported
Trans 2 Name:	Not reported
TSDF EPA ID:	ARD981057870
Trans Name:	RINECO
TSDF Alt EPA ID:	Not reported
TSDF Alt Name:	Not reported
Waste Code Description:	343 - Unspecified organic liquid mixture
RCRA Code:	F003
Meth Code:	H061 - Fuel Blending Prior To Energy Recovery At Another Site
Quantity Tons:	0.36
Waste Quantity:	720
Quantity Unit:	P
Additional Code 1:	D021

PRC-DE SOTO INTERNATIONAL INC (Continued) **S112999066**

Additional Code 2:	D007
Additional Code 3:	D001
Additional Code 4:	Not reported
Additional Code 5:	Not reported
Shipment Date:	20071011
Creation Date:	Not reported
Receipt Date:	Not reported
Manifest ID:	001608287FLE
Trans EPA ID:	NJD986607380
Trans Name:	MAUMEE EXPRESS INC
Trans 2 EPA ID:	Not reported
Trans 2 Name:	Not reported
TSDF EPA ID:	ARD981057870
Trans Name:	RINECO
TSDF Alt EPA ID:	Not reported
TSDF Alt Name:	Not reported
Waste Code Description:	135 - Unspecified aqueous solution
RCRA Code:	D035
Meth Code:	H141 - Storage, Bulking, And/Or Transfer Off Site--No Treatment/Reovery (H010-H129) Or (H131-H135)
Quantity Tons:	0.25
Waste Quantity:	500
Quantity Unit:	P
Additional Code 1:	D007
Additional Code 2:	Not reported
Additional Code 3:	Not reported
Additional Code 4:	Not reported
Additional Code 5:	Not reported
Shipment Date:	20071011
Creation Date:	Not reported
Receipt Date:	Not reported
Manifest ID:	001608287FLE
Trans EPA ID:	NJD986607380
Trans Name:	MAUMEE EXPRESS INC
Trans 2 EPA ID:	Not reported
Trans 2 Name:	Not reported
TSDF EPA ID:	ARD981057870
Trans Name:	RINECO
TSDF Alt EPA ID:	Not reported
TSDF Alt Name:	Not reported
Waste Code Description:	331 - Off-specification, aged, or surplus organics
RCRA Code:	F005
Meth Code:	H061 - Fuel Blending Prior To Energy Recovery At Another Site
Quantity Tons:	0.475
Waste Quantity:	950
Quantity Unit:	P
Additional Code 1:	F003
Additional Code 2:	D008
Additional Code 3:	D007
Additional Code 4:	D001
Additional Code 5:	Not reported
Shipment Date:	20071011
Creation Date:	Not reported
Receipt Date:	Not reported

PRC-DE SOTO INTERNATIONAL INC (Continued) **S112999066**

Manifest ID:	001608287FLE
Trans EPA ID:	NJD986607380
Trans Name:	MAUMEE EXPRESS INC
Trans 2 EPA ID:	Not reported
Trans 2 Name:	Not reported
TSDF EPA ID:	ARD981057870
Trans Name:	RINECO
TSDF Alt EPA ID:	Not reported
TSDF Alt Name:	Not reported
Waste Code Description:	331 - Off-specification, aged, or surplus organics
RCRA Code:	D021
Meth Code:	H141 - Storage, Bulking, And/Or Transfer Off Site--No Treatment/Reovery (H010-H129) Or (H131-H135)
Quantity Tons:	0.178
Waste Quantity:	356
Quantity Unit:	P
Additional Code 1:	D001
Additional Code 2:	Not reported
Additional Code 3:	Not reported
Additional Code 4:	Not reported
Additional Code 5:	Not reported

Shipment Date:	20071011
Creation Date:	Not reported
Receipt Date:	Not reported
Manifest ID:	001608287FLE
Trans EPA ID:	NJD986607380
Trans Name:	MAUMEE EXPRESS INC
Trans 2 EPA ID:	Not reported
Trans 2 Name:	Not reported
TSDF EPA ID:	ARD981057870
Trans Name:	RINECO
TSDF Alt EPA ID:	Not reported
TSDF Alt Name:	Not reported
Waste Code Description:	331 - Off-specification, aged, or surplus organics
RCRA Code:	D021
Meth Code:	H141 - Storage, Bulking, And/Or Transfer Off Site--No Treatment/Reovery (H010-H129) Or (H131-H135)
Quantity Tons:	0.2625
Waste Quantity:	525
Quantity Unit:	P
Additional Code 1:	D001
Additional Code 2:	Not reported
Additional Code 3:	Not reported
Additional Code 4:	Not reported
Additional Code 5:	Not reported

Shipment Date:	20071011
Creation Date:	Not reported
Receipt Date:	Not reported
Manifest ID:	001608287FLE
Trans EPA ID:	NJD986607380
Trans Name:	MAUMEE EXPRESS INC
Trans 2 EPA ID:	Not reported
Trans 2 Name:	Not reported
TSDF EPA ID:	ARD981057870
Trans Name:	RINECO

PRC-DE SOTO INTERNATIONAL INC (Continued) **S112999066**

TSDF Alt EPA ID:	Not reported
TSDF Alt Name:	Not reported
Waste Code Description:	331 - Off-specification, aged, or surplus organics
RCRA Code:	D035
Meth Code:	H141 - Storage, Bulking, And/Or Transfer Off Site--No Treatment/Reovery (H010-H129) Or (H131-H135)
Quantity Tons:	0.084
Waste Quantity:	168
Quantity Unit:	P
Additional Code 1:	D002
Additional Code 2:	D001
Additional Code 3:	Not reported
Additional Code 4:	Not reported
Additional Code 5:	Not reported
Shipment Date:	20071011
Creation Date:	Not reported
Receipt Date:	Not reported
Manifest ID:	001608287FLE
Trans EPA ID:	NJD986607380
Trans Name:	MAUMEE EXPRESS INC
Trans 2 EPA ID:	Not reported
Trans 2 Name:	Not reported
TSDF EPA ID:	ARD981057870
Trans Name:	RINECO
TSDF Alt EPA ID:	Not reported
TSDF Alt Name:	Not reported
Waste Code Description:	- Not reported
RCRA Code:	Not reported
Meth Code:	H141 - Storage, Bulking, And/Or Transfer Off Site--No Treatment/Reovery (H010-H129) Or (H131-H135)
Quantity Tons:	Not reported
Waste Quantity:	Not reported
Quantity Unit:	Not reported
Additional Code 1:	Not reported
Additional Code 2:	Not reported
Additional Code 3:	Not reported
Additional Code 4:	Not reported
Additional Code 5:	Not reported
Shipment Date:	20071011
Creation Date:	Not reported
Receipt Date:	Not reported
Manifest ID:	001608287FLE
Trans EPA ID:	NJD986607380
Trans Name:	MAUMEE EXPRESS INC
Trans 2 EPA ID:	Not reported
Trans 2 Name:	Not reported
TSDF EPA ID:	ARD981057870
Trans Name:	RINECO
TSDF Alt EPA ID:	Not reported
TSDF Alt Name:	Not reported
Waste Code Description:	331 - Off-specification, aged, or surplus organics
RCRA Code:	D007
Meth Code:	H141 - Storage, Bulking, And/Or Transfer Off Site--No Treatment/Reovery (H010-H129) Or (H131-H135)
Quantity Tons:	0.6585

PRC-DE SOTO INTERNATIONAL INC (Continued) **S112999066**

Waste Quantity:	1317
Quantity Unit:	P
Additional Code 1:	Not reported
Additional Code 2:	Not reported
Additional Code 3:	Not reported
Additional Code 4:	Not reported
Additional Code 5:	Not reported

Additional Info:

Year:	2008
Gen EPA ID:	CAD008237596
Shipment Date:	20081213
Creation Date:	4/21/2009 18:30:09
Receipt Date:	20081216
Manifest ID:	002520223FLE
Trans EPA ID:	NJD986607380
Trans Name:	MAUMEE EXPRESS INC
Trans 2 EPA ID:	Not reported
Trans 2 Name:	Not reported
TSDF EPA ID:	ARD981057870
Trans Name:	RINECO
TSDF Alt EPA ID:	Not reported
TSDF Alt Name:	Not reported
Waste Code Description:	331 - Off-specification, aged, or surplus organics
RCRA Code:	D021
Meth Code:	H141 - Storage, Bulking, And/Or Transfer Off Site--No Treatment/Reovery (H010-H129) Or (H131-H135)
Quantity Tons:	0.03
Waste Quantity:	60
Quantity Unit:	P
Additional Code 1:	D001
Additional Code 2:	Not reported
Additional Code 3:	Not reported
Additional Code 4:	Not reported
Additional Code 5:	Not reported
Shipment Date:	20081213
Creation Date:	Not reported
Receipt Date:	Not reported
Manifest ID:	002520223FLE
Trans EPA ID:	NJD986607380
Trans Name:	MAUMEE EXPRESS INC
Trans 2 EPA ID:	Not reported
Trans 2 Name:	Not reported
TSDF EPA ID:	ARD981057870
Trans Name:	RINECO
TSDF Alt EPA ID:	Not reported
TSDF Alt Name:	Not reported
Waste Code Description:	331 - Off-specification, aged, or surplus organics
RCRA Code:	D007
Meth Code:	H141 - Storage, Bulking, And/Or Transfer Off Site--No Treatment/Reovery (H010-H129) Or (H131-H135)
Quantity Tons:	0.1625
Waste Quantity:	325
Quantity Unit:	P
Additional Code 1:	Not reported

PRC-DE SOTO INTERNATIONAL INC (Continued) **S112999066**

Additional Code 2:	Not reported
Additional Code 3:	Not reported
Additional Code 4:	Not reported
Additional Code 5:	Not reported
Shipment Date:	20081213
Creation Date:	4/21/2009 18:30:09
Receipt Date:	20081216
Manifest ID:	002520223FLE
Trans EPA ID:	NJD986607380
Trans Name:	MAUMEE EXPRESS INC
Trans 2 EPA ID:	Not reported
Trans 2 Name:	Not reported
TSDF EPA ID:	ARD981057870
Trans Name:	RINECO
TSDF Alt EPA ID:	Not reported
TSDF Alt Name:	Not reported
Waste Code Description:	331 - Off-specification, aged, or surplus organics
RCRA Code:	D035
Meth Code:	H141 - Storage, Bulking, And/Or Transfer Off Site--No Treatment/Reovery (H010-H129) Or (H131-H135)
Quantity Tons:	0.06
Waste Quantity:	120
Quantity Unit:	P
Additional Code 1:	D002
Additional Code 2:	D001
Additional Code 3:	Not reported
Additional Code 4:	Not reported
Additional Code 5:	Not reported
Shipment Date:	20081213
Creation Date:	4/21/2009 18:30:09
Receipt Date:	20081216
Manifest ID:	002520223FLE
Trans EPA ID:	NJD986607380
Trans Name:	MAUMEE EXPRESS INC
Trans 2 EPA ID:	Not reported
Trans 2 Name:	Not reported
TSDF EPA ID:	ARD981057870
Trans Name:	RINECO
TSDF Alt EPA ID:	Not reported
TSDF Alt Name:	Not reported
Waste Code Description:	343 - Unspecified organic liquid mixture
RCRA Code:	F005
Meth Code:	H061 - Fuel Blending Prior To Energy Recovery At Another Site
Quantity Tons:	1.615
Waste Quantity:	3230
Quantity Unit:	P
Additional Code 1:	F003
Additional Code 2:	D021
Additional Code 3:	D007
Additional Code 4:	D001
Additional Code 5:	Not reported
Shipment Date:	20081213
Creation Date:	4/21/2009 18:30:09
Receipt Date:	20081216

PRC-DE SOTO INTERNATIONAL INC (Continued) **S112999066**

Manifest ID:	002520223FLE
Trans EPA ID:	NJD986607380
Trans Name:	MAUMEE EXPRESS INC
Trans 2 EPA ID:	Not reported
Trans 2 Name:	Not reported
TSDF EPA ID:	ARD981057870
Trans Name:	RINECO
TSDF Alt EPA ID:	Not reported
TSDF Alt Name:	Not reported
Waste Code Description:	352 - Other organic solids
RCRA Code:	F005
Meth Code:	H061 - Fuel Blending Prior To Energy Recovery At Another Site
Quantity Tons:	0.4175
Waste Quantity:	835
Quantity Unit:	P
Additional Code 1:	F003
Additional Code 2:	D035
Additional Code 3:	D007
Additional Code 4:	Not reported
Additional Code 5:	Not reported

Shipment Date:	20081213
Creation Date:	Not reported
Receipt Date:	Not reported
Manifest ID:	002520223FLE
Trans EPA ID:	NJD986607380
Trans Name:	MAUMEE EXPRESS INC
Trans 2 EPA ID:	Not reported
Trans 2 Name:	Not reported
TSDF EPA ID:	ARD981057870
Trans Name:	RINECO
TSDF Alt EPA ID:	Not reported
TSDF Alt Name:	Not reported
Waste Code Description:	551 - Laboratory waste chemicals 561 Detergent and soap
RCRA Code:	Not reported
Meth Code:	H141 - Storage, Bulking, And/Or Transfer Off Site--No Treatment/Reovery (H010-H129) Or (H131-H135)
Quantity Tons:	0.01
Waste Quantity:	20
Quantity Unit:	P
Additional Code 1:	Not reported
Additional Code 2:	Not reported
Additional Code 3:	Not reported
Additional Code 4:	Not reported
Additional Code 5:	Not reported

Shipment Date:	20081213
Creation Date:	Not reported
Receipt Date:	Not reported
Manifest ID:	002520223FLE
Trans EPA ID:	NJD986607380
Trans Name:	MAUMEE EXPRESS INC
Trans 2 EPA ID:	Not reported
Trans 2 Name:	Not reported
TSDF EPA ID:	ARD981057870
Trans Name:	RINECO
TSDF Alt EPA ID:	Not reported

PRC-DE SOTO INTERNATIONAL INC (Continued) **S112999066**

TSDF Alt Name:	Not reported
Waste Code Description:	352 - Other organic solids
RCRA Code:	Not reported
Meth Code:	H061 - Fuel Blending Prior To Energy Recovery At Another Site
Quantity Tons:	1.16
Waste Quantity:	2320
Quantity Unit:	P
Additional Code 1:	Not reported
Additional Code 2:	Not reported
Additional Code 3:	Not reported
Additional Code 4:	Not reported
Additional Code 5:	Not reported
Shipment Date:	20081213
Creation Date:	Not reported
Receipt Date:	Not reported
Manifest ID:	002520223FLE
Trans EPA ID:	NJD986607380
Trans Name:	MAUMEE EXPRESS INC
Trans 2 EPA ID:	Not reported
Trans 2 Name:	Not reported
TSDF EPA ID:	ARD981057870
Trans Name:	RINECO
TSDF Alt EPA ID:	Not reported
TSDF Alt Name:	Not reported
Waste Code Description:	331 - Off-specification, aged, or surplus organics
RCRA Code:	Not reported
Meth Code:	H061 - Fuel Blending Prior To Energy Recovery At Another Site
Quantity Tons:	0.0075
Waste Quantity:	15
Quantity Unit:	P
Additional Code 1:	Not reported
Additional Code 2:	Not reported
Additional Code 3:	Not reported
Additional Code 4:	Not reported
Additional Code 5:	Not reported
Shipment Date:	20081213
Creation Date:	Not reported
Receipt Date:	Not reported
Manifest ID:	002520223FLE
Trans EPA ID:	NJD986607380
Trans Name:	MAUMEE EXPRESS INC
Trans 2 EPA ID:	Not reported
Trans 2 Name:	Not reported
TSDF EPA ID:	ARD981057870
Trans Name:	RINECO
TSDF Alt EPA ID:	Not reported
TSDF Alt Name:	Not reported
Waste Code Description:	512 - Other empty containers 30 gallons or more
RCRA Code:	Not reported
Meth Code:	H010 - Metals Recovery Including Retoring,Smelting,Chemicals,Ect
Quantity Tons:	0.225
Waste Quantity:	450
Quantity Unit:	P
Additional Code 1:	Not reported
Additional Code 2:	Not reported

PRC-DE SOTO INTERNATIONAL INC (Continued) **S112999066**

Additional Code 3:	Not reported
Additional Code 4:	Not reported
Additional Code 5:	Not reported
Shipment Date:	20081213
Creation Date:	2/17/2009 18:30:19
Receipt Date:	20081213
Manifest ID:	005133533JJK
Trans EPA ID:	CAD028277036
Trans Name:	ASBURY ENVIRONMENTAL SERVICES
Trans 2 EPA ID:	Not reported
Trans 2 Name:	Not reported
TSDF EPA ID:	CAT080013352
Trans Name:	DEMENNO / KERDOON
TSDF Alt EPA ID:	Not reported
TSDF Alt Name:	Not reported
Waste Code Description:	222 - Oil/water separation sludge
RCRA Code:	Not reported
Meth Code:	H039 - Other Recovery Of Reclamation For Reuse Including Acid Regeneration, Organics Recovery Ect
Quantity Tons:	8.34
Waste Quantity:	2000
Quantity Unit:	G
Additional Code 1:	Not reported
Additional Code 2:	Not reported
Additional Code 3:	Not reported
Additional Code 4:	Not reported
Additional Code 5:	Not reported

HWTS:

Name:	PRC-DE SOTO INTERNATIONAL INC
Address:	5426-5454 SAN FERNANDO RD
Address 2:	Not reported
City,State,Zip:	GLENDALE, CA 912030000
EPA ID:	CAD008237596
Inactive Date:	06/30/2015
Create Date:	07/23/1982
Last Act Date:	01/27/2016
Mailing Name:	Not reported
Mailing Address:	12780 SAN FERNANDO RD
Mailing Address 2:	Not reported
Mailing City,State,Zip:	SYLMAR, CA 913423728
Owner Name:	PRC-DE SOTO INTERNATIONAL INC
Owner Address:	5430 SAN FERNANDO RD
Owner Address 2:	Not reported
Owner City,State,Zip:	GLENDALE, CA 912030000
Contact Name:	NOEL PACHECO
Contact Address:	12780 SAN FERNANDO RD
Contact Address 2:	Not reported
City,State,Zip:	SYLMAR, CA 913423728

NAICS:

EPA ID:	CAD008237596
Create Date:	2002-03-14 16:36:26.000
NAICS Code:	32552
NAICS Description:	Adhesive Manufacturing
Issued EPA ID Date:	1982-07-23 00:00:00

PRC-DE SOTO INTERNATIONAL INC (Continued) **S112999066**

Inactive Date:	2015-06-30 00:00:00
Facility Name:	PRC-DE SOTO INTERNATIONAL INC
Facility Address:	5426-5454 SAN FERNANDO RD
Facility Address 2:	Not reported
Facility City:	GLENDALE
Facility County:	Not reported
Facility State:	CA
Facility Zip:	912030000

A2 Target Property **PRODUCTS RESEARCH & CHEMICAL C** **CA EMI** **S106837754**
5426 SAN FERNANDO ROAD **N/A**
GLENDALE, CA 91203

Site 2 of 8 in cluster A

Actual: 474 ft.

EMI:

Name:	PRODUCTS RESEARCH & CHEMICAL C
Address:	5426 SAN FERNANDO ROAD
City,State,Zip:	GLENDALE, CA 91203
Year:	1990
County Code:	19
Air Basin:	SC
Facility ID:	61582
Air District Name:	SC
SIC Code:	2833
Air District Name:	SOUTH COAST AQMD
Community Health Air Pollution Info System:	Not reported
Consolidated Emission Reporting Rule:	Not reported
Total Organic Hydrocarbon Gases Tons/Yr:	0
Reactive Organic Gases Tons/Yr:	0
Carbon Monoxide Emissions Tons/Yr:	0
NOX - Oxides of Nitrogen Tons/Yr:	0
SOX - Oxides of Sulphur Tons/Yr:	0
Particulate Matter Tons/Yr:	0
Part. Matter 10 Micrometers and Smllr Tons/Yr:	0

A3 Target Property **INTERNATIONAL POLYMER CORP** **RCRA-SQG** **1000216989**
5426 SAN FERNANDO RD **FINDS** **CAD047422399**
GLENDALE, CA 91203 **ECHO**

Site 3 of 8 in cluster A

Actual: 474 ft.

RCRA-SQG:

Date Form Received by Agency:	1996-09-01 00:00:00.0
Handler Name:	INTERNATIONAL POLYMER CORP
Handler Address:	5426 SAN FERNANDO RD
Handler City,State,Zip:	GLENDALE, CA 91203
EPA ID:	CAD047422399
Contact Name:	Not reported
Contact Address:	Not reported
Contact City,State,Zip:	Not reported
Contact Telephone:	Not reported
Contact Fax:	Not reported
Contact Email:	Not reported
Contact Title:	Not reported

INTERNATIONAL POLYMER CORP (Continued) **1000216989**

EPA Region:	09
Land Type:	Not reported
Federal Waste Generator Description:	Small Quantity Generator
Non-Notifier:	Not reported
Biennial Report Cycle:	Not reported
Accessibility:	Not reported
Active Site Indicator:	Handler Activities
State District Owner:	CA
State District:	3
Mailing Address:	PO BOX 3341
Mailing City,State,Zip:	GLENDALE, CA 91203
Owner Name:	Not reported
Owner Type:	Not reported
Operator Name:	NOT REQUIRED
Operator Type:	Private
Short-Term Generator Activity:	No
Importer Activity:	No
Mixed Waste Generator:	No
Transporter Activity:	No
Transfer Facility Activity:	No
Recycler Activity with Storage:	No
Small Quantity On-Site Burner Exemption:	No
Smelting Melting and Refining Furnace Exemption:	No
Underground Injection Control:	No
Off-Site Waste Receipt:	No
Universal Waste Indicator:	No
Universal Waste Destination Facility:	No
Federal Universal Waste:	No
Active Site Fed-Reg Treatment Storage and Disposal Facility:	Not reported
Active Site Converter Treatment storage and Disposal Facility:	Not reported
Active Site State-Reg Treatment Storage and Disposal Facility:	Not reported
Active Site State-Reg Handler:	---
Federal Facility Indicator:	Not reported
Hazardous Secondary Material Indicator:	NN
Sub-Part K Indicator:	Not reported
Commercial TSD Indicator:	No
Treatment Storage and Disposal Type:	Not reported
2018 GPRA Permit Baseline:	Not on the Baseline
2018 GPRA Renewals Baseline:	Not on the Baseline
Permit Renewals Workload Universe:	Not reported
Permit Workload Universe:	Not reported
Permit Progress Universe:	Not reported
Post-Closure Workload Universe:	Not reported
Closure Workload Universe:	Not reported
202 GPRA Corrective Action Baseline:	No
Corrective Action Workload Universe:	No
Subject to Corrective Action Universe:	No
Non-TSDFs Where RCRA CA has Been Imposed Universe:	No
TSDFs Potentially Subject to CA Under 3004 (u)/(v) Universe:	No
TSDFs Only Subject to CA under Discretionary Auth Universe:	No
Corrective Action Priority Ranking:	No NCAPS ranking
Environmental Control Indicator:	No
Institutional Control Indicator:	No
Human Exposure Controls Indicator:	N/A
Groundwater Controls Indicator:	N/A
Operating TSDF Universe:	Not reported
Full Enforcement Universe:	Not reported

INTERNATIONAL POLYMER CORP (Continued) **1000216989**

Significant Non-Complier Universe:	No
Unaddressed Significant Non-Complier Universe:	No
Addressed Significant Non-Complier Universe:	No
Significant Non-Complier With a Compliance Schedule Universe:	No
Financial Assurance Required:	Not reported
Handler Date of Last Change:	2002-06-27 03:20:52.0
Recognized Trader-Importer:	No
Recognized Trader-Exporter:	No
Importer of Spent Lead Acid Batteries:	No
Exporter of Spent Lead Acid Batteries:	No
Recycler Activity Without Storage:	Not reported
Manifest Broker:	Not reported
Sub-Part P Indicator:	Not reported

Handler - Owner Operator:

Owner/Operator Indicator:	Operator
Owner/Operator Name:	NOT REQUIRED
Legal Status:	Private
Date Became Current:	Not reported
Date Ended Current:	Not reported
Owner/Operator Address:	NOT REQUIRED
Owner/Operator City,State,Zip:	NOT REQUIRED, ME 99999
Owner/Operator Telephone:	415-555-1212
Owner/Operator Telephone Ext:	Not reported
Owner/Operator Fax:	Not reported
Owner/Operator Email:	Not reported

Owner/Operator Indicator:	Owner
Owner/Operator Name:	PRODUCTS RESEARCH & CHEMICAL CORP
Legal Status:	Private
Date Became Current:	Not reported
Date Ended Current:	Not reported
Owner/Operator Address:	NOT REQUIRED
Owner/Operator City,State,Zip:	NOT REQUIRED, ME 99999
Owner/Operator Telephone:	415-555-1212
Owner/Operator Telephone Ext:	Not reported
Owner/Operator Fax:	Not reported
Owner/Operator Email:	Not reported

Historic Generators:

Receive Date:	1996-09-01 00:00:00.0
Handler Name:	INTERNATIONAL POLYMER CORP
Federal Waste Generator Description:	Small Quantity Generator
State District Owner:	CA
Large Quantity Handler of Universal Waste:	No
Recognized Trader Importer:	No
Recognized Trader Exporter:	No
Spent Lead Acid Battery Importer:	No
Spent Lead Acid Battery Exporter:	No
Current Record:	Yes
Non Storage Recycler Activity:	Not reported
Electronic Manifest Broker:	Not reported

Receive Date:	1980-08-18 00:00:00.0
Handler Name:	INTERNATIONAL POLYMER CORP

INTERNATIONAL POLYMER CORP (Continued) **1000216989**

Federal Waste Generator Description:	Large Quantity Generator
State District Owner:	CA
Large Quantity Handler of Universal Waste:	No
Recognized Trader Importer:	No
Recognized Trader Exporter:	No
Spent Lead Acid Battery Importer:	No
Spent Lead Acid Battery Exporter:	No
Current Record:	No
Non Storage Recycler Activity:	Not reported
Electronic Manifest Broker:	Not reported

List of NAICS Codes and Descriptions:

NAICS Code:	325998
NAICS Description:	ALL OTHER MISCELLANEOUS CHEMICAL PRODUCT AND PREPARATION MANUFACTURING

Facility Has Received Notices of Violations:

Violations:	No Violations Found

Evaluation Action Summary:

Evaluations:	No Evaluations Found

FINDS:

Registry ID:	110009530310

Click Here:

Environmental Interest/Information System:

RCRAInfo is a national information system that supports the Resource Conservation and Recovery Act (RCRA) program through the tracking of events and activities related to facilities that generate, transport, and treat, store, or dispose of hazardous waste. RCRAInfo allows RCRA program staff to track the notification, permit, compliance, and corrective action activities required under RCRA.

Click this hyperlink while viewing on your computer to access additional FINDS: detail in the EDR Site Report.

ECHO:

Envid:	1000216989
Registry ID:	110009530310
DFR URL:	http://echo.epa.gov/detailed-facility-report?fid=110009530310
Name:	INTERNATIONAL POLYMER CORP
Address:	5426 SAN FERNANDO RD
City,State,Zip:	GLENDALE, CA 91203

A4 **INTERNATIONAL POLYMER CORP** **CA HAZNET** **S123752691**
Target **5426 SAN FERNANDO RD** **CA HWTS** **N/A**
Property **GLENDALE, CA 91203**

Site 4 of 8 in cluster A

Actual: 474 ft.

HAZNET:

Name:	INTERNATIONAL POLYMER CORP
Address:	5426 SAN FERNANDO RD
Address 2:	Not reported
City,State,Zip:	GLENDALE, CA 912030000

INTERNATIONAL POLYMER CORP (Continued) **S123752691**

Contact:	UNDELIVERED SURVEY 11/94
Telephone:	--
Mailing Name:	Not reported
Mailing Address:	PO BOX 3341
Year:	1986
Gepaid:	CAD047422399
TSD EPA ID:	CAD008302903
CA Waste Code:	214 - Unspecified solvent mixture
Disposal Method:	R01 - Recycler
Tons:	202.245
Year:	1986
Gepaid:	CAD047422399
TSD EPA ID:	CAD020748125
CA Waste Code:	551 - Laboratory waste chemicals
Disposal Method:	D80 - Disposal, Land Fill
Tons:	3.8
Year:	1986
Gepaid:	CAD047422399
TSD EPA ID:	CAT000646117
CA Waste Code:	272 - Polymeric resin waste
Disposal Method:	UNK -
Tons:	17.775
Year:	1986
Gepaid:	CAD047422399
TSD EPA ID:	CAD008302903
CA Waste Code:	214 - Unspecified solvent mixture
Disposal Method:	D99 - Disposal, Other
Tons:	45.036
Year:	1986
Gepaid:	CAD047422399
TSD EPA ID:	CAD020748125
CA Waste Code:	272 - Polymeric resin waste
Disposal Method:	03 -
Tons:	17.1
Year:	1986
Gepaid:	CAD047422399
TSD EPA ID:	CAD020748125
CA Waste Code:	272 - Polymeric resin waste
Disposal Method:	D80 - Disposal, Land Fill
Tons:	199.475
Year:	1985
Gepaid:	CAD047422399
TSD EPA ID:	CAD008302903
CA Waste Code:	214 - Unspecified solvent mixture
Disposal Method:	R01 - Recycler
Tons:	200.994
Year:	1985
Gepaid:	CAD047422399
TSD EPA ID:	CAD020748125

INTERNATIONAL POLYMER CORP (Continued) **S123752691**

CA Waste Code:	491 - Unspecified sludge waste
Disposal Method:	D80 - Disposal, Land Fill
Tons:	5.4
Year:	1985
Gepaid:	CAD047422399
TSD EPA ID:	CAD008302903
CA Waste Code:	214 - Unspecified solvent mixture
Disposal Method:	-
Tons:	19.599
Year:	1985
Gepaid:	CAD047422399
TSD EPA ID:	CAD008302903
CA Waste Code:	214 - Unspecified solvent mixture
Disposal Method:	UNK -
Tons:	59.631

Click this hyperlink while viewing on your computer to access
22 additional CA HAZNET: record(s) in the EDR Site Report.

HWTS:

Name:	INTERNATIONAL POLYMER CORP
Address:	5426 SAN FERNANDO RD
Address 2:	Not reported
City,State,Zip:	GLENDALE, CA 912030000
EPA ID:	CAD047422399
Inactive Date:	01/01/1995
Create Date:	07/23/1982
Last Act Date:	09/14/2004
Mailing Name:	Not reported
Mailing Address:	PO BOX 3341
Mailing Address 2:	Not reported
Mailing City,State,Zip:	GLENDALE, CA 912030000
Owner Name:	PRODUCTS RESEARCH & CHEMICAL C
Owner Address:	--
Owner Address 2:	Not reported
Owner City,State,Zip:	--, 99 --
Contact Name:	UNDELIVERED SURVEY 11/94
Contact Address:	--
Contact Address 2:	Not reported
City,State,Zip:	--, 99 --

NAICS:

EPA ID:	CAD047422399
Create Date:	2002-03-14 16:36:26.000
NAICS Code:	3119
NAICS Description:	Other Food Manufacturing
Issued EPA ID Date:	1982-07-23 00:00:00
Inactive Date:	1995-01-01 00:00:00
Facility Name:	INTERNATIONAL POLYMER CORP
Facility Address:	5426 SAN FERNANDO RD
Facility Address 2:	Not reported
Facility City:	GLENDALE
Facility County:	Not reported
Facility State:	CA

INTERNATIONAL POLYMER CORP (Continued) **S123752691**

Facility Zip: 912030000

A5 **SEACOR** **CA WIP** **S107504200**
Target **5426 SAN FERNANDO RD** **N/A**
Property **GLENDALE, CA**

Site 5 of 8 in cluster A

Actual: **474 ft.**

WIP:

Name:	SEACOR
Address:	5426 SAN FERNANDO RD
City,State,Zip:	GLENDALE, CA
Region:	4
File Number:	113.5886
File Status:	**Active**
Staff:	MZAIDI
Facility Suite:	Not reported

Name:	SEACOR
Address:	5426 SAN FERNANDO RD
City,State,Zip:	GLENDALE, CA
Region:	4
File Number:	113.5380
File Status:	**Historical**
Staff:	UNIDENTIFIED
Facility Suite:	Not reported

A6 **INTL POLYMER CORP** **CA EMI** **S106833124**
Target **5426-5430 SAN FERNANDO RD** **N/A**
Property **GLENDALE, CA 91209**

Site 6 of 8 in cluster A

Actual: **474 ft.**

EMI:

Name:	INTL POLYMER CORP
Address:	5426-5430 SAN FERNANDO RD
City,State,Zip:	GLENDALE, CA 91209
Year:	1987
County Code:	19
Air Basin:	SC
Facility ID:	22536
Air District Name:	SC
SIC Code:	2821
Air District Name:	SOUTH COAST AQMD
Community Health Air Pollution Info System:	Not reported
Consolidated Emission Reporting Rule:	Not reported
Total Organic Hydrocarbon Gases Tons/Yr:	0
Reactive Organic Gases Tons/Yr:	0
Carbon Monoxide Emissions Tons/Yr:	0
NOX - Oxides of Nitrogen Tons/Yr:	0
SOX - Oxides of Sulphur Tons/Yr:	0
Particulate Matter Tons/Yr:	0
Part. Matter 10 Micrometers and Smllr Tons/Yr:	0

A7 **PROD. RESEARCH & CHEM CORP** **CA EMI** **S106829349**
Target **5426-5430 SAN FERNANDO RD** **N/A**
Property **GLENDALE, CA 91202**

Site 7 of 8 in cluster A

Actual:
474 ft.

EMI:

Name:	PROD. RESEARCH & CHEM CORP
Address:	5426-5430 SAN FERNANDO RD
City,State,Zip:	GLENDALE, CA 91202
Year:	1987
County Code:	19
Air Basin:	SC
Facility ID:	9225
Air District Name:	SC
SIC Code:	2891
Air District Name:	SOUTH COAST AQMD
Community Health Air Pollution Info System:	Not reported
Consolidated Emission Reporting Rule:	Not reported
Total Organic Hydrocarbon Gases Tons/Yr:	1
Reactive Organic Gases Tons/Yr:	1
Carbon Monoxide Emissions Tons/Yr:	0
NOX - Oxides of Nitrogen Tons/Yr:	0
SOX - Oxides of Sulphur Tons/Yr:	0
Particulate Matter Tons/Yr:	0
Part. Matter 10 Micrometers and Smllr Tons/Yr:	0

Name:	COURTAULDS AEROSPACE
Address:	5426-5430 SAN FERNANDO RD
City,State,Zip:	GLENDALE, CA 91202
Year:	1990
County Code:	19
Air Basin:	SC
Facility ID:	9225
Air District Name:	SC
SIC Code:	2891
Air District Name:	SOUTH COAST AQMD
Community Health Air Pollution Info System:	Not reported
Consolidated Emission Reporting Rule:	Not reported
Total Organic Hydrocarbon Gases Tons/Yr:	138
Reactive Organic Gases Tons/Yr:	16
Carbon Monoxide Emissions Tons/Yr:	0
NOX - Oxides of Nitrogen Tons/Yr:	1
SOX - Oxides of Sulphur Tons/Yr:	0
Particulate Matter Tons/Yr:	8
Part. Matter 10 Micrometers and Smllr Tons/Yr:	7

Name:	COURTAULDS AEROSPACE INC
Address:	5426-5430 SAN FERNANDO RD
City,State,Zip:	GLENDALE, CA 91202
Year:	1993
County Code:	19
Air Basin:	SC
Facility ID:	9225
Air District Name:	SC
SIC Code:	2891
Air District Name:	SOUTH COAST AQMD
Community Health Air Pollution Info System:	Not reported
Consolidated Emission Reporting Rule:	Not reported

PROD. RESEARCH & CHEM CORP (Continued) **S106829349**

Total Organic Hydrocarbon Gases Tons/Yr:	34
Reactive Organic Gases Tons/Yr:	9
Carbon Monoxide Emissions Tons/Yr:	0
NOX - Oxides of Nitrogen Tons/Yr:	1
SOX - Oxides of Sulphur Tons/Yr:	0
Particulate Matter Tons/Yr:	4
Part. Matter 10 Micrometers and Smllr Tons/Yr:	2

Name:	COURTAULDS AEROSPACE INC
Address:	5426-5430 SAN FERNANDO RD
City,State,Zip:	GLENDALE, CA 91202
Year:	1995
County Code:	19
Air Basin:	SC
Facility ID:	9225
Air District Name:	SC
SIC Code:	2891
Air District Name:	SOUTH COAST AQMD
Community Health Air Pollution Info System:	Not reported
Consolidated Emission Reporting Rule:	Not reported
Total Organic Hydrocarbon Gases Tons/Yr:	34
Reactive Organic Gases Tons/Yr:	9
Carbon Monoxide Emissions Tons/Yr:	0
NOX - Oxides of Nitrogen Tons/Yr:	1
SOX - Oxides of Sulphur Tons/Yr:	0
Particulate Matter Tons/Yr:	4
Part. Matter 10 Micrometers and Smllr Tons/Yr:	2

A8 **COURTAULDS AEROSPACE INC** **CA EMI** **S106829348**
Target **5426-543 SAN FERNANDO RD** **N/A**
Property **GLENDALE, CA 91202**

Site 8 of 8 in cluster A

Actual:
474 ft.

EMI:

Name:	COURTAULDS AEROSPACE INC
Address:	5426-543 SAN FERNANDO RD
City,State,Zip:	GLENDALE, CA 91202
Year:	1996
County Code:	19
Air Basin:	SC
Facility ID:	9225
Air District Name:	SC
SIC Code:	2891
Air District Name:	SOUTH COAST AQMD
Community Health Air Pollution Info System:	Not reported
Consolidated Emission Reporting Rule:	Not reported
Total Organic Hydrocarbon Gases Tons/Yr:	17
Reactive Organic Gases Tons/Yr:	12
Carbon Monoxide Emissions Tons/Yr:	0
NOX - Oxides of Nitrogen Tons/Yr:	0
SOX - Oxides of Sulphur Tons/Yr:	0
Particulate Matter Tons/Yr:	7
Part. Matter 10 Micrometers and Smllr Tons/Yr:	5

NPL **SAN FERNANDO VALLEY (AREA 1)** **NPL** **1000709322**
Region **NORTH HOLLYWOOD WELLFIELD AREA** **SEMS** **CAD980894893**
NORTH HOLLYWOOD, CA 91601 **US ENG CONTROLS**
< 1/8 **US INST CONTROLS**
1 ft. **CA ENVIROSTOR**
CA HIST Cal-Sites
ROD
PRP
CONSENT
FINDS
ECHO
CA Cortese

NPL:

EPA Region:	9
EPA ID:	CAD980894893
Site ID:	902251
Name:	SAN FERNANDO VALLEY (AREA 1)
Address:	NORTH HOLLYWOOD WELLFIELD AREA
City,State,Zip:	NORTH HOLLYWOOD, CA 91601
Federal:	N
Final Date:	1986-06-10 00:00:00
Latitude:	34.19
Longitude:	-118.3514
Site Score:	42.240000000000002

NPL:

NPL Status:	Currently on the Final NPL
Substance ID:	Not reported
CAS Number:	Not reported
Substance:	Not reported
Pathway:	Not reported
Scoring:	Not reported

NPL Status:	Currently on the Final NPL
Substance ID:	U044
CAS Number:	67-66-3
Substance:	CHLOROFORM
Pathway:	GROUND WATER PATHWAY
Scoring:	4

NPL Status:	Currently on the Final NPL
Substance ID:	U210
CAS Number:	127-18-4
Substance:	TETRACHLOROETHENE
Pathway:	GROUND WATER PATHWAY
Scoring:	2

NPL Status:	Currently on the Final NPL
Substance ID:	U211
CAS Number:	56-23-5
Substance:	CARBON TETRACHLORIDE
Pathway:	GROUND WATER PATHWAY
Scoring:	4

NPL Status:	Currently on the Final NPL
Substance ID:	U228
CAS Number:	79-01-6
Substance:	TRICHLOROETHYLENE (TCE)
Pathway:	GROUND WATER PATHWAY

SAN FERNANDO VALLEY (AREA 1) (Continued) **1000709322**

Scoring: 2

Summary Details:

Conditions at proposal October 15, 1984): San Fernando Valley Area l) is an area of contaminated ground water in the vicinity of the North Hollywood section of the City of Los Angeles, Los Angeles County, California. This area is part of the San Fernando Valley Basin, a natural underground reservoir that represents an important source of drinking water for at least 3 million people in the Los Angeles metropolitan area. The contaminated ground water, which underlies an area of approximately 5,l56 acres, contains trichloroethylene TCE) and perchloroethylene PCE), and to a lesser extent, carbon tetrachloride and chloroform, according to analyses conducted by the California Department of Health Services, as well as numerous local government agencies. The State s recommended drinking water guideline for TCE and PCE 5 and 4 parts per billion respectively) are exceeded in a number of public wells in this area. To alleviate this contamination, wells are eithertaken out of service or blended with water from clean sources to ensure that the public receives water with TCE/PCE concentrations below the State s guidelines. Status June 10, 1986): EPA and the Los Angeles Department of Water and Power are entering into a cooperative agreement for a remedial investigation of the San Fernando Valley Basin and a feasibility study targeted at Area 1, the most contaminated area. The RI is scheduled to begin in early 1986.

NPL:
NPL Status: Currently on the Final NPL
Category Description: Depth To Aquifer-<= 10 Feet
Category Value: 1

NPL Status: Currently on the Final NPL
Category Description: Distance To Nearest Population-> 0 And <= 1/4 Mile
Category Value: 10

NPL:
NPL Name: SAN FERNANDO VALLEY (AREA 1)

NPL:
EPA Region: 09
Site ID: 0902251
Site Status: F
Federal Site: N
Date Deleted: Not reported
Date Finalized: 06/10/86
Date Proposed: 10/15/84

NPL:
Proposed Date: 10/15/1984
Final Date: 06/10/1986
Deleted Date: Not reported
NPL Status: Final

SEMS:
Site ID: 0902251

SAN FERNANDO VALLEY (AREA 1) (Continued) **1000709322**

EPA ID: CAD980894893
Name: SAN FERNANDO VALLEY (AREA 1)
Address: NORTH HOLLYWOOD WELLFIELD AREA
Address 2: Not reported
City,State,Zip: NORTH HOLLYWOOD, CA 91601
Cong District: 27,28
FIPS Code: 06037
Latitude: +34.190000
Longitude: -118.351400
FF: N
NPL: Currently on the Final NPL
Non NPL Status: Not reported

SEMS Detail:
Region: 09
Site ID: 0902251
EPA ID: CAD980894893
Site Name: SAN FERNANDO VALLEY (AREA 1)
NPL: F
FF: N
OU: 00
Action Code: MA
Action Name: ST COOP
SEQ: 1
Start Date: 1989-04-30 04:00:00
Finish Date: Not reported
Qual: Not reported
Current Action Lead: EPA Perf

Region: 09
Site ID: 0902251
EPA ID: CAD980894893
Site Name: SAN FERNANDO VALLEY (AREA 1)
NPL: F
FF: N
OU: 00
Action Code: FE
Action Name: 5 YEAR
SEQ: 2
Start Date: 1998-08-17 04:00:00
Finish Date: 8/17/1998 4:00:00 AM
Qual: Not reported
Current Action Lead: EPA Perf

Region: 09
Site ID: 0902251
EPA ID: CAD980894893
Site Name: SAN FERNANDO VALLEY (AREA 1)
NPL: F
FF: N
OU: 04
Action Code: FS
Action Name: FS
SEQ: 1
Start Date: 2006-01-23 05:00:00
Finish Date: 9/30/2009 4:00:00 AM
Qual: Not reported
Current Action Lead: EPA Perf

SAN FERNANDO VALLEY (AREA 1) (Continued) **1000709322**

Region:	09
Site ID:	0902251
EPA ID:	CAD980894893
Site Name:	SAN FERNANDO VALLEY (AREA 1)
NPL:	F
FF:	N
OU:	00
Action Code:	MA
Action Name:	ST COOP
SEQ:	2
Start Date:	1988-01-12 05:00:00
Finish Date:	Not reported
Qual:	Not reported
Current Action Lead:	EPA Perf

Region:	09
Site ID:	0902251
EPA ID:	CAD980894893
Site Name:	SAN FERNANDO VALLEY (AREA 1)
NPL:	F
FF:	N
OU:	00
Action Code:	FE
Action Name:	5 YEAR
SEQ:	3
Start Date:	2003-06-20 04:00:00
Finish Date:	9/30/2003 4:00:00 AM
Qual:	Not reported
Current Action Lead:	EPA Perf

Region:	09
Site ID:	0902251
EPA ID:	CAD980894893
Site Name:	SAN FERNANDO VALLEY (AREA 1)
NPL:	F
FF:	N
OU:	00
Action Code:	FE
Action Name:	5 YEAR
SEQ:	4
Start Date:	2008-04-24 04:00:00
Finish Date:	9/30/2008 4:00:00 AM
Qual:	Not reported
Current Action Lead:	EPA Perf

Region:	09
Site ID:	0902251
EPA ID:	CAD980894893
Site Name:	SAN FERNANDO VALLEY (AREA 1)
NPL:	F
FF:	N
OU:	00
Action Code:	FE
Action Name:	5 YEAR
SEQ:	5
Start Date:	2004-04-15 04:00:00
Finish Date:	9/30/2004 4:00:00 AM

SAN FERNANDO VALLEY (AREA 1) (Continued) **1000709322**

Qual:	Not reported
Current Action Lead:	EPA Perf
Region:	09
Site ID:	0902251
EPA ID:	CAD980894893
Site Name:	SAN FERNANDO VALLEY (AREA 1)
NPL:	F
FF:	N
OU:	00
Action Code:	NP
Action Name:	PROPOSED
SEQ:	1
Start Date:	1984-10-15 05:00:00
Finish Date:	10/15/1984 5:00:00 AM
Qual:	Not reported
Current Action Lead:	EPA Perf
Region:	09
Site ID:	0902251
EPA ID:	CAD980894893
Site Name:	SAN FERNANDO VALLEY (AREA 1)
NPL:	F
FF:	N
OU:	00
Action Code:	AR
Action Name:	ADMIN REC
SEQ:	2
Start Date:	1991-06-17 04:00:00
Finish Date:	10/8/2020 5:00:00 AM
Qual:	V
Current Action Lead:	EPA Perf
Region:	09
Site ID:	0902251
EPA ID:	CAD980894893
Site Name:	SAN FERNANDO VALLEY (AREA 1)
NPL:	F
FF:	N
OU:	00
Action Code:	CR
Action Name:	CI
SEQ:	1
Start Date:	1985-03-18 06:00:00
Finish Date:	Not reported
Qual:	Not reported
Current Action Lead:	EPA Perf
Region:	09
Site ID:	0902251
EPA ID:	CAD980894893
Site Name:	SAN FERNANDO VALLEY (AREA 1)
NPL:	F
FF:	N
OU:	00
Action Code:	AR
Action Name:	ADMIN REC

SAN FERNANDO VALLEY (AREA 1) (Continued) **1000709322**

SEQ:	3
Start Date:	2000-07-18 04:00:00
Finish Date:	Not reported
Qual:	Not reported
Current Action Lead:	EPA Perf
Region:	09
Site ID:	0902251
EPA ID:	CAD980894893
Site Name:	SAN FERNANDO VALLEY (AREA 1)
NPL:	F
FF:	N
OU:	00
Action Code:	CR
Action Name:	CI
SEQ:	2
Start Date:	2008-09-10 04:00:00
Finish Date:	Not reported
Qual:	Not reported
Current Action Lead:	EPA Perf
Region:	09
Site ID:	0902251
EPA ID:	CAD980894893
Site Name:	SAN FERNANDO VALLEY (AREA 1)
NPL:	F
FF:	N
OU:	00
Action Code:	FE
Action Name:	5 YEAR
SEQ:	6
Start Date:	2013-09-30 05:00:00
Finish Date:	9/30/2013 5:00:00 AM
Qual:	Not reported
Current Action Lead:	EPA Perf
Region:	09
Site ID:	0902251
EPA ID:	CAD980894893
Site Name:	SAN FERNANDO VALLEY (AREA 1)
NPL:	F
FF:	N
OU:	04
Action Code:	RO
Action Name:	ROD
SEQ:	4
Start Date:	2009-09-30 04:00:00
Finish Date:	9/30/2009 4:00:00 AM
Qual:	Not reported
Current Action Lead:	EPA Perf
Region:	09
Site ID:	0902251
EPA ID:	CAD980894893
Site Name:	SAN FERNANDO VALLEY (AREA 1)
NPL:	F
FF:	N

SAN FERNANDO VALLEY (AREA 1) (Continued) **1000709322**

OU:	03
Action Code:	RS
Action Name:	RV ASSESS
SEQ:	2
Start Date:	1991-06-17 04:00:00
Finish Date:	6/17/1991 4:00:00 AM
Qual:	Not reported
Current Action Lead:	EPA Perf
Region:	09
Site ID:	0902251
EPA ID:	CAD980894893
Site Name:	SAN FERNANDO VALLEY (AREA 1)
NPL:	F
FF:	N
OU:	00
Action Code:	NF
Action Name:	NPL FINL
SEQ:	1
Start Date:	1986-06-10 04:00:00
Finish Date:	6/10/1986 4:00:00 AM
Qual:	Not reported
Current Action Lead:	EPA Perf
Region:	09
Site ID:	0902251
EPA ID:	CAD980894893
Site Name:	SAN FERNANDO VALLEY (AREA 1)
NPL:	F
FF:	N
OU:	03
Action Code:	RO
Action Name:	ROD
SEQ:	2
Start Date:	1989-06-30 04:00:00
Finish Date:	6/30/1989 4:00:00 AM
Qual:	Not reported
Current Action Lead:	EPA Perf
Region:	09
Site ID:	0902251
EPA ID:	CAD980894893
Site Name:	SAN FERNANDO VALLEY (AREA 1)
NPL:	F
FF:	N
OU:	02
Action Code:	RO
Action Name:	ROD
SEQ:	3
Start Date:	1987-09-24 04:00:00
Finish Date:	9/24/1987 4:00:00 AM
Qual:	Not reported
Current Action Lead:	EPA Perf
Region:	09
Site ID:	0902251
EPA ID:	CAD980894893

SAN FERNANDO VALLEY (AREA 1) (Continued) **1000709322**

Site Name:	SAN FERNANDO VALLEY (AREA 1)
NPL:	F
FF:	N
OU:	03
Action Code:	RV
Action Name:	RMVL
SEQ:	1
Start Date:	1990-08-27 04:00:00
Finish Date:	5/23/1991 4:00:00 AM
Qual:	C
Current Action Lead:	EPA Perf

Region:	09
Site ID:	0902251
EPA ID:	CAD980894893
Site Name:	SAN FERNANDO VALLEY (AREA 1)
NPL:	F
FF:	N
OU:	00
Action Code:	CR
Action Name:	CI
SEQ:	3
Start Date:	2008-09-10 04:00:00
Finish Date:	Not reported
Qual:	Not reported
Current Action Lead:	EPA Perf

Region:	09
Site ID:	0902251
EPA ID:	CAD980894893
Site Name:	SAN FERNANDO VALLEY (AREA 1)
NPL:	F
FF:	N
OU:	00
Action Code:	MA
Action Name:	ST COOP
SEQ:	3
Start Date:	2011-09-26 04:00:00
Finish Date:	Not reported
Qual:	Not reported
Current Action Lead:	EPA Perf

Region:	09
Site ID:	0902251
EPA ID:	CAD980894893
Site Name:	SAN FERNANDO VALLEY (AREA 1)
NPL:	F
FF:	N
OU:	00
Action Code:	FE
Action Name:	5 YEAR
SEQ:	7
Start Date:	2017-10-17 05:00:00
Finish Date:	9/21/2018 5:00:00 AM
Qual:	Not reported
Current Action Lead:	EPA Perf

SAN FERNANDO VALLEY (AREA 1) (Continued) **1000709322**

Region:	09
Site ID:	0902251
EPA ID:	CAD980894893
Site Name:	SAN FERNANDO VALLEY (AREA 1)
NPL:	F
FF:	N
OU:	00
Action Code:	MA
Action Name:	ST COOP
SEQ:	4
Start Date:	2012-03-21 04:00:00
Finish Date:	Not reported
Qual:	Not reported
Current Action Lead:	EPA Perf

Region:	09
Site ID:	0902251
EPA ID:	CAD980894893
Site Name:	SAN FERNANDO VALLEY (AREA 1)
NPL:	F
FF:	N
OU:	00
Action Code:	TA
Action Name:	TECH ASSIST
SEQ:	1
Start Date:	1985-09-30 05:00:00
Finish Date:	Not reported
Qual:	Not reported
Current Action Lead:	EPA Perf

Region:	09
Site ID:	0902251
EPA ID:	CAD980894893
Site Name:	SAN FERNANDO VALLEY (AREA 1)
NPL:	F
FF:	N
OU:	01
Action Code:	GM
Action Name:	GWTRMON
SEQ:	1
Start Date:	2019-09-18 05:00:00
Finish Date:	Not reported
Qual:	Not reported
Current Action Lead:	EPA Perf

Region:	09
Site ID:	0902251
EPA ID:	CAD980894893
Site Name:	SAN FERNANDO VALLEY (AREA 1)
NPL:	F
FF:	N
OU:	03
Action Code:	RS
Action Name:	RV ASSESS
SEQ:	1
Start Date:	1990-08-29 04:00:00
Finish Date:	8/29/1990 4:00:00 AM

SAN FERNANDO VALLEY (AREA 1) (Continued) **1000709322**

Qual:	Not reported
Current Action Lead:	EPA Perf
Region:	09
Site ID:	0902251
EPA ID:	CAD980894893
Site Name:	SAN FERNANDO VALLEY (AREA 1)
NPL:	F
FF:	N
OU:	00
Action Code:	FE
Action Name:	5 YEAR
SEQ:	1
Start Date:	1993-07-08 04:00:00
Finish Date:	7/8/1993 4:00:00 AM
Qual:	Not reported
Current Action Lead:	EPA Perf
Region:	09
Site ID:	0902251
EPA ID:	CAD980894893
Site Name:	SAN FERNANDO VALLEY (AREA 1)
NPL:	F
FF:	N
OU:	00
Action Code:	RC
Action Name:	RVL CRP
SEQ:	1
Start Date:	1990-09-11 04:00:00
Finish Date:	5/23/1991 4:00:00 AM
Qual:	Not reported
Current Action Lead:	EPA Perf
Region:	09
Site ID:	0902251
EPA ID:	CAD980894893
Site Name:	SAN FERNANDO VALLEY (AREA 1)
NPL:	F
FF:	N
OU:	00
Action Code:	FP
Action Name:	FPA
SEQ:	1
Start Date:	1984-08-23 05:00:00
Finish Date:	10/8/2020 5:00:00 AM
Qual:	Not reported
Current Action Lead:	EPA Perf
Region:	09
Site ID:	0902251
EPA ID:	CAD980894893
Site Name:	SAN FERNANDO VALLEY (AREA 1)
NPL:	F
FF:	N
OU:	00
Action Code:	CR
Action Name:	CI

SAN FERNANDO VALLEY (AREA 1) (Continued) **1000709322**

SEQ: 4
Start Date: 2011-08-10 04:00:00
Finish Date: Not reported
Qual: Not reported
Current Action Lead: EPA Perf

Region: 09
Site ID: 0902251
EPA ID: CAD980894893
Site Name: SAN FERNANDO VALLEY (AREA 1)
NPL: F
FF: N
OU: 00
Action Code: MA
Action Name: ST COOP
SEQ: 5
Start Date: 2012-03-21 04:00:00
Finish Date: Not reported
Qual: Not reported
Current Action Lead: EPA Perf

Region: 09
Site ID: 0902251
EPA ID: CAD980894893
Site Name: SAN FERNANDO VALLEY (AREA 1)
NPL: F
FF: N
OU: 00
Action Code: CR
Action Name: CI
SEQ: 5
Start Date: 2013-05-20 05:00:00
Finish Date: Not reported
Qual: Not reported
Current Action Lead: EPA Perf

Region: 09
Site ID: 0902251
EPA ID: CAD980894893
Site Name: SAN FERNANDO VALLEY (AREA 1)
NPL: F
FF: N
OU: 04
Action Code: TA
Action Name: TECH ASSIST
SEQ: 2
Start Date: 2017-07-06 05:00:00
Finish Date: Not reported
Qual: Not reported
Current Action Lead: EPA Perf

Region: 09
Site ID: 0902251
EPA ID: CAD980894893
Site Name: SAN FERNANDO VALLEY (AREA 1)
NPL: F
FF: N

SAN FERNANDO VALLEY (AREA 1) (Continued) **1000709322**

OU:	01
Action Code:	TA
Action Name:	TECH ASSIST
SEQ:	3
Start Date:	2019-08-01 05:00:00
Finish Date:	Not reported
Qual:	Not reported
Current Action Lead:	EPA Perf
Region:	09
Site ID:	0902251
EPA ID:	CAD980894893
Site Name:	SAN FERNANDO VALLEY (AREA 1)
NPL:	F
FF:	N
OU:	03
Action Code:	BE
Action Name:	PRP RD
SEQ:	2
Start Date:	1992-03-25 05:00:00
Finish Date:	9/30/1997 4:00:00 AM
Qual:	Not reported
Current Action Lead:	EPA Ovrsght
Region:	09
Site ID:	0902251
EPA ID:	CAD980894893
Site Name:	SAN FERNANDO VALLEY (AREA 1)
NPL:	F
FF:	N
OU:	02
Action Code:	OM
Action Name:	OM
SEQ:	1
Start Date:	1999-12-01 05:00:00
Finish Date:	11/6/2017 5:00:00 AM
Qual:	Not reported
Current Action Lead:	EPA Ovrsght
Region:	09
Site ID:	0902251
EPA ID:	CAD980894893
Site Name:	SAN FERNANDO VALLEY (AREA 1)
NPL:	F
FF:	N
OU:	01
Action Code:	NA
Action Name:	PRP RI
SEQ:	1
Start Date:	1994-02-18 05:00:00
Finish Date:	9/9/1994 4:00:00 AM
Qual:	Not reported
Current Action Lead:	EPA Ovrsght
Region:	09
Site ID:	0902251
EPA ID:	CAD980894893

SAN FERNANDO VALLEY (AREA 1) (Continued) **1000709322**

Site Name:	SAN FERNANDO VALLEY (AREA 1)
NPL:	F
FF:	N
OU:	01
Action Code:	BD
Action Name:	PRP RI/FS
SEQ:	1
Start Date:	1994-02-18 05:00:00
Finish Date:	9/9/1994 4:00:00 AM
Qual:	Not reported
Current Action Lead:	EPA Ovrsght

Region:	09
Site ID:	0902251
EPA ID:	CAD980894893
Site Name:	SAN FERNANDO VALLEY (AREA 1)
NPL:	F
FF:	N
OU:	03
Action Code:	BE
Action Name:	PRP RD
SEQ:	1
Start Date:	1992-03-25 05:00:00
Finish Date:	11/22/1993 5:00:00 AM
Qual:	Not reported
Current Action Lead:	EPA Ovrsght

Region:	09
Site ID:	0902251
EPA ID:	CAD980894893
Site Name:	SAN FERNANDO VALLEY (AREA 1)
NPL:	F
FF:	N
OU:	03
Action Code:	BF
Action Name:	PRP RA
SEQ:	3
Start Date:	1997-09-30 04:00:00
Finish Date:	3/12/1999 5:00:00 AM
Qual:	Not reported
Current Action Lead:	EPA Ovrsght

Region:	09
Site ID:	0902251
EPA ID:	CAD980894893
Site Name:	SAN FERNANDO VALLEY (AREA 1)
NPL:	F
FF:	N
OU:	03
Action Code:	BE
Action Name:	PRP RD
SEQ:	3
Start Date:	1992-07-27 04:00:00
Finish Date:	11/22/1993 5:00:00 AM
Qual:	Not reported
Current Action Lead:	EPA Ovrsght

SAN FERNANDO VALLEY (AREA 1) (Continued) **1000709322**

Region:	09
Site ID:	0902251
EPA ID:	CAD980894893
Site Name:	SAN FERNANDO VALLEY (AREA 1)
NPL:	F
FF:	N
OU:	03
Action Code:	BF
Action Name:	PRP RA
SEQ:	2
Start Date:	1993-11-22 05:00:00
Finish Date:	3/12/1999 5:00:00 AM
Qual:	Not reported
Current Action Lead:	EPA Ovrsght

Region:	09
Site ID:	0902251
EPA ID:	CAD980894893
Site Name:	SAN FERNANDO VALLEY (AREA 1)
NPL:	F
FF:	N
OU:	04
Action Code:	BE
Action Name:	PRP RD
SEQ:	6
Start Date:	2011-02-14 05:00:00
Finish Date:	Not reported
Qual:	Not reported
Current Action Lead:	EPA Ovrsght

Region:	09
Site ID:	0902251
EPA ID:	CAD980894893
Site Name:	SAN FERNANDO VALLEY (AREA 1)
NPL:	F
FF:	N
OU:	04
Action Code:	BE
Action Name:	PRP RD
SEQ:	8
Start Date:	2017-09-05 05:00:00
Finish Date:	Not reported
Qual:	Not reported
Current Action Lead:	EPA Ovrsght

Region:	09
Site ID:	0902251
EPA ID:	CAD980894893
Site Name:	SAN FERNANDO VALLEY (AREA 1)
NPL:	F
FF:	N
OU:	03
Action Code:	BF
Action Name:	PRP RA
SEQ:	1
Start Date:	1993-11-22 05:00:00
Finish Date:	3/12/1999 5:00:00 AM

SAN FERNANDO VALLEY (AREA 1) (Continued) **1000709322**

Qual:	Not reported
Current Action Lead:	EPA Ovrsght
Region:	09
Site ID:	0902251
EPA ID:	CAD980894893
Site Name:	SAN FERNANDO VALLEY (AREA 1)
NPL:	F
FF:	N
OU:	03
Action Code:	BD
Action Name:	PRP RI/FS
SEQ:	2
Start Date:	2018-01-18 05:00:00
Finish Date:	Not reported
Qual:	Not reported
Current Action Lead:	EPA Ovrsght
Region:	09
Site ID:	0902251
EPA ID:	CAD980894893
Site Name:	SAN FERNANDO VALLEY (AREA 1)
NPL:	F
FF:	N
OU:	02
Action Code:	LR
Action Name:	LT RESP
SEQ:	1
Start Date:	1989-12-01 05:00:00
Finish Date:	12/1/1999 5:00:00 AM
Qual:	Not reported
Current Action Lead:	St Perf
Region:	09
Site ID:	0902251
EPA ID:	CAD980894893
Site Name:	SAN FERNANDO VALLEY (AREA 1)
NPL:	F
FF:	N
OU:	01
Action Code:	JF
Action Name:	ECO RISK
SEQ:	1
Start Date:	1992-12-15 05:00:00
Finish Date:	12/15/1992 5:00:00 AM
Qual:	Not reported
Current Action Lead:	St Perf
Region:	09
Site ID:	0902251
EPA ID:	CAD980894893
Site Name:	SAN FERNANDO VALLEY (AREA 1)
NPL:	F
FF:	N
OU:	00
Action Code:	AR
Action Name:	ADMIN REC

SAN FERNANDO VALLEY (AREA 1) (Continued) **1000709322**

SEQ: 1
Start Date: 1989-06-26 04:00:00
Finish Date: Not reported
Qual: E
Current Action Lead: St Perf

Region: 09
Site ID: 0902251
EPA ID: CAD980894893
Site Name: SAN FERNANDO VALLEY (AREA 1)
NPL: F
FF: N
OU: 03
Action Code: CO
Action Name: RI/FS
SEQ: 3
Start Date: 1988-01-15 05:00:00
Finish Date: 6/30/1989 4:00:00 AM
Qual: Not reported
Current Action Lead: St Perf

Region: 09
Site ID: 0902251
EPA ID: CAD980894893
Site Name: SAN FERNANDO VALLEY (AREA 1)
NPL: F
FF: N
OU: 02
Action Code: RA
Action Name: RA
SEQ: 1
Start Date: 1987-08-06 04:00:00
Finish Date: 9/4/1991 4:00:00 AM
Qual: Not reported
Current Action Lead: St Perf

Region: 09
Site ID: 0902251
EPA ID: CAD980894893
Site Name: SAN FERNANDO VALLEY (AREA 1)
NPL: F
FF: N
OU: 00
Action Code: HR
Action Name: HAZRANK
SEQ: 1
Start Date: 1984-04-01 06:00:00
Finish Date: 4/1/1984 6:00:00 AM
Qual: Not reported
Current Action Lead: St Perf

Region: 09
Site ID: 0902251
EPA ID: CAD980894893
Site Name: SAN FERNANDO VALLEY (AREA 1)
NPL: F
FF: N

SAN FERNANDO VALLEY (AREA 1) (Continued) **1000709322**

OU:	00
Action Code:	PA
Action Name:	PA
SEQ:	1
Start Date:	1984-04-01 06:00:00
Finish Date:	4/1/1984 6:00:00 AM
Qual:	H
Current Action Lead:	St Perf
Region:	09
Site ID:	0902251
EPA ID:	CAD980894893
Site Name:	SAN FERNANDO VALLEY (AREA 1)
NPL:	F
FF:	N
OU:	00
Action Code:	SI
Action Name:	SI
SEQ:	1
Start Date:	1984-04-01 06:00:00
Finish Date:	4/1/1984 6:00:00 AM
Qual:	H
Current Action Lead:	St Perf
Region:	09
Site ID:	0902251
EPA ID:	CAD980894893
Site Name:	SAN FERNANDO VALLEY (AREA 1)
NPL:	F
FF:	N
OU:	02
Action Code:	RD
Action Name:	RD
SEQ:	1
Start Date:	1987-04-01 05:00:00
Finish Date:	9/24/1987 4:00:00 AM
Qual:	Not reported
Current Action Lead:	St Perf
Region:	09
Site ID:	0902251
EPA ID:	CAD980894893
Site Name:	SAN FERNANDO VALLEY (AREA 1)
NPL:	F
FF:	N
OU:	01
Action Code:	ED
Action Name:	R/H ASMT
SEQ:	1
Start Date:	1992-12-15 05:00:00
Finish Date:	12/15/1992 5:00:00 AM
Qual:	Not reported
Current Action Lead:	St Perf
Region:	09
Site ID:	0902251
EPA ID:	CAD980894893

SAN FERNANDO VALLEY (AREA 1) (Continued) **1000709322**

Site Name: SAN FERNANDO VALLEY (AREA 1)
NPL: F
FF: N
OU: 02
Action Code: CO
Action Name: RI/FS
SEQ: 1
Start Date: 1985-08-16 05:00:00
Finish Date: 9/24/1987 4:00:00 AM
Qual: Not reported
Current Action Lead: St Perf

Region: 09
Site ID: 0902251
EPA ID: CAD980894893
Site Name: SAN FERNANDO VALLEY (AREA 1)
NPL: F
FF: N
OU: 00
Action Code: DS
Action Name: DISCVRY
SEQ: 1
Start Date: 1983-12-01 05:00:00
Finish Date: 12/1/1983 5:00:00 AM
Qual: Not reported
Current Action Lead: St Perf

SIte:
Name: SAN FERNANDO VALLEY (AREA 1)
Address: NORTH HOLLYWOOD WELLFIELD AREA
Address 2: Not reported
City,State,Zip: NORTH HOLLYWOOD, CA 91601
Event Code: Not reported
Action Taken Date: 01/10/2014
EPA ID: CAD980894893
Action Name: ROD Amendment
Action ID: 1
Operable Unit: 04
Contaminated Media: Groundwater
Contact Name: Not reported
Contact Telephone: Not reported
Event: Not reported
Federal Facility: N
Fiscal Year: 2014
NPL Status: Currently on the Final NPL
Superfund Alternative Agreement: N
Latitude: +34.190000
Longitude: -118.351400

Media:
EPA ID: CAD980894893
Contaminated Media: Groundwater
Action ID: 1
Operable Unit: 03
Action Name: Explanation of Significant Differences
Action Taken Date: 11/12/1990

SAN FERNANDO VALLEY (AREA 1) (Continued) **1000709322**

Event Code:	Not reported
Contact Name:	Not reported
Contact Telephone:	Not reported
Event:	Not reported
Federal Facility:	N
Fiscal Year:	1991
NPL Status:	Currently on the Final NPL
Superfund Alternative Agreement:	N
Latitude:	+34.190000
Longitude:	-118.351400

EPA ID:	CAD980894893
Contaminated Media:	Groundwater
Action ID:	1
Operable Unit:	03
Action Name:	Explanation of Significant Differences
Action Taken Date:	11/12/1990
Event Code:	Not reported
Contact Name:	Not reported
Contact Telephone:	Not reported
Event:	Not reported
Federal Facility:	N
Fiscal Year:	1991
NPL Status:	Currently on the Final NPL
Superfund Alternative Agreement:	N
Latitude:	+34.190000
Longitude:	-118.351400

EPA ID:	CAD980894893
Contaminated Media:	Groundwater
Action ID:	2
Operable Unit:	03
Action Name:	Explanation of Significant Differences
Action Taken Date:	02/12/1997
Event Code:	Not reported
Contact Name:	Not reported
Contact Telephone:	Not reported
Event:	Not reported
Federal Facility:	N
Fiscal Year:	1997
NPL Status:	Currently on the Final NPL
Superfund Alternative Agreement:	N
Latitude:	+34.190000
Longitude:	-118.351400

EPA ID:	CAD980894893
Contaminated Media:	Groundwater
Action ID:	1
Operable Unit:	04
Action Name:	ROD Amendment
Action Taken Date:	01/10/2014
Event Code:	Not reported
Contact Name:	Not reported
Contact Telephone:	Not reported
Event:	Not reported
Federal Facility:	N
Fiscal Year:	2014

SAN FERNANDO VALLEY (AREA 1) (Continued) **1000709322**

NPL Status: Currently on the Final NPL
Superfund Alternative Agreement: N
Latitude: +34.190000
Longitude: -118.351400

EPA ID: CAD980894893
Contaminated Media: Groundwater
Action ID: 1
Operable Unit: 04
Action Name: ROD Amendment
Action Taken Date: 01/10/2014
Event Code: Not reported
Contact Name: Not reported
Contact Telephone: Not reported
Event: Not reported
Federal Facility: N
Fiscal Year: 2014
NPL Status: Currently on the Final NPL
Superfund Alternative Agreement: N
Latitude: +34.190000
Longitude: -118.351400

EPA ID: CAD980894893
Contaminated Media: Groundwater
Action ID: 2
Operable Unit: 03
Action Name: Record of Decision
Action Taken Date: 06/30/1989
Event Code: Not reported
Contact Name: Not reported
Contact Telephone: Not reported
Event: Not reported
Federal Facility: N
Fiscal Year: 1989
NPL Status: Currently on the Final NPL
Superfund Alternative Agreement: N
Latitude: +34.190000
Longitude: -118.351400

EPA ID: CAD980894893
Contaminated Media: Groundwater
Action ID: 2
Operable Unit: 03
Action Name: Record of Decision
Action Taken Date: 06/30/1989
Event Code: Not reported
Contact Name: Not reported
Contact Telephone: Not reported
Event: Not reported
Federal Facility: N
Fiscal Year: 1989
NPL Status: Currently on the Final NPL
Superfund Alternative Agreement: N
Latitude: +34.190000
Longitude: -118.351400

EPA ID: CAD980894893

SAN FERNANDO VALLEY (AREA 1) (Continued) **1000709322**

Contaminated Media:	Groundwater
Action ID:	2
Operable Unit:	03
Action Name:	Record of Decision
Action Taken Date:	06/30/1989
Event Code:	Not reported
Contact Name:	Not reported
Contact Telephone:	Not reported
Event:	Not reported
Federal Facility:	N
Fiscal Year:	1989
NPL Status:	Currently on the Final NPL
Superfund Alternative Agreement:	N
Latitude:	+34.190000
Longitude:	-118.351400

EPA ID:	CAD980894893
Contaminated Media:	Groundwater
Action ID:	2
Operable Unit:	03
Action Name:	Record of Decision
Action Taken Date:	06/30/1989
Event Code:	Not reported
Contact Name:	Not reported
Contact Telephone:	Not reported
Event:	Not reported
Federal Facility:	N
Fiscal Year:	1989
NPL Status:	Currently on the Final NPL
Superfund Alternative Agreement:	N
Latitude:	+34.190000
Longitude:	-118.351400

EPA ID:	CAD980894893
Contaminated Media:	Groundwater
Action ID:	3
Operable Unit:	02
Action Name:	Record of Decision
Action Taken Date:	09/24/1987
Event Code:	Not reported
Contact Name:	Not reported
Contact Telephone:	Not reported
Event:	Not reported
Federal Facility:	N
Fiscal Year:	1987
NPL Status:	Currently on the Final NPL
Superfund Alternative Agreement:	N
Latitude:	+34.190000
Longitude:	-118.351400

EPA ID:	CAD980894893
Contaminated Media:	Groundwater
Action ID:	3
Operable Unit:	02
Action Name:	Record of Decision
Action Taken Date:	09/24/1987
Event Code:	Not reported

SAN FERNANDO VALLEY (AREA 1) (Continued) **1000709322**

Contact Name:	Not reported
Contact Telephone:	Not reported
Event:	Not reported
Federal Facility:	N
Fiscal Year:	1987
NPL Status:	Currently on the Final NPL
Superfund Alternative Agreement:	N
Latitude:	+34.190000
Longitude:	-118.351400

EPA ID:	CAD980894893
Contaminated Media:	Groundwater
Action ID:	3
Operable Unit:	02
Action Name:	Record of Decision
Action Taken Date:	09/24/1987
Event Code:	Not reported
Contact Name:	Not reported
Contact Telephone:	Not reported
Event:	Not reported
Federal Facility:	N
Fiscal Year:	1987
NPL Status:	Currently on the Final NPL

SAN FERNANDO VALLEY (AREA 1) (Continued) **1000709322**

Superfund Alternative Agreement: N
Latitude: +34.190000
Longitude: -118.351400

EPA ID: CAD980894893
Contaminated Media: Groundwater
Action ID: 4
Operable Unit: 04
Action Name: Record of Decision
Action Taken Date: 09/30/2009
Event Code: Not reported
Contact Name: Not reported
Contact Telephone: Not reported
Event: Not reported
Federal Facility: N
Fiscal Year: 2009
NPL Status: Currently on the Final NPL
Superfund Alternative Agreement: N
Latitude: +34.190000
Longitude: -118.351400

EPA ID: CAD980894893
Contaminated Media: Groundwater
Action ID: 4
Operable Unit: 04
Action Name: Record of Decision
Action Taken Date: 09/30/2009
Event Code: Not reported
Contact Name: Not reported
Contact Telephone: Not reported
Event: Not reported
Federal Facility: N
Fiscal Year: 2009
NPL Status: Currently on the Final NPL
Superfund Alternative Agreement: N
Latitude: +34.190000
Longitude: -118.351400

EPA ID: CAD980894893
Contaminated Media: Groundwater
Action ID: 4
Operable Unit: 04
Action Name: Record of Decision
Action Taken Date: 09/30/2009
Event Code: Not reported
Contact Name: Not reported
Contact Telephone: Not reported
Event: Not reported
Federal Facility: N
Fiscal Year: 2009
NPL Status: Currently on the Final NPL
Superfund Alternative Agreement: N
Latitude: +34.190000
Longitude: -118.351400

EPA ID: CAD980894893
Contaminated Media: Groundwater

SAN FERNANDO VALLEY (AREA 1) (Continued) **1000709322**

Action ID:	4
Operable Unit:	04
Action Name:	Record of Decision
Action Taken Date:	09/30/2009
Event Code:	Not reported
Contact Name:	Not reported
Contact Telephone:	Not reported
Event:	Not reported
Federal Facility:	N
Fiscal Year:	2009
NPL Status:	Currently on the Final NPL
Superfund Alternative Agreement:	N
Latitude:	+34.190000
Longitude:	-118.351400

EPA ID:	CAD980894893
Contaminated Media:	Groundwater
Action ID:	4
Operable Unit:	04
Action Name:	Record of Decision
Action Taken Date:	09/30/2009
Event Code:	Not reported
Contact Name:	Not reported
Contact Telephone:	Not reported
Event:	Not reported
Federal Facility:	N
Fiscal Year:	2009
NPL Status:	Currently on the Final NPL
Superfund Alternative Agreement:	N
Latitude:	+34.190000
Longitude:	-118.351400

EPA ID:	CAD980894893
Contaminated Media:	Groundwater
Action ID:	4
Operable Unit:	04
Action Name:	Record of Decision
Action Taken Date:	09/30/2009
Event Code:	Not reported
Contact Name:	Not reported
Contact Telephone:	Not reported
Event:	Not reported
Federal Facility:	N
Fiscal Year:	2009
NPL Status:	Currently on the Final NPL
Superfund Alternative Agreement:	N
Latitude:	+34.190000
Longitude:	-118.351400

EPA ID:	CAD980894893
Contaminated Media:	Groundwater
Action ID:	4
Operable Unit:	04
Action Name:	Record of Decision
Action Taken Date:	09/30/2009
Event Code:	Not reported
Contact Name:	Not reported

SAN FERNANDO VALLEY (AREA 1) (Continued) **1000709322**

Contact Telephone: Not reported
Event: Not reported
Federal Facility: N
Fiscal Year: 2009
NPL Status: Currently on the Final NPL
Superfund Alternative Agreement: N
Latitude: +34.190000
Longitude: -118.351400

US INST CONTROLS:
Name: SAN FERNANDO VALLEY (AREA 1)
Address: NORTH HOLLYWOOD WELLFIELD AREA
Address 2: Not reported
City,State,Zip: NORTH HOLLYWOOD, CA 91601
EPA ID: CAD980894893
Action Name: Record of Decision
Action ID: 4
Operable Unit: 04
Actual Date: 09/30/2009
Contaminated Media: Groundwater
Event Code: Not reported
Contact Name: Not reported
Contact Telephone: Not reported
Event: Not reported
Federal Facility: N
Fiscal Year: 2009
NPL Status: Currently on the Final NPL
Superfund Alternative Agreement: N
Latitude: +34.190000
Longitude: -118.351400

ENVIROSTOR:
Name: SAN FERNANDO VALLEY (AREA 1)
Address: NORTH HOLLYWOOD WELLFIELD AREA
City,State,Zip: LOS ANGELES, CA 91601
Facility ID: 19990011
Status: Active
Status Date: 05/15/1996
Site Code: 300173
Site Type: Federal Superfund
Site Type Detailed: State Response or NPL
Acres: 5254
NPL: YES
Regulatory Agencies: SMBRP, RWQCB 4 - Los Angeles, US EPA
Lead Agency: US EPA
Program Manager: Laura Radke
Supervisor: Juli Propes
Division Branch: Cleanup Chatsworth
Assembly: 39
Senate: 18
Special Program: Not reported
Restricted Use: NO
Site Mgmt Req: NONE SPECIFIED
Funding: Responsible Party
Latitude: 34.1875

SAN FERNANDO VALLEY (AREA 1) (Continued) **1000709322**

Longitude: -118.3838
APN: NONE SPECIFIED
Past Use: AEROSPACE MANUFACTURING/MAINTENANCE, MACHINE SHOP, MANUFACTURING - METAL, METAL FINISHING, METAL PLATING - CHROME, METAL PLATING - OTHER, RESEARCH - AEROSPACE
Potential COC: Tetrachloroethylene (PCE 1,1,1-Trichloroethane (TCA Trichloroethylene (TCE Chromium III Chromium VI
Confirmed COC: Tetrachloroethylene (PCE 1,1,1-Trichloroethane (TCA Trichloroethylene (TCE Chromium III Chromium VI
Potential Description: AQUI, SOIL
Alias Name: 300126/NORTH HOLLYWOOD OUFS
Alias Type: Alternate Name
Alias Name: 300287/SAN FERNANDO VALLEY GW BASIN AREA 1
Alias Type: Alternate Name
Alias Name: BURBANK OU
Alias Type: Alternate Name
Alias Name: CAD980894893
Alias Type: CERCLIS ID
Alias Name: 110009267961
Alias Type: EPA (FRS #)
Alias Name: P31031
Alias Type: PCode
Alias Name: 300126
Alias Type: Project Code (Site Code)
Alias Name: 300173
Alias Type: Project Code (Site Code)
Alias Name: 19990011
Alias Type: Envirostor ID Number

Completed Info:
Completed Area Name: PROJECT WIDE
Completed Sub Area Name: Not reported
Completed Document Type: 5 Year Review Reports
Completed Date: 08/17/1998
Comments: A second 5-year review of remedial activities is conducted at the North Hollywood OU (NHOU) and covers operations from 1993 thru 1997. The purpose was to evaluate whether the NH Interim Remedy achieved the objectives specified in the ROD. The findings of the 5-year review are that the objectives of the ROD have been met.

Completed Area Name: PROJECT WIDE
Completed Sub Area Name: Not reported
Completed Document Type: Design/Implementation Workplan
Completed Date: 11/17/1997
Comments: Not reported

Completed Area Name: PROJECT WIDE
Completed Sub Area Name: Not reported
Completed Document Type: Design/Implementation Workplan
Completed Date: 03/31/1997
Comments: Not reported

Completed Area Name: PROJECT WIDE
Completed Sub Area Name: Not reported
Completed Document Type: Public Participation Plan / Community Relations Plan
Completed Date: 04/30/1990
Comments: Not reported

SAN FERNANDO VALLEY (AREA 1) (Continued) **1000709322**

Completed Area Name: PROJECT WIDE
Completed Sub Area Name: Not reported
Completed Document Type: Remedial Investigation / Feasibility Study
Completed Date: 06/30/1989
Comments: Not reported

Completed Area Name: PROJECT WIDE
Completed Sub Area Name: Not reported
Completed Document Type: Remedial Action Plan
Completed Date: 06/30/1989
Comments: Not reported

Completed Area Name: PROJECT WIDE
Completed Sub Area Name: Not reported
Completed Document Type: Removal Action Completion Report
Completed Date: 03/31/1989
Comments: Not reported

Completed Area Name: PROJECT WIDE
Completed Sub Area Name: Not reported
Completed Document Type: Remedial Investigation / Feasibility Study
Completed Date: 09/30/1987
Comments: Not reported

Completed Area Name: PROJECT WIDE
Completed Sub Area Name: Not reported
Completed Document Type: Monitoring Report
Completed Date: 07/08/2008
Comments: Not reported

Completed Area Name: PROJECT WIDE
Completed Sub Area Name: Not reported
Completed Document Type: Feasibility Study Report
Completed Date: 01/08/2009
Comments: DTSCs letter with comments on Focussed Feasibility Study document for North Hollywood Operable Unit, San Fernando Valley Area 1 was sent out.

Completed Area Name: PROJECT WIDE
Completed Sub Area Name: Not reported
Completed Document Type: Record of Decision - Interim
Completed Date: 09/28/2009
Comments: Not reported

Completed Area Name: PROJECT WIDE
Completed Sub Area Name: Not reported
Completed Document Type: Fact Sheets
Completed Date: 02/27/2017
Comments: EPA Issues updated fact sheet with proposed changes to NHOU remedy

Completed Area Name: PROJECT WIDE
Completed Sub Area Name: Not reported
Completed Document Type: 5 Year Review Reports
Completed Date: 09/21/2018
Comments: COMPLETED

Completed Area Name: PROJECT WIDE

SAN FERNANDO VALLEY (AREA 1) (Continued) **1000709322**

Completed Sub Area Name: Not reported
Completed Document Type: Monitoring Report
Completed Date: 05/08/2020
Comments: Not reported

Completed Area Name: PROJECT WIDE
Completed Sub Area Name: Not reported
Completed Document Type: Other Report
Completed Date: 05/15/2020
Comments: Not reported

Completed Area Name: PROJECT WIDE
Completed Sub Area Name: Not reported
Completed Document Type: Monitoring Report
Completed Date: 08/10/2020
Comments: Not reported

Completed Area Name: PROJECT WIDE
Completed Sub Area Name: Not reported
Completed Document Type: Monitoring Report
Completed Date: 07/10/2020
Comments: Not reported

Completed Area Name: PROJECT WIDE
Completed Sub Area Name: Not reported
Completed Document Type: Monitoring Report
Completed Date: 06/10/2020
Comments: Not reported

Completed Area Name: PROJECT WIDE
Completed Sub Area Name: Not reported
Completed Document Type: Monitoring Report
Completed Date: 09/10/2020
Comments: Not reported

Completed Area Name: PROJECT WIDE
Completed Sub Area Name: Not reported
Completed Document Type: Monitoring Report
Completed Date: 10/09/2020
Comments: Not reported

Completed Area Name: PROJECT WIDE
Completed Sub Area Name: Not reported
Completed Document Type: Monitoring Report
Completed Date: 11/10/2020
Comments: Not reported

Completed Area Name: PROJECT WIDE
Completed Sub Area Name: Not reported
Completed Document Type: Monitoring Report
Completed Date: 12/10/2020
Comments: Not reported

Completed Area Name: PROJECT WIDE
Completed Sub Area Name: Not reported
Completed Document Type: Monitoring Report
Completed Date: 01/11/2021

SAN FERNANDO VALLEY (AREA 1) (Continued) **1000709322**

Comments: Not reported

Completed Area Name: PROJECT WIDE
Completed Sub Area Name: Not reported
Completed Document Type: Consent Order
Completed Date: 06/24/1997
Comments: A second partial Consent Decree, dated June 24, 1997, requires reimbursement to the State by Lockheed-Martin of certain past costs and annual billing for future site specific response costs.

Completed Area Name: PROJECT WIDE
Completed Sub Area Name: Not reported
Completed Document Type: Consent Order
Completed Date: 05/14/1997
Comments: The second partial consent decree to recover DTSC's past cost is signed on May 14, 1997. This also concludes the litigation for the interim remedy at the North Hollywood OU.

Completed Area Name: PROJECT WIDE
Completed Sub Area Name: Not reported
Completed Document Type: Consent Order
Completed Date: 08/01/1996
Comments: The first partial consent decree is entered by the Federal District court on August 1, 1996.

Completed Area Name: PROJECT WIDE
Completed Sub Area Name: Not reported
Completed Document Type: Correspondence
Completed Date: 08/16/2018
Comments: COMPLETED

Completed Area Name: PROJECT WIDE
Completed Sub Area Name: Not reported
Completed Document Type: Correspondence
Completed Date: 12/06/2018
Comments: COMPLETED

Completed Area Name: PROJECT WIDE
Completed Sub Area Name: Not reported
Completed Document Type: Correspondence
Completed Date: 04/04/2019
Comments: Not reported

Completed Area Name: PROJECT WIDE
Completed Sub Area Name: Not reported
Completed Document Type: Annual Oversight Cost Estimate
Completed Date: 09/27/2018
Comments: COMPLETED

Completed Area Name: PROJECT WIDE
Completed Sub Area Name: Not reported
Completed Document Type: Litigation Support
Completed Date: 12/11/2018
Comments: 300126-SM closed

Completed Area Name: PROJECT WIDE
Completed Sub Area Name: Not reported

SAN FERNANDO VALLEY (AREA 1) (Continued) **1000709322**

Completed Document Type: Annual Oversight Cost Estimate
Completed Date: 09/20/2019
Comments: Not reported

Completed Area Name: PROJECT WIDE
Completed Sub Area Name: Not reported
Completed Document Type: Annual Oversight Cost Estimate
Completed Date: 09/03/2020
Comments: Not reported

Future Area Name: PROJECT WIDE
Future Sub Area Name: Not reported
Future Document Type: Consent Decree
Future Due Date: 2021
Schedule Area Name: Not reported
Schedule Sub Area Name: Not reported
Schedule Document Type: Not reported
Schedule Due Date: Not reported
Schedule Revised Date: Not reported

Calsite:
Name: SAN FERNANDO VALLEY (AREA 1)
Address: NORTH HOLLYWOOD WELLFIELD AREA
City: LOS ANGELES
Region: GLENDALE
Facility ID: 19990011
Facility Type: NPJF
Type: NPL SITE, JOINT STATE/FEDERAL-FUNDED
Branch: SA
Branch Name: SO CAL - GLENDALE
File Name: Not reported
State Senate District: 05151996
Status: ANNUAL WORKPLAN (AWP) - ACTIVE SITE
Status Name: ANNUAL WORKPLAN - ACTIVE SITE
Lead Agency: ENVIRONMENTAL PROTECTION AGENCY
NPL: Listed
SIC Code: 99
SIC Name: NONCLASSIFIABLE ESTABLISHMENTS
Access: Not reported
Cortese: Not reported
Hazardous Ranking Score: Not reported
Date Site Hazard Ranked: Not reported
Groundwater Contamination: Confirmed
Staff Member Responsible for Site: TYARGEAU
Supervisor Responsible for Site: Not reported
Region Water Control Board: LA
Region Water Control Board Name: LOS ANGELES
Lat/Long Direction: Not reported
Lat/Long (dms): 0 0 0 / 0 0 0
Lat/long Method: Not reported
Lat/Long Description: Not reported
State Assembly District Code: 43
State Senate District Code: 20
Facility ID: 19990011
Activity: RAP
Activity Name: REMEDIAL ACTION PLAN / RECORD OF DECISION
AWP Code: NH

SAN FERNANDO VALLEY (AREA 1) (Continued) **1000709322**

Proposed Budget:	0
AWP Completion Date:	Not reported
Revised Due Date:	Not reported
Comments Date:	09301987
Est Person-Yrs to complete:	0
Estimated Size:	Not reported
Request to Delete Activity:	Not reported
Activity Status:	AWP
Definition of Status:	ANNUAL WORKPLAN - ACTIVE SITE
Liquids Removed (Gals):	0
Liquids Treated (Gals):	0
Action Included Capping:	Not reported
Well Decommissioned:	Not reported
Action Included Fencing:	Not reported
Removal Action Certification:	Not reported
Activity Comments:	Not reported
For Commercial Reuse:	0
For Industrial Reuse:	0
For Residential Reuse:	0
Unknown Type:	0
Facility ID:	19990011
Activity:	RIFS
Activity Name:	REMEDIAL INVESTIGATION / FEASIBILITY STUDY
AWP Code:	NH
Proposed Budget:	0
AWP Completion Date:	Not reported
Revised Due Date:	Not reported
Comments Date:	09301987
Est Person-Yrs to complete:	0
Estimated Size:	Not reported
Request to Delete Activity:	Not reported
Activity Status:	AWP
Definition of Status:	ANNUAL WORKPLAN - ACTIVE SITE
Liquids Removed (Gals):	0
Liquids Treated (Gals):	0
Action Included Capping:	Not reported
Well Decommissioned:	Not reported
Action Included Fencing:	Not reported
Removal Action Certification:	Not reported
Activity Comments:	Not reported
For Commercial Reuse:	0
For Industrial Reuse:	0
For Residential Reuse:	0
Unknown Type:	0
Facility ID:	19990011
Activity:	RA
Activity Name:	REMOVAL ACTION
AWP Code:	NH
Proposed Budget:	0
AWP Completion Date:	Not reported
Revised Due Date:	Not reported
Comments Date:	03311989
Est Person-Yrs to complete:	0
Estimated Size:	Not reported
Request to Delete Activity:	Not reported
Activity Status:	AWP
Definition of Status:	ANNUAL WORKPLAN - ACTIVE SITE

SAN FERNANDO VALLEY (AREA 1) (Continued) **1000709322**

Liquids Removed (Gals):	0
Liquids Treated (Gals):	0
Action Included Capping:	Not reported
Well Decommissioned:	Not reported
Action Included Fencing:	Not reported
Removal Action Certification:	Not reported
Activity Comments:	Not reported
For Commercial Reuse:	0
For Industrial Reuse:	0
For Residential Reuse:	0
Unknown Type:	0
Facility ID:	19990011
Activity:	RAP
Activity Name:	REMEDIAL ACTION PLAN / RECORD OF DECISION
AWP Code:	B
Proposed Budget:	0
AWP Completion Date:	Not reported
Revised Due Date:	Not reported
Comments Date:	06301989
Est Person-Yrs to complete:	0
Estimated Size:	Not reported
Request to Delete Activity:	Not reported
Activity Status:	AWP
Definition of Status:	ANNUAL WORKPLAN - ACTIVE SITE
Liquids Removed (Gals):	0
Liquids Treated (Gals):	0
Action Included Capping:	Not reported
Well Decommissioned:	Not reported
Action Included Fencing:	Not reported
Removal Action Certification:	Not reported
Activity Comments:	Not reported
For Commercial Reuse:	0
For Industrial Reuse:	0
For Residential Reuse:	0
Unknown Type:	0
Facility ID:	19990011
Activity:	RIFS
Activity Name:	REMEDIAL INVESTIGATION / FEASIBILITY STUDY
AWP Code:	B
Proposed Budget:	0
AWP Completion Date:	Not reported
Revised Due Date:	Not reported
Comments Date:	06301989
Est Person-Yrs to complete:	0
Estimated Size:	Not reported
Request to Delete Activity:	Not reported
Activity Status:	AWP
Definition of Status:	ANNUAL WORKPLAN - ACTIVE SITE
Liquids Removed (Gals):	0
Liquids Treated (Gals):	0
Action Included Capping:	Not reported
Well Decommissioned:	Not reported
Action Included Fencing:	Not reported
Removal Action Certification:	Not reported
Activity Comments:	Not reported
For Commercial Reuse:	0
For Industrial Reuse:	0

SAN FERNANDO VALLEY (AREA 1) (Continued) **1000709322**

For Residential Reuse:	0
Unknown Type:	0
Facility ID:	19990011
Activity:	PPP
Activity Name:	PUBLIC PARTICIPATION PLAN
AWP Code:	Not reported
Proposed Budget:	0
AWP Completion Date:	Not reported
Revised Due Date:	Not reported
Comments Date:	04301990
Est Person-Yrs to complete:	0
Estimated Size:	Not reported
Request to Delete Activity:	Not reported
Activity Status:	AWP
Definition of Status:	ANNUAL WORKPLAN - ACTIVE SITE
Liquids Removed (Gals):	0
Liquids Treated (Gals):	0
Action Included Capping:	Not reported
Well Decommissioned:	Not reported
Action Included Fencing:	Not reported
Removal Action Certification:	Not reported
Activity Comments:	Not reported
For Commercial Reuse:	0
For Industrial Reuse:	0
For Residential Reuse:	0
Unknown Type:	0
Facility ID:	19990011
Activity:	DES
Activity Name:	DESIGN
AWP Code:	B-PH1
Proposed Budget:	0
AWP Completion Date:	Not reported
Revised Due Date:	Not reported
Comments Date:	03311997
Est Person-Yrs to complete:	0.30000
Estimated Size:	X
Request to Delete Activity:	Not reported
Activity Status:	AWP
Definition of Status:	ANNUAL WORKPLAN - ACTIVE SITE
Liquids Removed (Gals):	0
Liquids Treated (Gals):	0
Action Included Capping:	Not reported
Well Decommissioned:	Not reported
Action Included Fencing:	Not reported
Removal Action Certification:	Not reported
Activity Comments:	Not reported
For Commercial Reuse:	0
For Industrial Reuse:	0
For Residential Reuse:	0
Unknown Type:	0
Facility ID:	19990011
Activity:	COST
Activity Name:	COST RECOVERY
AWP Code:	NH1/1
Proposed Budget:	0
AWP Completion Date:	Not reported
Revised Due Date:	Not reported

SAN FERNANDO VALLEY (AREA 1) (Continued) **1000709322**

Comments Date:	09041996
Est Person-Yrs to complete:	0
Estimated Size:	X
Request to Delete Activity:	Not reported
Activity Status:	AWP
Definition of Status:	ANNUAL WORKPLAN - ACTIVE SITE
Liquids Removed (Gals):	0
Liquids Treated (Gals):	0
Action Included Capping:	Not reported
Well Decommissioned:	Not reported
Action Included Fencing:	Not reported
Removal Action Certification:	Not reported
Activity Comments:	Not reported
For Commercial Reuse:	0
For Industrial Reuse:	0
For Residential Reuse:	0
Unknown Type:	0
Facility ID:	19990011
Activity:	OM
Activity Name:	OPERATION & MAINTENANCE
AWP Code:	NH OU
Proposed Budget:	0
AWP Completion Date:	06302009
Revised Due Date:	Not reported
Comments Date:	Not reported
Est Person-Yrs to complete:	0
Estimated Size:	M
Request to Delete Activity:	Not reported
Activity Status:	AWP
Definition of Status:	ANNUAL WORKPLAN - ACTIVE SITE
Liquids Removed (Gals):	0
Liquids Treated (Gals):	0
Action Included Capping:	Not reported
Well Decommissioned:	Not reported
Action Included Fencing:	Not reported
Removal Action Certification:	Not reported
Activity Comments:	Not reported
For Commercial Reuse:	0
For Industrial Reuse:	0
For Residential Reuse:	0
Unknown Type:	0
Facility ID:	19990011
Activity:	COST
Activity Name:	COST RECOVERY
AWP Code:	NH2/1
Proposed Budget:	0
AWP Completion Date:	Not reported
Revised Due Date:	Not reported
Comments Date:	06201997
Est Person-Yrs to complete:	0
Estimated Size:	Not reported
Request to Delete Activity:	Not reported
Activity Status:	AWP
Definition of Status:	ANNUAL WORKPLAN - ACTIVE SITE
Liquids Removed (Gals):	0
Liquids Treated (Gals):	0
Action Included Capping:	Not reported

SAN FERNANDO VALLEY (AREA 1) (Continued) **1000709322**

Well Decommissioned:	Not reported
Action Included Fencing:	Not reported
Removal Action Certification:	Not reported
Activity Comments:	Not reported
For Commercial Reuse:	0
For Industrial Reuse:	0
For Residential Reuse:	0
Unknown Type:	0
Facility ID:	19990011
Activity:	DES
Activity Name:	DESIGN
AWP Code:	B-PH2
Proposed Budget:	0
AWP Completion Date:	Not reported
Revised Due Date:	Not reported
Comments Date:	11171997
Est Person-Yrs to complete:	0
Estimated Size:	Not reported
Request to Delete Activity:	Not reported
Activity Status:	AWP
Definition of Status:	ANNUAL WORKPLAN - ACTIVE SITE
Liquids Removed (Gals):	0
Liquids Treated (Gals):	0
Action Included Capping:	Not reported
Well Decommissioned:	Not reported
Action Included Fencing:	Not reported
Removal Action Certification:	Not reported
Activity Comments:	Not reported
For Commercial Reuse:	0
For Industrial Reuse:	0
For Residential Reuse:	0
Unknown Type:	0
Facility ID:	19990011
Activity:	ORDER
Activity Name:	I/SE, IORSE, FFA, FFSRA, VCA, EA
AWP Code:	CSNH1
Proposed Budget:	0
AWP Completion Date:	Not reported
Revised Due Date:	Not reported
Comments Date:	08011996
Est Person-Yrs to complete:	0
Estimated Size:	Not reported
Request to Delete Activity:	Not reported
Activity Status:	AWP
Definition of Status:	ANNUAL WORKPLAN - ACTIVE SITE
Liquids Removed (Gals):	0
Liquids Treated (Gals):	0
Action Included Capping:	Not reported
Well Decommissioned:	Not reported
Action Included Fencing:	Not reported
Removal Action Certification:	Not reported
Activity Comments:	Not reported
For Commercial Reuse:	0
For Industrial Reuse:	0
For Residential Reuse:	0
Unknown Type:	0
Facility ID:	19990011

SAN FERNANDO VALLEY (AREA 1) (Continued) **1000709322**

Activity:	ORDER
Activity Name:	I/SE, IORSE, FFA, FFSRA, VCA, EA
AWP Code:	CSNH2
Proposed Budget:	0
AWP Completion Date:	Not reported
Revised Due Date:	Not reported
Comments Date:	05141997
Est Person-Yrs to complete:	0
Estimated Size:	Not reported
Request to Delete Activity:	Not reported
Activity Status:	AWP
Definition of Status:	ANNUAL WORKPLAN - ACTIVE SITE
Liquids Removed (Gals):	0
Liquids Treated (Gals):	0
Action Included Capping:	Not reported
Well Decommissioned:	Not reported
Action Included Fencing:	Not reported
Removal Action Certification:	Not reported
Activity Comments:	Not reported
For Commercial Reuse:	0
For Industrial Reuse:	0
For Residential Reuse:	0
Unknown Type:	0
Facility ID:	19990011
Activity:	ORDER
Activity Name:	I/SE, IORSE, FFA, FFSRA, VCA, EA
AWP Code:	CD-B2
Proposed Budget:	0
AWP Completion Date:	Not reported
Revised Due Date:	Not reported
Comments Date:	06241997
Est Person-Yrs to complete:	0
Estimated Size:	Not reported
Request to Delete Activity:	Not reported
Activity Status:	AWP
Definition of Status:	ANNUAL WORKPLAN - ACTIVE SITE
Liquids Removed (Gals):	0
Liquids Treated (Gals):	0
Action Included Capping:	Not reported
Well Decommissioned:	Not reported
Action Included Fencing:	Not reported
Removal Action Certification:	Not reported
Activity Comments:	Not reported
For Commercial Reuse:	0
For Industrial Reuse:	0
For Residential Reuse:	0
Unknown Type:	0
Facility ID:	19990011
Activity:	5YEAR
Activity Name:	FIVE-YEAR REVIEW REQUIRED BY CERCLA
AWP Code:	NH OU
Proposed Budget:	0
AWP Completion Date:	Not reported
Revised Due Date:	Not reported
Comments Date:	08171998
Est Person-Yrs to complete:	0
Estimated Size:	Not reported

SAN FERNANDO VALLEY (AREA 1) (Continued) **1000709322**

Request to Delete Activity:	Not reported
Activity Status:	AWP
Definition of Status:	ANNUAL WORKPLAN - ACTIVE SITE
Liquids Removed (Gals):	0
Liquids Treated (Gals):	0
Action Included Capping:	Not reported
Well Decommissioned:	Not reported
Action Included Fencing:	Not reported
Removal Action Certification:	Not reported
Activity Comments:	Not reported
For Commercial Reuse:	0
For Industrial Reuse:	0
For Residential Reuse:	0
Unknown Type:	0
Alternate Address:	NORTH HOLLYWOOD AREA
Alternate City,St,Zip:	NORTH HOLLYWOOD, CA 91606
Alternate Address:	NORTH HOLLYWOOD WELLFIELD AREA
Alternate City,St,Zip:	LOS ANGELES, CA 91601
Alternate Address:	BURBANK
Alternate City,St,Zip:	BURBANK, CA 91502
Background Info:	The San Fernando Valley Ground Water Basin (SFVGWB) is located within the Upper Los Angeles River Area, and consists of the eastern portion of the San Fernando Valley and the entire Verdugo Basin. The SFVGWB encompasses approximately 112,000 acres of alluvial valley fill deposits and provides enough water to serve approximately 600,000 residents. The Basin is bounded on the north and the northwest by the Santa Susana Mountains, on the northeast by the San Gabriel Mountains, on the west by the Simi Hills and on the south by the Santa Monica Mountains. The San Fernando Valley Study area includes four National Priorities List (NPL) sites. They are: Area #1 - North Hollywood NPL Site covers 9336 acres in the eastern part of the San Fernando Valley. The site has been divided into the North Hollywood Operable Unit(OU) and the Burbank OU. Area #2 - Crystal Springs NPL Site covers 3975 acres located southeast of the North Hollywood NPL site and is in the cities of Glendale and Los Angeles. Area #3 - Verdugo NPL Site covers 2673 acres in the eastern part of the SF Valley and is located in and adjacent to La Crescenta in the Verdugo Mountains. Area #4 - the Pollock NPL Site covers 1635 acres in the south-eastern part of the San Fernando Valley and is located in and adjacent to the cities of Los Angeles and Glendale. Groundwater contamination in the SFVGWB is linked to prewar, postwar, and current industrialization in the San Fernando Valley. The primary contaminants of concern are the volatile organic compounds (VOCs) trichloroethylene (TCE) and tetrachloroethylene (PCE). These compounds have been and/or are being used in many San Fernando Valley industries, such as aeronautical, automotive dry cleaning, and metal plating. These solvents have found their way to the groundwater basin as a result of both past and improper use, storage and disposal practices. The SFVGWB Superfund sites, added to the NPL in 1986, are areas where groundwater from wells have been found to contain VOCs above the state and federal drinking water standards. Groundwater

SAN FERNANDO VALLEY (AREA 1) (Continued) **1000709322**

contamination in numerous wells have been so severe with TCE and PCE that these wells have essentially been put out of commission. Exposure of receptors to contaminants can possibly occur through ingestion of contaminated drinking water, inhalation of VOC vapors released from the contaminated water as in taking showers, and dermal exposure as in washing or bathing. However, with the strict regulatory control over water quality by the State's Department of Health, Office of Drinking Water (ODW), the RWQCB, and other agencies, residents are assured that the water they consume is safe and that no one is drinking water which contains concentrations of contaminants above regulatory standards. Federal, state, and local agencies have been conducting investigations and cleanup of contaminated groundwater in the San Fernando Valley since contamination was discovered in 1979. These activities involve measuring the extent of contamination, developing and implementing cleanup remedies, and identifying responsible parties.
EPA provided oversight of the basinwide Remedial Investigation (RI) of groundwater contamination conducted by the Los Angeles Department of Water and Power (LADWP). The RI objectives were to collect lithological and water quality data and information regarding basin operations for the eastern SF and Verdugo basins; develop a regional characterization of geology, hydrology, hydrogeology and the nature and extent of groundwater contamination within the eastern and Verdugo basins; study fate and transport of compounds in the environment; identify Applicable or Relevant and Appropriate Requirements; (ARAR's) and evaluate the potential risk to human health and the environment. The Remedial Investigation of the SFVGWB was divided into two phases.
Phase I activities have included vertical profile borings and installation of monitoring wells to obtain preliminary contamination information. Monitoring wells have been installed as follows: 34 in North Hollywood (Area #1); 29 in Crystal Springs (Area #2); 7 in Verdugo (Area #3); and 17 in Pollock (Area #4).
Information obtained from Phase I investigation activities identified the need for several operable units. Operable Unit is a federal term which is similar to the State's definition of a removal action.
Phase II activities consist of a basinwide remedial investigation conducted by the LADWP.
Remedial Actions (RAs):
North Hollywood (Area #1) -- Two RAs were identified for Area #1, the North Hollywood OU and the Burbank OU.
A Record of Decision (ROD) for the North Hollywood RA was signed in September 1987, selecting groundwater extraction and treatment (air stripping) of 2,000 gallons per minute (gpm) of contaminated water as an interim remedy. This RA was constructed with funding from EPA and the State and has been treating contaminated groundwater since March 1989. This facility is located at 11845 Vose Street in the N. Hollywood section of Los Angeles.
A ROD for the Burbank OU was signed in June 1989, again selecting groundwater extraction and treatment of about 12,000 gpm of contaminated water. Phase I of the Burbank OU began operations in January 1996 treating groundwater at a rate

SAN FERNANDO VALLEY (AREA 1) (Continued) **1000709322**

of 6,000 gpm. Phase II began operations in May 1998 adding an additional 3,000 gpm to the Burbank OU's treatment capacity.
Crystal Springs (Area #2) -- LADWP has completed a focused RI/FS for this proposed RA. The Glendale OU has been separated into a North OU and a South OU based on the amount of contamination and the facilities contributing to the GW contamination. A ROD for each OU was signed on June 18, 1993 designating groundwater extraction and treatment as the interim remeday. The PRPs have formed a group and combined the RA efforts for each OU into one document. The selected alternative is GW extraction and treatment. The Glendale OU began operations in September 2000.
Verdugo and Pollock (Areas #3 and #4) --
Currently no RAs have been identified for Area #3 or for Area #4. In October 2003 US EPA proposed No Remedial Action for Verdugo Basin (Area #3).
Another contaminant of concern, hexavalent chromium, has been identified in the San Fernando Valley Groundwater Basin.
EPA and the RWQCB are currently dentifying potential sources of contamination and pursuing PRPs that may be responsible for contaminating groundwater. As these PRPs are identified, individual site investigations and mitigation activities will be pursued. Enforceable agreements and orders will be implemented at numerous specific potential source sites within the Basin by RWQCB and DTSC

Comments Date: 01011984
Comments: Groundwater contaminated with TCE and PCE is discovered.
Comments Date: 01011984
Comments: Site covers approximately 5254 acres.
Comments Date: 04141996
Comments: Consent Decree between EPA, DTSC and settling PRPs lodged
Comments Date: 04141996
Comments: with the court. Negotiations with non-settling PRPs
Comments Date: 04141996
Comments: continue.
Comments Date: 04241994
Comments: The U.S. EPA is in the process of recovering costs from
Comments Date: 04241994
Comments: the PRPs. DOJ is pursuing the cost recovery for DTSC.
Comments Date: 04241994
Comments: The cooperative PRPs are willing to settle if they are
Comments Date: 04241994
Comments: guaranteed contribution protection from the non-settling
Comments Date: 04241994
Comments: PRPs (so that they cannot be named as a party to the
Comments Date: 04241994
Comments: suit by the non-settling PRPs). DTSC is providing
Comments Date: 04241994
Comments: documentation to DOJ (i.e. timesheets) to determine
Comments Date: 04241994
Comments: staff time charged to the project. EPA is pursuing
Comments Date: 04241994
Comments: legal action against the non-settling PRPs to recover
Comments Date: 04241994
Comments: costs of past and future oversight.

SAN FERNANDO VALLEY (AREA 1) (Continued) **1000709322**

Comments Date:	05022002
Comments:	EPA issues fine against Lockheed Martin for 1.37 million for
Comments Date:	05022002
Comments:	Force Majeure claim on Burbank Operable Unit.
Comments Date:	05131998
Comments:	11/17/97-The phase 2 design adds an additional well (wp-180)
Comments Date:	05131998
Comments:	and pipeline for extraction and treatment at the Burbank
Comments Date:	05131998
Comments:	operable unit. This adds an additional 3,000 gpm to the treatmen
Comments Date:	05131998
Comments:	system. Additional amendments to the design include changing the
Comments Date:	05131998
Comments:	Liquid Phase Granular Activated Carbon (LPGAC) bed system from an
Comments Date:	05131998
Comments:	upflow to a downflow configuration, and the addition of a LPGAC
Comments Date:	05131998
Comments:	backflush filtration system for continuous backflush to the
Comments Date:	05131998
Comments:	plant's storm drain discharge.
Comments Date:	05141997
Comments:	The second partial consent decree to recover DTSC's past cost is
Comments Date:	05141997
Comments:	signed on May 14, 1997. This also concludes the litigation for
Comments Date:	05141997
Comments:	the interim remedy at the North Hollywood OU.
Comments Date:	06201997
Comments:	DTSC recovers costs in accordance with the Second Partial
Comments Date:	06201997
Comments:	Consent Decree for the interim remedy at the NHOU. Two
Comments Date:	06201997
Comments:	additional payments are due by 5/14/98 and and 5/14/99.
Comments Date:	06241997
Comments:	A second partial Consent Decree, dated June 24, 1997, requires
Comments Date:	06241997
Comments:	reimbursement to the State by Lockheed-Martin of certain past
Comments Date:	06241997
Comments:	costs and annual billing for future site specific response costs.
Comments Date:	08011996
Comments:	The first partial consent decree is entered by the Federal
Comments Date:	08011996
Comments:	District court on August 1, 1996.
Comments Date:	08171998
Comments:	A second 5-year review of remedial activities is conducted at
Comments Date:	08171998
Comments:	the North Hollywood OU (NHOU) and covers operations from 1993
Comments Date:	08171998
Comments:	thru 1997. The purpose was to evaluate whether the NH Interim
Comments Date:	08171998
Comments:	Remedy achieved the objectives specified in the ROD. The
Comments Date:	08171998
Comments:	findings of the 5-year review are that the objectives of the
Comments Date:	08171998
Comments:	ROD have been met.
Comments Date:	09041996
Comments:	Costs are recovered by DTSC in accordance with the First
Comments Date:	09041996

SAN FERNANDO VALLEY (AREA 1) (Continued) **1000709322**

Comments: Partial Consent Decree for interim remedial action at the North
Comments Date: 09041996
Comments: Hollywood OU (NHOU). An additional payment is due by 08/01/97.
Comments Date: 09202001
Comments: The facility has been operating continuously with six water
Comments Date: 09202001
Comments: supply wells on line. This past quarter approximately 175
Comments Date: 09202001
Comments: million gallons of water was treated down to non-detect levels
Comments Date: 09202001
Comments: of contamination.
Comments Date: 12191999
Comments: Negotiating new state superfund contract between U.S. EPA, DTSC,
Comments Date: 12191999
Comments: and the Los Angeles Department of Water and Power to provide for
Comments Date: 12191999
Comments: continued funding of operation and maintenance of the NHOU.
ID Name: CALSTARS CODE
ID Value: 300127
ID Name: CALSTARS CODE
ID Value: 300126
ID Name: BEP DATABASE PCODE
ID Value: P31031
Alternate Name: SAN FERNANDO VALLEY GW BASIN AREA 1
Alternate Name: NORTH HOLLYWOOD OUFS
Alternate Name: SAN FERNANDO VALLEY (AREA 1)
Alternate Name: BURBANK OU
Alternate Name: Not reported
Special Programs Code: MSCA
Special Programs Name: MULTI-SITE COOPERATIVE AGREEMENT

ROD:
Name: SAN FERNANDO VALLEY (AREA 1)
Address: NORTH HOLLYWOOD WELLFIELD AREA
City,State,Zip: NORTH HOLLYWOOD, CA 91601
EPA ID: CAD980894893
RG: 9
Site ID: 902251
Action: GOVT Decision Document (ROD)
Operable Unit Number: BURBANK 03
SEQ ID: 2
Action Completion: 1989-06-30 00:00:00
NPL Status: Final
Non NPL Status: Not reported

Name: SAN FERNANDO VALLEY (AREA 1)
Address: NORTH HOLLYWOOD WELLFIELD AREA
City,State,Zip: NORTH HOLLYWOOD, CA 91601
EPA ID: CAD980894893
RG: 9
Site ID: 902251
Action: GOVT Decision Document (ROD)
Operable Unit Number: NORTH HOLLYWOOD 02
SEQ ID: 3
Action Completion: 1987-09-24 00:00:00
NPL Status: Final
Non NPL Status: Not reported

SAN FERNANDO VALLEY (AREA 1) (Continued) **1000709322**

Name: SAN FERNANDO VALLEY (AREA 1)
Address: NORTH HOLLYWOOD WELLFIELD AREA
City,State,Zip: NORTH HOLLYWOOD, CA 91601
EPA ID: CAD980894893
RG: 9
Site ID: 902251
Action: GOVT Decision Document (ROD)
Operable Unit Number: NORTH HOLLYWOOD 2ND REMEDY 04
SEQ ID: 4
Action Completion: 2009-09-30 00:00:00
NPL Status: Final
Non NPL Status: Not reported

Name: SAN FERNANDO VALLEY (AREA 1)
Address: NORTH HOLLYWOOD WELLFIELD AREA
City,State,Zip: NORTH HOLLYWOOD, CA 91601
EPA ID: CAD980894893
RG: 9
Site ID: 902251
Action: GOVT ESD
Operable Unit Number: BURBANK 03
SEQ ID: 1
Action Completion: 1990-11-12 00:00:00
NPL Status: Final
Non NPL Status: Not reported

Name: SAN FERNANDO VALLEY (AREA 1)
Address: NORTH HOLLYWOOD WELLFIELD AREA
City,State,Zip: NORTH HOLLYWOOD, CA 91601
EPA ID: CAD980894893
RG: 9
Site ID: 902251
Action: GOVT ESD
Operable Unit Number: BURBANK 03
SEQ ID: 2
Action Completion: 1997-02-12 00:00:00
NPL Status: Final
Non NPL Status: Not reported

Name: SAN FERNANDO VALLEY (AREA 1)
Address: NORTH HOLLYWOOD WELLFIELD AREA
City,State,Zip: NORTH HOLLYWOOD, CA 91601
EPA ID: CAD980894893
RG: 9
Site ID: 902251
Action: GOVT ESD
Operable Unit Number: NORTH HOLLYWOOD 2ND REMEDY 04
SEQ ID: 3
Action Completion: 2018-02-27 00:00:00
NPL Status: Final
Non NPL Status: Not reported

Name: SAN FERNANDO VALLEY (AREA 1)
Address: NORTH HOLLYWOOD WELLFIELD AREA
City,State,Zip: NORTH HOLLYWOOD, CA 91601
EPA ID: CAD980894893
RG: 9

SAN FERNANDO VALLEY (AREA 1) (Continued) **1000709322**

Site ID: 902251
Action: GOVT ROD Amendment
Operable Unit Number: NORTH HOLLYWOOD 2ND REMEDY 04
SEQ ID: 1
Action Completion: 2014-01-10 00:00:00
NPL Status: Final
Non NPL Status: Not reported

PRP:
EPAID: CAD980894893
Name: SAN FERNANDO VALLEY (AREA 1)
Address: NORTH HOLLYWOOD WELLFIELD AREA
City,State,Zip: NORTH HOLLYWOOD, CA 91601
NPL Status: Currently on the Final NPL
NPL Status Short Name: Not reported
PRP Name: 2L SCREEN PRINTING CO.
PRP Address: 2513 N. ONTARIO ST.
PRP City,State,Zip: BURBANK,, CA 91504
Data Type: GENERAL NOTICE
Action Date: 4/13/1989
Settlement Code: NJ-2
Settlement: Not Ltrs

EPAID: CAD980894893
Name: SAN FERNANDO VALLEY (AREA 1)
Address: NORTH HOLLYWOOD WELLFIELD AREA
City,State,Zip: NORTH HOLLYWOOD, CA 91601
NPL Status: Currently on the Final NPL
NPL Status Short Name: Not reported
PRP Name: A-H PLATING, INC.
PRP Address: 1837 VICTORY PLACE
PRP City,State,Zip: BURBANK,, CA 91504
Data Type: GENERAL NOTICE
Action Date: 4/13/1989
Settlement Code: NJ-2
Settlement: Not Ltrs

EPAID: CAD980894893
Name: SAN FERNANDO VALLEY (AREA 1)
Address: NORTH HOLLYWOOD WELLFIELD AREA
City,State,Zip: NORTH HOLLYWOOD, CA 91601
NPL Status: Currently on the Final NPL
NPL Status Short Name: Not reported
PRP Name: ACCESSORY PLATING
PRP Address: 3000 EMPIRE AVE.
PRP City,State,Zip: BURBANK,, CA 91504
Data Type: GENERAL NOTICE
Action Date: 4/13/1989
Settlement Code: NJ-2
Settlement: Not Ltrs

EPAID: CAD980894893
Name: SAN FERNANDO VALLEY (AREA 1)
Address: NORTH HOLLYWOOD WELLFIELD AREA
City,State,Zip: NORTH HOLLYWOOD, CA 91601
NPL Status: Currently on the Final NPL
NPL Status Short Name: Not reported

SAN FERNANDO VALLEY (AREA 1) (Continued) **1000709322**

PRP Name:	ADLER SCREW PRODUCTS INC.
PRP Address:	3047 N. CALIFORNIA ST.
PRP City,State,Zip:	BURBANK,, CA 91504
Data Type:	GENERAL NOTICE
Action Date:	4/13/1989
Settlement Code:	NJ-2
Settlement:	Not Ltrs

EPAID:	CAD980894893
Name:	SAN FERNANDO VALLEY (AREA 1)
Address:	NORTH HOLLYWOOD WELLFIELD AREA
City,State,Zip:	NORTH HOLLYWOOD, CA 91601
NPL Status:	Currently on the Final NPL
NPL Status Short Name:	Not reported
PRP Name:	AEROQUIP CORP.
PRP Address:	MARSHALL & MELHORN, FOUR SEAGATE-EIGHTH FL.
PRP City,State,Zip:	TOLEDO,, OH 43604
Data Type:	GENERAL NOTICE
Action Date:	4/13/1989
Settlement Code:	NJ-2
Settlement:	Not Ltrs

EPAID:	CAD980894893
Name:	SAN FERNANDO VALLEY (AREA 1)
Address:	NORTH HOLLYWOOD WELLFIELD AREA
City,State,Zip:	NORTH HOLLYWOOD, CA 91601
NPL Status:	Currently on the Final NPL
NPL Status Short Name:	Not reported
PRP Name:	AEROQUIP CORP.
PRP Address:	MARSHALL & MELHORN, FOUR SEAGATE-EIGHTH FL.
PRP City,State,Zip:	TOLEDO,, OH 43604
Data Type:	SETTLEMENT DATE
Action Date:	3/26/1992
Settlement Code:	UA-2
Settlement:	UNL ORDR

EPAID:	CAD980894893
Name:	SAN FERNANDO VALLEY (AREA 1)
Address:	NORTH HOLLYWOOD WELLFIELD AREA
City,State,Zip:	NORTH HOLLYWOOD, CA 91601
NPL Status:	Currently on the Final NPL
NPL Status Short Name:	Not reported
PRP Name:	AIRPORT GROUP INTERNATIONAL, INC.
PRP Address:	Not reported
PRP City,State,Zip:	Not reported
Data Type:	SETTLEMENT DATE
Action Date:	8/1/1996
Settlement Code:	CD-4
Settlement:	C DECREE

EPAID:	CAD980894893
Name:	SAN FERNANDO VALLEY (AREA 1)
Address:	NORTH HOLLYWOOD WELLFIELD AREA
City,State,Zip:	NORTH HOLLYWOOD, CA 91601
NPL Status:	Currently on the Final NPL
NPL Status Short Name:	Not reported
PRP Name:	AIRPORT GROUP INTERNATIONAL, INC.

SAN FERNANDO VALLEY (AREA 1) (Continued) **1000709322**

PRP Address: Not reported
PRP City,State,Zip: Not reported
Data Type: SETTLEMENT DATE
Action Date: 7/1/1996
Settlement Code: CD-5
Settlement: C DECREE

EPAID: CAD980894893
Name: SAN FERNANDO VALLEY (AREA 1)
Address: NORTH HOLLYWOOD WELLFIELD AREA
City,State,Zip: NORTH HOLLYWOOD, CA 91601
NPL Status: Currently on the Final NPL
NPL Status Short Name: Not reported
PRP Name: ALLIED SIGNAL
PRP Address: 555 S. FLOWER ST. SUITE 4000
PRP City,State,Zip: LOS ANGELES, CA 90071
Data Type: SETTLEMENT DATE
Action Date: 5/14/1997
Settlement Code: CD-7
Settlement: C DECREE

EPAID: CAD980894893
Name: SAN FERNANDO VALLEY (AREA 1)
Address: NORTH HOLLYWOOD WELLFIELD AREA
City,State,Zip: NORTH HOLLYWOOD, CA 91601
NPL Status: Currently on the Final NPL
NPL Status Short Name: Not reported
PRP Name: ALLIED SIGNAL
PRP Address: 555 S. FLOWER ST. SUITE 4000
PRP City,State,Zip: LOS ANGELES, CA 90071
Data Type: SETTLEMENT DATE
Action Date: 5/14/1997
Settlement Code: CD-6
Settlement: C DECREE

Click this hyperlink while viewing on your computer to access
106 additional PRP: record(s) in the EDR Site Report.

EPAID: CAD980894893
Name: SAN FERNANDO VALLEY (AREA 1)
Address: NORTH HOLLYWOOD WELLFIELD AREA
City,State,Zip: NORTH HOLLYWOOD, CA 91601
NPL Status: Currently on the Final NPL
NPL Status Short Name: Not reported
PRP Name: ANTONINI FAMILY TRUST
PRP Address: Not reported
PRP City,State,Zip: Not reported
Data Type: SETTLEMENT DATE
Action Date: 3/26/1992
Settlement Code: UA-2
Settlement: UNL ORDR

Click this hyperlink while viewing on your computer to access
106 additional PRP: record(s) in the EDR Site Report.

CONSENT:
EPA ID: CAD980894893

SAN FERNANDO VALLEY (AREA 1) (Continued) **1000709322**

Site ID: Not reported
Case Title: U.S. AND THE STATE OF CALIFORNIA V. LOCKHEED MARTIN CORPORATION, ET AL. (SAN FERNANDO VALLEY AREA ONE)
Court Num: 91-4527
District: California, Cent
Entered Date: 19980622
Name: SAN FERNANDO VALLEY AREA ONE
Name: SAN FERNANDO VALLEY (AREA 1)
Address: NORTH HOLLYWOOD WELLFIELD AREA
City,State,Zip: NORTH HOLLYWOOD, CA 91601
County: LOS ANGELES

EPA ID: CAD980894893
Site ID: Not reported
Case Title: U.S. V. ALLIED-SIGNAL, ET AL.
Court Num: 93-6490
District: California, Cent
Entered Date: 19960729
Name: SAN FERNANDO VALLEY AREA ONE
Name: SAN FERNANDO VALLEY (AREA 1)
Address: NORTH HOLLYWOOD WELLFIELD AREA
City,State,Zip: NORTH HOLLYWOOD, CA 91601
County: LOS ANGELES

EPA ID: CAD980894893
Site ID: Not reported
Case Title: U.S. AND THE STATE OF CALIFORNIA V. LOCKHEED MARTIN CORPORATION, ET AL. (SAN FERNANDO VALLEY AREA ONE)
Court Num: 91-4527
District: California, Cent
Entered Date: 19920324
Name: SAN FERNANDO VALLEY AREA ONE
Name: SAN FERNANDO VALLEY (AREA 1)
Address: NORTH HOLLYWOOD WELLFIELD AREA
City,State,Zip: NORTH HOLLYWOOD, CA 91601
County: LOS ANGELES

EPA ID: CAD980894893
Site ID: Not reported
Case Title: U.S. V. ALLIED-SIGNAL, ET AL.
Court Num: 93-6490
District: California, Cent
Entered Date: 19970514
Name: SAN FERNANDO VALLEY AREA ONE
Name: SAN FERNANDO VALLEY (AREA 1)
Address: NORTH HOLLYWOOD WELLFIELD AREA
City,State,Zip: NORTH HOLLYWOOD, CA 91601
County: LOS ANGELES

FINDS:
Registry ID: 110009267961

Click Here:

Environmental Interest/Information System:
California Department of Toxic Substances Control EnviroStor System (DTSC-EnviroStor) is an online search and Geographic Information

SAN FERNANDO VALLEY (AREA 1) (Continued) **1000709322**

System (GIS) tool for identifying sites that have known contamination or sites for which there may be reasons to investigate further. The EnviroStor database includes the following site types: Federal Superfund sites (National Priorities List (NPL)); State Response, including Military Facilities and State Superfund; Voluntary Cleanup; and School sites.
SUPERFUND NPL
ICIS (Integrated Compliance Information System) is the Integrated Compliance Information System and provides a database that, when complete, will contain integrated Enforcement and Compliance information across most of EPA's programs. The vision for ICIS is to replace EPA's independent databases that contain Enforcement data with a single repository for that information. Currently, ICIS contains all Federal Administrative and Judicial enforcement actions. This information is maintained in ICIS by EPA in the Regional offices and it Headquarters. A future release of ICIS will replace the Permit Compliance System (PCS) which supports the NPDES and will integrate that information with Federal actions already in the system. ICIS also has the capability to track other activities occurring in the Region that support Compliance and Enforcement programs. These include; Incident Tracking, Compliance Assistance, and Compliance Monitoring.

Click this hyperlink while viewing on your computer to access additional FINDS: detail in the EDR Site Report.

ECHO:

Envid:	1000709322
Registry ID:	110009267961
DFR URL:	http://echo.epa.gov/detailed-facility-report?fid=110009267961
Name:	SAN FERNANDO VALLEY (AREA 1)
Address:	NORTH HOLLYWOOD WELLFIELD AREA
City,State,Zip:	NORTH HOLLYWOOD, CA 91601

CORTESE:

Name:	SAN FERNANDO VALLEY (AREA 1)
Address:	NORTH HOLLYWOOD WELLFIELD AREA
City,State,Zip:	LOS ANGELES, CA 91601
Region:	CORTESE
Envirostor Id:	19990011
Global ID:	Not reported
Site/Facility Type:	FEDERAL SUPERFUND - LISTED
Cleanup Status:	ACTIVE
Status Date:	05/15/1996
Site Code:	300126, 300173
Latitude:	34.1875
Longitude:	-118.38388
Owner:	Not reported
Enf Type:	Not reported
Swat R:	Not reported
Flag:	envirostor
Order No:	Not reported
Waste Discharge System No:	Not reported
Effective Date:	Not reported
Region 2:	Not reported
WID Id:	Not reported
Solid Waste Id No:	Not reported
Waste Management Uit Name:	Not reported

SAN FERNANDO VALLEY (AREA 1) (Continued) **1000709322**

File Name: Haz Waste & Substances Sites

B9 **INTERNATIONAL POLYMER CORP.** **CA WIP** **S106769849**
5476 SAN FERNANDO RD **N/A**
< 1/8 **GLENDALE, CA 91203**
1 ft.

Site 1 of 28 in cluster B

Relative: WIP:
Lower
Actual: Name: INTERNATIONAL POLYMER CORP.
471 ft. Address: 5476 San Fernando Rd
City,State,Zip: GLENDALE, CA 91203
Region: 4
File Number: 113.5578
File Status: Historical
Staff: MH
Facility Suite: Not reported

B10 **PRODUCTS RESEARCH & CHEMICAL C** **CA HIST UST** **U001566893**
5430 SAN FERNANDO RD **N/A**
< 1/8 **GLENDALE, CA 91203**
1 ft.

Site 2 of 28 in cluster B

Relative: HIST UST:
Lower
Actual: Name: PRODUCTS RESEARCH & CHEMICAL C
469 ft. Address: 5430 SAN FERNANDO RD
City,State,Zip: GLENDALE, CA 91203
File Number: Not reported
URL: Not reported
Region: STATE
Facility ID: 00000000482
Facility Type: Other
Other Type: MANUFACTURING
Contact Name: Not reported
Telephone: 8182402060
Owner Name: PRODUCTS RESEARCH & CHEMICAL C
Owner Address: 5430 SAN FERNANDO ROAD
Owner City,St,Zip: GLENDALE, CA 91203
Total Tanks: 0010

Tank Num: 001
Container Num: T-37
Year Installed: 1981
Tank Capacity: 00001000
Tank Used for: WASTE
Type of Fuel: WASTE OIL
Container Construction Thickness: Not reported
Leak Detection: Stock Inventor

Tank Num: 002
Container Num: T-36
Year Installed: Not reported
Tank Capacity: 00007500
Tank Used for: PRODUCT
Type of Fuel: REGULAR

PRODUCTS RESEARCH & CHEMICAL C (Continued) **U001566893**

Container Construction Thickness: Not reported
Leak Detection: Stock Inventor

Tank Num: 003
Container Num: T-35
Year Installed: Not reported
Tank Capacity: 00001000
Tank Used for: PRODUCT
Type of Fuel: Not reported
Container Construction Thickness: Not reported
Leak Detection: Stock Inventor

Tank Num: 004
Container Num: T-20
Year Installed: 1979
Tank Capacity: 00008100
Tank Used for: PRODUCT
Type of Fuel: Not reported
Container Construction Thickness: 5/8
Leak Detection: Stock Inventor

Tank Num: 005
Container Num: T-19
Year Installed: 1979
Tank Capacity: 00010000
Tank Used for: PRODUCT
Type of Fuel: Not reported
Container Construction Thickness: 5/8
Leak Detection: Stock Inventor

Tank Num: 006
Container Num: T-17
Year Installed: 1979
Tank Capacity: 00008100
Tank Used for: PRODUCT
Type of Fuel: Not reported
Container Construction Thickness: 5/8
Leak Detection: Stock Inventor

Tank Num: 007
Container Num: T-16
Year Installed: 1979
Tank Capacity: 00008100
Tank Used for: PRODUCT
Type of Fuel: Not reported
Container Construction Thickness: 5/8
Leak Detection: Stock Inventor

Tank Num: 008
Container Num: T-15
Year Installed: 1967
Tank Capacity: 00005000
Tank Used for: PRODUCT
Type of Fuel: Not reported
Container Construction Thickness: 1/4
Leak Detection: Stock Inventor

PRODUCTS RESEARCH & CHEMICAL C (Continued) **U001566893**

Tank Num:	009
Container Num:	T-14
Year Installed:	1967
Tank Capacity:	00005000
Tank Used for:	PRODUCT
Type of Fuel:	Not reported
Container Construction Thickness:	1/4
Leak Detection:	Stock Inventor

Tank Num:	010
Container Num:	T-13
Year Installed:	1967
Tank Capacity:	00005000
Tank Used for:	PRODUCT
Type of Fuel:	Not reported
Container Construction Thickness:	1/4
Leak Detection:	Stock Inventor

B11 **PRODUCTS RESEARCH & CHEMICAL COMPANY** **PRP** **1026629570**
5430 SAN FERNANDO RD. BOX1800 **N/A**
< 1/8 **GLENDALE, CA 91209**
1 ft.

Site 3 of 28 in cluster B

Relative: **Lower**
Actual: **469 ft.**

PRP:

EPAID:	NJD041743220
Name:	PRODUCTS RESEARCH & CHEMICAL COMPANY
Address:	5430 SAN FERNANDO RD. BOX1800
City,State,Zip:	GLENDALE, CA 91209
NPL Status:	Currently on the Final NPL
NPL Status Short Name:	Not reported
Superfund Name:	SWOPE OIL & CHEMICAL CO.
Superfund Address:	8281 NATIONAL HWY
Superfund City,State,Zip:	PENNSAUKEN TOWNSHIP, NJ 08110
Data Type:	GENERAL NOTICE
Action Date:	4/18/1986
Settlement Code:	NJ-1
Settlement:	Not Ltrs

EPAID:	NJD041743220
Name:	PRODUCTS RESEARCH & CHEMICAL COMPANY
Address:	5430 SAN FERNANDO RD. BOX1800
City,State,Zip:	GLENDALE, CA 91209
NPL Status:	Currently on the Final NPL
NPL Status Short Name:	Not reported
Superfund Name:	SWOPE OIL & CHEMICAL CO.
Superfund Address:	8281 NATIONAL HWY
Superfund City,State,Zip:	PENNSAUKEN TOWNSHIP, NJ 08110
Data Type:	GENERAL NOTICE
Action Date:	3/16/1986
Settlement Code:	NJ-8
Settlement:	Not Ltrs

EPAID:	NJD041743220
Name:	PRODUCTS RESEARCH & CHEMICAL COMPANY
Address:	5430 SAN FERNANDO RD. BOX1800
City,State,Zip:	GLENDALE, CA 91209
NPL Status:	Currently on the Final NPL

PRODUCTS RESEARCH & CHEMICAL COMPANY (Continued) **1026629570**

NPL Status Short Name: Not reported
Superfund Name: SWOPE OIL & CHEMICAL CO.
Superfund Address: 8281 NATIONAL HWY
Superfund City,State,Zip: PENNSAUKEN TOWNSHIP, NJ 08110
Data Type: GENERAL NOTICE
Action Date: 9/5/1985
Settlement Code: NJ-9
Settlement: Not Ltrs

B12 **PROD RESEARCH & CHEM** **TSCA** **1005931712**
5430 SAN FERNANDO RD **N/A**
< 1/8 **GLENDALE, CA 91203**
1 ft.

Site 4 of 28 in cluster B

Relative: TSCA:
Lower No Details: No Details

Actual:
469 ft.

B13 **PRODUCTS RESEARCH & CHEMICAL COPORATION** **PRP** **1026629571**
5430 SAN FERNANADO ROAD **N/A**
< 1/8 **GLENDALE, CA 91203**
1 ft.

Site 5 of 28 in cluster B

Relative: PRP:
Lower
EPAID: MDD000218008
Actual: Name: PRODUCTS RESEARCH & CHEMICAL COPORATION
469 ft. Address: 5430 SAN FERNANADO ROAD
City,State,Zip: GLENDALE, CA 91203
NPL Status: Currently on the Final NPL
NPL Status Short Name: Not reported
Superfund Name: SPECTRON, INC.
Superfund Address: 111 PROVIDENCE RD
Superfund City,State,Zip: ELKTON, MD 21921
Data Type: SPECIAL NOTICE
Action Date: 9/29/1995
Settlement Code: SG-8
Settlement: Spcl Not Ltrs

C14 **VER** **FINDS** **1025463853**
757 WEST CALIFORNIA AVE **N/A**
< 1/8 **GLENDALE, CA 91203**
1 ft.

Site 1 of 24 in cluster C

Relative: FINDS:
Lower Registry ID: 110070537457

Actual:
473 ft. Click Here:

Environmental Interest/Information System:
RCRAInfo is a national information system that supports the Resource Conservation and Recovery Act (RCRA) program through the tracking of

VER (Continued) **1025463853**

events and activities related to facilities that generate, transport, and treat, store, or dispose of hazardous waste. RCRAInfo allows RCRA program staff to track the notification, permit, compliance, and corrective action activities required under RCRA.

Click this hyperlink while viewing on your computer to access additional FINDS: detail in the EDR Site Report.

B15 **PRODUCTS RESEARCH & CHEM CO** **CA LUST** **S104159997**
5430 SAN FERNANDO RD **CA CPS-SLIC** **N/A**
< 1/8 **GLENDALE, CA 91203** **CA Cortese**
1 ft. **CA CERS**

Site 6 of 28 in cluster B

Relative: Lower

Actual: 469 ft.

LUST:

Name:	PRODUCTS RESEARCH & CHEM CO
Address:	5430 SAN FERNANDO RD
City,State,Zip:	GLENDALE, CA 91203
Lead Agency:	SWRCB
Case Type:	LUST Cleanup Site
Geo Track:	http://geotracker.waterboards.ca.gov/profile_report.asp?global_id=T0603704937
Global Id:	T0603704937
Latitude:	34.1506473
Longitude:	-118.273647
Status:	Completed - Case Closed
Status Date:	07/28/2014
Case Worker:	MC
RB Case Number:	R-10470
Local Agency:	Not reported
File Location:	Not reported
Local Case Number:	TT
Potential Media Affect:	Other Groundwater (uses other than drinking water)
Potential Contaminants of Concern:	Aviation
Site History:	Transferred to COURTAULDS AEROSPACE (SL603799127) .

LUST:

Global Id:	T0603704937
Contact Type:	Regional Board Caseworker
Contact Name:	MATTHEW COHEN
Organization Name:	SWRCB
Address:	1001 I Street
City:	SACRAMENTO
Email:	matthew.cohen@waterboards.ca.gov
Phone Number:	9163415751

Global Id:	T0603704937
Contact Type:	Regional Board Caseworker
Contact Name:	YUE RONG
Organization Name:	LOS ANGELES RWQCB (REGION 4)
Address:	320 W. 4TH ST., SUITE 200
City:	Los Angeles
Email:	yrong@waterboards.ca.gov
Phone Number:	Not reported

LUST:

Global Id:	T0603704937
Action Type:	ENFORCEMENT
Date:	07/25/2014
Action:	Staff Letter

PRODUCTS RESEARCH & CHEM CO (Continued) **S104159997**

Global Id: T0603704937
Action Type: RESPONSE
Date: 04/11/2013
Action: Request for Closure - Regulator Responded

Global Id: T0603704937
Action Type: Other
Date: 07/31/1996
Action: Leak Reported

LUST:
Global Id: T0603704937
Status: Open - Case Begin Date
Status Date: 07/31/1996

Global Id: T0603704937
Status: Open - Site Assessment
Status Date: 07/31/1996

Global Id: T0603704937
Status: Open - Eligible for Closure
Status Date: 10/09/2013

Global Id: T0603704937
Status: Open - Site Assessment
Status Date: 07/07/2014

Global Id: T0603704937
Status: Open - Eligible for Closure
Status Date: 07/10/2014

Global Id: T0603704937
Status: Completed - Case Closed
Status Date: 07/28/2014

LUST REG 4:
Region: 4
Regional Board: 04
County: Los Angeles
Facility Id: R-10470
Status: Leak being confirmed
Substance: 1
Substance Quantity: Not reported
Local Case No: Not reported
Case Type: Groundwater
Abatement Method Used at the Site: Not reported
Global ID: T0603704937
W Global ID: Not reported
Staff: UNK
Local Agency: 19000
Cross Street: Not reported
Enforcement Type: Not reported
Date Leak Discovered: Not reported
Date Leak First Reported: 7/31/1996
Date Leak Record Entered: 8/23/1996

PRODUCTS RESEARCH & CHEM CO (Continued) **S104159997**

Date Confirmation Began:	7/31/1996	
Date Leak Stopped:	Not reported	
Date Case Last Changed on Database:		7/31/1996
Date the Case was Closed:		Not reported
How Leak Discovered:	Not reported	
How Leak Stopped:	Not reported	
Cause of Leak:	Overfill	
Leak Source:	Not reported	
Operator:	Not reported	
Water System:	Not reported	
Well Name:	Not reported	
Approx. Dist To Production Well (ft):		2931.164944396237887341651743 2
Source of Cleanup Funding:		Not reported
Preliminary Site Assessment Workplan Submitted:		Not reported
Preliminary Site Assessment Began:		Not reported
Pollution Characterization Began:		Not reported
Remediation Plan Submitted:		Not reported
Remedial Action Underway:		Not reported
Post Remedial Action Monitoring Began:		Not reported
Enforcement Action Date:		Not reported
Historical Max MTBE Date:		Not reported
Hist Max MTBE Conc in Groundwater:		Not reported
Hist Max MTBE Conc in Soil:		Not reported
Significant Interim Remedial Action Taken:		Not reported
GW Qualifier:	Not reported	
Soil Qualifier:	Not reported	
Organization:	Not reported	
Owner Contact:	Not reported	
Responsible Party:	COORTAULDS AEROSPACE	
RP Address:	5430 SAN FERNANDO RD., GLENDALE CA 91203	
Program:	LUST	
Lat/Long:	34.1506473 / -1	
Local Agency Staff:	Not reported	
Beneficial Use:	Not reported	
Priority:	Not reported	
Cleanup Fund Id:	Not reported	
Suspended:	Not reported	
Assigned Name:	Not reported	
Summary:	Not reported	

CPS-SLIC:

Name:	COURTAULDS AEROSPACE
Address:	5430 SAN FERNANDO RD.
City,State,Zip:	GLENDALE, CA 91209
Region:	STATE
Facility Status:	**Open - Remediation**
Status Date:	05/30/1997
Global Id:	SL603799127
Lead Agency:	LOS ANGELES RWQCB (REGION 4)
Lead Agency Case Number:	Not reported
Latitude:	34.15042333
Longitude:	-118.2723967
Case Type:	Cleanup Program Site
Case Worker:	NLA
Local Agency:	Not reported
RB Case Number:	113.0415
File Location:	Regional Board

PRODUCTS RESEARCH & CHEM CO (Continued) **S104159997**

Potential Media Affected: Aquifer used for drinking water supply
Potential Contaminants of Concern: Other Chlorinated Hydrocarbons, Tetrachloroethylene (PCE), Trichloroethylene (TCE), Chromium, Chromium VI, Nickel, Other Metal
Site History: Site Location: Site is located at 5430 San Fernando Road, Glendale, CA, which is within the USEPA Superfund Operable Unit for Glendale South. The San Fernando Valley was declared a Superfund Site in 1986 and placed on the National Priority List (NPL) for cleanup. The Regional Board coordinates assessment and cleanup activities with USEPA. Site Status: Presently, the site has no active operations and buildings have or are being demolished. The Site's offices were moved offsite in December of 2008. Under direction of Regional Board staff, the Site has conducted periodic phases of site investigation since 1992, which have documented the release of chemicals beneath the Site. These chemicals have included volatile organic compounds (VOCs) including methyl ethyl ketone (MEK), trichloroethylene (TCE), perchloroethylene (PCE) and heavy metals, primarily chromium (Cr) and hexavalent chromium (CrVI). Groundwater monitoring has been conducted at the Site since 1994 and chemicals including trichloroethane (1,1,1-TCA), dichloroethylene (DCE), TCE, PCE, Cr, CrVI, nickel (Ni), and 1,4-Dioxane have been detected. Due to the release of these chemicals, on August 22, 2002 the Regional Board issued a Cleanup and Abatement Order (CAO) No. R4-2002-0085. Under the CAO, the Site has completed several phases of onsite assessment for soil, soil vapor and groundwater and has been conducting quarterly groundwater monitoring of both onsite and offsite groundwater monitoring wells. Because the site assessment phases are nearly complete, additional assessment work may be required as the site's building footprints are removed. Since 2004 the focus of the Site has been on remediation and a Remedial Action Plan (RAP) was submitted to the Regional Board with the RAP being revised several times. To date, the Site has performed on-site remediation for soil cleanup of VOCs and heavy metals by the excavation and removal of contaminated soil and by the installation and operation of a soil vapor extraction (SVE) system. Additional SVE maybe warranted as building footprints are removed. To deal with onsite heavy metal contamination in the soil and groundwater, on February 5, 2009, the Regional Board issued a Waste Discharge Requirements (WDR) permit No. R4-2007-0019, Series No. 60, CI No. 9415 to the Site. The WDR permit allows the Site to inject a chemical substrate (Calcium Polysulfide, corn syrup, emulsified vegetable oil, etc.) to the soil and allow the chemical substrate to percolate through the soil to the groundwater and reduce CrVI to Cr. The chemical substrate injections are ongoing. The Site also intends to complete and submit a Human Health Risk Assessment to determine whether the site cleanup of soil, soil vapor and groundwater has been achieved (acceptable risk to Human Health and the environment and the threat to groundwater quality has been minimized).

Click here to access the California GeoTracker records for this facility:

CORTESE:
Name: PRODUCTS RESEARCH & CHEM CO
Address: 5430 SAN FERNANDO RD
City,State,Zip: GLENDALE, CA 91203
Region: CORTESE
Envirostor Id: Not reported
Global ID: T0603704937
Site/Facility Type: LUST CLEANUP SITE

PRODUCTS RESEARCH & CHEM CO (Continued) **S104159997**

Cleanup Status:	COMPLETED - CASE CLOSED
Status Date:	Not reported
Site Code:	Not reported
Latitude:	Not reported
Longitude:	Not reported
Owner:	Not reported
Enf Type:	Not reported
Swat R:	Not reported
Flag:	active
Order No:	Not reported
Waste Discharge System No:	Not reported
Effective Date:	Not reported
Region 2:	Not reported
WID Id:	Not reported
Solid Waste Id No:	Not reported
Waste Management Uit Name:	Not reported
File Name:	Active Open

CERS:

Name:	COURTAULDS AEROSPACE
Address:	5430 SAN FERNANDO RD.
City,State,Zip:	GLENDALE, CA 91209
Site ID:	253971
CERS ID:	SL603799127
CERS Description:	Cleanup Program Site

Affiliation:

Affiliation Type Desc:	Regional Board Caseworker
Entity Name:	NICOLE ALKOV - LOS ANGELES RWQCB (REGION 4)
Entity Title:	Not reported
Affiliation Address:	320 W 4th Street, Suite 200
Affiliation City:	LOS ANGELES
Affiliation State:	CA
Affiliation Country:	Not reported
Affiliation Zip:	Not reported
Affiliation Phone:	2135766677

Name:	PRODUCTS RESEARCH & CHEM CO
Address:	5430 SAN FERNANDO RD
City,State,Zip:	GLENDALE, CA 91203
Site ID:	212285
CERS ID:	T0603704937
CERS Description:	Leaking Underground Storage Tank Cleanup Site

Affiliation:

Affiliation Type Desc:	Regional Board Caseworker
Entity Name:	YUE RONG - LOS ANGELES RWQCB (REGION 4)
Entity Title:	Not reported
Affiliation Address:	320 W. 4TH ST., SUITE 200
Affiliation City:	Los Angeles
Affiliation State:	CA
Affiliation Country:	Not reported
Affiliation Zip:	Not reported
Affiliation Phone:	Not reported

Affiliation Type Desc:	Regional Board Caseworker
Entity Name:	MATTHEW COHEN - SWRCB

PRODUCTS RESEARCH & CHEM CO (Continued) **S104159997**

Entity Title:	Not reported
Affiliation Address:	1001 I Street
Affiliation City:	SACRAMENTO
Affiliation State:	CA
Affiliation Country:	Not reported
Affiliation Zip:	Not reported
Affiliation Phone:	9163415751

B16 **PRC AKA SEMCO** **CA WIP** **S106769809**
5454 W SAN FERNANDO RD **N/A**
< 1/8 **GLENDALE, CA 91203**
1 ft.

Site 7 of 28 in cluster B

Relative: WIP:
Lower

Name:	PRC AKA SEMCO
Address:	5454 W San Fernando Rd
City,State,Zip:	GLENDALE, CA 91203
Region:	4
File Number:	113.5380
File Status:	**Historical**
Staff:	UNIDENTIFIED
Facility Suite:	Not reported

Actual:
470 ft.

C17 **VER** **ECHO** **1024742950**
757 WEST CALIFORNIA AVE **N/A**
< 1/8 **GLENDALE, CA 91203**
1 ft.

Site 2 of 24 in cluster C

Relative: ECHO:
Lower

Envid:	1024742950
Registry ID:	110070537457
DFR URL:	http://echo.epa.gov/detailed-facility-report?fid=110070537457
Name:	VER
Address:	757 WEST CALIFORNIA AVE
City,State,Zip:	GLENDALE, CA 91203

Actual:
473 ft.

B18 **COURTAULDS AEROSPACE, INC.** **PRP** **1026584968**
5430 SAN FERNANDO ROAD **N/A**
< 1/8 **GLENDALE, CA**
1 ft.

Site 8 of 28 in cluster B

Relative: PRP:
Lower

EPAID:	CAD980894901
Name:	COURTAULDS AEROSPACE, INC.
Address:	5430 SAN FERNANDO ROAD
City,State,Zip:	GLENDALE, CA
NPL Status:	Currently on the Final NPL
NPL Status Short Name:	Not reported
Superfund Name:	SAN FERNANDO VALLEY (AREA 2)
Superfund Address:	CRYSTAL SPRINGS WELLFIELD AREA
Superfund City,State,Zip:	GLENDALE, CA 91209

Actual:
469 ft.

COURTAULDS AEROSPACE, INC. (Continued) **1026584968**

Data Type: SETTLEMENT DATE
Action Date: 9/30/1997
Settlement Code: UA-2
Settlement: UNL ORDR

C19 **VER** **CA HAZNET** **S125539567**
757 WEST CALIFORNIA AVE **CA HWTS** **N/A**
< 1/8 **GLENDALE, CA 91203**
1 ft.

Site 3 of 24 in cluster C

Relative: **Lower**
Actual: **473 ft.**

HAZNET:
Name: VER
Address: 757 WEST CALIFORNIA AVE
Address 2: Not reported
City,State,Zip: GLENDALE, CA 91203
Contact: MIKE RODRIGUEZ
Telephone: 8185028980
Mailing Name: Not reported
Mailing Address: 757 WEST CALIFORNIA AVE

Year: 2019
Gepaid: CAC003001317
TSD EPA ID: ILR000130062
CA Waste Code: 291 - Latex waste
Disposal Method: H141 - Storage, Bulking, And/Or Transfer Off Site--No Treatment/Reovery (H010-H129) Or (H131-H135)
Tons: 1.50000

Year: 2019
Gepaid: CAC003001317
TSD EPA ID: ARD981057870
CA Waste Code: 343 - Unspecified organic liquid mixture
Disposal Method: H061 - Fuel Blending Prior To Energy Recovery At Another Site
Tons: 0.45000

Year: 2019
Gepaid: CAC003001317
TSD EPA ID: ILR000130062
CA Waste Code: 223 - Unspecified oil-containing waste
Disposal Method: H141 - Storage, Bulking, And/Or Transfer Off Site--No Treatment/Reovery (H010-H129) Or (H131-H135)
Tons: 3.85000

Year: 2019
Gepaid: CAC003033839
TSD EPA ID: ILR000130062
CA Waste Code: 223 - Unspecified oil-containing waste
Disposal Method: H141 - Storage, Bulking, And/Or Transfer Off Site--No Treatment/Reovery (H010-H129) Or (H131-H135)
Tons: 0.12500

Year: 2019
Gepaid: CAC003033839
TSD EPA ID: ILR000130062
CA Waste Code: 291 - Latex waste
Disposal Method: H141 - Storage, Bulking, And/Or Transfer Off Site--No Treatment/Reovery (H010-H129) Or (H131-H135)

VER (Continued) **S125539567**

Tons: 0.25000

Year: 2019
Gepaid: CAC003033839
TSD EPA ID: ARD981057870
CA Waste Code: 343 - Unspecified organic liquid mixture
Disposal Method: H061 - Fuel Blending Prior To Energy Recovery At Another Site
Tons: 0.43000

Year: 2019
Gepaid: CAC003001317
TSD EPA ID: ILR000130062
CA Waste Code: 221 - Waste oil and mixed oil
Disposal Method: H141 - Storage, Bulking, And/Or Transfer Off Site--No Treatment/Reovery (H010-H129) Or (H131-H135)
Tons: 0.00000

HWTS:
Name: VER
Address: 757 WEST CALIFORNIA AVE
Address 2: Not reported
City,State,Zip: GLENDALE, CA 91203
EPA ID: CAC003033839
Inactive Date: 12/13/2019
Create Date: 09/13/2019
Last Act Date: 12/14/2019
Mailing Name: Not reported
Mailing Address: 757 WEST CALIFORNIA AVE
Mailing Address 2: Not reported
Mailing City,State,Zip: GLENDALE, CA 91203
Owner Name: VER
Owner Address: 757 WEST CALIFORNIA AVE
Owner Address 2: Not reported
Owner City,State,Zip: GLENDALE, CA 91203
Contact Name: MIKE RODRIGUEZ
Contact Address: 757 WEST CALIFORNIA AVE
Contact Address 2: Not reported
City,State,Zip: GLENDALE, CA 91203

NAICS:
EPA ID: CAC003033839
Create Date: 2019-09-13 12:30:19.653
NAICS Code: 313310
NAICS Description: Textile and Fabric Finishing Mills
Issued EPA ID Date: 2019-09-13 12:30:19.68300
Inactive Date: 2019-12-13 12:30:19.54300
Facility Name: VER
Facility Address: 757 WEST CALIFORNIA AVE
Facility Address 2: Not reported
Facility City: GLENDALE
Facility County: Not reported
Facility State: CA
Facility Zip: 91203

EPA ID: CAC003033839
Create Date: 2019-09-13 12:30:19.653

VER (Continued) **S125539567**

NAICS Code:	313310
NAICS Description:	Textile and Fabric Finishing Mills
Issued EPA ID Date:	2019-09-13 12:30:19.68300
Inactive Date:	2019-12-13 12:30:19.54300
Facility Name:	VER
Facility Address:	757 WEST CALIFORNIA AVE
Facility Address 2:	Not reported
Facility City:	GLENDALE
Facility County:	Not reported
Facility State:	CA
Facility Zip:	91203

EPA ID:	CAC003033839
Create Date:	2019-09-13 12:30:19.653
NAICS Code:	313310
NAICS Description:	Textile and Fabric Finishing Mills
Issued EPA ID Date:	2019-09-13 12:30:19.68300
Inactive Date:	2019-12-13 12:30:19.54300
Facility Name:	VER
Facility Address:	757 WEST CALIFORNIA AVE
Facility Address 2:	Not reported
Facility City:	GLENDALE
Facility County:	Not reported
Facility State:	CA
Facility Zip:	91203

B20 **PRC-DESOTO INTERNATIONAL, INC.** **CA CERS** **S123511657**
5430 SAN FERNANDO **N/A**
< 1/8 **GLENDALE, CA 91203**
1 ft.

Site 9 of 28 in cluster B

Relative: Lower
Actual: 469 ft.

CERS:

Name:	PRC-DESOTO INTERNATIONAL, INC.
Address:	5430 SAN FERNANDO
City,State,Zip:	GLENDALE, CA 91203
Site ID:	352597
CERS ID:	249064
CERS Description:	Waste Discharge Requirements

Violations:

Site ID:	352597
Site Name:	PRC-DeSoto International, Inc.
Violation Date:	07-02-2013
Citation:	California Water Code
Violation Description:	Not reported
Violation Notes:	the report was due on 7/15/2012, and the report was received on 7/30/2012. The report was 15 days late.
Violation Division:	Water Boards
Violation Program:	WDRNONMUNI
Violation Source:	CIWQS

Site ID:	352597
Site Name:	PRC-DeSoto International, Inc.
Violation Date:	07-02-2013
Citation:	California Water Code
Violation Description:	Not reported

PRC-DESOTO INTERNATIONAL, INC. (Continued) **S123511657**

Violation Notes: the report was due on 4/15/2012, and the report was received on 4/30/2012. The report was 15 days late.
Violation Division: Water Boards
Violation Program: WDRNONMUNI
Violation Source: CIWQS

Site ID: 352597
Site Name: PRC-DeSoto International, Inc.
Violation Date: 12-31-1994
Citation: California Water Code
Violation Description: Not reported
Violation Notes: Unauthorized release of heavy metals & VOCs to the subsurface beneath the facility were first detected in 1992 in the soil and 1994 in the groundwater.
Violation Division: Water Boards
Violation Program: WIP
Violation Source: CIWQS

Site ID: 352597
Site Name: PRC-DeSoto International, Inc.
Violation Date: 08-13-2013
Citation: California Water Code
Violation Description: Not reported
Violation Notes: 2Q2013- The report was due on 7/15/2013 and the report was received on 7/18/2013. The report was 3 days late.
Violation Division: Water Boards
Violation Program: WDRNONMUNI
Violation Source: CIWQS

Enforcement Action:
Site ID: 352597
Site Name: PRC-DeSoto International, Inc.
Site Address: 5430 SAN FERNANDO
Site City: GLENDALE
Site Zip: 91203
Enf Action Date: 08-22-2002
Enf Action Type: Clean-up and Abatement Order
Enf Action Description: Clean-up and Abatement Order
Enf Action Notes: Not reported
Enf Action Division: Water Boards
Enf Action Program: UNSPEC
Enf Action Source: CIWQS

Site ID: 352597
Site Name: PRC-DeSoto International, Inc.
Site Address: 5430 SAN FERNANDO
Site City: GLENDALE
Site Zip: 91203
Enf Action Date: 11-09-2000
Enf Action Type: Enforcement Letter (Formal)
Enf Action Description: Enforcement Letter Citing Violations and with Required Actions (Formal)
Enf Action Notes: Not reported
Enf Action Division: Water Boards
Enf Action Program: UNSPEC
Enf Action Source: CIWQS

B21 **PRODUCTS RESEARCH & CHEM CO** **FINDS** **1023313749**
5430 SAN FERNANDO RD **N/A**
< 1/8 **GLENDALE, CA 91203**
1 ft.

Site 10 of 28 in cluster B

Relative: Lower
Actual: 469 ft.

FINDS:
Registry ID: 110066067767

Click Here:

Environmental Interest/Information System:
STATE MASTER

Click this hyperlink while viewing on your computer to access additional FINDS: detail in the EDR Site Report.

B22 **TARGET #2198** **CA HAZNET** **S113153647**
5430 SAN FERNANDO RD **CA HWTS** **N/A**
< 1/8 **GLENDALE, CA 91203**
1 ft.

Site 11 of 28 in cluster B

Relative: Lower
Actual: 469 ft.

HAZNET:

Name:	TARGET #2198
Address:	5430 SAN FERNANDO RD
Address 2:	Not reported
City,State,Zip:	GLENDALE, CA 912031521
Contact:	Steve Musser
Telephone:	8005872228
Mailing Name:	Not reported
Mailing Address:	PO BOX 111
Year:	2008
Gepaid:	CAL000335476
TSD EPA ID:	CAD009007626
CA Waste Code:	151 - Asbestos containing waste
Disposal Method:	H132 - Landfill Or Surface Impoundment That Will Be Closed As Landfill(To Include On-Site Treatment And/Or Stabilization)
Tons:	8.8
Year:	2008
Gepaid:	CAL000335476
TSD EPA ID:	CAD028409019
CA Waste Code:	352 - Other organic solids
Disposal Method:	H141 - Storage, Bulking, And/Or Transfer Off Site--No Treatment/Reovery (H010-H129) Or (H131-H135)
Tons:	0.04

Additional Info:

Year:	2008
Gen EPA ID:	CAL000335476
Shipment Date:	20081210
Creation Date:	2/20/2009 18:30:08
Receipt Date:	20081219
Manifest ID:	004521408JJK
Trans EPA ID:	CAD000626218
Trans Name:	WHITTIER DRUM AND VACUUM INC
Trans 2 EPA ID:	Not reported

TARGET #2198 (Continued) **S113153647**

Trans 2 Name:	Not reported
TSDF EPA ID:	CAD028409019
Trans Name:	CROSBY & OVERTON
TSDF Alt EPA ID:	Not reported
TSDF Alt Name:	Not reported
Waste Code Description:	352 - Other organic solids
RCRA Code:	D008
Meth Code:	H141 - Storage, Bulking, And/Or Transfer Off Site--No Treatment/Reovery (H010-H129) Or (H131-H135)
Quantity Tons:	0.04
Waste Quantity:	80
Quantity Unit:	P
Additional Code 1:	Not reported
Additional Code 2:	Not reported
Additional Code 3:	Not reported
Additional Code 4:	Not reported
Additional Code 5:	Not reported
Shipment Date:	20080404
Creation Date:	2/18/2009 13:32:45
Receipt Date:	20080409
Manifest ID:	004560032JJK
Trans EPA ID:	CAD053866794
Trans Name:	PATRIOT ENVIRONMENTAL SERVICE
Trans 2 EPA ID:	Not reported
Trans 2 Name:	Not reported
TSDF EPA ID:	CAD009007626
Trans Name:	AZUSA LAND RECLAMATION
TSDF Alt EPA ID:	Not reported
TSDF Alt Name:	Not reported
Waste Code Description:	151 - Asbestos-containing waste
RCRA Code:	Not reported
Meth Code:	H132 - Landfill Or Surface Impoundment That Will Be Closed As Landfill(To Include On-Site Treatment And/Or Stabilization)
Quantity Tons:	8.8
Waste Quantity:	22
Quantity Unit:	Y
Additional Code 1:	Not reported
Additional Code 2:	Not reported
Additional Code 3:	Not reported
Additional Code 4:	Not reported
Additional Code 5:	Not reported

HWTS:

Name:	TARGET STORE T2198
Address:	5430 SAN FERNANDO RD
Address 2:	Not reported
City,State,Zip:	GLENDALE, CA 912031521
EPA ID:	CAL000335476
Inactive Date:	06/30/2015
Create Date:	08/15/2008
Last Act Date:	06/25/2015
Mailing Name:	Not reported
Mailing Address:	PO BOX 111
Mailing Address 2:	Not reported
Mailing City,State,Zip:	MINNEAPOLIS, MN 554400000
Owner Name:	TARGET CORPORATION

TARGET #2198 (Continued) **S113153647**

Owner Address:	PO BOX 111
Owner Address 2:	Not reported
Owner City,State,Zip:	MINNEAPOLIS, MN 554400000
Contact Name:	STEVE MUSSER
Contact Address:	PO BOX 111
Contact Address 2:	Not reported
City,State,Zip:	MINNEAPOLIS, MN 55440

NAICS:

EPA ID:	CAL000335476
Create Date:	2008-08-15 08:05:46.807
NAICS Code:	45211
NAICS Description:	Department Stores
Issued EPA ID Date:	2008-08-15 08:05:46.77300
Inactive Date:	2015-06-30 00:00:00
Facility Name:	TARGET STORE T2198
Facility Address:	5430 SAN FERNANDO RD
Facility Address 2:	Not reported
Facility City:	GLENDALE
Facility County:	Not reported
Facility State:	CA
Facility Zip:	912031521

B23 **COURTWALD CORPORATION** **CA SWEEPS UST** **S101586499**
5430 SAN FERNANDO RD **CA HIST UST** **N/A**
< 1/8 **GLENDALE, CA 91203** **CA FID UST**
1 ft. **CA WIP**
Site 12 of 28 in cluster B **CA CERS**

Relative: Lower
Actual: 469 ft.

SWEEPS UST:

Name:	COURTWALD CORPORATION
Address:	5430 SAN FERNANDO RD
City:	GLENDALE
Status:	Active
Comp Number:	10470
Number:	9
Board Of Equalization:	Not reported
Referral Date:	11-30-92
Action Date:	11-30-92
Created Date:	06-30-89
Owner Tank Id:	14
SWRCB Tank Id:	19-070-010470-000001
Tank Status:	A
Capacity:	5000
Active Date:	06-11-91
Tank Use:	HAZARDOUS
STG:	P
Content:	METHYL ETHYL
Number Of Tanks:	4

Name:	COURTWALD CORPORATION
Address:	5430 SAN FERNANDO RD
City:	GLENDALE
Status:	Active
Comp Number:	10470
Number:	9
Board Of Equalization:	Not reported

COURTWALD CORPORATION (Continued) **S101586499**

Referral Date: 11-30-92
Action Date: 11-30-92
Created Date: 06-30-89
Owner Tank Id: 26
SWRCB Tank Id: 19-070-010470-000002
Tank Status: A
Capacity: 2500
Active Date: 06-11-91
Tank Use: M.V. FUEL
STG: P
Content: LEADED
Number Of Tanks: Not reported

Name: COURTWALD CORPORATION
Address: 5430 SAN FERNANDO RD
City: GLENDALE
Status: Active
Comp Number: 10470
Number: 9
Board Of Equalization: Not reported
Referral Date: 11-30-92
Action Date: 11-30-92
Created Date: 06-30-89
Owner Tank Id: 15
SWRCB Tank Id: 19-070-010470-000003
Tank Status: A
Capacity: 5000
Active Date: 06-11-91
Tank Use: HAZARDOUS
STG: P
Content: TOLUENE
Number Of Tanks: Not reported

Name: COURTWALD CORPORATION
Address: 5430 SAN FERNANDO RD
City: GLENDALE
Status: Active
Comp Number: 10470
Number: 9
Board Of Equalization: Not reported
Referral Date: 11-30-92
Action Date: 11-30-92
Created Date: 06-30-89
Owner Tank Id: 13
SWRCB Tank Id: 19-070-010470-000004
Tank Status: A
Capacity: 5000
Active Date: 06-11-91
Tank Use: CHEMICAL
STG: P
Content: PROPYLENE GL
Number Of Tanks: Not reported

HIST UST:
Name: PRODUCTS RESEARCH AND CHEMICAL C
Address: 5430 SAN FERNANDO ROAD
City,State,Zip: GLENDALE, CA 91203

COURTWALD CORPORATION (Continued) **S101586499**

File Number:	00027DEF
URL:	http://geotracker.waterboards.ca.gov/ustpdfs/pdf/00027DEF.pdf
Region:	Not reported
Facility ID:	Not reported
Facility Type:	Not reported
Other Type:	Not reported
Contact Name:	Not reported
Telephone:	Not reported
Owner Name:	Not reported
Owner Address:	Not reported
Owner City,St,Zip:	Not reported
Total Tanks:	Not reported
Tank Num:	Not reported
Container Num:	Not reported
Year Installed:	Not reported
Tank Capacity:	Not reported
Tank Used for:	Not reported
Type of Fuel:	Not reported
Container Construction Thickness:	Not reported
Leak Detection:	Not reported

Click here for Geo Tracker PDF:

CA FID UST:

Facility ID:	19052429
Regulated By:	UTNKA
Regulated ID:	CAD008237
Cortese Code:	Not reported
SIC Code:	Not reported
Facility Phone:	8182402060
Mail To:	Not reported
Mailing Address:	5430 SAN FERNANDO RD
Mailing Address 2:	Not reported
Mailing City,St,Zip:	GLENDALE 91203
Contact:	Not reported
Contact Phone:	Not reported
DUNs Number:	Not reported
NPDES Number:	Not reported
EPA ID:	Not reported
Comments:	Not reported
Status:	Active

WIP:

Name:	PRC-DESOTO INTERNATIONAL (FORMER COURTTAULDS AERO)
Address:	5430 San Fernando Rd
City,State,Zip:	GLENDALE, CA 91209
Region:	4
File Number:	113.5886
File Status:	**Active**
Staff:	MZAIDI
Facility Suite:	Not reported
Name:	PRC-DESOTO INTERNATIONAL (FORMER COURTTAULDS AERO)
Address:	5430 San Fernando Rd
City,State,Zip:	GLENDALE, CA 91209

COURTWALD CORPORATION (Continued) **S101586499**

Region: 4
File Number: 113.5380
File Status: Historical
Staff: UNIDENTIFIED
Facility Suite: Not reported

CERS:
Name: PRC-DESOTO INTERNATIONAL
Address: 5430 SAN FERNANDO ROAD
City,State,Zip: GLENDALE, CA 91203-1521
Site ID: 487886
CERS ID: 110009333435
CERS Description: US EPA Air Emission Inventory System (EIS)

Affiliation:
Affiliation Type Desc: Public Contact
Entity Name: CHRISTER SORENSSON
Entity Title: Not reported
Affiliation Address: Not reported
Affiliation City: Not reported
Affiliation State: Not reported
Affiliation Country: Not reported
Affiliation Zip: Not reported
Affiliation Phone: Not reported

Affiliation Type Desc: Environmental Contact
Entity Name: NOEL PACHECO
Entity Title: Not reported
Affiliation Address: 12780 SAN FERNANDO ROAD
Affiliation City: SYLMAR
Affiliation State: CA
Affiliation Country: Not reported
Affiliation Zip: Not reported
Affiliation Phone: Not reported

C24 **VER** **RCRA NonGen / NLR** **1024781349**
757 WEST CALIFORNIA AVE **CAC003001317**
< 1/8 **GLENDALE, CA 91203**
1 ft.

Site 4 of 24 in cluster C

Relative: RCRA NonGen / NLR:
Lower
Date Form Received by Agency: 2019-02-15 00:00:00.0
Actual: Handler Name: VER
473 ft. Handler Address: 757 WEST CALIFORNIA AVE
Handler City,State,Zip: GLENDALE, CA 91203
EPA ID: CAC003001317
Contact Name: MIKE RODRIGUEZ
Contact Address: 757 WEST CALIFORNIA AVE
Contact City,State,Zip: GLENDALE, CA 91203
Contact Telephone: 818-502-8980
Contact Fax: Not reported
Contact Email: GARY.MATTE@CRYSTAL-CLEAN.COM
Contact Title: Not reported
EPA Region: 09
Land Type: Not reported
Federal Waste Generator Description: Not a generator, verified

VER (Continued) **1024781349**

Non-Notifier:	Not reported
Biennial Report Cycle:	Not reported
Accessibility:	Not reported
Active Site Indicator:	Handler Activities
State District Owner:	Not reported
State District:	Not reported
Mailing Address:	757 WEST CALIFORNIA AVE
Mailing City,State,Zip:	GLENDALE, CA 91203
Owner Name:	VER ZARATE
Owner Type:	Other
Operator Name:	MIKE RODRIGUEZ
Operator Type:	Other
Short-Term Generator Activity:	No
Importer Activity:	No
Mixed Waste Generator:	No
Transporter Activity:	No
Transfer Facility Activity:	No
Recycler Activity with Storage:	No
Small Quantity On-Site Burner Exemption:	No
Smelting Melting and Refining Furnace Exemption:	No
Underground Injection Control:	No
Off-Site Waste Receipt:	No
Universal Waste Indicator:	Yes
Universal Waste Destination Facility:	Yes
Federal Universal Waste:	No
Active Site Fed-Reg Treatment Storage and Disposal Facility:	Not reported
Active Site Converter Treatment storage and Disposal Facility:	Not reported
Active Site State-Reg Treatment Storage and Disposal Facility:	Not reported
Active Site State-Reg Handler:	---
Federal Facility Indicator:	Not reported
Hazardous Secondary Material Indicator:	N
Sub-Part K Indicator:	Not reported
Commercial TSD Indicator:	No
Treatment Storage and Disposal Type:	Not reported
2018 GPRA Permit Baseline:	Not on the Baseline
2018 GPRA Renewals Baseline:	Not on the Baseline
Permit Renewals Workload Universe:	Not reported
Permit Workload Universe:	Not reported
Permit Progress Universe:	Not reported
Post-Closure Workload Universe:	Not reported
Closure Workload Universe:	Not reported
202 GPRA Corrective Action Baseline:	No
Corrective Action Workload Universe:	No
Subject to Corrective Action Universe:	No
Non-TSDFs Where RCRA CA has Been Imposed Universe:	No
TSDFs Potentially Subject to CA Under 3004 (u)/(v) Universe:	No
TSDFs Only Subject to CA under Discretionary Auth Universe:	No
Corrective Action Priority Ranking:	No NCAPS ranking
Environmental Control Indicator:	No
Institutional Control Indicator:	No
Human Exposure Controls Indicator:	N/A
Groundwater Controls Indicator:	N/A
Operating TSDF Universe:	Not reported
Full Enforcement Universe:	Not reported
Significant Non-Complier Universe:	No
Unaddressed Significant Non-Complier Universe:	No
Addressed Significant Non-Complier Universe:	No

VER (Continued) **1024781349**

Significant Non-Complier With a Compliance Schedule Universe:	No
Financial Assurance Required:	Not reported
Handler Date of Last Change:	2019-02-22 19:41:39.0
Recognized Trader-Importer:	No
Recognized Trader-Exporter:	No
Importer of Spent Lead Acid Batteries:	No
Exporter of Spent Lead Acid Batteries:	No
Recycler Activity Without Storage:	No
Manifest Broker:	No
Sub-Part P Indicator:	No

Handler - Owner Operator:

Owner/Operator Indicator:	Owner
Owner/Operator Name:	VER ZARATE
Legal Status:	Other
Date Became Current:	Not reported
Date Ended Current:	Not reported
Owner/Operator Address:	757 WEST CALIFORNIA AVE
Owner/Operator City,State,Zip:	GLENDALE, CA 91203
Owner/Operator Telephone:	818-502-8980
Owner/Operator Telephone Ext:	Not reported
Owner/Operator Fax:	Not reported
Owner/Operator Email:	Not reported

Owner/Operator Indicator:	Operator
Owner/Operator Name:	MIKE RODRIGUEZ
Legal Status:	Other
Date Became Current:	Not reported
Date Ended Current:	Not reported
Owner/Operator Address:	757 WEST CALIFORNIA AVE
Owner/Operator City,State,Zip:	GLENDALE, CA 91203
Owner/Operator Telephone:	818-502-8980
Owner/Operator Telephone Ext:	Not reported
Owner/Operator Fax:	Not reported
Owner/Operator Email:	Not reported

Historic Generators:

Receive Date:	2019-02-15 00:00:00.0
Handler Name: VER	
Federal Waste Generator Description:	Not a generator, verified
State District Owner:	Not reported
Large Quantity Handler of Universal Waste:	No
Recognized Trader Importer:	No
Recognized Trader Exporter:	No
Spent Lead Acid Battery Importer:	No
Spent Lead Acid Battery Exporter:	No
Current Record:	Yes
Non Storage Recycler Activity:	Not reported
Electronic Manifest Broker:	Not reported

List of NAICS Codes and Descriptions:

NAICS Code:	532289
NAICS Description:	ALL OTHER CONSUMER GOODS RENTAL

VER (Continued) **1024781349**

Facility Has Received Notices of Violations:
Violations: No Violations Found

Evaluation Action Summary:
Evaluations: No Evaluations Found

B25 **PRC-DESOTO INTERNATIONAL, INC.** **CA ENF** **S100178492**
5430 SAN FERNANDO ROAD **CA LOS ANGELES CO. HMS** **N/A**
< 1/8 **GLENDALE, CA 91203** **CA Notify 65**
1 ft. **CA WIP**
Site 13 of 28 in cluster B **CA WDR**
CA CIWQS

Relative:
Lower

Actual:
469 ft.

ENF:

Name:	PRC-DESOTO INTERNATIONAL, INC.
Address:	5430 SAN FERNANDO ROAD
City,State,Zip:	GLENDALE, CA 91203
Region:	4
Facility Id:	249064
Agency Name:	PRC-DeSoto International, Inc
Place Type:	Manufacturing
Place Subtype:	Manufacturing NEC
Facility Type:	Industrial
Agency Type:	Privately-Owned Business
# Of Agencies:	1
Place Latitude:	34.1513
Place Longitude:	-118.273
SIC Code 1:	Not reported
SIC Desc 1:	Not reported
SIC Code 2:	Not reported
SIC Desc 2:	Not reported
SIC Code 3:	Not reported
SIC Desc 3:	Not reported
NAICS Code 1:	Not reported
NAICS Desc 1:	Not reported
NAICS Code 2:	Not reported
NAICS Desc 2:	Not reported
NAICS Code 3:	Not reported
NAICS Desc 3:	Not reported
# Of Places:	1
Source Of Facility:	Reg Meas
Design Flow:	Not reported
Threat To Water Quality:	Not reported
Complexity:	Not reported
Pretreatment:	Not reported
Facility Waste Type:	Not reported
Facility Waste Type 2:	Not reported
Facility Waste Type 3:	Not reported
Facility Waste Type 4:	Not reported
Program:	WIP
Program Category1:	MONITORING
Program Category2:	MONITORING
# Of Programs:	1
WDID:	4WIP1135886
Reg Measure Id:	165866
Reg Measure Type:	Unregulated

PRC-DESOTO INTERNATIONAL, INC. (Continued) **S100178492**

Region:	4
Order #:	Not reported
Npdes# CA#:	Not reported
Major-Minor:	Not reported
Npdes Type:	Not reported
Reclamation:	Not reported
Dredge Fill Fee:	Not reported
301H:	Not reported
Application Fee Amt Received:	Not reported
Status:	Never Active
Status Date:	02/20/2013
Effective Date:	Not reported
Expiration/Review Date:	Not reported
Termination Date:	Not reported
WDR Review - Amend:	Not reported
WDR Review - Revise/Renew:	Not reported
WDR Review - Rescind:	Not reported
WDR Review - No Action Required:	Not reported
WDR Review - Pending:	Not reported
WDR Review - Planned:	Not reported
Status Enrollee:	N
Individual/General:	I
Fee Code:	Not reported
Direction/Voice:	Passive
Enforcement Id(EID):	247814
Region:	4
Order / Resolution Number:	R4-2002-0085
Enforcement Action Type:	Clean-up and Abatement Order
Effective Date:	08/22/2002
Adoption/Issuance Date:	Not reported
Achieve Date:	Not reported
Termination Date:	08/22/2002
ACL Issuance Date:	Not reported
EPL Issuance Date:	Not reported
Status:	Historical
Title:	CAO R4-2002-0085 issued 8/22/02.
Description:	CAO R4-2002-0085 issued 8/22/02 contains a time schedule to conduct soil & groundwater investigations & groundwater monitoring.
Program:	WIP
Latest Milestone Completion Date:	Not reported
# Of Programs1:	1
Total Assessment Amount:	0
Initial Assessed Amount:	0
Liability $ Amount:	0
Project $ Amount:	0
Liability $ Paid:	0
Project $ Completed:	0
Total $ Paid/Completed Amount:	0

Name:	PRC-DESOTO INTERNATIONAL, INC.
Address:	5430 SAN FERNANDO ROAD
City,State,Zip:	GLENDALE, CA 91203
Region:	4
Facility Id:	249064
Agency Name:	PRC-DeSoto International, Inc
Place Type:	Manufacturing

PRC-DESOTO INTERNATIONAL, INC. (Continued) **S100178492**

Place Subtype:	Manufacturing NEC
Facility Type:	Industrial
Agency Type:	Privately-Owned Business
# Of Agencies:	1
Place Latitude:	34.1513
Place Longitude:	-118.273
SIC Code 1:	Not reported
SIC Desc 1:	Not reported
SIC Code 2:	Not reported
SIC Desc 2:	Not reported
SIC Code 3:	Not reported
SIC Desc 3:	Not reported
NAICS Code 1:	Not reported
NAICS Desc 1:	Not reported
NAICS Code 2:	Not reported
NAICS Desc 2:	Not reported
NAICS Code 3:	Not reported
NAICS Desc 3:	Not reported
# Of Places:	1
Source Of Facility:	Reg Meas
Design Flow:	Not reported
Threat To Water Quality:	Not reported
Complexity:	Not reported
Pretreatment:	Not reported
Facility Waste Type:	Not reported
Facility Waste Type 2:	Not reported
Facility Waste Type 3:	Not reported
Facility Waste Type 4:	Not reported
Program:	WIP
Program Category1:	MONITORING
Program Category2:	MONITORING
# Of Programs:	1
WDID:	4WIP1135886
Reg Measure Id:	165866
Reg Measure Type:	Unregulated
Region:	4
Order #:	Not reported
Npdes# CA#:	Not reported
Major-Minor:	Not reported
Npdes Type:	Not reported
Reclamation:	Not reported
Dredge Fill Fee:	Not reported
301H:	Not reported
Application Fee Amt Received:	Not reported
Status:	Never Active
Status Date:	02/20/2013
Effective Date:	Not reported
Expiration/Review Date:	Not reported
Termination Date:	Not reported
WDR Review - Amend:	Not reported
WDR Review - Revise/Renew:	Not reported
WDR Review - Rescind:	Not reported
WDR Review - No Action Required:	Not reported
WDR Review - Pending:	Not reported
WDR Review - Planned:	Not reported
Status Enrollee:	N
Individual/General:	I

PRC-DESOTO INTERNATIONAL, INC. (Continued) **S100178492**

Fee Code:	Not reported
Direction/Voice:	Passive
Enforcement Id(EID):	226404
Region:	4
Order / Resolution Number:	13267 Letter
Enforcement Action Type:	13267 Letter
Effective Date:	11/09/2000
Adoption/Issuance Date:	Not reported
Achieve Date:	Not reported
Termination Date:	11/09/2000
ACL Issuance Date:	Not reported
EPL Issuance Date:	Not reported
Status:	Historical
Title:	Enforcement - 4WIP1135886
Description:	Not reported
Program:	WIP
Latest Milestone Completion Date:	Not reported
# Of Programs1:	1
Total Assessment Amount:	0
Initial Assessed Amount:	0
Liability $ Amount:	0
Project $ Amount:	0
Liability $ Paid:	0
Project $ Completed:	0
Total $ Paid/Completed Amount:	0

LOS ANGELES CO. HMS:

Name:	PRODUCTS RESEARCH & CHEM CORP
Address:	5430 SAN FERNANDO RD
City,State,Zip:	GLENDALE, CA 91203
Region:	LA
Permit Category:	T
Facility Id:	010537-010470
Facility Type:	0
Facility Status:	Removed
Area:	3D
Permit Number:	00001920T
Permit Status:	Removed

NOTIFY 65:

Name:	PROD. RESEARCH AND CHEM. CORP.
Address:	5430 SAN FERNANDO RD.
City,State,Zip:	GLENDALE, CA 91203-1521
Date Reported:	Not reported
Staff Initials:	Not reported
Board File Number:	Not reported
Facility Type:	Not reported
Discharge Date:	Not reported
Issue Date:	Not reported
Incident Description:	Not reported
Global ID:	Not reported
Status:	Not reported

WIP:

Name:	PRODUCTS RESEARCH & CHEM CORP
Address:	823 W Milford St

PRC-DESOTO INTERNATIONAL, INC. (Continued) **S100178492**

City,State,Zip: GLENDALE, CA 91203
Region: 4
File Number: 113.5380
File Status: Historical
Staff: UNIDENTIFIED
Facility Suite: Not reported

Name: PRODUCTS RESEARCH & CHEM CORP
Address: 823 W Milford St
City,State,Zip: GLENDALE, CA 91203
Region: 4
File Number: 113.0322
File Status: Historical
Staff: UNIDENTIFIED
Facility Suite: Not reported

WDR:
Name: PRC-DESOTO INTERNATIONAL, INC.
Address: 5430 SAN FERNANDO ROAD
City,State,Zip: GLENDALE, CA 91203
Global ID: WDR100000435
Status: HISTORICAL - WDR

CIWQS:
Name: PRC-DESOTO INTERNATIONAL, INC.
Address: 5430 SAN FERNANDO ROAD
City,State,Zip: GLENDALE, CA 91203
Agency: PRC-DeSoto International, Inc
Agency Address: 4325 Rosanna Drive, Allison Park, PA 15101
Place/Project Type: Manufacturing NEC
SIC/NAICS: Not reported
Region: 4
Program: WDRNONMUNIPRCS
Regulatory Measure Status: Historical
Regulatory Measure Type: Enrollee
Order Number: R4-2007-0019
WDID: 4B198600060
NPDES Number: Not reported
Adoption Date: 01/01/1900
Effective Date: 02/05/2009
Termination Date: 01/28/2014
Expiration/Review Date: 12/31/2013
Design Flow: Not reported
Major/Minor: Not reported
Complexity: A
TTWQ: 3
Enforcement Actions within 5 years: 0
Violations within 5 years: 0
Latitude: 34.1513
Longitude: -118.273

B26 **PRC-DESOTO INTERNATIONAL** **SEMS** **1003073266**
5430-5454 SAN FERNANDO RD. **CAN000905637**
< 1/8 **GLENDALE, CA 91203**
1 ft.

Site 14 of 28 in cluster B

Relative:
Lower

Actual:
469 ft.

SEMS:

Site ID:	0905637
EPA ID:	CAN000905637
Name:	PRC-DESOTO INTERNATIONAL
Address:	5430-5454 SAN FERNANDO RD.
Address 2:	Not reported
City,State,Zip:	GLENDALE, CA 91203
Cong District:	Not reported
FIPS Code:	06037
Latitude:	Not reported
Longitude:	Not reported
FF:	N
NPL:	Not on the NPL
Non NPL Status:	PA Start Needed

SEMS Detail:

Region:	09
Site ID:	0905637
EPA ID:	CAN000905637
Site Name:	PRC-DESOTO INTERNATIONAL
NPL:	N
FF:	N
OU:	00
Action Code:	DS
Action Name:	DISCVRY
SEQ:	1
Start Date:	2000-08-02 04:00:00
Finish Date:	8/2/2000 4:00:00 AM
Qual:	Not reported
Current Action Lead:	EPA Perf

Region:	09
Site ID:	0905637
EPA ID:	CAN000905637
Site Name:	PRC-DESOTO INTERNATIONAL
NPL:	N
FF:	N
OU:	00
Action Code:	HX
Action Name:	PRE-CERC
SEQ:	1
Start Date:	Not reported
Finish Date:	8/2/2000 4:00:00 AM
Qual:	Not reported
Current Action Lead:	EPA Perf

C27 **FULL THROTTLE FILMS INC DBA VIDEO EQUIPMENT RENTAL** **CA HAZNET S118236804**
757 W CALIFORNIA AVE BLDG 4 **CA HWTS N/A**
< 1/8 **GLENDALE, CA 91203**
1 ft.

Site 5 of 24 in cluster C

Relative: **Lower**

Actual: **473 ft.**

HAZNET:

Name:	FULL THROTTLE FILMS INC DBA VIDEO EQUIPMENT RENTALS
Address:	757 W CALIFORNIA AVE BLDG 4
Address 2:	Not reported
City,State,Zip:	GLENDALE, CA 912031591
Contact:	MICHAEL PAPPAS
Telephone:	8185221809
Mailing Name:	Not reported
Mailing Address:	912 RUBERTA AVE
Year:	2017
Gepaid:	CAL000400451
TSD EPA ID:	CAD044429835
CA Waste Code:	181 - Other inorganic solid waste
Disposal Method:	H141 - Storage, Bulking, And/Or Transfer Off Site--No Treatment/Reovery (H010-H129) Or (H131-H135)
Tons:	0.45
Year:	2017
Gepaid:	CAL000400451
TSD EPA ID:	CAD044429835
CA Waste Code:	223 - Unspecified oil-containing waste
Disposal Method:	H141 - Storage, Bulking, And/Or Transfer Off Site--No Treatment/Reovery (H010-H129) Or (H131-H135)
Tons:	1.0425
Year:	2017
Gepaid:	CAL000400451
TSD EPA ID:	CAD044429835
CA Waste Code:	135 - Unspecified aqueous solution
Disposal Method:	H141 - Storage, Bulking, And/Or Transfer Off Site--No Treatment/Reovery (H010-H129) Or (H131-H135)
Tons:	5.04
Year:	2016
Gepaid:	CAL000400451
TSD EPA ID:	CAD044429835
CA Waste Code:	135 - Unspecified aqueous solution
Disposal Method:	H141 - Storage, Bulking, And/Or Transfer Off Site--No Treatment/Reovery (H010-H129) Or (H131-H135)
Tons:	10.5
Year:	2016
Gepaid:	CAL000400451
TSD EPA ID:	CAD044429835
CA Waste Code:	223 - Unspecified oil-containing waste
Disposal Method:	H141 - Storage, Bulking, And/Or Transfer Off Site--No Treatment/Reovery (H010-H129) Or (H131-H135)
Tons:	2.2935
Year:	2016
Gepaid:	CAL000400451
TSD EPA ID:	CAD044429835

FULL THROTTLE FILMS INC DBA VIDEO EQUIPMENT RENTALS (Continued) **S118236804**

CA Waste Code: 181 - Other inorganic solid waste
Disposal Method: H141 - Storage, Bulking, And/Or Transfer Off Site--No Treatment/Reovery (H010-H129) Or (H131-H135)
Tons: 1.65

Year: 2015
Gepaid: CAL000400451
TSD EPA ID: CAD044429835
CA Waste Code: 222 - Oil/water separation sludge
Disposal Method: H141 - Storage, Bulking, And/Or Transfer Off Site--No Treatment/Reovery (H010-H129) Or (H131-H135)
Tons: 1.0425

Year: 2015
Gepaid: CAL000400451
TSD EPA ID: CAD044429835
CA Waste Code: 181 - Other inorganic solid waste
Disposal Method: H141 - Storage, Bulking, And/Or Transfer Off Site--No Treatment/Reovery (H010-H129) Or (H131-H135)
Tons: 4.5

Year: 2015
Gepaid: CAL000400451
TSD EPA ID: CAD044429835
CA Waste Code: 223 - Unspecified oil-containing waste
Disposal Method: H141 - Storage, Bulking, And/Or Transfer Off Site--No Treatment/Reovery (H010-H129) Or (H131-H135)
Tons: 4.56615

Year: 2014
Gepaid: CAL000400451
TSD EPA ID: CAD044429835
CA Waste Code: 223 - Unspecified oil-containing waste
Disposal Method: H141 - Storage, Bulking, And/Or Transfer Off Site--No Treatment/Reovery (H010-H129) Or (H131-H135)
Tons: 2.502

Click this hyperlink while viewing on your computer to access
1 additional CA HAZNET: record(s) in the EDR Site Report.

Additional Info:
Year: 2017
Gen EPA ID: CAL000400451

Shipment Date: 20170426
Creation Date: 5/21/2018 18:33:13
Receipt Date: 20170505
Manifest ID: 005895618SKS
Trans EPA ID: TXR000081205
Trans Name: SAFETY-KLEEN SYSTEMS INC
Trans 2 EPA ID: MAD039322250
Trans 2 Name: CLEAN HARBORS
TSDF EPA ID: CAD044429835
Trans Name: CLEAN HARBORS OF WILMINGTON LLC
TSDF Alt EPA ID: Not reported
TSDF Alt Name: Not reported

FULL THROTTLE FILMS INC DBA VIDEO EQUIPMENT RENTALS (Continued) **S118236804**

Waste Code Description:	181 - Other inorganic solid waste Organics
RCRA Code:	Not reported
Meth Code:	H141 - Storage, Bulking, And/Or Transfer Off Site--No Treatment/Reovery (H010-H129) Or (H131-H135)
Quantity Tons:	0.15
Waste Quantity:	300
Quantity Unit:	P
Additional Code 1:	Not reported
Additional Code 2:	Not reported
Additional Code 3:	Not reported
Additional Code 4:	Not reported
Additional Code 5:	Not reported
Shipment Date:	20170307
Creation Date:	5/4/2018 18:31:04
Receipt Date:	20170308
Manifest ID:	005896178SKS
Trans EPA ID:	TXR000081205
Trans Name:	SAFETY-KLEEN SYSTEMS INC
Trans 2 EPA ID:	Not reported
Trans 2 Name:	Not reported
TSDF EPA ID:	CAD044429835
Trans Name:	CLEAN HARBORS OF WILMINGTON LLC
TSDF Alt EPA ID:	Not reported
TSDF Alt Name:	Not reported
Waste Code Description:	135 - Unspecified aqueous solution
RCRA Code:	Not reported
Meth Code:	H141 - Storage, Bulking, And/Or Transfer Off Site--No Treatment/Reovery (H010-H129) Or (H131-H135)
Quantity Tons:	5.04
Waste Quantity:	1200
Quantity Unit:	G
Additional Code 1:	Not reported
Additional Code 2:	Not reported
Additional Code 3:	Not reported
Additional Code 4:	Not reported
Additional Code 5:	Not reported
Shipment Date:	20170209
Creation Date:	5/9/2018 18:32:51
Receipt Date:	20170210
Manifest ID:	005869926SKS
Trans EPA ID:	TXR000081205
Trans Name:	SAFETY-KLEEN SYSTEMS INC
Trans 2 EPA ID:	Not reported
Trans 2 Name:	Not reported
TSDF EPA ID:	CAD044429835
Trans Name:	CLEAN HARBORS OF WILMINGTON LLC
TSDF Alt EPA ID:	Not reported
TSDF Alt Name:	Not reported
Waste Code Description:	223 - Unspecified oil-containing waste
RCRA Code:	Not reported
Meth Code:	H141 - Storage, Bulking, And/Or Transfer Off Site--No Treatment/Reovery (H010-H129) Or (H131-H135)
Quantity Tons:	1.0425
Waste Quantity:	250
Quantity Unit:	G

FULL THROTTLE FILMS INC DBA VIDEO EQUIPMENT RENTALS (Continued) **S118236804**

Additional Code 1:	Not reported
Additional Code 2:	Not reported
Additional Code 3:	Not reported
Additional Code 4:	Not reported
Additional Code 5:	Not reported
Shipment Date:	20170201
Creation Date:	5/16/2017 18:30:23
Receipt Date:	20170214
Manifest ID:	005869901SKS
Trans EPA ID:	TXR000081205
Trans Name:	SAFETY-KLEEN SYSTEMS, INC.
Trans 2 EPA ID:	MAD039322250
Trans 2 Name:	CLEAN HARBORS
TSDF EPA ID:	CAD044429835
Trans Name:	CLEAN HARBORS OF WILMINGTON, LLC
TSDF Alt EPA ID:	Not reported
TSDF Alt Name:	Not reported
Waste Code Description:	181 - Other inorganic solid waste Organics
RCRA Code:	Not reported
Meth Code:	H141 - Storage, Bulking, And/Or Transfer Off Site--No Treatment/Reovery (H010-H129) Or (H131-H135)
Quantity Tons:	0.3
Waste Quantity:	600
Quantity Unit:	P
Additional Code 1:	Not reported
Additional Code 2:	Not reported
Additional Code 3:	Not reported
Additional Code 4:	Not reported
Additional Code 5:	Not reported

Additional Info:

Year:	2016
Gen EPA ID:	CAL000400451
Shipment Date:	20151230
Creation Date:	5/24/2016 16:38:09
Receipt Date:	20160107
Manifest ID:	005239367SKS
Trans EPA ID:	TXR000081205
Trans Name:	SAFETY-KLEEN SYSTEMS INC
Trans 2 EPA ID:	Not reported
Trans 2 Name:	Not reported
TSDF EPA ID:	CAD044429835
Trans Name:	CLEAN HARBORS WILMINGTON LLC
TSDF Alt EPA ID:	Not reported
TSDF Alt Name:	Not reported
Waste Code Description:	181 - Other inorganic solid waste Organics
RCRA Code:	Not reported
Meth Code:	H141 - Storage, Bulking, And/Or Transfer Off Site--No Treatment/Reovery (H010-H129) Or (H131-H135)
Quantity Tons:	0.6
Waste Quantity:	1200
Quantity Unit:	P
Additional Code 1:	Not reported
Additional Code 2:	Not reported
Additional Code 3:	Not reported

FULL THROTTLE FILMS INC DBA VIDEO EQUIPMENT RENTALS (Continued) **S118236804**

Additional Code 4:	Not reported
Additional Code 5:	Not reported
Shipment Date:	20151124
Creation Date:	2/9/2016 22:16:04
Receipt Date:	20151214
Manifest ID:	005095945SKS
Trans EPA ID:	TXR000081205
Trans Name:	SAFETY-KLEEN SYSTEMS INC
Trans 2 EPA ID:	Not reported
Trans 2 Name:	Not reported
TSDF EPA ID:	CAD044429835
Trans Name:	CLEAN HARBORS WILMINGTON LLC
TSDF Alt EPA ID:	Not reported
TSDF Alt Name:	Not reported
Waste Code Description:	181 - Other inorganic solid waste Organics
RCRA Code:	Not reported
Meth Code:	H141 - Storage, Bulking, And/Or Transfer Off Site--No Treatment/Reovery (H010-H129) Or (H131-H135)
Quantity Tons:	0.3
Waste Quantity:	600
Quantity Unit:	P
Additional Code 1:	Not reported
Additional Code 2:	Not reported
Additional Code 3:	Not reported
Additional Code 4:	Not reported
Additional Code 5:	Not reported
Shipment Date:	20151119
Creation Date:	1/25/2016 22:15:12
Receipt Date:	20151119
Manifest ID:	005088798SKS
Trans EPA ID:	TXR000081205
Trans Name:	SAFETY-KLEEN SYSTEMS INC
Trans 2 EPA ID:	Not reported
Trans 2 Name:	Not reported
TSDF EPA ID:	CAD044429835
Trans Name:	CLEAN HARBORS WILMINGTON LLC
TSDF Alt EPA ID:	Not reported
TSDF Alt Name:	Not reported
Waste Code Description:	223 - Unspecified oil-containing waste
RCRA Code:	Not reported
Meth Code:	H141 - Storage, Bulking, And/Or Transfer Off Site--No Treatment/Reovery (H010-H129) Or (H131-H135)
Quantity Tons:	0.72975
Waste Quantity:	175
Quantity Unit:	G
Additional Code 1:	Not reported
Additional Code 2:	Not reported
Additional Code 3:	Not reported
Additional Code 4:	Not reported
Additional Code 5:	Not reported
Shipment Date:	20151028
Creation Date:	1/11/2016 22:16:40
Receipt Date:	20151113
Manifest ID:	005095634SKS

FULL THROTTLE FILMS INC DBA VIDEO EQUIPMENT RENTALS (Continued) **S118236804**

Trans EPA ID:	TXR000081205
Trans Name:	SAFETY-KLEEN SYSTEMS INC
Trans 2 EPA ID:	Not reported
Trans 2 Name:	Not reported
TSDF EPA ID:	CAD044429835
Trans Name:	CLEAN HARBORS WILMINGTON LLC
TSDF Alt EPA ID:	Not reported
TSDF Alt Name:	Not reported
Waste Code Description:	181 - Other inorganic solid waste Organics
RCRA Code:	Not reported
Meth Code:	H141 - Storage, Bulking, And/Or Transfer Off Site--No Treatment/Reovery (H010-H129) Or (H131-H135)
Quantity Tons:	0.45
Waste Quantity:	900
Quantity Unit:	P
Additional Code 1:	Not reported
Additional Code 2:	Not reported
Additional Code 3:	Not reported
Additional Code 4:	Not reported
Additional Code 5:	Not reported
Shipment Date:	20150922
Creation Date:	12/21/2015 22:15:08
Receipt Date:	20151003
Manifest ID:	005088633SKS
Trans EPA ID:	TXR000081205
Trans Name:	SAFETY-KLEEN SYSTEMS INC
Trans 2 EPA ID:	Not reported
Trans 2 Name:	Not reported
TSDF EPA ID:	CAD044429835
Trans Name:	CLEAN HARBORS WILMINGTON LLC
TSDF Alt EPA ID:	Not reported
TSDF Alt Name:	Not reported
Waste Code Description:	181 - Other inorganic solid waste Organics
RCRA Code:	Not reported
Meth Code:	H141 - Storage, Bulking, And/Or Transfer Off Site--No Treatment/Reovery (H010-H129) Or (H131-H135)
Quantity Tons:	0.3
Waste Quantity:	600
Quantity Unit:	P
Additional Code 1:	Not reported
Additional Code 2:	Not reported
Additional Code 3:	Not reported
Additional Code 4:	Not reported
Additional Code 5:	Not reported
Shipment Date:	20150827
Creation Date:	11/5/2015 22:15:33
Receipt Date:	20150902
Manifest ID:	005043715SKS
Trans EPA ID:	TXR000081205
Trans Name:	SAFETY-KLEEN SYSTEMS INC
Trans 2 EPA ID:	Not reported
Trans 2 Name:	Not reported
TSDF EPA ID:	CAD044429835
Trans Name:	CLEAN HARBORS WILMINGTON LLC
TSDF Alt EPA ID:	Not reported

FULL THROTTLE FILMS INC DBA VIDEO EQUIPMENT RENTALS (Continued) **S118236804**

TSDF Alt Name:	Not reported
Waste Code Description:	181 - Other inorganic solid waste Organics
RCRA Code:	Not reported
Meth Code:	H141 - Storage, Bulking, And/Or Transfer Off Site--No Treatment/Reovery (H010-H129) Or (H131-H135)
Quantity Tons:	0.3
Waste Quantity:	600
Quantity Unit:	P
Additional Code 1:	Not reported
Additional Code 2:	Not reported
Additional Code 3:	Not reported
Additional Code 4:	Not reported
Additional Code 5:	Not reported
Shipment Date:	20150827
Creation Date:	11/5/2015 22:15:08
Receipt Date:	20150827
Manifest ID:	005003445SKS
Trans EPA ID:	TXR000081205
Trans Name:	SAFETY-KLEEN SYSTEMS INC
Trans 2 EPA ID:	Not reported
Trans 2 Name:	Not reported
TSDF EPA ID:	CAD044429835
Trans Name:	CLEAN HARBORS WILMINGTON LLC
TSDF Alt EPA ID:	Not reported
TSDF Alt Name:	Not reported
Waste Code Description:	223 - Unspecified oil-containing waste
RCRA Code:	Not reported
Meth Code:	H141 - Storage, Bulking, And/Or Transfer Off Site--No Treatment/Reovery (H010-H129) Or (H131-H135)
Quantity Tons:	0.6255
Waste Quantity:	150
Quantity Unit:	G
Additional Code 1:	Not reported
Additional Code 2:	Not reported
Additional Code 3:	Not reported
Additional Code 4:	Not reported
Additional Code 5:	Not reported
Shipment Date:	20150727
Creation Date:	10/12/2015 22:15:28
Receipt Date:	20150812
Manifest ID:	005003374SKS
Trans EPA ID:	TXR000081205
Trans Name:	SAFETY-KLEEN SYSTEMS INC
Trans 2 EPA ID:	Not reported
Trans 2 Name:	Not reported
TSDF EPA ID:	CAD044429835
Trans Name:	CLEAN HARBORS WILMINGTON LLC
TSDF Alt EPA ID:	Not reported
TSDF Alt Name:	Not reported
Waste Code Description:	181 - Other inorganic solid waste Organics
RCRA Code:	Not reported
Meth Code:	H141 - Storage, Bulking, And/Or Transfer Off Site--No Treatment/Reovery (H010-H129) Or (H131-H135)
Quantity Tons:	0.15
Waste Quantity:	300

FULL THROTTLE FILMS INC DBA VIDEO EQUIPMENT RENTALS (Continued) **S118236804**

Quantity Unit:	P
Additional Code 1:	Not reported
Additional Code 2:	Not reported
Additional Code 3:	Not reported
Additional Code 4:	Not reported
Additional Code 5:	Not reported
Shipment Date:	20150626
Creation Date:	8/20/2015 22:15:27
Receipt Date:	20150626
Manifest ID:	004766465SKS
Trans EPA ID:	TXR000081205
Trans Name:	SAFETY-KLEEN SYSTEMS INC
Trans 2 EPA ID:	Not reported
Trans 2 Name:	Not reported
TSDF EPA ID:	CAD044429835
Trans Name:	CLEAN HARBORS WILMINGTON LLC
TSDF Alt EPA ID:	Not reported
TSDF Alt Name:	Not reported
Waste Code Description:	223 - Unspecified oil-containing waste
RCRA Code:	Not reported
Meth Code:	H141 - Storage, Bulking, And/Or Transfer Off Site--No Treatment/Reovery (H010-H129) Or (H131-H135)
Quantity Tons:	1.251
Waste Quantity:	300
Quantity Unit:	G
Additional Code 1:	Not reported
Additional Code 2:	Not reported
Additional Code 3:	Not reported
Additional Code 4:	Not reported
Additional Code 5:	Not reported
Shipment Date:	20150624
Creation Date:	9/11/2015 22:15:30
Receipt Date:	20150706
Manifest ID:	004766479SKS
Trans EPA ID:	TXR000081205
Trans Name:	SAFETY-KLEEN SYSTEMS INC
Trans 2 EPA ID:	Not reported
Trans 2 Name:	Not reported
TSDF EPA ID:	CAD044429835
Trans Name:	CLEAN HARBORS WILMINGTON LLC
TSDF Alt EPA ID:	Not reported
TSDF Alt Name:	Not reported
Waste Code Description:	181 - Other inorganic solid waste Organics
RCRA Code:	Not reported
Meth Code:	H141 - Storage, Bulking, And/Or Transfer Off Site--No Treatment/Reovery (H010-H129) Or (H131-H135)
Quantity Tons:	0.3
Waste Quantity:	600
Quantity Unit:	P
Additional Code 1:	Not reported
Additional Code 2:	Not reported
Additional Code 3:	Not reported
Additional Code 4:	Not reported
Additional Code 5:	Not reported

FULL THROTTLE FILMS INC DBA VIDEO EQUIPMENT RENTALS (Continued) **S118236804**

Additional Info:

Year:	2015
Gen EPA ID:	CAL000400451
Shipment Date:	20151230
Creation Date:	5/24/2016 16:38:09
Receipt Date:	20160107
Manifest ID:	005239367SKS
Trans EPA ID:	TXR000081205
Trans Name:	SAFETY-KLEEN SYSTEMS INC
Trans 2 EPA ID:	Not reported
Trans 2 Name:	Not reported
TSDF EPA ID:	CAD044429835
Trans Name:	CLEAN HARBORS WILMINGTON LLC
TSDF Alt EPA ID:	Not reported
TSDF Alt Name:	Not reported
Waste Code Description:	181 - Other inorganic solid waste Organics
RCRA Code:	Not reported
Meth Code:	H141 - Storage, Bulking, And/Or Transfer Off Site--No Treatment/Reovery (H010-H129) Or (H131-H135)
Quantity Tons:	0.6
Waste Quantity:	1200
Quantity Unit:	P
Additional Code 1:	Not reported
Additional Code 2:	Not reported
Additional Code 3:	Not reported
Additional Code 4:	Not reported
Additional Code 5:	Not reported
Shipment Date:	20151124
Creation Date:	2/9/2016 22:16:04
Receipt Date:	20151214
Manifest ID:	005095945SKS
Trans EPA ID:	TXR000081205
Trans Name:	SAFETY-KLEEN SYSTEMS INC
Trans 2 EPA ID:	Not reported
Trans 2 Name:	Not reported
TSDF EPA ID:	CAD044429835
Trans Name:	CLEAN HARBORS WILMINGTON LLC
TSDF Alt EPA ID:	Not reported
TSDF Alt Name:	Not reported
Waste Code Description:	181 - Other inorganic solid waste Organics
RCRA Code:	Not reported
Meth Code:	H141 - Storage, Bulking, And/Or Transfer Off Site--No Treatment/Reovery (H010-H129) Or (H131-H135)
Quantity Tons:	0.3
Waste Quantity:	600
Quantity Unit:	P
Additional Code 1:	Not reported
Additional Code 2:	Not reported
Additional Code 3:	Not reported
Additional Code 4:	Not reported
Additional Code 5:	Not reported
Shipment Date:	20151119
Creation Date:	1/25/2016 22:15:12
Receipt Date:	20151119

FULL THROTTLE FILMS INC DBA VIDEO EQUIPMENT RENTALS (Continued) **S118236804**

Manifest ID:	005088798SKS
Trans EPA ID:	TXR000081205
Trans Name:	SAFETY-KLEEN SYSTEMS INC
Trans 2 EPA ID:	Not reported
Trans 2 Name:	Not reported
TSDF EPA ID:	CAD044429835
Trans Name:	CLEAN HARBORS WILMINGTON LLC
TSDF Alt EPA ID:	Not reported
TSDF Alt Name:	Not reported
Waste Code Description:	223 - Unspecified oil-containing waste
RCRA Code:	Not reported
Meth Code:	H141 - Storage, Bulking, And/Or Transfer Off Site--No Treatment/Reovery (H010-H129) Or (H131-H135)
Quantity Tons:	0.72975
Waste Quantity:	175
Quantity Unit:	G
Additional Code 1:	Not reported
Additional Code 2:	Not reported
Additional Code 3:	Not reported
Additional Code 4:	Not reported
Additional Code 5:	Not reported
Shipment Date:	20151028
Creation Date:	1/11/2016 22:16:40
Receipt Date:	20151113
Manifest ID:	005095634SKS
Trans EPA ID:	TXR000081205
Trans Name:	SAFETY-KLEEN SYSTEMS INC
Trans 2 EPA ID:	Not reported
Trans 2 Name:	Not reported
TSDF EPA ID:	CAD044429835
Trans Name:	CLEAN HARBORS WILMINGTON LLC
TSDF Alt EPA ID:	Not reported
TSDF Alt Name:	Not reported
Waste Code Description:	181 - Other inorganic solid waste Organics
RCRA Code:	Not reported
Meth Code:	H141 - Storage, Bulking, And/Or Transfer Off Site--No Treatment/Reovery (H010-H129) Or (H131-H135)
Quantity Tons:	0.45
Waste Quantity:	900
Quantity Unit:	P
Additional Code 1:	Not reported
Additional Code 2:	Not reported
Additional Code 3:	Not reported
Additional Code 4:	Not reported
Additional Code 5:	Not reported
Shipment Date:	20150922
Creation Date:	12/21/2015 22:15:08
Receipt Date:	20151003
Manifest ID:	005088633SKS
Trans EPA ID:	TXR000081205
Trans Name:	SAFETY-KLEEN SYSTEMS INC
Trans 2 EPA ID:	Not reported
Trans 2 Name:	Not reported
TSDF EPA ID:	CAD044429835
Trans Name:	CLEAN HARBORS WILMINGTON LLC

FULL THROTTLE FILMS INC DBA VIDEO EQUIPMENT RENTALS (Continued) **S118236804**

TSDF Alt EPA ID:	Not reported
TSDF Alt Name:	Not reported
Waste Code Description:	181 - Other inorganic solid waste Organics
RCRA Code:	Not reported
Meth Code:	H141 - Storage, Bulking, And/Or Transfer Off Site--No Treatment/Reovery (H010-H129) Or (H131-H135)
Quantity Tons:	0.3
Waste Quantity:	600
Quantity Unit:	P
Additional Code 1:	Not reported
Additional Code 2:	Not reported
Additional Code 3:	Not reported
Additional Code 4:	Not reported
Additional Code 5:	Not reported
Shipment Date:	20150827
Creation Date:	11/5/2015 22:15:08
Receipt Date:	20150827
Manifest ID:	005003445SKS
Trans EPA ID:	TXR000081205
Trans Name:	SAFETY-KLEEN SYSTEMS INC
Trans 2 EPA ID:	Not reported
Trans 2 Name:	Not reported
TSDF EPA ID:	CAD044429835
Trans Name:	CLEAN HARBORS WILMINGTON LLC
TSDF Alt EPA ID:	Not reported
TSDF Alt Name:	Not reported
Waste Code Description:	223 - Unspecified oil-containing waste
RCRA Code:	Not reported
Meth Code:	H141 - Storage, Bulking, And/Or Transfer Off Site--No Treatment/Reovery (H010-H129) Or (H131-H135)
Quantity Tons:	0.6255
Waste Quantity:	150
Quantity Unit:	G
Additional Code 1:	Not reported
Additional Code 2:	Not reported
Additional Code 3:	Not reported
Additional Code 4:	Not reported
Additional Code 5:	Not reported
Shipment Date:	20150827
Creation Date:	11/5/2015 22:15:33
Receipt Date:	20150902
Manifest ID:	005043715SKS
Trans EPA ID:	TXR000081205
Trans Name:	SAFETY-KLEEN SYSTEMS INC
Trans 2 EPA ID:	Not reported
Trans 2 Name:	Not reported
TSDF EPA ID:	CAD044429835
Trans Name:	CLEAN HARBORS WILMINGTON LLC
TSDF Alt EPA ID:	Not reported
TSDF Alt Name:	Not reported
Waste Code Description:	181 - Other inorganic solid waste Organics
RCRA Code:	Not reported
Meth Code:	H141 - Storage, Bulking, And/Or Transfer Off Site--No Treatment/Reovery (H010-H129) Or (H131-H135)
Quantity Tons:	0.3

FULL THROTTLE FILMS INC DBA VIDEO EQUIPMENT RENTALS (Continued) **S118236804**

Waste Quantity:	600
Quantity Unit:	P
Additional Code 1:	Not reported
Additional Code 2:	Not reported
Additional Code 3:	Not reported
Additional Code 4:	Not reported
Additional Code 5:	Not reported
Shipment Date:	20150727
Creation Date:	10/12/2015 22:15:28
Receipt Date:	20150812
Manifest ID:	005003374SKS
Trans EPA ID:	TXR000081205
Trans Name:	SAFETY-KLEEN SYSTEMS INC
Trans 2 EPA ID:	Not reported
Trans 2 Name:	Not reported
TSDF EPA ID:	CAD044429835
Trans Name:	CLEAN HARBORS WILMINGTON LLC
TSDF Alt EPA ID:	Not reported
TSDF Alt Name:	Not reported
Waste Code Description:	181 - Other inorganic solid waste Organics
RCRA Code:	Not reported
Meth Code:	H141 - Storage, Bulking, And/Or Transfer Off Site--No Treatment/Reovery (H010-H129) Or (H131-H135)
Quantity Tons:	0.15
Waste Quantity:	300
Quantity Unit:	P
Additional Code 1:	Not reported
Additional Code 2:	Not reported
Additional Code 3:	Not reported
Additional Code 4:	Not reported
Additional Code 5:	Not reported
Shipment Date:	20150626
Creation Date:	8/20/2015 22:15:27
Receipt Date:	20150626
Manifest ID:	004766465SKS
Trans EPA ID:	TXR000081205
Trans Name:	SAFETY-KLEEN SYSTEMS INC
Trans 2 EPA ID:	Not reported
Trans 2 Name:	Not reported
TSDF EPA ID:	CAD044429835
Trans Name:	CLEAN HARBORS WILMINGTON LLC
TSDF Alt EPA ID:	Not reported
TSDF Alt Name:	Not reported
Waste Code Description:	223 - Unspecified oil-containing waste
RCRA Code:	Not reported
Meth Code:	H141 - Storage, Bulking, And/Or Transfer Off Site--No Treatment/Reovery (H010-H129) Or (H131-H135)
Quantity Tons:	1.251
Waste Quantity:	300
Quantity Unit:	G
Additional Code 1:	Not reported
Additional Code 2:	Not reported
Additional Code 3:	Not reported
Additional Code 4:	Not reported
Additional Code 5:	Not reported

FULL THROTTLE FILMS INC DBA VIDEO EQUIPMENT RENTALS (Continued) **S118236804**

Shipment Date:	20150624
Creation Date:	9/11/2015 22:15:30
Receipt Date:	20150706
Manifest ID:	004766479SKS
Trans EPA ID:	TXR000081205
Trans Name:	SAFETY-KLEEN SYSTEMS INC
Trans 2 EPA ID:	Not reported
Trans 2 Name:	Not reported
TSDF EPA ID:	CAD044429835
Trans Name:	CLEAN HARBORS WILMINGTON LLC
TSDF Alt EPA ID:	Not reported
TSDF Alt Name:	Not reported
Waste Code Description:	181 - Other inorganic solid waste Organics
RCRA Code:	Not reported
Meth Code:	H141 - Storage, Bulking, And/Or Transfer Off Site--No Treatment/Reovery (H010-H129) Or (H131-H135)
Quantity Tons:	0.3
Waste Quantity:	600
Quantity Unit:	P
Additional Code 1:	Not reported
Additional Code 2:	Not reported
Additional Code 3:	Not reported
Additional Code 4:	Not reported
Additional Code 5:	Not reported

Additional Info:

Year:	2014
Gen EPA ID:	CAL000400451
Shipment Date:	20141211
Creation Date:	3/20/2015 22:14:55
Receipt Date:	20141212
Manifest ID:	004511902SKS
Trans EPA ID:	TXR000081205
Trans Name:	SAFETY-KLEEN SYSTEMS INC
Trans 2 EPA ID:	Not reported
Trans 2 Name:	Not reported
TSDF EPA ID:	CAD044429835
Trans Name:	CLEAN HARBORS WILMINGTON LLC
TSDF Alt EPA ID:	Not reported
TSDF Alt Name:	Not reported
Waste Code Description:	223 - Unspecified oil-containing waste
RCRA Code:	Not reported
Meth Code:	H141 - Storage, Bulking, And/Or Transfer Off Site--No Treatment/Reovery (H010-H129) Or (H131-H135)
Quantity Tons:	1.1259
Waste Quantity:	270
Quantity Unit:	G
Additional Code 1:	Not reported
Additional Code 2:	Not reported
Additional Code 3:	Not reported
Additional Code 4:	Not reported
Additional Code 5:	Not reported
Shipment Date:	20141211
Creation Date:	3/27/2015 22:15:05
Receipt Date:	20141226

FULL THROTTLE FILMS INC DBA VIDEO EQUIPMENT RENTALS (Continued) **S118236804**

Manifest ID:	004511901SKS
Trans EPA ID:	TXR000081205
Trans Name:	SAFETY-KLEEN SYSTEMS INC
Trans 2 EPA ID:	Not reported
Trans 2 Name:	Not reported
TSDF EPA ID:	CAD044429835
Trans Name:	CLEAN HARBORS WILMINGTON LLC
TSDF Alt EPA ID:	Not reported
TSDF Alt Name:	Not reported
Waste Code Description:	181 - Other inorganic solid waste Organics
RCRA Code:	Not reported
Meth Code:	H141 - Storage, Bulking, And/Or Transfer Off Site--No Treatment/Reovery (H010-H129) Or (H131-H135)
Quantity Tons:	0.3
Waste Quantity:	600
Quantity Unit:	P
Additional Code 1:	Not reported
Additional Code 2:	Not reported
Additional Code 3:	Not reported
Additional Code 4:	Not reported
Additional Code 5:	Not reported

Shipment Date:	20141113
Creation Date:	1/21/2015 22:15:08
Receipt Date:	20141127
Manifest ID:	004511561SKS
Trans EPA ID:	TXR000081205
Trans Name:	SAFETY-KLEEN SYSTEMS INC
Trans 2 EPA ID:	Not reported
Trans 2 Name:	Not reported
TSDF EPA ID:	CAD044429835
Trans Name:	CLEAN HARBORS WILMINGTON LLC
TSDF Alt EPA ID:	Not reported
TSDF Alt Name:	Not reported
Waste Code Description:	181 - Other inorganic solid waste Organics
RCRA Code:	Not reported
Meth Code:	H141 - Storage, Bulking, And/Or Transfer Off Site--No Treatment/Reovery (H010-H129) Or (H131-H135)
Quantity Tons:	0.3
Waste Quantity:	600
Quantity Unit:	P
Additional Code 1:	Not reported
Additional Code 2:	Not reported
Additional Code 3:	Not reported
Additional Code 4:	Not reported
Additional Code 5:	Not reported

Shipment Date:	20141016
Creation Date:	12/19/2014 22:15:01
Receipt Date:	20141017
Manifest ID:	004566094SKS
Trans EPA ID:	TXR000081205
Trans Name:	SAFETY-KLEEN SYSTEMS INC
Trans 2 EPA ID:	Not reported
Trans 2 Name:	Not reported
TSDF EPA ID:	CAD044429835
Trans Name:	CLEAN HARBORS WILMINGTON LLC

FULL THROTTLE FILMS INC DBA VIDEO EQUIPMENT RENTALS (Continued) **S118236804**

TSDF Alt EPA ID:	Not reported
TSDF Alt Name:	Not reported
Waste Code Description:	223 - Unspecified oil-containing waste
RCRA Code:	Not reported
Meth Code:	H141 - Storage, Bulking, And/Or Transfer Off Site--No Treatment/Reovery (H010-H129) Or (H131-H135)
Quantity Tons:	1.3761
Waste Quantity:	330
Quantity Unit:	G
Additional Code 1:	Not reported
Additional Code 2:	Not reported
Additional Code 3:	Not reported
Additional Code 4:	Not reported
Additional Code 5:	Not reported
Shipment Date:	20140930
Creation Date:	1/2/2015 22:15:10
Receipt Date:	20141020
Manifest ID:	004566043SKS
Trans EPA ID:	TXR000081205
Trans Name:	SAFETY-KLEEN SYSTEMS INC
Trans 2 EPA ID:	Not reported
Trans 2 Name:	Not reported
TSDF EPA ID:	CAD044429835
Trans Name:	CLEAN HARBORS WILMINGTON LLC
TSDF Alt EPA ID:	Not reported
TSDF Alt Name:	Not reported
Waste Code Description:	181 - Other inorganic solid waste Organics
RCRA Code:	Not reported
Meth Code:	H141 - Storage, Bulking, And/Or Transfer Off Site--No Treatment/Reovery (H010-H129) Or (H131-H135)
Quantity Tons:	0.2
Waste Quantity:	400
Quantity Unit:	P
Additional Code 1:	Not reported
Additional Code 2:	Not reported
Additional Code 3:	Not reported
Additional Code 4:	Not reported
Additional Code 5:	Not reported

HWTS:

Name:	FULL THROTTLE FILMS INC DBA VIDEO EQUIPMENT RENTALS
Address:	757 W CALIFORNIA AVE BLDG 4
Address 2:	Not reported
City,State,Zip:	GLENDALE, CA 912031591
EPA ID:	CAL000400451
Inactive Date:	06/30/2016
Create Date:	09/15/2014
Last Act Date:	01/12/2017
Mailing Name:	CHRIS HORSTMAN
Mailing Address:	912 RUBERTA AVE
Mailing Address 2:	Not reported
Mailing City,State,Zip:	GLENDALE, CA 91201
Owner Name:	FULL THROTTLE FILMS INC
Owner Address:	912 RUBERTA AVE
Owner Address 2:	Not reported
Owner City,State,Zip:	GLENDALE, CA 91201

FULL THROTTLE FILMS INC DBA VIDEO EQUIPMENT RENTALS (Continued) **S118236804**

Contact Name: MICHAEL PAPPAS
Contact Address: 757 W CALIFORNIA AVE BLDG 4
Contact Address 2: Not reported
City,State,Zip: GLENDALE, CA 91203

NAICS:
EPA ID: CAL000400451
Create Date: 2014-09-15 11:13:31.790
NAICS Code: 336399
NAICS Description: All Other Motor Vehicle Parts Manufacturing
Issued EPA ID Date: 2014-09-15 11:13:31.77700
Inactive Date: 2016-06-30 00:00:00
Facility Name: FULL THROTTLE FILMS INC DBA VIDEO EQUIPMENT RENTALS
Facility Address: 757 W CALIFORNIA AVE BLDG 4
Facility Address 2: Not reported
Facility City: GLENDALE
Facility County: Not reported
Facility State: CA
Facility Zip: 912031591

B28 **COURTAULDS AEROSPACE** **FINDS** **1023381775**
5430 SAN FERNANDO RD. **N/A**
< 1/8 **GLENDALE, CA 91209**
1 ft.

Site 15 of 28 in cluster B

Relative: FINDS:
Lower Registry ID: 110066804872

Actual: Click Here:
469 ft.

Environmental Interest/Information System:
STATE MASTER

Click this hyperlink while viewing on your computer to access additional FINDS: detail in the EDR Site Report.

B29 **DESOTO,INC.** **PRP** **1026587925**
5430 SAN FERNANDO RD. **N/A**
< 1/8 **GLENDALE, CA 91203**
1 ft.

Site 16 of 28 in cluster B

Relative: PRP:
Lower EPAID: TXD980864789
Name: DESOTO,INC.
Actual: Address: 5430 SAN FERNANDO RD.
469 ft. City,State,Zip: GLENDALE, CA 91203
NPL Status: Currently on the Final NPL
NPL Status Short Name: Not reported
Superfund Name: MALONE SERVICE CO - SWAN LAKE PLANT
Superfund Address: LOOP 197 S
Superfund City,State,Zip: TEXAS CITY, TX 77590
Data Type: Not reported
Action Date: Not reported
Settlement Code: Not reported
Settlement: Not reported

B30 **PRODUCTS RESEARCH & CHEM CO** **CA RGA LUST** **S114672432**
5430 SAN FERNANDO RD **N/A**
< 1/8 **GLENDALE, CA**
1 ft.

Site 17 of 28 in cluster B

Relative: RGA LUST:
Lower
Name: PRODUCTS RESEARCH & CHEM CO
Actual: Address: 5430 SAN FERNANDO RD
469 ft. City: GLENDALE
State: GLENDALE
2012 PRODUCTS RESEARCH & CHEM CO 5430 SAN FERNANDO RD
Name: PRODUCTS RESEARCH & CHEM CO
Address: 5430 SAN FERNANDO RD
City: GLENDALE
State: GLENDALE
2011 PRODUCTS RESEARCH & CHEM CO 5430 SAN FERNANDO RD
Name: PRODUCTS RESEARCH & CHEM CO
Address: 5430 SAN FERNANDO RD
City: GLENDALE
State: GLENDALE
2010 PRODUCTS RESEARCH & CHEM CO 5430 SAN FERNANDO RD
Name: PRODUCTS RESEARCH & CHEM CO
Address: 5430 SAN FERNANDO RD
City: GLENDALE
State: GLENDALE
2009 PRODUCTS RESEARCH & CHEM CO 5430 SAN FERNANDO RD
Name: PRODUCTS RESEARCH & CHEM CO
Address: 5430 SAN FERNANDO RD
City: GLENDALE
State: GLENDALE
2008 PRODUCTS RESEARCH & CHEM CO 5430 SAN FERNANDO RD
Name: PRODUCTS RESEARCH & CHEM CO
Address: 5430 SAN FERNANDO RD
City: GLENDALE
State: GLENDALE
2007 PRODUCTS RESEARCH & CHEM CO 5430 SAN FERNANDO RD
Name: PRODUCTS RESEARCH & CHEM CO
Address: 5430 SAN FERNANDO RD
City: GLENDALE
State: GLENDALE
2006 PRODUCTS RESEARCH & CHEM CO 5430 SAN FERNANDO RD
Name: PRODUCTS RESEARCH & CHEM CO
Address: 5430 SAN FERNANDO RD
City: GLENDALE
State: GLENDALE
2005 PRODUCTS RESEARCH & CHEM CO 5430 SAN FERNANDO RD
Name: PRODUCTS RESEARCH & CHEM CO
Address: 5430 SAN FERNANDO RD
City: GLENDALE
State: GLENDALE
2003 PRODUCTS RESEARCH & CHEM CO 5430 SAN FERNANDO RD
Name: PRODUCTS RESEARCH & CHEM CO
Address: 5430 SAN FERNANDO RD
City: GLENDALE
State: GLENDALE
2002 PRODUCTS RESEARCH & CHEM CO 5430 SAN FERNANDO RD
Name: PRODUCTS RESEARCH & CHEM CO
Address: 5430 SAN FERNANDO RD

PRODUCTS RESEARCH & CHEM CO (Continued) **S114672432**

City:	GLENDALE		
State:	GLENDALE		
	2001 PRODUCTS RESEARCH & CHEM CO	5430 SAN FERNANDO RD	
Name:	PRODUCTS RESEARCH & CHEM CO		
Address:	5430 SAN FERNANDO RD		
City:	GLENDALE		
State:	GLENDALE		
	2000 PRODUCTS RESEARCH & CHEM CO	5430 SAN FERNANDO RD	
Name:	PRODUCTS RESEARCH & CHEM CO		
Address:	5430 SAN FERNANDO RD		
City:	GLENDALE		
State:	GLENDALE		
	1998 PRODUCTS RESEARCH & CHEM CO	5430 SAN FERNANDO RD	
Name:	PRODUCTS RESEARCH & CHEM CO		
Address:	5430 SAN FERNANDO RD		
City:	GLENDALE		
State:	GLENDALE		
	1997 PRODUCTS RESEARCH & CHEM CO	5430 SAN FERNANDO RD	
Name:	PRODUCTS RESEARCH & CHEM CO		
Address:	5430 SAN FERNANDO RD		
City:	GLENDALE		
State:	GLENDALE		
	1996 PRODUCTS RESEARCH & CHEM CO	5430 SAN FERNANDO RD	

B31 **PRC-DESOTO INTERNATIONAL** **RCRA-LQG** **1000193036**
5430 SAN FERNANDO ROAD **FINDS** **CAD008237596**
< 1/8 **GLENDALE, CA 91203** **ECHO**
1 ft.

Site 18 of 28 in cluster B

Relative: **Lower**
Actual: **469 ft.**

RCRA-LQG:

Date Form Received by Agency:	2010-05-11 00:00:00.0
Handler Name:	PRC- DESOTO INTERNATIONAL
Handler Address:	5430 SAN FERNANDO ROAD
Handler City,State,Zip:	GLENDALE, CA 91203
EPA ID:	CAD008237596
Contact Name:	NOEL PACHECO
Contact Address:	SAN FERNANDO ROAD
Contact City,State,Zip:	SYLMAR, CA 91342
Contact Telephone:	818-741-1535
Contact Fax:	818-741-1527
Contact Email:	NOEL.PACHECO@PPG.COM
Contact Title:	Not reported
EPA Region:	09
Land Type:	Private
Federal Waste Generator Description:	Large Quantity Generator
Non-Notifier:	Not reported
Biennial Report Cycle:	2009
Accessibility:	Not reported
Active Site Indicator:	Handler Activities
State District Owner:	Not reported
State District:	Not reported
Mailing Address:	SAN FERNANDO ROAD
Mailing City,State,Zip:	SYLMAR, CA 91342
Owner Name:	TARGET CORP.
Owner Type:	Private
Operator Name:	PRC- DESOTO INTERNATIONAL
Operator Type:	Private

PRC-DESOTO INTERNATIONAL (Continued) **1000193036**

Short-Term Generator Activity:	No
Importer Activity:	No
Mixed Waste Generator:	No
Transporter Activity:	No
Transfer Facility Activity:	No
Recycler Activity with Storage:	No
Small Quantity On-Site Burner Exemption:	No
Smelting Melting and Refining Furnace Exemption:	No
Underground Injection Control:	No
Off-Site Waste Receipt:	No
Universal Waste Indicator:	No
Universal Waste Destination Facility:	No
Federal Universal Waste:	No
Active Site Fed-Reg Treatment Storage and Disposal Facility:	Not reported
Active Site Converter Treatment storage and Disposal Facility:	Not reported
Active Site State-Reg Treatment Storage and Disposal Facility:	Not reported
Active Site State-Reg Handler:	---
Federal Facility Indicator:	Not reported
Hazardous Secondary Material Indicator:	NN
Sub-Part K Indicator:	Not reported
Commercial TSD Indicator:	No
Treatment Storage and Disposal Type:	Not reported
2018 GPRA Permit Baseline:	Not on the Baseline
2018 GPRA Renewals Baseline:	Not on the Baseline
Permit Renewals Workload Universe:	Not reported
Permit Workload Universe:	Not reported
Permit Progress Universe:	Not reported
Post-Closure Workload Universe:	Not reported
Closure Workload Universe:	Not reported
202 GPRA Corrective Action Baseline:	No
Corrective Action Workload Universe:	No
Subject to Corrective Action Universe:	No
Non-TSDFs Where RCRA CA has Been Imposed Universe:	No
TSDFs Potentially Subject to CA Under 3004 (u)/(v) Universe:	No
TSDFs Only Subject to CA under Discretionary Auth Universe:	No
Corrective Action Priority Ranking:	No NCAPS ranking
Environmental Control Indicator:	No
Institutional Control Indicator:	No
Human Exposure Controls Indicator:	N/A
Groundwater Controls Indicator:	N/A
Operating TSDF Universe:	Not reported
Full Enforcement Universe:	Not reported
Significant Non-Complier Universe:	No
Unaddressed Significant Non-Complier Universe:	No
Addressed Significant Non-Complier Universe:	No
Significant Non-Complier With a Compliance Schedule Universe:	No
Financial Assurance Required:	Not reported
Handler Date of Last Change:	2010-10-06 16:38:05.0
Recognized Trader-Importer:	No
Recognized Trader-Exporter:	No
Importer of Spent Lead Acid Batteries:	No
Exporter of Spent Lead Acid Batteries:	No
Recycler Activity Without Storage:	Not reported
Manifest Broker:	Not reported
Sub-Part P Indicator:	Not reported

PRC-DESOTO INTERNATIONAL (Continued) **1000193036**

Biennial: List of Years
Year: 2009

Click Here for Biennial Reporting System Data:
Year: 2007

Click Here for Biennial Reporting System Data:
Year: 2005

Click Here for Biennial Reporting System Data:
Year: 2003

Click Here for Biennial Reporting System Data:
Year: 2001

Click Here for Biennial Reporting System Data:

Hazardous Waste Summary:
Waste Code: D000
Waste Description: Not Defined

Waste Code: D001
Waste Description: IGNITABLE WASTE

Waste Code: D002
Waste Description: CORROSIVE WASTE

Waste Code: D006
Waste Description: CADMIUM

Waste Code: D007
Waste Description: CHROMIUM

Waste Code: D008
Waste Description: LEAD

Waste Code: D009
Waste Description: MERCURY

Waste Code: D010
Waste Description: SELENIUM

Waste Code: D011
Waste Description: SILVER

Waste Code: D021
Waste Description: CHLOROBENZENE

Waste Code: D035
Waste Description: METHYL ETHYL KETONE

Waste Code: D039
Waste Description: TETRACHLOROETHYLENE

Waste Code: F001
Waste Description: THE FOLLOWING SPENT HALOGENATED SOLVENTS USED IN DEGREASING:

PRC-DESOTO INTERNATIONAL (Continued) **1000193036**

TETRACHLOROETHYLENE, TRICHLORETHYLENE, METHYLENE CHLORIDE, 1,1,1-TRICHLOROETHANE, CARBON TETRACHLORIDE AND CHLORINATED FLUOROCARBONS; ALL SPENT SOLVENT MIXTURES/BLENDS USED IN DEGREASING CONTAINING, BEFORE USE, A TOTAL OF TEN PERCENT OR MORE (BY VOLUME) OF ONE OR MORE OF THE ABOVE HALOGENATED SOLVENTS OR THOSE SOLVENTS LISTED IN F002, F004, AND F005; AND STILL BOTTOMS FROM THE RECOVERY OF THESE SPENT SOLVENTS AND SPENT SOLVENT MIXTURES.

Waste Code: F002
Waste Description: THE FOLLOWING SPENT HALOGENATED SOLVENTS: TETRACHLOROETHYLENE, METHYLENE CHLORIDE, TRICHLOROETHYLENE, 1,1,1-TRICHLOROETHANE, CHLOROBENZENE, 1,1,2-TRICHLORO-1,2,2-TRIFLUOROETHANE, ORTHO-DICHLOROBENZENE, TRICHLOROFLUOROMETHANE, AND 1,1,2, TRICHLOROETHANE; ALL SPENT SOLVENT MIXTURES/BLENDS CONTAINING, BEFORE USE, A TOTAL OF TEN PERCENT OR MORE (BY VOLUME) OF ONE OR MORE OF THE ABOVE HALOGENATED SOLVENTS OR THOSE SOLVENTS LISTED IN F001, F004, AND F005; AND STILL BOTTOMS FROM THE RECOVERY OF THESE SPENT SOLVENTS AND SPENT SOLVENT MIXTURES.

Waste Code: F003
Waste Description: THE FOLLOWING SPENT NONHALOGENATED SOLVENTS: XYLENE, ACETONE, ETHYL ACETATE, ETHYL BENZENE, ETHYL ETHER, METHYL ISOBUTYL KETONE, N-BUTYL ALCOHOL, CYCLOHEXANONE, AND METHANOL; ALL SPENT SOLVENT MIXTURES/BLENDS CONTAINING, BEFORE USE, ONLY THE ABOVE SPENT NONHALOGENATED SOLVENTS; AND ALL SPENT SOLVENT MIXTURES/BLENDS CONTAINING, BEFORE USE, ONE OR MORE OF THE ABOVE NONHALOGENATED SOLVENTS, AND A TOTAL OF TEN PERCENT OR MORE (BY VOLUME) OF ONE OR MORE OF THOSE SOLVENTS LISTED IN F001, F002, F004, AND F005; AND STILL BOTTOMS FROM THE RECOVERY OF THESE SPENT SOLVENTS AND SPENT SOLVENT MIXTURES.

Waste Code: F005
Waste Description: THE FOLLOWING SPENT NONHALOGENATED SOLVENTS: TOLUENE, METHYL ETHYL KETONE, CARBON DISULFIDE, ISOBUTANOL, PYRIDINE, BENZENE, 2-ETHOXYETHANOL, AND 2-NITROPROPANE; ALL SPENT SOLVENT MIXTURES/BLENDS CONTAINING, BEFORE USE, A TOTAL OF TEN PERCENT OR MORE (BY VOLUME) OF ONE OR MORE OF THE ABOVE NONHALOGENATED SOLVENTS OR THOSE SOLVENTS LISTED IN F001, F002, OR F004; AND STILL BOTTOMS FROM THE RECOVERY OF THESE SPENT SOLVENTS AND SPENT SOLVENT MIXTURES.

Waste Code: U070
Waste Description: BENZENE, 1,2-DICHLORO- (OR) O-DICHLOROBENZENE

Waste Code: U220
Waste Description: BENZENE, METHYL- (OR) TOLUENE

Waste Code: U239
Waste Description: BENZENE, DIMETHYL- (I,T) (OR) XYLENE (I)

Handler - Owner Operator:
Owner/Operator Indicator: Operator
Owner/Operator Name: PRC-DESOTO INTERNATIONAL, INC.
Legal Status: Private
Date Became Current: 1948-12-01 00:00:00.
Date Ended Current: Not reported
Owner/Operator Address: Not reported
Owner/Operator City,State,Zip: Not reported

PRC-DESOTO INTERNATIONAL (Continued) **1000193036**

Owner/Operator Telephone:	Not reported
Owner/Operator Telephone Ext:	Not reported
Owner/Operator Fax:	Not reported
Owner/Operator Email:	Not reported
Owner/Operator Indicator:	Owner
Owner/Operator Name:	TARGET CORPORATION
Legal Status:	Private
Date Became Current:	2005-08-05 00:00:00.
Date Ended Current:	Not reported
Owner/Operator Address:	Not reported
Owner/Operator City,State,Zip:	Not reported
Owner/Operator Telephone:	Not reported
Owner/Operator Telephone Ext:	Not reported
Owner/Operator Fax:	Not reported
Owner/Operator Email:	Not reported
Owner/Operator Indicator:	Owner
Owner/Operator Name:	TARGET CORP.
Legal Status:	Private
Date Became Current:	2005-08-05 00:00:00.
Date Ended Current:	Not reported
Owner/Operator Address:	ONE PPG PLACE
Owner/Operator City,State,Zip:	PITTSBURGH, PA 15272
Owner/Operator Telephone:	Not reported
Owner/Operator Telephone Ext:	Not reported
Owner/Operator Fax:	Not reported
Owner/Operator Email:	Not reported
Owner/Operator Indicator:	Owner
Owner/Operator Name:	5430 GLENDALE L.L.C.
Legal Status:	Private
Date Became Current:	1989-06-15 00:00:00.
Date Ended Current:	Not reported
Owner/Operator Address:	15260 VENTURA BOULEVARD
Owner/Operator City,State,Zip:	SHERMAN OAKS, CA 91403
Owner/Operator Telephone:	Not reported
Owner/Operator Telephone Ext:	Not reported
Owner/Operator Fax:	Not reported
Owner/Operator Email:	Not reported
Owner/Operator Indicator:	Operator
Owner/Operator Name:	PRC- DESOTO INTERNATIONAL
Legal Status:	Private
Date Became Current:	1948-12-01 00:00:00.
Date Ended Current:	Not reported
Owner/Operator Address:	Not reported
Owner/Operator City,State,Zip:	Not reported
Owner/Operator Telephone:	Not reported
Owner/Operator Telephone Ext:	Not reported
Owner/Operator Fax:	Not reported
Owner/Operator Email:	Not reported
Owner/Operator Indicator:	Owner
Owner/Operator Name:	P R C DESOTO INTERNATIONAL INC
Legal Status:	Private
Date Became Current:	Not reported

PRC-DESOTO INTERNATIONAL (Continued) **1000193036**

Date Ended Current:	Not reported
Owner/Operator Address:	5426 SAN FERNANDO RD
Owner/Operator City,State,Zip:	GLENDALE, CA 91209
Owner/Operator Telephone:	818-240-2060
Owner/Operator Telephone Ext:	Not reported
Owner/Operator Fax:	Not reported
Owner/Operator Email:	Not reported
Owner/Operator Indicator:	Operator
Owner/Operator Name:	NOT REQUIRED
Legal Status:	Private
Date Became Current:	Not reported
Date Ended Current:	Not reported
Owner/Operator Address:	NOT REQUIRED
Owner/Operator City,State,Zip:	NOT REQUIRED, ME 99999
Owner/Operator Telephone:	415-555-1212
Owner/Operator Telephone Ext:	Not reported
Owner/Operator Fax:	Not reported
Owner/Operator Email:	Not reported
Owner/Operator Indicator:	Operator
Owner/Operator Name:	PRC-DESOTO INTERNATIONAL, INC.
Legal Status:	Private
Date Became Current:	1948-12-01 00:00:00.
Date Ended Current:	Not reported
Owner/Operator Address:	Not reported
Owner/Operator City,State,Zip:	Not reported
Owner/Operator Telephone:	Not reported
Owner/Operator Telephone Ext:	Not reported
Owner/Operator Fax:	Not reported
Owner/Operator Email:	Not reported
Owner/Operator Indicator:	Owner
Owner/Operator Name:	TARGET CORP.
Legal Status:	Private
Date Became Current:	2005-08-05 00:00:00.
Date Ended Current:	Not reported
Owner/Operator Address:	1000 NICOLLET MALL
Owner/Operator City,State,Zip:	MINNEAPOLIS, MN 55403
Owner/Operator Telephone:	Not reported
Owner/Operator Telephone Ext:	Not reported
Owner/Operator Fax:	Not reported
Owner/Operator Email:	Not reported
Owner/Operator Indicator:	Operator
Owner/Operator Name:	PRC- DESOTO INTERNATIONAL
Legal Status:	Private
Date Became Current:	1948-12-01 00:00:00.
Date Ended Current:	Not reported
Owner/Operator Address:	Not reported
Owner/Operator City,State,Zip:	Not reported
Owner/Operator Telephone:	Not reported
Owner/Operator Telephone Ext:	Not reported
Owner/Operator Fax:	Not reported
Owner/Operator Email:	Not reported

PRC-DESOTO INTERNATIONAL (Continued) **1000193036**

Historic Generators:

Receive Date:	2010-05-11 00:00:00.0
Handler Name:	PRC- DESOTO INTERNATIONAL
Federal Waste Generator Description:	Large Quantity Generator
State District Owner:	Not reported
Large Quantity Handler of Universal Waste:	No
Recognized Trader Importer:	No
Recognized Trader Exporter:	No
Spent Lead Acid Battery Importer:	No
Spent Lead Acid Battery Exporter:	No
Current Record:	Yes
Non Storage Recycler Activity:	Not reported
Electronic Manifest Broker:	Not reported

Receive Date:	1996-09-01 00:00:00.0
Handler Name:	P R C DESOTO INTERNATIONAL
Federal Waste Generator Description:	Large Quantity Generator
State District Owner:	Not reported
Large Quantity Handler of Universal Waste:	No
Recognized Trader Importer:	No
Recognized Trader Exporter:	No
Spent Lead Acid Battery Importer:	No
Spent Lead Acid Battery Exporter:	No
Current Record:	No
Non Storage Recycler Activity:	Not reported
Electronic Manifest Broker:	Not reported

Receive Date:	1980-08-18 00:00:00.0
Handler Name:	P R C DESOTO INTERNATIONAL
Federal Waste Generator Description:	Large Quantity Generator
State District Owner:	Not reported
Large Quantity Handler of Universal Waste:	No
Recognized Trader Importer:	No
Recognized Trader Exporter:	No
Spent Lead Acid Battery Importer:	No
Spent Lead Acid Battery Exporter:	No
Current Record:	No
Non Storage Recycler Activity:	Not reported
Electronic Manifest Broker:	Not reported

Receive Date:	2001-04-30 00:00:00.0
Handler Name:	P R C DESOTO INTERNATIONAL
Federal Waste Generator Description:	Large Quantity Generator
State District Owner:	Not reported
Large Quantity Handler of Universal Waste:	No
Recognized Trader Importer:	No
Recognized Trader Exporter:	No
Spent Lead Acid Battery Importer:	No
Spent Lead Acid Battery Exporter:	No
Current Record:	No
Non Storage Recycler Activity:	Not reported
Electronic Manifest Broker:	Not reported

Receive Date:	1990-04-14 00:00:00.0
Handler Name:	PRODUCTS RESEARCH & CHEMICAL CORP
Federal Waste Generator Description:	Large Quantity Generator
State District Owner:	Not reported

PRC-DESOTO INTERNATIONAL (Continued) **1000193036**

Large Quantity Handler of Universal Waste:	No
Recognized Trader Importer:	No
Recognized Trader Exporter:	No
Spent Lead Acid Battery Importer:	No
Spent Lead Acid Battery Exporter:	No
Current Record:	No
Non Storage Recycler Activity:	Not reported
Electronic Manifest Broker:	Not reported

Receive Date:	1992-02-27 00:00:00.0
Handler Name:	PRODUCTS RESEARCH & CHEMICAL CORPORATION
Federal Waste Generator Description:	Large Quantity Generator
State District Owner:	Not reported
Large Quantity Handler of Universal Waste:	No
Recognized Trader Importer:	No
Recognized Trader Exporter:	No
Spent Lead Acid Battery Importer:	No
Spent Lead Acid Battery Exporter:	No
Current Record:	No
Non Storage Recycler Activity:	Not reported
Electronic Manifest Broker:	Not reported

Receive Date:	1994-03-29 00:00:00.0
Handler Name:	COURTAULDS AEROSPACE INC
Federal Waste Generator Description:	Large Quantity Generator
State District Owner:	Not reported
Large Quantity Handler of Universal Waste:	No
Recognized Trader Importer:	No
Recognized Trader Exporter:	No
Spent Lead Acid Battery Importer:	No
Spent Lead Acid Battery Exporter:	No
Current Record:	No
Non Storage Recycler Activity:	Not reported
Electronic Manifest Broker:	Not reported

Receive Date:	1996-03-29 00:00:00.0
Handler Name:	COURTAULDS AEROSPACE, INC
Federal Waste Generator Description:	Large Quantity Generator
State District Owner:	Not reported
Large Quantity Handler of Universal Waste:	No
Recognized Trader Importer:	No
Recognized Trader Exporter:	No
Spent Lead Acid Battery Importer:	No
Spent Lead Acid Battery Exporter:	No
Current Record:	No
Non Storage Recycler Activity:	Not reported
Electronic Manifest Broker:	Not reported

Receive Date:	1999-04-15 00:00:00.0
Handler Name:	COURTAULDS AEROSPACE, INC.
Federal Waste Generator Description:	Large Quantity Generator
State District Owner:	Not reported
Large Quantity Handler of Universal Waste:	No
Recognized Trader Importer:	No
Recognized Trader Exporter:	No
Spent Lead Acid Battery Importer:	No
Spent Lead Acid Battery Exporter:	No

PRC-DESOTO INTERNATIONAL (Continued) **1000193036**

Current Record: No
Non Storage Recycler Activity: Not reported
Electronic Manifest Broker: Not reported

Receive Date: 2000-10-12 00:00:00.0
Handler Name: PRC-DESOTO INTERNATIONAL, INC.
Federal Waste Generator Description: Large Quantity Generator
State District Owner: Not reported
Large Quantity Handler of Universal Waste: No
Recognized Trader Importer: No
Recognized Trader Exporter: No
Spent Lead Acid Battery Importer: No
Spent Lead Acid Battery Exporter: No
Current Record: No
Non Storage Recycler Activity: Not reported
Electronic Manifest Broker: Not reported

Receive Date: 2002-02-25 00:00:00.0
Handler Name: PRC-DESOTO INTERNATIONAL, INC.
Federal Waste Generator Description: Large Quantity Generator
State District Owner: Not reported
Large Quantity Handler of Universal Waste: Yes
Recognized Trader Importer: No
Recognized Trader Exporter: No
Spent Lead Acid Battery Importer: No
Spent Lead Acid Battery Exporter: No
Current Record: No
Non Storage Recycler Activity: Not reported
Electronic Manifest Broker: Not reported

Receive Date: 2004-02-26 00:00:00.0
Handler Name: PRC-DESOTO INTERNATIONAL, INC.
Federal Waste Generator Description: Large Quantity Generator
State District Owner: Not reported
Large Quantity Handler of Universal Waste: No
Recognized Trader Importer: No
Recognized Trader Exporter: No
Spent Lead Acid Battery Importer: No
Spent Lead Acid Battery Exporter: No
Current Record: No
Non Storage Recycler Activity: Not reported
Electronic Manifest Broker: Not reported

Receive Date: 2006-02-17 00:00:00.0
Handler Name: PRC-DESOTO INTERNATIONAL, INC.
Federal Waste Generator Description: Large Quantity Generator
State District Owner: Not reported
Large Quantity Handler of Universal Waste: No
Recognized Trader Importer: No
Recognized Trader Exporter: No
Spent Lead Acid Battery Importer: No
Spent Lead Acid Battery Exporter: No
Current Record: No
Non Storage Recycler Activity: Not reported
Electronic Manifest Broker: Not reported

Receive Date: 2008-02-28 00:00:00.0

PRC-DESOTO INTERNATIONAL (Continued) **1000193036**

Handler Name: PRC- DESOTO INTERNATIONAL
Federal Waste Generator Description: Large Quantity Generator
State District Owner: Not reported
Large Quantity Handler of Universal Waste: No
Recognized Trader Importer: No
Recognized Trader Exporter: No
Spent Lead Acid Battery Importer: No
Spent Lead Acid Battery Exporter: No
Current Record: No
Non Storage Recycler Activity: Not reported
Electronic Manifest Broker: Not reported

List of NAICS Codes and Descriptions:
NAICS Code: 32552
NAICS Description: ADHESIVE MANUFACTURING

NAICS Code: 32592
NAICS Description: EXPLOSIVES MANUFACTURING

Facility Has Received Notices of Violations:
Violations: No Violations Found

Evaluation Action Summary:
Evaluations: No Evaluations Found

FINDS:
Registry ID: 110009333435

Click Here:

Environmental Interest/Information System:
TSCA SUBMITTER
California Hazardous Waste Tracking System - Datamart (HWTS-DATAMART) provides California with information on hazardous waste shipments for generators, transporters, and treatment, storage, and disposal facilities.
US EPA TRIS (Toxics Release Inventory System) contains information from facilities on the amounts of over 300 listed toxic chemicals that these facilities release directly to air, water, land, or that are transported off-site.
HAZARDOUS AIR POLLUTANT MAJOR
RCRAInfo is a national information system that supports the Resource Conservation and Recovery Act (RCRA) program through the tracking of events and activities related to facilities that generate, transport, and treat, store, or dispose of hazardous waste. RCRAInfo allows RCRA program staff to track the notification, permit, compliance, and corrective action activities required under RCRA.
SUPERFUND (NON-NPL)
HAZARDOUS WASTE BIENNIAL REPORTER
STATE MASTER
ICIS (Integrated Compliance Information System) is the Integrated Compliance Information System and provides a database that, when complete, will contain integrated Enforcement and Compliance

PRC-DESOTO INTERNATIONAL (Continued) **1000193036**

information across most of EPA's programs. The vision for ICIS is to replace EPA's independent databases that contain Enforcement data with a single repository for that information. Currently, ICIS contains all Federal Administrative and Judicial enforcement actions. This information is maintained in ICIS by EPA in the Regional offices and it Headquarters. A future release of ICIS will replace the Permit Compliance System (PCS) which supports the NPDES and will integrate that information with Federal actions already in the system. ICIS also has the capability to track other activities occurring in the Region that support Compliance and Enforcement programs. These include; Incident Tracking, Compliance Assistance, and Compliance Monitoring.

Click this hyperlink while viewing on your computer to access additional FINDS: detail in the EDR Site Report.

ECHO:

Envid:	1000193036
Registry ID:	110009333435
DFR URL:	http://echo.epa.gov/detailed-facility-report?fid=110009333435
Name:	PRC-DESOTO INTERNATIONAL
Address:	5430 SAN FERNANDO ROAD
City,State,Zip:	GLENDALE, CA 91203

D32 **HARRINGTON TOOLS** **ICIS** **1016099885**
5420 WEST SAN FERNANDO ROAD **FINDS** **N/A**
< 1/8 **GLENDALE, CA 91203** **ECHO**
1 ft.

Site 1 of 5 in cluster D

Relative: Lower
Actual: 469 ft.

ICIS:

Enforcement Action ID:	09-2008-2529
FRS ID:	110010755469
Action Name:	W. R. Grace Bankruptcy (National Case)
Facility Name:	HARRINGTON TOOLS INC
Facility Address:	5420 WEST SAN FERNANDO ROAD GLENDALE, CA 91203
Enforcement Action Type:	Bankruptcy
Facility County:	LOS ANGELES
Program System Acronym:	CERCLIS
Enforcement Action Forum Desc:	Judicial
EA Type Code:	BNK
Facility SIC Code:	Not reported
Federal Facility ID:	Not reported
Latitude in Decimal Degrees:	34.150374
Longitude in Decimal Degrees:	-118.273671
Permit Type Desc:	Not reported
Program System Acronym:	CAN000905894
Facility NAICS Code:	Not reported
Tribal Land Code:	Not reported

Enforcement Action ID:	09-2002-0014
FRS ID:	110010755469
Action Name:	HARRINGTON TOOLS SITE (UAO)
Facility Name:	HARRINGTON TOOLS INC
Facility Address:	5420 WEST SAN FERNANDO ROAD GLENDALE, CA 91203
Enforcement Action Type:	CERCLA 106 AO For Resp Action/Imm Haz
Facility County:	LOS ANGELES

HARRINGTON TOOLS (Continued) **1016099885**

Program System Acronym: ICIS
Enforcement Action Forum Desc: Administrative - Formal
EA Type Code: 106
Facility SIC Code: 3423
Federal Facility ID: Not reported
Latitude in Decimal Degrees: 34.150375
Longitude in Decimal Degrees: -118.273672
Permit Type Desc: Not reported
Program System Acronym: 23595
Facility NAICS Code: Not reported
Tribal Land Code: Not reported

Facility Name: HARRINGTON TOOLS INC
Address: 5420 WEST SAN FERNANDO ROAD
Tribal Indicator: N
Fed Facility: Not reported
NAIC Code: Not reported
SIC Code: Not reported

Facility Name: HARRINGTON TOOLS INC
Address: 5420 WEST SAN FERNANDO ROAD
Tribal Indicator: N
Fed Facility: Not reported
NAIC Code: Not reported
SIC Code: Not reported

Facility Name: HARRINGTON TOOLS INC
Address: 5420 WEST SAN FERNANDO ROAD
Tribal Indicator: N
Fed Facility: Not reported
NAIC Code: Not reported
SIC Code: 3423

Facility Name: HARRINGTON TOOLS INC
Address: 5420 WEST SAN FERNANDO ROAD
Tribal Indicator: N
Fed Facility: Not reported
NAIC Code: Not reported
SIC Code: 3471

Facility Name: HARRINGTON TOOLS INC
Address: 5420 WEST SAN FERNANDO ROAD
Tribal Indicator: N
Fed Facility: Not reported
NAIC Code: Not reported
SIC Code: 3423

Facility Name: HARRINGTON TOOLS INC
Address: 5420 WEST SAN FERNANDO ROAD
Tribal Indicator: N
Fed Facility: Not reported
NAIC Code: Not reported
SIC Code: 3471

FINDS:
Registry ID: 110010755469

HARRINGTON TOOLS (Continued) **1016099885**

Click Here:

Environmental Interest/Information System:

SUPERFUND (NON-NPL)
ICIS (Integrated Compliance Information System) is the Integrated Compliance Information System and provides a database that, when complete, will contain integrated Enforcement and Compliance information across most of EPA's programs. The vision for ICIS is to replace EPA's independent databases that contain Enforcement data with a single repository for that information. Currently, ICIS contains all Federal Administrative and Judicial enforcement actions. This information is maintained in ICIS by EPA in the Regional offices and it Headquarters. A future release of ICIS will replace the Permit Compliance System (PCS) which supports the NPDES and will integrate that information with Federal actions already in the system. ICIS also has the capability to track other activities occurring in the Region that support Compliance and Enforcement programs. These include; Incident Tracking, Compliance Assistance, and Compliance Monitoring.

Click this hyperlink while viewing on your computer to access additional FINDS: detail in the EDR Site Report.

ECHO:

Envid:	1016099885
Registry ID:	110010755469
DFR URL:	http://echo.epa.gov/detailed-facility-report?fid=110010755469
Name:	HARRINGTON TOOLS
Address:	5420 WEST SAN FERNANDO ROAD
City,State,Zip:	GLENDALE, CA 91203

B33 **COURTAULDS AEROSPACE** **CA CIWQS** **S121631656**
5454 SAN FERNANDO RD **N/A**
< 1/8 **GLENDALE, CA 91203**
1 ft.

Site 19 of 28 in cluster B

Relative: Lower
Actual: 470 ft.

CIWQS:

Name:	COURTAULDS AEROSPACE
Address:	5454 SAN FERNANDO RD
City,State,Zip:	GLENDALE, CA 91203
Agency:	Courtaulds Aerospace
Agency Address:	5454 San Fernando Rd, Glendale, CA 91203
Place/Project Type:	Industrial - Adhesives and Sealants
SIC/NAICS:	2891
Region:	4
Program:	INDSTW
Regulatory Measure Status:	Terminated
Regulatory Measure Type:	Storm water industrial
Order Number:	2014-0057-DWQ
WDID:	4 19I002382
NPDES Number:	CAS000001
Adoption Date:	01/01/1900
Effective Date:	03/31/1992
Termination Date:	10/25/2000
Expiration/Review Date:	01/01/1900
Design Flow:	Not reported
Major/Minor:	Not reported
Complexity:	Not reported

COURTAULDS AEROSPACE (Continued) **S121631656**

TTWQ:	Not reported
Enforcement Actions within 5 years:	0
Violations within 5 years:	0
Latitude:	34.15121
Longitude:	-118.27406

C34 **VER** **RCRA NonGen / NLR** **1025853622**
757 WEST CALIFORNIA AVE **CAC003033839**
< 1/8 **GLENDALE, CA 91203**
1 ft.

Site 6 of 24 in cluster C

Relative: **Lower**
Actual: **473 ft.**

RCRA NonGen / NLR:

Date Form Received by Agency:		2019-09-13 00:00:00.0
Handler Name:	VER	
Handler Address:		757 WEST CALIFORNIA AVE
Handler City,State,Zip:		GLENDALE, CA 91203
EPA ID:		CAC003033839
Contact Name:		MIKE RODRIGUEZ
Contact Address:		757 WEST CALIFORNIA AVE
Contact City,State,Zip:		GLENDALE, CA 91203
Contact Telephone:		818-502-8980
Contact Fax:		Not reported
Contact Email:		GARY.MATTE@CRYSTAL-CLEAN.COM
Contact Title:		Not reported
EPA Region:		09
Land Type:		Not reported
Federal Waste Generator Description:		Not a generator, verified
Non-Notifier:		Not reported
Biennial Report Cycle:		Not reported
Accessibility:		Not reported
Active Site Indicator:		Not reported
State District Owner:		Not reported
State District:		Not reported
Mailing Address:		757 WEST CALIFORNIA AVE
Mailing City,State,Zip:		GLENDALE, CA 91203
Owner Name:		VER INDUSTRIES OF SOUTHERN CAL
Owner Type:		Other
Operator Name:		MIKE RODRIGUEZ
Operator Type:		Other
Short-Term Generator Activity:		No
Importer Activity:		No
Mixed Waste Generator:		No
Transporter Activity:		No
Transfer Facility Activity:		No
Recycler Activity with Storage:		No
Small Quantity On-Site Burner Exemption:		No
Smelting Melting and Refining Furnace Exemption:		No
Underground Injection Control:		No
Off-Site Waste Receipt:		No
Universal Waste Indicator:		No
Universal Waste Destination Facility:		No
Federal Universal Waste:		No
Active Site Fed-Reg Treatment Storage and Disposal Facility:		Not reported
Active Site Converter Treatment storage and Disposal Facility:		Not reported
Active Site State-Reg Treatment Storage and Disposal Facility:		Not reported
Active Site State-Reg Handler:		---
Federal Facility Indicator:		Not reported

VER (Continued) **1025853622**

Hazardous Secondary Material Indicator:	N
Sub-Part K Indicator:	Not reported
Commercial TSD Indicator:	No
Treatment Storage and Disposal Type:	Not reported
2018 GPRA Permit Baseline:	Not on the Baseline
2018 GPRA Renewals Baseline:	Not on the Baseline
Permit Renewals Workload Universe:	Not reported
Permit Workload Universe:	Not reported
Permit Progress Universe:	Not reported
Post-Closure Workload Universe:	Not reported
Closure Workload Universe:	Not reported
202 GPRA Corrective Action Baseline:	No
Corrective Action Workload Universe:	No
Subject to Corrective Action Universe:	No
Non-TSDFs Where RCRA CA has Been Imposed Universe:	No
TSDFs Potentially Subject to CA Under 3004 (u)/(v) Universe:	No
TSDFs Only Subject to CA under Discretionary Auth Universe:	No
Corrective Action Priority Ranking:	No NCAPS ranking
Environmental Control Indicator:	No
Institutional Control Indicator:	No
Human Exposure Controls Indicator:	N/A
Groundwater Controls Indicator:	N/A
Operating TSDF Universe:	Not reported
Full Enforcement Universe:	Not reported
Significant Non-Complier Universe:	No
Unaddressed Significant Non-Complier Universe:	No
Addressed Significant Non-Complier Universe:	No
Significant Non-Complier With a Compliance Schedule Universe:	No
Financial Assurance Required:	Not reported
Handler Date of Last Change:	2019-09-13 17:13:52.0
Recognized Trader-Importer:	No
Recognized Trader-Exporter:	No
Importer of Spent Lead Acid Batteries:	No
Exporter of Spent Lead Acid Batteries:	No
Recycler Activity Without Storage:	No
Manifest Broker:	No
Sub-Part P Indicator:	No

Handler - Owner Operator:

Owner/Operator Indicator:	Operator
Owner/Operator Name:	MIKE RODRIGUEZ
Legal Status:	Other
Date Became Current:	Not reported
Date Ended Current:	Not reported
Owner/Operator Address:	757 WEST CALIFORNIA AVE
Owner/Operator City,State,Zip:	GLENDALE, CA 91203
Owner/Operator Telephone:	818-502-8980
Owner/Operator Telephone Ext:	Not reported
Owner/Operator Fax:	Not reported
Owner/Operator Email:	Not reported

Owner/Operator Indicator:	Owner
Owner/Operator Name:	VER INDUSTRIES OF SOUTHERN CAL
Legal Status:	Other
Date Became Current:	Not reported
Date Ended Current:	Not reported

VER (Continued) **1025853622**

Owner/Operator Address: 757 WEST CALIFORNIA AVE
Owner/Operator City,State,Zip: GLENDALE, CA 91203
Owner/Operator Telephone: 818-502-8980
Owner/Operator Telephone Ext: Not reported
Owner/Operator Fax: Not reported
Owner/Operator Email: Not reported

Historic Generators:
Receive Date: 2019-09-13 00:00:00.0
Handler Name: VER
Federal Waste Generator Description: Not a generator, verified
State District Owner: Not reported
Large Quantity Handler of Universal Waste: No
Recognized Trader Importer: No
Recognized Trader Exporter: No
Spent Lead Acid Battery Importer: No
Spent Lead Acid Battery Exporter: No
Current Record: Yes
Non Storage Recycler Activity: Not reported
Electronic Manifest Broker: Not reported

List of NAICS Codes and Descriptions:
NAICS Code: 313310
NAICS Description: TEXTILE AND FABRIC FINISHING MILLS

Facility Has Received Notices of Violations:
Violations: No Violations Found

Evaluation Action Summary:
Evaluations: No Evaluations Found

B35 **PRC-DESOTO INTERNATIONAL INC.** **CA WDS** **S106103168**
5454 SAN FERNANDO RD **N/A**
< 1/8 **GLENDALE, CA 91203**
1 ft.

Site 20 of 28 in cluster B

Relative: WDS:
Lower
Actual: Name: PRC-DESOTO INTERNATIONAL INC.
470 ft. Address: 5454 San Fernando Rd
City: GLENDALE
Facility ID: 4 19I016172
Facility Type: Other - Does not fall into the category of Municipal/Domestic, Industrial, Agricultural or Solid Waste (Class I, II or III)
Facility Status: Active - Any facility with a continuous or seasonal discharge that is under Waste Discharge Requirements.
NPDES Number: CAS000001 The 1st 2 characters designate the state. The remaining 7 are assigned by the Regional Board
Subregion: 4
Facility Telephone: 8185497611
Facility Contact: Uyen Yhy Cain
Agency Name: PRC-DESOTO INTERNATIONAL INC.
Agency Address: Not reported
Agency City,St,Zip: 0
Agency Contact: Not reported

PRC-DESOTO INTERNATIONAL INC. (Continued) **S106103168**

Agency Telephone:	Not reported
Agency Type:	Private
SIC Code:	2891
SIC Code 2:	Not reported
Primary Waste Type:	Designated/Influent or Solid Wastes that pose a significant threat to water quality because of their high concentrations (E.G., BOD, Hardness, TRF, Chloride). 'Manageable' hazardous wastes (E.G., inorganic salts and heavy metals) are included in this category.
Primary Waste:	STORMS
Waste Type2:	Not reported
Waste2:	Stormwater Runoff
Primary Waste Type:	Designated/Influent or Solid Wastes that pose a significant threat to water quality because of their high concentrations (E.G., BOD, Hardness, TRF, Chloride). 'Manageable' hazardous wastes (E.G., inorganic salts and heavy metals) are included in this category.
Secondary Waste:	Not reported
Secondary Waste Type:	Not reported
Design Flow:	0
Baseline Flow:	0
Reclamation:	No reclamation requirements associated with this facility.
POTW:	The facility is not a POTW.
Treat To Water:	Minor Threat to Water Quality. A violation of a regional board order should cause a relatively minor impairment of beneficial uses compared to a major or minor threat. Not: All nurds without a TTWQ will be considered a minor threat to water quality unless coded at a higher Level. A Zero (0) may be used to code those NURDS that are found to represent no threat to water quality.
Complexity:	Category C - Facilities having no waste treatment systems, such as cooling water dischargers or thosewho must comply through best management practices, facilities with passive waste treatment and disposal systems, such as septic systems with subsurface disposal, or dischargers having waste storage systems with land disposal such as dairy waste ponds.

B36 **JENTSCH P M** **EDR Hist Auto** **1009016024**
5458 SAN FERNANDO RD **N/A**
< 1/8 **GLENDALE, CA**
1 ft.

Site 21 of 28 in cluster B

Relative: EDR Hist Auto
Lower

Actual: **470 ft.**

Year:	Name:	Type:
1940	PETERS L W	AUTO SERVICE STATIONS GAS AND OIL
1945	JENTSCH P M	AUTO SERVICE STATIONS GASOLINE AND OIL
1945	JENTSCH P M	AUTO SERVICE STATIONS GASOLINE AND OIL

D37 **MACDERMID, INC.** **CA WIP** **S106769835**
WSW **5439 SAN FERNANDO RD** **N/A**
< 1/8 **GLENDALE, CA 91203**
0.004 mi.
20 ft. **Site 2 of 5 in cluster D**

Relative: **Lower**

Actual: **469 ft.**

WIP:

Name:	MACDERMID, INC.
Address:	5439 San Fernando Rd
City,State,Zip:	GLENDALE, CA 91203
Region:	4
File Number:	113.5459
File Status:	**Historical**
Staff:	WDK
Facility Suite:	Not reported

D38 **ACTIVE SUPPLY COMPANY** **CA WIP** **S106769834**
WSW **5433 SAN FERNANDO RD** **N/A**
< 1/8 **GLENDALE, CA 91203**
0.004 mi.
20 ft. **Site 3 of 5 in cluster D**

Relative: **Lower**

Actual: **468 ft.**

WIP:

Name:	ACTIVE SUPPLY COMPANY
Address:	5433 San Fernando Rd
City,State,Zip:	GLENDALE, CA 91203
Region:	4
File Number:	113.5457
File Status:	**Historical**
Staff:	UNIDENTIFIED
Facility Suite:	Not reported

D39 **BLACKHAWKS BP LLC** **EDR Hist Auto** **1021743494**
SSW **5406 SAN FERNANDO RD** **N/A**
< 1/8 **GLENDALE, CA 91203**
0.005 mi.
28 ft. **Site 4 of 5 in cluster D**

Relative: **Lower**

Actual: **468 ft.**

EDR Hist Auto

Year:	Name:	Type:
2014	BLACKHAWKS BP LLC	Gasoline Service Stations, NEC

E40 **RADIAN** **CA WIP** **S105093581**
NNE **801 W MILFORD ST** **N/A**
< 1/8 **GLENDALE, CA**
0.010 mi.
55 ft. **Site 1 of 12 in cluster E**

Relative: **Higher**

Actual: **480 ft.**

WIP:

Name:	RADIAN
Address:	801 W MILFORD ST
City,State,Zip:	GLENDALE, CA
Region:	4
File Number:	113.0321
File Status:	**Not reported**
Staff:	UNIDENTIFIED

RADIAN (Continued) **S105093581**

Facility Suite: Not reported

Name: RADIAN
Address: 801 W MILFORD ST
City,State,Zip: GLENDALE, CA
Region: 4
File Number: 113.5380
File Status: Historical
Staff: UNIDENTIFIED
Facility Suite: Not reported

E41 **NOTRON MANUFACTURING INC** **RCRA NonGen / NLR** **1024800659**
NNE **801 W MILFORD ST** **CAL000221493**
< 1/8 **GLENDALE, CA 91203**
0.010 mi.
55 ft. **Site 2 of 12 in cluster E**

Relative: RCRA NonGen / NLR:
Higher

Actual: Date Form Received by Agency: 2000-10-30 00:00:00.0
480 ft. Handler Name: NOTRON MANUFACTURING INC
Handler Address: 801 W MILFORD ST
Handler City,State,Zip: GLENDALE, CA 91203-0000
EPA ID: CAL000221493
Contact Name: DAVE NORTON
Contact Address: 801 W MILFORD ST
Contact City,State,Zip: GLENDALE, CA 91203
Contact Telephone: 818-247-7739
Contact Fax: 000-000-0000
Contact Email: DAVE@NOTRONMFG.COM
Contact Title: Not reported
EPA Region: 09
Land Type: Not reported
Federal Waste Generator Description: Not a generator, verified
Non-Notifier: Not reported
Biennial Report Cycle: Not reported
Accessibility: Not reported
Active Site Indicator: Handler Activities
State District Owner: Not reported
State District: Not reported
Mailing Address: 801 W MILFORD ST
Mailing City,State,Zip: GLENDALE, CA 91203-0000
Owner Name: NOTRON MANUFACTURING INC
Owner Type: Other
Operator Name: DAVE NORTON
Operator Type: Other
Short-Term Generator Activity: No
Importer Activity: No
Mixed Waste Generator: No
Transporter Activity: No
Transfer Facility Activity: No
Recycler Activity with Storage: No
Small Quantity On-Site Burner Exemption: No
Smelting Melting and Refining Furnace Exemption: No
Underground Injection Control: No
Off-Site Waste Receipt: No
Universal Waste Indicator: Yes
Universal Waste Destination Facility: Yes
Federal Universal Waste: No

NOTRON MANUFACTURING INC (Continued) **1024800659**

Active Site Fed-Reg Treatment Storage and Disposal Facility:	Not reported
Active Site Converter Treatment storage and Disposal Facility:	Not reported
Active Site State-Reg Treatment Storage and Disposal Facility:	Not reported
Active Site State-Reg Handler:	---
Federal Facility Indicator:	Not reported
Hazardous Secondary Material Indicator:	N
Sub-Part K Indicator:	Not reported
Commercial TSD Indicator:	No
Treatment Storage and Disposal Type:	Not reported
2018 GPRA Permit Baseline:	Not on the Baseline
2018 GPRA Renewals Baseline:	Not on the Baseline
Permit Renewals Workload Universe:	Not reported
Permit Workload Universe:	Not reported
Permit Progress Universe:	Not reported
Post-Closure Workload Universe:	Not reported
Closure Workload Universe:	Not reported
202 GPRA Corrective Action Baseline:	No
Corrective Action Workload Universe:	No
Subject to Corrective Action Universe:	No
Non-TSDFs Where RCRA CA has Been Imposed Universe:	No
TSDFs Potentially Subject to CA Under 3004 (u)/(v) Universe:	No
TSDFs Only Subject to CA under Discretionary Auth Universe:	No
Corrective Action Priority Ranking:	No NCAPS ranking
Environmental Control Indicator:	No
Institutional Control Indicator:	No
Human Exposure Controls Indicator:	N/A
Groundwater Controls Indicator:	N/A
Operating TSDF Universe:	Not reported
Full Enforcement Universe:	Not reported
Significant Non-Complier Universe:	No
Unaddressed Significant Non-Complier Universe:	No
Addressed Significant Non-Complier Universe:	No
Significant Non-Complier With a Compliance Schedule Universe:	No
Financial Assurance Required:	Not reported
Handler Date of Last Change:	2018-09-05 15:45:18.0
Recognized Trader-Importer:	No
Recognized Trader-Exporter:	No
Importer of Spent Lead Acid Batteries:	No
Exporter of Spent Lead Acid Batteries:	No
Recycler Activity Without Storage:	No
Manifest Broker:	No
Sub-Part P Indicator:	No

Handler - Owner Operator:

Owner/Operator Indicator:	Owner
Owner/Operator Name:	NOTRON MANUFACTURING INC
Legal Status:	Other
Date Became Current:	Not reported
Date Ended Current:	Not reported
Owner/Operator Address:	801 W MILFORD ST
Owner/Operator City,State,Zip:	GLENDALE, CA 91203-0000
Owner/Operator Telephone:	818-247-7739
Owner/Operator Telephone Ext:	Not reported
Owner/Operator Fax:	Not reported
Owner/Operator Email:	Not reported

NOTRON MANUFACTURING INC (Continued) **1024800659**

Owner/Operator Indicator: Operator
Owner/Operator Name: DAVE NORTON
Legal Status: Other
Date Became Current: Not reported
Date Ended Current: Not reported
Owner/Operator Address: 801 W MILFORD ST
Owner/Operator City,State,Zip: GLENDALE, CA 91203
Owner/Operator Telephone: 818-247-7739
Owner/Operator Telephone Ext: Not reported
Owner/Operator Fax: Not reported
Owner/Operator Email: Not reported

Historic Generators:
Receive Date: 2000-10-30 00:00:00.0
Handler Name: NOTRON MANUFACTURING INC
Federal Waste Generator Description: Not a generator, verified
State District Owner: Not reported
Large Quantity Handler of Universal Waste: No
Recognized Trader Importer: No
Recognized Trader Exporter: No
Spent Lead Acid Battery Importer: No
Spent Lead Acid Battery Exporter: No
Current Record: Yes
Non Storage Recycler Activity: Not reported
Electronic Manifest Broker: Not reported

List of NAICS Codes and Descriptions:
NAICS Code: 42183
NAICS Description: INDUSTRIAL MACHINERY AND EQUIPMENT WHOLESALERS

Facility Has Received Notices of Violations:
Violations: No Violations Found

Evaluation Action Summary:
Evaluations: No Evaluations Found

E42 **RADIAN** **CA WIP** **S107257200**
North **811 W MILFORD ST** **N/A**
< 1/8 **GLENDALE, CA**
0.011 mi.
56 ft. **Site 3 of 12 in cluster E**

Relative:
Higher

Actual:
478 ft.

WIP:
Name: RADIAN
Address: 811 W MILFORD ST
City,State,Zip: GLENDALE, CA
Region: 4
File Number: 113.5380
File Status: Historical
Staff: UNIDENTIFIED
Facility Suite: Not reported

Name: RADIAN
Address: 811 W MILFORD ST
City,State,Zip: GLENDALE, CA

RADIAN (Continued) **S107257200**

Region: 4
File Number: 113.0323
File Status: Not reported
Staff: UNIDENTIFIED
Facility Suite: Not reported

E43 **J.J. CHEROKEE** **CA CPS-SLIC** **S106769403**
North **815 W MILFORD ST** **CA WIP** **N/A**
< 1/8 **GLENDALE, CA 91203** **CA CERS**
0.011 mi.
56 ft. **Site 4 of 12 in cluster E**

Relative:
Higher

Actual:
477 ft.

CPS-SLIC:

Name:	PLATING, INC.
Address:	815 W. MILFORD STREET
City,State,Zip:	GLENDALE, CA 91203
Region:	STATE
Facility Status:	**Completed - Case Closed**
Status Date:	05/13/2014
Global Id:	T10000004771
Lead Agency:	LOS ANGELES RWQCB (REGION 4)
Lead Agency Case Number:	Not reported
Latitude:	34.1523296
Longitude:	-118.272948
Case Type:	Cleanup Program Site
Case Worker:	JL
Local Agency:	Not reported
RB Case Number:	113.0324
File Location:	Not reported
Potential Media Affected:	Not reported
Potential Contaminants of Concern:	Not reported
Site History:	Not reported

Click here to access the California GeoTracker records for this facility:

WIP:

Name:	J.J. CHEROKEE
Address:	815 W Milford St
City,State,Zip:	GLENDALE, CA 91203
Region:	4
File Number:	113.0324
File Status:	**Historical**
Staff:	RNEVAREZ
Facility Suite:	Not reported

CERS:

Name:	PLATING, INC.
Address:	815 W. MILFORD STREET
City,State,Zip:	GLENDALE, CA 91203
Site ID:	206840
CERS ID:	T10000004771
CERS Description:	Cleanup Program Site

Affiliation:

Affiliation Type Desc:	Regional Board Caseworker
Entity Name:	JILLIAN LY - LOS ANGELES RWQCB (REGION 4)
Entity Title:	Not reported

J.J. CHEROKEE (Continued) **S106769403**

Affiliation Address: 320 W. 4th Sreet, Ste. 200
Affiliation City: LOS ANGELES
Affiliation State: CA
Affiliation Country: Not reported
Affiliation Zip: Not reported
Affiliation Phone: 2135766664

B44 **GLENDALE ANIMAL HOSPITAL** **CA WIP** **S106769375**
NNW **831 W MILFORD ST** **N/A**
< 1/8 **GLENDALE, CA 91203**
0.011 mi.
57 ft. **Site 22 of 28 in cluster B**

Relative: **Higher**
Actual: **475 ft.**

WIP:
Name: GLENDALE ANIMAL HOSPITAL
Address: 831 W Milford St
City,State,Zip: GLENDALE, CA 91203
Region: 4
File Number: 113.0285
File Status: **Historical**
Staff: UNIDENTIFIED
Facility Suite: Not reported

B45 **FABRIC FLAMEPROOFING** **CA WIP** **S106769376**
NW **835 W MILFORD ST** **N/A**
< 1/8 **GLENDALE, CA 91203**
0.011 mi.
58 ft. **Site 23 of 28 in cluster B**

Relative: **Lower**
Actual: **473 ft.**

WIP:
Name: FABRIC FLAMEPROOFING
Address: 835 W Milford St
City,State,Zip: GLENDALE, CA 91203
Region: 4
File Number: 113.0286
File Status: **Historical**
Staff: JG
Facility Suite: Not reported

D46 **E.L. FLEMMING DUMP** **CA SWF/LF** **S109821534**
WSW **5431 SAN FERNANDO RD** **CA CERS** **N/A**
< 1/8 **LOS ANGELES (CITY), CA 90039**
0.011 mi.
60 ft. **Site 5 of 5 in cluster D**

Relative: **Lower**
Actual: **468 ft.**

SWF/LF (SWIS):
Name: E.L. FLEMMING DUMP
Address: 5431 SAN FERNANDO RD
City,State,Zip: LOS ANGELES (CITY), CA 90039
Region: STATE
Facility ID: 19-AR-5041
SWIS Number: 19-AR-5041
Point of Contact: Dawn Liang
Is Archived: No

E.L. FLEMMING DUMP (Continued) **S109821534**

Is Closed Illegal Abandoned:	Yes
Is Site Inert Debris Engineered Fill:	No
Is Financial Assurances Responsible:	No
Absorbed On:	Not reported
Operational Status:	Closed
Absorbed By:	Not reported
Closed Illegal Abandoned Category:	C1
EPA Federal Registry ID:	Not reported
ARB District:	South Coast
SWRCB Region:	Los Angeles
Local Government:	Los Angeles County (Unincorporated)
Reporting Agency Legal Name:	City of Los Angeles
Reporting Agency Department:	Los Angeles Dept of Building & Safety, Local Enforcement Agency Program
Enforcing Agency Legal Name:	City of Los Angeles
Enforcing Agency Department:	Los Angeles Dept of Building & Safety, Local Enforcement Agency Program
Regulation Status:	Unpermitted

Activity:

SWIS Number:	19-AR-5041
Site Name:	E.L. Flemming Dump
Activity:	Solid Waste Disposal Site
Activity Is Archived:	No
Category:	Disposal
Activity Classification:	Solid Waste Disposal Site
WDR Number:	Not reported
WDR Landfill Class:	Not reported
Cease Operation:	Not reported
Cease Operation Type:	Not reported
Inspection Frequency:	Quarterly
Throughput:	0
Throughput Units:	Not reported
Remaining Capacity:	0
Remaining Capacity Date:	Not reported
Capacity:	0
Capacity Units:	Not reported
Total Acreage:	0
Disposal Acreage:	0
Permitted Elevation:	0
Permitted Elevation Type:	Not reported
Permitted Depth:	0
Permitted Depth Type:	Not reported
Point of Contact:	Dawn Liang
Site Operational Status:	Closed
Site Regulatory Status:	Unpermitted
Site Is Archived:	No
Is Closed Illegal Abandoned:	Yes
Is Site Inert Debris Engineered Fill:	No
Is Financial Assurances Responsible:	No
Absorbed On:	Not reported
Absorbed By:	Not reported
Closed Illegal Abandoned Category:	C1
EPA Federal Registry ID:	Not reported
County:	Los Angeles
ARB District:	South Coast
SWRCB Region:	Los Angeles
Local Government:	Los Angeles County (Unincorporated)

E.L. FLEMMING DUMP (Continued) **S109821534**

Street Address:	5431 San Fernando Rd
City:	Los Angeles (City)
State:	CA
ZIP Code:	90039
Reporting Agency Legal Name:	City of Los Angeles
Reporting Agency Department:	Los Angeles Dept of Building & Safety, Local Enforcement Agency Program
Enforcing Agency Legal Name:	City of Los Angeles
Enforcing Agency Department:	Los Angeles Dept of Building & Safety, Local Enforcement Agency Program

CERS:

Name:	E.L. FLEMMING DUMP
Address:	5431 SAN FERNANDO RD
City,State,Zip:	LOS ANGELES (CITY), CA
Site ID:	508358
CERS ID:	19-AR-5041
CERS Description:	Solid Waste and Recycle Sites

B47 **AAA PAPER STOCK COMPANY** **CA SWEEPS UST** **S101587690**
WNW **5487 SAN FERNANDO RD** **CA FID UST** **N/A**
< 1/8 **LOS ANGELES, CA 90039**
0.012 mi.
63 ft. **Site 24 of 28 in cluster B**

Relative:
Lower

Actual:
470 ft.

SWEEPS UST:

Name:	AAA PAPER STOCK COMPANY
Address:	5487 SAN FERNANDO RD
City:	LOS ANGELES
Status:	Active
Comp Number:	4817
Number:	1
Board Of Equalization:	Not reported
Referral Date:	02-25-93
Action Date:	03-08-94
Created Date:	02-29-88
Owner Tank Id:	Not reported
SWRCB Tank Id:	Not reported
Tank Status:	Not reported
Capacity:	Not reported
Active Date:	Not reported
Tank Use:	Not reported
STG:	Not reported
Content:	Not reported
Number Of Tanks:	Not reported

CA FID UST:

Facility ID:	19055896
Regulated By:	UTNKA
Regulated ID:	Not reported
Cortese Code:	Not reported
SIC Code:	Not reported
Facility Phone:	2130000000
Mail To:	Not reported
Mailing Address:	5487 SAN FERNANDO RD
Mailing Address 2:	Not reported

AAA PAPER STOCK COMPANY (Continued) **S101587690**

Mailing City,St,Zip: LOS ANGELES 900390000
Contact: Not reported
Contact Phone: Not reported
DUNs Number: Not reported
NPDES Number: Not reported
EPA ID: Not reported
Comments: Not reported
Status: Active

C48 **PCM INC.** **CA WIP** **S106769392**
South **769 W CALIFORNIA AVE** **N/A**
< 1/8 **GLENDALE, CA 91203**
0.015 mi.
79 ft. **Site 7 of 24 in cluster C**

Relative:
Lower

Actual:
471 ft.

WIP:
Name: PCM INC.
Address: 769 W California Ave
City,State,Zip: GLENDALE, CA 91203
Region: 4
File Number: 113.0309
File Status: **Historical**
Staff: JG
Facility Suite: Not reported

C49 **ELEGANT BODY SHOP** **CA CERS HAZ WASTE** **S113144631**
South **769 W CALIFORNIA AVE** **CA HAZNET** **N/A**
< 1/8 **GLENDALE, CA 91203** **CA CERS**
0.015 mi. **CA HWTS**
79 ft. **Site 8 of 24 in cluster C**

Relative:
Lower

Actual:
471 ft.

CERS HAZ WASTE:
Name: ELEGANT BODY SHOP, INC
Address: 769 W CALIFORNIA AVE
City,State,Zip: GLENDALE, CA 91203
Site ID: 358403
CERS ID: 10644223
CERS Description: Hazardous Waste Generator

HAZNET:
Name: ELEGANT BODY SHOP
Address: 769 W CALIFORNIA AVE
Address 2: Not reported
City,State,Zip: GLENDALE, CA 912031591
Contact: GARNIK VARDANYAN
Telephone: 8184091902
Mailing Name: Not reported
Mailing Address: 769 W CALIFORNIA AVE

Year: 2019
Gepaid: CAL000312034
TSD EPA ID: CAD008252405
CA Waste Code: 214 - Unspecified solvent mixture
Disposal Method: H061 - Fuel Blending Prior To Energy Recovery At Another Site
Tons: 0.36000

ELEGANT BODY SHOP (Continued) **S113144631**

Year: 2018
Gepaid: CAL000312034
TSD EPA ID: CAD008252405
CA Waste Code: 214 - Unspecified solvent mixture
Disposal Method: H061 - Fuel Blending Prior To Energy Recovery At Another Site
Tons: 0.21600

Year: 2018
Gepaid: CAL000312034
TSD EPA ID: CAD008252405
CA Waste Code: 221 - Waste oil and mixed oil
Disposal Method: H061 - Fuel Blending Prior To Energy Recovery At Another Site
Tons: 0.00000

Year: 2017
Gepaid: CAL000312034
TSD EPA ID: CAD008252405
CA Waste Code: 214 - Unspecified solvent mixture
Disposal Method: H061 - Fuel Blending Prior To Energy Recovery At Another Site
Tons: 0.216

Year: 2016
Gepaid: CAL000312034
TSD EPA ID: CAD008252405
CA Waste Code: 214 - Unspecified solvent mixture
Disposal Method: H061 - Fuel Blending Prior To Energy Recovery At Another Site
Tons: 0.324

Year: 2016
Gepaid: CAL000312034
TSD EPA ID: CAD008252405
CA Waste Code: 352 - Other organic solids
Disposal Method: H141 - Storage, Bulking, And/Or Transfer Off Site--No Treatment/Reovery (H010-H129) Or (H131-H135)
Tons: 0.125

Year: 2016
Gepaid: CAL000312034
TSD EPA ID: CAD008252405
CA Waste Code: 133 - Aqueous solution with total organic residues 10 percent or more
Disposal Method: H061 - Fuel Blending Prior To Energy Recovery At Another Site
Tons: 0.03336

Year: 2015
Gepaid: CAL000312034
TSD EPA ID: CAD008252405
CA Waste Code: 214 - Unspecified solvent mixture
Disposal Method: H061 - Fuel Blending Prior To Energy Recovery At Another Site
Tons: 0.108

Year: 2015
Gepaid: CAL000312034
TSD EPA ID: CAD008252405
CA Waste Code: 214 - Unspecified solvent mixture
Disposal Method: H020 - Solvents Recovery
Tons: 0.036

ELEGANT BODY SHOP (Continued) **S113144631**

Year:	2015
Gepaid:	CAL000312034
TSD EPA ID:	CAD008252405
CA Waste Code:	352 - Other organic solids
Disposal Method:	H141 - Storage, Bulking, And/Or Transfer Off Site--No Treatment/Reovery (H010-H129) Or (H131-H135)
Tons:	0.1

Click this hyperlink while viewing on your computer to access
21 additional CA HAZNET: record(s) in the EDR Site Report.

Additional Info:

Year:	2009
Gen EPA ID:	CAL000312034
Shipment Date:	20090819
Creation Date:	3/5/2010 18:30:08
Receipt Date:	20090819
Manifest ID:	005779498JJK
Trans EPA ID:	CAR000194837
Trans Name:	PACIFIC COAST LACQUER
Trans 2 EPA ID:	Not reported
Trans 2 Name:	Not reported
TSDF EPA ID:	CAD008252405
Trans Name:	PACIFIC RESOURCE RECOVERY
TSDF Alt EPA ID:	Not reported
TSDF Alt Name:	Not reported
Waste Code Description:	214 - Unspecified solvent mixture
RCRA Code:	F005
Meth Code:	H020 - Solvents Recovery
Quantity Tons:	0.072
Waste Quantity:	20
Quantity Unit:	G
Additional Code 1:	F003
Additional Code 2:	D001
Additional Code 3:	Not reported
Additional Code 4:	Not reported
Additional Code 5:	Not reported
Shipment Date:	20090624
Creation Date:	1/8/2010 18:30:16
Receipt Date:	20090624
Manifest ID:	005777179JJK
Trans EPA ID:	CAR000194837
Trans Name:	PACIFIC COAST LACQUER
Trans 2 EPA ID:	Not reported
Trans 2 Name:	Not reported
TSDF EPA ID:	CAD008252405
Trans Name:	PACIFIC RESOURCE RECOVERY
TSDF Alt EPA ID:	Not reported
TSDF Alt Name:	Not reported
Waste Code Description:	214 - Unspecified solvent mixture
RCRA Code:	F005
Meth Code:	H061 - Fuel Blending Prior To Energy Recovery At Another Site
Quantity Tons:	0.108
Waste Quantity:	30

ELEGANT BODY SHOP (Continued) **S113144631**

Quantity Unit:	G
Additional Code 1:	F003
Additional Code 2:	D001
Additional Code 3:	Not reported
Additional Code 4:	Not reported
Additional Code 5:	Not reported
Shipment Date:	20090325
Creation Date:	8/17/2009 18:30:09
Receipt Date:	20090325
Manifest ID:	004999658JJK
Trans EPA ID:	CAR000194837
Trans Name:	PACIFIC COAST LACQUER
Trans 2 EPA ID:	Not reported
Trans 2 Name:	Not reported
TSDF EPA ID:	CAD008252405
Trans Name:	PACIFIC RESOURCE RECOVERY
TSDF Alt EPA ID:	Not reported
TSDF Alt Name:	Not reported
Waste Code Description:	352 - Other organic solids
RCRA Code:	F005
Meth Code:	H141 - Storage, Bulking, And/Or Transfer Off Site--No Treatment/Reovery (H010-H129) Or (H131-H135)
Quantity Tons:	0.1
Waste Quantity:	200
Quantity Unit:	P
Additional Code 1:	F003
Additional Code 2:	D001
Additional Code 3:	Not reported
Additional Code 4:	Not reported
Additional Code 5:	Not reported
Shipment Date:	20090325
Creation Date:	8/17/2009 18:30:09
Receipt Date:	20090325
Manifest ID:	004999658JJK
Trans EPA ID:	CAR000194837
Trans Name:	PACIFIC COAST LACQUER
Trans 2 EPA ID:	Not reported
Trans 2 Name:	Not reported
TSDF EPA ID:	CAD008252405
Trans Name:	PACIFIC RESOURCE RECOVERY
TSDF Alt EPA ID:	Not reported
TSDF Alt Name:	Not reported
Waste Code Description:	214 - Unspecified solvent mixture
RCRA Code:	F005
Meth Code:	H020 - Solvents Recovery
Quantity Tons:	0.054
Waste Quantity:	15
Quantity Unit:	G
Additional Code 1:	F003
Additional Code 2:	D001
Additional Code 3:	Not reported
Additional Code 4:	Not reported
Additional Code 5:	Not reported
Shipment Date:	20090123

ELEGANT BODY SHOP (Continued) **S113144631**

Creation Date:	6/17/2009 18:30:27
Receipt Date:	20090123
Manifest ID:	004996533JJK
Trans EPA ID:	CAR000194837
Trans Name:	PACIFIC COAST LACQUER
Trans 2 EPA ID:	Not reported
Trans 2 Name:	Not reported
TSDF EPA ID:	CAD008252405
Trans Name:	PACIFIC RESOURCE RECOVERY
TSDF Alt EPA ID:	Not reported
TSDF Alt Name:	Not reported
Waste Code Description:	214 - Unspecified solvent mixture
RCRA Code:	F005
Meth Code:	H020 - Solvents Recovery
Quantity Tons:	0.0864
Waste Quantity:	24
Quantity Unit:	G
Additional Code 1:	F003
Additional Code 2:	D001
Additional Code 3:	Not reported
Additional Code 4:	Not reported
Additional Code 5:	Not reported

Shipment Date:	20090123
Creation Date:	6/17/2009 18:30:27
Receipt Date:	20090123
Manifest ID:	004996533JJK
Trans EPA ID:	CAR000194837
Trans Name:	PACIFIC COAST LACQUER
Trans 2 EPA ID:	Not reported
Trans 2 Name:	Not reported
TSDF EPA ID:	CAD008252405
Trans Name:	PACIFIC RESOURCE RECOVERY
TSDF Alt EPA ID:	Not reported
TSDF Alt Name:	Not reported
Waste Code Description:	352 - Other organic solids
RCRA Code:	F005
Meth Code:	H141 - Storage, Bulking, And/Or Transfer Off Site--No Treatment/Reovery (H010-H129) Or (H131-H135)
Quantity Tons:	0.1
Waste Quantity:	200
Quantity Unit:	P
Additional Code 1:	F003
Additional Code 2:	D001
Additional Code 3:	Not reported
Additional Code 4:	Not reported
Additional Code 5:	Not reported

Additional Info:

Year:	2015
Gen EPA ID:	CAL000312034

Shipment Date:	20150327
Creation Date:	9/11/2015 22:15:47
Receipt Date:	20150327
Manifest ID:	013250179JJK
Trans EPA ID:	CAD008252405

ELEGANT BODY SHOP (Continued) **S113144631**

Trans Name:	PACIFIC RESOURCE RECOVERY SERVICES
Trans 2 EPA ID:	Not reported
Trans 2 Name:	Not reported
TSDF EPA ID:	CAD008252405
Trans Name:	PACIFIC RESOURCE RECOVERY SERVICES
TSDF Alt EPA ID:	Not reported
TSDF Alt Name:	Not reported
Waste Code Description:	214 - Unspecified solvent mixture
RCRA Code:	F005
Meth Code:	H061 - Fuel Blending Prior To Energy Recovery At Another Site
Quantity Tons:	0.108
Waste Quantity:	30
Quantity Unit:	G
Additional Code 1:	F003
Additional Code 2:	D001
Additional Code 3:	Not reported
Additional Code 4:	Not reported
Additional Code 5:	Not reported

Shipment Date:	20150114
Creation Date:	6/26/2015 22:15:23
Receipt Date:	20150114
Manifest ID:	013241621JJK
Trans EPA ID:	CAD008252405
Trans Name:	PACIFIC RESOURCE RECOVERY SERVICES
Trans 2 EPA ID:	Not reported
Trans 2 Name:	Not reported
TSDF EPA ID:	CAD008252405
Trans Name:	PACIFIC RESOURCE RECOVERY SERVICES
TSDF Alt EPA ID:	Not reported
TSDF Alt Name:	Not reported
Waste Code Description:	352 - Other organic solids
RCRA Code:	F005
Meth Code:	H141 - Storage, Bulking, And/Or Transfer Off Site--No Treatment/Reovery (H010-H129) Or (H131-H135)
Quantity Tons:	0.1
Waste Quantity:	200
Quantity Unit:	P
Additional Code 1:	F003
Additional Code 2:	D001
Additional Code 3:	Not reported
Additional Code 4:	Not reported
Additional Code 5:	Not reported

Shipment Date:	20150114
Creation Date:	6/26/2015 22:15:23
Receipt Date:	20150114
Manifest ID:	013241621JJK
Trans EPA ID:	CAD008252405
Trans Name:	PACIFIC RESOURCE RECOVERY SERVICES
Trans 2 EPA ID:	Not reported
Trans 2 Name:	Not reported
TSDF EPA ID:	CAD008252405
Trans Name:	PACIFIC RESOURCE RECOVERY SERVICES
TSDF Alt EPA ID:	Not reported
TSDF Alt Name:	Not reported
Waste Code Description:	214 - Unspecified solvent mixture

ELEGANT BODY SHOP (Continued) **S113144631**

RCRA Code:	F005
Meth Code:	H020 - Solvents Recovery
Quantity Tons:	0.036
Waste Quantity:	10
Quantity Unit:	G
Additional Code 1:	F003
Additional Code 2:	D001
Additional Code 3:	Not reported
Additional Code 4:	Not reported
Additional Code 5:	Not reported

Additional Info:

Year:	2017
Gen EPA ID:	CAL000312034
Shipment Date:	20171025
Creation Date:	7/11/2018 18:31:13
Receipt Date:	20171025
Manifest ID:	017006785JJK
Trans EPA ID:	CAD008252405
Trans Name:	PACIFIC RESOURCE RECOVERY SERVICES
Trans 2 EPA ID:	Not reported
Trans 2 Name:	Not reported
TSDF EPA ID:	CAD008252405
Trans Name:	PACIFIC RESOURCE RECOVERY SERVICES
TSDF Alt EPA ID:	Not reported
TSDF Alt Name:	Not reported
Waste Code Description:	214 - Unspecified solvent mixture
RCRA Code:	F005
Meth Code:	H061 - Fuel Blending Prior To Energy Recovery At Another Site
Quantity Tons:	0.108
Waste Quantity:	30
Quantity Unit:	G
Additional Code 1:	F003
Additional Code 2:	D001
Additional Code 3:	Not reported
Additional Code 4:	Not reported
Additional Code 5:	Not reported
Shipment Date:	20170511
Creation Date:	7/18/2018 18:30:10
Receipt Date:	20170511
Manifest ID:	016996965JJK
Trans EPA ID:	CAD008252405
Trans Name:	PACIFIC RESOURCE RECOVERY SERVICES
Trans 2 EPA ID:	Not reported
Trans 2 Name:	Not reported
TSDF EPA ID:	CAD008252405
Trans Name:	PACIFIC RESOURCE RECOVERY SERVICES
TSDF Alt EPA ID:	Not reported
TSDF Alt Name:	Not reported
Waste Code Description:	214 - Unspecified solvent mixture
RCRA Code:	F005
Meth Code:	H061 - Fuel Blending Prior To Energy Recovery At Another Site
Quantity Tons:	0.108
Waste Quantity:	30
Quantity Unit:	G

ELEGANT BODY SHOP (Continued) **S113144631**

Additional Code 1:	F003
Additional Code 2:	D001
Additional Code 3:	Not reported
Additional Code 4:	Not reported
Additional Code 5:	Not reported

Additional Info:

Year:	2011
Gen EPA ID:	CAL000312034
Shipment Date:	20110914
Creation Date:	3/23/2012 20:30:11
Receipt Date:	20110914
Manifest ID:	008712671JJK
Trans EPA ID:	CAR000194837
Trans Name:	PACIFIC COAST LACQUER
Trans 2 EPA ID:	Not reported
Trans 2 Name:	Not reported
TSDF EPA ID:	CAD008252405
Trans Name:	PACIFIC RESOURCE RECOVERY
TSDF Alt EPA ID:	Not reported
TSDF Alt Name:	Not reported
Waste Code Description:	352 - Other organic solids
RCRA Code:	F005
Meth Code:	H141 - Storage, Bulking, And/Or Transfer Off Site--No Treatment/Reovery (H010-H129) Or (H131-H135)
Quantity Tons:	0.3
Waste Quantity:	600
Quantity Unit:	P
Additional Code 1:	F003
Additional Code 2:	D001
Additional Code 3:	Not reported
Additional Code 4:	Not reported
Additional Code 5:	Not reported
Shipment Date:	20110914
Creation Date:	3/23/2012 20:30:11
Receipt Date:	20110914
Manifest ID:	008712671JJK
Trans EPA ID:	CAR000194837
Trans Name:	PACIFIC COAST LACQUER
Trans 2 EPA ID:	Not reported
Trans 2 Name:	Not reported
TSDF EPA ID:	CAD008252405
Trans Name:	PACIFIC RESOURCE RECOVERY
TSDF Alt EPA ID:	Not reported
TSDF Alt Name:	Not reported
Waste Code Description:	214 - Unspecified solvent mixture
RCRA Code:	F005
Meth Code:	H061 - Fuel Blending Prior To Energy Recovery At Another Site
Quantity Tons:	0.054
Waste Quantity:	15
Quantity Unit:	G
Additional Code 1:	F003
Additional Code 2:	D001
Additional Code 3:	Not reported
Additional Code 4:	Not reported

ELEGANT BODY SHOP (Continued) **S113144631**

Additional Code 5:	Not reported
Shipment Date:	20110909
Creation Date:	3/22/2012 20:30:33
Receipt Date:	20110912
Manifest ID:	008712436JJK
Trans EPA ID:	CAR000194837
Trans Name:	PACIFIC COAST LACQUER
Trans 2 EPA ID:	Not reported
Trans 2 Name:	Not reported
TSDF EPA ID:	CAD008252405
Trans Name:	PACIFIC RESOURCE RECOVERY
TSDF Alt EPA ID:	Not reported
TSDF Alt Name:	Not reported
Waste Code Description:	214 - Unspecified solvent mixture
RCRA Code:	F005
Meth Code:	H020 - Solvents Recovery
Quantity Tons:	0.054
Waste Quantity:	15
Quantity Unit:	G
Additional Code 1:	F003
Additional Code 2:	D001
Additional Code 3:	Not reported
Additional Code 4:	Not reported
Additional Code 5:	Not reported
Shipment Date:	20110909
Creation Date:	3/22/2012 20:30:33
Receipt Date:	20110912
Manifest ID:	008712436JJK
Trans EPA ID:	CAR000194837
Trans Name:	PACIFIC COAST LACQUER
Trans 2 EPA ID:	Not reported
Trans 2 Name:	Not reported
TSDF EPA ID:	CAD008252405
Trans Name:	PACIFIC RESOURCE RECOVERY
TSDF Alt EPA ID:	Not reported
TSDF Alt Name:	Not reported
Waste Code Description:	133 - Aqueous solution with 10% or more total organic residues
RCRA Code:	Not reported
Meth Code:	H061 - Fuel Blending Prior To Energy Recovery At Another Site
Quantity Tons:	0.1251
Waste Quantity:	30
Quantity Unit:	G
Additional Code 1:	Not reported
Additional Code 2:	Not reported
Additional Code 3:	Not reported
Additional Code 4:	Not reported
Additional Code 5:	Not reported

Additional Info:

Year:	2007
Gen EPA ID:	CAL000312034
Shipment Date:	20071120
Creation Date:	4/22/2008 18:30:17
Receipt Date:	20071120

ELEGANT BODY SHOP (Continued) **S113144631**

Manifest ID:	003324484JJK
Trans EPA ID:	CAD008252405
Trans Name:	PACIFIC COAST LACQUER
Trans 2 EPA ID:	Not reported
Trans 2 Name:	Not reported
TSDF EPA ID:	CAD008252405
Trans Name:	PACIFIC RESOURCE RECOVERY
TSDF Alt EPA ID:	Not reported
TSDF Alt Name:	Not reported
Waste Code Description:	352 - Other organic solids
RCRA Code:	F005
Meth Code:	H141 - Storage, Bulking, And/Or Transfer Off Site--No Treatment/Reovery (H010-H129) Or (H131-H135)
Quantity Tons:	0.1
Waste Quantity:	200
Quantity Unit:	P
Additional Code 1:	F003
Additional Code 2:	D001
Additional Code 3:	Not reported
Additional Code 4:	Not reported
Additional Code 5:	Not reported

Shipment Date:	20070926
Creation Date:	3/11/2008 18:30:17
Receipt Date:	20070926
Manifest ID:	003329353JJK
Trans EPA ID:	CAD008252405
Trans Name:	PACIFIC COAST LACQUER
Trans 2 EPA ID:	Not reported
Trans 2 Name:	Not reported
TSDF EPA ID:	CAD008252405
Trans Name:	PACIFIC RESOURCE RECOVERY
TSDF Alt EPA ID:	Not reported
TSDF Alt Name:	Not reported
Waste Code Description:	214 - Unspecified solvent mixture
RCRA Code:	F005
Meth Code:	H020 - Solvents Recovery
Quantity Tons:	0.108
Waste Quantity:	30
Quantity Unit:	G
Additional Code 1:	F003
Additional Code 2:	D001
Additional Code 3:	Not reported
Additional Code 4:	Not reported
Additional Code 5:	Not reported

Shipment Date:	20070713
Creation Date:	2/29/2008 18:30:06
Receipt Date:	20070713
Manifest ID:	001657968JJK
Trans EPA ID:	CAD008252405
Trans Name:	PACIFIC COAST LACQUER
Trans 2 EPA ID:	Not reported
Trans 2 Name:	Not reported
TSDF EPA ID:	CAD008252405
Trans Name:	PACIFIC RESOURCE RECOVERY
TSDF Alt EPA ID:	Not reported

ELEGANT BODY SHOP (Continued) **S113144631**

TSDF Alt Name:	Not reported
Waste Code Description:	214 - Unspecified solvent mixture
RCRA Code:	F005
Meth Code:	H020 - Solvents Recovery
Quantity Tons:	0.108
Waste Quantity:	30
Quantity Unit:	G
Additional Code 1:	F003
Additional Code 2:	D001
Additional Code 3:	Not reported
Additional Code 4:	Not reported
Additional Code 5:	Not reported

Shipment Date:	20070425
Creation Date:	12/20/2007 18:30:07
Receipt Date:	20070425
Manifest ID:	000580459JJK
Trans EPA ID:	CAD008252405
Trans Name:	PACIFIC COAST LACQUER
Trans 2 EPA ID:	Not reported
Trans 2 Name:	Not reported
TSDF EPA ID:	CAD008252405
Trans Name:	PACIFIC RESOURCE RECOVERY
TSDF Alt EPA ID:	Not reported
TSDF Alt Name:	Not reported
Waste Code Description:	214 - Unspecified solvent mixture
RCRA Code:	F005
Meth Code:	H061 - Fuel Blending Prior To Energy Recovery At Another Site
Quantity Tons:	0.108
Waste Quantity:	30
Quantity Unit:	G
Additional Code 1:	F003
Additional Code 2:	D001
Additional Code 3:	Not reported
Additional Code 4:	Not reported
Additional Code 5:	Not reported

Additional Info:

Year:	2013
Gen EPA ID:	CAL000312034

Shipment Date:	20130702
Creation Date:	11/27/2013 22:15:18
Receipt Date:	20130702
Manifest ID:	010805352JJK
Trans EPA ID:	CAD008252405
Trans Name:	PACIFIC RESOURCE RECOVERY SERVICES
Trans 2 EPA ID:	Not reported
Trans 2 Name:	Not reported
TSDF EPA ID:	CAD008252405
Trans Name:	PACIFIC RESOURCE RECOVERY SERVICES
TSDF Alt EPA ID:	Not reported
TSDF Alt Name:	Not reported
Waste Code Description:	352 - Other organic solids
RCRA Code:	F005
Meth Code:	H141 - Storage, Bulking, And/Or Transfer Off Site--No Treatment/Reovery (H010-H129) Or (H131-H135)

ELEGANT BODY SHOP (Continued) **S113144631**

Quantity Tons:	0.1
Waste Quantity:	200
Quantity Unit:	P
Additional Code 1:	F003
Additional Code 2:	D001
Additional Code 3:	Not reported
Additional Code 4:	Not reported
Additional Code 5:	Not reported
Shipment Date:	20130626
Creation Date:	11/27/2013 22:15:18
Receipt Date:	20130626
Manifest ID:	010805118JJK
Trans EPA ID:	CAD008252405
Trans Name:	PACIFIC RESOURCE RECOVERY SERVICES
Trans 2 EPA ID:	Not reported
Trans 2 Name:	Not reported
TSDF EPA ID:	CAD008252405
Trans Name:	PACIFIC RESOURCE RECOVERY SERVICES
TSDF Alt EPA ID:	Not reported
TSDF Alt Name:	Not reported
Waste Code Description:	214 - Unspecified solvent mixture
RCRA Code:	F005
Meth Code:	H020 - Solvents Recovery
Quantity Tons:	0.18
Waste Quantity:	50
Quantity Unit:	G
Additional Code 1:	F003
Additional Code 2:	D001
Additional Code 3:	Not reported
Additional Code 4:	Not reported
Additional Code 5:	Not reported
Shipment Date:	20130626
Creation Date:	11/27/2013 22:15:18
Receipt Date:	20130626
Manifest ID:	010805118JJK
Trans EPA ID:	CAD008252405
Trans Name:	PACIFIC RESOURCE RECOVERY SERVICES
Trans 2 EPA ID:	Not reported
Trans 2 Name:	Not reported
TSDF EPA ID:	CAD008252405
Trans Name:	PACIFIC RESOURCE RECOVERY SERVICES
TSDF Alt EPA ID:	Not reported
TSDF Alt Name:	Not reported
Waste Code Description:	133 - Aqueous solution with 10% or more total organic residues
RCRA Code:	Not reported
Meth Code:	H061 - Fuel Blending Prior To Energy Recovery At Another Site
Quantity Tons:	0.1251
Waste Quantity:	30
Quantity Unit:	G
Additional Code 1:	Not reported
Additional Code 2:	Not reported
Additional Code 3:	Not reported
Additional Code 4:	Not reported
Additional Code 5:	Not reported

ELEGANT BODY SHOP (Continued) **S113144631**

Additional Info:

Year:	2010
Gen EPA ID:	CAL000312034
Shipment Date:	20100720
Creation Date:	1/27/2011 18:30:23
Receipt Date:	20100720
Manifest ID:	006494869JJK
Trans EPA ID:	CAR000194837
Trans Name:	PACIFIC COAST LACQUER
Trans 2 EPA ID:	Not reported
Trans 2 Name:	Not reported
TSDF EPA ID:	CAD008252405
Trans Name:	PACIFIC RESOURCE RECOVERY
TSDF Alt EPA ID:	Not reported
TSDF Alt Name:	Not reported
Waste Code Description:	352 - Other organic solids
RCRA Code:	F005
Meth Code:	H141 - Storage, Bulking, And/Or Transfer Off Site--No Treatment/Reovery (H010-H129) Or (H131-H135)
Quantity Tons:	0.1
Waste Quantity:	200
Quantity Unit:	P
Additional Code 1:	F003
Additional Code 2:	D001
Additional Code 3:	Not reported
Additional Code 4:	Not reported
Additional Code 5:	Not reported
Shipment Date:	20100720
Creation Date:	1/27/2011 18:30:23
Receipt Date:	20100720
Manifest ID:	006494869JJK
Trans EPA ID:	CAR000194837
Trans Name:	PACIFIC COAST LACQUER
Trans 2 EPA ID:	Not reported
Trans 2 Name:	Not reported
TSDF EPA ID:	CAD008252405
Trans Name:	PACIFIC RESOURCE RECOVERY
TSDF Alt EPA ID:	Not reported
TSDF Alt Name:	Not reported
Waste Code Description:	214 - Unspecified solvent mixture
RCRA Code:	F005
Meth Code:	H061 - Fuel Blending Prior To Energy Recovery At Another Site
Quantity Tons:	0.108
Waste Quantity:	30
Quantity Unit:	G
Additional Code 1:	F003
Additional Code 2:	D001
Additional Code 3:	Not reported
Additional Code 4:	Not reported
Additional Code 5:	Not reported
Shipment Date:	20100720
Creation Date:	1/27/2011 18:30:23
Receipt Date:	20100720
Manifest ID:	006494869JJK

ELEGANT BODY SHOP (Continued) **S113144631**

Trans EPA ID:	CAR000194837
Trans Name:	PACIFIC COAST LACQUER
Trans 2 EPA ID:	Not reported
Trans 2 Name:	Not reported
TSDF EPA ID:	CAD008252405
Trans Name:	PACIFIC RESOURCE RECOVERY
TSDF Alt EPA ID:	Not reported
TSDF Alt Name:	Not reported
Waste Code Description:	133 - Aqueous solution with 10% or more total organic residues
RCRA Code:	Not reported
Meth Code:	H061 - Fuel Blending Prior To Energy Recovery At Another Site
Quantity Tons:	0.1251
Waste Quantity:	30
Quantity Unit:	G
Additional Code 1:	Not reported
Additional Code 2:	Not reported
Additional Code 3:	Not reported
Additional Code 4:	Not reported
Additional Code 5:	Not reported

Shipment Date:	20100204
Creation Date:	11/3/2010 18:30:37
Receipt Date:	20100204
Manifest ID:	006487745JJK
Trans EPA ID:	CAR000194837
Trans Name:	PACIFIC COAST LACQUER
Trans 2 EPA ID:	Not reported
Trans 2 Name:	Not reported
TSDF EPA ID:	CAD008252405
Trans Name:	PACIFIC RESOURCE RECOVERY
TSDF Alt EPA ID:	Not reported
TSDF Alt Name:	Not reported
Waste Code Description:	352 - Other organic solids
RCRA Code:	F005
Meth Code:	H141 - Storage, Bulking, And/Or Transfer Off Site--No Treatment/Reovery (H010-H129) Or (H131-H135)
Quantity Tons:	0.2
Waste Quantity:	400
Quantity Unit:	P
Additional Code 1:	F003
Additional Code 2:	D001
Additional Code 3:	Not reported
Additional Code 4:	Not reported
Additional Code 5:	Not reported

Shipment Date:	20100204
Creation Date:	11/3/2010 18:30:37
Receipt Date:	20100204
Manifest ID:	006487745JJK
Trans EPA ID:	CAR000194837
Trans Name:	PACIFIC COAST LACQUER
Trans 2 EPA ID:	Not reported
Trans 2 Name:	Not reported
TSDF EPA ID:	CAD008252405
Trans Name:	PACIFIC RESOURCE RECOVERY
TSDF Alt EPA ID:	Not reported
TSDF Alt Name:	Not reported

ELEGANT BODY SHOP (Continued) **S113144631**

Waste Code Description:	214 - Unspecified solvent mixture
RCRA Code:	F005
Meth Code:	H020 - Solvents Recovery
Quantity Tons:	0.1008
Waste Quantity:	28
Quantity Unit:	G
Additional Code 1:	F003
Additional Code 2:	D001
Additional Code 3:	Not reported
Additional Code 4:	Not reported
Additional Code 5:	Not reported

Additional Info:

Year:	2008
Gen EPA ID:	CAL000312034
Shipment Date:	20080702
Creation Date:	12/8/2008 18:30:18
Receipt Date:	20080711
Manifest ID:	003935152JJK
Trans EPA ID:	CAD008252405
Trans Name:	PACIFIC COAST LACQUER
Trans 2 EPA ID:	Not reported
Trans 2 Name:	Not reported
TSDF EPA ID:	CAD008252405
Trans Name:	PACIFIC RESOURCE RECOVERY
TSDF Alt EPA ID:	Not reported
TSDF Alt Name:	Not reported
Waste Code Description:	214 - Unspecified solvent mixture
RCRA Code:	F005
Meth Code:	H061 - Fuel Blending Prior To Energy Recovery At Another Site
Quantity Tons:	0.09
Waste Quantity:	25
Quantity Unit:	G
Additional Code 1:	F003
Additional Code 2:	D001
Additional Code 3:	Not reported
Additional Code 4:	Not reported
Additional Code 5:	Not reported

Additional Info:

Year:	2006
Gen EPA ID:	CAL000312034
Shipment Date:	20061017
Creation Date:	6/29/2007 18:30:33
Receipt Date:	20061017
Manifest ID:	000581641JJK
Trans EPA ID:	CAD008252405
Trans Name:	PACIFIC COAST LACQUER
Trans 2 EPA ID:	Not reported
Trans 2 Name:	Not reported
TSDF EPA ID:	CAD008252405
Trans Name:	PACIFIC RESOURCE RECOVERY
TSDF Alt EPA ID:	Not reported
TSDF Alt Name:	Not reported

ELEGANT BODY SHOP (Continued) **S113144631**

Waste Code Description:	214 - Unspecified solvent mixture
RCRA Code:	F005
Meth Code:	H061 - Fuel Blending Prior To Energy Recovery At Another Site
Quantity Tons:	0.0432
Waste Quantity:	12
Quantity Unit:	G
Additional Code 1:	F003
Additional Code 2:	D001
Additional Code 3:	Not reported
Additional Code 4:	Not reported
Additional Code 5:	Not reported
Shipment Date:	20061017
Creation Date:	6/29/2007 18:30:33
Receipt Date:	20061017
Manifest ID:	000581641JJK
Trans EPA ID:	CAD008252405
Trans Name:	PACIFIC COAST LACQUER
Trans 2 EPA ID:	Not reported
Trans 2 Name:	Not reported
TSDF EPA ID:	CAD008252405
Trans Name:	PACIFIC RESOURCE RECOVERY
TSDF Alt EPA ID:	Not reported
TSDF Alt Name:	Not reported
Waste Code Description:	214 - Unspecified solvent mixture
RCRA Code:	F005
Meth Code:	H020 - Solvents Recovery
Quantity Tons:	0.1548
Waste Quantity:	43
Quantity Unit:	G
Additional Code 1:	F003
Additional Code 2:	D001
Additional Code 3:	Not reported
Additional Code 4:	Not reported
Additional Code 5:	Not reported

Additional Info:

Year:	2016
Gen EPA ID:	CAL000312034
Shipment Date:	20150327
Creation Date:	9/11/2015 22:15:47
Receipt Date:	20150327
Manifest ID:	013250179JJK
Trans EPA ID:	CAD008252405
Trans Name:	PACIFIC RESOURCE RECOVERY SERVICES
Trans 2 EPA ID:	Not reported
Trans 2 Name:	Not reported
TSDF EPA ID:	CAD008252405
Trans Name:	PACIFIC RESOURCE RECOVERY SERVICES
TSDF Alt EPA ID:	Not reported
TSDF Alt Name:	Not reported
Waste Code Description:	214 - Unspecified solvent mixture
RCRA Code:	F005
Meth Code:	H061 - Fuel Blending Prior To Energy Recovery At Another Site
Quantity Tons:	0.108
Waste Quantity:	30

ELEGANT BODY SHOP (Continued) **S113144631**

Quantity Unit:	G
Additional Code 1:	F003
Additional Code 2:	D001
Additional Code 3:	Not reported
Additional Code 4:	Not reported
Additional Code 5:	Not reported
Shipment Date:	20150114
Creation Date:	6/26/2015 22:15:23
Receipt Date:	20150114
Manifest ID:	013241621JJK
Trans EPA ID:	CAD008252405
Trans Name:	PACIFIC RESOURCE RECOVERY SERVICES
Trans 2 EPA ID:	Not reported
Trans 2 Name:	Not reported
TSDF EPA ID:	CAD008252405
Trans Name:	PACIFIC RESOURCE RECOVERY SERVICES
TSDF Alt EPA ID:	Not reported
TSDF Alt Name:	Not reported
Waste Code Description:	352 - Other organic solids
RCRA Code:	F005
Meth Code:	H141 - Storage, Bulking, And/Or Transfer Off Site--No Treatment/Reovery (H010-H129) Or (H131-H135)
Quantity Tons:	0.1
Waste Quantity:	200
Quantity Unit:	P
Additional Code 1:	F003
Additional Code 2:	D001
Additional Code 3:	Not reported
Additional Code 4:	Not reported
Additional Code 5:	Not reported
Shipment Date:	20150114
Creation Date:	6/26/2015 22:15:23
Receipt Date:	20150114
Manifest ID:	013241621JJK
Trans EPA ID:	CAD008252405
Trans Name:	PACIFIC RESOURCE RECOVERY SERVICES
Trans 2 EPA ID:	Not reported
Trans 2 Name:	Not reported
TSDF EPA ID:	CAD008252405
Trans Name:	PACIFIC RESOURCE RECOVERY SERVICES
TSDF Alt EPA ID:	Not reported
TSDF Alt Name:	Not reported
Waste Code Description:	214 - Unspecified solvent mixture
RCRA Code:	F005
Meth Code:	H020 - Solvents Recovery
Quantity Tons:	0.036
Waste Quantity:	10
Quantity Unit:	G
Additional Code 1:	F003
Additional Code 2:	D001
Additional Code 3:	Not reported
Additional Code 4:	Not reported
Additional Code 5:	Not reported

ELEGANT BODY SHOP (Continued) **S113144631**

Additional Info:

Year:	2014
Gen EPA ID:	CAL000312034
Shipment Date:	20140226
Creation Date:	8/14/2014 22:15:12
Receipt Date:	20140226
Manifest ID:	010801447JJK
Trans EPA ID:	CAD008252405
Trans Name:	PACIFIC RESOURCE RECOVERY SERVICES
Trans 2 EPA ID:	Not reported
Trans 2 Name:	Not reported
TSDF EPA ID:	CAD008252405
Trans Name:	PACIFIC RESOURCE RECOVERY SERVICES
TSDF Alt EPA ID:	Not reported
TSDF Alt Name:	Not reported
Waste Code Description:	214 - Unspecified solvent mixture
RCRA Code:	F005
Meth Code:	H061 - Fuel Blending Prior To Energy Recovery At Another Site
Quantity Tons:	0.108
Waste Quantity:	30
Quantity Unit:	G
Additional Code 1:	F003
Additional Code 2:	D001
Additional Code 3:	Not reported
Additional Code 4:	Not reported
Additional Code 5:	Not reported

CERS:

Name:	ELEGANT BODY SHOP, INC
Address:	769 W CALIFORNIA AVE
City,State,Zip:	GLENDALE, CA 91203
Site ID:	358403
CERS ID:	10644223
CERS Description:	Chemical Storage Facilities

Violations:

Site ID:	358403
Site Name:	Elegant Body Shop, Inc
Violation Date:	08-16-2018
Citation:	22 CCR 12 66262.20 - California Code of Regulations, Title 22, Chapter 12, Section(s) 66262.20
Violation Description:	Failure to prepare a Uniform Hazardous Waste Manifest and, if necessary, a Continuation Sheet, before the transport of a hazardous waste off-site for transfer, treatment, storage, or disposal.
Violation Notes:	Returned to compliance on 04/25/2019. could not find Manifests.
Violation Division:	Glendale City Fire Department
Violation Program:	HW
Violation Source:	CERS
Site ID:	358403
Site Name:	Elegant Body Shop, Inc
Violation Date:	08-16-2018
Citation:	HSC 6.95 25507 - California Health and Safety Code, Chapter 6.95, Section(s) 25507
Violation Description:	Failure to adequately establish and implement a business plan when storing/handling a hazardous material at or above reportable

ELEGANT BODY SHOP (Continued) **S113144631**

quantities.
Violation Notes: Returned to compliance on 04/25/2019. Needs to input CERS
Violation Division: Glendale City Fire Department
Violation Program: HMRRP
Violation Source: CERS

Evaluation:
Eval General Type: Compliance Evaluation Inspection
Eval Date: 02-25-2020
Violations Found: No
Eval Type: Routine done by local agency
Eval Notes: No violations
Eval Division: Glendale City Fire Department
Eval Program: HMRRP
Eval Source: CERS

Eval General Type: Compliance Evaluation Inspection
Eval Date: 02-25-2020
Violations Found: No
Eval Type: Routine done by local agency
Eval Notes: No violations
Eval Division: Glendale City Fire Department
Eval Program: HW
Eval Source: CERS

Eval General Type: Compliance Evaluation Inspection
Eval Date: 08-16-2018
Violations Found: Yes
Eval Type: Routine done by local agency
Eval Notes: Not reported
Eval Division: Glendale City Fire Department
Eval Program: HMRRP
Eval Source: CERS

Eval General Type: Compliance Evaluation Inspection
Eval Date: 08-16-2018
Violations Found: Yes
Eval Type: Routine done by local agency
Eval Notes: Not reported
Eval Division: Glendale City Fire Department
Eval Program: HW
Eval Source: CERS

Coordinates:
Site ID: 358403
Facility Name: Elegant Body Shop, Inc
Env Int Type Code: HWG
Program ID: 10644223
Coord Name: Not reported
Ref Point Type Desc: Center of a facility or station.
Latitude: 34.150020
Longitude: -118.272460

Affiliation:
Affiliation Type Desc: Document Preparer
Entity Name: Garnik Vardanyan

ELEGANT BODY SHOP (Continued) **S113144631**

Entity Title:	Not reported
Affiliation Address:	Not reported
Affiliation City:	Not reported
Affiliation State:	Not reported
Affiliation Country:	Not reported
Affiliation Zip:	Not reported
Affiliation Phone:	Not reported
Affiliation Type Desc:	Facility Mailing Address
Entity Name:	Mailing Address
Entity Title:	Not reported
Affiliation Address:	769 W California Avenue
Affiliation City:	Glendale
Affiliation State:	CA
Affiliation Country:	Not reported
Affiliation Zip:	91203
Affiliation Phone:	Not reported
Affiliation Type Desc:	Legal Owner
Entity Name:	Garnik Vardanyan
Entity Title:	Not reported
Affiliation Address:	769 W California Avenue
Affiliation City:	Glendale
Affiliation State:	CA
Affiliation Country:	United States
Affiliation Zip:	91203
Affiliation Phone:	(818) 409-1902
Affiliation Type Desc:	Parent Corporation
Entity Name:	Elegant Body Shop, Inc
Entity Title:	Not reported
Affiliation Address:	Not reported
Affiliation City:	Not reported
Affiliation State:	Not reported
Affiliation Country:	Not reported
Affiliation Zip:	Not reported
Affiliation Phone:	Not reported
Affiliation Type Desc:	CUPA District
Entity Name:	Glendale City Fire Department
Entity Title:	Not reported
Affiliation Address:	780 Flower Street
Affiliation City:	Glendale
Affiliation State:	CA
Affiliation Country:	Not reported
Affiliation Zip:	91201
Affiliation Phone:	(818) 548-4810
Affiliation Type Desc:	Environmental Contact
Entity Name:	David Vardanyan
Entity Title:	Not reported
Affiliation Address:	769 W California Avenue
Affiliation City:	Glendale
Affiliation State:	CA
Affiliation Country:	Not reported
Affiliation Zip:	91203
Affiliation Phone:	Not reported

ELEGANT BODY SHOP (Continued) **S113144631**

Affiliation Type Desc:	Identification Signer
Entity Name:	Garnik Vardanyan
Entity Title:	CEO
Affiliation Address:	Not reported
Affiliation City:	Not reported
Affiliation State:	Not reported
Affiliation Country:	Not reported
Affiliation Zip:	Not reported
Affiliation Phone:	Not reported

Affiliation Type Desc:	Operator
Entity Name:	David Vardanyan
Entity Title:	Not reported
Affiliation Address:	Not reported
Affiliation City:	Not reported
Affiliation State:	Not reported
Affiliation Country:	Not reported
Affiliation Zip:	Not reported
Affiliation Phone:	(818) 409-1902

HWTS:

Name:	ELEGANT BODY SHOP
Address:	769 W CALIFORNIA AVE
Address 2:	Not reported
City,State,Zip:	GLENDALE, CA 912031591
EPA ID:	CAL000312034
Inactive Date:	Not reported
Create Date:	09/29/2006
Last Act Date:	01/30/2019
Mailing Name:	Not reported
Mailing Address:	769 W CALIFORNIA AVE
Mailing Address 2:	Not reported
Mailing City,State,Zip:	GLENDALE, CA 912031591
Owner Name:	GARNIK VARDANYAN
Owner Address:	769 W CALIFORNIA AVE
Owner Address 2:	Not reported
Owner City,State,Zip:	GLENDALE, CA 912030000
Contact Name:	GARNIK VARDANYAN
Contact Address:	769 W CALIFORNIA AVE
Contact Address 2:	Not reported
City,State,Zip:	GLENDALE, CA 91203

NAICS:

EPA ID:	CAL000312034
Create Date:	2006-09-29 11:15:49.427
NAICS Code:	811121
NAICS Description:	Automotive Body, Paint, and Interior Repair and Maintenance
Issued EPA ID Date:	2006-09-29 11:15:49.39300
Inactive Date:	Not reported
Facility Name:	ELEGANT BODY SHOP
Facility Address:	769 W CALIFORNIA AVE
Facility Address 2:	Not reported
Facility City:	GLENDALE
Facility County:	Not reported
Facility State:	CA
Facility Zip:	912031591

C50 **ELEGANT BODY SHOP** **RCRA NonGen / NLR** **1024815131**
South **769 W CALIFORNIA AVE** **CAL000312034**
< 1/8 **GLENDALE, CA 91203**
0.015 mi.
79 ft. **Site 9 of 24 in cluster C**

Relative: **Lower**

Actual: **471 ft.**

RCRA NonGen / NLR:

Date Form Received by Agency:		2006-09-29 00:00:00.0
Handler Name:	ELEGANT BODY SHOP	
Handler Address:		769 W CALIFORNIA AVE
Handler City,State,Zip:		GLENDALE, CA 91203-1591
EPA ID:		CAL000312034
Contact Name:		GARNIK VARDANYAN
Contact Address:		769 W CALIFORNIA AVE
Contact City,State,Zip:		GLENDALE, CA 91203
Contact Telephone:		818-409-1902
Contact Fax:		818-409-1912
Contact Email:		ELEGANT.BODYSHOP@YAHOO.COM
Contact Title:		Not reported
EPA Region:		09
Land Type:		Not reported
Federal Waste Generator Description:		Not a generator, verified
Non-Notifier:		Not reported
Biennial Report Cycle:		Not reported
Accessibility:		Not reported
Active Site Indicator:		Handler Activities
State District Owner:		Not reported
State District:		Not reported
Mailing Address:		769 W CALIFORNIA AVE
Mailing City,State,Zip:		GLENDALE, CA 91203-1591
Owner Name:		GARNIK VARDANYAN
Owner Type:		Other
Operator Name:		GARNIK VARDANYAN
Operator Type:		Other
Short-Term Generator Activity:		No
Importer Activity:		No
Mixed Waste Generator:		No
Transporter Activity:		No
Transfer Facility Activity:		No
Recycler Activity with Storage:		No
Small Quantity On-Site Burner Exemption:		No
Smelting Melting and Refining Furnace Exemption:		No
Underground Injection Control:		No
Off-Site Waste Receipt:		No
Universal Waste Indicator:		Yes
Universal Waste Destination Facility:		Yes
Federal Universal Waste:		No
Active Site Fed-Reg Treatment Storage and Disposal Facility:		Not reported
Active Site Converter Treatment storage and Disposal Facility:		Not reported
Active Site State-Reg Treatment Storage and Disposal Facility:		Not reported
Active Site State-Reg Handler:		---
Federal Facility Indicator:		Not reported
Hazardous Secondary Material Indicator:		N
Sub-Part K Indicator:		Not reported
Commercial TSD Indicator:		No
Treatment Storage and Disposal Type:		Not reported
2018 GPRA Permit Baseline:		Not on the Baseline
2018 GPRA Renewals Baseline:		Not on the Baseline
Permit Renewals Workload Universe:		Not reported

ELEGANT BODY SHOP (Continued) **1024815131**

Permit Workload Universe:	Not reported
Permit Progress Universe:	Not reported
Post-Closure Workload Universe:	Not reported
Closure Workload Universe:	Not reported
202 GPRA Corrective Action Baseline:	No
Corrective Action Workload Universe:	No
Subject to Corrective Action Universe:	No
Non-TSDFs Where RCRA CA has Been Imposed Universe:	No
TSDFs Potentially Subject to CA Under 3004 (u)/(v) Universe:	No
TSDFs Only Subject to CA under Discretionary Auth Universe:	No
Corrective Action Priority Ranking:	No NCAPS ranking
Environmental Control Indicator:	No
Institutional Control Indicator:	No
Human Exposure Controls Indicator:	N/A
Groundwater Controls Indicator:	N/A
Operating TSDF Universe:	Not reported
Full Enforcement Universe:	Not reported
Significant Non-Complier Universe:	No
Unaddressed Significant Non-Complier Universe:	No
Addressed Significant Non-Complier Universe:	No
Significant Non-Complier With a Compliance Schedule Universe:	No
Financial Assurance Required:	Not reported
Handler Date of Last Change:	2018-09-05 20:28:37.0
Recognized Trader-Importer:	No
Recognized Trader-Exporter:	No
Importer of Spent Lead Acid Batteries:	No
Exporter of Spent Lead Acid Batteries:	No
Recycler Activity Without Storage:	No
Manifest Broker:	No
Sub-Part P Indicator:	No

Handler - Owner Operator:

Owner/Operator Indicator:	Operator
Owner/Operator Name:	GARNIK VARDANYAN
Legal Status:	Other
Date Became Current:	Not reported
Date Ended Current:	Not reported
Owner/Operator Address:	769 W CALIFORNIA AVE
Owner/Operator City,State,Zip:	GLENDALE, CA 91203
Owner/Operator Telephone:	818-409-1902
Owner/Operator Telephone Ext:	Not reported
Owner/Operator Fax:	Not reported
Owner/Operator Email:	Not reported

Owner/Operator Indicator:	Owner
Owner/Operator Name:	GARNIK VARDANYAN
Legal Status:	Other
Date Became Current:	Not reported
Date Ended Current:	Not reported
Owner/Operator Address:	769 W CALIFORNIA AVE
Owner/Operator City,State,Zip:	GLENDALE, CA 91203-0000
Owner/Operator Telephone:	818-409-1902
Owner/Operator Telephone Ext:	Not reported
Owner/Operator Fax:	Not reported
Owner/Operator Email:	Not reported

ELEGANT BODY SHOP (Continued) **1024815131**

Historic Generators:
Receive Date: 2006-09-29 00:00:00.0
Handler Name: ELEGANT BODY SHOP
Federal Waste Generator Description: Not a generator, verified
State District Owner: Not reported
Large Quantity Handler of Universal Waste: No
Recognized Trader Importer: No
Recognized Trader Exporter: No
Spent Lead Acid Battery Importer: No
Spent Lead Acid Battery Exporter: No
Current Record: Yes
Non Storage Recycler Activity: Not reported
Electronic Manifest Broker: Not reported

List of NAICS Codes and Descriptions:
NAICS Code: 811121
NAICS Description: AUTOMOTIVE BODY, PAINT, AND INTERIOR REPAIR AND MAINTENANCE

Facility Has Received Notices of Violations:
Violations: No Violations Found

Evaluation Action Summary:
Evaluations: No Evaluations Found

C51 **CHAMP ENTERPRISES** **CA WIP** **S106769393**
SSE **754 W CALIFORNIA AVE** **N/A**
< 1/8 **GLENDALE, CA 91203**
0.015 mi.
81 ft. **Site 10 of 24 in cluster C**

Relative: **Lower**
Actual: **473 ft.**

WIP:
Name: CHAMP ENTERPRISES
Address: 754 W California Ave
City,State,Zip: GLENDALE, CA 91203
Region: 4
File Number: 113.0310
File Status: Historical
Staff: KLEE
Facility Suite: Not reported

F52 **BUCHAK INC** **CA HIST UST** **U001566885**
SSW **5404 SAN FERNANDO RD** **CA WIP** **N/A**
< 1/8 **GLENDALE, CA 91203**
0.016 mi.
85 ft. **Site 1 of 7 in cluster F**

Relative: **Lower**
Actual: **467 ft.**

HIST UST:
Name: BUCHAK INC
Address: 5404 SAN FERNANDO RD
City,State,Zip: GLENDALE, CA 91203
File Number: 00026861
URL: http://geotracker.waterboards.ca.gov/ustpdfs/pdf/00026861.pdf
Region: STATE

BUCHAK INC (Continued) **U001566885**

Facility ID:	00000055479
Facility Type:	Other
Other Type:	AUTO MECHANIC REPAIR
Contact Name:	ED BUCHAK
Telephone:	8182403344
Owner Name:	BUCHAK INC.
Owner Address:	5404 SAN FERNANDO RD.
Owner City,St,Zip:	GLENDALE, CA 91203
Total Tanks:	0001
Tank Num:	001
Container Num:	1
Year Installed:	1973
Tank Capacity:	00000000
Tank Used for:	PRODUCT
Type of Fuel:	06
Container Construction Thickness:	Not reported
Leak Detection:	None

Click here for Geo Tracker PDF:

WIP:

Name:	GLENDALE ALTERRATOR & STATION
Address:	5404 San Fernando Rd
City,State,Zip:	GLENDALE, CA 91203
Region:	4
File Number:	109.1110
File Status:	**Historical**
Staff:	MH
Facility Suite:	Not reported
Name:	GLENDALE ALT. & STARTER EXCH.
Address:	5404 San Fernando Rd
City,State,Zip:	GLENDALE, CA 91203
Region:	4
File Number:	113.6110
File Status:	**Historical**
Staff:	MH
Facility Suite:	Not reported

F53 **HD AUTO GROUP LLC DBA HD MOTORWERKS** **RCRA NonGen / NLR** **1024844469**
SSW **5404 SAN FERNANDO RD** **CAL000396921**
< 1/8 **GLENDALE, CA 91203**
0.016 mi.
85 ft. **Site 2 of 7 in cluster F**

Relative: RCRA NonGen / NLR:
Lower

Date Form Received by Agency:	2019-03-25 00:00:00.0
Handler Name:	HD AUTO GROUP LLC DBA HD MOTORWERKS
Handler Address:	5404 SAN FERNANDO RD
Handler City,State,Zip:	GLENDALE, CA 91203
EPA ID:	CAL000396921
Contact Name:	DAVID HOME
Contact Address:	3904 CHAPMAN CT
Contact City,State,Zip:	ALTADENA, CA 91001
Contact Telephone:	626-808-1396
Contact Fax:	Not reported

Actual:
467 ft.

HD AUTO GROUP LLC DBA HD MOTORWERKS (Continued) **1024844469**

Contact Email:	INFO@HDMOTORWERKS.COM
Contact Title:	Not reported
EPA Region:	09
Land Type:	Not reported
Federal Waste Generator Description:	Not a generator, verified
Non-Notifier:	Not reported
Biennial Report Cycle:	Not reported
Accessibility:	Not reported
Active Site Indicator:	Not reported
State District Owner:	Not reported
State District:	Not reported
Mailing Address:	3904 CHAPMAN CT
Mailing City,State,Zip:	ALTADENA, CA 91001
Owner Name:	DAVID HORNE
Owner Type:	Other
Operator Name:	DAVID HOME
Operator Type:	Other
Short-Term Generator Activity:	No
Importer Activity:	No
Mixed Waste Generator:	No
Transporter Activity:	No
Transfer Facility Activity:	No
Recycler Activity with Storage:	No
Small Quantity On-Site Burner Exemption:	No
Smelting Melting and Refining Furnace Exemption:	No
Underground Injection Control:	No
Off-Site Waste Receipt:	No
Universal Waste Indicator:	No
Universal Waste Destination Facility:	No
Federal Universal Waste:	No
Active Site Fed-Reg Treatment Storage and Disposal Facility:	Not reported
Active Site Converter Treatment storage and Disposal Facility:	Not reported
Active Site State-Reg Treatment Storage and Disposal Facility:	Not reported
Active Site State-Reg Handler:	---
Federal Facility Indicator:	Not reported
Hazardous Secondary Material Indicator:	N
Sub-Part K Indicator:	Not reported
Commercial TSD Indicator:	No
Treatment Storage and Disposal Type:	Not reported
2018 GPRA Permit Baseline:	Not on the Baseline
2018 GPRA Renewals Baseline:	Not on the Baseline
Permit Renewals Workload Universe:	Not reported
Permit Workload Universe:	Not reported
Permit Progress Universe:	Not reported
Post-Closure Workload Universe:	Not reported
Closure Workload Universe:	Not reported
202 GPRA Corrective Action Baseline:	No
Corrective Action Workload Universe:	No
Subject to Corrective Action Universe:	No
Non-TSDFs Where RCRA CA has Been Imposed Universe:	No
TSDFs Potentially Subject to CA Under 3004 (u)/(v) Universe:	No
TSDFs Only Subject to CA under Discretionary Auth Universe:	No
Corrective Action Priority Ranking:	No NCAPS ranking
Environmental Control Indicator:	No
Institutional Control Indicator:	No
Human Exposure Controls Indicator:	N/A
Groundwater Controls Indicator:	N/A

HD AUTO GROUP LLC DBA HD MOTORWERKS (Continued) **1024844469**

Operating TSDF Universe:	Not reported
Full Enforcement Universe:	Not reported
Significant Non-Complier Universe:	No
Unaddressed Significant Non-Complier Universe:	No
Addressed Significant Non-Complier Universe:	No
Significant Non-Complier With a Compliance Schedule Universe:	No
Financial Assurance Required:	Not reported
Handler Date of Last Change:	2019-04-04 16:20:09.0
Recognized Trader-Importer:	No
Recognized Trader-Exporter:	No
Importer of Spent Lead Acid Batteries:	No
Exporter of Spent Lead Acid Batteries:	No
Recycler Activity Without Storage:	No
Manifest Broker:	No
Sub-Part P Indicator:	No

Handler - Owner Operator:

Owner/Operator Indicator:	Owner
Owner/Operator Name:	DAVID HORNE
Legal Status:	Other
Date Became Current:	Not reported
Date Ended Current:	Not reported
Owner/Operator Address:	3904 CHAPMAN CT
Owner/Operator City,State,Zip:	ALTADENA, CA 91001
Owner/Operator Telephone:	626-808-1396
Owner/Operator Telephone Ext:	Not reported
Owner/Operator Fax:	Not reported
Owner/Operator Email:	Not reported

Owner/Operator Indicator:	Operator
Owner/Operator Name:	DAVID HOME
Legal Status:	Other
Date Became Current:	Not reported
Date Ended Current:	Not reported
Owner/Operator Address:	3904 CHAPMAN CT
Owner/Operator City,State,Zip:	ALTADENA, CA 91001
Owner/Operator Telephone:	626-808-1396
Owner/Operator Telephone Ext:	Not reported
Owner/Operator Fax:	Not reported
Owner/Operator Email:	Not reported

Historic Generators:

Receive Date:	2019-03-25 00:00:00.0
Handler Name:	HD AUTO GROUP LLC DBA HD MOTORWERKS
Federal Waste Generator Description:	Not a generator, verified
State District Owner:	Not reported
Large Quantity Handler of Universal Waste:	No
Recognized Trader Importer:	No
Recognized Trader Exporter:	No
Spent Lead Acid Battery Importer:	No
Spent Lead Acid Battery Exporter:	No
Current Record:	Yes
Non Storage Recycler Activity:	No
Electronic Manifest Broker:	No

HD AUTO GROUP LLC DBA HD MOTORWERKS (Continued) **1024844469**

List of NAICS Codes and Descriptions:
NAICS Code: 811111
NAICS Description: GENERAL AUTOMOTIVE REPAIR

Facility Has Received Notices of Violations:
Violations: No Violations Found

Evaluation Action Summary:
Evaluations: No Evaluations Found

F54 **GLENDALE ALTERNATOR DBA BUCHAK INC** **RCRA NonGen / NLR** **1000310223**
SSW **5404 SAN FERNANDO RD** **FINDS** **CAD981672124**
< 1/8 **GLENDALE, CA 91203** **ECHO**
0.016 mi.
85 ft. **Site 3 of 7 in cluster F**

Relative: **Lower**
Actual: **467 ft.**

RCRA NonGen / NLR:

Date Form Received by Agency:	1993-03-24 00:00:00.0
Handler Name:	GLENDALE ALTERNATOR DBA BUCHAK INC
Handler Address:	5404 SAN FERNANDO RD
Handler City,State,Zip:	GLENDALE, CA 91203
EPA ID:	CAD981672124
Contact Name:	RUBEN BUCHAK
Contact Address:	5404 SAN FERNANDO RD
Contact City,State,Zip:	GLENDALE, CA 91203
Contact Telephone:	818-240-3344
Contact Fax:	Not reported
Contact Email:	Not reported
Contact Title:	Not reported
EPA Region:	09
Land Type:	Private
Federal Waste Generator Description:	Not a generator, verified
Non-Notifier:	Not reported
Biennial Report Cycle:	Not reported
Accessibility:	Not reported
Active Site Indicator:	Not reported
State District Owner:	CA
State District:	3
Mailing Address:	5404 SAN FERNANDO RD
Mailing City,State,Zip:	GLENDALE, CA 91203
Owner Name:	BUCHAK INC GLENDALE ALT
Owner Type:	Private
Operator Name:	NOT REQUIRED
Operator Type:	Private
Short-Term Generator Activity:	No
Importer Activity:	No
Mixed Waste Generator:	No
Transporter Activity:	No
Transfer Facility Activity:	No
Recycler Activity with Storage:	No
Small Quantity On-Site Burner Exemption:	No
Smelting Melting and Refining Furnace Exemption:	No
Underground Injection Control:	No
Off-Site Waste Receipt:	No
Universal Waste Indicator:	No

GLENDALE ALTERNATOR DBA BUCHAK INC (Continued) **1000310223**

Universal Waste Destination Facility:	No
Federal Universal Waste:	No
Active Site Fed-Reg Treatment Storage and Disposal Facility:	Not reported
Active Site Converter Treatment storage and Disposal Facility:	Not reported
Active Site State-Reg Treatment Storage and Disposal Facility:	Not reported
Active Site State-Reg Handler:	---
Federal Facility Indicator:	Not reported
Hazardous Secondary Material Indicator:	NN
Sub-Part K Indicator:	Not reported
Commercial TSD Indicator:	No
Treatment Storage and Disposal Type:	Not reported
2018 GPRA Permit Baseline:	Not on the Baseline
2018 GPRA Renewals Baseline:	Not on the Baseline
Permit Renewals Workload Universe:	Not reported
Permit Workload Universe:	Not reported
Permit Progress Universe:	Not reported
Post-Closure Workload Universe:	Not reported
Closure Workload Universe:	Not reported
202 GPRA Corrective Action Baseline:	No
Corrective Action Workload Universe:	No
Subject to Corrective Action Universe:	No
Non-TSDFs Where RCRA CA has Been Imposed Universe:	No
TSDFs Potentially Subject to CA Under 3004 (u)/(v) Universe:	No
TSDFs Only Subject to CA under Discretionary Auth Universe:	No
Corrective Action Priority Ranking:	No NCAPS ranking
Environmental Control Indicator:	No
Institutional Control Indicator:	No
Human Exposure Controls Indicator:	N/A
Groundwater Controls Indicator:	N/A
Operating TSDF Universe:	Not reported
Full Enforcement Universe:	Not reported
Significant Non-Complier Universe:	No
Unaddressed Significant Non-Complier Universe:	No
Addressed Significant Non-Complier Universe:	No
Significant Non-Complier With a Compliance Schedule Universe:	No
Financial Assurance Required:	Not reported
Handler Date of Last Change:	2002-06-27 03:29:04.0
Recognized Trader-Importer:	No
Recognized Trader-Exporter:	No
Importer of Spent Lead Acid Batteries:	No
Exporter of Spent Lead Acid Batteries:	No
Recycler Activity Without Storage:	Not reported
Manifest Broker:	Not reported
Sub-Part P Indicator:	Not reported

Handler - Owner Operator:

Owner/Operator Indicator:	Operator
Owner/Operator Name:	NOT REQUIRED
Legal Status:	Private
Date Became Current:	Not reported
Date Ended Current:	Not reported
Owner/Operator Address:	NOT REQUIRED
Owner/Operator City,State,Zip:	NOT REQUIRED, ME 99999
Owner/Operator Telephone:	415-555-1212
Owner/Operator Telephone Ext:	Not reported
Owner/Operator Fax:	Not reported

GLENDALE ALTERNATOR DBA BUCHAK INC (Continued) **1000310223**

Owner/Operator Email: Not reported

Owner/Operator Indicator: Owner
Owner/Operator Name: BUCHAK INC GLENDALE ALT
Legal Status: Private
Date Became Current: Not reported
Date Ended Current: Not reported
Owner/Operator Address: 5404 SAN FERNANDO RD
Owner/Operator City,State,Zip: GLENDALE, CA 91203
Owner/Operator Telephone: 818-240-3344
Owner/Operator Telephone Ext: Not reported
Owner/Operator Fax: Not reported
Owner/Operator Email: Not reported

Historic Generators:
Receive Date: 1993-03-24 00:00:00.0
Handler Name: GLENDALE ALTERNATOR DBA BUCHAK INC
Federal Waste Generator Description: Not a generator, verified
State District Owner: CA
Large Quantity Handler of Universal Waste: No
Recognized Trader Importer: No
Recognized Trader Exporter: No
Spent Lead Acid Battery Importer: No
Spent Lead Acid Battery Exporter: No
Current Record: Yes
Non Storage Recycler Activity: Not reported
Electronic Manifest Broker: Not reported

List of NAICS Codes and Descriptions:
NAICS Code: 811118
NAICS Description: OTHER AUTOMOTIVE MECHANICAL AND ELECTRICAL REPAIR AND MAINTENANCE

Facility Has Received Notices of Violations:
Violations: No Violations Found

Evaluation Action Summary:
Evaluations: No Evaluations Found

FINDS:
Registry ID: 110002744852

Click Here:

Environmental Interest/Information System:
RCRAInfo is a national information system that supports the Resource Conservation and Recovery Act (RCRA) program through the tracking of events and activities related to facilities that generate, transport, and treat, store, or dispose of hazardous waste. RCRAInfo allows RCRA program staff to track the notification, permit, compliance, and corrective action activities required under RCRA.

Click this hyperlink while viewing on your computer to access additional FINDS: detail in the EDR Site Report.

GLENDALE ALTERNATOR DBA BUCHAK INC (Continued) **1000310223**

ECHO:
Envid: 1000310223
Registry ID: 110002744852
DFR URL: http://echo.epa.gov/detailed-facility-report?fid=110002744852
Name: GLENDALE ALTERNATOR DBA BUCHAK INC
Address: 5404 SAN FERNANDO RD
City,State,Zip: GLENDALE, CA 91203

C55 **ARTILES FOREIGN CAR SERVICE** **CA WIP** **S106769394**
SSE **756 W CALIFORNIA AVE** **N/A**
< 1/8 **GLENDALE, CA 91203**
0.018 mi.
96 ft. **Site 11 of 24 in cluster C**

Relative: **Lower**
Actual: **472 ft.**

WIP:
Name: ARTILES FOREIGN CAR SERVICE
Address: 756 W California Ave
City,State,Zip: GLENDALE, CA 91203
Region: 4
File Number: 113.0311
File Status: **Historical**
Staff: JG
Facility Suite: B

C56 **CALIFORNIA POSTER PRINTING** **CA WIP** **S103671497**
SSE **756 W CALIFORNIA AVE** **N/A**
< 1/8 **GLENDALE, CA 91203**
0.018 mi.
96 ft. **Site 12 of 24 in cluster C**

Relative: **Lower**
Actual: **472 ft.**

WIP:
Name: CALIFORNIA POSTER PRINTING
Address: 756 W California Ave
City,State,Zip: GLENDALE, CA 91203
Region: 4
File Number: 113.0314
File Status: **Historical**
Staff: JG
Facility Suite: Not reported

C57 **SPEEDE** **CA WIP** **S106769867**
SSE **756 W CALIFORNIA AVE** **N/A**
< 1/8 **GLENDALE, CA 91203**
0.018 mi.
96 ft. **Site 13 of 24 in cluster C**

Relative: **Lower**
Actual: **472 ft.**

WIP:
Name: SPEEDE
Address: 756 W California Ave
City,State,Zip: GLENDALE, CA 91203
Region: 4
File Number: 113.6714
File Status: **Historical**
Staff: JG

SPEEDE (Continued) **S106769867**

Facility Suite: C

E58 **MARRICK PRODUCTION SVES.** **CA WIP** **S106769397**
NE **747 W MILFORD ST** **N/A**
< 1/8 **GLENDALE, CA 91203**
0.018 mi.
97 ft. **Site 5 of 12 in cluster E**

Relative: WIP:
Higher
Actual: Name: MARRICK PRODUCTION SVES.
482 ft. Address: 747 W Milford St
City,State,Zip: GLENDALE, CA 91203
Region: 4
File Number: 113.0318
File Status: Historical
Staff: JG
Facility Suite: Not reported

C59 **ARTILES FOREIGN CAR SVC** **RCRA-SQG** **1000254278**
SSE **760A W CALIFORNIA AVE** **CAD982050908**
< 1/8 **GLENDALE, CA 91203**
0.019 mi.
98 ft. **Site 14 of 24 in cluster C**

Relative: RCRA-SQG:
Lower
Actual: Date Form Received by Agency: 1996-09-01 00:00:00.0
471 ft. Handler Name: ARTILES FOREIGN CAR SVC
Handler Address: 760A W CALIFORNIA AVE
Handler City,State,Zip: GLENDALE, CA 91203
EPA ID: CAD982050908
Contact Name: Not reported
Contact Address: Not reported
Contact City,State,Zip: Not reported
Contact Telephone: Not reported
Contact Fax: Not reported
Contact Email: Not reported
Contact Title: Not reported
EPA Region: 09
Land Type: Not reported
Federal Waste Generator Description: Small Quantity Generator
Non-Notifier: Not reported
Biennial Report Cycle: Not reported
Accessibility: Not reported
Active Site Indicator: Handler Activities
State District Owner: CA
State District: 3
Mailing Address: 760A W CALIFORNIA AVE
Mailing City,State,Zip: GLENDALE, CA 91203
Owner Name: Not reported
Owner Type: Not reported
Operator Name: NOT REQUIRED
Operator Type: Private
Short-Term Generator Activity: No
Importer Activity: No
Mixed Waste Generator: No
Transporter Activity: No

ARTILES FOREIGN CAR SVC (Continued) **1000254278**

Transfer Facility Activity:	No
Recycler Activity with Storage:	No
Small Quantity On-Site Burner Exemption:	No
Smelting Melting and Refining Furnace Exemption:	No
Underground Injection Control:	No
Off-Site Waste Receipt:	No
Universal Waste Indicator:	No
Universal Waste Destination Facility:	No
Federal Universal Waste:	No
Active Site Fed-Reg Treatment Storage and Disposal Facility:	Not reported
Active Site Converter Treatment storage and Disposal Facility:	Not reported
Active Site State-Reg Treatment Storage and Disposal Facility:	Not reported
Active Site State-Reg Handler:	---
Federal Facility Indicator:	Not reported
Hazardous Secondary Material Indicator:	NN
Sub-Part K Indicator:	Not reported
Commercial TSD Indicator:	No
Treatment Storage and Disposal Type:	Not reported
2018 GPRA Permit Baseline:	Not on the Baseline
2018 GPRA Renewals Baseline:	Not on the Baseline
Permit Renewals Workload Universe:	Not reported
Permit Workload Universe:	Not reported
Permit Progress Universe:	Not reported
Post-Closure Workload Universe:	Not reported
Closure Workload Universe:	Not reported
202 GPRA Corrective Action Baseline:	No
Corrective Action Workload Universe:	No
Subject to Corrective Action Universe:	No
Non-TSDFs Where RCRA CA has Been Imposed Universe:	No
TSDFs Potentially Subject to CA Under 3004 (u)/(v) Universe:	No
TSDFs Only Subject to CA under Discretionary Auth Universe:	No
Corrective Action Priority Ranking:	No NCAPS ranking
Environmental Control Indicator:	No
Institutional Control Indicator:	No
Human Exposure Controls Indicator:	N/A
Groundwater Controls Indicator:	N/A
Operating TSDF Universe:	Not reported
Full Enforcement Universe:	Not reported
Significant Non-Complier Universe:	No
Unaddressed Significant Non-Complier Universe:	No
Addressed Significant Non-Complier Universe:	No
Significant Non-Complier With a Compliance Schedule Universe:	No
Financial Assurance Required:	Not reported
Handler Date of Last Change:	2002-06-27 03:32:54.0
Recognized Trader-Importer:	No
Recognized Trader-Exporter:	No
Importer of Spent Lead Acid Batteries:	No
Exporter of Spent Lead Acid Batteries:	No
Recycler Activity Without Storage:	Not reported
Manifest Broker:	Not reported
Sub-Part P Indicator:	Not reported

Handler - Owner Operator:

Owner/Operator Indicator:	Operator
Owner/Operator Name:	NOT REQUIRED
Legal Status:	Private

ARTILES FOREIGN CAR SVC (Continued) **1000254278**

Date Became Current:	Not reported
Date Ended Current:	Not reported
Owner/Operator Address:	NOT REQUIRED
Owner/Operator City,State,Zip:	NOT REQUIRED, ME 99999
Owner/Operator Telephone:	415-555-1212
Owner/Operator Telephone Ext:	Not reported
Owner/Operator Fax:	Not reported
Owner/Operator Email:	Not reported

Owner/Operator Indicator:	Owner
Owner/Operator Name:	ALBERT ARTILES
Legal Status:	Private
Date Became Current:	Not reported
Date Ended Current:	Not reported
Owner/Operator Address:	NOT REQUIRED
Owner/Operator City,State,Zip:	NOT REQUIRED, ME 99999
Owner/Operator Telephone:	415-555-1212
Owner/Operator Telephone Ext:	Not reported
Owner/Operator Fax:	Not reported
Owner/Operator Email:	Not reported

Historic Generators:

Receive Date:	1996-09-01 00:00:00.0
Handler Name: ARTILES FOREIGN CAR SVC	
Federal Waste Generator Description:	Small Quantity Generator
State District Owner:	CA
Large Quantity Handler of Universal Waste:	No
Recognized Trader Importer:	No
Recognized Trader Exporter:	No
Spent Lead Acid Battery Importer:	No
Spent Lead Acid Battery Exporter:	No
Current Record:	Yes
Non Storage Recycler Activity:	Not reported
Electronic Manifest Broker:	Not reported

Receive Date:	1987-10-19 00:00:00.0
Handler Name: ARTILES FOREIGN CAR SVC	
Federal Waste Generator Description:	Large Quantity Generator
State District Owner:	CA
Large Quantity Handler of Universal Waste:	No
Recognized Trader Importer:	No
Recognized Trader Exporter:	No
Spent Lead Acid Battery Importer:	No
Spent Lead Acid Battery Exporter:	No
Current Record:	No
Non Storage Recycler Activity:	Not reported
Electronic Manifest Broker:	Not reported

List of NAICS Codes and Descriptions:

NAICS Code:	313311
NAICS Description:	BROADWOVEN FABRIC FINISHING MILLS

Facility Has Received Notices of Violations:

Violations:	No Violations Found

ARTILES FOREIGN CAR SVC (Continued) **1000254278**

Evaluation Action Summary:
Evaluations: No Evaluations Found

C60 **CHAMP ENTERPRISES INC** **RCRA-SQG** **1000596687**
SSE **760 W CALIFORNIA AVE** **FINDS** **CAD983606633**
< 1/8 **GLENDALE, CA 91203** **ECHO**
0.019 mi.
98 ft. **Site 15 of 24 in cluster C**

Relative:
Lower

Actual:
471 ft.

RCRA-SQG:

Date Form Received by Agency:		1991-09-06 00:00:00.0
Handler Name:	CHAMP ENTERPRISES INC	
Handler Address:		760 W CALIFORNIA AVE
Handler City,State,Zip:		GLENDALE, CA 91203
EPA ID:		CAD983606633
Contact Name:		THOMAS ANGUIANO
Contact Address:		760 W CALIFORNIA AVE
Contact City,State,Zip:		GLENDALE, CA 91203
Contact Telephone:		818-246-8609
Contact Fax:		Not reported
Contact Email:		Not reported
Contact Title:		Not reported
EPA Region:		09
Land Type:		Private
Federal Waste Generator Description:		Small Quantity Generator
Non-Notifier:		Not reported
Biennial Report Cycle:		Not reported
Accessibility:		Not reported
Active Site Indicator:		Handler Activities
State District Owner:		Not reported
State District:		Not reported
Mailing Address:		W CALIFORNIA AVE
Mailing City,State,Zip:		GLENDALE, CA 91203
Owner Name:		JOSE GONZALES
Owner Type:		Private
Operator Name:		Not reported
Operator Type:		Not reported
Short-Term Generator Activity:		No
Importer Activity:		No
Mixed Waste Generator:		No
Transporter Activity:		No
Transfer Facility Activity:		No
Recycler Activity with Storage:		No
Small Quantity On-Site Burner Exemption:		No
Smelting Melting and Refining Furnace Exemption:		No
Underground Injection Control:		No
Off-Site Waste Receipt:		No
Universal Waste Indicator:		No
Universal Waste Destination Facility:		No
Federal Universal Waste:		No
Active Site Fed-Reg Treatment Storage and Disposal Facility:		Not reported
Active Site Converter Treatment storage and Disposal Facility:		Not reported
Active Site State-Reg Treatment Storage and Disposal Facility:		Not reported
Active Site State-Reg Handler:		---
Federal Facility Indicator:		Not reported
Hazardous Secondary Material Indicator:		NN

CHAMP ENTERPRISES INC (Continued) **1000596687**

Sub-Part K Indicator:	Not reported
Commercial TSD Indicator:	No
Treatment Storage and Disposal Type:	Not reported
2018 GPRA Permit Baseline:	Not on the Baseline
2018 GPRA Renewals Baseline:	Not on the Baseline
Permit Renewals Workload Universe:	Not reported
Permit Workload Universe:	Not reported
Permit Progress Universe:	Not reported
Post-Closure Workload Universe:	Not reported
Closure Workload Universe:	Not reported
202 GPRA Corrective Action Baseline:	No
Corrective Action Workload Universe:	No
Subject to Corrective Action Universe:	No
Non-TSDFs Where RCRA CA has Been Imposed Universe:	No
TSDFs Potentially Subject to CA Under 3004 (u)/(v) Universe:	No
TSDFs Only Subject to CA under Discretionary Auth Universe:	No
Corrective Action Priority Ranking:	No NCAPS ranking
Environmental Control Indicator:	No
Institutional Control Indicator:	No
Human Exposure Controls Indicator:	N/A
Groundwater Controls Indicator:	N/A
Operating TSDF Universe:	Not reported
Full Enforcement Universe:	Not reported
Significant Non-Complier Universe:	No
Unaddressed Significant Non-Complier Universe:	No
Addressed Significant Non-Complier Universe:	No
Significant Non-Complier With a Compliance Schedule Universe:	No
Financial Assurance Required:	Not reported
Handler Date of Last Change:	2000-09-15 17:30:36.0
Recognized Trader-Importer:	No
Recognized Trader-Exporter:	No
Importer of Spent Lead Acid Batteries:	No
Exporter of Spent Lead Acid Batteries:	No
Recycler Activity Without Storage:	Not reported
Manifest Broker:	Not reported
Sub-Part P Indicator:	Not reported

Handler - Owner Operator:

Owner/Operator Indicator:	Owner
Owner/Operator Name:	JOSE GONZALES
Legal Status:	Private
Date Became Current:	Not reported
Date Ended Current:	Not reported
Owner/Operator Address:	760 W CALIFORNIA AVE
Owner/Operator City,State,Zip:	GLENDALE, CA 91203
Owner/Operator Telephone:	818-246-8604
Owner/Operator Telephone Ext:	Not reported
Owner/Operator Fax:	Not reported
Owner/Operator Email:	Not reported

Historic Generators:

Receive Date:	1991-09-06 00:00:00.0
Handler Name: CHAMP ENTERPRISES INC	
Federal Waste Generator Description:	Small Quantity Generator
State District Owner:	Not reported

CHAMP ENTERPRISES INC (Continued) **1000596687**

Large Quantity Handler of Universal Waste:	No
Recognized Trader Importer:	No
Recognized Trader Exporter:	No
Spent Lead Acid Battery Importer:	No
Spent Lead Acid Battery Exporter:	No
Current Record:	Yes
Non Storage Recycler Activity:	Not reported
Electronic Manifest Broker:	Not reported

List of NAICS Codes and Descriptions:
NAICS Codes: No NAICS Codes Found

Facility Has Received Notices of Violations:
Violations: No Violations Found

Evaluation Action Summary:
Evaluations: No Evaluations Found

FINDS:
Registry ID: 110002789215

Click Here:

Environmental Interest/Information System:
RCRAInfo is a national information system that supports the Resource Conservation and Recovery Act (RCRA) program through the tracking of events and activities related to facilities that generate, transport, and treat, store, or dispose of hazardous waste. RCRAInfo allows RCRA program staff to track the notification, permit, compliance, and corrective action activities required under RCRA.
Registry ID: 110002861519

Click Here:

Environmental Interest/Information System:
RCRAInfo is a national information system that supports the Resource Conservation and Recovery Act (RCRA) program through the tracking of events and activities related to facilities that generate, transport, and treat, store, or dispose of hazardous waste. RCRAInfo allows RCRA program staff to track the notification, permit, compliance, and corrective action activities required under RCRA.

Click this hyperlink while viewing on your computer to access additional FINDS: detail in the EDR Site Report.

ECHO:

Envid:	1000596687
Registry ID:	110002789215
DFR URL:	http://echo.epa.gov/detailed-facility-report?fid=110002789215
Name:	ARTILES FOREIGN CAR SVC
Address:	760A W CALIFORNIA AVE
City,State,Zip:	GLENDALE, CA 91203

Envid:	1000596687
Registry ID:	110002861519
DFR URL:	http://echo.epa.gov/detailed-facility-report?fid=110002861519

CHAMP ENTERPRISES INC (Continued) **1000596687**

Name: CHAMP ENTERPRISES INC
Address: 760 W CALIFORNIA AVE
City,State,Zip: GLENDALE, CA 91203

C61 **DIAL ONE MAUERHAN PLBG.,INC.** **CA WIP** **S106769757**
SSE **748 W CALIFORNIA AVE** **N/A**
< 1/8 **GLENDALE, CA 91203**
0.020 mi.
104 ft. **Site 16 of 24 in cluster C**

Relative: WIP:
Higher
Name: DIAL ONE MAUERHAN PLBG.,INC.
Actual: Address: 748 W California Ave
474 ft. City,State,Zip: GLENDALE, CA 91203
Region: 4
File Number: 113.1107
File Status: **Historical**
Staff: KLEE
Facility Suite: Not reported

E62 **RADIAN** **CA WIP** **S107257199**
NE **744 W MILFORD ST** **N/A**
< 1/8 **GLENDALE, CA**
0.020 mi.
108 ft. **Site 6 of 12 in cluster E**

Relative: WIP:
Higher
Name: RADIAN
Actual: Address: 744 W MILFORD ST
482 ft. City,State,Zip: GLENDALE, CA
Region: 4
File Number: 113.0317
File Status: **Not reported**
Staff: UNIDENTIFIED
Facility Suite: Not reported

Name: RADIAN
Address: 744 W MILFORD ST
City,State,Zip: GLENDALE, CA
Region: 4
File Number: 113.5380
File Status: **Historical**
Staff: UNIDENTIFIED
Facility Suite: Not reported

E63
NE
< 1/8
0.021 mi.
111 ft.

INTERNATIONAL DESSERTS
743 W MILFORD ST
GLENDALE, CA 91203

Site 7 of 12 in cluster E

CA WIP **S106769398**
N/A

Relative:
Higher

Actual:
483 ft.

WIP:

Name:	INTERNATIONAL DESSERTS
Address:	743 W Milford St
City,State,Zip:	GLENDALE, CA 91203
Region:	4
File Number:	113.0319
File Status:	**Historical**
Staff:	JG
Facility Suite:	Not reported

B64
NW
< 1/8
0.028 mi.
146 ft.

FABRIC FLAMEPROOFING CO
835 MILFORD ST
GLENDALE, CA 91203

Site 25 of 28 in cluster B

RCRA-SQG **1025878612**
CAP000042796

Relative:
Higher

Actual:
475 ft.

RCRA-SQG:

Date Form Received by Agency:	1998-08-04 00:00:00.0
Handler Name:	FABRIC FLAMEPROOFING CO
Handler Address:	835 MILFORD ST
Handler City,State,Zip:	GLENDALE, CA 91203
EPA ID:	CAP000042796
Contact Name:	JONATHAN CURTSINGER
Contact Address:	835 MILFORD ST
Contact City,State,Zip:	GLENDALE, CA 91203
Contact Telephone:	213-245-1701
Contact Fax:	Not reported
Contact Email:	Not reported
Contact Title:	Not reported
EPA Region:	09
Land Type:	Private
Federal Waste Generator Description:	Small Quantity Generator
Non-Notifier:	Not reported
Biennial Report Cycle:	Not reported
Accessibility:	Not reported
Active Site Indicator:	Handler Activities
State District Owner:	Not reported
State District:	Not reported
Mailing Address:	835 MILFORD ST
Mailing City,State,Zip:	GLENDALE, CA 91203
Owner Name:	EUGENE B CURTSINGER
Owner Type:	Private
Operator Name:	Not reported
Operator Type:	Not reported
Short-Term Generator Activity:	No
Importer Activity:	No
Mixed Waste Generator:	No
Transporter Activity:	No
Transfer Facility Activity:	No
Recycler Activity with Storage:	No
Small Quantity On-Site Burner Exemption:	No
Smelting Melting and Refining Furnace Exemption:	No
Underground Injection Control:	No
Off-Site Waste Receipt:	No

FABRIC FLAMEPROOFING CO (Continued) **1025878612**

Universal Waste Indicator:	No
Universal Waste Destination Facility:	No
Federal Universal Waste:	No
Active Site Fed-Reg Treatment Storage and Disposal Facility:	Not reported
Active Site Converter Treatment storage and Disposal Facility:	Not reported
Active Site State-Reg Treatment Storage and Disposal Facility:	Not reported
Active Site State-Reg Handler:	---
Federal Facility Indicator:	Not reported
Hazardous Secondary Material Indicator:	N
Sub-Part K Indicator:	Not reported
Commercial TSD Indicator:	No
Treatment Storage and Disposal Type:	Not reported
2018 GPRA Permit Baseline:	Not on the Baseline
2018 GPRA Renewals Baseline:	Not on the Baseline
Permit Renewals Workload Universe:	Not reported
Permit Workload Universe:	Not reported
Permit Progress Universe:	Not reported
Post-Closure Workload Universe:	Not reported
Closure Workload Universe:	Not reported
202 GPRA Corrective Action Baseline:	No
Corrective Action Workload Universe:	No
Subject to Corrective Action Universe:	No
Non-TSDFs Where RCRA CA has Been Imposed Universe:	No
TSDFs Potentially Subject to CA Under 3004 (u)/(v) Universe:	No
TSDFs Only Subject to CA under Discretionary Auth Universe:	No
Corrective Action Priority Ranking:	No NCAPS ranking
Environmental Control Indicator:	No
Institutional Control Indicator:	No
Human Exposure Controls Indicator:	N/A
Groundwater Controls Indicator:	N/A
Operating TSDF Universe:	Not reported
Full Enforcement Universe:	Not reported
Significant Non-Complier Universe:	No
Unaddressed Significant Non-Complier Universe:	No
Addressed Significant Non-Complier Universe:	No
Significant Non-Complier With a Compliance Schedule Universe:	No
Financial Assurance Required:	Not reported
Handler Date of Last Change:	2002-10-22 12:10:22.0
Recognized Trader-Importer:	No
Recognized Trader-Exporter:	No
Importer of Spent Lead Acid Batteries:	No
Exporter of Spent Lead Acid Batteries:	No
Recycler Activity Without Storage:	No
Manifest Broker:	No
Sub-Part P Indicator:	No

Handler - Owner Operator:

Owner/Operator Indicator:	Owner
Owner/Operator Name:	EUGENE B CURTSINGER
Legal Status:	Private
Date Became Current:	Not reported
Date Ended Current:	Not reported
Owner/Operator Address:	835 MILFORD ST
Owner/Operator City,State,Zip:	GLENDALE, CA 91203
Owner/Operator Telephone:	213-245-1701
Owner/Operator Telephone Ext:	Not reported

FABRIC FLAMEPROOFING CO (Continued) **1025878612**

Owner/Operator Fax: Not reported
Owner/Operator Email: Not reported

Historic Generators:
Receive Date: 1998-08-04 00:00:00.0
Handler Name: FABRIC FLAMEPROOFING CO
Federal Waste Generator Description: Small Quantity Generator
State District Owner: Not reported
Large Quantity Handler of Universal Waste: No
Recognized Trader Importer: No
Recognized Trader Exporter: No
Spent Lead Acid Battery Importer: No
Spent Lead Acid Battery Exporter: No
Current Record: Yes
Non Storage Recycler Activity: Not reported
Electronic Manifest Broker: Not reported

List of NAICS Codes and Descriptions:
NAICS Codes: No NAICS Codes Found

Facility Has Received Notices of Violations:
Violations: No Violations Found

Evaluation Action Summary:
Evaluations: No Evaluations Found

B65 **FABRIC FLAMEPROOFING CO** **RCRA-SQG** **1014387066**
NW **835 MILFORD ST** **CAR000204941**
< 1/8 **GLENDALE, CA 91203**
0.028 mi.
146 ft. **Site 26 of 28 in cluster B**

Relative: **Higher**
Actual: **475 ft.**

RCRA-SQG:
Date Form Received by Agency: 2010-02-02 00:00:00.0
Handler Name: FABRIC FLAMEPROOFING CO
Handler Address: 835 MILFORD ST
Handler City,State,Zip: GLENDALE, CA 91203
EPA ID: CAR000204941
Contact Name: JONATHAN CURTSINGER
Contact Address: 835 MILFORD ST
Contact City,State,Zip: GLENDALE, CA 91203
Contact Telephone: 323-245-1701
Contact Fax: Not reported
Contact Email: OFFICE@FABRICFLAMEPROOFINGCO.COM
Contact Title: Not reported
EPA Region: 09
Land Type: Private
Federal Waste Generator Description: Small Quantity Generator
Non-Notifier: Not reported
Biennial Report Cycle: Not reported
Accessibility: Not reported
Active Site Indicator: Handler Activities
State District Owner: Not reported
State District: Not reported
Mailing Address: 835 MILFORD ST

FABRIC FLAMEPROOFING CO (Continued) **1014387066**

Mailing City,State,Zip:	GLENDALE, CA 91203
Owner Name:	JONATHAN CURTSINGER
Owner Type:	Private
Operator Name:	FABRIC FLAMEPROOFING CO INC
Operator Type:	Private
Short-Term Generator Activity:	No
Importer Activity:	No
Mixed Waste Generator:	No
Transporter Activity:	No
Transfer Facility Activity:	No
Recycler Activity with Storage:	No
Small Quantity On-Site Burner Exemption:	No
Smelting Melting and Refining Furnace Exemption:	No
Underground Injection Control:	No
Off-Site Waste Receipt:	No
Universal Waste Indicator:	No
Universal Waste Destination Facility:	No
Federal Universal Waste:	No
Active Site Fed-Reg Treatment Storage and Disposal Facility:	Not reported
Active Site Converter Treatment storage and Disposal Facility:	Not reported
Active Site State-Reg Treatment Storage and Disposal Facility:	Not reported
Active Site State-Reg Handler:	---
Federal Facility Indicator:	Not reported
Hazardous Secondary Material Indicator:	NN
Sub-Part K Indicator:	Not reported
Commercial TSD Indicator:	No
Treatment Storage and Disposal Type:	Not reported
2018 GPRA Permit Baseline:	Not on the Baseline
2018 GPRA Renewals Baseline:	Not on the Baseline
Permit Renewals Workload Universe:	Not reported
Permit Workload Universe:	Not reported
Permit Progress Universe:	Not reported
Post-Closure Workload Universe:	Not reported
Closure Workload Universe:	Not reported
202 GPRA Corrective Action Baseline:	No
Corrective Action Workload Universe:	No
Subject to Corrective Action Universe:	No
Non-TSDFs Where RCRA CA has Been Imposed Universe:	No
TSDFs Potentially Subject to CA Under 3004 (u)/(v) Universe:	No
TSDFs Only Subject to CA under Discretionary Auth Universe:	No
Corrective Action Priority Ranking:	No NCAPS ranking
Environmental Control Indicator:	No
Institutional Control Indicator:	No
Human Exposure Controls Indicator:	N/A
Groundwater Controls Indicator:	N/A
Operating TSDF Universe:	Not reported
Full Enforcement Universe:	Not reported
Significant Non-Complier Universe:	No
Unaddressed Significant Non-Complier Universe:	No
Addressed Significant Non-Complier Universe:	No
Significant Non-Complier With a Compliance Schedule Universe:	No
Financial Assurance Required:	Not reported
Handler Date of Last Change:	2010-02-11 16:10:19.0
Recognized Trader-Importer:	No
Recognized Trader-Exporter:	No
Importer of Spent Lead Acid Batteries:	No
Exporter of Spent Lead Acid Batteries:	No

FABRIC FLAMEPROOFING CO (Continued) **1014387066**

Recycler Activity Without Storage: Not reported
Manifest Broker: Not reported
Sub-Part P Indicator: Not reported

Hazardous Waste Summary:
Waste Code: D001
Waste Description: IGNITABLE WASTE

Waste Code: D002
Waste Description: CORROSIVE WASTE

Handler - Owner Operator:
Owner/Operator Indicator: Operator
Owner/Operator Name: FABRIC FLAMEPROOFING CO INC
Legal Status: Private
Date Became Current: 1976-02-26 00:00:00.
Date Ended Current: Not reported
Owner/Operator Address: Not reported
Owner/Operator City,State,Zip: Not reported
Owner/Operator Telephone: Not reported
Owner/Operator Telephone Ext: Not reported
Owner/Operator Fax: Not reported
Owner/Operator Email: Not reported

Owner/Operator Indicator: Owner
Owner/Operator Name: JONATHAN CURTSINGER
Legal Status: Private
Date Became Current: 2008-07-01 00:00:00.
Date Ended Current: Not reported
Owner/Operator Address: 835 MILFORD ST
Owner/Operator City,State,Zip: GLENDALE, CA 91203
Owner/Operator Telephone: 323-245-1701
Owner/Operator Telephone Ext: Not reported
Owner/Operator Fax: Not reported
Owner/Operator Email: Not reported

Historic Generators:
Receive Date: 2010-02-02 00:00:00.0
Handler Name: FABRIC FLAMEPROOFING CO
Federal Waste Generator Description: Small Quantity Generator
State District Owner: Not reported
Large Quantity Handler of Universal Waste: No
Recognized Trader Importer: No
Recognized Trader Exporter: No
Spent Lead Acid Battery Importer: No
Spent Lead Acid Battery Exporter: No
Current Record: Yes
Non Storage Recycler Activity: Not reported
Electronic Manifest Broker: Not reported

List of NAICS Codes and Descriptions:
NAICS Code: 325998
NAICS Description: ALL OTHER MISCELLANEOUS CHEMICAL PRODUCT AND PREPARATION MANUFACTURING

FABRIC FLAMEPROOFING CO (Continued) **1014387066**

Facility Has Received Notices of Violations:
Violations: No Violations Found

Evaluation Action Summary:
Evaluations: No Evaluations Found

E66 **RADIAN** **CA WIP** **S106769396**
NNE **500 N STATE ST** **N/A**
< 1/8 **GLENDALE, CA**
0.028 mi.
148 ft. **Site 8 of 12 in cluster E**

Relative:
Higher

Actual:
482 ft.

WIP:

Name:	RADIAN
Address:	500 N STATE ST
City,State,Zip:	GLENDALE, CA
Region:	4
File Number:	113.0320
File Status:	**Not reported**
Staff:	UNIDENTIFIED
Facility Suite:	Not reported

Name:	RADIAN
Address:	500 N STATE ST
City,State,Zip:	GLENDALE, CA
Region:	4
File Number:	113.5380
File Status:	**Historical**
Staff:	UNIDENTIFIED
Facility Suite:	Not reported

C67 **CLEAN & DELIVER** **EDR Hist Cleaner** **1019956755**
SE **735 W CALIFORNIA AVE** **N/A**
< 1/8 **GLENDALE, CA 91203**
0.028 mi.
150 ft. **Site 17 of 24 in cluster C**

Relative:
Higher

EDR Hist Cleaner

Actual:
478 ft.

Year:	Name:	Type:
1993	CLEAN & DELIVER	Drycleaning Plants, Except Rugs
1994	CLEAN & DELIVER	Drycleaning Plants, Except Rugs
1995	CLEAN & DELIVER	Drycleaning Plants, Except Rugs
1996	CLEAN & DELIVER	Drycleaning Plants, Except Rugs
1997	CLEAN & DELIVER	Drycleaning Plants, Except Rugs

B68
NW
< 1/8
0.028 mi.
150 ft.

COLLISION AUTO SALVAGE
5500 SAN FERNANDO RD
GLENDALE, CA 91203

Site 27 of 28 in cluster B

LA Co. Site Mitigation
CA WIP

S103664639
N/A

Relative:
Lower

Actual:
473 ft.

LA Co. Site Mitigation:

Name:	COLLISION AUTO SALVAGE
Address:	5500 SAN FERNANDO RD
City,State,Zip:	GLENDALE, CA 91203
Facility ID:	Not reported
Status:	Not reported
Site ID:	SD0010452
Jurisdiction:	County
Case ID:	RO0000282
Abated:	Yes
Assigned To:	Kim Clark
Entered Date:	05/11/2004
Abated Date:	04/08/1997

WIP:

Name:	COLLISON
Address:	5500 San Fernando Rd
City,State,Zip:	GLENDALE, CA 91203
Region:	4
File Number:	113.5381
File Status:	**Historical**
Staff:	EN
Facility Suite:	Not reported

C69
South
< 1/8
0.029 mi.
152 ft.

SUZY ELECTRONIC
774 W CALIFORNIA AVE
GLENDALE, CA 91203

Site 18 of 24 in cluster C

CA WIP

S106769391
N/A

Relative:
Lower

Actual:
469 ft.

WIP:

Name:	SUZY ELECTRONIC
Address:	774 W California Ave
City,State,Zip:	GLENDALE, CA 91203
Region:	4
File Number:	113.0308
File Status:	**Historical**
Staff:	KLEE
Facility Suite:	Not reported

C70
South
< 1/8
0.029 mi.
152 ft.

THOMAS HOLDINGS INC DBA MEJ AUTO BODY & REPAIR
774 W CALIFORNIA AVE STE B
GLENDALE, CA 91203

Site 19 of 24 in cluster C

RCRA NonGen / NLR

1024840116
CAL000388536

Relative:
Lower

Actual:
469 ft.

RCRA NonGen / NLR:

Date Form Received by Agency:	2013-08-09 00:00:00.0
Handler Name:	THOMAS HOLDINGS INC DBA MEJ AUTO BODY & REPAIR
Handler Address:	774 W CALIFORNIA AVE STE B
Handler City,State,Zip:	GLENDALE, CA 91203-2887
EPA ID:	CAL000388536

THOMAS HOLDINGS INC DBA MEJ AUTO BODY & REPAIR (Continued) **1024840116**

Contact Name:	ARTEM SARGSYAN
Contact Address:	520 E MAPLE ST
Contact City,State,Zip:	GLENDALE, CA 91205
Contact Telephone:	818-631-1881
Contact Fax:	818-243-7400
Contact Email:	MEJAUTOBODYREPAIR@GMAIL.COM
Contact Title:	Not reported
EPA Region:	09
Land Type:	Not reported
Federal Waste Generator Description:	Not a generator, verified
Non-Notifier:	Not reported
Biennial Report Cycle:	Not reported
Accessibility:	Not reported
Active Site Indicator:	Handler Activities
State District Owner:	Not reported
State District:	Not reported
Mailing Address:	774 W CALIFORNIA AVE STE B
Mailing City,State,Zip:	GLENDALE, CA 91203-2887
Owner Name:	THOMAS HOLDINGS INC
Owner Type:	Other
Operator Name:	ARTEM SARGSYAN
Operator Type:	Other
Short-Term Generator Activity:	No
Importer Activity:	No
Mixed Waste Generator:	No
Transporter Activity:	No
Transfer Facility Activity:	No
Recycler Activity with Storage:	No
Small Quantity On-Site Burner Exemption:	No
Smelting Melting and Refining Furnace Exemption:	No
Underground Injection Control:	No
Off-Site Waste Receipt:	No
Universal Waste Indicator:	Yes
Universal Waste Destination Facility:	Yes
Federal Universal Waste:	No
Active Site Fed-Reg Treatment Storage and Disposal Facility:	Not reported
Active Site Converter Treatment storage and Disposal Facility:	Not reported
Active Site State-Reg Treatment Storage and Disposal Facility:	Not reported
Active Site State-Reg Handler:	---
Federal Facility Indicator:	Not reported
Hazardous Secondary Material Indicator:	N
Sub-Part K Indicator:	Not reported
Commercial TSD Indicator:	No
Treatment Storage and Disposal Type:	Not reported
2018 GPRA Permit Baseline:	Not on the Baseline
2018 GPRA Renewals Baseline:	Not on the Baseline
Permit Renewals Workload Universe:	Not reported
Permit Workload Universe:	Not reported
Permit Progress Universe:	Not reported
Post-Closure Workload Universe:	Not reported
Closure Workload Universe:	Not reported
202 GPRA Corrective Action Baseline:	No
Corrective Action Workload Universe:	No
Subject to Corrective Action Universe:	No
Non-TSDFs Where RCRA CA has Been Imposed Universe:	No
TSDFs Potentially Subject to CA Under 3004 (u)/(v) Universe:	No
TSDFs Only Subject to CA under Discretionary Auth Universe:	No

THOMAS HOLDINGS INC DBA MEJ AUTO BODY & REPAIR (Continued) **1024840116**

Corrective Action Priority Ranking:	No NCAPS ranking
Environmental Control Indicator:	No
Institutional Control Indicator:	No
Human Exposure Controls Indicator:	N/A
Groundwater Controls Indicator:	N/A
Operating TSDF Universe:	Not reported
Full Enforcement Universe:	Not reported
Significant Non-Complier Universe:	No
Unaddressed Significant Non-Complier Universe:	No
Addressed Significant Non-Complier Universe:	No
Significant Non-Complier With a Compliance Schedule Universe:	No
Financial Assurance Required:	Not reported
Handler Date of Last Change:	2018-09-06 17:02:57.0
Recognized Trader-Importer:	No
Recognized Trader-Exporter:	No
Importer of Spent Lead Acid Batteries:	No
Exporter of Spent Lead Acid Batteries:	No
Recycler Activity Without Storage:	No
Manifest Broker:	No
Sub-Part P Indicator:	No

Handler - Owner Operator:

Owner/Operator Indicator:	Operator
Owner/Operator Name:	ARTEM SARGSYAN
Legal Status:	Other
Date Became Current:	Not reported
Date Ended Current:	Not reported
Owner/Operator Address:	520 E MAPLE ST
Owner/Operator City,State,Zip:	GLENDALE, CA 91205
Owner/Operator Telephone:	818-631-1881
Owner/Operator Telephone Ext:	Not reported
Owner/Operator Fax:	Not reported
Owner/Operator Email:	Not reported

Owner/Operator Indicator:	Owner
Owner/Operator Name:	THOMAS HOLDINGS INC
Legal Status:	Other
Date Became Current:	Not reported
Date Ended Current:	Not reported
Owner/Operator Address:	350 N GLENDALE AVE # B222
Owner/Operator City,State,Zip:	GLENDALE, CA 91206-3758
Owner/Operator Telephone:	818-243-7300
Owner/Operator Telephone Ext:	Not reported
Owner/Operator Fax:	Not reported
Owner/Operator Email:	Not reported

Historic Generators:

Receive Date:	2013-08-09 00:00:00.0
Handler Name:	THOMAS HOLDINGS INC DBA MEJ AUTO BODY & REPAIR
Federal Waste Generator Description:	Not a generator, verified
State District Owner:	Not reported
Large Quantity Handler of Universal Waste:	No
Recognized Trader Importer:	No
Recognized Trader Exporter:	No
Spent Lead Acid Battery Importer:	No

THOMAS HOLDINGS INC DBA MEJ AUTO BODY & REPAIR (Continued) **1024840116**

Spent Lead Acid Battery Exporter: No
Current Record: Yes
Non Storage Recycler Activity: Not reported
Electronic Manifest Broker: Not reported

List of NAICS Codes and Descriptions:
NAICS Code: 811121
NAICS Description: AUTOMOTIVE BODY, PAINT, AND INTERIOR REPAIR AND MAINTENANCE

Facility Has Received Notices of Violations:
Violations: No Violations Found

Evaluation Action Summary:
Evaluations: No Evaluations Found

C71 **LEVITZ FURNITURE** **CA SWEEPS UST** **S104163934**
South **5375 SAN FERNANDO RD** **CA LOS ANGELES CO. HMS** **N/A**
< 1/8 **GLENDALE, CA 91203**
0.038 mi.
198 ft. **Site 20 of 24 in cluster C**

Relative: **Lower**
Actual: **467 ft.**

SWEEPS UST:
Name: LEVITZ FURNITURE
Address: 5375 SAN FERNANDO RD
City: GLENDALE
Status: Active
Comp Number: 11480
Number: 9
Board Of Equalization: Not reported
Referral Date: 12-12-90
Action Date: 12-12-90
Created Date: 06-30-89
Owner Tank Id: Not reported
SWRCB Tank Id: Not reported
Tank Status: Not reported
Capacity: Not reported
Active Date: Not reported
Tank Use: Not reported
STG: Not reported
Content: Not reported
Number Of Tanks: Not reported

LOS ANGELES CO. HMS:
Name: LEVITZ FURNITURE
Address: 5375 SAN FERNANDO RD
City,State,Zip: GLENDALE, CA 91203
Region: LA
Permit Category: Not reported
Facility Id: 011441-011480
Facility Type: Not reported
Facility Status: Removed
Area: 3D
Permit Number: Not reported
Permit Status: Not reported

G72
NW
< 1/8
0.041 mi.
214 ft.

GENERAL AIRCRAFT CO.
5514 SAN FERNANDO RD
GLENDALE, CA 91203

CA WIP **S106769813**
N/A

Site 1 of 18 in cluster G

Relative:
Lower

Actual:
472 ft.

WIP:

Name:	GENERAL AIRCRAFT CO.
Address:	5514 San Fernando Rd
City,State,Zip:	GLENDALE, CA 91203
Region:	4
File Number:	113.5382
File Status:	**Historical**
Staff:	MH
Facility Suite:	Not reported

C73
SSE
< 1/8
0.044 mi.
232 ft.

TERRY LUMBER
5310 SAN FERNANDO RD
GLENDALE, CA 91203

CA WIP **S106085592**
N/A

Site 21 of 24 in cluster C

Relative:
Lower

Actual:
473 ft.

WIP:

Name:	TERRY LUMBER
Address:	5310 San Fernando Rd
City,State,Zip:	GLENDALE, CA 91203
Region:	4
File Number:	113.5411
File Status:	**Historical**
Staff:	UNIDENTIFIED
Facility Suite:	Not reported

C74
South
< 1/8
0.045 mi.
235 ft.

GEORGE'S AUTO BODY
5320 SAN FERNANDO RD
GLENDALE, CA 91203

RCRA NonGen / NLR **1024790553**
CAL000088771

Site 22 of 24 in cluster C

Relative:
Lower

Actual:
468 ft.

RCRA NonGen / NLR:

Date Form Received by Agency:		1992-09-17 00:00:00.0
Handler Name:	GEORGE'S AUTO BODY	
Handler Address:		5320 SAN FERNANDO RD
Handler City,State,Zip:		GLENDALE, CA 91203-0000
EPA ID:		CAL000088771
Contact Name:		JORGE VERGARA
Contact Address:		5320 SAN FERNANDO RD
Contact City,State,Zip:		GLENDALE, CA 91203
Contact Telephone:		818-240-1226
Contact Fax:		000-000-0000
Contact Email:		GVERGARA6270@GMAIL.COM
Contact Title:		Not reported
EPA Region:		09
Land Type:		Not reported
Federal Waste Generator Description:		Not a generator, verified
Non-Notifier:		Not reported
Biennial Report Cycle:		Not reported
Accessibility:		Not reported
Active Site Indicator:		Handler Activities

GEORGE'S AUTO BODY (Continued) **1024790553**

State District Owner:	Not reported
State District:	Not reported
Mailing Address:	5320 SAN FERNANDO RD
Mailing City,State,Zip:	GLENDALE, CA 91203-2407
Owner Name:	JORGE VERGARA
Owner Type:	Other
Operator Name:	JORGE VERGARA
Operator Type:	Other
Short-Term Generator Activity:	No
Importer Activity:	No
Mixed Waste Generator:	No
Transporter Activity:	No
Transfer Facility Activity:	No
Recycler Activity with Storage:	No
Small Quantity On-Site Burner Exemption:	No
Smelting Melting and Refining Furnace Exemption:	No
Underground Injection Control:	No
Off-Site Waste Receipt:	No
Universal Waste Indicator:	Yes
Universal Waste Destination Facility:	Yes
Federal Universal Waste:	No
Active Site Fed-Reg Treatment Storage and Disposal Facility:	Not reported
Active Site Converter Treatment storage and Disposal Facility:	Not reported
Active Site State-Reg Treatment Storage and Disposal Facility:	Not reported
Active Site State-Reg Handler:	---
Federal Facility Indicator:	Not reported
Hazardous Secondary Material Indicator:	N
Sub-Part K Indicator:	Not reported
Commercial TSD Indicator:	No
Treatment Storage and Disposal Type:	Not reported
2018 GPRA Permit Baseline:	Not on the Baseline
2018 GPRA Renewals Baseline:	Not on the Baseline
Permit Renewals Workload Universe:	Not reported
Permit Workload Universe:	Not reported
Permit Progress Universe:	Not reported
Post-Closure Workload Universe:	Not reported
Closure Workload Universe:	Not reported
202 GPRA Corrective Action Baseline:	No
Corrective Action Workload Universe:	No
Subject to Corrective Action Universe:	No
Non-TSDFs Where RCRA CA has Been Imposed Universe:	No
TSDFs Potentially Subject to CA Under 3004 (u)/(v) Universe:	No
TSDFs Only Subject to CA under Discretionary Auth Universe:	No
Corrective Action Priority Ranking:	No NCAPS ranking
Environmental Control Indicator:	No
Institutional Control Indicator:	No
Human Exposure Controls Indicator:	N/A
Groundwater Controls Indicator:	N/A
Operating TSDF Universe:	Not reported
Full Enforcement Universe:	Not reported
Significant Non-Complier Universe:	No
Unaddressed Significant Non-Complier Universe:	No
Addressed Significant Non-Complier Universe:	No
Significant Non-Complier With a Compliance Schedule Universe:	No
Financial Assurance Required:	Not reported
Handler Date of Last Change:	2018-09-05 15:42:13.0
Recognized Trader-Importer:	No

GEORGE'S AUTO BODY (Continued) **1024790553**

Recognized Trader-Exporter:	No
Importer of Spent Lead Acid Batteries:	No
Exporter of Spent Lead Acid Batteries:	No
Recycler Activity Without Storage:	No
Manifest Broker:	No
Sub-Part P Indicator:	No

Handler - Owner Operator:

Owner/Operator Indicator:	Owner
Owner/Operator Name:	JORGE VERGARA
Legal Status:	Other
Date Became Current:	Not reported
Date Ended Current:	Not reported
Owner/Operator Address:	5320 SAN FERNANDO RD
Owner/Operator City,State,Zip:	GLENDALE, CA 91203-2407
Owner/Operator Telephone:	818-240-1226
Owner/Operator Telephone Ext:	Not reported
Owner/Operator Fax:	Not reported
Owner/Operator Email:	Not reported

Owner/Operator Indicator:	Operator
Owner/Operator Name:	JORGE VERGARA
Legal Status:	Other
Date Became Current:	Not reported
Date Ended Current:	Not reported
Owner/Operator Address:	5320 SAN FERNANDO RD
Owner/Operator City,State,Zip:	GLENDALE, CA 91203
Owner/Operator Telephone:	818-240-1226
Owner/Operator Telephone Ext:	Not reported
Owner/Operator Fax:	Not reported
Owner/Operator Email:	Not reported

Historic Generators:

Receive Date:	1992-09-17 00:00:00.0
Handler Name: GEORGE'S AUTO BODY	
Federal Waste Generator Description:	Not a generator, verified
State District Owner:	Not reported
Large Quantity Handler of Universal Waste:	No
Recognized Trader Importer:	No
Recognized Trader Exporter:	No
Spent Lead Acid Battery Importer:	No
Spent Lead Acid Battery Exporter:	No
Current Record:	Yes
Non Storage Recycler Activity:	Not reported
Electronic Manifest Broker:	Not reported

List of NAICS Codes and Descriptions:

NAICS Code:	811121
NAICS Description:	AUTOMOTIVE BODY, PAINT, AND INTERIOR REPAIR AND MAINTENANCE

Facility Has Received Notices of Violations:

Violations:	No Violations Found

GEORGE'S AUTO BODY (Continued) **1024790553**

Evaluation Action Summary:
Evaluations: No Evaluations Found

C75 **GEORGE'S AUTO BODY** **CA WIP** **S104577507**
South **5320 SAN FERNANDO RD** **N/A**
< 1/8 **GLENDALE, CA 91203**
0.045 mi.
235 ft. **Site 23 of 24 in cluster C**

Relative:
Lower

Actual:
468 ft.

WIP:
Name: GEORGE'S AUTO BODY
Address: 5320 San Fernando Rd
City,State,Zip: GLENDALE, CA 91203
Region: 4
File Number: 113.5412
File Status: Historical
Staff: KLEE
Facility Suite: Not reported

C76 **GEORGE'S AUTO BODY & SRV** **CA CERS HAZ WASTE** **S108431995**
South **5320 SAN FERNANDO RD** **CA EMI** **N/A**
< 1/8 **GLENDALE, CA 91203** **CA CERS**
0.045 mi.
235 ft. **Site 24 of 24 in cluster C**

Relative:
Lower

Actual:
468 ft.

CERS HAZ WASTE:
Name: GEORGE'S AUTO BODY
Address: 5320 SAN FERNANDO RD
City,State,Zip: GLENDALE, CA 91203
Site ID: 441645
CERS ID: 10482949
CERS Description: Hazardous Waste Generator

EMI:
Name: GEORGE'S AUTO BODY & SRV
Address: 5320 SAN FERNANDO RD
City,State,Zip: GLENDALE, CA 91203
Year: 2005
County Code: 19
Air Basin: SC
Facility ID: 96857
Air District Name: SC
SIC Code: 7532
Air District Name: SOUTH COAST AQMD
Community Health Air Pollution Info System: Not reported
Consolidated Emission Reporting Rule: Not reported
Total Organic Hydrocarbon Gases Tons/Yr: .019835
Reactive Organic Gases Tons/Yr: .0192566045
Carbon Monoxide Emissions Tons/Yr: .000065
NOX - Oxides of Nitrogen Tons/Yr: .00025
SOX - Oxides of Sulphur Tons/Yr: .00000162
Particulate Matter Tons/Yr: .00001
Part. Matter 10 Micrometers and Smllr Tons/Yr: .00001

GEORGE'S AUTO BODY & SRV (Continued) **S108431995**

Name:	GEORGE'S AUTO BODY & SRV
Address:	5320 SAN FERNANDO RD
City,State,Zip:	GLENDALE, CA 91203
Year:	2012
County Code:	19
Air Basin:	SC
Facility ID:	96857
Air District Name:	SC
SIC Code:	7532
Air District Name:	SOUTH COAST AQMD
Community Health Air Pollution Info System:	Not reported
Consolidated Emission Reporting Rule:	Not reported
Total Organic Hydrocarbon Gases Tons/Yr:	0.84091314721
Reactive Organic Gases Tons/Yr:	0.342610363
Carbon Monoxide Emissions Tons/Yr:	1.82e-006
NOX - Oxides of Nitrogen Tons/Yr:	6.74e-006
SOX - Oxides of Sulphur Tons/Yr:	4.31e-008
Particulate Matter Tons/Yr:	3.89e-007
Part. Matter 10 Micrometers and Smllr Tons/Yr:	3.89e-007

Name:	GEORGE'S AUTO BODY & SRV
Address:	5320 SAN FERNANDO RD
City,State,Zip:	GLENDALE, CA 91203
Year:	2013
County Code:	19
Air Basin:	SC
Facility ID:	96857
Air District Name:	SC
SIC Code:	7532
Air District Name:	SOUTH COAST AQMD
Community Health Air Pollution Info System:	Not reported
Consolidated Emission Reporting Rule:	Not reported
Total Organic Hydrocarbon Gases Tons/Yr:	1.0396765171
Reactive Organic Gases Tons/Yr:	0.4239
Carbon Monoxide Emissions Tons/Yr:	0
NOX - Oxides of Nitrogen Tons/Yr:	0
SOX - Oxides of Sulphur Tons/Yr:	0
Particulate Matter Tons/Yr:	0
Part. Matter 10 Micrometers and Smllr Tons/Yr:	0

CERS:

Name:	GEORGE'S AUTO BODY
Address:	5320 SAN FERNANDO RD
City,State,Zip:	GLENDALE, CA 91203-2407
Site ID:	469903
CERS ID:	110038072493
CERS Description:	US EPA Air Emission Inventory System (EIS)

Affiliation:

Affiliation Type Desc:	Environmental Contact
Entity Name:	Jorge Vergara
Entity Title:	Not reported
Affiliation Address:	5320 SAN FERNANDO RD
Affiliation City:	GLENDALE
Affiliation State:	Not reported
Affiliation Country:	Not reported
Affiliation Zip:	Not reported

GEORGE'S AUTO BODY & SRV (Continued) **S108431995**

Affiliation Phone: Not reported

H77 **J C L LINEN SERVICE INC** **EDR Hist Cleaner** **1009141753**
NNW **511 COMMERCIAL ST** **N/A**
< 1/8 **GLENDALE, CA**
0.046 mi.
241 ft. **Site 1 of 10 in cluster H**

Relative: EDR Hist Cleaner
Higher

Actual: Year: Name: Type:
476 ft. 1972 J C L LINEN SERVICE INC LAUNDRIES
1972 J C L LINEN SERVICE INC LAUNDRIES

H78 **MODENA AUTO BODY** **CA CERS HAZ WASTE** **S113143310**
NNW **511 COMMERCIAL ST** **CA HAZNET** **N/A**
< 1/8 **GLENDALE, CA 91203** **CA CERS**
0.046 mi. **CA HWTS**
241 ft. **Site 2 of 10 in cluster H**

Relative: CERS HAZ WASTE:
Higher
Name: CARS AMERICA COLLISION CENTER, INC
Actual: Address: 511 COMMERCIAL ST
476 ft. City,State,Zip: GLENDALE, CA 91203
Site ID: 359583
CERS ID: 10646770
CERS Description: Hazardous Waste Generator

HAZNET:
Name: MODENA AUTO BODY
Address: 511 COMMERCIAL ST
Address 2: Not reported
City,State,Zip: GLENDALE, CA 912030000
Contact: RUBEN AVAKYANTS
Telephone: 8185020856
Mailing Name: Not reported
Mailing Address: 511 COMMERCIAL ST

Year: 2006
Gepaid: CAL000308546
TSD EPA ID: CAD008302903
CA Waste Code: 214 - Unspecified solvent mixture
Disposal Method: R01 - Recycler
Tons: 0.198

Additional Info:
Year: 2006
Gen EPA ID: CAL000308546

Shipment Date: 20060728
Creation Date: 9/17/2006 18:32:06
Receipt Date: 20060801
Manifest ID: 24813835

MODENA AUTO BODY (Continued) **S113143310**

Trans EPA ID:	CAR000164020
Trans Name:	FONTANA ENVIRONMENTAL SERVICES
Trans 2 EPA ID:	Not reported
Trans 2 Name:	Not reported
TSDF EPA ID:	CAD008302903
Trans Name:	VEOLIA ENVIRONMENTAL SERVICES
TSDF Alt EPA ID:	CAD008302903
TSDF Alt Name:	Not reported
Waste Code Description:	214 - Unspecified solvent mixture
RCRA Code:	D001
Meth Code:	R01 - Recycler
Quantity Tons:	0.198
Waste Quantity:	55
Quantity Unit:	G
Additional Code 1:	Not reported
Additional Code 2:	Not reported
Additional Code 3:	Not reported
Additional Code 4:	Not reported
Additional Code 5:	Not reported

CERS:

Name:	CARS AMERICA COLLISION CENTER, INC
Address:	511 COMMERCIAL ST
City,State,Zip:	GLENDALE, CA 91203
Site ID:	359583
CERS ID:	10646770
CERS Description:	Chemical Storage Facilities

Violations:

Site ID:	359583
Site Name:	Cars America Collision Center, Inc
Violation Date:	10-18-2019
Citation:	40 CFR 1 265.33 - U.S. Code of Federal Regulations, Title 40, Chapter 1, Section(s) 265.33
Violation Description:	Failure to test and maintain as necessary all facility communications or alarm systems, fire protection equipment, spill control equipment, and decontamination equipment to assure its proper operation in time of emergency.
Violation Notes:	Returned to compliance on 10/07/2020. Fire extinguishers are expired.
Violation Division:	Glendale City Fire Department
Violation Program:	HW
Violation Source:	CERS

Site ID:	359583
Site Name:	Cars America Collision Center, Inc
Violation Date:	10-18-2019
Citation:	22 CCR 12 66262.34(f) - California Code of Regulations, Title 22, Chapter 12, Section(s) 66262.34(f)
Violation Description:	Failure to properly label hazardous waste accumulation containers and portable tanks with the following requirements: "Hazardous Waste", name and address of the generator, physical and chemical characteristics of the Hazardous Waste, and starting accumulation date.
Violation Notes:	Returned to compliance on 10/07/2020. Drums need new labels.
Violation Division:	Glendale City Fire Department
Violation Program:	HW
Violation Source:	CERS

MODENA AUTO BODY (Continued) **S113143310**

Evaluation:

Eval General Type:	Compliance Evaluation Inspection
Eval Date:	02-01-2019
Violations Found:	No
Eval Type:	Routine done by local agency
Eval Notes:	Not reported
Eval Division:	Glendale City Fire Department
Eval Program:	HMRRP
Eval Source:	CERS

Eval General Type:	Compliance Evaluation Inspection
Eval Date:	02-01-2019
Violations Found:	No
Eval Type:	Routine done by local agency
Eval Notes:	Not reported
Eval Division:	Glendale City Fire Department
Eval Program:	HW
Eval Source:	CERS

Eval General Type:	Compliance Evaluation Inspection
Eval Date:	10-18-2019
Violations Found:	Yes
Eval Type:	Routine done by local agency
Eval Notes:	Not reported
Eval Division:	Glendale City Fire Department
Eval Program:	HW
Eval Source:	CERS

Coordinates:

Site ID:	359583
Facility Name:	Cars America Collision Center, Inc
Env Int Type Code:	HWG
Program ID:	10646770
Coord Name:	Not reported
Ref Point Type Desc:	Center of a facility or station.
Latitude:	34.152780
Longitude:	-118.273920

Affiliation:

Affiliation Type Desc:	Document Preparer
Entity Name:	alfred avakyants
Entity Title:	Not reported
Affiliation Address:	Not reported
Affiliation City:	Not reported
Affiliation State:	Not reported
Affiliation Country:	Not reported
Affiliation Zip:	Not reported
Affiliation Phone:	Not reported

Affiliation Type Desc:	Environmental Contact
Entity Name:	Alfred Avakyants
Entity Title:	Not reported
Affiliation Address:	511 Commercial St
Affiliation City:	Glendale
Affiliation State:	CA
Affiliation Country:	Not reported

MODENA AUTO BODY (Continued) **S113143310**

Affiliation Zip: 91203
Affiliation Phone: Not reported

Affiliation Type Desc: Facility Mailing Address
Entity Name: Mailing Address
Entity Title: Not reported
Affiliation Address: 511 Commercial st
Affiliation City: glendale
Affiliation State: CA
Affiliation Country: Not reported
Affiliation Zip: 91203
Affiliation Phone: Not reported

Affiliation Type Desc: Operator
Entity Name: Alfred Avakyants
Entity Title: Not reported
Affiliation Address: Not reported
Affiliation City: Not reported
Affiliation State: Not reported
Affiliation Country: Not reported
Affiliation Zip: Not reported
Affiliation Phone: (818) 561-1667

Affiliation Type Desc: CUPA District
Entity Name: Glendale City Fire Department
Entity Title: Not reported
Affiliation Address: 780 Flower Street
Affiliation City: Glendale
Affiliation State: CA
Affiliation Country: Not reported
Affiliation Zip: 91201
Affiliation Phone: (818) 548-4810

Affiliation Type Desc: Identification Signer
Entity Name: alfred avakyants
Entity Title: President
Affiliation Address: Not reported
Affiliation City: Not reported
Affiliation State: Not reported
Affiliation Country: Not reported
Affiliation Zip: Not reported
Affiliation Phone: Not reported

Affiliation Type Desc: Parent Corporation
Entity Name: Cars America Collision Center, Inc
Entity Title: Not reported
Affiliation Address: Not reported
Affiliation City: Not reported
Affiliation State: Not reported
Affiliation Country: Not reported
Affiliation Zip: Not reported
Affiliation Phone: Not reported

Affiliation Type Desc: Legal Owner
Entity Name: Alfred Avakyants
Entity Title: Not reported
Affiliation Address: 511 Commercial st

MODENA AUTO BODY (Continued) **S113143310**

Affiliation City: Glendale
Affiliation State: CA
Affiliation Country: United States
Affiliation Zip: 91203
Affiliation Phone: (818) 561-1667

HWTS:
Name: MODENA AUTO BODY
Address: 511 COMMERCIAL ST
Address 2: Not reported
City,State,Zip: GLENDALE, CA 912030000
EPA ID: CAL000308546
Inactive Date: 06/30/2007
Create Date: 06/30/2006
Last Act Date: 03/20/2008
Mailing Name: Not reported
Mailing Address: 511 COMMERCIAL ST
Mailing Address 2: Not reported
Mailing City,State,Zip: GLENDALE, CA 912031509
Owner Name: RUBEN AVAKYANTS
Owner Address: 511 COMMERCIAL ST
Owner Address 2: Not reported
Owner City,State,Zip: GLENDALE, CA 912031509
Contact Name: RUBEN AVAKYANTS
Contact Address: 1446 ALLEN AVE
Contact Address 2: Not reported
City,State,Zip: GLENDALE, CA 912011236

NAICS:
EPA ID: CAL000308546
Create Date: 2006-06-30 10:48:17.733
NAICS Code: 99999
NAICS Description: Not Otherwise Specified
Issued EPA ID Date: 2006-06-30 10:48:17.70300
Inactive Date: 2007-06-30 00:00:00
Facility Name: MODENA AUTO BODY
Facility Address: 511 COMMERCIAL ST
Facility Address 2: Not reported
Facility City: GLENDALE
Facility County: Not reported
Facility State: CA
Facility Zip: 912030000

E79 **TRIPOS INDUSTRIES, INC.** **CA WIP** **S106769384**
NNE **513 STATE ST** **N/A**
< 1/8 **GLENDALE, CA 91203**
0.047 mi.
247 ft. **Site 9 of 12 in cluster E**

Relative:
Higher

Actual:
481 ft.

WIP:
Name: TRIPOS INDUSTRIES, INC.
Address: 513 State St
City,State,Zip: GLENDALE, CA 91203
Region: 4
File Number: 113.0296
File Status: Historical

TRIPOS INDUSTRIES, INC. (Continued) **S106769384**

Staff: UNIDENTIFIED
Facility Suite: Not reported

H80 **MAT SOURCE** **CA WIP** **S106767480**
NNW **516 COMMERCIAL ST** **N/A**
< 1/8 **GLENDALE, CA 91203**
0.047 mi.
247 ft. **Site 3 of 10 in cluster H**

Relative: WIP:
Higher
Name: MAT SOURCE
Actual: Address: 516 Commercial St
479 ft. City,State,Zip: GLENDALE, CA 91203
Region: 4
File Number: 109.0289
File Status: Historical
Staff: ACARLOS
Facility Suite: Not reported

B81 **GOLDEN ROAD BREWING** **CA HAZMAT** **S123552514**
WNW **5410 W SAN FERNANDO RD** **N/A**
< 1/8 **LOS ANGELES, CA 90029**
0.048 mi.
252 ft. **Site 28 of 28 in cluster B**

Relative: LOS ANGELES HM:
Lower
Name: GOLDEN ROAD BREWING
Actual: Address: 5410 W SAN FERNANDO RD
467 ft. City,State,Zip: LOS ANGELES, CA 90029
Facility ID: FA0038817
Last Run Date: 06/01/2019
Status: ACTIVE

F82 **LEVITZ FURNITURE** **CA HIST UST** **S118412336**
SSW **5375 SAN FERNANDO RDWEST** **N/A**
< 1/8 **LOS ANGELES, CA 90039**
0.050 mi.
264 ft. **Site 4 of 7 in cluster F**

Relative: HIST UST:
Lower
Name: LEVITZ FURNITURE
Actual: Address: 5375 SAN FERNANDO RDWEST
465 ft. City,State,Zip: LOS ANGELES, CA 90039
File Number: 00027595
URL: http://geotracker.waterboards.ca.gov/ustpdfs/pdf/00027595.pdf
Region: Not reported
Facility ID: Not reported
Facility Type: Not reported
Other Type: Not reported
Contact Name: Not reported
Telephone: Not reported
Owner Name: Not reported
Owner Address: Not reported
Owner City,St,Zip: Not reported
Total Tanks: Not reported

LEVITZ FURNITURE (Continued) **S118412336**

Tank Num:	Not reported
Container Num:	Not reported
Year Installed:	Not reported
Tank Capacity:	Not reported
Tank Used for:	Not reported
Type of Fuel:	Not reported
Container Construction Thickness:	Not reported
Leak Detection:	Not reported

Click here for Geo Tracker PDF:

G83 **CONWIN CARBONIC COMPANY** **CA SWEEPS UST** **S101617413**
WNW **5420 W SAN FERNANDO RD** **CA FID UST** **N/A**
< 1/8 **LOS ANGELES, CA 90039** **CA WIP**
0.051 mi.
267 ft. **Site 2 of 18 in cluster G**

Relative: **Lower**
Actual: **467 ft.**

SWEEPS UST:

Name:	CONWIN CARBONIC COMPANY
Address:	5420 W SAN FERNANDO RD
City:	LOS ANGELES
Status:	Not reported
Comp Number:	1366
Number:	Not reported
Board Of Equalization:	44-011751
Referral Date:	Not reported
Action Date:	Not reported
Created Date:	Not reported
Owner Tank Id:	Not reported
SWRCB Tank Id:	19-050-001366-000001
Tank Status:	Not reported
Capacity:	7500
Active Date:	Not reported
Tank Use:	M.V. FUEL
STG:	PRODUCT
Content:	REG UNLEADED
Number Of Tanks:	2

Name:	CONWIN CARBONIC COMPANY
Address:	5420 W SAN FERNANDO RD
City:	LOS ANGELES
Status:	Not reported
Comp Number:	1366
Number:	Not reported
Board Of Equalization:	44-011751
Referral Date:	Not reported
Action Date:	Not reported
Created Date:	Not reported
Owner Tank Id:	Not reported
SWRCB Tank Id:	19-050-001366-000002
Tank Status:	Not reported
Capacity:	7500
Active Date:	Not reported
Tank Use:	M.V. FUEL
STG:	PRODUCT
Content:	REG UNLEADED
Number Of Tanks:	Not reported

CONWIN CARBONIC COMPANY (Continued) **S101617413**

CA FID UST:

Facility ID:	19055391
Regulated By:	UTNKA
Regulated ID:	00019040
Cortese Code:	Not reported
SIC Code:	Not reported
Facility Phone:	8182469233
Mail To:	Not reported
Mailing Address:	5420 W SAN FERNANDO RD
Mailing Address 2:	Not reported
Mailing City,St,Zip:	LOS ANGELES 900390000
Contact:	Not reported
Contact Phone:	Not reported
DUNs Number:	Not reported
NPDES Number:	Not reported
EPA ID:	Not reported
Comments:	Not reported
Status:	Active

WIP:

Name:	HARRINGTON TOOLS
Address:	5420 W San Fernando Rd
City,State,Zip:	LOS ANGELES, CA 90039
Region:	4
File Number:	113.0023
File Status:	**Historical**
Staff:	KLEE
Facility Suite:	Not reported

G84 **CONWIN CARBONIC CO.** **CA HIST UST** **U001561514**
WNW **5420 W SAN FERNANDO RD** **N/A**
< 1/8 **LOS ANGELES, CA 90039**
0.051 mi.
267 ft. **Site 3 of 18 in cluster G**

Relative:
Lower

Actual:
467 ft.

HIST UST:

Name:	CONWIN CARBONIC CO.
Address:	5420 W SAN FERNANDO RD
City,State,Zip:	LOS ANGELES, CA 90039
File Number:	Not reported
URL:	Not reported
Region:	STATE
Facility ID:	00000019040
Facility Type:	Other
Other Type:	DRY ICE CO.
Contact Name:	A. WING
Telephone:	8182469233
Owner Name:	CONWIN CARBONIC CO.
Owner Address:	5420 SAN FERNANDO RD. WEST
Owner City,St,Zip:	LOS ANGELES, CA 90039
Total Tanks:	0002
Tank Num:	001
Container Num:	1
Year Installed:	Not reported
Tank Capacity:	00007500
Tank Used for:	PRODUCT

CONWIN CARBONIC CO. (Continued) **U001561514**

Type of Fuel:	REGULAR
Container Construction Thickness:	Not reported
Leak Detection:	None
Tank Num:	002
Container Num:	1
Year Installed:	Not reported
Tank Capacity:	00007500
Tank Used for:	PRODUCT
Type of Fuel:	REGULAR
Container Construction Thickness:	Not reported
Leak Detection:	10

I85 **SUNLAND CHEMICAL** **SEMS 1004654589**
West **5440A-C W SAN FERNANDO RD** **PRP CAN000905898**
< 1/8 **GLENDALE, CA 91203**
0.052 mi.
274 ft. **Site 1 of 13 in cluster I**

Relative:
Lower

Actual:
466 ft.

SEMS:

Site ID:	0905898
EPA ID:	CAN000905898
Name:	SUNLAND CHEMICAL
Address:	5440A-C W SAN FERNANDO RD
Address 2:	Not reported
City,State,Zip:	GLENDALE, CA 91203
Cong District:	Not reported
FIPS Code:	06037
Latitude:	Not reported
Longitude:	Not reported
FF:	N
NPL:	Not on the NPL
Non NPL Status:	Removal Only Site (No Site Assessment Work Needed)

SEMS Detail:

Region:	09
Site ID:	0905898
EPA ID:	CAN000905898
Site Name:	SUNLAND CHEMICAL
NPL:	N
FF:	N
OU:	00
Action Code:	AR
Action Name:	ADMIN REC
SEQ:	1
Start Date:	2001-11-07 05:00:00
Finish Date:	Not reported
Qual:	V
Current Action Lead:	EPA Perf
Region:	09
Site ID:	0905898
EPA ID:	CAN000905898
Site Name:	SUNLAND CHEMICAL
NPL:	N
FF:	N
OU:	00
Action Code:	BB

SUNLAND CHEMICAL (Continued) **1004654589**

Action Name:	PRP RV
SEQ:	1
Start Date:	2002-03-28 05:00:00
Finish Date:	4/4/2002 5:00:00 AM
Qual:	C
Current Action Lead:	EPA Ovrsght

PRP:

EPAID:	CAN000905898
Name:	SUNLAND CHEMICAL
Address:	5440A-C W SAN FERNANDO RD
City,State,Zip:	GLENDALE, CA 91203
NPL Status:	Not on the NPL
NPL Status Short Name:	Removal Only Site (No Site Assessment Work Needed)
PRP Name:	SUNLAND CHEMICAL AND RESEARCH CORP.
PRP Address:	5440 SAN FERNANDO ROAD WEST
PRP City,State,Zip:	LOS ANGELES, CA
Data Type:	SETTLEMENT DATE
Action Date:	9/30/2001
Settlement Code:	AC-1
Settlement:	ADM ORDR

F86 **PACER PERFORMANCE PRODUCTS, INC.** **CA WIP** **S106769833**
SW **5345 W SAN FERNANDO RD** **N/A**
< 1/8 **LOS ANGELES, CA 90039**
0.053 mi.
278 ft. **Site 5 of 7 in cluster F**

Relative: **Lower**
Actual: **462 ft.**

WIP:

Name:	PACER PERFORMANCE PRODUCTS, INC.
Address:	5345 W San Fernando Rd
City,State,Zip:	LOS ANGELES, CA 90039
Region:	4
File Number:	113.5455
File Status:	**Active**
Staff:	MZAIDI
Facility Suite:	Not reported

F87 **PACER** **CA CPS-SLIC** **S106484904**
SW **5341 W. SAN FERNANDO RD.** **CA CERS** **N/A**
< 1/8 **LOS ANGELES, CA 90039**
0.053 mi.
279 ft. **Site 6 of 7 in cluster F**

Relative: **Lower**
Actual: **462 ft.**

CPS-SLIC:

Name:	PACER
Address:	5341 W. SAN FERNANDO RD.
City,State,Zip:	LOS ANGELES, CA 90039
Region:	STATE
Facility Status:	**Completed - Case Closed**
Status Date:	09/16/2005
Global Id:	SL603799124
Lead Agency:	LOS ANGELES RWQCB (REGION 4)
Lead Agency Case Number:	Not reported
Latitude:	34.1491209

PACER (Continued) **S106484904**

Longitude:	-118.2736025
Case Type:	Cleanup Program Site
Case Worker:	Not reported
Local Agency:	Not reported
RB Case Number:	113.5455
File Location:	Not reported
Potential Media Affected:	Aquifer used for drinking water supply
Potential Contaminants of Concern:	Not reported
Site History:	Not reported

Click here to access the California GeoTracker records for this facility:

CERS:

Name:	PACER
Address:	5341 W. SAN FERNANDO RD.
City,State,Zip:	LOS ANGELES, CA 90039
Site ID:	246292
CERS ID:	SL603799124
CERS Description:	Cleanup Program Site

I88 **CONWIN CARBONIC CO** **CA HIST UST** **S118408910**
West **5420 SAN FERNADO RD WEST** **N/A**
< 1/8 **LOS ANGELES, CA 90039**
0.053 mi.
280 ft. **Site 2 of 13 in cluster I**

Relative:
Lower

Actual:
466 ft.

HIST UST:

Name:	CONWIN CARBONIC CO
Address:	5420 SAN FERNADO RD WEST
City,State,Zip:	LOS ANGELES, CA 90039
File Number:	000273D1
URL:	http://geotracker.waterboards.ca.gov/ustpdfs/pdf/000273D1.pdf
Region:	Not reported
Facility ID:	Not reported
Facility Type:	Not reported
Other Type:	Not reported
Contact Name:	Not reported
Telephone:	Not reported
Owner Name:	Not reported
Owner Address:	Not reported
Owner City,St,Zip:	Not reported
Total Tanks:	Not reported
Tank Num:	Not reported
Container Num:	Not reported
Year Installed:	Not reported
Tank Capacity:	Not reported
Tank Used for:	Not reported
Type of Fuel:	Not reported
Container Construction Thickness:	Not reported
Leak Detection:	Not reported

Click here for Geo Tracker PDF:

I89 **SUNLAND CHEMICAL & RESEARCH CORP.** **CA SWEEPS UST** **1000277269**
WNW **5440 SAN FERNANDO RD WEST** **CA HIST UST** **CAD008261059**
< 1/8 **LOS ANGELES, CA 90039** **CA FID UST**
0.053 mi. **RCRA NonGen / NLR**
282 ft. **Site 3 of 13 in cluster I**

Relative:
Lower

Actual:
466 ft.

SWEEPS UST:

Name:	SUNLAND CHEMICAL & RESEARCH
Address:	5440 W SAN FERNANDO RD
City:	LOS ANGELES
Status:	Not reported
Comp Number:	1351
Number:	Not reported
Board Of Equalization:	Not reported
Referral Date:	Not reported
Action Date:	Not reported
Created Date:	Not reported
Owner Tank Id:	Not reported
SWRCB Tank Id:	19-050-001351-000001
Tank Status:	Not reported
Capacity:	1000
Active Date:	Not reported
Tank Use:	M.V. FUEL
STG:	PRODUCT
Content:	DIESEL
Number Of Tanks:	2

Name:	SUNLAND CHEMICAL & RESEARCH
Address:	5440 W SAN FERNANDO RD
City:	LOS ANGELES
Status:	Not reported
Comp Number:	1351
Number:	Not reported
Board Of Equalization:	Not reported
Referral Date:	Not reported
Action Date:	Not reported
Created Date:	Not reported
Owner Tank Id:	Not reported
SWRCB Tank Id:	19-050-001351-000002
Tank Status:	Not reported
Capacity:	1000
Active Date:	Not reported
Tank Use:	M.V. FUEL
STG:	PRODUCT
Content:	REG UNLEADED
Number Of Tanks:	Not reported

HIST UST:

Name:	SUNLAND CHEMICAL & RESEARCH CO
Address:	5440 W SAN FERNANDO RD
City,State,Zip:	LOS ANGELES, CA 90039
File Number:	Not reported
URL:	Not reported
Region:	STATE
Facility ID:	00000060922
Facility Type:	Other
Other Type:	CHEM COMPOUNDING
Contact Name:	MAX COHEN
Telephone:	2132457688

SUNLAND CHEMICAL & RESEARCH CORP. (Continued) **1000277269**

Owner Name: SOUTHERN PACIFIC LAND CO.
Owner Address: 201 MISSION ST.
Owner City,St,Zip: SAN FRANCISCO, CA 94105
Total Tanks: 0001

Tank Num: 001
Container Num: 003
Year Installed: Not reported
Tank Capacity: 00000000
Tank Used for: PRODUCT
Type of Fuel: Not reported
Container Construction Thickness: Not reported
Leak Detection: None

Tank Num: 001
Container Num: 001
Year Installed: Not reported
Tank Capacity: 00001000
Tank Used for: PRODUCT
Type of Fuel: DIESEL
Container Construction Thickness: Not reported
Leak Detection: Visual

Tank Num: 002
Container Num: 002
Year Installed: Not reported
Tank Capacity: 00001000
Tank Used for: Not reported
Type of Fuel: REGULAR
Container Construction Thickness: Not reported
Leak Detection: Visual

CA FID UST:
Facility ID: 19028213
Regulated By: UTNKI
Regulated ID: 00018993
Cortese Code: Not reported
SIC Code: Not reported
Facility Phone: 2132457688
Mail To: Not reported
Mailing Address: 201 MISSION ST
Mailing Address 2: Not reported
Mailing City,St,Zip: LOS ANGELES 900390000
Contact: Not reported
Contact Phone: Not reported
DUNs Number: Not reported
NPDES Number: Not reported
EPA ID: Not reported
Comments: Not reported
Status: Inactive

RCRA NonGen / NLR:
Date Form Received by Agency: 1981-11-20 00:00:00.0
Handler Name: SUNLAND CHEMICAL & RESEARCH CORP.
Handler Address: 5440 SAN FERNANDO RD WEST
Handler City,State,Zip: LOS ANGELES, CA 90039

SUNLAND CHEMICAL & RESEARCH CORP. (Continued) **1000277269**

EPA ID:	CAD008261059
Contact Name:	ENVIRONMENTAL MANAGER
Contact Address:	5440 SAN FERNANDO RD WEST
Contact City,State,Zip:	LOS ANGELES, CA 90039
Contact Telephone:	213-245-7688
Contact Fax:	Not reported
Contact Email:	Not reported
Contact Title:	Not reported
EPA Region:	09
Land Type:	Not reported
Federal Waste Generator Description:	Not a generator, verified
Non-Notifier:	Not reported
Biennial Report Cycle:	Not reported
Accessibility:	Not reported
Active Site Indicator:	Not reported
State District Owner:	CA
State District:	4R
Mailing Address:	SAN FERNANDO RD WEST
Mailing City,State,Zip:	LOS ANGELES, CA 90039
Owner Name:	NOT REQUIRED
Owner Type:	Private
Operator Name:	NOT REQUIRED
Operator Type:	Private
Short-Term Generator Activity:	No
Importer Activity:	No
Mixed Waste Generator:	No
Transporter Activity:	No
Transfer Facility Activity:	No
Recycler Activity with Storage:	No
Small Quantity On-Site Burner Exemption:	No
Smelting Melting and Refining Furnace Exemption:	No
Underground Injection Control:	No
Off-Site Waste Receipt:	No
Universal Waste Indicator:	No
Universal Waste Destination Facility:	No
Federal Universal Waste:	No
Active Site Fed-Reg Treatment Storage and Disposal Facility:	Not reported
Active Site Converter Treatment storage and Disposal Facility:	Not reported
Active Site State-Reg Treatment Storage and Disposal Facility:	Not reported
Active Site State-Reg Handler:	---
Federal Facility Indicator:	Not reported
Hazardous Secondary Material Indicator:	N
Sub-Part K Indicator:	Not reported
Commercial TSD Indicator:	No
Treatment Storage and Disposal Type:	Not reported
2018 GPRA Permit Baseline:	Not on the Baseline
2018 GPRA Renewals Baseline:	Not on the Baseline
Permit Renewals Workload Universe:	Not reported
Permit Workload Universe:	Not reported
Permit Progress Universe:	Not reported
Post-Closure Workload Universe:	Not reported
Closure Workload Universe:	Not reported
202 GPRA Corrective Action Baseline:	No
Corrective Action Workload Universe:	No
Subject to Corrective Action Universe:	No
Non-TSDFs Where RCRA CA has Been Imposed Universe:	No
TSDFs Potentially Subject to CA Under 3004 (u)/(v) Universe:	No

SUNLAND CHEMICAL & RESEARCH CORP. (Continued) **1000277269**

TSDFs Only Subject to CA under Discretionary Auth Universe:	No
Corrective Action Priority Ranking:	No NCAPS ranking
Environmental Control Indicator:	No
Institutional Control Indicator:	No
Human Exposure Controls Indicator:	N/A
Groundwater Controls Indicator:	N/A
Operating TSDF Universe:	Not reported
Full Enforcement Universe:	Not reported
Significant Non-Complier Universe:	No
Unaddressed Significant Non-Complier Universe:	No
Addressed Significant Non-Complier Universe:	No
Significant Non-Complier With a Compliance Schedule Universe:	No
Financial Assurance Required:	Not reported
Handler Date of Last Change:	2000-09-15 17:29:10.0
Recognized Trader-Importer:	No
Recognized Trader-Exporter:	No
Importer of Spent Lead Acid Batteries:	No
Exporter of Spent Lead Acid Batteries:	No
Recycler Activity Without Storage:	No
Manifest Broker:	No
Sub-Part P Indicator:	No

Handler - Owner Operator:

Owner/Operator Indicator:	Operator
Owner/Operator Name:	NOT REQUIRED
Legal Status:	Private
Date Became Current:	Not reported
Date Ended Current:	Not reported
Owner/Operator Address:	NOT REQUIRED
Owner/Operator City,State,Zip:	NOT REQUIRED, ME 99999
Owner/Operator Telephone:	415-555-1212
Owner/Operator Telephone Ext:	Not reported
Owner/Operator Fax:	Not reported
Owner/Operator Email:	Not reported

Owner/Operator Indicator:	Owner
Owner/Operator Name:	NOT REQUIRED
Legal Status:	Private
Date Became Current:	Not reported
Date Ended Current:	Not reported
Owner/Operator Address:	NOT REQUIRED
Owner/Operator City,State,Zip:	NOT REQUIRED, ME 99999
Owner/Operator Telephone:	415-555-1212
Owner/Operator Telephone Ext:	Not reported
Owner/Operator Fax:	Not reported
Owner/Operator Email:	Not reported

Historic Generators:

Receive Date:	1981-11-20 00:00:00.0
Handler Name:	SUNLAND CHEMICAL & RESEARCH CORP.
Federal Waste Generator Description:	Not a generator, verified
State District Owner:	CA
Large Quantity Handler of Universal Waste:	No
Recognized Trader Importer:	No
Recognized Trader Exporter:	No

SUNLAND CHEMICAL & RESEARCH CORP. (Continued) **1000277269**

Spent Lead Acid Battery Importer:	No
Spent Lead Acid Battery Exporter:	No
Current Record:	Yes
Non Storage Recycler Activity:	Not reported
Electronic Manifest Broker:	Not reported

List of NAICS Codes and Descriptions:

NAICS Codes:	No NAICS Codes Found

Facility Has Received Notices of Violations:

Violations:	No Violations Found

Evaluation Action Summary:

Evaluations:	No Evaluations Found

I90 **SHIRMAR TRUCKING** **RCRA NonGen / NLR** **1000364895**
WNW **5440 SAN FERNANDO RD WEST** **FINDS** **CAD093061315**
< 1/8 **LOS ANGELES, CA 90039** **ECHO**
0.053 mi.
282 ft. **Site 4 of 13 in cluster I**

Relative: **Lower**
Actual: **466 ft.**

RCRA NonGen / NLR:

Date Form Received by Agency:		1981-11-20 00:00:00.0
Handler Name:	SHIRMAR TRUCKING	
Handler Address:		5440 SAN FERNANDO RD WEST
Handler City,State,Zip:		LOS ANGELES, CA 90039
EPA ID:		CAD093061315
Contact Name:		ENVIRONMENTAL MANAGER
Contact Address:		5440 SAN FERNANDO RD WEST
Contact City,State,Zip:		LOS ANGELES, CA 90039
Contact Telephone:		213-245-5385
Contact Fax:		Not reported
Contact Email:		Not reported
Contact Title:		Not reported
EPA Region:		09
Land Type:		Not reported
Federal Waste Generator Description:		Not a generator, verified
Non-Notifier:		Not reported
Biennial Report Cycle:		Not reported
Accessibility:		Not reported
Active Site Indicator:		Not reported
State District Owner:		CA
State District:		4R
Mailing Address:		SAN FERNANDO RD WEST
Mailing City,State,Zip:		LOS ANGELES, CA 90039
Owner Name:		NOT REQUIRED
Owner Type:		Private
Operator Name:		NOT REQUIRED
Operator Type:		Private
Short-Term Generator Activity:		No
Importer Activity:		No
Mixed Waste Generator:		No
Transporter Activity:		No
Transfer Facility Activity:		No
Recycler Activity with Storage:		No

SHIRMAR TRUCKING (Continued) **1000364895**

Small Quantity On-Site Burner Exemption:	No
Smelting Melting and Refining Furnace Exemption:	No
Underground Injection Control:	No
Off-Site Waste Receipt:	No
Universal Waste Indicator:	No
Universal Waste Destination Facility:	No
Federal Universal Waste:	No
Active Site Fed-Reg Treatment Storage and Disposal Facility:	Not reported
Active Site Converter Treatment storage and Disposal Facility:	Not reported
Active Site State-Reg Treatment Storage and Disposal Facility:	Not reported
Active Site State-Reg Handler:	---
Federal Facility Indicator:	Not reported
Hazardous Secondary Material Indicator:	NN
Sub-Part K Indicator:	Not reported
Commercial TSD Indicator:	No
Treatment Storage and Disposal Type:	Not reported
2018 GPRA Permit Baseline:	Not on the Baseline
2018 GPRA Renewals Baseline:	Not on the Baseline
Permit Renewals Workload Universe:	Not reported
Permit Workload Universe:	Not reported
Permit Progress Universe:	Not reported
Post-Closure Workload Universe:	Not reported
Closure Workload Universe:	Not reported
202 GPRA Corrective Action Baseline:	No
Corrective Action Workload Universe:	No
Subject to Corrective Action Universe:	No
Non-TSDFs Where RCRA CA has Been Imposed Universe:	No
TSDFs Potentially Subject to CA Under 3004 (u)/(v) Universe:	No
TSDFs Only Subject to CA under Discretionary Auth Universe:	No
Corrective Action Priority Ranking:	No NCAPS ranking
Environmental Control Indicator:	No
Institutional Control Indicator:	No
Human Exposure Controls Indicator:	N/A
Groundwater Controls Indicator:	N/A
Operating TSDF Universe:	Not reported
Full Enforcement Universe:	Not reported
Significant Non-Complier Universe:	No
Unaddressed Significant Non-Complier Universe:	No
Addressed Significant Non-Complier Universe:	No
Significant Non-Complier With a Compliance Schedule Universe:	No
Financial Assurance Required:	Not reported
Handler Date of Last Change:	2000-09-15 17:29:22.0
Recognized Trader-Importer:	No
Recognized Trader-Exporter:	No
Importer of Spent Lead Acid Batteries:	No
Exporter of Spent Lead Acid Batteries:	No
Recycler Activity Without Storage:	Not reported
Manifest Broker:	Not reported
Sub-Part P Indicator:	Not reported

Handler - Owner Operator:

Owner/Operator Indicator:	Owner
Owner/Operator Name:	NOT REQUIRED
Legal Status:	Private
Date Became Current:	Not reported
Date Ended Current:	Not reported

SHIRMAR TRUCKING (Continued) **1000364895**

Owner/Operator Address:	NOT REQUIRED
Owner/Operator City,State,Zip:	NOT REQUIRED, ME 99999
Owner/Operator Telephone:	415-555-1212
Owner/Operator Telephone Ext:	Not reported
Owner/Operator Fax:	Not reported
Owner/Operator Email:	Not reported
Owner/Operator Indicator:	Operator
Owner/Operator Name:	NOT REQUIRED
Legal Status:	Private
Date Became Current:	Not reported
Date Ended Current:	Not reported
Owner/Operator Address:	NOT REQUIRED
Owner/Operator City,State,Zip:	NOT REQUIRED, ME 99999
Owner/Operator Telephone:	415-555-1212
Owner/Operator Telephone Ext:	Not reported
Owner/Operator Fax:	Not reported
Owner/Operator Email:	Not reported

Historic Generators:

Receive Date:	1981-11-20 00:00:00.0
Handler Name: SHIRMAR TRUCKING	
Federal Waste Generator Description:	Not a generator, verified
State District Owner:	CA
Large Quantity Handler of Universal Waste:	No
Recognized Trader Importer:	No
Recognized Trader Exporter:	No
Spent Lead Acid Battery Importer:	No
Spent Lead Acid Battery Exporter:	No
Current Record:	Yes
Non Storage Recycler Activity:	Not reported
Electronic Manifest Broker:	Not reported

List of NAICS Codes and Descriptions:

NAICS Codes:	No NAICS Codes Found

Facility Has Received Notices of Violation:

Found Violation:	No
Agency Which Determined Violation:	Not reported
Violation Short Description:	Not reported
Date Violation was Determined:	Not reported
Actual Return to Compliance Date:	Not reported
Return to Compliance Qualifier:	Not reported
Violation Responsible Agency:	Not reported
Scheduled Compliance Date:	Not reported
Enforcement Identifier:	Not reported
Date of Enforcement Action:	Not reported
Enforcement Responsible Agency:	Not reported
Enforcement Docket Number:	Not reported
Enforcement Attorney:	Not reported
Corrective Action Component:	Not reported
Appeal Initiated Date:	Not reported
Appeal Resolution Date:	Not reported
Disposition Status Date:	Not reported
Disposition Status:	Not reported
Disposition Status Description:	Not reported

SHIRMAR TRUCKING (Continued) **1000364895**

Consent/Final Order Sequence Number: Not reported
Consent/Final Order Respondent Name: Not reported
Consent/Final Order Lead Agency: Not reported
Enforcement Type: Not reported
Enforcement Responsible Person: Not reported
Enforcement Responsible Sub-Organization: Not reported
SEP Sequence Number: Not reported
SEP Expenditure Amount: Not reported
SEP Scheduled Completion Date: Not reported
SEP Actual Date: Not reported
SEP Defaulted Date: Not reported
SEP Type: Not reported
SEP Type Description: Not reported
Proposed Amount: Not reported
Final Monetary Amount: Not reported
Paid Amount: Not reported
Final Count: Not reported
Final Amount: Not reported

Found Violation: No
Agency Which Determined Violation: Not reported
Violation Short Description: Not reported
Date Violation was Determined: Not reported
Actual Return to Compliance Date: Not reported
Return to Compliance Qualifier: Not reported
Violation Responsible Agency: Not reported
Scheduled Compliance Date: Not reported
Enforcement Identifier: Not reported
Date of Enforcement Action: Not reported
Enforcement Responsible Agency: Not reported
Enforcement Docket Number: Not reported
Enforcement Attorney: Not reported
Corrective Action Component: Not reported
Appeal Initiated Date: Not reported
Appeal Resolution Date: Not reported
Disposition Status Date: Not reported
Disposition Status: Not reported
Disposition Status Description: Not reported
Consent/Final Order Sequence Number: Not reported
Consent/Final Order Respondent Name: Not reported
Consent/Final Order Lead Agency: Not reported
Enforcement Type: Not reported
Enforcement Responsible Person: Not reported
Enforcement Responsible Sub-Organization: Not reported
SEP Sequence Number: Not reported
SEP Expenditure Amount: Not reported
SEP Scheduled Completion Date: Not reported
SEP Actual Date: Not reported
SEP Defaulted Date: Not reported
SEP Type: Not reported
SEP Type Description: Not reported
Proposed Amount: Not reported
Final Monetary Amount: Not reported
Paid Amount: Not reported
Final Count: Not reported
Final Amount: Not reported

SHIRMAR TRUCKING (Continued) **1000364895**

Evaluation Action Summary:

Evaluation Date:	1985-05-14 00:00:00.0
Evaluation Responsible Agency:	State
Found Violation:	No
Evaluation Type Description:	NON-FINANCIAL RECORD REVIEW
Evaluation Responsible Person Identifier:	R9
Evaluation Responsible Sub-Organization:	Not reported
Actual Return to Compliance Date:	Not reported
Scheduled Compliance Date:	Not reported
Date of Request:	Not reported
Date Response Received:	Not reported
Request Agency:	Not reported
Former Citation:	Not reported

Evaluation Date:	1985-05-14 00:00:00.0
Evaluation Responsible Agency:	State
Found Violation:	No
Evaluation Type Description:	COMPLIANCE EVALUATION INSPECTION ON-SITE
Evaluation Responsible Person Identifier:	R9
Evaluation Responsible Sub-Organization:	Not reported
Actual Return to Compliance Date:	Not reported
Scheduled Compliance Date:	Not reported
Date of Request:	Not reported
Date Response Received:	Not reported
Request Agency:	Not reported
Former Citation:	Not reported

FINDS:

Registry ID: 110009532238

Click Here:

Environmental Interest/Information System:

RCRAInfo is a national information system that supports the Resource Conservation and Recovery Act (RCRA) program through the tracking of events and activities related to facilities that generate, transport, and treat, store, or dispose of hazardous waste. RCRAInfo allows RCRA program staff to track the notification, permit, compliance, and corrective action activities required under RCRA.

Click this hyperlink while viewing on your computer to access additional FINDS: detail in the EDR Site Report.

ECHO:

Envid:	1000364895
Registry ID:	110009532238
DFR URL:	http://echo.epa.gov/detailed-facility-report?fid=110009532238
Name:	SHIRMAR TRUCKING
Address:	5440 SAN FERNANDO RD WEST
City,State,Zip:	LOS ANGELES, CA 90039

I91 **GLENDALE CARBURETORS** **CA HIST UST** **S118231270**
WNW **5440 SAN FERNANDO RD W** **CA HAZNET** **N/A**
< 1/8 **LOS ANGELES, CA 90039** **CA HWTS**
0.053 mi.
282 ft. **Site 5 of 13 in cluster I**

Relative:
Lower

Actual:
466 ft.

HIST UST:

Name:	SUNLAND CHEMICAL AND RESEARCH
Address:	5440 SAN FERNANDO RD W
City,State,Zip:	LOS ANGELES, CA 90039
File Number:	0002877F
URL:	http://geotracker.waterboards.ca.gov/ustpdfs/pdf/0002877F.pdf
Region:	Not reported
Facility ID:	Not reported
Facility Type:	Not reported
Other Type:	Not reported
Contact Name:	Not reported
Telephone:	Not reported
Owner Name:	Not reported
Owner Address:	Not reported
Owner City,St,Zip:	Not reported
Total Tanks:	Not reported
Tank Num:	Not reported
Container Num:	Not reported
Year Installed:	Not reported
Tank Capacity:	Not reported
Tank Used for:	Not reported
Type of Fuel:	Not reported
Container Construction Thickness:	Not reported
Leak Detection:	Not reported

Click here for Geo Tracker PDF:

HAZNET:

Name:	GLENDALE CARBURETORS
Address:	5440 SAN FERNANDO RD W
Address 2:	Not reported
City,State,Zip:	LOS ANGELES, CA 900390000
Contact:	JESUS VILLARREAL
Telephone:	8185480916
Mailing Name:	Not reported
Mailing Address:	5440 SAN FERNANDO RD W
Year:	2014
Gepaid:	CAL000274422
TSD EPA ID:	CAD008364432
CA Waste Code:	281 - Adhesives
Disposal Method:	H061 - Fuel Blending Prior To Energy Recovery At Another Site
Tons:	Not reported

Additional Info:

Year:	2014
Gen EPA ID:	CAL000274422
Shipment Date:	20141020
Creation Date:	12/17/2014 22:14:47

GLENDALE CARBURETORS (Continued) **S118231270**

Receipt Date:	20141023
Manifest ID:	000873886PSC
Trans EPA ID:	CAD008364432
Trans Name:	RHO CHEM LLC
Trans 2 EPA ID:	CAD983649880
Trans 2 Name:	PSC ENVIRONMENTAL SERVICES OF POMONA LP
TSDF EPA ID:	CAD008364432
Trans Name:	RHO CHEM LLC
TSDF Alt EPA ID:	Not reported
TSDF Alt Name:	Not reported
Waste Code Description:	281 - Adhesives
RCRA Code:	D035
Meth Code:	H061 - Fuel Blending Prior To Energy Recovery At Another Site
Quantity Tons:	Not reported
Waste Quantity:	688
Quantity Unit:	Not reported
Additional Code 1:	D001
Additional Code 2:	Not reported
Additional Code 3:	Not reported
Additional Code 4:	Not reported
Additional Code 5:	Not reported

HWTS:

Name:	GLENDALE CARBURETORS
Address:	5440 SAN FERNANDO RD W
Address 2:	Not reported
City,State,Zip:	LOS ANGELES, CA 900390000
EPA ID:	CAL000274422
Inactive Date:	06/30/2004
Create Date:	09/08/2003
Last Act Date:	01/27/2016
Mailing Name:	Not reported
Mailing Address:	5440 SAN FERNANDO RD W
Mailing Address 2:	Not reported
Mailing City,State,Zip:	LOS ANGELES, CA 900390000
Owner Name:	JOSE F CHAVEZ
Owner Address:	10529 FLORALITA #39
Owner Address 2:	Not reported
Owner City,State,Zip:	SUNLAND, CA 91040
Contact Name:	JESUS VILLARREAL
Contact Address:	5440 SAN FERNANDO RD W
Contact Address 2:	Not reported
City,State,Zip:	LOS ANGELES, CA 900390000

NAICS:

EPA ID:	CAL000274422
Create Date:	2003-09-08 11:20:32.823
NAICS Code:	811111
NAICS Description:	General Automotive Repair
Issued EPA ID Date:	2003-09-08 11:20:32.79000
Inactive Date:	2004-06-30 15:01:00
Facility Name:	GLENDALE CARBURETORS
Facility Address:	5440 SAN FERNANDO RD W
Facility Address 2:	Not reported
Facility City:	LOS ANGELES
Facility County:	Not reported
Facility State:	CA

GLENDALE CARBURETORS (Continued) **S118231270**

Facility Zip: 900390000

F92 **SOPHOS SILK SCREENING** **CA WIP** **S106769831**
SW **5331 W SAN FERNANDO RD** **N/A**
< 1/8 **LOS ANGELES, CA 90039**
0.054 mi.
283 ft. **Site 7 of 7 in cluster F**

Relative: WIP:
Lower
Actual: Name: SOPHOS SILK SCREENING
462 ft. Address: 5331 W San Fernando Rd
City,State,Zip: LOS ANGELES, CA 90039
Region: 4
File Number: 113.5453
File Status: **Historical**
Staff: YRONG
Facility Suite: Not reported

H93 **R. A. FISCHER** **CA WIP** **S106767479**
NNW **517 COMMERCIAL ST** **N/A**
< 1/8 **GLENDALE, CA 91203**
0.055 mi.
292 ft. **Site 4 of 10 in cluster H**

Relative: WIP:
Higher
Actual: Name: R. A. FISCHER
476 ft. Address: 517 Commercial St
City,State,Zip: GLENDALE, CA 91203
Region: 4
File Number: 109.0288
File Status: **Historical**
Staff: UNIDENTIFIED
Facility Suite: Not reported

G94 **DAYHAN ELECTRONICS** **CA WIP** **S106769404**
NW **5524 W SAN FERNANDO RD** **N/A**
< 1/8 **GLENDALE, CA 91203**
0.056 mi.
295 ft. **Site 4 of 18 in cluster G**

Relative: WIP:
Lower
Actual: Name: DAYHAN ELECTRONICS
471 ft. Address: 5524 W San Fernando Rd
City,State,Zip: GLENDALE, CA 91203
Region: 4
File Number: 113.0325
File Status: **Historical**
Staff: AVELOZ
Facility Suite: Not reported

E95 **MICA CAMP** **CA WIP** **S106769383**
North **517 STATE ST** **N/A**
< 1/8 **GLENDALE, CA 91203**
0.057 mi.
301 ft. **Site 10 of 12 in cluster E**

Relative:
Higher

Actual:
482 ft.

WIP:
Name: MICA CAMP
Address: 517 State St
City,State,Zip: GLENDALE, CA 91203
Region: 4
File Number: 113.0295
File Status: Historical
Staff: JG
Facility Suite: Not reported

J96 **BAR-LO MFG INC** **FINDS** **1006825831**
SE **241 CONCORD ST** **CA EMI** **N/A**
< 1/8 **GLENDALE, CA 91203** **CA WIP**
0.057 mi. **CA CERS**
302 ft. **Site 1 of 2 in cluster J**

Relative:
Higher

Actual:
478 ft.

FINDS:
Registry ID: 110013848783

Click Here:

Environmental Interest/Information System:
AIR EMISSIONS CLASSIFICATION UNKNOWN

Click this hyperlink while viewing on your computer to access additional FINDS: detail in the EDR Site Report.

EMI:

Name:	IDEAL ORIGINALS
Address:	241 CONCORD ST
City,State,Zip:	GLENDALE, CA 91203
Year:	1987
County Code:	19
Air Basin:	SC
Facility ID:	49360
Air District Name:	SC
SIC Code:	5199
Air District Name:	SOUTH COAST AQMD
Community Health Air Pollution Info System:	Not reported
Consolidated Emission Reporting Rule:	Not reported
Total Organic Hydrocarbon Gases Tons/Yr:	8
Reactive Organic Gases Tons/Yr:	8
Carbon Monoxide Emissions Tons/Yr:	0
NOX - Oxides of Nitrogen Tons/Yr:	0
SOX - Oxides of Sulphur Tons/Yr:	0
Particulate Matter Tons/Yr:	1
Part. Matter 10 Micrometers and Smllr Tons/Yr:	0

Name:	BAR-LO MFG, INC, IDEAL ORIGINA
Address:	241 CONCORD ST
City,State,Zip:	GLENDALE, CA 91203
Year:	1990
County Code:	19
Air Basin:	SC
Facility ID:	75665

BAR-LO MFG INC (Continued) **1006825831**

Air District Name:	SC
SIC Code:	5
Air District Name:	SOUTH COAST AQMD
Community Health Air Pollution Info System:	Not reported
Consolidated Emission Reporting Rule:	Not reported
Total Organic Hydrocarbon Gases Tons/Yr:	4
Reactive Organic Gases Tons/Yr:	3
Carbon Monoxide Emissions Tons/Yr:	0
NOX - Oxides of Nitrogen Tons/Yr:	0
SOX - Oxides of Sulphur Tons/Yr:	0
Particulate Matter Tons/Yr:	0
Part. Matter 10 Micrometers and Smllr Tons/Yr:	0

Name:	BAR-LO MFG, INC
Address:	241 CONCORD ST
City,State,Zip:	GLENDALE, CA 91203
Year:	1993
County Code:	19
Air Basin:	SC
Facility ID:	75665
Air District Name:	SC
SIC Code:	5
Air District Name:	SOUTH COAST AQMD
Community Health Air Pollution Info System:	Not reported
Consolidated Emission Reporting Rule:	Not reported
Total Organic Hydrocarbon Gases Tons/Yr:	2
Reactive Organic Gases Tons/Yr:	2
Carbon Monoxide Emissions Tons/Yr:	0
NOX - Oxides of Nitrogen Tons/Yr:	0
SOX - Oxides of Sulphur Tons/Yr:	0
Particulate Matter Tons/Yr:	0
Part. Matter 10 Micrometers and Smllr Tons/Yr:	0

Name:	BAR-LO MFG, INC
Address:	241 CONCORD ST
City,State,Zip:	GLENDALE, CA 91203
Year:	1995
County Code:	19
Air Basin:	SC
Facility ID:	75665
Air District Name:	SC
SIC Code:	5
Air District Name:	SOUTH COAST AQMD
Community Health Air Pollution Info System:	Not reported
Consolidated Emission Reporting Rule:	Not reported
Total Organic Hydrocarbon Gases Tons/Yr:	2
Reactive Organic Gases Tons/Yr:	2
Carbon Monoxide Emissions Tons/Yr:	0
NOX - Oxides of Nitrogen Tons/Yr:	0
SOX - Oxides of Sulphur Tons/Yr:	0
Particulate Matter Tons/Yr:	0
Part. Matter 10 Micrometers and Smllr Tons/Yr:	0

Name:	BAR-LO MFG, INC
Address:	241 CONCORD ST
City,State,Zip:	GLENDALE, CA 91203
Year:	1997

BAR-LO MFG INC (Continued) **1006825831**

County Code:	19
Air Basin:	SC
Facility ID:	75665
Air District Name:	SC
SIC Code:	5099
Air District Name:	SOUTH COAST AQMD
Community Health Air Pollution Info System:	Not reported
Consolidated Emission Reporting Rule:	Not reported
Total Organic Hydrocarbon Gases Tons/Yr:	19
Reactive Organic Gases Tons/Yr:	4
Carbon Monoxide Emissions Tons/Yr:	2
NOX - Oxides of Nitrogen Tons/Yr:	2
SOX - Oxides of Sulphur Tons/Yr:	0
Particulate Matter Tons/Yr:	0
Part. Matter 10 Micrometers and Smllr Tons/Yr:	0

Name:	BAR-LO MFG, INC
Address:	241 CONCORD ST
City,State,Zip:	GLENDALE, CA 91203
Year:	1998
County Code:	19
Air Basin:	SC
Facility ID:	75665
Air District Name:	SC
SIC Code:	5099
Air District Name:	SOUTH COAST AQMD
Community Health Air Pollution Info System:	Not reported
Consolidated Emission Reporting Rule:	Not reported
Total Organic Hydrocarbon Gases Tons/Yr:	22
Reactive Organic Gases Tons/Yr:	4
Carbon Monoxide Emissions Tons/Yr:	2
NOX - Oxides of Nitrogen Tons/Yr:	2
SOX - Oxides of Sulphur Tons/Yr:	0
Particulate Matter Tons/Yr:	0
Part. Matter 10 Micrometers and Smllr Tons/Yr:	0

Name:	BAR-LO MFG, INC
Address:	241 CONCORD ST
City,State,Zip:	GLENDALE, CA 91203
Year:	1999
County Code:	19
Air Basin:	SC
Facility ID:	75665
Air District Name:	SC
SIC Code:	5099
Air District Name:	SOUTH COAST AQMD
Community Health Air Pollution Info System:	Not reported
Consolidated Emission Reporting Rule:	Not reported
Total Organic Hydrocarbon Gases Tons/Yr:	19
Reactive Organic Gases Tons/Yr:	4
Carbon Monoxide Emissions Tons/Yr:	2
NOX - Oxides of Nitrogen Tons/Yr:	2
SOX - Oxides of Sulphur Tons/Yr:	0
Particulate Matter Tons/Yr:	0
Part. Matter 10 Micrometers and Smllr Tons/Yr:	0

Name:	BAR-LO MFG, INC

BAR-LO MFG INC (Continued) **1006825831**

Address:	241 CONCORD ST
City,State,Zip:	GLENDALE, CA 91203
Year:	2000
County Code:	19
Air Basin:	SC
Facility ID:	75665
Air District Name:	SC
SIC Code:	5099
Air District Name:	SOUTH COAST AQMD
Community Health Air Pollution Info System:	Not reported
Consolidated Emission Reporting Rule:	Not reported
Total Organic Hydrocarbon Gases Tons/Yr:	19
Reactive Organic Gases Tons/Yr:	4
Carbon Monoxide Emissions Tons/Yr:	2
NOX - Oxides of Nitrogen Tons/Yr:	2
SOX - Oxides of Sulphur Tons/Yr:	0
Particulate Matter Tons/Yr:	0
Part. Matter 10 Micrometers and Smllr Tons/Yr:	0

Name:	BAR-LO MFG, INC
Address:	241 CONCORD ST
City,State,Zip:	GLENDALE, CA 91203
Year:	2001
County Code:	19
Air Basin:	SC
Facility ID:	75665
Air District Name:	SC
SIC Code:	5099
Air District Name:	SOUTH COAST AQMD
Community Health Air Pollution Info System:	Not reported
Consolidated Emission Reporting Rule:	Not reported
Total Organic Hydrocarbon Gases Tons/Yr:	23
Reactive Organic Gases Tons/Yr:	2
Carbon Monoxide Emissions Tons/Yr:	0
NOX - Oxides of Nitrogen Tons/Yr:	0
SOX - Oxides of Sulphur Tons/Yr:	0
Particulate Matter Tons/Yr:	0
Part. Matter 10 Micrometers and Smllr Tons/Yr:	0

WIP:

Name:	IDEAL ORIGINALS
Address:	241 Concord St
City,State,Zip:	GLENDALE, CA 91204
Region:	4
File Number:	113.1078
File Status:	**Historical**
Staff:	UNIDENTIFIED
Facility Suite:	Not reported

CERS:

Name:	BAR-LO MFG INC
Address:	241 CONCORD ST
City,State,Zip:	GLENDALE, CA 91203
Site ID:	453669
CERS ID:	110013848783
CERS Description:	US EPA Air Emission Inventory System (EIS)

G97 **DAYHAN ELECTRONICS** **CA WIP** **S106769814**
NW **5524 SAN FERNANDO RD** **N/A**
< 1/8 **GLENDALE, CA 91203**
0.059 mi.
312 ft. **Site 5 of 18 in cluster G**

Relative: **Lower**
Actual: **471 ft.**

WIP:

Name:	DAYHAN ELECTRONICS
Address:	5524 San Fernando Rd
City,State,Zip:	GLENDALE, CA 91203
Region:	4
File Number:	113.5383
File Status:	**Historical**
Staff:	RNEVAREZ
Facility Suite:	Not reported

I98 **STAGE 16 PICTURE LLC ARGO** **RCRA NonGen / NLR** **1025881192**
West **5435 SAN FERNANDO RD WEST** **CAP000221226**
< 1/8 **GLENDALE, CA 90039**
0.061 mi.
321 ft. **Site 6 of 13 in cluster I**

Relative: **Lower**
Actual: **466 ft.**

RCRA NonGen / NLR:

Date Form Received by Agency:	2011-11-21 00:00:00.0
Handler Name:	STAGE 16 PICTURE LLC ARGO
Handler Address:	5435 SAN FERNANDO RD WEST
Handler City,State,Zip:	GLENDALE, CA 90039
EPA ID:	CAP000221226
Contact Name:	JOE BRAUS
Contact Address:	11999 SAN VICENTE BLVD
Contact City,State,Zip:	LOS ANGELES, CA 90049
Contact Telephone:	818-241-7692
Contact Fax:	Not reported
Contact Email:	Not reported
Contact Title:	CONSTRUCTION MGR
EPA Region:	09
Land Type:	Private
Federal Waste Generator Description:	Not reported
Non-Notifier:	Not reported
Biennial Report Cycle:	Not reported
Accessibility:	Not reported
Active Site Indicator:	Not reported
State District Owner:	Not reported
State District:	Not reported
Mailing Address:	11999 SAN VICENTE BLVD
Mailing City,State,Zip:	LOS ANGELES, CA 90049
Owner Name:	STAGE 16 PRODUCTION LLC
Owner Type:	Private
Operator Name:	STAGE 16 PRODUCTIONS LLC
Operator Type:	Private
Short-Term Generator Activity:	No
Importer Activity:	No
Mixed Waste Generator:	No
Transporter Activity:	No
Transfer Facility Activity:	No
Recycler Activity with Storage:	No
Small Quantity On-Site Burner Exemption:	No
Smelting Melting and Refining Furnace Exemption:	No
Underground Injection Control:	No
Off-Site Waste Receipt:	No

STAGE 16 PICTURE LLC ARGO (Continued) **1025881192**

Universal Waste Indicator:	No
Universal Waste Destination Facility:	No
Federal Universal Waste:	No
Active Site Fed-Reg Treatment Storage and Disposal Facility:	Not reported
Active Site Converter Treatment storage and Disposal Facility:	Not reported
Active Site State-Reg Treatment Storage and Disposal Facility:	Not reported
Active Site State-Reg Handler:	---
Federal Facility Indicator:	Not reported
Hazardous Secondary Material Indicator:	N
Sub-Part K Indicator:	Not reported
Commercial TSD Indicator:	No
Treatment Storage and Disposal Type:	Not reported
2018 GPRA Permit Baseline:	Not on the Baseline
2018 GPRA Renewals Baseline:	Not on the Baseline
Permit Renewals Workload Universe:	Not reported
Permit Workload Universe:	Not reported
Permit Progress Universe:	Not reported
Post-Closure Workload Universe:	Not reported
Closure Workload Universe:	Not reported
202 GPRA Corrective Action Baseline:	No
Corrective Action Workload Universe:	No
Subject to Corrective Action Universe:	No
Non-TSDFs Where RCRA CA has Been Imposed Universe:	No
TSDFs Potentially Subject to CA Under 3004 (u)/(v) Universe:	No
TSDFs Only Subject to CA under Discretionary Auth Universe:	No
Corrective Action Priority Ranking:	No NCAPS ranking
Environmental Control Indicator:	No
Institutional Control Indicator:	No
Human Exposure Controls Indicator:	N/A
Groundwater Controls Indicator:	N/A
Operating TSDF Universe:	Not reported
Full Enforcement Universe:	Not reported
Significant Non-Complier Universe:	No
Unaddressed Significant Non-Complier Universe:	No
Addressed Significant Non-Complier Universe:	No
Significant Non-Complier With a Compliance Schedule Universe:	No
Financial Assurance Required:	Not reported
Handler Date of Last Change:	2011-11-21 12:40:19.0
Recognized Trader-Importer:	No
Recognized Trader-Exporter:	No
Importer of Spent Lead Acid Batteries:	No
Exporter of Spent Lead Acid Batteries:	No
Recycler Activity Without Storage:	No
Manifest Broker:	No
Sub-Part P Indicator:	No

Hazardous Waste Summary:

Waste Code:	D001
Waste Description:	IGNITABLE WASTE
Waste Code:	F003
Waste Description:	THE FOLLOWING SPENT NONHALOGENATED SOLVENTS: XYLENE, ACETONE, ETHYL ACETATE, ETHYL BENZENE, ETHYL ETHER, METHYL ISOBUTYL KETONE, N-BUTYL ALCOHOL, CYCLOHEXANONE, AND METHANOL; ALL SPENT SOLVENT MIXTURES/BLENDS CONTAINING, BEFORE USE, ONLY THE ABOVE SPENT NONHALOGENATED SOLVENTS; AND ALL SPENT SOLVENT MIXTURES/BLENDS

STAGE 16 PICTURE LLC ARGO (Continued) **1025881192**

CONTAINING, BEFORE USE, ONE OR MORE OF THE ABOVE NONHALOGENATED SOLVENTS, AND A TOTAL OF TEN PERCENT OR MORE (BY VOLUME) OF ONE OR MORE OF THOSE SOLVENTS LISTED IN F001, F002, F004, AND F005; AND STILL BOTTOMS FROM THE RECOVERY OF THESE SPENT SOLVENTS AND SPENT SOLVENT MIXTURES.

Waste Code: F005
Waste Description: THE FOLLOWING SPENT NONHALOGENATED SOLVENTS: TOLUENE, METHYL ETHYL KETONE, CARBON DISULFIDE, ISOBUTANOL, PYRIDINE, BENZENE, 2-ETHOXYETHANOL, AND 2-NITROPROPANE; ALL SPENT SOLVENT MIXTURES/BLENDS CONTAINING, BEFORE USE, A TOTAL OF TEN PERCENT OR MORE (BY VOLUME) OF ONE OR MORE OF THE ABOVE NONHALOGENATED SOLVENTS OR THOSE SOLVENTS LISTED IN F001, F002, OR F004; AND STILL BOTTOMS FROM THE RECOVERY OF THESE SPENT SOLVENTS AND SPENT SOLVENT MIXTURES.

Handler - Owner Operator:

Owner/Operator Indicator:	Operator
Owner/Operator Name:	STAGE 16 PRODUCTIONS LLC
Legal Status:	Private
Date Became Current:	2011-08-01 00:00:00.
Date Ended Current:	Not reported
Owner/Operator Address:	Not reported
Owner/Operator City,State,Zip:	Not reported
Owner/Operator Telephone:	Not reported
Owner/Operator Telephone Ext:	Not reported
Owner/Operator Fax:	Not reported
Owner/Operator Email:	Not reported

Owner/Operator Indicator:	Operator
Owner/Operator Name:	STAGE 16 PRODUCTIONS LLC
Legal Status:	Private
Date Became Current:	2011-08-01 00:00:00.
Date Ended Current:	Not reported
Owner/Operator Address:	Not reported
Owner/Operator City,State,Zip:	Not reported
Owner/Operator Telephone:	Not reported
Owner/Operator Telephone Ext:	Not reported
Owner/Operator Fax:	Not reported
Owner/Operator Email:	Not reported

Owner/Operator Indicator:	Owner
Owner/Operator Name:	STAGE 16 PRODUCTION LLC
Legal Status:	Private
Date Became Current:	1989-04-01 00:00:00.
Date Ended Current:	Not reported
Owner/Operator Address:	11999 SAN VICENTE BLVD
Owner/Operator City,State,Zip:	LOS ANGELES, CA 90049
Owner/Operator Telephone:	Not reported
Owner/Operator Telephone Ext:	Not reported
Owner/Operator Fax:	Not reported
Owner/Operator Email:	Not reported

Owner/Operator Indicator:	Owner
Owner/Operator Name:	STAGE 16 PRODUCTION LLC
Legal Status:	Private
Date Became Current:	1989-04-01 00:00:00.
Date Ended Current:	Not reported

STAGE 16 PICTURE LLC ARGO (Continued) **1025881192**

Owner/Operator Address: 11999 SAN VICENTE BLVD
Owner/Operator City,State,Zip: LOS ANGELES, CA 90049
Owner/Operator Telephone: Not reported
Owner/Operator Telephone Ext: Not reported
Owner/Operator Fax: Not reported
Owner/Operator Email: Not reported

Historic Generators:
Receive Date: 2011-11-21 00:00:00.0
Handler Name: STAGE 16 PICTURE LLC ARGO
Federal Waste Generator Description: Not reported
State District Owner: Not reported
Large Quantity Handler of Universal Waste: No
Recognized Trader Importer: No
Recognized Trader Exporter: No
Spent Lead Acid Battery Importer: No
Spent Lead Acid Battery Exporter: No
Current Record: Yes
Non Storage Recycler Activity: Not reported
Electronic Manifest Broker: Not reported

Receive Date: 2011-08-10 00:00:00.0
Handler Name: STAGE 16 PICTURE LLC ARGO
Federal Waste Generator Description: Small Quantity Generator
State District Owner: Not reported
Large Quantity Handler of Universal Waste: No
Recognized Trader Importer: No
Recognized Trader Exporter: No
Spent Lead Acid Battery Importer: No
Spent Lead Acid Battery Exporter: No
Current Record: No
Non Storage Recycler Activity: Not reported
Electronic Manifest Broker: Not reported

List of NAICS Codes and Descriptions:
NAICS Code: 51211
NAICS Description: MOTION PICTURE AND VIDEO PRODUCTION

Facility Has Received Notices of Violations:
Violations: No Violations Found

Evaluation Action Summary:
Evaluations: No Evaluations Found

I99 **ACTIVE SUPPLY CO.** **RCRA-LQG** **1014386609**
West **5433 SAN FERNANDO ROAD WEST** **CAD981376668**
< 1/8 **LOS ANGELES, CA 90039**
0.061 mi.
321 ft. **Site 7 of 13 in cluster I**

Relative: RCRA-LQG:
Lower Date Form Received by Agency: 2010-05-11 00:00:00.0
Actual: Handler Name: ACTIVE SUPPLY CO.
466 ft. Handler Address: 5433 SAN FERNANDO ROAD WEST
Handler City,State,Zip: LOS ANGELES, CA 90039

ACTIVE SUPPLY CO. (Continued) **1014386609**

EPA ID:	CAD981376668
Contact Name:	SAMUEL C ORTOLANO
Contact Address:	P.O. BOX 39125
Contact City,State,Zip:	LOS ANGELES, CA 90039
Contact Telephone:	323-245-5737
Contact Fax:	818-246-5591
Contact Email:	ACTIVE-SUPPLYCO@SBCGLOBAL.NET
Contact Title:	Not reported
EPA Region:	09
Land Type:	Private
Federal Waste Generator Description:	Large Quantity Generator
Non-Notifier:	Not reported
Biennial Report Cycle:	2009
Accessibility:	Not reported
Active Site Indicator:	Handler Activities
State District Owner:	Not reported
State District:	Not reported
Mailing Address:	P.O. BOX 39125
Mailing City,State,Zip:	LOS ANGELES, CA 90039
Owner Name:	SCHOENFELD TRUST
Owner Type:	Private
Operator Name:	ACTIVE SUPPLY
Operator Type:	Private
Short-Term Generator Activity:	No
Importer Activity:	No
Mixed Waste Generator:	No
Transporter Activity:	No
Transfer Facility Activity:	No
Recycler Activity with Storage:	No
Small Quantity On-Site Burner Exemption:	No
Smelting Melting and Refining Furnace Exemption:	No
Underground Injection Control:	No
Off-Site Waste Receipt:	No
Universal Waste Indicator:	No
Universal Waste Destination Facility:	No
Federal Universal Waste:	No
Active Site Fed-Reg Treatment Storage and Disposal Facility:	Not reported
Active Site Converter Treatment storage and Disposal Facility:	Not reported
Active Site State-Reg Treatment Storage and Disposal Facility:	Not reported
Active Site State-Reg Handler:	---
Federal Facility Indicator:	Not reported
Hazardous Secondary Material Indicator:	NN
Sub-Part K Indicator:	Not reported
Commercial TSD Indicator:	No
Treatment Storage and Disposal Type:	Not reported
2018 GPRA Permit Baseline:	Not on the Baseline
2018 GPRA Renewals Baseline:	Not on the Baseline
Permit Renewals Workload Universe:	Not reported
Permit Workload Universe:	Not reported
Permit Progress Universe:	Not reported
Post-Closure Workload Universe:	Not reported
Closure Workload Universe:	Not reported
202 GPRA Corrective Action Baseline:	No
Corrective Action Workload Universe:	No
Subject to Corrective Action Universe:	No
Non-TSDFs Where RCRA CA has Been Imposed Universe:	No
TSDFs Potentially Subject to CA Under 3004 (u)/(v) Universe:	No

ACTIVE SUPPLY CO. (Continued) **1014386609**

TSDFs Only Subject to CA under Discretionary Auth Universe:	No
Corrective Action Priority Ranking:	No NCAPS ranking
Environmental Control Indicator:	No
Institutional Control Indicator:	No
Human Exposure Controls Indicator:	N/A
Groundwater Controls Indicator:	N/A
Operating TSDF Universe:	Not reported
Full Enforcement Universe:	Not reported
Significant Non-Complier Universe:	No
Unaddressed Significant Non-Complier Universe:	No
Addressed Significant Non-Complier Universe:	No
Significant Non-Complier With a Compliance Schedule Universe:	No
Financial Assurance Required:	Not reported
Handler Date of Last Change:	2010-10-06 16:38:05.0
Recognized Trader-Importer:	No
Recognized Trader-Exporter:	No
Importer of Spent Lead Acid Batteries:	No
Exporter of Spent Lead Acid Batteries:	No
Recycler Activity Without Storage:	Not reported
Manifest Broker:	Not reported
Sub-Part P Indicator:	Not reported

Biennial: List of Years
Year: 2009

Click Here for Biennial Reporting System Data:

Hazardous Waste Summary:
Waste Code: D001
Waste Description: IGNITABLE WASTE

Waste Code: F003
Waste Description: THE FOLLOWING SPENT NONHALOGENATED SOLVENTS: XYLENE, ACETONE, ETHYL ACETATE, ETHYL BENZENE, ETHYL ETHER, METHYL ISOBUTYL KETONE, N-BUTYL ALCOHOL, CYCLOHEXANONE, AND METHANOL; ALL SPENT SOLVENT MIXTURES/BLENDS CONTAINING, BEFORE USE, ONLY THE ABOVE SPENT NONHALOGENATED SOLVENTS; AND ALL SPENT SOLVENT MIXTURES/BLENDS CONTAINING, BEFORE USE, ONE OR MORE OF THE ABOVE NONHALOGENATED SOLVENTS, AND A TOTAL OF TEN PERCENT OR MORE (BY VOLUME) OF ONE OR MORE OF THOSE SOLVENTS LISTED IN F001, F002, F004, AND F005; AND STILL BOTTOMS FROM THE RECOVERY OF THESE SPENT SOLVENTS AND SPENT SOLVENT MIXTURES.

Waste Code: F005
Waste Description: THE FOLLOWING SPENT NONHALOGENATED SOLVENTS: TOLUENE, METHYL ETHYL KETONE, CARBON DISULFIDE, ISOBUTANOL, PYRIDINE, BENZENE, 2-ETHOXYETHANOL, AND 2-NITROPROPANE; ALL SPENT SOLVENT MIXTURES/BLENDS CONTAINING, BEFORE USE, A TOTAL OF TEN PERCENT OR MORE (BY VOLUME) OF ONE OR MORE OF THE ABOVE NONHALOGENATED SOLVENTS OR THOSE SOLVENTS LISTED IN F001, F002, OR F004; AND STILL BOTTOMS FROM THE RECOVERY OF THESE SPENT SOLVENTS AND SPENT SOLVENT MIXTURES.

Handler - Owner Operator:
Owner/Operator Indicator: Operator
Owner/Operator Name: ACTIVE SUPPLY
Legal Status: Private

ACTIVE SUPPLY CO. (Continued) **1014386609**

Date Became Current:	1977-08-01 00:00:00.
Date Ended Current:	Not reported
Owner/Operator Address:	Not reported
Owner/Operator City,State,Zip:	Not reported
Owner/Operator Telephone:	Not reported
Owner/Operator Telephone Ext:	Not reported
Owner/Operator Fax:	Not reported
Owner/Operator Email:	Not reported
Owner/Operator Indicator:	Owner
Owner/Operator Name:	SCHOENFELD TRUST
Legal Status:	Private
Date Became Current:	2001-08-19 00:00:00.
Date Ended Current:	Not reported
Owner/Operator Address:	P.O. BOX 39125
Owner/Operator City,State,Zip:	LOS ANGELES, CA 90039
Owner/Operator Telephone:	Not reported
Owner/Operator Telephone Ext:	Not reported
Owner/Operator Fax:	Not reported
Owner/Operator Email:	Not reported

Historic Generators:

Receive Date:	2010-05-11 00:00:00.0
Handler Name: ACTIVE SUPPLY CO.	
Federal Waste Generator Description:	Large Quantity Generator
State District Owner:	Not reported
Large Quantity Handler of Universal Waste:	No
Recognized Trader Importer:	No
Recognized Trader Exporter:	No
Spent Lead Acid Battery Importer:	No
Spent Lead Acid Battery Exporter:	No
Current Record:	Yes
Non Storage Recycler Activity:	Not reported
Electronic Manifest Broker:	Not reported

List of NAICS Codes and Descriptions:

NAICS Code:	332321
NAICS Description:	METAL WINDOW AND DOOR MANUFACTURING

Facility Has Received Notices of Violations:

Violations:	No Violations Found

Evaluation Action Summary:

Evaluations:	No Evaluations Found

I100 **SUNLAND, INC./MACDERMID, INC.** **SEMS-ARCHIVE** **1000188221**
WNW **5439 SAN FERNANDO ROAD WEST** **CORRACTS** **CAD010707222**
< 1/8 **LOS ANGELES, CA 90039** **RCRA-SQG**
0.061 mi. **CA ENVIROSTOR**
322 ft. **Site 8 of 13 in cluster I** **CA HIST UST**
CA HAZNET
Relative: **CA HWP**
Lower **CA CERS**
CA HWTS
Actual:
466 ft.

SEMS Archive:

Site ID:	0900319
EPA ID:	CAD010707222
Name:	MACDERMID INC
Address:	5439 SAN FERNANDO RD WEST
Address 2:	Not reported
City,State,Zip:	LOS ANGELES, CA 90039
Cong District:	24
FIPS Code:	06037
FF:	N
NPL:	Not on the NPL
Non NPL Status:	NFRAP-Site does not qualify for the NPL based on existing information

SEMS Archive Detail:

Region:	09
Site ID:	0900319
EPA ID:	CAD010707222
Site Name:	MACDERMID INC
NPL:	N
FF:	N
OU:	00
Action Code:	VS
Action Name:	ARCH SITE
SEQ:	1
Start Date:	Not reported
Finish Date:	1991-02-06 05:00:00
Qual:	Not reported
Current Action Lead:	EPA Perf In-Hse

Region:	09
Site ID:	0900319
EPA ID:	CAD010707222
Site Name:	MACDERMID INC
NPL:	N
FF:	N
OU:	00
Action Code:	PA
Action Name:	PA
SEQ:	1
Start Date:	Not reported
Finish Date:	1991-02-06 05:00:00
Qual:	N
Current Action Lead:	EPA Perf

Region:	09
Site ID:	0900319
EPA ID:	CAD010707222
Site Name:	MACDERMID INC
NPL:	N
FF:	N

SUNLAND, INC./MACDERMID, INC. (Continued) **1000188221**

OU:	00
Action Code:	DS
Action Name:	DISCVRY
SEQ:	1
Start Date:	1990-08-24 04:00:00
Finish Date:	1990-08-24 04:00:00
Qual:	Not reported
Current Action Lead:	EPA Perf

CORRACTS:

Name:	SUNLAND, INC./MACDERMID, INC.
Address:	5439 SAN FERNANDO ROAD WEST
Address 2:	Not reported
EPA ID:	CAD010707222
Area Name:	ENTIRE FACILITY
Corrective Action:	CA075LO
Actual Date:	1991-02-06 00:00:00.0
Air Release Indicator:	Not reported
Groundwater Release Indicator:	Not reported
Soil Release Indicator:	Not reported
Surface Water Release Indicator:	Not reported

RCRA-SQG:

Date Form Received by Agency:	2004-02-27 00:00:00.0
Handler Name:	SUNLAND, INC./MACDERMID, INC.
Handler Address:	5439 SAN FERNANDO ROAD WEST
Handler City,State,Zip:	LOS ANGELES, CA 90039
EPA ID:	CAD010707222
Contact Name:	RICHARD A NAVE
Contact Address:	Not reported
Contact City,State,Zip:	Not reported
Contact Telephone:	203-575-5747
Contact Fax:	Not reported
Contact Email:	RNAVE@MACDERMID.COM
Contact Title:	Not reported
EPA Region:	09
Land Type:	Private
Federal Waste Generator Description:	Small Quantity Generator
Non-Notifier:	Not reported
Biennial Report Cycle:	Not reported
Accessibility:	Not reported
Active Site Indicator:	Handler Activities
State District Owner:	Not reported
State District:	Not reported
Mailing Address:	245 FREIGHT ST.
Mailing City,State,Zip:	WATERBURY, CT 06702
Owner Name:	MACDERMID, INC.
Owner Type:	Private
Operator Name:	MACDERMID, INC.
Operator Type:	Private
Short-Term Generator Activity:	No
Importer Activity:	No
Mixed Waste Generator:	No
Transporter Activity:	No
Transfer Facility Activity:	No

SUNLAND, INC./MACDERMID, INC. (Continued) **1000188221**

Recycler Activity with Storage:	No
Small Quantity On-Site Burner Exemption:	No
Smelting Melting and Refining Furnace Exemption:	No
Underground Injection Control:	No
Off-Site Waste Receipt:	No
Universal Waste Indicator:	No
Universal Waste Destination Facility:	No
Federal Universal Waste:	No
Active Site Fed-Reg Treatment Storage and Disposal Facility:	Not reported
Active Site Converter Treatment storage and Disposal Facility:	Not reported
Active Site State-Reg Treatment Storage and Disposal Facility:	Not reported
Active Site State-Reg Handler:	---
Federal Facility Indicator:	Not reported
Hazardous Secondary Material Indicator:	NN
Sub-Part K Indicator:	Not reported
Commercial TSD Indicator:	No
Treatment Storage and Disposal Type:	Not reported
2018 GPRA Permit Baseline:	Not on the Baseline
2018 GPRA Renewals Baseline:	Not on the Baseline
Permit Renewals Workload Universe:	Not reported
Permit Workload Universe:	Not reported
Permit Progress Universe:	Not reported
Post-Closure Workload Universe:	Not reported
Closure Workload Universe:	Not reported
202 GPRA Corrective Action Baseline:	No
Corrective Action Workload Universe:	No
Subject to Corrective Action Universe:	No
Non-TSDFs Where RCRA CA has Been Imposed Universe:	No
TSDFs Potentially Subject to CA Under 3004 (u)/(v) Universe:	No
TSDFs Only Subject to CA under Discretionary Auth Universe:	No
Corrective Action Priority Ranking:	Low
Environmental Control Indicator:	No
Institutional Control Indicator:	No
Human Exposure Controls Indicator:	N/A
Groundwater Controls Indicator:	N/A
Operating TSDF Universe:	Not reported
Full Enforcement Universe:	Not reported
Significant Non-Complier Universe:	No
Unaddressed Significant Non-Complier Universe:	No
Addressed Significant Non-Complier Universe:	No
Significant Non-Complier With a Compliance Schedule Universe:	No
Financial Assurance Required:	Not reported
Handler Date of Last Change:	2006-09-05 00:00:00.0
Recognized Trader-Importer:	No
Recognized Trader-Exporter:	No
Importer of Spent Lead Acid Batteries:	No
Exporter of Spent Lead Acid Batteries:	No
Recycler Activity Without Storage:	Not reported
Manifest Broker:	Not reported
Sub-Part P Indicator:	Not reported

Biennial: List of Years
Year: 2003

Click Here for Biennial Reporting System Data:

SUNLAND, INC./MACDERMID, INC. (Continued) **1000188221**

Hazardous Waste Summary:
- Waste Code: D001
- Waste Description: IGNITABLE WASTE

- Waste Code: D002
- Waste Description: CORROSIVE WASTE

- Waste Code: D007
- Waste Description: CHROMIUM

- Waste Code: D011
- Waste Description: SILVER

Handler - Owner Operator:
- Owner/Operator Indicator: Operator
- Owner/Operator Name: MACDERMID, INC.
- Legal Status: Private
- Date Became Current: 1962-02-01 00:00:00.
- Date Ended Current: Not reported
- Owner/Operator Address: Not reported
- Owner/Operator City,State,Zip: Not reported
- Owner/Operator Telephone: Not reported
- Owner/Operator Telephone Ext: Not reported
- Owner/Operator Fax: Not reported
- Owner/Operator Email: Not reported

- Owner/Operator Indicator: Owner
- Owner/Operator Name: MACDERMID, INC.
- Legal Status: Private
- Date Became Current: 1962-02-01 00:00:00.
- Date Ended Current: Not reported
- Owner/Operator Address: 245 FREIGHT ST.
- Owner/Operator City,State,Zip: WATERBURY, CT 06702
- Owner/Operator Telephone: Not reported
- Owner/Operator Telephone Ext: Not reported
- Owner/Operator Fax: Not reported
- Owner/Operator Email: Not reported

- Owner/Operator Indicator: Operator
- Owner/Operator Name: MACDERMID, INC.
- Legal Status: Private
- Date Became Current: 1962-02-01 00:00:00.
- Date Ended Current: Not reported
- Owner/Operator Address: Not reported
- Owner/Operator City,State,Zip: Not reported
- Owner/Operator Telephone: Not reported
- Owner/Operator Telephone Ext: Not reported
- Owner/Operator Fax: Not reported
- Owner/Operator Email: Not reported

- Owner/Operator Indicator: Operator
- Owner/Operator Name: MAC DERMID INCORPORATED
- Legal Status: Private
- Date Became Current: Not reported
- Date Ended Current: Not reported
- Owner/Operator Address: 5439 SAN FERNANDO RD WEST

SUNLAND, INC./MACDERMID, INC. (Continued) **1000188221**

Owner/Operator City,State,Zip: CITY NOT REPORTED, CA 99999
Owner/Operator Telephone: 213-240-9575
Owner/Operator Telephone Ext: Not reported
Owner/Operator Fax: Not reported
Owner/Operator Email: Not reported

Owner/Operator Indicator: Owner
Owner/Operator Name: MACDERMID, INC.
Legal Status: Private
Date Became Current: 1962-02-01 00:00:00.
Date Ended Current: Not reported
Owner/Operator Address: 245 FREIGHT ST.
Owner/Operator City,State,Zip: WATERBURY, CT 06702
Owner/Operator Telephone: Not reported
Owner/Operator Telephone Ext: Not reported
Owner/Operator Fax: Not reported
Owner/Operator Email: Not reported

Owner/Operator Indicator: Owner
Owner/Operator Name: MAC DERMID INCORPORATED
Legal Status: Private
Date Became Current: Not reported
Date Ended Current: Not reported
Owner/Operator Address: 245 FREIGHT ST
Owner/Operator City,State,Zip: WATERBURY, CT 06702
Owner/Operator Telephone: 203-575-5700
Owner/Operator Telephone Ext: Not reported
Owner/Operator Fax: Not reported
Owner/Operator Email: Not reported

Historic Generators:
Receive Date: 2004-02-27 00:00:00.0
Handler Name: SUNLAND, INC./MACDERMID, INC.
Federal Waste Generator Description: Small Quantity Generator
State District Owner: Not reported
Large Quantity Handler of Universal Waste: No
Recognized Trader Importer: No
Recognized Trader Exporter: No
Spent Lead Acid Battery Importer: No
Spent Lead Acid Battery Exporter: No
Current Record: Yes
Non Storage Recycler Activity: Not reported
Electronic Manifest Broker: Not reported

Receive Date: 1998-10-15 00:00:00.0
Handler Name: MAC DERMID INC
Federal Waste Generator Description: Not a generator, verified
State District Owner: Not reported
Large Quantity Handler of Universal Waste: No
Recognized Trader Importer: No
Recognized Trader Exporter: No
Spent Lead Acid Battery Importer: No
Spent Lead Acid Battery Exporter: No
Current Record: No
Non Storage Recycler Activity: Not reported
Electronic Manifest Broker: Not reported

SUNLAND, INC./MACDERMID, INC. (Continued) **1000188221**

Receive Date: 1992-01-22 00:00:00.0
Handler Name: MACDERMID INC.
Federal Waste Generator Description: Large Quantity Generator
State District Owner: Not reported
Large Quantity Handler of Universal Waste: No
Recognized Trader Importer: No
Recognized Trader Exporter: No
Spent Lead Acid Battery Importer: No
Spent Lead Acid Battery Exporter: No
Current Record: No
Non Storage Recycler Activity: Not reported
Electronic Manifest Broker: Not reported

Receive Date: 2000-10-12 00:00:00.0
Handler Name: MACDERMID, INC.
Federal Waste Generator Description: Large Quantity Generator
State District Owner: Not reported
Large Quantity Handler of Universal Waste: No
Recognized Trader Importer: No
Recognized Trader Exporter: No
Spent Lead Acid Battery Importer: No
Spent Lead Acid Battery Exporter: No
Current Record: No
Non Storage Recycler Activity: Not reported
Electronic Manifest Broker: Not reported

Receive Date: 2004-02-27 00:00:00.0
Handler Name: SUNLAND, INC./MACDERMID, INC.
Federal Waste Generator Description: Large Quantity Generator
State District Owner: Not reported
Large Quantity Handler of Universal Waste: No
Recognized Trader Importer: No
Recognized Trader Exporter: No
Spent Lead Acid Battery Importer: No
Spent Lead Acid Battery Exporter: No
Current Record: No
Non Storage Recycler Activity: Not reported
Electronic Manifest Broker: Not reported

List of NAICS Codes and Descriptions:
NAICS Code: 325998
NAICS Description: ALL OTHER MISCELLANEOUS CHEMICAL PRODUCT AND PREPARATION MANUFACTURING

Facility Has Received Notices of Violation:
Found Violation: Yes
Agency Which Determined Violation: State
Violation Short Description: TSD - General
Date Violation was Determined: 1987-06-11 00:00:00.0
Actual Return to Compliance Date: 1987-06-22 00:00:00.0
Return to Compliance Qualifier: Observed
Violation Responsible Agency: State
Scheduled Compliance Date: Not reported
Enforcement Identifier: 001
Date of Enforcement Action: 1987-06-11 00:00:00.0
Enforcement Responsible Agency: State
Enforcement Docket Number: Not reported

SUNLAND, INC./MACDERMID, INC. (Continued) **1000188221**

Enforcement Attorney: R9
Corrective Action Component: No
Appeal Initiated Date: Not reported
Appeal Resolution Date: Not reported
Disposition Status Date: Not reported
Disposition Status: Not reported
Disposition Status Description: Not reported
Consent/Final Order Sequence Number:Not reported
Consent/Final Order Respondent Name: Not reported
Consent/Final Order Lead Agency: Not reported
Enforcement Type: WRITTEN INFORMAL
Enforcement Responsible Person: R9
Enforcement Responsible Sub-Organization: Not reported
SEP Sequence Number: Not reported
SEP Expenditure Amount: Not reported
SEP Scheduled Completion Date: Not reported
SEP Actual Date: Not reported
SEP Defaulted Date: Not reported
SEP Type: Not reported
SEP Type Description: Not reported
Proposed Amount: Not reported
Final Monetary Amount: Not reported
Paid Amount: Not reported
Final Count: Not reported
Final Amount: Not reported

Found Violation: Yes
Agency Which Determined Violation: State
Violation Short Description: TSD - Financial Requirements
Date Violation was Determined: 1988-11-15 00:00:00.0
Actual Return to Compliance Date: 1988-12-13 00:00:00.0
Return to Compliance Qualifier: Observed
Violation Responsible Agency: State
Scheduled Compliance Date: Not reported
Enforcement Identifier: 001
Date of Enforcement Action: 1988-11-18 00:00:00.0
Enforcement Responsible Agency: State
Enforcement Docket Number: Not reported
Enforcement Attorney: R9
Corrective Action Component: No
Appeal Initiated Date: Not reported
Appeal Resolution Date: Not reported
Disposition Status Date: Not reported
Disposition Status: Not reported
Disposition Status Description: Not reported
Consent/Final Order Sequence Number:Not reported
Consent/Final Order Respondent Name: Not reported
Consent/Final Order Lead Agency: Not reported
Enforcement Type: WRITTEN INFORMAL
Enforcement Responsible Person: R9
Enforcement Responsible Sub-Organization: Not reported
SEP Sequence Number: Not reported
SEP Expenditure Amount: Not reported
SEP Scheduled Completion Date: Not reported
SEP Actual Date: Not reported
SEP Defaulted Date: Not reported
SEP Type: Not reported

SUNLAND, INC./MACDERMID, INC. (Continued) **1000188221**

SEP Type Description: Not reported
Proposed Amount: Not reported
Final Monetary Amount: Not reported
Paid Amount: Not reported
Final Count: Not reported
Final Amount: Not reported

Found Violation: Yes
Agency Which Determined Violation: State
Violation Short Description: TSD - General
Date Violation was Determined: 1988-11-14 00:00:00.0
Actual Return to Compliance Date: 1989-02-22 00:00:00.0
Return to Compliance Qualifier: Observed
Violation Responsible Agency: State
Scheduled Compliance Date: Not reported
Enforcement Identifier: 001
Date of Enforcement Action: 1988-12-28 00:00:00.0
Enforcement Responsible Agency: State
Enforcement Docket Number: Not reported
Enforcement Attorney: R9
Corrective Action Component: No
Appeal Initiated Date: Not reported
Appeal Resolution Date: Not reported
Disposition Status Date: Not reported
Disposition Status: Not reported
Disposition Status Description: Not reported
Consent/Final Order Sequence Number: Not reported
Consent/Final Order Respondent Name: Not reported
Consent/Final Order Lead Agency: Not reported
Enforcement Type: WRITTEN INFORMAL
Enforcement Responsible Person: R9
Enforcement Responsible Sub-Organization: Not reported
SEP Sequence Number: Not reported
SEP Expenditure Amount: Not reported
SEP Scheduled Completion Date: Not reported
SEP Actual Date: Not reported
SEP Defaulted Date: Not reported
SEP Type: Not reported
SEP Type Description: Not reported
Proposed Amount: Not reported
Final Monetary Amount: Not reported
Paid Amount: Not reported
Final Count: Not reported
Final Amount: Not reported

Found Violation: Yes
Agency Which Determined Violation: State
Violation Short Description: TSD - General
Date Violation was Determined: 1987-06-11 00:00:00.0
Actual Return to Compliance Date: 1987-06-22 00:00:00.0
Return to Compliance Qualifier: Observed
Violation Responsible Agency: State
Scheduled Compliance Date: 1989-01-30 00:00:00.0
Enforcement Identifier: 001
Date of Enforcement Action: 1988-12-28 00:00:00.0
Enforcement Responsible Agency: State
Enforcement Docket Number: Not reported

SUNLAND, INC./MACDERMID, INC. (Continued) **1000188221**

Enforcement Attorney: R9
Corrective Action Component: No
Appeal Initiated Date: Not reported
Appeal Resolution Date: Not reported
Disposition Status Date: Not reported
Disposition Status: Not reported
Disposition Status Description: Not reported
Consent/Final Order Sequence Number: Not reported
Consent/Final Order Respondent Name: Not reported
Consent/Final Order Lead Agency: Not reported
Enforcement Type: WRITTEN INFORMAL
Enforcement Responsible Person: R9
Enforcement Responsible Sub-Organization: Not reported
SEP Sequence Number: Not reported
SEP Expenditure Amount: Not reported
SEP Scheduled Completion Date: Not reported
SEP Actual Date: Not reported
SEP Defaulted Date: Not reported
SEP Type: Not reported
SEP Type Description: Not reported
Proposed Amount: Not reported
Final Monetary Amount: Not reported
Paid Amount: Not reported
Final Count: Not reported
Final Amount: Not reported

Evaluation Action Summary:
Evaluation Date: 1987-06-11 00:00:00.0
Evaluation Responsible Agency: State
Found Violation: Yes
Evaluation Type Description: COMPLIANCE EVALUATION INSPECTION ON-SITE
Evaluation Responsible Person Identifier: R9
Evaluation Responsible Sub-Organization: Not reported
Actual Return to Compliance Date: 1987-06-22 00:00:00.0
Scheduled Compliance Date: Not reported
Date of Request: Not reported
Date Response Received: Not reported
Request Agency: Not reported
Former Citation: Not reported

Evaluation Date: 1988-11-15 00:00:00.0
Evaluation Responsible Agency: State
Found Violation: Yes
Evaluation Type Description: FINANCIAL RECORD REVIEW
Evaluation Responsible Person Identifier: R9
Evaluation Responsible Sub-Organization: Not reported
Actual Return to Compliance Date: 1988-12-13 00:00:00.0
Scheduled Compliance Date: Not reported
Date of Request: Not reported
Date Response Received: Not reported
Request Agency: Not reported
Former Citation: Not reported

Evaluation Date: 1988-11-14 00:00:00.0
Evaluation Responsible Agency: State
Found Violation: Yes
Evaluation Type Description: COMPLIANCE EVALUATION INSPECTION ON-SITE

SUNLAND, INC./MACDERMID, INC. (Continued) **1000188221**

Evaluation Responsible Person Identifier:	R9
Evaluation Responsible Sub-Organization:	Not reported
Actual Return to Compliance Date:	1989-02-22 00:00:00.0
Scheduled Compliance Date:	Not reported
Date of Request:	Not reported
Date Response Received:	Not reported
Request Agency:	Not reported
Former Citation:	Not reported

Evaluation Date:	1987-06-11 00:00:00.0
Evaluation Responsible Agency:	State
Found Violation:	Yes
Evaluation Type Description:	COMPLIANCE EVALUATION INSPECTION ON-SITE
Evaluation Responsible Person Identifier:	R9
Evaluation Responsible Sub-Organization:	Not reported
Actual Return to Compliance Date:	1987-06-22 00:00:00.0
Scheduled Compliance Date:	1989-01-30 00:00:00.0
Date of Request:	Not reported
Date Response Received:	Not reported
Request Agency:	Not reported
Former Citation:	Not reported

ENVIROSTOR:

Name:	MACDERMID INC
Address:	5439 SAN FERNANDO RD WEST
City,State,Zip:	LOS ANGELES, CA 900390000
Facility ID:	80001650
Status:	Inactive - Needs Evaluation
Status Date:	11/01/2018
Site Code:	Not reported
Site Type:	Corrective Action
Site Type Detailed:	Corrective Action
Acres:	0
NPL:	NO
Regulatory Agencies:	NONE SPECIFIED
Lead Agency:	NONE SPECIFIED
Program Manager:	Not reported
Supervisor:	* Unknown
Division Branch:	Cleanup Chatsworth
Assembly:	43
Senate:	25
Special Program:	Not reported
Restricted Use:	NO
Site Mgmt Req:	NONE SPECIFIED
Funding:	Not reported
Latitude:	34.15201
Longitude:	-118.2759
APN:	5593005038
Past Use:	NONE SPECIFIED
Potential COC:	NONE SPECIFIED
Confirmed COC:	NONE SPECIFIED
Potential Description:	NONE SPECIFIED
Alias Name:	Sunland Chemical
Alias Type:	Alternate Name
Alias Name:	5593005038
Alias Type:	APN

SUNLAND, INC./MACDERMID, INC. (Continued) **1000188221**

Alias Name: CAD010707222
Alias Type: EPA Identification Number
Alias Name: 60002197
Alias Type: Envirostor ID Number
Alias Name: 60002197
Alias Type: Envirostor ID Number
Alias Name: 80001650
Alias Type: Envirostor ID Number

Completed Info:
Completed Area Name: PROJECT WIDE
Completed Sub Area Name: Not reported
Completed Document Type: Preliminary Assessment Report
Completed Date: 02/06/1991
Comments: Not reported

Future Area Name: Not reported
Future Sub Area Name: Not reported
Future Document Type: Not reported
Future Due Date: Not reported
Schedule Area Name: Not reported
Schedule Sub Area Name: Not reported
Schedule Document Type: Not reported
Schedule Due Date: Not reported
Schedule Revised Date: Not reported

HIST UST:
Name: MACDERMID INC
Address: 5439 SAN FERNANDO RD W
City,State,Zip: LOS ANGELES, CA 90039
File Number: 000282AF
URL: http://geotracker.waterboards.ca.gov/ustpdfs/pdf/000282AF.pdf
Region: Not reported
Facility ID: Not reported
Facility Type: Not reported
Other Type: Not reported
Contact Name: Not reported
Telephone: Not reported
Owner Name: Not reported
Owner Address: Not reported
Owner City,St,Zip: Not reported
Total Tanks: Not reported

Tank Num: Not reported
Container Num: Not reported
Year Installed: Not reported
Tank Capacity: Not reported
Tank Used for: Not reported
Type of Fuel: Not reported
Container Construction Thickness: Not reported
Leak Detection: Not reported

Click here for Geo Tracker PDF:

HAZNET:
Name: MACDERMID INC
Address: 5439 SAN FERNANDO RD WEST

SUNLAND, INC./MACDERMID, INC. (Continued) **1000188221**

Address 2:	Not reported
City,State,Zip:	LOS ANGELES, CA 900390000
Contact:	THOMAS A DEAN
Telephone:	2132409575
Mailing Name:	Not reported
Mailing Address:	3621 W MACARTHUR BLVD SUITE 114
Year:	2004
Gepaid:	CAD010707222
TSD EPA ID:	AZD081705402
CA Waste Code:	331 - Off-specification, aged or surplus organics
Disposal Method:	T01 - Treatment, Tank
Tons:	0.3861
Year:	2004
Gepaid:	CAD010707222
TSD EPA ID:	AZD081705402
CA Waste Code:	331 - Off-specification, aged or surplus organics
Disposal Method:	T03 - Treatment, Incineration
Tons:	0.0165
Year:	2004
Gepaid:	CAD010707222
TSD EPA ID:	AZD081705402
CA Waste Code:	141 - Off-specification, aged or surplus inorganics
Disposal Method:	T01 - Treatment, Tank
Tons:	Not reported
Year:	2004
Gepaid:	CAD010707222
TSD EPA ID:	AZD081705402
CA Waste Code:	141 - Off-specification, aged or surplus inorganics
Disposal Method:	R01 - Recycler
Tons:	0.02085
Year:	2004
Gepaid:	CAD010707222
TSD EPA ID:	AZD081705402
CA Waste Code:	331 - Off-specification, aged or surplus organics
Disposal Method:	R01 - Recycler
Tons:	0.528
Year:	2004
Gepaid:	CAD010707222
TSD EPA ID:	AZD081705402
CA Waste Code:	331 - Off-specification, aged or surplus organics
Disposal Method:	D80 - Disposal, Land Fill
Tons:	Not reported
Year:	2004
Gepaid:	CAD010707222
TSD EPA ID:	AZD081705402
CA Waste Code:	-
Disposal Method:	D80 - Disposal, Land Fill
Tons:	Not reported
Year:	2003

SUNLAND, INC./MACDERMID, INC. (Continued) **1000188221**

Gepaid:	CAD010707222
TSD EPA ID:	AZD081705402
CA Waste Code:	-
Disposal Method:	R01 - Recycler
Tons:	1.251
Year:	2003
Gepaid:	CAD010707222
TSD EPA ID:	AZD081705402
CA Waste Code:	-
Disposal Method:	T01 - Treatment, Tank
Tons:	0.02085
Year:	1999
Gepaid:	CAD010707222
TSD EPA ID:	CAD050806850
CA Waste Code:	331 - Off-specification, aged or surplus organics
Disposal Method:	H01 - Transfer Station
Tons:	0.0165

Click this hyperlink while viewing on your computer to access
165 additional CA HAZNET: record(s) in the EDR Site Report.

Additional Info:

Year:	1993
Gen EPA ID:	CAD010707222
Shipment Date:	19930218
Creation Date:	8/31/1995 0:00:00
Receipt Date:	Not reported
Manifest ID:	92428232
Trans EPA ID:	CAD000628636
Trans Name:	Not reported
Trans 2 EPA ID:	Not reported
Trans 2 Name:	Not reported
TSDF EPA ID:	CAD089446710
Trans Name:	Not reported
TSDF Alt EPA ID:	Not reported
TSDF Alt Name:	Not reported
Waste Code Description:	213 - Hydrocarbon solvents (benzene, hexane, Stoddard, etc.
RCRA Code:	D001
Meth Code:	- Not reported
Quantity Tons:	0.0708
Waste Quantity:	17
Quantity Unit:	G
Additional Code 1:	Not reported
Additional Code 2:	Not reported
Additional Code 3:	Not reported
Additional Code 4:	Not reported
Additional Code 5:	Not reported
Shipment Date:	19930218
Creation Date:	9/6/1995 0:00:00
Receipt Date:	19930302
Manifest ID:	92428233
Trans EPA ID:	CAD000628636

SUNLAND, INC./MACDERMID, INC. (Continued) **1000188221**

Trans Name:	Not reported
Trans 2 EPA ID:	CAT080034184
Trans 2 Name:	Not reported
TSDF EPA ID:	AZD049318009
Trans Name:	Not reported
TSDF Alt EPA ID:	Not reported
TSDF Alt Name:	Not reported
Waste Code Description:	181 - Other inorganic solid waste Organics
RCRA Code:	D007
Meth Code:	R01 - Recycler
Quantity Tons:	0.2107
Waste Quantity:	0.25
Quantity Unit:	Y
Additional Code 1:	Not reported
Additional Code 2:	Not reported
Additional Code 3:	Not reported
Additional Code 4:	Not reported
Additional Code 5:	Not reported
Shipment Date:	19930218
Creation Date:	9/6/1995 0:00:00
Receipt Date:	19930302
Manifest ID:	92428233
Trans EPA ID:	CAD000628636
Trans Name:	Not reported
Trans 2 EPA ID:	CAT080034184
Trans 2 Name:	Not reported
TSDF EPA ID:	AZD049318009
Trans Name:	Not reported
TSDF Alt EPA ID:	Not reported
TSDF Alt Name:	Not reported
Waste Code Description:	352 - Other organic solids
RCRA Code:	Not reported
Meth Code:	D80 - Disposal, Land Fill
Quantity Tons:	0.2
Waste Quantity:	400
Quantity Unit:	P
Additional Code 1:	Not reported
Additional Code 2:	Not reported
Additional Code 3:	Not reported
Additional Code 4:	Not reported
Additional Code 5:	Not reported
Shipment Date:	19930218
Creation Date:	9/7/1995 0:00:00
Receipt Date:	19930223
Manifest ID:	92428208
Trans EPA ID:	CAD000628636
Trans Name:	Not reported
Trans 2 EPA ID:	Not reported
Trans 2 Name:	Not reported
TSDF EPA ID:	CAD000088252
Trans Name:	Not reported
TSDF Alt EPA ID:	Not reported
TSDF Alt Name:	Not reported
Waste Code Description:	141 - Off-specification, aged, or surplus inorganics
RCRA Code:	Not reported

SUNLAND, INC./MACDERMID, INC. (Continued) **1000188221**

Meth Code:	H01 - Transfer Station
Quantity Tons:	0.0041
Waste Quantity:	1
Quantity Unit:	G
Additional Code 1:	Not reported
Additional Code 2:	Not reported
Additional Code 3:	Not reported
Additional Code 4:	Not reported
Additional Code 5:	Not reported
Shipment Date:	19930218
Creation Date:	9/7/1995 0:00:00
Receipt Date:	19930223
Manifest ID:	92428208
Trans EPA ID:	CAD000628636
Trans Name:	Not reported
Trans 2 EPA ID:	Not reported
Trans 2 Name:	Not reported
TSDF EPA ID:	CAD000088252
Trans Name:	Not reported
TSDF Alt EPA ID:	Not reported
TSDF Alt Name:	Not reported
Waste Code Description:	141 - Off-specification, aged, or surplus inorganics
RCRA Code:	Not reported
Meth Code:	H01 - Transfer Station
Quantity Tons:	0.0041
Waste Quantity:	1
Quantity Unit:	G
Additional Code 1:	Not reported
Additional Code 2:	Not reported
Additional Code 3:	Not reported
Additional Code 4:	Not reported
Additional Code 5:	Not reported
Shipment Date:	19930218
Creation Date:	9/1/1995 0:00:00
Receipt Date:	19930302
Manifest ID:	92428207
Trans EPA ID:	CAD000628636
Trans Name:	Not reported
Trans 2 EPA ID:	CAT080034184
Trans 2 Name:	Not reported
TSDF EPA ID:	AZD049318009
Trans Name:	Not reported
TSDF Alt EPA ID:	Not reported
TSDF Alt Name:	Not reported
Waste Code Description:	352 - Other organic solids
RCRA Code:	Not reported
Meth Code:	D80 - Disposal, Land Fill
Quantity Tons:	0.4214
Waste Quantity:	0.5
Quantity Unit:	Y
Additional Code 1:	Not reported
Additional Code 2:	Not reported
Additional Code 3:	Not reported
Additional Code 4:	Not reported
Additional Code 5:	Not reported

SUNLAND, INC./MACDERMID, INC. (Continued) **1000188221**

Shipment Date:	19930218
Creation Date:	9/1/1995 0:00:00
Receipt Date:	19930302
Manifest ID:	92428207
Trans EPA ID:	CAD000628636
Trans Name:	Not reported
Trans 2 EPA ID:	CAT080034184
Trans 2 Name:	Not reported
TSDF EPA ID:	AZD049318009
Trans Name:	Not reported
TSDF Alt EPA ID:	Not reported
TSDF Alt Name:	Not reported
Waste Code Description:	- Not reported
RCRA Code:	Not reported
Meth Code:	D80 - Disposal, Land Fill
Quantity Tons:	0.015
Waste Quantity:	30
Quantity Unit:	P
Additional Code 1:	Not reported
Additional Code 2:	Not reported
Additional Code 3:	Not reported
Additional Code 4:	Not reported
Additional Code 5:	Not reported

Shipment Date:	19930218
Creation Date:	9/1/1995 0:00:00
Receipt Date:	19930302
Manifest ID:	92428207
Trans EPA ID:	CAD000628636
Trans Name:	Not reported
Trans 2 EPA ID:	CAT080034184
Trans 2 Name:	Not reported
TSDF EPA ID:	AZD049318009
Trans Name:	Not reported
TSDF Alt EPA ID:	Not reported
TSDF Alt Name:	Not reported
Waste Code Description:	141 - Off-specification, aged, or surplus inorganics
RCRA Code:	D001
Meth Code:	T03 - Treatment, Incineration
Quantity Tons:	0.01
Waste Quantity:	20
Quantity Unit:	P
Additional Code 1:	Not reported
Additional Code 2:	Not reported
Additional Code 3:	Not reported
Additional Code 4:	Not reported
Additional Code 5:	Not reported

Shipment Date:	19930218
Creation Date:	9/1/1995 0:00:00
Receipt Date:	19930302
Manifest ID:	92428207
Trans EPA ID:	CAD000628636
Trans Name:	Not reported
Trans 2 EPA ID:	CAT080034184
Trans 2 Name:	Not reported
TSDF EPA ID:	AZD049318009

SUNLAND, INC./MACDERMID, INC. (Continued) **1000188221**

Trans Name:	Not reported
TSDF Alt EPA ID:	Not reported
TSDF Alt Name:	Not reported
Waste Code Description:	352 - Other organic solids
RCRA Code:	Not reported
Meth Code:	R01 - Recycler
Quantity Tons:	0.2107
Waste Quantity:	0.25
Quantity Unit:	Y
Additional Code 1:	Not reported
Additional Code 2:	Not reported
Additional Code 3:	Not reported
Additional Code 4:	Not reported
Additional Code 5:	Not reported

Shipment Date:	19930218
Creation Date:	9/7/1995 0:00:00
Receipt Date:	19930223
Manifest ID:	92428204
Trans EPA ID:	CAD000628636
Trans Name:	Not reported
Trans 2 EPA ID:	Not reported
Trans 2 Name:	Not reported
TSDF EPA ID:	CAD000088252
Trans Name:	Not reported
TSDF Alt EPA ID:	Not reported
TSDF Alt Name:	Not reported
Waste Code Description:	331 - Off-specification, aged, or surplus organics
RCRA Code:	Not reported
Meth Code:	H01 - Transfer Station
Quantity Tons:	0.2107
Waste Quantity:	0.25
Quantity Unit:	Y
Additional Code 1:	Not reported
Additional Code 2:	Not reported
Additional Code 3:	Not reported
Additional Code 4:	Not reported
Additional Code 5:	Not reported

Additional Info:

Year:	1994
Gen EPA ID:	CAD010707222

Shipment Date:	19941208
Creation Date:	3/28/1996 0:00:00
Receipt Date:	19941208
Manifest ID:	95173674
Trans EPA ID:	CAD081157166
Trans Name:	Not reported
Trans 2 EPA ID:	Not reported
Trans 2 Name:	Not reported
TSDF EPA ID:	CAD097030993
Trans Name:	Not reported
TSDF Alt EPA ID:	CAD097030993
TSDF Alt Name:	Not reported
Waste Code Description:	792 - Not reported
RCRA Code:	D002

SUNLAND, INC./MACDERMID, INC. (Continued) **1000188221**

Meth Code:	T01 - Treatment, Tank
Quantity Tons:	2.2935
Waste Quantity:	550
Quantity Unit:	G
Additional Code 1:	Not reported
Additional Code 2:	Not reported
Additional Code 3:	Not reported
Additional Code 4:	Not reported
Additional Code 5:	Not reported
Shipment Date:	19940711
Creation Date:	11/15/1995 0:00:00
Receipt Date:	19950711
Manifest ID:	95682765
Trans EPA ID:	CAD982518268
Trans Name:	Not reported
Trans 2 EPA ID:	Not reported
Trans 2 Name:	Not reported
TSDF EPA ID:	CAD097030993
Trans Name:	Not reported
TSDF Alt EPA ID:	Not reported
TSDF Alt Name:	Not reported
Waste Code Description:	723 - Liquids with chromium (VI) > 500 mg/l
RCRA Code:	D002
Meth Code:	R01 - Recycler
Quantity Tons:	0.2293
Waste Quantity:	55
Quantity Unit:	G
Additional Code 1:	Not reported
Additional Code 2:	Not reported
Additional Code 3:	Not reported
Additional Code 4:	Not reported
Additional Code 5:	Not reported

Additional Info:

Year:	1999
Gen EPA ID:	CAD010707222
Shipment Date:	19991216
Creation Date:	2/28/2000 0:00:00
Receipt Date:	19991216
Manifest ID:	99301843
Trans EPA ID:	CAD000628636
Trans Name:	Not reported
Trans 2 EPA ID:	Not reported
Trans 2 Name:	Not reported
TSDF EPA ID:	CAT080033681
Trans Name:	Not reported
TSDF Alt EPA ID:	CAT080033681
TSDF Alt Name:	Not reported
Waste Code Description:	792 - Not reported
RCRA Code:	D002
Meth Code:	R01 - Recycler
Quantity Tons:	0.025
Waste Quantity:	6
Quantity Unit:	G
Additional Code 1:	Not reported

SUNLAND, INC./MACDERMID, INC. (Continued) **1000188221**

Additional Code 2:	Not reported
Additional Code 3:	Not reported
Additional Code 4:	Not reported
Additional Code 5:	Not reported
Shipment Date:	19991216
Creation Date:	2/28/2000 0:00:00
Receipt Date:	19991216
Manifest ID:	99301843
Trans EPA ID:	CAD000628636
Trans Name:	Not reported
Trans 2 EPA ID:	Not reported
Trans 2 Name:	Not reported
TSDF EPA ID:	CAT080033681
Trans Name:	Not reported
TSDF Alt EPA ID:	CAT080033681
TSDF Alt Name:	Not reported
Waste Code Description:	181 - Other inorganic solid waste Organics
RCRA Code:	D007
Meth Code:	D80 - Disposal, Land Fill
Quantity Tons:	4.214
Waste Quantity:	5
Quantity Unit:	Y
Additional Code 1:	Not reported
Additional Code 2:	Not reported
Additional Code 3:	Not reported
Additional Code 4:	Not reported
Additional Code 5:	Not reported
Shipment Date:	19991117
Creation Date:	1/19/2000 0:00:00
Receipt Date:	19991117
Manifest ID:	99301813
Trans EPA ID:	CAR000055079
Trans Name:	Not reported
Trans 2 EPA ID:	Not reported
Trans 2 Name:	Not reported
TSDF EPA ID:	CAT080033681
Trans Name:	Not reported
TSDF Alt EPA ID:	CAT080033681
TSDF Alt Name:	Not reported
Waste Code Description:	181 - Other inorganic solid waste Organics
RCRA Code:	D007
Meth Code:	R01 - Recycler
Quantity Tons:	0.025
Waste Quantity:	50
Quantity Unit:	P
Additional Code 1:	Not reported
Additional Code 2:	Not reported
Additional Code 3:	Not reported
Additional Code 4:	Not reported
Additional Code 5:	Not reported
Shipment Date:	19990730
Creation Date:	10/26/1999 0:00:00
Receipt Date:	19990802
Manifest ID:	99424906

SUNLAND, INC./MACDERMID, INC. (Continued) **1000188221**

Trans EPA ID:	MOD095038998
Trans Name:	Not reported
Trans 2 EPA ID:	Not reported
Trans 2 Name:	Not reported
TSDF EPA ID:	AZD081705402
Trans Name:	Not reported
TSDF Alt EPA ID:	Not reported
TSDF Alt Name:	Not reported
Waste Code Description:	791 - Liquids with pH < 2 792 Liquids with pH < 2 with metals
RCRA Code:	D002
Meth Code:	T01 - Treatment, Tank
Quantity Tons:	0.0208
Waste Quantity:	5
Quantity Unit:	G
Additional Code 1:	Not reported
Additional Code 2:	Not reported
Additional Code 3:	Not reported
Additional Code 4:	Not reported
Additional Code 5:	Not reported

Shipment Date:	19990730
Creation Date:	Not reported
Receipt Date:	Not reported
Manifest ID:	99424906
Trans EPA ID:	MOD095038998
Trans Name:	Not reported
Trans 2 EPA ID:	Not reported
Trans 2 Name:	Not reported
TSDF EPA ID:	AZD081705402
Trans Name:	Not reported
TSDF Alt EPA ID:	Not reported
TSDF Alt Name:	Not reported
Waste Code Description:	141 - Off-specification, aged, or surplus inorganics
RCRA Code:	D002
Meth Code:	T01 - Treatment, Tank
Quantity Tons:	0.33
Waste Quantity:	660
Quantity Unit:	P
Additional Code 1:	Not reported
Additional Code 2:	Not reported
Additional Code 3:	Not reported
Additional Code 4:	Not reported
Additional Code 5:	Not reported

Shipment Date:	19990730
Creation Date:	10/26/1999 0:00:00
Receipt Date:	19990802
Manifest ID:	99424906
Trans EPA ID:	MOD095038998
Trans Name:	Not reported
Trans 2 EPA ID:	Not reported
Trans 2 Name:	Not reported
TSDF EPA ID:	AZD081705402
Trans Name:	Not reported
TSDF Alt EPA ID:	Not reported
TSDF Alt Name:	Not reported
Waste Code Description:	141 - Off-specification, aged, or surplus inorganics

SUNLAND, INC./MACDERMID, INC. (Continued) **1000188221**

RCRA Code:	D001
Meth Code:	T01 - Treatment, Tank
Quantity Tons:	0.4795
Waste Quantity:	115
Quantity Unit:	G
Additional Code 1:	Not reported
Additional Code 2:	Not reported
Additional Code 3:	Not reported
Additional Code 4:	Not reported
Additional Code 5:	Not reported
Shipment Date:	19990730
Creation Date:	10/26/1999 0:00:00
Receipt Date:	19990802
Manifest ID:	99424906
Trans EPA ID:	MOD095038998
Trans Name:	Not reported
Trans 2 EPA ID:	Not reported
Trans 2 Name:	Not reported
TSDF EPA ID:	AZD081705402
Trans Name:	Not reported
TSDF Alt EPA ID:	Not reported
TSDF Alt Name:	Not reported
Waste Code Description:	141 - Off-specification, aged, or surplus inorganics
RCRA Code:	D002
Meth Code:	T01 - Treatment, Tank
Quantity Tons:	0.417
Waste Quantity:	100
Quantity Unit:	G
Additional Code 1:	Not reported
Additional Code 2:	Not reported
Additional Code 3:	Not reported
Additional Code 4:	Not reported
Additional Code 5:	Not reported
Shipment Date:	19990730
Creation Date:	Not reported
Receipt Date:	Not reported
Manifest ID:	99424906
Trans EPA ID:	MOD095038998
Trans Name:	Not reported
Trans 2 EPA ID:	Not reported
Trans 2 Name:	Not reported
TSDF EPA ID:	AZD081705402
Trans Name:	Not reported
TSDF Alt EPA ID:	Not reported
TSDF Alt Name:	Not reported
Waste Code Description:	141 - Off-specification, aged, or surplus inorganics
RCRA Code:	D002
Meth Code:	T01 - Treatment, Tank
Quantity Tons:	0.025
Waste Quantity:	50
Quantity Unit:	P
Additional Code 1:	Not reported
Additional Code 2:	Not reported
Additional Code 3:	Not reported
Additional Code 4:	Not reported

SUNLAND, INC./MACDERMID, INC. (Continued) **1000188221**

Additional Code 5:	Not reported
Shipment Date:	19990730
Creation Date:	10/26/1999 0:00:00
Receipt Date:	19990802
Manifest ID:	99424906
Trans EPA ID:	MOD095038998
Trans Name:	Not reported
Trans 2 EPA ID:	Not reported
Trans 2 Name:	Not reported
TSDF EPA ID:	AZD081705402
Trans Name:	Not reported
TSDF Alt EPA ID:	Not reported
TSDF Alt Name:	Not reported
Waste Code Description:	122 - Alkaline solution without metals (pH > 12.5
RCRA Code:	D002
Meth Code:	T01 - Treatment, Tank
Quantity Tons:	2.8773
Waste Quantity:	690
Quantity Unit:	G
Additional Code 1:	Not reported
Additional Code 2:	Not reported
Additional Code 3:	Not reported
Additional Code 4:	Not reported
Additional Code 5:	Not reported
Shipment Date:	19990615
Creation Date:	Not reported
Receipt Date:	Not reported
Manifest ID:	98814787
Trans EPA ID:	MOD095038998
Trans Name:	Not reported
Trans 2 EPA ID:	Not reported
Trans 2 Name:	Not reported
TSDF EPA ID:	AZD081705402
Trans Name:	Not reported
TSDF Alt EPA ID:	Not reported
TSDF Alt Name:	Not reported
Waste Code Description:	- Not reported
RCRA Code:	Not reported
Meth Code:	T03 - Treatment, Incineration
Quantity Tons:	0.2502
Waste Quantity:	60
Quantity Unit:	G
Additional Code 1:	Not reported
Additional Code 2:	Not reported
Additional Code 3:	Not reported
Additional Code 4:	Not reported
Additional Code 5:	Not reported

Additional Info:

Year:	2004
Gen EPA ID:	CAD010707222
Shipment Date:	Not reported
Creation Date:	Not reported
Receipt Date:	Not reported

SUNLAND, INC./MACDERMID, INC. (Continued) **1000188221**

Manifest ID:	23538237
Trans EPA ID:	IND058484114
Trans Name:	HERITAGE TRANSPORT LLC / SIGNAL HI
Trans 2 EPA ID:	AZD982403586
Trans 2 Name:	ENGLUND EQUIPMENT
TSDF EPA ID:	AZD081705402
Trans Name:	HERITAGE ENVIRONMENTAL SERVICES LL
TSDF Alt EPA ID:	Not reported
TSDF Alt Name:	Not reported
Waste Code Description:	- Not reported
RCRA Code:	D001
Meth Code:	T01 - Treatment, Tank
Quantity Tons:	0.2085
Waste Quantity:	50
Quantity Unit:	G
Additional Code 1:	Not reported
Additional Code 2:	Not reported
Additional Code 3:	Not reported
Additional Code 4:	Not reported
Additional Code 5:	Not reported

Shipment Date:	Not reported
Creation Date:	Not reported
Receipt Date:	Not reported
Manifest ID:	23538237
Trans EPA ID:	IND058484114
Trans Name:	HERITAGE TRANSPORT LLC / SIGNAL HI
Trans 2 EPA ID:	AZD982403586
Trans 2 Name:	ENGLUND EQUIPMENT
TSDF EPA ID:	AZD081705402
Trans Name:	HERITAGE ENVIRONMENTAL SERVICES LL
TSDF Alt EPA ID:	Not reported
TSDF Alt Name:	Not reported
Waste Code Description:	- Not reported
RCRA Code:	Not reported
Meth Code:	T01 - Treatment, Tank
Quantity Tons:	Not reported
Waste Quantity:	Not reported
Quantity Unit:	Not reported
Additional Code 1:	Not reported
Additional Code 2:	Not reported
Additional Code 3:	Not reported
Additional Code 4:	Not reported
Additional Code 5:	Not reported

Shipment Date:	Not reported
Creation Date:	Not reported
Receipt Date:	Not reported
Manifest ID:	23538237
Trans EPA ID:	IND058484114
Trans Name:	HERITAGE TRANSPORT LLC / SIGNAL HI
Trans 2 EPA ID:	AZD982403586
Trans 2 Name:	ENGLUND EQUIPMENT
TSDF EPA ID:	AZD081705402
Trans Name:	HERITAGE ENVIRONMENTAL SERVICES LL
TSDF Alt EPA ID:	Not reported
TSDF Alt Name:	Not reported

SUNLAND, INC./MACDERMID, INC. (Continued) **1000188221**

Waste Code Description:	- Not reported
RCRA Code:	D001
Meth Code:	- Not reported
Quantity Tons:	Not reported
Waste Quantity:	Not reported
Quantity Unit:	Not reported
Additional Code 1:	Not reported
Additional Code 2:	Not reported
Additional Code 3:	Not reported
Additional Code 4:	Not reported
Additional Code 5:	Not reported
Shipment Date:	Not reported
Creation Date:	Not reported
Receipt Date:	Not reported
Manifest ID:	23538237
Trans EPA ID:	IND058484114
Trans Name:	HERITAGE TRANSPORT LLC / SIGNAL HI
Trans 2 EPA ID:	AZD982403586
Trans 2 Name:	ENGLUND EQUIPMENT
TSDF EPA ID:	AZD081705402
Trans Name:	HERITAGE ENVIRONMENTAL SERVICES LL
TSDF Alt EPA ID:	Not reported
TSDF Alt Name:	Not reported
Waste Code Description:	- Not reported
RCRA Code:	D001
Meth Code:	T01 - Treatment, Tank
Quantity Tons:	0.01
Waste Quantity:	20
Quantity Unit:	P
Additional Code 1:	Not reported
Additional Code 2:	Not reported
Additional Code 3:	Not reported
Additional Code 4:	Not reported
Additional Code 5:	Not reported
Shipment Date:	Not reported
Creation Date:	Not reported
Receipt Date:	Not reported
Manifest ID:	23538237
Trans EPA ID:	IND058484114
Trans Name:	HERITAGE TRANSPORT LLC / SIGNAL HI
Trans 2 EPA ID:	AZD982403586
Trans 2 Name:	ENGLUND EQUIPMENT
TSDF EPA ID:	AZD081705402
Trans Name:	HERITAGE ENVIRONMENTAL SERVICES LL
TSDF Alt EPA ID:	Not reported
TSDF Alt Name:	Not reported
Waste Code Description:	- Not reported
RCRA Code:	Not reported
Meth Code:	T01 - Treatment, Tank
Quantity Tons:	0.10425
Waste Quantity:	25
Quantity Unit:	G
Additional Code 1:	Not reported
Additional Code 2:	Not reported
Additional Code 3:	Not reported

SUNLAND, INC./MACDERMID, INC. (Continued) **1000188221**

Additional Code 4:	Not reported
Additional Code 5:	Not reported
Shipment Date:	Not reported
Creation Date:	Not reported
Receipt Date:	Not reported
Manifest ID:	23538237
Trans EPA ID:	IND058484114
Trans Name:	HERITAGE TRANSPORT LLC / SIGNAL HI
Trans 2 EPA ID:	AZD982403586
Trans 2 Name:	ENGLUND EQUIPMENT
TSDF EPA ID:	AZD081705402
Trans Name:	HERITAGE ENVIRONMENTAL SERVICES LL
TSDF Alt EPA ID:	Not reported
TSDF Alt Name:	Not reported
Waste Code Description:	- Not reported
RCRA Code:	Not reported
Meth Code:	T03 - Treatment, Incineration
Quantity Tons:	0.14595
Waste Quantity:	35
Quantity Unit:	G
Additional Code 1:	Not reported
Additional Code 2:	Not reported
Additional Code 3:	Not reported
Additional Code 4:	Not reported
Additional Code 5:	Not reported
Shipment Date:	Not reported
Creation Date:	Not reported
Receipt Date:	Not reported
Manifest ID:	23538237
Trans EPA ID:	IND058484114
Trans Name:	HERITAGE TRANSPORT LLC / SIGNAL HI
Trans 2 EPA ID:	AZD982403586
Trans 2 Name:	ENGLUND EQUIPMENT
TSDF EPA ID:	AZD081705402
Trans Name:	HERITAGE ENVIRONMENTAL SERVICES LL
TSDF Alt EPA ID:	Not reported
TSDF Alt Name:	Not reported
Waste Code Description:	- Not reported
RCRA Code:	Not reported
Meth Code:	D80 - Disposal, Land Fill
Quantity Tons:	0.8
Waste Quantity:	1600
Quantity Unit:	P
Additional Code 1:	Not reported
Additional Code 2:	Not reported
Additional Code 3:	Not reported
Additional Code 4:	Not reported
Additional Code 5:	Not reported
Shipment Date:	Not reported
Creation Date:	Not reported
Receipt Date:	Not reported
Manifest ID:	23538237
Trans EPA ID:	IND058484114
Trans Name:	HERITAGE TRANSPORT LLC / SIGNAL HI

SUNLAND, INC./MACDERMID, INC. (Continued) **1000188221**

Trans 2 EPA ID:	AZD982403586
Trans 2 Name:	ENGLUND EQUIPMENT
TSDF EPA ID:	AZD081705402
Trans Name:	HERITAGE ENVIRONMENTAL SERVICES LL
TSDF Alt EPA ID:	Not reported
TSDF Alt Name:	Not reported
Waste Code Description:	- Not reported
RCRA Code:	Not reported
Meth Code:	R01 - Recycler
Quantity Tons:	Not reported
Waste Quantity:	Not reported
Quantity Unit:	Not reported
Additional Code 1:	Not reported
Additional Code 2:	Not reported
Additional Code 3:	Not reported
Additional Code 4:	Not reported
Additional Code 5:	Not reported

Shipment Date:	Not reported
Creation Date:	Not reported
Receipt Date:	Not reported
Manifest ID:	23538237
Trans EPA ID:	IND058484114
Trans Name:	HERITAGE TRANSPORT LLC / SIGNAL HI
Trans 2 EPA ID:	AZD982403586
Trans 2 Name:	ENGLUND EQUIPMENT
TSDF EPA ID:	AZD081705402
Trans Name:	HERITAGE ENVIRONMENTAL SERVICES LL
TSDF Alt EPA ID:	Not reported
TSDF Alt Name:	Not reported
Waste Code Description:	- Not reported
RCRA Code:	Not reported
Meth Code:	T03 - Treatment, Incineration
Quantity Tons:	Not reported
Waste Quantity:	Not reported
Quantity Unit:	Not reported
Additional Code 1:	Not reported
Additional Code 2:	Not reported
Additional Code 3:	Not reported
Additional Code 4:	Not reported
Additional Code 5:	Not reported

Shipment Date:	Not reported
Creation Date:	Not reported
Receipt Date:	Not reported
Manifest ID:	23538237
Trans EPA ID:	IND058484114
Trans Name:	HERITAGE TRANSPORT LLC / SIGNAL HI
Trans 2 EPA ID:	AZD982403586
Trans 2 Name:	ENGLUND EQUIPMENT
TSDF EPA ID:	AZD081705402
Trans Name:	HERITAGE ENVIRONMENTAL SERVICES LL
TSDF Alt EPA ID:	Not reported
TSDF Alt Name:	Not reported
Waste Code Description:	- Not reported
RCRA Code:	D002
Meth Code:	T03 - Treatment, Incineration

SUNLAND, INC./MACDERMID, INC. (Continued) **1000188221**

Quantity Tons:	0.0417
Waste Quantity:	10
Quantity Unit:	G
Additional Code 1:	Not reported
Additional Code 2:	Not reported
Additional Code 3:	Not reported
Additional Code 4:	Not reported
Additional Code 5:	Not reported

Additional Info:

Year:	1995
Gen EPA ID:	CAD010707222
Shipment Date:	19951026
Creation Date:	7/26/1996 0:00:00
Receipt Date:	19951031
Manifest ID:	95720163
Trans EPA ID:	CAD983613688
Trans Name:	Not reported
Trans 2 EPA ID:	Not reported
Trans 2 Name:	Not reported
TSDF EPA ID:	CAD097030993
Trans Name:	Not reported
TSDF Alt EPA ID:	Not reported
TSDF Alt Name:	Not reported
Waste Code Description:	792 - Not reported
RCRA Code:	D002
Meth Code:	R01 - Recycler
Quantity Tons:	0.2293
Waste Quantity:	55
Quantity Unit:	G
Additional Code 1:	Not reported
Additional Code 2:	Not reported
Additional Code 3:	Not reported
Additional Code 4:	Not reported
Additional Code 5:	Not reported
Shipment Date:	19951025
Creation Date:	7/26/1996 0:00:00
Receipt Date:	19951030
Manifest ID:	95720166
Trans EPA ID:	CAD983613688
Trans Name:	Not reported
Trans 2 EPA ID:	Not reported
Trans 2 Name:	Not reported
TSDF EPA ID:	CAD097030993
Trans Name:	Not reported
TSDF Alt EPA ID:	Not reported
TSDF Alt Name:	Not reported
Waste Code Description:	711 - Liquids with cyanides > 1000 mg/l
RCRA Code:	P030
Meth Code:	R01 - Recycler
Quantity Tons:	0.2293
Waste Quantity:	55
Quantity Unit:	G
Additional Code 1:	Not reported
Additional Code 2:	Not reported

SUNLAND, INC./MACDERMID, INC. (Continued) **1000188221**

Additional Code 3:	Not reported
Additional Code 4:	Not reported
Additional Code 5:	Not reported
Shipment Date:	19950927
Creation Date:	7/26/1996 0:00:00
Receipt Date:	19951003
Manifest ID:	95581147
Trans EPA ID:	CAD000083181
Trans Name:	Not reported
Trans 2 EPA ID:	Not reported
Trans 2 Name:	Not reported
TSDF EPA ID:	AZD049318009
Trans Name:	Not reported
TSDF Alt EPA ID:	Not reported
TSDF Alt Name:	Not reported
Waste Code Description:	141 - Off-specification, aged, or surplus inorganics
RCRA Code:	D006
Meth Code:	H01 - Transfer Station
Quantity Tons:	0.0667
Waste Quantity:	16
Quantity Unit:	G
Additional Code 1:	Not reported
Additional Code 2:	Not reported
Additional Code 3:	Not reported
Additional Code 4:	Not reported
Additional Code 5:	Not reported
Shipment Date:	19950927
Creation Date:	7/26/1996 0:00:00
Receipt Date:	19951003
Manifest ID:	95581147
Trans EPA ID:	CAD000083181
Trans Name:	Not reported
Trans 2 EPA ID:	Not reported
Trans 2 Name:	Not reported
TSDF EPA ID:	AZD049318009
Trans Name:	Not reported
TSDF Alt EPA ID:	Not reported
TSDF Alt Name:	Not reported
Waste Code Description:	331 - Off-specification, aged, or surplus organics
RCRA Code:	D008
Meth Code:	H01 - Transfer Station
Quantity Tons:	1.815
Waste Quantity:	550
Quantity Unit:	G
Additional Code 1:	Not reported
Additional Code 2:	Not reported
Additional Code 3:	Not reported
Additional Code 4:	Not reported
Additional Code 5:	Not reported
Shipment Date:	19950927
Creation Date:	7/26/1996 0:00:00
Receipt Date:	19951003
Manifest ID:	95581147
Trans EPA ID:	CAD000083181

SUNLAND, INC./MACDERMID, INC. (Continued) **1000188221**

Trans Name:	Not reported
Trans 2 EPA ID:	Not reported
Trans 2 Name:	Not reported
TSDF EPA ID:	AZD049318009
Trans Name:	Not reported
TSDF Alt EPA ID:	Not reported
TSDF Alt Name:	Not reported
Waste Code Description:	331 - Off-specification, aged, or surplus organics
RCRA Code:	D002
Meth Code:	H01 - Transfer Station
Quantity Tons:	0.0462
Waste Quantity:	14
Quantity Unit:	G
Additional Code 1:	Not reported
Additional Code 2:	Not reported
Additional Code 3:	Not reported
Additional Code 4:	Not reported
Additional Code 5:	Not reported
Shipment Date:	19950927
Creation Date:	7/26/1996 0:00:00
Receipt Date:	19951003
Manifest ID:	95581147
Trans EPA ID:	CAD000083181
Trans Name:	Not reported
Trans 2 EPA ID:	Not reported
Trans 2 Name:	Not reported
TSDF EPA ID:	AZD049318009
Trans Name:	Not reported
TSDF Alt EPA ID:	Not reported
TSDF Alt Name:	Not reported
Waste Code Description:	122 - Alkaline solution without metals (pH > 12.5
RCRA Code:	D002
Meth Code:	H01 - Transfer Station
Quantity Tons:	0.2085
Waste Quantity:	50
Quantity Unit:	G
Additional Code 1:	Not reported
Additional Code 2:	Not reported
Additional Code 3:	Not reported
Additional Code 4:	Not reported
Additional Code 5:	Not reported
Shipment Date:	19950623
Creation Date:	4/2/1996 0:00:00
Receipt Date:	19950629
Manifest ID:	92722281
Trans EPA ID:	CAD000083121
Trans Name:	Not reported
Trans 2 EPA ID:	Not reported
Trans 2 Name:	Not reported
TSDF EPA ID:	CAD059494310
Trans Name:	Not reported
TSDF Alt EPA ID:	CAD059494310
TSDF Alt Name:	Not reported
Waste Code Description:	181 - Other inorganic solid waste Organics
RCRA Code:	Not reported

SUNLAND, INC./MACDERMID, INC. (Continued) **1000188221**

Meth Code:	H01 - Transfer Station
Quantity Tons:	0.525
Waste Quantity:	1050
Quantity Unit:	P
Additional Code 1:	Not reported
Additional Code 2:	Not reported
Additional Code 3:	Not reported
Additional Code 4:	Not reported
Additional Code 5:	Not reported
Shipment Date:	19950623
Creation Date:	4/2/1996 0:00:00
Receipt Date:	19950629
Manifest ID:	92722281
Trans EPA ID:	CAD000083121
Trans Name:	Not reported
Trans 2 EPA ID:	Not reported
Trans 2 Name:	Not reported
TSDF EPA ID:	CAD059494310
Trans Name:	Not reported
TSDF Alt EPA ID:	CAD059494310
TSDF Alt Name:	Not reported
Waste Code Description:	- Not reported
RCRA Code:	Not reported
Meth Code:	D99 - Disposal, Other
Quantity Tons:	5.4001
Waste Quantity:	1295
Quantity Unit:	G
Additional Code 1:	Not reported
Additional Code 2:	Not reported
Additional Code 3:	Not reported
Additional Code 4:	Not reported
Additional Code 5:	Not reported
Shipment Date:	19950623
Creation Date:	4/2/1996 0:00:00
Receipt Date:	19950629
Manifest ID:	92722281
Trans EPA ID:	CAD000083121
Trans Name:	Not reported
Trans 2 EPA ID:	Not reported
Trans 2 Name:	Not reported
TSDF EPA ID:	CAD059494310
Trans Name:	Not reported
TSDF Alt EPA ID:	CAD059494310
TSDF Alt Name:	Not reported
Waste Code Description:	343 - Unspecified organic liquid mixture
RCRA Code:	Not reported
Meth Code:	D99 - Disposal, Other
Quantity Tons:	0.187
Waste Quantity:	55
Quantity Unit:	G
Additional Code 1:	Not reported
Additional Code 2:	Not reported
Additional Code 3:	Not reported
Additional Code 4:	Not reported
Additional Code 5:	Not reported

SUNLAND, INC./MACDERMID, INC. (Continued) **1000188221**

Shipment Date:	19950331
Creation Date:	3/29/1996 0:00:00
Receipt Date:	19950407
Manifest ID:	92722551
Trans EPA ID:	CAD000083121
Trans Name:	Not reported
Trans 2 EPA ID:	Not reported
Trans 2 Name:	Not reported
TSDF EPA ID:	CAD059494310
Trans Name:	Not reported
TSDF Alt EPA ID:	CAD059494310
TSDF Alt Name:	Not reported
Waste Code Description:	343 - Unspecified organic liquid mixture
RCRA Code:	D002
Meth Code:	D99 - Disposal, Other
Quantity Tons:	3.366
Waste Quantity:	990
Quantity Unit:	G
Additional Code 1:	Not reported
Additional Code 2:	Not reported
Additional Code 3:	Not reported
Additional Code 4:	Not reported
Additional Code 5:	Not reported

Additional Info:

Year:	2003
Gen EPA ID:	CAD010707222

Shipment Date:	20031219
Creation Date:	8/20/2004 9:41:48
Receipt Date:	20040107
Manifest ID:	22837570
Trans EPA ID:	IND058484114
Trans Name:	HERITAGE TRANSPORT LLC / SIGNAL HI
Trans 2 EPA ID:	AZD982403586
Trans 2 Name:	ENGLUND EQUIPMENT
TSDF EPA ID:	AZD081705402
Trans Name:	HERITAGE ENVIRONMENTAL SERVICES LL
TSDF Alt EPA ID:	Not reported
TSDF Alt Name:	Not reported
Waste Code Description:	- Not reported
RCRA Code:	D002
Meth Code:	T01 - Treatment, Tank
Quantity Tons:	0.02085
Waste Quantity:	5
Quantity Unit:	G
Additional Code 1:	Not reported
Additional Code 2:	Not reported
Additional Code 3:	Not reported
Additional Code 4:	Not reported
Additional Code 5:	Not reported

Shipment Date:	20031219
Creation Date:	8/20/2004 9:41:48
Receipt Date:	20040107
Manifest ID:	22837570
Trans EPA ID:	IND058484114

SUNLAND, INC./MACDERMID, INC. (Continued) **1000188221**

Trans Name:	HERITAGE TRANSPORT LLC / SIGNAL HI
Trans 2 EPA ID:	AZD982403586
Trans 2 Name:	ENGLUND EQUIPMENT
TSDF EPA ID:	AZD081705402
Trans Name:	HERITAGE ENVIRONMENTAL SERVICES LL
TSDF Alt EPA ID:	Not reported
TSDF Alt Name:	Not reported
Waste Code Description:	- Not reported
RCRA Code:	D001
Meth Code:	R01 - Recycler
Quantity Tons:	1.251
Waste Quantity:	300
Quantity Unit:	G
Additional Code 1:	Not reported
Additional Code 2:	Not reported
Additional Code 3:	Not reported
Additional Code 4:	Not reported
Additional Code 5:	Not reported

Shipment Date:	20031219
Creation Date:	8/20/2004 9:41:48
Receipt Date:	20040107
Manifest ID:	22837570
Trans EPA ID:	IND058484114
Trans Name:	HERITAGE TRANSPORT LLC / SIGNAL HI
Trans 2 EPA ID:	AZD982403586
Trans 2 Name:	ENGLUND EQUIPMENT
TSDF EPA ID:	AZD081705402
Trans Name:	HERITAGE ENVIRONMENTAL SERVICES LL
TSDF Alt EPA ID:	Not reported
TSDF Alt Name:	Not reported
Waste Code Description:	- Not reported
RCRA Code:	Not reported
Meth Code:	T01 - Treatment, Tank
Quantity Tons:	Not reported
Waste Quantity:	Not reported
Quantity Unit:	Not reported
Additional Code 1:	Not reported
Additional Code 2:	Not reported
Additional Code 3:	Not reported
Additional Code 4:	Not reported
Additional Code 5:	Not reported

Shipment Date:	20031219
Creation Date:	8/20/2004 9:41:48
Receipt Date:	20040107
Manifest ID:	22837570
Trans EPA ID:	IND058484114
Trans Name:	HERITAGE TRANSPORT LLC / SIGNAL HI
Trans 2 EPA ID:	AZD982403586
Trans 2 Name:	ENGLUND EQUIPMENT
TSDF EPA ID:	AZD081705402
Trans Name:	HERITAGE ENVIRONMENTAL SERVICES LL
TSDF Alt EPA ID:	Not reported
TSDF Alt Name:	Not reported
Waste Code Description:	- Not reported
RCRA Code:	Not reported

SUNLAND, INC./MACDERMID, INC. (Continued) **1000188221**

Meth Code:	T01 - Treatment, Tank
Quantity Tons:	Not reported
Waste Quantity:	Not reported
Quantity Unit:	Not reported
Additional Code 1:	Not reported
Additional Code 2:	Not reported
Additional Code 3:	Not reported
Additional Code 4:	Not reported
Additional Code 5:	Not reported

Additional Info:

Year:	1998
Gen EPA ID:	CAD010707222
Shipment Date:	19980814
Creation Date:	11/2/1998 0:00:00
Receipt Date:	19980814
Manifest ID:	96681776
Trans EPA ID:	CAD983613688
Trans Name:	Not reported
Trans 2 EPA ID:	Not reported
Trans 2 Name:	Not reported
TSDF EPA ID:	CAD097030993
Trans Name:	Not reported
TSDF Alt EPA ID:	Not reported
TSDF Alt Name:	Not reported
Waste Code Description:	792 - Not reported
RCRA Code:	D002
Meth Code:	R01 - Recycler
Quantity Tons:	0.4587
Waste Quantity:	110
Quantity Unit:	G
Additional Code 1:	Not reported
Additional Code 2:	Not reported
Additional Code 3:	Not reported
Additional Code 4:	Not reported
Additional Code 5:	Not reported
Shipment Date:	19980706
Creation Date:	9/22/1998 0:00:00
Receipt Date:	19980709
Manifest ID:	96681775
Trans EPA ID:	CAD983613688
Trans Name:	Not reported
Trans 2 EPA ID:	Not reported
Trans 2 Name:	Not reported
TSDF EPA ID:	CAD097030993
Trans Name:	Not reported
TSDF Alt EPA ID:	CAD097030993
TSDF Alt Name:	Not reported
Waste Code Description:	711 - Liquids with cyanides > 1000 mg/l
RCRA Code:	D002
Meth Code:	R01 - Recycler
Quantity Tons:	0.4587
Waste Quantity:	110
Quantity Unit:	G
Additional Code 1:	Not reported

SUNLAND, INC./MACDERMID, INC. (Continued) **1000188221**

Additional Code 2:	Not reported
Additional Code 3:	Not reported
Additional Code 4:	Not reported
Additional Code 5:	Not reported
Shipment Date:	19980706
Creation Date:	9/22/1998 0:00:00
Receipt Date:	19980709
Manifest ID:	96681775
Trans EPA ID:	CAD983613688
Trans Name:	Not reported
Trans 2 EPA ID:	Not reported
Trans 2 Name:	Not reported
TSDF EPA ID:	CAD097030993
Trans Name:	Not reported
TSDF Alt EPA ID:	CAD097030993
TSDF Alt Name:	Not reported
Waste Code Description:	792 - Not reported
RCRA Code:	D002
Meth Code:	R01 - Recycler
Quantity Tons:	0.4587
Waste Quantity:	110
Quantity Unit:	G
Additional Code 1:	Not reported
Additional Code 2:	Not reported
Additional Code 3:	Not reported
Additional Code 4:	Not reported
Additional Code 5:	Not reported
Shipment Date:	19980616
Creation Date:	9/15/1998 0:00:00
Receipt Date:	19980618
Manifest ID:	96643816
Trans EPA ID:	CAD000083121
Trans Name:	Not reported
Trans 2 EPA ID:	Not reported
Trans 2 Name:	Not reported
TSDF EPA ID:	CAD050806850
Trans Name:	Not reported
TSDF Alt EPA ID:	CAD050806850
TSDF Alt Name:	Not reported
Waste Code Description:	791 - Liquids with pH < 2 792 Liquids with pH < 2 with metals
RCRA Code:	D002
Meth Code:	H01 - Transfer Station
Quantity Tons:	1.4595
Waste Quantity:	350
Quantity Unit:	G
Additional Code 1:	Not reported
Additional Code 2:	Not reported
Additional Code 3:	Not reported
Additional Code 4:	Not reported
Additional Code 5:	Not reported
Shipment Date:	19980408
Creation Date:	Not reported
Receipt Date:	Not reported
Manifest ID:	96643308

SUNLAND, INC./MACDERMID, INC. (Continued) **1000188221**

Trans EPA ID:	CAD000083121
Trans Name:	Not reported
Trans 2 EPA ID:	Not reported
Trans 2 Name:	Not reported
TSDF EPA ID:	CAD050806850
Trans Name:	Not reported
TSDF Alt EPA ID:	CAD050806850
TSDF Alt Name:	Not reported
Waste Code Description:	141 - Off-specification, aged, or surplus inorganics
RCRA Code:	Not reported
Meth Code:	- Not reported
Quantity Tons:	0.1042
Waste Quantity:	25
Quantity Unit:	G
Additional Code 1:	Not reported
Additional Code 2:	Not reported
Additional Code 3:	Not reported
Additional Code 4:	Not reported
Additional Code 5:	Not reported

Shipment Date:	19980408
Creation Date:	Not reported
Receipt Date:	Not reported
Manifest ID:	96643308
Trans EPA ID:	CAD000083121
Trans Name:	Not reported
Trans 2 EPA ID:	Not reported
Trans 2 Name:	Not reported
TSDF EPA ID:	CAD050806850
Trans Name:	Not reported
TSDF Alt EPA ID:	CAD050806850
TSDF Alt Name:	Not reported
Waste Code Description:	331 - Off-specification, aged, or surplus organics
RCRA Code:	Not reported
Meth Code:	H01 - Transfer Station
Quantity Tons:	0.066
Waste Quantity:	20
Quantity Unit:	G
Additional Code 1:	Not reported
Additional Code 2:	Not reported
Additional Code 3:	Not reported
Additional Code 4:	Not reported
Additional Code 5:	Not reported

Shipment Date:	19980408
Creation Date:	Not reported
Receipt Date:	Not reported
Manifest ID:	96643308
Trans EPA ID:	CAD000083121
Trans Name:	Not reported
Trans 2 EPA ID:	Not reported
Trans 2 Name:	Not reported
TSDF EPA ID:	CAD050806850
Trans Name:	Not reported
TSDF Alt EPA ID:	CAD050806850
TSDF Alt Name:	Not reported
Waste Code Description:	141 - Off-specification, aged, or surplus inorganics

SUNLAND, INC./MACDERMID, INC. (Continued) **1000188221**

RCRA Code:	Not reported
Meth Code:	H01 - Transfer Station
Quantity Tons:	0.1876
Waste Quantity:	45
Quantity Unit:	G
Additional Code 1:	Not reported
Additional Code 2:	Not reported
Additional Code 3:	Not reported
Additional Code 4:	Not reported
Additional Code 5:	Not reported
Shipment Date:	19980408
Creation Date:	Not reported
Receipt Date:	Not reported
Manifest ID:	96643308
Trans EPA ID:	CAD000083121
Trans Name:	Not reported
Trans 2 EPA ID:	Not reported
Trans 2 Name:	Not reported
TSDF EPA ID:	CAD050806850
Trans Name:	Not reported
TSDF Alt EPA ID:	CAD050806850
TSDF Alt Name:	Not reported
Waste Code Description:	141 - Off-specification, aged, or surplus inorganics
RCRA Code:	Not reported
Meth Code:	H01 - Transfer Station
Quantity Tons:	0.0625
Waste Quantity:	15
Quantity Unit:	G
Additional Code 1:	Not reported
Additional Code 2:	Not reported
Additional Code 3:	Not reported
Additional Code 4:	Not reported
Additional Code 5:	Not reported
Shipment Date:	19980408
Creation Date:	Not reported
Receipt Date:	Not reported
Manifest ID:	96643308
Trans EPA ID:	CAD000083121
Trans Name:	Not reported
Trans 2 EPA ID:	Not reported
Trans 2 Name:	Not reported
TSDF EPA ID:	CAD050806850
Trans Name:	Not reported
TSDF Alt EPA ID:	CAD050806850
TSDF Alt Name:	Not reported
Waste Code Description:	141 - Off-specification, aged, or surplus inorganics
RCRA Code:	Not reported
Meth Code:	H01 - Transfer Station
Quantity Tons:	0.1251
Waste Quantity:	30
Quantity Unit:	G
Additional Code 1:	Not reported
Additional Code 2:	Not reported
Additional Code 3:	Not reported
Additional Code 4:	Not reported

SUNLAND, INC./MACDERMID, INC. (Continued) **1000188221**

Additional Code 5:	Not reported
Shipment Date:	19980408
Creation Date:	Not reported
Receipt Date:	Not reported
Manifest ID:	96643308
Trans EPA ID:	CAD000083121
Trans Name:	Not reported
Trans 2 EPA ID:	Not reported
Trans 2 Name:	Not reported
TSDF EPA ID:	CAD050806850
Trans Name:	Not reported
TSDF Alt EPA ID:	CAD050806850
TSDF Alt Name:	Not reported
Waste Code Description:	141 - Off-specification, aged, or surplus inorganics
RCRA Code:	Not reported
Meth Code:	H01 - Transfer Station
Quantity Tons:	0.0208
Waste Quantity:	5
Quantity Unit:	G
Additional Code 1:	Not reported
Additional Code 2:	Not reported
Additional Code 3:	Not reported
Additional Code 4:	Not reported
Additional Code 5:	Not reported

Additional Info:

Year:	1996
Gen EPA ID:	CAD010707222
Shipment Date:	19960806
Creation Date:	5/30/1997 0:00:00
Receipt Date:	19960806
Manifest ID:	96326439
Trans EPA ID:	CAD983613688
Trans Name:	Not reported
Trans 2 EPA ID:	Not reported
Trans 2 Name:	Not reported
TSDF EPA ID:	CAD097030993
Trans Name:	Not reported
TSDF Alt EPA ID:	Not reported
TSDF Alt Name:	Not reported
Waste Code Description:	792 - Not reported
RCRA Code:	D002
Meth Code:	R01 - Recycler
Quantity Tons:	0.2293
Waste Quantity:	55
Quantity Unit:	G
Additional Code 1:	Not reported
Additional Code 2:	Not reported
Additional Code 3:	Not reported
Additional Code 4:	Not reported
Additional Code 5:	Not reported
Shipment Date:	19960628
Creation Date:	12/4/1997 0:00:00
Receipt Date:	19960709

SUNLAND, INC./MACDERMID, INC. (Continued) **1000188221**

Manifest ID:	95851352
Trans EPA ID:	CAD000083121
Trans Name:	Not reported
Trans 2 EPA ID:	ARD981908551
Trans 2 Name:	Not reported
TSDF EPA ID:	AZD049318009
Trans Name:	Not reported
TSDF Alt EPA ID:	Not reported
TSDF Alt Name:	Not reported
Waste Code Description:	181 - Other inorganic solid waste Organics
RCRA Code:	D001
Meth Code:	H01 - Transfer Station
Quantity Tons:	0.15
Waste Quantity:	300
Quantity Unit:	P
Additional Code 1:	Not reported
Additional Code 2:	Not reported
Additional Code 3:	Not reported
Additional Code 4:	Not reported
Additional Code 5:	Not reported

Shipment Date:	19960628
Creation Date:	12/4/1997 0:00:00
Receipt Date:	19960709
Manifest ID:	95851352
Trans EPA ID:	CAD000083121
Trans Name:	Not reported
Trans 2 EPA ID:	ARD981908551
Trans 2 Name:	Not reported
TSDF EPA ID:	AZD049318009
Trans Name:	Not reported
TSDF Alt EPA ID:	Not reported
TSDF Alt Name:	Not reported
Waste Code Description:	133 - Aqueous solution with 10% or more total organic residues
RCRA Code:	D001
Meth Code:	H01 - Transfer Station
Quantity Tons:	0.2085
Waste Quantity:	50
Quantity Unit:	G
Additional Code 1:	Not reported
Additional Code 2:	Not reported
Additional Code 3:	Not reported
Additional Code 4:	Not reported
Additional Code 5:	Not reported

Shipment Date:	19960628
Creation Date:	9/12/1997 0:00:00
Receipt Date:	19960709
Manifest ID:	95199233
Trans EPA ID:	CAD000083121
Trans Name:	Not reported
Trans 2 EPA ID:	ARD981908551
Trans 2 Name:	Not reported
TSDF EPA ID:	AZD049318009
Trans Name:	Not reported
TSDF Alt EPA ID:	Not reported
TSDF Alt Name:	Not reported

SUNLAND, INC./MACDERMID, INC. (Continued) **1000188221**

Waste Code Description:	331 - Off-specification, aged, or surplus organics
RCRA Code:	D001
Meth Code:	H01 - Transfer Station
Quantity Tons:	0.025
Waste Quantity:	50
Quantity Unit:	P
Additional Code 1:	Not reported
Additional Code 2:	Not reported
Additional Code 3:	Not reported
Additional Code 4:	Not reported
Additional Code 5:	Not reported
Shipment Date:	19960628
Creation Date:	9/12/1997 0:00:00
Receipt Date:	19960709
Manifest ID:	95199233
Trans EPA ID:	CAD000083121
Trans Name:	Not reported
Trans 2 EPA ID:	ARD981908551
Trans 2 Name:	Not reported
TSDF EPA ID:	AZD049318009
Trans Name:	Not reported
TSDF Alt EPA ID:	Not reported
TSDF Alt Name:	Not reported
Waste Code Description:	343 - Unspecified organic liquid mixture
RCRA Code:	Not reported
Meth Code:	H01 - Transfer Station
Quantity Tons:	1
Waste Quantity:	2000
Quantity Unit:	P
Additional Code 1:	Not reported
Additional Code 2:	Not reported
Additional Code 3:	Not reported
Additional Code 4:	Not reported
Additional Code 5:	Not reported
Shipment Date:	19960628
Creation Date:	12/4/1997 0:00:00
Receipt Date:	19960709
Manifest ID:	95851352
Trans EPA ID:	CAD000083121
Trans Name:	Not reported
Trans 2 EPA ID:	ARD981908551
Trans 2 Name:	Not reported
TSDF EPA ID:	AZD049318009
Trans Name:	Not reported
TSDF Alt EPA ID:	Not reported
TSDF Alt Name:	Not reported
Waste Code Description:	331 - Off-specification, aged, or surplus organics
RCRA Code:	D002
Meth Code:	H01 - Transfer Station
Quantity Tons:	0.198
Waste Quantity:	60
Quantity Unit:	G
Additional Code 1:	Not reported
Additional Code 2:	Not reported
Additional Code 3:	Not reported

SUNLAND, INC./MACDERMID, INC. (Continued) **1000188221**

Additional Code 4:	Not reported
Additional Code 5:	Not reported
Shipment Date:	19960628
Creation Date:	12/4/1997 0:00:00
Receipt Date:	19960709
Manifest ID:	95851352
Trans EPA ID:	CAD000083121
Trans Name:	Not reported
Trans 2 EPA ID:	ARD981908551
Trans 2 Name:	Not reported
TSDF EPA ID:	AZD049318009
Trans Name:	Not reported
TSDF Alt EPA ID:	Not reported
TSDF Alt Name:	Not reported
Waste Code Description:	181 - Other inorganic solid waste Organics
RCRA Code:	Not reported
Meth Code:	H01 - Transfer Station
Quantity Tons:	0.3
Waste Quantity:	600
Quantity Unit:	P
Additional Code 1:	Not reported
Additional Code 2:	Not reported
Additional Code 3:	Not reported
Additional Code 4:	Not reported
Additional Code 5:	Not reported
Shipment Date:	19960628
Creation Date:	9/12/1997 0:00:00
Receipt Date:	19960709
Manifest ID:	95199233
Trans EPA ID:	CAD000083121
Trans Name:	Not reported
Trans 2 EPA ID:	ARD981908551
Trans 2 Name:	Not reported
TSDF EPA ID:	AZD049318009
Trans Name:	Not reported
TSDF Alt EPA ID:	Not reported
TSDF Alt Name:	Not reported
Waste Code Description:	343 - Unspecified organic liquid mixture
RCRA Code:	Not reported
Meth Code:	H01 - Transfer Station
Quantity Tons:	2.72
Waste Quantity:	800
Quantity Unit:	G
Additional Code 1:	Not reported
Additional Code 2:	Not reported
Additional Code 3:	Not reported
Additional Code 4:	Not reported
Additional Code 5:	Not reported
Shipment Date:	19960628
Creation Date:	9/12/1997 0:00:00
Receipt Date:	19960709
Manifest ID:	95199233
Trans EPA ID:	CAD000083121
Trans Name:	Not reported

SUNLAND, INC./MACDERMID, INC. (Continued) **1000188221**

Trans 2 EPA ID:	ARD981908551
Trans 2 Name:	Not reported
TSDF EPA ID:	AZD049318009
Trans Name:	Not reported
TSDF Alt EPA ID:	Not reported
TSDF Alt Name:	Not reported
Waste Code Description:	123 - Unspecified alkaline solution
RCRA Code:	D002
Meth Code:	H01 - Transfer Station
Quantity Tons:	0.2
Waste Quantity:	400
Quantity Unit:	P
Additional Code 1:	Not reported
Additional Code 2:	Not reported
Additional Code 3:	Not reported
Additional Code 4:	Not reported
Additional Code 5:	Not reported

Shipment Date:	19960223
Creation Date:	10/16/1996 0:00:00
Receipt Date:	19960229
Manifest ID:	96018157
Trans EPA ID:	CAD983613688
Trans Name:	Not reported
Trans 2 EPA ID:	Not reported
Trans 2 Name:	Not reported
TSDF EPA ID:	CAD097030993
Trans Name:	Not reported
TSDF Alt EPA ID:	Not reported
TSDF Alt Name:	Not reported
Waste Code Description:	792 - Not reported
RCRA Code:	D002
Meth Code:	R01 - Recycler
Quantity Tons:	0.2293
Waste Quantity:	55
Quantity Unit:	G
Additional Code 1:	Not reported
Additional Code 2:	Not reported
Additional Code 3:	Not reported
Additional Code 4:	Not reported
Additional Code 5:	Not reported

Additional Info:

Year:	1997
Gen EPA ID:	CAD010707222

Shipment Date:	19971008
Creation Date:	Not reported
Receipt Date:	Not reported
Manifest ID:	96857515
Trans EPA ID:	CAD000083121
Trans Name:	Not reported
Trans 2 EPA ID:	Not reported
Trans 2 Name:	Not reported
TSDF EPA ID:	CAD050806850
Trans Name:	Not reported
TSDF Alt EPA ID:	CAD050806850

SUNLAND, INC./MACDERMID, INC. (Continued) **1000188221**

TSDF Alt Name:	Not reported
Waste Code Description:	141 - Off-specification, aged, or surplus inorganics
RCRA Code:	Not reported
Meth Code:	H01 - Transfer Station
Quantity Tons:	0.2085
Waste Quantity:	50
Quantity Unit:	G
Additional Code 1:	Not reported
Additional Code 2:	Not reported
Additional Code 3:	Not reported
Additional Code 4:	Not reported
Additional Code 5:	Not reported
Shipment Date:	19971008
Creation Date:	Not reported
Receipt Date:	Not reported
Manifest ID:	96857515
Trans EPA ID:	CAD000083121
Trans Name:	Not reported
Trans 2 EPA ID:	Not reported
Trans 2 Name:	Not reported
TSDF EPA ID:	CAD050806850
Trans Name:	Not reported
TSDF Alt EPA ID:	CAD050806850
TSDF Alt Name:	Not reported
Waste Code Description:	726 - Liquids with nickel > 134 mg/l
RCRA Code:	Not reported
Meth Code:	H01 - Transfer Station
Quantity Tons:	0.0166
Waste Quantity:	4
Quantity Unit:	G
Additional Code 1:	Not reported
Additional Code 2:	Not reported
Additional Code 3:	Not reported
Additional Code 4:	Not reported
Additional Code 5:	Not reported
Shipment Date:	19971008
Creation Date:	Not reported
Receipt Date:	Not reported
Manifest ID:	96857515
Trans EPA ID:	CAD000083121
Trans Name:	Not reported
Trans 2 EPA ID:	Not reported
Trans 2 Name:	Not reported
TSDF EPA ID:	CAD050806850
Trans Name:	Not reported
TSDF Alt EPA ID:	CAD050806850
TSDF Alt Name:	Not reported
Waste Code Description:	726 - Liquids with nickel > 134 mg/l
RCRA Code:	Not reported
Meth Code:	H01 - Transfer Station
Quantity Tons:	0.417
Waste Quantity:	100
Quantity Unit:	G
Additional Code 1:	Not reported
Additional Code 2:	Not reported

SUNLAND, INC./MACDERMID, INC. (Continued) **1000188221**

Additional Code 3:	Not reported
Additional Code 4:	Not reported
Additional Code 5:	Not reported
Shipment Date:	19971008
Creation Date:	Not reported
Receipt Date:	Not reported
Manifest ID:	96857515
Trans EPA ID:	CAD000083121
Trans Name:	Not reported
Trans 2 EPA ID:	Not reported
Trans 2 Name:	Not reported
TSDF EPA ID:	CAD050806850
Trans Name:	Not reported
TSDF Alt EPA ID:	CAD050806850
TSDF Alt Name:	Not reported
Waste Code Description:	343 - Unspecified organic liquid mixture
RCRA Code:	Not reported
Meth Code:	H01 - Transfer Station
Quantity Tons:	0.017
Waste Quantity:	5
Quantity Unit:	G
Additional Code 1:	Not reported
Additional Code 2:	Not reported
Additional Code 3:	Not reported
Additional Code 4:	Not reported
Additional Code 5:	Not reported
Shipment Date:	19971008
Creation Date:	Not reported
Receipt Date:	Not reported
Manifest ID:	96857515
Trans EPA ID:	CAD000083121
Trans Name:	Not reported
Trans 2 EPA ID:	Not reported
Trans 2 Name:	Not reported
TSDF EPA ID:	CAD050806850
Trans Name:	Not reported
TSDF Alt EPA ID:	CAD050806850
TSDF Alt Name:	Not reported
Waste Code Description:	181 - Other inorganic solid waste Organics
RCRA Code:	Not reported
Meth Code:	H01 - Transfer Station
Quantity Tons:	0.04
Waste Quantity:	80
Quantity Unit:	P
Additional Code 1:	Not reported
Additional Code 2:	Not reported
Additional Code 3:	Not reported
Additional Code 4:	Not reported
Additional Code 5:	Not reported
Shipment Date:	19971008
Creation Date:	Not reported
Receipt Date:	Not reported
Manifest ID:	96857515
Trans EPA ID:	CAD000083121

SUNLAND, INC./MACDERMID, INC. (Continued) **1000188221**

Trans Name:	Not reported
Trans 2 EPA ID:	Not reported
Trans 2 Name:	Not reported
TSDF EPA ID:	CAD050806850
Trans Name:	Not reported
TSDF Alt EPA ID:	CAD050806850
TSDF Alt Name:	Not reported
Waste Code Description:	141 - Off-specification, aged, or surplus inorganics
RCRA Code:	Not reported
Meth Code:	H01 - Transfer Station
Quantity Tons:	0.0208
Waste Quantity:	5
Quantity Unit:	G
Additional Code 1:	Not reported
Additional Code 2:	Not reported
Additional Code 3:	Not reported
Additional Code 4:	Not reported
Additional Code 5:	Not reported

Shipment Date:	19971008
Creation Date:	Not reported
Receipt Date:	Not reported
Manifest ID:	96857515
Trans EPA ID:	CAD000083121
Trans Name:	Not reported
Trans 2 EPA ID:	Not reported
Trans 2 Name:	Not reported
TSDF EPA ID:	CAD050806850
Trans Name:	Not reported
TSDF Alt EPA ID:	CAD050806850
TSDF Alt Name:	Not reported
Waste Code Description:	141 - Off-specification, aged, or surplus inorganics
RCRA Code:	Not reported
Meth Code:	H01 - Transfer Station
Quantity Tons:	0.2085
Waste Quantity:	50
Quantity Unit:	G
Additional Code 1:	Not reported
Additional Code 2:	Not reported
Additional Code 3:	Not reported
Additional Code 4:	Not reported
Additional Code 5:	Not reported

Shipment Date:	19971008
Creation Date:	Not reported
Receipt Date:	Not reported
Manifest ID:	96857515
Trans EPA ID:	CAD000083121
Trans Name:	Not reported
Trans 2 EPA ID:	Not reported
Trans 2 Name:	Not reported
TSDF EPA ID:	CAD050806850
Trans Name:	Not reported
TSDF Alt EPA ID:	CAD050806850
TSDF Alt Name:	Not reported
Waste Code Description:	141 - Off-specification, aged, or surplus inorganics
RCRA Code:	Not reported

SUNLAND, INC./MACDERMID, INC. (Continued) **1000188221**

Meth Code:	H01 - Transfer Station
Quantity Tons:	0.0025
Waste Quantity:	5
Quantity Unit:	P
Additional Code 1:	Not reported
Additional Code 2:	Not reported
Additional Code 3:	Not reported
Additional Code 4:	Not reported
Additional Code 5:	Not reported
Shipment Date:	19971008
Creation Date:	Not reported
Receipt Date:	Not reported
Manifest ID:	96857515
Trans EPA ID:	CAD000083121
Trans Name:	Not reported
Trans 2 EPA ID:	Not reported
Trans 2 Name:	Not reported
TSDF EPA ID:	CAD050806850
Trans Name:	Not reported
TSDF Alt EPA ID:	CAD050806850
TSDF Alt Name:	Not reported
Waste Code Description:	141 - Off-specification, aged, or surplus inorganics
RCRA Code:	Not reported
Meth Code:	H01 - Transfer Station
Quantity Tons:	0.0834
Waste Quantity:	20
Quantity Unit:	G
Additional Code 1:	Not reported
Additional Code 2:	Not reported
Additional Code 3:	Not reported
Additional Code 4:	Not reported
Additional Code 5:	Not reported
Shipment Date:	19971008
Creation Date:	4/23/1998 0:00:00
Receipt Date:	19971010
Manifest ID:	96857515
Trans EPA ID:	CAD000083121
Trans Name:	Not reported
Trans 2 EPA ID:	Not reported
Trans 2 Name:	Not reported
TSDF EPA ID:	CAD050806850
Trans Name:	Not reported
TSDF Alt EPA ID:	CAD050806850
TSDF Alt Name:	Not reported
Waste Code Description:	141 - Off-specification, aged, or surplus inorganics
RCRA Code:	D001
Meth Code:	H01 - Transfer Station
Quantity Tons:	0.0417
Waste Quantity:	10
Quantity Unit:	G
Additional Code 1:	Not reported
Additional Code 2:	Not reported
Additional Code 3:	Not reported
Additional Code 4:	Not reported
Additional Code 5:	Not reported

SUNLAND, INC./MACDERMID, INC. (Continued) **1000188221**

HWP:

Name:	MACDERMID INC
Address:	5439 SAN FERNANDO RD WEST
City,State,Zip:	LOS ANGELES, CA 900390000
EPA Id:	CAD010707222
Cleanup Status:	CLOSED
Latitude:	34.15201
Longitude:	-118.2759
Facility Type:	Historical - Non-Operating
Facility Size:	Not reported
Team:	Not reported
Supervisor:	Not reported
Site Code:	Not reported
Assembly District:	43
Senate District:	25
Public Information Officer:	Not reported
Public Information Officer:	Not reported

Closure:

EPA Id:	CAD010707222
Facility Type:	Historical - Non-Operating
Unit Names:	Unit1
Event Description:	Closure Administrative - ISSUE CLOSURE VERIFICATION
Actual Date:	08/11/1993

CERS:

Name:	MACDERMID INC
Address:	5439 SAN FERNANDO RD WEST
City,State,Zip:	LOS ANGELES, CA 900390000
Site ID:	197552
CERS ID:	80001650
CERS Description:	Corrective Action

Affiliation:

Affiliation Type Desc:	Facility Owner
Entity Name:	MACDERMID INCORPORATED
Entity Title:	Not reported
Affiliation Address:	3621 W MACARTHUR BLVD SUITE 114
Affiliation City:	SANTA ANA
Affiliation State:	CA
Affiliation Country:	Not reported
Affiliation Zip:	927041014
Affiliation Phone:	7148501477
Affiliation Type Desc:	Facility Contact
Entity Name:	THOMAS A DEAN
Entity Title:	Not reported
Affiliation Address:	INACTIVE PER VQ00 - BMI
Affiliation City:	SANTA ANA
Affiliation State:	CA
Affiliation Country:	Not reported
Affiliation Zip:	927041014
Affiliation Phone:	2132409575
Affiliation Type Desc:	Supervisor
Entity Name:	* Unknown

SUNLAND, INC./MACDERMID, INC. (Continued) **1000188221**

Entity Title: Not reported
Affiliation Address: Not reported
Affiliation City: Not reported
Affiliation State: Not reported
Affiliation Country: Not reported
Affiliation Zip: Not reported
Affiliation Phone: Not reported

Name: MACDERMID INC
Address: 5439 SAN FERNANDO RD WEST
City,State,Zip: LOS ANGELES, CA 900390000
Site ID: 197552
CERS ID: CAD010707222
CERS Description: Hazardous Waste

Affiliation:
Affiliation Type Desc: Facility Owner
Entity Name: MACDERMID INCORPORATED
Entity Title: Not reported
Affiliation Address: 3621 W MACARTHUR BLVD SUITE 114
Affiliation City: SANTA ANA
Affiliation State: CA
Affiliation Country: Not reported
Affiliation Zip: 927041014
Affiliation Phone: 7148501477

Affiliation Type Desc: Facility Contact
Entity Name: THOMAS A DEAN
Entity Title: Not reported
Affiliation Address: INACTIVE PER VQ00 - BMI
Affiliation City: SANTA ANA
Affiliation State: CA
Affiliation Country: Not reported
Affiliation Zip: 927041014
Affiliation Phone: 2132409575

Affiliation Type Desc: Supervisor
Entity Name: * Unknown
Entity Title: Not reported
Affiliation Address: Not reported
Affiliation City: Not reported
Affiliation State: Not reported
Affiliation Country: Not reported
Affiliation Zip: Not reported
Affiliation Phone: Not reported

HWTS:
Name: MACDERMID INC
Address: 5439 SAN FERNANDO RD WEST
Address 2: Not reported
City,State,Zip: LOS ANGELES, CA 900390000
EPA ID: CAD010707222
Inactive Date: 06/30/2005
Create Date: 07/23/1982
Last Act Date: 09/27/2005

SUNLAND, INC./MACDERMID, INC. (Continued) **1000188221**

Mailing Name:	Not reported
Mailing Address:	3621 W MACARTHUR BLVD SUITE 114
Mailing Address 2:	Not reported
Mailing City,State,Zip:	SANTA ANA, CA 927041014
Owner Name:	MACDERMID INCORPORATED
Owner Address:	3621 W MACARTHUR BLVD SUITE 114
Owner Address 2:	Not reported
Owner City,State,Zip:	SANTA ANA, CA 927041014
Contact Name:	THOMAS A DEAN
Contact Address:	INACTIVE PER VQ00 - BMI
Contact Address 2:	Not reported
City,State,Zip:	SANTA ANA, CA 927041014

NAICS:

EPA ID:	CAD010707222
Create Date:	2002-03-14 16:36:26.000
NAICS Code:	3119
NAICS Description:	Other Food Manufacturing
Issued EPA ID Date:	1982-07-23 00:00:00
Inactive Date:	2005-06-30 15:01:00
Facility Name:	MACDERMID INC
Facility Address:	5439 SAN FERNANDO RD WEST
Facility Address 2:	Not reported
Facility City:	LOS ANGELES
Facility County:	Not reported
Facility State:	CA
Facility Zip:	900390000

E101 **HANMAR CORP** **RCRA NonGen / NLR** **1024833106**
NNE **520 STATE ST** **CAL000371983**
< 1/8 **GLENDALE, CA 91203**
0.061 mi.
324 ft. **Site 11 of 12 in cluster E**

Relative:
Higher

Actual:
483 ft.

RCRA NonGen / NLR:

Date Form Received by Agency:		2012-02-27 00:00:00.0
Handler Name:	HANMAR CORP	
Handler Address:		520 STATE ST
Handler City,State,Zip:		GLENDALE, CA 91203
EPA ID:		CAL000371983
Contact Name:		TONY MAYER
Contact Address:		11441 BRADLEY AVE
Contact City,State,Zip:		PACOIMA, CA 91331-0000
Contact Telephone:		818-890-2802
Contact Fax:		818-899-8353
Contact Email:		HANMAR@PACBELL.NET
Contact Title:		Not reported
EPA Region:		09
Land Type:		Not reported
Federal Waste Generator Description:		Not a generator, verified
Non-Notifier:		Not reported
Biennial Report Cycle:		Not reported
Accessibility:		Not reported
Active Site Indicator:		Handler Activities
State District Owner:		Not reported
State District:		Not reported
Mailing Address:		11441 BRADLEY AVE

HANMAR CORP (Continued) **1024833106**

Mailing City,State,Zip:	PACOIMA, CA 91331-0000
Owner Name:	HANMAR CORP
Owner Type:	Other
Operator Name:	TONY MAYER
Operator Type:	Other
Short-Term Generator Activity:	No
Importer Activity:	No
Mixed Waste Generator:	No
Transporter Activity:	No
Transfer Facility Activity:	No
Recycler Activity with Storage:	No
Small Quantity On-Site Burner Exemption:	No
Smelting Melting and Refining Furnace Exemption:	No
Underground Injection Control:	No
Off-Site Waste Receipt:	No
Universal Waste Indicator:	Yes
Universal Waste Destination Facility:	Yes
Federal Universal Waste:	No
Active Site Fed-Reg Treatment Storage and Disposal Facility:	Not reported
Active Site Converter Treatment storage and Disposal Facility:	Not reported
Active Site State-Reg Treatment Storage and Disposal Facility:	Not reported
Active Site State-Reg Handler:	---
Federal Facility Indicator:	Not reported
Hazardous Secondary Material Indicator:	N
Sub-Part K Indicator:	Not reported
Commercial TSD Indicator:	No
Treatment Storage and Disposal Type:	Not reported
2018 GPRA Permit Baseline:	Not on the Baseline
2018 GPRA Renewals Baseline:	Not on the Baseline
Permit Renewals Workload Universe:	Not reported
Permit Workload Universe:	Not reported
Permit Progress Universe:	Not reported
Post-Closure Workload Universe:	Not reported
Closure Workload Universe:	Not reported
202 GPRA Corrective Action Baseline:	No
Corrective Action Workload Universe:	No
Subject to Corrective Action Universe:	No
Non-TSDFs Where RCRA CA has Been Imposed Universe:	No
TSDFs Potentially Subject to CA Under 3004 (u)/(v) Universe:	No
TSDFs Only Subject to CA under Discretionary Auth Universe:	No
Corrective Action Priority Ranking:	No NCAPS ranking
Environmental Control Indicator:	No
Institutional Control Indicator:	No
Human Exposure Controls Indicator:	N/A
Groundwater Controls Indicator:	N/A
Operating TSDF Universe:	Not reported
Full Enforcement Universe:	Not reported
Significant Non-Complier Universe:	No
Unaddressed Significant Non-Complier Universe:	No
Addressed Significant Non-Complier Universe:	No
Significant Non-Complier With a Compliance Schedule Universe:	No
Financial Assurance Required:	Not reported
Handler Date of Last Change:	2018-09-06 17:00:24.0
Recognized Trader-Importer:	No
Recognized Trader-Exporter:	No
Importer of Spent Lead Acid Batteries:	No
Exporter of Spent Lead Acid Batteries:	No

HANMAR CORP (Continued) **1024833106**

Recycler Activity Without Storage: No
Manifest Broker: No
Sub-Part P Indicator: No

Handler - Owner Operator:
Owner/Operator Indicator: Owner
Owner/Operator Name: HANMAR CORP
Legal Status: Other
Date Became Current: Not reported
Date Ended Current: Not reported
Owner/Operator Address: 11441 BRADLEY AVE
Owner/Operator City,State,Zip: PACOIMA, CA 91331-0000
Owner/Operator Telephone: 818-240-0170
Owner/Operator Telephone Ext: Not reported
Owner/Operator Fax: Not reported
Owner/Operator Email: Not reported

Owner/Operator Indicator: Operator
Owner/Operator Name: TONY MAYER
Legal Status: Other
Date Became Current: Not reported
Date Ended Current: Not reported
Owner/Operator Address: 11441 BRADLEY AVE
Owner/Operator City,State,Zip: PACOIMA, CA 91331-0000
Owner/Operator Telephone: 818-890-2802
Owner/Operator Telephone Ext: Not reported
Owner/Operator Fax: Not reported
Owner/Operator Email: Not reported

Historic Generators:
Receive Date: 2012-02-27 00:00:00.0
Handler Name: HANMAR CORP
Federal Waste Generator Description: Not a generator, verified
State District Owner: Not reported
Large Quantity Handler of Universal Waste: No
Recognized Trader Importer: No
Recognized Trader Exporter: No
Spent Lead Acid Battery Importer: No
Spent Lead Acid Battery Exporter: No
Current Record: Yes
Non Storage Recycler Activity: Not reported
Electronic Manifest Broker: Not reported

List of NAICS Codes and Descriptions:
NAICS Code: 332214
NAICS Description: KITCHEN UTENSIL, POT, AND PAN MANUFACTURING

Facility Has Received Notices of Violations:
Violations: No Violations Found

Evaluation Action Summary:
Evaluations: No Evaluations Found

E102 **HERMAN'S METAL SPINNING** **CA WIP** **S106769382**
NNE **520 STATE ST** **N/A**
< 1/8 **GLENDALE, CA 91203**
0.061 mi.
324 ft. **Site 12 of 12 in cluster E**

Relative: **Higher**
Actual: **483 ft.**

WIP:
Name: HERMAN'S METAL SPINNING
Address: 520 State St
City,State,Zip: GLENDALE, CA 91203
Region: 4
File Number: 113.0294
File Status: **Historical**
Staff: JG
Facility Suite: Not reported

G103 **CUSTOM CALIFORNIA CRAFT BEER, LLC DBA GOLDEN ROAD** **CA CERS HAZ WASTE** **S113133327**
WNW **5430 W SAN FERNANDO RD** **CA CHMIRS** **N/A**
< 1/8 **LOS ANGELES, CA 90039** **CA HAZNET**
0.062 mi. **CA CERS**
326 ft. **Site 6 of 18 in cluster G** **CA HWTS**

Relative: **Lower**
Actual: **466 ft.**

CERS HAZ WASTE:
Name: CUSTOM CALIFORNIA CRAFT BEER, LLC DBA GOLDEN ROAD BREWING
Address: 5430 W SAN FERNANDO RD
City,State,Zip: LOS ANGELES, CA 90039
Site ID: 358840
CERS ID: 10644946
CERS Description: Hazardous Waste Generator

CHMIRS:
Name: Not reported
Address: 5430 W. SAN FERNANDO ST.
City,State,Zip: LOS ANGELES, CA 93306
OES Incident Number: 13-4693
OES notification: 07/30/2013
OES Date: Not reported
OES Time: Not reported
Date Completed: **Not reported**
Property Use: Not reported
Agency Id Number: Not reported
Agency Incident Number: Not reported
Time Notified: Not reported
Time Completed: Not reported
Surrounding Area: Not reported
Estimated Temperature: Not reported
Property Management: Not reported
More Than Two Substances Involved?: Not reported
Resp Agncy Personel # Of Decontaminated: Not reported
Responding Agency Personel # Of Injuries: Not reported
Responding Agency Personel # Of Fatalities: Not reported
Others Number Of Decontaminated: Not reported
Others Number Of Injuries: Not reported
Others Number Of Fatalities: Not reported
Vehicle Make/year: Not reported
Vehicle License Number: Not reported
Vehicle State: Not reported
Vehicle Id Number: Not reported
CA DOT PUC/ICC Number: Not reported

CUSTOM CALIFORNIA CRAFT BEER, LLC DBA GOLDEN ROAD BREWING (Continued) **S113133327**

Company Name:	Not reported
Reporting Officer Name/ID:	Not reported
Report Date:	Not reported
Facility Telephone:	Not reported
Waterway Involved:	No
Waterway:	Not reported
Spill Site:	Merchant/Business
Cleanup By:	Responsible Party
Containment:	Not reported
What Happened:	Not reported
Type:	Not reported
Measure:	Gal(s)
Other:	Not reported
Date/Time:	1000
Year:	2013
Agency:	Golden Road Brewing
Incident Date:	7/30/2013
Admin Agency:	Not reported
Amount:	Not reported
Contained:	Yes
Site Type:	Not reported
E Date:	Not reported
Substance:	Beer Water
Quantity Released:	15
Unknown:	Not reported
Substance #2:	Not reported
Substance #3:	Not reported
Evacuations:	Not reported
Number of Injuries:	Not reported
Number of Fatalities:	Not reported
#1 Pipeline:	Not reported
#2 Pipeline:	Not reported
#3 Pipeline:	Not reported
#1 Vessel >= 300 Tons:	Not reported
#2 Vessel >= 300 Tons:	Not reported
#3 Vessel >= 300 Tons:	Not reported
Evacs:	Not reported
Injuries:	Not reported
Fatals:	Not reported
Comments:	Not reported
Description:	During rinsing procedures product left the building and went into the street where it evaporated. The hops residual that the RP removed from the street.

HAZNET:

Name:	HARRINGTON TOOLS INC
Address:	5430 W SAN FERNANDO RD
Address 2:	Not reported
City,State,Zip:	LOS ANGELES, CA 900391015
Contact:	MICHELLE HARRINGTON
Telephone:	3232452142
Mailing Name:	Not reported
Mailing Address:	6895 SPEEDWAY BLVD # 2103
Year:	2010
Gepaid:	CAL000285019

CUSTOM CALIFORNIA CRAFT BEER, LLC DBA GOLDEN ROAD BREWING (Continued) **S113133327**

TSD EPA ID: CAT080013352
CA Waste Code: 221 - Waste oil and mixed oil
Disposal Method: H039 - Other Recovery Of Reclamation For Reuse Including Acid Regeneration, Organics Recovery Ect
Tons: 1.33

Year: 2004
Gepaid: CAL000285019
TSD EPA ID: NVT330010000
CA Waste Code: 221 - Waste oil and mixed oil
Disposal Method: D80 - Disposal, Land Fill
Tons: 0.209

Year: 2004
Gepaid: CAL000285019
TSD EPA ID: CAD980884183
CA Waste Code: 331 - Off-specification, aged or surplus organics
Disposal Method: H01 - Transfer Station
Tons: 0.1815

Year: 2004
Gepaid: CAL000285019
TSD EPA ID: CAD008364432
CA Waste Code: 331 - Off-specification, aged or surplus organics
Disposal Method: T01 - Treatment, Tank
Tons: 0.1815

Year: 2004
Gepaid: CAL000285019
TSD EPA ID: NVT330010000
CA Waste Code: 331 - Off-specification, aged or surplus organics
Disposal Method: D80 - Disposal, Land Fill
Tons: 0.15

Year: 2004
Gepaid: CAL000285019
TSD EPA ID: CAD980884183
CA Waste Code: 214 - Unspecified solvent mixture
Disposal Method: H01 - Transfer Station
Tons: 0.396

Additional Info:
Year: 2010
Gen EPA ID: CAL000285019

Shipment Date: 20100817
Creation Date: 10/8/2010 18:30:26
Receipt Date: 20100817
Manifest ID: 001121885GBF
Trans EPA ID: CAD980814446
Trans Name: MARK ALARCON'S WASTE OIL SERVICE
Trans 2 EPA ID: Not reported
Trans 2 Name: Not reported
TSDF EPA ID: CAT080013352
Trans Name: DE MENNO KERDOON
TSDF Alt EPA ID: Not reported

CUSTOM CALIFORNIA CRAFT BEER, LLC DBA GOLDEN ROAD BREWING (Continued) **S113133327**

TSDF Alt Name:	Not reported
Waste Code Description:	221 - Waste oil and mixed oil
RCRA Code:	Not reported
Meth Code:	H039 - Other Recovery Of Reclamation For Reuse Including Acid Regeneration, Organics Recovery Ect
Quantity Tons:	1.33
Waste Quantity:	350
Quantity Unit:	G
Additional Code 1:	Not reported
Additional Code 2:	Not reported
Additional Code 3:	Not reported
Additional Code 4:	Not reported
Additional Code 5:	Not reported

Additional Info:

Year:	2004
Gen EPA ID:	CAL000285019
Shipment Date:	20041103
Creation Date:	2/17/2005 18:31:05
Receipt Date:	20041108
Manifest ID:	23641545
Trans EPA ID:	CAD983649880
Trans Name:	GENERAL ENVIRONMENTAL MANAGEMENT
Trans 2 EPA ID:	Not reported
Trans 2 Name:	Not reported
TSDF EPA ID:	NVT330010000
Trans Name:	US ECOLOGY
TSDF Alt EPA ID:	Not reported
TSDF Alt Name:	Not reported
Waste Code Description:	221 - Waste oil and mixed oil
RCRA Code:	Not reported
Meth Code:	D80 - Disposal, Land Fill
Quantity Tons:	0.209
Waste Quantity:	55
Quantity Unit:	G
Additional Code 1:	Not reported
Additional Code 2:	Not reported
Additional Code 3:	Not reported
Additional Code 4:	Not reported
Additional Code 5:	Not reported
Shipment Date:	20041103
Creation Date:	2/17/2005 18:31:05
Receipt Date:	20041108
Manifest ID:	23641545
Trans EPA ID:	CAD983649880
Trans Name:	GENERAL ENVIRONMENTAL MANAGEMENT
Trans 2 EPA ID:	Not reported
Trans 2 Name:	Not reported
TSDF EPA ID:	NVT330010000
Trans Name:	US ECOLOGY
TSDF Alt EPA ID:	Not reported
TSDF Alt Name:	Not reported
Waste Code Description:	331 - Off-specification, aged, or surplus organics
RCRA Code:	Not reported
Meth Code:	D80 - Disposal, Land Fill

CUSTOM CALIFORNIA CRAFT BEER, LLC DBA GOLDEN ROAD BREWING (Continued) **S113133327**

Quantity Tons:	0.15
Waste Quantity:	300
Quantity Unit:	P
Additional Code 1:	Not reported
Additional Code 2:	Not reported
Additional Code 3:	Not reported
Additional Code 4:	Not reported
Additional Code 5:	Not reported
Shipment Date:	20041103
Creation Date:	1/28/2005 18:31:06
Receipt Date:	20041118
Manifest ID:	23641547
Trans EPA ID:	CAD983649880
Trans Name:	GENERAL ENVIRONMENTAL MANAGEMENT
Trans 2 EPA ID:	Not reported
Trans 2 Name:	Not reported
TSDF EPA ID:	CAD980884183
Trans Name:	GEM RANCHO CORDOVA LLC
TSDF Alt EPA ID:	Not reported
TSDF Alt Name:	Not reported
Waste Code Description:	331 - Off-specification, aged, or surplus organics
RCRA Code:	D001
Meth Code:	H01 - Transfer Station
Quantity Tons:	0.1815
Waste Quantity:	55
Quantity Unit:	G
Additional Code 1:	Not reported
Additional Code 2:	Not reported
Additional Code 3:	Not reported
Additional Code 4:	Not reported
Additional Code 5:	Not reported
Shipment Date:	20041103
Creation Date:	1/28/2005 18:31:06
Receipt Date:	20041118
Manifest ID:	23641547
Trans EPA ID:	CAD983649880
Trans Name:	GENERAL ENVIRONMENTAL MANAGEMENT
Trans 2 EPA ID:	Not reported
Trans 2 Name:	Not reported
TSDF EPA ID:	CAD980884183
Trans Name:	GEM RANCHO CORDOVA LLC
TSDF Alt EPA ID:	Not reported
TSDF Alt Name:	Not reported
Waste Code Description:	214 - Unspecified solvent mixture
RCRA Code:	D001
Meth Code:	H01 - Transfer Station
Quantity Tons:	0.396
Waste Quantity:	110
Quantity Unit:	G
Additional Code 1:	Not reported
Additional Code 2:	Not reported
Additional Code 3:	Not reported
Additional Code 4:	Not reported
Additional Code 5:	Not reported

CUSTOM CALIFORNIA CRAFT BEER, LLC DBA GOLDEN ROAD BREWING (Continued) **S113133327**

Shipment Date:	20041103
Creation Date:	1/14/2005 10:18:48
Receipt Date:	20041112
Manifest ID:	23641546
Trans EPA ID:	CAD983649880
Trans Name:	GENERAL ENVIRONMENTAL MANAGEMENT
Trans 2 EPA ID:	Not reported
Trans 2 Name:	Not reported
TSDF EPA ID:	CAD008364432
Trans Name:	RHO-CHEM
TSDF Alt EPA ID:	Not reported
TSDF Alt Name:	Not reported
Waste Code Description:	331 - Off-specification, aged, or surplus organics
RCRA Code:	D001
Meth Code:	T01 - Treatment, Tank
Quantity Tons:	0.1815
Waste Quantity:	55
Quantity Unit:	G
Additional Code 1:	Not reported
Additional Code 2:	Not reported
Additional Code 3:	Not reported
Additional Code 4:	Not reported
Additional Code 5:	Not reported

CERS:

Name:	CUSTOM CALIFORNIA CRAFT BEER, LLC DBA GOLDEN ROAD BREWING
Address:	5430 W SAN FERNANDO RD
City,State,Zip:	LOS ANGELES, CA 90039
Site ID:	358840
CERS ID:	9003WCSTMC543WS
CERS Description:	Toxic Release Inventory

Violations:

Site ID:	358840
Site Name:	CUSTOM CALIFORNIA CRAFT BEER, LLC dba Golden Road Brewing
Violation Date:	02-05-2020
Citation:	HSC 6.95 25508(a)(1) - California Health and Safety Code, Chapter 6.95, Section(s) 25508(a)(1)
Violation Description:	Failure to complete and electronically submit hazardous material inventory information for all reportable hazardous materials on site at or above reportable quantities.
Violation Notes:	Returned to compliance on 05/05/2020. Review, update and resubmit the Hazardous Materials Inventory into CERS to include all hazardous material stored in a capacity greater than 55 gallons of liquid, 200 cubic feet of compressed gas or 500 pounds in weight of a solid. Please correct the following; ADD: PHOSPHORIC ACID 55 GAL
Violation Division:	Los Angeles City Fire Department
Violation Program:	HMRRP
Violation Source:	CERS

Evaluation:

Eval General Type:	Compliance Evaluation Inspection
Eval Date:	02-05-2020
Violations Found:	Yes
Eval Type:	Routine done by local agency
Eval Notes:	Consent to enter, inspect and take photographs was given by: Zarina Abramova The Business Activities, Owner/Operator Identification,

CUSTOM CALIFORNIA CRAFT BEER, LLC DBA GOLDEN ROAD BREWING (Continued) **S113133327**

Hazardous Materials Inventory, Site Map, Emergency Response/Contingency Plan and Employee Training Plan sections were reviewed in CERS and field verified. Review and correct any violations indicated previously in this report, on or before the COMPLY BY date associated with each violation. NOTE: The LAMC, Sections (L.A.M.C. SECTION 57.105.1.4; 57.120.3; 57.121.2 and 57.121.2.1.) requires businesses that store, use or handle hazardous materials in the City of Los Angeles to obtain a Consolidated Permit from the Los Angeles Fire Department CUPA **** Annual submission of a Hazardous Materials Business Plan into California Environmental Reporting System (CERS) is required between January 1 and March 1 of every year. Per L.A.M.C. 57.121.3.5, failure to submit the required hazardous material business plan (HMBP) information annually into [Truncated]

Eval Division: Los Angeles City Fire Department
Eval Program: HMRRP
Eval Source: CERS

Eval General Type: Other/Unknown
Eval Date: 05-05-2020
Violations Found: No
Eval Type: Other, not routine, done by local agency
Eval Notes: All violations corrected and cleared.
Eval Division: Los Angeles City Fire Department
Eval Program: HMRRP
Eval Source: CERS

Eval General Type: Compliance Evaluation Inspection
Eval Date: 05-26-2017
Violations Found: No
Eval Type: Routine done by local agency
Eval Notes: Inspection Report Consent to enter, inspect and take photographs was given by: Jeremy Oria, Safety Manager Documents uploaded to CERS were reviewed and field verified. The following is a list items that need to be corrected: 1. No violations found at time of inspections NOTE: The LAMC, Sections (L.A.M.C. SECTIONS 57.105.1.4; 57.120.3; 57.121.2 and 57.121.2.1.) requires business that store, uses or handle hazardous materials in the City of Los Angeles to obtain a Consolidated Permit from the Los Angeles Fire Department CUPA. To receive a Consolidated Permit you must satisfy the following requirement: **** Annual submission of a hazardous materials business plan to CERS by March 1 of every year. Please remember that any change in inventory of greater than 100 percent will require new submission within 30 days of that change. For new CERS users, please follow the procedures below: 1. Log in to http://cers.calepa.ca.gov to create a user name and password. The [Truncated]

Eval Division: Los Angeles City Fire Department
Eval Program: HMRRP
Eval Source: CERS

Eval General Type: Other/Unknown
Eval Date: 05-26-2017
Violations Found: No
Eval Type: Other, not routine, done by local agency
Eval Notes: Jeremy Oria, the safety manager for Golden Road Brewery advised he would like to conduct a facility walk through with the members of the local fire station as well as address some questions he has regarding confined space and rescue. Sent an email to the station commanders of

CUSTOM CALIFORNIA CRAFT BEER, LLC DBA GOLDEN ROAD BREWING (Continued) **S113133327**

all 3 shifts providing contact information.
Eval Division: Los Angeles City Fire Department
Eval Program: HMRRP
Eval Source: CERS

Eval General Type: Compliance Evaluation Inspection
Eval Date: 09-18-2019
Violations Found: No
Eval Type: Routine done by local agency
Eval Notes: Zarina Abramova, EHS Manager
Eval Division: Los Angeles County Fire Department
Eval Program: HW
Eval Source: CERS

Eval General Type: Compliance Evaluation Inspection
Eval Date: 10-23-2015
Violations Found: No
Eval Type: Routine done by local agency
Eval Notes: Out of Business Golden Road Brewing is the new tenant. Property owner is San Fernando Capital.
Eval Division: Los Angeles County Fire Department
Eval Program: HW
Eval Source: CERS

Affiliation:
Affiliation Type Desc: Facility Mailing Address
Entity Name: Mailing Address
Entity Title: Not reported
Affiliation Address: 5430 W San Fernando Rd
Affiliation City: Los Angeles
Affiliation State: CA
Affiliation Country: Not reported
Affiliation Zip: 90039
Affiliation Phone: Not reported

Affiliation Type Desc: Legal Owner
Entity Name: Golden Road BrewingCUSTOM CALIFORNIA CRAFT BEER, LLC dba Golden Road Brewing
Entity Title: Not reported
Affiliation Address: 5430 W San Fernando Rd
Affiliation City: Los Angeles
Affiliation State: CA
Affiliation Country: United States
Affiliation Zip: 90039
Affiliation Phone: (818) 291-8995

Affiliation Type Desc: Technical Contact
Entity Name: Zarina Abramova
Entity Title: Not reported
Affiliation Address: 4520 ELECTRONICS PLACE
Affiliation City: LOS ANGELES
Affiliation State: CA
Affiliation Country: Not reported
Affiliation Zip: 90039
Affiliation Phone: 3233819462

Affiliation Type Desc: Identification Signer

CUSTOM CALIFORNIA CRAFT BEER, LLC DBA GOLDEN ROAD BREWING (Continued) **S113133327**

Entity Name:	Zarina Abramova
Entity Title:	EHS Manager
Affiliation Address:	Not reported
Affiliation City:	Not reported
Affiliation State:	Not reported
Affiliation Country:	Not reported
Affiliation Zip:	Not reported
Affiliation Phone:	Not reported
Affiliation Type Desc:	Document Preparer
Entity Name:	Zarina Abramova
Entity Title:	Not reported
Affiliation Address:	Not reported
Affiliation City:	Not reported
Affiliation State:	Not reported
Affiliation Country:	Not reported
Affiliation Zip:	Not reported
Affiliation Phone:	Not reported
Affiliation Type Desc:	Environmental Contact
Entity Name:	Zarina Abramova
Entity Title:	Not reported
Affiliation Address:	5430 W San Fernando Rd
Affiliation City:	Los Angeles
Affiliation State:	CA
Affiliation Country:	Not reported
Affiliation Zip:	90039
Affiliation Phone:	Not reported
Affiliation Type Desc:	Parent Company
Entity Name:	Anheuser-Busch InBev
Entity Title:	Not reported
Affiliation Address:	4520 ELECTRONICS PLACE
Affiliation City:	LOS ANGELES
Affiliation State:	CA
Affiliation Country:	Not reported
Affiliation Zip:	90039
Affiliation Phone:	Not reported
Affiliation Type Desc:	Parent Corporation
Entity Name:	Golden Road Brewing
Entity Title:	Not reported
Affiliation Address:	Not reported
Affiliation City:	Not reported
Affiliation State:	Not reported
Affiliation Country:	Not reported
Affiliation Zip:	Not reported
Affiliation Phone:	Not reported
Affiliation Type Desc:	Company Official
Entity Name:	Gilberto Sandoval
Entity Title:	Director of Operations
Affiliation Address:	4520 ELECTRONICS PLACE
Affiliation City:	LOS ANGELES
Affiliation State:	CA
Affiliation Country:	Not reported
Affiliation Zip:	90039

CUSTOM CALIFORNIA CRAFT BEER, LLC DBA GOLDEN ROAD BREWING (Continued) **S113133327**

Affiliation Phone: Not reported

Affiliation Type Desc: CUPA District
Entity Name: Los Angeles City Fire Department
Entity Title: Not reported
Affiliation Address: 200 North Main Street, Room 1780
Affiliation City: Los Angeles
Affiliation State: CA
Affiliation Country: Not reported
Affiliation Zip: 90012
Affiliation Phone: (213) 978-3680

Affiliation Type Desc: Public Contact
Entity Name: Brenda Gonzales
Entity Title: Not reported
Affiliation Address: 4520 ELECTRONICS PLACE
Affiliation City: LOS ANGELES
Affiliation State: CA
Affiliation Country: Not reported
Affiliation Zip: 90039
Affiliation Phone: 8182918971

Name: CUSTOM CALIFORNIA CRAFT BEER, LLC DBA GOLDEN ROAD BREWING
Address: 5430 W SAN FERNANDO RD
City,State,Zip: LOS ANGELES, CA 90039
Site ID: 358840
CERS ID: 10644946
CERS Description: Chemical Storage Facilities

Violations:
Site ID: 358840
Site Name: CUSTOM CALIFORNIA CRAFT BEER, LLC dba Golden Road Brewing
Violation Date: 02-05-2020
Citation: HSC 6.95 25508(a)(1) - California Health and Safety Code, Chapter 6.95, Section(s) 25508(a)(1)
Violation Description: Failure to complete and electronically submit hazardous material inventory information for all reportable hazardous materials on site at or above reportable quantities.
Violation Notes: Returned to compliance on 05/05/2020. Review, update and resubmit the Hazardous Materials Inventory into CERS to include all hazardous material stored in a capacity greater than 55 gallons of liquid, 200 cubic feet of compressed gas or 500 pounds in weight of a solid. Please correct the following; ADD: PHOSPHORIC ACID 55 GAL
Violation Division: Los Angeles City Fire Department
Violation Program: HMRRP
Violation Source: CERS

Evaluation:
Eval General Type: Compliance Evaluation Inspection
Eval Date: 02-05-2020
Violations Found: Yes
Eval Type: Routine done by local agency
Eval Notes: Consent to enter, inspect and take photographs was given by: Zarina Abramova The Business Activities, Owner/Operator Identification, Hazardous Materials Inventory, Site Map, Emergency Response/Contingency Plan and Employee Training Plan sections were

CUSTOM CALIFORNIA CRAFT BEER, LLC DBA GOLDEN ROAD BREWING (Continued) **S113133327**

reviewed in CERS and field verified. Review and correct any violations indicated previously in this report, on or before the COMPLY BY date associated with each violation. NOTE: The LAMC, Sections (L.A.M.C. SECTION 57.105.1.4; 57.120.3; 57.121.2 and 57.121.2.1.) requires businesses that store, use or handle hazardous materials in the City of Los Angeles to obtain a Consolidated Permit from the Los Angeles Fire Department CUPA **** Annual submission of a Hazardous Materials Business Plan into California Environmental Reporting System (CERS) is required between January 1 and March 1 of every year. Per L.A.M.C. 57.121.3.5, failure to submit the required hazardous material business plan (HMBP) information annually into [Truncated]

Eval Division: Los Angeles City Fire Department
Eval Program: HMRRP
Eval Source: CERS

Eval General Type: Other/Unknown
Eval Date: 05-05-2020
Violations Found: No
Eval Type: Other, not routine, done by local agency
Eval Notes: All violations corrected and cleared.
Eval Division: Los Angeles City Fire Department
Eval Program: HMRRP
Eval Source: CERS

Eval General Type: Compliance Evaluation Inspection
Eval Date: 05-26-2017
Violations Found: No
Eval Type: Routine done by local agency
Eval Notes: Inspection Report Consent to enter, inspect and take photographs was given by: Jeremy Oria, Safety Manager Documents uploaded to CERS were reviewed and field verified. The following is a list items that need to be corrected: 1. No violations found at time of inspections NOTE: The LAMC, Sections (L.A.M.C. SECTIONS 57.105.1.4; 57.120.3; 57.121.2 and 57.121.2.1.) requires business that store, uses or handle hazardous materials in the City of Los Angeles to obtain a Consolidated Permit from the Los Angeles Fire Department CUPA. To receive a Consolidated Permit you must satisfy the following requirement: **** Annual submission of a hazardous materials business plan to CERS by March 1 of every year. Please remember that any change in inventory of greater than 100 percent will require new submission within 30 days of that change. For new CERS users, please follow the procedures below: 1. Log in to http://cers.calepa.ca.gov to create a user name and password. The [Truncated]

Eval Division: Los Angeles City Fire Department
Eval Program: HMRRP
Eval Source: CERS

Eval General Type: Other/Unknown
Eval Date: 05-26-2017
Violations Found: No
Eval Type: Other, not routine, done by local agency
Eval Notes: Jeremy Oria, the safety manager for Golden Road Brewery advised he would like to conduct a facility walk through with the members of the local fire station as well as address some questions he has regarding confined space and rescue. Sent an email to the station commanders of all 3 shifts providing contact information.
Eval Division: Los Angeles City Fire Department

CUSTOM CALIFORNIA CRAFT BEER, LLC DBA GOLDEN ROAD BREWING (Continued) **S113133327**

Eval Program: HMRRP
Eval Source: CERS

Eval General Type: Compliance Evaluation Inspection
Eval Date: 09-18-2019
Violations Found: No
Eval Type: Routine done by local agency
Eval Notes: Zarina Abramova, EHS Manager
Eval Division: Los Angeles County Fire Department
Eval Program: HW
Eval Source: CERS

Eval General Type: Compliance Evaluation Inspection
Eval Date: 10-23-2015
Violations Found: No
Eval Type: Routine done by local agency
Eval Notes: Out of Business Golden Road Brewing is the new tenant. Property owner is San Fernando Capital.
Eval Division: Los Angeles County Fire Department
Eval Program: HW
Eval Source: CERS

Affiliation:
Affiliation Type Desc: Facility Mailing Address
Entity Name: Mailing Address
Entity Title: Not reported
Affiliation Address: 5430 W San Fernando Rd
Affiliation City: Los Angeles
Affiliation State: CA
Affiliation Country: Not reported
Affiliation Zip: 90039
Affiliation Phone: Not reported

Affiliation Type Desc: Legal Owner
Entity Name: Golden Road BrewingCUSTOM CALIFORNIA CRAFT BEER, LLC dba Golden Road Brewing
Entity Title: Not reported
Affiliation Address: 5430 W San Fernando Rd
Affiliation City: Los Angeles
Affiliation State: CA
Affiliation Country: United States
Affiliation Zip: 90039
Affiliation Phone: (818) 291-8995

Affiliation Type Desc: Technical Contact
Entity Name: Zarina Abramova
Entity Title: Not reported
Affiliation Address: 4520 ELECTRONICS PLACE
Affiliation City: LOS ANGELES
Affiliation State: CA
Affiliation Country: Not reported
Affiliation Zip: 90039
Affiliation Phone: 3233819462

Affiliation Type Desc: Identification Signer
Entity Name: Zarina Abramova
Entity Title: EHS Manager

CUSTOM CALIFORNIA CRAFT BEER, LLC DBA GOLDEN ROAD BREWING (Continued) **S113133327**

Affiliation Address:	Not reported
Affiliation City:	Not reported
Affiliation State:	Not reported
Affiliation Country:	Not reported
Affiliation Zip:	Not reported
Affiliation Phone:	Not reported
Affiliation Type Desc:	Document Preparer
Entity Name:	Zarina Abramova
Entity Title:	Not reported
Affiliation Address:	Not reported
Affiliation City:	Not reported
Affiliation State:	Not reported
Affiliation Country:	Not reported
Affiliation Zip:	Not reported
Affiliation Phone:	Not reported
Affiliation Type Desc:	Environmental Contact
Entity Name:	Zarina Abramova
Entity Title:	Not reported
Affiliation Address:	5430 W San Fernando Rd
Affiliation City:	Los Angeles
Affiliation State:	CA
Affiliation Country:	Not reported
Affiliation Zip:	90039
Affiliation Phone:	Not reported
Affiliation Type Desc:	Parent Company
Entity Name:	Anheuser-Busch InBev
Entity Title:	Not reported
Affiliation Address:	4520 ELECTRONICS PLACE
Affiliation City:	LOS ANGELES
Affiliation State:	CA
Affiliation Country:	Not reported
Affiliation Zip:	90039
Affiliation Phone:	Not reported
Affiliation Type Desc:	Parent Corporation
Entity Name:	Golden Road Brewing
Entity Title:	Not reported
Affiliation Address:	Not reported
Affiliation City:	Not reported
Affiliation State:	Not reported
Affiliation Country:	Not reported
Affiliation Zip:	Not reported
Affiliation Phone:	Not reported
Affiliation Type Desc:	Company Official
Entity Name:	Gilberto Sandoval
Entity Title:	Director of Operations
Affiliation Address:	4520 ELECTRONICS PLACE
Affiliation City:	LOS ANGELES
Affiliation State:	CA
Affiliation Country:	Not reported
Affiliation Zip:	90039
Affiliation Phone:	Not reported

CUSTOM CALIFORNIA CRAFT BEER, LLC DBA GOLDEN ROAD BREWING (Continued) **S113133327**

Affiliation Type Desc:	CUPA District
Entity Name:	Los Angeles City Fire Department
Entity Title:	Not reported
Affiliation Address:	200 North Main Street, Room 1780
Affiliation City:	Los Angeles
Affiliation State:	CA
Affiliation Country:	Not reported
Affiliation Zip:	90012
Affiliation Phone:	(213) 978-3680

Affiliation Type Desc:	Public Contact
Entity Name:	Brenda Gonzales
Entity Title:	Not reported
Affiliation Address:	4520 ELECTRONICS PLACE
Affiliation City:	LOS ANGELES
Affiliation State:	CA
Affiliation Country:	Not reported
Affiliation Zip:	90039
Affiliation Phone:	8182918971

HWTS:

Name:	HARRINGTON TOOLS INC
Address:	5430 W SAN FERNANDO RD
Address 2:	Not reported
City,State,Zip:	LOS ANGELES, CA 900391015
EPA ID:	CAL000285019
Inactive Date:	06/30/2010
Create Date:	07/26/2004
Last Act Date:	03/22/2012
Mailing Name:	Not reported
Mailing Address:	6895 SPEEDWAY BLVD # 2103
Mailing Address 2:	Not reported
Mailing City,State,Zip:	LAS VEGAS, NV 891151736
Owner Name:	HARRINGTON TOOLS INC
Owner Address:	5440 W SAN FERNANDO RD
Owner Address 2:	Not reported
Owner City,State,Zip:	LOS ANGELES, CA 900391015
Contact Name:	MICHELLE HARRINGTON
Contact Address:	5440 W SAN FERNANDO RD
Contact Address 2:	Not reported
City,State,Zip:	LOS ANGELES, CA 900391015

NAICS:

EPA ID:	CAL000285019
Create Date:	2006-11-27 18:30:15.000
NAICS Code:	332212
NAICS Description:	Hand and Edge Tool Manufacturing
Issued EPA ID Date:	2004-07-26 12:59:26.48000
Inactive Date:	2010-06-30 00:00:00
Facility Name:	HARRINGTON TOOLS INC
Facility Address:	5430 W SAN FERNANDO RD
Facility Address 2:	Not reported
Facility City:	LOS ANGELES
Facility County:	Not reported
Facility State:	CA
Facility Zip:	900391015

G104 **GOLDEN ROAD BREWING** **RCRA NonGen / NLR** **1024854242**
WNW **5430 W SAN FERNANDO RD** **CAL000414937**
< 1/8 **LOS ANGELES, CA 90039**
0.062 mi.
326 ft. **Site 7 of 18 in cluster G**

Relative: **Lower**

Actual: **466 ft.**

RCRA NonGen / NLR:

Date Form Received by Agency:		2016-03-08 00:00:00.0
Handler Name:	GOLDEN ROAD BREWING	
Handler Address:		5430 W SAN FERNANDO RD
Handler City,State,Zip:		LOS ANGELES, CA 90039
EPA ID:		CAL000414937
Contact Name:		ZARINA ABRAMOVA
Contact Address:		5430 W SAN FERNANDO RD
Contact City,State,Zip:		LOS ANGELES, CA 90039
Contact Telephone:		323-381-9462
Contact Fax:		Not reported
Contact Email:		ZARINA.ABRAMOVA@GOLDENROAD.LA
Contact Title:		Not reported
EPA Region:		09
Land Type:		Not reported
Federal Waste Generator Description:		Not a generator, verified
Non-Notifier:		Not reported
Biennial Report Cycle:		Not reported
Accessibility:		Not reported
Active Site Indicator:		Handler Activities
State District Owner:		Not reported
State District:		Not reported
Mailing Address:		5430 W SAN FERNANDO RD
Mailing City,State,Zip:		LOS ANGELES, CA 90039-1015
Owner Name:		ANHEUSER-BUSCH LLC DBA GOLDEN RD BR
Owner Type:		Other
Operator Name:		ZARINA ABRAMOVA
Operator Type:		Other
Short-Term Generator Activity:		No
Importer Activity:		No
Mixed Waste Generator:		No
Transporter Activity:		No
Transfer Facility Activity:		No
Recycler Activity with Storage:		No
Small Quantity On-Site Burner Exemption:		No
Smelting Melting and Refining Furnace Exemption:		No
Underground Injection Control:		No
Off-Site Waste Receipt:		No
Universal Waste Indicator:		Yes
Universal Waste Destination Facility:		Yes
Federal Universal Waste:		No
Active Site Fed-Reg Treatment Storage and Disposal Facility:		Not reported
Active Site Converter Treatment storage and Disposal Facility:		Not reported
Active Site State-Reg Treatment Storage and Disposal Facility:		Not reported
Active Site State-Reg Handler:		---
Federal Facility Indicator:		Not reported
Hazardous Secondary Material Indicator:		N
Sub-Part K Indicator:		Not reported
Commercial TSD Indicator:		No
Treatment Storage and Disposal Type:		Not reported
2018 GPRA Permit Baseline:		Not on the Baseline
2018 GPRA Renewals Baseline:		Not on the Baseline
Permit Renewals Workload Universe:		Not reported

GOLDEN ROAD BREWING (Continued) **1024854242**

Permit Workload Universe:	Not reported
Permit Progress Universe:	Not reported
Post-Closure Workload Universe:	Not reported
Closure Workload Universe:	Not reported
202 GPRA Corrective Action Baseline:	No
Corrective Action Workload Universe:	No
Subject to Corrective Action Universe:	No
Non-TSDFs Where RCRA CA has Been Imposed Universe:	No
TSDFs Potentially Subject to CA Under 3004 (u)/(v) Universe:	No
TSDFs Only Subject to CA under Discretionary Auth Universe:	No
Corrective Action Priority Ranking:	No NCAPS ranking
Environmental Control Indicator:	No
Institutional Control Indicator:	No
Human Exposure Controls Indicator:	N/A
Groundwater Controls Indicator:	N/A
Operating TSDF Universe:	Not reported
Full Enforcement Universe:	Not reported
Significant Non-Complier Universe:	No
Unaddressed Significant Non-Complier Universe:	No
Addressed Significant Non-Complier Universe:	No
Significant Non-Complier With a Compliance Schedule Universe:	No
Financial Assurance Required:	Not reported
Handler Date of Last Change:	2018-09-06 17:07:32.0
Recognized Trader-Importer:	No
Recognized Trader-Exporter:	No
Importer of Spent Lead Acid Batteries:	No
Exporter of Spent Lead Acid Batteries:	No
Recycler Activity Without Storage:	No
Manifest Broker:	No
Sub-Part P Indicator:	No

Handler - Owner Operator:

Owner/Operator Indicator:	Owner
Owner/Operator Name:	ANHEUSER-BUSCH LLC DBA GOLDEN RD BR
Legal Status:	Other
Date Became Current:	Not reported
Date Ended Current:	Not reported
Owner/Operator Address:	5410-5420-5430 W SAN FERNANDO RD
Owner/Operator City,State,Zip:	LOS ANGELES, CA 90039
Owner/Operator Telephone:	213-629-8682
Owner/Operator Telephone Ext:	Not reported
Owner/Operator Fax:	Not reported
Owner/Operator Email:	Not reported

Owner/Operator Indicator:	Operator
Owner/Operator Name:	ZARINA ABRAMOVA
Legal Status:	Other
Date Became Current:	Not reported
Date Ended Current:	Not reported
Owner/Operator Address:	5430 W SAN FERNANDO RD
Owner/Operator City,State,Zip:	LOS ANGELES, CA 90039
Owner/Operator Telephone:	323-381-9462
Owner/Operator Telephone Ext:	Not reported
Owner/Operator Fax:	Not reported
Owner/Operator Email:	Not reported

GOLDEN ROAD BREWING (Continued) **1024854242**

Historic Generators:
- Receive Date: 2016-03-08 00:00:00.0
- Handler Name: GOLDEN ROAD BREWING
- Federal Waste Generator Description: Not a generator, verified
- State District Owner: Not reported
- Large Quantity Handler of Universal Waste: No
- Recognized Trader Importer: No
- Recognized Trader Exporter: No
- Spent Lead Acid Battery Importer: No
- Spent Lead Acid Battery Exporter: No
- Current Record: Yes
- Non Storage Recycler Activity: Not reported
- Electronic Manifest Broker: Not reported

List of NAICS Codes and Descriptions:
- NAICS Code: 31212
- NAICS Description: BREWERIES

Facility Has Received Notices of Violations:
- Violations: No Violations Found

Evaluation Action Summary:
- Evaluations: No Evaluations Found

G105 **PRODUCTS RESEARCH & CHEM** **CA HIST CORTESE** **S105024681**
WNW **5430 SAN FERNANDO** **N/A**
< 1/8 **LOS ANGELES, CA 90039**
0.062 mi.
326 ft. **Site 8 of 18 in cluster G**

Relative: **Lower**

Actual: **466 ft.**

HIST CORTESE:
- edr_fname: PRODUCTS RESEARCH & CHEM
- edr_fadd1: 5430 SAN FERNANDO
- City,State,Zip: LOS ANGELES, CA 90039
- Region: CORTESE
- Facility County Code: 19
- Reg By: LTNKA
- Reg Id: R-10470

I106 **CARUS CORPORATION** **RCRA-LQG** **1024876377**
WNW **5447 SAN FERNANDO RD W** **CAP000273193**
< 1/8 **LOS ANGELES, CA 90039**
0.062 mi.
330 ft. **Site 9 of 13 in cluster I**

Relative: **Lower**

Actual: **466 ft.**

RCRA-LQG:
- Date Form Received by Agency: 2018-02-28 00:00:00.0
- Handler Name: CARUS CORPORATION
- Handler Address: 5447 SAN FERNANDO RD W
- Handler City,State,Zip: LOS ANGELES, CA 90039
- EPA ID: CAP000273193
- Contact Name: SHELLEY D CORBAN
- Contact Address: PO BOX 599

CARUS CORPORATION (Continued) **1024876377**

Contact City,State,Zip:	PERU, IL 61354
Contact Telephone:	815-224-6533
Contact Fax:	815-224-6663
Contact Email:	SHELLEY.CORBAN@CARUSCORPORATION.COM
Contact Title:	SR MANAGE EHSS
EPA Region:	09
Land Type:	Private
Federal Waste Generator Description:	Large Quantity Generator
Non-Notifier:	Not reported
Biennial Report Cycle:	2017
Accessibility:	Not reported
Active Site Indicator:	Handler Activities
State District Owner:	Not reported
State District:	Not reported
Mailing Address:	PO BOX 599
Mailing City,State,Zip:	PERU, IL 61354
Owner Name:	SUNLAND CHEMICAL
Owner Type:	Private
Operator Name:	CARUS CORPORATION
Operator Type:	Private
Short-Term Generator Activity:	Yes
Importer Activity:	No
Mixed Waste Generator:	No
Transporter Activity:	No
Transfer Facility Activity:	No
Recycler Activity with Storage:	No
Small Quantity On-Site Burner Exemption:	No
Smelting Melting and Refining Furnace Exemption:	No
Underground Injection Control:	No
Off-Site Waste Receipt:	No
Universal Waste Indicator:	No
Universal Waste Destination Facility:	No
Federal Universal Waste:	No
Active Site Fed-Reg Treatment Storage and Disposal Facility:	Not reported
Active Site Converter Treatment storage and Disposal Facility:	Not reported
Active Site State-Reg Treatment Storage and Disposal Facility:	Not reported
Active Site State-Reg Handler:	---
Federal Facility Indicator:	Not reported
Hazardous Secondary Material Indicator:	NN
Sub-Part K Indicator:	Not reported
Commercial TSD Indicator:	No
Treatment Storage and Disposal Type:	Not reported
2018 GPRA Permit Baseline:	Not on the Baseline
2018 GPRA Renewals Baseline:	Not on the Baseline
Permit Renewals Workload Universe:	Not reported
Permit Workload Universe:	Not reported
Permit Progress Universe:	Not reported
Post-Closure Workload Universe:	Not reported
Closure Workload Universe:	Not reported
202 GPRA Corrective Action Baseline:	No
Corrective Action Workload Universe:	No
Subject to Corrective Action Universe:	No
Non-TSDFs Where RCRA CA has Been Imposed Universe:	No
TSDFs Potentially Subject to CA Under 3004 (u)/(v) Universe:	No
TSDFs Only Subject to CA under Discretionary Auth Universe:	No
Corrective Action Priority Ranking:	No NCAPS ranking
Environmental Control Indicator:	No

CARUS CORPORATION (Continued) **1024876377**

Institutional Control Indicator:	No
Human Exposure Controls Indicator:	N/A
Groundwater Controls Indicator:	N/A
Operating TSDF Universe:	Not reported
Full Enforcement Universe:	Not reported
Significant Non-Complier Universe:	No
Unaddressed Significant Non-Complier Universe:	No
Addressed Significant Non-Complier Universe:	No
Significant Non-Complier With a Compliance Schedule Universe:	No
Financial Assurance Required:	Not reported
Handler Date of Last Change:	2018-11-26 18:57:03.0
Recognized Trader-Importer:	No
Recognized Trader-Exporter:	No
Importer of Spent Lead Acid Batteries:	No
Exporter of Spent Lead Acid Batteries:	No
Recycler Activity Without Storage:	No
Manifest Broker:	No
Sub-Part P Indicator:	Not reported

Biennial: List of Years
Year: 2017

Click Here for Biennial Reporting System Data:

Hazardous Waste Summary:
Waste Code: D001
Waste Description: IGNITABLE WASTE

Handler - Owner Operator:

Owner/Operator Indicator:	Operator
Owner/Operator Name:	CARUS CORPORATION
Legal Status:	Private
Date Became Current:	2017-01-01 00:00:00.
Date Ended Current:	Not reported
Owner/Operator Address:	315 FIFTH ST PO BOX 599
Owner/Operator City,State,Zip:	PERU, IL 61354
Owner/Operator Telephone:	815-224-6533
Owner/Operator Telephone Ext:	Not reported
Owner/Operator Fax:	Not reported
Owner/Operator Email:	SHELLEY.CORBAN@CARUSCORPORATION.COM

Owner/Operator Indicator:	Owner
Owner/Operator Name:	SUNLAND CHEMICAL
Legal Status:	Private
Date Became Current:	2007-01-01 00:00:00.
Date Ended Current:	Not reported
Owner/Operator Address:	5447 SAN FERNANDO RD W
Owner/Operator City,State,Zip:	LOS ANGELES, CA 90039
Owner/Operator Telephone:	818-244-9600
Owner/Operator Telephone Ext:	Not reported
Owner/Operator Fax:	Not reported
Owner/Operator Email:	MAX@SUNLAND.COM

Owner/Operator Indicator:	Owner
Owner/Operator Name:	MAX COHEN
Legal Status:	Private

CARUS CORPORATION (Continued) **1024876377**

Date Became Current:	2007-01-01 00:00:00.
Date Ended Current:	Not reported
Owner/Operator Address:	5447 SAN FERNANDO RD W
Owner/Operator City,State,Zip:	LOS ANGELES, CA 90039
Owner/Operator Telephone:	818-244-9600
Owner/Operator Telephone Ext:	Not reported
Owner/Operator Fax:	Not reported
Owner/Operator Email:	Not reported
Owner/Operator Indicator:	Operator
Owner/Operator Name:	SUNLAND CHEMICAL
Legal Status:	Private
Date Became Current:	2007-01-01 00:00:00.
Date Ended Current:	Not reported
Owner/Operator Address:	Not reported
Owner/Operator City,State,Zip:	Not reported
Owner/Operator Telephone:	Not reported
Owner/Operator Telephone Ext:	Not reported
Owner/Operator Fax:	Not reported
Owner/Operator Email:	Not reported

Historic Generators:

Receive Date:	2018-02-28 00:00:00.0
Handler Name: CARUS CORPORATION	
Federal Waste Generator Description:	Large Quantity Generator
State District Owner:	Not reported
Large Quantity Handler of Universal Waste:	No
Recognized Trader Importer:	No
Recognized Trader Exporter:	No
Spent Lead Acid Battery Importer:	No
Spent Lead Acid Battery Exporter:	No
Current Record:	Yes
Non Storage Recycler Activity:	No
Electronic Manifest Broker:	No
Receive Date:	2017-05-30 00:00:00.0
Handler Name: CARUS CORPORATION	
Federal Waste Generator Description:	Large Quantity Generator
State District Owner:	Not reported
Large Quantity Handler of Universal Waste:	No
Recognized Trader Importer:	No
Recognized Trader Exporter:	No
Spent Lead Acid Battery Importer:	No
Spent Lead Acid Battery Exporter:	No
Current Record:	No
Non Storage Recycler Activity:	Not reported
Electronic Manifest Broker:	Not reported

List of NAICS Codes and Descriptions:

NAICS Code:	424690
NAICS Description:	OTHER CHEMICAL AND ALLIED PRODUCTS MERCHANT WHOLESALERS

Facility Has Received Notices of Violations:

Violations:	No Violations Found

CARUS CORPORATION (Continued) **1024876377**

Evaluation Action Summary:
Evaluations: No Evaluations Found

K107 **LEVITZ FURNITURE** **CA HIST UST** **U001561534**
SW **5375 W SAN FERNANDO RD** **N/A**
< 1/8 **LOS ANGELES, CA 90039**
0.064 mi.
340 ft. **Site 1 of 10 in cluster K**

Relative:
Lower

Actual:
462 ft.

HIST UST:

Name:	LEVITZ FURNITURE
Address:	5375 W SAN FERNANDO RD
City,State,Zip:	LOS ANGELES, CA 90039
File Number:	Not reported
URL:	Not reported
Region:	STATE
Facility ID:	00000006612
Facility Type:	Other
Other Type:	RETAIL FURNITURE
Contact Name:	ANITA TELLEZ ABM/OPERATIONS
Telephone:	8182401400
Owner Name:	LEVITZ FURNITURE CO. OF THE PA
Owner Address:	1317 N.W.167TH ST
Owner City,St,Zip:	MIAMI, FL 33169
Total Tanks:	0001
Tank Num:	001
Container Num:	1
Year Installed:	1970
Tank Capacity:	00010000
Tank Used for:	PRODUCT
Type of Fuel:	UNLEADED
Container Construction Thickness:	1/4
Leak Detection:	None

K108 **TESLA INC** **RCRA NonGen / NLR** **1026491056**
SW **5375 W SAN FERNANDO RD** **CAL000455801**
< 1/8 **LIVERMORE, CA 90039**
0.064 mi.
340 ft. **Site 2 of 10 in cluster K**

Relative:
Lower

Actual:
462 ft.

RCRA NonGen / NLR:

Date Form Received by Agency:		2020-07-24 00:00:00.0
Handler Name:	TESLA INC	
Handler Address:		5375 W SAN FERNANDO RD
Handler City,State,Zip:		LIVERMORE, CA 90039
EPA ID:		CAL000455801
Contact Name:		TOM KING
Contact Address:		5375 W SAN FERNANDO RD
Contact City,State,Zip:		LOS ANGELES, CA 94551
Contact Telephone:		818-667-6527
Contact Fax:		Not reported
Contact Email:		TKING@TESLA.COM
Contact Title:		Not reported
EPA Region:		09

TESLA INC (Continued) **1026491056**

Land Type:	Not reported
Federal Waste Generator Description:	Not a generator, verified
Non-Notifier:	Not reported
Biennial Report Cycle:	Not reported
Accessibility:	Not reported
Active Site Indicator:	Not reported
State District Owner:	Not reported
State District:	Not reported
Mailing Address:	5375 W SAN FERNANDO RD
Mailing City,State,Zip:	ONTARIO, CA 90039
Owner Name:	TESLA INC
Owner Type:	Other
Operator Name:	TOM KING
Operator Type:	Other
Short-Term Generator Activity:	No
Importer Activity:	No
Mixed Waste Generator:	No
Transporter Activity:	No
Transfer Facility Activity:	No
Recycler Activity with Storage:	No
Small Quantity On-Site Burner Exemption:	No
Smelting Melting and Refining Furnace Exemption:	No
Underground Injection Control:	No
Off-Site Waste Receipt:	No
Universal Waste Indicator:	No
Universal Waste Destination Facility:	No
Federal Universal Waste:	No
Active Site Fed-Reg Treatment Storage and Disposal Facility:	Not reported
Active Site Converter Treatment storage and Disposal Facility:	Not reported
Active Site State-Reg Treatment Storage and Disposal Facility:	Not reported
Active Site State-Reg Handler:	---
Federal Facility Indicator:	Not reported
Hazardous Secondary Material Indicator:	N
Sub-Part K Indicator:	Not reported
Commercial TSD Indicator:	No
Treatment Storage and Disposal Type:	Not reported
2018 GPRA Permit Baseline:	Not on the Baseline
2018 GPRA Renewals Baseline:	Not on the Baseline
Permit Renewals Workload Universe:	Not reported
Permit Workload Universe:	Not reported
Permit Progress Universe:	Not reported
Post-Closure Workload Universe:	Not reported
Closure Workload Universe:	Not reported
202 GPRA Corrective Action Baseline:	No
Corrective Action Workload Universe:	No
Subject to Corrective Action Universe:	No
Non-TSDFs Where RCRA CA has Been Imposed Universe:	No
TSDFs Potentially Subject to CA Under 3004 (u)/(v) Universe:	No
TSDFs Only Subject to CA under Discretionary Auth Universe:	No
Corrective Action Priority Ranking:	No NCAPS ranking
Environmental Control Indicator:	No
Institutional Control Indicator:	No
Human Exposure Controls Indicator:	N/A
Groundwater Controls Indicator:	N/A
Operating TSDF Universe:	Not reported
Full Enforcement Universe:	Not reported
Significant Non-Complier Universe:	No

TESLA INC (Continued) **1026491056**

Unaddressed Significant Non-Complier Universe:	No
Addressed Significant Non-Complier Universe:	No
Significant Non-Complier With a Compliance Schedule Universe:	No
Financial Assurance Required:	Not reported
Handler Date of Last Change:	2020-08-14 15:10:41.0
Recognized Trader-Importer:	No
Recognized Trader-Exporter:	No
Importer of Spent Lead Acid Batteries:	No
Exporter of Spent Lead Acid Batteries:	No
Recycler Activity Without Storage:	No
Manifest Broker:	No
Sub-Part P Indicator:	No

Handler - Owner Operator:

Owner/Operator Indicator:	Operator
Owner/Operator Name:	TOM KING
Legal Status:	Other
Date Became Current:	Not reported
Date Ended Current:	Not reported
Owner/Operator Address:	5375 W SAN FERNANDO RD
Owner/Operator City,State,Zip:	LOS ANGELES, CA 94551
Owner/Operator Telephone:	818-667-6527
Owner/Operator Telephone Ext:	Not reported
Owner/Operator Fax:	Not reported
Owner/Operator Email:	Not reported

Owner/Operator Indicator:	Owner
Owner/Operator Name:	TESLA INC
Legal Status:	Other
Date Became Current:	Not reported
Date Ended Current:	Not reported
Owner/Operator Address:	3500 DEER CREEK RD
Owner/Operator City,State,Zip:	PALO ALTO, CA 94304
Owner/Operator Telephone:	650-681-5000
Owner/Operator Telephone Ext:	Not reported
Owner/Operator Fax:	Not reported
Owner/Operator Email:	Not reported

Historic Generators:

Receive Date:	2020-07-24 00:00:00.0
Handler Name: TESLA INC	
Federal Waste Generator Description:	Not a generator, verified
State District Owner:	Not reported
Large Quantity Handler of Universal Waste:	No
Recognized Trader Importer:	No
Recognized Trader Exporter:	No
Spent Lead Acid Battery Importer:	No
Spent Lead Acid Battery Exporter:	No
Current Record:	Yes
Non Storage Recycler Activity:	Not reported
Electronic Manifest Broker:	Not reported

List of NAICS Codes and Descriptions:

NAICS Code:	238210
NAICS Description:	ELECTRICAL CONTRACTORS AND OTHER WIRING INSTALLATION CONTRACTORS

TESLA INC (Continued) **1026491056**

Facility Has Received Notices of Violations:
Violations: No Violations Found

Evaluation Action Summary:
Evaluations: No Evaluations Found

K109 **LEVITZ FURNITURE** **CA SWEEPS UST** **S101629328**
SW **5375 W SAN FERNANDO RD** **CA FID UST** **N/A**
< 1/8 **LOS ANGELES, CA 90039** **CA HAZMAT**
0.064 mi.
340 ft. **Site 3 of 10 in cluster K**

Relative:
Lower

Actual:
462 ft.

SWEEPS UST:
Name: LEVITZ FURNITURE
Address: 5375 W SAN FERNANDO RD
City: LOS ANGELES
Status: Not reported
Comp Number: 775
Number: Not reported
Board Of Equalization: 44-011407
Referral Date: Not reported
Action Date: Not reported
Created Date: Not reported
Owner Tank Id: Not reported
SWRCB Tank Id: 19-050-000775-000001
Tank Status: Not reported
Capacity: 10000
Active Date: Not reported
Tank Use: M.V. FUEL
STG: PRODUCT
Content: REG UNLEADED
Number Of Tanks: 1

CA FID UST:
Facility ID: 19028870
Regulated By: UTNKA
Regulated ID: 00006612
Cortese Code: Not reported
SIC Code: Not reported
Facility Phone: 8182401400
Mail To: Not reported
Mailing Address: 1317 W 167TH ST
Mailing Address 2: Not reported
Mailing City,St,Zip: LOS ANGELES 900390000
Contact: Not reported
Contact Phone: Not reported
DUNs Number: Not reported
NPDES Number: Not reported
EPA ID: Not reported
Comments: Not reported
Status: Active

LOS ANGELES HM:
Name: LEVITZ FURNITURE CO OF THE PACIFIC,
Address: 5375 W SAN FERNANDO RD

LEVITZ FURNITURE (Continued) **S101629328**

City,State,Zip: LOS ANGELES, CA 90039
Facility ID: FA0014331
Last Run Date: 06/01/2019
Status: INACTIVE

H110 **CARL J KENNEDY CO, INC** **RCRA-SQG** **1000274403**
NNW **521 COMMERCIAL ST** **FINDS** **CAD009625120**
< 1/8 **GLENDALE, CA 91203** **ECHO**
0.065 mi.
342 ft. **Site 5 of 10 in cluster H**

Relative: **Higher**
Actual: **477 ft.**

RCRA-SQG:

Date Form Received by Agency:		1996-09-01 00:00:00.0
Handler Name:	CARL J KENNEDY CO, INC	
Handler Address:		521 COMMERCIAL ST
Handler City,State,Zip:		GLENDALE, CA 91203
EPA ID:		CAD009625120
Contact Name:		Not reported
Contact Address:		Not reported
Contact City,State,Zip:		Not reported
Contact Telephone:		Not reported
Contact Fax:		Not reported
Contact Email:		Not reported
Contact Title:		Not reported
EPA Region:		09
Land Type:		Not reported
Federal Waste Generator Description:		Small Quantity Generator
Non-Notifier:		Not reported
Biennial Report Cycle:		Not reported
Accessibility:		Not reported
Active Site Indicator:		Handler Activities
State District Owner:		CA
State District:		3
Mailing Address:		P O BOX 4005
Mailing City,State,Zip:		GLENDALE, CA 91202
Owner Name:		Not reported
Owner Type:		Not reported
Operator Name:		NOT REQUIRED
Operator Type:		Private
Short-Term Generator Activity:		No
Importer Activity:		No
Mixed Waste Generator:		No
Transporter Activity:		No
Transfer Facility Activity:		No
Recycler Activity with Storage:		No
Small Quantity On-Site Burner Exemption:		No
Smelting Melting and Refining Furnace Exemption:		No
Underground Injection Control:		No
Off-Site Waste Receipt:		No
Universal Waste Indicator:		No
Universal Waste Destination Facility:		No
Federal Universal Waste:		No
Active Site Fed-Reg Treatment Storage and Disposal Facility:		Not reported
Active Site Converter Treatment storage and Disposal Facility:		Not reported
Active Site State-Reg Treatment Storage and Disposal Facility:		Not reported
Active Site State-Reg Handler:		---
Federal Facility Indicator:		Not reported
Hazardous Secondary Material Indicator:		NN

CARL J KENNEDY CO, INC (Continued) **1000274403**

Sub-Part K Indicator:	Not reported
Commercial TSD Indicator:	No
Treatment Storage and Disposal Type:	Not reported
2018 GPRA Permit Baseline:	Not on the Baseline
2018 GPRA Renewals Baseline:	Not on the Baseline
Permit Renewals Workload Universe:	Not reported
Permit Workload Universe:	Not reported
Permit Progress Universe:	Not reported
Post-Closure Workload Universe:	Not reported
Closure Workload Universe:	Not reported
202 GPRA Corrective Action Baseline:	No
Corrective Action Workload Universe:	No
Subject to Corrective Action Universe:	No
Non-TSDFs Where RCRA CA has Been Imposed Universe:	No
TSDFs Potentially Subject to CA Under 3004 (u)/(v) Universe:	No
TSDFs Only Subject to CA under Discretionary Auth Universe:	No
Corrective Action Priority Ranking:	No NCAPS ranking
Environmental Control Indicator:	No
Institutional Control Indicator:	No
Human Exposure Controls Indicator:	N/A
Groundwater Controls Indicator:	N/A
Operating TSDF Universe:	Not reported
Full Enforcement Universe:	Not reported
Significant Non-Complier Universe:	No
Unaddressed Significant Non-Complier Universe:	No
Addressed Significant Non-Complier Universe:	No
Significant Non-Complier With a Compliance Schedule Universe:	No
Financial Assurance Required:	Not reported
Handler Date of Last Change:	2002-06-27 03:23:15.0
Recognized Trader-Importer:	No
Recognized Trader-Exporter:	No
Importer of Spent Lead Acid Batteries:	No
Exporter of Spent Lead Acid Batteries:	No
Recycler Activity Without Storage:	Not reported
Manifest Broker:	Not reported
Sub-Part P Indicator:	Not reported

Handler - Owner Operator:

Owner/Operator Indicator:	Operator
Owner/Operator Name:	NOT REQUIRED
Legal Status:	Private
Date Became Current:	Not reported
Date Ended Current:	Not reported
Owner/Operator Address:	NOT REQUIRED
Owner/Operator City,State,Zip:	NOT REQUIRED, ME 99999
Owner/Operator Telephone:	415-555-1212
Owner/Operator Telephone Ext:	Not reported
Owner/Operator Fax:	Not reported
Owner/Operator Email:	Not reported

Owner/Operator Indicator:	Owner
Owner/Operator Name:	J P KENNEDY
Legal Status:	Private
Date Became Current:	Not reported
Date Ended Current:	Not reported
Owner/Operator Address:	NOT REQUIRED

CARL J KENNEDY CO, INC (Continued) **1000274403**

Owner/Operator City,State,Zip: NOT REQUIRED, ME 99999
Owner/Operator Telephone: 415-555-1212
Owner/Operator Telephone Ext: Not reported
Owner/Operator Fax: Not reported
Owner/Operator Email: Not reported

Historic Generators:
Receive Date: 1996-09-01 00:00:00.0
Handler Name: CARL J KENNEDY CO, INC
Federal Waste Generator Description: Small Quantity Generator
State District Owner: CA
Large Quantity Handler of Universal Waste: No
Recognized Trader Importer: No
Recognized Trader Exporter: No
Spent Lead Acid Battery Importer: No
Spent Lead Acid Battery Exporter: No
Current Record: Yes
Non Storage Recycler Activity: Not reported
Electronic Manifest Broker: Not reported

Receive Date: 1985-10-31 00:00:00.0
Handler Name: CARL J KENNEDY CO, INC
Federal Waste Generator Description: Large Quantity Generator
State District Owner: CA
Large Quantity Handler of Universal Waste: No
Recognized Trader Importer: No
Recognized Trader Exporter: No
Spent Lead Acid Battery Importer: No
Spent Lead Acid Battery Exporter: No
Current Record: No
Non Storage Recycler Activity: Not reported
Electronic Manifest Broker: Not reported

List of NAICS Codes and Descriptions:
NAICS Codes: No NAICS Codes Found

Facility Has Received Notices of Violations:
Violations: No Violations Found

Evaluation Action Summary:
Evaluations: No Evaluations Found

FINDS:
Registry ID: 110002637399

Click Here:

Environmental Interest/Information System:
RCRAInfo is a national information system that supports the Resource Conservation and Recovery Act (RCRA) program through the tracking of events and activities related to facilities that generate, transport, and treat, store, or dispose of hazardous waste. RCRAInfo allows RCRA program staff to track the notification, permit, compliance, and corrective action activities required under RCRA.

CARL J KENNEDY CO, INC (Continued) **1000274403**

Click this hyperlink while viewing on your computer to access additional FINDS: detail in the EDR Site Report.

ECHO:

Envid:	1000274403
Registry ID:	110002637399
DFR URL:	http://echo.epa.gov/detailed-facility-report?fid=110002637399
Name:	CARL J KENNEDY CO, INC
Address:	521 COMMERCIAL ST
City,State,Zip:	GLENDALE, CA 91203

H111 **KENNEDY HYDRAULICS** **CA SWEEPS UST** **U001566890**
NNW **521 COMMERCIAL ST** **CA HIST UST** **N/A**
< 1/8 **GLENDALE, CA 91203** **CA LOS ANGELES CO. HMS**
0.065 mi. **CA HWTS**
342 ft. **Site 6 of 10 in cluster H**

Relative: Higher

Actual: 477 ft.

SWEEPS UST:

Name:	KENNEDY HYDRAULICS
Address:	521 COMMERCIAL ST
City:	GLENDALE
Status:	Active
Comp Number:	12275
Number:	9
Board Of Equalization:	Not reported
Referral Date:	12-11-90
Action Date:	12-11-90
Created Date:	06-30-89
Owner Tank Id:	Not reported
SWRCB Tank Id:	Not reported
Tank Status:	Not reported
Capacity:	Not reported
Active Date:	Not reported
Tank Use:	Not reported
STG:	Not reported
Content:	Not reported
Number Of Tanks:	Not reported

HIST UST:

Name:	KENNEDY HYDRAULICS
Address:	521 COMMERCIAL STREET
City,State,Zip:	GLENDALE, CA 91203
File Number:	00026A41
URL:	http://geotracker.waterboards.ca.gov/ustpdfs/pdf/00026A41.pdf
Region:	STATE
Facility ID:	00000050747
Facility Type:	Other
Other Type:	DISTRIBUTOR
Contact Name:	RON HOOK
Telephone:	2132453145
Owner Name:	CARL J. KENNEDY COMPANY
Owner Address:	521 COMMERCIAL STREET
Owner City,St,Zip:	GLENDALE, CA 91203
Total Tanks:	0000
Tank Num:	001
Container Num:	01

KENNEDY HYDRAULICS (Continued) **U001566890**

Year Installed:	Not reported
Tank Capacity:	00000500
Tank Used for:	WASTE
Type of Fuel:	Not reported
Container Construction Thickness:	Not reported
Leak Detection:	None

Tank Num:	001
Container Num:	ONE
Year Installed:	Not reported
Tank Capacity:	00000550
Tank Used for:	WASTE
Type of Fuel:	WASTE OIL
Container Construction Thickness:	Not reported
Leak Detection:	Visual

Tank Num:	001
Container Num:	ONE
Year Installed:	Not reported
Tank Capacity:	00000550
Tank Used for:	WASTE
Type of Fuel:	WASTE OIL
Container Construction Thickness:	Not reported
Leak Detection:	Visual

Tank Num:	001
Container Num:	01
Year Installed:	Not reported
Tank Capacity:	00000500
Tank Used for:	WASTE
Type of Fuel:	Not reported
Container Construction Thickness:	Not reported
Leak Detection:	None

Click here for Geo Tracker PDF:

LOS ANGELES CO. HMS:

Name:	KENNEDY HYDRAULICS
Address:	521 COMMERCIAL ST
City,State,Zip:	GLENDALE, CA 91203
Region:	LA
Permit Category:	Not reported
Facility Id:	012164-012275
Facility Type:	Not reported
Facility Status:	OPEN
Area:	3D
Permit Number:	Not reported
Permit Status:	Not reported

HWTS:

Name:	KENNEDY HYDRAULICS
Address:	521 COMMERCIAL ST
Address 2:	Not reported
City,State,Zip:	GLENDALE, CA 912030000
EPA ID:	CAL000078946
Inactive Date:	01/01/1900

KENNEDY HYDRAULICS (Continued) **U001566890**

Create Date:	10/16/1992
Last Act Date:	10/07/1994
Mailing Name:	Not reported
Mailing Address:	521 COMMERCIAL ST
Mailing Address 2:	Not reported
Mailing City,State,Zip:	GLENDALE, CA 912030000
Owner Name:	KENNEDY HYDRAULICS INC
Owner Address:	JACK RUPE PRES
Owner Address 2:	Not reported
Owner City,State,Zip:	--, 99 --
Contact Name:	WAYNE COLLINS/SAFETY SUPV
Contact Address:	CANCELLED THIS EPA # ON
Contact Address 2:	Not reported
City,State,Zip:	SEE CAL000091941, 99 --

L112 **DALY ICE COMPANY** **CA LOS ANGELES CO. HMS** **S106769390**
SSE **757 SALEM ST** **CA WIP** **N/A**
< 1/8 **GLENDALE, CA 91203**
0.066 mi.
346 ft. **Site 1 of 13 in cluster L**

Relative: **Lower**
Actual: **471 ft.**

LOS ANGELES CO. HMS:

Name:	DALY ICE COMPANY
Address:	757 SALEM ST
City,State,Zip:	GLENDALE, CA 91203
Region:	LA
Permit Category:	Not reported
Facility Id:	025893-035377
Facility Type:	Not reported
Facility Status:	OPEN
Area:	3D
Permit Number:	Not reported
Permit Status:	Not reported

WIP:

Name:	DALY ICE CO
Address:	757 Salem St
City,State,Zip:	GLENDALE, CA 91203
Region:	4
File Number:	113.0307
File Status:	**Historical**
Staff:	JG
Facility Suite:	Not reported

M113 **KHOO PHOTOGRAPHY** **CA NPDES** **S106769381**
North **521 STATE ST** **CA WIP** **N/A**
< 1/8 **GLENDALE, CA 91203**
0.066 mi.
350 ft. **Site 1 of 6 in cluster M**

Relative: **Higher**
Actual: **483 ft.**

NPDES:

Name:	COLUMBIA PLASTICS INC
Address:	521 STATE ST
City,State,Zip:	GLENDALE, CA 91201
Facility Status:	Not reported
NPDES Number:	Not reported

KHOO PHOTOGRAPHY (Continued) **S106769381**

Region:	Not reported
Agency Number:	Not reported
Regulatory Measure ID:	Not reported
Place ID:	Not reported
Order Number:	Not reported
WDID:	4 19IN605507
Regulatory Measure Type:	Industrial
Program Type:	Not reported
Adoption Date Of Regulatory Measure:	Not reported
Effective Date Of Regulatory Measure:	Not reported
Termination Date Of Regulatory Measure:	Not reported
Expiration Date Of Regulatory Measure:	Not reported
Discharge Address:	Not reported
Discharge Name:	Not reported
Discharge City:	Not reported
Discharge State:	Not reported
Discharge Zip:	Not reported
Status:	No Action Required
Status Date:	05/14/2019
Operator Name:	Vaco Ohanessian
Operator Address:	521 State St
Operator City:	Glendale
Operator State:	California
Operator Zip:	91201

WIP:

Name:	KHOO PHOTOGRAPHY
Address:	521 State St
City,State,Zip:	GLENDALE, CA 91203
Region:	4
File Number:	113.0293
File Status:	**Historical**
Staff:	JG
Facility Suite:	Not reported

H114 **SOUND CONTROL** **CA WIP** **S106767478**
North **526 COMMERCIAL ST** **N/A**
< 1/8 **GLENDALE, CA 91203**
0.066 mi.
350 ft. **Site 7 of 10 in cluster H**

Relative:
Higher

Actual:
480 ft.

WIP:

Name:	SOUND CONTROL
Address:	526 Commercial St
City,State,Zip:	GLENDALE, CA 91203
Region:	4
File Number:	109.0287
File Status:	**Historical**
Staff:	UNIDENTIFIED
Facility Suite:	Not reported

L115 **FORMER MR FENCE/CARPET KING** **CA WIP** **S106769832**
South **5333 SAN FERNANDO RD** **N/A**
< 1/8 **LOS ANGELES, CA 90039**
0.068 mi.
360 ft. **Site 2 of 13 in cluster L**

Relative:
Lower

Actual:
466 ft.

WIP:
Name: FORMER MR FENCE/CARPET KING
Address: 5333 San Fernando Rd
City,State,Zip: LOS ANGELES, CA 90039
Region: 4
File Number: 113.5454
File Status: Historical
Staff: KLEE
Facility Suite: Not reported

I116 **ACTIVE WINDOW PRODUCTS, INC.** **CA CERS HAZ WASTE** **S106767501**
WSW **5431 W. SAN FERNANDO RD.** **CA HAZNET** **N/A**
< 1/8 **LOS ANGELES, CA 90039** **CA HAZMAT**
0.069 mi. **CA WIP**
365 ft. **Site 10 of 13 in cluster I** **CA CERS**
CA HWTS

Relative:
Lower

Actual:
465 ft.

CERS HAZ WASTE:
Name: ACTIVE SUPPLY PRODUCTS
Address: 5431 W SAN FERNANDO RD
City,State,Zip: LOS ANGELES, CA 90039
Site ID: 2993
CERS ID: 10240114
CERS Description: Hazardous Waste Generator

HAZNET:
Name: ACTIVE WINDOW PRODUCTS, INC.
Address: 5431 W. SAN FERNANDO RD.
Address 2: Not reported
City,State,Zip: LOS ANGELES, CA 90039
Contact: PATRICK VIS
Telephone: 3232455185
Mailing Name: Not reported
Mailing Address: P.O. BOX 39125

Year: 2017
Gepaid: CAC002940818
TSD EPA ID: CAT080013352
CA Waste Code: 221 - Waste oil and mixed oil
Disposal Method: H039 - Other Recovery Of Reclamation For Reuse Including Acid Regeneration, Organics Recovery Ect
Tons: 0.95

Additional Info:
Year: 2017
Gen EPA ID: CAC002940818

Shipment Date: 20171219
Creation Date: 8/3/2018 18:30:42
Receipt Date: 20171227
Manifest ID: 010993659FLE
Trans EPA ID: CAR000047613

ACTIVE WINDOW PRODUCTS, INC. (Continued) **S106767501**

Trans Name:	CAL WEST ENVIRONMENTAL SERVICES INC
Trans 2 EPA ID:	Not reported
Trans 2 Name:	Not reported
TSDF EPA ID:	CAT080013352
Trans Name:	DEMENNO/KERDOON
TSDF Alt EPA ID:	Not reported
TSDF Alt Name:	Not reported
Waste Code Description:	221 - Waste oil and mixed oil
RCRA Code:	Not reported
Meth Code:	H039 - Other Recovery Of Reclamation For Reuse Including Acid Regeneration, Organics Recovery Ect
Quantity Tons:	0.38
Waste Quantity:	100
Quantity Unit:	G
Additional Code 1:	Not reported
Additional Code 2:	Not reported
Additional Code 3:	Not reported
Additional Code 4:	Not reported
Additional Code 5:	Not reported

Shipment Date:	20171219
Creation Date:	8/3/2018 18:30:42
Receipt Date:	20171227
Manifest ID:	010993659FLE
Trans EPA ID:	CAR000047613
Trans Name:	CAL WEST ENVIRONMENTAL SERVICES INC
Trans 2 EPA ID:	Not reported
Trans 2 Name:	Not reported
TSDF EPA ID:	CAT080013352
Trans Name:	DEMENNO/KERDOON
TSDF Alt EPA ID:	Not reported
TSDF Alt Name:	Not reported
Waste Code Description:	221 - Waste oil and mixed oil
RCRA Code:	Not reported
Meth Code:	H039 - Other Recovery Of Reclamation For Reuse Including Acid Regeneration, Organics Recovery Ect
Quantity Tons:	0.57
Waste Quantity:	150
Quantity Unit:	G
Additional Code 1:	Not reported
Additional Code 2:	Not reported
Additional Code 3:	Not reported
Additional Code 4:	Not reported
Additional Code 5:	Not reported

LOS ANGELES HM:

Name:	ACTIVE WINDOW PRODUCTS
Address:	5431 W SAN FERNANDO RD
City,State,Zip:	LOS ANGELES, CA 90039
Facility ID:	FA0001149
Last Run Date:	06/01/2019
Status:	ACTIVE

WIP:

Name:	ACTIVE WINDOW PRODUCTS
Address:	5431 W San Fernando Rd

ACTIVE WINDOW PRODUCTS, INC. (Continued) **S106767501**

City,State,Zip: LOS ANGELES, CA 90039
Region: 4
File Number: 109.0457
File Status: Historical
Staff: KLEE
Facility Suite: Not reported

CERS:
Name: E L FLEMING DUMP
Address: 5431 W SAN FERNANDO RD
City,State,Zip: LOS ANGELES, CA 90039
Site ID: 465420
CERS ID: 110013959724
CERS Description: US EPA Air Emission Inventory System (EIS)

Name: ACTIVE SUPPLY PRODUCTS
Address: 5431 W SAN FERNANDO RD
City,State,Zip: LOS ANGELES, CA 90039
Site ID: 2993
CERS ID: 10240114
CERS Description: Chemical Storage Facilities

Violations:
Site ID: 2993
Site Name: ACTIVE SUPPLY PRODUCTS
Violation Date: 02-05-2020
Citation: HSC 6.95 25508(a)(1) - California Health and Safety Code, Chapter 6.95, Section(s) 25508(a)(1)
Violation Description: Failure to complete and electronically submit hazardous material inventory information for all reportable hazardous materials on site at or above reportable quantities.
Violation Notes: Returned to compliance on 05/05/2020. Review, update and resubmit the Hazardous Materials Inventory into CERS to include all hazardous material stored in a capacity greater than 55 gallons of liquid, 200 cubic feet of compressed gas or 500 pounds in weight of a solid. Please correct the following; ADD: ALUMINUM SHAVINGS 1000 LBS PROPANE 1400 CU FT A review of your inventory has determined that you still have the previous federal categories selected and/or have NOT selected any of the NEW federal hazard categories for your chemical inventory. Please review your hazardous material inventory and correct federal hazard categories for ALL inventory items. You may refer to Section 2 of a current Safety Data Sheets (SDS) (previously called an MSDS) to determine which of the new federal hazard categories apply.
Violation Division: Los Angeles City Fire Department
Violation Program: HMRRP
Violation Source: CERS

Site ID: 2993
Site Name: ACTIVE SUPPLY PRODUCTS
Violation Date: 02-05-2020
Citation: HSC 6.95 25508(a)(1) - California Health and Safety Code, Chapter 6.95, Section(s) 25508(a)(1)
Violation Description: Failure to establish and electronically submit an adequate emergency response plan and procedures for a release or threatened release of a hazardous material.
Violation Notes: Returned to compliance on 05/05/2020. The emergency response phone number(s) listed in Sections C3 through C6 of the Emergency

ACTIVE WINDOW PRODUCTS, INC. (Continued) **S106767501**

Response/Contingency Plan are incorrect and/or missing. Please review the form and correct the following: WATER BOARD PHONE # & SECTION J. The phone number for the Local CUPA should be (213)978-3680 and the phone number for the Region Water Quality Control Board is (213) 576-6600. You can download the most current CONTINGENCY PLAN form as well as CONTINGENCY PLAN INSTRUCTIONS in the Hazardous Materials Business Plan Section (HMBP) using the following link https://www.lafd.org/fire-prevention/cupa/documents-forms

Violation Division: Los Angeles City Fire Department
Violation Program: HMRRP
Violation Source: CERS

Site ID: 2993
Site Name: ACTIVE SUPPLY PRODUCTS
Violation Date: 02-05-2020
Citation: HSC 6.95 25508(a)(1) - California Health and Safety Code, Chapter 6.95, Section(s) 25508(a)(1)
Violation Description: Failure to annually review and electronically certify that the business plan is complete and accurate on or before the annual due date.
Violation Notes: Returned to compliance on 05/05/2020. Electronically submit and certify in CERS that the Hazardous Materials Business Plan is complete, accurate, and in compliance with EPCRA on or before the annual due date.
Violation Division: Los Angeles City Fire Department
Violation Program: HMRRP
Violation Source: CERS

Site ID: 2993
Site Name: ACTIVE SUPPLY PRODUCTS
Violation Date: 02-05-2020
Citation: HSC 6.95 25508(a)(1) - California Health and Safety Code, Chapter 6.95, Section(s) 25508(a)(1)
Violation Description: Failure to complete and electronically submit a site map with all required content.
Violation Notes: Returned to compliance on 05/05/2020. Review, update and resubmit the site map in CERS to include the following required missing elements: EMERGENCY STAGING AREA. You can download detailed SITE MAP INSTRUCTIONS in the Hazardous Materials Business Plan (HMBP) Section using the following link https://www.lafd.org/fire-prevention/cupa/documents-forms
Violation Division: Los Angeles City Fire Department
Violation Program: HMRRP
Violation Source: CERS

Evaluation:
Eval General Type: Compliance Evaluation Inspection
Eval Date: 02-05-2020
Violations Found: Yes
Eval Type: Routine done by local agency
Eval Notes: Consent to enter, inspect and take photographs was given by: RUBEN DIAZ The Business Activities, Owner/Operator Identification, Hazardous Materials Inventory, Site Map, Emergency Response/Contingency Plan and Employee Training Plan sections were reviewed in CERS and field verified. Review and correct any violations indicated previously in this report, on or before the COMPLY BY date associated with each violation. NOTE: The LAMC, Sections (L.A.M.C. SECTION 57.105.1.4;

ACTIVE WINDOW PRODUCTS, INC. (Continued) **S106767501**

57.120.3; 57.121.2 and 57.121.2.1.) requires businesses that store, use or handle hazardous materials in the City of Los Angeles to obtain a Consolidated Permit from the Los Angeles Fire Department CUPA **** Annual submission of a Hazardous Materials Business Plan into California Environmental Reporting System (CERS) is required between January 1 and March 1 of every year. Per L.A.M.C. 57.121.3.5, failure to submit the required hazardous material business plan (HMBP) information annually into CERS [Truncated]

Eval Division: Los Angeles City Fire Department
Eval Program: HMRRP
Eval Source: CERS

Eval General Type: Other/Unknown
Eval Date: 05-05-2020
Violations Found: No
Eval Type: Other, not routine, done by local agency
Eval Notes: All violations corrected and cleared.
Eval Division: Los Angeles City Fire Department
Eval Program: HMRRP
Eval Source: CERS

Eval General Type: Compliance Evaluation Inspection
Eval Date: 06-03-2016
Violations Found: No
Eval Type: Routine done by local agency
Eval Notes: On site for routine hazardous materials and business emergency plan inspection. Consent to enter and inspect was given by PATRICK VIS. CONTACT INFORMATION: WWW.AECINFO.COM Observed the facility and inspected hazardous materials storage. Annual employee safety training records were maintained. The facility is responsible for identifying all hazardous materials, to include hazardous wastes, which are above disclosure thresholds. If there is a change in the type or amount of chemicals that are maintained on site, please submit revised documents (electronically)within 30 days of the change. ADDITIONAL COMMENT: COMPLIANT. ON SITE MANAGER STATES HMBP WAS UPLOADED ON CERS.
Eval Division: Los Angeles City Fire Department
Eval Program: HMRRP
Eval Source: CERS

Eval General Type: Compliance Evaluation Inspection
Eval Date: 09-13-2018
Violations Found: No
Eval Type: Routine done by local agency
Eval Notes: An inspection consent was granted by Patrick Vis(General Manager)
Eval Division: Los Angeles County Fire Department
Eval Program: HW
Eval Source: CERS

Affiliation:
Affiliation Type Desc: Identification Signer
Entity Name: Patrick J. Vis
Entity Title: Manager
Affiliation Address: Not reported
Affiliation City: Not reported
Affiliation State: Not reported
Affiliation Country: Not reported
Affiliation Zip: Not reported

ACTIVE WINDOW PRODUCTS, INC. (Continued) **S106767501**

Affiliation Phone:	Not reported
Affiliation Type Desc:	Operator
Entity Name:	Active Window Products
Entity Title:	Not reported
Affiliation Address:	Not reported
Affiliation City:	Not reported
Affiliation State:	Not reported
Affiliation Country:	Not reported
Affiliation Zip:	Not reported
Affiliation Phone:	(323) 245-5185
Affiliation Type Desc:	Environmental Contact
Entity Name:	Patrick Vis
Entity Title:	Not reported
Affiliation Address:	P.O. Box 39125
Affiliation City:	Los Angeles
Affiliation State:	CA
Affiliation Country:	Not reported
Affiliation Zip:	90039
Affiliation Phone:	Not reported
Affiliation Type Desc:	CUPA District
Entity Name:	Los Angeles City Fire Department
Entity Title:	Not reported
Affiliation Address:	200 North Main Street, Room 1780
Affiliation City:	Los Angeles
Affiliation State:	CA
Affiliation Country:	Not reported
Affiliation Zip:	90012
Affiliation Phone:	(213) 978-3680
Affiliation Type Desc:	Legal Owner
Entity Name:	SCHOENFELD, MICHAEL
Entity Title:	Not reported
Affiliation Address:	P.O. Box 39125
Affiliation City:	Los Angeles
Affiliation State:	CA
Affiliation Country:	United States
Affiliation Zip:	90039
Affiliation Phone:	(323) 245-5185
Affiliation Type Desc:	Document Preparer
Entity Name:	same
Entity Title:	Not reported
Affiliation Address:	Not reported
Affiliation City:	Not reported
Affiliation State:	Not reported
Affiliation Country:	Not reported
Affiliation Zip:	Not reported
Affiliation Phone:	Not reported
Affiliation Type Desc:	Facility Mailing Address
Entity Name:	Mailing Address
Entity Title:	Not reported
Affiliation Address:	5431 W SAN FERNANDO RD
Affiliation City:	LOS ANGELES

ACTIVE WINDOW PRODUCTS, INC. (Continued) **S106767501**

Affiliation State: CA
Affiliation Country: Not reported
Affiliation Zip: 90039
Affiliation Phone: Not reported

Affiliation Type Desc: Parent Corporation
Entity Name: ACTIVE WINDOW PRODUCTS, INC
Entity Title: Not reported
Affiliation Address: Not reported
Affiliation City: Not reported
Affiliation State: Not reported
Affiliation Country: Not reported
Affiliation Zip: Not reported
Affiliation Phone: Not reported

HWTS:
Name: ACTIVE WINDOW PRODUCTS, INC.
Address: 5431 W. SAN FERNANDO RD.
Address 2: Not reported
City,State,Zip: LOS ANGELES, CA 90039
EPA ID: CAC002940801
Inactive Date: 03/20/2018
Create Date: 12/18/2017
Last Act Date: 03/20/2018
Mailing Name: Not reported
Mailing Address: P.O. BOX 39125
Mailing Address 2: Not reported
Mailing City,State,Zip: LOS ANGELES, CA 91750
Owner Name: MICHAEL SCHOENFELD
Owner Address: P.O. BOX 39125
Owner Address 2: Not reported
Owner City,State,Zip: LOS ANGELES, CA 90039
Contact Name: PATRICK VIS
Contact Address: P.O. BOX 39125
Contact Address 2: Not reported
City,State,Zip: LOS ANGELES, CA 90039

NAICS:
EPA ID: CAC002940801
Create Date: 2017-12-18 10:13:50.350
NAICS Code: 332321
NAICS Description: Metal Window and Door Manufacturing
Issued EPA ID Date: 2017-12-18 10:13:50.35000
Inactive Date: 2018-03-20 03:00:15.96000
Facility Name: ACTIVE WINDOW PRODUCTS, INC.
Facility Address: 5431 W. SAN FERNANDO RD.
Facility Address 2: Not reported
Facility City: LOS ANGELES
Facility County: Not reported
Facility State: CA
Facility Zip: 90039

EPA ID: CAC002940801
Create Date: 2017-12-18 10:13:50.350
NAICS Code: 332321
NAICS Description: Metal Window and Door Manufacturing

ACTIVE WINDOW PRODUCTS, INC. (Continued) **S106767501**

Issued EPA ID Date:	2017-12-18 10:13:50.35000
Inactive Date:	2018-03-20 03:00:15.96000
Facility Name:	ACTIVE WINDOW PRODUCTS, INC.
Facility Address:	5431 W. SAN FERNANDO RD.
Facility Address 2:	Not reported
Facility City:	LOS ANGELES
Facility County:	Not reported
Facility State:	CA
Facility Zip:	90039

Name:	ACTIVE WINDOW PRODUCTS, INC.
Address:	5431 W. SAN FERNANDO RD.
Address 2:	Not reported
City,State,Zip:	LOS ANGELES, CA 90039
EPA ID:	CAC002940818
Inactive Date:	03/20/2018
Create Date:	12/18/2017
Last Act Date:	03/20/2018
Mailing Name:	Not reported
Mailing Address:	P.O. BOX 39125
Mailing Address 2:	Not reported
Mailing City,State,Zip:	LOS ANGELES, CA 90039
Owner Name:	MICHAEL SCHOENFELD
Owner Address:	P.O. BOX 39125
Owner Address 2:	Not reported
Owner City,State,Zip:	LOS ANGELES, CA 90039
Contact Name:	PATRICK VIS
Contact Address:	P.O. BOX 39125
Contact Address 2:	Not reported
City,State,Zip:	LOS ANGELES, CA 90039

NAICS:

EPA ID:	CAC002940818
Create Date:	2017-12-18 10:59:55.240
NAICS Code:	332321
NAICS Description:	Metal Window and Door Manufacturing
Issued EPA ID Date:	2017-12-18 10:59:55.24000
Inactive Date:	2018-03-20 03:00:15.97300
Facility Name:	ACTIVE WINDOW PRODUCTS, INC.
Facility Address:	5431 W. SAN FERNANDO RD.
Facility Address 2:	Not reported
Facility City:	LOS ANGELES
Facility County:	Not reported
Facility State:	CA
Facility Zip:	90039

EPA ID:	CAC002940818
Create Date:	2017-12-18 10:59:55.240
NAICS Code:	332321
NAICS Description:	Metal Window and Door Manufacturing
Issued EPA ID Date:	2017-12-18 10:59:55.24000
Inactive Date:	2018-03-20 03:00:15.97300
Facility Name:	ACTIVE WINDOW PRODUCTS, INC.
Facility Address:	5431 W. SAN FERNANDO RD.
Facility Address 2:	Not reported
Facility City:	LOS ANGELES
Facility County:	Not reported

ACTIVE WINDOW PRODUCTS, INC. (Continued) **S106767501**

Facility State: CA
Facility Zip: 90039

I117 **ACTIVE WINDOW PRODUCTS INC** **RCRA NonGen / NLR** **1024867395**
WSW **5431 W SAN FERNANDO RD** **CAL000435990**
< 1/8 **LOS ANGELES, CA 90039**
0.069 mi.
365 ft. **Site 11 of 13 in cluster I**

Relative: **Lower**
Actual: **465 ft.**

RCRA NonGen / NLR:

Date Form Received by Agency:	2018-05-10 00:00:00.0
Handler Name:	ACTIVE WINDOW PRODUCTS INC
Handler Address:	5431 W SAN FERNANDO RD
Handler City,State,Zip:	LOS ANGELES, CA 90039
EPA ID:	CAL000435990
Contact Name:	PATRICK VIS
Contact Address:	PO BOX 39125
Contact City,State,Zip:	LOS ANGELES, CA 90039
Contact Telephone:	323-245-5185
Contact Fax:	818-246-5188
Contact Email:	P.VIS@ACTIVEWINDOWPRODUCTS.COM
Contact Title:	Not reported
EPA Region:	09
Land Type:	Not reported
Federal Waste Generator Description:	Not a generator, verified
Non-Notifier:	Not reported
Biennial Report Cycle:	Not reported
Accessibility:	Not reported
Active Site Indicator:	Handler Activities
State District Owner:	Not reported
State District:	Not reported
Mailing Address:	PO BOX 39125
Mailing City,State,Zip:	LOS ANGELES, CA 90039
Owner Name:	MICHAEL SHOENFELD
Owner Type:	Other
Operator Name:	PATRICK VIS
Operator Type:	Other
Short-Term Generator Activity:	No
Importer Activity:	No
Mixed Waste Generator:	No
Transporter Activity:	No
Transfer Facility Activity:	No
Recycler Activity with Storage:	No
Small Quantity On-Site Burner Exemption:	No
Smelting Melting and Refining Furnace Exemption:	No
Underground Injection Control:	No
Off-Site Waste Receipt:	No
Universal Waste Indicator:	Yes
Universal Waste Destination Facility:	Yes
Federal Universal Waste:	No
Active Site Fed-Reg Treatment Storage and Disposal Facility:	Not reported
Active Site Converter Treatment storage and Disposal Facility:	Not reported
Active Site State-Reg Treatment Storage and Disposal Facility:	Not reported
Active Site State-Reg Handler:	---
Federal Facility Indicator:	Not reported
Hazardous Secondary Material Indicator:	N
Sub-Part K Indicator:	Not reported

ACTIVE WINDOW PRODUCTS INC (Continued) **1024867395**

Commercial TSD Indicator:	No
Treatment Storage and Disposal Type:	Not reported
2018 GPRA Permit Baseline:	Not on the Baseline
2018 GPRA Renewals Baseline:	Not on the Baseline
Permit Renewals Workload Universe:	Not reported
Permit Workload Universe:	Not reported
Permit Progress Universe:	Not reported
Post-Closure Workload Universe:	Not reported
Closure Workload Universe:	Not reported
202 GPRA Corrective Action Baseline:	No
Corrective Action Workload Universe:	No
Subject to Corrective Action Universe:	No
Non-TSDFs Where RCRA CA has Been Imposed Universe:	No
TSDFs Potentially Subject to CA Under 3004 (u)/(v) Universe:	No
TSDFs Only Subject to CA under Discretionary Auth Universe:	No
Corrective Action Priority Ranking:	No NCAPS ranking
Environmental Control Indicator:	No
Institutional Control Indicator:	No
Human Exposure Controls Indicator:	N/A
Groundwater Controls Indicator:	N/A
Operating TSDF Universe:	Not reported
Full Enforcement Universe:	Not reported
Significant Non-Complier Universe:	No
Unaddressed Significant Non-Complier Universe:	No
Addressed Significant Non-Complier Universe:	No
Significant Non-Complier With a Compliance Schedule Universe:	No
Financial Assurance Required:	Not reported
Handler Date of Last Change:	2018-09-07 19:38:09.0
Recognized Trader-Importer:	No
Recognized Trader-Exporter:	No
Importer of Spent Lead Acid Batteries:	No
Exporter of Spent Lead Acid Batteries:	No
Recycler Activity Without Storage:	No
Manifest Broker:	No
Sub-Part P Indicator:	No

Handler - Owner Operator:

Owner/Operator Indicator:	Owner
Owner/Operator Name:	MICHAEL SHOENFELD
Legal Status:	Other
Date Became Current:	Not reported
Date Ended Current:	Not reported
Owner/Operator Address:	PO BOX 39125
Owner/Operator City,State,Zip:	LOS ANGELES, CA 90039
Owner/Operator Telephone:	323-245-5185
Owner/Operator Telephone Ext:	Not reported
Owner/Operator Fax:	Not reported
Owner/Operator Email:	Not reported

Owner/Operator Indicator:	Operator
Owner/Operator Name:	PATRICK VIS
Legal Status:	Other
Date Became Current:	Not reported
Date Ended Current:	Not reported
Owner/Operator Address:	PO BOX 39125
Owner/Operator City,State,Zip:	LOS ANGELES, CA 90039

ACTIVE WINDOW PRODUCTS INC (Continued) **1024867395**

Owner/Operator Telephone: 323-245-5185
Owner/Operator Telephone Ext: Not reported
Owner/Operator Fax: Not reported
Owner/Operator Email: Not reported

Historic Generators:
Receive Date: 2018-05-10 00:00:00.0
Handler Name: ACTIVE WINDOW PRODUCTS INC
Federal Waste Generator Description: Not a generator, verified
State District Owner: Not reported
Large Quantity Handler of Universal Waste: No
Recognized Trader Importer: No
Recognized Trader Exporter: No
Spent Lead Acid Battery Importer: No
Spent Lead Acid Battery Exporter: No
Current Record: Yes
Non Storage Recycler Activity: Not reported
Electronic Manifest Broker: Not reported

List of NAICS Codes and Descriptions:
NAICS Code: 332321
NAICS Description: METAL WINDOW AND DOOR MANUFACTURING

Facility Has Received Notices of Violations:
Violations: No Violations Found

Evaluation Action Summary:
Evaluations: No Evaluations Found

I118 **4 WALL ENTERTAINMENT** **RCRA NonGen / NLR** **1024861695**
West **5435 W SAN FERNANDO RD** **CAL000430182**
< 1/8 **LOS ANGELES, CA 90039**
0.070 mi.
367 ft. **Site 12 of 13 in cluster I**

Relative: **Lower**
Actual: **465 ft.**

RCRA NonGen / NLR:
Date Form Received by Agency: 2017-08-22 00:00:00.0
Handler Name: 4 WALL ENTERTAINMENT
Handler Address: 5435 W SAN FERNANDO RD
Handler City,State,Zip: LOS ANGELES, CA 90039
EPA ID: CAL000430182
Contact Name: BRIAN O'LEARY, OSCAR MARAVILLA
Contact Address: 5435 W SAN FERNANDO RD
Contact City,State,Zip: LOS ANGELES, CA 90039
Contact Telephone: 818-252-7491
Contact Fax: 818-252-7642
Contact Email: BOLEARY@4WALL.COM OMARAVILLA@4WALL.COM
Contact Title: Not reported
EPA Region: 09
Land Type: Not reported
Federal Waste Generator Description: Not a generator, verified
Non-Notifier: Not reported
Biennial Report Cycle: Not reported
Accessibility: Not reported
Active Site Indicator: Handler Activities

4 WALL ENTERTAINMENT (Continued) **1024861695**

State District Owner:	Not reported
State District:	Not reported
Mailing Address:	5435 W SAN FERNANDO RD
Mailing City,State,Zip:	LOS ANGELES, CA 90039
Owner Name:	4 WALL ENTERTAINMENT
Owner Type:	Other
Operator Name:	BRIAN O'LEARY, OSCAR MARAVILLA
Operator Type:	Other
Short-Term Generator Activity:	No
Importer Activity:	No
Mixed Waste Generator:	No
Transporter Activity:	No
Transfer Facility Activity:	No
Recycler Activity with Storage:	No
Small Quantity On-Site Burner Exemption:	No
Smelting Melting and Refining Furnace Exemption:	No
Underground Injection Control:	No
Off-Site Waste Receipt:	No
Universal Waste Indicator:	Yes
Universal Waste Destination Facility:	Yes
Federal Universal Waste:	No
Active Site Fed-Reg Treatment Storage and Disposal Facility:	Not reported
Active Site Converter Treatment storage and Disposal Facility:	Not reported
Active Site State-Reg Treatment Storage and Disposal Facility:	Not reported
Active Site State-Reg Handler:	---
Federal Facility Indicator:	Not reported
Hazardous Secondary Material Indicator:	N
Sub-Part K Indicator:	Not reported
Commercial TSD Indicator:	No
Treatment Storage and Disposal Type:	Not reported
2018 GPRA Permit Baseline:	Not on the Baseline
2018 GPRA Renewals Baseline:	Not on the Baseline
Permit Renewals Workload Universe:	Not reported
Permit Workload Universe:	Not reported
Permit Progress Universe:	Not reported
Post-Closure Workload Universe:	Not reported
Closure Workload Universe:	Not reported
202 GPRA Corrective Action Baseline:	No
Corrective Action Workload Universe:	No
Subject to Corrective Action Universe:	No
Non-TSDFs Where RCRA CA has Been Imposed Universe:	No
TSDFs Potentially Subject to CA Under 3004 (u)/(v) Universe:	No
TSDFs Only Subject to CA under Discretionary Auth Universe:	No
Corrective Action Priority Ranking:	No NCAPS ranking
Environmental Control Indicator:	No
Institutional Control Indicator:	No
Human Exposure Controls Indicator:	N/A
Groundwater Controls Indicator:	N/A
Operating TSDF Universe:	Not reported
Full Enforcement Universe:	Not reported
Significant Non-Complier Universe:	No
Unaddressed Significant Non-Complier Universe:	No
Addressed Significant Non-Complier Universe:	No
Significant Non-Complier With a Compliance Schedule Universe:	No
Financial Assurance Required:	Not reported
Handler Date of Last Change:	2018-09-07 19:36:28.0
Recognized Trader-Importer:	No

4 WALL ENTERTAINMENT (Continued) **1024861695**

Recognized Trader-Exporter:	No
Importer of Spent Lead Acid Batteries:	No
Exporter of Spent Lead Acid Batteries:	No
Recycler Activity Without Storage:	No
Manifest Broker:	No
Sub-Part P Indicator:	No

Handler - Owner Operator:

Owner/Operator Indicator:	Owner
Owner/Operator Name:	4 WALL ENTERTAINMENT
Legal Status:	Other
Date Became Current:	Not reported
Date Ended Current:	Not reported
Owner/Operator Address:	3465 W SUNSET RD STE 100
Owner/Operator City,State,Zip:	LAS VEGAS, NV 89118
Owner/Operator Telephone:	702-263-3858
Owner/Operator Telephone Ext:	Not reported
Owner/Operator Fax:	Not reported
Owner/Operator Email:	Not reported

Owner/Operator Indicator:	Operator
Owner/Operator Name:	BRIAN O'LEARY, OSCAR MARAVILLA
Legal Status:	Other
Date Became Current:	Not reported
Date Ended Current:	Not reported
Owner/Operator Address:	5435 W SAN FERNANDO RD
Owner/Operator City,State,Zip:	LOS ANGELES, CA 90039
Owner/Operator Telephone:	818-252-7491
Owner/Operator Telephone Ext:	Not reported
Owner/Operator Fax:	Not reported
Owner/Operator Email:	Not reported

Historic Generators:

Receive Date:	2017-08-22 00:00:00.0
Handler Name: 4 WALL ENTERTAINMENT	
Federal Waste Generator Description:	Not a generator, verified
State District Owner:	Not reported
Large Quantity Handler of Universal Waste:	No
Recognized Trader Importer:	No
Recognized Trader Exporter:	No
Spent Lead Acid Battery Importer:	No
Spent Lead Acid Battery Exporter:	No
Current Record:	Yes
Non Storage Recycler Activity:	Not reported
Electronic Manifest Broker:	Not reported

List of NAICS Codes and Descriptions:

NAICS Code:	81299
NAICS Description:	ALL OTHER PERSONAL SERVICES

Facility Has Received Notices of Violations:

Violations:	No Violations Found

4 WALL ENTERTAINMENT (Continued) **1024861695**

Evaluation Action Summary:
Evaluations: No Evaluations Found

I119 **NBC/IHOP** **CA HAZNET** **S113459712**
West **5435 W SAN FERNANDO RD** **CA HAZMAT** **N/A**
< 1/8 **LOS ANGELES, CA 90039** **CA HWTS**
0.070 mi.
367 ft. **Site 13 of 13 in cluster I**

Relative:
Lower

Actual:
465 ft.

HAZNET:
Name: NBC/IHOP
Address: 5435 W SAN FERNANDO RD
Address 2: Not reported
City,State,Zip: LOS ANGELES, CA 90039
Contact: DUSTIN CATINDIG
Telephone: 8187773713
Mailing Name: Not reported
Mailing Address: 100 UNIVERSAL CITY PLZ STE 207

Year: 2010
Gepaid: CAC002652597
TSD EPA ID: TXD077603371
CA Waste Code: 741 - Liquids with halogenated organic compounds >= 1,000 Mg./L
Disposal Method: H061 - Fuel Blending Prior To Energy Recovery At Another Site
Tons: 0.2

Year: 2010
Gepaid: CAC002652597
TSD EPA ID: TXD077603371
CA Waste Code: 352 - Other organic solids
Disposal Method: H061 - Fuel Blending Prior To Energy Recovery At Another Site
Tons: 0.15

Year: 2010
Gepaid: CAC002652597
TSD EPA ID: TXD077603371
CA Waste Code: 291 - Latex waste
Disposal Method: H061 - Fuel Blending Prior To Energy Recovery At Another Site
Tons: 1.025

Additional Info:
Year: 2010
Gen EPA ID: CAC002652597

Shipment Date: 20100702
Creation Date: 1/24/2011 18:30:30
Receipt Date: 20100715
Manifest ID: 003754208FLE
Trans EPA ID: TXR000050930
Trans Name: SAFETY-KLEEN SYSTEMS INC
Trans 2 EPA ID: OKD981588791
Trans 2 Name: TRIAD
TSDF EPA ID: TXD077603371
Trans Name: SAFETY-KLEEN SYSTEMS INC
TSDF Alt EPA ID: Not reported

NBC/IHOP (Continued) **S113459712**

TSDF Alt Name:	Not reported
Waste Code Description:	741 - Liquids with halogenated organic compounds > 1000 mg/l
RCRA Code:	F003
Meth Code:	H061 - Fuel Blending Prior To Energy Recovery At Another Site
Quantity Tons:	0.2
Waste Quantity:	400
Quantity Unit:	P
Additional Code 1:	D001
Additional Code 2:	Not reported
Additional Code 3:	Not reported
Additional Code 4:	Not reported
Additional Code 5:	Not reported
Shipment Date:	20100702
Creation Date:	1/24/2011 18:30:30
Receipt Date:	20100715
Manifest ID:	003754208FLE
Trans EPA ID:	TXR000050930
Trans Name:	SAFETY-KLEEN SYSTEMS INC
Trans 2 EPA ID:	OKD981588791
Trans 2 Name:	TRIAD
TSDF EPA ID:	TXD077603371
Trans Name:	SAFETY-KLEEN SYSTEMS INC
TSDF Alt EPA ID:	Not reported
TSDF Alt Name:	Not reported
Waste Code Description:	352 - Other organic solids
RCRA Code:	F003
Meth Code:	H061 - Fuel Blending Prior To Energy Recovery At Another Site
Quantity Tons:	0.075
Waste Quantity:	150
Quantity Unit:	P
Additional Code 1:	Not reported
Additional Code 2:	Not reported
Additional Code 3:	Not reported
Additional Code 4:	Not reported
Additional Code 5:	Not reported
Shipment Date:	20100702
Creation Date:	1/24/2011 18:30:30
Receipt Date:	20100715
Manifest ID:	003754208FLE
Trans EPA ID:	TXR000050930
Trans Name:	SAFETY-KLEEN SYSTEMS INC
Trans 2 EPA ID:	OKD981588791
Trans 2 Name:	TRIAD
TSDF EPA ID:	TXD077603371
Trans Name:	SAFETY-KLEEN SYSTEMS INC
TSDF Alt EPA ID:	Not reported
TSDF Alt Name:	Not reported
Waste Code Description:	291 - Latex waste
RCRA Code:	Not reported
Meth Code:	H061 - Fuel Blending Prior To Energy Recovery At Another Site
Quantity Tons:	0.8
Waste Quantity:	1600
Quantity Unit:	P
Additional Code 1:	Not reported
Additional Code 2:	Not reported

NBC/IHOP (Continued) **S113459712**

Additional Code 3:	Not reported
Additional Code 4:	Not reported
Additional Code 5:	Not reported
Shipment Date:	20100604
Creation Date:	1/14/2011 18:30:31
Receipt Date:	20100614
Manifest ID:	003348011FLE
Trans EPA ID:	TXR000050930
Trans Name:	SAFETY-KLEEN SYSTEMS INC
Trans 2 EPA ID:	OKD981588791
Trans 2 Name:	TRIAD
TSDF EPA ID:	TXD077603371
Trans Name:	SAFETY-KLEEN SYSTEMS INC
TSDF Alt EPA ID:	Not reported
TSDF Alt Name:	Not reported
Waste Code Description:	291 - Latex waste
RCRA Code:	Not reported
Meth Code:	H061 - Fuel Blending Prior To Energy Recovery At Another Site
Quantity Tons:	0.225
Waste Quantity:	450
Quantity Unit:	P
Additional Code 1:	Not reported
Additional Code 2:	Not reported
Additional Code 3:	Not reported
Additional Code 4:	Not reported
Additional Code 5:	Not reported
Shipment Date:	20100604
Creation Date:	1/14/2011 18:30:31
Receipt Date:	20100614
Manifest ID:	003348011FLE
Trans EPA ID:	TXR000050930
Trans Name:	SAFETY-KLEEN SYSTEMS INC
Trans 2 EPA ID:	OKD981588791
Trans 2 Name:	TRIAD
TSDF EPA ID:	TXD077603371
Trans Name:	SAFETY-KLEEN SYSTEMS INC
TSDF Alt EPA ID:	Not reported
TSDF Alt Name:	Not reported
Waste Code Description:	352 - Other organic solids
RCRA Code:	F003
Meth Code:	H061 - Fuel Blending Prior To Energy Recovery At Another Site
Quantity Tons:	0.075
Waste Quantity:	150
Quantity Unit:	P
Additional Code 1:	Not reported
Additional Code 2:	Not reported
Additional Code 3:	Not reported
Additional Code 4:	Not reported
Additional Code 5:	Not reported

LOS ANGELES HM:

Name:	MACHERSON'S/FULLERTON WHOLESALE
Address:	5435 W SAN FERNANDO RD
City,State,Zip:	LOS ANGELES, CA 90039
Facility ID:	FA0021871

NBC/IHOP (Continued) **S113459712**

Last Run Date: 06/01/2019
Status: INACTIVE

HWTS:
Name: NBC/IHOP
Address: 5435 W SAN FERNANDO RD
Address 2: Not reported
City,State,Zip: LOS ANGELES, CA 90039
EPA ID: CAC002652597
Inactive Date: 10/13/2010
Create Date: 04/15/2010
Last Act Date: 12/01/2010
Mailing Name: Not reported
Mailing Address: 100 UNIVERSAL CITY PLZ STE 207
Mailing Address 2: Not reported
Mailing City,State,Zip: UNIVERSAL CITY, CA 916081002
Owner Name: NBC/IHOP
Owner Address: 100 UNIVERSAL CITY PLZ STE 207
Owner Address 2: Not reported
Owner City,State,Zip: UNIVERSAL CITY, CA 916081002
Contact Name: DUSTIN CATINDIG
Contact Address: 100 UNIVERSAL CITY PLZ STE 207
Contact Address 2: Not reported
City,State,Zip: UNIVERSAL CITY, CA 916081002

N120 **BELOTT EQUIPMENT CO** **CA HAZMAT** **S123541483**
WNW **5441 W SAN FERNANDO RD** **N/A**
< 1/8 **LOS ANGELES, CA 90039**
0.075 mi.
395 ft. **Site 1 of 14 in cluster N**

Relative: **Lower**
Actual: **464 ft.**

LOS ANGELES HM:
Name: BELOTT EQUIPMENT CO
Address: 5441 W SAN FERNANDO RD
City,State,Zip: LOS ANGELES, CA 90039
Facility ID: FA0000558
Last Run Date: 06/01/2019
Status: INACTIVE

M121 **HERMANN METAL SPINNING** **CA WIP** **S106769385**
NNE **524 STATE ST** **N/A**
< 1/8 **GLENDALE, CA 91203**
0.075 mi.
398 ft. **Site 2 of 6 in cluster M**

Relative: **Higher**
Actual: **483 ft.**

WIP:
Name: HERMANN METAL SPINNING
Address: 524 State St
City,State,Zip: GLENDALE, CA 91203
Region: 4
File Number: 113.0297
File Status: **Historical**
Staff: JG
Facility Suite: Not reported

H122 **STUDIO CLEANERS PLANT** **EDR Hist Cleaner** **1009143730**
NNW **538 COMMERCIAL** **N/A**
< 1/8 **GLENDALE, CA**
0.076 mi.
400 ft. **Site 8 of 10 in cluster H**

Relative: EDR Hist Cleaner
Higher

Actual: Year: Name: Type:
480 ft. 1930 STUDIO CLEANERS PLANT CLEANERS & DYERS
1930 STUDIO CLEANERS PLANT CLEANERS & DYERS

L123 **PROCESSOR'S UNLIMITED CO.** **CA WIP** **S106769765**
SSE **741 SALEM ST** **N/A**
< 1/8 **GLENDALE, CA 91203**
0.076 mi.
401 ft. **Site 3 of 13 in cluster L**

Relative: WIP:
Lower
Name: PROCESSOR'S UNLIMITED CO.
Actual: Address: 741 Salem St
473 ft. City,State,Zip: GLENDALE, CA 91203
Region: 4
File Number: 113.1707
File Status: Historical
Staff: KLEE
Facility Suite: Not reported

N124 **MACDERMID INC** **CA HIST UST** **U001561538**
WNW **5439 W SAN FERNANDO RD** **CA HAZMAT** **N/A**
< 1/8 **LOS ANGELES, CA 90039**
0.076 mi.
401 ft. **Site 2 of 14 in cluster N**

Relative: HIST UST:
Lower
Name: MACDERMID INC.
Actual: Address: 5439 W SAN FERNANDO RD
464 ft. City,State,Zip: LOS ANGELES, CA 90039
File Number: Not reported
URL: Not reported
Region: STATE
Facility ID: 00000041266
Facility Type: Other
Other Type: CHEMICAL DIST.
Contact Name: SERGE DADONE
Telephone: 8182409573
Owner Name: SERGE DADONE
Owner Address: 5440 SAN FERNANDO RD. W.
Owner City,St,Zip: LOS ANGELES, CA 90039
Total Tanks: 0001

Tank Num: 001
Container Num: 001
Year Installed: 1974
Tank Capacity: 00004000
Tank Used for: PRODUCT
Type of Fuel: Not reported
Container Construction Thickness: Not reported

MACDERMID INC (Continued) **U001561538**

Leak Detection: Stock Inventor

LOS ANGELES HM:
Name: MACDERMID INC
Address: 5439 W SAN FERNANDO RD
City,State,Zip: LOS ANGELES, CA 90039
Facility ID: FA0004033
Last Run Date: 06/01/2019
Status: INACTIVE

G125 **MTA VERMICULITE RAIL SPUR** **SEMS** **1005904133**
WNW **5440 W SAN FERNANDO RD** **PRP** **CAN000905933**
< 1/8 **LOS ANGELES, CA 90039** **LEAD SMELTERS**
0.076 mi.
403 ft. **Site 9 of 18 in cluster G**

Relative: **Lower**

Actual: **466 ft.**

SEMS:
Site ID: 0905933
EPA ID: CAN000905933
Name: MTA VERMICULITE RAIL SPUR
Address: 5440 W SAN FERNANDO RD
Address 2: Not reported
City,State,Zip: LOS ANGELES, CA 90039
Cong District: Not reported
FIPS Code: 06037
Latitude: Not reported
Longitude: Not reported
FF: N
NPL: Not on the NPL
Non NPL Status: Removal Only Site (No Site Assessment Work Needed)

SEMS Detail:
Region: 09
Site ID: 0905933
EPA ID: CAN000905933
Site Name: MTA VERMICULITE RAIL SPUR
NPL: N
FF: N
OU: 00
Action Code: RV
Action Name: RMVL
SEQ: 1
Start Date: 2002-12-16 05:00:00
Finish Date: 10/17/2003 4:00:00 AM
Qual: C
Current Action Lead: EPA Perf

Region: 09
Site ID: 0905933
EPA ID: CAN000905933
Site Name: MTA VERMICULITE RAIL SPUR
NPL: N
FF: N
OU: 00
Action Code: BB
Action Name: PRP RV
SEQ: 1
Start Date: 2003-01-17 05:00:00

MTA VERMICULITE RAIL SPUR (Continued) **1005904133**

Finish Date: 5/15/2003 4:00:00 AM
Qual: C
Current Action Lead: EPA Ovrsght

PRP:
EPAID: CAN000905933
Name: MTA VERMICULITE RAIL SPUR
Address: 5440 W SAN FERNANDO RD
City,State,Zip: LOS ANGELES, CA 90039
NPL Status: Not on the NPL
NPL Status Short Name: Removal Only Site (No Site Assessment Work Needed)
PRP Name: LOS ANGELES COUNTY METROPOLITAN TRANSIT AUTHORITY
PRP Address: Not reported
PRP City,State,Zip: Not reported
Data Type: SETTLEMENT DATE
Action Date: 7/30/2002
Settlement Code: AC-1
Settlement: ADM ORDR

Lead Smelter Sites:
Site ID: 905933
Facility Region Id: 9
Latitude: Not reported
Longitude: Not reported
CoC Ind: Not reported
Contaminant Name: Not reported
FF Ind: N
NAI: N
Non-Primary Site-Sub Type: Dust control (Other);Primary metals/mineral processing (Manufacturing/Processing/Maintenance)
NPL: Not on the NPL
Primary Site-Sub Type: Transportation (e.g., railroad yards, airport, barge docking site) (Other)
Special Initiative: Not reported

G126 **TRANS GAS PROPANE** **CA HAZNET** **S118907430**
WNW **5440 W SAN FERNANDO RD** **CA HAZMAT** **N/A**
< 1/8 **LOS ANGELES, CA 90039** **CA HWTS**
0.076 mi.
403 ft. **Site 10 of 18 in cluster G**

Relative: **Lower**
Actual: **466 ft.**

HAZNET:
Name: TRANS GAS PROPANE
Address: 5440 W SAN FERNANDO RD
Address 2: Not reported
City,State,Zip: LOS ANGELES, CA 900391015
Contact: JOHN GASPARYAN
Telephone: 6262552233
Mailing Name: Not reported
Mailing Address: PO BOX 3983

Year: 2017
Gepaid: CAC002723109
TSD EPA ID: UTD991301748
CA Waste Code: 223 - Unspecified oil-containing waste
Disposal Method: H132 - Landfill Or Surface Impoundment That Will Be Closed As

TRANS GAS PROPANE (Continued) **S118907430**

Landfill(To Include On-Site Treatment And/Or Stabilization)
Tons: 0.45

Year: 2013
Gepaid: CAC002723109
TSD EPA ID: CAT000613893
CA Waste Code: 352 - Other organic solids
Disposal Method: H141 - Storage, Bulking, And/Or Transfer Off Site--No Treatment/Reovery (H010-H129) Or (H131-H135)
Tons: 0.45

Additional Info:
Year: 2017
Gen EPA ID: CAC002723109

Shipment Date: 20170112
Creation Date: 5/9/2018 18:30:35
Receipt Date: 20170125
Manifest ID: 005875916SKS
Trans EPA ID: TXR000081205
Trans Name: SAFETY-KLEEN SYSTEMS INC
Trans 2 EPA ID: MOD095038998
Trans 2 Name: TRISTATE MOTOR TRANSIT
TSDF EPA ID: UTD991301748
Trans Name: CLEAN HARBORS GRASSY MOUNTAIN LLC
TSDF Alt EPA ID: Not reported
TSDF Alt Name: Not reported
Waste Code Description: 223 - Unspecified oil-containing waste
RCRA Code: Not reported
Meth Code: H132 - Landfill Or Surface Impoundment That Will Be Closed As Landfill(To Include On-Site Treatment And/Or Stabilization)
Quantity Tons: 0.225
Waste Quantity: 450
Quantity Unit: P
Additional Code 1: Not reported
Additional Code 2: Not reported
Additional Code 3: Not reported
Additional Code 4: Not reported
Additional Code 5: Not reported

Shipment Date: 20170112
Creation Date: 5/9/2018 18:30:35
Receipt Date: 20170125
Manifest ID: 005875916SKS
Trans EPA ID: TXR000081205
Trans Name: SAFETY-KLEEN SYSTEMS INC
Trans 2 EPA ID: MOD095038998
Trans 2 Name: TRISTATE MOTOR TRANSIT
TSDF EPA ID: UTD991301748
Trans Name: CLEAN HARBORS GRASSY MOUNTAIN LLC
TSDF Alt EPA ID: Not reported
TSDF Alt Name: Not reported
Waste Code Description: 223 - Unspecified oil-containing waste
RCRA Code: Not reported
Meth Code: H132 - Landfill Or Surface Impoundment That Will Be Closed As Landfill(To Include On-Site Treatment And/Or Stabilization)

TRANS GAS PROPANE (Continued) **S118907430**

Quantity Tons:	0.225
Waste Quantity:	450
Quantity Unit:	P
Additional Code 1:	Not reported
Additional Code 2:	Not reported
Additional Code 3:	Not reported
Additional Code 4:	Not reported
Additional Code 5:	Not reported

Additional Info:

Year:	2013
Gen EPA ID:	CAC002723109
Shipment Date:	20130315
Creation Date:	7/25/2013 9:05:24
Receipt Date:	20130320
Manifest ID:	003775026SKS
Trans EPA ID:	TXR000081205
Trans Name:	SAFETY-KLEEN SYSTEMS INC
Trans 2 EPA ID:	Not reported
Trans 2 Name:	Not reported
TSDF EPA ID:	CAT000613893
Trans Name:	SAFETY-KLEEN SYSTEMS INC
TSDF Alt EPA ID:	Not reported
TSDF Alt Name:	Not reported
Waste Code Description:	352 - Other organic solids
RCRA Code:	Not reported
Meth Code:	H141 - Storage, Bulking, And/Or Transfer Off Site--No Treatment/Reovery (H010-H129) Or (H131-H135)
Quantity Tons:	0.45
Waste Quantity:	900
Quantity Unit:	P
Additional Code 1:	Not reported
Additional Code 2:	Not reported
Additional Code 3:	Not reported
Additional Code 4:	Not reported
Additional Code 5:	Not reported

LOS ANGELES HM:

Name:	TRANS GAS PROPANE
Address:	5440 W SAN FERNANDO RD
City,State,Zip:	LOS ANGELES, CA 90039
Facility ID:	FA0017298
Last Run Date:	06/01/2019
Status:	INACTIVE
Name:	TRANS GAS PROPANE
Address:	5440 W SAN FERNANDO RD
City,State,Zip:	LOS ANGELES, CA 90039
Facility ID:	FA0017298
Last Run Date:	06/01/2019
Status:	INACTIVE

HWTS:

Name:	TRANS GAS PROPANE
Address:	5440 W SAN FERNANDO RD

TRANS GAS PROPANE (Continued) **S118907430**

Address 2:	Not reported
City,State,Zip:	LOS ANGELES, CA 900391015
EPA ID:	CAC002723109
Inactive Date:	06/11/2013
Create Date:	03/12/2013
Last Act Date:	06/12/2013
Mailing Name:	Not reported
Mailing Address:	PO BOX 3983
Mailing Address 2:	Not reported
Mailing City,State,Zip:	GLENDALE, CA 912210983
Owner Name:	HAROUT AGAZARIAN
Owner Address:	5440 W SAN FERNANDO RD
Owner Address 2:	Not reported
Owner City,State,Zip:	LOS ANGELES, CA 900391015
Contact Name:	JOHN GASPARYAN
Contact Address:	5440 W SAN FERNANDO RD
Contact Address 2:	Not reported
City,State,Zip:	LOS ANGELES, CA 900391015

NAICS:

EPA ID:	CAC002723109
Create Date:	2013-03-12 15:34:15.940
NAICS Code:	454312
NAICS Description:	Liquefied Petroleum Gas (Bottled Gas) Dealers
Issued EPA ID Date:	2013-03-12 15:34:15.95000
Inactive Date:	2013-06-11 15:34:15.91300
Facility Name:	TRANS GAS PROPANE
Facility Address:	5440 W SAN FERNANDO RD
Facility Address 2:	Not reported
Facility City:	LOS ANGELES
Facility County:	Not reported
Facility State:	CA
Facility Zip:	900391015

G127 **ACTION FORKLIFT SERVICES** **CA WIP** **S106769865**
WNW **5440 W SAN FERNANDO RD** **N/A**
< 1/8 **LOS ANGELES, CA 90039**
0.076 mi.
403 ft. **Site 11 of 18 in cluster G**

Relative:
Lower

Actual:
466 ft.

WIP:

Name:	ACTION FORKLIFT SERVICES
Address:	5440 W San Fernando Rd
City,State,Zip:	LOS ANGELES, CA 90039
Region:	4
File Number:	113.6712
File Status:	**Historical**
Staff:	RNEVAREZ
Facility Suite:	3

G128 **L & W TRANSMISSIONS** **CA WIP** **S106769827**
WNW **5440 W SAN FERNANDO RD** **N/A**
< 1/8 **LOS ANGELES, CA 90039**
0.076 mi.
403 ft. **Site 12 of 18 in cluster G**

Relative: **Lower**
Actual: **466 ft.**

WIP:

Name:	L & W TRANSMISSIONS
Address:	5440 W San Fernando Rd
City,State,Zip:	LOS ANGELES, CA 90039
Region:	4
File Number:	113.5420
File Status:	**Historical**
Staff:	RNEVAREZ
Facility Suite:	2

G129 **SUNLAND CHEMICAL AND RESEARCH CO** **CA HIST UST** **S118415833**
WNW **5440 SAN FERNANDO RDW** **N/A**
< 1/8 **LOS ANGELES, CA 90039**
0.076 mi.
403 ft. **Site 13 of 18 in cluster G**

Relative: **Lower**
Actual: **466 ft.**

HIST UST:

Name:	SUNLAND CHEMICAL AND RESEARCH CO
Address:	5440 SAN FERNANDO RDW
City,State,Zip:	LOS ANGELES, CA 90039
File Number:	00028781
URL:	http://geotracker.waterboards.ca.gov/ustpdfs/pdf/00028781.pdf
Region:	Not reported
Facility ID:	Not reported
Facility Type:	Not reported
Other Type:	Not reported
Contact Name:	Not reported
Telephone:	Not reported
Owner Name:	Not reported
Owner Address:	Not reported
Owner City,St,Zip:	Not reported
Total Tanks:	Not reported
Tank Num:	Not reported
Container Num:	Not reported
Year Installed:	Not reported
Tank Capacity:	Not reported
Tank Used for:	Not reported
Type of Fuel:	Not reported
Container Construction Thickness:	Not reported
Leak Detection:	Not reported

Click here for Geo Tracker PDF:

G130 **GLENDALE CARBURETORS** **CA WIP** **S104583461**
WNW **5440 W SAN FERNANDO RD** **N/A**
< 1/8 **LOS ANGELES, CA 90039**
0.076 mi.
403 ft. **Site 14 of 18 in cluster G**

Relative:
Lower

Actual:
466 ft.

WIP:

Name:	GLENDALE CARBURETORS
Address:	5440 W San Fernando Rd
City,State,Zip:	LOS ANGELES, CA 90039
Region:	4
File Number:	113.6713
File Status:	**Historical**
Staff:	RNEVAREZ
Facility Suite:	1

L131 **KEN'S BROACHING** **CA CPS-SLIC** **S106484893**
SSE **747 SALEM ST** **CA WIP** **N/A**
< 1/8 **GLENDALE, CA 91203** **CA CERS**
0.077 mi.
406 ft. **Site 4 of 13 in cluster L**

Relative:
Lower

Actual:
473 ft.

CPS-SLIC:

Name:	KEN'S BROACHING
Address:	747 SALEM ST.
City,State,Zip:	GLENDALE, CA 91203
Region:	STATE
Facility Status:	**Open - Inactive**
Status Date:	10/30/2014
Global Id:	SL603799110
Lead Agency:	LOS ANGELES RWQCB (REGION 4)
Lead Agency Case Number:	Not reported
Latitude:	34.148795
Longitude:	-118.270247
Case Type:	Cleanup Program Site
Case Worker:	GJH
Local Agency:	Not reported
RB Case Number:	113.0338
File Location:	Not reported
Potential Media Affected:	Aquifer used for drinking water supply
Potential Contaminants of Concern:	Not reported
Site History:	Not reported

Click here to access the California GeoTracker records for this facility:

WIP:

Name:	KEN'S BROACHING
Address:	747 Salem St
City,State,Zip:	GLENDALE, CA 91203
Region:	4
File Number:	113.0338
File Status:	**Backlog**
Staff:	UNIDENTIFIED
Facility Suite:	Not reported

CERS:

Name:	KEN'S BROACHING
Address:	747 SALEM ST.
City,State,Zip:	GLENDALE, CA 91203

KEN'S BROACHING (Continued) **S106484893**

Site ID: 239781
CERS ID: SL603799110
CERS Description: Cleanup Program Site

Affiliation:
Affiliation Type Desc: Regional Board Caseworker
Entity Name: JEFFREY HU - LOS ANGELES RWQCB (REGION 4)
Entity Title: Not reported
Affiliation Address: 320 W. 4TH ST., SUITE 200
Affiliation City: LOS ANGELES
Affiliation State: CA
Affiliation Country: Not reported
Affiliation Zip: Not reported
Affiliation Phone: Not reported

L132 **HARTRENN, INC.** **CA WIP** **S106769410**
SSE **743 SALEM ST** **N/A**
< 1/8 **GLENDALE, CA 91203**
0.078 mi.
413 ft. **Site 5 of 13 in cluster L**

Relative: **Lower**
Actual: **473 ft.**

WIP:
Name: HARTRENN, INC.
Address: 743 Salem St
City,State,Zip: GLENDALE, CA 91203
Region: 4
File Number: 113.0336
File Status: Historical
Staff: UNIDENTIFIED
Facility Suite: Not reported

L133 **HARTRENN INC** **RCRA-SQG** **1000419695**
SSE **743 WEST SALEM ST** **FINDS** **CAD981623200**
< 1/8 **GLENDALE, CA 91203** **ECHO**
0.078 mi. **CA HAZNET**
413 ft. **Site 6 of 13 in cluster L** **CA HWTS**

Relative: **Lower**
Actual: **473 ft.**

RCRA-SQG:
Date Form Received by Agency: 1996-09-01 00:00:00.0
Handler Name: HARTRENN INC
Handler Address: 743 WEST SALEM ST
Handler City,State,Zip: GLENDALE, CA 91203
EPA ID: CAD981623200
Contact Name: Not reported
Contact Address: Not reported
Contact City,State,Zip: Not reported
Contact Telephone: Not reported
Contact Fax: Not reported
Contact Email: Not reported
Contact Title: Not reported
EPA Region: 09
Land Type: Not reported
Federal Waste Generator Description: Small Quantity Generator
Non-Notifier: Not reported
Biennial Report Cycle: Not reported
Accessibility: Not reported

HARTRENN INC (Continued) **1000419695**

Active Site Indicator:	Handler Activities
State District Owner:	CA
State District:	3
Mailing Address:	WEST SALEM ST
Mailing City,State,Zip:	GLENDALE, CA 91203
Owner Name:	ALFONSO HARTING
Owner Type:	Private
Operator Name:	NOT REQUIRED
Operator Type:	Private
Short-Term Generator Activity:	No
Importer Activity:	No
Mixed Waste Generator:	No
Transporter Activity:	No
Transfer Facility Activity:	No
Recycler Activity with Storage:	No
Small Quantity On-Site Burner Exemption:	No
Smelting Melting and Refining Furnace Exemption:	No
Underground Injection Control:	No
Off-Site Waste Receipt:	No
Universal Waste Indicator:	No
Universal Waste Destination Facility:	No
Federal Universal Waste:	No
Active Site Fed-Reg Treatment Storage and Disposal Facility:	Not reported
Active Site Converter Treatment storage and Disposal Facility:	Not reported
Active Site State-Reg Treatment Storage and Disposal Facility:	Not reported
Active Site State-Reg Handler:	---
Federal Facility Indicator:	Not reported
Hazardous Secondary Material Indicator:	NN
Sub-Part K Indicator:	Not reported
Commercial TSD Indicator:	No
Treatment Storage and Disposal Type:	Not reported
2018 GPRA Permit Baseline:	Not on the Baseline
2018 GPRA Renewals Baseline:	Not on the Baseline
Permit Renewals Workload Universe:	Not reported
Permit Workload Universe:	Not reported
Permit Progress Universe:	Not reported
Post-Closure Workload Universe:	Not reported
Closure Workload Universe:	Not reported
202 GPRA Corrective Action Baseline:	No
Corrective Action Workload Universe:	No
Subject to Corrective Action Universe:	No
Non-TSDFs Where RCRA CA has Been Imposed Universe:	No
TSDFs Potentially Subject to CA Under 3004 (u)/(v) Universe:	No
TSDFs Only Subject to CA under Discretionary Auth Universe:	No
Corrective Action Priority Ranking:	No NCAPS ranking
Environmental Control Indicator:	No
Institutional Control Indicator:	No
Human Exposure Controls Indicator:	N/A
Groundwater Controls Indicator:	N/A
Operating TSDF Universe:	Not reported
Full Enforcement Universe:	Not reported
Significant Non-Complier Universe:	No
Unaddressed Significant Non-Complier Universe:	No
Addressed Significant Non-Complier Universe:	No
Significant Non-Complier With a Compliance Schedule Universe:	No
Financial Assurance Required:	Not reported
Handler Date of Last Change:	2000-09-15 17:29:46.0

HARTRENN INC (Continued) **1000419695**

Recognized Trader-Importer:	No
Recognized Trader-Exporter:	No
Importer of Spent Lead Acid Batteries:	No
Exporter of Spent Lead Acid Batteries:	No
Recycler Activity Without Storage:	Not reported
Manifest Broker:	Not reported
Sub-Part P Indicator:	Not reported

Handler - Owner Operator:

Owner/Operator Indicator:	Operator
Owner/Operator Name:	NOT REQUIRED
Legal Status:	Private
Date Became Current:	Not reported
Date Ended Current:	Not reported
Owner/Operator Address:	NOT REQUIRED
Owner/Operator City,State,Zip:	NOT REQUIRED, ME 99999
Owner/Operator Telephone:	415-555-1212
Owner/Operator Telephone Ext:	Not reported
Owner/Operator Fax:	Not reported
Owner/Operator Email:	Not reported

Owner/Operator Indicator:	Owner
Owner/Operator Name:	ALFONSO HARTING
Legal Status:	Private
Date Became Current:	Not reported
Date Ended Current:	Not reported
Owner/Operator Address:	NOT REQUIRED
Owner/Operator City,State,Zip:	NOT REQUIRED, ME 99999
Owner/Operator Telephone:	415-555-1212
Owner/Operator Telephone Ext:	Not reported
Owner/Operator Fax:	Not reported
Owner/Operator Email:	Not reported

Historic Generators:

Receive Date:	1996-09-01 00:00:00.0
Handler Name: HARTRENN INC	
Federal Waste Generator Description:	Small Quantity Generator
State District Owner:	CA
Large Quantity Handler of Universal Waste:	No
Recognized Trader Importer:	No
Recognized Trader Exporter:	No
Spent Lead Acid Battery Importer:	No
Spent Lead Acid Battery Exporter:	No
Current Record:	Yes
Non Storage Recycler Activity:	Not reported
Electronic Manifest Broker:	Not reported

List of NAICS Codes and Descriptions:

NAICS Codes:	No NAICS Codes Found

Facility Has Received Notices of Violations:

Violations:	No Violations Found

HARTRENN INC (Continued) **1000419695**

Evaluation Action Summary:
Evaluations: No Evaluations Found

FINDS:
Registry ID: 110002727504

Click Here:

Environmental Interest/Information System:
RCRAInfo is a national information system that supports the Resource Conservation and Recovery Act (RCRA) program through the tracking of events and activities related to facilities that generate, transport, and treat, store, or dispose of hazardous waste. RCRAInfo allows RCRA program staff to track the notification, permit, compliance, and corrective action activities required under RCRA.

Click this hyperlink while viewing on your computer to access additional FINDS: detail in the EDR Site Report.

ECHO:
Envid: 1000419695
Registry ID: 110002727504
DFR URL: http://echo.epa.gov/detailed-facility-report?fid=110002727504
Name: HARTRENN INC
Address: 743 WEST SALEM ST
City,State,Zip: GLENDALE, CA 91203

HAZNET:
Name: HARTRENN INC
Address: 743 WEST SALEM ST
Address 2: Not reported
City,State,Zip: GLENDALE, CA 912030000
Contact: NANCY HARTING/PRESIDENT
Telephone: 8182466144
Mailing Name: Not reported
Mailing Address: 743 SALEM ST

Year: 2004
Gepaid: CAD981623200
TSD EPA ID: IND000646943
CA Waste Code: 331 - Off-specification, aged or surplus organics
Disposal Method: D80 - Disposal, Land Fill
Tons: 0.066

Year: 2004
Gepaid: CAD981623200
TSD EPA ID: CAD008364432
CA Waste Code: 352 - Other organic solids
Disposal Method: H01 - Transfer Station
Tons: 0.45

Year: 2004
Gepaid: CAD981623200
TSD EPA ID: CAD008364432
CA Waste Code: 551 - Laboratory waste chemicals
Disposal Method: H01 - Transfer Station

HARTRENN INC (Continued) **1000419695**

Tons: 0.025

Year: 2004
Gepaid: CAD981623200
TSD EPA ID: CAD008364432
CA Waste Code: 331 - Off-specification, aged or surplus organics
Disposal Method: H01 - Transfer Station
Tons: 1.6335

Additional Info:
Year: 2004
Gen EPA ID: CAD981623200

Shipment Date: 20040818
Creation Date: 1/11/2005 18:31:27
Receipt Date: 20040905
Manifest ID: 23612390
Trans EPA ID: CAR000045278
Trans Name: IDR ENVIRONMENTAL SERVICES
Trans 2 EPA ID: CAR000075424
Trans 2 Name: ENVIRO-GUARD
TSDF EPA ID: IND000646943
Trans Name: POLLUTION CONTROL INDUSTRIES
TSDF Alt EPA ID: Not reported
TSDF Alt Name: Not reported
Waste Code Description: 331 - Off-specification, aged, or surplus organics
RCRA Code: D001
Meth Code: D80 - Disposal, Land Fill
Quantity Tons: 0.033
Waste Quantity: 10
Quantity Unit: G
Additional Code 1: Not reported
Additional Code 2: Not reported
Additional Code 3: Not reported
Additional Code 4: Not reported
Additional Code 5: Not reported

Shipment Date: 20040818
Creation Date: 1/11/2005 18:31:27
Receipt Date: 20040905
Manifest ID: 23612390
Trans EPA ID: CAR000045278
Trans Name: IDR ENVIRONMENTAL SERVICES
Trans 2 EPA ID: CAR000075424
Trans 2 Name: ENVIRO-GUARD
TSDF EPA ID: IND000646943
Trans Name: POLLUTION CONTROL INDUSTRIES
TSDF Alt EPA ID: Not reported
TSDF Alt Name: Not reported
Waste Code Description: 331 - Off-specification, aged, or surplus organics
RCRA Code: D009
Meth Code: D80 - Disposal, Land Fill
Quantity Tons: 0.033
Waste Quantity: 10
Quantity Unit: G
Additional Code 1: Not reported

HARTRENN INC (Continued) **1000419695**

Additional Code 2:	Not reported
Additional Code 3:	Not reported
Additional Code 4:	Not reported
Additional Code 5:	Not reported
Shipment Date:	20040805
Creation Date:	11/5/2004 18:32:00
Receipt Date:	20040809
Manifest ID:	23612270
Trans EPA ID:	CAR000045278
Trans Name:	IDR ENVIRONMENTAL SERVICES
Trans 2 EPA ID:	Not reported
Trans 2 Name:	Not reported
TSDF EPA ID:	CAD008364432
Trans Name:	PHILIP ENVIRONMENTAL - RHO CHEM FACILITY
TSDF Alt EPA ID:	CAD008364432
TSDF Alt Name:	Not reported
Waste Code Description:	331 - Off-specification, aged, or surplus organics
RCRA Code:	Not reported
Meth Code:	H01 - Transfer Station
Quantity Tons:	0.1815
Waste Quantity:	55
Quantity Unit:	G
Additional Code 1:	Not reported
Additional Code 2:	Not reported
Additional Code 3:	Not reported
Additional Code 4:	Not reported
Additional Code 5:	Not reported
Shipment Date:	20040805
Creation Date:	11/5/2004 18:32:00
Receipt Date:	20040809
Manifest ID:	23612270
Trans EPA ID:	CAR000045278
Trans Name:	IDR ENVIRONMENTAL SERVICES
Trans 2 EPA ID:	Not reported
Trans 2 Name:	Not reported
TSDF EPA ID:	CAD008364432
Trans Name:	PHILIP ENVIRONMENTAL - RHO CHEM FACILITY
TSDF Alt EPA ID:	CAD008364432
TSDF Alt Name:	Not reported
Waste Code Description:	331 - Off-specification, aged, or surplus organics
RCRA Code:	D002
Meth Code:	H01 - Transfer Station
Quantity Tons:	0.1815
Waste Quantity:	55
Quantity Unit:	G
Additional Code 1:	Not reported
Additional Code 2:	Not reported
Additional Code 3:	Not reported
Additional Code 4:	Not reported
Additional Code 5:	Not reported
Shipment Date:	20040802
Creation Date:	11/5/2004 18:32:00
Receipt Date:	20040809
Manifest ID:	23612266

HARTRENN INC (Continued) **1000419695**

Trans EPA ID:	CAR000045278
Trans Name:	IDR ENVIRONMENTAL SERVICES
Trans 2 EPA ID:	Not reported
Trans 2 Name:	Not reported
TSDF EPA ID:	CAD008364432
Trans Name:	PHILIP ENVIRONMENTAL - RHO CHEM FACILITY
TSDF Alt EPA ID:	CAD008364432
TSDF Alt Name:	Not reported
Waste Code Description:	352 - Other organic solids
RCRA Code:	Not reported
Meth Code:	H01 - Transfer Station
Quantity Tons:	0.45
Waste Quantity:	900
Quantity Unit:	P
Additional Code 1:	Not reported
Additional Code 2:	Not reported
Additional Code 3:	Not reported
Additional Code 4:	Not reported
Additional Code 5:	Not reported

Shipment Date:	20040802
Creation Date:	11/5/2004 18:32:00
Receipt Date:	20040809
Manifest ID:	23612266
Trans EPA ID:	CAR000045278
Trans Name:	IDR ENVIRONMENTAL SERVICES
Trans 2 EPA ID:	Not reported
Trans 2 Name:	Not reported
TSDF EPA ID:	CAD008364432
Trans Name:	PHILIP ENVIRONMENTAL - RHO CHEM FACILITY
TSDF Alt EPA ID:	CAD008364432
TSDF Alt Name:	Not reported
Waste Code Description:	331 - Off-specification, aged, or surplus organics
RCRA Code:	D002
Meth Code:	H01 - Transfer Station
Quantity Tons:	0.5445
Waste Quantity:	165
Quantity Unit:	G
Additional Code 1:	Not reported
Additional Code 2:	Not reported
Additional Code 3:	Not reported
Additional Code 4:	Not reported
Additional Code 5:	Not reported

Shipment Date:	20040802
Creation Date:	11/5/2004 18:32:00
Receipt Date:	20040809
Manifest ID:	23612263
Trans EPA ID:	CAR000045278
Trans Name:	IDR ENVIRONMENTAL SERVICES
Trans 2 EPA ID:	Not reported
Trans 2 Name:	Not reported
TSDF EPA ID:	CAD008364432
Trans Name:	PHILIP ENVIRONMENTAL - RHO CHEM FACILITY
TSDF Alt EPA ID:	CAD008364432
TSDF Alt Name:	Not reported
Waste Code Description:	331 - Off-specification, aged, or surplus organics

HARTRENN INC (Continued) **1000419695**

RCRA Code:	NR
Meth Code:	H01 - Transfer Station
Quantity Tons:	0.5445
Waste Quantity:	165
Quantity Unit:	G
Additional Code 1:	Not reported
Additional Code 2:	Not reported
Additional Code 3:	Not reported
Additional Code 4:	Not reported
Additional Code 5:	Not reported
Shipment Date:	20040802
Creation Date:	11/5/2004 18:32:00
Receipt Date:	20040809
Manifest ID:	23612263
Trans EPA ID:	CAR000045278
Trans Name:	IDR ENVIRONMENTAL SERVICES
Trans 2 EPA ID:	Not reported
Trans 2 Name:	Not reported
TSDF EPA ID:	CAD008364432
Trans Name:	PHILIP ENVIRONMENTAL - RHO CHEM FACILITY
TSDF Alt EPA ID:	CAD008364432
TSDF Alt Name:	Not reported
Waste Code Description:	551 - Laboratory waste chemicals 561 Detergent and soap
RCRA Code:	U223
Meth Code:	H01 - Transfer Station
Quantity Tons:	0.025
Waste Quantity:	50
Quantity Unit:	P
Additional Code 1:	Not reported
Additional Code 2:	Not reported
Additional Code 3:	Not reported
Additional Code 4:	Not reported
Additional Code 5:	Not reported
Shipment Date:	20040802
Creation Date:	11/5/2004 18:32:00
Receipt Date:	20040809
Manifest ID:	23612266
Trans EPA ID:	CAR000045278
Trans Name:	IDR ENVIRONMENTAL SERVICES
Trans 2 EPA ID:	Not reported
Trans 2 Name:	Not reported
TSDF EPA ID:	CAD008364432
Trans Name:	PHILIP ENVIRONMENTAL - RHO CHEM FACILITY
TSDF Alt EPA ID:	CAD008364432
TSDF Alt Name:	Not reported
Waste Code Description:	331 - Off-specification, aged, or surplus organics
RCRA Code:	Not reported
Meth Code:	H01 - Transfer Station
Quantity Tons:	0.1815
Waste Quantity:	55
Quantity Unit:	G
Additional Code 1:	Not reported
Additional Code 2:	Not reported
Additional Code 3:	Not reported
Additional Code 4:	Not reported

HARTRENN INC (Continued) **1000419695**

Additional Code 5: Not reported

HWTS:
Name: HARTRENN INC
Address: 743 WEST SALEM ST
Address 2: Not reported
City,State,Zip: GLENDALE, CA 912030000
EPA ID: CAD981623200
Inactive Date: 06/30/2004
Create Date: 07/03/1987
Last Act Date: 04/03/2006
Mailing Name: Not reported
Mailing Address: 743 SALEM ST
Mailing Address 2: Not reported
Mailing City,State,Zip: GLENDALE, CA 912030000
Owner Name: NANCY HARTING
Owner Address: 743 W SALEM STREET
Owner Address 2: Not reported
Owner City,State,Zip: --, 99 912030000
Contact Name: NANCY HARTING/PRESIDENT
Contact Address: 743 W SALEM STREET
Contact Address 2: Not reported
City,State,Zip: GLENDALE, CA 912030000

H134 **BLIGH G L** **EDR Hist Auto** **1009015509**
North **830 W DORAN ST** **N/A**
< 1/8 **GLENDALE, CA**
0.081 mi.
426 ft. **Site 9 of 10 in cluster H**

Relative: EDR Hist Auto
Higher

Actual:
481 ft.

Year:	Name:	Type:
1930	BLIGH G L	SERVICE STATIONS
1930	BLIGH G L	SERVICE STATIONS (GASOLINE AND OIL)

N135 **SUNLAND CHEMICAL & RESEARCH CO** **CA HIST UST** **U001561559**
WNW **5447 W SAN FERNANDO RD** **N/A**
< 1/8 **LOS ANGELES, CA 90039**
0.082 mi.
432 ft. **Site 3 of 14 in cluster N**

Relative: HIST UST:
Lower
Name: SUNLAND CHEMICAL & RESEARCH CO
Actual: Address: 5447 W SAN FERNANDO RD
464 ft. City,State,Zip: LOS ANGELES, CA 90039
File Number: Not reported
URL: Not reported
Region: STATE
Facility ID: 00000041127
Facility Type: Other
Other Type: CHEM. COMPOUNDING
Contact Name: Not reported
Telephone: 2132457688
Owner Name: SUNLAND CHEMICAL & RESEARCH CO
Owner Address: 5440 SAN FERNANDO RD. W.

SUNLAND CHEMICAL & RESEARCH CO (Continued) **U001561559**

Owner City,St,Zip: LOS ANGELES, CA 90039
Total Tanks: 0003

Tank Num: 001
Container Num: 001
Year Installed: 1975
Tank Capacity: 00001500
Tank Used for: WASTE
Type of Fuel: Not reported
Container Construction Thickness: 6
Leak Detection: Visual

Tank Num: 002
Container Num: 002
Year Installed: 1975
Tank Capacity: 00001500
Tank Used for: WASTE
Type of Fuel: Not reported
Container Construction Thickness: 6
Leak Detection: Visual

Tank Num: 003
Container Num: 003
Year Installed: 1979
Tank Capacity: 00004000
Tank Used for: Not reported
Type of Fuel: Not reported
Container Construction Thickness: 6
Leak Detection: Visual

N136 **SUNLAND CHEMICAL AND RESEARCH CO** **CA HIST UST** **S105672967**
WNW **5447 SAN FERNANDO RD W** **CA CHMIRS** **N/A**
< 1/8 **LOS ANGELES, CA 90039** **CA HAZNET**
0.082 mi. **CA WDS**
432 ft. **Site 4 of 14 in cluster N** **CA WIP**
CA HWTS

Relative:
Lower

Actual:
464 ft.

HIST UST:
Name: SUNLAND CHEMICAL AND RESEARCH CO
Address: 5447 SAN FERNANDO RD W
City,State,Zip: LOS ANGELES, CA 90039
File Number: 000288F7
URL: http://geotracker.waterboards.ca.gov/ustpdfs/pdf/000288F7.pdf
Region: Not reported
Facility ID: Not reported
Facility Type: Not reported
Other Type: Not reported
Contact Name: Not reported
Telephone: Not reported
Owner Name: Not reported
Owner Address: Not reported
Owner City,St,Zip: Not reported
Total Tanks: Not reported

Tank Num: Not reported
Container Num: Not reported
Year Installed: Not reported
Tank Capacity: Not reported

SUNLAND CHEMICAL AND RESEARCH CO (Continued) **S105672967**

Tank Used for:	Not reported
Type of Fuel:	Not reported
Container Construction Thickness:	Not reported
Leak Detection:	Not reported

Click here for Geo Tracker PDF:

CHMIRS:

Name:	Not reported
Address:	5447 SAN FERNANDO RD. WEST
City,State,Zip:	LOS ANGELES, CA 90670
OES Incident Number:	1-4362
OES notification:	07/30/2001
OES Date:	Not reported
OES Time:	Not reported
Date Completed:	**Not reported**
Property Use:	Not reported
Agency Id Number:	Not reported
Agency Incident Number:	Not reported
Time Notified:	Not reported
Time Completed:	Not reported
Surrounding Area:	Not reported
Estimated Temperature:	Not reported
Property Management:	Not reported
More Than Two Substances Involved?:	Not reported
Resp Agncy Personel # Of Decontaminated:	Not reported
Responding Agency Personel # Of Injuries:	Not reported
Responding Agency Personel # Of Fatalities:	Not reported
Others Number Of Decontaminated:	Not reported
Others Number Of Injuries:	Not reported
Others Number Of Fatalities:	Not reported
Vehicle Make/year:	Not reported
Vehicle License Number:	Not reported
Vehicle State:	Not reported
Vehicle Id Number:	Not reported
CA DOT PUC/ICC Number:	Not reported
Company Name:	Not reported
Reporting Officer Name/ID:	Not reported
Report Date:	Not reported
Facility Telephone:	Not reported
Waterway Involved:	No
Waterway:	Not reported
Spill Site:	Not reported
Cleanup By:	Reporting Party
Containment:	Not reported
What Happened:	Not reported
Type:	Not reported
Measure:	Not reported
Other:	Not reported
Date/Time:	Not reported
Year:	2001
Agency:	Brenntag West
Incident Date:	7/30/200112:00:00 AM
Admin Agency:	Los Angeles City Fire Department
Amount:	Not reported
Contained:	Yes
Site Type:	Road

SUNLAND CHEMICAL AND RESEARCH CO (Continued) **S105672967**

E Date:	Not reported
Substance:	Hydrofluoric Acid 70%
Gallons:	1
Unknown:	0.000000
Substance #2:	Not reported
Substance #3:	Not reported
Evacuations:	0
Number of Injuries:	0
Number of Fatalities:	0
#1 Pipeline:	Not reported
#2 Pipeline:	Not reported
#3 Pipeline:	Not reported
#1 Vessel >= 300 Tons:	Not reported
#2 Vessel >= 300 Tons:	Not reported
#3 Vessel >= 300 Tons:	Not reported
Evacs:	Not reported
Injuries:	Not reported
Fatals:	Not reported
Comments:	Not reported
Description:	A driver of a tractor trailer truck noticed fumes coming from a drum of hydrofluoric acid to unknown reason.

HAZNET:

Name:	CARUS CORPORATION
Address:	5447 SAN FERNANDO RD W
Address 2:	Not reported
City,State,Zip:	LOS ANGELES, CA 90039
Contact:	SHELLEY D CORBAN
Telephone:	8152246533
Mailing Name:	Not reported
Mailing Address:	315 FIFTH ST
Year:	2017
Gepaid:	CAP000273193
TSD EPA ID:	NMD002208627
CA Waste Code:	331 - Off-specification, aged or surplus organics
Disposal Method:	-
Tons:	1.394
Year:	2017
Gepaid:	CAP000273193
TSD EPA ID:	NVT330010000
CA Waste Code:	331 - Off-specification, aged or surplus organics
Disposal Method:	H039 - Other Recovery Of Reclamation For Reuse Including Acid Regeneration, Organics Recovery Ect
Tons:	5.5245
Year:	2017
Gepaid:	CAP000273193
TSD EPA ID:	NMD002208627
CA Waste Code:	331 - Off-specification, aged or surplus organics
Disposal Method:	H141 - Storage, Bulking, And/Or Transfer Off Site--No Treatment/Reovery (H010-H129) Or (H131-H135)
Tons:	3.144

SUNLAND CHEMICAL AND RESEARCH CO (Continued) **S105672967**

Additional Info:

Year:	2017
Gen EPA ID:	CAP000273193
Shipment Date:	20170727
Creation Date:	7/19/2018 18:30:21
Receipt Date:	20170808
Manifest ID:	010395260FLE
Trans EPA ID:	CAR000070540
Trans Name:	ADVANCED CHEMICAL TRANSPORT INC (SV)
Trans 2 EPA ID:	CAD053866794
Trans 2 Name:	PATRIOT ENV
TSDF EPA ID:	NVT330010000
Trans Name:	US ECOLOGY NEVADA INC
TSDF Alt EPA ID:	Not reported
TSDF Alt Name:	Not reported
Waste Code Description:	331 - Off-specification, aged, or surplus organics
RCRA Code:	Not reported
Meth Code:	H039 - Other Recovery Of Reclamation For Reuse Including Acid Regeneration, Organics Recovery Ect
Quantity Tons:	3.672
Waste Quantity:	7344
Quantity Unit:	P
Additional Code 1:	Not reported
Additional Code 2:	Not reported
Additional Code 3:	Not reported
Additional Code 4:	Not reported
Additional Code 5:	Not reported
Shipment Date:	20170727
Creation Date:	7/25/2018 18:30:29
Receipt Date:	20170811
Manifest ID:	010395261FLE
Trans EPA ID:	CAR000070540
Trans Name:	ADVANCED CHEMICAL TRANSPORT INC (SV)
Trans 2 EPA ID:	Not reported
Trans 2 Name:	Not reported
TSDF EPA ID:	NMD002208627
Trans Name:	ADVANCED CHEMICAL TREATMENT
TSDF Alt EPA ID:	Not reported
TSDF Alt Name:	Not reported
Waste Code Description:	331 - Off-specification, aged, or surplus organics
RCRA Code:	D001
Meth Code:	- Not reported
Quantity Tons:	1.394
Waste Quantity:	2788
Quantity Unit:	P
Additional Code 1:	Not reported
Additional Code 2:	Not reported
Additional Code 3:	Not reported
Additional Code 4:	Not reported
Additional Code 5:	Not reported
Shipment Date:	20170727
Creation Date:	7/25/2018 18:30:29
Receipt Date:	20170811
Manifest ID:	010395261FLE

SUNLAND CHEMICAL AND RESEARCH CO (Continued) **S105672967**

Trans EPA ID:	CAR000070540
Trans Name:	ADVANCED CHEMICAL TRANSPORT INC (SV)
Trans 2 EPA ID:	Not reported
Trans 2 Name:	Not reported
TSDF EPA ID:	NMD002208627
Trans Name:	ADVANCED CHEMICAL TREATMENT
TSDF Alt EPA ID:	Not reported
TSDF Alt Name:	Not reported
Waste Code Description:	331 - Off-specification, aged, or surplus organics
RCRA Code:	D001
Meth Code:	H141 - Storage, Bulking, And/Or Transfer Off Site--No Treatment/Reovery (H010-H129) Or (H131-H135)
Quantity Tons:	3.144
Waste Quantity:	6288
Quantity Unit:	P
Additional Code 1:	Not reported
Additional Code 2:	Not reported
Additional Code 3:	Not reported
Additional Code 4:	Not reported
Additional Code 5:	Not reported

Shipment Date:	20170727
Creation Date:	7/19/2018 18:30:21
Receipt Date:	20170808
Manifest ID:	010395260FLE
Trans EPA ID:	CAR000070540
Trans Name:	ADVANCED CHEMICAL TRANSPORT INC (SV)
Trans 2 EPA ID:	CAD053866794
Trans 2 Name:	PATRIOT ENV
TSDF EPA ID:	NVT330010000
Trans Name:	US ECOLOGY NEVADA INC
TSDF Alt EPA ID:	Not reported
TSDF Alt Name:	Not reported
Waste Code Description:	331 - Off-specification, aged, or surplus organics
RCRA Code:	Not reported
Meth Code:	H039 - Other Recovery Of Reclamation For Reuse Including Acid Regeneration, Organics Recovery Ect
Quantity Tons:	1.8525
Waste Quantity:	3705
Quantity Unit:	P
Additional Code 1:	Not reported
Additional Code 2:	Not reported
Additional Code 3:	Not reported
Additional Code 4:	Not reported
Additional Code 5:	Not reported

WDS:

Name:	SUNLAND CHEMICAL & RESEARCH CO
Address:	5447 San Fernando Rd
City:	LOS ANGELES
Facility ID:	4 19I000812
Facility Type:	Other - Does not fall into the category of Municipal/Domestic, Industrial, Agricultural or Solid Waste (Class I, II or III)
Facility Status:	Active - Any facility with a continuous or seasonal discharge that is under Waste Discharge Requirements.
NPDES Number:	CAS000001 The 1st 2 characters designate the state. The remaining 7 are assigned by the Regional Board

SUNLAND CHEMICAL AND RESEARCH CO (Continued) **S105672967**

Subregion:	4
Facility Telephone:	8182449600
Facility Contact:	Max Cohen/Serge Dadone
Agency Name:	SUNLAND CHEMICAL & RESEARCH CO
Agency Address:	Not reported
Agency City,St,Zip:	0
Agency Contact:	Not reported
Agency Telephone:	Not reported
Agency Type:	Private
SIC Code:	2899
SIC Code 2:	Not reported
Primary Waste Type:	Designated/Influent or Solid Wastes that pose a significant threat to water quality because of their high concentrations (E.G., BOD, Hardness, TRF, Chloride). 'Manageable' hazardous wastes (E.G., inorganic salts and heavy metals) are included in this category.
Primary Waste:	STORMS
Waste Type2:	Not reported
Waste2:	Stormwater Runoff
Primary Waste Type:	Designated/Influent or Solid Wastes that pose a significant threat to water quality because of their high concentrations (E.G., BOD, Hardness, TRF, Chloride). 'Manageable' hazardous wastes (E.G., inorganic salts and heavy metals) are included in this category.
Secondary Waste:	Not reported
Secondary Waste Type:	Not reported
Design Flow:	0
Baseline Flow:	0
Reclamation:	No reclamation requirements associated with this facility.
POTW:	The facility is not a POTW.
Treat To Water:	Minor Threat to Water Quality. A violation of a regional board order should cause a relatively minor impairment of beneficial uses compared to a major or minor threat. Not: All nurds without a TTWQ will be considered a minor threat to water quality unless coded at a higher Level. A Zero (0) may be used to code those NURDS that are found to represent no threat to water quality.
Complexity:	Category C - Facilities having no waste treatment systems, such as cooling water dischargers or thosewho must comply through best management practices, facilities with passive waste treatment and disposal systems, such as septic systems with subsurface disposal, or dischargers having waste storage systems with land disposal such as dairy waste ponds.

WIP:

Name:	SUNLAND CHEMICAL
Address:	5447 San Fernando Rd
City,State,Zip:	LOS ANGELES, CA 90039
Region:	4
File Number:	113.5460
File Status:	**Historical**
Staff:	UNIDENTIFIED
Facility Suite:	Not reported

HWTS:

Name:	CARUS CORPORATION
Address:	5447 SAN FERNANDO RD W
Address 2:	Not reported
City,State,Zip:	LOS ANGELES, CA 90039

SUNLAND CHEMICAL AND RESEARCH CO (Continued) **S105672967**

EPA ID:	CAP000273193
Inactive Date:	10/24/2017
Create Date:	06/23/2017
Last Act Date:	10/22/2018
Mailing Name:	Not reported
Mailing Address:	315 FIFTH ST
Mailing Address 2:	Not reported
Mailing City,State,Zip:	PERU, IL 61354
Owner Name:	SUNLAND CHEMICAL
Owner Address:	315 FIFTH ST
Owner Address 2:	Not reported
Owner City,State,Zip:	PERU, IL 61354
Contact Name:	SHELLEY D CORBAN
Contact Address:	315 FIFTH ST
Contact Address 2:	Not reported
City,State,Zip:	PERU, IL 61354

N137 **SUNLAND CHEMICAL** **CA ENVIROSTOR** **S118098161**
WNW **5447 WEST SAN FERNANDO ROAD** **CA VCP** **N/A**
< 1/8 **LOS ANGELES, CA 90039**
0.082 mi.
432 ft. **Site 5 of 14 in cluster N**

Relative: **Lower**
Actual: **464 ft.**

ENVIROSTOR:

Name:	SUNLAND CHEMICAL
Address:	5447 WEST SAN FERNANDO ROAD
City,State,Zip:	LOS ANGELES, CA 90039
Facility ID:	60002197
Status:	Active
Status Date:	06/23/2015
Site Code:	301709
Site Type:	Voluntary Cleanup
Site Type Detailed:	Voluntary Cleanup
Acres:	1.37
NPL:	NO
Regulatory Agencies:	SMBRP
Lead Agency:	SMBRP
Program Manager:	Manjul Bose
Supervisor:	Juli Propes
Division Branch:	Cleanup Chatsworth
Assembly:	, 43
Senate:	, 25
Special Program:	Voluntary Cleanup Program
Restricted Use:	NO
Site Mgmt Req:	NONE SPECIFIED
Funding:	Responsible Party
Latitude:	34.15210
Longitude:	-118.2755
APN:	5593005037, 5593005038, 5593005042
Past Use:	TRANSFER STATION, LABORATORIES- CHEMICAL, MANUFACTURING - CHEMICALS, RESEARCH - CHEMICAL
Potential COC:	Under Investigation Tetrachloroethylene (PCE Trichloroethylene (TCE
Confirmed COC:	Tetrachloroethylene (PCE Trichloroethylene (TCE Under Investigation
Potential Description:	OTH, SOIL, SV, UE
Alias Name:	5593005037
Alias Type:	APN
Alias Name:	5593005038
Alias Type:	APN

SUNLAND CHEMICAL (Continued) **S118098161**

Alias Name: 5593005042
Alias Type: APN
Alias Name: 5593-005-037
Alias Type: Former Project ID
Alias Name: 5593-005-038
Alias Type: Former Project ID
Alias Name: 5593-005-042
Alias Type: Former Project ID
Alias Name: 80001650
Alias Type: Former Project ID
Alias Name: N/A
Alias Type: Former Project ID
Alias Name: 301709
Alias Type: Project Code (Site Code)
Alias Name: 60002197
Alias Type: Envirostor ID Number
Alias Name: 80001650
Alias Type: Envirostor ID Number

Completed Info:
Completed Area Name: PROJECT WIDE
Completed Sub Area Name: Not reported
Completed Document Type: Preliminary Endangerment Assessment Report
Completed Date: 11/04/2015
Comments: PEAE Review Letter Sent. Further Action Required at the Site.

Completed Area Name: PROJECT WIDE
Completed Sub Area Name: Not reported
Completed Document Type: Monitoring Report
Completed Date: 10/05/2016
Comments: Sent

Completed Area Name: PROJECT WIDE
Completed Sub Area Name: Not reported
Completed Document Type: Site Characterization Workplan
Completed Date: 07/12/2017
Comments: WP approved with comments.

Completed Area Name: PROJECT WIDE
Completed Sub Area Name: Not reported
Completed Document Type: Fieldwork
Completed Date: 01/30/2018
Comments: Completed

Completed Area Name: PROJECT WIDE
Completed Sub Area Name: Not reported
Completed Document Type: Site Characterization Report
Completed Date: 06/26/2018
Comments: Report Approved. HHRA to be submitted.

Completed Area Name: PROJECT WIDE
Completed Sub Area Name: Not reported
Completed Document Type: Risk Assessment Workplan
Completed Date: 09/10/2019
Comments: Approved WP

Completed Area Name: PROJECT WIDE
Completed Sub Area Name: Not reported

SUNLAND CHEMICAL (Continued) **S118098161**

Completed Document Type: Risk Assessment Report
Completed Date: 10/12/2020
Comments: HHRA Approved - LUC will be filed with the county, deed restricted to commercial / industrial

Completed Area Name: PROJECT WIDE
Completed Sub Area Name: Not reported
Completed Document Type: Risk Assessment Report
Completed Date: 10/12/2020
Comments: HHRA Approved - LUC will be filed with the county, deed restricted to commercial / industrial

Completed Area Name: PROJECT WIDE
Completed Sub Area Name: Not reported
Completed Document Type: Well Decommissioning Workplan
Completed Date: 12/15/2020
Comments: WP approved

Completed Area Name: PROJECT WIDE
Completed Sub Area Name: Not reported
Completed Document Type: Standard Voluntary Agreement
Completed Date: 06/29/2015
Comments: Final Signed VCA

Completed Area Name: PROJECT WIDE
Completed Sub Area Name: Not reported
Completed Document Type: Correspondence
Completed Date: 01/20/2017
Comments: Comments Sent

Completed Area Name: PROJECT WIDE
Completed Sub Area Name: Not reported
Completed Document Type: Amendment - Order/Agreement
Completed Date: 12/20/2017
Comments: Not reported

Completed Area Name: PROJECT WIDE
Completed Sub Area Name: Not reported
Completed Document Type: Judgement
Completed Date: 10/13/2016
Comments: In a letter dated October 13, 2016 - OLC - Ms. Debra Schwartz made a determination on the consent decree that Sunland Chemical signed as part of the Superfund SFV GWB (CV99-00552 MRP dated August 2, 2000) towards groundwater. Issue resolved, consent decree stands, groundwater will not to be investigated / cleaned up by DTSC.

Completed Area Name: PROJECT WIDE
Completed Sub Area Name: Not reported
Completed Document Type: Correspondence
Completed Date: 03/27/2017
Comments: Received.

Completed Area Name: PROJECT WIDE
Completed Sub Area Name: Not reported
Completed Document Type: Request for Tribal Outreach
Completed Date: 06/29/2017
Comments: sent tribal request

SUNLAND CHEMICAL (Continued) **S118098161**

Completed Area Name:	PROJECT WIDE
Completed Sub Area Name:	Not reported
Completed Document Type:	Annual Oversight Cost Estimate
Completed Date:	11/13/2019
Comments:	Not reported
Future Area Name:	PROJECT WIDE
Future Sub Area Name:	Not reported
Future Document Type:	Land Use Restriction
Future Due Date:	2022
Schedule Area Name:	Not reported
Schedule Sub Area Name:	Not reported
Schedule Document Type:	Not reported
Schedule Due Date:	Not reported
Schedule Revised Date:	Not reported

VCP:

Name:	SUNLAND CHEMICAL
Address:	5447 WEST SAN FERNANDO ROAD
City,State,Zip:	LOS ANGELES, CA 90039
Facility ID:	60002197
Site Type:	Voluntary Cleanup
Site Type Detail:	Voluntary Cleanup
Site Mgmt. Req.:	NONE SPECIFIED
Acres:	1.37
National Priorities List:	NO
Cleanup Oversight Agencies:	SMBRP
Lead Agency:	SMBRP
Lead Agency Description:	DTSC - Site Cleanup Program
Project Manager:	Manjul Bose
Supervisor:	Juli Propes
Division Branch:	Cleanup Chatsworth
Site Code:	301709
Assembly:	, 43
Senate:	, 25
Special Programs Code:	Voluntary Cleanup Program
Status:	Active
Status Date:	06/23/2015
Restricted Use:	NO
Funding:	Responsible Party
Lat/Long:	34.15210 / -118.2755
APN:	5593005037, 5593005038, 5593005042
Past Use:	TRANSFER STATION, LABORATORIES- CHEMICAL, MANUFACTURING - CHEMICALS, RESEARCH - CHEMICAL
Potential COC:	31001, 30022, 30027
Confirmed COC:	30022,30027,31001
Potential Description:	OTH, SOIL, SV, UE
Alias Name:	5593005037
Alias Type:	APN
Alias Name:	5593005038
Alias Type:	APN
Alias Name:	5593005042
Alias Type:	APN
Alias Name:	5593-005-037
Alias Type:	Former Project ID
Alias Name:	5593-005-038
Alias Type:	Former Project ID

SUNLAND CHEMICAL (Continued) **S118098161**

Alias Name: 5593-005-042
Alias Type: Former Project ID
Alias Name: 80001650
Alias Type: Former Project ID
Alias Name: N/A
Alias Type: Former Project ID
Alias Name: 301709
Alias Type: Project Code (Site Code)
Alias Name: 60002197
Alias Type: Envirostor ID Number
Alias Name: 80001650
Alias Type: Envirostor ID Number

Completed Info:
Completed Area Name: PROJECT WIDE
Completed Sub Area Name: Not reported
Completed Document Type: Preliminary Endangerment Assessment Report
Completed Date: 11/04/2015
Comments: PEAE Review Letter Sent. Further Action Required at the Site.

Completed Area Name: PROJECT WIDE
Completed Sub Area Name: Not reported
Completed Document Type: Monitoring Report
Completed Date: 10/05/2016
Comments: Sent

Completed Area Name: PROJECT WIDE
Completed Sub Area Name: Not reported
Completed Document Type: Site Characterization Workplan
Completed Date: 07/12/2017
Comments: WP approved with comments.

Completed Area Name: PROJECT WIDE
Completed Sub Area Name: Not reported
Completed Document Type: Fieldwork
Completed Date: 01/30/2018
Comments: Completed

Completed Area Name: PROJECT WIDE
Completed Sub Area Name: Not reported
Completed Document Type: Site Characterization Report
Completed Date: 06/26/2018
Comments: Report Approved. HHRA to be submitted.

Completed Area Name: PROJECT WIDE
Completed Sub Area Name: Not reported
Completed Document Type: Risk Assessment Workplan
Completed Date: 09/10/2019
Comments: Approved WP

Completed Area Name: PROJECT WIDE
Completed Sub Area Name: Not reported
Completed Document Type: Risk Assessment Report
Completed Date: 10/12/2020
Comments: HHRA Approved - LUC will be filed with the county, deed restricted to commercial / industrial

Completed Area Name: PROJECT WIDE

SUNLAND CHEMICAL (Continued) **S118098161**

Completed Sub Area Name: Not reported
Completed Document Type: Risk Assessment Report
Completed Date: 10/12/2020
Comments: HHRA Approved - LUC will be filed with the county, deed restricted to commercial / industrial

Completed Area Name: PROJECT WIDE
Completed Sub Area Name: Not reported
Completed Document Type: Well Decommissioning Workplan
Completed Date: 12/15/2020
Comments: WP approved

Completed Area Name: PROJECT WIDE
Completed Sub Area Name: Not reported
Completed Document Type: Standard Voluntary Agreement
Completed Date: 06/29/2015
Comments: Final Signed VCA

Completed Area Name: PROJECT WIDE
Completed Sub Area Name: Not reported
Completed Document Type: Correspondence
Completed Date: 01/20/2017
Comments: Comments Sent

Completed Area Name: PROJECT WIDE
Completed Sub Area Name: Not reported
Completed Document Type: Amendment - Order/Agreement
Completed Date: 12/20/2017
Comments: Not reported

Completed Area Name: PROJECT WIDE
Completed Sub Area Name: Not reported
Completed Document Type: Judgement
Completed Date: 10/13/2016
Comments: In a letter dated October 13, 2016 - OLC - Ms. Debra Schwartz made a determination on the consent decree that Sunland Chemical signed as part of the Superfund SFV GWB (CV99-00552 MRP dated August 2, 2000) towards groundwater. Issue resolved, consent decree stands, groundwater will not to be investigated / cleaned up by DTSC.

Completed Area Name: PROJECT WIDE
Completed Sub Area Name: Not reported
Completed Document Type: Correspondence
Completed Date: 03/27/2017
Comments: Received.

Completed Area Name: PROJECT WIDE
Completed Sub Area Name: Not reported
Completed Document Type: Request for Tribal Outreach
Completed Date: 06/29/2017
Comments: sent tribal request

Completed Area Name: PROJECT WIDE
Completed Sub Area Name: Not reported
Completed Document Type: Annual Oversight Cost Estimate
Completed Date: 11/13/2019
Comments: Not reported

SUNLAND CHEMICAL (Continued) **S118098161**

Future Area Name:	PROJECT WIDE
Future Sub Area Name:	Not reported
Future Document Type:	Land Use Restriction
Future Due Date:	2022
Schedule Area Name:	Not reported
Schedule Sub Area Name:	Not reported
Schedule Document Type:	Not reported
Schedule Due Date:	Not reported
Schedule Revised Date:	Not reported

N138 **SUNLAND CHEMICAL & RESEARCH CORP** **CA CERS HAZ WASTE** **S112980486**
WNW **5447 W SAN FERNANDO RD** **CA HAZNET** **N/A**
< 1/8 **LOS ANGELES, CA 90039** **CA NPDES**
0.082 mi. **CA HAZMAT**
432 ft. **Site 6 of 14 in cluster N** **CA CIWQS**
CA CERS
Relative: **CA HWTS**
Lower

Actual: **464 ft.**

CERS HAZ WASTE:

Name:	SUNLAND CHEMICAL & RESEARCH CORP
Address:	5447 W SAN FERNANDO RD
City,State,Zip:	LOS ANGELES, CA 90039
Site ID:	72220
CERS ID:	10243720
CERS Description:	Hazardous Waste Generator

HAZNET:

Name:	ORYXE INTERNATION INC
Address:	5447 W SAN FERNANDO RD
Address 2:	Not reported
City,State,Zip:	LOS ANGELES, CA 90039
Contact:	DON HOLSTEIN
Telephone:	9497488828
Mailing Name:	Not reported
Mailing Address:	9601 IRVINE CENTER DR
Year:	2009
Gepaid:	CAC002646409
TSD EPA ID:	CAD008252405
CA Waste Code:	331 - Off-specification, aged or surplus organics
Disposal Method:	H061 - Fuel Blending Prior To Energy Recovery At Another Site
Tons:	0.363

Additional Info:

Year:	2009
Gen EPA ID:	CAC002646409
Shipment Date:	20090923
Creation Date:	4/12/2010 18:30:55
Receipt Date:	20090923
Manifest ID:	005880127JJK
Trans EPA ID:	CAD008252405
Trans Name:	PACIFIC RESOURCE RECOVERY
Trans 2 EPA ID:	Not reported
Trans 2 Name:	Not reported
TSDF EPA ID:	CAD008252405

SUNLAND CHEMICAL & RESEARCH CORP (Continued) **S112980486**

Trans Name:	PACIFIC RESOURCE RECOVERY
TSDF Alt EPA ID:	Not reported
TSDF Alt Name:	Not reported
Waste Code Description:	331 - Off-specification, aged, or surplus organics
RCRA Code:	Not reported
Meth Code:	H061 - Fuel Blending Prior To Energy Recovery At Another Site
Quantity Tons:	0.1815
Waste Quantity:	55
Quantity Unit:	G
Additional Code 1:	Not reported
Additional Code 2:	Not reported
Additional Code 3:	Not reported
Additional Code 4:	Not reported
Additional Code 5:	Not reported

Shipment Date:	20090923
Creation Date:	4/12/2010 18:30:55
Receipt Date:	20090923
Manifest ID:	005880127JJK
Trans EPA ID:	CAD008252405
Trans Name:	PACIFIC RESOURCE RECOVERY
Trans 2 EPA ID:	Not reported
Trans 2 Name:	Not reported
TSDF EPA ID:	CAD008252405
Trans Name:	PACIFIC RESOURCE RECOVERY
TSDF Alt EPA ID:	Not reported
TSDF Alt Name:	Not reported
Waste Code Description:	331 - Off-specification, aged, or surplus organics
RCRA Code:	Not reported
Meth Code:	H061 - Fuel Blending Prior To Energy Recovery At Another Site
Quantity Tons:	0.1815
Waste Quantity:	55
Quantity Unit:	G
Additional Code 1:	Not reported
Additional Code 2:	Not reported
Additional Code 3:	Not reported
Additional Code 4:	Not reported
Additional Code 5:	Not reported

NPDES:

Name:	SUNLAND CHEMICAL RESEARCH CO
Address:	5447 W SAN FERNANDO RD
City,State,Zip:	LOS ANGELES, CA 90039
Facility Status:	Active
NPDES Number:	CAS000001
Region:	4
Agency Number:	0
Regulatory Measure ID:	188695
Place ID:	Not reported
Order Number:	97-03-DWQ
WDID:	4 19I000812
Regulatory Measure Type:	Enrollee
Program Type:	Industrial
Adoption Date Of Regulatory Measure:	Not reported
Effective Date Of Regulatory Measure:	03/20/1992
Termination Date Of Regulatory Measure:	Not reported
Expiration Date Of Regulatory Measure:	Not reported

SUNLAND CHEMICAL & RESEARCH CORP (Continued) **S112980486**

Discharge Address:	5447 W San Fernando Rd
Discharge Name:	Sunland Chemical Research Co
Discharge City:	Los Angeles
Discharge State:	California
Discharge Zip:	90039
Status:	Not reported
Status Date:	Not reported
Operator Name:	Not reported
Operator Address:	Not reported
Operator City:	Not reported
Operator State:	Not reported
Operator Zip:	Not reported

NPDES as of 03/2018:

NPDES Number:	CAS000001
Status:	Active
Agency Number:	0
Region:	4
Regulatory Measure ID:	188695
Order Number:	97-03-DWQ
Regulatory Measure Type:	Enrollee
Place ID:	Not reported
WDID:	4 19I000812
Program Type:	Industrial
Adoption Date Of Regulatory Measure:	Not reported
Effective Date Of Regulatory Measure:	03/20/1992
Expiration Date Of Regulatory Measure:	Not reported
Termination Date Of Regulatory Measure:	Not reported
Discharge Name:	Sunland Chemical Research Co
Discharge Address:	5447 W San Fernando Rd
Discharge City:	Los Angeles
Discharge State:	California
Discharge Zip:	90039
Received Date:	Not reported
Processed Date:	Not reported
Status:	Not reported
Status Date:	Not reported
Place Size:	Not reported
Place Size Unit:	Not reported
Contact:	Not reported
Contact Title:	Not reported
Contact Phone:	Not reported
Contact Phone Ext:	Not reported
Contact Email:	Not reported
Operator Name:	Not reported
Operator Address:	Not reported
Operator City:	Not reported
Operator State:	Not reported
Operator Zip:	Not reported
Operator Contact:	Not reported
Operator Contact Title:	Not reported
Operator Contact Phone:	Not reported
Operator Contact Phone Ext:	Not reported
Operator Contact Email:	Not reported
Operator Type:	Not reported
Developer:	Not reported
Developer Address:	Not reported
Developer City:	Not reported

SUNLAND CHEMICAL & RESEARCH CORP (Continued) **S112980486**

Developer State:	Not reported
Developer Zip:	Not reported
Developer Contact:	Not reported
Developer Contact Title:	Not reported
Constype Linear Utility Ind:	Not reported
Emergency Phone:	Not reported
Emergency Phone Ext:	Not reported
Constype Above Ground Ind:	Not reported
Constype Below Ground Ind:	Not reported
Constype Cable Line Ind:	Not reported
Constype Comm Line Ind:	Not reported
Constype Commertial Ind:	Not reported
Constype Electrical Line Ind:	Not reported
Constype Gas Line Ind:	Not reported
Constype Industrial Ind:	Not reported
Constype Other Description:	Not reported
Constype Other Ind:	Not reported
Constype Recons Ind:	Not reported
Constype Residential Ind:	Not reported
Constype Transport Ind:	Not reported
Constype Utility Description:	Not reported
Constype Utility Ind:	Not reported
Constype Water Sewer Ind:	Not reported
Dir Discharge Uswater Ind:	Not reported
Receiving Water Name:	Not reported
Certifier:	Not reported
Certifier Title:	Not reported
Certification Date:	Not reported
Primary Sic:	Not reported
Secondary Sic:	Not reported
Tertiary Sic:	Not reported
NPDES Number:	Not reported
Status:	Not reported
Agency Number:	Not reported
Region:	4
Regulatory Measure ID:	188695
Order Number:	Not reported
Regulatory Measure Type:	Industrial
Place ID:	Not reported
WDID:	4 19I000812
Program Type:	Not reported
Adoption Date Of Regulatory Measure:	Not reported
Effective Date Of Regulatory Measure:	Not reported
Expiration Date Of Regulatory Measure:	Not reported
Termination Date Of Regulatory Measure:	Not reported
Discharge Name:	Not reported
Discharge Address:	Not reported
Discharge City:	Not reported
Discharge State:	Not reported
Discharge Zip:	Not reported
Received Date:	05/09/2008
Processed Date:	03/20/1992
Status:	Active
Status Date:	01/28/2016
Place Size:	20000
Place Size Unit:	SqFt

SUNLAND CHEMICAL & RESEARCH CORP (Continued) **S112980486**

Contact:	Max Cohen
Contact Title:	Not reported
Contact Phone:	818-244-9600
Contact Phone Ext:	Not reported
Contact Email:	max@sunlandchemical.com
Operator Name:	Sunland Chemical Research Co
Operator Address:	5447 W San Fernando Rd
Operator City:	Los Angeles
Operator State:	California
Operator Zip:	90039
Operator Contact:	Max Cohen
Operator Contact Title:	Not reported
Operator Contact Phone:	818-244-9600
Operator Contact Phone Ext:	Not reported
Operator Contact Email:	max@sunlandchemical.com
Operator Type:	Private Business
Developer:	Not reported
Developer Address:	Not reported
Developer City:	Not reported
Developer State:	California
Developer Zip:	Not reported
Developer Contact:	Not reported
Developer Contact Title:	Not reported
Constype Linear Utility Ind:	Not reported
Emergency Phone:	818-244-9600
Emergency Phone Ext:	Not reported
Constype Above Ground Ind:	Not reported
Constype Below Ground Ind:	Not reported
Constype Cable Line Ind:	Not reported
Constype Comm Line Ind:	Not reported
Constype Commertial Ind:	Not reported
Constype Electrical Line Ind:	Not reported
Constype Gas Line Ind:	Not reported
Constype Industrial Ind:	Not reported
Constype Other Description:	Not reported
Constype Other Ind:	Not reported
Constype Recons Ind:	Not reported
Constype Residential Ind:	Not reported
Constype Transport Ind:	Not reported
Constype Utility Description:	Not reported
Constype Utility Ind:	Not reported
Constype Water Sewer Ind:	Not reported
Dir Discharge Uswater Ind:	N
Receiving Water Name:	La River
Certifier:	Max Cohen
Certifier Title:	President
Certification Date:	25-JUN-15
Primary Sic:	2899-Chemicals and Chemical Preparations, NEC
Secondary Sic:	Not reported
Tertiary Sic:	Not reported

Name:	SUNLAND CHEMICAL RESEARCH CO
Address:	5447 W SAN FERNANDO RD
City,State,Zip:	LOS ANGELES, CA 90039
Facility Status:	Not reported
NPDES Number:	Not reported

SUNLAND CHEMICAL & RESEARCH CORP (Continued) **S112980486**

Region:	Not reported
Agency Number:	Not reported
Regulatory Measure ID:	Not reported
Place ID:	Not reported
Order Number:	Not reported
WDID:	4 19I000812
Regulatory Measure Type:	Industrial
Program Type:	Not reported
Adoption Date Of Regulatory Measure:	Not reported
Effective Date Of Regulatory Measure:	Not reported
Termination Date Of Regulatory Measure:	Not reported
Expiration Date Of Regulatory Measure:	Not reported
Discharge Address:	Not reported
Discharge Name:	Not reported
Discharge City:	Not reported
Discharge State:	Not reported
Discharge Zip:	Not reported
Status:	Active
Status Date:	01/28/2016
Operator Name:	Sunland Chemical Research Co
Operator Address:	5447 W San Fernando Rd
Operator City:	Los Angeles
Operator State:	California
Operator Zip:	90039

NPDES as of 03/2018:

NPDES Number:	CAS000001
Status:	Active
Agency Number:	0
Region:	4
Regulatory Measure ID:	188695
Order Number:	97-03-DWQ
Regulatory Measure Type:	Enrollee
Place ID:	Not reported
WDID:	4 19I000812
Program Type:	Industrial
Adoption Date Of Regulatory Measure:	Not reported
Effective Date Of Regulatory Measure:	03/20/1992
Expiration Date Of Regulatory Measure:	Not reported
Termination Date Of Regulatory Measure:	Not reported
Discharge Name:	Sunland Chemical Research Co
Discharge Address:	5447 W San Fernando Rd
Discharge City:	Los Angeles
Discharge State:	California
Discharge Zip:	90039
Received Date:	Not reported
Processed Date:	Not reported
Status:	Not reported
Status Date:	Not reported
Place Size:	Not reported
Place Size Unit:	Not reported
Contact:	Not reported
Contact Title:	Not reported
Contact Phone:	Not reported
Contact Phone Ext:	Not reported
Contact Email:	Not reported
Operator Name:	Not reported
Operator Address:	Not reported

SUNLAND CHEMICAL & RESEARCH CORP (Continued) **S112980486**

Operator City:	Not reported
Operator State:	Not reported
Operator Zip:	Not reported
Operator Contact:	Not reported
Operator Contact Title:	Not reported
Operator Contact Phone:	Not reported
Operator Contact Phone Ext:	Not reported
Operator Contact Email:	Not reported
Operator Type:	Not reported
Developer:	Not reported
Developer Address:	Not reported
Developer City:	Not reported
Developer State:	Not reported
Developer Zip:	Not reported
Developer Contact:	Not reported
Developer Contact Title:	Not reported
Constype Linear Utility Ind:	Not reported
Emergency Phone:	Not reported
Emergency Phone Ext:	Not reported
Constype Above Ground Ind:	Not reported
Constype Below Ground Ind:	Not reported
Constype Cable Line Ind:	Not reported
Constype Comm Line Ind:	Not reported
Constype Commertial Ind:	Not reported
Constype Electrical Line Ind:	Not reported
Constype Gas Line Ind:	Not reported
Constype Industrial Ind:	Not reported
Constype Other Description:	Not reported
Constype Other Ind:	Not reported
Constype Recons Ind:	Not reported
Constype Residential Ind:	Not reported
Constype Transport Ind:	Not reported
Constype Utility Description:	Not reported
Constype Utility Ind:	Not reported
Constype Water Sewer Ind:	Not reported
Dir Discharge Uswater Ind:	Not reported
Receiving Water Name:	Not reported
Certifier:	Not reported
Certifier Title:	Not reported
Certification Date:	Not reported
Primary Sic:	Not reported
Secondary Sic:	Not reported
Tertiary Sic:	Not reported
NPDES Number:	Not reported
Status:	Not reported
Agency Number:	Not reported
Region:	4
Regulatory Measure ID:	188695
Order Number:	Not reported
Regulatory Measure Type:	Industrial
Place ID:	Not reported
WDID:	4 19I000812
Program Type:	Not reported
Adoption Date Of Regulatory Measure:	Not reported
Effective Date Of Regulatory Measure:	Not reported
Expiration Date Of Regulatory Measure:	Not reported

SUNLAND CHEMICAL & RESEARCH CORP (Continued) **S112980486**

Termination Date Of Regulatory Measure:	Not reported
Discharge Name:	Not reported
Discharge Address:	Not reported
Discharge City:	Not reported
Discharge State:	Not reported
Discharge Zip:	Not reported
Received Date:	05/09/2008
Processed Date:	03/20/1992
Status:	Active
Status Date:	01/28/2016
Place Size:	20000
Place Size Unit:	SqFt
Contact:	Max Cohen
Contact Title:	Not reported
Contact Phone:	818-244-9600
Contact Phone Ext:	Not reported
Contact Email:	max@sunlandchemical.com
Operator Name:	Sunland Chemical Research Co
Operator Address:	5447 W San Fernando Rd
Operator City:	Los Angeles
Operator State:	California
Operator Zip:	90039
Operator Contact:	Max Cohen
Operator Contact Title:	Not reported
Operator Contact Phone:	818-244-9600
Operator Contact Phone Ext:	Not reported
Operator Contact Email:	max@sunlandchemical.com
Operator Type:	Private Business
Developer:	Not reported
Developer Address:	Not reported
Developer City:	Not reported
Developer State:	California
Developer Zip:	Not reported
Developer Contact:	Not reported
Developer Contact Title:	Not reported
Constype Linear Utility Ind:	Not reported
Emergency Phone:	818-244-9600
Emergency Phone Ext:	Not reported
Constype Above Ground Ind:	Not reported
Constype Below Ground Ind:	Not reported
Constype Cable Line Ind:	Not reported
Constype Comm Line Ind:	Not reported
Constype Commertial Ind:	Not reported
Constype Electrical Line Ind:	Not reported
Constype Gas Line Ind:	Not reported
Constype Industrial Ind:	Not reported
Constype Other Description:	Not reported
Constype Other Ind:	Not reported
Constype Recons Ind:	Not reported
Constype Residential Ind:	Not reported
Constype Transport Ind:	Not reported
Constype Utility Description:	Not reported
Constype Utility Ind:	Not reported
Constype Water Sewer Ind:	Not reported
Dir Discharge Uswater Ind:	N
Receiving Water Name:	La River
Certifier:	Max Cohen

SUNLAND CHEMICAL & RESEARCH CORP (Continued) **S112980486**

Certifier Title:	President
Certification Date:	25-JUN-15
Primary Sic:	2899-Chemicals and Chemical Preparations, NEC
Secondary Sic:	Not reported
Tertiary Sic:	Not reported

LOS ANGELES HM:

Name:	SUNLAND CHEMICAL & RESEARCH CORP
Address:	5447 W SAN FERNANDO RD
City,State,Zip:	LOS ANGELES, CA 90039
Facility ID:	FA0008923
Last Run Date:	06/01/2019
Status:	ACTIVE

CIWQS:

Name:	SUNLAND CHEMICAL RESEARCH CO
Address:	5447 W SAN FERNANDO RD
City,State,Zip:	LOS ANGELES, CA 90039
Agency:	Sunland Chemical Research Co
Agency Address:	5447 W San Fernando Rd, Los Angeles, CA 90039
Place/Project Type:	Industrial - Chemicals and Chemical Preparations, NEC
SIC/NAICS:	2899
Region:	4
Program:	INDSTW
Regulatory Measure Status:	Active
Regulatory Measure Type:	Storm water industrial
Order Number:	2014-0057-DWQ
WDID:	4 19I000812
NPDES Number:	CAS000001
Adoption Date:	01/01/1900
Effective Date:	03/20/1992
Termination Date:	01/01/1900
Expiration/Review Date:	01/01/1900
Design Flow:	Not reported
Major/Minor:	Not reported
Complexity:	Not reported
TTWQ:	Not reported
Enforcement Actions within 5 years:	0
Violations within 5 years:	0
Latitude:	34.15196
Longitude:	-118.27541

CERS:

Name:	SUNLAND CHEMICAL & RESEARCH CORP
Address:	5447 W SAN FERNANDO RD
City,State,Zip:	LOS ANGELES, CA 90039
Site ID:	72220
CERS ID:	10243720
CERS Description:	Chemical Storage Facilities

Violations:

Site ID:	72220
Site Name:	SUNLAND CHEMICAL & RESEARCH CORP
Violation Date:	02-05-2019
Citation:	HSC 6.95 25508(a)(1) - California Health and Safety Code, Chapter

SUNLAND CHEMICAL & RESEARCH CORP (Continued) **S112980486**

6.95, Section(s) 25508(a)(1)
Violation Description: Failure to complete and electronically submit hazardous material inventory information for all reportable hazardous materials on site at or above reportable quantities.
Violation Notes: Returned to compliance on 03/04/2019. NOT ACCEPTED: The chemical inventory submitted does not match what was noted on site during the most recent inspection. Please make the following corrections as we discussed and resubmit.
Violation Division: Los Angeles City Fire Department
Violation Program: HMRRP
Violation Source: CERS

Site ID: 72220
Site Name: SUNLAND CHEMICAL & RESEARCH CORP
Violation Date: 02-05-2016
Citation: HSC 6.95 25508(d) - California Health and Safety Code, Chapter 6.95, Section(s) 25508(d)
Violation Description: Failure to complete and/or electronically submit a business plan when storing/handling a hazardous material at or above reportable quantities.
Violation Notes: Returned to compliance on 05/26/2016.
Violation Division: Los Angeles City Fire Department
Violation Program: HMRRP
Violation Source: CERS

Site ID: 72220
Site Name: SUNLAND CHEMICAL & RESEARCH CORP
Violation Date: 02-05-2016
Citation: HSC 6.95 25507 - California Health and Safety Code, Chapter 6.95, Section(s) 25507
Violation Description: Failure to adequately establish and implement a business plan when storing/handling a hazardous material at or above reportable quantities.
Violation Notes: Returned to compliance on 05/26/2016.
Violation Division: Los Angeles City Fire Department
Violation Program: HMRRP
Violation Source: CERS

Site ID: 72220
Site Name: SUNLAND CHEMICAL & RESEARCH CORP
Violation Date: 02-05-2016
Citation: HSC 6.95 25508(a)(1) - California Health and Safety Code, Chapter 6.95, Section(s) 25508(a)(1)
Violation Description: Failure to establish and electronically submit an adequate emergency response plan and procedures for a release or threatened release of a hazardous material.
Violation Notes: Returned to compliance on 05/26/2016.
Violation Division: Los Angeles City Fire Department
Violation Program: HMRRP
Violation Source: CERS

Evaluation:
Eval General Type: Compliance Evaluation Inspection
Eval Date: 02-05-2016
Violations Found: Yes
Eval Type: Routine done by local agency
Eval Notes: PERMISSION GIVEN BY OWNER MAX COHEN

SUNLAND CHEMICAL & RESEARCH CORP (Continued) **S112980486**

Eval Division:	Los Angeles City Fire Department
Eval Program:	HMRRP
Eval Source:	CERS
Eval General Type:	Compliance Evaluation Inspection
Eval Date:	02-05-2019
Violations Found:	Yes
Eval Type:	Routine done by local agency
Eval Notes:	"Consent to enter, inspect and take photographs was given by: MAX COHEN The Business Activities, Owner/Operator Identification, Hazardous Materials Inventory, Site Map, Emergency Response/Contingency Plan and Employee Training Plan sections were reviewed in CERS and field verified. Review and correct any violations indicated previously in this report, on or before the COMPLY BY date associated with each violation. NOTE: The LAMC, Sections (L.A.M.C. SECTION 57.105.1.4; 57.120.3; 57.121.2 and 57.121.2.1.) requires businesses that store, use or handle hazardous materials in the City of Los Angeles to obtain a Consolidated Permit from the Los Angeles Fire Department CUPA **** Annual submission of a Hazardous Materials Business Plan into CERS is required between January 1 and March 1 of every year. Please remember that any change in inventory of greater than 100 percent will require new submission within 30 days of that change. As a reminder, you must complete all the [Truncated]
Eval Division:	Los Angeles City Fire Department
Eval Program:	HMRRP
Eval Source:	CERS
Eval General Type:	Other/Unknown
Eval Date:	03-04-2019
Violations Found:	No
Eval Type:	Other, not routine, done by local agency
Eval Notes:	Corrections made and accepted to account in CERS, also all violations prior and outstanding cleared in ECR.
Eval Division:	Los Angeles City Fire Department
Eval Program:	HMRRP
Eval Source:	CERS
Eval General Type:	Compliance Evaluation Inspection
Eval Date:	03-11-2020
Violations Found:	No
Eval Type:	Routine done by local agency
Eval Notes:	Max Cohen, president
Eval Division:	Los Angeles County Fire Department
Eval Program:	HW
Eval Source:	CERS
Eval General Type:	Compliance Evaluation Inspection
Eval Date:	09-12-2018
Violations Found:	No
Eval Type:	Routine done by local agency
Eval Notes:	MAX COHEN OWNER
Eval Division:	Los Angeles County Fire Department
Eval Program:	HW
Eval Source:	CERS
Eval General Type:	Compliance Evaluation Inspection
Eval Date:	10-22-2015

SUNLAND CHEMICAL & RESEARCH CORP (Continued) **S112980486**

Violations Found:	No
Eval Type:	Routine done by local agency
Eval Notes:	Todd Hill
Eval Division:	Los Angeles County Fire Department
Eval Program:	HW
Eval Source:	CERS

Affiliation:

Affiliation Type Desc:	Environmental Contact
Entity Name:	TODD HILL
Entity Title:	Not reported
Affiliation Address:	5447 W San Fernando Rd,
Affiliation City:	Los Angeles
Affiliation State:	CA
Affiliation Country:	Not reported
Affiliation Zip:	90039
Affiliation Phone:	Not reported

Affiliation Type Desc:	Document Preparer
Entity Name:	TODD HILL
Entity Title:	Not reported
Affiliation Address:	Not reported
Affiliation City:	Not reported
Affiliation State:	Not reported
Affiliation Country:	Not reported
Affiliation Zip:	Not reported
Affiliation Phone:	Not reported

Affiliation Type Desc:	CUPA District
Entity Name:	Los Angeles City Fire Department
Entity Title:	Not reported
Affiliation Address:	200 North Main Street, Room 1780
Affiliation City:	Los Angeles
Affiliation State:	CA
Affiliation Country:	Not reported
Affiliation Zip:	90012
Affiliation Phone:	(213) 978-3680

Affiliation Type Desc:	Parent Corporation
Entity Name:	SUNLAND CHEMICAL & RESEARCH CORP
Entity Title:	Not reported
Affiliation Address:	Not reported
Affiliation City:	Not reported
Affiliation State:	Not reported
Affiliation Country:	Not reported
Affiliation Zip:	Not reported
Affiliation Phone:	Not reported

Affiliation Type Desc:	Facility Mailing Address
Entity Name:	Mailing Address
Entity Title:	Not reported
Affiliation Address:	5447 W SAN FERNANDO RD
Affiliation City:	LOS ANGELES
Affiliation State:	CA
Affiliation Country:	Not reported
Affiliation Zip:	90039
Affiliation Phone:	Not reported

SUNLAND CHEMICAL & RESEARCH CORP (Continued) **S112980486**

Affiliation Type Desc: Identification Signer
Entity Name: MAX COHEN
Entity Title: PRESIDENT
Affiliation Address: Not reported
Affiliation City: Not reported
Affiliation State: Not reported
Affiliation Country: Not reported
Affiliation Zip: Not reported
Affiliation Phone: Not reported

Affiliation Type Desc: Legal Owner
Entity Name: SUNLAND CHEMICAL & RESEARCH CO
Entity Title: Not reported
Affiliation Address: 5447 SAN FERNANDO RD W
Affiliation City: LOS ANGELES
Affiliation State: CA
Affiliation Country: United States
Affiliation Zip: 90039
Affiliation Phone: (818) 244-9600

Affiliation Type Desc: Operator
Entity Name: MAX COHEN
Entity Title: Not reported
Affiliation Address: Not reported
Affiliation City: Not reported
Affiliation State: Not reported
Affiliation Country: Not reported
Affiliation Zip: Not reported
Affiliation Phone: (818) 244-9600

Name: SUNLAND CHEMICAL RESEARCH CO
Address: 5447 W SAN FERNANDO RD
City,State,Zip: LOS ANGELES, CA 90039
Site ID: 543564
CERS ID: 262440
CERS Description: Industrial Facility Storm Water

Violations:
Site ID: 543564
Site Name: Sunland Chemical Research Co
Violation Date: 12-15-2008
Citation: 2014-0057-DWQ - Industrial General Permit
Violation Description: SW - Deficient BMP Implementation
Violation Notes: 0.27 & 0.19 mg/L of Zn were detected at the locations, East & West, on 12/15/2008 & 02/17/2009.
Violation Division: Water Boards
Violation Program: INDSTW
Violation Source: SMARTS

Evaluation:
Eval General Type: Compliance Evaluation Inspection
Eval Date: 05-25-2016
Violations Found: No
Eval Type: Industrial Storm Water Compliance Evaluation
Eval Notes: The purpose of inspection was to verify compliance with the General Permit for Storm Water Discharges Associated with Industrial

SUNLAND CHEMICAL & RESEARCH CORP (Continued) **S112980486**

Activities. On May, 25 2016 I, Enrique Loera, met with Todd Hill (Manager). I requested to see the Storm Water Pollution Prevention Plan (SWPPP) and informed him I would need to inspect the site and take pictures. Mr. Hill gave consent to inspect the facility and take pictures. The SWPPP was missing a certification statement with signature, the pollution prevention team, and the site map was missing nearby water bodies. After the SWPPP was reviewed, the inspection of the yard began. Most of the activities on this facility are under cover. The site consists of an indoor blending area, an indoor chemical warehouse and an indoor maintenance workshop. There is outdoor storage of empty containers and drums. The site has trenches and drains that convey runoff and any spill by pumps into a sump with a 1,000 gallon capacity. Outdoor areas where empty drums are stored also drain into the sump. The waste water is then drained to the sanitary sewer. The only area where runoff does not drain into a sump is a small area near the trash can in the rear. The facility has no outstanding enforcement actions and has submitted all annual reports for the past five years. During the exit interview Mr. Hill was informed of the missing items in the SWPPP.

Eval Division: Water Boards
Eval Program: INDSTW
Eval Source: SMARTS

Enforcement Action:
Site ID: 543564
Site Name: Sunland Chemical Research Co
Site Address: 5447 W SAN FERNANDO RD
Site City: LOS ANGELES
Site Zip: 90039
Enf Action Date: 08-17-2010
Enf Action Type: Staff Enforcement Letter
Enf Action Description: Staff Enforcement Letter
Enf Action Notes: The letter, AR Review - Benchmark Exceedance, was sent to ensure that the permittee will develop and implement the BMPs to reduce or prevent pollutants in SW discharges. Letter also required permittee to submit evidence of implemented additional BMPs and SWPPP amendments if the permittee is already implementing the BMPs.
Enf Action Division: Water Boards
Enf Action Program: INDSTW
Enf Action Source: SMARTS

Affiliation:
Affiliation Type Desc: Owner/Operator
Entity Name: Sunland Chemical Research Co
Entity Title: Operator
Affiliation Address: 5447 W San Fernando Rd
Affiliation City: Los Angeles
Affiliation State: CA
Affiliation Country: Not reported
Affiliation Zip: 90039
Affiliation Phone: Not reported

HWTS:
Name: ORYXE INTERNATION INC
Address: 5447 W SAN FERNANDO RD

SUNLAND CHEMICAL & RESEARCH CORP (Continued) **S112980486**

Address 2:	Not reported
City,State,Zip:	LOS ANGELES, CA 90039
EPA ID:	CAC002646409
Inactive Date:	03/16/2010
Create Date:	09/16/2009
Last Act Date:	09/16/2009
Mailing Name:	DON HOLSTEIN
Mailing Address:	9601 IRVINE CENTER DR
Mailing Address 2:	Not reported
Mailing City,State,Zip:	IRVINE, CA 92618
Owner Name:	ORYXE INTERNATION INC
Owner Address:	9601 IRVINE CENTER DR
Owner Address 2:	Not reported
Owner City,State,Zip:	IRVINE, CA 92618
Contact Name:	DON HOLSTEIN
Contact Address:	9601 IRVINE CENTER DR
Contact Address 2:	Not reported
City,State,Zip:	IRVINE, CA 92618

G139 **DORAN STREET WASTEWATER PUMPIN** **CA SWEEPS UST** **U001566838**
NW **976 W DORAN** **CA HIST UST** **N/A**
< 1/8 **GLENDALE, CA 91201**
0.082 mi.
434 ft. **Site 15 of 18 in cluster G**

Relative:
Lower

Actual:
470 ft.

SWEEPS UST:

Name:	CITY OF GLENDALE WASTE H20 PMP
Address:	976 W DORAN ST
City:	GLENDALE
Status:	Active
Comp Number:	10434
Number:	4
Board Of Equalization:	Not reported
Referral Date:	07-29-91
Action Date:	07-29-91
Created Date:	06-30-89
Owner Tank Id:	001
SWRCB Tank Id:	19-070-010434-000001
Tank Status:	A
Capacity:	550
Active Date:	07-29-91
Tank Use:	M.V. FUEL
STG:	P
Content:	DIESEL
Number Of Tanks:	1

HIST UST:

Name:	DORAN STREET WASTEWATER PUMPIN
Address:	976 W DORAN
City,State,Zip:	GLENDALE, CA 91201
File Number:	00027014
URL:	http://geotracker.waterboards.ca.gov/ustpdfs/pdf/00027014.pdf
Region:	STATE
Facility ID:	00000034266
Facility Type:	Other
Other Type:	MUNICIPALITY
Contact Name:	JOHN VOS,

DORAN STREET WASTEWATER PUMPIN (Continued) **U001566838**

Telephone:	8189563950
Owner Name:	CITY OF GLENDALE, P.W. STREET
Owner Address:	541 W. CHEVY CHASE
Owner City,St,Zip:	GLENDALE, CA 91204
Total Tanks:	0001
Tank Num:	001
Container Num:	1
Year Installed:	1983
Tank Capacity:	00000400
Tank Used for:	PRODUCT
Type of Fuel:	DIESEL
Container Construction Thickness:	Not reported
Leak Detection:	Stock Inventor

Click here for Geo Tracker PDF:

K140 **ADMIRAL CONTROLS INC** **SEMS-ARCHIVE** **1000261112**
SSW **4516 CUTTER ST** **RCRA NonGen / NLR** **CAD008321416**
< 1/8 **LOS ANGELES, CA 90039** **FINDS**
0.088 mi. **ECHO**
467 ft. **Site 4 of 10 in cluster K** **CA WIP**

Relative: **Lower**
Actual: **460 ft.**

SEMS Archive:

Site ID:	0901047
EPA ID:	CAD008321416
Name:	ADMIRAL CONTROLS
Address:	4516 CUTTER ST
Address 2:	Not reported
City,State,Zip:	LOS ANGELES, CA 90039
Cong District:	24
FIPS Code:	06037
FF:	N
NPL:	Not on the NPL
Non NPL Status:	NFRAP-Site does not qualify for the NPL based on existing information

SEMS Archive Detail:

Region:	09
Site ID:	0901047
EPA ID:	CAD008321416
Site Name:	ADMIRAL CONTROLS
NPL:	N
FF:	N
OU:	00
Action Code:	VS
Action Name:	ARCH SITE
SEQ:	1
Start Date:	Not reported
Finish Date:	1986-02-01 05:00:00
Qual:	Not reported
Current Action Lead:	EPA Perf In-Hse
Region:	09
Site ID:	0901047
EPA ID:	CAD008321416
Site Name:	ADMIRAL CONTROLS
NPL:	N
FF:	N

ADMIRAL CONTROLS INC (Continued) **1000261112**

OU:	00
Action Code:	DS
Action Name:	DISCVRY
SEQ:	1
Start Date:	1985-09-01 05:00:00
Finish Date:	1985-09-01 05:00:00
Qual:	Not reported
Current Action Lead:	St Perf
Region:	09
Site ID:	0901047
EPA ID:	CAD008321416
Site Name:	ADMIRAL CONTROLS
NPL:	N
FF:	N
OU:	00
Action Code:	PA
Action Name:	PA
SEQ:	1
Start Date:	1985-08-01 05:00:00
Finish Date:	1986-02-01 05:00:00
Qual:	N
Current Action Lead:	St Perf

RCRA NonGen / NLR:

Date Form Received by Agency:		2006-06-16 00:00:00.0
Handler Name:	ADMIRAL CONTROLS INC	
Handler Address:		4516 CUTTER ST
Handler City,State,Zip:		LOS ANGELES, CA 90039
EPA ID:		CAD008321416
Contact Name:		DAVID J HIGGINS
Contact Address:		275 W KENNETH RD
Contact City,State,Zip:		GLENDALE, CA 91202
Contact Telephone:		818-247-6958
Contact Fax:		Not reported
Contact Email:		Not reported
Contact Title:		Not reported
EPA Region:		09
Land Type:		Not reported
Federal Waste Generator Description:		Not a generator, verified
Non-Notifier:		Not reported
Biennial Report Cycle:		Not reported
Accessibility:		Not reported
Active Site Indicator:		Not reported
State District Owner:		CA
State District:		4R
Mailing Address:		275 W KENNETH RD
Mailing City,State,Zip:		GLENDALE, CA 91202
Owner Name:		Not reported
Owner Type:		Not reported
Operator Name:		NOT REQUIRED
Operator Type:		Private
Short-Term Generator Activity:		No
Importer Activity:		No
Mixed Waste Generator:		No
Transporter Activity:		No

ADMIRAL CONTROLS INC (Continued) **1000261112**

Transfer Facility Activity:	No
Recycler Activity with Storage:	No
Small Quantity On-Site Burner Exemption:	No
Smelting Melting and Refining Furnace Exemption:	No
Underground Injection Control:	No
Off-Site Waste Receipt:	No
Universal Waste Indicator:	No
Universal Waste Destination Facility:	No
Federal Universal Waste:	No
Active Site Fed-Reg Treatment Storage and Disposal Facility:	Not reported
Active Site Converter Treatment storage and Disposal Facility:	Not reported
Active Site State-Reg Treatment Storage and Disposal Facility:	Not reported
Active Site State-Reg Handler:	---
Federal Facility Indicator:	Not reported
Hazardous Secondary Material Indicator:	NN
Sub-Part K Indicator:	Not reported
Commercial TSD Indicator:	No
Treatment Storage and Disposal Type:	Not reported
2018 GPRA Permit Baseline:	Not on the Baseline
2018 GPRA Renewals Baseline:	Not on the Baseline
Permit Renewals Workload Universe:	Not reported
Permit Workload Universe:	Not reported
Permit Progress Universe:	Not reported
Post-Closure Workload Universe:	Not reported
Closure Workload Universe:	Not reported
202 GPRA Corrective Action Baseline:	No
Corrective Action Workload Universe:	No
Subject to Corrective Action Universe:	No
Non-TSDFs Where RCRA CA has Been Imposed Universe:	No
TSDFs Potentially Subject to CA Under 3004 (u)/(v) Universe:	No
TSDFs Only Subject to CA under Discretionary Auth Universe:	No
Corrective Action Priority Ranking:	No NCAPS ranking
Environmental Control Indicator:	No
Institutional Control Indicator:	No
Human Exposure Controls Indicator:	N/A
Groundwater Controls Indicator:	N/A
Operating TSDF Universe:	Not reported
Full Enforcement Universe:	Not reported
Significant Non-Complier Universe:	No
Unaddressed Significant Non-Complier Universe:	No
Addressed Significant Non-Complier Universe:	No
Significant Non-Complier With a Compliance Schedule Universe:	No
Financial Assurance Required:	Not reported
Handler Date of Last Change:	2007-07-16 21:35:25.0
Recognized Trader-Importer:	No
Recognized Trader-Exporter:	No
Importer of Spent Lead Acid Batteries:	No
Exporter of Spent Lead Acid Batteries:	No
Recycler Activity Without Storage:	Not reported
Manifest Broker:	Not reported
Sub-Part P Indicator:	Not reported

Handler - Owner Operator:

Owner/Operator Indicator:	Operator
Owner/Operator Name:	NOT REQUIRED
Legal Status:	Private

ADMIRAL CONTROLS INC (Continued) **1000261112**

Date Became Current: Not reported
Date Ended Current: Not reported
Owner/Operator Address: NOT REQUIRED
Owner/Operator City,State,Zip: NOT REQUIRED, ME 99999
Owner/Operator Telephone: 415-555-1212
Owner/Operator Telephone Ext: Not reported
Owner/Operator Fax: Not reported
Owner/Operator Email: Not reported

Owner/Operator Indicator: Owner
Owner/Operator Name: ISABEL B HIGGINS
Legal Status: Private
Date Became Current: Not reported
Date Ended Current: Not reported
Owner/Operator Address: NOT REQUIRED
Owner/Operator City,State,Zip: NOT REQUIRED, ME 99999
Owner/Operator Telephone: 415-555-1212
Owner/Operator Telephone Ext: Not reported
Owner/Operator Fax: Not reported
Owner/Operator Email: Not reported

Owner/Operator Indicator: Operator
Owner/Operator Name: NOT REQUIRED
Legal Status: Private
Date Became Current: Not reported
Date Ended Current: Not reported
Owner/Operator Address: NOT REQUIRED
Owner/Operator City,State,Zip: NOT REQUIRED, ME 99999
Owner/Operator Telephone: 415-555-1212
Owner/Operator Telephone Ext: Not reported
Owner/Operator Fax: Not reported
Owner/Operator Email: Not reported

Historic Generators:
Receive Date: 1996-09-01 00:00:00.0
Handler Name: ADMIRAL CONTROLS INC
Federal Waste Generator Description: Small Quantity Generator
State District Owner: CA
Large Quantity Handler of Universal Waste: No
Recognized Trader Importer: No
Recognized Trader Exporter: No
Spent Lead Acid Battery Importer: No
Spent Lead Acid Battery Exporter: No
Current Record: No
Non Storage Recycler Activity: Not reported
Electronic Manifest Broker: Not reported

Receive Date: 1980-07-11 00:00:00.0
Handler Name: ADMIRAL CONTROLS INC
Federal Waste Generator Description: Large Quantity Generator
State District Owner: CA
Large Quantity Handler of Universal Waste: No
Recognized Trader Importer: No
Recognized Trader Exporter: No
Spent Lead Acid Battery Importer: No
Spent Lead Acid Battery Exporter: No
Current Record: No

ADMIRAL CONTROLS INC (Continued) **1000261112**

Non Storage Recycler Activity: Not reported
Electronic Manifest Broker: Not reported

Receive Date: 2006-06-16 00:00:00.0
Handler Name: ADMIRAL CONTROLS INC
Federal Waste Generator Description: Not a generator, verified
State District Owner: CA
Large Quantity Handler of Universal Waste: No
Recognized Trader Importer: No
Recognized Trader Exporter: No
Spent Lead Acid Battery Importer: No
Spent Lead Acid Battery Exporter: No
Current Record: Yes
Non Storage Recycler Activity: Not reported
Electronic Manifest Broker: Not reported

List of NAICS Codes and Descriptions:
NAICS Code: 333512
NAICS Description: MACHINE TOOL (METAL CUTTING TYPES) MANUFACTURING

NAICS Code: 335931
NAICS Description: CURRENT-CARRYING WIRING DEVICE MANUFACTURING

Facility Has Received Notices of Violations:
Violations: No Violations Found

Evaluation Action Summary:
Evaluations: No Evaluations Found

FINDS:
Registry ID: 110002632438

Click Here:

Environmental Interest/Information System:
California Hazardous Waste Tracking System - Datamart (HWTS-DATAMART) provides California with information on hazardous waste shipments for generators, transporters, and treatment, storage, and disposal facilities.
RCRAInfo is a national information system that supports the Resource Conservation and Recovery Act (RCRA) program through the tracking of events and activities related to facilities that generate, transport, and treat, store, or dispose of hazardous waste. RCRAInfo allows RCRA program staff to track the notification, permit, compliance, and corrective action activities required under RCRA.

Click this hyperlink while viewing on your computer to access additional FINDS: detail in the EDR Site Report.

ECHO:
Envid: 1000261112
Registry ID: 110002632438
DFR URL: http://echo.epa.gov/detailed-facility-report?fid=110002632438
Name: ADMIRAL CONTROLS INC
Address: 4516 CUTTER ST

ADMIRAL CONTROLS INC (Continued) **1000261112**

City,State,Zip: LOS ANGELES, CA 90039

WIP:
Name: ADMIRAL CONTROLS INC.
Address: 4516 Cutter St
City,State,Zip: LOS ANGELES, CA 90039
Region: 4
File Number: 113.0384
File Status: Historical
Staff: AZASZKOD
Facility Suite: Not reported

K141 **LIVING WELL FURNITURE** **CA HAZMAT** **S123541712**
SSW **4516 W CUTTER ST** **N/A**
< 1/8 **LOS ANGELES, CA 90039**
0.088 mi.
467 ft. **Site 5 of 10 in cluster K**

Relative: **Lower**
Actual: **460 ft.**

LOS ANGELES HM:
Name: LIVING WELL FURNITURE
Address: 4516 W CUTTER ST
City,State,Zip: LOS ANGELES, CA 90039
Facility ID: FA0001144
Last Run Date: 06/01/2019
Status: INACTIVE

G142 **MOULDER BROS** **CA HIST UST** **U001566853**
NW **955 W DORAN ST** **N/A**
< 1/8 **GLENDALE, CA 91201**
0.089 mi.
472 ft. **Site 16 of 18 in cluster G**

Relative: **Lower**
Actual: **471 ft.**

HIST UST:
Name: MOULDER BROS
Address: 955 W DORAN ST
City,State,Zip: GLENDALE, CA 91201
File Number: 000280CD
URL: http://geotracker.waterboards.ca.gov/ustpdfs/pdf/000280CD.pdf
Region: STATE
Facility ID: 00000020976
Facility Type: Other
Other Type: Not reported
Contact Name: DON SUMNER
Telephone: 8182423546
Owner Name: MOULDER BROS
Owner Address: 511 WESTERN AVE.
Owner City,St,Zip: GLENDALE, CA 91201
Total Tanks: 0001

Tank Num: 001
Container Num: 1
Year Installed: Not reported
Tank Capacity: 00011000
Tank Used for: PRODUCT
Type of Fuel: UNLEADED
Container Construction Thickness: Not reported

MOULDER BROS (Continued) **U001566853**

Leak Detection: None

Click here for Geo Tracker PDF:

G143 **CALTRANS DORAN ST** **RCRA-SQG 1004677446**
NW **943 DORAN ST** **FINDS CAR000097378**
< 1/8 **GLENDALE, CA 91203**
0.089 mi.
472 ft. **Site 17 of 18 in cluster G**

Relative: RCRA-SQG:
Lower

Date Form Received by Agency:		2001-05-22 00:00:00.0
Actual: Handler Name:	CALTRANS DORAN ST	
471 ft. Handler Address:		943 DORAN ST
Handler City,State,Zip:		GLENDALE, CA 91204
EPA ID:		CAR000097378
Contact Name:		RICHARD CRAWFORD
Contact Address:		2187 RIVERSIDE DR
Contact City,State,Zip:		LOS ANGELES, CA 90039
Contact Telephone:		213-620-3328
Contact Fax:		Not reported
Contact Email:		Not reported
Contact Title:		Not reported
EPA Region:		09
Land Type:		State
Federal Waste Generator Description:		Small Quantity Generator
Non-Notifier:		Not reported
Biennial Report Cycle:		Not reported
Accessibility:		Not reported
Active Site Indicator:		Handler Activities
State District Owner:		Not reported
State District:		Not reported
Mailing Address:		120 S SPRING ST
Mailing City,State,Zip:		LOS ANGELES, CA 90012
Owner Name:		STATE OF CALIFORNIA
Owner Type:		State
Operator Name:		Not reported
Operator Type:		Not reported
Short-Term Generator Activity:		No
Importer Activity:		No
Mixed Waste Generator:		No
Transporter Activity:		Yes
Transfer Facility Activity:		No
Recycler Activity with Storage:		No
Small Quantity On-Site Burner Exemption:		No
Smelting Melting and Refining Furnace Exemption:		No
Underground Injection Control:		No
Off-Site Waste Receipt:		No
Universal Waste Indicator:		No
Universal Waste Destination Facility:		No
Federal Universal Waste:		No
Active Site Fed-Reg Treatment Storage and Disposal Facility:		Not reported
Active Site Converter Treatment storage and Disposal Facility:		Not reported
Active Site State-Reg Treatment Storage and Disposal Facility:		Not reported
Active Site State-Reg Handler:		---
Federal Facility Indicator:		Not reported
Hazardous Secondary Material Indicator:		N
Sub-Part K Indicator:		Not reported

CALTRANS DORAN ST (Continued) **1004677446**

Commercial TSD Indicator:	No
Treatment Storage and Disposal Type:	Not reported
2018 GPRA Permit Baseline:	Not on the Baseline
2018 GPRA Renewals Baseline:	Not on the Baseline
Permit Renewals Workload Universe:	Not reported
Permit Workload Universe:	Not reported
Permit Progress Universe:	Not reported
Post-Closure Workload Universe:	Not reported
Closure Workload Universe:	Not reported
202 GPRA Corrective Action Baseline:	No
Corrective Action Workload Universe:	No
Subject to Corrective Action Universe:	No
Non-TSDFs Where RCRA CA has Been Imposed Universe:	No
TSDFs Potentially Subject to CA Under 3004 (u)/(v) Universe:	No
TSDFs Only Subject to CA under Discretionary Auth Universe:	No
Corrective Action Priority Ranking:	No NCAPS ranking
Environmental Control Indicator:	No
Institutional Control Indicator:	No
Human Exposure Controls Indicator:	N/A
Groundwater Controls Indicator:	N/A
Operating TSDF Universe:	Not reported
Full Enforcement Universe:	Not reported
Significant Non-Complier Universe:	No
Unaddressed Significant Non-Complier Universe:	No
Addressed Significant Non-Complier Universe:	No
Significant Non-Complier With a Compliance Schedule Universe:	No
Financial Assurance Required:	Not reported
Handler Date of Last Change:	2002-10-07 16:36:23.0
Recognized Trader-Importer:	No
Recognized Trader-Exporter:	No
Importer of Spent Lead Acid Batteries:	No
Exporter of Spent Lead Acid Batteries:	No
Recycler Activity Without Storage:	No
Manifest Broker:	No
Sub-Part P Indicator:	No

Hazardous Waste Summary:

Waste Code:	D000
Waste Description:	Not Defined
Waste Code:	D001
Waste Description:	IGNITABLE WASTE
Waste Code:	D008
Waste Description:	LEAD
Waste Code:	F001
Waste Description:	THE FOLLOWING SPENT HALOGENATED SOLVENTS USED IN DEGREASING: TETRACHLOROETHYLENE, TRICHLORETHYLENE, METHYLENE CHLORIDE, 1,1,1-TRICHLOROETHANE, CARBON TETRACHLORIDE AND CHLORINATED FLUOROCARBONS; ALL SPENT SOLVENT MIXTURES/BLENDS USED IN DEGREASING CONTAINING, BEFORE USE, A TOTAL OF TEN PERCENT OR MORE (BY VOLUME) OF ONE OR MORE OF THE ABOVE HALOGENATED SOLVENTS OR THOSE SOLVENTS LISTED IN F002, F004, AND F005; AND STILL BOTTOMS FROM THE RECOVERY OF THESE SPENT SOLVENTS AND SPENT SOLVENT MIXTURES.

CALTRANS DORAN ST (Continued) **1004677446**

Waste Code: F002
Waste Description: THE FOLLOWING SPENT HALOGENATED SOLVENTS: TETRACHLOROETHYLENE, METHYLENE CHLORIDE, TRICHLOROETHYLENE, 1,1,1-TRICHLOROETHANE, CHLOROBENZENE, 1,1,2-TRICHLORO-1,2,2-TRIFLUOROETHANE, ORTHO-DICHLOROBENZENE, TRICHLOROFLUOROMETHANE, AND 1,1,2, TRICHLOROETHANE; ALL SPENT SOLVENT MIXTURES/BLENDS CONTAINING, BEFORE USE, A TOTAL OF TEN PERCENT OR MORE (BY VOLUME) OF ONE OR MORE OF THE ABOVE HALOGENATED SOLVENTS OR THOSE SOLVENTS LISTED IN F001, F004, AND F005; AND STILL BOTTOMS FROM THE RECOVERY OF THESE SPENT SOLVENTS AND SPENT SOLVENT MIXTURES.

Handler - Owner Operator:
Owner/Operator Indicator: Owner
Owner/Operator Name: STATE OF CALIFORNIA
Legal Status: State
Date Became Current: Not reported
Date Ended Current: Not reported
Owner/Operator Address: 120 S SPRING ST
Owner/Operator City,State,Zip: LOS ANGELES, CA 90012
Owner/Operator Telephone: 213-897-3955
Owner/Operator Telephone Ext: Not reported
Owner/Operator Fax: Not reported
Owner/Operator Email: Not reported

Historic Generators:
Receive Date: 2001-05-22 00:00:00.0
Handler Name: CALTRANS DORAN ST
Federal Waste Generator Description: Small Quantity Generator
State District Owner: Not reported
Large Quantity Handler of Universal Waste: No
Recognized Trader Importer: No
Recognized Trader Exporter: No
Spent Lead Acid Battery Importer: No
Spent Lead Acid Battery Exporter: No
Current Record: Yes
Non Storage Recycler Activity: Not reported
Electronic Manifest Broker: Not reported

List of NAICS Codes and Descriptions:
NAICS Codes: No NAICS Codes Found

Facility Has Received Notices of Violations:
Violations: No Violations Found

Evaluation Action Summary:
Evaluations: No Evaluations Found

FINDS:
Registry ID: 110012203613

Click Here:

Environmental Interest/Information System:
California Hazardous Waste Tracking System - Datamart (HWTS-DATAMART)

CALTRANS DORAN ST (Continued) **1004677446**

provides California with information on hazardous waste shipments for generators, transporters, and treatment, storage, and disposal facilities.
RCRAInfo is a national information system that supports the Resource Conservation and Recovery Act (RCRA) program through the tracking of events and activities related to facilities that generate, transport, and treat, store, or dispose of hazardous waste. RCRAInfo allows RCRA program staff to track the notification, permit, compliance, and corrective action activities required under RCRA.
STATE MASTER

Click this hyperlink while viewing on your computer to access additional FINDS: detail in the EDR Site Report.

G144 **CALTRANS D7 MAINTENANCE DORAN SJ MS** **CA CERS HAZ WASTE** **S113175866**
NW **943 W DORAN ST** **CA HAZNET** **N/A**
< 1/8 **GLENDALE, CA 91203** **CA CERS**
0.089 mi. **CA HWTS**
472 ft. **Site 18 of 18 in cluster G**

Relative: **Lower**
Actual: **471 ft.**

CERS HAZ WASTE:
Name: CALIFORNIA DEPARTMENT OF TRANSPORTATION/CALTRANS-DORAN
Address: 943 W DORAN ST
City,State,Zip: GLENDALE, CA 91203
Site ID: 388839
CERS ID: 10001224
CERS Description: Hazardous Waste Generator

HAZNET:
Name: CALTRANS D7 MAINTENANCE DORAN SJ MS
Address: 943 W DORAN ST
Address 2: Not reported
City,State,Zip: GLENDALE, CA 900120000
Contact: ANTONIO GARCIA
Telephone: 2136202107
Mailing Name: Not reported
Mailing Address: 100 S. MAIN ST. MS-3

Year: 2019
Gepaid: CAR000097378
TSD EPA ID: CAD028409019
CA Waste Code: 181 - Other inorganic solid waste
Disposal Method: H141 - Storage, Bulking, And/Or Transfer Off Site--No Treatment/Reovery (H010-H129) Or (H131-H135)
Tons: 15.66500

Year: 2018
Gepaid: CAR000097378
TSD EPA ID: MOD981123391
CA Waste Code: 352 - Other organic solids
Disposal Method: H141 - Storage, Bulking, And/Or Transfer Off Site--No Treatment/Reovery (H010-H129) Or (H131-H135)
Tons: 1.85000

Year: 2018
Gepaid: CAR000097378
TSD EPA ID: CAD982444481
CA Waste Code: 331 - Off-specification, aged or surplus organics

CALTRANS D7 MAINTENANCE DORAN SJ MS (Continued) **S113175866**

Disposal Method:	H141 - Storage, Bulking, And/Or Transfer Off Site--No Treatment/Reovery (H010-H129) Or (H131-H135)
Tons:	0.31350
Year:	2016
Gepaid:	CAR000097378
TSD EPA ID:	CAD008364432
CA Waste Code:	181 - Other inorganic solid waste
Disposal Method:	H141 - Storage, Bulking, And/Or Transfer Off Site--No Treatment/Reovery (H010-H129) Or (H131-H135)
Tons:	0.36
Year:	2011
Gepaid:	CAR000097378
TSD EPA ID:	CAD044429835
CA Waste Code:	181 - Other inorganic solid waste
Disposal Method:	H141 - Storage, Bulking, And/Or Transfer Off Site--No Treatment/Reovery (H010-H129) Or (H131-H135)
Tons:	3.85
Year:	2010
Gepaid:	CAR000097378
TSD EPA ID:	CAD008364432
CA Waste Code:	223 - Unspecified oil-containing waste
Disposal Method:	H141 - Storage, Bulking, And/Or Transfer Off Site--No Treatment/Reovery (H010-H129) Or (H131-H135)
Tons:	5.8
Year:	2003
Gepaid:	CAR000097378
TSD EPA ID:	CAT080013352
CA Waste Code:	223 - Unspecified oil-containing waste
Disposal Method:	R01 - Recycler
Tons:	0.1
Year:	2003
Gepaid:	CAR000097378
TSD EPA ID:	CAT080013352
CA Waste Code:	343 - Unspecified organic liquid mixture
Disposal Method:	R01 - Recycler
Tons:	0.153
Year:	2002
Gepaid:	CAR000097378
TSD EPA ID:	AZD980892731
CA Waste Code:	214 - Unspecified solvent mixture
Disposal Method:	R01 - Recycler
Tons:	0.054
Year:	2002
Gepaid:	CAR000097378
TSD EPA ID:	AZD980892731
CA Waste Code:	352 - Other organic solids
Disposal Method:	D80 - Disposal, Land Fill
Tons:	3.15

CALTRANS D7 MAINTENANCE DORAN SJ MS (Continued) **S113175866**

Click this hyperlink while viewing on your computer to access additional CA HAZNET: detail in the EDR Site Report.

Additional Info:

Year:	2011
Gen EPA ID:	CAR000097378
Shipment Date:	20111209
Creation Date:	3/16/2012 20:30:29
Receipt Date:	20111212
Manifest ID:	001768150FLE
Trans EPA ID:	MAD039322250
Trans Name:	CLEAN HARBORS ENVIRONMENTAL SERVICES INC
Trans 2 EPA ID:	Not reported
Trans 2 Name:	Not reported
TSDF EPA ID:	CAD044429835
Trans Name:	CLEAN HARBORS WILMINGTON LLC
TSDF Alt EPA ID:	Not reported
TSDF Alt Name:	Not reported
Waste Code Description:	181 - Other inorganic solid waste Organics
RCRA Code:	Not reported
Meth Code:	H141 - Storage, Bulking, And/Or Transfer Off Site--No Treatment/Reovery (H010-H129) Or (H131-H135)
Quantity Tons:	3.85
Waste Quantity:	7700
Quantity Unit:	P
Additional Code 1:	Not reported
Additional Code 2:	Not reported
Additional Code 3:	Not reported
Additional Code 4:	Not reported
Additional Code 5:	Not reported

Additional Info:

Year:	2010
Gen EPA ID:	CAR000097378
Shipment Date:	20101230
Creation Date:	3/28/2011 18:30:35
Receipt Date:	20110106
Manifest ID:	000081304MWI
Trans EPA ID:	CAD008364432
Trans Name:	RHO CHEM LLC
Trans 2 EPA ID:	CAD983649880
Trans 2 Name:	PSC ENVIRONMENTAL SERVICE OF POMONA LP
TSDF EPA ID:	CAD008364432
Trans Name:	RHO CHEM LLC
TSDF Alt EPA ID:	Not reported
TSDF Alt Name:	Not reported
Waste Code Description:	223 - Unspecified oil-containing waste
RCRA Code:	Not reported
Meth Code:	H141 - Storage, Bulking, And/Or Transfer Off Site--No Treatment/Reovery (H010-H129) Or (H131-H135)
Quantity Tons:	2.9
Waste Quantity:	5800
Quantity Unit:	P

CALTRANS D7 MAINTENANCE DORAN SJ MS (Continued) **S113175866**

Additional Code 1:	Not reported
Additional Code 2:	Not reported
Additional Code 3:	Not reported
Additional Code 4:	Not reported
Additional Code 5:	Not reported
Shipment Date:	20101230
Creation Date:	3/28/2011 18:30:35
Receipt Date:	20110105
Manifest ID:	000081303MWI
Trans EPA ID:	CAD008364432
Trans Name:	RHO CHEM LLC
Trans 2 EPA ID:	CAD983649880
Trans 2 Name:	PSC ENVIRONMENTAL SERVICE OF POMONA LP
TSDF EPA ID:	CAD008364432
Trans Name:	RHO CHEM LLC
TSDF Alt EPA ID:	Not reported
TSDF Alt Name:	Not reported
Waste Code Description:	223 - Unspecified oil-containing waste
RCRA Code:	Not reported
Meth Code:	H141 - Storage, Bulking, And/Or Transfer Off Site--No Treatment/Reovery (H010-H129) Or (H131-H135)
Quantity Tons:	2.9
Waste Quantity:	5800
Quantity Unit:	P
Additional Code 1:	Not reported
Additional Code 2:	Not reported
Additional Code 3:	Not reported
Additional Code 4:	Not reported
Additional Code 5:	Not reported

Additional Info:

Year:	2002
Gen EPA ID:	CAR000097378
Shipment Date:	20020314
Creation Date:	9/18/2002 18:31:39
Receipt Date:	20020318
Manifest ID:	20898026
Trans EPA ID:	CAT080012800
Trans Name:	Not reported
Trans 2 EPA ID:	Not reported
Trans 2 Name:	Not reported
TSDF EPA ID:	AZD980892731
Trans Name:	Not reported
TSDF Alt EPA ID:	Not reported
TSDF Alt Name:	Not reported
Waste Code Description:	352 - Other organic solids
RCRA Code:	D008
Meth Code:	D80 - Disposal, Land Fill
Quantity Tons:	3.15
Waste Quantity:	6300
Quantity Unit:	P
Additional Code 1:	Not reported
Additional Code 2:	Not reported
Additional Code 3:	Not reported
Additional Code 4:	Not reported

CALTRANS D7 MAINTENANCE DORAN SJ MS (Continued) **S113175866**

Additional Code 5:	Not reported
Shipment Date:	20020314
Creation Date:	9/18/2002 18:31:39
Receipt Date:	20020318
Manifest ID:	20898026
Trans EPA ID:	CAT080012800
Trans Name:	Not reported
Trans 2 EPA ID:	Not reported
Trans 2 Name:	Not reported
TSDF EPA ID:	AZD980892731
Trans Name:	Not reported
TSDF Alt EPA ID:	Not reported
TSDF Alt Name:	Not reported
Waste Code Description:	214 - Unspecified solvent mixture
RCRA Code:	D001
Meth Code:	R01 - Recycler
Quantity Tons:	0.054
Waste Quantity:	15
Quantity Unit:	G
Additional Code 1:	Not reported
Additional Code 2:	Not reported
Additional Code 3:	Not reported
Additional Code 4:	Not reported
Additional Code 5:	Not reported

Additional Info:

Year:	2003
Gen EPA ID:	CAR000097378
Shipment Date:	20030618
Creation Date:	7/29/2004 7:43:54
Receipt Date:	20030801
Manifest ID:	95301597
Trans EPA ID:	CAD982523433
Trans Name:	Not reported
Trans 2 EPA ID:	Not reported
Trans 2 Name:	Not reported
TSDF EPA ID:	CAT080013352
Trans Name:	Not reported
TSDF Alt EPA ID:	CAT080013352
TSDF Alt Name:	Not reported
Waste Code Description:	343 - Unspecified organic liquid mixture
RCRA Code:	D001
Meth Code:	R01 - Recycler
Quantity Tons:	0.153
Waste Quantity:	45
Quantity Unit:	G
Additional Code 1:	Not reported
Additional Code 2:	Not reported
Additional Code 3:	Not reported
Additional Code 4:	Not reported
Additional Code 5:	Not reported
Shipment Date:	20030618
Creation Date:	7/29/2004 7:43:54
Receipt Date:	20030801

CALTRANS D7 MAINTENANCE DORAN SJ MS (Continued) **S113175866**

Manifest ID:	95301597
Trans EPA ID:	CAD982523433
Trans Name:	Not reported
Trans 2 EPA ID:	Not reported
Trans 2 Name:	Not reported
TSDF EPA ID:	CAT080013352
Trans Name:	Not reported
TSDF Alt EPA ID:	CAT080013352
TSDF Alt Name:	Not reported
Waste Code Description:	223 - Unspecified oil-containing waste
RCRA Code:	Not reported
Meth Code:	R01 - Recycler
Quantity Tons:	0.1
Waste Quantity:	200
Quantity Unit:	P
Additional Code 1:	Not reported
Additional Code 2:	Not reported
Additional Code 3:	Not reported
Additional Code 4:	Not reported
Additional Code 5:	Not reported

CERS:

Name:	CALIFORNIA DEPARTMENT OF TRANSPORTATION/CALTRANS-DORAN
Address:	943 W DORAN ST
City,State,Zip:	GLENDALE, CA 91203
Site ID:	388839
CERS ID:	10001224
CERS Description:	Chemical Storage Facilities

Violations:

Site ID:	388839
Site Name:	California Department of Transportation/Caltrans-Doran
Violation Date:	06-12-2019
Citation:	22 CCR 12 66262.34(f) - California Code of Regulations, Title 22, Chapter 12, Section(s) 66262.34(f)
Violation Description:	Failure to properly label hazardous waste accumulation containers and portable tanks with the following requirements: "Hazardous Waste", name and address of the generator, physical and chemical characteristics of the Hazardous Waste, and starting accumulation date.
Violation Notes:	Returned to compliance on 08/22/2019. some drums missing labels and all missing start date.
Violation Division:	Glendale City Fire Department
Violation Program:	HW
Violation Source:	CERS

Site ID:	388839
Site Name:	California Department of Transportation/Caltrans-Doran
Violation Date:	06-12-2019
Citation:	40 CFR 1 265.173 - U.S. Code of Federal Regulations, Title 40, Chapter 1, Section(s) 265.173
Violation Description:	Failure to meet the following container management requirements: (a) A container holding hazardous waste must always be closed during storage, except when it is necessary to add or remove waste. (b) A container holding hazardous waste must not be opened, handled, or stored in a manner which may rupture the container or cause it to leak.

CALTRANS D7 MAINTENANCE DORAN SJ MS (Continued) **S113175866**

Violation Notes:	Returned to compliance on 08/22/2019. drum ring left open.
Violation Division:	Glendale City Fire Department
Violation Program:	HW
Violation Source:	CERS
Site ID:	388839
Site Name:	California Department of Transportation/Caltrans-Doran
Violation Date:	06-12-2019
Citation:	HSC 6.95 25508(a)(1) - California Health and Safety Code, Chapter 6.95, Section(s) 25508(a)(1)
Violation Description:	Failure to complete and electronically submit hazardous material inventory information for all reportable hazardous materials on site at or above reportable quantities.
Violation Notes:	Returned to compliance on 08/15/2019. inventory needs to be up dated.
Violation Division:	Glendale City Fire Department
Violation Program:	HMRRP
Violation Source:	CERS
Site ID:	388839
Site Name:	California Department of Transportation/Caltrans-Doran
Violation Date:	06-12-2019
Citation:	22 CCR 12 66262.20 - California Code of Regulations, Title 22, Chapter 12, Section(s) 66262.20
Violation Description:	Failure to prepare a Uniform Hazardous Waste Manifest and, if necessary, a Continuation Sheet, before the transport of a hazardous waste off-site for transfer, treatment, storage, or disposal.
Violation Notes:	Returned to compliance on 08/22/2019. No manifest on site during inspection.
Violation Division:	Glendale City Fire Department
Violation Program:	HW
Violation Source:	CERS

Evaluation:

Eval General Type:	Compliance Evaluation Inspection
Eval Date:	06-12-2019
Violations Found:	Yes
Eval Type:	Routine done by local agency
Eval Notes:	Not reported
Eval Division:	Glendale City Fire Department
Eval Program:	HW
Eval Source:	CERS
Eval General Type:	Compliance Evaluation Inspection
Eval Date:	06-12-2019
Violations Found:	Yes
Eval Type:	Routine done by local agency
Eval Notes:	CERS needs to be up dated.
Eval Division:	Glendale City Fire Department
Eval Program:	HMRRP
Eval Source:	CERS

Coordinates:

Site ID:	388839
Facility Name:	California Department of Transportation/Caltrans-Doran
Env Int Type Code:	HMBP
Program ID:	10001224

CALTRANS D7 MAINTENANCE DORAN SJ MS (Continued) **S113175866**

Coord Name: Not reported
Ref Point Type Desc: Unknown
Latitude: 34.153334
Longitude: -118.274817

Affiliation:
Affiliation Type Desc: CUPA District
Entity Name: Glendale City Fire Department
Entity Title: Not reported
Affiliation Address: 780 Flower Street
Affiliation City: Glendale
Affiliation State: CA
Affiliation Country: Not reported
Affiliation Zip: 91201
Affiliation Phone: (818) 548-4810

Affiliation Type Desc: Parent Corporation
Entity Name: Caltrans District 7
Entity Title: Not reported
Affiliation Address: Not reported
Affiliation City: Not reported
Affiliation State: Not reported
Affiliation Country: Not reported
Affiliation Zip: Not reported
Affiliation Phone: Not reported

Affiliation Type Desc: Document Preparer
Entity Name: Jerry Prado
Entity Title: Not reported
Affiliation Address: Not reported
Affiliation City: Not reported
Affiliation State: Not reported
Affiliation Country: Not reported
Affiliation Zip: Not reported
Affiliation Phone: Not reported

Affiliation Type Desc: Legal Owner
Entity Name: State of California/Caltrans Maintenance
Entity Title: Not reported
Affiliation Address: 100 S. Main Street,M.S. 3;Haz Mat Unit
Affiliation City: Los Angeles
Affiliation State: CA
Affiliation Country: United States
Affiliation Zip: 90012
Affiliation Phone: (213) 620-3328

Affiliation Type Desc: Operator
Entity Name: Department of Transportation/Caltrans-Doran Paint Crew
Entity Title: Not reported
Affiliation Address: Not reported
Affiliation City: Not reported
Affiliation State: Not reported
Affiliation Country: Not reported
Affiliation Zip: Not reported
Affiliation Phone: (213) 705-6007

Affiliation Type Desc: Environmental Contact

CALTRANS D7 MAINTENANCE DORAN SJ MS (Continued) **S113175866**

Entity Name:	Salvador Huerta
Entity Title:	Not reported
Affiliation Address:	100 S. Main Street,M.S. 3;Haz Mat Unit
Affiliation City:	Los Angeles
Affiliation State:	CA
Affiliation Country:	Not reported
Affiliation Zip:	90012
Affiliation Phone:	Not reported
Affiliation Type Desc:	Facility Mailing Address
Entity Name:	Mailing Address
Entity Title:	Not reported
Affiliation Address:	943 W. Doran Street
Affiliation City:	Glendale
Affiliation State:	CA
Affiliation Country:	Not reported
Affiliation Zip:	91203
Affiliation Phone:	Not reported
Affiliation Type Desc:	Identification Signer
Entity Name:	Jerry Prado
Entity Title:	Caltrans Maint Area Supt/HazMat Mgr
Affiliation Address:	Not reported
Affiliation City:	Not reported
Affiliation State:	Not reported
Affiliation Country:	Not reported
Affiliation Zip:	Not reported
Affiliation Phone:	Not reported

HWTS:

Name:	CALTRANS D7 MAINTENANCE DORAN SJ MS
Address:	943 W DORAN ST
Address 2:	Not reported
City,State,Zip:	GLENDALE, CA 912031503
EPA ID:	CAR000097378
Inactive Date:	Not reported
Create Date:	03/04/2003
Last Act Date:	07/23/2020
Mailing Name:	Not reported
Mailing Address:	100 S. MAIN ST., MS-3
Mailing Address 2:	Not reported
Mailing City,State,Zip:	LOS ANGELES, CA 900120000
Owner Name:	CALIFORNIA DEPT OF TRANS/CALTRANS
Owner Address:	1120 N ST
Owner Address 2:	MS 31
Owner City,State,Zip:	SACRAMENTO, CA 958140000
Contact Name:	ANTONIO GARCIA
Contact Address:	100 S. MAIN STREET; MAIL STOP 3
Contact Address 2:	Not reported
City,State,Zip:	LOS ANGELES, CA 90012

NAICS:

EPA ID:	CAR000097378
Create Date:	2008-03-20 15:51:28.017
NAICS Code:	92612
NAICS Description:	Regulation and Administration of Transportation Programs

CALTRANS D7 MAINTENANCE DORAN SJ MS (Continued) **S113175866**

Issued EPA ID Date:	2003-03-04 14:25:35.18700
Inactive Date:	Not reported
Facility Name:	CALTRANS D7 MAINTENANCE DORAN SJ MS
Facility Address:	943 W DORAN ST
Facility Address 2:	Not reported
Facility City:	GLENDALE
Facility County:	Not reported
Facility State:	CA
Facility Zip:	912031503

J145 **TITRA CALIFORNIA** **RCRA-SQG** **1000352410**
SSE **733 SALEM ST** **FINDS** **CAD982357113**
< 1/8 **GLENDALE, CA 91203** **ECHO**
0.090 mi. **CA HAZNET**
473 ft. **Site 2 of 2 in cluster J** **CA WIP**
CA HWTS

Relative:
Higher

Actual:
476 ft.

RCRA-SQG:

Date Form Received by Agency:		1996-09-01 00:00:00.0
Handler Name:	TITRA CALIFORNIA	
Handler Address:		733 SALEM ST
Handler City,State,Zip:		GLENDALE, CA 91203
EPA ID:		CAD982357113
Contact Name:		Not reported
Contact Address:		Not reported
Contact City,State,Zip:		Not reported
Contact Telephone:		Not reported
Contact Fax:		Not reported
Contact Email:		Not reported
Contact Title:		Not reported
EPA Region:		09
Land Type:		Not reported
Federal Waste Generator Description:		Small Quantity Generator
Non-Notifier:		Not reported
Biennial Report Cycle:		Not reported
Accessibility:		Not reported
Active Site Indicator:		Handler Activities
State District Owner:		CA
State District:		3
Mailing Address:		733 SALEM ST
Mailing City,State,Zip:		GLENDALE, CA 91203
Owner Name:		Not reported
Owner Type:		Not reported
Operator Name:		NOT REQUIRED
Operator Type:		Private
Short-Term Generator Activity:		No
Importer Activity:		No
Mixed Waste Generator:		No
Transporter Activity:		No
Transfer Facility Activity:		No
Recycler Activity with Storage:		No
Small Quantity On-Site Burner Exemption:		No
Smelting Melting and Refining Furnace Exemption:		No
Underground Injection Control:		No
Off-Site Waste Receipt:		No
Universal Waste Indicator:		No
Universal Waste Destination Facility:		No

TITRA CALIFORNIA (Continued) **1000352410**

Federal Universal Waste:	No
Active Site Fed-Reg Treatment Storage and Disposal Facility:	Not reported
Active Site Converter Treatment storage and Disposal Facility:	Not reported
Active Site State-Reg Treatment Storage and Disposal Facility:	Not reported
Active Site State-Reg Handler:	---
Federal Facility Indicator:	Not reported
Hazardous Secondary Material Indicator:	NN
Sub-Part K Indicator:	Not reported
Commercial TSD Indicator:	No
Treatment Storage and Disposal Type:	Not reported
2018 GPRA Permit Baseline:	Not on the Baseline
2018 GPRA Renewals Baseline:	Not on the Baseline
Permit Renewals Workload Universe:	Not reported
Permit Workload Universe:	Not reported
Permit Progress Universe:	Not reported
Post-Closure Workload Universe:	Not reported
Closure Workload Universe:	Not reported
202 GPRA Corrective Action Baseline:	No
Corrective Action Workload Universe:	No
Subject to Corrective Action Universe:	No
Non-TSDFs Where RCRA CA has Been Imposed Universe:	No
TSDFs Potentially Subject to CA Under 3004 (u)/(v) Universe:	No
TSDFs Only Subject to CA under Discretionary Auth Universe:	No
Corrective Action Priority Ranking:	No NCAPS ranking
Environmental Control Indicator:	No
Institutional Control Indicator:	No
Human Exposure Controls Indicator:	N/A
Groundwater Controls Indicator:	N/A
Operating TSDF Universe:	Not reported
Full Enforcement Universe:	Not reported
Significant Non-Complier Universe:	No
Unaddressed Significant Non-Complier Universe:	No
Addressed Significant Non-Complier Universe:	No
Significant Non-Complier With a Compliance Schedule Universe:	No
Financial Assurance Required:	Not reported
Handler Date of Last Change:	2002-06-27 03:33:22.0
Recognized Trader-Importer:	No
Recognized Trader-Exporter:	No
Importer of Spent Lead Acid Batteries:	No
Exporter of Spent Lead Acid Batteries:	No
Recycler Activity Without Storage:	Not reported
Manifest Broker:	Not reported
Sub-Part P Indicator:	Not reported

Handler - Owner Operator:

Owner/Operator Indicator:	Owner
Owner/Operator Name:	KAGANSKI MICHAEL
Legal Status:	Private
Date Became Current:	Not reported
Date Ended Current:	Not reported
Owner/Operator Address:	NOT REQUIRED
Owner/Operator City,State,Zip:	NOT REQUIRED, ME 99999
Owner/Operator Telephone:	415-555-1212
Owner/Operator Telephone Ext:	Not reported
Owner/Operator Fax:	Not reported
Owner/Operator Email:	Not reported

TITRA CALIFORNIA (Continued) **1000352410**

Owner/Operator Indicator:	Operator
Owner/Operator Name:	NOT REQUIRED
Legal Status:	Private
Date Became Current:	Not reported
Date Ended Current:	Not reported
Owner/Operator Address:	NOT REQUIRED
Owner/Operator City,State,Zip:	NOT REQUIRED, ME 99999
Owner/Operator Telephone:	415-555-1212
Owner/Operator Telephone Ext:	Not reported
Owner/Operator Fax:	Not reported
Owner/Operator Email:	Not reported

Historic Generators:

Receive Date:	1996-09-01 00:00:00.0
Handler Name: TITRA CALIFORNIA	
Federal Waste Generator Description:	Small Quantity Generator
State District Owner:	CA
Large Quantity Handler of Universal Waste:	No
Recognized Trader Importer:	No
Recognized Trader Exporter:	No
Spent Lead Acid Battery Importer:	No
Spent Lead Acid Battery Exporter:	No
Current Record:	Yes
Non Storage Recycler Activity:	Not reported
Electronic Manifest Broker:	Not reported

Receive Date:	1987-10-19 00:00:00.0
Handler Name: TITRA CALIFORNIA	
Federal Waste Generator Description:	Large Quantity Generator
State District Owner:	CA
Large Quantity Handler of Universal Waste:	No
Recognized Trader Importer:	No
Recognized Trader Exporter:	No
Spent Lead Acid Battery Importer:	No
Spent Lead Acid Battery Exporter:	No
Current Record:	No
Non Storage Recycler Activity:	Not reported
Electronic Manifest Broker:	Not reported

List of NAICS Codes and Descriptions:

NAICS Code:	51211
NAICS Description:	MOTION PICTURE AND VIDEO PRODUCTION

Facility Has Received Notices of Violations:

Violations:	No Violations Found

Evaluation Action Summary:

Evaluations:	No Evaluations Found

FINDS:

Registry ID:	110002800489

Click Here:

TITRA CALIFORNIA (Continued) **1000352410**

Environmental Interest/Information System:
RCRAInfo is a national information system that supports the Resource Conservation and Recovery Act (RCRA) program through the tracking of events and activities related to facilities that generate, transport, and treat, store, or dispose of hazardous waste. RCRAInfo allows RCRA program staff to track the notification, permit, compliance, and corrective action activities required under RCRA.

Click this hyperlink while viewing on your computer to access additional FINDS: detail in the EDR Site Report.

ECHO:

Envid:	1000352410
Registry ID:	110002800489
DFR URL:	http://echo.epa.gov/detailed-facility-report?fid=110002800489
Name:	TITRA CALIFORNIA
Address:	733 SALEM ST
City,State,Zip:	GLENDALE, CA 91203

HAZNET:

Name:	TITRA CALIFORNIA
Address:	733 SALEM ST
Address 2:	Not reported
City,State,Zip:	GLENDALE, CA 912030000
Contact:	ALLEN DANIELE
Telephone:	--
Mailing Name:	Not reported
Mailing Address:	733 SALEM ST
Year:	1994
Gepaid:	CAD982357113
TSD EPA ID:	CAD009452657
CA Waste Code:	741 - Liquids with halogenated organic compounds >= 1,000 Mg./L
Disposal Method:	R01 - Recycler
Tons:	2.7312
Year:	1994
Gepaid:	CAD982357113
TSD EPA ID:	CAD981397417
CA Waste Code:	211 - Halogenated solvents (chloroforms, methyl chloride, perchloroethylene, etc)
Disposal Method:	R01 - Recycler
Tons:	4.5868
Year:	1994
Gepaid:	CAD982357113
TSD EPA ID:	CAD981397417
CA Waste Code:	211 - Halogenated solvents (chloroforms, methyl chloride, perchloroethylene, etc)
Disposal Method:	-
Tons:	0.688
Year:	1994
Gepaid:	CAD982357113
TSD EPA ID:	CAD981397417
CA Waste Code:	-
Disposal Method:	R01 - Recycler

TITRA CALIFORNIA (Continued) **1000352410**

Tons: 0

Year: 1993
Gepaid: CAD982357113
TSD EPA ID: CAD009452657
CA Waste Code: 741 - Liquids with halogenated organic compounds >= 1,000 Mg./L
Disposal Method: R01 - Recycler
Tons: 3.6694

Year: 1993
Gepaid: CAD982357113
TSD EPA ID: CAD981397417
CA Waste Code: 211 - Halogenated solvents (chloroforms, methyl chloride, perchloroethylene, etc)
Disposal Method: R01 - Recycler
Tons: 6.9721

Year: 1993
Gepaid: CAD982357113
TSD EPA ID: CAD981397417
CA Waste Code: -
Disposal Method: R01 - Recycler
Tons: 0

Year: 1992
Gepaid: CAD982357113
TSD EPA ID: CAD008302903
CA Waste Code: 211 - Halogenated solvents (chloroforms, methyl chloride, perchloroethylene, etc)
Disposal Method: R01 - Recycler
Tons: 2.0641

Year: 1992
Gepaid: CAD982357113
TSD EPA ID: CAD009452657
CA Waste Code: 741 - Liquids with halogenated organic compounds >= 1,000 Mg./L
Disposal Method: R01 - Recycler
Tons: 1.8347

Year: 1992
Gepaid: CAD982357113
TSD EPA ID: CAD981397417
CA Waste Code: 211 - Halogenated solvents (chloroforms, methyl chloride, perchloroethylene, etc)
Disposal Method: R01 - Recycler
Tons: 6.1923

Click this hyperlink while viewing on your computer to access
10 additional CA HAZNET: record(s) in the EDR Site Report.

Additional Info:
Year: 1994
Gen EPA ID: CAD982357113

Shipment Date: 19941017
Creation Date: 3/28/1996 0:00:00

TITRA CALIFORNIA (Continued) **1000352410**

Receipt Date:	19941026
Manifest ID:	90139617
Trans EPA ID:	CAD028860955
Trans Name:	Not reported
Trans 2 EPA ID:	CAD009452657
Trans 2 Name:	Not reported
TSDF EPA ID:	CAD009452657
Trans Name:	Not reported
TSDF Alt EPA ID:	Not reported
TSDF Alt Name:	Not reported
Waste Code Description:	741 - Liquids with halogenated organic compounds > 1000 mg/l
RCRA Code:	F001
Meth Code:	R01 - Recycler
Quantity Tons:	0.2085
Waste Quantity:	50
Quantity Unit:	G
Additional Code 1:	Not reported
Additional Code 2:	Not reported
Additional Code 3:	Not reported
Additional Code 4:	Not reported
Additional Code 5:	Not reported

Shipment Date:	19941017
Creation Date:	3/28/1996 0:00:00
Receipt Date:	19941018
Manifest ID:	95001789
Trans EPA ID:	CAD981414386
Trans Name:	Not reported
Trans 2 EPA ID:	Not reported
Trans 2 Name:	Not reported
TSDF EPA ID:	CAD981397417
Trans Name:	Not reported
TSDF Alt EPA ID:	CAD981397417
TSDF Alt Name:	Not reported
Waste Code Description:	211 - Halogenated solvents (chloroform, methyl chloride, perchloroethylene, etc.
RCRA Code:	F002
Meth Code:	R01 - Recycler
Quantity Tons:	0.2293
Waste Quantity:	55
Quantity Unit:	G
Additional Code 1:	Not reported
Additional Code 2:	Not reported
Additional Code 3:	Not reported
Additional Code 4:	Not reported
Additional Code 5:	Not reported

Shipment Date:	19941017
Creation Date:	3/28/1996 0:00:00
Receipt Date:	19941018
Manifest ID:	95001789
Trans EPA ID:	CAD981414386
Trans Name:	Not reported
Trans 2 EPA ID:	Not reported
Trans 2 Name:	Not reported
TSDF EPA ID:	CAD981397417
Trans Name:	Not reported

TITRA CALIFORNIA (Continued) **1000352410**

TSDF Alt EPA ID:	CAD981397417
TSDF Alt Name:	Not reported
Waste Code Description:	- Not reported
RCRA Code:	Not reported
Meth Code:	R01 - Recycler
Quantity Tons:	0
Waste Quantity:	0
Quantity Unit:	Not reported
Additional Code 1:	Not reported
Additional Code 2:	Not reported
Additional Code 3:	Not reported
Additional Code 4:	Not reported
Additional Code 5:	Not reported
Shipment Date:	19940914
Creation Date:	10/17/1995 0:00:00
Receipt Date:	19940921
Manifest ID:	90139621
Trans EPA ID:	CAD028860955
Trans Name:	Not reported
Trans 2 EPA ID:	CAD009452657
Trans 2 Name:	Not reported
TSDF EPA ID:	CAD009452657
Trans Name:	Not reported
TSDF Alt EPA ID:	Not reported
TSDF Alt Name:	Not reported
Waste Code Description:	741 - Liquids with halogenated organic compounds > 1000 mg/l
RCRA Code:	F001
Meth Code:	R01 - Recycler
Quantity Tons:	0.2293
Waste Quantity:	55
Quantity Unit:	G
Additional Code 1:	Not reported
Additional Code 2:	Not reported
Additional Code 3:	Not reported
Additional Code 4:	Not reported
Additional Code 5:	Not reported
Shipment Date:	19940913
Creation Date:	3/26/1996 0:00:00
Receipt Date:	19940914
Manifest ID:	95005846
Trans EPA ID:	CAD981414386
Trans Name:	Not reported
Trans 2 EPA ID:	Not reported
Trans 2 Name:	Not reported
TSDF EPA ID:	CAD981397417
Trans Name:	Not reported
TSDF Alt EPA ID:	Not reported
TSDF Alt Name:	Not reported
Waste Code Description:	- Not reported
RCRA Code:	Not reported
Meth Code:	R01 - Recycler
Quantity Tons:	0
Waste Quantity:	0
Quantity Unit:	Not reported
Additional Code 1:	Not reported

TITRA CALIFORNIA (Continued) **1000352410**

Additional Code 2:	Not reported
Additional Code 3:	Not reported
Additional Code 4:	Not reported
Additional Code 5:	Not reported
Shipment Date:	19940913
Creation Date:	3/26/1996 0:00:00
Receipt Date:	19940914
Manifest ID:	95005846
Trans EPA ID:	CAD981414386
Trans Name:	Not reported
Trans 2 EPA ID:	Not reported
Trans 2 Name:	Not reported
TSDF EPA ID:	CAD981397417
Trans Name:	Not reported
TSDF Alt EPA ID:	Not reported
TSDF Alt Name:	Not reported
Waste Code Description:	211 - Halogenated solvents (chloroform, methyl chloride, perchloroethylene, etc.
RCRA Code:	F002
Meth Code:	R01 - Recycler
Quantity Tons:	1.1467
Waste Quantity:	275
Quantity Unit:	G
Additional Code 1:	Not reported
Additional Code 2:	Not reported
Additional Code 3:	Not reported
Additional Code 4:	Not reported
Additional Code 5:	Not reported
Shipment Date:	19940720
Creation Date:	3/26/1996 0:00:00
Receipt Date:	19940727
Manifest ID:	90139615
Trans EPA ID:	CAD028860955
Trans Name:	Not reported
Trans 2 EPA ID:	CAD009452657
Trans 2 Name:	Not reported
TSDF EPA ID:	CAD009452657
Trans Name:	Not reported
TSDF Alt EPA ID:	Not reported
TSDF Alt Name:	Not reported
Waste Code Description:	741 - Liquids with halogenated organic compounds > 1000 mg/l
RCRA Code:	F001
Meth Code:	R01 - Recycler
Quantity Tons:	0.688
Waste Quantity:	165
Quantity Unit:	G
Additional Code 1:	Not reported
Additional Code 2:	Not reported
Additional Code 3:	Not reported
Additional Code 4:	Not reported
Additional Code 5:	Not reported
Shipment Date:	19940718
Creation Date:	3/26/1996 0:00:00
Receipt Date:	19940719

TITRA CALIFORNIA (Continued) **1000352410**

Manifest ID:	93598002
Trans EPA ID:	CAD981414386
Trans Name:	Not reported
Trans 2 EPA ID:	Not reported
Trans 2 Name:	Not reported
TSDF EPA ID:	CAD981397417
Trans Name:	Not reported
TSDF Alt EPA ID:	CAD981397417
TSDF Alt Name:	Not reported
Waste Code Description:	211 - Halogenated solvents (chloroform, methyl chloride, perchloroethylene, etc.
RCRA Code:	F002
Meth Code:	R01 - Recycler
Quantity Tons:	0.688
Waste Quantity:	165
Quantity Unit:	G
Additional Code 1:	Not reported
Additional Code 2:	Not reported
Additional Code 3:	Not reported
Additional Code 4:	Not reported
Additional Code 5:	Not reported

Shipment Date:	19940718
Creation Date:	3/26/1996 0:00:00
Receipt Date:	19940719
Manifest ID:	93598002
Trans EPA ID:	CAD981414386
Trans Name:	Not reported
Trans 2 EPA ID:	Not reported
Trans 2 Name:	Not reported
TSDF EPA ID:	CAD981397417
Trans Name:	Not reported
TSDF Alt EPA ID:	CAD981397417
TSDF Alt Name:	Not reported
Waste Code Description:	- Not reported
RCRA Code:	Not reported
Meth Code:	R01 - Recycler
Quantity Tons:	0
Waste Quantity:	0
Quantity Unit:	Not reported
Additional Code 1:	Not reported
Additional Code 2:	Not reported
Additional Code 3:	Not reported
Additional Code 4:	Not reported
Additional Code 5:	Not reported

Shipment Date:	19940629
Creation Date:	3/26/1996 0:00:00
Receipt Date:	19940630
Manifest ID:	93599205
Trans EPA ID:	CAD981414386
Trans Name:	Not reported
Trans 2 EPA ID:	Not reported
Trans 2 Name:	Not reported
TSDF EPA ID:	CAD981397417
Trans Name:	Not reported
TSDF Alt EPA ID:	CAD981397417

TITRA CALIFORNIA (Continued) **1000352410**

TSDF Alt Name:	Not reported
Waste Code Description:	- Not reported
RCRA Code:	Not reported
Meth Code:	R01 - Recycler
Quantity Tons:	0
Waste Quantity:	0
Quantity Unit:	Not reported
Additional Code 1:	Not reported
Additional Code 2:	Not reported
Additional Code 3:	Not reported
Additional Code 4:	Not reported
Additional Code 5:	Not reported

Additional Info:

Year:	1993
Gen EPA ID:	CAD982357113
Shipment Date:	19931216
Creation Date:	9/14/1995 0:00:00
Receipt Date:	19931217
Manifest ID:	93329050
Trans EPA ID:	CAD981414386
Trans Name:	Not reported
Trans 2 EPA ID:	Not reported
Trans 2 Name:	Not reported
TSDF EPA ID:	CAD981397417
Trans Name:	Not reported
TSDF Alt EPA ID:	CAD981397417
TSDF Alt Name:	Not reported
Waste Code Description:	211 - Halogenated solvents (chloroform, methyl chloride, perchloroethylene, etc.
RCRA Code:	F002
Meth Code:	R01 - Recycler
Quantity Tons:	1.1467
Waste Quantity:	275
Quantity Unit:	G
Additional Code 1:	Not reported
Additional Code 2:	Not reported
Additional Code 3:	Not reported
Additional Code 4:	Not reported
Additional Code 5:	Not reported
Shipment Date:	19931109
Creation Date:	9/13/1995 0:00:00
Receipt Date:	19931110
Manifest ID:	93048400
Trans EPA ID:	CAD981414386
Trans Name:	Not reported
Trans 2 EPA ID:	Not reported
Trans 2 Name:	Not reported
TSDF EPA ID:	CAD981397417
Trans Name:	Not reported
TSDF Alt EPA ID:	CAD981397417
TSDF Alt Name:	Not reported
Waste Code Description:	- Not reported
RCRA Code:	Not reported
Meth Code:	R01 - Recycler

TITRA CALIFORNIA (Continued) **1000352410**

Quantity Tons:	0
Waste Quantity:	0
Quantity Unit:	Not reported
Additional Code 1:	Not reported
Additional Code 2:	Not reported
Additional Code 3:	Not reported
Additional Code 4:	Not reported
Additional Code 5:	Not reported
Shipment Date:	19931109
Creation Date:	9/13/1995 0:00:00
Receipt Date:	19931110
Manifest ID:	93048400
Trans EPA ID:	CAD981414386
Trans Name:	Not reported
Trans 2 EPA ID:	Not reported
Trans 2 Name:	Not reported
TSDF EPA ID:	CAD981397417
Trans Name:	Not reported
TSDF Alt EPA ID:	CAD981397417
TSDF Alt Name:	Not reported
Waste Code Description:	211 - Halogenated solvents (chloroform, methyl chloride, perchloroethylene, etc.
RCRA Code:	F002
Meth Code:	R01 - Recycler
Quantity Tons:	1.6054
Waste Quantity:	385
Quantity Unit:	G
Additional Code 1:	Not reported
Additional Code 2:	Not reported
Additional Code 3:	Not reported
Additional Code 4:	Not reported
Additional Code 5:	Not reported
Shipment Date:	19930921
Creation Date:	9/13/1995 0:00:00
Receipt Date:	19930928
Manifest ID:	91542904
Trans EPA ID:	CAD028860955
Trans Name:	Not reported
Trans 2 EPA ID:	CAD009452657
Trans 2 Name:	Not reported
TSDF EPA ID:	CAD009452657
Trans Name:	Not reported
TSDF Alt EPA ID:	CAD009452657
TSDF Alt Name:	Not reported
Waste Code Description:	741 - Liquids with halogenated organic compounds > 1000 mg/l
RCRA Code:	F001
Meth Code:	R01 - Recycler
Quantity Tons:	1.1467
Waste Quantity:	275
Quantity Unit:	G
Additional Code 1:	Not reported
Additional Code 2:	Not reported
Additional Code 3:	Not reported
Additional Code 4:	Not reported
Additional Code 5:	Not reported

TITRA CALIFORNIA (Continued) **1000352410**

Shipment Date:	19930914
Creation Date:	9/13/1995 0:00:00
Receipt Date:	19930915
Manifest ID:	93074497
Trans EPA ID:	CAD981414386
Trans Name:	Not reported
Trans 2 EPA ID:	Not reported
Trans 2 Name:	Not reported
TSDF EPA ID:	CAD981397417
Trans Name:	Not reported
TSDF Alt EPA ID:	Not reported
TSDF Alt Name:	Not reported
Waste Code Description:	211 - Halogenated solvents (chloroform, methyl chloride, perchloroethylene, etc.
RCRA Code:	F002
Meth Code:	R01 - Recycler
Quantity Tons:	1.3761
Waste Quantity:	330
Quantity Unit:	G
Additional Code 1:	Not reported
Additional Code 2:	Not reported
Additional Code 3:	Not reported
Additional Code 4:	Not reported
Additional Code 5:	Not reported

Shipment Date:	19930914
Creation Date:	9/13/1995 0:00:00
Receipt Date:	19930915
Manifest ID:	93074497
Trans EPA ID:	CAD981414386
Trans Name:	Not reported
Trans 2 EPA ID:	Not reported
Trans 2 Name:	Not reported
TSDF EPA ID:	CAD981397417
Trans Name:	Not reported
TSDF Alt EPA ID:	Not reported
TSDF Alt Name:	Not reported
Waste Code Description:	- Not reported
RCRA Code:	Not reported
Meth Code:	R01 - Recycler
Quantity Tons:	0
Waste Quantity:	0
Quantity Unit:	Not reported
Additional Code 1:	Not reported
Additional Code 2:	Not reported
Additional Code 3:	Not reported
Additional Code 4:	Not reported
Additional Code 5:	Not reported

Shipment Date:	19930713
Creation Date:	9/11/1995 0:00:00
Receipt Date:	19930723
Manifest ID:	91542985
Trans EPA ID:	CAD028860955
Trans Name:	Not reported
Trans 2 EPA ID:	CAD009452657
Trans 2 Name:	Not reported

TITRA CALIFORNIA (Continued) **1000352410**

TSDF EPA ID:	CAD009452657
Trans Name:	Not reported
TSDF Alt EPA ID:	CAD009452657
TSDF Alt Name:	Not reported
Waste Code Description:	741 - Liquids with halogenated organic compounds > 1000 mg/l
RCRA Code:	F001
Meth Code:	R01 - Recycler
Quantity Tons:	1.1467
Waste Quantity:	275
Quantity Unit:	G
Additional Code 1:	Not reported
Additional Code 2:	Not reported
Additional Code 3:	Not reported
Additional Code 4:	Not reported
Additional Code 5:	Not reported
Shipment Date:	19930628
Creation Date:	9/9/1995 0:00:00
Receipt Date:	19930629
Manifest ID:	93256250
Trans EPA ID:	CAD981414386
Trans Name:	Not reported
Trans 2 EPA ID:	Not reported
Trans 2 Name:	Not reported
TSDF EPA ID:	CAD981397417
Trans Name:	Not reported
TSDF Alt EPA ID:	CAD981397417
TSDF Alt Name:	Not reported
Waste Code Description:	- Not reported
RCRA Code:	Not reported
Meth Code:	R01 - Recycler
Quantity Tons:	0
Waste Quantity:	0
Quantity Unit:	Not reported
Additional Code 1:	Not reported
Additional Code 2:	Not reported
Additional Code 3:	Not reported
Additional Code 4:	Not reported
Additional Code 5:	Not reported
Shipment Date:	19930628
Creation Date:	9/9/1995 0:00:00
Receipt Date:	19930629
Manifest ID:	93256250
Trans EPA ID:	CAD981414386
Trans Name:	Not reported
Trans 2 EPA ID:	Not reported
Trans 2 Name:	Not reported
TSDF EPA ID:	CAD981397417
Trans Name:	Not reported
TSDF Alt EPA ID:	CAD981397417
TSDF Alt Name:	Not reported
Waste Code Description:	211 - Halogenated solvents (chloroform, methyl chloride, perchloroethylene, etc.
RCRA Code:	F002
Meth Code:	R01 - Recycler
Quantity Tons:	0.0917

TITRA CALIFORNIA (Continued) **1000352410**

Waste Quantity:	22
Quantity Unit:	G
Additional Code 1:	Not reported
Additional Code 2:	Not reported
Additional Code 3:	Not reported
Additional Code 4:	Not reported
Additional Code 5:	Not reported
Shipment Date:	19930520
Creation Date:	9/8/1995 0:00:00
Receipt Date:	19930521
Manifest ID:	92665509
Trans EPA ID:	CAD981414386
Trans Name:	Not reported
Trans 2 EPA ID:	Not reported
Trans 2 Name:	Not reported
TSDF EPA ID:	CAD981397417
Trans Name:	Not reported
TSDF Alt EPA ID:	Not reported
TSDF Alt Name:	Not reported
Waste Code Description:	211 - Halogenated solvents (chloroform, methyl chloride, perchloroethylene, etc.
RCRA Code:	F002
Meth Code:	R01 - Recycler
Quantity Tons:	0.9174
Waste Quantity:	220
Quantity Unit:	G
Additional Code 1:	Not reported
Additional Code 2:	Not reported
Additional Code 3:	Not reported
Additional Code 4:	Not reported
Additional Code 5:	Not reported

WIP:

Name:	TITRA CALIF. INC.
Address:	733 Salem St
City,State,Zip:	GLENDALE, CA 91203
Region:	4
File Number:	113.0331
File Status:	**Historical**
Staff:	JG
Facility Suite:	Not reported

HWTS:

Name:	TITRA CALIFORNIA
Address:	733 SALEM ST
Address 2:	Not reported
City,State,Zip:	GLENDALE, CA 912030000
EPA ID:	CAD982357113
Inactive Date:	06/30/1999
Create Date:	03/01/1988
Last Act Date:	09/14/2004
Mailing Name:	Not reported
Mailing Address:	733 SALEM ST
Mailing Address 2:	Not reported
Mailing City,State,Zip:	GLENDALE, CA 912030000

TITRA CALIFORNIA (Continued) **1000352410**

Owner Name: MICHEL KAGNASKI
Owner Address: 733 SALEM ST
Owner Address 2: Not reported
Owner City,State,Zip: GLENDALE, CA --
Contact Name: ALLEN DANIELE
Contact Address: INACTIVE PER VQ99 - BMI
Contact Address 2: Not reported
City,State,Zip: GLENDALE, CA --

M146 **BLDG ANALYTICS** **CA WIP** **S106769764**
NNE **528 STATE ST** **N/A**
< 1/8 **GLENDALE, CA 91203**
0.090 mi.
474 ft. **Site 3 of 6 in cluster M**

Relative:
Higher

Actual:
484 ft.

WIP:
Name: BLDG ANALYTICS
Address: 528 State St
City,State,Zip: GLENDALE, CA 91203
Region: 4
File Number: 113.1706
File Status: Historical
Staff: KLEE
Facility Suite: Not reported

N147 **UNK** **CA SWEEPS UST** **S101586974**
WNW **5467 W SAN FERNANDO RD** **CA FID UST** **N/A**
< 1/8 **LOS ANGELES, CA 90065** **CA WDS**
0.091 mi.
478 ft. **Site 7 of 14 in cluster N**

Relative:
Lower

Actual:
463 ft.

SWEEPS UST:
Name: UNK
Address: 5467 W SAN FERNANDO RD
City: LOS ANGELES
Status: Not reported
Comp Number: 7842
Number: Not reported
Board Of Equalization: Not reported
Referral Date: Not reported
Action Date: Not reported
Created Date: Not reported
Owner Tank Id: Not reported
SWRCB Tank Id: Not reported
Tank Status: Not reported
Capacity: Not reported
Active Date: Not reported
Tank Use: Not reported
STG: Not reported
Content: Not reported
Number Of Tanks: 0

CA FID UST:
Facility ID: 19054667
Regulated By: UTNKI
Regulated ID: Not reported

UNK (Continued) **S101586974**

Cortese Code: Not reported
SIC Code: Not reported
Facility Phone: 2130000000
Mail To: Not reported
Mailing Address: UNK
Mailing Address 2: Not reported
Mailing City,St,Zip: LOS ANGELES 900650000
Contact: Not reported
Contact Phone: Not reported
DUNs Number: Not reported
NPDES Number: Not reported
EPA ID: Not reported
Comments: Not reported
Status: Inactive

WDS:
Name: JAE OF CA INC
Address: 5467 W San Fernando Rd
City: LOS ANGELES
Facility ID: 4 19I004189
Facility Type: Industrial - Facility that treats and/or disposes of liquid or semisolid wastes from any servicing, producing, manufacturing or processing operation of whatever nature, including mining, gravel washing, geothermal operations, air conditioning, ship building and repairing, oil production, storage and disposal operations, water pumping.
Facility Status: Active - Any facility with a continuous or seasonal discharge that is under Waste Discharge Requirements.
NPDES Number: CAS000001 The 1st 2 characters designate the state. The remaining 7 are assigned by the Regional Board
Subregion: 4
Facility Telephone: 3232455365
Facility Contact: MICHEAL JAE
Agency Name: JAE OF CA INC
Agency Address: 5467 W San Fernando Rd
Agency City,St,Zip: Los Angeles 900391014
Agency Contact: MICHEAL JAY
Agency Telephone: 3232455365
Agency Type: Private
SIC Code: 0
SIC Code 2: Not reported
Primary Waste Type: Not reported
Primary Waste: Not reported
Waste Type2: Not reported
Waste2: Not reported
Primary Waste Type: Not reported
Secondary Waste: Not reported
Secondary Waste Type: Not reported
Design Flow: 0
Baseline Flow: 0
Reclamation: Not reported
POTW: Not reported
Treat To Water: Minor Threat to Water Quality. A violation of a regional board order should cause a relatively minor impairment of beneficial uses compared to a major or minor threat. Not: All nurds without a TTWQ will be considered a minor threat to water quality unless coded at a higher Level. A Zero (0) may be used to code those NURDS that are found to

UNK (Continued) **S101586974**

represent no threat to water quality.

Complexity: Category C - Facilities having no waste treatment systems, such as cooling water dischargers or thosewho must comply through best management practices, facilities with passive waste treatment and disposal systems, such as septic systems with subsurface disposal, or dischargers having waste storage systems with land disposal such as dairy waste ponds.

N148 **JAE OF CALIFORNIA** **CA HAZMAT** **S123546084**
WNW **5467 1/4 W SAN FERNANDO RD** **N/A**
< 1/8 **LOS ANGELES, CA 90039**
0.091 mi.
478 ft. **Site 8 of 14 in cluster N**

Relative: LOS ANGELES HM:
Lower

Name:	JAE OF CALIFORNIA
Address:	5467 1/4 W SAN FERNANDO RD
City,State,Zip:	LOS ANGELES, CA 90039
Facility ID:	FA0014633
Last Run Date:	06/01/2019
Status:	INACTIVE

Actual:
463 ft.

N149 **SEAVAN TRUCK LINES** **CA WIP** **S106769828**
NW **5470 W SAN FERNANDO RD** **N/A**
< 1/8 **LOS ANGELES, CA 90039**
0.092 mi.
485 ft. **Site 9 of 14 in cluster N**

Relative: WIP:
Lower

Name:	SEAVAN TRUCK LINES
Address:	5470 W San Fernando Rd
City,State,Zip:	LOS ANGELES, CA 90039
Region:	4
File Number:	113.5421
File Status:	**Historical**
Staff:	MH
Facility Suite:	Not reported

Actual:
464 ft.

O150 **MOULDER BROTHERS** **CA HIST UST** **U001566854**
NNW **905 W DORAN STREET** **N/A**
< 1/8 **GLENDALE, CA 91201**
0.092 mi.
485 ft. **Site 1 of 2 in cluster O**

Relative: HIST UST:
Lower

Name:	MOULDER BROTHERS
Address:	905 W DORAN STREET
City,State,Zip:	GLENDALE, CA 91201
File Number:	000280CF
URL:	http://geotracker.waterboards.ca.gov/ustpdfs/pdf/000280CF.pdf
Region:	STATE
Facility ID:	00000055676
Facility Type:	Other
Other Type:	CONTRACTOR
Contact Name:	JOHN MOULDER

Actual:
473 ft.

MOULDER BROTHERS (Continued) **U001566854**

Telephone:	2132457755
Owner Name:	MOULDER BROTHERS
Owner Address:	511 WESTERN AVENUE
Owner City,St,Zip:	GLENDALE, CA 91201
Total Tanks:	0001
Tank Num:	001
Container Num:	1
Year Installed:	1979
Tank Capacity:	00005000
Tank Used for:	PRODUCT
Type of Fuel:	UNLEADED
Container Construction Thickness:	Not reported
Leak Detection:	None

Click here for Geo Tracker PDF:

N151 **RIO COFFEE** **CA WIP** **S106769837**
WNW **5469 W SAN FERNANDO RD** **N/A**
< 1/8 **LOS ANGELES, CA 90039**
0.093 mi.
490 ft. **Site 10 of 14 in cluster N**

Relative: **Lower**

Actual: **463 ft.**

WIP:

Name:	RIO COFFEE
Address:	5469 W San Fernando Rd
City,State,Zip:	LOS ANGELES, CA 90039
Region:	4
File Number:	113.5462
File Status:	**Historical**
Staff:	MH
Facility Suite:	113

H152 **M & G DRY CLEANING CO PLANT** **EDR Hist Cleaner** **1009143719**
NNW **840 W DORAN ST** **N/A**
< 1/8 **GLENDALE, CA**
0.093 mi.
493 ft. **Site 10 of 10 in cluster H**

Relative: **Higher**

EDR Hist Cleaner

Actual: **479 ft.**

Year:	Name:	Type:
1930	M & G DRY CLEANING CO PLANT	CLEANERS & DYERS
1930	M & G DRY CLEANING CO PLANT	CLEANERS & DYERS

L153 **ZOE FASHION DESIGNS** **CA WIP** **S106769412**
SSE **748 SALEM ST** **N/A**
< 1/8 **GLENDALE, CA 91203**
0.094 mi.
498 ft. **Site 7 of 13 in cluster L**

Relative: WIP:
Lower
Actual: Name: ZOE FASHION DESIGNS
471 ft. Address: 748 Salem St
City,State,Zip: GLENDALE, CA 91203
Region: 4
File Number: 113.0339
File Status: **Historical**
Staff: RNEVAREZ
Facility Suite: Not reported

N154 **JOE OF CALIFORNIA, INC.** **CA WIP** **S106769836**
NW **5476 W SAN FERNANDO RD** **N/A**
< 1/8 **LOS ANGELES, CA 90039**
0.095 mi.
501 ft. **Site 11 of 14 in cluster N**

Relative: WIP:
Lower
Actual: Name: JOE OF CALIFORNIA, INC.
464 ft. Address: 5476 W San Fernando Rd
City,State,Zip: LOS ANGELES, CA 90039
Region: 4
File Number: 113.5461
File Status: **Historical**
Staff: MH
Facility Suite: Not reported

K155 **SKYDRAULICS INC** **CA HAZMAT** **S123546085**
SW **4520 W CUTTER ST** **N/A**
< 1/8 **LOS ANGELES, CA 90039**
0.096 mi.
508 ft. **Site 6 of 10 in cluster K**

Relative: LOS ANGELES HM:
Lower
Actual: Name: SKYDRAULICS INC
459 ft. Address: 4520 W CUTTER ST
City,State,Zip: LOS ANGELES, CA 90039
Facility ID: FA0014634
Last Run Date: 06/01/2019
Status: INACTIVE

K156 **SKYDRALICS INC** **CA WIP** **S104577032**
SW **4520 CUTTER ST** **N/A**
< 1/8 **LOS ANGELES, CA 90039**
0.096 mi.
508 ft. **Site 7 of 10 in cluster K**

Relative: WIP:
Lower
Actual: Name: SKYDRALICS INC
459 ft. Address: 4520 Cutter St
City,State,Zip: LOS ANGELES, CA 90039
Region: 4

SKYDRALICS INC (Continued) **S104577032**

File Number: 113.0385
File Status: Historical
Staff: KLEE
Facility Suite: Not reported

O157 **WINDLE S TEXACO SERVICE** **EDR Hist Auto** **1008995859**
NW **5546 SAN FERNANDO RD AT DORAN** **N/A**
< 1/8 **GLENDALE, CA**
0.097 mi.
514 ft. **Site 2 of 2 in cluster O**

Relative: EDR Hist Auto
Lower

Actual:
469 ft.

Year:	Name:	Type:
1940	WINDLE S TEXACO SERVICE	AUTO SERVICE STATIONS GAS AND OIL
1945	GUSTAVSON BROS	AUTO SERVICE STATIONS GASOLINE AND OIL
1945	GUSTAVSON BROS	AUTO SERVICE STATIONS GASOLINE AND OIL
1955	GUY DAVID	GASOLINE STATIONS
1955	GUY DAVID	GASOLINE STATIONS
1957	GUY DAVID TEXACO SERVICE	Not reported
1960	RAPPA PHIL TEXACO SERVICE	GAS STATIONS
1960	RAPPA PHIL TEXACO SERVICE	GAS STATIONS
1964	RAPPA PHIL TEXACO SERVICE	Not reported

K158 **A & H FURN** **CA WIP** **S106769426**
SW **4526 CUTTER ST** **N/A**
< 1/8 **LOS ANGELES, CA 90039**
0.098 mi.
516 ft. **Site 8 of 10 in cluster K**

Relative: WIP:
Lower

Actual:
459 ft.

Name: A & H FURN
Address: 4526 Cutter St
City,State,Zip: LOS ANGELES, CA 90039
Region: 4
File Number: 113.0386
File Status: Historical
Staff: LM
Facility Suite: Not reported

M159 **VIVA CONCEPTS LLC** **CA HIST UST** **S113802412**
North **800 W DORAN ST** **CA HAZNET** **N/A**
< 1/8 **GLENDALE, CA 91203** **CA HWTS**
0.098 mi.
518 ft. **Site 4 of 6 in cluster M**

Relative: HIST UST:
Higher

Actual:
483 ft.

Name: FRANK T HOWARD CO INC
Address: 800 W DORAN STREET
City,State,Zip: GLENDALE, CA 91203
File Number: 000268C6
URL: http://geotracker.waterboards.ca.gov/ustpdfs/pdf/000268C6.pdf
Region: Not reported
Facility ID: Not reported
Facility Type: Not reported

VIVA CONCEPTS LLC (Continued) **S113802412**

Other Type:	Not reported
Contact Name:	Not reported
Telephone:	Not reported
Owner Name:	Not reported
Owner Address:	Not reported
Owner City,St,Zip:	Not reported
Total Tanks:	Not reported
Tank Num:	Not reported
Container Num:	Not reported
Year Installed:	Not reported
Tank Capacity:	Not reported
Tank Used for:	Not reported
Type of Fuel:	Not reported
Container Construction Thickness:	Not reported
Leak Detection:	Not reported

Click here for Geo Tracker PDF:

HAZNET:

Name:	VIVA CONCEPTS LLC
Address:	800 W DORAN ST
Address 2:	Not reported
City,State,Zip:	GLENDALE, CA 91203
Contact:	GIBRAN MINOZIANO
Telephone:	3104039234
Mailing Name:	Not reported
Mailing Address:	1025 N BRAND BLVD STE 301
Year:	2013
Gepaid:	CAL000376875
TSD EPA ID:	CAD044429835
CA Waste Code:	221 - Waste oil and mixed oil
Disposal Method:	H141 - Storage, Bulking, And/Or Transfer Off Site--No Treatment/Reovery (H010-H129) Or (H131-H135)
Tons:	0.437
Year:	2012
Gepaid:	CAL000376875
TSD EPA ID:	CAD044429835
CA Waste Code:	221 - Waste oil and mixed oil
Disposal Method:	H141 - Storage, Bulking, And/Or Transfer Off Site--No Treatment/Reovery (H010-H129) Or (H131-H135)
Tons:	0.418

Additional Info:

Year:	2012
Gen EPA ID:	CAL000376875
Shipment Date:	20121026
Creation Date:	1/9/2013 22:15:27
Receipt Date:	20121031
Manifest ID:	000439479WAS
Trans EPA ID:	CAD108040858
Trans Name:	TSM RECOVERY & RECYCLING CO INC

VIVA CONCEPTS LLC (Continued) **S113802412**

Trans 2 EPA ID:	CAD108040858
Trans 2 Name:	TSM RECOVERY & RECYCLING CO INC
TSDF EPA ID:	CAD044429835
Trans Name:	CLEAN HARBORS ENVIRONMENTAL SERVICES
TSDF Alt EPA ID:	Not reported
TSDF Alt Name:	Not reported
Waste Code Description:	221 - Waste oil and mixed oil
RCRA Code:	Not reported
Meth Code:	H141 - Storage, Bulking, And/Or Transfer Off Site--No Treatment/Reovery (H010-H129) Or (H131-H135)
Quantity Tons:	0.209
Waste Quantity:	55
Quantity Unit:	G
Additional Code 1:	Not reported
Additional Code 2:	Not reported
Additional Code 3:	Not reported
Additional Code 4:	Not reported
Additional Code 5:	Not reported

Shipment Date:	20120810
Creation Date:	10/10/2012 22:15:33
Receipt Date:	20120815
Manifest ID:	000439447WAS
Trans EPA ID:	CAD108040858
Trans Name:	TSM RECOVERY & RECYCLING CO INC
Trans 2 EPA ID:	CAD108040858
Trans 2 Name:	TSM RECOVERY & RECYCLING CO INC
TSDF EPA ID:	CAD044429835
Trans Name:	CLEAN HARBORS ENVIRONMENTAL SERVICES
TSDF Alt EPA ID:	Not reported
TSDF Alt Name:	Not reported
Waste Code Description:	221 - Waste oil and mixed oil
RCRA Code:	Not reported
Meth Code:	H141 - Storage, Bulking, And/Or Transfer Off Site--No Treatment/Reovery (H010-H129) Or (H131-H135)
Quantity Tons:	0.209
Waste Quantity:	55
Quantity Unit:	G
Additional Code 1:	Not reported
Additional Code 2:	Not reported
Additional Code 3:	Not reported
Additional Code 4:	Not reported
Additional Code 5:	Not reported

Additional Info:

Year:	2013
Gen EPA ID:	CAL000376875

Shipment Date:	20130422
Creation Date:	6/19/2013 22:15:07
Receipt Date:	20130424
Manifest ID:	000439538WAS
Trans EPA ID:	CAD108040858
Trans Name:	TSM RECOVERY & RECYCLING CO INC
Trans 2 EPA ID:	CAD108040858
Trans 2 Name:	TSM RECOVERY & RECYCLING CO INC
TSDF EPA ID:	CAD044429835

VIVA CONCEPTS LLC (Continued) **S113802412**

Trans Name:	CLEAN HARBORS ENVIRONMENTAL SERVICES
TSDF Alt EPA ID:	Not reported
TSDF Alt Name:	Not reported
Waste Code Description:	221 - Waste oil and mixed oil
RCRA Code:	Not reported
Meth Code:	H141 - Storage, Bulking, And/Or Transfer Off Site--No Treatment/Reovery (H010-H129) Or (H131-H135)
Quantity Tons:	0.209
Waste Quantity:	55
Quantity Unit:	G
Additional Code 1:	Not reported
Additional Code 2:	Not reported
Additional Code 3:	Not reported
Additional Code 4:	Not reported
Additional Code 5:	Not reported
Shipment Date:	20130422
Creation Date:	6/19/2013 22:15:07
Receipt Date:	20130424
Manifest ID:	000439538WAS
Trans EPA ID:	CAD108040858
Trans Name:	TSM RECOVERY & RECYCLING CO INC
Trans 2 EPA ID:	CAD108040858
Trans 2 Name:	TSM RECOVERY & RECYCLING CO INC
TSDF EPA ID:	CAD044429835
Trans Name:	CLEAN HARBORS ENVIRONMENTAL SERVICES
TSDF Alt EPA ID:	Not reported
TSDF Alt Name:	Not reported
Waste Code Description:	221 - Waste oil and mixed oil
RCRA Code:	Not reported
Meth Code:	H141 - Storage, Bulking, And/Or Transfer Off Site--No Treatment/Reovery (H010-H129) Or (H131-H135)
Quantity Tons:	0.019
Waste Quantity:	5
Quantity Unit:	G
Additional Code 1:	Not reported
Additional Code 2:	Not reported
Additional Code 3:	Not reported
Additional Code 4:	Not reported
Additional Code 5:	Not reported
Shipment Date:	20130118
Creation Date:	3/15/2013 22:15:33
Receipt Date:	20130123
Manifest ID:	000439508WAS
Trans EPA ID:	CAD108040858
Trans Name:	TSM RECOVERY & RECYCLING CO INC
Trans 2 EPA ID:	CAD108040858
Trans 2 Name:	TSM RECOVERY & RECYCLING CO INC
TSDF EPA ID:	CAD044429835
Trans Name:	CLEAN HARBORS ENVIRONMENTAL SERVICES
TSDF Alt EPA ID:	Not reported
TSDF Alt Name:	Not reported
Waste Code Description:	221 - Waste oil and mixed oil
RCRA Code:	Not reported
Meth Code:	H141 - Storage, Bulking, And/Or Transfer Off Site--No Treatment/Reovery (H010-H129) Or (H131-H135)

VIVA CONCEPTS LLC (Continued) **S113802412**

Quantity Tons: 0.209
Waste Quantity: 55
Quantity Unit: G
Additional Code 1: Not reported
Additional Code 2: Not reported
Additional Code 3: Not reported
Additional Code 4: Not reported
Additional Code 5: Not reported

HWTS:
Name: VIVA CONCEPTS LLC
Address: 800 W DORAN ST
Address 2: Not reported
City,State,Zip: GLENDALE, CA 91203
EPA ID: CAL000376875
Inactive Date: 06/18/2013
Create Date: 08/01/2012
Last Act Date: 01/05/2015
Mailing Name: Not reported
Mailing Address: 1025 N BRAND BLVD STE 301
Mailing Address 2: Not reported
Mailing City,State,Zip: GLENDALE, CA 91202
Owner Name: VIVA CONCEPTS LLC
Owner Address: 1025 N BRAND BLVD STE 301
Owner Address 2: Not reported
Owner City,State,Zip: GLENDALE, CA 91202
Contact Name: GIBRAN MINOZIANO
Contact Address: 1025 N BRAND BLVD STE 301
Contact Address 2: Not reported
City,State,Zip: GLENDALE, CA 91202

NAICS:
EPA ID: CAL000376875
Create Date: 2012-08-03 11:53:53.910
NAICS Code: 333999
NAICS Description: All Other Miscellaneous General Purpose Machinery Manufacturing
Issued EPA ID Date: 2012-08-01 12:58:50.98300
Inactive Date: 2013-06-18 00:00:00
Facility Name: VIVA CONCEPTS LLC
Facility Address: 800 W DORAN ST
Facility Address 2: Not reported
Facility City: GLENDALE
Facility County: Not reported
Facility State: CA
Facility Zip: 91203

EPA ID: CAL000376875
Create Date: 2012-08-03 11:53:53.910
NAICS Code: 333999
NAICS Description: All Other Miscellaneous General Purpose Machinery Manufacturing
Issued EPA ID Date: 2012-08-01 12:58:50.98300
Inactive Date: 2013-06-18 00:00:00
Facility Name: VIVA CONCEPTS LLC
Facility Address: 800 W DORAN ST
Facility Address 2: Not reported
Facility City: GLENDALE
Facility County: Not reported

VIVA CONCEPTS LLC (Continued) **S113802412**

Facility State:	CA
Facility Zip:	91203
EPA ID:	CAL000376875
Create Date:	2012-08-01 12:58:51.000
NAICS Code:	336399
NAICS Description:	All Other Motor Vehicle Parts Manufacturing
Issued EPA ID Date:	2012-08-01 12:58:50.98300
Inactive Date:	2013-06-18 00:00:00
Facility Name:	VIVA CONCEPTS LLC
Facility Address:	800 W DORAN ST
Facility Address 2:	Not reported
Facility City:	GLENDALE
Facility County:	Not reported
Facility State:	CA
Facility Zip:	91203

M160 **HOWARD DEVELOPEMENT** **CA SWEEPS UST** **S102056894**
North **800 W DORAN ST** **CA LOS ANGELES CO. HMS** **N/A**
< 1/8 **GLENDALE, CA 91201**
0.098 mi.
518 ft. **Site 5 of 6 in cluster M**

Relative:
Higher

Actual:
483 ft.

SWEEPS UST:

Name:	HOWARD DEVELOPEMENT
Address:	800 W DORAN ST
City:	GLENDALE
Status:	Active
Comp Number:	12276
Number:	9
Board Of Equalization:	Not reported
Referral Date:	12-11-90
Action Date:	12-11-90
Created Date:	06-30-89
Owner Tank Id:	Not reported
SWRCB Tank Id:	Not reported
Tank Status:	Not reported
Capacity:	Not reported
Active Date:	Not reported
Tank Use:	Not reported
STG:	Not reported
Content:	Not reported
Number Of Tanks:	Not reported

LOS ANGELES CO. HMS:

Name:	HOWARD DEVELOPEMENT
Address:	800 W DORAN ST
City,State,Zip:	GLENDALE, CA 91201
Region:	LA
Permit Category:	Not reported
Facility Id:	012165-012276
Facility Type:	Not reported
Facility Status:	Removed
Area:	3D
Permit Number:	Not reported
Permit Status:	Not reported

M161 **TITLE LAND COMPANY** **CA HIST UST** **U001566888**
North **800 W DORAN ST** **CA WIP** **N/A**
< 1/8 **GLENDALE, CA 91203**
0.098 mi.
518 ft. **Site 6 of 6 in cluster M**

Relative:
Higher

Actual:
483 ft.

HIST UST:

Name:	FRANK T. HOWARD CO., INC.
Address:	800 W DORAN ST
City,State,Zip:	GLENDALE, CA 91203
File Number:	Not reported
URL:	Not reported
Region:	STATE
Facility ID:	00000064535
Facility Type:	Other
Other Type:	Not reported
Contact Name:	G.H. HOWENSTEIN
Telephone:	8182400400
Owner Name:	FRANK T. HOWARD CO., INC.
Owner Address:	400 NO. BRAND BLVD.
Owner City,St,Zip:	GLENDALE, CA 91203
Total Tanks:	0001
Tank Num:	001
Container Num:	1
Year Installed:	1972
Tank Capacity:	00002000
Tank Used for:	PRODUCT
Type of Fuel:	UNLEADED
Container Construction Thickness:	Not reported
Leak Detection:	Stock Inventor

WIP:

Name:	TITLE LAND COMPANY
Address:	800 W Doran St
City,State,Zip:	GLENDALE, CA 91203
Region:	4
File Number:	109.0291
File Status:	**Historical**
Staff:	AVELOZ
Facility Suite:	Not reported

L162 **CONSOLIDATED PROFESSIONALS INC** **CA WIP** **S106769411**
SSE **744 SALEM ST** **N/A**
< 1/8 **GLENDALE, CA 91203**
0.100 mi.
527 ft. **Site 8 of 13 in cluster L**

Relative:
Lower

Actual:
473 ft.

WIP:

Name:	CONSOLIDATED PROFESSIONALS INC
Address:	744 Salem St
City,State,Zip:	GLENDALE, CA 91203
Region:	4
File Number:	113.0337
File Status:	**Historical**
Staff:	UNIDENTIFIED
Facility Suite:	Not reported

N163 **AIRCO ENGINEERING INCORPORTE** **CA SWEEPS UST** **S101583599**
WNW **5471 W SAN FERNANDO RD** **CA FID UST** **N/A**
< 1/8 **LOS ANGELES, CA 90039** **CA WIP**
0.100 mi.
528 ft. **Site 12 of 14 in cluster N**

Relative:
Lower

Actual:
462 ft.

SWEEPS UST:

Name:	AIRCO ENGINEERING INCORPORTE
Address:	5471 W SAN FERNANDO RD
City:	LOS ANGELES
Status:	Not reported
Comp Number:	4827
Number:	Not reported
Board Of Equalization:	Not reported
Referral Date:	Not reported
Action Date:	Not reported
Created Date:	Not reported
Owner Tank Id:	Not reported
SWRCB Tank Id:	Not reported
Tank Status:	Not reported
Capacity:	Not reported
Active Date:	Not reported
Tank Use:	Not reported
STG:	Not reported
Content:	Not reported
Number Of Tanks:	0

CA FID UST:

Facility ID:	19004828
Regulated By:	UTNKA
Regulated ID:	Not reported
Cortese Code:	Not reported
SIC Code:	Not reported
Facility Phone:	2130000000
Mail To:	Not reported
Mailing Address:	5471 W SAN FERNANDO RD
Mailing Address 2:	Not reported
Mailing City,St,Zip:	LOS ANGELES 900390000
Contact:	Not reported
Contact Phone:	Not reported
DUNs Number:	Not reported
NPDES Number:	Not reported
EPA ID:	Not reported
Comments:	Not reported
Status:	Active

WIP:

Name:	SUN BEVERAGE CO
Address:	5471 W San Fernando Rd
City,State,Zip:	LOS ANGELES, CA 90039
Region:	4
File Number:	113.5463
File Status:	**Historical**
Staff:	KLEE
Facility Suite:	Not reported

N164 **PRESTO CLEANERS LLC** **EDR Hist Cleaner** **1020066488**
WNW **5471 W SAN FERNANDO RD** **N/A**
< 1/8 **LOS ANGELES, CA 90039**
0.100 mi.
528 ft. **Site 13 of 14 in cluster N**

Relative: EDR Hist Cleaner
Lower

Actual: Year: Name: Type:
462 ft. 2006 PRESTO CLEANERS LLC Drycleaning Plants, Except Rugs, NEC
2007 PRESTO CLEANERS LLC Drycleaning Plants, Except Rugs, NEC
2008 PRESTO CLEANERS LLC Drycleaning Plants, Except Rugs, NEC
2010 PRESTO CLEANERS LLC Drycleaning Plants, Except Rugs, NEC
2011 PRESTO CLEANERS LLC Drycleaning Plants, Except Rugs, NEC

L165 **LA EXPRESS** **CA WIP** **S106769409**
SSE **740 SALEM ST** **N/A**
< 1/8 **GLENDALE, CA 91203**
0.103 mi.
542 ft. **Site 9 of 13 in cluster L**

Relative: WIP:
Higher
Actual: Name: LA EXPRESS
474 ft. Address: 740 Salem St
City,State,Zip: GLENDALE, CA 91203
Region: 4
File Number: 113.0335
File Status: **Historical**
Staff: RNEVAREZ
Facility Suite: Not reported

P166 **LA TOGS (FORMERLY 2M MACHINE)** **CA WIP** **S106769408**
SSE **736 SALEM ST** **N/A**
< 1/8 **GLENDALE, CA 91203**
0.106 mi.
561 ft. **Site 1 of 9 in cluster P**

Relative: WIP:
Higher
Actual: Name: LA TOGS (FORMERLY 2M MACHINE)
474 ft. Address: 736 Salem St
City,State,Zip: GLENDALE, CA 91203
Region: 4
File Number: 113.0333
File Status: **Historical**
Staff: JG
Facility Suite: Not reported

N167 **RAY'S AUTOMOTIVE INC** **RCRA NonGen / NLR** **1024851093**
WNW **5475 W SAN FERNANDO RD** **CAL000409252**
< 1/8 **LOS ANGELES, CA 90039**
0.108 mi.
568 ft. **Site 14 of 14 in cluster N**

Relative: **Lower**
Actual: **461 ft.**

RCRA NonGen / NLR:

Date Form Received by Agency:		2015-08-12 00:00:00.0
Handler Name:	RAY'S AUTOMOTIVE INC	
Handler Address:		5475 W SAN FERNANDO RD
Handler City,State,Zip:		LOS ANGELES, CA 90039
EPA ID:		CAL000409252
Contact Name:		RAYMOND PIRJANLOO
Contact Address:		440 IVY ST APT 4
Contact City,State,Zip:		GLENDALE, CA 91204-1226
Contact Telephone:		818-331-0381
Contact Fax:		Not reported
Contact Email:		RAYMONDPIRJANLOO@GMAIL.COM
Contact Title:		Not reported
EPA Region:		09
Land Type:		Not reported
Federal Waste Generator Description:		Not a generator, verified
Non-Notifier:		Not reported
Biennial Report Cycle:		Not reported
Accessibility:		Not reported
Active Site Indicator:		Handler Activities
State District Owner:		Not reported
State District:		Not reported
Mailing Address:		5475 WEST SAN FERNANDO RD
Mailing City,State,Zip:		LOS ANGELES, CA 90039
Owner Name:		RAY'S AUTOMOTIVE INC
Owner Type:		Other
Operator Name:		RAYMOND PIRJANLOO
Operator Type:		Other
Short-Term Generator Activity:		No
Importer Activity:		No
Mixed Waste Generator:		No
Transporter Activity:		No
Transfer Facility Activity:		No
Recycler Activity with Storage:		No
Small Quantity On-Site Burner Exemption:		No
Smelting Melting and Refining Furnace Exemption:		No
Underground Injection Control:		No
Off-Site Waste Receipt:		No
Universal Waste Indicator:		Yes
Universal Waste Destination Facility:		Yes
Federal Universal Waste:		No
Active Site Fed-Reg Treatment Storage and Disposal Facility:		Not reported
Active Site Converter Treatment storage and Disposal Facility:		Not reported
Active Site State-Reg Treatment Storage and Disposal Facility:		Not reported
Active Site State-Reg Handler:		---
Federal Facility Indicator:		Not reported
Hazardous Secondary Material Indicator:		N
Sub-Part K Indicator:		Not reported
Commercial TSD Indicator:		No
Treatment Storage and Disposal Type:		Not reported
2018 GPRA Permit Baseline:		Not on the Baseline
2018 GPRA Renewals Baseline:		Not on the Baseline
Permit Renewals Workload Universe:		Not reported

RAY'S AUTOMOTIVE INC (Continued) **1024851093**

Permit Workload Universe:	Not reported
Permit Progress Universe:	Not reported
Post-Closure Workload Universe:	Not reported
Closure Workload Universe:	Not reported
202 GPRA Corrective Action Baseline:	No
Corrective Action Workload Universe:	No
Subject to Corrective Action Universe:	No
Non-TSDFs Where RCRA CA has Been Imposed Universe:	No
TSDFs Potentially Subject to CA Under 3004 (u)/(v) Universe:	No
TSDFs Only Subject to CA under Discretionary Auth Universe:	No
Corrective Action Priority Ranking:	No NCAPS ranking
Environmental Control Indicator:	No
Institutional Control Indicator:	No
Human Exposure Controls Indicator:	N/A
Groundwater Controls Indicator:	N/A
Operating TSDF Universe:	Not reported
Full Enforcement Universe:	Not reported
Significant Non-Complier Universe:	No
Unaddressed Significant Non-Complier Universe:	No
Addressed Significant Non-Complier Universe:	No
Significant Non-Complier With a Compliance Schedule Universe:	No
Financial Assurance Required:	Not reported
Handler Date of Last Change:	2018-09-06 17:06:32.0
Recognized Trader-Importer:	No
Recognized Trader-Exporter:	No
Importer of Spent Lead Acid Batteries:	No
Exporter of Spent Lead Acid Batteries:	No
Recycler Activity Without Storage:	No
Manifest Broker:	No
Sub-Part P Indicator:	No

Handler - Owner Operator:

Owner/Operator Indicator:	Operator
Owner/Operator Name:	RAYMOND PIRJANLOO
Legal Status:	Other
Date Became Current:	Not reported
Date Ended Current:	Not reported
Owner/Operator Address:	440 IVY ST APT 4
Owner/Operator City,State,Zip:	GLENDALE, CA 91204-1226
Owner/Operator Telephone:	818-331-0381
Owner/Operator Telephone Ext:	Not reported
Owner/Operator Fax:	Not reported
Owner/Operator Email:	Not reported

Owner/Operator Indicator:	Owner
Owner/Operator Name:	RAY'S AUTOMOTIVE INC
Legal Status:	Other
Date Became Current:	Not reported
Date Ended Current:	Not reported
Owner/Operator Address:	440 IVY STREET #4
Owner/Operator City,State,Zip:	GLENDALE, CA 91204
Owner/Operator Telephone:	818-331-0381
Owner/Operator Telephone Ext:	Not reported
Owner/Operator Fax:	Not reported
Owner/Operator Email:	Not reported

RAY'S AUTOMOTIVE INC (Continued) **1024851093**

Historic Generators:
Receive Date: 2015-08-12 00:00:00.0
Handler Name: RAY'S AUTOMOTIVE INC
Federal Waste Generator Description: Not a generator, verified
State District Owner: Not reported
Large Quantity Handler of Universal Waste: No
Recognized Trader Importer: No
Recognized Trader Exporter: No
Spent Lead Acid Battery Importer: No
Spent Lead Acid Battery Exporter: No
Current Record: Yes
Non Storage Recycler Activity: Not reported
Electronic Manifest Broker: Not reported

List of NAICS Codes and Descriptions:
NAICS Code: 811111
NAICS Description: GENERAL AUTOMOTIVE REPAIR

Facility Has Received Notices of Violations:
Violations: No Violations Found

Evaluation Action Summary:
Evaluations: No Evaluations Found

L168 **TOP IRONS WORKS** **CA WIP** **S106769823**
South **5238 SAN FERNANDO RD** **N/A**
< 1/8 **GLENDALE, CA 91203**
0.109 mi.
576 ft. **Site 10 of 13 in cluster L**

Relative: WIP:
Lower Name: TOP IRONS WORKS
Address: 5238 San Fernando Rd
Actual: City,State,Zip: GLENDALE, CA 91203
469 ft. Region: 4
File Number: 113.5407
File Status: Historical
Staff: KLEE
Facility Suite: Not reported

K169 **GLENDALE MILL CO.** **CA WDS** **S106102497**
SW **4536 CUTTER ST** **CA WIP** **N/A**
< 1/8 **LOS ANGELES, CA 90039**
0.110 mi.
582 ft. **Site 9 of 10 in cluster K**

Relative: WDS:
Lower Name: GLENDALE MILL CO.
Address: 4536 Cutter St
Actual: City: LOS ANGELES
458 ft. Facility ID: 4 19I001801
Facility Type: Other - Does not fall into the category of Municipal/Domestic, Industrial, Agricultural or Solid Waste (Class I, II or III)

GLENDALE MILL CO. (Continued) **S106102497**

Facility Status:	Active - Any facility with a continuous or seasonal discharge that is under Waste Discharge Requirements.
NPDES Number:	CAS000001 The 1st 2 characters designate the state. The remaining 7 are assigned by the Regional Board
Subregion:	4
Facility Telephone:	8182443196
Facility Contact:	Tom Abbott
Agency Name:	GLENDALE MILL CO.
Agency Address:	Not reported
Agency City,St,Zip:	0
Agency Contact:	Not reported
Agency Telephone:	Not reported
Agency Type:	Private
SIC Code:	2431
SIC Code 2:	Not reported
Primary Waste Type:	Nonhazardous Solid Wastes/Influent or Solid Wastes that contain nonhazardous putrescible and non putrescible solid, semisolid, and liquid wastes (E.G., garbage, trash, refuse, paper, demolition and construction wastes, manure, vegetable or animal solid and semisolid waste).
Primary Waste:	STORMS
Waste Type2:	Not reported
Waste2:	Stormwater Runoff
Primary Waste Type:	Nonhazardous Solid Wastes/Influent or Solid Wastes that contain nonhazardous putrescible and non putrescible solid, semisolid, and liquid wastes (E.G., garbage, trash, refuse, paper, demolition and construction wastes, manure, vegetable or animal solid and semisolid waste).
Secondary Waste:	Not reported
Secondary Waste Type:	Not reported
Design Flow:	0
Baseline Flow:	0
Reclamation:	No reclamation requirements associated with this facility.
POTW:	The facility is not a POTW.
Treat To Water:	Minor Threat to Water Quality. A violation of a regional board order should cause a relatively minor impairment of beneficial uses compared to a major or minor threat. Not: All nurds without a TTWQ will be considered a minor threat to water quality unless coded at a higher Level. A Zero (0) may be used to code those NURDS that are found to represent no threat to water quality.
Complexity:	Category C - Facilities having no waste treatment systems, such as cooling water dischargers or thosewho must comply through best management practices, facilities with passive waste treatment and disposal systems, such as septic systems with subsurface disposal, or dischargers having waste storage systems with land disposal such as dairy waste ponds.

WIP:

Name:	GLENDALE MILL CO.
Address:	4536 Cutter St
City,State,Zip:	LOS ANGELES, CA 90039
Region:	4
File Number:	113.0387
File Status:	**Historical**
Staff:	LM
Facility Suite:	Not reported

K170
SW
< 1/8
0.110 mi.
582 ft.

GLENDALE MILL COMPANY
4536 W CUTTER ST
LOS ANGELES, CA 90039

Site 10 of 10 in cluster K

CA HAZMAT **S123548569**
N/A

Relative:
Lower

Actual:
458 ft.

LOS ANGELES HM:

Name:	GLENDALE MILL COMPANY
Address:	4536 W CUTTER ST
City,State,Zip:	LOS ANGELES, CA 90039
Facility ID:	FA0022925
Last Run Date:	06/01/2019
Status:	INACTIVE

P171
SSE
< 1/8
0.111 mi.
584 ft.

H & M GRAPHIC SERVICES
730 SALEM ST
GLENDALE, CA 91203

Site 2 of 9 in cluster P

CA WIP **S106769407**
N/A

Relative:
Higher

Actual:
475 ft.

WIP:

Name:	H & M GRAPHIC SERVICES
Address:	730 Salem St
City,State,Zip:	GLENDALE, CA 91203
Region:	4
File Number:	113.0332
File Status:	**Historical**
Staff:	RNEVAREZ
Facility Suite:	Not reported

P172
SSE
< 1/8
0.111 mi.
584 ft.

CINETECH CORP
730 SALEM ST
GLENDALE, CA 91203

Site 3 of 9 in cluster P

RCRA NonGen / NLR **1000223726**
FINDS **CAD980736516**
ECHO

Relative:
Higher

Actual:
475 ft.

RCRA NonGen / NLR:

Date Form Received by Agency:		1982-08-13 00:00:00.0
Handler Name:	CINETECH CORP	
Handler Address:		730 SALEM ST
Handler City,State,Zip:		GLENDALE, CA 91203
EPA ID:		CAD980736516
Contact Name:		ENVIRONMENTAL MANAGER
Contact Address:		730 SALEM ST
Contact City,State,Zip:		GLENDALE, CA 91203
Contact Telephone:		213-242-2181
Contact Fax:		Not reported
Contact Email:		Not reported
Contact Title:		Not reported
EPA Region:		09
Land Type:		Not reported
Federal Waste Generator Description:		Not a generator, verified
Non-Notifier:		Not reported
Biennial Report Cycle:		Not reported
Accessibility:		Not reported
Active Site Indicator:		Not reported
State District Owner:		CA
State District:		3

CINETECH CORP (Continued) **1000223726**

Mailing Address:	SALEM ST
Mailing City,State,Zip:	GLENDALE, CA 91203
Owner Name:	STANLEY COHEN
Owner Type:	Private
Operator Name:	NOT REQUIRED
Operator Type:	Private
Short-Term Generator Activity:	No
Importer Activity:	No
Mixed Waste Generator:	No
Transporter Activity:	No
Transfer Facility Activity:	No
Recycler Activity with Storage:	No
Small Quantity On-Site Burner Exemption:	No
Smelting Melting and Refining Furnace Exemption:	No
Underground Injection Control:	No
Off-Site Waste Receipt:	No
Universal Waste Indicator:	No
Universal Waste Destination Facility:	No
Federal Universal Waste:	No
Active Site Fed-Reg Treatment Storage and Disposal Facility:	Not reported
Active Site Converter Treatment storage and Disposal Facility:	Not reported
Active Site State-Reg Treatment Storage and Disposal Facility:	Not reported
Active Site State-Reg Handler:	---
Federal Facility Indicator:	Not reported
Hazardous Secondary Material Indicator:	NN
Sub-Part K Indicator:	Not reported
Commercial TSD Indicator:	No
Treatment Storage and Disposal Type:	Not reported
2018 GPRA Permit Baseline:	Not on the Baseline
2018 GPRA Renewals Baseline:	Not on the Baseline
Permit Renewals Workload Universe:	Not reported
Permit Workload Universe:	Not reported
Permit Progress Universe:	Not reported
Post-Closure Workload Universe:	Not reported
Closure Workload Universe:	Not reported
202 GPRA Corrective Action Baseline:	No
Corrective Action Workload Universe:	No
Subject to Corrective Action Universe:	No
Non-TSDFs Where RCRA CA has Been Imposed Universe:	No
TSDFs Potentially Subject to CA Under 3004 (u)/(v) Universe:	No
TSDFs Only Subject to CA under Discretionary Auth Universe:	No
Corrective Action Priority Ranking:	No NCAPS ranking
Environmental Control Indicator:	No
Institutional Control Indicator:	No
Human Exposure Controls Indicator:	N/A
Groundwater Controls Indicator:	N/A
Operating TSDF Universe:	Not reported
Full Enforcement Universe:	Not reported
Significant Non-Complier Universe:	No
Unaddressed Significant Non-Complier Universe:	No
Addressed Significant Non-Complier Universe:	No
Significant Non-Complier With a Compliance Schedule Universe:	No
Financial Assurance Required:	Not reported
Handler Date of Last Change:	2000-09-15 17:29:24.0
Recognized Trader-Importer:	No
Recognized Trader-Exporter:	No
Importer of Spent Lead Acid Batteries:	No

CINETECH CORP (Continued) **1000223726**

Exporter of Spent Lead Acid Batteries:	No
Recycler Activity Without Storage:	Not reported
Manifest Broker:	Not reported
Sub-Part P Indicator:	Not reported

Handler - Owner Operator:

Owner/Operator Indicator:	Owner
Owner/Operator Name:	STANLEY COHEN
Legal Status:	Private
Date Became Current:	Not reported
Date Ended Current:	Not reported
Owner/Operator Address:	NOT REQUIRED
Owner/Operator City,State,Zip:	NOT REQUIRED, ME 99999
Owner/Operator Telephone:	415-555-1212
Owner/Operator Telephone Ext:	Not reported
Owner/Operator Fax:	Not reported
Owner/Operator Email:	Not reported

Owner/Operator Indicator:	Operator
Owner/Operator Name:	NOT REQUIRED
Legal Status:	Private
Date Became Current:	Not reported
Date Ended Current:	Not reported
Owner/Operator Address:	NOT REQUIRED
Owner/Operator City,State,Zip:	NOT REQUIRED, ME 99999
Owner/Operator Telephone:	415-555-1212
Owner/Operator Telephone Ext:	Not reported
Owner/Operator Fax:	Not reported
Owner/Operator Email:	Not reported

Historic Generators:

Receive Date:	1982-08-13 00:00:00.0
Handler Name: CINETECH CORP	
Federal Waste Generator Description:	Not a generator, verified
State District Owner:	CA
Large Quantity Handler of Universal Waste:	No
Recognized Trader Importer:	No
Recognized Trader Exporter:	No
Spent Lead Acid Battery Importer:	No
Spent Lead Acid Battery Exporter:	No
Current Record:	Yes
Non Storage Recycler Activity:	Not reported
Electronic Manifest Broker:	Not reported

List of NAICS Codes and Descriptions:

NAICS Codes:	No NAICS Codes Found

Facility Has Received Notices of Violations:

Violations:	No Violations Found

Evaluation Action Summary:

Evaluations:	No Evaluations Found

CINETECH CORP (Continued) **1000223726**

FINDS:
Registry ID: 110002671181

Click Here:

Environmental Interest/Information System:
RCRAInfo is a national information system that supports the Resource Conservation and Recovery Act (RCRA) program through the tracking of events and activities related to facilities that generate, transport, and treat, store, or dispose of hazardous waste. RCRAInfo allows RCRA program staff to track the notification, permit, compliance, and corrective action activities required under RCRA.

Click this hyperlink while viewing on your computer to access additional FINDS: detail in the EDR Site Report.

ECHO:

Envid:	1000223726
Registry ID:	110002671181
DFR URL:	http://echo.epa.gov/detailed-facility-report?fid=110002671181
Name:	CINETECH CORP
Address:	730 SALEM ST
City,State,Zip:	GLENDALE, CA 91203

L173 **UNLIMITED SALES** **CA WIP** **S106769825**
South **5246 SAN FERNANDO RD** **N/A**
< 1/8 **GLENDALE, CA 91203**
0.115 mi.
609 ft. **Site 11 of 13 in cluster L**

Relative: WIP:
Lower

Name:	UNLIMITED SALES
Address:	5246 San Fernando Rd
City,State,Zip:	GLENDALE, CA 91203
Region:	4
File Number:	113.5410
File Status:	**Historical**
Staff:	UNIDENTIFIED
Facility Suite:	Not reported

Actual:
467 ft.

Q174 **UNIVERSAL STUDIOS CORP** **CA HAZNET** **S112968291**
SSW **5303 W SAN FERNANDO RD** **CA HAZMAT** **N/A**
< 1/8 **LOS ANGELES, CA 90039** **CA HWTS**
0.116 mi.
612 ft. **Site 1 of 5 in cluster Q**

Relative: HAZNET:
Lower

Name:	UNIVERSAL STUDIOS CORP
Address:	5303 W SAN FERNANDO RD
Address 2:	Not reported
City,State,Zip:	LOS ANGELES, CA 900391013
Contact:	JANNELLE GONZALES
Telephone:	8186223903
Mailing Name:	Not reported
Mailing Address:	100 UNIVERSAL CITY PLZ

Actual:
462 ft.

Year: 2009

UNIVERSAL STUDIOS CORP (Continued) **S112968291**

Gepaid: CAC002627359
TSD EPA ID: NVT330010000
CA Waste Code: 291 - Latex waste
Disposal Method: H039 - Other Recovery Of Reclamation For Reuse Including Acid Regeneration, Organics Recovery Ect
Tons: 0.15

Year: 2008
Gepaid: CAC002627359
TSD EPA ID: NVT330010000
CA Waste Code: 291 - Latex waste
Disposal Method: H039 - Other Recovery Of Reclamation For Reuse Including Acid Regeneration, Organics Recovery Ect
Tons: 0.2

Additional Info:
Year: 2008
Gen EPA ID: CAC002627359

Shipment Date: 20080811
Creation Date: 12/30/2008 18:30:07
Receipt Date: 20080819
Manifest ID: 001256495SKS
Trans EPA ID: TXR000050930
Trans Name: SAFETY-KLEEN SYSTEMS INC
Trans 2 EPA ID: OKD981588791
Trans 2 Name: TRIAD
TSDF EPA ID: NVT330010000
Trans Name: US ECOLOGY NEVADA
TSDF Alt EPA ID: Not reported
TSDF Alt Name: Not reported
Waste Code Description: 291 - Latex waste
RCRA Code: Not reported
Meth Code: H039 - Other Recovery Of Reclamation For Reuse Including Acid Regeneration, Organics Recovery Ect
Quantity Tons: 0.2
Waste Quantity: 400
Quantity Unit: P
Additional Code 1: Not reported
Additional Code 2: Not reported
Additional Code 3: Not reported
Additional Code 4: Not reported
Additional Code 5: Not reported

Additional Info:
Year: 2009
Gen EPA ID: CAC002627359

Shipment Date: 20090306
Creation Date: 10/30/2008 18:30:39
Receipt Date: 20080320
Manifest ID: 000117077SKS
Trans EPA ID: TXR000050930
Trans Name: SAFETY-KLEEN SYSTEMS INC
Trans 2 EPA ID: OKD981588791

UNIVERSAL STUDIOS CORP (Continued) **S112968291**

Trans 2 Name:	TRIAD
TSDF EPA ID:	NVT330010000
Trans Name:	US ECOLOGY NEVADA
TSDF Alt EPA ID:	Not reported
TSDF Alt Name:	Not reported
Waste Code Description:	291 - Latex waste
RCRA Code:	Not reported
Meth Code:	H039 - Other Recovery Of Reclamation For Reuse Including Acid Regeneration, Organics Recovery Ect
Quantity Tons:	0.15
Waste Quantity:	300
Quantity Unit:	P
Additional Code 1:	Not reported
Additional Code 2:	Not reported
Additional Code 3:	Not reported
Additional Code 4:	Not reported
Additional Code 5:	Not reported

LOS ANGELES HM:

Name:	R S HUGHES CO INC
Address:	5303 W SAN FERNANDO RD
City,State,Zip:	LOS ANGELES, CA 90039
Facility ID:	FA0000351
Last Run Date:	06/01/2019
Status:	INACTIVE

HWTS:

Name:	UNIVERSAL STUDIOS CORP
Address:	5303 W SAN FERNANDO RD
Address 2:	Not reported
City,State,Zip:	LOS ANGELES, CA 900391013
EPA ID:	CAC002627359
Inactive Date:	08/26/2008
Create Date:	02/27/2008
Last Act Date:	09/18/2008
Mailing Name:	Not reported
Mailing Address:	100 UNIVERSAL CITY PLZ
Mailing Address 2:	Not reported
Mailing City,State,Zip:	UNIVERSAL CITY, CA 916081002
Owner Name:	UNIVERSAL STUDIOS CORP
Owner Address:	100 UNIVERSAL CITY PLZ
Owner Address 2:	Not reported
Owner City,State,Zip:	UNIVERSAL CITY, CA 916081002
Contact Name:	JANNELLE GONZALES
Contact Address:	100 UNIVERSAL CITY PLZ
Contact Address 2:	Not reported
City,State,Zip:	UNIVERSAL CITY, CA 916081002

L175 **HOSE LINE** **CA WIP** **S106769864**
South **5244 SAN FERNANDO RD** **N/A**
< 1/8 **GLENDALE, CA 91204**
0.116 mi.
613 ft. **Site 12 of 13 in cluster L**

Relative: WIP:
Lower

Actual: Name: HOSE LINE
467 ft. Address: 5244 San Fernando Rd
City,State,Zip: GLENDALE, CA 91204
Region: 4
File Number: 113.6711
File Status: **Historical**
Staff: UNIDENTIFIED
Facility Suite: Not reported

R176 **SOUTH COAST RECYCLING, INC.** **CA WIP** **S107257208**
WNW **5487 W SAN FERNANDO RD** **N/A**
< 1/8 **LOS ANGELES, CA 90039**
0.117 mi.
616 ft. **Site 1 of 2 in cluster R**

Relative: WIP:
Lower

Actual: Name: SOUTH COAST RECYCLING, INC.
461 ft. Address: 5487 W San Fernando Rd
City,State,Zip: LOS ANGELES, CA 90039
Region: 4
File Number: 113.5416
File Status: **Historical**
Staff: MH
Facility Suite: Not reported

R177 **SOUTH COAST FIBERS INC** **CA SWRCY** **S107869739**
WNW **5487 W SAN FERNANDO RD** **CA HAZMAT** **N/A**
< 1/8 **LOS ANGELES, CA 90039** **CA CERS**
0.117 mi.
616 ft. **Site 2 of 2 in cluster R**

Relative: SWRCY:
Lower

Actual: Name: SOUTH COAST FIBERS INC
461 ft. Address: 5487 W SAN FERNANDO RD
City,State,Zip: LOS ANGELES, CA 90039
Reg Id: 18758
Cert Id: RC13141
Mailing Address: 4560 Doran St
Mailing City: Los Angeles
Mailing State: CA
Mailing Zip Code: 90039
Website: Not reported
Email: Not reported
Phone Number: (818) 552-4068
Rural: N
Operation Begin Date: 11/18/2006
Aluminium: Y
Glass: Y
Plastic: Y
Bimetal: Y
Hours of Operation: Mon - Fri 7:30 am - 5:00 pm; Sat 7:30 am - 3:30 pm; Sun Closed

SOUTH COAST FIBERS INC (Continued) **S107869739**

Organization ID: 18758
Organization Name: South Coast Fibers Inc

LOS ANGELES HM:
Name: SOUTH COAST FIBERS INC
Address: 5487 W SAN FERNANDO RD
City,State,Zip: LOS ANGELES, CA 90039
Facility ID: FA0012565
Last Run Date: 06/01/2019
Status: ACTIVE

CERS:
Name: SOUTH COAST FIBERS INC
Address: 5487 W SAN FERNANDO RD
City,State,Zip: LOS ANGELES, CA 90039
Site ID: 69139
CERS ID: 10245004
CERS Description: Chemical Storage Facilities

Violations:
Site ID: 69139
Site Name: SOUTH COAST FIBERS INC
Violation Date: 02-05-2020
Citation: HSC 6.95 25508(a)(1) - California Health and Safety Code, Chapter 6.95, Section(s) 25508(a)(1)
Violation Description: Failure to complete and electronically submit a site map with all required content.
Violation Notes: Returned to compliance on 05/05/2020. Review, update and resubmit the site map in CERS to include all required elements. You can download detailed SITE MAP INSTRUCTIONS in the Hazardous Materials Business Plan (HMBP) Section using the following link https://www.lafd.org/fire-prevention/cupa/documents-forms
Violation Division: Los Angeles City Fire Department
Violation Program: HMRRP
Violation Source: CERS

Site ID: 69139
Site Name: SOUTH COAST FIBERS INC
Violation Date: 02-05-2020
Citation: HSC 6.95 25508(a)(1) - California Health and Safety Code, Chapter 6.95, Section(s) 25508(a)(1)
Violation Description: Failure to establish and electronically submit an adequate emergency response plan and procedures for a release or threatened release of a hazardous material.
Violation Notes: Returned to compliance on 05/05/2020. The emergency response phone number(s) listed in Sections C3 through C6 of the Emergency Response/Contingency Plan are incorrect and/or missing. Please review the form and correct the following: WATER BOARD PHONE #. The phone number for the Local CUPA should be (213)978-3680 and the phone number for the Region Water Quality Control Board is (213) 576-6600. You can download the most current CONTINGENCY PLAN form as well as CONTINGENCY PLAN INSTRUCTIONS in the Hazardous Materials Business Plan Section (HMBP) using the following link https://www.lafd.org/fire-prevention/cupa/documents-forms
Violation Division: Los Angeles City Fire Department
Violation Program: HMRRP
Violation Source: CERS

SOUTH COAST FIBERS INC (Continued) **S107869739**

Site ID: 69139
Site Name: SOUTH COAST FIBERS INC
Violation Date: 02-05-2020
Citation: HSC 6.95 25508(a)(1) - California Health and Safety Code, Chapter 6.95, Section(s) 25508(a)(1)
Violation Description: Failure to complete and electronically submit hazardous material inventory information for all reportable hazardous materials on site at or above reportable quantities.
Violation Notes: Returned to compliance on 05/05/2020. Review, update and resubmit the Hazardous Materials Inventory into CERS to include all hazardous material stored in a capacity greater than 55 gallons of liquid, 200 cubic feet of compressed gas or 500 pounds in weight of a solid. Please correct the following; ADD: PROPANE 300 CU FT
Violation Division: Los Angeles City Fire Department
Violation Program: HMRRP
Violation Source: CERS

Evaluation:
Eval General Type: Compliance Evaluation Inspection
Eval Date: 02-05-2020
Violations Found: Yes
Eval Type: Routine done by local agency
Eval Notes: Consent to enter, inspect and take photographs was given by: Joe Pimentel The Business Activities, Owner/Operator Identification, Hazardous Materials Inventory, Site Map, Emergency Response/Contingency Plan and Employee Training Plan sections were reviewed in CERS and field verified. Review and correct any violations indicated previously in this report, on or before the COMPLY BY date associated with each violation. NOTE: The LAMC, Sections (L.A.M.C. SECTION 57.105.1.4; 57.120.3; 57.121.2 and 57.121.2.1.) requires businesses that store, use or handle hazardous materials in the City of Los Angeles to obtain a Consolidated Permit from the Los Angeles Fire Department CUPA **** Annual submission of a Hazardous Materials Business Plan into California Environmental Reporting System (CERS) is required between January 1 and March 1 of every year. Per L.A.M.C. 57.121.3.5, failure to submit the required hazardous material business plan (HMBP) information annually into CERS [Truncated]
Eval Division: Los Angeles City Fire Department
Eval Program: HMRRP
Eval Source: CERS

Eval General Type: Other/Unknown
Eval Date: 05-05-2020
Violations Found: No
Eval Type: Other, not routine, done by local agency
Eval Notes: All violations corrected and cleared.
Eval Division: Los Angeles City Fire Department
Eval Program: HMRRP
Eval Source: CERS

Eval General Type: Compliance Evaluation Inspection
Eval Date: 06-03-2016
Violations Found: No
Eval Type: Routine done by local agency
Eval Notes: On site for routine hazardous materials and business emergency plan inspection. Consent to enter and inspect was given by JOE PIMENTEL - MANAGER. CONTACT INFORMATION: JOHN@SOCOASTREC.COM Observed the

SOUTH COAST FIBERS INC (Continued) **S107869739**

facility and inspected hazardous materials storage. Annual employee safety training records were not maintained. Facility has also not electronically disclosed the onsite hazardous materials inventory or submitted a business emergency plan in California Environmental Reporting System (CERS). Please go to https://cersbusiness2.calepa.ca.gov to complete a chemical inventory disclosure and business emergency plan. The facility is responsible for identifying all hazardous materials, to include hazardous wastes, which are above disclosure thresholds. If there is a change in the type or amount of chemicals that are maintained on site, please submit revised documents (electronically)within 30 days of the change.
ADDITIONAL COMMENT: COMPLAINT

Eval Division: Los Angeles City Fire Department
Eval Program: HMRRP
Eval Source: CERS

Affiliation:

Affiliation Type Desc: Operator
Entity Name: South Coast Recycling Inc.
Entity Title: Not reported
Affiliation Address: Not reported
Affiliation City: Not reported
Affiliation State: Not reported
Affiliation Country: Not reported
Affiliation Zip: Not reported
Affiliation Phone: (323) 245-5133

Affiliation Type Desc: Parent Corporation
Entity Name: SOUTH COAST FIBERS INC
Entity Title: Not reported
Affiliation Address: Not reported
Affiliation City: Not reported
Affiliation State: Not reported
Affiliation Country: Not reported
Affiliation Zip: Not reported
Affiliation Phone: Not reported

Affiliation Type Desc: Environmental Contact
Entity Name: John Gasparian
Entity Title: Not reported
Affiliation Address: 4560 DORAN ST
Affiliation City: LOS ANGELES
Affiliation State: CA
Affiliation Country: Not reported
Affiliation Zip: 90039
Affiliation Phone: Not reported

Affiliation Type Desc: Legal Owner
Entity Name: SOUTH COAST RECYCLING INC
Entity Title: Not reported
Affiliation Address: 4560 DORAN ST
Affiliation City: LOS ANGELES
Affiliation State: CA
Affiliation Country: United States
Affiliation Zip: 90039
Affiliation Phone: (323) 245-5133

SOUTH COAST FIBERS INC (Continued) **S107869739**

Affiliation Type Desc:	Property Owner
Entity Name:	John Gasparian
Entity Title:	Not reported
Affiliation Address:	4560 DORAN ST
Affiliation City:	LOS ANGELES
Affiliation State:	CA
Affiliation Country:	United States
Affiliation Zip:	90039
Affiliation Phone:	(323) 245-5133

Affiliation Type Desc:	Document Preparer
Entity Name:	John Gasparian
Entity Title:	Not reported
Affiliation Address:	Not reported
Affiliation City:	Not reported
Affiliation State:	Not reported
Affiliation Country:	Not reported
Affiliation Zip:	Not reported
Affiliation Phone:	Not reported

Affiliation Type Desc:	Facility Mailing Address
Entity Name:	Mailing Address
Entity Title:	Not reported
Affiliation Address:	5487 W SAN FERNANDO RD
Affiliation City:	LOS ANGELES
Affiliation State:	CA
Affiliation Country:	Not reported
Affiliation Zip:	90039
Affiliation Phone:	Not reported

Affiliation Type Desc:	Identification Signer
Entity Name:	John Gasparian
Entity Title:	Owner
Affiliation Address:	Not reported
Affiliation City:	Not reported
Affiliation State:	Not reported
Affiliation Country:	Not reported
Affiliation Zip:	Not reported
Affiliation Phone:	Not reported

Affiliation Type Desc:	CUPA District
Entity Name:	Los Angeles City Fire Department
Entity Title:	Not reported
Affiliation Address:	200 North Main Street, Room 1780
Affiliation City:	Los Angeles
Affiliation State:	CA
Affiliation Country:	Not reported
Affiliation Zip:	90012
Affiliation Phone:	(213) 978-3680

L178
South
< 1/8
0.117 mi.
619 ft.

IFG PRINTING CO.
5242 SAN FERNANDO RD
GLENDALE, CA 81203

Site 13 of 13 in cluster L

CA WIP **S106769824**
N/A

Relative:
Lower

Actual:
467 ft.

WIP:

Name:	IFG PRINTING CO.
Address:	5242 San Fernando Rd
City,State,Zip:	GLENDALE, CA 81203-2439
Region:	4
File Number:	113.5408
File Status:	**Historical**
Staff:	KLEE
Facility Suite:	Not reported

179
NNE
< 1/8
0.120 mi.
636 ft.

J. V. PRECISION INC.
746 W DORAN ST
GLENDALE, CA 91203

CA WIP **S106767482**
N/A

Relative:
Higher

Actual:
486 ft.

WIP:

Name:	J. V. PRECISION INC.
Address:	746 W Doran St
City,State,Zip:	GLENDALE, CA 91203
Region:	4
File Number:	109.0326
File Status:	**Historical**
Staff:	UNIDENTIFIED
Facility Suite:	Not reported

P180
South
< 1/8
0.124 mi.
653 ft.

PRIME TIME COLLISION CENTER
5236 SAN FERNANDO RD
GLENDALE, CA 91203

Site 4 of 9 in cluster P

CA CERS HAZ WASTE **S106769822**
CA HAZNET **N/A**
CA WIP
CA CERS
CA HWTS

Relative:
Lower

Actual:
469 ft.

CERS HAZ WASTE:

Name:	TOP RANK MOTORS DBA PRIME TIME COLLISION CENTER
Address:	5236 SAN FERNANDO RD
City,State,Zip:	GLENDALE, CA 91203
Site ID:	359325
CERS ID:	10645783
CERS Description:	Hazardous Waste Generator

HAZNET:

Name:	PRIME TIME COLLISION CENTER
Address:	5236 SAN FERNANDO RD
Address 2:	Not reported
City,State,Zip:	GLENDALE, CA 912032439
Contact:	GAGY SIMONIAN
Telephone:	8183597000
Mailing Name:	Not reported
Mailing Address:	5236 SAN FERNANDO RD
Year:	2015
Gepaid:	CAL000355913

PRIME TIME COLLISION CENTER (Continued) **S106769822**

TSD EPA ID:	CAD044429835
CA Waste Code:	213 - Hydrocarbon solvents (benzene, hexane, Stoddard, Etc.)
Disposal Method:	H141 - Storage, Bulking, And/Or Transfer Off Site--No Treatment/Reovery (H010-H129) Or (H131-H135)
Tons:	0.3

Additional Info:

Year:	2015
Gen EPA ID:	CAL000355913
Shipment Date:	20150922
Creation Date:	12/21/2015 22:15:08
Receipt Date:	20151003
Manifest ID:	005088629SKS
Trans EPA ID:	TXR000081205
Trans Name:	SAFETY-KLEEN SYSTEMS INC
Trans 2 EPA ID:	Not reported
Trans 2 Name:	Not reported
TSDF EPA ID:	CAD044429835
Trans Name:	CLEAN HARBORS WILMINGTON LLC
TSDF Alt EPA ID:	Not reported
TSDF Alt Name:	Not reported
Waste Code Description:	213 - Hydrocarbon solvents (benzene, hexane, Stoddard, etc.
RCRA Code:	F005
Meth Code:	H141 - Storage, Bulking, And/Or Transfer Off Site--No Treatment/Reovery (H010-H129) Or (H131-H135)
Quantity Tons:	0.15
Waste Quantity:	300
Quantity Unit:	P
Additional Code 1:	F003
Additional Code 2:	D006
Additional Code 3:	D005
Additional Code 4:	D001
Additional Code 5:	Not reported
Shipment Date:	20150310
Creation Date:	6/25/2015 22:15:36
Receipt Date:	20150330
Manifest ID:	004765571SKS
Trans EPA ID:	TXR000081205
Trans Name:	SAFETY-KLEEN SYSTEMS INC
Trans 2 EPA ID:	Not reported
Trans 2 Name:	Not reported
TSDF EPA ID:	CAD044429835
Trans Name:	CLEAN HARBORS WILMINGTON LLC
TSDF Alt EPA ID:	Not reported
TSDF Alt Name:	Not reported
Waste Code Description:	213 - Hydrocarbon solvents (benzene, hexane, Stoddard, etc.
RCRA Code:	F005
Meth Code:	H141 - Storage, Bulking, And/Or Transfer Off Site--No Treatment/Reovery (H010-H129) Or (H131-H135)
Quantity Tons:	0.15
Waste Quantity:	300
Quantity Unit:	P
Additional Code 1:	F003
Additional Code 2:	D006

PRIME TIME COLLISION CENTER (Continued) **S106769822**

Additional Code 3: D005
Additional Code 4: D001
Additional Code 5: Not reported

WIP:
Name: MR. K'S REALTY
Address: 5236 San Fernando Rd
City,State,Zip: GLENDALE, CA 91203
Region: 4
File Number: 113.5406
File Status: Historical
Staff: UNIDENTIFIED
Facility Suite: Not reported

CERS:
Name: TOP RANK MOTORS DBA PRIME TIME COLLISION CENTER
Address: 5236 SAN FERNANDO RD
City,State,Zip: GLENDALE, CA 91203
Site ID: 359325
CERS ID: 10645783
CERS Description: Chemical Storage Facilities

Violations:
Site ID: 359325
Site Name: Top Rank Motors dba Prime Time Collision Center
Violation Date: 03-19-2019
Citation: HSC 6.95 25508(a)(1) - California Health and Safety Code, Chapter 6.95, Section(s) 25508(a)(1)
Violation Description: Failure to annually review and electronically certify that the business plan is complete and accurate on or before the annual due date.
Violation Notes: Returned to compliance on 03/20/2019. CERS needs to be updated.
Violation Division: Glendale City Fire Department
Violation Program: HMRRP
Violation Source: CERS

Site ID: 359325
Site Name: Top Rank Motors dba Prime Time Collision Center
Violation Date: 03-19-2019
Citation: HSC 6.95 25508(a)(1) - California Health and Safety Code, Chapter 6.95, Section(s) 25508(a)(1)
Violation Description: Failure to complete and electronically submit hazardous material inventory information for all reportable hazardous materials on site at or above reportable quantities.
Violation Notes: Returned to compliance on 03/20/2019. inventory needs to be updated.
Violation Division: Glendale City Fire Department
Violation Program: HMRRP
Violation Source: CERS

Evaluation:
Eval General Type: Compliance Evaluation Inspection
Eval Date: 03-19-2019
Violations Found: No
Eval Type: Routine done by local agency
Eval Notes: No violations
Eval Division: Glendale City Fire Department

PRIME TIME COLLISION CENTER (Continued) **S106769822**

Eval Program: HW
Eval Source: CERS

Eval General Type: Compliance Evaluation Inspection
Eval Date: 03-19-2019
Violations Found: Yes
Eval Type: Routine done by local agency
Eval Notes: Not reported
Eval Division: Glendale City Fire Department
Eval Program: HMRRP
Eval Source: CERS

Coordinates:
Site ID: 359325
Facility Name: Top Rank Motors dba Prime Time Collision Center
Env Int Type Code: HWG
Program ID: 10645783
Coord Name: Not reported
Ref Point Type Desc: Center of a facility or station.
Latitude: 34.148270
Longitude: -118.272260

Affiliation:
Affiliation Type Desc: Document Preparer
Entity Name: Harmik Simonian
Entity Title: Not reported
Affiliation Address: Not reported
Affiliation City: Not reported
Affiliation State: Not reported
Affiliation Country: Not reported
Affiliation Zip: Not reported
Affiliation Phone: Not reported

Affiliation Type Desc: Facility Mailing Address
Entity Name: Mailing Address
Entity Title: Not reported
Affiliation Address: 5236 San Fernando Road
Affiliation City: Glendale
Affiliation State: CA
Affiliation Country: Not reported
Affiliation Zip: 91203
Affiliation Phone: Not reported

Affiliation Type Desc: CUPA District
Entity Name: Glendale City Fire Department
Entity Title: Not reported
Affiliation Address: 780 Flower Street
Affiliation City: Glendale
Affiliation State: CA
Affiliation Country: Not reported
Affiliation Zip: 91201
Affiliation Phone: (818) 548-4810

Affiliation Type Desc: Operator
Entity Name: Harmik Simonian
Entity Title: Not reported

PRIME TIME COLLISION CENTER (Continued) **S106769822**

Affiliation Address:	Not reported
Affiliation City:	Not reported
Affiliation State:	Not reported
Affiliation Country:	Not reported
Affiliation Zip:	Not reported
Affiliation Phone:	(818) 396-4997
Affiliation Type Desc:	Identification Signer
Entity Name:	Harmik Simonian
Entity Title:	Not reported
Affiliation Address:	Not reported
Affiliation City:	Not reported
Affiliation State:	Not reported
Affiliation Country:	Not reported
Affiliation Zip:	Not reported
Affiliation Phone:	Not reported
Affiliation Type Desc:	Environmental Contact
Entity Name:	Harmik Simonian
Entity Title:	Not reported
Affiliation Address:	5236 San Fernand Road
Affiliation City:	Glendale
Affiliation State:	CA
Affiliation Country:	Not reported
Affiliation Zip:	91203
Affiliation Phone:	Not reported
Affiliation Type Desc:	Legal Owner
Entity Name:	Harmik Simonian
Entity Title:	Not reported
Affiliation Address:	5236 San Fernando Road
Affiliation City:	Glendale
Affiliation State:	CA
Affiliation Country:	United States
Affiliation Zip:	91203
Affiliation Phone:	(818) 396-4997
Affiliation Type Desc:	Parent Corporation
Entity Name:	Top Rank Motors dba Prime Time Collision Center
Entity Title:	Not reported
Affiliation Address:	Not reported
Affiliation City:	Not reported
Affiliation State:	Not reported
Affiliation Country:	Not reported
Affiliation Zip:	Not reported
Affiliation Phone:	Not reported

HWTS:

Name:	PRIME TIME COLLISION CENTER
Address:	5236 SAN FERNANDO RD
Address 2:	Not reported
City,State,Zip:	GLENDALE, CA 912032439
EPA ID:	CAL000355913
Inactive Date:	06/30/2013
Create Date:	08/18/2010
Last Act Date:	03/26/2014

PRIME TIME COLLISION CENTER (Continued) **S106769822**

Mailing Name:	Not reported
Mailing Address:	5236 SAN FERNANDO RD
Mailing Address 2:	Not reported
Mailing City,State,Zip:	GLENDALE, CA 912032439
Owner Name:	GAGY SIMONIAN
Owner Address:	9303 SCOTMONT DR
Owner Address 2:	Not reported
Owner City,State,Zip:	TUJUNGA, CA 910423338
Contact Name:	GAGY SIMONIAN
Contact Address:	9303 SCOTMONT DR
Contact Address 2:	Not reported
City,State,Zip:	TUJUNGA, CA 910423338

NAICS:

EPA ID:	CAL000355913
Create Date:	2010-08-18 09:01:06.463
NAICS Code:	811121
NAICS Description:	Automotive Body, Paint, and Interior Repair and Maintenance
Issued EPA ID Date:	2010-08-18 09:01:06.43300
Inactive Date:	2013-06-30 00:00:00
Facility Name:	PRIME TIME COLLISION CENTER
Facility Address:	5236 SAN FERNANDO RD
Facility Address 2:	Not reported
Facility City:	GLENDALE
Facility County:	Not reported
Facility State:	CA
Facility Zip:	912032439

P181 **LANCO METALS** **CA CPS-SLIC S100866306**
SSE **747 W. WILSON AVE.** **CA CERS N/A**
1/8-1/4 **GLENDALE, CA 91203**
0.129 mi.
681 ft. **Site 5 of 9 in cluster P**

Relative:
Lower

Actual:
470 ft.

CPS-SLIC:

Name:	LANCO METALS
Address:	747 W. WILSON AVE.
City,State,Zip:	GLENDALE, CA 91203
Region:	STATE
Facility Status:	**Completed - Case Closed**
Status Date:	12/23/2014
Global Id:	SL603799107
Lead Agency:	LOS ANGELES RWQCB (REGION 4)
Lead Agency Case Number:	Not reported
Latitude:	34.1481687685992
Longitude:	-118.272028047157
Case Type:	Cleanup Program Site
Case Worker:	GJH
Local Agency:	Not reported
RB Case Number:	113.0207
File Location:	Not reported
Potential Media Affected:	Aquifer used for drinking water supply
Potential Contaminants of Concern:	Not reported
Site History:	Not reported

Click here to access the California GeoTracker records for this facility:

LANCO METALS (Continued) **S100866306**

CERS:
Name: LANCO METALS
Address: 747 W. WILSON AVE.
City,State,Zip: GLENDALE, CA 91203
Site ID: 187545
CERS ID: SL603799107
CERS Description: Cleanup Program Site

Affiliation:
Affiliation Type Desc: Regional Board Caseworker
Entity Name: JEFFREY HU - LOS ANGELES RWQCB (REGION 4)
Entity Title: Not reported
Affiliation Address: 320 W. 4TH ST., SUITE 200
Affiliation City: LOS ANGELES
Affiliation State: CA
Affiliation Country: Not reported
Affiliation Zip: Not reported
Affiliation Phone: Not reported

P182 **ZOE FASHION DESIGN** **CA WIP** **S106484890**
SSE **747 W WILSON AVE** **N/A**
1/8-1/4 **GLENDALE, CA 91203**
0.129 mi.
681 ft. **Site 6 of 9 in cluster P**

Relative:
Lower

Actual:
470 ft.

WIP:
Name: ZOE FASHION DESIGN
Address: 747 W Wilson Ave
City,State,Zip: GLENDALE, CA 91203
Region: 4
File Number: 113.0207
File Status: **Backlog**
Staff: UNIDENTIFIED
Facility Suite: Not reported

S183 **FURNITURE TOWN** **CA WIP** **S103660594**
SW **4550 CUTTER ST** **N/A**
1/8-1/4 **LOS ANGELES, CA 90039**
0.130 mi.
685 ft. **Site 1 of 2 in cluster S**

Relative:
Lower

Actual:
457 ft.

WIP:
Name: FURNITURE TOWN
Address: 4550 Cutter St
City,State,Zip: LOS ANGELES, CA 90039
Region: 4
File Number: 113.0388
File Status: **Historical**
Staff: LM
Facility Suite: Not reported

P184 **LARRY BROWN LITHOGRAPHERS** **CA WIP** **S106769323**
SSE **745 WILSON AVE** **N/A**
1/8-1/4 **GLENDALE, CA 91203**
0.131 mi.
690 ft. **Site 7 of 9 in cluster P**

Relative: **Lower**
Actual: **471 ft.**

WIP:

Name:	LARRY BROWN LITHOGRAPHERS
Address:	745 Wilson Ave
City,State,Zip:	GLENDALE, CA 91203
Region:	4
File Number:	113.0206
File Status:	**Historical**
Staff:	RNEVAREZ
Facility Suite:	Not reported

P185 **CLEAR IMAGE PRINTING CO** **RCRA NonGen / NLR** **1024833495**
SSE **731 W WILSON AVE** **CAL000372860**
1/8-1/4 **GLENDALE, CA 91203**
0.145 mi.
768 ft. **Site 8 of 9 in cluster P**

Relative: **Lower**
Actual: **473 ft.**

RCRA NonGen / NLR:

Date Form Received by Agency:	2012-03-20 00:00:00.0
Handler Name:	CLEAR IMAGE PRINTING CO
Handler Address:	731 W WILSON AVE
Handler City,State,Zip:	GLENDALE, CA 91203-2447
EPA ID:	CAL000372860
Contact Name:	JASON BYERS
Contact Address:	12744 SAN FERNANDO RD
Contact City,State,Zip:	SYLMAR, CA 91342
Contact Telephone:	818-630-7677
Contact Fax:	818-547-4685
Contact Email:	JASON@CLEARIMAGEPRINTING.COM
Contact Title:	Not reported
EPA Region:	09
Land Type:	Not reported
Federal Waste Generator Description:	Not a generator, verified
Non-Notifier:	Not reported
Biennial Report Cycle:	Not reported
Accessibility:	Not reported
Active Site Indicator:	Handler Activities
State District Owner:	Not reported
State District:	Not reported
Mailing Address:	12744 SAN FERNANDO RD
Mailing City,State,Zip:	SYLMAR, CA 91342-0000
Owner Name:	ANTHONY TOVEN
Owner Type:	Other
Operator Name:	JASON BYERS
Operator Type:	Other
Short-Term Generator Activity:	No
Importer Activity:	No
Mixed Waste Generator:	No
Transporter Activity:	No
Transfer Facility Activity:	No
Recycler Activity with Storage:	No
Small Quantity On-Site Burner Exemption:	No
Smelting Melting and Refining Furnace Exemption:	No
Underground Injection Control:	No
Off-Site Waste Receipt:	No

CLEAR IMAGE PRINTING CO (Continued) **1024833495**

Universal Waste Indicator:	Yes
Universal Waste Destination Facility:	Yes
Federal Universal Waste:	No
Active Site Fed-Reg Treatment Storage and Disposal Facility:	Not reported
Active Site Converter Treatment storage and Disposal Facility:	Not reported
Active Site State-Reg Treatment Storage and Disposal Facility:	Not reported
Active Site State-Reg Handler:	---
Federal Facility Indicator:	Not reported
Hazardous Secondary Material Indicator:	N
Sub-Part K Indicator:	Not reported
Commercial TSD Indicator:	No
Treatment Storage and Disposal Type:	Not reported
2018 GPRA Permit Baseline:	Not on the Baseline
2018 GPRA Renewals Baseline:	Not on the Baseline
Permit Renewals Workload Universe:	Not reported
Permit Workload Universe:	Not reported
Permit Progress Universe:	Not reported
Post-Closure Workload Universe:	Not reported
Closure Workload Universe:	Not reported
202 GPRA Corrective Action Baseline:	No
Corrective Action Workload Universe:	No
Subject to Corrective Action Universe:	No
Non-TSDFs Where RCRA CA has Been Imposed Universe:	No
TSDFs Potentially Subject to CA Under 3004 (u)/(v) Universe:	No
TSDFs Only Subject to CA under Discretionary Auth Universe:	No
Corrective Action Priority Ranking:	No NCAPS ranking
Environmental Control Indicator:	No
Institutional Control Indicator:	No
Human Exposure Controls Indicator:	N/A
Groundwater Controls Indicator:	N/A
Operating TSDF Universe:	Not reported
Full Enforcement Universe:	Not reported
Significant Non-Complier Universe:	No
Unaddressed Significant Non-Complier Universe:	No
Addressed Significant Non-Complier Universe:	No
Significant Non-Complier With a Compliance Schedule Universe:	No
Financial Assurance Required:	Not reported
Handler Date of Last Change:	2018-09-06 17:00:32.0
Recognized Trader-Importer:	No
Recognized Trader-Exporter:	No
Importer of Spent Lead Acid Batteries:	No
Exporter of Spent Lead Acid Batteries:	No
Recycler Activity Without Storage:	No
Manifest Broker:	No
Sub-Part P Indicator:	No

Handler - Owner Operator:

Owner/Operator Indicator:	Operator
Owner/Operator Name:	JASON BYERS
Legal Status:	Other
Date Became Current:	Not reported
Date Ended Current:	Not reported
Owner/Operator Address:	12744 SAN FERNANDO RD
Owner/Operator City,State,Zip:	SYLMAR, CA 91342
Owner/Operator Telephone:	818-630-7677
Owner/Operator Telephone Ext:	Not reported

CLEAR IMAGE PRINTING CO (Continued) **1024833495**

Owner/Operator Fax: Not reported
Owner/Operator Email: Not reported

Owner/Operator Indicator: Owner
Owner/Operator Name: ANTHONY TOVEN
Legal Status: Other
Date Became Current: Not reported
Date Ended Current: Not reported
Owner/Operator Address: 12744 SAN FERNANDO RD.
Owner/Operator City,State,Zip: SYLMAR, CA 91342-0000
Owner/Operator Telephone: 310-505-7038
Owner/Operator Telephone Ext: Not reported
Owner/Operator Fax: Not reported
Owner/Operator Email: Not reported

Historic Generators:
Receive Date: 2012-03-20 00:00:00.0
Handler Name: CLEAR IMAGE PRINTING CO
Federal Waste Generator Description: Not a generator, verified
State District Owner: Not reported
Large Quantity Handler of Universal Waste: No
Recognized Trader Importer: No
Recognized Trader Exporter: No
Spent Lead Acid Battery Importer: No
Spent Lead Acid Battery Exporter: No
Current Record: Yes
Non Storage Recycler Activity: Not reported
Electronic Manifest Broker: Not reported

List of NAICS Codes and Descriptions:
NAICS Code: 56299
NAICS Description: ALL OTHER WASTE MANAGEMENT SERVICES

Facility Has Received Notices of Violations:
Violations: No Violations Found

Evaluation Action Summary:
Evaluations: No Evaluations Found

P186 **H & M GRAPHIC SERVICES INC** **RCRA-SQG** **1000122856**
SSE **731 W WILSON AVENUE** **FINDS** **CAD982520116**
1/8-1/4 **GLENDALE, CA 91203** **ECHO**
0.145 mi. **CA HAZNET**
768 ft. **Site 9 of 9 in cluster P** **CA WIP**
CA HWTS

Relative:
Lower

Actual:
473 ft.

RCRA-SQG:
Date Form Received by Agency: 1989-04-26 00:00:00.0
Handler Name: H & M GRAPHIC SERVICES INC
Handler Address: 731 W WILSON AVENUE
Handler City,State,Zip: GLENDALE, CA 91203
EPA ID: CAD982520116
Contact Name: ENVIRONMENTAL MANAGER
Contact Address: 731 W WILSON AVENUE
Contact City,State,Zip: GLENDALE, CA 91203

H & M GRAPHIC SERVICES INC (Continued) **1000122856**

Contact Telephone:	213-245-1016
Contact Fax:	Not reported
Contact Email:	Not reported
Contact Title:	Not reported
EPA Region:	09
Land Type:	Other
Federal Waste Generator Description:	Small Quantity Generator
Non-Notifier:	Not reported
Biennial Report Cycle:	Not reported
Accessibility:	Not reported
Active Site Indicator:	Handler Activities
State District Owner:	CA
State District:	3
Mailing Address:	731 W WILSON AVENUE
Mailing City,State,Zip:	GLENDALE, CA 91203
Owner Name:	H & M GRAPHIC
Owner Type:	Private
Operator Name:	NOT REQUIRED
Operator Type:	Private
Short-Term Generator Activity:	No
Importer Activity:	No
Mixed Waste Generator:	No
Transporter Activity:	No
Transfer Facility Activity:	No
Recycler Activity with Storage:	No
Small Quantity On-Site Burner Exemption:	No
Smelting Melting and Refining Furnace Exemption:	No
Underground Injection Control:	No
Off-Site Waste Receipt:	No
Universal Waste Indicator:	No
Universal Waste Destination Facility:	No
Federal Universal Waste:	No
Active Site Fed-Reg Treatment Storage and Disposal Facility:	Not reported
Active Site Converter Treatment storage and Disposal Facility:	Not reported
Active Site State-Reg Treatment Storage and Disposal Facility:	Not reported
Active Site State-Reg Handler:	---
Federal Facility Indicator:	Not reported
Hazardous Secondary Material Indicator:	NN
Sub-Part K Indicator:	Not reported
Commercial TSD Indicator:	No
Treatment Storage and Disposal Type:	Not reported
2018 GPRA Permit Baseline:	Not on the Baseline
2018 GPRA Renewals Baseline:	Not on the Baseline
Permit Renewals Workload Universe:	Not reported
Permit Workload Universe:	Not reported
Permit Progress Universe:	Not reported
Post-Closure Workload Universe:	Not reported
Closure Workload Universe:	Not reported
202 GPRA Corrective Action Baseline:	No
Corrective Action Workload Universe:	No
Subject to Corrective Action Universe:	No
Non-TSDFs Where RCRA CA has Been Imposed Universe:	No
TSDFs Potentially Subject to CA Under 3004 (u)/(v) Universe:	No
TSDFs Only Subject to CA under Discretionary Auth Universe:	No
Corrective Action Priority Ranking:	No NCAPS ranking
Environmental Control Indicator:	No
Institutional Control Indicator:	No

H & M GRAPHIC SERVICES INC (Continued) **1000122856**

Human Exposure Controls Indicator:	N/A
Groundwater Controls Indicator:	N/A
Operating TSDF Universe:	Not reported
Full Enforcement Universe:	Not reported
Significant Non-Complier Universe:	No
Unaddressed Significant Non-Complier Universe:	No
Addressed Significant Non-Complier Universe:	No
Significant Non-Complier With a Compliance Schedule Universe:	No
Financial Assurance Required:	Not reported
Handler Date of Last Change:	2002-06-27 03:34:59.0
Recognized Trader-Importer:	No
Recognized Trader-Exporter:	No
Importer of Spent Lead Acid Batteries:	No
Exporter of Spent Lead Acid Batteries:	No
Recycler Activity Without Storage:	Not reported
Manifest Broker:	Not reported
Sub-Part P Indicator:	Not reported

Handler - Owner Operator:

Owner/Operator Indicator:	Operator
Owner/Operator Name:	NOT REQUIRED
Legal Status:	Private
Date Became Current:	Not reported
Date Ended Current:	Not reported
Owner/Operator Address:	NOT REQUIRED
Owner/Operator City,State,Zip:	NOT REQUIRED, ME 99999
Owner/Operator Telephone:	415-555-1212
Owner/Operator Telephone Ext:	Not reported
Owner/Operator Fax:	Not reported
Owner/Operator Email:	Not reported

Owner/Operator Indicator:	Owner
Owner/Operator Name:	H & M GRAPHIC
Legal Status:	Private
Date Became Current:	Not reported
Date Ended Current:	Not reported
Owner/Operator Address:	NOT REQUIRED
Owner/Operator City,State,Zip:	NOT REQUIRED, ME 99999
Owner/Operator Telephone:	415-555-1212
Owner/Operator Telephone Ext:	Not reported
Owner/Operator Fax:	Not reported
Owner/Operator Email:	Not reported

Historic Generators:

Receive Date:	1989-04-26 00:00:00.0
Handler Name:	H & M GRAPHIC SERVICES INC
Federal Waste Generator Description:	Small Quantity Generator
State District Owner:	CA
Large Quantity Handler of Universal Waste:	No
Recognized Trader Importer:	No
Recognized Trader Exporter:	No
Spent Lead Acid Battery Importer:	No
Spent Lead Acid Battery Exporter:	No
Current Record:	Yes
Non Storage Recycler Activity:	Not reported

H & M GRAPHIC SERVICES INC (Continued) **1000122856**

Electronic Manifest Broker: Not reported

List of NAICS Codes and Descriptions:
NAICS Code: 32311
NAICS Description: PRINTING

Facility Has Received Notices of Violations:
Violations: No Violations Found

Evaluation Action Summary:
Evaluations: No Evaluations Found

FINDS:
Registry ID: 110002840294

Click Here:

Environmental Interest/Information System:
California Hazardous Waste Tracking System - Datamart (HWTS-DATAMART) provides California with information on hazardous waste shipments for generators, transporters, and treatment, storage, and disposal facilities.
RCRAInfo is a national information system that supports the Resource Conservation and Recovery Act (RCRA) program through the tracking of events and activities related to facilities that generate, transport, and treat, store, or dispose of hazardous waste. RCRAInfo allows RCRA program staff to track the notification, permit, compliance, and corrective action activities required under RCRA.

Click this hyperlink while viewing on your computer to access additional FINDS: detail in the EDR Site Report.

ECHO:
Envid: 1000122856
Registry ID: 110002840294
DFR URL: http://echo.epa.gov/detailed-facility-report?fid=110002840294
Name: H & M GRAPHIC SERVICES INC
Address: 731 W WILSON AVENUE
City,State,Zip: GLENDALE, CA 91203

HAZNET:
Name: H & M GRAPHIC SERVICES INC
Address: 731 W WILSON AVENUE
Address 2: Not reported
City,State,Zip: GLENDALE, CA 912030000
Contact: DENISE HOPKINS
Telephone: 8182406061
Mailing Name: Not reported
Mailing Address: 731 W WILSON AVE

Year: 2004
Gepaid: CAD982520116
TSD EPA ID: KYD053348108
CA Waste Code: 214 - Unspecified solvent mixture
Disposal Method: -

H & M GRAPHIC SERVICES INC (Continued) **1000122856**

Tons: 0.15

Year: 2004
Gepaid: CAD982520116
TSD EPA ID: KYD053348108
CA Waste Code: 214 - Unspecified solvent mixture
Disposal Method: *** - Invalid Code
Tons: 0.15

Year: 2002
Gepaid: CAD982520116
TSD EPA ID: CAD050806850
CA Waste Code: 214 - Unspecified solvent mixture
Disposal Method: -
Tons: 0.2

Year: 2001
Gepaid: CAD982520116
TSD EPA ID: CAD050806850
CA Waste Code: 214 - Unspecified solvent mixture
Disposal Method: H01 - Transfer Station
Tons: 0.4

Year: 2000
Gepaid: CAD982520116
TSD EPA ID: CAD050806850
CA Waste Code: 214 - Unspecified solvent mixture
Disposal Method: H01 - Transfer Station
Tons: 0.43

Year: 1999
Gepaid: CAD982520116
TSD EPA ID: CAD050806850
CA Waste Code: 214 - Unspecified solvent mixture
Disposal Method: H01 - Transfer Station
Tons: 0.578

Year: 1998
Gepaid: CAD982520116
TSD EPA ID: CAD050806850
CA Waste Code: 214 - Unspecified solvent mixture
Disposal Method: H01 - Transfer Station
Tons: 0.9

Year: 1997
Gepaid: CAD982520116
TSD EPA ID: AZD049318009
CA Waste Code: 214 - Unspecified solvent mixture
Disposal Method: H01 - Transfer Station
Tons: 0.576

Year: 1997
Gepaid: CAD982520116
TSD EPA ID: CAD050806850
CA Waste Code: 214 - Unspecified solvent mixture
Disposal Method: H01 - Transfer Station
Tons: 0.18

H & M GRAPHIC SERVICES INC (Continued) **1000122856**

Year:	1996
Gepaid:	CAD982520116
TSD EPA ID:	AZD049318009
CA Waste Code:	343 - Unspecified organic liquid mixture
Disposal Method:	H01 - Transfer Station
Tons:	0.34

Click this hyperlink while viewing on your computer to access
10 additional CA HAZNET: record(s) in the EDR Site Report.

Additional Info:

Year:	1995
Gen EPA ID:	CAD982520116
Shipment Date:	19951130
Creation Date:	7/26/1996 0:00:00
Receipt Date:	19951205
Manifest ID:	93607950
Trans EPA ID:	CAD000083121
Trans Name:	Not reported
Trans 2 EPA ID:	Not reported
Trans 2 Name:	Not reported
TSDF EPA ID:	AZD049318009
Trans Name:	Not reported
TSDF Alt EPA ID:	Not reported
TSDF Alt Name:	Not reported
Waste Code Description:	343 - Unspecified organic liquid mixture
RCRA Code:	D001
Meth Code:	H01 - Transfer Station
Quantity Tons:	0.34
Waste Quantity:	100
Quantity Unit:	G
Additional Code 1:	Not reported
Additional Code 2:	Not reported
Additional Code 3:	Not reported
Additional Code 4:	Not reported
Additional Code 5:	Not reported
Shipment Date:	19950911
Creation Date:	4/3/1996 0:00:00
Receipt Date:	19950913
Manifest ID:	95580807
Trans EPA ID:	CAD000083121
Trans Name:	Not reported
Trans 2 EPA ID:	ARD981908551
Trans 2 Name:	Not reported
TSDF EPA ID:	AZD049318009
Trans Name:	Not reported
TSDF Alt EPA ID:	Not reported
TSDF Alt Name:	Not reported
Waste Code Description:	343 - Unspecified organic liquid mixture
RCRA Code:	D001
Meth Code:	H01 - Transfer Station
Quantity Tons:	0.17
Waste Quantity:	50
Quantity Unit:	G

H & M GRAPHIC SERVICES INC (Continued) **1000122856**

Additional Code 1:	Not reported
Additional Code 2:	Not reported
Additional Code 3:	Not reported
Additional Code 4:	Not reported
Additional Code 5:	Not reported
Shipment Date:	19950614
Creation Date:	4/2/1996 0:00:00
Receipt Date:	19950615
Manifest ID:	95362478
Trans EPA ID:	CAD000083121
Trans Name:	Not reported
Trans 2 EPA ID:	Not reported
Trans 2 Name:	Not reported
TSDF EPA ID:	AZD049318009
Trans Name:	Not reported
TSDF Alt EPA ID:	Not reported
TSDF Alt Name:	Not reported
Waste Code Description:	343 - Unspecified organic liquid mixture
RCRA Code:	D001
Meth Code:	H01 - Transfer Station
Quantity Tons:	0.17
Waste Quantity:	50
Quantity Unit:	G
Additional Code 1:	Not reported
Additional Code 2:	Not reported
Additional Code 3:	Not reported
Additional Code 4:	Not reported
Additional Code 5:	Not reported
Shipment Date:	19950412
Creation Date:	3/29/1996 0:00:00
Receipt Date:	19950413
Manifest ID:	93273330
Trans EPA ID:	CAD000083121
Trans Name:	Not reported
Trans 2 EPA ID:	Not reported
Trans 2 Name:	Not reported
TSDF EPA ID:	AZD049318009
Trans Name:	Not reported
TSDF Alt EPA ID:	Not reported
TSDF Alt Name:	Not reported
Waste Code Description:	343 - Unspecified organic liquid mixture
RCRA Code:	D001
Meth Code:	H01 - Transfer Station
Quantity Tons:	0.187
Waste Quantity:	55
Quantity Unit:	G
Additional Code 1:	Not reported
Additional Code 2:	Not reported
Additional Code 3:	Not reported
Additional Code 4:	Not reported
Additional Code 5:	Not reported
Shipment Date:	19950215
Creation Date:	3/28/1996 0:00:00
Receipt Date:	19950216

H & M GRAPHIC SERVICES INC (Continued) **1000122856**

Manifest ID:	93019409
Trans EPA ID:	CAD000083121
Trans Name:	Not reported
Trans 2 EPA ID:	Not reported
Trans 2 Name:	Not reported
TSDF EPA ID:	AZD049318009
Trans Name:	Not reported
TSDF Alt EPA ID:	Not reported
TSDF Alt Name:	Not reported
Waste Code Description:	343 - Unspecified organic liquid mixture
RCRA Code:	D001
Meth Code:	H01 - Transfer Station
Quantity Tons:	0.25
Waste Quantity:	500
Quantity Unit:	P
Additional Code 1:	Not reported
Additional Code 2:	Not reported
Additional Code 3:	Not reported
Additional Code 4:	Not reported
Additional Code 5:	Not reported

Additional Info:

Year:	1997
Gen EPA ID:	CAD982520116
Shipment Date:	19970925
Creation Date:	7/23/1998 0:00:00
Receipt Date:	19970929
Manifest ID:	96647958
Trans EPA ID:	CAD000083121
Trans Name:	Not reported
Trans 2 EPA ID:	Not reported
Trans 2 Name:	Not reported
TSDF EPA ID:	CAD050806850
Trans Name:	Not reported
TSDF Alt EPA ID:	CAD050806850
TSDF Alt Name:	Not reported
Waste Code Description:	214 - Unspecified solvent mixture
RCRA Code:	D001
Meth Code:	H01 - Transfer Station
Quantity Tons:	0
Waste Quantity:	50
Quantity Unit:	*
Additional Code 1:	Not reported
Additional Code 2:	Not reported
Additional Code 3:	Not reported
Additional Code 4:	Not reported
Additional Code 5:	Not reported
Shipment Date:	19970807
Creation Date:	7/23/1998 0:00:00
Receipt Date:	19970811
Manifest ID:	96858647
Trans EPA ID:	CAD000083121
Trans Name:	Not reported
Trans 2 EPA ID:	Not reported
Trans 2 Name:	Not reported

H & M GRAPHIC SERVICES INC (Continued) **1000122856**

TSDF EPA ID:	CAD050806850
Trans Name:	Not reported
TSDF Alt EPA ID:	CAD050806850
TSDF Alt Name:	Not reported
Waste Code Description:	214 - Unspecified solvent mixture
RCRA Code:	D001
Meth Code:	H01 - Transfer Station
Quantity Tons:	0.18
Waste Quantity:	50
Quantity Unit:	G
Additional Code 1:	Not reported
Additional Code 2:	Not reported
Additional Code 3:	Not reported
Additional Code 4:	Not reported
Additional Code 5:	Not reported

Shipment Date:	19970320
Creation Date:	6/26/1997 0:00:00
Receipt Date:	19970327
Manifest ID:	96540604
Trans EPA ID:	CAD000083121
Trans Name:	Not reported
Trans 2 EPA ID:	DER000000273
Trans 2 Name:	Not reported
TSDF EPA ID:	AZD049318009
Trans Name:	Not reported
TSDF Alt EPA ID:	Not reported
TSDF Alt Name:	Not reported
Waste Code Description:	214 - Unspecified solvent mixture
RCRA Code:	D001
Meth Code:	H01 - Transfer Station
Quantity Tons:	0.18
Waste Quantity:	50
Quantity Unit:	G
Additional Code 1:	Not reported
Additional Code 2:	Not reported
Additional Code 3:	Not reported
Additional Code 4:	Not reported
Additional Code 5:	Not reported

Shipment Date:	19970131
Creation Date:	5/30/1997 0:00:00
Receipt Date:	19970210
Manifest ID:	96541311
Trans EPA ID:	CAD000083121
Trans Name:	Not reported
Trans 2 EPA ID:	Not reported
Trans 2 Name:	Not reported
TSDF EPA ID:	AZD049318009
Trans Name:	Not reported
TSDF Alt EPA ID:	Not reported
TSDF Alt Name:	Not reported
Waste Code Description:	214 - Unspecified solvent mixture
RCRA Code:	D001
Meth Code:	H01 - Transfer Station
Quantity Tons:	0.396
Waste Quantity:	110

H & M GRAPHIC SERVICES INC (Continued) **1000122856**

Quantity Unit:	G
Additional Code 1:	Not reported
Additional Code 2:	Not reported
Additional Code 3:	Not reported
Additional Code 4:	Not reported
Additional Code 5:	Not reported

Additional Info:

Year:	1996
Gen EPA ID:	CAD982520116
Shipment Date:	19960814
Creation Date:	5/30/1997 0:00:00
Receipt Date:	19960820
Manifest ID:	95886727
Trans EPA ID:	CAD000083121
Trans Name:	Not reported
Trans 2 EPA ID:	Not reported
Trans 2 Name:	Not reported
TSDF EPA ID:	AZD049318009
Trans Name:	Not reported
TSDF Alt EPA ID:	Not reported
TSDF Alt Name:	Not reported
Waste Code Description:	214 - Unspecified solvent mixture
RCRA Code:	D001
Meth Code:	H01 - Transfer Station
Quantity Tons:	0.18
Waste Quantity:	50
Quantity Unit:	G
Additional Code 1:	Not reported
Additional Code 2:	Not reported
Additional Code 3:	Not reported
Additional Code 4:	Not reported
Additional Code 5:	Not reported
Shipment Date:	19960606
Creation Date:	5/30/1997 0:00:00
Receipt Date:	19960613
Manifest ID:	95851296
Trans EPA ID:	CAD000083121
Trans Name:	Not reported
Trans 2 EPA ID:	ARD981908551
Trans 2 Name:	Not reported
TSDF EPA ID:	AZD049318009
Trans Name:	Not reported
TSDF Alt EPA ID:	Not reported
TSDF Alt Name:	Not reported
Waste Code Description:	343 - Unspecified organic liquid mixture
RCRA Code:	D001
Meth Code:	H01 - Transfer Station
Quantity Tons:	0.17
Waste Quantity:	50
Quantity Unit:	G
Additional Code 1:	Not reported
Additional Code 2:	Not reported
Additional Code 3:	Not reported
Additional Code 4:	Not reported

H & M GRAPHIC SERVICES INC (Continued) **1000122856**

Additional Code 5:	Not reported
Shipment Date:	19960229
Creation Date:	10/10/1996 0:00:00
Receipt Date:	19960307
Manifest ID:	95851066
Trans EPA ID:	CAD000083121
Trans Name:	Not reported
Trans 2 EPA ID:	ARD981908551
Trans 2 Name:	Not reported
TSDF EPA ID:	AZD049318009
Trans Name:	Not reported
TSDF Alt EPA ID:	Not reported
TSDF Alt Name:	Not reported
Waste Code Description:	343 - Unspecified organic liquid mixture
RCRA Code:	D001
Meth Code:	H01 - Transfer Station
Quantity Tons:	0.17
Waste Quantity:	50
Quantity Unit:	G
Additional Code 1:	Not reported
Additional Code 2:	Not reported
Additional Code 3:	Not reported
Additional Code 4:	Not reported
Additional Code 5:	Not reported

Additional Info:

Year:	1993
Gen EPA ID:	CAD982520116
Shipment Date:	19931109
Creation Date:	9/14/1995 0:00:00
Receipt Date:	19931115
Manifest ID:	92492747
Trans EPA ID:	CAD000083121
Trans Name:	Not reported
Trans 2 EPA ID:	OHD009865825
Trans 2 Name:	Not reported
TSDF EPA ID:	AZD049318009
Trans Name:	Not reported
TSDF Alt EPA ID:	Not reported
TSDF Alt Name:	Not reported
Waste Code Description:	213 - Hydrocarbon solvents (benzene, hexane, Stoddard, etc.
RCRA Code:	D001
Meth Code:	R01 - Recycler
Quantity Tons:	0.225
Waste Quantity:	450
Quantity Unit:	P
Additional Code 1:	Not reported
Additional Code 2:	Not reported
Additional Code 3:	Not reported
Additional Code 4:	Not reported
Additional Code 5:	Not reported
Shipment Date:	19930831
Creation Date:	9/13/1995 0:00:00
Receipt Date:	19930902

H & M GRAPHIC SERVICES INC (Continued) **1000122856**

Manifest ID:	92492726
Trans EPA ID:	CAD000083121
Trans Name:	Not reported
Trans 2 EPA ID:	Not reported
Trans 2 Name:	Not reported
TSDF EPA ID:	AZD049318009
Trans Name:	Not reported
TSDF Alt EPA ID:	Not reported
TSDF Alt Name:	Not reported
Waste Code Description:	213 - Hydrocarbon solvents (benzene, hexane, Stoddard, etc.
RCRA Code:	D001
Meth Code:	H01 - Transfer Station
Quantity Tons:	0.25
Waste Quantity:	500
Quantity Unit:	P
Additional Code 1:	Not reported
Additional Code 2:	Not reported
Additional Code 3:	Not reported
Additional Code 4:	Not reported
Additional Code 5:	Not reported
Shipment Date:	19930615
Creation Date:	9/9/1995 0:00:00
Receipt Date:	19930621
Manifest ID:	92491844
Trans EPA ID:	CAD000083121
Trans Name:	Not reported
Trans 2 EPA ID:	OHD009865825
Trans 2 Name:	Not reported
TSDF EPA ID:	AZD049318009
Trans Name:	Not reported
TSDF Alt EPA ID:	Not reported
TSDF Alt Name:	Not reported
Waste Code Description:	213 - Hydrocarbon solvents (benzene, hexane, Stoddard, etc.
RCRA Code:	D001
Meth Code:	R01 - Recycler
Quantity Tons:	0.25
Waste Quantity:	500
Quantity Unit:	P
Additional Code 1:	Not reported
Additional Code 2:	Not reported
Additional Code 3:	Not reported
Additional Code 4:	Not reported
Additional Code 5:	Not reported
Shipment Date:	19930319
Creation Date:	9/1/1995 0:00:00
Receipt Date:	19930322
Manifest ID:	92800366
Trans EPA ID:	CAD983591769
Trans Name:	Not reported
Trans 2 EPA ID:	Not reported
Trans 2 Name:	Not reported
TSDF EPA ID:	CAD089446710
Trans Name:	Not reported
TSDF Alt EPA ID:	Not reported
TSDF Alt Name:	Not reported

H & M GRAPHIC SERVICES INC (Continued) **1000122856**

Waste Code Description: 223 - Unspecified oil-containing waste
RCRA Code: Not reported
Meth Code: R01 - Recycler
Quantity Tons: 0.2293
Waste Quantity: 55
Quantity Unit: G
Additional Code 1: Not reported
Additional Code 2: Not reported
Additional Code 3: Not reported
Additional Code 4: Not reported
Additional Code 5: Not reported

Additional Info:
Year: 2004
Gen EPA ID: CAD982520116

Shipment Date: 20040519
Creation Date: 10/19/2004 8:50:57
Receipt Date: Not reported
Manifest ID: 22948670
Trans EPA ID: TXR000050930
Trans Name: SAFETY-KLEEN SYSTEMS INC
Trans 2 EPA ID: Not reported
Trans 2 Name: Not reported
TSDF EPA ID: KYD053348108
Trans Name: SAFETY-KLEEN SYSTEMS INC
TSDF Alt EPA ID: KYD053348108
TSDF Alt Name: Not reported
Waste Code Description: 214 - Unspecified solvent mixture
RCRA Code: D001
Meth Code: - Not reported
Quantity Tons: 0.15
Waste Quantity: 300
Quantity Unit: P
Additional Code 1: Not reported
Additional Code 2: Not reported
Additional Code 3: Not reported
Additional Code 4: Not reported
Additional Code 5: Not reported

Shipment Date: 20040108
Creation Date: 8/19/2004 11:23:00
Receipt Date: 20040125
Manifest ID: 22948671
Trans EPA ID: TXR000050930
Trans Name: SAFETY-KLEEN SYSTEMS INC
Trans 2 EPA ID: NED986382133
Trans 2 Name: SST
TSDF EPA ID: KYD053348108
Trans Name: SAFETY-KLEEN SYSTEMS INC
TSDF Alt EPA ID: KYD053348108
TSDF Alt Name: Not reported
Waste Code Description: 214 - Unspecified solvent mixture
RCRA Code: D001
Meth Code: *** - Invalid Code
Quantity Tons: 0.15
Waste Quantity: 300

H & M GRAPHIC SERVICES INC (Continued) **1000122856**

Quantity Unit:	P
Additional Code 1:	Not reported
Additional Code 2:	Not reported
Additional Code 3:	Not reported
Additional Code 4:	Not reported
Additional Code 5:	Not reported

Additional Info:

Year:	1999
Gen EPA ID:	CAD982520116
Shipment Date:	19991102
Creation Date:	2/15/2000 0:00:00
Receipt Date:	19991109
Manifest ID:	99021547
Trans EPA ID:	ILD984908202
Trans Name:	Not reported
Trans 2 EPA ID:	SCD987574647
Trans 2 Name:	Not reported
TSDF EPA ID:	CAD050806850
Trans Name:	Not reported
TSDF Alt EPA ID:	CAD050806850
TSDF Alt Name:	Not reported
Waste Code Description:	214 - Unspecified solvent mixture
RCRA Code:	D001
Meth Code:	H01 - Transfer Station
Quantity Tons:	0.2
Waste Quantity:	400
Quantity Unit:	P
Additional Code 1:	Not reported
Additional Code 2:	Not reported
Additional Code 3:	Not reported
Additional Code 4:	Not reported
Additional Code 5:	Not reported
Shipment Date:	19990622
Creation Date:	8/24/1999 0:00:00
Receipt Date:	19990628
Manifest ID:	98438751
Trans EPA ID:	SCD987574647
Trans Name:	Not reported
Trans 2 EPA ID:	Not reported
Trans 2 Name:	Not reported
TSDF EPA ID:	CAD050806850
Trans Name:	Not reported
TSDF Alt EPA ID:	Not reported
TSDF Alt Name:	Not reported
Waste Code Description:	214 - Unspecified solvent mixture
RCRA Code:	D001
Meth Code:	H01 - Transfer Station
Quantity Tons:	0.198
Waste Quantity:	55
Quantity Unit:	G
Additional Code 1:	Not reported
Additional Code 2:	Not reported
Additional Code 3:	Not reported
Additional Code 4:	Not reported

H & M GRAPHIC SERVICES INC (Continued) **1000122856**

Additional Code 5:	Not reported
Shipment Date:	19990311
Creation Date:	5/20/1999 0:00:00
Receipt Date:	19990315
Manifest ID:	98436752
Trans EPA ID:	SCD987574647
Trans Name:	Not reported
Trans 2 EPA ID:	Not reported
Trans 2 Name:	Not reported
TSDF EPA ID:	CAD050806850
Trans Name:	Not reported
TSDF Alt EPA ID:	Not reported
TSDF Alt Name:	Not reported
Waste Code Description:	214 - Unspecified solvent mixture
RCRA Code:	D001
Meth Code:	H01 - Transfer Station
Quantity Tons:	0.18
Waste Quantity:	50
Quantity Unit:	G
Additional Code 1:	Not reported
Additional Code 2:	Not reported
Additional Code 3:	Not reported
Additional Code 4:	Not reported
Additional Code 5:	Not reported

Additional Info:

Year:	1994
Gen EPA ID:	CAD982520116
Shipment Date:	19941115
Creation Date:	10/19/1995 0:00:00
Receipt Date:	19941117
Manifest ID:	93273352
Trans EPA ID:	CAD000083121
Trans Name:	Not reported
Trans 2 EPA ID:	Not reported
Trans 2 Name:	Not reported
TSDF EPA ID:	AZD049318009
Trans Name:	Not reported
TSDF Alt EPA ID:	Not reported
TSDF Alt Name:	Not reported
Waste Code Description:	343 - Unspecified organic liquid mixture
RCRA Code:	D001
Meth Code:	- Not reported
Quantity Tons:	0.187
Waste Quantity:	55
Quantity Unit:	G
Additional Code 1:	Not reported
Additional Code 2:	Not reported
Additional Code 3:	Not reported
Additional Code 4:	Not reported
Additional Code 5:	Not reported
Shipment Date:	19941011
Creation Date:	3/28/1996 0:00:00
Receipt Date:	19941013

H & M GRAPHIC SERVICES INC (Continued) **1000122856**

Manifest ID:	93273354
Trans EPA ID:	CAD000083121
Trans Name:	Not reported
Trans 2 EPA ID:	Not reported
Trans 2 Name:	Not reported
TSDF EPA ID:	Not reported
Trans Name:	Not reported
TSDF Alt EPA ID:	Not reported
TSDF Alt Name:	Not reported
Waste Code Description:	343 - Unspecified organic liquid mixture
RCRA Code:	D001
Meth Code:	- Not reported
Quantity Tons:	0.25
Waste Quantity:	500
Quantity Unit:	P
Additional Code 1:	Not reported
Additional Code 2:	Not reported
Additional Code 3:	Not reported
Additional Code 4:	Not reported
Additional Code 5:	Not reported

Shipment Date:	19940816
Creation Date:	3/28/1996 0:00:00
Receipt Date:	19940818
Manifest ID:	93374254
Trans EPA ID:	CAD000083121
Trans Name:	Not reported
Trans 2 EPA ID:	Not reported
Trans 2 Name:	Not reported
TSDF EPA ID:	AZD049318009
Trans Name:	Not reported
TSDF Alt EPA ID:	Not reported
TSDF Alt Name:	Not reported
Waste Code Description:	343 - Unspecified organic liquid mixture
RCRA Code:	D001
Meth Code:	H01 - Transfer Station
Quantity Tons:	0.225
Waste Quantity:	450
Quantity Unit:	P
Additional Code 1:	Not reported
Additional Code 2:	Not reported
Additional Code 3:	Not reported
Additional Code 4:	Not reported
Additional Code 5:	Not reported

Shipment Date:	19940414
Creation Date:	10/5/1995 0:00:00
Receipt Date:	19940418
Manifest ID:	93373491
Trans EPA ID:	CAD000083121
Trans Name:	Not reported
Trans 2 EPA ID:	Not reported
Trans 2 Name:	Not reported
TSDF EPA ID:	AZD049318009
Trans Name:	Not reported
TSDF Alt EPA ID:	Not reported
TSDF Alt Name:	Not reported

H & M GRAPHIC SERVICES INC (Continued) **1000122856**

Waste Code Description:	213 - Hydrocarbon solvents (benzene, hexane, Stoddard, etc.
RCRA Code:	D001
Meth Code:	R01 - Recycler
Quantity Tons:	0.25
Waste Quantity:	500
Quantity Unit:	P
Additional Code 1:	Not reported
Additional Code 2:	Not reported
Additional Code 3:	Not reported
Additional Code 4:	Not reported
Additional Code 5:	Not reported
Shipment Date:	19940120
Creation Date:	10/19/1995 0:00:00
Receipt Date:	Not reported
Manifest ID:	93103744
Trans EPA ID:	CAT080034184
Trans Name:	Not reported
Trans 2 EPA ID:	Not reported
Trans 2 Name:	Not reported
TSDF EPA ID:	AZD049318009
Trans Name:	Not reported
TSDF Alt EPA ID:	Not reported
TSDF Alt Name:	Not reported
Waste Code Description:	213 - Hydrocarbon solvents (benzene, hexane, Stoddard, etc.
RCRA Code:	D001
Meth Code:	- Not reported
Quantity Tons:	0.417
Waste Quantity:	100
Quantity Unit:	G
Additional Code 1:	Not reported
Additional Code 2:	Not reported
Additional Code 3:	Not reported
Additional Code 4:	Not reported
Additional Code 5:	Not reported

Additional Info:

Year:	1998
Gen EPA ID:	CAD982520116
Shipment Date:	19981215
Creation Date:	3/1/1999 0:00:00
Receipt Date:	19981222
Manifest ID:	98436005
Trans EPA ID:	SCD987574647
Trans Name:	Not reported
Trans 2 EPA ID:	Not reported
Trans 2 Name:	Not reported
TSDF EPA ID:	CAD050806850
Trans Name:	Not reported
TSDF Alt EPA ID:	Not reported
TSDF Alt Name:	Not reported
Waste Code Description:	214 - Unspecified solvent mixture
RCRA Code:	D001
Meth Code:	H01 - Transfer Station
Quantity Tons:	0.18
Waste Quantity:	50

H & M GRAPHIC SERVICES INC (Continued) **1000122856**

Quantity Unit:	G
Additional Code 1:	Not reported
Additional Code 2:	Not reported
Additional Code 3:	Not reported
Additional Code 4:	Not reported
Additional Code 5:	Not reported
Shipment Date:	19981008
Creation Date:	1/13/1999 0:00:00
Receipt Date:	19981013
Manifest ID:	96644626
Trans EPA ID:	SCD987574647
Trans Name:	Not reported
Trans 2 EPA ID:	Not reported
Trans 2 Name:	Not reported
TSDF EPA ID:	CAD050806850
Trans Name:	Not reported
TSDF Alt EPA ID:	Not reported
TSDF Alt Name:	Not reported
Waste Code Description:	214 - Unspecified solvent mixture
RCRA Code:	D001
Meth Code:	H01 - Transfer Station
Quantity Tons:	0.36
Waste Quantity:	100
Quantity Unit:	G
Additional Code 1:	Not reported
Additional Code 2:	Not reported
Additional Code 3:	Not reported
Additional Code 4:	Not reported
Additional Code 5:	Not reported
Shipment Date:	19980403
Creation Date:	7/15/1998 0:00:00
Receipt Date:	19980408
Manifest ID:	96643291
Trans EPA ID:	CAD000083121
Trans Name:	Not reported
Trans 2 EPA ID:	Not reported
Trans 2 Name:	Not reported
TSDF EPA ID:	CAD050806850
Trans Name:	Not reported
TSDF Alt EPA ID:	CAD050806850
TSDF Alt Name:	Not reported
Waste Code Description:	214 - Unspecified solvent mixture
RCRA Code:	D001
Meth Code:	H01 - Transfer Station
Quantity Tons:	0.18
Waste Quantity:	50
Quantity Unit:	G
Additional Code 1:	Not reported
Additional Code 2:	Not reported
Additional Code 3:	Not reported
Additional Code 4:	Not reported
Additional Code 5:	Not reported
Shipment Date:	19980129
Creation Date:	5/26/1998 0:00:00

H & M GRAPHIC SERVICES INC (Continued) **1000122856**

Receipt Date:	19980202
Manifest ID:	96672338
Trans EPA ID:	CAD000083121
Trans Name:	Not reported
Trans 2 EPA ID:	Not reported
Trans 2 Name:	Not reported
TSDF EPA ID:	CAD050806850
Trans Name:	Not reported
TSDF Alt EPA ID:	CAD050806850
TSDF Alt Name:	Not reported
Waste Code Description:	214 - Unspecified solvent mixture
RCRA Code:	D001
Meth Code:	H01 - Transfer Station
Quantity Tons:	0.18
Waste Quantity:	50
Quantity Unit:	G
Additional Code 1:	Not reported
Additional Code 2:	Not reported
Additional Code 3:	Not reported
Additional Code 4:	Not reported
Additional Code 5:	Not reported

Additional Info:

Year:	2001
Gen EPA ID:	CAD982520116
Shipment Date:	20010719
Creation Date:	10/3/2001 0:00:00
Receipt Date:	20010726
Manifest ID:	20577996
Trans EPA ID:	SCR000075150
Trans Name:	Not reported
Trans 2 EPA ID:	Not reported
Trans 2 Name:	Not reported
TSDF EPA ID:	CAD050806850
Trans Name:	Not reported
TSDF Alt EPA ID:	CAD050806850
TSDF Alt Name:	Not reported
Waste Code Description:	214 - Unspecified solvent mixture
RCRA Code:	D001
Meth Code:	H01 - Transfer Station
Quantity Tons:	0.2
Waste Quantity:	400
Quantity Unit:	P
Additional Code 1:	Not reported
Additional Code 2:	Not reported
Additional Code 3:	Not reported
Additional Code 4:	Not reported
Additional Code 5:	Not reported
Shipment Date:	20010221
Creation Date:	4/30/2001 0:00:00
Receipt Date:	20010227
Manifest ID:	99415520
Trans EPA ID:	SCR000075150
Trans Name:	Not reported
Trans 2 EPA ID:	SCR000074591

H & M GRAPHIC SERVICES INC (Continued) **1000122856**

Trans 2 Name:	Not reported
TSDF EPA ID:	CAD050806850
Trans Name:	Not reported
TSDF Alt EPA ID:	CAD050806850
TSDF Alt Name:	Not reported
Waste Code Description:	214 - Unspecified solvent mixture
RCRA Code:	D001
Meth Code:	H01 - Transfer Station
Quantity Tons:	0.2
Waste Quantity:	400
Quantity Unit:	P
Additional Code 1:	Not reported
Additional Code 2:	Not reported
Additional Code 3:	Not reported
Additional Code 4:	Not reported
Additional Code 5:	Not reported

Additional Info:

Year:	2000
Gen EPA ID:	CAD982520116
Shipment Date:	20001003
Creation Date:	1/24/2001 0:00:00
Receipt Date:	20001010
Manifest ID:	99346452
Trans EPA ID:	SCR000075150
Trans Name:	Not reported
Trans 2 EPA ID:	SCR000074591
Trans 2 Name:	Not reported
TSDF EPA ID:	CAD050806850
Trans Name:	Not reported
TSDF Alt EPA ID:	CAD050806850
TSDF Alt Name:	Not reported
Waste Code Description:	214 - Unspecified solvent mixture
RCRA Code:	D001
Meth Code:	H01 - Transfer Station
Quantity Tons:	0.22
Waste Quantity:	440
Quantity Unit:	P
Additional Code 1:	Not reported
Additional Code 2:	Not reported
Additional Code 3:	Not reported
Additional Code 4:	Not reported
Additional Code 5:	Not reported
Shipment Date:	20000419
Creation Date:	7/12/2000 0:00:00
Receipt Date:	20000426
Manifest ID:	99416900
Trans EPA ID:	ILD984908202
Trans Name:	Not reported
Trans 2 EPA ID:	SCR000074591
Trans 2 Name:	Not reported
TSDF EPA ID:	CAD050806850
Trans Name:	Not reported
TSDF Alt EPA ID:	CAD050806850
TSDF Alt Name:	Not reported

H & M GRAPHIC SERVICES INC (Continued) **1000122856**

Waste Code Description:	214 - Unspecified solvent mixture
RCRA Code:	D001
Meth Code:	H01 - Transfer Station
Quantity Tons:	0.21
Waste Quantity:	420
Quantity Unit:	P
Additional Code 1:	Not reported
Additional Code 2:	Not reported
Additional Code 3:	Not reported
Additional Code 4:	Not reported
Additional Code 5:	Not reported

Additional Info:

Year:	2002
Gen EPA ID:	CAD982520116
Shipment Date:	20020118
Creation Date:	3/7/2002 0:00:00
Receipt Date:	Not reported
Manifest ID:	20674269
Trans EPA ID:	SCR000075150
Trans Name:	Not reported
Trans 2 EPA ID:	Not reported
Trans 2 Name:	Not reported
TSDF EPA ID:	CAD050806850
Trans Name:	Not reported
TSDF Alt EPA ID:	Not reported
TSDF Alt Name:	Not reported
Waste Code Description:	214 - Unspecified solvent mixture
RCRA Code:	D001
Meth Code:	- Not reported
Quantity Tons:	0.2
Waste Quantity:	400
Quantity Unit:	P
Additional Code 1:	Not reported
Additional Code 2:	Not reported
Additional Code 3:	Not reported
Additional Code 4:	Not reported
Additional Code 5:	Not reported

WIP:

Name:	H & M GRAPHIC SERVICES
Address:	731 W Wilson Ave
City,State,Zip:	GLENDALE, CA 91203
Region:	4
File Number:	113.0204
File Status:	**Historical**
Staff:	RNEVAREZ
Facility Suite:	Not reported

HWTS:

Name:	H & M GRAPHIC SERVICES INC
Address:	731 W WILSON AVENUE
Address 2:	Not reported
City,State,Zip:	GLENDALE, CA 912030000
EPA ID:	CAD982520116

H & M GRAPHIC SERVICES INC (Continued) **1000122856**

Inactive Date:	06/30/2006
Create Date:	06/15/1989
Last Act Date:	05/25/2007
Mailing Name:	Not reported
Mailing Address:	731 W WILSON AVE
Mailing Address 2:	Not reported
Mailing City,State,Zip:	GLENDALE, CA 912032447
Owner Name:	H & M GRAPHIC SVCS INC
Owner Address:	731 W WILSON AVE
Owner Address 2:	Not reported
Owner City,State,Zip:	GLENDALE, CA 912032447
Contact Name:	DENISE HOPKINS
Contact Address:	731 W WILSON AVE
Contact Address 2:	Not reported
City,State,Zip:	GLENDALE, CA 912030000

NAICS:

EPA ID:	CAD982520116
Create Date:	2004-10-20 10:23:57.043
NAICS Code:	323114
NAICS Description:	Quick Printing
Issued EPA ID Date:	1989-06-15 00:00:00
Inactive Date:	2006-06-30 10:14:52
Facility Name:	H & M GRAPHIC SERVICES INC
Facility Address:	731 W WILSON AVENUE
Facility Address 2:	Not reported
Facility City:	GLENDALE
Facility County:	Not reported
Facility State:	CA
Facility Zip:	912030000

S187 **LEVITZ FURN** **CA WIP** **S106767486**
SW **5375 EXCHANGE ST** **N/A**
1/8-1/4 **LOS ANGELES, CA 90039**
0.146 mi.
770 ft. **Site 2 of 2 in cluster S**

Relative:
Lower

Actual:
457 ft.

WIP:

Name:	LEVITZ FURN
Address:	5375 Exchange St
City,State,Zip:	LOS ANGELES, CA 90039
Region:	4
File Number:	109.0389
File Status:	**Historical**
Staff:	LM
Facility Suite:	Not reported

T188 **GLENDALE** **CA CPS-SLIC** **U001561525**
SSW **4555 SPERRY ST** **CA HIST UST** **N/A**
1/8-1/4 **LOS ANGELES, CA 90039** **CA CERS**
0.157 mi.
829 ft. **Site 1 of 8 in cluster T**

Relative:
Lower

Actual:
455 ft.

CPS-SLIC:

Name:	SOCAL GAS
Address:	4555 SPERRY ST.
City,State,Zip:	LOS ANGELES, CA 90039
Region:	STATE
Facility Status:	**Completed - Case Closed**
Status Date:	11/14/2014
Global Id:	SL603799113
Lead Agency:	LOS ANGELES RWQCB (REGION 4)
Lead Agency Case Number:	Not reported
Latitude:	34.148259
Longitude:	-118.274812
Case Type:	Cleanup Program Site
Case Worker:	GJH
Local Agency:	Not reported
RB Case Number:	113.0365
File Location:	Not reported
Potential Media Affected:	Aquifer used for drinking water supply
Potential Contaminants of Concern:	Not reported
Site History:	Not reported

Click here to access the California GeoTracker records for this facility:

HIST UST:

Name:	GLENDALE
Address:	4555 SPERRY ST
City,State,Zip:	LOS ANGELES, CA 90039
File Number:	000286BB
URL:	http://geotracker.waterboards.ca.gov/ustpdfs/pdf/000286BB.pdf
Region:	STATE
Facility ID:	00000007483
Facility Type:	Other
Other Type:	PUBLIC UTILITY
Contact Name:	JOHN YOUNG
Telephone:	8189512242
Owner Name:	SOUTHERN CALIF. GAS COMPANY
Owner Address:	BOX 3249 TERMINAL ANNEX
Owner City,St,Zip:	LOS ANGELES, CA 90051
Total Tanks:	0004
Tank Num:	001
Container Num:	DNOU103
Year Installed:	1980
Tank Capacity:	00012000
Tank Used for:	PRODUCT
Type of Fuel:	1
Container Construction Thickness:	.25
Leak Detection:	Stock Inventor
Tank Num:	002
Container Num:	DNOU100
Year Installed:	Not reported
Tank Capacity:	00000000

GLENDALE (Continued) **U001561525**

Tank Used for:	WASTE
Type of Fuel:	0
Container Construction Thickness:	6
Leak Detection:	None
Tank Num:	003
Container Num:	DNOU101
Year Installed:	Not reported
Tank Capacity:	00000280
Tank Used for:	WASTE
Type of Fuel:	5
Container Construction Thickness:	12.
Leak Detection:	None
Tank Num:	004
Container Num:	DNOU102
Year Installed:	Not reported
Tank Capacity:	00006000
Tank Used for:	PRODUCT
Type of Fuel:	1
Container Construction Thickness:	.25
Leak Detection:	Stock Inventor

Click here for Geo Tracker PDF:

CERS:

Name:	SOCAL GAS
Address:	4555 SPERRY ST.
City,State,Zip:	LOS ANGELES, CA 90039
Site ID:	259073
CERS ID:	SL603799113
CERS Description:	Cleanup Program Site

Affiliation:

Affiliation Type Desc:	Regional Board Caseworker
Entity Name:	JEFFREY HU - LOS ANGELES RWQCB (REGION 4)
Entity Title:	Not reported
Affiliation Address:	320 W. 4TH ST., SUITE 200
Affiliation City:	LOS ANGELES
Affiliation State:	CA
Affiliation Country:	Not reported
Affiliation Zip:	Not reported
Affiliation Phone:	Not reported

T189 **SO CALIF GAS CO/GLENDALE BASE** **RCRA-SQG** **1000167581**
SSW **4555 SPERRY ST** **FINDS** **CAD981422579**
1/8-1/4 **LOS ANGELES, CA 90039**
0.157 mi.
829 ft. **Site 2 of 8 in cluster T**

Relative: **Lower**

Actual: **455 ft.**

RCRA-SQG:

Date Form Received by Agency:	1986-06-23 00:00:00.0
Handler Name:	SO CALIF GAS CO/GLENDALE BASE
Handler Address:	4555 SPERRY ST
Handler City,State,Zip:	LOS ANGELES, CA 90039
EPA ID:	CAD981422579
Contact Name:	ENVIRONMENTAL MANAGER

SO CALIF GAS CO/GLENDALE BASE (Continued) **1000167581**

Contact Address:	4555 SPERRY ST
Contact City,State,Zip:	LOS ANGELES, CA 90039
Contact Telephone:	213-689-3075
Contact Fax:	Not reported
Contact Email:	Not reported
Contact Title:	Not reported
EPA Region:	09
Land Type:	Other
Federal Waste Generator Description:	Small Quantity Generator
Non-Notifier:	Not reported
Biennial Report Cycle:	Not reported
Accessibility:	Not reported
Active Site Indicator:	Handler Activities
State District Owner:	CA
State District:	4R
Mailing Address:	P O BOX 3249 TERMINAL ANNE
Mailing City,State,Zip:	LOS ANGELES, CA 90051
Owner Name:	SO CALIFORNIA GAS CO
Owner Type:	Private
Operator Name:	NOT REQUIRED
Operator Type:	Private
Short-Term Generator Activity:	No
Importer Activity:	No
Mixed Waste Generator:	No
Transporter Activity:	No
Transfer Facility Activity:	No
Recycler Activity with Storage:	No
Small Quantity On-Site Burner Exemption:	No
Smelting Melting and Refining Furnace Exemption:	No
Underground Injection Control:	No
Off-Site Waste Receipt:	No
Universal Waste Indicator:	No
Universal Waste Destination Facility:	No
Federal Universal Waste:	No
Active Site Fed-Reg Treatment Storage and Disposal Facility:	Not reported
Active Site Converter Treatment storage and Disposal Facility:	Not reported
Active Site State-Reg Treatment Storage and Disposal Facility:	Not reported
Active Site State-Reg Handler:	---
Federal Facility Indicator:	Not reported
Hazardous Secondary Material Indicator:	N
Sub-Part K Indicator:	Not reported
Commercial TSD Indicator:	No
Treatment Storage and Disposal Type:	Not reported
2018 GPRA Permit Baseline:	Not on the Baseline
2018 GPRA Renewals Baseline:	Not on the Baseline
Permit Renewals Workload Universe:	Not reported
Permit Workload Universe:	Not reported
Permit Progress Universe:	Not reported
Post-Closure Workload Universe:	Not reported
Closure Workload Universe:	Not reported
202 GPRA Corrective Action Baseline:	No
Corrective Action Workload Universe:	No
Subject to Corrective Action Universe:	No
Non-TSDFs Where RCRA CA has Been Imposed Universe:	No
TSDFs Potentially Subject to CA Under 3004 (u)/(v) Universe:	No
TSDFs Only Subject to CA under Discretionary Auth Universe:	No
Corrective Action Priority Ranking:	No NCAPS ranking

SO CALIF GAS CO/GLENDALE BASE (Continued) **1000167581**

Environmental Control Indicator:	No
Institutional Control Indicator:	No
Human Exposure Controls Indicator:	N/A
Groundwater Controls Indicator:	N/A
Operating TSDF Universe:	Not reported
Full Enforcement Universe:	Not reported
Significant Non-Complier Universe:	No
Unaddressed Significant Non-Complier Universe:	No
Addressed Significant Non-Complier Universe:	No
Significant Non-Complier With a Compliance Schedule Universe:	No
Financial Assurance Required:	Not reported
Handler Date of Last Change:	2002-06-27 03:25:00.0
Recognized Trader-Importer:	No
Recognized Trader-Exporter:	No
Importer of Spent Lead Acid Batteries:	No
Exporter of Spent Lead Acid Batteries:	No
Recycler Activity Without Storage:	No
Manifest Broker:	No
Sub-Part P Indicator:	No

Handler - Owner Operator:

Owner/Operator Indicator:	Owner
Owner/Operator Name:	SO CALIFORNIA GAS CO
Legal Status:	Private
Date Became Current:	Not reported
Date Ended Current:	Not reported
Owner/Operator Address:	NOT REQUIRED
Owner/Operator City,State,Zip:	NOT REQUIRED, ME 99999
Owner/Operator Telephone:	415-555-1212
Owner/Operator Telephone Ext:	Not reported
Owner/Operator Fax:	Not reported
Owner/Operator Email:	Not reported

Owner/Operator Indicator:	Operator
Owner/Operator Name:	NOT REQUIRED
Legal Status:	Private
Date Became Current:	Not reported
Date Ended Current:	Not reported
Owner/Operator Address:	NOT REQUIRED
Owner/Operator City,State,Zip:	NOT REQUIRED, ME 99999
Owner/Operator Telephone:	415-555-1212
Owner/Operator Telephone Ext:	Not reported
Owner/Operator Fax:	Not reported
Owner/Operator Email:	Not reported

Historic Generators:

Receive Date:	1986-06-23 00:00:00.0
Handler Name:	SO CALIF GAS CO/GLENDALE BASE
Federal Waste Generator Description:	Small Quantity Generator
State District Owner:	CA
Large Quantity Handler of Universal Waste:	No
Recognized Trader Importer:	No
Recognized Trader Exporter:	No
Spent Lead Acid Battery Importer:	No
Spent Lead Acid Battery Exporter:	No

SO CALIF GAS CO/GLENDALE BASE (Continued) **1000167581**

Current Record: Yes
Non Storage Recycler Activity: Not reported
Electronic Manifest Broker: Not reported

List of NAICS Codes and Descriptions:
NAICS Codes: No NAICS Codes Found

Facility Has Received Notices of Violations:
Violations: No Violations Found

Evaluation Action Summary:
Evaluations: No Evaluations Found

FINDS:
Registry ID: 110002700658

Click Here:

Environmental Interest/Information System:
California Hazardous Waste Tracking System - Datamart (HWTS-DATAMART) provides California with information on hazardous waste shipments for generators, transporters, and treatment, storage, and disposal facilities.
RCRAInfo is a national information system that supports the Resource Conservation and Recovery Act (RCRA) program through the tracking of events and activities related to facilities that generate, transport, and treat, store, or dispose of hazardous waste. RCRAInfo allows RCRA program staff to track the notification, permit, compliance, and corrective action activities required under RCRA.

Click this hyperlink while viewing on your computer to access additional FINDS: detail in the EDR Site Report.

T190 **SOUTHERN CALIFORNIA GAS COMPANY: GLENDALE BASE** **CA CERS HAZ WASTE** **S123533973**
SSW **4555 SPERRY ST (SERVICE YARD)** **CA CERS TANKS** **N/A**
1/8-1/4 **GLENDALE, CA 90039** **CA CERS**
0.157 mi.
829 ft. **Site 3 of 8 in cluster T**

Relative:
Lower

Actual:
455 ft.

CERS HAZ WASTE:
Name: SOUTHERN CALIFORNIA GAS COMPANY: GLENDALE BASE
Address: 4555 SPERRY ST (SERVICE YARD)
City,State,Zip: GLENDALE, CA 90039
Site ID: 69696
CERS ID: 10151453
CERS Description: Hazardous Waste Generator

CERS TANKS:
Name: SOUTHERN CALIFORNIA GAS COMPANY: GLENDALE BASE
Address: 4555 SPERRY ST (SERVICE YARD)
City,State,Zip: GLENDALE, CA 90039
Site ID: 69696
CERS ID: 10151453
CERS Description: Underground Storage Tank

SOUTHERN CALIFORNIA GAS COMPANY: GLENDALE BASE (Continued) **S123533973**

CERS:

Name:	SOUTHERN CALIFORNIA GAS COMPANY: GLENDALE BASE
Address:	4555 SPERRY ST (SERVICE YARD)
City,State,Zip:	GLENDALE, CA 90039
Site ID:	69696
CERS ID:	10151453
CERS Description:	Chemical Storage Facilities

Violations:

Site ID:	69696
Site Name:	Southern California Gas Company: Glendale Base
Violation Date:	05-11-2020
Citation:	23 CCR 16 2638(d) - California Code of Regulations, Title 23, Chapter 16, Section(s) 2638(d)
Violation Description:	Failure to submit the G Monitoring System Certification FormG to the UPA within 30 days of completion of the test.
Violation Notes:	Returned to compliance on 05/11/2020. OBSERVATION: Owner/Operator did not submit the Monitoring System Certification Form to the CUPA within 30 days of completion of the test. The test results that were submitted were completed incorrectly and need to be fixed in order to be accepted. CORRECTIVE ACTION: Immediately submit a copy of the Monitoring System Certification Form by email to the inspector issuing the violation. Please fix test results form that was submitted. I will include the test results form with highlighted area of what needs to be corrected. Thank you.
Violation Division:	Los Angeles City Fire Department
Violation Program:	UST
Violation Source:	CERS

Evaluation:

Eval General Type:	Other/Unknown
Eval Date:	02-02-2017
Violations Found:	No
Eval Type:	Other, not routine, done by local agency
Eval Notes:	2015 MC Results reviewed and all past
Eval Division:	Los Angeles City Fire Department
Eval Program:	UST
Eval Source:	CERS

Eval General Type:	Other/Unknown
Eval Date:	02-02-2017
Violations Found:	No
Eval Type:	Other, not routine, done by local agency
Eval Notes:	2016 SB989 Results reviewed and all past
Eval Division:	Los Angeles City Fire Department
Eval Program:	UST
Eval Source:	CERS

Eval General Type:	Compliance Evaluation Inspection
Eval Date:	02-26-2017
Violations Found:	No
Eval Type:	Routine done by local agency
Eval Notes:	Facility Information Date: 02 - 27 -2017 Site Address: Southern California Gas Company: Glendale Base 4550 Sperry St 4560 Sperry St Address on CERS Los Angeles, CA 90039 (323) 881-3538 Property Owner SOUTHERN CALIFORNIA GAS CO 555 W. Fifth Street Los Angeles, CA. 90013 (626)833-2576 Environmental Contact: BRAD LANE (818) 701-3283

SOUTHERN CALIFORNIA GAS COMPANY: GLENDALE BASE (Continued) **S123533973**

BLANE@SEMPRAUTILITIES.COM Mailing Address9400 OAKDALE AVE. SC9315 CHATSWORTH, CA 91311 Tank Operator Southern California Gas Company: Glendale Base 4550 Sperry St Los Angeles, CA 90039 (323) 881-3538 Tank Owner SOUTHERN CALIFORNIA GAS CO 9400 OAKDALE AVE. SC9315 CHATSWORTH, CA. 91311 (818) 701-3283 Tank Owner Type Non-Government Facility Type Motor Vehicle Fueling CERS ID: 10151453 Assessor Parcel Number (APN): EPA ID: CAD981422579 Facility ID Number: FA0003556 BOE#: 44011410 Inspector Pleasant LAFD, on site this date [Truncated]

Eval Division: Los Angeles City Fire Department
Eval Program: UST
Eval Source: CERS

Eval General Type: Other/Unknown
Eval Date: 03-03-2016
Violations Found: No
Eval Type: Other, not routine, done by local agency
Eval Notes: UNWITNESSED MC test handled by Brian Halfwassen of Cal.Haz.
Eval Division: Los Angeles City Fire Department
Eval Program: UST
Eval Source: CERS

Eval General Type: Compliance Evaluation Inspection
Eval Date: 03-05-2014
Violations Found: No
Eval Type: Routine done by local agency
Eval Notes: Not reported
Eval Division: Los Angeles City Fire Department
Eval Program: HMRRP
Eval Source: CERS

Eval General Type: Compliance Evaluation Inspection
Eval Date: 03-05-2014
Violations Found: No
Eval Type: Routine done by local agency
Eval Notes: Not reported
Eval Division: Los Angeles City Fire Department
Eval Program: UST
Eval Source: CERS

Eval General Type: Other/Unknown
Eval Date: 03-05-2014
Violations Found: No
Eval Type: Other, not routine, done by local agency
Eval Notes: Not reported
Eval Division: Los Angeles City Fire Department
Eval Program: UST
Eval Source: CERS

Eval General Type: Compliance Evaluation Inspection
Eval Date: 03-08-2018
Violations Found: No
Eval Type: Routine done by local agency
Eval Notes: Facility Information Date: 03 - 08 -2018 Site Address: Southern California Gas Company: Glendale Base 4550 Sperry St 4560 Sperry St Address on CERS Los Angeles, CA 90039 (323) 881-3538 Property Owner SOUTHERN CALIFORNIA GAS CO 555 W. Fifth Street Los Angeles, CA. 90013 (626)833-2576 Environmental Contact: BRAD LANE (818) 701-3283

SOUTHERN CALIFORNIA GAS COMPANY: GLENDALE BASE (Continued) **S123533973**

BLANE@SEMPRAUTILITIES.COM Mailing Address9400 OAKDALE AVE. SC9315 CHATSWORTH, CA 91311 Tank Operator Southern California Gas Company: Glendale Base 4550 Sperry St Los Angeles, CA 90039 (323) 881-3538 Tank Owner SOUTHERN CALIFORNIA GAS CO 9400 OAKDALE AVE. SC9315 CHATSWORTH, CA. 91311 (818) 701-3283 Tank Owner Type Non-Government Facility Type Motor Vehicle Fueling CERS ID: 10151453 Assessor Parcel Number (APN): EPA ID: CAD981422579 Facility ID Number: FA0003556 BOE#: 44011410 Inspector Pleasant LAFD, on site this date [Truncated]

Eval Division: Los Angeles City Fire Department
Eval Program: UST
Eval Source: CERS

Eval General Type: Other/Unknown
Eval Date: 04-17-2020
Violations Found: No
Eval Type: Other, not routine, done by local agency
Eval Notes: Routine compliance inspection was unable to be conducted by the due date due to LAFD response and operational restrictions to the COVID G 19 crisis.
Eval Division: Los Angeles City Fire Department
Eval Program: UST
Eval Source: CERS

Eval General Type: Compliance Evaluation Inspection
Eval Date: 04-23-2020
Violations Found: No
Eval Type: Routine done by local agency
Eval Notes: Routine compliance inspection was unable to be conducted by the due date due to LAFD response and operational restrictions to the COVID G 19 crisis. Facility Information Site Address: Southern California Gas Company: Glendale Base 4550 Sperry St 4560 Sperry St Address on CERS Los Angeles, CA 90039 (323) 881-3538 Property Owner SOUTHERN CALIFORNIA GAS CO 555 W. Fifth Street Los Angeles, CA. 90013 (626)833-2576 Environmental Contact: BRAD LANE (818) 701-3283 BLANE@SEMPRAUTILITIES.COM Mailing Address9400 OAKDALE AVE. SC9315 CHATSWORTH, CA 91311 Tank Operator Southern California Gas Company: Glendale Base 4550 Sperry St Los Angeles, CA 90039 (323) 881-3538 Tank Owner SOUTHERN CALIFORNIA GAS CO 9400 OAKDALE AVE. SC9315 CHATSWORTH, CA. 91311 (818) 701-3283 Tank Owner Type Non-Government Facility Type Motor Vehicle Fueling CERS ID: 10151453 Assessor Parcel Number (APN): EPA [Truncated]
Eval Division: Los Angeles City Fire Department
Eval Program: UST
Eval Source: CERS

Eval General Type: Compliance Evaluation Inspection
Eval Date: 05-11-2015
Violations Found: No
Eval Type: Routine done by local agency
Eval Notes: Inspection conducted with Greg Bland, Electrician/UST Technician, SoCalGasCo. and Emma Panish, Environmental Specialist, Sempra Energy. CERS #10151453 Jamel Hamdan of Cal Haz Serv. onsite to handle SR0030470. BP 1 & BP 8 CHANGES
Eval Division: Los Angeles City Fire Department
Eval Program: HMRRP
Eval Source: CERS

SOUTHERN CALIFORNIA GAS COMPANY: GLENDALE BASE (Continued) **S123533973**

Eval General Type:	Compliance Evaluation Inspection
Eval Date:	05-11-2015
Violations Found:	No
Eval Type:	Routine done by local agency
Eval Notes:	Inspection conducted with Greg Bland, Electrician/UST Technician, SoCalGasCo. and Emma Panish, Environmental Specialist, Sempra Energy. Jamel Hamdan of Cal Haz Serv. onsite to handle SR0030470.
Eval Division:	Los Angeles City Fire Department
Eval Program:	UST
Eval Source:	CERS

Eval General Type:	Other/Unknown
Eval Date:	05-11-2020
Violations Found:	No
Eval Type:	Other, not routine, done by local agency
Eval Notes:	All violations corrected and cleared.
Eval Division:	Los Angeles City Fire Department
Eval Program:	UST
Eval Source:	CERS

Eval General Type:	Other/Unknown
Eval Date:	05-11-2020
Violations Found:	No
Eval Type:	Other, not routine, done by local agency
Eval Notes:	Received and Reviewed corrected Monitor Certification test results form. Attached and approved.
Eval Division:	Los Angeles City Fire Department
Eval Program:	UST
Eval Source:	CERS

Eval General Type:	Other/Unknown
Eval Date:	05-11-2020
Violations Found:	No
Eval Type:	Other, not routine, done by local agency
Eval Notes:	Received and Reviewed Monitor Certification test results and Spill bucket Test results, originally performed on 3-19-2020. No failures were noted, however Monitor Certification form was filled out incorrectly and was not accepted. Spill Bucket was accepted. Both forms are attached.
Eval Division:	Los Angeles City Fire Department
Eval Program:	UST
Eval Source:	CERS

Eval General Type:	Other/Unknown
Eval Date:	05-11-2020
Violations Found:	Yes
Eval Type:	Other, not routine, done by local agency
Eval Notes:	The following has been reviewed and/or inspected : Monitor Certification Test Results Form. This facility, CERS ID 10151453, was found to have violations. Review and correct all items marked G OUTG in this report, on or before the COMPLY BY date associated with each violation. Failure to resolve these violations may result in this facility being subject to formal enforcement. **********Upon completion of the resolution of all the above mentioned violations, please respond via email to the issuing Inspector to have the documents/CERS submittals reviewed and the violations cleared. ********** Reports emailed to: kknabel@socalgas.com

SOUTHERN CALIFORNIA GAS COMPANY: GLENDALE BASE (Continued) **S123533973**

Eval Division:	Los Angeles City Fire Department
Eval Program:	UST
Eval Source:	CERS
Eval General Type:	Compliance Evaluation Inspection
Eval Date:	05-29-2020
Violations Found:	No
Eval Type:	Routine done by local agency
Eval Notes:	Kimberly Knabel, Account Executive (Due to COV19, no signature obtained)
Eval Division:	Los Angeles County Fire Department
Eval Program:	HW
Eval Source:	CERS
Eval General Type:	Compliance Evaluation Inspection
Eval Date:	06-05-2018
Violations Found:	No
Eval Type:	Routine done by local agency
Eval Notes:	Not reported
Eval Division:	Los Angeles City Fire Department
Eval Program:	HMRRP
Eval Source:	CERS
Eval General Type:	Compliance Evaluation Inspection
Eval Date:	06-27-2016
Violations Found:	No
Eval Type:	Routine done by local agency
Eval Notes:	Inspector Kurt Corral LAFD, onsite this date to conduct routine inspection of underground storage tank. Consent to enter, inspect and take photographs was given on this date by Emma Miller. Monitoring system certification was not conducted at this time. Site was opened for inspection by Cal-Haz The UST monitoring panel showed all functions normal. The monitoring set up and alarm history were provided for review. The sumps and UDCs were opened for inspection and the sensors were observed positioned to detect a leak at the earliest opportunity. The spill buckets were also visually inspected. The Monitoring Plan was compared to the equipment onsite. The operation of the UST system was compared to the conditions of the operating permit. Ensure submittal of monitor certification test results within 30 days using one of the following options in preferred order: 1. Upload results in California Environmental Reporting System (CERS) https://cersbusiness.calepa.ca.gov [Truncated]
Eval Division:	Los Angeles City Fire Department
Eval Program:	UST
Eval Source:	CERS
Eval General Type:	Compliance Evaluation Inspection
Eval Date:	06-27-2019
Violations Found:	No
Eval Type:	Routine done by local agency
Eval Notes:	Not reported
Eval Division:	Los Angeles City Fire Department
Eval Program:	UST
Eval Source:	CERS
Eval General Type:	Compliance Evaluation Inspection
Eval Date:	07-17-2019

SOUTHERN CALIFORNIA GAS COMPANY: GLENDALE BASE (Continued) **S123533973**

Violations Found: No
Eval Type: Routine done by local agency
Eval Notes: Facility Information Date: 07 - 17 -2019 Site Address: Southern California Gas Company: Glendale Base 4550 Sperry St 4560 Sperry St Address on CERS Los Angeles, CA 90039 (323) 881-3538 Property Owner SOUTHERN CALIFORNIA GAS CO 555 W. Fifth Street Los Angeles, CA. 90013 (626)833-2576 Environmental Contact: BRAD LANE (818) 701-3283 BLANE@SEMPRAUTILITIES.COM Mailing Address9400 OAKDALE AVE. SC9315 CHATSWORTH, CA 91311 Tank Operator Southern California Gas Company: Glendale Base 4550 Sperry St Los Angeles, CA 90039 (323) 881-3538 Tank Owner SOUTHERN CALIFORNIA GAS CO 9400 OAKDALE AVE. SC9315 CHATSWORTH, CA. 91311 (818) 701-3283 Tank Owner Type Non-Government Facility Type Motor Vehicle Fueling CERS ID: 10151453 Assessor Parcel Number (APN): EPA ID: CAD981422579 Facility ID Number: FA0003556 BOE#: 44011410 Inspector Pleasant LAFD, on site this date [Truncated]
Eval Division: Los Angeles City Fire Department
Eval Program: UST
Eval Source: CERS

Eval General Type: Compliance Evaluation Inspection
Eval Date: 07-31-2017
Violations Found: No
Eval Type: Routine done by local agency
Eval Notes: Facility Information Date: 07 - 31 -2017 Site Address: Southern California Gas Company: Glendale Base 4550 Sperry St 4560 Sperry St Address on CERS Los Angeles, CA 90039 (323) 881-3538 Property Owner SOUTHERN CALIFORNIA GAS CO 555 W. Fifth Street Los Angeles, CA. 90013 (626)833-2576 Environmental Contact: BRAD LANE (818) 701-3283 BLANE@SEMPRAUTILITIES.COM 9400 OAKDALE AVE. SC9315 CHATSWORTH, CA 91311 Tank Operator Southern California Gas Company: Glendale Base 4550 Sperry St Los Angeles, CA 90039 (323) 881-3538 Tank Owner SOUTHERN CALIFORNIA GAS CO 9400 OAKDALE AVE. SC9315 CHATSWORTH, CA. 91311 (818) 701-3283 Tank Owner Type Non-Government Facility Type Motor Vehicle Fueling CERS ID: 10151453 Assessor Parcel Number (APN): EPA ID: CAD981422579 Facility ID Number: FA0003556 BOE#: 44011410 Inspector Pleasant LAFD, on site this date to conduct [Truncated]
Eval Division: Los Angeles City Fire Department
Eval Program: UST
Eval Source: CERS

Eval General Type: Compliance Evaluation Inspection
Eval Date: 08-27-2018
Violations Found: No
Eval Type: Routine done by local agency
Eval Notes: Kim Knabel, Technical Advisor
Eval Division: Los Angeles County Fire Department
Eval Program: HW
Eval Source: CERS

Eval General Type: Compliance Evaluation Inspection
Eval Date: 10-30-2015
Violations Found: No
Eval Type: Routine done by local agency
Eval Notes: Scott Warner
Eval Division: Los Angeles County Fire Department
Eval Program: HW
Eval Source: CERS

SOUTHERN CALIFORNIA GAS COMPANY: GLENDALE BASE (Continued) **S123533973**

Affiliation:

Affiliation Type Desc:	CUPA District
Entity Name:	Los Angeles City Fire Department
Entity Title:	Not reported
Affiliation Address:	200 North Main Street, Room 1780
Affiliation City:	Los Angeles
Affiliation State:	CA
Affiliation Country:	Not reported
Affiliation Zip:	90012
Affiliation Phone:	(213) 978-3680

Affiliation Type Desc:	Environmental Contact
Entity Name:	Kim Knabel
Entity Title:	Not reported
Affiliation Address:	9400 OAKDALE AVE. SC9315
Affiliation City:	CHATSWORTH
Affiliation State:	CA
Affiliation Country:	Not reported
Affiliation Zip:	91311
Affiliation Phone:	Not reported

Affiliation Type Desc:	Facility Mailing Address
Entity Name:	Mailing Address
Entity Title:	Not reported
Affiliation Address:	9400 OAKDALE AVE. SC9315
Affiliation City:	CHATSWORTH
Affiliation State:	CA
Affiliation Country:	Not reported
Affiliation Zip:	91311
Affiliation Phone:	Not reported

Affiliation Type Desc:	Identification Signer
Entity Name:	Michael Ornelas
Entity Title:	Environmental Specialist
Affiliation Address:	Not reported
Affiliation City:	Not reported
Affiliation State:	Not reported
Affiliation Country:	Not reported
Affiliation Zip:	Not reported
Affiliation Phone:	Not reported

Affiliation Type Desc:	UST Permit Applicant
Entity Name:	Emma Miller
Entity Title:	Environmental Specialist
Affiliation Address:	Not reported
Affiliation City:	Not reported
Affiliation State:	Not reported
Affiliation Country:	Not reported
Affiliation Zip:	Not reported
Affiliation Phone:	(818) 701-3216

Affiliation Type Desc:	Legal Owner
Entity Name:	SoCalGas
Entity Title:	Not reported
Affiliation Address:	555 W. 5th Street
Affiliation City:	Los Angeles
Affiliation State:	CA

SOUTHERN CALIFORNIA GAS COMPANY: GLENDALE BASE (Continued) **S123533973**

Affiliation Country:	United States
Affiliation Zip:	90013
Affiliation Phone:	(800) 427-2200
Affiliation Type Desc:	Parent Corporation
Entity Name:	Southern California Gas Company
Entity Title:	Not reported
Affiliation Address:	Not reported
Affiliation City:	Not reported
Affiliation State:	Not reported
Affiliation Country:	Not reported
Affiliation Zip:	Not reported
Affiliation Phone:	Not reported
Affiliation Type Desc:	UST Property Owner Name
Entity Name:	SoCalGas
Entity Title:	Not reported
Affiliation Address:	555 W. 5th Street
Affiliation City:	Los Angeles
Affiliation State:	CA
Affiliation Country:	United States
Affiliation Zip:	90013
Affiliation Phone:	(818) 701-3216
Affiliation Type Desc:	UST Tank Operator
Entity Name:	SoCalGas
Entity Title:	Not reported
Affiliation Address:	4555 Sperry Street
Affiliation City:	Glendale
Affiliation State:	CA
Affiliation Country:	United States
Affiliation Zip:	90039
Affiliation Phone:	(323) 881-3533
Affiliation Type Desc:	UST Tank Owner
Entity Name:	SoCalGas Environmental Services
Entity Title:	Not reported
Affiliation Address:	9400 Oakdale Ave., SC9315
Affiliation City:	Chatsworth
Affiliation State:	CA
Affiliation Country:	United States
Affiliation Zip:	91311
Affiliation Phone:	(213) 231-7185
Affiliation Type Desc:	Document Preparer
Entity Name:	Michael Ornelas
Entity Title:	Not reported
Affiliation Address:	Not reported
Affiliation City:	Not reported
Affiliation State:	Not reported
Affiliation Country:	Not reported
Affiliation Zip:	Not reported
Affiliation Phone:	Not reported
Affiliation Type Desc:	Operator
Entity Name:	SoCalGas- GLENDALE Base
Entity Title:	Not reported

SOUTHERN CALIFORNIA GAS COMPANY: GLENDALE BASE (Continued) **S123533973**

Affiliation Address: Not reported
Affiliation City: Not reported
Affiliation State: Not reported
Affiliation Country: Not reported
Affiliation Zip: Not reported
Affiliation Phone: (323) 881-3533

T191 **SOUTHERN CALIFORNIA GAS - GLENDALE** **CA HAZMAT** **S123542417**
SSW **4555 W SPERRY ST** **N/A**
1/8-1/4 **LOS ANGELES, CA 90039**
0.157 mi.
829 ft. **Site 4 of 8 in cluster T**

Relative: LOS ANGELES HM:
Lower
Actual: Name: SOUTHERN CALIFORNIA GAS - GLENDALE
455 ft. Address: 4555 W SPERRY ST
City,State,Zip: LOS ANGELES, CA 90039
Facility ID: FA0003556
Last Run Date: 06/01/2019
Status: ACTIVE

Name: SOUTHERN CALIFORNIA GAS - GLENDALE
Address: 4555 W SPERRY ST
City,State,Zip: LOS ANGELES, CA 90039
Facility ID: FA0003556
Last Run Date: 06/01/2019
Status: ACTIVE

T192 **SOCAL GAS** **CA FID UST** **S101585204**
SSW **4555 SPERRY ST** **CA WIP** **N/A**
1/8-1/4 **LOS ANGELES, CA 90039**
0.157 mi.
829 ft. **Site 5 of 8 in cluster T**

Relative: CA FID UST:
Lower
Actual: Facility ID: 19020965
455 ft. Regulated By: UTNKA
Regulated ID: 00007483
Cortese Code: Not reported
SIC Code: Not reported
Facility Phone: 8189512242
Mail To: Not reported
Mailing Address: P O BOX 3249 TERMINA
Mailing Address 2: Not reported
Mailing City,St,Zip: LOS ANGELES 900390000
Contact: Not reported
Contact Phone: Not reported
DUNs Number: Not reported
NPDES Number: Not reported
EPA ID: Not reported
Comments: Not reported
Status: Active

WIP:
Name: SOCAL GAS

SOCAL GAS (Continued) **S101585204**

Address: 4555 Sperry St
City,State,Zip: LOS ANGELES, CA 90039
Region: 4
File Number: 113.0365
File Status: Backlog
Staff: UNIDENTIFIED
Facility Suite: Not reported

T193 **SOUTHERN CALIFORNIA GAS CO** **CA UST** **U003879958**
SSW **4555 SPERRY ST** **CA SWEEPS UST** **N/A**
1/8-1/4 **LOS ANGELES, CA 90039** **CA HWTS**
0.157 mi.
829 ft. **Site 6 of 8 in cluster T**

Relative:
Lower

Actual:
455 ft.

UST:
Name: SOUTHERN CALIFORNIA GAS CO
Address: 4555 SPERRY ST
City,State,Zip: LOS ANGELES, CA 90039
Facility ID: 23705
Permitting Agency: LOS ANGELES, CITY OF
Latitude: 34.1497688
Longitude: -118.2732172

SWEEPS UST:
Name: SOUTHERN CALIFORNIA GAS CO
Address: 4555 SPERRY ST
City: LOS ANGELES
Status: Active
Comp Number: 783
Number: 4
Board Of Equalization: 44-011414
Referral Date: 04-20-88
Action Date: 03-15-94
Created Date: 02-29-88
Owner Tank Id: Not reported
SWRCB Tank Id: 19-050-000783-000001
Tank Status: A
Capacity: 12000
Active Date: 04-20-88
Tank Use: CHEMICAL
STG: P
Content: UNKNOWN
Number Of Tanks: 4

Name: SOUTHERN CALIFORNIA GAS CO
Address: 4555 SPERRY ST
City: LOS ANGELES
Status: Active
Comp Number: 783
Number: 4
Board Of Equalization: 44-011414
Referral Date: 04-20-88
Action Date: 03-15-94
Created Date: 02-29-88
Owner Tank Id: Not reported
SWRCB Tank Id: 19-050-000783-000002
Tank Status: A

SOUTHERN CALIFORNIA GAS CO (Continued) **U003879958**

Capacity: Not reported
Active Date: 04-20-88
Tank Use: CHEMICAL
STG: P
Content: UNKNOWN
Number Of Tanks: Not reported

Name: SOUTHERN CALIFORNIA GAS CO
Address: 4555 SPERRY ST
City: LOS ANGELES
Status: Active
Comp Number: 783
Number: 4
Board Of Equalization: 44-011414
Referral Date: 04-20-88
Action Date: 03-15-94
Created Date: 02-29-88
Owner Tank Id: Not reported
SWRCB Tank Id: 19-050-000783-000003
Tank Status: A
Capacity: 280
Active Date: 04-20-88
Tank Use: CHEMICAL
STG: P
Content: UNKNOWN
Number Of Tanks: Not reported

Name: SOUTHERN CALIFORNIA GAS CO
Address: 4555 SPERRY ST
City: LOS ANGELES
Status: Active
Comp Number: 783
Number: 4
Board Of Equalization: 44-011414
Referral Date: 04-20-88
Action Date: 03-15-94
Created Date: 02-29-88
Owner Tank Id: Not reported
SWRCB Tank Id: 19-050-000783-000004
Tank Status: A
Capacity: 6000
Active Date: 04-20-88
Tank Use: CHEMICAL
STG: P
Content: UNKNOWN
Number Of Tanks: Not reported

HWTS:
Name: SOUTHERN CALIFORNIA GAS CO
Address: 4555 SPERRY ST
Address 2: Not reported
City,State,Zip: LOS ANGELES, CA 900390000
EPA ID: CAL000001118
Inactive Date: 01/01/1995
Create Date: 11/14/1989
Last Act Date: 06/28/2001
Mailing Name: Not reported

SOUTHERN CALIFORNIA GAS CO (Continued) **U003879958**

Mailing Address:	P O BOX 457
Mailing Address 2:	Not reported
Mailing City,State,Zip:	TUJUNGA, CA 910420000
Owner Name:	SOUTHERN CALIFORNIA G
Owner Address:	--
Owner Address 2:	Not reported
Owner City,State,Zip:	--, 99 --
Contact Name:	INACTIVATED PER SURVEY 11/94
Contact Address:	--
Contact Address 2:	Not reported
City,State,Zip:	--, 99 --

T194 **SOUTHERN CALIFORNIA GAS COMPANY: GLENDALE BASE** **CA UST** **U004312110**
SSW **4555 SPERRY ST (SERVICE YARD)** **N/A**
1/8-1/4 **GLENDALE, CA 90039**
0.157 mi.
829 ft. **Site 7 of 8 in cluster T**

Relative: UST:
Lower

Name:	SOUTHERN CALIFORNIA GAS COMPANY: GLENDALE BASE
Address:	4555 SPERRY ST (SERVICE YARD)
City,State,Zip:	GLENDALE, CA 90039
Facility ID:	FA0003556
Permitting Agency:	Los Angeles City Fire Department
Latitude:	34.1483
Longitude:	-118.27474

Actual:
455 ft.

T195 **SOUTHERN CALIFORNIA GAS - GLENDALE** **CA UST** **U004305700**
SSW **4555 W SPERRY ST** **N/A**
1/8-1/4 **LOS ANGELES, CA 90039**
0.157 mi.
829 ft. **Site 8 of 8 in cluster T**

Relative: LOS ANGELES UST:
Lower

Name:	SOUTHERN CALIFORNIA GAS - GLENDALE
Address:	4555 W SPERRY ST
City,State,Zip:	LOS ANGELES, CA 90039
Facility ID:	FA0003556
Last Run Date:	06/01/2019
Status:	ACTIVE

Actual:
455 ft.

Q196 **CONWIN CARBONIC & ADJACENT** **CA EMI** **S106769418**
SSW **4510 SPERRY ST** **CA WIP** **N/A**
1/8-1/4 **LOS ANGELES, CA 90039**
0.158 mi.
833 ft. **Site 2 of 5 in cluster Q**

Relative: EMI:
Lower

Name:	CONWIN CARBONIC CO
Address:	4510 SPERRY
City,State,Zip:	LOS ANGELES, CA 900391017
Year:	1990
County Code:	19
Air Basin:	SC
Facility ID:	59443

Actual:
458 ft.

CONWIN CARBONIC & ADJACENT (Continued) **S106769418**

Air District Name:	SC
SIC Code:	3624
Air District Name:	SOUTH COAST AQMD
Community Health Air Pollution Info System:	Not reported
Consolidated Emission Reporting Rule:	Not reported
Total Organic Hydrocarbon Gases Tons/Yr:	0
Reactive Organic Gases Tons/Yr:	0
Carbon Monoxide Emissions Tons/Yr:	0
NOX - Oxides of Nitrogen Tons/Yr:	0
SOX - Oxides of Sulphur Tons/Yr:	0
Particulate Matter Tons/Yr:	0
Part. Matter 10 Micrometers and Smllr Tons/Yr:	0

WIP:

Name:	CONWIN CARBONIC & ADJACENT
Address:	4510 Sperry St
City,State,Zip:	LOS ANGELES, CA 90039
Region:	4
File Number:	113.0366
File Status:	**Historical**
Staff:	LM
Facility Suite:	Not reported

Q197 **CONWIN CARBONIC COMPANY INC** **CA HAZMAT** **S123498989**
SSW **4510 W SPERRY ST** **CA CERS** **N/A**
1/8-1/4 **LOS ANGELES, CA 90039**
0.158 mi.
833 ft. **Site 3 of 5 in cluster Q**

Relative:
Lower

Actual:
458 ft.

LOS ANGELES HM:

Name:	CONWIN CARBONIC COMPANY
Address:	4510 W SPERRY ST
City,State,Zip:	LOS ANGELES, CA 90039
Facility ID:	FA0015849
Last Run Date:	06/01/2019
Status:	ACTIVE

CERS:

Name:	CONWIN CARBONIC COMPANY INC
Address:	4510 W SPERRY ST
City,State,Zip:	LOS ANGELES, CA 90039
Site ID:	107945
CERS ID:	10246009
CERS Description:	Chemical Storage Facilities

Violations:

Site ID:	107945
Site Name:	CONWIN CARBONIC COMPANY INC
Violation Date:	06-07-2016
Citation:	HSC 6.95 25508(a)(1) - California Health and Safety Code, Chapter 6.95, Section(s) 25508(a)(1)
Violation Description:	Failure to annually review and electronically certify that the business plan is complete and accurate on or before the annual due date.
Violation Notes:	Not reported
Violation Division:	Los Angeles City Fire Department
Violation Program:	HMRRP

CONWIN CARBONIC COMPANY INC (Continued) **S123498989**

Violation Source: CERS

Site ID: 107945
Site Name: CONWIN CARBONIC COMPANY INC
Violation Date: 06-07-2016
Citation: HSC 6.95 25505(a)(4) - California Health and Safety Code, Chapter 6.95, Section(s) 25505(a)(4)
Violation Description: Failure to provide initial and annual training to all employees in safety procedures in the event of a release or threatened release of a hazardous material or failure to document and maintain training records for a minimum of three years.
Violation Notes: Not reported
Violation Division: Los Angeles City Fire Department
Violation Program: HMRRP
Violation Source: CERS

Site ID: 107945
Site Name: CONWIN CARBONIC COMPANY INC
Violation Date: 06-07-2016
Citation: HSC 6.95 25508(a)(1) - California Health and Safety Code, Chapter 6.95, Section(s) 25508(a)(1)
Violation Description: Failure to complete and electronically submit a site map with all required content.
Violation Notes: Not reported
Violation Division: Los Angeles City Fire Department
Violation Program: HMRRP
Violation Source: CERS

Site ID: 107945
Site Name: CONWIN CARBONIC COMPANY INC
Violation Date: 06-07-2016
Citation: HSC 6.95 25508(a)(1) - California Health and Safety Code, Chapter 6.95, Section(s) 25508(a)(1)
Violation Description: Failure to establish and electronically submit an adequate emergency response plan and procedures for a release or threatened release of a hazardous material.
Violation Notes: Not reported
Violation Division: Los Angeles City Fire Department
Violation Program: HMRRP
Violation Source: CERS

Site ID: 107945
Site Name: CONWIN CARBONIC COMPANY INC
Violation Date: 06-07-2016
Citation: HSC 6.95 25508(a)(1) - California Health and Safety Code, Chapter 6.95, Section(s) 25508(a)(1)
Violation Description: Failure to complete and electronically submit a business plan when storing/handling a hazardous material at or above reportable quantities.
Violation Notes: Not reported
Violation Division: Los Angeles City Fire Department
Violation Program: HMRRP
Violation Source: CERS

Site ID: 107945
Site Name: CONWIN CARBONIC COMPANY INC
Violation Date: 06-07-2016

CONWIN CARBONIC COMPANY INC (Continued) **S123498989**

Citation:	19 CCR 6.95 25508(a)(1) - California Code of Regulations, Title 19, Chapter 6.95, Section(s) 25508(a)(1)
Violation Description:	Failure to complete and electronically submit the Business Activities Page and/or Business Owner Operator Identification Page.
Violation Notes:	Not reported
Violation Division:	Los Angeles City Fire Department
Violation Program:	HMRRP
Violation Source:	CERS
Site ID:	107945
Site Name:	CONWIN CARBONIC COMPANY INC
Violation Date:	06-07-2016
Citation:	HSC 6.95 25508.1(a)-(f) - California Health and Safety Code, Chapter 6.95, Section(s) 25508.1(a)-(f)
Violation Description:	Failure to electronically update business plan within 30 days of any one of the following events: A 100 percent or more increase in the quantity of a previously disclosed material. Any handling of a previously undisclosed hazardous materials at or above reportable quantities. A change of business address, business ownership, or business name. A substantial change in the handler's operations that requires modification to any portion of the business plan.
Violation Notes:	Not reported
Violation Division:	Los Angeles City Fire Department
Violation Program:	HMRRP
Violation Source:	CERS
Site ID:	107945
Site Name:	CONWIN CARBONIC COMPANY INC
Violation Date:	06-07-2016
Citation:	HSC 6.95 25508(a)(1) - California Health and Safety Code, Chapter 6.95, Section(s) 25508(a)(1)
Violation Description:	Failure to complete and electronically submit hazardous material inventory information for all reportable hazardous materials on site at or above reportable quantities.
Violation Notes:	Not reported
Violation Division:	Los Angeles City Fire Department
Violation Program:	HMRRP
Violation Source:	CERS
Site ID:	107945
Site Name:	CONWIN CARBONIC COMPANY INC
Violation Date:	06-07-2016
Citation:	HSC 6.95 25505.1 - California Health and Safety Code, Chapter 6.95, Section(s) 25505.1
Violation Description:	Failure to notify property owner in writing that the business is subject to the business plan program and has complied with its provisions.
Violation Notes:	Not reported
Violation Division:	Los Angeles City Fire Department
Violation Program:	HMRRP
Violation Source:	CERS
Site ID:	107945
Site Name:	CONWIN CARBONIC COMPANY INC
Violation Date:	06-07-2016
Citation:	HSC 6.95 25508(a)(1) - California Health and Safety Code, Chapter 6.95, Section(s) 25508(a)(1)

CONWIN CARBONIC COMPANY INC (Continued) **S123498989**

Violation Description:	Failure to establish and electronically submit an adequate training program in safety procedures in the event of a release or threatened release of a hazardous material.
Violation Notes:	Not reported
Violation Division:	Los Angeles City Fire Department
Violation Program:	HMRRP
Violation Source:	CERS
Site ID:	107945
Site Name:	CONWIN CARBONIC COMPANY INC
Violation Date:	06-07-2016
Citation:	HSC 6.95 25508(a)(1) - California Health and Safety Code, Chapter 6.95, Section(s) 25508(a)(1)
Violation Description:	Failure to annually review and electronically certify that the business plan is complete and accurate on or before the annual due date.
Violation Notes:	Returned to compliance on 06/23/2016.
Violation Division:	Los Angeles City Fire Department
Violation Program:	HMRRP
Violation Source:	CERS
Site ID:	107945
Site Name:	CONWIN CARBONIC COMPANY INC
Violation Date:	06-07-2016
Citation:	HSC 6.95 25505.1 - California Health and Safety Code, Chapter 6.95, Section(s) 25505.1
Violation Description:	Failure to provide a copy of the business plan to the owner or the owner's agent within five working days after receiving a request for a copy from the owner or the owner's agent.
Violation Notes:	Not reported
Violation Division:	Los Angeles City Fire Department
Violation Program:	HMRRP
Violation Source:	CERS
Site ID:	107945
Site Name:	CONWIN CARBONIC COMPANY INC
Violation Date:	06-07-2016
Citation:	HSC 6.95 25507 - California Health and Safety Code, Chapter 6.95, Section(s) 25507
Violation Description:	Failure to adequately establish and implement a business plan when storing/handling a hazardous material at or above reportable quantities.
Violation Notes:	Not reported
Violation Division:	Los Angeles City Fire Department
Violation Program:	HMRRP
Violation Source:	CERS

Evaluation:

Eval General Type:	Compliance Evaluation Inspection
Eval Date:	06-03-2014
Violations Found:	No
Eval Type:	Routine done by local agency
Eval Notes:	Not reported
Eval Division:	Los Angeles County Fire Department
Eval Program:	HW
Eval Source:	CERS

CONWIN CARBONIC COMPANY INC (Continued) **S123498989**

Eval General Type:	Compliance Evaluation Inspection
Eval Date:	06-07-2016
Violations Found:	Yes
Eval Type:	Routine done by local agency
Eval Notes:	On site for routine hazardous materials and business emergency plan inspection. Consent to enter and inspect was given by Phil cheng Observed the facility and inspected hazardous materials storage. Annual employee safety training records were not maintained. Facility has also not electronically disclosed the onsite hazardous materials inventory or submitted a business emergency plan in California Environmental Reporting System (CERS). Please go to https://cersbusiness2.calepa.ca.gov to complete a chemical inventory disclosure and business emergency plan. The facility is responsible for identifying all hazardous materials, to include hazardous wastes, which are above disclosure thresholds. If there is a change in the type or amount of chemicals that are maintained on site, please submit revised documents (electronically) within 30 days of the change.
Eval Division:	Los Angeles City Fire Department
Eval Program:	HMRRP
Eval Source:	CERS

Affiliation:

Affiliation Type Desc:	CUPA District
Entity Name:	Los Angeles City Fire Department
Entity Title:	Not reported
Affiliation Address:	200 North Main Street, Room 1780
Affiliation City:	Los Angeles
Affiliation State:	CA
Affiliation Country:	Not reported
Affiliation Zip:	90012
Affiliation Phone:	(213) 978-3680

Affiliation Type Desc:	Facility Mailing Address
Entity Name:	Mailing Address
Entity Title:	Not reported
Affiliation Address:	4510 Sperry St
Affiliation City:	Los Angeles
Affiliation State:	CA
Affiliation Country:	Not reported
Affiliation Zip:	90039
Affiliation Phone:	Not reported

Affiliation Type Desc:	Property Owner
Entity Name:	Mike Wing
Entity Title:	Not reported
Affiliation Address:	4510 Sperry St.
Affiliation City:	Los Angeles
Affiliation State:	CA
Affiliation Country:	United States
Affiliation Zip:	90039
Affiliation Phone:	(818) 246-9233

Affiliation Type Desc:	Legal Owner
Entity Name:	WING, MICHAEL
Entity Title:	Not reported
Affiliation Address:	4510 Sperry St.
Affiliation City:	Los Angeles

CONWIN CARBONIC COMPANY INC (Continued) **S123498989**

Affiliation State:	CA
Affiliation Country:	United States
Affiliation Zip:	90039
Affiliation Phone:	(818) 246-9233
Affiliation Type Desc:	Operator
Entity Name:	Conwin Inc
Entity Title:	Not reported
Affiliation Address:	Not reported
Affiliation City:	Not reported
Affiliation State:	Not reported
Affiliation Country:	Not reported
Affiliation Zip:	Not reported
Affiliation Phone:	(818) 246-9233
Affiliation Type Desc:	Document Preparer
Entity Name:	Aaron Fisher
Entity Title:	Not reported
Affiliation Address:	Not reported
Affiliation City:	Not reported
Affiliation State:	Not reported
Affiliation Country:	Not reported
Affiliation Zip:	Not reported
Affiliation Phone:	Not reported
Affiliation Type Desc:	Environmental Contact
Entity Name:	Aaron Fisher
Entity Title:	Not reported
Affiliation Address:	4510 Sperry St
Affiliation City:	Los Angeles
Affiliation State:	CA
Affiliation Country:	Not reported
Affiliation Zip:	90039
Affiliation Phone:	Not reported
Affiliation Type Desc:	Identification Signer
Entity Name:	Aaron Fisher
Entity Title:	Vice President of Operations
Affiliation Address:	Not reported
Affiliation City:	Not reported
Affiliation State:	Not reported
Affiliation Country:	Not reported
Affiliation Zip:	Not reported
Affiliation Phone:	Not reported
Affiliation Type Desc:	Parent Corporation
Entity Name:	CONWIN CARBONIC COMPANY INC
Entity Title:	Not reported
Affiliation Address:	Not reported
Affiliation City:	Not reported
Affiliation State:	Not reported
Affiliation Country:	Not reported
Affiliation Zip:	Not reported
Affiliation Phone:	Not reported

Q198 **CONWIN CARBONIC CO** **RCRA NonGen / NLR** **1024815876**
SSW **4510 SPERRY ST** **CAL000315395**
1/8-1/4 **LOS ANGELES, CA 90039**
0.158 mi.
833 ft. **Site 4 of 5 in cluster Q**

Relative: **Lower**
Actual: **458 ft.**

RCRA NonGen / NLR:

Date Form Received by Agency:		2007-01-16 00:00:00.0
Handler Name:	CONWIN CARBONIC CO	
Handler Address:		4510 SPERRY ST
Handler City,State,Zip:		LOS ANGELES, CA 90039-1017
EPA ID:		CAL000315395
Contact Name:		AARON FISHER
Contact Address:		4510 SPERRY ST
Contact City,State,Zip:		LOS ANGELES, CA 90039
Contact Telephone:		818-246-9233
Contact Fax:		818-246-6862
Contact Email:		AARONF@CONWINONLINE.COM
Contact Title:		Not reported
EPA Region:		09
Land Type:		Not reported
Federal Waste Generator Description:		Not a generator, verified
Non-Notifier:		Not reported
Biennial Report Cycle:		Not reported
Accessibility:		Not reported
Active Site Indicator:		Handler Activities
State District Owner:		Not reported
State District:		Not reported
Mailing Address:		4510 SPERRY ST
Mailing City,State,Zip:		LOS ANGELES, CA 90039-1017
Owner Name:		MIKE WING
Owner Type:		Other
Operator Name:		AARON FISHER
Operator Type:		Other
Short-Term Generator Activity:		No
Importer Activity:		No
Mixed Waste Generator:		No
Transporter Activity:		No
Transfer Facility Activity:		No
Recycler Activity with Storage:		No
Small Quantity On-Site Burner Exemption:		No
Smelting Melting and Refining Furnace Exemption:		No
Underground Injection Control:		No
Off-Site Waste Receipt:		No
Universal Waste Indicator:		Yes
Universal Waste Destination Facility:		Yes
Federal Universal Waste:		No
Active Site Fed-Reg Treatment Storage and Disposal Facility:		Not reported
Active Site Converter Treatment storage and Disposal Facility:		Not reported
Active Site State-Reg Treatment Storage and Disposal Facility:		Not reported
Active Site State-Reg Handler:		---
Federal Facility Indicator:		Not reported
Hazardous Secondary Material Indicator:		N
Sub-Part K Indicator:		Not reported
Commercial TSD Indicator:		No
Treatment Storage and Disposal Type:		Not reported
2018 GPRA Permit Baseline:		Not on the Baseline
2018 GPRA Renewals Baseline:		Not on the Baseline
Permit Renewals Workload Universe:		Not reported

CONWIN CARBONIC CO (Continued) **1024815876**

Permit Workload Universe:	Not reported
Permit Progress Universe:	Not reported
Post-Closure Workload Universe:	Not reported
Closure Workload Universe:	Not reported
202 GPRA Corrective Action Baseline:	No
Corrective Action Workload Universe:	No
Subject to Corrective Action Universe:	No
Non-TSDFs Where RCRA CA has Been Imposed Universe:	No
TSDFs Potentially Subject to CA Under 3004 (u)/(v) Universe:	No
TSDFs Only Subject to CA under Discretionary Auth Universe:	No
Corrective Action Priority Ranking:	No NCAPS ranking
Environmental Control Indicator:	No
Institutional Control Indicator:	No
Human Exposure Controls Indicator:	N/A
Groundwater Controls Indicator:	N/A
Operating TSDF Universe:	Not reported
Full Enforcement Universe:	Not reported
Significant Non-Complier Universe:	No
Unaddressed Significant Non-Complier Universe:	No
Addressed Significant Non-Complier Universe:	No
Significant Non-Complier With a Compliance Schedule Universe:	No
Financial Assurance Required:	Not reported
Handler Date of Last Change:	2018-09-05 20:28:52.0
Recognized Trader-Importer:	No
Recognized Trader-Exporter:	No
Importer of Spent Lead Acid Batteries:	No
Exporter of Spent Lead Acid Batteries:	No
Recycler Activity Without Storage:	No
Manifest Broker:	No
Sub-Part P Indicator:	No

Handler - Owner Operator:

Owner/Operator Indicator:	Owner
Owner/Operator Name:	MIKE WING
Legal Status:	Other
Date Became Current:	Not reported
Date Ended Current:	Not reported
Owner/Operator Address:	4510 SPERRY ST
Owner/Operator City,State,Zip:	LOS ANGELES, CA 90039-1017
Owner/Operator Telephone:	818-246-9233
Owner/Operator Telephone Ext:	Not reported
Owner/Operator Fax:	Not reported
Owner/Operator Email:	Not reported

Owner/Operator Indicator:	Operator
Owner/Operator Name:	AARON FISHER
Legal Status:	Other
Date Became Current:	Not reported
Date Ended Current:	Not reported
Owner/Operator Address:	4510 SPERRY ST
Owner/Operator City,State,Zip:	LOS ANGELES, CA 90039
Owner/Operator Telephone:	818-246-9233
Owner/Operator Telephone Ext:	Not reported
Owner/Operator Fax:	Not reported
Owner/Operator Email:	Not reported

CONWIN CARBONIC CO (Continued) **1024815876**

Historic Generators:
Receive Date: 2007-01-16 00:00:00.0
Handler Name: CONWIN CARBONIC CO
Federal Waste Generator Description: Not a generator, verified
State District Owner: Not reported
Large Quantity Handler of Universal Waste: No
Recognized Trader Importer: No
Recognized Trader Exporter: No
Spent Lead Acid Battery Importer: No
Spent Lead Acid Battery Exporter: No
Current Record: Yes
Non Storage Recycler Activity: Not reported
Electronic Manifest Broker: Not reported

List of NAICS Codes and Descriptions:
NAICS Code: 32512
NAICS Description: INDUSTRIAL GAS MANUFACTURING

Facility Has Received Notices of Violations:
Violations: No Violations Found

Evaluation Action Summary:
Evaluations: No Evaluations Found

Q199 **MOVIEMACHINES INC** **RCRA NonGen / NLR** **1024871169**
SSW **4510 SPERRY ST UNIT B** **CAL000439813**
1/8-1/4 **LOS ANGELES, CA 90039**
0.158 mi.
833 ft. **Site 5 of 5 in cluster Q**

Relative: RCRA NonGen / NLR:
Lower
Date Form Received by Agency: 2018-10-15 00:00:00.0
Actual: Handler Name: MOVIEMACHINES INC
458 ft. Handler Address: 4510 SPERRY ST UNIT B
Handler City,State,Zip: LOS ANGELES, CA 90039
EPA ID: CAL000439813
Contact Name: ROBERT HARTWIG
Contact Address: 4510 SPERRY ST UNIT B
Contact City,State,Zip: LOS ANGELES, CA 90039
Contact Telephone: 818-401-1888
Contact Fax: Not reported
Contact Email: BOB@MOVIEMACHINES.NET
Contact Title: Not reported
EPA Region: 09
Land Type: Not reported
Federal Waste Generator Description: Not a generator, verified
Non-Notifier: Not reported
Biennial Report Cycle: Not reported
Accessibility: Not reported
Active Site Indicator: Handler Activities
State District Owner: Not reported
State District: Not reported
Mailing Address: 4510 SPERRY ST UNIT B
Mailing City,State,Zip: LOS ANGELES, CA 90039
Owner Name: ROBERT C HARTWIG

MOVIEMACHINES INC (Continued) **1024871169**

Owner Type:	Other
Operator Name:	ROBERT HARTWIG
Operator Type:	Other
Short-Term Generator Activity:	No
Importer Activity:	No
Mixed Waste Generator:	No
Transporter Activity:	No
Transfer Facility Activity:	No
Recycler Activity with Storage:	No
Small Quantity On-Site Burner Exemption:	No
Smelting Melting and Refining Furnace Exemption:	No
Underground Injection Control:	No
Off-Site Waste Receipt:	No
Universal Waste Indicator:	Yes
Universal Waste Destination Facility:	Yes
Federal Universal Waste:	No
Active Site Fed-Reg Treatment Storage and Disposal Facility:	Not reported
Active Site Converter Treatment storage and Disposal Facility:	Not reported
Active Site State-Reg Treatment Storage and Disposal Facility:	Not reported
Active Site State-Reg Handler:	---
Federal Facility Indicator:	Not reported
Hazardous Secondary Material Indicator:	N
Sub-Part K Indicator:	Not reported
Commercial TSD Indicator:	No
Treatment Storage and Disposal Type:	Not reported
2018 GPRA Permit Baseline:	Not on the Baseline
2018 GPRA Renewals Baseline:	Not on the Baseline
Permit Renewals Workload Universe:	Not reported
Permit Workload Universe:	Not reported
Permit Progress Universe:	Not reported
Post-Closure Workload Universe:	Not reported
Closure Workload Universe:	Not reported
202 GPRA Corrective Action Baseline:	No
Corrective Action Workload Universe:	No
Subject to Corrective Action Universe:	No
Non-TSDFs Where RCRA CA has Been Imposed Universe:	No
TSDFs Potentially Subject to CA Under 3004 (u)/(v) Universe:	No
TSDFs Only Subject to CA under Discretionary Auth Universe:	No
Corrective Action Priority Ranking:	No NCAPS ranking
Environmental Control Indicator:	No
Institutional Control Indicator:	No
Human Exposure Controls Indicator:	N/A
Groundwater Controls Indicator:	N/A
Operating TSDF Universe:	Not reported
Full Enforcement Universe:	Not reported
Significant Non-Complier Universe:	No
Unaddressed Significant Non-Complier Universe:	No
Addressed Significant Non-Complier Universe:	No
Significant Non-Complier With a Compliance Schedule Universe:	No
Financial Assurance Required:	Not reported
Handler Date of Last Change:	2018-11-20 16:31:56.0
Recognized Trader-Importer:	No
Recognized Trader-Exporter:	No
Importer of Spent Lead Acid Batteries:	No
Exporter of Spent Lead Acid Batteries:	No
Recycler Activity Without Storage:	No
Manifest Broker:	No

MOVIEMACHINES INC (Continued) **1024871169**

Sub-Part P Indicator: No

Handler - Owner Operator:
Owner/Operator Indicator: Owner
Owner/Operator Name: ROBERT C HARTWIG
Legal Status: Other
Date Became Current: Not reported
Date Ended Current: Not reported
Owner/Operator Address: 26838 COTTONWOOD CT
Owner/Operator City,State,Zip: VALENCIA, CA 91381
Owner/Operator Telephone: 818-770-9132
Owner/Operator Telephone Ext: Not reported
Owner/Operator Fax: Not reported
Owner/Operator Email: Not reported

Owner/Operator Indicator: Operator
Owner/Operator Name: ROBERT HARTWIG
Legal Status: Other
Date Became Current: Not reported
Date Ended Current: Not reported
Owner/Operator Address: 4510 SPERRY ST UNIT B
Owner/Operator City,State,Zip: LOS ANGELES, CA 90039
Owner/Operator Telephone: 818-401-1888
Owner/Operator Telephone Ext: Not reported
Owner/Operator Fax: Not reported
Owner/Operator Email: Not reported

Historic Generators:
Receive Date: 2018-10-15 00:00:00.0
Handler Name: MOVIEMACHINES INC
Federal Waste Generator Description: Not a generator, verified
State District Owner: Not reported
Large Quantity Handler of Universal Waste: No
Recognized Trader Importer: No
Recognized Trader Exporter: No
Spent Lead Acid Battery Importer: No
Spent Lead Acid Battery Exporter: No
Current Record: Yes
Non Storage Recycler Activity: Not reported
Electronic Manifest Broker: Not reported

List of NAICS Codes and Descriptions:
NAICS Code: 532111
NAICS Description: PASSENGER CAR RENTAL

Facility Has Received Notices of Violations:
Violations: No Violations Found

Evaluation Action Summary:
Evaluations: No Evaluations Found

U200 **AEROSPACE ENG INC.** **CA WIP** **S106769440**
South **5245 W SAN FERNANDO RD** **N/A**
1/8-1/4 **LOS ANGELES, CA 90039**
0.159 mi.
838 ft. **Site 1 of 3 in cluster U**

Relative: WIP:
Lower
Actual: Name: AEROSPACE ENG INC.
462 ft. Address: 5245 W San Fernando Rd
City,State,Zip: LOS ANGELES, CA 90039
Region: 4
File Number: 113.0449
File Status: Historical
Staff: MH
Facility Suite: Not reported

U201 **BIO JOUVANCE INTNERNATIONAL** **CA HAZNET** **S112984299**
South **5245 W SAN FERNANDO RD** **CA HAZMAT** **N/A**
1/8-1/4 **LOS ANGELES, CA 90039** **CA HWTS**
0.159 mi.
838 ft. **Site 2 of 3 in cluster U**

Relative: HAZNET:
Lower
Actual: Name: BIO JOUVANCE INTNERNATIONAL
462 ft. Address: 5245 W SAN FERNANDO RD
Address 2: Not reported
City,State,Zip: LOS ANGELES, CA 900391012
Contact: SONIA BOUGHOSIAN
Telephone: 8185483578
Mailing Name: Not reported
Mailing Address: 5245 W SAN FERNANDO RD

Year: 2011
Gepaid: CAC002663964
TSD EPA ID: CAD008364432
CA Waste Code: 352 - Other organic solids
Disposal Method: H141 - Storage, Bulking, And/Or Transfer Off Site--No Treatment/Reovery (H010-H129) Or (H131-H135)
Tons: 0.6

Additional Info:
Year: 2011
Gen EPA ID: CAC002663964

Shipment Date: 20110315
Creation Date: 5/19/2011 18:30:18
Receipt Date: 20110322
Manifest ID: 003412912FLE
Trans EPA ID: CAR000177576
Trans Name: DOUBLE BARREL ENVIRONMENTAL SERVICES
Trans 2 EPA ID: CAD983649880
Trans 2 Name: PSC ENVIRONMENTAL SERVICES OF POMONA LP
TSDF EPA ID: CAD008364432
Trans Name: RHO-CHEM LLC
TSDF Alt EPA ID: Not reported
TSDF Alt Name: Not reported
Waste Code Description: 352 - Other organic solids
RCRA Code: Not reported

BIO JOUVANCE INTNERNATIONAL (Continued) **S112984299**

Meth Code:	H141 - Storage, Bulking, And/Or Transfer Off Site--No Treatment/Reovery (H010-H129) Or (H131-H135)
Quantity Tons:	0.15
Waste Quantity:	300
Quantity Unit:	P
Additional Code 1:	Not reported
Additional Code 2:	Not reported
Additional Code 3:	Not reported
Additional Code 4:	Not reported
Additional Code 5:	Not reported
Shipment Date:	20110315
Creation Date:	5/19/2011 18:30:18
Receipt Date:	20110322
Manifest ID:	003412912FLE
Trans EPA ID:	CAR000177576
Trans Name:	DOUBLE BARREL ENVIRONMENTAL SERVICES
Trans 2 EPA ID:	CAD983649880
Trans 2 Name:	PSC ENVIRONMENTAL SERVICES OF POMONA LP
TSDF EPA ID:	CAD008364432
Trans Name:	RHO-CHEM LLC
TSDF Alt EPA ID:	Not reported
TSDF Alt Name:	Not reported
Waste Code Description:	352 - Other organic solids
RCRA Code:	Not reported
Meth Code:	H141 - Storage, Bulking, And/Or Transfer Off Site--No Treatment/Reovery (H010-H129) Or (H131-H135)
Quantity Tons:	0.45
Waste Quantity:	900
Quantity Unit:	P
Additional Code 1:	Not reported
Additional Code 2:	Not reported
Additional Code 3:	Not reported
Additional Code 4:	Not reported
Additional Code 5:	Not reported

LOS ANGELES HM:

Name:	AEROSCOPIC ENGINEERS INC
Address:	5245 W SAN FERNANDO RD
City,State,Zip:	LOS ANGELES, CA 90039
Facility ID:	FA0014296
Last Run Date:	06/01/2019
Status:	INACTIVE

HWTS:

Name:	BIO JOUVANCE INTNERNATIONAL
Address:	5245 W SAN FERNANDO RD
Address 2:	Not reported
City,State,Zip:	LOS ANGELES, CA 900391012
EPA ID:	CAC002663964
Inactive Date:	09/07/2011
Create Date:	03/10/2011
Last Act Date:	03/10/2011
Mailing Name:	Not reported
Mailing Address:	5245 W SAN FERNANDO RD
Mailing Address 2:	Not reported

BIO JOUVANCE INTNERNATIONAL (Continued) **S112984299**

Mailing City,State,Zip:	LOS ANGELES, CA 900391012
Owner Name:	BIO JOUVANCE INTNERNATIONAL
Owner Address:	5245 W SAN FERNANDO RD
Owner Address 2:	Not reported
Owner City,State,Zip:	LOS ANGELES, CA 900391012
Contact Name:	SONIA BOUGHOSIAN
Contact Address:	5245 W SAN FERNANDO RD
Contact Address 2:	Not reported
City,State,Zip:	LOS ANGELES, CA 900391012

V202 **RED LINE AUTO WRECKING** **CA CERS HAZ WASTE** **S111082035**
West **4550 DORAN ST** **CA CIWQS** **N/A**
1/8-1/4 **LOS ANGELES, CA 90039** **CA HWTS**
0.163 mi.
861 ft. **Site 1 of 12 in cluster V**

Relative:
Lower

Actual:
452 ft.

CERS HAZ WASTE:

Name:	RED LINE AUTO WRECKING
Address:	4550 DORAN ST
City,State,Zip:	LOS ANGELES, CA 90039
Site ID:	60907
CERS ID:	10252345
CERS Description:	Hazardous Waste Generator

Violations:

Site ID:	60907
Site Name:	RED LINE AUTO WRECKING
Violation Date:	03-09-2020
Citation:	22 CCR 12 66262.40(a) - California Code of Regulations, Title 22, Chapter 12, Section(s) 66262.40(a)
Violation Description:	Failure to keep a copy of each properly signed manifest for at least three years from the date the waste was accepted by the initial transporter. The manifest signed at the time the waste was accepted for transport shall be kept until receiving a signed copy from the designated facility which received the waste.
Violation Notes:	Returned to compliance on 11/10/2020. OBSERVATION: Uniform Hazardous Waste Manifests for the used oil were not available at the time of inspection. CORRECTIVE ACTION: Locate a copy of all manifests for used oil and submit copies to the CUPA.
Violation Division:	Los Angeles County Fire Department
Violation Program:	HW
Violation Source:	CERS

Site ID:	60907
Site Name:	RED LINE AUTO WRECKING
Violation Date:	03-09-2020
Citation:	22 CCR 12 66262.12 - California Code of Regulations, Title 22, Chapter 12, Section(s) 66262.12
Violation Description:	Failure to obtain an Identification Number prior to treating, storing, disposing of, transporting or offering for transportation any hazardous waste.
Violation Notes:	Returned to compliance on 11/10/2020. OBSERVATION: The generator's EPA ID number is inactive. A hazardous waste generator shall not treat, store, dispose of, transport or offer for transportation, hazardous waste without an active EPA ID number. CORRECTIVE ACTION: Submit documentation to the CUPA demonstrating that you have reactivated the facility's EPA ID number.
Violation Division:	Los Angeles County Fire Department

RED LINE AUTO WRECKING (Continued) **S111082035**

Violation Program:	HW
Violation Source:	CERS
Site ID:	60907
Site Name:	RED LINE AUTO WRECKING
Violation Date:	05-15-2017
Citation:	22 CCR 12 66262.12 - California Code of Regulations, Title 22, Chapter 12, Section(s) 66262.12
Violation Description:	Failure to obtain an Identification Number prior to treating, storing, disposing of, transporting or offering for transportation any hazardous waste.
Violation Notes:	Returned to compliance on 09/25/2018. OBSERVATION: This facilityG s EPA ID number is inactive. A hazardous waste generator shall not treat, store, dispose of, transport or offer for transportation, hazardous waste without an EPA ID number. CORRECTIVE ACTION: Immediately contact DTSC and reactivate your EPA ID number and submit evidence to the cupa 30 days from now.
Violation Division:	Los Angeles County Fire Department
Violation Program:	HW
Violation Source:	CERS
Site ID:	60907
Site Name:	RED LINE AUTO WRECKING
Violation Date:	09-25-2018
Citation:	22 CCR 12 66262.40(a) - California Code of Regulations, Title 22, Chapter 12, Section(s) 66262.40(a)
Violation Description:	Failure to keep a copy of each properly signed manifest for at least three years from the date the waste was accepted by the initial transporter. The manifest signed at the time the waste was accepted for transport shall be kept until receiving a signed copy from the designated facility which received the waste.
Violation Notes:	Returned to compliance on 03/18/2019. OBSERVATION: Uniform Hazardous Waste Manifests for the used oil, antifreeze, and paint waste solvent were not available at the time of inspection. CORRECTIVE ACTION: Locate a copy of all manifests for the used oil, antifreeze, and paint waste solvent and submit copies to the CUPA.
Violation Division:	Los Angeles County Fire Department
Violation Program:	HW
Violation Source:	CERS
Site ID:	60907
Site Name:	RED LINE AUTO WRECKING
Violation Date:	05-15-2017
Citation:	HSC 6.5 Multiple - California Health and Safety Code, Chapter 6.5, Section(s) Multiple
Violation Description:	Hazardous Waste Generator Program - Administration/Documentation - General
Violation Notes:	Returned to compliance on 09/25/2018. OBSERVATION: Owner/Operator failed to obtain or maintain an active permit. Permit not posted or availble for review. CORRECTIVE ACTION: Every business or business concern within the jurisdiction of the LACoCUPA and subject to one or more of the program elements shall be required to apply for, pay the permit fees, and obtain from the LACoCUPA a unified program facility permit for the program elements applicable to such facility prior to the commencement of any business or activity related to any of the program elements. The permit required under this section shall be posted and conspicuously displayed at the location falling under the

RED LINE AUTO WRECKING (Continued) **S111082035**

requirements of this chapter. Every person, business, or business concern within the jurisdiction of the LACoCUPA and subject to the requirements of one or more of the program elements shall be required to pay the applicable annual fees and any applicable late payment penalty and apply for and obtain from the LACoCUPA a unified program [Truncated]

Violation Division: Los Angeles County Fire Department
Violation Program: HW
Violation Source: CERS

Site ID: 60907
Site Name: RED LINE AUTO WRECKING
Violation Date: 11-10-2020
Citation: 22 CCR 12 66262.40(a) - California Code of Regulations, Title 22, Chapter 12, Section(s) 66262.40(a)
Violation Description: Failure to keep a copy of each properly signed manifest for at least three years from the date the waste was accepted by the initial transporter. The manifest signed at the time the waste was accepted for transport shall be kept until receiving a signed copy from the designated facility which received the waste.
Violation Notes: Uniform Hazardous Waste Manifests for the used oil were not available at the time of inspection. Violation degree was upgraded from a minor violation to a Class II due to non-compliance.
Violation Division: Los Angeles County Fire Department
Violation Program: HW
Violation Source: CERS

Site ID: 60907
Site Name: RED LINE AUTO WRECKING
Violation Date: 11-10-2020
Citation: 22 CCR 12 66262.12 - California Code of Regulations, Title 22, Chapter 12, Section(s) 66262.12
Violation Description: Failure to obtain an Identification Number prior to treating, storing, disposing of, transporting or offering for transportation any hazardous waste.
Violation Notes: The generator's EPA ID number is inactive. A hazardous waste generator shall not treat, store, dispose of, transport or offer for transportation, hazardous waste without an active EPA ID number. Violation degree was upgraded from a minor violation to a Class II due to non-compliance.
Violation Division: Los Angeles County Fire Department
Violation Program: HW
Violation Source: CERS

Site ID: 60907
Site Name: RED LINE AUTO WRECKING
Violation Date: 05-15-2017
Citation: 22 CCR 12 66262.40(a) - California Code of Regulations, Title 22, Chapter 12, Section(s) 66262.40(a)
Violation Description: Failure to keep a copy of each properly signed manifest for at least three years from the date the waste was accepted by the initial transporter. The manifest signed at the time the waste was accepted for transport shall be kept until receiving a signed copy from the designated facility which received the waste.
Violation Notes: Returned to compliance on 03/01/2018. OBSERVATION: Copies of hazardous waste disposal records for 2015-2017 were not found on site. Hazardous waste generators shall retain copies of all manifests signed off by

RED LINE AUTO WRECKING (Continued) **S111082035**

the disposal facility and all receipts used in a consolidated manifesting procedure on site for three years and have them readily available for review. CORRECTIVE ACTION: Immediately locate a copy of all manifests and receipts for the last three years, maintain them on site, and submit copies to the CUPA 30 days from now.

Violation Division: Los Angeles County Fire Department
Violation Program: HW
Violation Source: CERS

Site ID: 60907
Site Name: RED LINE AUTO WRECKING
Violation Date: 05-15-2017
Citation: 40 CFR 1 265.173 - U.S. Code of Federal Regulations, Title 40, Chapter 1, Section(s) 265.173
Violation Description: Failure to meet the following container management requirements: (a) A container holding hazardous waste must always be closed during storage, except when it is necessary to add or remove waste. (b) A container holding hazardous waste must not be opened, handled, or stored in a manner which may rupture the container or cause it to leak.
Violation Notes: Returned to compliance on 01/11/2018. OBSERVATION: 1x55 gal paint booth filter waste drum by the paint booth not properly closed. All hazardous waste containers shall be closed at all times except when adding or removing waste. CORRECTIVE ACTION: Immediately close these containers and ensure all hazardous waste containers are closed when not adding or removing waste.
Violation Division: Los Angeles County Fire Department
Violation Program: HW
Violation Source: CERS

Site ID: 60907
Site Name: RED LINE AUTO WRECKING
Violation Date: 05-15-2017
Citation: 22 CCR 12 66262.34(f) - California Code of Regulations, Title 22, Chapter 12, Section(s) 66262.34(f)
Violation Description: Failure to properly label hazardous waste accumulation containers and portable tanks with the following requirements: "Hazardous Waste", name and address of the generator, physical and chemical characteristics of the Hazardous Waste, and starting accumulation date.
Violation Notes: Returned to compliance on 01/11/2018. OBSERVATION: 1x55 gal paint booth filters, 1x55 gal waste solvent, 1x55 gal waste absorbent without hazardous waste labels. All hazardous waste containers shall be marked with the following information: 1) the words G Hazardous WasteG ; 2) name and address of generator; 3) hazardous properties; 4) physical state; 5) composition (contents); 6) accumulation start date. CORRECTIVE ACTION: Immediately label these containers and ensure that all hazardous waste containers are marked with all the required information.
Violation Division: Los Angeles County Fire Department
Violation Program: HW
Violation Source: CERS

Evaluation:
Eval General Type: Other/Unknown
Eval Date: 01-11-2018
Violations Found: No

RED LINE AUTO WRECKING (Continued) **S111082035**

Eval Type:	Other, not routine, done by local agency
Eval Notes:	Revisit fee notice delivered.
Eval Division:	Los Angeles County Fire Department
Eval Program:	HW
Eval Source:	CERS
Eval General Type:	Other/Unknown
Eval Date:	02-28-2019
Violations Found:	No
Eval Type:	Other, not routine, done by local agency
Eval Notes:	Cory Morales, Employee on-site. Waited for employee to contact manager and see if he could meet at the office.
Eval Division:	Los Angeles County Fire Department
Eval Program:	HW
Eval Source:	CERS
Eval General Type:	Other/Unknown
Eval Date:	03-01-2018
Violations Found:	No
Eval Type:	Other, not routine, done by local agency
Eval Notes:	Not reported
Eval Division:	Los Angeles County Fire Department
Eval Program:	HW
Eval Source:	CERS
Eval General Type:	Compliance Evaluation Inspection
Eval Date:	03-09-2020
Violations Found:	Yes
Eval Type:	Routine done by local agency
Eval Notes:	Steven B., Manager
Eval Division:	Los Angeles County Fire Department
Eval Program:	HW
Eval Source:	CERS
Eval General Type:	Other/Unknown
Eval Date:	03-18-2019
Violations Found:	No
Eval Type:	Other, not routine, done by local agency
Eval Notes:	Not reported
Eval Division:	Los Angeles County Fire Department
Eval Program:	HW
Eval Source:	CERS
Eval General Type:	Other/Unknown
Eval Date:	05-09-2018
Violations Found:	No
Eval Type:	Other, not routine, done by local agency
Eval Notes:	Not reported
Eval Division:	Los Angeles County Fire Department
Eval Program:	HW
Eval Source:	CERS
Eval General Type:	Compliance Evaluation Inspection
Eval Date:	05-15-2017
Violations Found:	No
Eval Type:	Routine done by local agency
Eval Notes:	Steve Bay

RED LINE AUTO WRECKING (Continued) **S111082035**

Eval Division: Los Angeles County Fire Department
Eval Program: HW
Eval Source: CERS

Eval General Type: Compliance Evaluation Inspection
Eval Date: 05-15-2017
Violations Found: Yes
Eval Type: Routine done by local agency
Eval Notes: Reymond Shahverdian
Eval Division: Los Angeles County Fire Department
Eval Program: HW
Eval Source: CERS

Eval General Type: Other/Unknown
Eval Date: 08-30-2017
Violations Found: No
Eval Type: Other, not routine, done by local agency
Eval Notes: Not reported
Eval Division: Los Angeles County Fire Department
Eval Program: HW
Eval Source: CERS

Eval General Type: Compliance Evaluation Inspection
Eval Date: 09-19-2013
Violations Found: No
Eval Type: Routine done by local agency
Eval Notes: Not reported
Eval Division: Los Angeles County Fire Department
Eval Program: HW
Eval Source: CERS

Eval General Type: Compliance Evaluation Inspection
Eval Date: 09-19-2013
Violations Found: No
Eval Type: Routine done by local agency
Eval Notes: Inspected by G. Caballero.
Eval Division: Los Angeles County Fire Department
Eval Program: HW
Eval Source: CERS

Eval General Type: Compliance Evaluation Inspection
Eval Date: 09-19-2013
Violations Found: Yes
Eval Type: Routine done by local agency
Eval Notes: Inspected by G. Caballero Consent given by Ray Asadoryan
Eval Division: Los Angeles County Fire Department
Eval Program: HW
Eval Source: CERS

Eval General Type: Other/Unknown
Eval Date: 09-25-2018
Violations Found: No
Eval Type: Other, not routine, done by local agency
Eval Notes: Has EPA ID, rescind EPA ID enforcement.
Eval Division: Los Angeles County Fire Department
Eval Program: HW
Eval Source: CERS

RED LINE AUTO WRECKING (Continued) **S111082035**

Eval General Type:	Compliance Evaluation Inspection
Eval Date:	09-25-2018
Violations Found:	Yes
Eval Type:	Routine done by local agency
Eval Notes:	Andre Yousefi, Manager
Eval Division:	Los Angeles County Fire Department
Eval Program:	HW
Eval Source:	CERS

Eval General Type:	Other/Unknown
Eval Date:	11-10-2020
Violations Found:	Yes
Eval Type:	Other, not routine, done by local agency
Eval Notes:	Steven Bay, Manager Violation degree was upgraded from a minor violation to a Class II due to non-compliance.
Eval Division:	Los Angeles County Fire Department
Eval Program:	HW
Eval Source:	CERS

Coordinates:

Site ID:	60907
Facility Name:	RED LINE AUTO WRECKING
Env Int Type Code:	HWG
Program ID:	10252345
Coord Name:	Not reported
Ref Point Type Desc:	Center of a facility or station.
Latitude:	34.151780
Longitude:	-118.277180

Affiliation:

Affiliation Type Desc:	Facility Mailing Address
Entity Name:	Mailing Address
Entity Title:	Not reported
Affiliation Address:	4550 DORAN ST
Affiliation City:	LOS ANGELES
Affiliation State:	CA
Affiliation Country:	Not reported
Affiliation Zip:	90039
Affiliation Phone:	Not reported

Affiliation Type Desc:	Parent Corporation
Entity Name:	RED LINE AUTO WRECKING
Entity Title:	Not reported
Affiliation Address:	Not reported
Affiliation City:	Not reported
Affiliation State:	Not reported
Affiliation Country:	Not reported
Affiliation Zip:	Not reported
Affiliation Phone:	Not reported

Affiliation Type Desc:	CUPA District
Entity Name:	Los Angeles City Fire Department
Entity Title:	Not reported
Affiliation Address:	200 North Main Street, Room 1780
Affiliation City:	Los Angeles
Affiliation State:	CA

RED LINE AUTO WRECKING (Continued) **S111082035**

Affiliation Country:	Not reported
Affiliation Zip:	90012
Affiliation Phone:	(213) 978-3680

CIWQS:

Name:	RED LINE AUTO WRECKING
Address:	4550 DORAN ST
City,State,Zip:	LOS ANGELES, CA 90039
Agency:	Z & H Equities INC
Agency Address:	4550 Doran St, Los Angeles, CA 90039
Place/Project Type:	Industrial - Motor Vehicle Parts, Used
SIC/NAICS:	5015
Region:	4
Program:	INDSTW
Regulatory Measure Status:	Terminated
Regulatory Measure Type:	Storm water industrial
Order Number:	2014-0057-DWQ
WDID:	4 19I021592
NPDES Number:	CAS000001
Adoption Date:	01/01/1900
Effective Date:	05/29/2008
Termination Date:	07/19/2013
Expiration/Review Date:	01/01/1900
Design Flow:	Not reported
Major/Minor:	Not reported
Complexity:	Not reported
TTWQ:	Not reported
Enforcement Actions within 5 years:	0
Violations within 5 years:	0
Latitude:	34.1532
Longitude:	-118.27692

HWTS:

Name:	RED LINE AUTO WRECKING
Address:	4550 DORAN ST
Address 2:	Not reported
City,State,Zip:	LOS ANGELES, CA 900391006
EPA ID:	CAL000303364
Inactive Date:	06/30/2013
Create Date:	02/15/2006
Last Act Date:	03/26/2014
Mailing Name:	Not reported
Mailing Address:	4550 DORAN ST
Mailing Address 2:	Not reported
Mailing City,State,Zip:	LOS ANGELES, CA 900391006
Owner Name:	JOSEF AIVAZI
Owner Address:	4550 DORAN ST
Owner Address 2:	Not reported
Owner City,State,Zip:	LOS ANGELES, CA 900391006
Contact Name:	JOSEF AIVAZI
Contact Address:	4550 DORAN ST
Contact Address 2:	Not reported
City,State,Zip:	LOS ANGELES, CA 900391006

NAICS:

EPA ID:	CAL000303364

RED LINE AUTO WRECKING (Continued) **S111082035**

Create Date:	2006-11-27 18:30:15.000
NAICS Code:	42114
NAICS Description:	Motor Vehicle Parts (Used) Wholesalers
Issued EPA ID Date:	2006-02-15 12:47:09.55700
Inactive Date:	2013-06-30 00:00:00
Facility Name:	RED LINE AUTO WRECKING
Facility Address:	4550 DORAN ST
Facility Address 2:	Not reported
Facility City:	LOS ANGELES
Facility County:	Not reported
Facility State:	CA
Facility Zip:	900391006

V203 **CLEAR TOUCH REPAIR** **RCRA NonGen / NLR** **1024866410**
West **4550 DORAN ST** **CAL000434995**
1/8-1/4 **LOS ANGELES, CA 90039**
0.163 mi.
861 ft. **Site 2 of 12 in cluster V**

Relative: RCRA NonGen / NLR:
Lower

Actual:
452 ft.

Date Form Received by Agency:		2018-04-17 00:00:00.0
Handler Name:	CLEAR TOUCH REPAIR	
Handler Address:		4550 DORAN ST
Handler City,State,Zip:		LOS ANGELES, CA 90039
EPA ID:		CAL000434995
Contact Name:		GARNIK MUSAKHANYAN
Contact Address:		4550 DORAN ST
Contact City,State,Zip:		LOS ANGELES, CA 90039
Contact Telephone:		818-359-7431
Contact Fax:		Not reported
Contact Email:		Not reported
Contact Title:		Not reported
EPA Region:		09
Land Type:		Not reported
Federal Waste Generator Description:		Not a generator, verified
Non-Notifier:		Not reported
Biennial Report Cycle:		Not reported
Accessibility:		Not reported
Active Site Indicator:		Handler Activities
State District Owner:		Not reported
State District:		Not reported
Mailing Address:		4550 DORAN ST
Mailing City,State,Zip:		LOS ANGELES, CA 90039
Owner Name:		CLEAR TOUCH REPAIR
Owner Type:		Other
Operator Name:		GARNIK MUSAKHANYAN
Operator Type:		Other
Short-Term Generator Activity:		No
Importer Activity:		No
Mixed Waste Generator:		No
Transporter Activity:		No
Transfer Facility Activity:		No
Recycler Activity with Storage:		No
Small Quantity On-Site Burner Exemption:		No
Smelting Melting and Refining Furnace Exemption:		No
Underground Injection Control:		No
Off-Site Waste Receipt:		No

CLEAR TOUCH REPAIR (Continued) **1024866410**

Universal Waste Indicator:	Yes
Universal Waste Destination Facility:	Yes
Federal Universal Waste:	No
Active Site Fed-Reg Treatment Storage and Disposal Facility:	Not reported
Active Site Converter Treatment storage and Disposal Facility:	Not reported
Active Site State-Reg Treatment Storage and Disposal Facility:	Not reported
Active Site State-Reg Handler:	---
Federal Facility Indicator:	Not reported
Hazardous Secondary Material Indicator:	N
Sub-Part K Indicator:	Not reported
Commercial TSD Indicator:	No
Treatment Storage and Disposal Type:	Not reported
2018 GPRA Permit Baseline:	Not on the Baseline
2018 GPRA Renewals Baseline:	Not on the Baseline
Permit Renewals Workload Universe:	Not reported
Permit Workload Universe:	Not reported
Permit Progress Universe:	Not reported
Post-Closure Workload Universe:	Not reported
Closure Workload Universe:	Not reported
202 GPRA Corrective Action Baseline:	No
Corrective Action Workload Universe:	No
Subject to Corrective Action Universe:	No
Non-TSDFs Where RCRA CA has Been Imposed Universe:	No
TSDFs Potentially Subject to CA Under 3004 (u)/(v) Universe:	No
TSDFs Only Subject to CA under Discretionary Auth Universe:	No
Corrective Action Priority Ranking:	No NCAPS ranking
Environmental Control Indicator:	No
Institutional Control Indicator:	No
Human Exposure Controls Indicator:	N/A
Groundwater Controls Indicator:	N/A
Operating TSDF Universe:	Not reported
Full Enforcement Universe:	Not reported
Significant Non-Complier Universe:	No
Unaddressed Significant Non-Complier Universe:	No
Addressed Significant Non-Complier Universe:	No
Significant Non-Complier With a Compliance Schedule Universe:	No
Financial Assurance Required:	Not reported
Handler Date of Last Change:	2018-09-07 19:37:52.0
Recognized Trader-Importer:	No
Recognized Trader-Exporter:	No
Importer of Spent Lead Acid Batteries:	No
Exporter of Spent Lead Acid Batteries:	No
Recycler Activity Without Storage:	No
Manifest Broker:	No
Sub-Part P Indicator:	No

Handler - Owner Operator:

Owner/Operator Indicator:	Owner
Owner/Operator Name:	CLEAR TOUCH REPAIR
Legal Status:	Other
Date Became Current:	Not reported
Date Ended Current:	Not reported
Owner/Operator Address:	4550 DORAN ST
Owner/Operator City,State,Zip:	LOS ANGELES, CA 90039
Owner/Operator Telephone:	818-359-7431
Owner/Operator Telephone Ext:	Not reported

CLEAR TOUCH REPAIR (Continued) **1024866410**

Owner/Operator Fax: Not reported
Owner/Operator Email: Not reported

Owner/Operator Indicator: Operator
Owner/Operator Name: GARNIK MUSAKHANYAN
Legal Status: Other
Date Became Current: Not reported
Date Ended Current: Not reported
Owner/Operator Address: 4550 DORAN ST
Owner/Operator City,State,Zip: LOS ANGELES, CA 90039
Owner/Operator Telephone: 818-359-7431
Owner/Operator Telephone Ext: Not reported
Owner/Operator Fax: Not reported
Owner/Operator Email: Not reported

Historic Generators:
Receive Date: 2018-04-17 00:00:00.0
Handler Name: CLEAR TOUCH REPAIR
Federal Waste Generator Description: Not a generator, verified
State District Owner: Not reported
Large Quantity Handler of Universal Waste: No
Recognized Trader Importer: No
Recognized Trader Exporter: No
Spent Lead Acid Battery Importer: No
Spent Lead Acid Battery Exporter: No
Current Record: Yes
Non Storage Recycler Activity: Not reported
Electronic Manifest Broker: Not reported

List of NAICS Codes and Descriptions:
NAICS Code: 811111
NAICS Description: GENERAL AUTOMOTIVE REPAIR

Facility Has Received Notices of Violations:
Violations: No Violations Found

Evaluation Action Summary:
Evaluations: No Evaluations Found

W204 **WORLD AUTO PARTS** **RCRA-SQG** **1000819548**
SSE **5228 SAN FERNANDO RD** **CA CERS HAZ WASTE** **CAD983655390**
1/8-1/4 **GLENDALE, CA 91203** **ICIS**
0.170 mi. **FINDS**
896 ft. **Site 1 of 7 in cluster W** **ECHO**
CA NPDES
Relative: Lower **CA WDS**
CA WIP
Actual: 469 ft. **CA CIWQS**
CA CERS
CA HWTS

RCRA-SQG:
Date Form Received by Agency: 1993-02-16 00:00:00.0
Handler Name: WORLD AUTO PARTS
Handler Address: 5228 SAN FERNANDO RD

WORLD AUTO PARTS (Continued) **1000819548**

Handler City,State,Zip:	GLENDALE, CA 91203
EPA ID:	CAD983655390
Contact Name:	LARRY MILLER
Contact Address:	5228 SAN FERNANDO RD
Contact City,State,Zip:	GLENDALE, CA 91203
Contact Telephone:	818-240-1460
Contact Fax:	Not reported
Contact Email:	Not reported
Contact Title:	Not reported
EPA Region:	09
Land Type:	Private
Federal Waste Generator Description:	Small Quantity Generator
Non-Notifier:	Not reported
Biennial Report Cycle:	Not reported
Accessibility:	Not reported
Active Site Indicator:	Handler Activities
State District Owner:	Not reported
State District:	Not reported
Mailing Address:	SAN FERNANDO RD
Mailing City,State,Zip:	GLENDALE, CA 91203
Owner Name:	LARRY MILLER
Owner Type:	Private
Operator Name:	Not reported
Operator Type:	Not reported
Short-Term Generator Activity:	No
Importer Activity:	No
Mixed Waste Generator:	No
Transporter Activity:	No
Transfer Facility Activity:	No
Recycler Activity with Storage:	No
Small Quantity On-Site Burner Exemption:	No
Smelting Melting and Refining Furnace Exemption:	No
Underground Injection Control:	No
Off-Site Waste Receipt:	No
Universal Waste Indicator:	No
Universal Waste Destination Facility:	No
Federal Universal Waste:	No
Active Site Fed-Reg Treatment Storage and Disposal Facility:	Not reported
Active Site Converter Treatment storage and Disposal Facility:	Not reported
Active Site State-Reg Treatment Storage and Disposal Facility:	Not reported
Active Site State-Reg Handler:	---
Federal Facility Indicator:	Not reported
Hazardous Secondary Material Indicator:	NN
Sub-Part K Indicator:	Not reported
Commercial TSD Indicator:	No
Treatment Storage and Disposal Type:	Not reported
2018 GPRA Permit Baseline:	Not on the Baseline
2018 GPRA Renewals Baseline:	Not on the Baseline
Permit Renewals Workload Universe:	Not reported
Permit Workload Universe:	Not reported
Permit Progress Universe:	Not reported
Post-Closure Workload Universe:	Not reported
Closure Workload Universe:	Not reported
202 GPRA Corrective Action Baseline:	No
Corrective Action Workload Universe:	No
Subject to Corrective Action Universe:	No
Non-TSDFs Where RCRA CA has Been Imposed Universe:	No

WORLD AUTO PARTS (Continued) **1000819548**

TSDFs Potentially Subject to CA Under 3004 (u)/(v) Universe:	No
TSDFs Only Subject to CA under Discretionary Auth Universe:	No
Corrective Action Priority Ranking:	No NCAPS ranking
Environmental Control Indicator:	No
Institutional Control Indicator:	No
Human Exposure Controls Indicator:	N/A
Groundwater Controls Indicator:	N/A
Operating TSDF Universe:	Not reported
Full Enforcement Universe:	Not reported
Significant Non-Complier Universe:	No
Unaddressed Significant Non-Complier Universe:	No
Addressed Significant Non-Complier Universe:	No
Significant Non-Complier With a Compliance Schedule Universe:	No
Financial Assurance Required:	Not reported
Handler Date of Last Change:	2000-09-15 17:30:46.0
Recognized Trader-Importer:	No
Recognized Trader-Exporter:	No
Importer of Spent Lead Acid Batteries:	No
Exporter of Spent Lead Acid Batteries:	No
Recycler Activity Without Storage:	Not reported
Manifest Broker:	Not reported
Sub-Part P Indicator:	Not reported

Handler - Owner Operator:

Owner/Operator Indicator:	Owner
Owner/Operator Name:	LARRY MILLER
Legal Status:	Private
Date Became Current:	Not reported
Date Ended Current:	Not reported
Owner/Operator Address:	5228 SAN FERNANDO RD
Owner/Operator City,State,Zip:	GLENDALE, CA 91203
Owner/Operator Telephone:	818-240-1460
Owner/Operator Telephone Ext:	Not reported
Owner/Operator Fax:	Not reported
Owner/Operator Email:	Not reported

Historic Generators:

Receive Date:	1993-02-16 00:00:00.0
Handler Name: WORLD AUTO PARTS	
Federal Waste Generator Description:	Small Quantity Generator
State District Owner:	Not reported
Large Quantity Handler of Universal Waste:	No
Recognized Trader Importer:	No
Recognized Trader Exporter:	No
Spent Lead Acid Battery Importer:	No
Spent Lead Acid Battery Exporter:	No
Current Record:	Yes
Non Storage Recycler Activity:	Not reported
Electronic Manifest Broker:	Not reported

List of NAICS Codes and Descriptions:

NAICS Codes:	No NAICS Codes Found

Facility Has Received Notices of Violations:

WORLD AUTO PARTS (Continued) **1000819548**

Violations: No Violations Found

Evaluation Action Summary:
Evaluations: No Evaluations Found

CERS HAZ WASTE:
Name: WORLD AUTO PARTS
Address: 5228 SAN FERNANDO RD
City,State,Zip: GLENDALE, CA 91203
Site ID: 86593
CERS ID: 10482508
CERS Description: Hazardous Waste Generator

ICIS:
Enforcement Action ID: 09-2002-0100
FRS ID: 110002889562
Action Name: World Auto Parts
Facility Name: WORLD AUTO PARTS
Facility Address: 5228 SAN FERNANDO RD
GLENDALE, CA 91203
Enforcement Action Type: CWA 309A AO For Compliance
Facility County: LOS ANGELES
Program System Acronym: RCRAINFO
Enforcement Action Forum Desc: Administrative - Formal
EA Type Code: 309A
Facility SIC Code: Not reported
Federal Facility ID: Not reported
Latitude in Decimal Degrees: 34.14747
Longitude in Decimal Degrees: -118.27219
Permit Type Desc: Not reported
Program System Acronym: CAD983655390
Facility NAICS Code: Not reported
Tribal Land Code: Not reported

Enforcement Action ID: 09-2002-0100
FRS ID: 110002889562
Action Name: World Auto Parts
Facility Name: WORLD AUTO PARTS
Facility Address: 5228 SAN FERNANDO RD
GLENDALE, CA 91203
Enforcement Action Type: CWA 309A AO For Compliance
Facility County: LOS ANGELES
Program System Acronym: ICIS
Enforcement Action Forum Desc: Administrative - Formal
EA Type Code: 309A
Facility SIC Code: Not reported
Federal Facility ID: Not reported
Latitude in Decimal Degrees: 34.147853
Longitude in Decimal Degrees: -118.272391
Permit Type Desc: Not reported
Program System Acronym: 1624076
Facility NAICS Code: Not reported
Tribal Land Code: Not reported

WORLD AUTO PARTS (Continued) **1000819548**

Facility Name: WORLD AUTO PARTS
Address: 5228 SAN FERNANDO RD
Tribal Indicator: N
Fed Facility: No
NAIC Code: Not reported
SIC Code: Not reported

Facility Name: WORLD AUTO PARTS
Address: 5228 SAN FERNANDO RD
Tribal Indicator: N
Fed Facility: No
NAIC Code: Not reported
SIC Code: Not reported

Facility Name: WORLD AUTO PARTS
Address: 5228 SAN FERNANDO RD
Tribal Indicator: N
Fed Facility: No
NAIC Code: Not reported
SIC Code: Not reported

FINDS:
Registry ID: 110002889562

Click Here:

Environmental Interest/Information System:
RCRAInfo is a national information system that supports the Resource Conservation and Recovery Act (RCRA) program through the tracking of events and activities related to facilities that generate, transport, and treat, store, or dispose of hazardous waste. RCRAInfo allows RCRA program staff to track the notification, permit, compliance, and corrective action activities required under RCRA.
US National Pollutant Discharge Elimination System (NPDES) module of the Compliance Information System (ICIS) tracks surface water permits issued under the Clean Water Act. Under NPDES, all facilities that discharge pollutants from any point source into waters of the United States are required to obtain a permit. The permit will likely contain limits on what can be discharged, impose monitoring and reporting requirements, and include other provisions to ensure that the discharge does not adversely affect water quality.
STATE MASTER
ICIS (Integrated Compliance Information System) is the Integrated Compliance Information System and provides a database that, when complete, will contain integrated Enforcement and Compliance information across most of EPA's programs. The vision for ICIS is to replace EPA's independent databases that contain Enforcement data with a single repository for that information. Currently, ICIS contains all Federal Administrative and Judicial enforcement actions. This information is maintained in ICIS by EPA in the Regional offices and it Headquarters. A future release of ICIS will replace the Permit Compliance System (PCS) which supports the NPDES and will integrate that information with Federal actions already in the system. ICIS also has the capability to track other activities occurring in the Region that support Compliance and Enforcement programs. These include; Incident Tracking, Compliance Assistance, and Compliance Monitoring.

WORLD AUTO PARTS (Continued) **1000819548**

Click this hyperlink while viewing on your computer to access additional FINDS: detail in the EDR Site Report.

ECHO:

Envid:	1000819548
Registry ID:	110002889562
DFR URL:	http://echo.epa.gov/detailed-facility-report?fid=110002889562
Name:	WORLD AUTO PARTS
Address:	5228 SAN FERNANDO RD
City,State,Zip:	GLENDALE, CA 91203

NPDES:

Name:	WORLD AUTO PARTS
Address:	5228 SAN FERNANDO RD
City,State,Zip:	GLENDALE, CA 91203
Facility Status:	Active
NPDES Number:	CAS000001
Region:	4
Agency Number:	0
Regulatory Measure ID:	189257
Place ID:	Not reported
Order Number:	97-03-DWQ
WDID:	4 19I003901
Regulatory Measure Type:	Enrollee
Program Type:	Industrial
Adoption Date Of Regulatory Measure:	Not reported
Effective Date Of Regulatory Measure:	04/03/1992
Termination Date Of Regulatory Measure:	Not reported
Expiration Date Of Regulatory Measure:	Not reported
Discharge Address:	5228 San Fernando Rd
Discharge Name:	WORLD AUTO PARTS
Discharge City:	Glendale
Discharge State:	California
Discharge Zip:	91203
Status:	Not reported
Status Date:	Not reported
Operator Name:	Not reported
Operator Address:	Not reported
Operator City:	Not reported
Operator State:	Not reported
Operator Zip:	Not reported

NPDES as of 03/2018:

NPDES Number:	CAS000001
Status:	Active
Agency Number:	0
Region:	4
Regulatory Measure ID:	189257
Order Number:	97-03-DWQ
Regulatory Measure Type:	Enrollee
Place ID:	Not reported
WDID:	4 19I003901
Program Type:	Industrial
Adoption Date Of Regulatory Measure:	Not reported
Effective Date Of Regulatory Measure:	04/03/1992
Expiration Date Of Regulatory Measure:	Not reported
Termination Date Of Regulatory Measure:	Not reported

WORLD AUTO PARTS (Continued) **1000819548**

Discharge Name:	WORLD AUTO PARTS
Discharge Address:	5228 San Fernando Rd
Discharge City:	Glendale
Discharge State:	California
Discharge Zip:	91203
Received Date:	Not reported
Processed Date:	Not reported
Status:	Not reported
Status Date:	Not reported
Place Size:	Not reported
Place Size Unit:	Not reported
Contact:	Not reported
Contact Title:	Not reported
Contact Phone:	Not reported
Contact Phone Ext:	Not reported
Contact Email:	Not reported
Operator Name:	Not reported
Operator Address:	Not reported
Operator City:	Not reported
Operator State:	Not reported
Operator Zip:	Not reported
Operator Contact:	Not reported
Operator Contact Title:	Not reported
Operator Contact Phone:	Not reported
Operator Contact Phone Ext:	Not reported
Operator Contact Email:	Not reported
Operator Type:	Not reported
Developer:	Not reported
Developer Address:	Not reported
Developer City:	Not reported
Developer State:	Not reported
Developer Zip:	Not reported
Developer Contact:	Not reported
Developer Contact Title:	Not reported
Constype Linear Utility Ind:	Not reported
Emergency Phone:	Not reported
Emergency Phone Ext:	Not reported
Constype Above Ground Ind:	Not reported
Constype Below Ground Ind:	Not reported
Constype Cable Line Ind:	Not reported
Constype Comm Line Ind:	Not reported
Constype Commertial Ind:	Not reported
Constype Electrical Line Ind:	Not reported
Constype Gas Line Ind:	Not reported
Constype Industrial Ind:	Not reported
Constype Other Description:	Not reported
Constype Other Ind:	Not reported
Constype Recons Ind:	Not reported
Constype Residential Ind:	Not reported
Constype Transport Ind:	Not reported
Constype Utility Description:	Not reported
Constype Utility Ind:	Not reported
Constype Water Sewer Ind:	Not reported
Dir Discharge Uswater Ind:	Not reported
Receiving Water Name:	Not reported
Certifier:	Not reported
Certifier Title:	Not reported

WORLD AUTO PARTS (Continued) **1000819548**

Certification Date:	Not reported
Primary Sic:	Not reported
Secondary Sic:	Not reported
Tertiary Sic:	Not reported
NPDES Number:	Not reported
Status:	Not reported
Agency Number:	Not reported
Region:	4
Regulatory Measure ID:	189257
Order Number:	Not reported
Regulatory Measure Type:	Industrial
Place ID:	Not reported
WDID:	4 19I003901
Program Type:	Not reported
Adoption Date Of Regulatory Measure:	Not reported
Effective Date Of Regulatory Measure:	Not reported
Expiration Date Of Regulatory Measure:	Not reported
Termination Date Of Regulatory Measure:	Not reported
Discharge Name:	Not reported
Discharge Address:	Not reported
Discharge City:	Not reported
Discharge State:	Not reported
Discharge Zip:	Not reported
Received Date:	05/09/2008
Processed Date:	04/03/1992
Status:	Active
Status Date:	04/03/1992
Place Size:	28000
Place Size Unit:	SqFt
Contact:	Larry Miller
Contact Title:	Not reported
Contact Phone:	818-240-1460
Contact Phone Ext:	Not reported
Contact Email:	worldautopartsca@aol.com
Operator Name:	WORLD AUTO PARTS
Operator Address:	5228 San Fernando Rd
Operator City:	Glendale
Operator State:	California
Operator Zip:	91203
Operator Contact:	Larry Miller
Operator Contact Title:	Not reported
Operator Contact Phone:	818-240-1460
Operator Contact Phone Ext:	Not reported
Operator Contact Email:	worldautopartsca@aol.com
Operator Type:	Other
Developer:	Not reported
Developer Address:	Not reported
Developer City:	Not reported
Developer State:	California
Developer Zip:	Not reported
Developer Contact:	Not reported
Developer Contact Title:	Not reported
Constype Linear Utility Ind:	Not reported
Emergency Phone:	818-240-1460
Emergency Phone Ext:	Not reported
Constype Above Ground Ind:	Not reported

WORLD AUTO PARTS (Continued) **1000819548**

Constype Below Ground Ind:	Not reported
Constype Cable Line Ind:	Not reported
Constype Comm Line Ind:	Not reported
Constype Commertial Ind:	Not reported
Constype Electrical Line Ind:	Not reported
Constype Gas Line Ind:	Not reported
Constype Industrial Ind:	Not reported
Constype Other Description:	Not reported
Constype Other Ind:	Not reported
Constype Recons Ind:	Not reported
Constype Residential Ind:	Not reported
Constype Transport Ind:	Not reported
Constype Utility Description:	Not reported
Constype Utility Ind:	Not reported
Constype Water Sewer Ind:	Not reported
Dir Discharge Uswater Ind:	N
Receiving Water Name:	Los Angeles River
Certifier:	Larry Miller
Certifier Title:	President
Certification Date:	24-JUN-15
Primary Sic:	5015-Motor Vehicle Parts, Used
Secondary Sic:	Not reported
Tertiary Sic:	Not reported

Name:	WORLD AUTO PARTS
Address:	5228 SAN FERNANDO RD
City,State,Zip:	GLENDALE, CA 91203
Facility Status:	Not reported
NPDES Number:	Not reported
Region:	Not reported
Agency Number:	Not reported
Regulatory Measure ID:	Not reported
Place ID:	Not reported
Order Number:	Not reported
WDID:	4 19I003901
Regulatory Measure Type:	Industrial
Program Type:	Not reported
Adoption Date Of Regulatory Measure:	Not reported
Effective Date Of Regulatory Measure:	Not reported
Termination Date Of Regulatory Measure:	Not reported
Expiration Date Of Regulatory Measure:	Not reported
Discharge Address:	Not reported
Discharge Name:	Not reported
Discharge City:	Not reported
Discharge State:	Not reported
Discharge Zip:	Not reported
Status:	Active
Status Date:	04/03/1992
Operator Name:	WORLD AUTO PARTS
Operator Address:	5228 San Fernando Rd
Operator City:	Glendale
Operator State:	California
Operator Zip:	91203

NPDES as of 03/2018:

NPDES Number:	CAS000001
Status:	Active

WORLD AUTO PARTS (Continued) **1000819548**

Agency Number:	0
Region:	4
Regulatory Measure ID:	189257
Order Number:	97-03-DWQ
Regulatory Measure Type:	Enrollee
Place ID:	Not reported
WDID:	4 19I003901
Program Type:	Industrial
Adoption Date Of Regulatory Measure:	Not reported
Effective Date Of Regulatory Measure:	04/03/1992
Expiration Date Of Regulatory Measure:	Not reported
Termination Date Of Regulatory Measure:	Not reported
Discharge Name:	WORLD AUTO PARTS
Discharge Address:	5228 San Fernando Rd
Discharge City:	Glendale
Discharge State:	California
Discharge Zip:	91203
Received Date:	Not reported
Processed Date:	Not reported
Status:	Not reported
Status Date:	Not reported
Place Size:	Not reported
Place Size Unit:	Not reported
Contact:	Not reported
Contact Title:	Not reported
Contact Phone:	Not reported
Contact Phone Ext:	Not reported
Contact Email:	Not reported
Operator Name:	Not reported
Operator Address:	Not reported
Operator City:	Not reported
Operator State:	Not reported
Operator Zip:	Not reported
Operator Contact:	Not reported
Operator Contact Title:	Not reported
Operator Contact Phone:	Not reported
Operator Contact Phone Ext:	Not reported
Operator Contact Email:	Not reported
Operator Type:	Not reported
Developer:	Not reported
Developer Address:	Not reported
Developer City:	Not reported
Developer State:	Not reported
Developer Zip:	Not reported
Developer Contact:	Not reported
Developer Contact Title:	Not reported
Constype Linear Utility Ind:	Not reported
Emergency Phone:	Not reported
Emergency Phone Ext:	Not reported
Constype Above Ground Ind:	Not reported
Constype Below Ground Ind:	Not reported
Constype Cable Line Ind:	Not reported
Constype Comm Line Ind:	Not reported
Constype Commertial Ind:	Not reported
Constype Electrical Line Ind:	Not reported
Constype Gas Line Ind:	Not reported
Constype Industrial Ind:	Not reported

WORLD AUTO PARTS (Continued) **1000819548**

Constype Other Description:	Not reported
Constype Other Ind:	Not reported
Constype Recons Ind:	Not reported
Constype Residential Ind:	Not reported
Constype Transport Ind:	Not reported
Constype Utility Description:	Not reported
Constype Utility Ind:	Not reported
Constype Water Sewer Ind:	Not reported
Dir Discharge Uswater Ind:	Not reported
Receiving Water Name:	Not reported
Certifier:	Not reported
Certifier Title:	Not reported
Certification Date:	Not reported
Primary Sic:	Not reported
Secondary Sic:	Not reported
Tertiary Sic:	Not reported
NPDES Number:	Not reported
Status:	Not reported
Agency Number:	Not reported
Region:	4
Regulatory Measure ID:	189257
Order Number:	Not reported
Regulatory Measure Type:	Industrial
Place ID:	Not reported
WDID:	4 19I003901
Program Type:	Not reported
Adoption Date Of Regulatory Measure:	Not reported
Effective Date Of Regulatory Measure:	Not reported
Expiration Date Of Regulatory Measure:	Not reported
Termination Date Of Regulatory Measure:	Not reported
Discharge Name:	Not reported
Discharge Address:	Not reported
Discharge City:	Not reported
Discharge State:	Not reported
Discharge Zip:	Not reported
Received Date:	05/09/2008
Processed Date:	04/03/1992
Status:	Active
Status Date:	04/03/1992
Place Size:	28000
Place Size Unit:	SqFt
Contact:	Larry Miller
Contact Title:	Not reported
Contact Phone:	818-240-1460
Contact Phone Ext:	Not reported
Contact Email:	worldautopartsca@aol.com
Operator Name:	WORLD AUTO PARTS
Operator Address:	5228 San Fernando Rd
Operator City:	Glendale
Operator State:	California
Operator Zip:	91203
Operator Contact:	Larry Miller
Operator Contact Title:	Not reported
Operator Contact Phone:	818-240-1460
Operator Contact Phone Ext:	Not reported
Operator Contact Email:	worldautopartsca@aol.com

WORLD AUTO PARTS (Continued) **1000819548**

Operator Type:	Other
Developer:	Not reported
Developer Address:	Not reported
Developer City:	Not reported
Developer State:	California
Developer Zip:	Not reported
Developer Contact:	Not reported
Developer Contact Title:	Not reported
Constype Linear Utility Ind:	Not reported
Emergency Phone:	818-240-1460
Emergency Phone Ext:	Not reported
Constype Above Ground Ind:	Not reported
Constype Below Ground Ind:	Not reported
Constype Cable Line Ind:	Not reported
Constype Comm Line Ind:	Not reported
Constype Commertial Ind:	Not reported
Constype Electrical Line Ind:	Not reported
Constype Gas Line Ind:	Not reported
Constype Industrial Ind:	Not reported
Constype Other Description:	Not reported
Constype Other Ind:	Not reported
Constype Recons Ind:	Not reported
Constype Residential Ind:	Not reported
Constype Transport Ind:	Not reported
Constype Utility Description:	Not reported
Constype Utility Ind:	Not reported
Constype Water Sewer Ind:	Not reported
Dir Discharge Uswater Ind:	N
Receiving Water Name:	Los Angeles River
Certifier:	Larry Miller
Certifier Title:	President
Certification Date:	24-JUN-15
Primary Sic:	5015-Motor Vehicle Parts, Used
Secondary Sic:	Not reported
Tertiary Sic:	Not reported

WDS:

Name:	WORLD AUTO PARTS
Address:	5228 SAN FERNANDO RD
City:	GLENDALE
Facility ID:	4 19I003901
Facility Type:	Other - Does not fall into the category of Municipal/Domestic, Industrial, Agricultural or Solid Waste (Class I, II or III)
Facility Status:	Active - Any facility with a continuous or seasonal discharge that is under Waste Discharge Requirements.
NPDES Number:	CAS000001 The 1st 2 characters designate the state. The remaining 7 are assigned by the Regional Board
Subregion:	4
Facility Telephone:	Not reported
Facility Contact:	Not reported
Agency Name:	LARRY MILLER
Agency Address:	Not reported
Agency City,St,Zip:	0
Agency Contact:	Not reported
Agency Telephone:	Not reported
Agency Type:	Not reported

WORLD AUTO PARTS (Continued) **1000819548**

SIC Code:	0
SIC Code 2:	Not reported
Primary Waste Type:	Not reported
Primary Waste:	Not reported
Waste Type2:	Not reported
Waste2:	Not reported
Primary Waste Type:	Not reported
Secondary Waste:	Not reported
Secondary Waste Type:	Not reported
Design Flow:	0
Baseline Flow:	0
Reclamation:	Not reported
POTW:	Not reported
Treat To Water:	Minor Threat to Water Quality. A violation of a regional board order should cause a relatively minor impairment of beneficial uses compared to a major or minor threat. Not: All nurds without a TTWQ will be considered a minor threat to water quality unless coded at a higher Level. A Zero (0) may be used to code those NURDS that are found to represent no threat to water quality.
Complexity:	Category C - Facilities having no waste treatment systems, such as cooling water dischargers or thosewho must comply through best management practices, facilities with passive waste treatment and disposal systems, such as septic systems with subsurface disposal, or dischargers having waste storage systems with land disposal such as dairy waste ponds.

WIP:

Name:	WORLD AUTO PARTS
Address:	5228 San Fernando Rd
City,State,Zip:	GLENDALE, CA 91203
Region:	4
File Number:	113.5405
File Status:	**Historical**
Staff:	KLEE
Facility Suite:	Not reported

CIWQS:

Name:	WORLD AUTO PARTS
Address:	5228 SAN FERNANDO RD
City,State,Zip:	GLENDALE, CA 91203
Agency:	WORLD AUTO PARTS
Agency Address:	5228 San Fernando Rd, Glendale, CA 91203
Place/Project Type:	Industrial - Motor Vehicle Parts, Used
SIC/NAICS:	5015
Region:	4
Program:	INDSTW
Regulatory Measure Status:	Active
Regulatory Measure Type:	Storm water industrial
Order Number:	2014-0057-DWQ
WDID:	4 19I003901
NPDES Number:	CAS000001
Adoption Date:	01/01/1900
Effective Date:	04/03/1992
Termination Date:	01/01/1900
Expiration/Review Date:	01/01/1900
Design Flow:	Not reported

WORLD AUTO PARTS (Continued) **1000819548**

Major/Minor:	Not reported
Complexity:	Not reported
TTWQ:	Not reported
Enforcement Actions within 5 years:	2
Violations within 5 years:	2
Latitude:	34.14794
Longitude:	-118.27239

CERS:

Name:	WORLD AUTO PARTS
Address:	5228 SAN FERNANDO RD
City,State,Zip:	GLENDALE, CA 91203
Site ID:	86593
CERS ID:	10482508
CERS Description:	Chemical Storage Facilities

Violations:

Site ID:	86593
Site Name:	World Auto Parts
Violation Date:	07-02-1999
Citation:	2014-0057-DWQ - Industrial General Permit
Violation Description:	SW - Deficient Report
Violation Notes:	Non-submittal of Annual Report. Due 7//1/1999
Violation Division:	Water Boards
Violation Program:	INDSTW
Violation Source:	SMARTS

Site ID:	86593
Site Name:	World Auto Parts
Violation Date:	01-15-2002
Citation:	2014-0057-DWQ - Industrial General Permit
Violation Description:	SW - Deficient BMP Implementation
Violation Notes:	No SWPPP, monitoring plan or records onsite.
Violation Division:	Water Boards
Violation Program:	INDSTW
Violation Source:	SMARTS

Site ID:	86593
Site Name:	World Auto Parts
Violation Date:	04-08-2002
Citation:	2014-0057-DWQ - Industrial General Permit
Violation Description:	SW - Deficient BMP Implementation
Violation Notes:	Inadequate BMPs: No cover/containment for parts storage. Poor housekeeping.
Violation Division:	Water Boards
Violation Program:	INDSTW
Violation Source:	SMARTS

Site ID:	86593
Site Name:	World Auto Parts
Violation Date:	01-15-2002
Citation:	2014-0057-DWQ - Industrial General Permit
Violation Description:	SW - Deficient BMP Implementation
Violation Notes:	Inadequate BMPs.
Violation Division:	Water Boards
Violation Program:	INDSTW
Violation Source:	SMARTS

WORLD AUTO PARTS (Continued) **1000819548**

Site ID:	86593
Site Name:	World Auto Parts
Violation Date:	02-12-2019
Citation:	22 CCR 12 66262.34(f) - California Code of Regulations, Title 22, Chapter 12, Section(s) 66262.34(f)
Violation Description:	Failure to properly label hazardous waste accumulation containers and portable tanks with the following requirements: "Hazardous Waste", name and address of the generator, physical and chemical characteristics of the Hazardous Waste, and starting accumulation date.
Violation Notes:	Returned to compliance on 02/12/2019. The facility was storing hazardous waste in containers where labels not include the accumulation date. This item was corrected on site at the time of the inspection. The facility shall ensure that all hazardous waste containers shall be properly labeled for the storage of hazardous waste
Violation Division:	Glendale City Fire Department
Violation Program:	HW
Violation Source:	CERS

Site ID:	86593
Site Name:	World Auto Parts
Violation Date:	01-21-2014
Citation:	22 CCR 12 66262.20 - California Code of Regulations, Title 22, Chapter 12, Section(s) 66262.20
Violation Description:	Failure to prepare a hazardous waste manifest for the transport of a hazardous waste for off-site transfer, treatment, storage, or disposal.
Violation Notes:	Returned to compliance on 01/27/2015.
Violation Division:	Glendale City Fire Department
Violation Program:	HW
Violation Source:	CERS

Site ID:	86593
Site Name:	World Auto Parts
Violation Date:	03-22-2002
Citation:	2014-0057-DWQ - Industrial General Permit
Violation Description:	SW - Deficient Report
Violation Notes:	SWPPP not submitted to Regional Board as required by 2/15/02 NOV.
Violation Division:	Water Boards
Violation Program:	INDSTW
Violation Source:	SMARTS

Site ID:	86593
Site Name:	World Auto Parts
Violation Date:	01-21-2014
Citation:	HSC 6.95 Multiple - California Health and Safety Code, Chapter 6.95, Section(s) Multiple
Violation Description:	Business Plan Program - Administration/Documentation - General
Violation Notes:	Returned to compliance on 01/27/2015.
Violation Division:	Glendale City Fire Department
Violation Program:	HMRRP
Violation Source:	CERS

Site ID:	86593
Site Name:	World Auto Parts
Violation Date:	01-21-2015

WORLD AUTO PARTS (Continued) **1000819548**

Citation: 22 CCR 12 66262.34(f) - California Code of Regulations, Title 22, Chapter 12, Section(s) 66262.34(f)
Violation Description: Failure to properly label hazardous waste accumulation containers with the following requirements: "Hazardous Waste", name and address of the generator, physical and chemical characteristics of the Hazardous Waste, and starting accumulation date.
Violation Notes: Returned to compliance on 01/27/2015. corrections were documented by pictures
Violation Division: Glendale City Fire Department
Violation Program: HW
Violation Source: CERS

Evaluation:
Eval General Type: Compliance Evaluation Inspection
Eval Date: 01-15-2002
Violations Found: No
Eval Type: Industrial Storm Water Compliance Evaluation
Eval Notes: Not reported
Eval Division: Water Boards
Eval Program: INDSTW
Eval Source: SMARTS

Eval General Type: Compliance Evaluation Inspection
Eval Date: 01-21-2014
Violations Found: Yes
Eval Type: Routine done by local agency
Eval Notes: Not reported
Eval Division: Glendale City Fire Department
Eval Program: HMRRP
Eval Source: CERS

Eval General Type: Compliance Evaluation Inspection
Eval Date: 01-21-2014
Violations Found: Yes
Eval Type: Routine done by local agency
Eval Notes: Not reported
Eval Division: Glendale City Fire Department
Eval Program: HW
Eval Source: CERS

Eval General Type: Compliance Evaluation Inspection
Eval Date: 01-21-2015
Violations Found: No
Eval Type: Routine done by local agency
Eval Notes: Not reported
Eval Division: Glendale City Fire Department
Eval Program: HMRRP
Eval Source: CERS

Eval General Type: Compliance Evaluation Inspection
Eval Date: 01-21-2015
Violations Found: Yes
Eval Type: Routine done by local agency
Eval Notes: Not reported
Eval Division: Glendale City Fire Department
Eval Program: HW
Eval Source: CERS

WORLD AUTO PARTS (Continued) **1000819548**

Eval General Type:	Compliance Evaluation Inspection
Eval Date:	02-08-2019
Violations Found:	No
Eval Type:	Routine done by local agency
Eval Notes:	Not reported
Eval Division:	Glendale City Fire Department
Eval Program:	HMRRP
Eval Source:	CERS

Eval General Type:	Compliance Evaluation Inspection
Eval Date:	02-12-2019
Violations Found:	Yes
Eval Type:	Routine done by local agency
Eval Notes:	Not reported
Eval Division:	Glendale City Fire Department
Eval Program:	HW
Eval Source:	CERS

Eval General Type:	Case Development Inspection
Eval Date:	04-08-2002
Violations Found:	No
Eval Type:	Industrial Storm Water Enforcement Follow-up
Eval Notes:	- Response submitted on time. - Some water quality concerns have been corrected - Still needs more clean up (better housekeeping) SWPPP & MP adequate is in the process of cleaning out some of his inventory.
Eval Division:	Water Boards
Eval Program:	INDSTW
Eval Source:	SMARTS

Enforcement Action:

Site ID:	86593
Site Name:	World Auto Parts
Site Address:	5228 SAN FERNANDO RD
Site City:	GLENDALE
Site Zip:	91203
Enf Action Date:	02-15-2002
Enf Action Type:	Notice of Violation
Enf Action Description:	Notice of Violation
Enf Action Notes:	NOV sent 2/15/02 for noncompliance with industrial stormwater permit.
Enf Action Division:	Water Boards
Enf Action Program:	INDSTW
Enf Action Source:	SMARTS

Site ID:	86593
Site Name:	World Auto Parts
Site Address:	5228 SAN FERNANDO RD
Site City:	GLENDALE
Site Zip:	91203
Enf Action Date:	05-24-2002
Enf Action Type:	Notice of Violation
Enf Action Description:	Notice of Violation
Enf Action Notes:	NOV sent 5/24/02 for noncompliance with industrial stormwater permit.
Enf Action Division:	Water Boards
Enf Action Program:	INDSTW
Enf Action Source:	SMARTS

WORLD AUTO PARTS (Continued) **1000819548**

Coordinates:

Site ID:	86593
Facility Name:	World Auto Parts
Env Int Type Code:	HWG
Program ID:	10482508
Coord Name:	Not reported
Ref Point Type Desc:	Center of a facility or station.
Latitude:	34.147630
Longitude:	-118.271810

Affiliation:

Affiliation Type Desc:	Legal Owner
Entity Name:	LARRY MILLER
Entity Title:	Not reported
Affiliation Address:	5228 San Fernando Rd
Affiliation City:	Glendale
Affiliation State:	CA
Affiliation Country:	United States
Affiliation Zip:	91203
Affiliation Phone:	(818) 968-9558

Affiliation Type Desc:	Operator
Entity Name:	World Auto Parts and Disamtnling
Entity Title:	Not reported
Affiliation Address:	Not reported
Affiliation City:	Not reported
Affiliation State:	Not reported
Affiliation Country:	Not reported
Affiliation Zip:	Not reported
Affiliation Phone:	(818) 240-1460

Affiliation Type Desc:	Property Owner
Entity Name:	Larry Miller
Entity Title:	Not reported
Affiliation Address:	5228 San Fernando Rd
Affiliation City:	Glendale
Affiliation State:	CA
Affiliation Country:	United States
Affiliation Zip:	91203
Affiliation Phone:	(818) 968-9558

Affiliation Type Desc:	Document Preparer
Entity Name:	Larry Miller
Entity Title:	Not reported
Affiliation Address:	Not reported
Affiliation City:	Not reported
Affiliation State:	Not reported
Affiliation Country:	Not reported
Affiliation Zip:	Not reported
Affiliation Phone:	Not reported

Affiliation Type Desc:	Parent Corporation
Entity Name:	World Auto Parts
Entity Title:	Not reported
Affiliation Address:	Not reported
Affiliation City:	Not reported

WORLD AUTO PARTS (Continued) **1000819548**

Affiliation State:	Not reported
Affiliation Country:	Not reported
Affiliation Zip:	Not reported
Affiliation Phone:	Not reported
Affiliation Type Desc:	CUPA District
Entity Name:	Glendale City Fire Department
Entity Title:	Not reported
Affiliation Address:	780 Flower Street
Affiliation City:	Glendale
Affiliation State:	CA
Affiliation Country:	Not reported
Affiliation Zip:	91201
Affiliation Phone:	(818) 548-4810
Affiliation Type Desc:	Environmental Contact
Entity Name:	LARRY MILLER
Entity Title:	Not reported
Affiliation Address:	5228 San Fernando Rd
Affiliation City:	Glendale
Affiliation State:	CA
Affiliation Country:	Not reported
Affiliation Zip:	91203
Affiliation Phone:	Not reported
Affiliation Type Desc:	Facility Mailing Address
Entity Name:	Mailing Address
Entity Title:	Not reported
Affiliation Address:	5228 San Fernando Rd
Affiliation City:	Glendale
Affiliation State:	CA
Affiliation Country:	Not reported
Affiliation Zip:	91203
Affiliation Phone:	Not reported
Affiliation Type Desc:	Identification Signer
Entity Name:	Larry Miller
Entity Title:	President
Affiliation Address:	Not reported
Affiliation City:	Not reported
Affiliation State:	Not reported
Affiliation Country:	Not reported
Affiliation Zip:	Not reported
Affiliation Phone:	Not reported
Affiliation Type Desc:	Owner/Operator
Entity Name:	WORLD AUTO PARTS
Entity Title:	Operator
Affiliation Address:	5228 San Fernando Rd
Affiliation City:	Glendale
Affiliation State:	CA
Affiliation Country:	Not reported
Affiliation Zip:	91203
Affiliation Phone:	Not reported
Name:	WORLD AUTO PARTS

WORLD AUTO PARTS (Continued) **1000819548**

Address: 5228 SAN FERNANDO RD
City,State,Zip: GLENDALE, CA 91203
Site ID: 86593
CERS ID: 273011
CERS Description: Industrial Facility Storm Water

Violations:

Site ID: 86593
Site Name: World Auto Parts
Violation Date: 07-02-1999
Citation: 2014-0057-DWQ - Industrial General Permit
Violation Description: SW - Deficient Report
Violation Notes: Non-submittal of Annual Report. Due 7//1/1999
Violation Division: Water Boards
Violation Program: INDSTW
Violation Source: SMARTS

Site ID: 86593
Site Name: World Auto Parts
Violation Date: 01-15-2002
Citation: 2014-0057-DWQ - Industrial General Permit
Violation Description: SW - Deficient BMP Implementation
Violation Notes: No SWPPP, monitoring plan or records onsite.
Violation Division: Water Boards
Violation Program: INDSTW
Violation Source: SMARTS

Site ID: 86593
Site Name: World Auto Parts
Violation Date: 04-08-2002
Citation: 2014-0057-DWQ - Industrial General Permit
Violation Description: SW - Deficient BMP Implementation
Violation Notes: Inadequate BMPs: No cover/containment for parts storage. Poor housekeeping.
Violation Division: Water Boards
Violation Program: INDSTW
Violation Source: SMARTS

Site ID: 86593
Site Name: World Auto Parts
Violation Date: 01-15-2002
Citation: 2014-0057-DWQ - Industrial General Permit
Violation Description: SW - Deficient BMP Implementation
Violation Notes: Inadequate BMPs.
Violation Division: Water Boards
Violation Program: INDSTW
Violation Source: SMARTS

Site ID: 86593
Site Name: World Auto Parts
Violation Date: 02-12-2019
Citation: 22 CCR 12 66262.34(f) - California Code of Regulations, Title 22, Chapter 12, Section(s) 66262.34(f)
Violation Description: Failure to properly label hazardous waste accumulation containers and portable tanks with the following requirements: "Hazardous Waste", name and address of the generator, physical and chemical characteristics of the Hazardous Waste, and starting accumulation date.

WORLD AUTO PARTS (Continued) **1000819548**

Violation Notes:	Returned to compliance on 02/12/2019. The facility was storing hazardous waste in containers where labels not include the accumulation date. This item was corrected on site at the time of the inspection. The facility shall ensure that all hazardous waste containers shall be properly labeled for the storage of hazardous waste
Violation Division:	Glendale City Fire Department
Violation Program:	HW
Violation Source:	CERS
Site ID:	86593
Site Name:	World Auto Parts
Violation Date:	01-21-2014
Citation:	22 CCR 12 66262.20 - California Code of Regulations, Title 22, Chapter 12, Section(s) 66262.20
Violation Description:	Failure to prepare a hazardous waste manifest for the transport of a hazardous waste for off-site transfer, treatment, storage, or disposal.
Violation Notes:	Returned to compliance on 01/27/2015.
Violation Division:	Glendale City Fire Department
Violation Program:	HW
Violation Source:	CERS
Site ID:	86593
Site Name:	World Auto Parts
Violation Date:	03-22-2002
Citation:	2014-0057-DWQ - Industrial General Permit
Violation Description:	SW - Deficient Report
Violation Notes:	SWPPP not submitted to Regional Board as required by 2/15/02 NOV.
Violation Division:	Water Boards
Violation Program:	INDSTW
Violation Source:	SMARTS
Site ID:	86593
Site Name:	World Auto Parts
Violation Date:	01-21-2014
Citation:	HSC 6.95 Multiple - California Health and Safety Code, Chapter 6.95, Section(s) Multiple
Violation Description:	Business Plan Program - Administration/Documentation - General
Violation Notes:	Returned to compliance on 01/27/2015.
Violation Division:	Glendale City Fire Department
Violation Program:	HMRRP
Violation Source:	CERS
Site ID:	86593
Site Name:	World Auto Parts
Violation Date:	01-21-2015
Citation:	22 CCR 12 66262.34(f) - California Code of Regulations, Title 22, Chapter 12, Section(s) 66262.34(f)
Violation Description:	Failure to properly label hazardous waste accumulation containers with the following requirements: "Hazardous Waste", name and address of the generator, physical and chemical characteristics of the Hazardous Waste, and starting accumulation date.
Violation Notes:	Returned to compliance on 01/27/2015. corrections were documented by pictures
Violation Division:	Glendale City Fire Department
Violation Program:	HW

WORLD AUTO PARTS (Continued) **1000819548**

Violation Source: CERS

Evaluation:

Eval General Type: Compliance Evaluation Inspection
Eval Date: 01-15-2002
Violations Found: No
Eval Type: Industrial Storm Water Compliance Evaluation
Eval Notes: Not reported
Eval Division: Water Boards
Eval Program: INDSTW
Eval Source: SMARTS

Eval General Type: Compliance Evaluation Inspection
Eval Date: 01-21-2014
Violations Found: Yes
Eval Type: Routine done by local agency
Eval Notes: Not reported
Eval Division: Glendale City Fire Department
Eval Program: HMRRP
Eval Source: CERS

Eval General Type: Compliance Evaluation Inspection
Eval Date: 01-21-2014
Violations Found: Yes
Eval Type: Routine done by local agency
Eval Notes: Not reported
Eval Division: Glendale City Fire Department
Eval Program: HW
Eval Source: CERS

Eval General Type: Compliance Evaluation Inspection
Eval Date: 01-21-2015
Violations Found: No
Eval Type: Routine done by local agency
Eval Notes: Not reported
Eval Division: Glendale City Fire Department
Eval Program: HMRRP
Eval Source: CERS

Eval General Type: Compliance Evaluation Inspection
Eval Date: 01-21-2015
Violations Found: Yes
Eval Type: Routine done by local agency
Eval Notes: Not reported
Eval Division: Glendale City Fire Department
Eval Program: HW
Eval Source: CERS

Eval General Type: Compliance Evaluation Inspection
Eval Date: 02-08-2019
Violations Found: No
Eval Type: Routine done by local agency
Eval Notes: Not reported
Eval Division: Glendale City Fire Department
Eval Program: HMRRP
Eval Source: CERS

WORLD AUTO PARTS (Continued) **1000819548**

Eval General Type:	Compliance Evaluation Inspection
Eval Date:	02-12-2019
Violations Found:	Yes
Eval Type:	Routine done by local agency
Eval Notes:	Not reported
Eval Division:	Glendale City Fire Department
Eval Program:	HW
Eval Source:	CERS

Eval General Type:	Case Development Inspection
Eval Date:	04-08-2002
Violations Found:	No
Eval Type:	Industrial Storm Water Enforcement Follow-up
Eval Notes:	- Response submitted on time. - Some water quality concerns have been corrected - Still needs more clean up (better housekeeping) SWPPP & MP adequate is in the process of cleaning out some of his inventory.
Eval Division:	Water Boards
Eval Program:	INDSTW
Eval Source:	SMARTS

Enforcement Action:

Site ID:	86593
Site Name:	World Auto Parts
Site Address:	5228 SAN FERNANDO RD
Site City:	GLENDALE
Site Zip:	91203
Enf Action Date:	02-15-2002
Enf Action Type:	Notice of Violation
Enf Action Description:	Notice of Violation
Enf Action Notes:	NOV sent 2/15/02 for noncompliance with industrial stormwater permit.
Enf Action Division:	Water Boards
Enf Action Program:	INDSTW
Enf Action Source:	SMARTS

Site ID:	86593
Site Name:	World Auto Parts
Site Address:	5228 SAN FERNANDO RD
Site City:	GLENDALE
Site Zip:	91203
Enf Action Date:	05-24-2002
Enf Action Type:	Notice of Violation
Enf Action Description:	Notice of Violation
Enf Action Notes:	NOV sent 5/24/02 for noncompliance with industrial stormwater permit.
Enf Action Division:	Water Boards
Enf Action Program:	INDSTW
Enf Action Source:	SMARTS

Coordinates:

Site ID:	86593
Facility Name:	World Auto Parts
Env Int Type Code:	HWG
Program ID:	10482508
Coord Name:	Not reported
Ref Point Type Desc:	Center of a facility or station.
Latitude:	34.147630
Longitude:	-118.271810

WORLD AUTO PARTS (Continued) **1000819548**

Affiliation:

Affiliation Type Desc:	Legal Owner
Entity Name:	LARRY MILLER
Entity Title:	Not reported
Affiliation Address:	5228 San Fernando Rd
Affiliation City:	Glendale
Affiliation State:	CA
Affiliation Country:	United States
Affiliation Zip:	91203
Affiliation Phone:	(818) 968-9558

Affiliation Type Desc:	Operator
Entity Name:	World Auto Parts and Disamtnling
Entity Title:	Not reported
Affiliation Address:	Not reported
Affiliation City:	Not reported
Affiliation State:	Not reported
Affiliation Country:	Not reported
Affiliation Zip:	Not reported
Affiliation Phone:	(818) 240-1460

Affiliation Type Desc:	Property Owner
Entity Name:	Larry Miller
Entity Title:	Not reported
Affiliation Address:	5228 San Fernando Rd
Affiliation City:	Glendale
Affiliation State:	CA
Affiliation Country:	United States
Affiliation Zip:	91203
Affiliation Phone:	(818) 968-9558

Affiliation Type Desc:	Document Preparer
Entity Name:	Larry Miller
Entity Title:	Not reported
Affiliation Address:	Not reported
Affiliation City:	Not reported
Affiliation State:	Not reported
Affiliation Country:	Not reported
Affiliation Zip:	Not reported
Affiliation Phone:	Not reported

Affiliation Type Desc:	Parent Corporation
Entity Name:	World Auto Parts
Entity Title:	Not reported
Affiliation Address:	Not reported
Affiliation City:	Not reported
Affiliation State:	Not reported
Affiliation Country:	Not reported
Affiliation Zip:	Not reported
Affiliation Phone:	Not reported

Affiliation Type Desc:	CUPA District
Entity Name:	Glendale City Fire Department
Entity Title:	Not reported
Affiliation Address:	780 Flower Street
Affiliation City:	Glendale
Affiliation State:	CA

WORLD AUTO PARTS (Continued) **1000819548**

Affiliation Country: Not reported
Affiliation Zip: 91201
Affiliation Phone: (818) 548-4810

Affiliation Type Desc: Environmental Contact
Entity Name: LARRY MILLER
Entity Title: Not reported
Affiliation Address: 5228 San Fernando Rd
Affiliation City: Glendale
Affiliation State: CA
Affiliation Country: Not reported
Affiliation Zip: 91203
Affiliation Phone: Not reported

Affiliation Type Desc: Facility Mailing Address
Entity Name: Mailing Address
Entity Title: Not reported
Affiliation Address: 5228 San Fernando Rd
Affiliation City: Glendale
Affiliation State: CA
Affiliation Country: Not reported
Affiliation Zip: 91203
Affiliation Phone: Not reported

Affiliation Type Desc: Identification Signer
Entity Name: Larry Miller
Entity Title: President
Affiliation Address: Not reported
Affiliation City: Not reported
Affiliation State: Not reported
Affiliation Country: Not reported
Affiliation Zip: Not reported
Affiliation Phone: Not reported

Affiliation Type Desc: Owner/Operator
Entity Name: WORLD AUTO PARTS
Entity Title: Operator
Affiliation Address: 5228 San Fernando Rd
Affiliation City: Glendale
Affiliation State: CA
Affiliation Country: Not reported
Affiliation Zip: 91203
Affiliation Phone: Not reported

HWTS:
Name: WORLD AUTO PARTS
Address: 5228 SAN FERNANDO RD
Address 2: Not reported
City,State,Zip: GLENDALE, CA 912030000
EPA ID: CAD983655390
Inactive Date: 06/01/1997
Create Date: 12/22/1992
Last Act Date: 08/10/2004
Mailing Name: Not reported
Mailing Address: 5228 SAN FERNANDO RD
Mailing Address 2: Not reported

WORLD AUTO PARTS (Continued) **1000819548**

Mailing City,State,Zip:	GLENDALE, CA 912030000
Owner Name:	LARRY MILLER
Owner Address:	5228 SAN FERNANDO RD
Owner Address 2:	Not reported
Owner City,State,Zip:	GLENDALE, CA --
Contact Name:	LARRY MILLER
Contact Address:	5228 SAN FERNANDO RD
Contact Address 2:	Not reported
City,State,Zip:	GLENDALE, CA --
Name:	WORLD AUTO PARTS
Address:	5228 SAN FERNANDO RD
Address 2:	Not reported
City,State,Zip:	GLENDALE, CA 912030000
EPA ID:	CAL000060276
Inactive Date:	Not reported
Create Date:	07/30/1993
Last Act Date:	09/23/2019
Mailing Name:	Not reported
Mailing Address:	5228 SAN FERNANDO RD
Mailing Address 2:	Not reported
Mailing City,State,Zip:	GLENDALE, CA 912032406
Owner Name:	LARRY MILLER
Owner Address:	5228 SAN FERNANDO RD
Owner Address 2:	Not reported
Owner City,State,Zip:	GLENDALE, CA 912032406
Contact Name:	LARRY MILLER
Contact Address:	5228 SAN FERNANDO RD
Contact Address 2:	Not reported
City,State,Zip:	GLENDALE, CA 91203

W205 **WORLD AUTO PARTS** **RCRA NonGen / NLR** **1024789146**
SSE **5228 SAN FERNANDO RD** **CAL000060276**
1/8-1/4 **GLENDALE, CA 91203**
0.170 mi.
896 ft. **Site 2 of 7 in cluster W**

Relative: **Lower**

Actual: **469 ft.**

RCRA NonGen / NLR:

Date Form Received by Agency:		1993-07-30 00:00:00.0
Handler Name:	WORLD AUTO PARTS	
Handler Address:		5228 SAN FERNANDO RD
Handler City,State,Zip:		GLENDALE, CA 91203-0000
EPA ID:		CAL000060276
Contact Name:		LARRY MILLER
Contact Address:		5228 SAN FERNANDO RD
Contact City,State,Zip:		GLENDALE, CA 91203
Contact Telephone:		818-240-1460
Contact Fax:		818-240-8306
Contact Email:		WORLDAUTOPARTSCA@AOL.COM
Contact Title:		Not reported
EPA Region:		09
Land Type:		Not reported
Federal Waste Generator Description:		Not a generator, verified
Non-Notifier:		Not reported
Biennial Report Cycle:		Not reported
Accessibility:		Not reported
Active Site Indicator:		Handler Activities
State District Owner:		Not reported

WORLD AUTO PARTS (Continued) **1024789146**

State District:	Not reported
Mailing Address:	5228 SAN FERNANDO RD
Mailing City,State,Zip:	GLENDALE, CA 91203-2406
Owner Name:	LARRY MILLER
Owner Type:	Other
Operator Name:	LARRY MILLER
Operator Type:	Other
Short-Term Generator Activity:	No
Importer Activity:	No
Mixed Waste Generator:	No
Transporter Activity:	No
Transfer Facility Activity:	No
Recycler Activity with Storage:	No
Small Quantity On-Site Burner Exemption:	No
Smelting Melting and Refining Furnace Exemption:	No
Underground Injection Control:	No
Off-Site Waste Receipt:	No
Universal Waste Indicator:	Yes
Universal Waste Destination Facility:	Yes
Federal Universal Waste:	No
Active Site Fed-Reg Treatment Storage and Disposal Facility:	Not reported
Active Site Converter Treatment storage and Disposal Facility:	Not reported
Active Site State-Reg Treatment Storage and Disposal Facility:	Not reported
Active Site State-Reg Handler:	---
Federal Facility Indicator:	Not reported
Hazardous Secondary Material Indicator:	N
Sub-Part K Indicator:	Not reported
Commercial TSD Indicator:	No
Treatment Storage and Disposal Type:	Not reported
2018 GPRA Permit Baseline:	Not on the Baseline
2018 GPRA Renewals Baseline:	Not on the Baseline
Permit Renewals Workload Universe:	Not reported
Permit Workload Universe:	Not reported
Permit Progress Universe:	Not reported
Post-Closure Workload Universe:	Not reported
Closure Workload Universe:	Not reported
202 GPRA Corrective Action Baseline:	No
Corrective Action Workload Universe:	No
Subject to Corrective Action Universe:	No
Non-TSDFs Where RCRA CA has Been Imposed Universe:	No
TSDFs Potentially Subject to CA Under 3004 (u)/(v) Universe:	No
TSDFs Only Subject to CA under Discretionary Auth Universe:	No
Corrective Action Priority Ranking:	No NCAPS ranking
Environmental Control Indicator:	No
Institutional Control Indicator:	No
Human Exposure Controls Indicator:	N/A
Groundwater Controls Indicator:	N/A
Operating TSDF Universe:	Not reported
Full Enforcement Universe:	Not reported
Significant Non-Complier Universe:	No
Unaddressed Significant Non-Complier Universe:	No
Addressed Significant Non-Complier Universe:	No
Significant Non-Complier With a Compliance Schedule Universe:	No
Financial Assurance Required:	Not reported
Handler Date of Last Change:	2018-09-05 15:41:49.0
Recognized Trader-Importer:	No
Recognized Trader-Exporter:	No

WORLD AUTO PARTS (Continued) **1024789146**

Importer of Spent Lead Acid Batteries:	No
Exporter of Spent Lead Acid Batteries:	No
Recycler Activity Without Storage:	No
Manifest Broker:	No
Sub-Part P Indicator:	No

Handler - Owner Operator:

Owner/Operator Indicator:	Owner
Owner/Operator Name:	LARRY MILLER
Legal Status:	Other
Date Became Current:	Not reported
Date Ended Current:	Not reported
Owner/Operator Address:	5228 SAN FERNANDO RD
Owner/Operator City,State,Zip:	GLENDALE, CA 91203-2406
Owner/Operator Telephone:	818-240-1460
Owner/Operator Telephone Ext:	Not reported
Owner/Operator Fax:	Not reported
Owner/Operator Email:	Not reported

Owner/Operator Indicator:	Operator
Owner/Operator Name:	LARRY MILLER
Legal Status:	Other
Date Became Current:	Not reported
Date Ended Current:	Not reported
Owner/Operator Address:	5228 SAN FERNANDO RD
Owner/Operator City,State,Zip:	GLENDALE, CA 91203
Owner/Operator Telephone:	818-240-1460
Owner/Operator Telephone Ext:	Not reported
Owner/Operator Fax:	Not reported
Owner/Operator Email:	Not reported

Historic Generators:

Receive Date:	1993-07-30 00:00:00.0
Handler Name: WORLD AUTO PARTS	
Federal Waste Generator Description:	Not a generator, verified
State District Owner:	Not reported
Large Quantity Handler of Universal Waste:	No
Recognized Trader Importer:	No
Recognized Trader Exporter:	No
Spent Lead Acid Battery Importer:	No
Spent Lead Acid Battery Exporter:	No
Current Record:	Yes
Non Storage Recycler Activity:	Not reported
Electronic Manifest Broker:	Not reported

List of NAICS Codes and Descriptions:

NAICS Code:	56299
NAICS Description:	ALL OTHER WASTE MANAGEMENT SERVICES

Facility Has Received Notices of Violations:

Violations:	No Violations Found

Evaluation Action Summary:

Evaluations:	No Evaluations Found

X206 **SELLARS PRODUCTS INC** **CA HAZMAT** **S123542488**
WNW **4516 W DORAN ST** **N/A**
1/8-1/4 **LOS ANGELES, CA 90039**
0.171 mi.
901 ft. **Site 1 of 5 in cluster X**

Relative:
Lower

Actual:
452 ft.

LOS ANGELES HM:

Name:	SELLARS PRODUCTS INC
Address:	4516 W DORAN ST
City,State,Zip:	LOS ANGELES, CA 90039
Facility ID:	FA0003937
Last Run Date:	06/01/2019
Status:	INACTIVE

X207 **SELLARS PRODUCTS INC** **CA HAZMAT** **S106769429**
WNW **4520 W DORAN ST** **CA WIP** **N/A**
1/8-1/4 **LOS ANGELES, CA 90039**
0.174 mi.
919 ft. **Site 2 of 5 in cluster X**

Relative:
Lower

Actual:
451 ft.

LOS ANGELES HM:

Name:	SELLARS PRODUCTS INC
Address:	4520 W DORAN ST
City,State,Zip:	LOS ANGELES, CA 90039
Facility ID:	FA0002734
Last Run Date:	06/01/2019
Status:	INACTIVE

WIP:

Name:	SELLARS PRODUCTS, INC.
Address:	4520 W Doran St
City,State,Zip:	LOS ANGELES, CA 90039
Region:	4
File Number:	113.0417
File Status:	**Historical**
Staff:	MH
Facility Suite:	Not reported

W208 **CHROMATIC INC** **CA CERS HAZ WASTE** **S113014564**
SSE **127 CONCORD ST** **CA HAZNET** **N/A**
1/8-1/4 **GLENDALE, CA 91203** **CA CERS**
0.176 mi. **CA HWTS**
930 ft. **Site 3 of 7 in cluster W**

Relative:
Lower

Actual:
472 ft.

CERS HAZ WASTE:

Name:	CHROMATIC INCORPORATED LITHOGRAPHERS
Address:	127 CONCORD ST
City,State,Zip:	GLENDALE, CA 91203
Site ID:	18919
CERS ID:	10469689
CERS Description:	Hazardous Waste Generator

HAZNET:

Name:	CHROMATIC INC
Address:	127 CONCORD ST
Address 2:	Not reported
City,State,Zip:	GLENDALE, CA 912030000

CHROMATIC INC (Continued) **S113014564**

Contact: SCOTT STEGMAN
Telephone: 8182425785
Mailing Name: Not reported
Mailing Address: 127 CONCORD ST

Year: 2018
Gepaid: CAD982329666
TSD EPA ID: NED981723513
CA Waste Code: 343 - Unspecified organic liquid mixture
Disposal Method: H040 - Incineration--Thermal Destruction Other Than Use As A Fuel
Tons: 0.60000

Year: 2016
Gepaid: CAD982329666
TSD EPA ID: NED981723513
CA Waste Code: 343 - Unspecified organic liquid mixture
Disposal Method: H040 - Incineration--Thermal Destruction Other Than Use As A Fuel
Tons: 0.45

Year: 2015
Gepaid: CAD982329666
TSD EPA ID: NED981723513
CA Waste Code: 343 - Unspecified organic liquid mixture
Disposal Method: H040 - Incineration--Thermal Destruction Other Than Use As A Fuel
Tons: 0.45

Year: 2014
Gepaid: CAD982329666
TSD EPA ID: NED981723513
CA Waste Code: 343 - Unspecified organic liquid mixture
Disposal Method: H040 - Incineration--Thermal Destruction Other Than Use As A Fuel
Tons: 0.325

Year: 2013
Gepaid: CAD982329666
TSD EPA ID: NED981723513
CA Waste Code: 343 - Unspecified organic liquid mixture
Disposal Method: H040 - Incineration--Thermal Destruction Other Than Use As A Fuel
Tons: 0.375

Year: 2013
Gepaid: CAD982329666
TSD EPA ID: CAT000613893
CA Waste Code: 343 - Unspecified organic liquid mixture
Disposal Method: H141 - Storage, Bulking, And/Or Transfer Off Site--No Treatment/Reovery (H010-H129) Or (H131-H135)
Tons: 0.175

Year: 2012
Gepaid: CAD982329666
TSD EPA ID: TXD077603371
CA Waste Code: 343 - Unspecified organic liquid mixture
Disposal Method: H061 - Fuel Blending Prior To Energy Recovery At Another Site
Tons: 0.65

Year: 2011
Gepaid: CAD982329666

CHROMATIC INC (Continued) **S113014564**

TSD EPA ID: NVT330010000
CA Waste Code: 352 - Other organic solids
Disposal Method: H132 - Landfill Or Surface Impoundment That Will Be Closed As Landfill(To Include On-Site Treatment And/Or Stabilization)
Tons: 0.675

Year: 2011
Gepaid: CAD982329666
TSD EPA ID: TXD077603371
CA Waste Code: 343 - Unspecified organic liquid mixture
Disposal Method: H061 - Fuel Blending Prior To Energy Recovery At Another Site
Tons: 1.1

Year: 2010
Gepaid: CAD982329666
TSD EPA ID: NVT330010000
CA Waste Code: 352 - Other organic solids
Disposal Method: H132 - Landfill Or Surface Impoundment That Will Be Closed As Landfill(To Include On-Site Treatment And/Or Stabilization)
Tons: 0.0625

Click this hyperlink while viewing on your computer to access
50 additional CA HAZNET: record(s) in the EDR Site Report.

Additional Info:
Year: 2013
Gen EPA ID: CAD982329666

Shipment Date: 20131106
Creation Date: 4/24/2014 22:15:02
Receipt Date: 20131130
Manifest ID: 003920652SKS
Trans EPA ID: TXR000081205
Trans Name: SAFETY-KLEEN SYSTEMS INC
Trans 2 EPA ID: AZR000508515
Trans 2 Name: SLT
TSDF EPA ID: NED981723513
Trans Name: CLEAN HARBORS ENVIRONMENTAL SERVICES IN
TSDF Alt EPA ID: Not reported
TSDF Alt Name: Not reported
Waste Code Description: 343 - Unspecified organic liquid mixture
RCRA Code: Not reported
Meth Code: H040 - Incineration--Thermal Destruction Other Than Use As A Fuel
Quantity Tons: 0.175
Waste Quantity: 350
Quantity Unit: P
Additional Code 1: Not reported
Additional Code 2: Not reported
Additional Code 3: Not reported
Additional Code 4: Not reported
Additional Code 5: Not reported

Shipment Date: 20130731
Creation Date: 12/29/2013 22:15:17
Receipt Date: 20130814
Manifest ID: 003837882SKS

CHROMATIC INC (Continued) **S113014564**

Trans EPA ID:	TXR000081205
Trans Name:	SAFETY-KLEEN SYSTEMS INC
Trans 2 EPA ID:	MAD039322250
Trans 2 Name:	CLEAN HARBORS ENVIRONMENTAL SERVICES INC
TSDF EPA ID:	NED981723513
Trans Name:	CLEAN HARBORS ENVIRONMENTAL SERVICES IN
TSDF Alt EPA ID:	Not reported
TSDF Alt Name:	Not reported
Waste Code Description:	343 - Unspecified organic liquid mixture
RCRA Code:	Not reported
Meth Code:	H040 - Incineration--Thermal Destruction Other Than Use As A Fuel
Quantity Tons:	0.2
Waste Quantity:	400
Quantity Unit:	P
Additional Code 1:	Not reported
Additional Code 2:	Not reported
Additional Code 3:	Not reported
Additional Code 4:	Not reported
Additional Code 5:	Not reported

Shipment Date:	20130613
Creation Date:	10/16/2013 22:15:20
Receipt Date:	20130619
Manifest ID:	003837503SKS
Trans EPA ID:	TXR000081205
Trans Name:	SAFETY-KLEEN SYSTEMS INC
Trans 2 EPA ID:	Not reported
Trans 2 Name:	Not reported
TSDF EPA ID:	CAT000613893
Trans Name:	SAFETY-KLEEN SYSTEMS INC
TSDF Alt EPA ID:	Not reported
TSDF Alt Name:	Not reported
Waste Code Description:	343 - Unspecified organic liquid mixture
RCRA Code:	Not reported
Meth Code:	H141 - Storage, Bulking, And/Or Transfer Off Site--No Treatment/Reovery (H010-H129) Or (H131-H135)
Quantity Tons:	0.175
Waste Quantity:	350
Quantity Unit:	P
Additional Code 1:	Not reported
Additional Code 2:	Not reported
Additional Code 3:	Not reported
Additional Code 4:	Not reported
Additional Code 5:	Not reported

Additional Info:

Year:	1997
Gen EPA ID:	CAD982329666

Shipment Date:	19970929
Creation Date:	7/23/1998 0:00:00
Receipt Date:	19971003
Manifest ID:	96841748
Trans EPA ID:	ILD984908202
Trans Name:	Not reported
Trans 2 EPA ID:	Not reported
Trans 2 Name:	Not reported

CHROMATIC INC (Continued) **S113014564**

TSDF EPA ID:	CAT000613976
Trans Name:	Not reported
TSDF Alt EPA ID:	Not reported
TSDF Alt Name:	Not reported
Waste Code Description:	541 - Photochemicals / photo processing waste
RCRA Code:	D011
Meth Code:	H01 - Transfer Station
Quantity Tons:	0.0025
Waste Quantity:	5
Quantity Unit:	P
Additional Code 1:	Not reported
Additional Code 2:	Not reported
Additional Code 3:	Not reported
Additional Code 4:	Not reported
Additional Code 5:	Not reported

Shipment Date:	19970724
Creation Date:	12/11/1997 0:00:00
Receipt Date:	19970808
Manifest ID:	96796292
Trans EPA ID:	ILD984908202
Trans Name:	Not reported
Trans 2 EPA ID:	Not reported
Trans 2 Name:	Not reported
TSDF EPA ID:	CAT000613976
Trans Name:	Not reported
TSDF Alt EPA ID:	Not reported
TSDF Alt Name:	Not reported
Waste Code Description:	541 - Photochemicals / photo processing waste
RCRA Code:	D011
Meth Code:	H01 - Transfer Station
Quantity Tons:	0.0208
Waste Quantity:	5
Quantity Unit:	G
Additional Code 1:	Not reported
Additional Code 2:	Not reported
Additional Code 3:	Not reported
Additional Code 4:	Not reported
Additional Code 5:	Not reported

Shipment Date:	19970306
Creation Date:	6/26/1997 0:00:00
Receipt Date:	19970317
Manifest ID:	96736966
Trans EPA ID:	ILD984908202
Trans Name:	Not reported
Trans 2 EPA ID:	Not reported
Trans 2 Name:	Not reported
TSDF EPA ID:	CAT000613976
Trans Name:	Not reported
TSDF Alt EPA ID:	Not reported
TSDF Alt Name:	Not reported
Waste Code Description:	541 - Photochemicals / photo processing waste
RCRA Code:	D011
Meth Code:	H01 - Transfer Station
Quantity Tons:	0.0625
Waste Quantity:	15

CHROMATIC INC (Continued) **S113014564**

Quantity Unit:	G
Additional Code 1:	Not reported
Additional Code 2:	Not reported
Additional Code 3:	Not reported
Additional Code 4:	Not reported
Additional Code 5:	Not reported
Shipment Date:	19970116
Creation Date:	5/30/1997 0:00:00
Receipt Date:	19970116
Manifest ID:	95779142
Trans EPA ID:	CAD983667783
Trans Name:	Not reported
Trans 2 EPA ID:	Not reported
Trans 2 Name:	Not reported
TSDF EPA ID:	CAD983667783
Trans Name:	Not reported
TSDF Alt EPA ID:	Not reported
TSDF Alt Name:	Not reported
Waste Code Description:	541 - Photochemicals / photo processing waste
RCRA Code:	Not reported
Meth Code:	R01 - Recycler
Quantity Tons:	0.271
Waste Quantity:	65
Quantity Unit:	G
Additional Code 1:	Not reported
Additional Code 2:	Not reported
Additional Code 3:	Not reported
Additional Code 4:	Not reported
Additional Code 5:	Not reported
Shipment Date:	19970115
Creation Date:	5/30/1997 0:00:00
Receipt Date:	19970115
Manifest ID:	95779140
Trans EPA ID:	CAD983667783
Trans Name:	Not reported
Trans 2 EPA ID:	Not reported
Trans 2 Name:	Not reported
TSDF EPA ID:	CAD983667783
Trans Name:	Not reported
TSDF Alt EPA ID:	Not reported
TSDF Alt Name:	Not reported
Waste Code Description:	541 - Photochemicals / photo processing waste
RCRA Code:	Not reported
Meth Code:	R01 - Recycler
Quantity Tons:	0.2085
Waste Quantity:	50
Quantity Unit:	G
Additional Code 1:	Not reported
Additional Code 2:	Not reported
Additional Code 3:	Not reported
Additional Code 4:	Not reported
Additional Code 5:	Not reported

Additional Info:

Year:	2001

CHROMATIC INC (Continued) **S113014564**

Gen EPA ID:	CAD982329666
Shipment Date:	20011206
Creation Date:	2/20/2002 0:00:00
Receipt Date:	20011211
Manifest ID:	21285361
Trans EPA ID:	CAD981446156
Trans Name:	Not reported
Trans 2 EPA ID:	Not reported
Trans 2 Name:	Not reported
TSDF EPA ID:	CAD982444481
Trans Name:	Not reported
TSDF Alt EPA ID:	CAD982444481
TSDF Alt Name:	Not reported
Waste Code Description:	343 - Unspecified organic liquid mixture
RCRA Code:	Not reported
Meth Code:	H01 - Transfer Station
Quantity Tons:	0.187
Waste Quantity:	55
Quantity Unit:	G
Additional Code 1:	Not reported
Additional Code 2:	Not reported
Additional Code 3:	Not reported
Additional Code 4:	Not reported
Additional Code 5:	Not reported
Shipment Date:	20011206
Creation Date:	2/20/2002 0:00:00
Receipt Date:	20011211
Manifest ID:	21285361
Trans EPA ID:	CAD981446156
Trans Name:	Not reported
Trans 2 EPA ID:	Not reported
Trans 2 Name:	Not reported
TSDF EPA ID:	CAD982444481
Trans Name:	Not reported
TSDF Alt EPA ID:	CAD982444481
TSDF Alt Name:	Not reported
Waste Code Description:	343 - Unspecified organic liquid mixture
RCRA Code:	Not reported
Meth Code:	H01 - Transfer Station
Quantity Tons:	0.187
Waste Quantity:	55
Quantity Unit:	G
Additional Code 1:	Not reported
Additional Code 2:	Not reported
Additional Code 3:	Not reported
Additional Code 4:	Not reported
Additional Code 5:	Not reported
Shipment Date:	20011116
Creation Date:	2/13/2002 0:00:00
Receipt Date:	20011121
Manifest ID:	21285251
Trans EPA ID:	CAD981446156
Trans Name:	Not reported
Trans 2 EPA ID:	Not reported

CHROMATIC INC (Continued) **S113014564**

Trans 2 Name:	Not reported
TSDF EPA ID:	CAD982444481
Trans Name:	Not reported
TSDF Alt EPA ID:	CAD982444481
TSDF Alt Name:	Not reported
Waste Code Description:	352 - Other organic solids
RCRA Code:	Not reported
Meth Code:	H01 - Transfer Station
Quantity Tons:	0.125
Waste Quantity:	250
Quantity Unit:	P
Additional Code 1:	Not reported
Additional Code 2:	Not reported
Additional Code 3:	Not reported
Additional Code 4:	Not reported
Additional Code 5:	Not reported

Shipment Date:	20010924
Creation Date:	12/17/2001 0:00:00
Receipt Date:	20010926
Manifest ID:	21204714
Trans EPA ID:	CAD981446156
Trans Name:	Not reported
Trans 2 EPA ID:	Not reported
Trans 2 Name:	Not reported
TSDF EPA ID:	CAD982444481
Trans Name:	Not reported
TSDF Alt EPA ID:	CAD982444481
TSDF Alt Name:	Not reported
Waste Code Description:	352 - Other organic solids
RCRA Code:	Not reported
Meth Code:	H01 - Transfer Station
Quantity Tons:	0.25
Waste Quantity:	500
Quantity Unit:	P
Additional Code 1:	Not reported
Additional Code 2:	Not reported
Additional Code 3:	Not reported
Additional Code 4:	Not reported
Additional Code 5:	Not reported

Shipment Date:	20010924
Creation Date:	12/17/2001 0:00:00
Receipt Date:	20010926
Manifest ID:	21204714
Trans EPA ID:	CAD981446156
Trans Name:	Not reported
Trans 2 EPA ID:	Not reported
Trans 2 Name:	Not reported
TSDF EPA ID:	CAD982444481
Trans Name:	Not reported
TSDF Alt EPA ID:	CAD982444481
TSDF Alt Name:	Not reported
Waste Code Description:	343 - Unspecified organic liquid mixture
RCRA Code:	Not reported
Meth Code:	H01 - Transfer Station
Quantity Tons:	0.187

CHROMATIC INC (Continued) **S113014564**

Waste Quantity:	55
Quantity Unit:	G
Additional Code 1:	Not reported
Additional Code 2:	Not reported
Additional Code 3:	Not reported
Additional Code 4:	Not reported
Additional Code 5:	Not reported
Shipment Date:	20010725
Creation Date:	10/3/2001 0:00:00
Receipt Date:	20010725
Manifest ID:	20431085
Trans EPA ID:	CAD008252405
Trans Name:	Not reported
Trans 2 EPA ID:	Not reported
Trans 2 Name:	Not reported
TSDF EPA ID:	CAD008252405
Trans Name:	Not reported
TSDF Alt EPA ID:	CAD008252405
TSDF Alt Name:	Not reported
Waste Code Description:	343 - Unspecified organic liquid mixture
RCRA Code:	Not reported
Meth Code:	R01 - Recycler
Quantity Tons:	0.187
Waste Quantity:	55
Quantity Unit:	G
Additional Code 1:	Not reported
Additional Code 2:	Not reported
Additional Code 3:	Not reported
Additional Code 4:	Not reported
Additional Code 5:	Not reported
Shipment Date:	20010706
Creation Date:	10/1/2001 0:00:00
Receipt Date:	20010706
Manifest ID:	20268322
Trans EPA ID:	CAD008252405
Trans Name:	Not reported
Trans 2 EPA ID:	Not reported
Trans 2 Name:	Not reported
TSDF EPA ID:	CAD008252405
Trans Name:	Not reported
TSDF Alt EPA ID:	CAD008252405
TSDF Alt Name:	Not reported
Waste Code Description:	352 - Other organic solids
RCRA Code:	Not reported
Meth Code:	H01 - Transfer Station
Quantity Tons:	0.15
Waste Quantity:	300
Quantity Unit:	P
Additional Code 1:	Not reported
Additional Code 2:	Not reported
Additional Code 3:	Not reported
Additional Code 4:	Not reported
Additional Code 5:	Not reported
Shipment Date:	20010515

CHROMATIC INC (Continued) **S113014564**

Creation Date:	7/30/2001 0:00:00
Receipt Date:	20010515
Manifest ID:	98373565
Trans EPA ID:	CAD008252405
Trans Name:	Not reported
Trans 2 EPA ID:	Not reported
Trans 2 Name:	Not reported
TSDF EPA ID:	CAD008252405
Trans Name:	Not reported
TSDF Alt EPA ID:	CAD008252405
TSDF Alt Name:	Not reported
Waste Code Description:	343 - Unspecified organic liquid mixture
RCRA Code:	Not reported
Meth Code:	R01 - Recycler
Quantity Tons:	0.0306
Waste Quantity:	9
Quantity Unit:	G
Additional Code 1:	Not reported
Additional Code 2:	Not reported
Additional Code 3:	Not reported
Additional Code 4:	Not reported
Additional Code 5:	Not reported

Shipment Date:	20010515
Creation Date:	7/30/2001 0:00:00
Receipt Date:	20010515
Manifest ID:	98373565
Trans EPA ID:	CAD008252405
Trans Name:	Not reported
Trans 2 EPA ID:	Not reported
Trans 2 Name:	Not reported
TSDF EPA ID:	CAD008252405
Trans Name:	Not reported
TSDF Alt EPA ID:	CAD008252405
TSDF Alt Name:	Not reported
Waste Code Description:	352 - Other organic solids
RCRA Code:	Not reported
Meth Code:	H01 - Transfer Station
Quantity Tons:	0.15
Waste Quantity:	300
Quantity Unit:	P
Additional Code 1:	Not reported
Additional Code 2:	Not reported
Additional Code 3:	Not reported
Additional Code 4:	Not reported
Additional Code 5:	Not reported

Shipment Date:	20010515
Creation Date:	7/30/2001 0:00:00
Receipt Date:	20010515
Manifest ID:	98373565
Trans EPA ID:	CAD008252405
Trans Name:	Not reported
Trans 2 EPA ID:	Not reported
Trans 2 Name:	Not reported
TSDF EPA ID:	CAD008252405
Trans Name:	Not reported

CHROMATIC INC (Continued) **S113014564**

TSDF Alt EPA ID: CAD008252405
TSDF Alt Name: Not reported
Waste Code Description: 352 - Other organic solids
RCRA Code: Not reported
Meth Code: H01 - Transfer Station
Quantity Tons: 0.3
Waste Quantity: 600
Quantity Unit: P
Additional Code 1: Not reported
Additional Code 2: Not reported
Additional Code 3: Not reported
Additional Code 4: Not reported
Additional Code 5: Not reported

Additional Info:
Year: 2004
Gen EPA ID: CAD982329666

Shipment Date: 20040418
Creation Date: 8/16/2004 13:54:38
Receipt Date: Not reported
Manifest ID: 22948636
Trans EPA ID: TXR000050930
Trans Name: SAFETY-KLEEN SYSTEMS INC
Trans 2 EPA ID: Not reported
Trans 2 Name: Not reported
TSDF EPA ID: KYD053348108
Trans Name: SAFETY KLEEN
TSDF Alt EPA ID: KYD053348108
TSDF Alt Name: Not reported
Waste Code Description: 741 - Liquids with halogenated organic compounds > 1000 mg/l
RCRA Code: D001
Meth Code: - Not reported
Quantity Tons: 0.2
Waste Quantity: 400
Quantity Unit: P
Additional Code 1: Not reported
Additional Code 2: Not reported
Additional Code 3: Not reported
Additional Code 4: Not reported
Additional Code 5: Not reported

Shipment Date: 20040319
Creation Date: 8/23/2004 8:48:57
Receipt Date: 20040405
Manifest ID: 23019121
Trans EPA ID: TXR000050930
Trans Name: SAFETY-KLEEN SYSTEMS INC
Trans 2 EPA ID: OKD981588791
Trans 2 Name: TRIAD TRANSPORT INC
TSDF EPA ID: KYD053348108
Trans Name: SAFETY-KLEEN SYSTEMS INC
TSDF Alt EPA ID: KYD053348108
TSDF Alt Name: Not reported
Waste Code Description: 741 - Liquids with halogenated organic compounds > 1000 mg/l
RCRA Code: D001
Meth Code: H01 - Transfer Station

CHROMATIC INC (Continued) **S113014564**

Quantity Tons:	0.3
Waste Quantity:	600
Quantity Unit:	P
Additional Code 1:	Not reported
Additional Code 2:	Not reported
Additional Code 3:	Not reported
Additional Code 4:	Not reported
Additional Code 5:	Not reported
Shipment Date:	20040309
Creation Date:	10/14/2004 7:35:58
Receipt Date:	20040413
Manifest ID:	23019122
Trans EPA ID:	TXR000050930
Trans Name:	SAFETY-KLEEN SYSTEMS INC
Trans 2 EPA ID:	OKD981588791
Trans 2 Name:	TRIAD TRANSPORT INC
TSDF EPA ID:	KYD053348108
Trans Name:	SAFETY-KLEEN SYSTEMS INC
TSDF Alt EPA ID:	KYD053348108
TSDF Alt Name:	Not reported
Waste Code Description:	741 - Liquids with halogenated organic compounds > 1000 mg/l
RCRA Code:	D001
Meth Code:	H01 - Transfer Station
Quantity Tons:	0.2
Waste Quantity:	400
Quantity Unit:	P
Additional Code 1:	Not reported
Additional Code 2:	Not reported
Additional Code 3:	Not reported
Additional Code 4:	Not reported
Additional Code 5:	Not reported
Shipment Date:	20040218
Creation Date:	8/23/2004 8:16:48
Receipt Date:	20040319
Manifest ID:	22948636
Trans EPA ID:	TXR000050930
Trans Name:	SAFETY-KLEEN SYSTEMS INC
Trans 2 EPA ID:	OKD981588791
Trans 2 Name:	TRIAD TRANSPORT
TSDF EPA ID:	KYD053348108
Trans Name:	SAFETY KLEEN
TSDF Alt EPA ID:	KYD053348108
TSDF Alt Name:	Not reported
Waste Code Description:	741 - Liquids with halogenated organic compounds > 1000 mg/l
RCRA Code:	D001
Meth Code:	H01 - Transfer Station
Quantity Tons:	0.2
Waste Quantity:	400
Quantity Unit:	P
Additional Code 1:	Not reported
Additional Code 2:	Not reported
Additional Code 3:	Not reported
Additional Code 4:	Not reported
Additional Code 5:	Not reported

CHROMATIC INC (Continued) **S113014564**

Shipment Date:	20040119
Creation Date:	8/19/2004 11:23:00
Receipt Date:	20040127
Manifest ID:	22948372
Trans EPA ID:	TXR000050930
Trans Name:	SAFETY-KLEEN SYSTEMS INC
Trans 2 EPA ID:	OKD981588791
Trans 2 Name:	TRIAD TRANSPORT
TSDF EPA ID:	KYD053348108
Trans Name:	SAFETY-KLEEN SYSTEMS INC
TSDF Alt EPA ID:	KYD053348108
TSDF Alt Name:	Not reported
Waste Code Description:	741 - Liquids with halogenated organic compounds > 1000 mg/l
RCRA Code:	D001
Meth Code:	*** - Invalid Code
Quantity Tons:	0.3
Waste Quantity:	600
Quantity Unit:	P
Additional Code 1:	Not reported
Additional Code 2:	Not reported
Additional Code 3:	Not reported
Additional Code 4:	Not reported
Additional Code 5:	Not reported

Additional Info:

Year:	2011
Gen EPA ID:	CAD982329666

Shipment Date:	20111102
Creation Date:	4/12/2012 20:30:13
Receipt Date:	20111117
Manifest ID:	002867751SKS
Trans EPA ID:	TXR000050930
Trans Name:	SAFETY-KLEEN SYSTEMS INC
Trans 2 EPA ID:	OKD981588791
Trans 2 Name:	TRIAD TRANS
TSDF EPA ID:	TXD077603371
Trans Name:	SAFETY-KLEEN SYSTEMS INC
TSDF Alt EPA ID:	Not reported
TSDF Alt Name:	Not reported
Waste Code Description:	343 - Unspecified organic liquid mixture
RCRA Code:	Not reported
Meth Code:	H061 - Fuel Blending Prior To Energy Recovery At Another Site
Quantity Tons:	0.2
Waste Quantity:	400
Quantity Unit:	P
Additional Code 1:	Not reported
Additional Code 2:	Not reported
Additional Code 3:	Not reported
Additional Code 4:	Not reported
Additional Code 5:	Not reported

Shipment Date:	20110630
Creation Date:	12/15/2011 18:30:22
Receipt Date:	20110711
Manifest ID:	002826224SKS
Trans EPA ID:	TXR000050930

CHROMATIC INC (Continued) **S113014564**

Trans Name:	SAFETY-KLEEN SYSTEMS INC
Trans 2 EPA ID:	OKD981588791
Trans 2 Name:	TRIAD TRANSPORT
TSDF EPA ID:	TXD077603371
Trans Name:	SAFETY-KLEEN SYSTEMS INC
TSDF Alt EPA ID:	Not reported
TSDF Alt Name:	Not reported
Waste Code Description:	343 - Unspecified organic liquid mixture
RCRA Code:	Not reported
Meth Code:	H061 - Fuel Blending Prior To Energy Recovery At Another Site
Quantity Tons:	0.225
Waste Quantity:	450
Quantity Unit:	P
Additional Code 1:	Not reported
Additional Code 2:	Not reported
Additional Code 3:	Not reported
Additional Code 4:	Not reported
Additional Code 5:	Not reported

Shipment Date:	20110330
Creation Date:	8/26/2011 18:30:23
Receipt Date:	20110411
Manifest ID:	002842050SKS
Trans EPA ID:	TXR000050930
Trans Name:	SAFETY-KLEEN SYSTEMS INC
Trans 2 EPA ID:	OKD981588791
Trans 2 Name:	TRIAD
TSDF EPA ID:	TXD077603371
Trans Name:	SAFETY-KLEEN SYSTEMS INC
TSDF Alt EPA ID:	Not reported
TSDF Alt Name:	Not reported
Waste Code Description:	343 - Unspecified organic liquid mixture
RCRA Code:	Not reported
Meth Code:	H061 - Fuel Blending Prior To Energy Recovery At Another Site
Quantity Tons:	0.225
Waste Quantity:	450
Quantity Unit:	P
Additional Code 1:	Not reported
Additional Code 2:	Not reported
Additional Code 3:	Not reported
Additional Code 4:	Not reported
Additional Code 5:	Not reported

Shipment Date:	20110216
Creation Date:	7/14/2011 18:30:40
Receipt Date:	20110301
Manifest ID:	002647191SKS
Trans EPA ID:	TXR000050930
Trans Name:	SAFETY-KLEEN SYSTEMS INC
Trans 2 EPA ID:	OKD981588791
Trans 2 Name:	TRIAD
TSDF EPA ID:	NVT330010000
Trans Name:	US ECOLOGY NEVADA
TSDF Alt EPA ID:	Not reported
TSDF Alt Name:	Not reported
Waste Code Description:	352 - Other organic solids
RCRA Code:	Not reported

CHROMATIC INC (Continued) **S113014564**

Meth Code: H132 - Landfill Or Surface Impoundment That Will Be Closed As Landfill(To Include On-Site Treatment And/Or Stabilization)
Quantity Tons: 0.675
Waste Quantity: 1350
Quantity Unit: P
Additional Code 1: Not reported
Additional Code 2: Not reported
Additional Code 3: Not reported
Additional Code 4: Not reported
Additional Code 5: Not reported

Shipment Date: 20110117
Creation Date: 6/23/2011 18:30:12
Receipt Date: 20110128
Manifest ID: 002607056SKS
Trans EPA ID: TXR000050930
Trans Name: SAFETY-KLEEN SYSTEMS INC
Trans 2 EPA ID: Not reported
Trans 2 Name: Not reported
TSDF EPA ID: TXD077603371
Trans Name: SAFETY-KLEEN SYSTEMS INC
TSDF Alt EPA ID: Not reported
TSDF Alt Name: Not reported
Waste Code Description: 343 - Unspecified organic liquid mixture
RCRA Code: Not reported
Meth Code: H061 - Fuel Blending Prior To Energy Recovery At Another Site
Quantity Tons: 0.45
Waste Quantity: 900
Quantity Unit: P
Additional Code 1: Not reported
Additional Code 2: Not reported
Additional Code 3: Not reported
Additional Code 4: Not reported
Additional Code 5: Not reported

Additional Info:
Year: 1995
Gen EPA ID: CAD982329666

Shipment Date: 19950515
Creation Date: 10/24/1995 0:00:00
Receipt Date: 19950526
Manifest ID: 95276200
Trans EPA ID: CAD131838849
Trans Name: Not reported
Trans 2 EPA ID: CAD982433575
Trans 2 Name: Not reported
TSDF EPA ID: CAD981402522
Trans Name: Not reported
TSDF Alt EPA ID: Not reported
TSDF Alt Name: Not reported
Waste Code Description: 541 - Photochemicals / photo processing waste
RCRA Code: D011
Meth Code: R01 - Recycler
Quantity Tons: 0.0208
Waste Quantity: 5
Quantity Unit: G

CHROMATIC INC (Continued) **S113014564**

Additional Code 1:	Not reported
Additional Code 2:	Not reported
Additional Code 3:	Not reported
Additional Code 4:	Not reported
Additional Code 5:	Not reported
Shipment Date:	19950515
Creation Date:	10/24/1995 0:00:00
Receipt Date:	19950526
Manifest ID:	95276200
Trans EPA ID:	CAD131838849
Trans Name:	Not reported
Trans 2 EPA ID:	CAD982433575
Trans 2 Name:	Not reported
TSDF EPA ID:	CAD981402522
Trans Name:	Not reported
TSDF Alt EPA ID:	Not reported
TSDF Alt Name:	Not reported
Waste Code Description:	541 - Photochemicals / photo processing waste
RCRA Code:	D011
Meth Code:	R01 - Recycler
Quantity Tons:	0.0015
Waste Quantity:	3
Quantity Unit:	P
Additional Code 1:	Not reported
Additional Code 2:	Not reported
Additional Code 3:	Not reported
Additional Code 4:	Not reported
Additional Code 5:	Not reported

Additional Info:

Year:	2009
Gen EPA ID:	CAD982329666
Shipment Date:	20090608
Creation Date:	10/12/2009 18:30:08
Receipt Date:	20090616
Manifest ID:	001944902SKS
Trans EPA ID:	TXR000050930
Trans Name:	SAFETY-KLEEN SYSTEMS INC
Trans 2 EPA ID:	OKD981588791
Trans 2 Name:	TRIAD TRANSPORT
TSDF EPA ID:	TXD077603371
Trans Name:	SAFETY-KLEEN SYSTEMS INC
TSDF Alt EPA ID:	Not reported
TSDF Alt Name:	Not reported
Waste Code Description:	343 - Unspecified organic liquid mixture
RCRA Code:	Not reported
Meth Code:	H061 - Fuel Blending Prior To Energy Recovery At Another Site
Quantity Tons:	0.2
Waste Quantity:	400
Quantity Unit:	P
Additional Code 1:	Not reported
Additional Code 2:	Not reported
Additional Code 3:	Not reported
Additional Code 4:	Not reported
Additional Code 5:	Not reported

CHROMATIC INC (Continued) **S113014564**

Shipment Date:	20090303
Creation Date:	7/2/2009 18:30:42
Receipt Date:	20090312
Manifest ID:	001744132SKS
Trans EPA ID:	TXR000050930
Trans Name:	SAFETY-KLEEN SYSTEMS INC
Trans 2 EPA ID:	OKD981588791
Trans 2 Name:	TRIAD TRANSPORT INC
TSDF EPA ID:	TXD077603371
Trans Name:	SAFETY-KLEEN SYSTEMS INC
TSDF Alt EPA ID:	Not reported
TSDF Alt Name:	Not reported
Waste Code Description:	343 - Unspecified organic liquid mixture
RCRA Code:	Not reported
Meth Code:	H061 - Fuel Blending Prior To Energy Recovery At Another Site
Quantity Tons:	0.2
Waste Quantity:	400
Quantity Unit:	P
Additional Code 1:	Not reported
Additional Code 2:	Not reported
Additional Code 3:	Not reported
Additional Code 4:	Not reported
Additional Code 5:	Not reported

Additional Info:

Year:	2010
Gen EPA ID:	CAD982329666

Shipment Date:	20101029
Creation Date:	4/22/2011 18:30:28
Receipt Date:	20101111
Manifest ID:	003715339FLE
Trans EPA ID:	TXR000050930
Trans Name:	SAFETY-KLEEN SYSTEMS INC
Trans 2 EPA ID:	OKD981588791
Trans 2 Name:	TRIAD TRANSPORT
TSDF EPA ID:	TXD077603371
Trans Name:	SAFETY-KLEEN SYSTEMS INC
TSDF Alt EPA ID:	Not reported
TSDF Alt Name:	Not reported
Waste Code Description:	343 - Unspecified organic liquid mixture
RCRA Code:	Not reported
Meth Code:	H061 - Fuel Blending Prior To Energy Recovery At Another Site
Quantity Tons:	0.25
Waste Quantity:	500
Quantity Unit:	P
Additional Code 1:	Not reported
Additional Code 2:	Not reported
Additional Code 3:	Not reported
Additional Code 4:	Not reported
Additional Code 5:	Not reported

Shipment Date:	20100922
Creation Date:	2/10/2011 18:30:18
Receipt Date:	20101004
Manifest ID:	003678864FLE
Trans EPA ID:	TXR000050930

CHROMATIC INC (Continued) **S113014564**

Trans Name:	SAFETY-KLEEN SYSTEMS INC
Trans 2 EPA ID:	OKD981588791
Trans 2 Name:	TRIAD TRANSPORT
TSDF EPA ID:	TXD077603371
Trans Name:	SAFETY-KLEEN SYSTEMS INC
TSDF Alt EPA ID:	Not reported
TSDF Alt Name:	Not reported
Waste Code Description:	343 - Unspecified organic liquid mixture
RCRA Code:	Not reported
Meth Code:	H061 - Fuel Blending Prior To Energy Recovery At Another Site
Quantity Tons:	0.25
Waste Quantity:	500
Quantity Unit:	P
Additional Code 1:	Not reported
Additional Code 2:	Not reported
Additional Code 3:	Not reported
Additional Code 4:	Not reported
Additional Code 5:	Not reported

Shipment Date:	20100623
Creation Date:	1/24/2011 18:30:08
Receipt Date:	20100706
Manifest ID:	003338350FLE
Trans EPA ID:	TXR000050930
Trans Name:	SAFETY-KLEEN SYSTEMS INC
Trans 2 EPA ID:	OKD981588791
Trans 2 Name:	TRIAD TRANSPORT
TSDF EPA ID:	TXD077603371
Trans Name:	SAFETY-KLEEN SYSTEMS INC
TSDF Alt EPA ID:	Not reported
TSDF Alt Name:	Not reported
Waste Code Description:	343 - Unspecified organic liquid mixture
RCRA Code:	Not reported
Meth Code:	H061 - Fuel Blending Prior To Energy Recovery At Another Site
Quantity Tons:	0.225
Waste Quantity:	450
Quantity Unit:	P
Additional Code 1:	Not reported
Additional Code 2:	Not reported
Additional Code 3:	Not reported
Additional Code 4:	Not reported
Additional Code 5:	Not reported

Shipment Date:	20100303
Creation Date:	12/3/2010 18:30:07
Receipt Date:	20100322
Manifest ID:	002475048SKS
Trans EPA ID:	TXR000050930
Trans Name:	SAFETY-KLEEN SYSTEMS INC
Trans 2 EPA ID:	OKD981588791
Trans 2 Name:	TRIAD
TSDF EPA ID:	NVT330010000
Trans Name:	US ECOLOGY NEVADA
TSDF Alt EPA ID:	Not reported
TSDF Alt Name:	Not reported
Waste Code Description:	352 - Other organic solids
RCRA Code:	Not reported

CHROMATIC INC (Continued) **S113014564**

Meth Code: H132 - Landfill Or Surface Impoundment That Will Be Closed As Landfill(To Include On-Site Treatment And/Or Stabilization)
Quantity Tons: 0.0625
Waste Quantity: 125
Quantity Unit: P
Additional Code 1: Not reported
Additional Code 2: Not reported
Additional Code 3: Not reported
Additional Code 4: Not reported
Additional Code 5: Not reported

Shipment Date: 20100226
Creation Date: 11/30/2010 18:30:29
Receipt Date: 20100315
Manifest ID: 002475005SKS
Trans EPA ID: TXR000050930
Trans Name: SAFETY-KLEEN SYSTEMS INC
Trans 2 EPA ID: OKD981588791
Trans 2 Name: TRIAD
TSDF EPA ID: TXD077603371
Trans Name: SAFETY-KLEEN SYSTEMS INC
TSDF Alt EPA ID: Not reported
TSDF Alt Name: Not reported
Waste Code Description: 343 - Unspecified organic liquid mixture
RCRA Code: Not reported
Meth Code: H061 - Fuel Blending Prior To Energy Recovery At Another Site
Quantity Tons: 0.2
Waste Quantity: 400
Quantity Unit: P
Additional Code 1: Not reported
Additional Code 2: Not reported
Additional Code 3: Not reported
Additional Code 4: Not reported
Additional Code 5: Not reported

Additional Info:
Year: 1994
Gen EPA ID: CAD982329666

Shipment Date: 19940601
Creation Date: 3/25/1996 0:00:00
Receipt Date: Not reported
Manifest ID: 93071795
Trans EPA ID: CAD131838849
Trans Name: Not reported
Trans 2 EPA ID: Not reported
Trans 2 Name: Not reported
TSDF EPA ID: CAD070148432
Trans Name: Not reported
TSDF Alt EPA ID: Not reported
TSDF Alt Name: Not reported
Waste Code Description: 541 - Photochemicals / photo processing waste
RCRA Code: D011
Meth Code: - Not reported
Quantity Tons: 0.0208
Waste Quantity: 5
Quantity Unit: G

CHROMATIC INC (Continued) **S113014564**

Additional Code 1:	Not reported
Additional Code 2:	Not reported
Additional Code 3:	Not reported
Additional Code 4:	Not reported
Additional Code 5:	Not reported
Shipment Date:	19940601
Creation Date:	3/25/1996 0:00:00
Receipt Date:	Not reported
Manifest ID:	93071795
Trans EPA ID:	CAD131838849
Trans Name:	Not reported
Trans 2 EPA ID:	Not reported
Trans 2 Name:	Not reported
TSDF EPA ID:	CAD070148432
Trans Name:	Not reported
TSDF Alt EPA ID:	Not reported
TSDF Alt Name:	Not reported
Waste Code Description:	541 - Photochemicals / photo processing waste
RCRA Code:	D011
Meth Code:	- Not reported
Quantity Tons:	0.002
Waste Quantity:	4
Quantity Unit:	P
Additional Code 1:	Not reported
Additional Code 2:	Not reported
Additional Code 3:	Not reported
Additional Code 4:	Not reported
Additional Code 5:	Not reported

Additional Info:

Year:	2015
Gen EPA ID:	CAD982329666
Shipment Date:	20151106
Creation Date:	6/10/2016 18:32:50
Receipt Date:	20151120
Manifest ID:	005095746SKS
Trans EPA ID:	TXR000081205
Trans Name:	SAFETY-KLEEN SYSTEMS INC
Trans 2 EPA ID:	ALR000007237
Trans 2 Name:	ACTION RESOURCES INC
TSDF EPA ID:	NED981723513
Trans Name:	CLEAN HARBORS ENVIRONMENTAL SERVICES IN
TSDF Alt EPA ID:	Not reported
TSDF Alt Name:	Not reported
Waste Code Description:	343 - Unspecified organic liquid mixture
RCRA Code:	Not reported
Meth Code:	H040 - Incineration--Thermal Destruction Other Than Use As A Fuel
Quantity Tons:	0.15
Waste Quantity:	300
Quantity Unit:	P
Additional Code 1:	Not reported
Additional Code 2:	Not reported
Additional Code 3:	Not reported
Additional Code 4:	Not reported
Additional Code 5:	Not reported

CHROMATIC INC (Continued) **S113014564**

Shipment Date:	20150326
Creation Date:	9/11/2015 22:15:55
Receipt Date:	20150413
Manifest ID:	004765817SKS
Trans EPA ID:	TXR000081205
Trans Name:	SAFETY-KLEEN SYSTEMS INC
Trans 2 EPA ID:	AZR000513770
Trans 2 Name:	SLT
TSDF EPA ID:	NED981723513
Trans Name:	CLEAN HARBORS ENVIRONMENTAL SERVICES IN
TSDF Alt EPA ID:	Not reported
TSDF Alt Name:	Not reported
Waste Code Description:	343 - Unspecified organic liquid mixture
RCRA Code:	Not reported
Meth Code:	H040 - Incineration--Thermal Destruction Other Than Use As A Fuel
Quantity Tons:	0.3
Waste Quantity:	600
Quantity Unit:	P
Additional Code 1:	Not reported
Additional Code 2:	Not reported
Additional Code 3:	Not reported
Additional Code 4:	Not reported
Additional Code 5:	Not reported

Additional Info:

Year:	2008
Gen EPA ID:	CAD982329666

Shipment Date:	20081119
Creation Date:	4/9/2009 18:30:08
Receipt Date:	20081205
Manifest ID:	001556734SKS
Trans EPA ID:	TXR000050930
Trans Name:	SAFETY-KLEEN SYSTEMS INC
Trans 2 EPA ID:	OKD981588791
Trans 2 Name:	TRIAD
TSDF EPA ID:	NVT330010000
Trans Name:	US ECOLOGY NEVADA
TSDF Alt EPA ID:	Not reported
TSDF Alt Name:	Not reported
Waste Code Description:	221 - Waste oil and mixed oil
RCRA Code:	Not reported
Meth Code:	H039 - Other Recovery Of Reclamation For Reuse Including Acid Regeneration, Organics Recovery Ect
Quantity Tons:	0.3
Waste Quantity:	600
Quantity Unit:	P
Additional Code 1:	Not reported
Additional Code 2:	Not reported
Additional Code 3:	Not reported
Additional Code 4:	Not reported
Additional Code 5:	Not reported

Shipment Date:	20081119
Creation Date:	4/9/2009 18:30:20
Receipt Date:	20081208
Manifest ID:	001556731SKS

CHROMATIC INC (Continued) **S113014564**

Trans EPA ID:	TXR000050930
Trans Name:	SAFETY-KLEEN SYSTEMS INC
Trans 2 EPA ID:	OKD981588791
Trans 2 Name:	TRIAD
TSDF EPA ID:	TXD077603371
Trans Name:	SAFETY-KLEEN SYSTEMS INC
TSDF Alt EPA ID:	Not reported
TSDF Alt Name:	Not reported
Waste Code Description:	343 - Unspecified organic liquid mixture
RCRA Code:	Not reported
Meth Code:	H061 - Fuel Blending Prior To Energy Recovery At Another Site
Quantity Tons:	0.15
Waste Quantity:	300
Quantity Unit:	P
Additional Code 1:	Not reported
Additional Code 2:	Not reported
Additional Code 3:	Not reported
Additional Code 4:	Not reported
Additional Code 5:	Not reported

Shipment Date:	20080917
Creation Date:	2/2/2009 18:30:08
Receipt Date:	20080926
Manifest ID:	001494449SKS
Trans EPA ID:	TXR000050930
Trans Name:	SAFETY-KLEEN SYSTEMS INC
Trans 2 EPA ID:	Not reported
Trans 2 Name:	Not reported
TSDF EPA ID:	TXD077603371
Trans Name:	SAFETY-KLEEN SYSTEMS INC
TSDF Alt EPA ID:	Not reported
TSDF Alt Name:	Not reported
Waste Code Description:	343 - Unspecified organic liquid mixture
RCRA Code:	Not reported
Meth Code:	H061 - Fuel Blending Prior To Energy Recovery At Another Site
Quantity Tons:	0.2
Waste Quantity:	400
Quantity Unit:	P
Additional Code 1:	Not reported
Additional Code 2:	Not reported
Additional Code 3:	Not reported
Additional Code 4:	Not reported
Additional Code 5:	Not reported

Shipment Date:	20080611
Creation Date:	10/21/2008 18:30:17
Receipt Date:	20080623
Manifest ID:	001219479SKS
Trans EPA ID:	TXR000050930
Trans Name:	SAFETY-KLEEN SYSTEMS INC
Trans 2 EPA ID:	OKD981588791
Trans 2 Name:	TRIAD
TSDF EPA ID:	TXD077603371
Trans Name:	SAFETY-KLEEN SYSTEMS INC
TSDF Alt EPA ID:	Not reported
TSDF Alt Name:	Not reported
Waste Code Description:	343 - Unspecified organic liquid mixture

CHROMATIC INC (Continued) **S113014564**

RCRA Code:	Not reported
Meth Code:	H061 - Fuel Blending Prior To Energy Recovery At Another Site
Quantity Tons:	0.3
Waste Quantity:	600
Quantity Unit:	P
Additional Code 1:	Not reported
Additional Code 2:	Not reported
Additional Code 3:	Not reported
Additional Code 4:	Not reported
Additional Code 5:	Not reported
Shipment Date:	20080314
Creation Date:	8/7/2008 18:30:22
Receipt Date:	20080325
Manifest ID:	001050370SKS
Trans EPA ID:	TXR000050930
Trans Name:	SAFETY-KLEEN SYSTEMS INC
Trans 2 EPA ID:	OKD981588791
Trans 2 Name:	TRIAD
TSDF EPA ID:	TXD077603371
Trans Name:	SAFETY-KLEEN SYSTEMS INC
TSDF Alt EPA ID:	Not reported
TSDF Alt Name:	Not reported
Waste Code Description:	343 - Unspecified organic liquid mixture
RCRA Code:	Not reported
Meth Code:	H061 - Fuel Blending Prior To Energy Recovery At Another Site
Quantity Tons:	0.25
Waste Quantity:	500
Quantity Unit:	P
Additional Code 1:	Not reported
Additional Code 2:	Not reported
Additional Code 3:	Not reported
Additional Code 4:	Not reported
Additional Code 5:	Not reported
Shipment Date:	20080220
Creation Date:	7/22/2008 18:30:37
Receipt Date:	20080303
Manifest ID:	001050094SKS
Trans EPA ID:	TXR000050930
Trans Name:	SAFETY-KLEEN SYSTEMS INC
Trans 2 EPA ID:	OKD981588791
Trans 2 Name:	TRIAD
TSDF EPA ID:	TXD077603371
Trans Name:	SAFETY-KLEEN SYSTEMS INC
TSDF Alt EPA ID:	Not reported
TSDF Alt Name:	Not reported
Waste Code Description:	343 - Unspecified organic liquid mixture
RCRA Code:	Not reported
Meth Code:	H061 - Fuel Blending Prior To Energy Recovery At Another Site
Quantity Tons:	0.25
Waste Quantity:	500
Quantity Unit:	P
Additional Code 1:	Not reported
Additional Code 2:	Not reported
Additional Code 3:	Not reported
Additional Code 4:	Not reported

CHROMATIC INC (Continued) **S113014564**

Additional Code 5:	Not reported
Shipment Date:	20080103
Creation Date:	5/30/2008 18:30:22
Receipt Date:	20080115
Manifest ID:	000719058SKS
Trans EPA ID:	TXR000050930
Trans Name:	SAFETY-KLEEN SYSTEMS INC
Trans 2 EPA ID:	OKD981588791
Trans 2 Name:	TRIAD
TSDF EPA ID:	TXD077603371
Trans Name:	SAFETY-KLEEN SYSTEMS INC
TSDF Alt EPA ID:	Not reported
TSDF Alt Name:	Not reported
Waste Code Description:	343 - Unspecified organic liquid mixture
RCRA Code:	Not reported
Meth Code:	H061 - Fuel Blending Prior To Energy Recovery At Another Site
Quantity Tons:	0.4
Waste Quantity:	800
Quantity Unit:	P
Additional Code 1:	Not reported
Additional Code 2:	Not reported
Additional Code 3:	Not reported
Additional Code 4:	Not reported
Additional Code 5:	Not reported

Additional Info:

Year:	2002
Gen EPA ID:	CAD982329666
Shipment Date:	20021029
Creation Date:	2/21/2003 10:42:43
Receipt Date:	20021030
Manifest ID:	21990328
Trans EPA ID:	CAD981446156
Trans Name:	Not reported
Trans 2 EPA ID:	Not reported
Trans 2 Name:	Not reported
TSDF EPA ID:	CAD982444481
Trans Name:	Not reported
TSDF Alt EPA ID:	Not reported
TSDF Alt Name:	Not reported
Waste Code Description:	343 - Unspecified organic liquid mixture
RCRA Code:	Not reported
Meth Code:	H01 - Transfer Station
Quantity Tons:	0.187
Waste Quantity:	55
Quantity Unit:	G
Additional Code 1:	Not reported
Additional Code 2:	Not reported
Additional Code 3:	Not reported
Additional Code 4:	Not reported
Additional Code 5:	Not reported
Shipment Date:	20020930
Creation Date:	2/18/2003 18:31:24
Receipt Date:	20021009

CHROMATIC INC (Continued) **S113014564**

Manifest ID:	21990094
Trans EPA ID:	CAD981446156
Trans Name:	Not reported
Trans 2 EPA ID:	Not reported
Trans 2 Name:	Not reported
TSDF EPA ID:	CAD982444481
Trans Name:	Not reported
TSDF Alt EPA ID:	Not reported
TSDF Alt Name:	Not reported
Waste Code Description:	343 - Unspecified organic liquid mixture
RCRA Code:	Not reported
Meth Code:	H01 - Transfer Station
Quantity Tons:	0.187
Waste Quantity:	55
Quantity Unit:	G
Additional Code 1:	Not reported
Additional Code 2:	Not reported
Additional Code 3:	Not reported
Additional Code 4:	Not reported
Additional Code 5:	Not reported

Shipment Date:	20020910
Creation Date:	1/27/2003 18:33:26
Receipt Date:	20020918
Manifest ID:	21999553
Trans EPA ID:	CAD981446156
Trans Name:	Not reported
Trans 2 EPA ID:	Not reported
Trans 2 Name:	Not reported
TSDF EPA ID:	CAD099452708
Trans Name:	Not reported
TSDF Alt EPA ID:	Not reported
TSDF Alt Name:	Not reported
Waste Code Description:	221 - Waste oil and mixed oil
RCRA Code:	Not reported
Meth Code:	R01 - Recycler
Quantity Tons:	0.209
Waste Quantity:	55
Quantity Unit:	G
Additional Code 1:	Not reported
Additional Code 2:	Not reported
Additional Code 3:	Not reported
Additional Code 4:	Not reported
Additional Code 5:	Not reported

Shipment Date:	20020822
Creation Date:	1/27/2003 18:32:25
Receipt Date:	20020822
Manifest ID:	21707170
Trans EPA ID:	CAD982444481
Trans Name:	Not reported
Trans 2 EPA ID:	Not reported
Trans 2 Name:	Not reported
TSDF EPA ID:	CAD982444481
Trans Name:	Not reported
TSDF Alt EPA ID:	Not reported
TSDF Alt Name:	Not reported

CHROMATIC INC (Continued) **S113014564**

Waste Code Description:	135 - Unspecified aqueous solution
RCRA Code:	Not reported
Meth Code:	H01 - Transfer Station
Quantity Tons:	0.231
Waste Quantity:	55
Quantity Unit:	G
Additional Code 1:	Not reported
Additional Code 2:	Not reported
Additional Code 3:	Not reported
Additional Code 4:	Not reported
Additional Code 5:	Not reported
Shipment Date:	20020724
Creation Date:	3/13/2003 18:31:17
Receipt Date:	20020726
Manifest ID:	21999263
Trans EPA ID:	CAD981446156
Trans Name:	Not reported
Trans 2 EPA ID:	Not reported
Trans 2 Name:	Not reported
TSDF EPA ID:	CAD982444481
Trans Name:	Not reported
TSDF Alt EPA ID:	Not reported
TSDF Alt Name:	Not reported
Waste Code Description:	343 - Unspecified organic liquid mixture
RCRA Code:	Not reported
Meth Code:	H01 - Transfer Station
Quantity Tons:	0.187
Waste Quantity:	55
Quantity Unit:	G
Additional Code 1:	Not reported
Additional Code 2:	Not reported
Additional Code 3:	Not reported
Additional Code 4:	Not reported
Additional Code 5:	Not reported
Shipment Date:	20020717
Creation Date:	3/12/2003 18:31:29
Receipt Date:	20020718
Manifest ID:	21999214
Trans EPA ID:	CAD981446156
Trans Name:	Not reported
Trans 2 EPA ID:	Not reported
Trans 2 Name:	Not reported
TSDF EPA ID:	CAD982444481
Trans Name:	Not reported
TSDF Alt EPA ID:	Not reported
TSDF Alt Name:	Not reported
Waste Code Description:	513 - Empty containers less than 30 gallons
RCRA Code:	Not reported
Meth Code:	- Not reported
Quantity Tons:	0.045
Waste Quantity:	90
Quantity Unit:	P
Additional Code 1:	Not reported
Additional Code 2:	Not reported
Additional Code 3:	Not reported

CHROMATIC INC (Continued) **S113014564**

Additional Code 4:	Not reported
Additional Code 5:	Not reported
Shipment Date:	20020717
Creation Date:	3/13/2003 18:31:17
Receipt Date:	20020725
Manifest ID:	21999213
Trans EPA ID:	CAD981446156
Trans Name:	Not reported
Trans 2 EPA ID:	Not reported
Trans 2 Name:	Not reported
TSDF EPA ID:	CAT080033681
Trans Name:	Not reported
TSDF Alt EPA ID:	Not reported
TSDF Alt Name:	Not reported
Waste Code Description:	135 - Unspecified aqueous solution
RCRA Code:	Not reported
Meth Code:	R01 - Recycler
Quantity Tons:	0.042
Waste Quantity:	10
Quantity Unit:	G
Additional Code 1:	Not reported
Additional Code 2:	Not reported
Additional Code 3:	Not reported
Additional Code 4:	Not reported
Additional Code 5:	Not reported
Shipment Date:	20020717
Creation Date:	1/28/2003 18:33:13
Receipt Date:	20020722
Manifest ID:	21999212
Trans EPA ID:	CAD981446156
Trans Name:	Not reported
Trans 2 EPA ID:	Not reported
Trans 2 Name:	Not reported
TSDF EPA ID:	CAD097030993
Trans Name:	Not reported
TSDF Alt EPA ID:	Not reported
TSDF Alt Name:	Not reported
Waste Code Description:	791 - Liquids with pH < 2 792 Liquids with pH < 2 with metals
RCRA Code:	D002
Meth Code:	R01 - Recycler
Quantity Tons:	0.0417
Waste Quantity:	10
Quantity Unit:	G
Additional Code 1:	Not reported
Additional Code 2:	Not reported
Additional Code 3:	Not reported
Additional Code 4:	Not reported
Additional Code 5:	Not reported
Shipment Date:	20020717
Creation Date:	3/17/2003 18:31:23
Receipt Date:	20020726
Manifest ID:	21999211
Trans EPA ID:	CAD981446156
Trans Name:	Not reported

CHROMATIC INC (Continued) **S113014564**

Trans 2 EPA ID:	Not reported
Trans 2 Name:	Not reported
TSDF EPA ID:	CAT080013352
Trans Name:	Not reported
TSDF Alt EPA ID:	Not reported
TSDF Alt Name:	Not reported
Waste Code Description:	221 - Waste oil and mixed oil
RCRA Code:	Not reported
Meth Code:	R01 - Recycler
Quantity Tons:	0.323
Waste Quantity:	85
Quantity Unit:	G
Additional Code 1:	Not reported
Additional Code 2:	Not reported
Additional Code 3:	Not reported
Additional Code 4:	Not reported
Additional Code 5:	Not reported

Shipment Date:	20020717
Creation Date:	9/18/2002 18:31:39
Receipt Date:	20020718
Manifest ID:	21999210
Trans EPA ID:	CAD981446156
Trans Name:	Not reported
Trans 2 EPA ID:	Not reported
Trans 2 Name:	Not reported
TSDF EPA ID:	CAD008302903
Trans Name:	Not reported
TSDF Alt EPA ID:	Not reported
TSDF Alt Name:	Not reported
Waste Code Description:	343 - Unspecified organic liquid mixture
RCRA Code:	D001
Meth Code:	R01 - Recycler
Quantity Tons:	0.187
Waste Quantity:	55
Quantity Unit:	G
Additional Code 1:	Not reported
Additional Code 2:	Not reported
Additional Code 3:	Not reported
Additional Code 4:	Not reported
Additional Code 5:	Not reported

Additional Info:

Year:	2014
Gen EPA ID:	CAD982329666

Shipment Date:	20141008
Creation Date:	3/23/2015 22:15:13
Receipt Date:	20141027
Manifest ID:	004566143SKS
Trans EPA ID:	TXR000081205
Trans Name:	SAFETY-KLEEN SYSTEMS INC
Trans 2 EPA ID:	OKD981588791
Trans 2 Name:	TRIAD
TSDF EPA ID:	NED981723513
Trans Name:	CLEAN HARBORS ENVIRONMENTAL SERVICES IN
TSDF Alt EPA ID:	Not reported

CHROMATIC INC (Continued) **S113014564**

TSDF Alt Name: Not reported
Waste Code Description: 343 - Unspecified organic liquid mixture
RCRA Code: Not reported
Meth Code: H040 - Incineration--Thermal Destruction Other Than Use As A Fuel
Quantity Tons: 0.125
Waste Quantity: 250
Quantity Unit: P
Additional Code 1: Not reported
Additional Code 2: Not reported
Additional Code 3: Not reported
Additional Code 4: Not reported
Additional Code 5: Not reported

Shipment Date: 20140429
Creation Date: 10/17/2014 22:15:06
Receipt Date: 20140602
Manifest ID: 004225885SKS
Trans EPA ID: TXR000081205
Trans Name: SAFETY-KLEEN SYSTEMS INC
Trans 2 EPA ID: NJD986607380
Trans 2 Name: MXI
TSDF EPA ID: NED981723513
Trans Name: CLEAN HARBORS ENVIRONMENTAL SERVICES IN
TSDF Alt EPA ID: Not reported
TSDF Alt Name: Not reported
Waste Code Description: 343 - Unspecified organic liquid mixture
RCRA Code: Not reported
Meth Code: H040 - Incineration--Thermal Destruction Other Than Use As A Fuel
Quantity Tons: 0.2
Waste Quantity: 400
Quantity Unit: P
Additional Code 1: Not reported
Additional Code 2: Not reported
Additional Code 3: Not reported
Additional Code 4: Not reported
Additional Code 5: Not reported

Additional Info:
Year: 2006
Gen EPA ID: CAD982329666

Shipment Date: 20061218
Creation Date: 8/7/2007 18:30:14
Receipt Date: 20070103
Manifest ID: 000165167SKS
Trans EPA ID: TXR000050930
Trans Name: SAFETY-KLEEN SYSTEMS INC
Trans 2 EPA ID: OKD981588791
Trans 2 Name: TRIAD TRANSPORT
TSDF EPA ID: TXD077603371
Trans Name: SAFETY-KLEEN SYSTEMS INC 000618
TSDF Alt EPA ID: Not reported
TSDF Alt Name: Not reported
Waste Code Description: 343 - Unspecified organic liquid mixture
RCRA Code: Not reported
Meth Code: H061 - Fuel Blending Prior To Energy Recovery At Another Site
Quantity Tons: 0.2

CHROMATIC INC (Continued) **S113014564**

Waste Quantity:	400
Quantity Unit:	P
Additional Code 1:	Not reported
Additional Code 2:	Not reported
Additional Code 3:	Not reported
Additional Code 4:	Not reported
Additional Code 5:	Not reported
Shipment Date:	20061030
Creation Date:	7/6/2007 18:30:05
Receipt Date:	20061115
Manifest ID:	000187055CEX
Trans EPA ID:	TXR000050930
Trans Name:	SAFETY-KLEEN SYSTEMS INC
Trans 2 EPA ID:	OKD981588791
Trans 2 Name:	TRIAD TRANSPORT INC
TSDF EPA ID:	TXD077603371
Trans Name:	SAFETY-KLEEN SYSTEMS INC
TSDF Alt EPA ID:	Not reported
TSDF Alt Name:	Not reported
Waste Code Description:	343 - Unspecified organic liquid mixture
RCRA Code:	Not reported
Meth Code:	- Not reported
Quantity Tons:	0.2
Waste Quantity:	400
Quantity Unit:	P
Additional Code 1:	Not reported
Additional Code 2:	Not reported
Additional Code 3:	Not reported
Additional Code 4:	Not reported
Additional Code 5:	Not reported
Shipment Date:	20060928
Creation Date:	6/11/2007 18:30:13
Receipt Date:	20061009
Manifest ID:	001795409JJK
Trans EPA ID:	TXR000050930
Trans Name:	SAFETY-KLEEN SYSTEMS INC
Trans 2 EPA ID:	OKD981588791
Trans 2 Name:	TRIAD
TSDF EPA ID:	TXD077603371
Trans Name:	SAFETY-KLEEN SYSTEMS INC
TSDF Alt EPA ID:	Not reported
TSDF Alt Name:	Not reported
Waste Code Description:	343 - Unspecified organic liquid mixture
RCRA Code:	Not reported
Meth Code:	H061 - Fuel Blending Prior To Energy Recovery At Another Site
Quantity Tons:	0.2
Waste Quantity:	400
Quantity Unit:	P
Additional Code 1:	Not reported
Additional Code 2:	Not reported
Additional Code 3:	Not reported
Additional Code 4:	Not reported
Additional Code 5:	Not reported

CHROMATIC INC (Continued) **S113014564**

Additional Info:

Year:	2000
Gen EPA ID:	CAD982329666
Shipment Date:	20001218
Creation Date:	3/6/2001 0:00:00
Receipt Date:	20001218
Manifest ID:	99497962
Trans EPA ID:	CAD008252405
Trans Name:	Not reported
Trans 2 EPA ID:	Not reported
Trans 2 Name:	Not reported
TSDF EPA ID:	CAD008252405
Trans Name:	Not reported
TSDF Alt EPA ID:	CAD008252405
TSDF Alt Name:	Not reported
Waste Code Description:	352 - Other organic solids
RCRA Code:	Not reported
Meth Code:	H01 - Transfer Station
Quantity Tons:	0.15
Waste Quantity:	300
Quantity Unit:	P
Additional Code 1:	Not reported
Additional Code 2:	Not reported
Additional Code 3:	Not reported
Additional Code 4:	Not reported
Additional Code 5:	Not reported
Shipment Date:	20001218
Creation Date:	3/6/2001 0:00:00
Receipt Date:	20001218
Manifest ID:	99497962
Trans EPA ID:	CAD008252405
Trans Name:	Not reported
Trans 2 EPA ID:	Not reported
Trans 2 Name:	Not reported
TSDF EPA ID:	CAD008252405
Trans Name:	Not reported
TSDF Alt EPA ID:	CAD008252405
TSDF Alt Name:	Not reported
Waste Code Description:	352 - Other organic solids
RCRA Code:	Not reported
Meth Code:	R01 - Recycler
Quantity Tons:	0.4587
Waste Quantity:	110
Quantity Unit:	G
Additional Code 1:	Not reported
Additional Code 2:	Not reported
Additional Code 3:	Not reported
Additional Code 4:	Not reported
Additional Code 5:	Not reported
Shipment Date:	20001115
Creation Date:	1/9/2001 0:00:00
Receipt Date:	20001122
Manifest ID:	98377485
Trans EPA ID:	NYD980769947

CHROMATIC INC (Continued) **S113014564**

Trans Name:	Not reported
Trans 2 EPA ID:	Not reported
Trans 2 Name:	Not reported
TSDF EPA ID:	WID000808824
Trans Name:	Not reported
TSDF Alt EPA ID:	Not reported
TSDF Alt Name:	Not reported
Waste Code Description:	- Not reported
RCRA Code:	Not reported
Meth Code:	- Not reported
Quantity Tons:	0.1251
Waste Quantity:	30
Quantity Unit:	G
Additional Code 1:	Not reported
Additional Code 2:	Not reported
Additional Code 3:	Not reported
Additional Code 4:	Not reported
Additional Code 5:	Not reported

Shipment Date:	20001027
Creation Date:	1/9/2001 0:00:00
Receipt Date:	20001027
Manifest ID:	99498369
Trans EPA ID:	CAD008252405
Trans Name:	Not reported
Trans 2 EPA ID:	Not reported
Trans 2 Name:	Not reported
TSDF EPA ID:	CAD008252405
Trans Name:	Not reported
TSDF Alt EPA ID:	CAD008252405
TSDF Alt Name:	Not reported
Waste Code Description:	214 - Unspecified solvent mixture
RCRA Code:	D001
Meth Code:	R01 - Recycler
Quantity Tons:	0.18
Waste Quantity:	50
Quantity Unit:	G
Additional Code 1:	Not reported
Additional Code 2:	Not reported
Additional Code 3:	Not reported
Additional Code 4:	Not reported
Additional Code 5:	Not reported

Shipment Date:	20001027
Creation Date:	1/9/2001 0:00:00
Receipt Date:	20001027
Manifest ID:	99498369
Trans EPA ID:	CAD008252405
Trans Name:	Not reported
Trans 2 EPA ID:	Not reported
Trans 2 Name:	Not reported
TSDF EPA ID:	CAD008252405
Trans Name:	Not reported
TSDF Alt EPA ID:	CAD008252405
TSDF Alt Name:	Not reported
Waste Code Description:	352 - Other organic solids
RCRA Code:	Not reported

CHROMATIC INC (Continued) **S113014564**

Meth Code:	H01 - Transfer Station
Quantity Tons:	0.2
Waste Quantity:	400
Quantity Unit:	P
Additional Code 1:	Not reported
Additional Code 2:	Not reported
Additional Code 3:	Not reported
Additional Code 4:	Not reported
Additional Code 5:	Not reported
Shipment Date:	20001005
Creation Date:	12/13/2000 0:00:00
Receipt Date:	20001005
Manifest ID:	99496479
Trans EPA ID:	CAD008252405
Trans Name:	Not reported
Trans 2 EPA ID:	Not reported
Trans 2 Name:	Not reported
TSDF EPA ID:	CAD008252405
Trans Name:	Not reported
TSDF Alt EPA ID:	CAD008252405
TSDF Alt Name:	Not reported
Waste Code Description:	352 - Other organic solids
RCRA Code:	Not reported
Meth Code:	R01 - Recycler
Quantity Tons:	0.2293
Waste Quantity:	55
Quantity Unit:	G
Additional Code 1:	Not reported
Additional Code 2:	Not reported
Additional Code 3:	Not reported
Additional Code 4:	Not reported
Additional Code 5:	Not reported
Shipment Date:	20000818
Creation Date:	10/23/2000 0:00:00
Receipt Date:	20000818
Manifest ID:	99496588
Trans EPA ID:	CAD008252405
Trans Name:	Not reported
Trans 2 EPA ID:	Not reported
Trans 2 Name:	Not reported
TSDF EPA ID:	CAD008252405
Trans Name:	Not reported
TSDF Alt EPA ID:	CAD008252405
TSDF Alt Name:	Not reported
Waste Code Description:	352 - Other organic solids
RCRA Code:	Not reported
Meth Code:	R01 - Recycler
Quantity Tons:	0.1
Waste Quantity:	200
Quantity Unit:	P
Additional Code 1:	Not reported
Additional Code 2:	Not reported
Additional Code 3:	Not reported
Additional Code 4:	Not reported
Additional Code 5:	Not reported

CHROMATIC INC (Continued) **S113014564**

Shipment Date:	20000714
Creation Date:	9/11/2000 0:00:00
Receipt Date:	20000714
Manifest ID:	98725218
Trans EPA ID:	CAD008252405
Trans Name:	Not reported
Trans 2 EPA ID:	Not reported
Trans 2 Name:	Not reported
TSDF EPA ID:	CAD008252405
Trans Name:	Not reported
TSDF Alt EPA ID:	CAD008252405
TSDF Alt Name:	Not reported
Waste Code Description:	352 - Other organic solids
RCRA Code:	Not reported
Meth Code:	R01 - Recycler
Quantity Tons:	0.4587
Waste Quantity:	110
Quantity Unit:	G
Additional Code 1:	Not reported
Additional Code 2:	Not reported
Additional Code 3:	Not reported
Additional Code 4:	Not reported
Additional Code 5:	Not reported

Shipment Date:	20000623
Creation Date:	8/14/2000 0:00:00
Receipt Date:	20000623
Manifest ID:	98725928
Trans EPA ID:	CAD008252405
Trans Name:	Not reported
Trans 2 EPA ID:	Not reported
Trans 2 Name:	Not reported
TSDF EPA ID:	CAD008252405
Trans Name:	Not reported
TSDF Alt EPA ID:	CAD008252405
TSDF Alt Name:	Not reported
Waste Code Description:	214 - Unspecified solvent mixture
RCRA Code:	D001
Meth Code:	R01 - Recycler
Quantity Tons:	0.198
Waste Quantity:	55
Quantity Unit:	G
Additional Code 1:	Not reported
Additional Code 2:	Not reported
Additional Code 3:	Not reported
Additional Code 4:	Not reported
Additional Code 5:	Not reported

Shipment Date:	20000623
Creation Date:	8/14/2000 0:00:00
Receipt Date:	20000623
Manifest ID:	98725928
Trans EPA ID:	CAD008252405
Trans Name:	Not reported
Trans 2 EPA ID:	Not reported
Trans 2 Name:	Not reported
TSDF EPA ID:	CAD008252405

CHROMATIC INC (Continued) **S113014564**

Trans Name:	Not reported
TSDF Alt EPA ID:	CAD008252405
TSDF Alt Name:	Not reported
Waste Code Description:	133 - Aqueous solution with 10% or more total organic residues
RCRA Code:	Not reported
Meth Code:	R01 - Recycler
Quantity Tons:	0.2293
Waste Quantity:	55
Quantity Unit:	G
Additional Code 1:	Not reported
Additional Code 2:	Not reported
Additional Code 3:	Not reported
Additional Code 4:	Not reported
Additional Code 5:	Not reported

Additional Info:

Year:	1998
Gen EPA ID:	CAD982329666
Shipment Date:	19981216
Creation Date:	3/1/1999 0:00:00
Receipt Date:	19981216
Manifest ID:	98254189
Trans EPA ID:	CAD008252405
Trans Name:	Not reported
Trans 2 EPA ID:	Not reported
Trans 2 Name:	Not reported
TSDF EPA ID:	CAD008252405
Trans Name:	Not reported
TSDF Alt EPA ID:	Not reported
TSDF Alt Name:	Not reported
Waste Code Description:	352 - Other organic solids
RCRA Code:	Not reported
Meth Code:	R01 - Recycler
Quantity Tons:	0.125
Waste Quantity:	250
Quantity Unit:	P
Additional Code 1:	Not reported
Additional Code 2:	Not reported
Additional Code 3:	Not reported
Additional Code 4:	Not reported
Additional Code 5:	Not reported
Shipment Date:	19981023
Creation Date:	12/17/1998 0:00:00
Receipt Date:	19981023
Manifest ID:	98402738
Trans EPA ID:	CAD008252405
Trans Name:	Not reported
Trans 2 EPA ID:	Not reported
Trans 2 Name:	Not reported
TSDF EPA ID:	CAD008252405
Trans Name:	Not reported
TSDF Alt EPA ID:	Not reported
TSDF Alt Name:	Not reported
Waste Code Description:	352 - Other organic solids
RCRA Code:	Not reported

CHROMATIC INC (Continued) **S113014564**

Meth Code:	R01 - Recycler
Quantity Tons:	0.25
Waste Quantity:	500
Quantity Unit:	P
Additional Code 1:	Not reported
Additional Code 2:	Not reported
Additional Code 3:	Not reported
Additional Code 4:	Not reported
Additional Code 5:	Not reported
Shipment Date:	19981023
Creation Date:	12/17/1998 0:00:00
Receipt Date:	19981023
Manifest ID:	98402738
Trans EPA ID:	CAD008252405
Trans Name:	Not reported
Trans 2 EPA ID:	Not reported
Trans 2 Name:	Not reported
TSDF EPA ID:	CAD008252405
Trans Name:	Not reported
TSDF Alt EPA ID:	Not reported
TSDF Alt Name:	Not reported
Waste Code Description:	132 - Aqueous solution w/metals (< restricted levels and see waste code 121 for a list of metals
RCRA Code:	D011
Meth Code:	R01 - Recycler
Quantity Tons:	0.3336
Waste Quantity:	80
Quantity Unit:	G
Additional Code 1:	Not reported
Additional Code 2:	Not reported
Additional Code 3:	Not reported
Additional Code 4:	Not reported
Additional Code 5:	Not reported
Shipment Date:	19980828
Creation Date:	11/5/1998 0:00:00
Receipt Date:	19980828
Manifest ID:	98254640
Trans EPA ID:	CAD008252405
Trans Name:	Not reported
Trans 2 EPA ID:	Not reported
Trans 2 Name:	Not reported
TSDF EPA ID:	CAD008252405
Trans Name:	Not reported
TSDF Alt EPA ID:	Not reported
TSDF Alt Name:	Not reported
Waste Code Description:	343 - Unspecified organic liquid mixture
RCRA Code:	Not reported
Meth Code:	R01 - Recycler
Quantity Tons:	0.374
Waste Quantity:	110
Quantity Unit:	G
Additional Code 1:	Not reported
Additional Code 2:	Not reported
Additional Code 3:	Not reported
Additional Code 4:	Not reported

CHROMATIC INC (Continued) **S113014564**

Additional Code 5:	Not reported
Shipment Date:	19980618
Creation Date:	9/3/1998 0:00:00
Receipt Date:	19980618
Manifest ID:	96781960
Trans EPA ID:	CAD008252405
Trans Name:	Not reported
Trans 2 EPA ID:	Not reported
Trans 2 Name:	Not reported
TSDF EPA ID:	CAD008252405
Trans Name:	Not reported
TSDF Alt EPA ID:	Not reported
TSDF Alt Name:	Not reported
Waste Code Description:	352 - Other organic solids
RCRA Code:	Not reported
Meth Code:	R01 - Recycler
Quantity Tons:	0.2293
Waste Quantity:	55
Quantity Unit:	G
Additional Code 1:	Not reported
Additional Code 2:	Not reported
Additional Code 3:	Not reported
Additional Code 4:	Not reported
Additional Code 5:	Not reported
Shipment Date:	19980514
Creation Date:	8/3/1998 0:00:00
Receipt Date:	19980527
Manifest ID:	98134015
Trans EPA ID:	ILD984908202
Trans Name:	Not reported
Trans 2 EPA ID:	Not reported
Trans 2 Name:	Not reported
TSDF EPA ID:	CAT000613976
Trans Name:	Not reported
TSDF Alt EPA ID:	Not reported
TSDF Alt Name:	Not reported
Waste Code Description:	541 - Photochemicals / photo processing waste
RCRA Code:	Not reported
Meth Code:	H01 - Transfer Station
Quantity Tons:	0.0417
Waste Quantity:	10
Quantity Unit:	G
Additional Code 1:	Not reported
Additional Code 2:	Not reported
Additional Code 3:	Not reported
Additional Code 4:	Not reported
Additional Code 5:	Not reported
Shipment Date:	19980514
Creation Date:	8/3/1998 0:00:00
Receipt Date:	19980527
Manifest ID:	98134015
Trans EPA ID:	ILD984908202
Trans Name:	Not reported
Trans 2 EPA ID:	Not reported

CHROMATIC INC (Continued) **S113014564**

Trans 2 Name:	Not reported
TSDF EPA ID:	CAT000613976
Trans Name:	Not reported
TSDF Alt EPA ID:	Not reported
TSDF Alt Name:	Not reported
Waste Code Description:	541 - Photochemicals / photo processing waste
RCRA Code:	Not reported
Meth Code:	H01 - Transfer Station
Quantity Tons:	0.0025
Waste Quantity:	5
Quantity Unit:	P
Additional Code 1:	Not reported
Additional Code 2:	Not reported
Additional Code 3:	Not reported
Additional Code 4:	Not reported
Additional Code 5:	Not reported
Shipment Date:	19980420
Creation Date:	6/26/1998 0:00:00
Receipt Date:	19980420
Manifest ID:	98252324
Trans EPA ID:	CAD008252405
Trans Name:	Not reported
Trans 2 EPA ID:	Not reported
Trans 2 Name:	Not reported
TSDF EPA ID:	CAD008252405
Trans Name:	Not reported
TSDF Alt EPA ID:	CAD008252405
TSDF Alt Name:	Not reported
Waste Code Description:	352 - Other organic solids
RCRA Code:	Not reported
Meth Code:	- Not reported
Quantity Tons:	0.4587
Waste Quantity:	110
Quantity Unit:	G
Additional Code 1:	Not reported
Additional Code 2:	Not reported
Additional Code 3:	Not reported
Additional Code 4:	Not reported
Additional Code 5:	Not reported
Shipment Date:	19980326
Creation Date:	6/16/1998 0:00:00
Receipt Date:	19980326
Manifest ID:	96889264
Trans EPA ID:	CAD008252405
Trans Name:	Not reported
Trans 2 EPA ID:	Not reported
Trans 2 Name:	Not reported
TSDF EPA ID:	CAD008252405
Trans Name:	Not reported
TSDF Alt EPA ID:	CAD008252405
TSDF Alt Name:	Not reported
Waste Code Description:	352 - Other organic solids
RCRA Code:	Not reported
Meth Code:	R01 - Recycler
Quantity Tons:	4.5

CHROMATIC INC (Continued) **S113014564**

Waste Quantity:	9000
Quantity Unit:	P
Additional Code 1:	Not reported
Additional Code 2:	Not reported
Additional Code 3:	Not reported
Additional Code 4:	Not reported
Additional Code 5:	Not reported
Shipment Date:	19980119
Creation Date:	3/31/1998 0:00:00
Receipt Date:	19980123
Manifest ID:	97462821
Trans EPA ID:	ILD984908202
Trans Name:	Not reported
Trans 2 EPA ID:	Not reported
Trans 2 Name:	Not reported
TSDF EPA ID:	CAT000613976
Trans Name:	Not reported
TSDF Alt EPA ID:	Not reported
TSDF Alt Name:	Not reported
Waste Code Description:	541 - Photochemicals / photo processing waste
RCRA Code:	D011
Meth Code:	H01 - Transfer Station
Quantity Tons:	0.0208
Waste Quantity:	5
Quantity Unit:	G
Additional Code 1:	Not reported
Additional Code 2:	Not reported
Additional Code 3:	Not reported
Additional Code 4:	Not reported
Additional Code 5:	Not reported

Additional Info:

Year:	2012
Gen EPA ID:	CAD982329666
Shipment Date:	20121031
Creation Date:	4/6/2013 22:15:15
Receipt Date:	20121112
Manifest ID:	003505307SKS
Trans EPA ID:	TXR000081205
Trans Name:	SAFETY-KLEEN SYSTEMS INC
Trans 2 EPA ID:	OKD981588791
Trans 2 Name:	TRIAD TRANSPORT INC
TSDF EPA ID:	TXD077603371
Trans Name:	SAFETY-KLEEN SYSTEMS INC
TSDF Alt EPA ID:	Not reported
TSDF Alt Name:	Not reported
Waste Code Description:	343 - Unspecified organic liquid mixture
RCRA Code:	Not reported
Meth Code:	H061 - Fuel Blending Prior To Energy Recovery At Another Site
Quantity Tons:	0.2
Waste Quantity:	400
Quantity Unit:	P
Additional Code 1:	Not reported
Additional Code 2:	Not reported
Additional Code 3:	Not reported

CHROMATIC INC (Continued) **S113014564**

Additional Code 4:	Not reported
Additional Code 5:	Not reported
Shipment Date:	20120612
Creation Date:	5/29/2013 22:15:15
Receipt Date:	20120625
Manifest ID:	003242664SKS
Trans EPA ID:	TXR000050930
Trans Name:	SAFETY-KLEEN SYSTEMS INC
Trans 2 EPA ID:	OKD981588791
Trans 2 Name:	TRIAD TRANSPORT INC
TSDF EPA ID:	TXD077603371
Trans Name:	SAFETY-KLEEN SYSTEMS INC
TSDF Alt EPA ID:	Not reported
TSDF Alt Name:	Not reported
Waste Code Description:	343 - Unspecified organic liquid mixture
RCRA Code:	Not reported
Meth Code:	H061 - Fuel Blending Prior To Energy Recovery At Another Site
Quantity Tons:	0.45
Waste Quantity:	900
Quantity Unit:	P
Additional Code 1:	Not reported
Additional Code 2:	Not reported
Additional Code 3:	Not reported
Additional Code 4:	Not reported
Additional Code 5:	Not reported

Additional Info:

Year:	1996
Gen EPA ID:	CAD982329666
Shipment Date:	19960502
Creation Date:	5/20/1997 0:00:00
Receipt Date:	19960506
Manifest ID:	96209924
Trans EPA ID:	CAD131838849
Trans Name:	Not reported
Trans 2 EPA ID:	CAD982433575
Trans 2 Name:	Not reported
TSDF EPA ID:	CAD981402522
Trans Name:	Not reported
TSDF Alt EPA ID:	Not reported
TSDF Alt Name:	Not reported
Waste Code Description:	541 - Photochemicals / photo processing waste
RCRA Code:	D011
Meth Code:	R01 - Recycler
Quantity Tons:	0.001
Waste Quantity:	2
Quantity Unit:	P
Additional Code 1:	Not reported
Additional Code 2:	Not reported
Additional Code 3:	Not reported
Additional Code 4:	Not reported
Additional Code 5:	Not reported
Shipment Date:	19960502
Creation Date:	5/20/1997 0:00:00

CHROMATIC INC (Continued) **S113014564**

Receipt Date:	19960506
Manifest ID:	96209924
Trans EPA ID:	CAD131838849
Trans Name:	Not reported
Trans 2 EPA ID:	CAD982433575
Trans 2 Name:	Not reported
TSDF EPA ID:	CAD981402522
Trans Name:	Not reported
TSDF Alt EPA ID:	Not reported
TSDF Alt Name:	Not reported
Waste Code Description:	541 - Photochemicals / photo processing waste
RCRA Code:	D011
Meth Code:	R01 - Recycler
Quantity Tons:	0.0208
Waste Quantity:	5
Quantity Unit:	G
Additional Code 1:	Not reported
Additional Code 2:	Not reported
Additional Code 3:	Not reported
Additional Code 4:	Not reported
Additional Code 5:	Not reported

Additional Info:

Year:	1999
Gen EPA ID:	CAD982329666
Shipment Date:	19991110
Creation Date:	1/11/2000 0:00:00
Receipt Date:	19991110
Manifest ID:	98408007
Trans EPA ID:	CAD008252405
Trans Name:	Not reported
Trans 2 EPA ID:	Not reported
Trans 2 Name:	Not reported
TSDF EPA ID:	CAD008252405
Trans Name:	Not reported
TSDF Alt EPA ID:	Not reported
TSDF Alt Name:	Not reported
Waste Code Description:	352 - Other organic solids
RCRA Code:	Not reported
Meth Code:	R01 - Recycler
Quantity Tons:	0.6
Waste Quantity:	1200
Quantity Unit:	P
Additional Code 1:	Not reported
Additional Code 2:	Not reported
Additional Code 3:	Not reported
Additional Code 4:	Not reported
Additional Code 5:	Not reported
Shipment Date:	19990903
Creation Date:	11/18/1999 0:00:00
Receipt Date:	19990903
Manifest ID:	98732085
Trans EPA ID:	CAD008252405
Trans Name:	Not reported
Trans 2 EPA ID:	Not reported

CHROMATIC INC (Continued) **S113014564**

Trans 2 Name:	Not reported
TSDF EPA ID:	CAD008252405
Trans Name:	Not reported
TSDF Alt EPA ID:	Not reported
TSDF Alt Name:	Not reported
Waste Code Description:	352 - Other organic solids
RCRA Code:	Not reported
Meth Code:	R01 - Recycler
Quantity Tons:	0.9174
Waste Quantity:	220
Quantity Unit:	G
Additional Code 1:	Not reported
Additional Code 2:	Not reported
Additional Code 3:	Not reported
Additional Code 4:	Not reported
Additional Code 5:	Not reported

Shipment Date:	19990521
Creation Date:	7/30/1999 0:00:00
Receipt Date:	19990521
Manifest ID:	98404282
Trans EPA ID:	CAD008252405
Trans Name:	Not reported
Trans 2 EPA ID:	Not reported
Trans 2 Name:	Not reported
TSDF EPA ID:	CAD008252405
Trans Name:	Not reported
TSDF Alt EPA ID:	Not reported
TSDF Alt Name:	Not reported
Waste Code Description:	352 - Other organic solids
RCRA Code:	Not reported
Meth Code:	R01 - Recycler
Quantity Tons:	0.3
Waste Quantity:	600
Quantity Unit:	P
Additional Code 1:	Not reported
Additional Code 2:	Not reported
Additional Code 3:	Not reported
Additional Code 4:	Not reported
Additional Code 5:	Not reported

Additional Info:

Year:	2016
Gen EPA ID:	CAD982329666

Shipment Date:	20151106
Creation Date:	6/10/2016 18:32:50
Receipt Date:	20151120
Manifest ID:	005095746SKS
Trans EPA ID:	TXR000081205
Trans Name:	SAFETY-KLEEN SYSTEMS INC
Trans 2 EPA ID:	ALR000007237
Trans 2 Name:	ACTION RESOURCES INC
TSDF EPA ID:	NED981723513
Trans Name:	CLEAN HARBORS ENVIRONMENTAL SERVICES IN
TSDF Alt EPA ID:	Not reported
TSDF Alt Name:	Not reported

CHROMATIC INC (Continued) **S113014564**

Waste Code Description:	343 - Unspecified organic liquid mixture
RCRA Code:	Not reported
Meth Code:	H040 - Incineration--Thermal Destruction Other Than Use As A Fuel
Quantity Tons:	0.15
Waste Quantity:	300
Quantity Unit:	P
Additional Code 1:	Not reported
Additional Code 2:	Not reported
Additional Code 3:	Not reported
Additional Code 4:	Not reported
Additional Code 5:	Not reported
Shipment Date:	20150326
Creation Date:	9/11/2015 22:15:55
Receipt Date:	20150413
Manifest ID:	004765817SKS
Trans EPA ID:	TXR000081205
Trans Name:	SAFETY-KLEEN SYSTEMS INC
Trans 2 EPA ID:	AZR000513770
Trans 2 Name:	SLT
TSDF EPA ID:	NED981723513
Trans Name:	CLEAN HARBORS ENVIRONMENTAL SERVICES IN
TSDF Alt EPA ID:	Not reported
TSDF Alt Name:	Not reported
Waste Code Description:	343 - Unspecified organic liquid mixture
RCRA Code:	Not reported
Meth Code:	H040 - Incineration--Thermal Destruction Other Than Use As A Fuel
Quantity Tons:	0.3
Waste Quantity:	600
Quantity Unit:	P
Additional Code 1:	Not reported
Additional Code 2:	Not reported
Additional Code 3:	Not reported
Additional Code 4:	Not reported
Additional Code 5:	Not reported

Additional Info:

Year:	2007
Gen EPA ID:	CAD982329666
Shipment Date:	20071031
Creation Date:	4/16/2008 18:30:18
Receipt Date:	20071113
Manifest ID:	000625498SKS
Trans EPA ID:	TXR000050930
Trans Name:	SAFETY-KLEEN SYSTEMS INC
Trans 2 EPA ID:	OKD981588791
Trans 2 Name:	TRIAD
TSDF EPA ID:	TXD077603371
Trans Name:	SAFETY-KLEEN SYSTEMS INC
TSDF Alt EPA ID:	Not reported
TSDF Alt Name:	Not reported
Waste Code Description:	343 - Unspecified organic liquid mixture
RCRA Code:	Not reported
Meth Code:	H061 - Fuel Blending Prior To Energy Recovery At Another Site
Quantity Tons:	0.2
Waste Quantity:	400

CHROMATIC INC (Continued) **S113014564**

Quantity Unit:	P
Additional Code 1:	Not reported
Additional Code 2:	Not reported
Additional Code 3:	Not reported
Additional Code 4:	Not reported
Additional Code 5:	Not reported
Shipment Date:	20071005
Creation Date:	6/4/2008 18:30:16
Receipt Date:	20071016
Manifest ID:	000625196SKS
Trans EPA ID:	TXR000050930
Trans Name:	SAFETY-KLEEN SYSTEMS INC
Trans 2 EPA ID:	OKD981588791
Trans 2 Name:	TRIAD TRANSPORT
TSDF EPA ID:	NVT330010000
Trans Name:	US ECOLOGY NEVADA
TSDF Alt EPA ID:	Not reported
TSDF Alt Name:	Not reported
Waste Code Description:	221 - Waste oil and mixed oil
RCRA Code:	Not reported
Meth Code:	H039 - Other Recovery Of Reclamation For Reuse Including Acid Regeneration, Organics Recovery Ect
Quantity Tons:	0.2
Waste Quantity:	400
Quantity Unit:	P
Additional Code 1:	Not reported
Additional Code 2:	Not reported
Additional Code 3:	Not reported
Additional Code 4:	Not reported
Additional Code 5:	Not reported
Shipment Date:	20070924
Creation Date:	3/11/2008 18:30:23
Receipt Date:	20071003
Manifest ID:	000229177SKS
Trans EPA ID:	TXR000050930
Trans Name:	SAFETY-KLEEN SYSTEMS INC
Trans 2 EPA ID:	OKD981588791
Trans 2 Name:	TRIAD
TSDF EPA ID:	TXD077603371
Trans Name:	SAFETY-KLEEN SYSTEMS INC
TSDF Alt EPA ID:	Not reported
TSDF Alt Name:	Not reported
Waste Code Description:	343 - Unspecified organic liquid mixture
RCRA Code:	Not reported
Meth Code:	H061 - Fuel Blending Prior To Energy Recovery At Another Site
Quantity Tons:	0.2
Waste Quantity:	400
Quantity Unit:	P
Additional Code 1:	Not reported
Additional Code 2:	Not reported
Additional Code 3:	Not reported
Additional Code 4:	Not reported
Additional Code 5:	Not reported
Shipment Date:	20070717

CHROMATIC INC (Continued) **S113014564**

Creation Date:	2/29/2008 18:30:06
Receipt Date:	20070731
Manifest ID:	000551099SKS
Trans EPA ID:	TXR000050930
Trans Name:	SAFETY-KLEEN SYSTEMS INC
Trans 2 EPA ID:	OKD981588791
Trans 2 Name:	TRIAD TRANSPORT INC
TSDF EPA ID:	TXD077603371
Trans Name:	SAFETY-KLEEN SYSTEMS INC
TSDF Alt EPA ID:	Not reported
TSDF Alt Name:	Not reported
Waste Code Description:	343 - Unspecified organic liquid mixture
RCRA Code:	Not reported
Meth Code:	H061 - Fuel Blending Prior To Energy Recovery At Another Site
Quantity Tons:	0.2
Waste Quantity:	400
Quantity Unit:	P
Additional Code 1:	Not reported
Additional Code 2:	Not reported
Additional Code 3:	Not reported
Additional Code 4:	Not reported
Additional Code 5:	Not reported

Shipment Date:	20070531
Creation Date:	1/25/2008 18:30:52
Receipt Date:	20070614
Manifest ID:	000533597SKS
Trans EPA ID:	TXR000050930
Trans Name:	SAFETY-KLEEN SYSTEMS INC
Trans 2 EPA ID:	OKD981588791
Trans 2 Name:	TRIAD
TSDF EPA ID:	TXD077603371
Trans Name:	SAFETY-KLEEN SYSTEMS INC
TSDF Alt EPA ID:	Not reported
TSDF Alt Name:	Not reported
Waste Code Description:	343 - Unspecified organic liquid mixture
RCRA Code:	Not reported
Meth Code:	H061 - Fuel Blending Prior To Energy Recovery At Another Site
Quantity Tons:	0.2
Waste Quantity:	400
Quantity Unit:	P
Additional Code 1:	Not reported
Additional Code 2:	Not reported
Additional Code 3:	Not reported
Additional Code 4:	Not reported
Additional Code 5:	Not reported

Shipment Date:	20070221
Creation Date:	10/10/2007 18:30:08
Receipt Date:	20070305
Manifest ID:	000229176SKS
Trans EPA ID:	TXR000050930
Trans Name:	SAFETY-KLEEN SYSTEMS INC
Trans 2 EPA ID:	OKD981588791
Trans 2 Name:	TRIAD TRANSPORT INC
TSDF EPA ID:	TXD077603371
Trans Name:	SAFETY-KLEEN SYSTEMS INC

CHROMATIC INC (Continued) **S113014564**

TSDF Alt EPA ID: Not reported
TSDF Alt Name: Not reported
Waste Code Description: 343 - Unspecified organic liquid mixture
RCRA Code: Not reported
Meth Code: H061 - Fuel Blending Prior To Energy Recovery At Another Site
Quantity Tons: 0.2
Waste Quantity: 400
Quantity Unit: P
Additional Code 1: Not reported
Additional Code 2: Not reported
Additional Code 3: Not reported
Additional Code 4: Not reported
Additional Code 5: Not reported

CERS:
Name: CHROMATIC INCORPORATED LITHOGRAPHERS
Address: 127 CONCORD ST
City,State,Zip: GLENDALE, CA 91203
Site ID: 18919
CERS ID: 10469689
CERS Description: Chemical Storage Facilities

Violations:
Site ID: 18919
Site Name: Chromatic Incorporated Lithographers
Violation Date: 10-24-2013
Citation: HSC 6.95 Multiple - California Health and Safety Code, Chapter 6.95, Section(s) Multiple
Violation Description: Business Plan Program - Administration/Documentation - General
Violation Notes: Returned to compliance on 02/07/2019. Submit and complete CERS
Violation Division: Glendale City Fire Department
Violation Program: HMRRP
Violation Source: CERS

Site ID: 18919
Site Name: Chromatic Incorporated Lithographers
Violation Date: 10-24-2013
Citation: HSC 6.67 Multiple - California Health and Safety Code, Chapter 6.67, Section(s) Multiple
Violation Description: Haz Waste Generator Program - Administration/Documentation - General
Violation Notes: Returned to compliance on 01/23/2019. provide copies of manifests for the last 12 months
Violation Division: Glendale City Fire Department
Violation Program: HW
Violation Source: CERS

Evaluation:
Eval General Type: Compliance Evaluation Inspection
Eval Date: 02-07-2019
Violations Found: No
Eval Type: Routine done by local agency
Eval Notes: Not reported
Eval Division: Glendale City Fire Department
Eval Program: HMRRP
Eval Source: CERS

Eval General Type: Compliance Evaluation Inspection

CHROMATIC INC (Continued) **S113014564**

Eval Date: 02-07-2019
Violations Found: No
Eval Type: Routine done by local agency
Eval Notes: Not reported
Eval Division: Glendale City Fire Department
Eval Program: HW
Eval Source: CERS

Eval General Type: Compliance Evaluation Inspection
Eval Date: 10-24-2013
Violations Found: Yes
Eval Type: Routine done by local agency
Eval Notes: Not reported
Eval Division: Glendale City Fire Department
Eval Program: HMRRP
Eval Source: CERS

Eval General Type: Compliance Evaluation Inspection
Eval Date: 10-24-2013
Violations Found: Yes
Eval Type: Routine done by local agency
Eval Notes: Not reported
Eval Division: Glendale City Fire Department
Eval Program: HW
Eval Source: CERS

Coordinates:
Site ID: 18919
Facility Name: Chromatic Incorporated Lithographers
Env Int Type Code: HWG
Program ID: 10469689
Coord Name: Not reported
Ref Point Type Desc: Center of a facility or station.
Latitude: 34.147620
Longitude: -118.271380

Affiliation:
Affiliation Type Desc: CUPA District
Entity Name: Glendale City Fire Department
Entity Title: Not reported
Affiliation Address: 780 Flower Street
Affiliation City: Glendale
Affiliation State: CA
Affiliation Country: Not reported
Affiliation Zip: 91201
Affiliation Phone: (818) 548-4810

Affiliation Type Desc: Operator
Entity Name: Chromatic Incorporated Lithographers
Entity Title: Not reported
Affiliation Address: Not reported
Affiliation City: Not reported
Affiliation State: Not reported
Affiliation Country: Not reported
Affiliation Zip: Not reported
Affiliation Phone: (818) 242-5785

CHROMATIC INC (Continued) **S113014564**

Affiliation Type Desc:	Parent Corporation
Entity Name:	Chromatic Incorporated Lithographers
Entity Title:	Not reported
Affiliation Address:	Not reported
Affiliation City:	Not reported
Affiliation State:	Not reported
Affiliation Country:	Not reported
Affiliation Zip:	Not reported
Affiliation Phone:	Not reported

Affiliation Type Desc:	Facility Mailing Address
Entity Name:	Mailing Address
Entity Title:	Not reported
Affiliation Address:	127 Concord Street
Affiliation City:	Glendale
Affiliation State:	CA
Affiliation Country:	Not reported
Affiliation Zip:	91203
Affiliation Phone:	Not reported

Affiliation Type Desc:	Identification Signer
Entity Name:	Scott Stegman
Entity Title:	Production Manager
Affiliation Address:	Not reported
Affiliation City:	Not reported
Affiliation State:	Not reported
Affiliation Country:	Not reported
Affiliation Zip:	Not reported
Affiliation Phone:	Not reported

Affiliation Type Desc:	Document Preparer
Entity Name:	Scott Stegman
Entity Title:	Not reported
Affiliation Address:	Not reported
Affiliation City:	Not reported
Affiliation State:	Not reported
Affiliation Country:	Not reported
Affiliation Zip:	Not reported
Affiliation Phone:	Not reported

Affiliation Type Desc:	Environmental Contact
Entity Name:	Larry Thomas
Entity Title:	Not reported
Affiliation Address:	127 Concord Street
Affiliation City:	Glendale
Affiliation State:	CA
Affiliation Country:	Not reported
Affiliation Zip:	91203
Affiliation Phone:	Not reported

Affiliation Type Desc:	Legal Owner
Entity Name:	Chromatic Incorporated Lithographers
Entity Title:	Not reported
Affiliation Address:	127 Concord Street
Affiliation City:	Glendale
Affiliation State:	CA
Affiliation Country:	United States

CHROMATIC INC (Continued) **S113014564**

Affiliation Zip: 91203
Affiliation Phone: (818) 242-5785

HWTS:
Name: CHROMATIC INC
Address: 127 CONCORD ST
Address 2: Not reported
City,State,Zip: GLENDALE, CA 912030000
EPA ID: CAD982329666
Inactive Date: Not reported
Create Date: 06/17/1988
Last Act Date: 07/21/2020
Mailing Name: Not reported
Mailing Address: 127 CONCORD ST
Mailing Address 2: Not reported
Mailing City,State,Zip: GLENDALE, CA 912030000
Owner Name: CHROMATIC INC
Owner Address: 127 CONCORD ST
Owner Address 2: Not reported
Owner City,State,Zip: GLENDALE, CA 912032456
Contact Name: SCOTT STEGMAN
Contact Address: 127 CONCORD ST
Contact Address 2: Not reported
City,State,Zip: GLENDALE, CA 91203

NAICS:
EPA ID: CAD982329666
Create Date: 2002-03-14 16:36:26.000
NAICS Code: 32311
NAICS Description: Printing
Issued EPA ID Date: 1988-06-17 00:00:00
Inactive Date: Not reported
Facility Name: CHROMATIC INC
Facility Address: 127 CONCORD ST
Facility Address 2: Not reported
Facility City: GLENDALE
Facility County: Not reported
Facility State: CA
Facility Zip: 912030000

EPA ID: CAD982329666
Create Date: 2010-11-22 13:00:50.000
NAICS Code: 323110
NAICS Description: Commercial Lithographic Printing
Issued EPA ID Date: 1988-06-17 00:00:00
Inactive Date: Not reported
Facility Name: CHROMATIC INC
Facility Address: 127 CONCORD ST
Facility Address 2: Not reported
Facility City: GLENDALE
Facility County: Not reported
Facility State: CA
Facility Zip: 912030000

W209 **LARRY BROWN LITHOGRAPHERS INC** **RCRA-SQG** **1000372099**
SSE **127 CONCORD ST.** **FINDS** **CAD982329666**
1/8-1/4 **GLENDALE, CA 91203** **ECHO**
0.176 mi. **CA EMI**
930 ft. **Site 4 of 7 in cluster W** **CA WIP**

Relative: **Lower**
Actual: **472 ft.**

RCRA-SQG:

Date Form Received by Agency:	1987-12-17 00:00:00.0
Handler Name:	LARRY BROWN LITHOGRAPHERS INC
Handler Address:	127 CONCORD ST
Handler City,State,Zip:	GLENDALE, CA 91203
EPA ID:	CAD982329666
Contact Name:	ENVIRONMENTAL MANAGER
Contact Address:	127 CONCORD ST
Contact City,State,Zip:	GLENDALE, CA 91203
Contact Telephone:	818-247-8610
Contact Fax:	Not reported
Contact Email:	Not reported
Contact Title:	Not reported
EPA Region:	09
Land Type:	Other
Federal Waste Generator Description:	Small Quantity Generator
Non-Notifier:	Not reported
Biennial Report Cycle:	Not reported
Accessibility:	Not reported
Active Site Indicator:	Handler Activities
State District Owner:	CA
State District:	3
Mailing Address:	127 CONCORD ST
Mailing City,State,Zip:	GLENDALE, CA 91203
Owner Name:	LARRY R BROWN
Owner Type:	Private
Operator Name:	NOT REQUIRED
Operator Type:	Private
Short-Term Generator Activity:	No
Importer Activity:	No
Mixed Waste Generator:	No
Transporter Activity:	No
Transfer Facility Activity:	No
Recycler Activity with Storage:	No
Small Quantity On-Site Burner Exemption:	No
Smelting Melting and Refining Furnace Exemption:	No
Underground Injection Control:	No
Off-Site Waste Receipt:	No
Universal Waste Indicator:	No
Universal Waste Destination Facility:	No
Federal Universal Waste:	No
Active Site Fed-Reg Treatment Storage and Disposal Facility:	Not reported
Active Site Converter Treatment storage and Disposal Facility:	Not reported
Active Site State-Reg Treatment Storage and Disposal Facility:	Not reported
Active Site State-Reg Handler:	---
Federal Facility Indicator:	Not reported
Hazardous Secondary Material Indicator:	N
Sub-Part K Indicator:	Not reported
Commercial TSD Indicator:	No
Treatment Storage and Disposal Type:	Not reported
2018 GPRA Permit Baseline:	Not on the Baseline
2018 GPRA Renewals Baseline:	Not on the Baseline
Permit Renewals Workload Universe:	Not reported

LARRY BROWN LITHOGRAPHERS INC (Continued) **1000372099**

Permit Workload Universe:	Not reported
Permit Progress Universe:	Not reported
Post-Closure Workload Universe:	Not reported
Closure Workload Universe:	Not reported
202 GPRA Corrective Action Baseline:	No
Corrective Action Workload Universe:	No
Subject to Corrective Action Universe:	No
Non-TSDFs Where RCRA CA has Been Imposed Universe:	No
TSDFs Potentially Subject to CA Under 3004 (u)/(v) Universe:	No
TSDFs Only Subject to CA under Discretionary Auth Universe:	No
Corrective Action Priority Ranking:	No NCAPS ranking
Environmental Control Indicator:	No
Institutional Control Indicator:	No
Human Exposure Controls Indicator:	N/A
Groundwater Controls Indicator:	N/A
Operating TSDF Universe:	Not reported
Full Enforcement Universe:	Not reported
Significant Non-Complier Universe:	No
Unaddressed Significant Non-Complier Universe:	No
Addressed Significant Non-Complier Universe:	No
Significant Non-Complier With a Compliance Schedule Universe:	No
Financial Assurance Required:	Not reported
Handler Date of Last Change:	2002-06-27 03:33:06.0
Recognized Trader-Importer:	No
Recognized Trader-Exporter:	No
Importer of Spent Lead Acid Batteries:	No
Exporter of Spent Lead Acid Batteries:	No
Recycler Activity Without Storage:	No
Manifest Broker:	No
Sub-Part P Indicator:	No

Handler - Owner Operator:

Owner/Operator Indicator:	Owner
Owner/Operator Name:	LARRY R BROWN
Legal Status:	Private
Date Became Current:	Not reported
Date Ended Current:	Not reported
Owner/Operator Address:	NOT REQUIRED
Owner/Operator City,State,Zip:	NOT REQUIRED, ME 99999
Owner/Operator Telephone:	415-555-1212
Owner/Operator Telephone Ext:	Not reported
Owner/Operator Fax:	Not reported
Owner/Operator Email:	Not reported

Owner/Operator Indicator:	Operator
Owner/Operator Name:	NOT REQUIRED
Legal Status:	Private
Date Became Current:	Not reported
Date Ended Current:	Not reported
Owner/Operator Address:	NOT REQUIRED
Owner/Operator City,State,Zip:	NOT REQUIRED, ME 99999
Owner/Operator Telephone:	415-555-1212
Owner/Operator Telephone Ext:	Not reported
Owner/Operator Fax:	Not reported
Owner/Operator Email:	Not reported

LARRY BROWN LITHOGRAPHERS INC (Continued) **1000372099**

Historic Generators:
Receive Date: 1987-12-17 00:00:00.0
Handler Name: LARRY BROWN LITHOGRAPHERS INC
Federal Waste Generator Description: Small Quantity Generator
State District Owner: CA
Large Quantity Handler of Universal Waste: No
Recognized Trader Importer: No
Recognized Trader Exporter: No
Spent Lead Acid Battery Importer: No
Spent Lead Acid Battery Exporter: No
Current Record: Yes
Non Storage Recycler Activity: Not reported
Electronic Manifest Broker: Not reported

List of NAICS Codes and Descriptions:
NAICS Code: 32311
NAICS Description: PRINTING

Facility Has Received Notices of Violations:
Violations: No Violations Found

Evaluation Action Summary:
Evaluations: No Evaluations Found

FINDS:
Registry ID: 110002141824

Click Here:

Environmental Interest/Information System:
AIR EMISSIONS CLASSIFICATION UNKNOWN
US EPA TRIS (Toxics Release Inventory System) contains information from facilities on the amounts of over 300 listed toxic chemicals that these facilities release directly to air, water, land, or that are transported off-site.
RCRAInfo is a national information system that supports the Resource Conservation and Recovery Act (RCRA) program through the tracking of events and activities related to facilities that generate, transport, and treat, store, or dispose of hazardous waste. RCRAInfo allows RCRA program staff to track the notification, permit, compliance, and corrective action activities required under RCRA.

Click this hyperlink while viewing on your computer to access additional FINDS: detail in the EDR Site Report.

ECHO:
Envid: 1000372099
Registry ID: 110002141824
DFR URL: http://echo.epa.gov/detailed-facility-report?fid=110002141824
Name: LARRY BROWN LITHOGRAPHERS INC
Address: 127 CONCORD ST.
City,State,Zip: GLENDALE, CA 91203

EMI:

LARRY BROWN LITHOGRAPHERS INC (Continued) **1000372099**

Name:	LARRY BROWN LITHOGRAPHERS, INC
Address:	127 CONCORD STREET
City,State,Zip:	GLENDALE, CA 912030000
Year:	1990
County Code:	19
Air Basin:	SC
Facility ID:	68136
Air District Name:	SC
SIC Code:	2752
Air District Name:	SOUTH COAST AQMD
Community Health Air Pollution Info System:	Not reported
Consolidated Emission Reporting Rule:	Not reported
Total Organic Hydrocarbon Gases Tons/Yr:	18
Reactive Organic Gases Tons/Yr:	4
Carbon Monoxide Emissions Tons/Yr:	0
NOX - Oxides of Nitrogen Tons/Yr:	0
SOX - Oxides of Sulphur Tons/Yr:	0
Particulate Matter Tons/Yr:	0
Part. Matter 10 Micrometers and Smllr Tons/Yr:	0

Name:	LARRY BROWN LITHOGRAPHERS, INC
Address:	127 CONCORD STREET
City,State,Zip:	GLENDALE, CA 912030000
Year:	1995
County Code:	19
Air Basin:	SC
Facility ID:	68136
Air District Name:	SC
SIC Code:	2752
Air District Name:	SOUTH COAST AQMD
Community Health Air Pollution Info System:	Not reported
Consolidated Emission Reporting Rule:	Not reported
Total Organic Hydrocarbon Gases Tons/Yr:	18
Reactive Organic Gases Tons/Yr:	7
Carbon Monoxide Emissions Tons/Yr:	0
NOX - Oxides of Nitrogen Tons/Yr:	0
SOX - Oxides of Sulphur Tons/Yr:	0
Particulate Matter Tons/Yr:	0
Part. Matter 10 Micrometers and Smllr Tons/Yr:	0

Name:	LARRY BROWN LITHOGRAPHERS, INC
Address:	127 CONCORD ST
City,State,Zip:	GLENDALE, CA 912030000
Year:	1996
County Code:	19
Air Basin:	SC
Facility ID:	68136
Air District Name:	SC
SIC Code:	2752
Air District Name:	SOUTH COAST AQMD
Community Health Air Pollution Info System:	Not reported
Consolidated Emission Reporting Rule:	Not reported
Total Organic Hydrocarbon Gases Tons/Yr:	6
Reactive Organic Gases Tons/Yr:	5
Carbon Monoxide Emissions Tons/Yr:	0
NOX - Oxides of Nitrogen Tons/Yr:	0
SOX - Oxides of Sulphur Tons/Yr:	0

LARRY BROWN LITHOGRAPHERS INC (Continued) **1000372099**

Particulate Matter Tons/Yr: 0
Part. Matter 10 Micrometers and Smllr Tons/Yr: 0

Name: LARRY BROWN LITHOGRAPHERS, INC
Address: 127 CONCORD STREET
City,State,Zip: GLENDALE, CA 912030000
Year: 1997
County Code: 19
Air Basin: SC
Facility ID: 68136
Air District Name: SC
SIC Code: 2752
Air District Name: SOUTH COAST AQMD
Community Health Air Pollution Info System: Not reported
Consolidated Emission Reporting Rule: Not reported
Total Organic Hydrocarbon Gases Tons/Yr: 4
Reactive Organic Gases Tons/Yr: 4
Carbon Monoxide Emissions Tons/Yr: 0
NOX - Oxides of Nitrogen Tons/Yr: 0
SOX - Oxides of Sulphur Tons/Yr: 0
Particulate Matter Tons/Yr: 0
Part. Matter 10 Micrometers and Smllr Tons/Yr: 0

Name: LARRY BROWN LITHOGRAPHERS, INC
Address: 127 CONCORD STREET
City,State,Zip: GLENDALE, CA 912030000
Year: 1998
County Code: 19
Air Basin: SC
Facility ID: 68136
Air District Name: SC
SIC Code: 2752
Air District Name: SOUTH COAST AQMD
Community Health Air Pollution Info System: Not reported
Consolidated Emission Reporting Rule: Not reported
Total Organic Hydrocarbon Gases Tons/Yr: 4
Reactive Organic Gases Tons/Yr: 4
Carbon Monoxide Emissions Tons/Yr: 0
NOX - Oxides of Nitrogen Tons/Yr: 0
SOX - Oxides of Sulphur Tons/Yr: 0
Particulate Matter Tons/Yr: 0
Part. Matter 10 Micrometers and Smllr Tons/Yr: 0

Name: LARRY BROWN LITHOGRAPHERS, INC
Address: 127 CONCORD STREET
City,State,Zip: GLENDALE, CA 912030000
Year: 1999
County Code: 19
Air Basin: SC
Facility ID: 68136
Air District Name: SC
SIC Code: 2752
Air District Name: SOUTH COAST AQMD
Community Health Air Pollution Info System: Not reported
Consolidated Emission Reporting Rule: Not reported
Total Organic Hydrocarbon Gases Tons/Yr: 4
Reactive Organic Gases Tons/Yr: 4

LARRY BROWN LITHOGRAPHERS INC (Continued) **1000372099**

Carbon Monoxide Emissions Tons/Yr: 0
NOX - Oxides of Nitrogen Tons/Yr: 0
SOX - Oxides of Sulphur Tons/Yr: 0
Particulate Matter Tons/Yr: 0
Part. Matter 10 Micrometers and Smllr Tons/Yr: 0

Name: LARRY BROWN LITHOGRAPHERS, INC
Address: 127 CONCORD STREET
City,State,Zip: GLENDALE, CA 912030000
Year: 2000
County Code: 19
Air Basin: SC
Facility ID: 68136
Air District Name: SC
SIC Code: 2752
Air District Name: SOUTH COAST AQMD
Community Health Air Pollution Info System: Not reported
Consolidated Emission Reporting Rule: Not reported
Total Organic Hydrocarbon Gases Tons/Yr: 4
Reactive Organic Gases Tons/Yr: 4
Carbon Monoxide Emissions Tons/Yr: 0
NOX - Oxides of Nitrogen Tons/Yr: 0
SOX - Oxides of Sulphur Tons/Yr: 0
Particulate Matter Tons/Yr: 0
Part. Matter 10 Micrometers and Smllr Tons/Yr: 0

Name: LARRY BROWN LITHOGRAPHERS, INC
Address: 127 CONCORD STREET
City,State,Zip: GLENDALE, CA 912030000
Year: 2001
County Code: 19
Air Basin: SC
Facility ID: 68136
Air District Name: SC
SIC Code: 2752
Air District Name: SOUTH COAST AQMD
Community Health Air Pollution Info System: Not reported
Consolidated Emission Reporting Rule: Not reported
Total Organic Hydrocarbon Gases Tons/Yr: 3
Reactive Organic Gases Tons/Yr: 3
Carbon Monoxide Emissions Tons/Yr: 0
NOX - Oxides of Nitrogen Tons/Yr: 0
SOX - Oxides of Sulphur Tons/Yr: 0
Particulate Matter Tons/Yr: 0
Part. Matter 10 Micrometers and Smllr Tons/Yr: 0

Name: CHROMATIC INC, LITHOGRAPHERS
Address: 127 CONCORD ST
City,State,Zip: GLENDALE, CA 912030000
Year: 2002
County Code: 19
Air Basin: SC
Facility ID: 133325
Air District Name: SC
SIC Code: 2752
Air District Name: SOUTH COAST AQMD
Community Health Air Pollution Info System: Not reported

LARRY BROWN LITHOGRAPHERS INC (Continued) **1000372099**

Consolidated Emission Reporting Rule:	Not reported
Total Organic Hydrocarbon Gases Tons/Yr:	6
Reactive Organic Gases Tons/Yr:	6
Carbon Monoxide Emissions Tons/Yr:	0
NOX - Oxides of Nitrogen Tons/Yr:	0
SOX - Oxides of Sulphur Tons/Yr:	0
Particulate Matter Tons/Yr:	0
Part. Matter 10 Micrometers and Smllr Tons/Yr:	0

Name:	CHROMATIC INC, LITHOGRAPHERS
Address:	127 CONCORD ST
City,State,Zip:	GLENDALE, CA 912030000
Year:	2003
County Code:	19
Air Basin:	SC
Facility ID:	133325
Air District Name:	SC
SIC Code:	2752
Air District Name:	SOUTH COAST AQMD
Community Health Air Pollution Info System:	Not reported
Consolidated Emission Reporting Rule:	Not reported
Total Organic Hydrocarbon Gases Tons/Yr:	6
Reactive Organic Gases Tons/Yr:	6
Carbon Monoxide Emissions Tons/Yr:	0
NOX - Oxides of Nitrogen Tons/Yr:	0
SOX - Oxides of Sulphur Tons/Yr:	0
Particulate Matter Tons/Yr:	0
Part. Matter 10 Micrometers and Smllr Tons/Yr:	0

Name:	CHROMATIC INC, LITHOGRAPHERS
Address:	127 CONCORD ST
City,State,Zip:	GLENDALE, CA 912030000
Year:	2004
County Code:	19
Air Basin:	SC
Facility ID:	133325
Air District Name:	SC
SIC Code:	2752
Air District Name:	SOUTH COAST AQMD
Community Health Air Pollution Info System:	Not reported
Consolidated Emission Reporting Rule:	Not reported
Total Organic Hydrocarbon Gases Tons/Yr:	5.773514
Reactive Organic Gases Tons/Yr:	5.71
Carbon Monoxide Emissions Tons/Yr:	0
NOX - Oxides of Nitrogen Tons/Yr:	0
SOX - Oxides of Sulphur Tons/Yr:	0
Particulate Matter Tons/Yr:	0
Part. Matter 10 Micrometers and Smllr Tons/Yr:	0

Name:	CHROMATIC INC, LITHOGRAPHERS
Address:	127 CONCORD ST
City,State,Zip:	GLENDALE, CA 912030000
Year:	2005
County Code:	19
Air Basin:	SC
Facility ID:	133325
Air District Name:	SC

LARRY BROWN LITHOGRAPHERS INC (Continued) **1000372099**

SIC Code:	2752
Air District Name:	SOUTH COAST AQMD
Community Health Air Pollution Info System:	Not reported
Consolidated Emission Reporting Rule:	Not reported
Total Organic Hydrocarbon Gases Tons/Yr:	4.2939
Reactive Organic Gases Tons/Yr:	4.13307054
Carbon Monoxide Emissions Tons/Yr:	0
NOX - Oxides of Nitrogen Tons/Yr:	0
SOX - Oxides of Sulphur Tons/Yr:	0
Particulate Matter Tons/Yr:	0
Part. Matter 10 Micrometers and Smllr Tons/Yr:	0

Name:	CHROMATIC INC, LITHOGRAPHERS
Address:	127 CONCORD ST
City,State,Zip:	GLENDALE, CA 912030000
Year:	2006
County Code:	19
Air Basin:	SC
Facility ID:	133325
Air District Name:	SC
SIC Code:	2752
Air District Name:	SOUTH COAST AQMD
Community Health Air Pollution Info System:	Not reported
Consolidated Emission Reporting Rule:	Not reported
Total Organic Hydrocarbon Gases Tons/Yr:	5.390324121874683672
Reactive Organic Gases Tons/Yr:	5.288
Carbon Monoxide Emissions Tons/Yr:	0
NOX - Oxides of Nitrogen Tons/Yr:	0
SOX - Oxides of Sulphur Tons/Yr:	0
Particulate Matter Tons/Yr:	0
Part. Matter 10 Micrometers and Smllr Tons/Yr:	0

Name:	CHROMATIC INC, LITHOGRAPHERS
Address:	127 CONCORD ST
City,State,Zip:	GLENDALE, CA 912030000
Year:	2007
County Code:	19
Air Basin:	SC
Facility ID:	133325
Air District Name:	SC
SIC Code:	2752
Air District Name:	SOUTH COAST AQMD
Community Health Air Pollution Info System:	Not reported
Consolidated Emission Reporting Rule:	Not reported
Total Organic Hydrocarbon Gases Tons/Yr:	5.390324121874683672
Reactive Organic Gases Tons/Yr:	5.288
Carbon Monoxide Emissions Tons/Yr:	0
NOX - Oxides of Nitrogen Tons/Yr:	0
SOX - Oxides of Sulphur Tons/Yr:	0
Particulate Matter Tons/Yr:	0
Part. Matter 10 Micrometers and Smllr Tons/Yr:	0

Name:	CHROMATIC INC, LITHOGRAPHERS
Address:	127 CONCORD ST
City,State,Zip:	GLENDALE, CA 91203
Year:	2008
County Code:	19

LARRY BROWN LITHOGRAPHERS INC (Continued) **1000372099**

Air Basin:	SC
Facility ID:	133325
Air District Name:	SC
SIC Code:	2752
Air District Name:	SOUTH COAST AQMD
Community Health Air Pollution Info System:	Not reported
Consolidated Emission Reporting Rule:	Not reported
Total Organic Hydrocarbon Gases Tons/Yr:	2.460308906518878428
Reactive Organic Gases Tons/Yr:	2.4358125
Carbon Monoxide Emissions Tons/Yr:	0
NOX - Oxides of Nitrogen Tons/Yr:	0
SOX - Oxides of Sulphur Tons/Yr:	0
Particulate Matter Tons/Yr:	0
Part. Matter 10 Micrometers and Smllr Tons/Yr:	0

Name:	CHROMATIC INC, LITHOGRAPHERS
Address:	127 CONCORD ST
City,State,Zip:	GLENDALE, CA 91203
Year:	2009
County Code:	19
Air Basin:	SC
Facility ID:	133325
Air District Name:	SC
SIC Code:	2752
Air District Name:	SOUTH COAST AQMD
Community Health Air Pollution Info System:	Not reported
Consolidated Emission Reporting Rule:	Not reported
Total Organic Hydrocarbon Gases Tons/Yr:	1.05073460471707
Reactive Organic Gases Tons/Yr:	1.0480400000000001
Carbon Monoxide Emissions Tons/Yr:	0
NOX - Oxides of Nitrogen Tons/Yr:	0
SOX - Oxides of Sulphur Tons/Yr:	0
Particulate Matter Tons/Yr:	0
Part. Matter 10 Micrometers and Smllr Tons/Yr:	0

Name:	CHROMATIC INC, LITHOGRAPHERS
Address:	127 CONCORD ST
City,State,Zip:	GLENDALE, CA 91203
Year:	2010
County Code:	19
Air Basin:	SC
Facility ID:	133325
Air District Name:	SC
SIC Code:	2752
Air District Name:	SOUTH COAST AQMD
Community Health Air Pollution Info System:	Not reported
Consolidated Emission Reporting Rule:	Not reported
Total Organic Hydrocarbon Gases Tons/Yr:	1.55326727097884
Reactive Organic Gases Tons/Yr:	1.5351900000000001
Carbon Monoxide Emissions Tons/Yr:	0
NOX - Oxides of Nitrogen Tons/Yr:	0
SOX - Oxides of Sulphur Tons/Yr:	0
Particulate Matter Tons/Yr:	0
Part. Matter 10 Micrometers and Smllr Tons/Yr:	0

WIP:
Name: LARRY BROWN LITHORGRAPHERS

LARRY BROWN LITHOGRAPHERS INC (Continued) **1000372099**

Address: 127 Concord St
City,State,Zip: GLENDALE, CA 91203
Region: 4
File Number: 113.0208
File Status: Historical
Staff: RNEVAREZ
Facility Suite: Not reported

W210 **BROCK BUS LINES INC** **RCRA-SQG** **1000172612**
SSE **722 W WILSON AVE** **CA LUST** **CAD982026114**
1/8-1/4 **GLENDALE, CA 91203** **CA CPS-SLIC**
0.177 mi. **CA SWEEPS UST**
934 ft. **Site 5 of 7 in cluster W** **CA HIST UST**
CA FID UST
Relative: **FINDS**
Higher **ECHO**
CA HAZNET
Actual: **CA WIP**
475 ft. **CA CERS**
CA HWTS

RCRA-SQG:

Date Form Received by Agency:		1996-09-01 00:00:00.0
Handler Name:	BROCK BUS LINES INC	
Handler Address:		722 W WILSON AVE
Handler City,State,Zip:		GLENDALE, CA 91203
EPA ID:		CAD982026114
Contact Name:		Not reported
Contact Address:		Not reported
Contact City,State,Zip:		Not reported
Contact Telephone:		Not reported
Contact Fax:		Not reported
Contact Email:		Not reported
Contact Title:		Not reported
EPA Region:		09
Land Type:		Not reported
Federal Waste Generator Description:		Small Quantity Generator
Non-Notifier:		Not reported
Biennial Report Cycle:		Not reported
Accessibility:		Not reported
Active Site Indicator:		Handler Activities
State District Owner:		CA
State District:		3
Mailing Address:		W WILSON AVE
Mailing City,State,Zip:		GLENDALE, CA 91203
Owner Name:		BINZLEY JOHN
Owner Type:		Private
Operator Name:		NOT REQUIRED
Operator Type:		Private
Short-Term Generator Activity:		No
Importer Activity:		No
Mixed Waste Generator:		No
Transporter Activity:		No
Transfer Facility Activity:		No
Recycler Activity with Storage:		No
Small Quantity On-Site Burner Exemption:		No
Smelting Melting and Refining Furnace Exemption:		No
Underground Injection Control:		No

BROCK BUS LINES INC (Continued) **1000172612**

Off-Site Waste Receipt:	No
Universal Waste Indicator:	No
Universal Waste Destination Facility:	No
Federal Universal Waste:	No
Active Site Fed-Reg Treatment Storage and Disposal Facility:	Not reported
Active Site Converter Treatment storage and Disposal Facility:	Not reported
Active Site State-Reg Treatment Storage and Disposal Facility:	Not reported
Active Site State-Reg Handler:	---
Federal Facility Indicator:	Not reported
Hazardous Secondary Material Indicator:	NN
Sub-Part K Indicator:	Not reported
Commercial TSD Indicator:	No
Treatment Storage and Disposal Type:	Not reported
2018 GPRA Permit Baseline:	Not on the Baseline
2018 GPRA Renewals Baseline:	Not on the Baseline
Permit Renewals Workload Universe:	Not reported
Permit Workload Universe:	Not reported
Permit Progress Universe:	Not reported
Post-Closure Workload Universe:	Not reported
Closure Workload Universe:	Not reported
202 GPRA Corrective Action Baseline:	No
Corrective Action Workload Universe:	No
Subject to Corrective Action Universe:	No
Non-TSDFs Where RCRA CA has Been Imposed Universe:	No
TSDFs Potentially Subject to CA Under 3004 (u)/(v) Universe:	No
TSDFs Only Subject to CA under Discretionary Auth Universe:	No
Corrective Action Priority Ranking:	No NCAPS ranking
Environmental Control Indicator:	No
Institutional Control Indicator:	No
Human Exposure Controls Indicator:	N/A
Groundwater Controls Indicator:	N/A
Operating TSDF Universe:	Not reported
Full Enforcement Universe:	Not reported
Significant Non-Complier Universe:	No
Unaddressed Significant Non-Complier Universe:	No
Addressed Significant Non-Complier Universe:	No
Significant Non-Complier With a Compliance Schedule Universe:	No
Financial Assurance Required:	Not reported
Handler Date of Last Change:	2000-09-15 17:30:05.0
Recognized Trader-Importer:	No
Recognized Trader-Exporter:	No
Importer of Spent Lead Acid Batteries:	No
Exporter of Spent Lead Acid Batteries:	No
Recycler Activity Without Storage:	Not reported
Manifest Broker:	Not reported
Sub-Part P Indicator:	Not reported

Handler - Owner Operator:

Owner/Operator Indicator:	Operator
Owner/Operator Name:	NOT REQUIRED
Legal Status:	Private
Date Became Current:	Not reported
Date Ended Current:	Not reported
Owner/Operator Address:	NOT REQUIRED
Owner/Operator City,State,Zip:	NOT REQUIRED, ME 99999
Owner/Operator Telephone:	415-555-1212

BROCK BUS LINES INC (Continued) **1000172612**

Owner/Operator Telephone Ext: Not reported
Owner/Operator Fax: Not reported
Owner/Operator Email: Not reported

Owner/Operator Indicator: Owner
Owner/Operator Name: BINZLEY JOHN
Legal Status: Private
Date Became Current: Not reported
Date Ended Current: Not reported
Owner/Operator Address: NOT REQUIRED
Owner/Operator City,State,Zip: NOT REQUIRED, ME 99999
Owner/Operator Telephone: 415-555-1212
Owner/Operator Telephone Ext: Not reported
Owner/Operator Fax: Not reported
Owner/Operator Email: Not reported

Historic Generators:
Receive Date: 1996-09-01 00:00:00.0
Handler Name: BROCK BUS LINES INC
Federal Waste Generator Description: Small Quantity Generator
State District Owner: CA
Large Quantity Handler of Universal Waste: No
Recognized Trader Importer: No
Recognized Trader Exporter: No
Spent Lead Acid Battery Importer: No
Spent Lead Acid Battery Exporter: No
Current Record: Yes
Non Storage Recycler Activity: Not reported
Electronic Manifest Broker: Not reported

List of NAICS Codes and Descriptions:
NAICS Codes: No NAICS Codes Found

Facility Has Received Notices of Violation:
Found Violation: No
Agency Which Determined Violation: Not reported
Violation Short Description: Not reported
Date Violation was Determined: Not reported
Actual Return to Compliance Date: Not reported
Return to Compliance Qualifier: Not reported
Violation Responsible Agency: Not reported
Scheduled Compliance Date: Not reported
Enforcement Identifier: Not reported
Date of Enforcement Action: Not reported
Enforcement Responsible Agency: Not reported
Enforcement Docket Number: Not reported
Enforcement Attorney: Not reported
Corrective Action Component: Not reported
Appeal Initiated Date: Not reported
Appeal Resolution Date: Not reported
Disposition Status Date: Not reported
Disposition Status: Not reported
Disposition Status Description: Not reported
Consent/Final Order Sequence Number:Not reported
Consent/Final Order Respondent Name: Not reported
Consent/Final Order Lead Agency: Not reported

BROCK BUS LINES INC (Continued) **1000172612**

Enforcement Type: Not reported
Enforcement Responsible Person: Not reported
Enforcement Responsible Sub-Organization: Not reported
SEP Sequence Number: Not reported
SEP Expenditure Amount: Not reported
SEP Scheduled Completion Date: Not reported
SEP Actual Date: Not reported
SEP Defaulted Date: Not reported
SEP Type: Not reported
SEP Type Description: Not reported
Proposed Amount: Not reported
Final Monetary Amount: Not reported
Paid Amount: Not reported
Final Count: Not reported
Final Amount: Not reported

Evaluation Action Summary:
Evaluation Date: 1992-12-23 00:00:00.0
Evaluation Responsible Agency: State Contractor/Grantee
Found Violation: No
Evaluation Type Description: COMPLIANCE EVALUATION INSPECTION ON-SITE
Evaluation Responsible Person Identifier: R9
Evaluation Responsible Sub-Organization: Not reported
Actual Return to Compliance Date: Not reported
Scheduled Compliance Date: Not reported
Date of Request: Not reported
Date Response Received: Not reported
Request Agency: Not reported
Former Citation: Not reported

LUST REG 4:
Region: 4
Regional Board: 04
County: Los Angeles
Facility Id: 113.0203
Status: Remedial action (cleanup) Underway
Substance: Diesel
Substance Quantity: Not reported
Local Case No: Not reported
Case Type: Groundwater
Abatement Method Used at the Site: Excavate and Dispose
Global ID: T0603700195
W Global ID: Not reported
Staff: WIP
Local Agency: 19070
Cross Street: CONCORD AVE
Enforcement Type: Not reported
Date Leak Discovered: 6/13/1995
Date Leak First Reported: 8/22/1995
Date Leak Record Entered: 7/28/1995
Date Confirmation Began: Not reported
Date Leak Stopped: 6/13/1995
Date Case Last Changed on Database: 3/10/1997
Date the Case was Closed: Not reported
How Leak Discovered: Tank Closure

BROCK BUS LINES INC (Continued) **1000172612**

How Leak Stopped:	Not reported
Cause of Leak:	UNK
Leak Source:	Piping
Operator:	BROCK BUS LINES
Water System:	Not reported
Well Name:	Not reported
Approx. Dist To Production Well (ft):	3833.219082738946749198031773
Source of Cleanup Funding:	Piping
Preliminary Site Assessment Workplan Submitted:	Not reported
Preliminary Site Assessment Began:	Not reported
Pollution Characterization Began:	Not reported
Remediation Plan Submitted:	Not reported
Remedial Action Underway:	6/13/1995
Post Remedial Action Monitoring Began:	Not reported
Enforcement Action Date:	Not reported
Historical Max MTBE Date:	Not reported
Hist Max MTBE Conc in Groundwater:	Not reported
Hist Max MTBE Conc in Soil:	Not reported
Significant Interim Remedial Action Taken:	Yes
GW Qualifier:	Not reported
Soil Qualifier:	Not reported
Organization:	Not reported
Owner Contact:	Not reported
Responsible Party:	BROCK BUS LINES
RP Address:	1516 LYNGLEN DR, GLENDALE 91206
Program:	SLIC
Lat/Long:	34.1477525 / -1
Local Agency Staff:	UNK
Beneficial Use:	Not reported
Priority:	Not reported
Cleanup Fund Id:	Not reported
Suspended:	Not reported
Assigned Name:	Not reported
Summary:	REMOVE 4 TKS-DIESEL, GASO, WASTE OIL PER PERMIT #8269 GRNWTREST 94FT BGS, SOIL CONTANIMATION BELOW DISPENSERS & TK T-4 DIESEL 21,000 MG/KG, GASO 6,260 MG/KG, ALSO PRESENT ARE BTEXAND PB. RAP FOR VOC REMEDIATION APPROVED 11/6

CPS-SLIC:

Name:	FUELING STATION BROCK BUS LINE
Address:	722 WILSON AVE W
City,State,Zip:	GLENDALE, CA 91203
Region:	STATE
Facility Status:	**Open - Inactive**
Status Date:	10/29/2014
Global Id:	T0603700195
Lead Agency:	LOS ANGELES RWQCB (REGION 4)
Lead Agency Case Number:	Not reported
Latitude:	34.1477525
Longitude:	-118.2710368
Case Type:	Cleanup Program Site
Case Worker:	GJH
Local Agency:	GLENDALE, CITY OF
RB Case Number:	113.0203
File Location:	Not reported
Potential Media Affected:	Aquifer used for drinking water supply
Potential Contaminants of Concern:	Diesel

BROCK BUS LINES INC (Continued) **1000172612**

Site History: Not reported

Click here to access the California GeoTracker records for this facility:

SWEEPS UST:

Name:	BROCK BUS LINES JOHN L. BINZLEY
Address:	722 W WILSON AVE
City:	GLENDALE
Status:	Active
Comp Number:	101
Number:	1
Board Of Equalization:	Not reported
Referral Date:	03-10-93
Action Date:	03-10-93
Created Date:	08-02-91
Owner Tank Id:	Not reported
SWRCB Tank Id:	19-070-000101-000001
Tank Status:	A
Capacity:	10000
Active Date:	08-02-91
Tank Use:	M.V. FUEL
STG:	P
Content:	DIESEL
Number Of Tanks:	4

Name:	BROCK BUS LINES JOHN L. BINZLEY
Address:	722 W WILSON AVE
City:	GLENDALE
Status:	Active
Comp Number:	101
Number:	1
Board Of Equalization:	Not reported
Referral Date:	03-10-93
Action Date:	03-10-93
Created Date:	08-02-91
Owner Tank Id:	Not reported
SWRCB Tank Id:	19-070-000101-000002
Tank Status:	A
Capacity:	2000
Active Date:	08-02-91
Tank Use:	M.V. FUEL
STG:	P
Content:	LEADED
Number Of Tanks:	Not reported

Name:	BROCK BUS LINES JOHN L. BINZLEY
Address:	722 W WILSON AVE
City:	GLENDALE
Status:	Active
Comp Number:	101
Number:	1
Board Of Equalization:	Not reported
Referral Date:	03-10-93
Action Date:	03-10-93
Created Date:	08-02-91
Owner Tank Id:	Not reported
SWRCB Tank Id:	19-070-000101-000003

BROCK BUS LINES INC (Continued) **1000172612**

Tank Status: A
Capacity: 7500
Active Date: 08-02-91
Tank Use: M.V. FUEL
STG: P
Content: REG UNLEADED
Number Of Tanks: Not reported

Name: BROCK BUS LINES JOHN L. BINZLEY
Address: 722 W WILSON AVE
City: GLENDALE
Status: Active
Comp Number: 101
Number: 1
Board Of Equalization: Not reported
Referral Date: 03-10-93
Action Date: 03-10-93
Created Date: 08-02-91
Owner Tank Id: Not reported
SWRCB Tank Id: 19-070-000101-000004
Tank Status: A
Capacity: 500
Active Date: 08-02-91
Tank Use: OIL
STG: W
Content: WASTE OIL
Number Of Tanks: Not reported

HIST UST:
Name: BROCK BUS LINES
Address: 722 W WILSOLN AVE
City,State,Zip: GLENDALE, CA 91203
File Number: 0002683C
URL: http://geotracker.waterboards.ca.gov/ustpdfs/pdf/0002683C.pdf
Region: STATE
Facility ID: 00000001687
Facility Type: Gas Station
Other Type: Not reported
Contact Name: L. WISSMAN
Telephone: 2132425500
Owner Name: BROCK BUS LINES INC.
Owner Address: 722 W. WILSOLN AVE
Owner City,St,Zip: GLENDALE, CA 91203
Total Tanks: 0003

Tank Num: 001
Container Num: 1
Year Installed: 1983
Tank Capacity: 00010000
Tank Used for: PRODUCT
Type of Fuel: DIESEL
Container Construction Thickness: 1/4
Leak Detection: Stock Inventor

Tank Num: 002
Container Num: 2
Year Installed: 1983

BROCK BUS LINES INC (Continued) **1000172612**

Tank Capacity: 00007500
Tank Used for: PRODUCT
Type of Fuel: REGULAR
Container Construction Thickness: 1/4
Leak Detection: Stock Inventor

Tank Num: 003
Container Num: 3
Year Installed: 1983
Tank Capacity: 00002000
Tank Used for: PRODUCT
Type of Fuel: UNLEADED
Container Construction Thickness: 1/4
Leak Detection: Stock Inventor

Click here for Geo Tracker PDF:

CA FID UST:
Facility ID: 19031086
Regulated By: UTNKA
Regulated ID: CAD982026
Cortese Code: Not reported
SIC Code: Not reported
Facility Phone: 8182425500
Mail To: Not reported
Mailing Address: 722 W WILSON AVE
Mailing Address 2: Not reported
Mailing City,St,Zip: GLENDALE 91203
Contact: Not reported
Contact Phone: Not reported
DUNs Number: Not reported
NPDES Number: Not reported
EPA ID: Not reported
Comments: Not reported
Status: Active

FINDS:
Registry ID: 110002781026

Click Here:

Environmental Interest/Information System:
RCRAInfo is a national information system that supports the Resource Conservation and Recovery Act (RCRA) program through the tracking of events and activities related to facilities that generate, transport, and treat, store, or dispose of hazardous waste. RCRAInfo allows RCRA program staff to track the notification, permit, compliance, and corrective action activities required under RCRA.

Click this hyperlink while viewing on your computer to access additional FINDS: detail in the EDR Site Report.

ECHO:
Envid: 1000172612
Registry ID: 110002781026
DFR URL: http://echo.epa.gov/detailed-facility-report?fid=110002781026
Name: BROCK BUS LINES INC

BROCK BUS LINES INC (Continued) **1000172612**

Address: 722 W WILSON AVE
City,State,Zip: GLENDALE, CA 91203

HAZNET:
Name: BROCK BUS LINES INC
Address: 722 W WILSON AVE
Address 2: Not reported
City,State,Zip: GLENDALE, CA 912030000
Contact: INACTIVE PER 1996 FEES FORM
Telephone: 8182427130
Mailing Name: Not reported
Mailing Address: 1516 LYNGLEN DR

Year: 1995
Gepaid: CAD982026114
TSD EPA ID: CAT080013352
CA Waste Code: 132 - Aqueous solution with metals (< restricted levels and (Alkaline solution (pH >= 12.5) with metals))
Disposal Method: R01 - Recycler
Tons: 1.4595

Year: 1995
Gepaid: CAD982026114
TSD EPA ID: CAT080013352
CA Waste Code: 221 - Waste oil and mixed oil
Disposal Method: R01 - Recycler
Tons: 5.13

Year: 1995
Gepaid: CAD982026114
TSD EPA ID: CAT000646117
CA Waste Code: 352 - Other organic solids
Disposal Method: D80 - Disposal, Land Fill
Tons: 12.642

Year: 1995
Gepaid: CAD982026114
TSD EPA ID: CAD097030993
CA Waste Code: 132 - Aqueous solution with metals (< restricted levels and (Alkaline solution (pH >= 12.5) with metals))
Disposal Method: T01 - Treatment, Tank
Tons: 1.3761

Year: 1995
Gepaid: CAD982026114
TSD EPA ID: CAD097030993
CA Waste Code: 132 - Aqueous solution with metals (< restricted levels and (Alkaline solution (pH >= 12.5) with metals))
Disposal Method: R01 - Recycler
Tons: 1.0425

Year: 1995
Gepaid: CAD982026114
TSD EPA ID: CAD000088252
CA Waste Code: 611 - Contaminated soil from site clean-up
Disposal Method: H01 - Transfer Station
Tons: 0.05

BROCK BUS LINES INC (Continued) **1000172612**

Year:	1994
Gepaid:	CAD982026114
TSD EPA ID:	CAT080013352
CA Waste Code:	134 - Aqueous solution with total organic residues less than 10 percent
Disposal Method:	R01 - Recycler
Tons:	3.57

Year:	1994
Gepaid:	CAD982026114
TSD EPA ID:	CAD000088252
CA Waste Code:	611 - Contaminated soil from site clean-up
Disposal Method:	H01 - Transfer Station
Tons:	0.4

Year:	1994
Gepaid:	CAD982026114
TSD EPA ID:	CAD097030993
CA Waste Code:	132 - Aqueous solution with metals (< restricted levels and (Alkaline solution (pH >= 12.5) with metals))
Disposal Method:	T01 - Treatment, Tank
Tons:	0

Year:	1994
Gepaid:	CAD982026114
TSD EPA ID:	CAD099452708
CA Waste Code:	343 - Unspecified organic liquid mixture
Disposal Method:	R01 - Recycler
Tons:	0.714

Click this hyperlink while viewing on your computer to access
6 additional CA HAZNET: record(s) in the EDR Site Report.

Additional Info:

Year:	1994
Gen EPA ID:	CAD982026114
Shipment Date:	19941215
Creation Date:	3/28/1996 0:00:00
Receipt Date:	19941215
Manifest ID:	93630870
Trans EPA ID:	CAL922125668
Trans Name:	Not reported
Trans 2 EPA ID:	Not reported
Trans 2 Name:	Not reported
TSDF EPA ID:	CAD097030993
Trans Name:	Not reported
TSDF Alt EPA ID:	CAD097030993
TSDF Alt Name:	Not reported
Waste Code Description:	132 - Aqueous solution w/metals (< restricted levels and see waste code 121 for a list of metals
RCRA Code:	D007
Meth Code:	T01 - Treatment, Tank
Quantity Tons:	0
Waste Quantity:	350
Quantity Unit:	*

BROCK BUS LINES INC (Continued) **1000172612**

Additional Code 1:	Not reported
Additional Code 2:	Not reported
Additional Code 3:	Not reported
Additional Code 4:	Not reported
Additional Code 5:	Not reported
Shipment Date:	19941208
Creation Date:	3/28/1996 0:00:00
Receipt Date:	19941208
Manifest ID:	93696205
Trans EPA ID:	CAD982359671
Trans Name:	Not reported
Trans 2 EPA ID:	Not reported
Trans 2 Name:	Not reported
TSDF EPA ID:	CAD000088252
Trans Name:	Not reported
TSDF Alt EPA ID:	CAD000088252
TSDF Alt Name:	Not reported
Waste Code Description:	611 - Contaminated soil from site clean-ups
RCRA Code:	Not reported
Meth Code:	H01 - Transfer Station
Quantity Tons:	0.2
Waste Quantity:	400
Quantity Unit:	P
Additional Code 1:	Not reported
Additional Code 2:	Not reported
Additional Code 3:	Not reported
Additional Code 4:	Not reported
Additional Code 5:	Not reported
Shipment Date:	19940914
Creation Date:	3/26/1996 0:00:00
Receipt Date:	19940914
Manifest ID:	93630831
Trans EPA ID:	CAL922125668
Trans Name:	Not reported
Trans 2 EPA ID:	Not reported
Trans 2 Name:	Not reported
TSDF EPA ID:	CAT080033681
Trans Name:	Not reported
TSDF Alt EPA ID:	CAT080033681
TSDF Alt Name:	Not reported
Waste Code Description:	132 - Aqueous solution w/metals (< restricted levels and see waste code 121 for a list of metals
RCRA Code:	D007
Meth Code:	R01 - Recycler
Quantity Tons:	1.6054
Waste Quantity:	385
Quantity Unit:	G
Additional Code 1:	Not reported
Additional Code 2:	Not reported
Additional Code 3:	Not reported
Additional Code 4:	Not reported
Additional Code 5:	Not reported
Shipment Date:	19940512
Creation Date:	10/5/1995 0:00:00

BROCK BUS LINES INC (Continued) **1000172612**

Receipt Date:	19940512
Manifest ID:	93313356
Trans EPA ID:	CAD982359671
Trans Name:	Not reported
Trans 2 EPA ID:	Not reported
Trans 2 Name:	Not reported
TSDF EPA ID:	CAD099452708
Trans Name:	Not reported
TSDF Alt EPA ID:	Not reported
TSDF Alt Name:	Not reported
Waste Code Description:	343 - Unspecified organic liquid mixture
RCRA Code:	Not reported
Meth Code:	R01 - Recycler
Quantity Tons:	0.34
Waste Quantity:	100
Quantity Unit:	G
Additional Code 1:	Not reported
Additional Code 2:	Not reported
Additional Code 3:	Not reported
Additional Code 4:	Not reported
Additional Code 5:	Not reported

Shipment Date:	19940426
Creation Date:	3/25/1996 0:00:00
Receipt Date:	19940426
Manifest ID:	93313411
Trans EPA ID:	CAD982359671
Trans Name:	Not reported
Trans 2 EPA ID:	Not reported
Trans 2 Name:	Not reported
TSDF EPA ID:	CAD000088252
Trans Name:	Not reported
TSDF Alt EPA ID:	CAD000088252
TSDF Alt Name:	Not reported
Waste Code Description:	611 - Contaminated soil from site clean-ups
RCRA Code:	Not reported
Meth Code:	H01 - Transfer Station
Quantity Tons:	0.2
Waste Quantity:	400
Quantity Unit:	P
Additional Code 1:	Not reported
Additional Code 2:	Not reported
Additional Code 3:	Not reported
Additional Code 4:	Not reported
Additional Code 5:	Not reported

Shipment Date:	19940422
Creation Date:	3/25/1996 0:00:00
Receipt Date:	19940422
Manifest ID:	93313420
Trans EPA ID:	CAD982359671
Trans Name:	Not reported
Trans 2 EPA ID:	Not reported
Trans 2 Name:	Not reported
TSDF EPA ID:	CAD099452708
Trans Name:	Not reported
TSDF Alt EPA ID:	CAD099452708

BROCK BUS LINES INC (Continued) **1000172612**

TSDF Alt Name:	Not reported
Waste Code Description:	343 - Unspecified organic liquid mixture
RCRA Code:	Not reported
Meth Code:	R01 - Recycler
Quantity Tons:	0.374
Waste Quantity:	110
Quantity Unit:	G
Additional Code 1:	Not reported
Additional Code 2:	Not reported
Additional Code 3:	Not reported
Additional Code 4:	Not reported
Additional Code 5:	Not reported
Shipment Date:	19940228
Creation Date:	9/15/1995 0:00:00
Receipt Date:	19940228
Manifest ID:	93364322
Trans EPA ID:	CAT080016116
Trans Name:	Not reported
Trans 2 EPA ID:	Not reported
Trans 2 Name:	Not reported
TSDF EPA ID:	CAT080013352
Trans Name:	Not reported
TSDF Alt EPA ID:	CAT080013352
TSDF Alt Name:	Not reported
Waste Code Description:	134 - Aqueous solution with <10% total organic residues
RCRA Code:	D039
Meth Code:	R01 - Recycler
Quantity Tons:	3.57
Waste Quantity:	850
Quantity Unit:	G
Additional Code 1:	Not reported
Additional Code 2:	Not reported
Additional Code 3:	Not reported
Additional Code 4:	Not reported
Additional Code 5:	Not reported

Additional Info:

Year:	1995
Gen EPA ID:	CAD982026114
Shipment Date:	19951213
Creation Date:	7/26/1996 0:00:00
Receipt Date:	19951215
Manifest ID:	95376642
Trans EPA ID:	CAD980814883
Trans Name:	Not reported
Trans 2 EPA ID:	Not reported
Trans 2 Name:	Not reported
TSDF EPA ID:	CAT000646117
Trans Name:	Not reported
TSDF Alt EPA ID:	Not reported
TSDF Alt Name:	Not reported
Waste Code Description:	352 - Other organic solids
RCRA Code:	Not reported
Meth Code:	D80 - Disposal, Land Fill
Quantity Tons:	12.642

BROCK BUS LINES INC (Continued) **1000172612**

Waste Quantity:	15
Quantity Unit:	Y
Additional Code 1:	Not reported
Additional Code 2:	Not reported
Additional Code 3:	Not reported
Additional Code 4:	Not reported
Additional Code 5:	Not reported
Shipment Date:	19951107
Creation Date:	7/26/1996 0:00:00
Receipt Date:	19951109
Manifest ID:	95570724
Trans EPA ID:	CAT080016116
Trans Name:	Not reported
Trans 2 EPA ID:	Not reported
Trans 2 Name:	Not reported
TSDF EPA ID:	CAT080013352
Trans Name:	Not reported
TSDF Alt EPA ID:	Not reported
TSDF Alt Name:	Not reported
Waste Code Description:	221 - Waste oil and mixed oil
RCRA Code:	Not reported
Meth Code:	R01 - Recycler
Quantity Tons:	3.04
Waste Quantity:	800
Quantity Unit:	G
Additional Code 1:	Not reported
Additional Code 2:	Not reported
Additional Code 3:	Not reported
Additional Code 4:	Not reported
Additional Code 5:	Not reported
Shipment Date:	19950818
Creation Date:	4/2/1996 0:00:00
Receipt Date:	19950818
Manifest ID:	95534873
Trans EPA ID:	CAL922125668
Trans Name:	Not reported
Trans 2 EPA ID:	Not reported
Trans 2 Name:	Not reported
TSDF EPA ID:	CAD097080993
Trans Name:	Not reported
TSDF Alt EPA ID:	CAD097030993
TSDF Alt Name:	Not reported
Waste Code Description:	132 - Aqueous solution w/metals (< restricted levels and see waste code 121 for a list of metals
RCRA Code:	D007
Meth Code:	R01 - Recycler
Quantity Tons:	1.0425
Waste Quantity:	250
Quantity Unit:	G
Additional Code 1:	Not reported
Additional Code 2:	Not reported
Additional Code 3:	Not reported
Additional Code 4:	Not reported
Additional Code 5:	Not reported

BROCK BUS LINES INC (Continued) **1000172612**

Shipment Date:	19950613
Creation Date:	4/2/1996 0:00:00
Receipt Date:	19950619
Manifest ID:	95165483
Trans EPA ID:	CAT080016116
Trans Name:	Not reported
Trans 2 EPA ID:	Not reported
Trans 2 Name:	Not reported
TSDF EPA ID:	CAT080013352
Trans Name:	Not reported
TSDF Alt EPA ID:	CAT080013352
TSDF Alt Name:	Not reported
Waste Code Description:	221 - Waste oil and mixed oil
RCRA Code:	Not reported
Meth Code:	R01 - Recycler
Quantity Tons:	2.09
Waste Quantity:	550
Quantity Unit:	G
Additional Code 1:	Not reported
Additional Code 2:	Not reported
Additional Code 3:	Not reported
Additional Code 4:	Not reported
Additional Code 5:	Not reported

Shipment Date:	19950417
Creation Date:	10/23/1995 0:00:00
Receipt Date:	19950417
Manifest ID:	93630872
Trans EPA ID:	CAL922125668
Trans Name:	Not reported
Trans 2 EPA ID:	Not reported
Trans 2 Name:	Not reported
TSDF EPA ID:	CAT080013352
Trans Name:	Not reported
TSDF Alt EPA ID:	CAT080013352
TSDF Alt Name:	Not reported
Waste Code Description:	132 - Aqueous solution w/metals (< restricted levels and see waste code 121 for a list of metals
RCRA Code:	D007
Meth Code:	R01 - Recycler
Quantity Tons:	1.4595
Waste Quantity:	350
Quantity Unit:	G
Additional Code 1:	Not reported
Additional Code 2:	Not reported
Additional Code 3:	Not reported
Additional Code 4:	Not reported
Additional Code 5:	Not reported

Shipment Date:	19950119
Creation Date:	3/28/1996 0:00:00
Receipt Date:	19950119
Manifest ID:	93696253
Trans EPA ID:	CAD982359671
Trans Name:	Not reported
Trans 2 EPA ID:	Not reported
Trans 2 Name:	Not reported

BROCK BUS LINES INC (Continued) **1000172612**

TSDF EPA ID:	CAD000088252
Trans Name:	Not reported
TSDF Alt EPA ID:	Not reported
TSDF Alt Name:	Not reported
Waste Code Description:	611 - Contaminated soil from site clean-ups
RCRA Code:	Not reported
Meth Code:	H01 - Transfer Station
Quantity Tons:	0.05
Waste Quantity:	100
Quantity Unit:	P
Additional Code 1:	Not reported
Additional Code 2:	Not reported
Additional Code 3:	Not reported
Additional Code 4:	Not reported
Additional Code 5:	Not reported

Shipment Date:	19950106
Creation Date:	3/28/1996 0:00:00
Receipt Date:	19950106
Manifest ID:	93631033
Trans EPA ID:	CAL922125668
Trans Name:	Not reported
Trans 2 EPA ID:	Not reported
Trans 2 Name:	Not reported
TSDF EPA ID:	CAD097030993
Trans Name:	Not reported
TSDF Alt EPA ID:	CAD097030993
TSDF Alt Name:	Not reported
Waste Code Description:	132 - Aqueous solution w/metals (< restricted levels and see waste code 121 for a list of metals
RCRA Code:	D007
Meth Code:	T01 - Treatment, Tank
Quantity Tons:	1.3761
Waste Quantity:	330
Quantity Unit:	G
Additional Code 1:	Not reported
Additional Code 2:	Not reported
Additional Code 3:	Not reported
Additional Code 4:	Not reported
Additional Code 5:	Not reported

Additional Info:

Year:	1993
Gen EPA ID:	CAD982026114

Shipment Date:	19931015
Creation Date:	9/13/1995 0:00:00
Receipt Date:	Not reported
Manifest ID:	92758721
Trans EPA ID:	CAD982359671
Trans Name:	Not reported
Trans 2 EPA ID:	Not reported
Trans 2 Name:	Not reported
TSDF EPA ID:	CAD000088252
Trans Name:	Not reported
TSDF Alt EPA ID:	Not reported
TSDF Alt Name:	Not reported

BROCK BUS LINES INC (Continued) **1000172612**

Waste Code Description:	611 - Contaminated soil from site clean-ups
RCRA Code:	Not reported
Meth Code:	- Not reported
Quantity Tons:	0.3857
Waste Quantity:	350
Quantity Unit:	L
Additional Code 1:	Not reported
Additional Code 2:	Not reported
Additional Code 3:	Not reported
Additional Code 4:	Not reported
Additional Code 5:	Not reported
Shipment Date:	19930806
Creation Date:	9/12/1995 0:00:00
Receipt Date:	19930806
Manifest ID:	92758623
Trans EPA ID:	CAD982359671
Trans Name:	Not reported
Trans 2 EPA ID:	Not reported
Trans 2 Name:	Not reported
TSDF EPA ID:	CAD000088252
Trans Name:	Not reported
TSDF Alt EPA ID:	Not reported
TSDF Alt Name:	Not reported
Waste Code Description:	611 - Contaminated soil from site clean-ups
RCRA Code:	Not reported
Meth Code:	H01 - Transfer Station
Quantity Tons:	0.551
Waste Quantity:	500
Quantity Unit:	L
Additional Code 1:	Not reported
Additional Code 2:	Not reported
Additional Code 3:	Not reported
Additional Code 4:	Not reported
Additional Code 5:	Not reported
Shipment Date:	19930326
Creation Date:	9/1/1995 0:00:00
Receipt Date:	19930326
Manifest ID:	92758433
Trans EPA ID:	CAD982359671
Trans Name:	Not reported
Trans 2 EPA ID:	Not reported
Trans 2 Name:	Not reported
TSDF EPA ID:	CAD099452708
Trans Name:	Not reported
TSDF Alt EPA ID:	Not reported
TSDF Alt Name:	Not reported
Waste Code Description:	222 - Oil/water separation sludge
RCRA Code:	Not reported
Meth Code:	R01 - Recycler
Quantity Tons:	0.6255
Waste Quantity:	150
Quantity Unit:	G
Additional Code 1:	Not reported
Additional Code 2:	Not reported
Additional Code 3:	Not reported

BROCK BUS LINES INC (Continued) **1000172612**

Additional Code 4:	Not reported
Additional Code 5:	Not reported
Shipment Date:	19930325
Creation Date:	9/6/1995 0:00:00
Receipt Date:	19930325
Manifest ID:	92758422
Trans EPA ID:	CAD982359671
Trans Name:	Not reported
Trans 2 EPA ID:	Not reported
Trans 2 Name:	Not reported
TSDF EPA ID:	CAD000085252
Trans Name:	Not reported
TSDF Alt EPA ID:	Not reported
TSDF Alt Name:	Not reported
Waste Code Description:	611 - Contaminated soil from site clean-ups
RCRA Code:	Not reported
Meth Code:	H01 - Transfer Station
Quantity Tons:	3.6
Waste Quantity:	7200
Quantity Unit:	P
Additional Code 1:	Not reported
Additional Code 2:	Not reported
Additional Code 3:	Not reported
Additional Code 4:	Not reported
Additional Code 5:	Not reported

WIP:

Name:	BROCK BUS LINES
Address:	722 W Wilson Ave
City,State,Zip:	GLENDALE, CA 91203
Region:	4
File Number:	113.0203
File Status:	**Active**
Staff:	MZAIDI
Facility Suite:	Not reported

CERS:

Name:	FUELING STATION BROCK BUS LINE
Address:	722 WILSON AVE W
City,State,Zip:	GLENDALE, CA 91203
Site ID:	256451
CERS ID:	T0603700195
CERS Description:	Cleanup Program Site

Affiliation:

Affiliation Type Desc:	Regional Board Caseworker
Entity Name:	JEFFREY HU - LOS ANGELES RWQCB (REGION 4)
Entity Title:	Not reported
Affiliation Address:	320 W. 4TH ST., SUITE 200
Affiliation City:	LOS ANGELES
Affiliation State:	CA
Affiliation Country:	Not reported
Affiliation Zip:	Not reported
Affiliation Phone:	Not reported
Affiliation Type Desc:	Local Agency Caseworker

BROCK BUS LINES INC (Continued) **1000172612**

Entity Name:	UNK - GLENDALE, CITY OF
Entity Title:	Not reported
Affiliation Address:	Not reported
Affiliation City:	r4 UNKNOWN
Affiliation State:	CA
Affiliation Country:	Not reported
Affiliation Zip:	Not reported
Affiliation Phone:	Not reported

HWTS:

Name:	BROCK BUS LINES INC
Address:	722 W WILSON AVE
Address 2:	Not reported
City,State,Zip:	GLENDALE, CA 912030000
EPA ID:	CAD982026114
Inactive Date:	06/30/1996
Create Date:	03/01/1988
Last Act Date:	07/10/2001
Mailing Name:	Not reported
Mailing Address:	1516 LYNGLEN DR
Mailing Address 2:	Not reported
Mailing City,State,Zip:	GLENDALE, CA 912062717
Owner Name:	--
Owner Address:	--
Owner Address 2:	Not reported
Owner City,State,Zip:	--, 99 --
Contact Name:	INACTIVE PER 1996 FEES FORM
Contact Address:	722 W WILSON AVE
Contact Address 2:	Not reported
City,State,Zip:	GLENDALE, CA 912030000

W211 **BROCK BUS LINES** **CA ENF** **S102430497**
SSE **722 WILSON** **CA HIST CORTESE** **N/A**
1/8-1/4 **GLENDALE, CA 91203**
0.177 mi.
934 ft. **Site 6 of 7 in cluster W**

Relative:
Higher

Actual:
475 ft.

ENF:

Name:	BROCK BUS LINES
Address:	722 WILSON
City,State,Zip:	GLENDALE, CA 91203
Region:	4
Facility Id:	210495
Agency Name:	Brock Bus Lines
Place Type:	Facility
Place Subtype:	Not reported
Facility Type:	Not reported
Agency Type:	Privately-Owned Business
# Of Agencies:	1
Place Latitude:	34.147933
Place Longitude:	-118.270935
SIC Code 1:	Not reported
SIC Desc 1:	Not reported
SIC Code 2:	Not reported
SIC Desc 2:	Not reported
SIC Code 3:	Not reported

BROCK BUS LINES (Continued) **S102430497**

SIC Desc 3:	Not reported
NAICS Code 1:	Not reported
NAICS Desc 1:	Not reported
NAICS Code 2:	Not reported
NAICS Desc 2:	Not reported
NAICS Code 3:	Not reported
NAICS Desc 3:	Not reported
# Of Places:	1
Source Of Facility:	Reg Meas
Design Flow:	Not reported
Threat To Water Quality:	Not reported
Complexity:	Not reported
Pretreatment:	Not reported
Facility Waste Type:	Not reported
Facility Waste Type 2:	Not reported
Facility Waste Type 3:	Not reported
Facility Waste Type 4:	Not reported
Program:	WIP
Program Category1:	MONITORING
Program Category2:	MONITORING
# Of Programs:	1
WDID:	4WIP1130203
Reg Measure Id:	156348
Reg Measure Type:	Unregulated
Region:	4
Order #:	Not reported
Npdes# CA#:	Not reported
Major-Minor:	Not reported
Npdes Type:	Not reported
Reclamation:	Not reported
Dredge Fill Fee:	Not reported
301H:	Not reported
Application Fee Amt Received:	Not reported
Status:	Never Active
Status Date:	02/20/2013
Effective Date:	Not reported
Expiration/Review Date:	Not reported
Termination Date:	Not reported
WDR Review - Amend:	Not reported
WDR Review - Revise/Renew:	Not reported
WDR Review - Rescind:	Not reported
WDR Review - No Action Required:	Not reported
WDR Review - Pending:	Not reported
WDR Review - Planned:	Not reported
Status Enrollee:	N
Individual/General:	I
Fee Code:	Not reported
Direction/Voice:	Passive
Enforcement Id(EID):	226099
Region:	4
Order / Resolution Number:	LT920106
Enforcement Action Type:	13267 Letter
Effective Date:	01/06/1992
Adoption/Issuance Date:	Not reported
Achieve Date:	Not reported
Termination Date:	Not reported
ACL Issuance Date:	Not reported

BROCK BUS LINES (Continued) **S102430497**

EPL Issuance Date:	Not reported
Status:	Historical
Title:	Enforcement - 4WIP1130203
Description:	Not reported
Program:	WIP
Latest Milestone Completion Date:	Not reported
# Of Programs1:	1
Total Assessment Amount:	0
Initial Assessed Amount:	0
Liability $ Amount:	0
Project $ Amount:	0
Liability $ Paid:	0
Project $ Completed:	0
Total $ Paid/Completed Amount:	0

HIST CORTESE:

edr_fname:	FUELING STATION BROCK BUS
edr_fadd1:	722 WILSON
City,State,Zip:	GLENDALE, CA 91203
Region:	CORTESE
Facility County Code:	19
Reg By:	LTNKA
Reg Id:	113.0203

U212 **7TH LEVEL** **CA WIP** **S106769441**
South **5225 W SAN FERNANDO RD** **N/A**
1/8-1/4 **LOS ANGELES, CA 90039**
0.180 mi.
953 ft. **Site 3 of 3 in cluster U**

Relative: **Lower**
Actual: **462 ft.**

WIP:

Name:	7TH LEVEL
Address:	5225 W San Fernando Rd
City,State,Zip:	LOS ANGELES, CA 90039
Region:	4
File Number:	113.0450
File Status:	**Historical**
Staff:	MH
Facility Suite:	Not reported

Y213 **S & S JEWELRY** **CA HAZMAT** **S123551606**
SW **5301 N EXCHANGE ST UN A** **N/A**
1/8-1/4 **LOS ANGELES, CA 90039**
0.181 mi.
956 ft. **Site 1 of 13 in cluster Y**

Relative: **Lower**
Actual: **453 ft.**

LOS ANGELES HM:

Name:	S & S JEWELRY
Address:	5301 N EXCHANGE ST UN A
City,State,Zip:	LOS ANGELES, CA 90039
Facility ID:	FA0035178
Last Run Date:	06/01/2019
Status:	INACTIVE

Y214
SW
1/8-1/4
0.181 mi.
956 ft.

ELEGANTE
5301 N EXCHANGE ST UN B
LOS ANGELES, CA 90039

CA HAZMAT **S123551607**
N/A

Site 2 of 13 in cluster Y

Relative:
Lower

Actual:
453 ft.

LOS ANGELES HM:

Name:	ELEGANTE
Address:	5301 N EXCHANGE ST UN B
City,State,Zip:	LOS ANGELES, CA 90039
Facility ID:	FA0035181
Last Run Date:	06/01/2019
Status:	INACTIVE

Y215
SW
1/8-1/4
0.181 mi.
956 ft.

TRADE ROTARY CORP.
5301 EXCHANGE ST
LOS ANGELES, CA 90039

CA WIP **S103992458**
N/A

Site 3 of 13 in cluster Y

Relative:
Lower

Actual:
453 ft.

WIP:

Name:	TRADE ROTARY CORP.
Address:	5301 Exchange St
City,State,Zip:	LOS ANGELES, CA 90039
Region:	4
File Number:	109.0390
File Status:	**Historical**
Staff:	LM
Facility Suite:	Not reported

Z216
SSE
1/8-1/4
0.181 mi.
958 ft.

FORMER DRILUBE FACILITY
716/718 WEST WILSON AVENUE
GLENDALE, CA 91203

RCRA-LQG **1012176237**
CAR000201301

Site 1 of 4 in cluster Z

Relative:
Higher

Actual:
477 ft.

RCRA-LQG:

Date Form Received by Agency:	2010-06-22 00:00:00.0
Handler Name:	FORMER DRILUBE FACILITY
Handler Address:	716/718 WEST WILSON AVENUE
Handler City,State,Zip:	GLENDALE, CA 91203
EPA ID:	CAR000201301
Contact Name:	BOB FITZGERALD
Contact Address:	HAWTHORNE STREET (SFD-7-4)
Contact City,State,Zip:	SAN FRANCISCO, CA 94105
Contact Telephone:	415-947-4171
Contact Fax:	Not reported
Contact Email:	FITZGERALD.BOB@EPA.GOV
Contact Title:	US EPA SUPERFUND PROJECT
EPA Region:	09
Land Type:	Private
Federal Waste Generator Description:	Large Quantity Generator
Non-Notifier:	Not reported
Biennial Report Cycle:	2009
Accessibility:	Not reported
Active Site Indicator:	Handler Activities
State District Owner:	Not reported
State District:	Not reported

FORMER DRILUBE FACILITY (Continued) **1012176237**

Mailing Address:	HAWTHORNE STREET (SFD-7-4)
Mailing City,State,Zip:	SAN FRANCISCO, CA 94105
Owner Name:	HOVSEP DER BOGHOSSIAN
Owner Type:	Private
Operator Name:	BOB FITZGERALD
Operator Type:	Federal
Short-Term Generator Activity:	Yes
Importer Activity:	No
Mixed Waste Generator:	No
Transporter Activity:	No
Transfer Facility Activity:	No
Recycler Activity with Storage:	No
Small Quantity On-Site Burner Exemption:	No
Smelting Melting and Refining Furnace Exemption:	No
Underground Injection Control:	No
Off-Site Waste Receipt:	No
Universal Waste Indicator:	No
Universal Waste Destination Facility:	No
Federal Universal Waste:	No
Active Site Fed-Reg Treatment Storage and Disposal Facility:	Not reported
Active Site Converter Treatment storage and Disposal Facility:	Not reported
Active Site State-Reg Treatment Storage and Disposal Facility:	Not reported
Active Site State-Reg Handler:	---
Federal Facility Indicator:	The site is federally-operated
Hazardous Secondary Material Indicator:	NN
Sub-Part K Indicator:	Not reported
Commercial TSD Indicator:	No
Treatment Storage and Disposal Type:	Not reported
2018 GPRA Permit Baseline:	Not on the Baseline
2018 GPRA Renewals Baseline:	Not on the Baseline
Permit Renewals Workload Universe:	Not reported
Permit Workload Universe:	Not reported
Permit Progress Universe:	Not reported
Post-Closure Workload Universe:	Not reported
Closure Workload Universe:	Not reported
202 GPRA Corrective Action Baseline:	No
Corrective Action Workload Universe:	No
Subject to Corrective Action Universe:	No
Non-TSDFs Where RCRA CA has Been Imposed Universe:	No
TSDFs Potentially Subject to CA Under 3004 (u)/(v) Universe:	No
TSDFs Only Subject to CA under Discretionary Auth Universe:	No
Corrective Action Priority Ranking:	No NCAPS ranking
Environmental Control Indicator:	No
Institutional Control Indicator:	No
Human Exposure Controls Indicator:	N/A
Groundwater Controls Indicator:	N/A
Operating TSDF Universe:	Not reported
Full Enforcement Universe:	Not reported
Significant Non-Complier Universe:	No
Unaddressed Significant Non-Complier Universe:	No
Addressed Significant Non-Complier Universe:	No
Significant Non-Complier With a Compliance Schedule Universe:	No
Financial Assurance Required:	Not reported
Handler Date of Last Change:	2010-10-06 16:38:05.0
Recognized Trader-Importer:	No
Recognized Trader-Exporter:	No
Importer of Spent Lead Acid Batteries:	No

FORMER DRILUBE FACILITY (Continued) **1012176237**

Exporter of Spent Lead Acid Batteries: No
Recycler Activity Without Storage: Not reported
Manifest Broker: Not reported
Sub-Part P Indicator: Not reported

Biennial: List of Years
Year: 2009

Click Here for Biennial Reporting System Data:

Hazardous Waste Summary:
Waste Code: D007
Waste Description: CHROMIUM

Handler - Owner Operator:
Owner/Operator Indicator: Owner
Owner/Operator Name: HOVSEP DER BOGHOSSIAN
Legal Status: Private
Date Became Current: 2008-06-27 00:00:00.
Date Ended Current: Not reported
Owner/Operator Address: PO BOX 10817
Owner/Operator City,State,Zip: GLENDALE, CA 91209
Owner/Operator Telephone: 213-305-8434
Owner/Operator Telephone Ext: Not reported
Owner/Operator Fax: Not reported
Owner/Operator Email: Not reported

Owner/Operator Indicator: Operator
Owner/Operator Name: EPA REGION 9 SUPERFUND PROJECT
Legal Status: Federal
Date Became Current: 2008-06-27 00:00:00.
Date Ended Current: Not reported
Owner/Operator Address: Not reported
Owner/Operator City,State,Zip: Not reported
Owner/Operator Telephone: Not reported
Owner/Operator Telephone Ext: Not reported
Owner/Operator Fax: Not reported
Owner/Operator Email: Not reported

Owner/Operator Indicator: Owner
Owner/Operator Name: HOVSEP DER BOGHOSSIAN
Legal Status: Private
Date Became Current: 2008-06-27 00:00:00.
Date Ended Current: Not reported
Owner/Operator Address: P.O. BOX 10817
Owner/Operator City,State,Zip: GLENDALE, CA 91209
Owner/Operator Telephone: Not reported
Owner/Operator Telephone Ext: Not reported
Owner/Operator Fax: Not reported
Owner/Operator Email: Not reported

Owner/Operator Indicator: Operator
Owner/Operator Name: BOB FITZGERALD
Legal Status: Federal
Date Became Current: 2009-04-01 00:00:00.
Date Ended Current: Not reported

FORMER DRILUBE FACILITY (Continued) **1012176237**

Owner/Operator Address: Not reported
Owner/Operator City,State,Zip: Not reported
Owner/Operator Telephone: Not reported
Owner/Operator Telephone Ext: Not reported
Owner/Operator Fax: Not reported
Owner/Operator Email: Not reported

Historic Generators:
Receive Date: 2010-06-22 00:00:00.0
Handler Name: FORMER DRILUBE FACILITY
Federal Waste Generator Description: Large Quantity Generator
State District Owner: Not reported
Large Quantity Handler of Universal Waste: No
Recognized Trader Importer: No
Recognized Trader Exporter: No
Spent Lead Acid Battery Importer: No
Spent Lead Acid Battery Exporter: No
Current Record: Yes
Non Storage Recycler Activity: Not reported
Electronic Manifest Broker: Not reported

Receive Date: 2009-06-30 00:00:00.0
Handler Name: FORMER DRILUBE FACILITY
Federal Waste Generator Description: Large Quantity Generator
State District Owner: Not reported
Large Quantity Handler of Universal Waste: No
Recognized Trader Importer: No
Recognized Trader Exporter: No
Spent Lead Acid Battery Importer: No
Spent Lead Acid Battery Exporter: No
Current Record: No
Non Storage Recycler Activity: Not reported
Electronic Manifest Broker: Not reported

List of NAICS Codes and Descriptions:
NAICS Code: 332813
NAICS Description: ELECTROPLATING, PLATING, POLISHING, ANODIZING, AND COLORING

Facility Has Received Notices of Violations:
Violations: No Violations Found

Evaluation Action Summary:
Evaluations: No Evaluations Found

V217 **SOUTH COAST FIBERS, INC** **CA AST** **A100424663**
WNW **4560 W DORAN ST** **N/A**
1/8-1/4 **LOS ANGELES, CA 90039**
0.185 mi.
977 ft. **Site 3 of 12 in cluster V**

Relative: AST:
Lower
Name: SOUTH COAST FIBERS, INC
Actual: Address: 4560 W DORAN ST
448 ft. City/Zip: LOS ANGELES,90039
Certified Unified Program Agencies: Not reported

SOUTH COAST FIBERS, INC (Continued) **A100424663**

Owner:	SOUTH COAST RECYCLING INC
Total Gallons:	Not reported
CERSID:	10241911
Facility ID:	FA0003746
Business Name:	SOUTH COAST FIBERS, INC
Phone:	(213) 245-5133
Fax:	818 552 8814
Mailing Address:	4560 W DORAN ST
Mailing Address City:	LOS ANGELES
Mailing Address State:	CA
Mailing Address Zip Code:	90039
Operator Name:	John Gasparian
Operator Phone:	818 552 4068
Owner Phone:	323 245 5133
Owner Mail Address:	4560 W Doran St
Owner State:	CA
Owner Zip Code:	90039
Owner Country:	United States
Property Owner Name:	Glendale Metals
Property Owner Phone:	Not reported
Property Owner Mailing Address:	4560 W DORAN ST
Property Owner City:	LOS ANGELES
Property Owner Stat :	CA
Property Owner Zip Code:	90039
Property Owner Country:	United States
EPAID:	CAL000110821

LOS ANGELES AST:

Facility ID:	FA0003746
Name:	SOUTH COAST FIBERS, INC
Address:	4560 W DORAN ST
City,State,Zip:	LOS ANGELES, CA 90039
Last Run Date:	06/01/2019
Status:	ACTIVE

V218 **AMERICAN RECLAMATION CHIPPING AND GRNDNG** **CA SWF/LF** **S110042619**
WNW **4560 DORAN STREET** **CA CERS** **N/A**
1/8-1/4 **LOS ANGELES (CITY), CA 90039**
0.185 mi.
977 ft. **Site 4 of 12 in cluster V**

Relative: **Lower**

Actual: **448 ft.**

SWF/LF (SWIS):

Name:	AMERICAN RECLAMATION CHIPPING AND GRNDNG
Address:	4560 DORAN STREET
City,State,Zip:	LOS ANGELES (CITY), CA 90039
Region:	STATE
Facility ID:	19-AR-1242
SWIS Number:	19-AR-1242
Point of Contact:	Benjamin Escotto
Is Archived:	No
Is Closed Illegal Abandoned:	No
Is Site Inert Debris Engineered Fill:	No
Is Financial Assurances Responsible:	No
Absorbed On:	Not reported
Operational Status:	Active
Absorbed By:	Not reported
Closed Illegal Abandoned Category:	Not reported

AMERICAN RECLAMATION CHIPPING AND GRNDNG (Continued) **S110042619**

EPA Federal Registry ID:	Not reported
ARB District:	South Coast
SWRCB Region:	Los Angeles
Local Government:	Los Angeles County (Unincorporated)
Reporting Agency Legal Name:	City of Los Angeles
Reporting Agency Department:	Los Angeles Dept of Building & Safety, Local Enforcement Agency Program
Enforcing Agency Legal Name:	City of Los Angeles
Enforcing Agency Department:	Los Angeles Dept of Building & Safety, Local Enforcement Agency Program
Regulation Status:	Permitted

Activity:

SWIS Number:	19-AR-1242
Site Name:	American Reclamation Chipping and Grndng
Activity:	Medium Volume C&D Wood Debris Chipping and Grinding Facility
Activity Is Archived:	No
Category:	Transfer/Processing
Activity Classification:	Solid Waste Facility
WDR Number:	Not reported
WDR Landfill Class:	Not reported
Cease Operation:	Not reported
Cease Operation Type:	Not reported
Inspection Frequency:	Monthly
Throughput:	499
Throughput Units:	Tons per day
Remaining Capacity:	Not reported
Remaining Capacity Date:	Not reported
Capacity:	182500
Capacity Units:	Tons per year
Total Acreage:	0.6
Disposal Acreage:	Not reported
Permitted Elevation:	Not reported
Permitted Elevation Type:	Not reported
Permitted Depth:	Not reported
Permitted Depth Type:	Not reported
Point of Contact:	Benjamin Escotto
Site Operational Status:	Active
Site Regulatory Status:	Permitted
Site Is Archived:	No
Is Closed Illegal Abandoned:	No
Is Site Inert Debris Engineered Fill:	No
Is Financial Assurances Responsible:	No
Absorbed On:	Not reported
Absorbed By:	Not reported
Closed Illegal Abandoned Category:	Not reported
EPA Federal Registry ID:	Not reported
County:	Los Angeles
ARB District:	South Coast
SWRCB Region:	Los Angeles
Local Government:	Los Angeles County (Unincorporated)
Street Address:	4560 Doran Street
City:	Los Angeles (City)
State:	CA
ZIP Code:	90039
Reporting Agency Legal Name:	City of Los Angeles
Reporting Agency Department:	Los Angeles Dept of Building & Safety, Local Enforcement Agency Program

AMERICAN RECLAMATION CHIPPING AND GRNDNG (Continued) **S110042619**

Enforcing Agency Legal Name:	City of Los Angeles
Enforcing Agency Department:	Los Angeles Dept of Building & Safety, Local Enforcement Agency Program

Operator:

SWIS Number:	19-AR-1242
Site Name:	American Reclamation Chipping and Grndng
Site Operational Status:	Active
Site Type:	Non-Disposal Only
Site Regulatory Status:	Permitted
Latitude:	34.15291
Longitude:	-118.2766
Is Archived:	No
Operator:	American Reclamation, Inc.
Started On:	9/30/2009
Contact Name:	Not reported
Contact Title:	Not reported
Contact Email:	Not reported
Contact Phone:	(818) 245-0125
Street Address:	John R. Gasparian 4560 Doran St.
Operator City:	Los Angeles
Operator State:	CA
Operator Zip:	90039

Owner:

SWIS Number:	19-AR-1242
Owner:	Glendale Metals and Recycling, Inc.
Owner Address:	John R. Gasparian 4560 Doran St.
Owner City:	Los Angeles
Owner State:	CA
Owner Zip:	90039
Site Name:	American Reclamation Chipping and Grndng
Site Operational Status:	Active
Site Type:	Non-Disposal Only
Site Regulatory Status:	Permitted
Latitude:	34.15291
Longitude:	-118.2766
Is Archived:	No
Started On:	9/30/2009
Contact Name:	Not reported
Contact Title:	Not reported
Contact Email:	Not reported
Contact Phone:	(818) 552-4074

Waste:

SWIS Number:	19-AR-1242
Site Name:	American Reclamation Chipping and Grndng
Activity:	Medium Volume C&D Wood Debris Chipping and Grinding Facility
Waste Type:	Green Materials
Site Is Archived:	No
Site Operational Status:	Active
Site Regulatory Status:	Permitted
Site Type:	Non-Disposal Only
Point of Contact:	Benjamin Escotto
Activity Is Archived:	No
Activity Operational Status:	Active

AMERICAN RECLAMATION CHIPPING AND GRNDNG (Continued) **S110042619**

Activity Regulatory Status:	Permitted
Activity Category:	Transfer/Processing
Activity Classification:	Solid Waste Facility
SWIS Number:	19-AR-1242
Site Name:	American Reclamation Chipping and Grndng
Activity:	Medium Volume C&D Wood Debris Chipping and Grinding Facility
Waste Type:	Wood waste
Site Is Archived:	No
Site Operational Status:	Active
Site Regulatory Status:	Permitted
Site Type:	Non-Disposal Only
Point of Contact:	Benjamin Escotto
Activity Is Archived:	No
Activity Operational Status:	Active
Activity Regulatory Status:	Permitted
Activity Category:	Transfer/Processing
Activity Classification:	Solid Waste Facility

Name:	AMERICAN RECLAMATION CDI PROCESSING FAC.
Address:	4560 DORAN STREET
City,State,Zip:	LOS ANGELES (CITY), CA 90039
Region:	STATE
Facility ID:	19-AR-1241
SWIS Number:	19-AR-1241
Point of Contact:	Benjamin Escotto
Is Archived:	No
Is Closed Illegal Abandoned:	No
Is Site Inert Debris Engineered Fill:	No
Is Financial Assurances Responsible:	No
Absorbed On:	Not reported
Operational Status:	Active
Absorbed By:	Not reported
Closed Illegal Abandoned Category:	Not reported
EPA Federal Registry ID:	Not reported
ARB District:	South Coast
SWRCB Region:	Los Angeles
Local Government:	Los Angeles County (Unincorporated)
Reporting Agency Legal Name:	City of Los Angeles
Reporting Agency Department:	Los Angeles Dept of Building & Safety, Local Enforcement Agency Program
Enforcing Agency Legal Name:	City of Los Angeles
Enforcing Agency Department:	Los Angeles Dept of Building & Safety, Local Enforcement Agency Program
Regulation Status:	Permitted

Activity:

SWIS Number:	19-AR-1241
Site Name:	American Reclamation CDI Processing Fac.
Activity:	Medium Volume CDI Debris Processing Facility
Activity Is Archived:	No
Category:	Transfer/Processing
Activity Classification:	Solid Waste Facility
WDR Number:	Not reported
WDR Landfill Class:	Not reported
Cease Operation:	Not reported
Cease Operation Type:	Not reported

AMERICAN RECLAMATION CHIPPING AND GRNDNG (Continued) **S110042619**

Inspection Frequency:	Monthly
Throughput:	174
Throughput Units:	Tons per day
Remaining Capacity:	Not reported
Remaining Capacity Date:	Not reported
Capacity:	63875
Capacity Units:	Tons per year
Total Acreage:	2.3
Disposal Acreage:	Not reported
Permitted Elevation:	Not reported
Permitted Elevation Type:	Not reported
Permitted Depth:	Not reported
Permitted Depth Type:	Not reported
Point of Contact:	Benjamin Escotto
Site Operational Status:	Active
Site Regulatory Status:	Permitted
Site Is Archived:	No
Is Closed Illegal Abandoned:	No
Is Site Inert Debris Engineered Fill:	No
Is Financial Assurances Responsible:	No
Absorbed On:	Not reported
Absorbed By:	Not reported
Closed Illegal Abandoned Category:	Not reported
EPA Federal Registry ID:	Not reported
County:	Los Angeles
ARB District:	South Coast
SWRCB Region:	Los Angeles
Local Government:	Los Angeles County (Unincorporated)
Street Address:	4560 Doran Street
City:	Los Angeles (City)
State:	CA
ZIP Code:	90039
Reporting Agency Legal Name:	City of Los Angeles
Reporting Agency Department:	Los Angeles Dept of Building & Safety, Local Enforcement Agency Program
Enforcing Agency Legal Name:	City of Los Angeles
Enforcing Agency Department:	Los Angeles Dept of Building & Safety, Local Enforcement Agency Program

Operator:

SWIS Number:	19-AR-1241
Site Name:	American Reclamation CDI Processing Fac.
Site Operational Status:	Active
Site Type:	Non-Disposal Only
Site Regulatory Status:	Permitted
Latitude:	34.15242
Longitude:	-118.2772
Is Archived:	No
Operator:	American Reclamation, Inc.
Started On:	9/30/2009
Contact Name:	Not reported
Contact Title:	Not reported
Contact Email:	Not reported
Contact Phone:	(818) 245-0125
Street Address:	John R. Gasparian 4560 Doran St.
Operator City:	Los Angeles
Operator State:	CA

AMERICAN RECLAMATION CHIPPING AND GRNDNG (Continued) **S110042619**

Operator Zip: 90039

Owner:
SWIS Number: 19-AR-1241
Owner: Glendale Metals and Recycling, Inc.
Owner Address: John R. Gasparian 4560 Doran St.
Owner City: Los Angeles
Owner State: CA
Owner Zip: 90039
Site Name: American Reclamation CDI Processing Fac.
Site Operational Status: Active
Site Type: Non-Disposal Only
Site Regulatory Status: Permitted
Latitude: 34.15242
Longitude: -118.2772
Is Archived: No
Started On: 9/30/2009
Contact Name: Not reported
Contact Title: Not reported
Contact Email: Not reported
Contact Phone: (818) 552-4074

Waste:
SWIS Number: 19-AR-1241
Site Name: American Reclamation CDI Processing Fac.
Activity: Medium Volume CDI Debris Processing Facility
Waste Type: Construction/demolition
Site Is Archived: No
Site Operational Status: Active
Site Regulatory Status: Permitted
Site Type: Non-Disposal Only
Point of Contact: Benjamin Escotto
Activity Is Archived: No
Activity Operational Status: Active
Activity Regulatory Status: Permitted
Activity Category: Transfer/Processing
Activity Classification: Solid Waste Facility

SWIS Number: 19-AR-1241
Site Name: American Reclamation CDI Processing Fac.
Activity: Medium Volume CDI Debris Processing Facility
Waste Type: Inert
Site Is Archived: No
Site Operational Status: Active
Site Regulatory Status: Permitted
Site Type: Non-Disposal Only
Point of Contact: Benjamin Escotto
Activity Is Archived: No
Activity Operational Status: Active
Activity Regulatory Status: Permitted
Activity Category: Transfer/Processing
Activity Classification: Solid Waste Facility

CERS:
Name: AMERICAN RECLAMATION CDI PROCESSING FAC.

AMERICAN RECLAMATION CHIPPING AND GRNDNG (Continued) **S110042619**

Address: 4560 DORAN STREET
City,State,Zip: LOS ANGELES (CITY), CA
Site ID: 506672
CERS ID: 19-AR-1241
CERS Description: Solid Waste and Recycle Sites

Affiliation:
Affiliation Type Desc: Legal Operator
Entity Name: American Reclamation, Inc.
Entity Title: Not reported
Affiliation Address: John R. Gasparian4560 Doran St.
Affiliation City: Los Angeles
Affiliation State: CA
Affiliation Country: Not reported
Affiliation Zip: 90039
Affiliation Phone: 8182450125

Affiliation Type Desc: Legal Owner
Entity Name: Glendale Metals and Recycling, Inc.
Entity Title: Not reported
Affiliation Address: John R. Gasparian4560 Doran St.
Affiliation City: Los Angeles
Affiliation State: CA
Affiliation Country: Not reported
Affiliation Zip: 90039
Affiliation Phone: 8185524074

Name: AMERICAN RECLAMATION CHIPPING AND GRNDNG
Address: 4560 DORAN STREET
City,State,Zip: LOS ANGELES (CITY), CA
Site ID: 506673
CERS ID: 19-AR-1242
CERS Description: Solid Waste and Recycle Sites

Affiliation:
Affiliation Type Desc: Legal Operator
Entity Name: American Reclamation, Inc.
Entity Title: Not reported
Affiliation Address: John R. Gasparian4560 Doran St.
Affiliation City: Los Angeles
Affiliation State: CA
Affiliation Country: Not reported
Affiliation Zip: 90039
Affiliation Phone: 8182450125

Affiliation Type Desc: Legal Owner
Entity Name: Glendale Metals and Recycling, Inc.
Entity Title: Not reported
Affiliation Address: John R. Gasparian4560 Doran St.
Affiliation City: Los Angeles
Affiliation State: CA
Affiliation Country: Not reported
Affiliation Zip: 90039
Affiliation Phone: 8185524074

V219 **AMERICAN RECLAMATION CDI PROCESSING FACILITY** **CA SWF/LF** **S118939121**
WNW **4560 DORAN STREET** **N/A**
1/8-1/4 **LOS ANGELES, CA 90039**
0.185 mi.
977 ft. **Site 5 of 12 in cluster V**

Relative: **Lower**
Actual: **448 ft.**

LOS ANGELES CO. LF:

Name:	AMERICAN RECLAMATION CDI PROCESSING FACILITY
Address:	4560 DORAN STREET
City,State,Zip:	LOS ANGELES, CA 90039
Site ID:	2644
Alt. Site Name:	American Reclamation, Inc.
Alt. Address:	Not reported
Site Contact:	Not reported
Site Contact Phone:	(888) 999-9330
Site Email:	Not reported
Site Website:	http://www.americanreclamationinc.com/
Site Type:	Transfer and Processing Facility
Site SWIS Number:	19-AR-1241
Beginning Operation Date:	Not reported
Ending Operation Date:	Not reported
Local Enforcement Agency:	Los Angeles Dept of Building & Safety
Maximun Depth Fill(Ft):	Not reported
Permitted Capacity:	Not reported
Present Use:	Not reported
Remaining Capacity(Million):	Not reported
Status:	Active
Waste Accepted:	Construction & Demolition;Metals;
Hours of Operation:	Mon to Fri, 7 AM - 5 PM; Sat, 7 AM - 3 PM
Disposal Area (Acre):	Not reported

Detail As Of 01/2014:

Operator Name:	American Reclamation Inc.
Operator Address:	4560 Doran ST.
Operator City/State/Zip:	Los Angeles, CA 90039-1006
Operator Contact:	John Gasparian
Operator Telephone:	(323) 245-5133
Operator Email:	joe@socoastrec.com
Owner Name:	Unknown
Owner Address:	Not reported
Owner City/State/Zip:	Not reported
Owner Contact:	Not reported
Owner Telephone:	Not reported
Owner Email:	Not reported
District:	3
Site Mailing Address:	Not reported

V220 **SOUTH COAST RECYCLING INC.** **CA WDS** **S104733460**
WNW **4560 DORAN ST** **CA WIP** **N/A**
1/8-1/4 **LOS ANGELES, CA 90039**
0.185 mi.
977 ft. **Site 6 of 12 in cluster V**

Relative: **Lower**
Actual: **448 ft.**

WDS:

Name:	SOUTH COAST RECYCLING INC.
Address:	4560 Doran St
City:	LOS ANGELES
Facility ID:	4 19I004889
Facility Type:	Other - Does not fall into the category of Municipal/Domestic, Industrial, Agricultural or Solid Waste (Class I, II or III)

SOUTH COAST RECYCLING INC. (Continued) **S104733460**

Facility Status:	Active - Any facility with a continuous or seasonal discharge that is under Waste Discharge Requirements.
NPDES Number:	CAS000001 The 1st 2 characters designate the state. The remaining 7 are assigned by the Regional Board
Subregion:	4
Facility Telephone:	2132450125
Facility Contact:	John Gasparian
Agency Name:	SOUTH COAST RECYCLING INC.
Agency Address:	4560 Doran Street
Agency City,St,Zip:	Los Angeles 90039
Agency Contact:	John R. Gasparian
Agency Telephone:	3232455133
Agency Type:	Private
SIC Code:	5093
SIC Code 2:	Not reported
Primary Waste Type:	Not reported
Primary Waste:	Not reported
Waste Type2:	Not reported
Waste2:	Not reported
Primary Waste Type:	Not reported
Secondary Waste:	Not reported
Secondary Waste Type:	Not reported
Design Flow:	0
Baseline Flow:	0
Reclamation:	No reclamation requirements associated with this facility.
POTW:	The facility is not a POTW.
Treat To Water:	Minor Threat to Water Quality. A violation of a regional board order should cause a relatively minor impairment of beneficial uses compared to a major or minor threat. Not: All nurds without a TTWQ will be considered a minor threat to water quality unless coded at a higher Level. A Zero (0) may be used to code those NURDS that are found to represent no threat to water quality.
Complexity:	Category C - Facilities having no waste treatment systems, such as cooling water dischargers or thosewho must comply through best management practices, facilities with passive waste treatment and disposal systems, such as septic systems with subsurface disposal, or dischargers having waste storage systems with land disposal such as dairy waste ponds.

WIP:

Name:	SOUTH COAST RECYCLING, INC.
Address:	4560 Doran St
City,State,Zip:	LOS ANGELES, CA 90039-1036
Region:	4
File Number:	113.0418
File Status:	**Historical**
Staff:	RNEVAREZ
Facility Suite:	Not reported

V221 **AAA PAPER STOCK COMPANY** **CA HAULERS** **S101585573**
WNW **4560 DORAN ST** **CA SWEEPS UST** **N/A**
1/8-1/4 **LOS ANGELES, CA 90039** **CA FID UST**
0.185 mi. **CA EMI**
977 ft. **Site 7 of 12 in cluster V**

Relative:
Lower

Actual:
448 ft.

HAULERS:

Name:	AMERICAN RECLAMATION, INC.
Address:	4560 DORAN STREET
City,State,Zip:	LOS ANGELES, CA 90039
Facility ID:	1895607
Facility Phone:	(888) 999-9330
Business Email Address:	johng@socoastrec.com
Contact Person:	John Gasparian
Mailing Address:	4560 Doran Street
Mailing City:	Los Angeles
Mailing State:	CA
Mailing Zip:	90039
Mailing County:	Not reported
Mailing Phone:	(888) 999-9330
Current Status:	Active Business
Current Hauler Status:	Hauler - Registered
Accepting Tires From Public:	No
Regulatory Status Last Changed:	8/31/2017
Business Types:	Other: Recycling Center; Dismantler

SWEEPS UST:

Name:	AAA PAPER STOCK COMPANY
Address:	4560 DORAN ST
City:	LOS ANGELES
Status:	Not reported
Comp Number:	4811
Number:	Not reported
Board Of Equalization:	Not reported
Referral Date:	Not reported
Action Date:	Not reported
Created Date:	Not reported
Owner Tank Id:	Not reported
SWRCB Tank Id:	Not reported
Tank Status:	Not reported
Capacity:	Not reported
Active Date:	Not reported
Tank Use:	Not reported
STG:	Not reported
Content:	Not reported
Number Of Tanks:	Not reported

CA FID UST:

Facility ID:	19025549
Regulated By:	UTNKI
Regulated ID:	Not reported
Cortese Code:	Not reported
SIC Code:	Not reported
Facility Phone:	2132455133
Mail To:	Not reported
Mailing Address:	4560 DORAN ST
Mailing Address 2:	Not reported
Mailing City,St,Zip:	LOS ANGELES 900390000

AAA PAPER STOCK COMPANY (Continued) **S101585573**

Contact: Not reported
Contact Phone: Not reported
DUNs Number: Not reported
NPDES Number: Not reported
EPA ID: Not reported
Comments: Not reported
Status: Inactive

EMI:

Name:	SOUTH COAST FIBERS, INC
Address:	4560 DORAN ST
City,State,Zip:	LOS ANGELES, CA 90039
Year:	1987
County Code:	19
Air Basin:	SC
Facility ID:	56300
Air District Name:	SC
SIC Code:	2621
Air District Name:	SOUTH COAST AQMD
Community Health Air Pollution Info System:	Not reported
Consolidated Emission Reporting Rule:	Not reported
Total Organic Hydrocarbon Gases Tons/Yr:	0
Reactive Organic Gases Tons/Yr:	0
Carbon Monoxide Emissions Tons/Yr:	0
NOX - Oxides of Nitrogen Tons/Yr:	0
SOX - Oxides of Sulphur Tons/Yr:	0
Particulate Matter Tons/Yr:	1
Part. Matter 10 Micrometers and Smllr Tons/Yr:	0

V222 **SOUTH COAST RECYCLING, INC** **CA SWF/LF** **S102279206**
WNW **4560 DORAN STREET** **CA LUST** **N/A**
1/8-1/4 **LOS ANGELES, CA 90039** **CA Cortese**
0.185 mi. **CA LOS ANGELES CO. HMS**
977 ft. **Site 8 of 12 in cluster V** **CA NPDES**
Relative: **LA Co. Site Mitigation**
Lower **CA CIWQS**
CA CERS
Actual:
448 ft.

LOS ANGELES CO. LF:

Name:	AMERICAN RECLAMATION, INC.
Address:	4560 DORAN ST.
City,State,Zip:	LOS ANGELES, CA 90039
Site ID:	309
Alt. Site Name:	Not reported
Alt. Address:	Not reported
Site Contact:	Not reported
Site Contact Phone:	(888) 999-9330
Site Email:	Not reported
Site Website:	www.americanreclamationinc.com
Site Type:	Waste Hauler
Site SWIS Number:	19-AS-0446
Beginning Operation Date:	Not reported
Ending Operation Date:	Not reported
Local Enforcement Agency:	Not reported
Maximun Depth Fill(Ft):	Not reported
Permitted Capacity:	Not reported
Present Use:	Not reported

SOUTH COAST RECYCLING, INC (Continued) **S102279206**

Remaining Capacity(Million): Not reported
Status: Active
Waste Accepted: Not reported
Hours of Operation: Mon to Fri, 7 AM - 5 PM; Sat, 7 AM - 12 PM
Disposal Area (Acre): Not reported

Detail As Of 01/2014:
Operator Name: Not reported
Operator Address: Not reported
Operator City/State/Zip: Not reported
Operator Contact: Not reported
Operator Telephone: Not reported
Operator Email: Not reported
Owner Name: Not reported
Owner Address: Not reported
Owner City/State/Zip: Not reported
Owner Contact: Not reported
Owner Telephone: Not reported
Owner Email: Not reported
District: 3
Site Mailing Address: Not reported

LUST:
Name: SOUTH COAST RECYCLING, INC
Address: 4560 DORAN STREET
City,State,Zip: LOS ANGELES, CA 90039
Lead Agency: LOS ANGELES, CITY OF
Case Type: LUST Cleanup Site
Geo Track: http://geotracker.waterboards.ca.gov/profile_report.asp?global_id=T10000003378
Global Id: T10000003378
Latitude: 34.1529264
Longitude: -118.2777559
Status: Completed - Case Closed
Status Date: 05/22/2012
Case Worker: EL
RB Case Number: Not reported
Local Agency: LOS ANGELES, CITY OF
File Location: Not reported
Local Case Number: Not reported
Potential Media Affect: Not reported
Potential Contaminants of Concern: Not reported
Site History: Not reported

LUST:
Global Id: T10000003378
Contact Type: Local Agency Caseworker
Contact Name: ELOY LUNA
Organization Name: LOS ANGELES, CITY OF
Address: 200 North Main Street, Suite 1780
City: LOS ANGELES
Email: eloy.luna@lacity.org
Phone Number: Not reported

LUST:
Global Id: T10000003378
Action Type: ENFORCEMENT
Date: 11/07/2011

SOUTH COAST RECYCLING, INC (Continued) **S102279206**

Action: Staff Letter

Global Id: T10000003378
Action Type: ENFORCEMENT
Date: 02/15/2012
Action: Staff Letter

Global Id: T10000003378
Action Type: Other
Date: 06/17/1992
Action: Leak Discovery

Global Id: T10000003378
Action Type: ENFORCEMENT
Date: 05/22/2012
Action: Closure/No Further Action Letter

Global Id: T10000003378
Action Type: Other
Date: 08/26/2011
Action: Leak Reported

LUST:
Global Id: T10000003378
Status: Open - Case Begin Date
Status Date: 06/17/1992

Global Id: T10000003378
Status: Open - Verification Monitoring
Status Date: 11/08/2011

Global Id: T10000003378
Status: Completed - Case Closed
Status Date: 05/22/2012

CORTESE:
Name: SOUTH COAST RECYCLING, INC
Address: 4560 DORAN STREET
City,State,Zip: LOS ANGELES, CA 90039
Region: CORTESE
Envirostor Id: Not reported
Global ID: T10000003378
Site/Facility Type: LUST CLEANUP SITE
Cleanup Status: COMPLETED - CASE CLOSED
Status Date: Not reported
Site Code: Not reported
Latitude: Not reported
Longitude: Not reported
Owner: Not reported
Enf Type: Not reported
Swat R: Not reported
Flag: active
Order No: Not reported
Waste Discharge System No: Not reported
Effective Date: Not reported

SOUTH COAST RECYCLING, INC (Continued) **S102279206**

Region 2: Not reported
WID Id: Not reported
Solid Waste Id No: Not reported
Waste Management Uit Name: Not reported
File Name: Active Open

LOS ANGELES CO. HMS:
Name: SOUTH COAST RECYCLING
Address: 4560 DORAN ST
City,State,Zip: LOS ANGELES, CA 90039
Region: LA
Permit Category: Not reported
Facility Id: 023427-032706
Facility Type: Not reported
Facility Status: OPEN
Area: 5F
Permit Number: Not reported
Permit Status: Not reported

NPDES:
Name: SOUTH COAST RECYCLING
Address: 4560 DORAN
City,State,Zip: LOS ANGELES, CA 90039
Facility Status: Active
NPDES Number: CAS000001
Region: 4
Agency Number: 0
Regulatory Measure ID: 189436
Place ID: Not reported
Order Number: 97-03-DWQ
WDID: 4 19I004889
Regulatory Measure Type: Enrollee
Program Type: Industrial
Adoption Date Of Regulatory Measure: Not reported
Effective Date Of Regulatory Measure: 04/07/1992
Termination Date Of Regulatory Measure: Not reported
Expiration Date Of Regulatory Measure: Not reported
Discharge Address: 4560 Doran St
Discharge Name: South Coast Recycling
Discharge City: Los Angeles
Discharge State: California
Discharge Zip: 90039
Status: Not reported
Status Date: Not reported
Operator Name: Not reported
Operator Address: Not reported
Operator City: Not reported
Operator State: Not reported
Operator Zip: Not reported

NPDES as of 03/2018:
NPDES Number: CAS000001
Status: Active
Agency Number: 0
Region: 4
Regulatory Measure ID: 189436
Order Number: 97-03-DWQ

SOUTH COAST RECYCLING, INC (Continued) **S102279206**

Regulatory Measure Type:	Enrollee
Place ID:	Not reported
WDID:	4 19I004889
Program Type:	Industrial
Adoption Date Of Regulatory Measure:	Not reported
Effective Date Of Regulatory Measure:	04/07/1992
Expiration Date Of Regulatory Measure:	Not reported
Termination Date Of Regulatory Measure:	Not reported
Discharge Name:	South Coast Recycling
Discharge Address:	4560 Doran St
Discharge City:	Los Angeles
Discharge State:	California
Discharge Zip:	90039
Received Date:	Not reported
Processed Date:	Not reported
Status:	Not reported
Status Date:	Not reported
Place Size:	Not reported
Place Size Unit:	Not reported
Contact:	Not reported
Contact Title:	Not reported
Contact Phone:	Not reported
Contact Phone Ext:	Not reported
Contact Email:	Not reported
Operator Name:	Not reported
Operator Address:	Not reported
Operator City:	Not reported
Operator State:	Not reported
Operator Zip:	Not reported
Operator Contact:	Not reported
Operator Contact Title:	Not reported
Operator Contact Phone:	Not reported
Operator Contact Phone Ext:	Not reported
Operator Contact Email:	Not reported
Operator Type:	Not reported
Developer:	Not reported
Developer Address:	Not reported
Developer City:	Not reported
Developer State:	Not reported
Developer Zip:	Not reported
Developer Contact:	Not reported
Developer Contact Title:	Not reported
Constype Linear Utility Ind:	Not reported
Emergency Phone:	Not reported
Emergency Phone Ext:	Not reported
Constype Above Ground Ind:	Not reported
Constype Below Ground Ind:	Not reported
Constype Cable Line Ind:	Not reported
Constype Comm Line Ind:	Not reported
Constype Commertial Ind:	Not reported
Constype Electrical Line Ind:	Not reported
Constype Gas Line Ind:	Not reported
Constype Industrial Ind:	Not reported
Constype Other Description:	Not reported
Constype Other Ind:	Not reported
Constype Recons Ind:	Not reported
Constype Residential Ind:	Not reported

SOUTH COAST RECYCLING, INC (Continued) **S102279206**

Constype Transport Ind:	Not reported
Constype Utility Description:	Not reported
Constype Utility Ind:	Not reported
Constype Water Sewer Ind:	Not reported
Dir Discharge Uswater Ind:	Not reported
Receiving Water Name:	Not reported
Certifier:	Not reported
Certifier Title:	Not reported
Certification Date:	Not reported
Primary Sic:	Not reported
Secondary Sic:	Not reported
Tertiary Sic:	Not reported
NPDES Number:	Not reported
Status:	Not reported
Agency Number:	Not reported
Region:	4
Regulatory Measure ID:	189436
Order Number:	Not reported
Regulatory Measure Type:	Industrial
Place ID:	Not reported
WDID:	4 19I004889
Program Type:	Not reported
Adoption Date Of Regulatory Measure:	Not reported
Effective Date Of Regulatory Measure:	Not reported
Expiration Date Of Regulatory Measure:	Not reported
Termination Date Of Regulatory Measure:	Not reported
Discharge Name:	Not reported
Discharge Address:	Not reported
Discharge City:	Not reported
Discharge State:	Not reported
Discharge Zip:	Not reported
Received Date:	05/09/2008
Processed Date:	04/07/1992
Status:	Active
Status Date:	04/07/1992
Place Size:	3.5
Place Size Unit:	Acres
Contact:	John Gasparian
Contact Title:	President
Contact Phone:	818-552-4068
Contact Phone Ext:	Not reported
Contact Email:	john@socoastrec.com
Operator Name:	South Coast Recycling
Operator Address:	4560 Doran St
Operator City:	Los Angeles
Operator State:	California
Operator Zip:	90039
Operator Contact:	John R Gasparian
Operator Contact Title:	Not reported
Operator Contact Phone:	323-245-5133
Operator Contact Phone Ext:	Not reported
Operator Contact Email:	john@socoastrec.com
Operator Type:	Private Business
Developer:	Not reported
Developer Address:	Not reported
Developer City:	Not reported

SOUTH COAST RECYCLING, INC (Continued) **S102279206**

Developer State:	California
Developer Zip:	Not reported
Developer Contact:	Not reported
Developer Contact Title:	Not reported
Constype Linear Utility Ind:	Not reported
Emergency Phone:	818-552-4068
Emergency Phone Ext:	Not reported
Constype Above Ground Ind:	Not reported
Constype Below Ground Ind:	Not reported
Constype Cable Line Ind:	Not reported
Constype Comm Line Ind:	Not reported
Constype Commertial Ind:	Not reported
Constype Electrical Line Ind:	Not reported
Constype Gas Line Ind:	Not reported
Constype Industrial Ind:	Not reported
Constype Other Description:	Not reported
Constype Other Ind:	Not reported
Constype Recons Ind:	Not reported
Constype Residential Ind:	Not reported
Constype Transport Ind:	Not reported
Constype Utility Description:	Not reported
Constype Utility Ind:	Not reported
Constype Water Sewer Ind:	Not reported
Dir Discharge Uswater Ind:	N
Receiving Water Name:	Los Angeles River
Certifier:	John Gasparian
Certifier Title:	President
Certification Date:	11-AUG-15
Primary Sic:	5093-Scrap and Waste Materials
Secondary Sic:	Not reported
Tertiary Sic:	Not reported

Name:	SOUTH COAST RECYCLING
Address:	4560 DORAN
City,State,Zip:	LOS ANGELES, CA 90039
Facility Status:	Not reported
NPDES Number:	Not reported
Region:	Not reported
Agency Number:	Not reported
Regulatory Measure ID:	Not reported
Place ID:	Not reported
Order Number:	Not reported
WDID:	4 19I004889
Regulatory Measure Type:	Industrial
Program Type:	Not reported
Adoption Date Of Regulatory Measure:	Not reported
Effective Date Of Regulatory Measure:	Not reported
Termination Date Of Regulatory Measure:	Not reported
Expiration Date Of Regulatory Measure:	Not reported
Discharge Address:	Not reported
Discharge Name:	Not reported
Discharge City:	Not reported
Discharge State:	Not reported
Discharge Zip:	Not reported
Status:	Active
Status Date:	04/07/1992

SOUTH COAST RECYCLING, INC (Continued) **S102279206**

Operator Name:	South Coast Recycling
Operator Address:	4560 Doran St
Operator City:	Los Angeles
Operator State:	California
Operator Zip:	90039

NPDES as of 03/2018:

NPDES Number:	CAS000001
Status:	Active
Agency Number:	0
Region:	4
Regulatory Measure ID:	189436
Order Number:	97-03-DWQ
Regulatory Measure Type:	Enrollee
Place ID:	Not reported
WDID:	4 19I004889
Program Type:	Industrial
Adoption Date Of Regulatory Measure:	Not reported
Effective Date Of Regulatory Measure:	04/07/1992
Expiration Date Of Regulatory Measure:	Not reported
Termination Date Of Regulatory Measure:	Not reported
Discharge Name:	South Coast Recycling
Discharge Address:	4560 Doran St
Discharge City:	Los Angeles
Discharge State:	California
Discharge Zip:	90039
Received Date:	Not reported
Processed Date:	Not reported
Status:	Not reported
Status Date:	Not reported
Place Size:	Not reported
Place Size Unit:	Not reported
Contact:	Not reported
Contact Title:	Not reported
Contact Phone:	Not reported
Contact Phone Ext:	Not reported
Contact Email:	Not reported
Operator Name:	Not reported
Operator Address:	Not reported
Operator City:	Not reported
Operator State:	Not reported
Operator Zip:	Not reported
Operator Contact:	Not reported
Operator Contact Title:	Not reported
Operator Contact Phone:	Not reported
Operator Contact Phone Ext:	Not reported
Operator Contact Email:	Not reported
Operator Type:	Not reported
Developer:	Not reported
Developer Address:	Not reported
Developer City:	Not reported
Developer State:	Not reported
Developer Zip:	Not reported
Developer Contact:	Not reported
Developer Contact Title:	Not reported
Constype Linear Utility Ind:	Not reported
Emergency Phone:	Not reported
Emergency Phone Ext:	Not reported

SOUTH COAST RECYCLING, INC (Continued) **S102279206**

Constype Above Ground Ind:	Not reported
Constype Below Ground Ind:	Not reported
Constype Cable Line Ind:	Not reported
Constype Comm Line Ind:	Not reported
Constype Commertial Ind:	Not reported
Constype Electrical Line Ind:	Not reported
Constype Gas Line Ind:	Not reported
Constype Industrial Ind:	Not reported
Constype Other Description:	Not reported
Constype Other Ind:	Not reported
Constype Recons Ind:	Not reported
Constype Residential Ind:	Not reported
Constype Transport Ind:	Not reported
Constype Utility Description:	Not reported
Constype Utility Ind:	Not reported
Constype Water Sewer Ind:	Not reported
Dir Discharge Uswater Ind:	Not reported
Receiving Water Name:	Not reported
Certifier:	Not reported
Certifier Title:	Not reported
Certification Date:	Not reported
Primary Sic:	Not reported
Secondary Sic:	Not reported
Tertiary Sic:	Not reported
NPDES Number:	Not reported
Status:	Not reported
Agency Number:	Not reported
Region:	4
Regulatory Measure ID:	189436
Order Number:	Not reported
Regulatory Measure Type:	Industrial
Place ID:	Not reported
WDID:	4 19I004889
Program Type:	Not reported
Adoption Date Of Regulatory Measure:	Not reported
Effective Date Of Regulatory Measure:	Not reported
Expiration Date Of Regulatory Measure:	Not reported
Termination Date Of Regulatory Measure:	Not reported
Discharge Name:	Not reported
Discharge Address:	Not reported
Discharge City:	Not reported
Discharge State:	Not reported
Discharge Zip:	Not reported
Received Date:	05/09/2008
Processed Date:	04/07/1992
Status:	Active
Status Date:	04/07/1992
Place Size:	3.5
Place Size Unit:	Acres
Contact:	John Gasparian
Contact Title:	President
Contact Phone:	818-552-4068
Contact Phone Ext:	Not reported
Contact Email:	john@socoastrec.com
Operator Name:	South Coast Recycling
Operator Address:	4560 Doran St

SOUTH COAST RECYCLING, INC (Continued) **S102279206**

Operator City:	Los Angeles
Operator State:	California
Operator Zip:	90039
Operator Contact:	John R Gasparian
Operator Contact Title:	Not reported
Operator Contact Phone:	323-245-5133
Operator Contact Phone Ext:	Not reported
Operator Contact Email:	john@socoastrec.com
Operator Type:	Private Business
Developer:	Not reported
Developer Address:	Not reported
Developer City:	Not reported
Developer State:	California
Developer Zip:	Not reported
Developer Contact:	Not reported
Developer Contact Title:	Not reported
Constype Linear Utility Ind:	Not reported
Emergency Phone:	818-552-4068
Emergency Phone Ext:	Not reported
Constype Above Ground Ind:	Not reported
Constype Below Ground Ind:	Not reported
Constype Cable Line Ind:	Not reported
Constype Comm Line Ind:	Not reported
Constype Commertial Ind:	Not reported
Constype Electrical Line Ind:	Not reported
Constype Gas Line Ind:	Not reported
Constype Industrial Ind:	Not reported
Constype Other Description:	Not reported
Constype Other Ind:	Not reported
Constype Recons Ind:	Not reported
Constype Residential Ind:	Not reported
Constype Transport Ind:	Not reported
Constype Utility Description:	Not reported
Constype Utility Ind:	Not reported
Constype Water Sewer Ind:	Not reported
Dir Discharge Uswater Ind:	N
Receiving Water Name:	Los Angeles River
Certifier:	John Gasparian
Certifier Title:	President
Certification Date:	11-AUG-15
Primary Sic:	5093-Scrap and Waste Materials
Secondary Sic:	Not reported
Tertiary Sic:	Not reported

LA Co. Site Mitigation:

Name:	SOUTH COAST RECYCLING
Address:	4560 DORAN ST
City,State,Zip:	LOS ANGELES, CA 90039
Facility ID:	FA0009176
Status:	Not reported
Site ID:	SD0010548
Jurisdiction:	County
Case ID:	RO0010548
Abated:	Yes
Assigned To:	Kim Clark
Entered Date:	05/11/2004

SOUTH COAST RECYCLING, INC (Continued) **S102279206**

Abated Date: 01/27/1997

CIWQS:

Name:	SOUTH COAST RECYCLING
Address:	4560 DORAN
City,State,Zip:	LOS ANGELES, CA 90039
Agency:	South Coast Recycling
Agency Address:	4560 Doran St, Los Angeles, CA 90039
Place/Project Type:	Industrial - Scrap and Waste Materials
SIC/NAICS:	5093
Region:	4
Program:	INDSTW
Regulatory Measure Status:	Active
Regulatory Measure Type:	Storm water industrial
Order Number:	2014-0057-DWQ
WDID:	4 19I004889
NPDES Number:	CAS000001
Adoption Date:	01/01/1900
Effective Date:	04/07/1992
Termination Date:	01/01/1900
Expiration/Review Date:	01/01/1900
Design Flow:	Not reported
Major/Minor:	Not reported
Complexity:	Not reported
TTWQ:	Not reported
Enforcement Actions within 5 years:	0
Violations within 5 years:	0
Latitude:	34.15316
Longitude:	-118.27714

CERS:

Name:	SOUTH COAST RECYCLING, INC
Address:	4560 DORAN STREET
City,State,Zip:	LOS ANGELES, CA 90039
Site ID:	193147
CERS ID:	T10000003378
CERS Description:	Leaking Underground Storage Tank Cleanup Site

Affiliation:

Affiliation Type Desc:	Local Agency Caseworker
Entity Name:	ELOY LUNA - LOS ANGELES, CITY OF
Entity Title:	Not reported
Affiliation Address:	200 North Main Street, Suite 1780
Affiliation City:	LOS ANGELES
Affiliation State:	CA
Affiliation Country:	Not reported
Affiliation Zip:	Not reported
Affiliation Phone:	Not reported

Name:	SOUTH COAST RECYCLING
Address:	4560 DORAN
City,State,Zip:	LOS ANGELES, CA 90039
Site ID:	542874
CERS ID:	261608
CERS Description:	Industrial Facility Storm Water

SOUTH COAST RECYCLING, INC (Continued) **S102279206**

Violations:

Site ID:	542874
Site Name:	South Coast Recycling
Violation Date:	07-14-2006
Citation:	2014-0057-DWQ - Industrial General Permit
Violation Description:	Unauthorized Discharge
Violation Notes:	Inspection 7/14/06 Non-stormwater discharge: bathroom cleaning washwater was observed at the alley entrance by the scale house.
Violation Division:	Water Boards
Violation Program:	INDSTW
Violation Source:	SMARTS

Site ID:	542874
Site Name:	South Coast Recycling
Violation Date:	05-23-2002
Citation:	2014-0057-DWQ - Industrial General Permit
Violation Description:	SWPPP
Violation Notes:	Inspection 5/23/02: Inadequate SWPPP.
Violation Division:	Water Boards
Violation Program:	INDSTW
Violation Source:	SMARTS

Site ID:	542874
Site Name:	South Coast Recycling
Violation Date:	07-14-2006
Citation:	2014-0057-DWQ - Industrial General Permit
Violation Description:	SW - Deficient BMP Implementation
Violation Notes:	Inspection 7/14/06: Numerous material storage & housekeeping BMP violations noted.
Violation Division:	Water Boards
Violation Program:	INDSTW
Violation Source:	SMARTS

Site ID:	542874
Site Name:	South Coast Recycling
Violation Date:	07-14-2006
Citation:	2014-0057-DWQ - Industrial General Permit
Violation Description:	SWPPP
Violation Notes:	Inspection 7/14/06 - SWPPP deficiencies: Inadequate site map, no monthly observations.
Violation Division:	Water Boards
Violation Program:	INDSTW
Violation Source:	SMARTS

Site ID:	542874
Site Name:	South Coast Recycling
Violation Date:	05-23-2002
Citation:	2014-0057-DWQ - Industrial General Permit
Violation Description:	SW - Deficient BMP Implementation
Violation Notes:	Inspection 5/23/02 - Uncorrected violation: Scrap paper & heavy particulate accumulation stored on the ground without proper cover/containment.
Violation Division:	Water Boards
Violation Program:	INDSTW
Violation Source:	SMARTS

Site ID:	542874

SOUTH COAST RECYCLING, INC (Continued) **S102279206**

Site Name:	South Coast Recycling
Violation Date:	01-28-2002
Citation:	2014-0057-DWQ - Industrial General Permit
Violation Description:	SWPPP
Violation Notes:	Inspection 1/28/02: Incomplete site map. Samples not analyzed for iron. Records not onsite.
Violation Division:	Water Boards
Violation Program:	INDSTW
Violation Source:	SMARTS
Site ID:	542874
Site Name:	South Coast Recycling
Violation Date:	05-23-2002
Citation:	2014-0057-DWQ - Industrial General Permit
Violation Description:	SW - Deficient BMP Implementation
Violation Notes:	Inspection 5/23/02: BMPs have not been implemented: drums of oil & hydraulic fluid & batteries stored without cover/containment. Trash on driveway & poor housekeeping.
Violation Division:	Water Boards
Violation Program:	INDSTW
Violation Source:	SMARTS
Site ID:	542874
Site Name:	South Coast Recycling
Violation Date:	01-28-2002
Citation:	2014-0057-DWQ - Industrial General Permit
Violation Description:	SW - Deficient BMP Implementation
Violation Notes:	Inspection 1/28/02: Permittee failed to implement appropriate BMPs.
Violation Division:	Water Boards
Violation Program:	INDSTW
Violation Source:	SMARTS
Site ID:	542874
Site Name:	South Coast Recycling
Violation Date:	07-14-2006
Citation:	2014-0057-DWQ - Industrial General Permit
Violation Description:	SW - Deficient Report
Violation Notes:	Inspection 7/14/06 - Samples were only collected from 1 of the 2 sampling points identified in the SWPPP.
Violation Division:	Water Boards
Violation Program:	INDSTW
Violation Source:	SMARTS
Site ID:	542874
Site Name:	South Coast Recycling
Violation Date:	11-26-2008
Citation:	2014-0057-DWQ - Industrial General Permit
Violation Description:	SW - Deficient BMP Implementation
Violation Notes:	5.7 SU of pH was detected at the location, Paper yard stormwater, on 11/26/08. Ranging from 137 to 346 mg/L of COD were detected at Metal yard & per yard stormwater on 11/26/08 & 12/17/08.
Violation Division:	Water Boards
Violation Program:	INDSTW
Violation Source:	SMARTS
Site ID:	542874
Site Name:	South Coast Recycling

SOUTH COAST RECYCLING, INC (Continued) **S102279206**

Violation Date:	01-28-2002
Citation:	2014-0057-DWQ - Industrial General Permit
Violation Description:	Unauthorized Discharge
Violation Notes:	Inspection 1/28/02: Unauthorized non-stormwater discharges. Water flowing onto Doran St. Water with oily sheen drained from scrap metal storage area.
Violation Division:	Water Boards
Violation Program:	INDSTW
Violation Source:	SMARTS

Evaluation:

Eval General Type:	Compliance Evaluation Inspection
Eval Date:	01-28-2002
Violations Found:	No
Eval Type:	Industrial Storm Water Compliance Evaluation
Eval Notes:	Not reported
Eval Division:	Water Boards
Eval Program:	INDSTW
Eval Source:	SMARTS

Eval General Type:	Case Development Inspection
Eval Date:	05-23-2002
Violations Found:	No
Eval Type:	Industrial Storm Water Enforcement Follow-up
Eval Notes:	The main address for this facility is 4560 Doran St. The enterance to the metal recycling yard is at 5487 San Fernando Road. The above WDID# 004889 should be used for the entire facility - both scrap paper and metal. SWPPP deficiencies incomplete facil
Eval Division:	Water Boards
Eval Program:	INDSTW
Eval Source:	SMARTS

Eval General Type:	Case Development Inspection
Eval Date:	09-04-2002
Violations Found:	No
Eval Type:	Industrial Storm Water Enforcement Follow-up
Eval Notes:	Facility has terminated 19S004890 (approved) and has combined both scrap metal and paper operations under one SWPPP prepared by Harlan Christianson. Compliance has significantly improved. Minor non-stormwater (no discharge) from food truck melting ice.
Eval Division:	Water Boards
Eval Program:	INDSTW
Eval Source:	SMARTS

Eval General Type:	Case Development Inspection
Eval Date:	11-03-2006
Violations Found:	No
Eval Type:	Industrial Storm Water Enforcement Follow-up
Eval Notes:	Corrective actions noted on site include 1) new cover over tank dispenser, 2) removal of leaking engine parts and exposed batteries, 3) removal of oily stains/debris in ourtdoor service by and paper baler area. SWPPP needs to continuously be updated (sit
Eval Division:	Water Boards
Eval Program:	INDSTW
Eval Source:	SMARTS

SOUTH COAST RECYCLING, INC (Continued) **S102279206**

Enforcement Action:

Site ID:	542874
Site Name:	South Coast Recycling
Site Address:	4560 DORAN
Site City:	LOS ANGELES
Site Zip:	90039
Enf Action Date:	03-05-2002
Enf Action Type:	Notice of Violation
Enf Action Description:	Notice of Violation
Enf Action Notes:	NOV sent 3/5/02 for noncompliance with industrial stormwater permits.
Enf Action Division:	Water Boards
Enf Action Program:	INDSTW
Enf Action Source:	SMARTS

Site ID:	542874
Site Name:	South Coast Recycling
Site Address:	4560 DORAN
Site City:	LOS ANGELES
Site Zip:	90039
Enf Action Date:	05-22-2007
Enf Action Type:	Industrial Storm Water Enforcement
Enf Action Description:	Industrial Storm Water Enforcement
Enf Action Notes:	5/22/07: Permittee ordered to pay $6,750 in case brought by LA City Attorney. Includes $5,000 to CAA & $1,750 for investigative costs.
Enf Action Division:	Water Boards
Enf Action Program:	INDSTW
Enf Action Source:	SMARTS

Site ID:	542874
Site Name:	South Coast Recycling
Site Address:	4560 DORAN
Site City:	LOS ANGELES
Site Zip:	90039
Enf Action Date:	05-25-2010
Enf Action Type:	Staff Enforcement Letter
Enf Action Description:	Staff Enforcement Letter
Enf Action Notes:	The letter, AR Review - Benchmark, was sent to ensure that the permittee will develop and implement the BMPs to reduce or prevent pollutants in SW discharges. Letter also required permittee to submit evidence of implemented additional BMPs and SWPPP amendments if the permittee is already implementing the BMPs.
Enf Action Division:	Water Boards
Enf Action Program:	INDSTW
Enf Action Source:	SMARTS

Site ID:	542874
Site Name:	South Coast Recycling
Site Address:	4560 DORAN
Site City:	LOS ANGELES
Site Zip:	90039
Enf Action Date:	06-13-2002
Enf Action Type:	Notice of Violation
Enf Action Description:	Notice of Violation
Enf Action Notes:	NOV sent 6/13/02 for noncompliance with industrial stormwater permits.
Enf Action Division:	Water Boards
Enf Action Program:	INDSTW
Enf Action Source:	SMARTS

SOUTH COAST RECYCLING, INC (Continued) **S102279206**

Site ID:	542874
Site Name:	South Coast Recycling
Site Address:	4560 DORAN
Site City:	LOS ANGELES
Site Zip:	90039
Enf Action Date:	08-07-2006
Enf Action Type:	Notice of Violation
Enf Action Description:	Notice of Violation
Enf Action Notes:	NOV sent 8/7/06 for violations of INDSTW permit.
Enf Action Division:	Water Boards
Enf Action Program:	INDSTW
Enf Action Source:	SMARTS

Site ID:	542874
Site Name:	South Coast Recycling
Site Address:	4560 DORAN
Site City:	LOS ANGELES
Site Zip:	90039
Enf Action Date:	09-26-2006
Enf Action Type:	Industrial Storm Water Enforcement
Enf Action Description:	Industrial Storm Water Enforcement
Enf Action Notes:	Case referred to LA City Attorney 9/26/06 based on violations cited in 8/7/06 NOV .
Enf Action Division:	Water Boards
Enf Action Program:	INDSTW
Enf Action Source:	SMARTS

Affiliation:

Affiliation Type Desc:	Owner/Operator
Entity Name:	South Coast Recycling
Entity Title:	Operator
Affiliation Address:	4560 Doran St
Affiliation City:	Los Angeles
Affiliation State:	CA
Affiliation Country:	Not reported
Affiliation Zip:	90039
Affiliation Phone:	Not reported

V223 **1X SOUTHCOAST RECYCLING** **CA HAZNET** **S123746901**
WNW **4560 DORAN ST** **CA PROC** **N/A**
1/8-1/4 **LOS ANGELES, CA 90039** **CA HWTS**
0.185 mi.
977 ft. **Site 9 of 12 in cluster V**

Relative: **Lower**
Actual: **448 ft.**

HAZNET:

Name:	1X SOUTHCOAST RECYCLING
Address:	4560 DORAN ST
Address 2:	Not reported
City,State,Zip:	LOS ANGELES, CA 900391006
Contact:	JOHN GASTARIAN
Telephone:	2132455133
Mailing Name:	Not reported
Mailing Address:	4560 DORAN ST.

Year:	1992
Gepaid:	CAC000804912

1X SOUTHCOAST RECYCLING (Continued) **S123746901**

TSD EPA ID:	CAD099452708
CA Waste Code:	135 - Unspecified aqueous solution
Disposal Method:	R01 - Recycler
Tons:	0.834

PROC:

Name:	AMERICAN RECLAMATION INC
Address:	4560 DORAN ST
City,State,Zip:	LOS ANGELES, CA 90039
Reg Id:	Not reported
Cert Id:	Not reported
Organization Id:	Not reported
Organization Name:	American Reclamation Inc
Mailing Address:	4560 Doran St
Mailing City:	Los Angeles
Mailing State:	CA
Mailing Zip Code:	90039
Website:	Not reported
Email:	Not reported
Phone Number:	(818) 552-4074
Rural:	N/A
Operation Begin Date:	09/09/2019
Aluminium:	Not reported
Glass:	Not reported
Plastic:	Not reported
Bimetal:	Not reported
Hours of Operation:	Mon - Fri Unknown; Sat - Sun Closed

HWTS:

Name:	1X SOUTHCOAST RECYCLING
Address:	4560 DORAN ST
Address 2:	Not reported
City,State,Zip:	LOS ANGELES, CA 900391006
EPA ID:	CAC000804912
Inactive Date:	10/25/2000
Create Date:	05/19/1992
Last Act Date:	10/25/2000
Mailing Name:	Not reported
Mailing Address:	4560 DORAN ST.
Mailing Address 2:	Not reported
Mailing City,State,Zip:	LOS ANGELES, CA 900390000
Owner Name:	SOUTHCOAST RECYCLING
Owner Address:	--
Owner Address 2:	Not reported
Owner City,State,Zip:	--, 99 --
Contact Name:	JOHN GASTARIAN
Contact Address:	--
Contact Address 2:	Not reported
City,State,Zip:	--, 99 --

V224 **AMERICAN RECLAMATION CHIPPING & GRINDING** **CA SWF/LF** **S118939122**
WNW **4560 DORAN ST** **N/A**
1/8-1/4 **LOS ANGELES, CA 90039**
0.185 mi.
977 ft. **Site 10 of 12 in cluster V**

Relative: **Lower**
Actual: **448 ft.**

LOS ANGELES CO. LF:

Name:	AMERICAN RECLAMATION CHIPPING & GRINDING
Address:	4560 DORAN ST
City,State,Zip:	LOS ANGELES, CA 90039
Site ID:	2771
Alt. Site Name:	N/A
Alt. Address:	N/A
Site Contact:	Not reported
Site Contact Phone:	(323) 245-0125
Site Email:	craig@socoastrec.com
Site Website:	http://americanreclamationinc.com/
Site Type:	Chipping and Grinding
Site SWIS Number:	19-AR-1242
Beginning Operation Date:	N/A
Ending Operation Date:	N/A
Local Enforcement Agency:	City of Los Angeles Dept of Building and Safety
Maximun Depth Fill(Ft):	Not reported
Permitted Capacity:	500
Present Use:	Chipping and Grinding Activity Fac./ Op.
Remaining Capacity(Million):	N/A
Status:	Active
Waste Accepted:	Construction & Demolition;Green Materials;Household Trash;Industrial Non-Hazardous;Inert;Metals;
Hours of Operation:	Monday thru Friday: 6:00am to 5:00pm; Saturday: 6:00am to 3:00pm
Disposal Area (Acre):	Not reported

Detail As Of 01/2014:

Operator Name:	American Reclamation Inc.
Operator Address:	4560 Doran ST.
Operator City/State/Zip:	Los Angeles, CA 90039-1006
Operator Contact:	John Gasparian
Operator Telephone:	(323) 245-5133
Operator Email:	joe@socoastrec.com
Owner Name:	Glendale Metals and Recycling, Inc.
Owner Address:	4560 DORAN ST.
Owner City/State/Zip:	LOS ANGELES, CA 90039
Owner Contact:	Craig Doerr
Owner Telephone:	(818) 552-4074
Owner Email:	craig@socoastrec.com
District:	3
Site Mailing Address:	N/A

V225 **SOUTH COAST FIBERS, INC** **CA CERS HAZ WASTE** **S123516333**
WNW **4560 W DORAN ST** **CA CERS TANKS** **N/A**
1/8-1/4 **LOS ANGELES, CA 90039** **CA HAZMAT**
0.185 mi. **CA CERS**
977 ft. **Site 11 of 12 in cluster V**

Relative: **Lower**
Actual: **448 ft.**

CERS HAZ WASTE:

Name:	SOUTH COAST FIBERS, INC
Address:	4560 W DORAN ST
City,State,Zip:	LOS ANGELES, CA 90039
Site ID:	402531
CERS ID:	10241911
CERS Description:	Hazardous Waste Generator

SOUTH COAST FIBERS, INC (Continued) **S123516333**

CERS TANKS:
Name: SOUTH COAST FIBERS, INC
Address: 4560 W DORAN ST
City,State,Zip: LOS ANGELES, CA 90039
Site ID: 402531
CERS ID: 10241911
CERS Description: Aboveground Petroleum Storage

LOS ANGELES HM:
Name: SOUTH COAST FIBERS, INC
Address: 4560 W DORAN ST
City,State,Zip: LOS ANGELES, CA 90039
Facility ID: FA0003746
Last Run Date: 06/01/2019
Status: ACTIVE

CERS:
Name: SOUTH COAST FIBERS, INC
Address: 4560 W DORAN ST
City,State,Zip: LOS ANGELES, CA 90039
Site ID: 402531
CERS ID: 10241911
CERS Description: Chemical Storage Facilities

Violations:
Site ID: 402531
Site Name: SOUTH COAST FIBERS, INC
Violation Date: 10-27-2015
Citation: HSC 6.95 25505.1 - California Health and Safety Code, Chapter 6.95, Section(s) 25505.1
Violation Description: Failure to notify property owner in writing that the business is subject to the business plan program and has complied with its provisions.
Violation Notes: Returned to compliance on 11/23/2015.
Violation Division: Los Angeles City Fire Department
Violation Program: HMRRP
Violation Source: CERS

Site ID: 402531
Site Name: SOUTH COAST FIBERS, INC
Violation Date: 11-14-2018
Citation: HSC 6.95 25508(a)(1) - California Health and Safety Code, Chapter 6.95, Section(s) 25508(a)(1)
Violation Description: Failure to establish and electronically submit an adequate emergency response plan and procedures for a release or threatened release of a hazardous material.
Violation Notes: Returned to compliance on 01/28/2020.
Violation Division: Los Angeles City Fire Department
Violation Program: HMRRP
Violation Source: CERS

Site ID: 402531
Site Name: SOUTH COAST FIBERS, INC
Violation Date: 04-24-2020
Citation: HSC 6.67 25270.4.5(a) - California Health and Safety Code, Chapter 6.67, Section(s) 25270.4.5(a)

SOUTH COAST FIBERS, INC (Continued) **S123516333**

Violation Description:	Failure to implement the SPCC Plan.
Violation Notes:	OBSERVATION: Failure to implement SPCC. Failure to maintain Monthly Visual Inspection Logs of tanks. CORRECTIVE ACTION: Implement SPCC. Begin maintaining Monthly Visual Inspection Logs of tanks. To clear this violation please email a copy of this months Visual Inspection Log to barry.belknap@lacity.org
Violation Division:	Los Angeles City Fire Department
Violation Program:	APSA
Violation Source:	CERS
Site ID:	402531
Site Name:	SOUTH COAST FIBERS, INC
Violation Date:	10-09-2018
Citation:	HSC 6.95 25508(a)(1) - California Health and Safety Code, Chapter 6.95, Section(s) 25508(a)(1)
Violation Description:	Failure to complete and electronically submit a site map with all required content.
Violation Notes:	Returned to compliance on 01/28/2020.
Violation Division:	Los Angeles City Fire Department
Violation Program:	HMRRP
Violation Source:	CERS
Site ID:	402531
Site Name:	SOUTH COAST FIBERS, INC
Violation Date:	11-14-2018
Citation:	HSC 6.95 25508(a)(1) - California Health and Safety Code, Chapter 6.95, Section(s) 25508(a)(1)
Violation Description:	Failure to complete and electronically submit a site map with all required content.
Violation Notes:	Returned to compliance on 01/28/2020.
Violation Division:	Los Angeles City Fire Department
Violation Program:	HMRRP
Violation Source:	CERS
Site ID:	402531
Site Name:	SOUTH COAST FIBERS, INC
Violation Date:	09-12-2018
Citation:	40 CFR 1 265.173 - U.S. Code of Federal Regulations, Title 40, Chapter 1, Section(s) 265.173
Violation Description:	Failure to meet the following container management requirements: (a) A container holding hazardous waste must always be closed during storage, except when it is necessary to add or remove waste. (b) A container holding hazardous waste must not be opened, handled, or stored in a manner which may rupture the container or cause it to leak.
Violation Notes:	Returned to compliance on 09/12/2018. OBSERVATION: 5-gallon bucket full of waste oily water located at the hazardous materials storage area was observed without a lid. Operator corrected on site. CORRECTIVE ACTION: Submit photos to the CUPA demonstrating that the container listed above has been properly closed.
Violation Division:	Los Angeles County Fire Department
Violation Program:	HW
Violation Source:	CERS
Site ID:	402531
Site Name:	SOUTH COAST FIBERS, INC
Violation Date:	10-20-2015

SOUTH COAST FIBERS, INC (Continued) **S123516333**

Citation:	22 CCR 12 66262.34(f) - California Code of Regulations, Title 22, Chapter 12, Section(s) 66262.34(f)
Violation Description:	Failure to properly label hazardous waste accumulation containers with the following requirements: "Hazardous Waste", name and address of the generator, physical and chemical characteristics of the Hazardous Waste, and starting accumulation date.
Violation Notes:	Returned to compliance on 01/06/2016. OBSERVATION: A subsurface 200 gal used oil tank is not labeled. All hazardous waste containers shall be marked with the following information: 1) the words G Hazardous WasteG ; 2) name and address of generator; 3) hazardous properties; 4) physical state; 5) composition (contents); 6) accumulation start date. CORRECTIVE ACTION: Immediately label these containers and ensure that all hazardous waste containers are marked with all the required information.
Violation Division:	Los Angeles County Fire Department
Violation Program:	HW
Violation Source:	CERS
Site ID:	402531
Site Name:	SOUTH COAST FIBERS, INC
Violation Date:	10-27-2015
Citation:	HSC 6.95 25505.1 - California Health and Safety Code, Chapter 6.95, Section(s) 25505.1
Violation Description:	Failure to provide a copy of the business plan to the owner or the owner’s agent within five working days after receiving a request for a copy from the owner or the owner’s agent.
Violation Notes:	Returned to compliance on 11/23/2015.
Violation Division:	Los Angeles City Fire Department
Violation Program:	HMRRP
Violation Source:	CERS
Site ID:	402531
Site Name:	SOUTH COAST FIBERS, INC
Violation Date:	10-27-2015
Citation:	HSC 6.95 25508.2 - California Health and Safety Code, Chapter 6.95, Section(s) 25508.2
Violation Description:	Failure to annually review and electronically certify that the business plan is complete, accurate, and up-to-date.
Violation Notes:	Returned to compliance on 11/23/2015.
Violation Division:	Los Angeles City Fire Department
Violation Program:	HMRRP
Violation Source:	CERS
Site ID:	402531
Site Name:	SOUTH COAST FIBERS, INC
Violation Date:	10-27-2015
Citation:	HSC 6.95 25508(a)(1) - California Health and Safety Code, Chapter 6.95, Section(s) 25508(a)(1)
Violation Description:	Failure to establish and electronically submit an adequate emergency response plan and procedures for a release or threatened release of a hazardous material.
Violation Notes:	Returned to compliance on 11/23/2015.
Violation Division:	Los Angeles City Fire Department
Violation Program:	HMRRP
Violation Source:	CERS
Site ID:	402531

SOUTH COAST FIBERS, INC (Continued) **S123516333**

Site Name:	SOUTH COAST FIBERS, INC
Violation Date:	10-20-2015
Citation:	40 CFR 1 265.173 - U.S. Code of Federal Regulations, Title 40, Chapter 1, Section(s) 265.173
Violation Description:	Failure to properly close hazardous waste containers when not in active use.
Violation Notes:	Returned to compliance on 01/06/2016. OBSERVATION: The subsurface 200 gal AST containing used is not closed. All hazardous waste containers shall be closed at all times except when adding or removing waste. CORRECTIVE ACTION: Immediately close these containers and ensure all hazardous waste containers are closed when not adding or removing waste.
Violation Division:	Los Angeles County Fire Department
Violation Program:	HW
Violation Source:	CERS
Site ID:	402531
Site Name:	SOUTH COAST FIBERS, INC
Violation Date:	10-09-2018
Citation:	HSC 6.95 25508(a)(1) - California Health and Safety Code, Chapter 6.95, Section(s) 25508(a)(1)
Violation Description:	Failure to complete and electronically submit hazardous material inventory information for all reportable hazardous materials on site at or above reportable quantities.
Violation Notes:	Returned to compliance on 01/28/2020.
Violation Division:	Los Angeles City Fire Department
Violation Program:	HMRRP
Violation Source:	CERS
Site ID:	402531
Site Name:	SOUTH COAST FIBERS, INC
Violation Date:	10-27-2015
Citation:	HSC 6.95 25507 - California Health and Safety Code, Chapter 6.95, Section(s) 25507
Violation Description:	Failure to adequately establish and implement a business plan when storing/handling a hazardous material at or above reportable quantities.
Violation Notes:	Returned to compliance on 11/23/2015.
Violation Division:	Los Angeles City Fire Department
Violation Program:	HMRRP
Violation Source:	CERS
Site ID:	402531
Site Name:	SOUTH COAST FIBERS, INC
Violation Date:	11-14-2018
Citation:	HSC 6.95 25508(a)(1) - California Health and Safety Code, Chapter 6.95, Section(s) 25508(a)(1)
Violation Description:	Failure to complete and electronically submit hazardous material inventory information for all reportable hazardous materials on site at or above reportable quantities.
Violation Notes:	Returned to compliance on 01/28/2020.
Violation Division:	Los Angeles City Fire Department
Violation Program:	HMRRP
Violation Source:	CERS
Site ID:	402531
Site Name:	SOUTH COAST FIBERS, INC

SOUTH COAST FIBERS, INC (Continued) **S123516333**

Violation Date:	10-27-2015
Citation:	19 CCR 6.95 25508(a)(1) - California Code of Regulations, Title 19, Chapter 6.95, Section(s) 25508(a)(1)
Violation Description:	Failure to complete and electronically submit the Business Activities Page and/or Business Owner Operator Identification Page.
Violation Notes:	Returned to compliance on 11/23/2015.
Violation Division:	Los Angeles City Fire Department
Violation Program:	HMRRP
Violation Source:	CERS
Site ID:	402531
Site Name:	SOUTH COAST FIBERS, INC
Violation Date:	01-28-2020
Citation:	HSC 6.95 25508(a)(1) - California Health and Safety Code, Chapter 6.95, Section(s) 25508(a)(1)
Violation Description:	Failure to complete and electronically submit hazardous material inventory information for all reportable hazardous materials on site at or above reportable quantities.
Violation Notes:	Returned to compliance on 04/24/2020. A review of your inventory has determined that you still have the previous federal categories selected and/or have NOT selected any of the NEW federal hazard categories for your chemical inventory. Please review your hazardous material inventory and correct federal hazard categories for ALL materials. You may refer to Section 2 of a current Safety Data Sheets (SDS) (previously called an MSDS) to determine which of the new federal hazard categories apply. Also: ADD WASTE OIL 300 Gal to your inventory list.
Violation Division:	Los Angeles City Fire Department
Violation Program:	HMRRP
Violation Source:	CERS
Site ID:	402531
Site Name:	SOUTH COAST FIBERS, INC
Violation Date:	10-09-2018
Citation:	HSC 6.95 25508(a)(1) - California Health and Safety Code, Chapter 6.95, Section(s) 25508(a)(1)
Violation Description:	Failure to establish and electronically submit an adequate training program in safety procedures in the event of a release or threatened release of a hazardous material.
Violation Notes:	Returned to compliance on 01/28/2020.
Violation Division:	Los Angeles City Fire Department
Violation Program:	HMRRP
Violation Source:	CERS
Site ID:	402531
Site Name:	SOUTH COAST FIBERS, INC
Violation Date:	10-27-2015
Citation:	HSC 6.95 25508(d) - California Health and Safety Code, Chapter 6.95, Section(s) 25508(d)
Violation Description:	Failure to complete and/or electronically submit a business plan when storing/handling a hazardous material at or above reportable quantities.
Violation Notes:	Returned to compliance on 11/23/2015.
Violation Division:	Los Angeles City Fire Department
Violation Program:	HMRRP
Violation Source:	CERS

SOUTH COAST FIBERS, INC (Continued) **S123516333**

Site ID: 402531
Site Name: SOUTH COAST FIBERS, INC
Violation Date: 01-28-2020
Citation: HSC 6.67 25270.4.5(a) - California Health and Safety Code, Chapter 6.67, Section(s) 25270.4.5(a)
Violation Description: Failure to implement the SPCC Plan.
Violation Notes: Returned to compliance on 04/24/2020. OBSERVATION: Failure to implement SPCC. Failure to maintain Monthly Visual Inspection Logs of tanks. CORRECTIVE ACTION: Implement SPCC. Begin maintaining Monthly Visual Inspection Logs of tanks. To clear this violation please email a copy of this months Visual Inspection Log to barry.belknap@lacity.org
Violation Division: Los Angeles City Fire Department
Violation Program: APSA
Violation Source: CERS

Site ID: 402531
Site Name: SOUTH COAST FIBERS, INC
Violation Date: 01-28-2020
Citation: HSC 6.95 25508(a)(1) - California Health and Safety Code, Chapter 6.95, Section(s) 25508(a)(1)
Violation Description: Failure to complete and electronically submit a site map with all required content.
Violation Notes: Returned to compliance on 04/24/2020. Review, update and resubmit the site map in CERS to include all required elements. You can download detailed SITE MAP INSTRUCTIONS in the Hazardous Materials Business Plan (HMBP) Section using the following link https://www.lafd.org/fire-prevention/cupa/documents-forms
Violation Division: Los Angeles City Fire Department
Violation Program: HMRRP
Violation Source: CERS

Site ID: 402531
Site Name: SOUTH COAST FIBERS, INC
Violation Date: 10-27-2015
Citation: HSC 6.95 25508.1(f) - California Health and Safety Code, Chapter 6.95, Section(s) 25508.1(f)
Violation Description: Failure to electronically update the business plan within 30 days of a substantial change.
Violation Notes: Returned to compliance on 11/23/2015.
Violation Division: Los Angeles City Fire Department
Violation Program: HMRRP
Violation Source: CERS

Site ID: 402531
Site Name: SOUTH COAST FIBERS, INC
Violation Date: 10-27-2015
Citation: HSC 6.95 25508(a)(1) - California Health and Safety Code, Chapter 6.95, Section(s) 25508(a)(1)
Violation Description: Failure to establish and electronically submit an adequate training program in safety procedures in the event of a release or threatened release of a hazardous material.
Violation Notes: Returned to compliance on 11/23/2015.
Violation Division: Los Angeles City Fire Department
Violation Program: HMRRP
Violation Source: CERS

SOUTH COAST FIBERS, INC (Continued) **S123516333**

Site ID: 402531
Site Name: SOUTH COAST FIBERS, INC
Violation Date: 01-28-2020
Citation: HSC 6.67 25270.4.5 (a) - California Health and Safety Code, Chapter 6.67, Section(s) 25270.4.5 (a)
Violation Description: Failure to complete a review and evaluation of the SPCC Plan at least once every five years, document the completion of the review, and sign a statement as to whether the SPCC Plan will be amended.
Violation Notes: Returned to compliance on 04/24/2020. OBSERVATION: Failure to perform and/or document the five-year review of the SPCC plan. CORRECTIVE ACTION: Complete and document the 5 year review of SPCC Plan and submit verification of proper completion. Or create a new updated SPCC Plan signed and dated.
Violation Division: Los Angeles City Fire Department
Violation Program: APSA
Violation Source: CERS

Site ID: 402531
Site Name: SOUTH COAST FIBERS, INC
Violation Date: 11-14-2018
Citation: HSC 6.95 25508(a)(1) - California Health and Safety Code, Chapter 6.95, Section(s) 25508(a)(1)
Violation Description: Failure to establish and electronically submit an adequate training program in safety procedures in the event of a release or threatened release of a hazardous material.
Violation Notes: Returned to compliance on 01/28/2020.
Violation Division: Los Angeles City Fire Department
Violation Program: HMRRP
Violation Source: CERS

Site ID: 402531
Site Name: SOUTH COAST FIBERS, INC
Violation Date: 01-28-2020
Citation: HSC 6.95 25508(a)(1) - California Health and Safety Code, Chapter 6.95, Section(s) 25508(a)(1)
Violation Description: Failure to establish and electronically submit an adequate emergency response plan and procedures for a release or threatened release of a hazardous material.
Violation Notes: Returned to compliance on 04/24/2020. The emergency response phone number(s) listed in Sections C3 through C6 of the Emergency Response/Contingency Plan are incorrect and/or missing. Please review the form and correct the following: missing Water Board phone number. The phone number for the Local CUPA should be (213)978-3680 and the phone number for the Region Water Quality Control Board is (213) 576-6600. You can download the most current CONTINGENCY PLAN form as well as CONTINGENCY PLAN INSTRUCTIONS in the Hazardous Materials Business Plan Section (HMBP) using the following link https://www.lafd.org/fire-prevention/cupa/documents-forms
Violation Division: Los Angeles City Fire Department
Violation Program: HMRRP
Violation Source: CERS

Site ID: 402531
Site Name: SOUTH COAST FIBERS, INC
Violation Date: 10-09-2018
Citation: HSC 6.95 25508(a)(1) - California Health and Safety Code, Chapter 6.95, Section(s) 25508(a)(1)

SOUTH COAST FIBERS, INC (Continued) **S123516333**

Violation Description:	Failure to establish and electronically submit an adequate emergency response plan and procedures for a release or threatened release of a hazardous material.
Violation Notes:	Returned to compliance on 01/28/2020.
Violation Division:	Los Angeles City Fire Department
Violation Program:	HMRRP
Violation Source:	CERS
Site ID:	402531
Site Name:	SOUTH COAST FIBERS, INC
Violation Date:	04-24-2020
Citation:	HSC 6.67 25270.4.5 (a) - California Health and Safety Code, Chapter 6.67, Section(s) 25270.4.5 (a)
Violation Description:	Failure to complete a review and evaluation of the SPCC Plan at least once every five years, document the completion of the review, and sign a statement as to whether the SPCC Plan will be amended.
Violation Notes:	OBSERVATION: Failure to perform and/or document the five-year review of the SPCC plan. CORRECTIVE ACTION: Complete and document the 5 year review of SPCC Plan and submit verification of proper completion. Or create a new updated SPCC Plan signed and dated.
Violation Division:	Los Angeles City Fire Department
Violation Program:	APSA
Violation Source:	CERS
Site ID:	402531
Site Name:	SOUTH COAST FIBERS, INC
Violation Date:	09-12-2018
Citation:	40 CFR 1 265.31 - U.S. Code of Federal Regulations, Title 40, Chapter 1, Section(s) 265.31
Violation Description:	Failure to maintain and operate the facility to minimize the possibility of a fire, explosion, or any unplanned sudden or non-sudden release of hazardous waste or hazardous waste constituents to air, soil, or surface water which could threaten human health or the environment.
Violation Notes:	Returned to compliance on 09/14/2018. OBSERVATION: Waste oil was observed accumulated inside of elevated collection pan under 200-gallon waste oil tank located at hazardous materials storage area. Also observed oil residues and dust heavily encrusted on to the exterior surfaces of the 200-gallon waste oil tank. CORRECTIVE ACTION: Submit photos/documentation to the CUPA demonstrating the spill has been properly removed and managed.
Violation Division:	Los Angeles County Fire Department
Violation Program:	HW
Violation Source:	CERS
Site ID:	402531
Site Name:	SOUTH COAST FIBERS, INC
Violation Date:	10-27-2015
Citation:	HSC 6.95 25508(a)(1) - California Health and Safety Code, Chapter 6.95, Section(s) 25508(a)(1)
Violation Description:	Failure to complete and electronically submit a site map with all required content.
Violation Notes:	Returned to compliance on 11/23/2015.
Violation Division:	Los Angeles City Fire Department
Violation Program:	HMRRP
Violation Source:	CERS

SOUTH COAST FIBERS, INC (Continued) **S123516333**

Site ID: 402531
Site Name: SOUTH COAST FIBERS, INC
Violation Date: 10-27-2015
Citation: HSC 6.95 25505(a)(4) - California Health and Safety Code, Chapter 6.95, Section(s) 25505(a)(4)
Violation Description: Failure to provide initial and annual training to all employees in safety procedures in the event of a release or threatened release of a hazardous material or failure to document and maintain training records for a minimum of three years.
Violation Notes: Returned to compliance on 11/23/2015.
Violation Division: Los Angeles City Fire Department
Violation Program: HMRRP
Violation Source: CERS

Site ID: 402531
Site Name: SOUTH COAST FIBERS, INC
Violation Date: 10-27-2015
Citation: HSC 6.95 25508.1(a)-(e) - California Health and Safety Code, Chapter 6.95, Section(s) 25508.1(a)-(e)
Violation Description: Failure to electronically update business plan within 30 days of any one of the following events: A 100 percent or more increase in the quantity of a previously disclosed material. Any handling of a previously undisclosed hazardous materials at or above reportable quantities. A change of business address, business ownership, or business name.
Violation Notes: Returned to compliance on 11/23/2015.
Violation Division: Los Angeles City Fire Department
Violation Program: HMRRP
Violation Source: CERS

Site ID: 402531
Site Name: SOUTH COAST FIBERS, INC
Violation Date: 10-27-2015
Citation: HSC 6.95 25508(a)(1) - California Health and Safety Code, Chapter 6.95, Section(s) 25508(a)(1)
Violation Description: Failure to complete and electronically submit hazardous material inventory information for all reportable hazardous materials on site at or above reportable quantities.
Violation Notes: Returned to compliance on 11/23/2015.
Violation Division: Los Angeles City Fire Department
Violation Program: HMRRP
Violation Source: CERS

Evaluation:
Eval General Type: Other/Unknown
Eval Date: 01-06-2016
Violations Found: No
Eval Type: Other, not routine, done by local agency
Eval Notes: Not reported
Eval Division: Los Angeles County Fire Department
Eval Program: HW
Eval Source: CERS

Eval General Type: Compliance Evaluation Inspection
Eval Date: 01-28-2020
Violations Found: Yes
Eval Type: Routine done by local agency

SOUTH COAST FIBERS, INC (Continued) **S123516333**

Eval Notes:	Consent to enter, inspect and take photographs was given by: Joe Pimentel The Business Activities, Owner/Operator Identification, Hazardous Materials Inventory, Site Map, Emergency Response/Contingency Plan and Employee Training Plan sections were reviewed in CERS and field verified. Review and correct any violations indicated previously in this report, on or before the COMPLY BY date associated with each violation. NOTE: The LAMC, Sections (L.A.M.C. SECTION 57.105.1.4; 57.120.3; 57.121.2 and 57.121.2.1.) requires businesses that store, use or handle hazardous materials in the City of Los Angeles to obtain a Consolidated Permit from the Los Angeles Fire Department CUPA **** Annual submission of a Hazardous Materials Business Plan into California Environmental Reporting System (CERS) is required between January 1 and March 1 of every year. Per L.A.M.C. 57.121.3.5, failure to submit the required hazardous material business plan (HMBP) information annually into [Truncated]
Eval Division:	Los Angeles City Fire Department
Eval Program:	HMRRP
Eval Source:	CERS
Eval General Type:	Compliance Evaluation Inspection
Eval Date:	01-28-2020
Violations Found:	Yes
Eval Type:	Routine done by local agency
Eval Notes:	Consent to enter, inspect, and take photographs was given by: Joe Pimentel Documents uploaded to CERS were reviewed and field verified. The Spill Prevention Control and Countermeasure plan and related inspection and testing logs were reviewed on site. Review and correct any violations indicated previously in this report, on or before the COMPLY BY date associated with each violation. NOTE: The LAMC, Sections (L.A.M.C. SECTIONS 57.105.1.4; 57.120.3; 57.121.2 and 57.121.2.1.) requires businesses that store, use or handle hazardous materials in the City of Los Angeles to obtain a Consolidated Permit from the Los Angeles Fire Department CUPA. The California Health and Safety Code (CHAPTER 6.67 SECTION 25270) requires that facilities meeting either of the following requirements be added to the APSA (Aboveground Petroleum Storage Act) program and comply with the regulations set forth in the CHSC. Storage of any liquid petroleum based product stored in above ground [Truncated]
Eval Division:	Los Angeles City Fire Department
Eval Program:	APSA
Eval Source:	CERS
Eval General Type:	Other/Unknown
Eval Date:	04-24-2020
Violations Found:	No
Eval Type:	Other, not routine, done by local agency
Eval Notes:	All violations corrected and cleared.
Eval Division:	Los Angeles City Fire Department
Eval Program:	HMRRP
Eval Source:	CERS
Eval General Type:	Other/Unknown
Eval Date:	04-24-2020
Violations Found:	Yes
Eval Type:	Other, not routine, done by local agency
Eval Notes:	Second Notice of Violation Inspection Report Indicated previously in this report are violations, originally issued on 1/28/2020, that have

SOUTH COAST FIBERS, INC (Continued) **S123516333**

not been resolved by the original COMPLY BY date. These violations have been re-issued and the violation class upgraded. Review and correct all violations indicated in this report, on or before the new COMPLY BY date associated with each violation. Failure to resolve these violations will result in this facility being subject to formal enforcement. NOTE: The LAMC, Sections (L.A.M.C. SECTIONS 57.105.1.4; 57.120.3; 57.121.2 and 57.121.2.1.) requires businesses that store, use or handle hazardous materials in the City of Los Angeles to obtain a Consolidated Permit from the Los Angeles Fire Department CUPA. The California Health and Safety Code (CHAPTER 6.67 SECTION 25270) requires that facilities meeting either of the following requirements be added to the APSA (Aboveground Petroleum Storage Act) program and comply with the [Truncated]
Eval Division: Los Angeles City Fire Department
Eval Program: APSA
Eval Source: CERS

Eval General Type: Compliance Evaluation Inspection
Eval Date: 09-12-2018
Violations Found: Yes
Eval Type: Routine done by local agency
Eval Notes: John Gasparian, President
Eval Division: Los Angeles County Fire Department
Eval Program: HW
Eval Source: CERS

Eval General Type: Other/Unknown
Eval Date: 09-24-2018
Violations Found: No
Eval Type: Other, not routine, done by local agency
Eval Notes: Not reported
Eval Division: Los Angeles County Fire Department
Eval Program: HW
Eval Source: CERS

Eval General Type: Compliance Evaluation Inspection
Eval Date: 10-09-2018
Violations Found: Yes
Eval Type: Routine done by local agency
Eval Notes: Inspection Report Consent to enter, inspect and take photographs was given by: Documents uploaded to CERS were reviewed and field verified. The following is a list items that need to be corrected: 1. REVIEW SITE MAP FOR MISSING ELEMENTS. DETAILED EXPLANATION IN CERS ACCOUNT ONLINE 2. REVIEW SUBMITTED HAZMATS FOR NEW CAL EPA FEDERAL HAZARDS. 3. REVIEW EMERGENCY TRAINING AND RESPONSE PLAN FOR MISSING REQUIRED INFORMATION NOTE: The LAMC, Sections (L.A.M.C. SECTIONS 57.105.1.4; 57.120.3; 57.121.2 and 57.121.2.1.) requires business that store, uses or handle hazardous materials in the City of Los Angeles to obtain a Consolidated Permit from the Los Angeles Fire Department CUPA. To receive a Consolidated Permit you must satisfy the following requirement: **** Annual submission of a hazardous materials business plan to CERS by March 1 of every year. Please remember that any change in inventory of greater than 100 percent will require new submission within 30 days [Truncated]
Eval Division: Los Angeles City Fire Department
Eval Program: HMRRP
Eval Source: CERS

SOUTH COAST FIBERS, INC (Continued) **S123516333**

Eval General Type: Compliance Evaluation Inspection
Eval Date: 10-20-2015
Violations Found: Yes
Eval Type: Routine done by local agency
Eval Notes: Nain Deleon
Eval Division: Los Angeles County Fire Department
Eval Program: HW
Eval Source: CERS

Eval General Type: Compliance Evaluation Inspection
Eval Date: 10-27-2015
Violations Found: Yes
Eval Type: Routine done by local agency
Eval Notes: PERMISSION FOR INSPECTION GIVEN BY NAIN DELEON
Eval Division: Los Angeles City Fire Department
Eval Program: HMRRP
Eval Source: CERS

Eval General Type: Other/Unknown
Eval Date: 11-14-2018
Violations Found: Yes
Eval Type: Other, not routine, done by local agency
Eval Notes: Documents uploaded to CERS were reviewed. Indicated previously in this report are violations, originally issued on 10/9/18, that have not been resolved by the original COMPLY BY date. These violations have been re-issued and the violation class upgraded. Review and correct all violations indicated in this report, on or before the new COMPLY BY date associated with each violation. Failure to resolve these violations will result in this facility being subject to formal enforcement. NOTE: The LAMC, Sections (L.A.M.C. SECTIONS 57.105.1.4; 57.120.3; 57.121.2 and 57.121.2.1.) requires businesses that store, use or handle hazardous materials in the City of Los Angeles to obtain a Consolidated Permit from the Los Angeles Fire Department CUPA **** Annual submission of a Hazardous Materials Business Plan into CERS is required between January 1 and March 1 of every year. Please remember that any change in inventory of greater than 100 percent will require new submission within [Truncated]
Eval Division: Los Angeles City Fire Department
Eval Program: HMRRP
Eval Source: CERS

Affiliation:
Affiliation Type Desc: Parent Corporation
Entity Name: SOUTH COAST FIBERS, INC
Entity Title: Not reported
Affiliation Address: Not reported
Affiliation City: Not reported
Affiliation State: Not reported
Affiliation Country: Not reported
Affiliation Zip: Not reported
Affiliation Phone: Not reported

Affiliation Type Desc: Legal Owner
Entity Name: SOUTH COAST FIBERS, INC
Entity Title: Not reported
Affiliation Address: 4560 Doran St
Affiliation City: Los Angeles

SOUTH COAST FIBERS, INC (Continued) **S123516333**

Affiliation State:	CA
Affiliation Country:	United States
Affiliation Zip:	90039
Affiliation Phone:	(323) 245-5133
Affiliation Type Desc:	CUPA District
Entity Name:	Los Angeles City Fire Department
Entity Title:	Not reported
Affiliation Address:	200 North Main Street, Room 1780
Affiliation City:	Los Angeles
Affiliation State:	CA
Affiliation Country:	Not reported
Affiliation Zip:	90012
Affiliation Phone:	(213) 978-3680
Affiliation Type Desc:	Document Preparer
Entity Name:	John Gasparian
Entity Title:	Not reported
Affiliation Address:	Not reported
Affiliation City:	Not reported
Affiliation State:	Not reported
Affiliation Country:	Not reported
Affiliation Zip:	Not reported
Affiliation Phone:	Not reported
Affiliation Type Desc:	Operator
Entity Name:	John Gasparian
Entity Title:	Not reported
Affiliation Address:	Not reported
Affiliation City:	Not reported
Affiliation State:	Not reported
Affiliation Country:	Not reported
Affiliation Zip:	Not reported
Affiliation Phone:	(818) 552-4068
Affiliation Type Desc:	Environmental Contact
Entity Name:	John Gasparian
Entity Title:	Not reported
Affiliation Address:	4560 Doran St
Affiliation City:	Los Angeles
Affiliation State:	CA
Affiliation Country:	Not reported
Affiliation Zip:	90039
Affiliation Phone:	Not reported
Affiliation Type Desc:	Facility Mailing Address
Entity Name:	Mailing Address
Entity Title:	Not reported
Affiliation Address:	4560 DORAN ST
Affiliation City:	LOS ANGELES
Affiliation State:	CA
Affiliation Country:	Not reported
Affiliation Zip:	90039
Affiliation Phone:	Not reported
Affiliation Type Desc:	Identification Signer
Entity Name:	John Gasparian

SOUTH COAST FIBERS, INC (Continued) **S123516333**

Entity Title:	Owner
Affiliation Address:	Not reported
Affiliation City:	Not reported
Affiliation State:	Not reported
Affiliation Country:	Not reported
Affiliation Zip:	Not reported
Affiliation Phone:	Not reported

V226 **SOUTH COAST FIBERS INC** **RCRA NonGen / NLR** **1024791666**
WNW **4560 DORAN ST** **CAL000110821**
1/8-1/4 **LOS ANGELES, CA 90039**
0.185 mi.
977 ft. **Site 12 of 12 in cluster V**

Relative: **Lower**
Actual: **448 ft.**

RCRA NonGen / NLR:

Date Form Received by Agency:		1993-09-08 00:00:00.0
Handler Name:	SOUTH COAST FIBERS INC	
Handler Address:		4560 DORAN ST
Handler City,State,Zip:		LOS ANGELES, CA 90039-1036
EPA ID:		CAL000110821
Contact Name:		MARIA DRESSEL OR J GASPARIAN/PRES
Contact Address:		4560 DORAN ST
Contact City,State,Zip:		LOS ANGELES, CA 90039
Contact Telephone:		818-552-4068
Contact Fax:		818-552-3498
Contact Email:		MARIA@SOCOASTREC.COM
Contact Title:		Not reported
EPA Region:		09
Land Type:		Not reported
Federal Waste Generator Description:		Not a generator, verified
Non-Notifier:		Not reported
Biennial Report Cycle:		Not reported
Accessibility:		Not reported
Active Site Indicator:		Handler Activities
State District Owner:		Not reported
State District:		Not reported
Mailing Address:		4560 DORAN ST
Mailing City,State,Zip:		LOS ANGELES, CA 90039-1006
Owner Name:		SOUTH COAST FIBERS INC
Owner Type:		Other
Operator Name:		MARIA DRESSEL OR J GASPARIAN/PRES
Operator Type:		Other
Short-Term Generator Activity:		No
Importer Activity:		No
Mixed Waste Generator:		No
Transporter Activity:		No
Transfer Facility Activity:		No
Recycler Activity with Storage:		No
Small Quantity On-Site Burner Exemption:		No
Smelting Melting and Refining Furnace Exemption:		No
Underground Injection Control:		No
Off-Site Waste Receipt:		No
Universal Waste Indicator:		Yes
Universal Waste Destination Facility:		Yes
Federal Universal Waste:		No
Active Site Fed-Reg Treatment Storage and Disposal Facility:		Not reported
Active Site Converter Treatment storage and Disposal Facility:		Not reported

SOUTH COAST FIBERS INC (Continued) **1024791666**

Active Site State-Reg Treatment Storage and Disposal Facility:	Not reported
Active Site State-Reg Handler:	---
Federal Facility Indicator:	Not reported
Hazardous Secondary Material Indicator:	N
Sub-Part K Indicator:	Not reported
Commercial TSD Indicator:	No
Treatment Storage and Disposal Type:	Not reported
2018 GPRA Permit Baseline:	Not on the Baseline
2018 GPRA Renewals Baseline:	Not on the Baseline
Permit Renewals Workload Universe:	Not reported
Permit Workload Universe:	Not reported
Permit Progress Universe:	Not reported
Post-Closure Workload Universe:	Not reported
Closure Workload Universe:	Not reported
202 GPRA Corrective Action Baseline:	No
Corrective Action Workload Universe:	No
Subject to Corrective Action Universe:	No
Non-TSDFs Where RCRA CA has Been Imposed Universe:	No
TSDFs Potentially Subject to CA Under 3004 (u)/(v) Universe:	No
TSDFs Only Subject to CA under Discretionary Auth Universe:	No
Corrective Action Priority Ranking:	No NCAPS ranking
Environmental Control Indicator:	No
Institutional Control Indicator:	No
Human Exposure Controls Indicator:	N/A
Groundwater Controls Indicator:	N/A
Operating TSDF Universe:	Not reported
Full Enforcement Universe:	Not reported
Significant Non-Complier Universe:	No
Unaddressed Significant Non-Complier Universe:	No
Addressed Significant Non-Complier Universe:	No
Significant Non-Complier With a Compliance Schedule Universe:	No
Financial Assurance Required:	Not reported
Handler Date of Last Change:	2018-09-05 15:42:32.0
Recognized Trader-Importer:	No
Recognized Trader-Exporter:	No
Importer of Spent Lead Acid Batteries:	No
Exporter of Spent Lead Acid Batteries:	No
Recycler Activity Without Storage:	No
Manifest Broker:	No
Sub-Part P Indicator:	No

Handler - Owner Operator:

Owner/Operator Indicator:	Owner
Owner/Operator Name:	SOUTH COAST FIBERS INC
Legal Status:	Other
Date Became Current:	Not reported
Date Ended Current:	Not reported
Owner/Operator Address:	4560 DORAN ST
Owner/Operator City,State,Zip:	LOS ANGELES, CA 90039-0000
Owner/Operator Telephone:	818-552-4068
Owner/Operator Telephone Ext:	Not reported
Owner/Operator Fax:	Not reported
Owner/Operator Email:	Not reported
Owner/Operator Indicator:	Operator
Owner/Operator Name:	MARIA DRESSEL OR J GASPARIAN/PRES

SOUTH COAST FIBERS INC (Continued) **1024791666**

Legal Status:	Other
Date Became Current:	Not reported
Date Ended Current:	Not reported
Owner/Operator Address:	4560 DORAN ST
Owner/Operator City,State,Zip:	LOS ANGELES, CA 90039
Owner/Operator Telephone:	818-552-4068
Owner/Operator Telephone Ext:	Not reported
Owner/Operator Fax:	Not reported
Owner/Operator Email:	Not reported

Historic Generators:

Receive Date:	1993-09-08 00:00:00.0
Handler Name: SOUTH COAST FIBERS INC	
Federal Waste Generator Description:	Not a generator, verified
State District Owner:	Not reported
Large Quantity Handler of Universal Waste:	No
Recognized Trader Importer:	No
Recognized Trader Exporter:	No
Spent Lead Acid Battery Importer:	No
Spent Lead Acid Battery Exporter:	No
Current Record:	Yes
Non Storage Recycler Activity:	Not reported
Electronic Manifest Broker:	Not reported

List of NAICS Codes and Descriptions:

NAICS Code:	42193
NAICS Description:	RECYCLABLE MATERIAL WHOLESALERS

Facility Has Received Notices of Violations:

Violations:	No Violations Found

Evaluation Action Summary:

Evaluations:	No Evaluations Found

X227 **BEAST AUTO BODY** **RCRA NonGen / NLR** **1026170419**
WNW **4552 DORAN ST** **CAL000453977**
1/8-1/4 **LOS ANGELES, CA 90039**
0.187 mi.
985 ft. **Site 3 of 5 in cluster X**

Relative:
Lower

Actual:
449 ft.

RCRA NonGen / NLR:

Date Form Received by Agency:	2020-03-30 00:00:00.0
Handler Name: BEAST AUTO BODY	
Handler Address:	4552 DORAN ST
Handler City,State,Zip:	LOS ANGELES, CA 90039
EPA ID:	CAL000453977
Contact Name:	ORBEL MANGASAR
Contact Address:	329 WEST LOMITA AVE #208
Contact City,State,Zip:	GLENDALE, CA 91204
Contact Telephone:	818-303-5080
Contact Fax:	Not reported
Contact Email:	ORBEL@CLASSICALPROGRESSION.COM
Contact Title:	Not reported
EPA Region:	09
Land Type:	Not reported

BEAST AUTO BODY (Continued) **1026170419**

Federal Waste Generator Description:	Not a generator, verified
Non-Notifier:	Not reported
Biennial Report Cycle:	Not reported
Accessibility:	Not reported
Active Site Indicator:	Not reported
State District Owner:	Not reported
State District:	Not reported
Mailing Address:	329 WEST LOMITA AVE #208
Mailing City,State,Zip:	GLENDALE, CA 91204
Owner Name:	ORBEL MANGASAR
Owner Type:	Other
Operator Name:	ORBEL MANGASAR
Operator Type:	Other
Short-Term Generator Activity:	No
Importer Activity:	No
Mixed Waste Generator:	No
Transporter Activity:	No
Transfer Facility Activity:	No
Recycler Activity with Storage:	No
Small Quantity On-Site Burner Exemption:	No
Smelting Melting and Refining Furnace Exemption:	No
Underground Injection Control:	No
Off-Site Waste Receipt:	No
Universal Waste Indicator:	No
Universal Waste Destination Facility:	No
Federal Universal Waste:	No
Active Site Fed-Reg Treatment Storage and Disposal Facility:	Not reported
Active Site Converter Treatment storage and Disposal Facility:	Not reported
Active Site State-Reg Treatment Storage and Disposal Facility:	Not reported
Active Site State-Reg Handler:	---
Federal Facility Indicator:	Not reported
Hazardous Secondary Material Indicator:	N
Sub-Part K Indicator:	Not reported
Commercial TSD Indicator:	No
Treatment Storage and Disposal Type:	Not reported
2018 GPRA Permit Baseline:	Not on the Baseline
2018 GPRA Renewals Baseline:	Not on the Baseline
Permit Renewals Workload Universe:	Not reported
Permit Workload Universe:	Not reported
Permit Progress Universe:	Not reported
Post-Closure Workload Universe:	Not reported
Closure Workload Universe:	Not reported
202 GPRA Corrective Action Baseline:	No
Corrective Action Workload Universe:	No
Subject to Corrective Action Universe:	No
Non-TSDFs Where RCRA CA has Been Imposed Universe:	No
TSDFs Potentially Subject to CA Under 3004 (u)/(v) Universe:	No
TSDFs Only Subject to CA under Discretionary Auth Universe:	No
Corrective Action Priority Ranking:	No NCAPS ranking
Environmental Control Indicator:	No
Institutional Control Indicator:	No
Human Exposure Controls Indicator:	N/A
Groundwater Controls Indicator:	N/A
Operating TSDF Universe:	Not reported
Full Enforcement Universe:	Not reported
Significant Non-Complier Universe:	No
Unaddressed Significant Non-Complier Universe:	No

BEAST AUTO BODY (Continued) **1026170419**

Addressed Significant Non-Complier Universe:	No
Significant Non-Complier With a Compliance Schedule Universe:	No
Financial Assurance Required:	Not reported
Handler Date of Last Change:	2020-04-08 18:59:47.0
Recognized Trader-Importer:	No
Recognized Trader-Exporter:	No
Importer of Spent Lead Acid Batteries:	No
Exporter of Spent Lead Acid Batteries:	No
Recycler Activity Without Storage:	No
Manifest Broker:	No
Sub-Part P Indicator:	No

Handler - Owner Operator:

Owner/Operator Indicator:	Operator
Owner/Operator Name:	ORBEL MANGASAR
Legal Status:	Other
Date Became Current:	Not reported
Date Ended Current:	Not reported
Owner/Operator Address:	329 WEST LOMITA AVE #208
Owner/Operator City,State,Zip:	GLENDALE, CA 91204
Owner/Operator Telephone:	818-303-5080
Owner/Operator Telephone Ext:	Not reported
Owner/Operator Fax:	Not reported
Owner/Operator Email:	Not reported

Owner/Operator Indicator:	Owner
Owner/Operator Name:	ORBEL MANGASAR
Legal Status:	Other
Date Became Current:	Not reported
Date Ended Current:	Not reported
Owner/Operator Address:	329 WEST LOMITA AVE #208
Owner/Operator City,State,Zip:	GLENDALE, CA 91204
Owner/Operator Telephone:	818-303-5080
Owner/Operator Telephone Ext:	Not reported
Owner/Operator Fax:	Not reported
Owner/Operator Email:	Not reported

Historic Generators:

Receive Date:	2020-03-30 00:00:00.0
Handler Name: BEAST AUTO BODY	
Federal Waste Generator Description:	Not a generator, verified
State District Owner:	Not reported
Large Quantity Handler of Universal Waste:	No
Recognized Trader Importer:	No
Recognized Trader Exporter:	No
Spent Lead Acid Battery Importer:	No
Spent Lead Acid Battery Exporter:	No
Current Record:	Yes
Non Storage Recycler Activity:	Not reported
Electronic Manifest Broker:	Not reported

List of NAICS Codes and Descriptions:

NAICS Code:	811121
NAICS Description:	AUTOMOTIVE BODY, PAINT, AND INTERIOR REPAIR AND MAINTENANCE

BEAST AUTO BODY (Continued) **1026170419**

Facility Has Received Notices of Violations:
Violations: No Violations Found

Evaluation Action Summary:
Evaluations: No Evaluations Found

X228 **FINAL TOUCH COLLISION LLC** **RCRA NonGen / NLR** **1025876515**
WNW **4552 DORAN ST** **CAL000449651**
1/8-1/4 **LOS ANGELES, CA 90039**
0.187 mi.
985 ft. **Site 4 of 5 in cluster X**

Relative: RCRA NonGen / NLR:
Lower

Actual:
449 ft.

Date Form Received by Agency:	2019-10-04 00:00:00.0
Handler Name:	FINAL TOUCH COLLISION LLC
Handler Address:	4552 DORAN ST
Handler City,State,Zip:	LOS ANGELES, CA 90039
EPA ID:	CAL000449651
Contact Name:	NARBEH KESHISHIAN ZARNEH
Contact Address:	4552 DORAN ST
Contact City,State,Zip:	LOS ANGELES, CA 90039
Contact Telephone:	818-726-0636
Contact Fax:	Not reported
Contact Email:	GOFILEINC@GMAIL.COM
Contact Title:	Not reported
EPA Region:	09
Land Type:	Not reported
Federal Waste Generator Description:	Not a generator, verified
Non-Notifier:	Not reported
Biennial Report Cycle:	Not reported
Accessibility:	Not reported
Active Site Indicator:	Not reported
State District Owner:	Not reported
State District:	Not reported
Mailing Address:	700 FAIRMONT AVE #302
Mailing City,State,Zip:	GLENDALE, CA 91203
Owner Name:	FINAL TOUCH COLLISION LLC
Owner Type:	Other
Operator Name:	NARBEH KESHISHIAN ZARNEH
Operator Type:	Other
Short-Term Generator Activity:	No
Importer Activity:	No
Mixed Waste Generator:	No
Transporter Activity:	No
Transfer Facility Activity:	No
Recycler Activity with Storage:	No
Small Quantity On-Site Burner Exemption:	No
Smelting Melting and Refining Furnace Exemption:	No
Underground Injection Control:	No
Off-Site Waste Receipt:	No
Universal Waste Indicator:	No
Universal Waste Destination Facility:	No
Federal Universal Waste:	No
Active Site Fed-Reg Treatment Storage and Disposal Facility:	Not reported
Active Site Converter Treatment storage and Disposal Facility:	Not reported
Active Site State-Reg Treatment Storage and Disposal Facility:	Not reported

FINAL TOUCH COLLISION LLC (Continued) **1025876515**

Active Site State-Reg Handler:	---
Federal Facility Indicator:	Not reported
Hazardous Secondary Material Indicator:	N
Sub-Part K Indicator:	Not reported
Commercial TSD Indicator:	No
Treatment Storage and Disposal Type:	Not reported
2018 GPRA Permit Baseline:	Not on the Baseline
2018 GPRA Renewals Baseline:	Not on the Baseline
Permit Renewals Workload Universe:	Not reported
Permit Workload Universe:	Not reported
Permit Progress Universe:	Not reported
Post-Closure Workload Universe:	Not reported
Closure Workload Universe:	Not reported
202 GPRA Corrective Action Baseline:	No
Corrective Action Workload Universe:	No
Subject to Corrective Action Universe:	No
Non-TSDFs Where RCRA CA has Been Imposed Universe:	No
TSDFs Potentially Subject to CA Under 3004 (u)/(v) Universe:	No
TSDFs Only Subject to CA under Discretionary Auth Universe:	No
Corrective Action Priority Ranking:	No NCAPS ranking
Environmental Control Indicator:	No
Institutional Control Indicator:	No
Human Exposure Controls Indicator:	N/A
Groundwater Controls Indicator:	N/A
Operating TSDF Universe:	Not reported
Full Enforcement Universe:	Not reported
Significant Non-Complier Universe:	No
Unaddressed Significant Non-Complier Universe:	No
Addressed Significant Non-Complier Universe:	No
Significant Non-Complier With a Compliance Schedule Universe:	No
Financial Assurance Required:	Not reported
Handler Date of Last Change:	2019-10-04 16:30:59.0
Recognized Trader-Importer:	No
Recognized Trader-Exporter:	No
Importer of Spent Lead Acid Batteries:	No
Exporter of Spent Lead Acid Batteries:	No
Recycler Activity Without Storage:	No
Manifest Broker:	No
Sub-Part P Indicator:	No

Handler - Owner Operator:

Owner/Operator Indicator:	Owner
Owner/Operator Name:	FINAL TOUCH COLLISION LLC
Legal Status:	Other
Date Became Current:	Not reported
Date Ended Current:	Not reported
Owner/Operator Address:	700 FAIRMONT AVE #302
Owner/Operator City,State,Zip:	GLENDALE, CA 91203
Owner/Operator Telephone:	818-726-0636
Owner/Operator Telephone Ext:	Not reported
Owner/Operator Fax:	Not reported
Owner/Operator Email:	Not reported

Owner/Operator Indicator:	Operator
Owner/Operator Name:	NARBEH KESHISHIAN ZARNEH
Legal Status:	Other

FINAL TOUCH COLLISION LLC (Continued) **1025876515**

Date Became Current:	Not reported
Date Ended Current:	Not reported
Owner/Operator Address:	4552 DORAN ST
Owner/Operator City,State,Zip:	LOS ANGELES, CA 90039
Owner/Operator Telephone:	818-726-0636
Owner/Operator Telephone Ext:	Not reported
Owner/Operator Fax:	Not reported
Owner/Operator Email:	Not reported

Historic Generators:

Receive Date:	2019-10-04 00:00:00.0
Handler Name:	FINAL TOUCH COLLISION LLC
Federal Waste Generator Description:	Not a generator, verified
State District Owner:	Not reported
Large Quantity Handler of Universal Waste:	No
Recognized Trader Importer:	No
Recognized Trader Exporter:	No
Spent Lead Acid Battery Importer:	No
Spent Lead Acid Battery Exporter:	No
Current Record:	Yes
Non Storage Recycler Activity:	Not reported
Electronic Manifest Broker:	Not reported

List of NAICS Codes and Descriptions:

NAICS Code:	811121
NAICS Description:	AUTOMOTIVE BODY, PAINT, AND INTERIOR REPAIR AND MAINTENANCE

Facility Has Received Notices of Violations:

Violations:	No Violations Found

Evaluation Action Summary:

Evaluations:	No Evaluations Found

X229 **SELECT AUTO DISMANTLING** **CA CERS HAZ WASTE** **S106103371**
WNW **4552 DORAN ST** **CA WDS** **N/A**
1/8-1/4 **LOS ANGELES, CA 90039** **CA CIWQS**
0.187 mi. **CA CERS**
985 ft. **Site 5 of 5 in cluster X** **CA HWTS**

Relative:
Lower

Actual:
449 ft.

CERS HAZ WASTE:

Name:	BEAST AUTO BODY
Address:	4552 DORAN ST
City,State,Zip:	LOS ANGELES, CA 90039
Site ID:	565150
CERS ID:	10839715
CERS Description:	Hazardous Waste Generator

WDS:

Name:	SELECT AUTO DISMANTLING
Address:	4552 Doran St
City:	LOS ANGELES
Facility ID:	4 19I018378
Facility Type:	Industrial - Facility that treats and/or disposes of liquid or semisolid wastes from any servicing, producing, manufacturing or

SELECT AUTO DISMANTLING (Continued) **S106103371**

	processing operation of whatever nature, including mining, gravel washing, geothermal operations, air conditioning, ship building and repairing, oil production, storage and disposal operations, water pumping.
Facility Status:	Active - Any facility with a continuous or seasonal discharge that is under Waste Discharge Requirements.
NPDES Number:	CAS000001 The 1st 2 characters designate the state. The remaining 7 are assigned by the Regional Board
Subregion:	4
Facility Telephone:	8182400505
Facility Contact:	Youri Amirian
Agency Name:	SELECT AUTO DISMANTLING
Agency Address:	4552 Doran St
Agency City,St,Zip:	Los Angeles 90039
Agency Contact:	Youri Amirian
Agency Telephone:	8182400505
Agency Type:	?
SIC Code:	5015
SIC Code 2:	Not reported
Primary Waste Type:	Not reported
Primary Waste:	Not reported
Waste Type2:	Not reported
Waste2:	Not reported
Primary Waste Type:	Not reported
Secondary Waste:	Not reported
Secondary Waste Type:	Not reported
Design Flow:	0
Baseline Flow:	0
Reclamation:	Not reported
POTW:	Not reported
Treat To Water:	Minor Threat to Water Quality. A violation of a regional board order should cause a relatively minor impairment of beneficial uses compared to a major or minor threat. Not: All nurds without a TTWQ will be considered a minor threat to water quality unless coded at a higher Level. A Zero (0) may be used to code those NURDS that are found to represent no threat to water quality.
Complexity:	Category C - Facilities having no waste treatment systems, such as cooling water dischargers or thosewho must comply through best management practices, facilities with passive waste treatment and disposal systems, such as septic systems with subsurface disposal, or dischargers having waste storage systems with land disposal such as dairy waste ponds.
Name:	SELECT AUTO DISMANTLING
Address:	4552 Doran St
City:	LOS ANGELES
Facility ID:	4 19I18378
Facility Type:	Industrial - Facility that treats and/or disposes of liquid or semisolid wastes from any servicing, producing, manufacturing or processing operation of whatever nature, including mining, gravel washing, geothermal operations, air conditioning, ship building and repairing, oil production, storage and disposal operations, water pumping.
Facility Status:	Active - Any facility with a continuous or seasonal discharge that is under Waste Discharge Requirements.
NPDES Number:	CAS000001 The 1st 2 characters designate the state. The remaining 7 are assigned by the Regional Board

SELECT AUTO DISMANTLING (Continued) **S106103371**

Subregion:	4
Facility Telephone:	8182400505
Facility Contact:	Youri Amirian
Agency Name:	SELECT AUTO DISMANTLING
Agency Address:	4552 Doran St
Agency City,St,Zip:	Los Angeles 900391006
Agency Contact:	Youri Amirian
Agency Telephone:	8182400505
Agency Type:	?
SIC Code:	0
SIC Code 2:	Not reported
Primary Waste Type:	Not reported
Primary Waste:	Not reported
Waste Type2:	Not reported
Waste2:	Not reported
Primary Waste Type:	Not reported
Secondary Waste:	Not reported
Secondary Waste Type:	Not reported
Design Flow:	0
Baseline Flow:	0
Reclamation:	Not reported
POTW:	Not reported
Treat To Water:	Minor Threat to Water Quality. A violation of a regional board order should cause a relatively minor impairment of beneficial uses compared to a major or minor threat. Not: All nurds without a TTWQ will be considered a minor threat to water quality unless coded at a higher Level. A Zero (0) may be used to code those NURDS that are found to represent no threat to water quality.
Complexity:	Category C - Facilities having no waste treatment systems, such as cooling water dischargers or thosewho must comply through best management practices, facilities with passive waste treatment and disposal systems, such as septic systems with subsurface disposal, or dischargers having waste storage systems with land disposal such as dairy waste ponds.

CIWQS:

Name:	EURO PARTS AUTO WRECKING
Address:	4552 DORAN ST
City,State,Zip:	LOS ANGELES, CA 90039
Agency:	GGS Group Inc
Agency Address:	4552 Doran St, Los Angeles, CA 90039
Place/Project Type:	Industrial - Motor Vehicle Parts, Used
SIC/NAICS:	5015
Region:	4
Program:	INDSTW
Regulatory Measure Status:	Terminated
Regulatory Measure Type:	Storm water industrial
Order Number:	2014-0057-DWQ
WDID:	4 19I023529
NPDES Number:	CAS000001
Adoption Date:	01/01/1900
Effective Date:	02/28/2012
Termination Date:	09/16/2015
Expiration/Review Date:	01/01/1900
Design Flow:	Not reported
Major/Minor:	Not reported
Complexity:	Not reported

SELECT AUTO DISMANTLING (Continued) **S106103371**

TTWQ:	Not reported
Enforcement Actions within 5 years:	0
Violations within 5 years:	0
Latitude:	Not reported
Longitude:	Not reported
Name:	SELECT AUTO DISMANTLING
Address:	4552 DORAN ST
City,State,Zip:	LOS ANGELES, CA 90039
Agency:	Select Auto Dismantling
Agency Address:	4552 Doran St, Los Angeles, CA 90039
Place/Project Type:	Industrial - Motor Vehicle Parts, Used
SIC/NAICS:	5015
Region:	4
Program:	INDSTW
Regulatory Measure Status:	Terminated
Regulatory Measure Type:	Storm water industrial
Order Number:	2014-0057-DWQ
WDID:	4 19I018378
NPDES Number:	CAS000001
Adoption Date:	01/01/1900
Effective Date:	09/27/2003
Termination Date:	01/10/2007
Expiration/Review Date:	01/01/1900
Design Flow:	Not reported
Major/Minor:	Not reported
Complexity:	Not reported
TTWQ:	Not reported
Enforcement Actions within 5 years:	0
Violations within 5 years:	0
Latitude:	34.15319
Longitude:	-118.27696
Name:	MASTER AUTO WRECKING
Address:	4552 DORAN ST
City,State,Zip:	LOS ANGELES, CA 90039
Agency:	Master Auto Wrecking
Agency Address:	4552 Doran St, Los Angeles, CA 90039
Place/Project Type:	Industrial - Motor Vehicle Parts, Used
SIC/NAICS:	5015
Region:	4
Program:	INDSTW
Regulatory Measure Status:	Terminated
Regulatory Measure Type:	Storm water industrial
Order Number:	2014-0057-DWQ
WDID:	4 19I023320
NPDES Number:	CAS000001
Adoption Date:	01/01/1900
Effective Date:	09/07/2011
Termination Date:	10/01/2014
Expiration/Review Date:	01/01/1900
Design Flow:	Not reported
Major/Minor:	Not reported
Complexity:	Not reported
TTWQ:	Not reported
Enforcement Actions within 5 years:	0
Violations within 5 years:	0

SELECT AUTO DISMANTLING (Continued) **S106103371**

Latitude: Not reported
Longitude: Not reported

CERS:
Name: ATWATER CULTIVATION
Address: 4552 DORAN ST
City,State,Zip: LOS ANGELES, CA 90039
Site ID: 447429
CERS ID: 853842
CERS Description: Agriculture Discharge

Affiliation:
Affiliation Type Desc: Land Owner
Entity Name: Adrina Agakhanyan
Entity Title: Not reported
Affiliation Address: Not reported
Affiliation City: Not reported
Affiliation State: Not reported
Affiliation Country: Not reported
Affiliation Zip: Not reported
Affiliation Phone: Not reported

Affiliation Type Desc: Operator
Entity Name: Sevak Ovsepyan
Entity Title: Not reported
Affiliation Address: Not reported
Affiliation City: Not reported
Affiliation State: Not reported
Affiliation Country: Not reported
Affiliation Zip: Not reported
Affiliation Phone: Not reported

HWTS:
Name: BEAST AUTO BODY
Address: 4552 DORAN ST
Address 2: Not reported
City,State,Zip: LOS ANGELES, CA 90039
EPA ID: CAL000453977
Inactive Date: Not reported
Create Date: 03/30/2020
Last Act Date: 09/11/2020
Mailing Name: Not reported
Mailing Address: 329 WEST LOMITA AVE #208
Mailing Address 2: Not reported
Mailing City,State,Zip: GLENDALE, CA 91204
Owner Name: ORBEL MANGASAR
Owner Address: 329 WEST LOMITA AVE #208
Owner Address 2: Not reported
Owner City,State,Zip: GLENDALE, CA 91204
Contact Name: ORBEL MANGASAR
Contact Address: 329 WEST LOMITA AVE #208
Contact Address 2: Not reported
City,State,Zip: GLENDALE, CA 91204

NAICS:
EPA ID: CAL000453977

SELECT AUTO DISMANTLING (Continued) **S106103371**

Create Date:	2020-03-30 14:02:37.950
NAICS Code:	811121
NAICS Description:	Automotive Body, Paint, and Interior Repair and Maintenance
Issued EPA ID Date:	2020-03-30 14:02:37.95000
Inactive Date:	Not reported
Facility Name:	BEAST AUTO BODY
Facility Address:	4552 DORAN ST
Facility Address 2:	Not reported
Facility City:	LOS ANGELES
Facility County:	Not reported
Facility State:	CA
Facility Zip:	90039

Name:	SELECT AUTO DISMANTLING
Address:	4552 DORAN ST
Address 2:	Not reported
City,State,Zip:	LOS ANGELES, CA 900390000
EPA ID:	CAL000274778
Inactive Date:	06/30/2005
Create Date:	09/19/2003
Last Act Date:	04/11/2006
Mailing Name:	Not reported
Mailing Address:	4552 DORAN ST
Mailing Address 2:	Not reported
Mailing City,State,Zip:	LOS ANGELES, CA 900390000
Owner Name:	YOURI AMIRIAN
Owner Address:	4552 DORAN ST
Owner Address 2:	Not reported
Owner City,State,Zip:	LOS ANGELES, CA 900390000
Contact Name:	YOURI AMIRIAN/OWNER
Contact Address:	4552 DORAN ST
Contact Address 2:	Not reported
City,State,Zip:	LOS ANGELES, CA 900390000

NAICS:

EPA ID:	CAL000274778
Create Date:	2003-09-19 08:55:44.747
NAICS Code:	44131
NAICS Description:	Automotive Parts and Accessories Stores
Issued EPA ID Date:	2003-09-19 08:55:44.71700
Inactive Date:	2005-06-30 10:01:00
Facility Name:	SELECT AUTO DISMANTLING
Facility Address:	4552 DORAN ST
Facility Address 2:	Not reported
Facility City:	LOS ANGELES
Facility County:	Not reported
Facility State:	CA
Facility Zip:	900390000

Z230 **STEPHENS PRINTING COMPANY** **CA CPS-SLIC** **S103962324**
SSE **710 W WILSON** **CA EMI** **N/A**
1/8-1/4 **GLENDALE, CA 91203** **CA CERS**
0.191 mi.
1011 ft. **Site 2 of 4 in cluster Z**

Relative:
Higher

Actual:
478 ft.

CPS-SLIC:

Name:	TRICOLOR ENTERPRISES INC
Address:	710 W. WILSON AVE.
City,State,Zip:	GLENDALE, CA 91203
Region:	STATE
Facility Status:	**Completed - Case Closed**
Status Date:	12/22/2014
Global Id:	SL603799104
Lead Agency:	LOS ANGELES RWQCB (REGION 4)
Lead Agency Case Number:	Not reported
Latitude:	34.1476874619824
Longitude:	-118.27040341803
Case Type:	Cleanup Program Site
Case Worker:	GJH
Local Agency:	Not reported
RB Case Number:	113.0189
File Location:	Not reported
Potential Media Affected:	Aquifer used for drinking water supply
Potential Contaminants of Concern:	Not reported
Site History:	Not reported

Click here to access the California GeoTracker records for this facility:

EMI:

Name:	STEPHENS PRINTING COMPANY
Address:	710 W WILSON
City,State,Zip:	GLENDALE, CA 912030000
Year:	1990
County Code:	19
Air Basin:	SC
Facility ID:	75194
Air District Name:	SC
SIC Code:	2759
Air District Name:	SOUTH COAST AQMD
Community Health Air Pollution Info System:	Not reported
Consolidated Emission Reporting Rule:	Not reported
Total Organic Hydrocarbon Gases Tons/Yr:	1
Reactive Organic Gases Tons/Yr:	1
Carbon Monoxide Emissions Tons/Yr:	0
NOX - Oxides of Nitrogen Tons/Yr:	0
SOX - Oxides of Sulphur Tons/Yr:	0
Particulate Matter Tons/Yr:	0
Part. Matter 10 Micrometers and Smllr Tons/Yr:	0

CERS:

Name:	TRICOLOR ENTERPRISES INC
Address:	710 W. WILSON AVE.
City,State,Zip:	GLENDALE, CA 91203
Site ID:	200352
CERS ID:	SL603799104
CERS Description:	Cleanup Program Site

STEPHENS PRINTING COMPANY (Continued) **S103962324**

Affiliation:

Affiliation Type Desc:	Regional Board Caseworker
Entity Name:	JEFFREY HU - LOS ANGELES RWQCB (REGION 4)
Entity Title:	Not reported
Affiliation Address:	320 W. 4TH ST., SUITE 200
Affiliation City:	LOS ANGELES
Affiliation State:	CA
Affiliation Country:	Not reported
Affiliation Zip:	Not reported
Affiliation Phone:	Not reported

Z231 **STEPHENS PRINTING CO** **RCRA-SQG** **1000347004**
SSE **710 W WILSON AVE** **FINDS** **CAD982462483**
1/8-1/4 **GLENDALE, CA 91203** **ECHO**
0.191 mi.
1011 ft. **Site 3 of 4 in cluster Z**

Relative: **Higher**
Actual: **478 ft.**

RCRA-SQG:

Date Form Received by Agency:		1988-12-31 00:00:00.0
Handler Name:	STEPHENS PRINTING CO	
Handler Address:		710 W WILSON AVE
Handler City,State,Zip:		GLENDALE, CA 91203
EPA ID:		CAD982462483
Contact Name:		ENVIRONMENTAL MANAGER
Contact Address:		710 W WILSON AVE
Contact City,State,Zip:		GLENDALE, CA 91203
Contact Telephone:		818-244-8406
Contact Fax:		Not reported
Contact Email:		Not reported
Contact Title:		Not reported
EPA Region:		09
Land Type:		Other
Federal Waste Generator Description:		Small Quantity Generator
Non-Notifier:		Not reported
Biennial Report Cycle:		Not reported
Accessibility:		Not reported
Active Site Indicator:		Handler Activities
State District Owner:		CA
State District:		3
Mailing Address:		BOX FIRST THOUSAND EIGHTH HUND
Mailing City,State,Zip:		GLENDALE, CA 91209
Owner Name:		RG SNIDER
Owner Type:		Private
Operator Name:		NOT REQUIRED
Operator Type:		Private
Short-Term Generator Activity:		No
Importer Activity:		No
Mixed Waste Generator:		No
Transporter Activity:		No
Transfer Facility Activity:		No
Recycler Activity with Storage:		No
Small Quantity On-Site Burner Exemption:		No
Smelting Melting and Refining Furnace Exemption:		No
Underground Injection Control:		No
Off-Site Waste Receipt:		No
Universal Waste Indicator:		No

STEPHENS PRINTING CO (Continued) **1000347004**

Universal Waste Destination Facility:	No
Federal Universal Waste:	No
Active Site Fed-Reg Treatment Storage and Disposal Facility:	Not reported
Active Site Converter Treatment storage and Disposal Facility:	Not reported
Active Site State-Reg Treatment Storage and Disposal Facility:	Not reported
Active Site State-Reg Handler:	---
Federal Facility Indicator:	Not reported
Hazardous Secondary Material Indicator:	NN
Sub-Part K Indicator:	Not reported
Commercial TSD Indicator:	No
Treatment Storage and Disposal Type:	Not reported
2018 GPRA Permit Baseline:	Not on the Baseline
2018 GPRA Renewals Baseline:	Not on the Baseline
Permit Renewals Workload Universe:	Not reported
Permit Workload Universe:	Not reported
Permit Progress Universe:	Not reported
Post-Closure Workload Universe:	Not reported
Closure Workload Universe:	Not reported
202 GPRA Corrective Action Baseline:	No
Corrective Action Workload Universe:	No
Subject to Corrective Action Universe:	No
Non-TSDFs Where RCRA CA has Been Imposed Universe:	No
TSDFs Potentially Subject to CA Under 3004 (u)/(v) Universe:	No
TSDFs Only Subject to CA under Discretionary Auth Universe:	No
Corrective Action Priority Ranking:	No NCAPS ranking
Environmental Control Indicator:	No
Institutional Control Indicator:	No
Human Exposure Controls Indicator:	N/A
Groundwater Controls Indicator:	N/A
Operating TSDF Universe:	Not reported
Full Enforcement Universe:	Not reported
Significant Non-Complier Universe:	No
Unaddressed Significant Non-Complier Universe:	No
Addressed Significant Non-Complier Universe:	No
Significant Non-Complier With a Compliance Schedule Universe:	No
Financial Assurance Required:	Not reported
Handler Date of Last Change:	2002-06-27 03:33:54.0
Recognized Trader-Importer:	No
Recognized Trader-Exporter:	No
Importer of Spent Lead Acid Batteries:	No
Exporter of Spent Lead Acid Batteries:	No
Recycler Activity Without Storage:	Not reported
Manifest Broker:	Not reported
Sub-Part P Indicator:	Not reported

Handler - Owner Operator:

Owner/Operator Indicator:	Owner
Owner/Operator Name:	RG SNIDER
Legal Status:	Private
Date Became Current:	Not reported
Date Ended Current:	Not reported
Owner/Operator Address:	NOT REQUIRED
Owner/Operator City,State,Zip:	NOT REQUIRED, ME 99999
Owner/Operator Telephone:	415-555-1212
Owner/Operator Telephone Ext:	Not reported
Owner/Operator Fax:	Not reported

STEPHENS PRINTING CO (Continued) **1000347004**

Owner/Operator Email: Not reported

Owner/Operator Indicator: Operator
Owner/Operator Name: NOT REQUIRED
Legal Status: Private
Date Became Current: Not reported
Date Ended Current: Not reported
Owner/Operator Address: NOT REQUIRED
Owner/Operator City,State,Zip: NOT REQUIRED, ME 99999
Owner/Operator Telephone: 415-555-1212
Owner/Operator Telephone Ext: Not reported
Owner/Operator Fax: Not reported
Owner/Operator Email: Not reported

Historic Generators:
Receive Date: 1988-12-31 00:00:00.0
Handler Name: STEPHENS PRINTING CO
Federal Waste Generator Description: Small Quantity Generator
State District Owner: CA
Large Quantity Handler of Universal Waste: No
Recognized Trader Importer: No
Recognized Trader Exporter: No
Spent Lead Acid Battery Importer: No
Spent Lead Acid Battery Exporter: No
Current Record: Yes
Non Storage Recycler Activity: Not reported
Electronic Manifest Broker: Not reported

List of NAICS Codes and Descriptions:
NAICS Codes: No NAICS Codes Found

Facility Has Received Notices of Violations:
Violations: No Violations Found

Evaluation Action Summary:
Evaluations: No Evaluations Found

FINDS:
Registry ID: 110002816258

Click Here:

Environmental Interest/Information System:
RCRAInfo is a national information system that supports the Resource Conservation and Recovery Act (RCRA) program through the tracking of events and activities related to facilities that generate, transport, and treat, store, or dispose of hazardous waste. RCRAInfo allows RCRA program staff to track the notification, permit, compliance, and corrective action activities required under RCRA.

Click this hyperlink while viewing on your computer to access additional FINDS: detail in the EDR Site Report.

ECHO:
Envid: 1000347004

STEPHENS PRINTING CO (Continued) **1000347004**

Registry ID:	110002816258
DFR URL:	http://echo.epa.gov/detailed-facility-report?fid=110002816258
Name:	STEPHENS PRINTING CO
Address:	710 W WILSON AVE
City,State,Zip:	GLENDALE, CA 91203

Z232 **HEMADIALYSIS** **CA WIP** **S106484887**
SSE **710 W WILSON AVE** **N/A**
1/8-1/4 **GLENDALE, CA 91203**
0.191 mi.
1011 ft. **Site 4 of 4 in cluster Z**

Relative: **Higher**
Actual: **478 ft.**

WIP:

Name:	HEMADIALYSIS
Address:	710 W Wilson Ave
City,State,Zip:	GLENDALE, CA 91203
Region:	4
File Number:	113.0189
File Status:	**Backlog**
Staff:	UNIDENTIFIED
Facility Suite:	Not reported

W233 **ROCK & ROLL T-SHIRTS** **CA EMI** **S106769821**
SSE **5210 SAN FERNANDO RD** **CA WIP** **N/A**
1/8-1/4 **GLENDALE, CA 91203**
0.198 mi.
1043 ft. **Site 7 of 7 in cluster W**

Relative: **Lower**
Actual: **469 ft.**

EMI:

Name:	ROCK & ROLL T-SHIRTS, F LOPEZ
Address:	5210 SAN FERNANDO RD
City,State,Zip:	GLENDALE, CA 91203
Year:	1987
County Code:	19
Air Basin:	SC
Facility ID:	37807
Air District Name:	SC
SIC Code:	2262
Air District Name:	SOUTH COAST AQMD
Community Health Air Pollution Info System:	Not reported
Consolidated Emission Reporting Rule:	Not reported
Total Organic Hydrocarbon Gases Tons/Yr:	0
Reactive Organic Gases Tons/Yr:	0
Carbon Monoxide Emissions Tons/Yr:	0
NOX - Oxides of Nitrogen Tons/Yr:	0
SOX - Oxides of Sulphur Tons/Yr:	0
Particulate Matter Tons/Yr:	0
Part. Matter 10 Micrometers and Smllr Tons/Yr:	0

Name:	ROCK & ROLL T-SHIRTS, F LOPEZ
Address:	5210 SAN FERNANDO RD
City,State,Zip:	GLENDALE, CA 91203
Year:	1990
County Code:	19
Air Basin:	SC
Facility ID:	37807

ROCK & ROLL T-SHIRTS (Continued) **S106769821**

Air District Name:	SC
SIC Code:	2253
Air District Name:	SOUTH COAST AQMD
Community Health Air Pollution Info System:	Not reported
Consolidated Emission Reporting Rule:	Not reported
Total Organic Hydrocarbon Gases Tons/Yr:	0
Reactive Organic Gases Tons/Yr:	0
Carbon Monoxide Emissions Tons/Yr:	0
NOX - Oxides of Nitrogen Tons/Yr:	0
SOX - Oxides of Sulphur Tons/Yr:	0
Particulate Matter Tons/Yr:	0
Part. Matter 10 Micrometers and Smllr Tons/Yr:	0

WIP:

Name:	ROCK & ROLL T-SHIRTS
Address:	5210 San Fernando Rd
City,State,Zip:	GLENDALE, CA 91203
Region:	4
File Number:	113.5404
File Status:	**Historical**
Staff:	YRONG
Facility Suite:	Not reported

AA234 **ISABELL MATERIAL CO INC** **CA UST** **U004305569**
South **5201 W SAN FERNANDO RD** **N/A**
1/8-1/4 **LOS ANGELES, CA 90039**
0.211 mi.
1112 ft. **Site 1 of 9 in cluster AA**

Relative: **Lower**
Actual: **463 ft.**

LOS ANGELES UST:

Name:	ISABELL MATERIAL CO INC
Address:	5201 W SAN FERNANDO RD
City,State,Zip:	LOS ANGELES, CA 90039
Facility ID:	FA0002686
Last Run Date:	06/03/2019
Status:	INACTIVE

AA235 **ISBELL MATERIAL COMPANY, INC** **CA SWEEPS UST** **S101617419**
South **5201 W SAN FERNANDO RD** **CA FID UST** **N/A**
1/8-1/4 **LOS ANGELES, CA 90039** **CA HAZMAT**
0.211 mi. **CA WIP**
1112 ft. **Site 2 of 9 in cluster AA**

Relative: **Lower**
Actual: **463 ft.**

SWEEPS UST:

Name:	ISBELL MATERIAL COMPANY, INC
Address:	5201 W SAN FERNANDO RD
City:	LOS ANGELES
Status:	Active
Comp Number:	369
Number:	9
Board Of Equalization:	44-011135
Referral Date:	01-15-93
Action Date:	03-15-94
Created Date:	02-29-88
Owner Tank Id:	Not reported
SWRCB Tank Id:	19-050-000369-000001

ISBELL MATERIAL COMPANY, INC (Continued) **S101617419**

Tank Status: A
Capacity: 8000
Active Date: 04-20-88
Tank Use: M.V. FUEL
STG: P
Content: DIESEL
Number Of Tanks: 1

CA FID UST:
Facility ID: 19055303
Regulated By: UTNKA
Regulated ID: 00004050
Cortese Code: Not reported
SIC Code: Not reported
Facility Phone: 2132457241
Mail To: Not reported
Mailing Address: 5201 W SAN FERNANDO RD
Mailing Address 2: Not reported
Mailing City,St,Zip: LOS ANGELES 900390000
Contact: Not reported
Contact Phone: Not reported
DUNs Number: Not reported
NPDES Number: Not reported
EPA ID: Not reported
Comments: Not reported
Status: Active

LOS ANGELES HM:
Name: ISABELL MATERIAL CO INC
Address: 5201 W SAN FERNANDO RD
City,State,Zip: LOS ANGELES, CA 90039
Facility ID: FA0002686
Last Run Date: 06/01/2019
Status: INACTIVE

WIP:
Name: MATERIAL ISBELL
Address: 5201 W San Fernando Rd
City,State,Zip: LOS ANGELES, CA 90039
Region: 4
File Number: 113.0448
File Status: Historical
Staff: MH
Facility Suite: Not reported

AA236 **ISBELL MATERIAL CO. INC.** **CA HIST UST** **U001561533**
South **5201 W SAN FERNANDO RD** **N/A**
1/8-1/4 **LOS ANGELES, CA 90039**
0.211 mi.
1112 ft. **Site 3 of 9 in cluster AA**

Relative:
Lower

Actual:
463 ft.

HIST UST:
Name: ISBELL MATERIAL CO. INC.
Address: 5201 W SAN FERNANDO RD
City,State,Zip: LOS ANGELES, CA 90039
File Number: Not reported

ISBELL MATERIAL CO. INC. (Continued) **U001561533**

URL:	Not reported
Region:	STATE
Facility ID:	00000004050
Facility Type:	Other
Other Type:	BUILDING MATERIALS
Contact Name:	CARL HOLMAN
Telephone:	2132457241
Owner Name:	ISBELL MATERIAL CO. INC.
Owner Address:	5201 SAN FERNANDO ROAD WEST
Owner City,St,Zip:	LOS ANGELES, CA 90039
Total Tanks:	0002
Tank Num:	001
Container Num:	1
Year Installed:	1954
Tank Capacity:	00008000
Tank Used for:	PRODUCT
Type of Fuel:	DIESEL
Container Construction Thickness:	Not reported
Leak Detection:	None
Tank Num:	002
Container Num:	2
Year Installed:	1971
Tank Capacity:	00002000
Tank Used for:	PRODUCT
Type of Fuel:	PREMIUM
Container Construction Thickness:	Not reported
Leak Detection:	None

Y237 **A.T.A. IRON WORK** **CA WIP** **S106769427**
SW **4600 SPERRY ST** **N/A**
1/8-1/4 **LOS ANGELES, CA 90039**
0.211 mi.
1112 ft. **Site 4 of 13 in cluster Y**

Relative: **Lower**
Actual: **449 ft.**

WIP:

Name:	A.T.A. IRON WORK
Address:	4600 Sperry St
City,State,Zip:	LOS ANGELES, CA 90039
Region:	4
File Number:	113.0391
File Status:	**Historical**
Staff:	RNEVAREZ
Facility Suite:	G

Y238 **PEAK AUTO BODY SHOP** **CA WIP** **S106769428**
SW **4600 SPERRY ST** **N/A**
1/8-1/4 **LOS ANGELES, CA 90039**
0.211 mi.
1112 ft. **Site 5 of 13 in cluster Y**

Relative: **Lower**
Actual: **449 ft.**

WIP:

Name:	PEAK AUTO BODY SHOP
Address:	4600 Sperry St
City,State,Zip:	LOS ANGELES, CA 90039

PEAK AUTO BODY SHOP (Continued) **S106769428**

Region: 4
File Number: 113.0393
File Status: Historical
Staff: RNEVAREZ
Facility Suite: D

Y239 **PLASKON ELECTRONIC MATERIALS** **RCRA-SQG** **1000383163**
SW **4600 SPERRY ST** **CA SWEEPS UST** **CAD981632904**
1/8-1/4 **LOS ANGELES, CA 90039** **CA FID UST**
0.211 mi. **FINDS**
1112 ft. **Site 6 of 13 in cluster Y** **ECHO**

Relative: **Lower**
Actual: **449 ft.**

RCRA-SQG:

Date Form Received by Agency:	1996-09-01 00:00:00.0
Handler Name:	PLASKON ELECTRONIC MATERIALS
Handler Address:	4600 SPERRY ST
Handler City,State,Zip:	LOS ANGELES, CA 90039
EPA ID:	CAD981632904
Contact Name:	Not reported
Contact Address:	Not reported
Contact City,State,Zip:	Not reported
Contact Telephone:	Not reported
Contact Fax:	Not reported
Contact Email:	Not reported
Contact Title:	Not reported
EPA Region:	09
Land Type:	Not reported
Federal Waste Generator Description:	Small Quantity Generator
Non-Notifier:	Not reported
Biennial Report Cycle:	Not reported
Accessibility:	Not reported
Active Site Indicator:	Handler Activities
State District Owner:	CA
State District:	4R
Mailing Address:	5121 SAN FERNANDO RD WEST
Mailing City,State,Zip:	LOS ANGELES, CA 90039
Owner Name:	Not reported
Owner Type:	Not reported
Operator Name:	NOT REQUIRED
Operator Type:	Private
Short-Term Generator Activity:	No
Importer Activity:	No
Mixed Waste Generator:	No
Transporter Activity:	No
Transfer Facility Activity:	No
Recycler Activity with Storage:	No
Small Quantity On-Site Burner Exemption:	No
Smelting Melting and Refining Furnace Exemption:	No
Underground Injection Control:	No
Off-Site Waste Receipt:	No
Universal Waste Indicator:	No
Universal Waste Destination Facility:	No
Federal Universal Waste:	No
Active Site Fed-Reg Treatment Storage and Disposal Facility:	Not reported
Active Site Converter Treatment storage and Disposal Facility:	Not reported
Active Site State-Reg Treatment Storage and Disposal Facility:	Not reported
Active Site State-Reg Handler:	---
Federal Facility Indicator:	Not reported

PLASKON ELECTRONIC MATERIALS (Continued) **1000383163**

Hazardous Secondary Material Indicator:	NN
Sub-Part K Indicator:	Not reported
Commercial TSD Indicator:	No
Treatment Storage and Disposal Type:	Not reported
2018 GPRA Permit Baseline:	Not on the Baseline
2018 GPRA Renewals Baseline:	Not on the Baseline
Permit Renewals Workload Universe:	Not reported
Permit Workload Universe:	Not reported
Permit Progress Universe:	Not reported
Post-Closure Workload Universe:	Not reported
Closure Workload Universe:	Not reported
202 GPRA Corrective Action Baseline:	No
Corrective Action Workload Universe:	No
Subject to Corrective Action Universe:	No
Non-TSDFs Where RCRA CA has Been Imposed Universe:	No
TSDFs Potentially Subject to CA Under 3004 (u)/(v) Universe:	No
TSDFs Only Subject to CA under Discretionary Auth Universe:	No
Corrective Action Priority Ranking:	No NCAPS ranking
Environmental Control Indicator:	No
Institutional Control Indicator:	No
Human Exposure Controls Indicator:	N/A
Groundwater Controls Indicator:	N/A
Operating TSDF Universe:	Not reported
Full Enforcement Universe:	Not reported
Significant Non-Complier Universe:	No
Unaddressed Significant Non-Complier Universe:	No
Addressed Significant Non-Complier Universe:	No
Significant Non-Complier With a Compliance Schedule Universe:	No
Financial Assurance Required:	Not reported
Handler Date of Last Change:	2002-06-27 03:27:03.0
Recognized Trader-Importer:	No
Recognized Trader-Exporter:	No
Importer of Spent Lead Acid Batteries:	No
Exporter of Spent Lead Acid Batteries:	No
Recycler Activity Without Storage:	Not reported
Manifest Broker:	Not reported
Sub-Part P Indicator:	Not reported

Handler - Owner Operator:

Owner/Operator Indicator:	Owner
Owner/Operator Name:	PLASKON ELECTRONIC
Legal Status:	Private
Date Became Current:	Not reported
Date Ended Current:	Not reported
Owner/Operator Address:	NOT REQUIRED
Owner/Operator City,State,Zip:	NOT REQUIRED, ME 99999
Owner/Operator Telephone:	415-555-1212
Owner/Operator Telephone Ext:	Not reported
Owner/Operator Fax:	Not reported
Owner/Operator Email:	Not reported

Owner/Operator Indicator:	Operator
Owner/Operator Name:	NOT REQUIRED
Legal Status:	Private
Date Became Current:	Not reported
Date Ended Current:	Not reported

PLASKON ELECTRONIC MATERIALS (Continued) **1000383163**

Owner/Operator Address: NOT REQUIRED
Owner/Operator City,State,Zip: NOT REQUIRED, ME 99999
Owner/Operator Telephone: 415-555-1212
Owner/Operator Telephone Ext: Not reported
Owner/Operator Fax: Not reported
Owner/Operator Email: Not reported

Historic Generators:
Receive Date: 1996-09-01 00:00:00.0
Handler Name: PLASKON ELECTRONIC MATERIALS
Federal Waste Generator Description: Small Quantity Generator
State District Owner: CA
Large Quantity Handler of Universal Waste: No
Recognized Trader Importer: No
Recognized Trader Exporter: No
Spent Lead Acid Battery Importer: No
Spent Lead Acid Battery Exporter: No
Current Record: Yes
Non Storage Recycler Activity: Not reported
Electronic Manifest Broker: Not reported

Receive Date: 1987-02-12 00:00:00.0
Handler Name: PLASKON ELECTRONIC MATERIALS
Federal Waste Generator Description: Large Quantity Generator
State District Owner: CA
Large Quantity Handler of Universal Waste: No
Recognized Trader Importer: No
Recognized Trader Exporter: No
Spent Lead Acid Battery Importer: No
Spent Lead Acid Battery Exporter: No
Current Record: No
Non Storage Recycler Activity: Not reported
Electronic Manifest Broker: Not reported

List of NAICS Codes and Descriptions:
NAICS Codes: No NAICS Codes Found

Facility Has Received Notices of Violations:
Violations: No Violations Found

Evaluation Action Summary:
Evaluations: No Evaluations Found

SWEEPS UST:
Name: PLASKON ELECTRONIC MATERIALS I
Address: 4600 SPERRY ST
City: LOS ANGELES
Status: Not reported
Comp Number: 5196
Number: Not reported
Board Of Equalization: Not reported
Referral Date: Not reported
Action Date: Not reported
Created Date: Not reported

PLASKON ELECTRONIC MATERIALS (Continued) **1000383163**

Owner Tank Id: Not reported
SWRCB Tank Id: Not reported
Tank Status: Not reported
Capacity: Not reported
Active Date: Not reported
Tank Use: Not reported
STG: Not reported
Content: Not reported
Number Of Tanks: 0

CA FID UST:
Facility ID: 19022803
Regulated By: UTNKI
Regulated ID: Not reported
Cortese Code: Not reported
SIC Code: Not reported
Facility Phone: 2130000000
Mail To: Not reported
Mailing Address: 4600 SPERRY ST
Mailing Address 2: Not reported
Mailing City,St,Zip: LOS ANGELES 900390000
Contact: Not reported
Contact Phone: Not reported
DUNs Number: Not reported
NPDES Number: Not reported
EPA ID: Not reported
Comments: Not reported
Status: Inactive

FINDS:
Registry ID: 110002731376

Click Here:

Environmental Interest/Information System:
RCRAInfo is a national information system that supports the Resource Conservation and Recovery Act (RCRA) program through the tracking of events and activities related to facilities that generate, transport, and treat, store, or dispose of hazardous waste. RCRAInfo allows RCRA program staff to track the notification, permit, compliance, and corrective action activities required under RCRA.

Click this hyperlink while viewing on your computer to access additional FINDS: detail in the EDR Site Report.

ECHO:
Envid: 1000383163
Registry ID: 110002731376
DFR URL: http://echo.epa.gov/detailed-facility-report?fid=110002731376
Name: PLASKON ELECTRONIC MATERIALS
Address: 4600 SPERRY ST
City,State,Zip: LOS ANGELES, CA 90039

Y240 **PEAK AUTO BODY SHOP** **CA HAZMAT** **S123548417**
SW **4600 W SPERRY ST** **N/A**
1/8-1/4 **LOS ANGELES, CA 90039**
0.211 mi.
1112 ft. **Site 7 of 13 in cluster Y**

Relative: **Lower**

Actual: **449 ft.**

LOS ANGELES HM:

Name:	PEAK AUTO BODY SHOP
Address:	4600 W SPERRY ST
City,State,Zip:	LOS ANGELES, CA 90039
Facility ID:	FA0022439
Last Run Date:	06/01/2019
Status:	INACTIVE

Y241 **M&T CHEM/FURANE PROD** **SEMS-ARCHIVE** **1003878779**
SW **4600 SPERRY ST** **CAD980889117**
1/8-1/4 **LOS ANGELES, CA 90039**
0.211 mi.
1112 ft. **Site 8 of 13 in cluster Y**

Relative: **Lower**

Actual: **449 ft.**

SEMS Archive:

Site ID:	0902207
EPA ID:	CAD980889117
Name:	M&T CHEM/FURANE PROD
Address:	4600 SPERRY ST
Address 2:	Not reported
City,State,Zip:	LOS ANGELES, CA 90039
Cong District:	24
FIPS Code:	06037
FF:	N
NPL:	Not on the NPL
Non NPL Status:	NFRAP-Site does not qualify for the NPL based on existing information

SEMS Archive Detail:

Region:	09
Site ID:	0902207
EPA ID:	CAD980889117
Site Name:	M&T CHEM/FURANE PROD
NPL:	N
FF:	N
OU:	00
Action Code:	VS
Action Name:	ARCH SITE
SEQ:	1
Start Date:	Not reported
Finish Date:	1986-02-01 05:00:00
Qual:	Not reported
Current Action Lead:	EPA Perf In-Hse

Region:	09
Site ID:	0902207
EPA ID:	CAD980889117
Site Name:	M&T CHEM/FURANE PROD
NPL:	N
FF:	N
OU:	00
Action Code:	DS
Action Name:	DISCVRY
SEQ:	1
Start Date:	1985-09-01 05:00:00

M&T CHEM/FURANE PROD (Continued) **1003878779**

Finish Date:	1985-09-01 05:00:00
Qual:	Not reported
Current Action Lead:	St Perf
Region:	09
Site ID:	0902207
EPA ID:	CAD980889117
Site Name:	M&T CHEM/FURANE PROD
NPL:	N
FF:	N
OU:	00
Action Code:	PA
Action Name:	PA
SEQ:	1
Start Date:	1985-08-01 05:00:00
Finish Date:	1986-02-01 05:00:00
Qual:	N
Current Action Lead:	St Perf

AA242 **ISSELL MATERIAL CO INC** **CA HIST UST** **S118411396**
South **5201 SAN FERNANDO ROAD WEST** **N/A**
1/8-1/4 **LOS ANGELES, CA 90039**
0.216 mi.
1138 ft. **Site 4 of 9 in cluster AA**

Relative: **Lower**
Actual: **464 ft.**

HIST UST:

Name:	ISSELL MATERIAL CO INC
Address:	5201 SAN FERNANDO ROAD WEST
City,State,Zip:	LOS ANGELES, CA 90039
File Number:	00027003
URL:	http://geotracker.waterboards.ca.gov/ustpdfs/pdf/00027003.pdf
Region:	Not reported
Facility ID:	Not reported
Facility Type:	Not reported
Other Type:	Not reported
Contact Name:	Not reported
Telephone:	Not reported
Owner Name:	Not reported
Owner Address:	Not reported
Owner City,St,Zip:	Not reported
Total Tanks:	Not reported
Tank Num:	Not reported
Container Num:	Not reported
Year Installed:	Not reported
Tank Capacity:	Not reported
Tank Used for:	Not reported
Type of Fuel:	Not reported
Container Construction Thickness:	Not reported
Leak Detection:	Not reported

Click here for Geo Tracker PDF:

AB243 **OCCUPANT** **CA WIP** **S107257184**
SE **676 W WILSON AVE** **N/A**
1/8-1/4 **GLENDALE, CA 91203**
0.217 mi.
1144 ft. **Site 1 of 10 in cluster AB**

Relative:
Higher

Actual:
482 ft.

WIP:

Name:	OCCUPANT
Address:	676 W Wilson Ave
City,State,Zip:	GLENDALE, CA 91203
Region:	4
File Number:	113.0193
File Status:	**Historical**
Staff:	RNEVAREZ
Facility Suite:	D

Name:	OCCUPANT
Address:	676 W Wilson Ave
City,State,Zip:	GLENDALE, CA 91203
Region:	4
File Number:	113.1703
File Status:	**Historical**
Staff:	RNEVAREZ
Facility Suite:	E

AB244 **GRAPHLAND** **CA CPS-SLIC** **S106484888**
SE **676 W. WILSON AVE. #F** **CA CERS** **N/A**
1/8-1/4 **GLENDALE, CA 91203**
0.217 mi.
1144 ft. **Site 2 of 10 in cluster AB**

Relative:
Higher

Actual:
482 ft.

CPS-SLIC:

Name:	GRAPHLAND
Address:	676 W. WILSON AVE. #F
City,State,Zip:	GLENDALE, CA 91203
Region:	STATE
Facility Status:	**Completed - Case Closed**
Status Date:	12/22/2014
Global Id:	SL603799105
Lead Agency:	LOS ANGELES RWQCB (REGION 4)
Lead Agency Case Number:	Not reported
Latitude:	34.148074
Longitude:	-118.247946
Case Type:	Cleanup Program Site
Case Worker:	GJH
Local Agency:	Not reported
RB Case Number:	113.0192
File Location:	Not reported
Potential Media Affected:	Aquifer used for drinking water supply
Potential Contaminants of Concern:	Not reported
Site History:	Not reported

Click here to access the California GeoTracker records for this facility:

CERS:

Name:	GRAPHLAND
Address:	676 W. WILSON AVE. #F
City,State,Zip:	GLENDALE, CA 91203
Site ID:	219685

GRAPHLAND (Continued) **S106484888**

CERS ID: SL603799105
CERS Description: Cleanup Program Site

Affiliation:
Affiliation Type Desc: Regional Board Caseworker
Entity Name: JEFFREY HU - LOS ANGELES RWQCB (REGION 4)
Entity Title: Not reported
Affiliation Address: 320 W. 4TH ST., SUITE 200
Affiliation City: LOS ANGELES
Affiliation State: CA
Affiliation Country: Not reported
Affiliation Zip: Not reported
Affiliation Phone: Not reported

AB245 **ALLEN'S TYPESETTING CO** **CA WIP** **S106769318**
SE **676 W WILSON AVE** **N/A**
1/8-1/4 **GLENDALE, CA 91203**
0.217 mi.
1144 ft. **Site 3 of 10 in cluster AB**

Relative: **Higher**
Actual: **482 ft.**

WIP:
Name: ALLEN'S TYPESETTING CO
Address: 676 W Wilson Ave
City,State,Zip: GLENDALE, CA 91203
Region: 4
File Number: 113.0197
File Status: **Historical**
Staff: RNEVAREZ
Facility Suite: I

AB246 **HECHT PHOTOGRAPHY** **CA WIP** **S106769321**
SE **676 W WILSON AVE** **N/A**
1/8-1/4 **GLENDALE, CA 91203**
0.217 mi.
1144 ft. **Site 4 of 10 in cluster AB**

Relative: **Higher**
Actual: **482 ft.**

WIP:
Name: HECHT PHOTOGRAPHY
Address: 676 W Wilson Ave
City,State,Zip: GLENDALE, CA 91203
Region: 4
File Number: 113.0200
File Status: **Historical**
Staff: RNEVAREZ
Facility Suite: L

AB247 **CITY LITHO, INC.** **CA WIP** **S106769317**
SE **676 W WILSON AVE** **N/A**
1/8-1/4 **GLENDALE, CA 91203**
0.217 mi.
1144 ft. **Site 5 of 10 in cluster AB**

Relative: WIP:
Higher

Actual: Name: CITY LITHO, INC.
482 ft. Address: 676 W Wilson Ave
City,State,Zip: GLENDALE, CA 91203
Region: 4
File Number: 113.0196
File Status: **Backlog**
Staff: UNIDENTIFIED
Facility Suite: H

AB248 **C & M PRINTING** **CA WIP** **S107677827**
SE **676 W WILSON AVE** **N/A**
1/8-1/4 **GLENDALE, CA 91203**
0.217 mi.
1144 ft. **Site 6 of 10 in cluster AB**

Relative: WIP:
Higher

Actual: Name: C & M PRINTING
482 ft. Address: 676 W Wilson Ave
City,State,Zip: GLENDALE, CA 91203
Region: 4
File Number: 113.0209
File Status: **Historical**
Staff: RNEVAREZ
Facility Suite: J

AB249 **KOKOPELLI DESIGNS** **CA WIP** **S106769312**
SE **676 W WILSON AVE** **N/A**
1/8-1/4 **GLENDALE, CA 91203**
0.217 mi.
1144 ft. **Site 7 of 10 in cluster AB**

Relative: WIP:
Higher

Actual: Name: KOKOPELLI DESIGNS
482 ft. Address: 676 W Wilson Ave
City,State,Zip: GLENDALE, CA 91203
Region: 4
File Number: 113.0191
File Status: **Historical**
Staff: RNEVAREZ
Facility Suite: C

AB250 **PROMOGRAPHICS** **CA WIP** **S106769311**
SE **676 W WILSON AVE** **N/A**
1/8-1/4 **GLENDALE, CA 91203**
0.217 mi.
1144 ft. **Site 8 of 10 in cluster AB**

Relative:
Higher

Actual:
482 ft.

WIP:

Name:	PROMOGRAPHICS
Address:	676 W Wilson Ave
City,State,Zip:	GLENDALE, CA 91203
Region:	4
File Number:	113.0199
File Status:	**Historical**
Staff:	RNEVAREZ
Facility Suite:	A

Name:	PROMOGRAPHICS
Address:	676 W Wilson Ave
City,State,Zip:	GLENDALE, CA 91203
Region:	4
File Number:	113.0190
File Status:	**Historical**
Staff:	RNEVAREZ
Facility Suite:	B

AB251 **LEGEND AUTO PARTS** **CA WIP** **S106769319**
SE **676 W WILSON AVE** **N/A**
1/8-1/4 **GLENDALE, CA 91203**
0.217 mi.
1144 ft. **Site 9 of 10 in cluster AB**

Relative:
Higher

Actual:
482 ft.

WIP:

Name:	LEGEND AUTO PARTS
Address:	676 W Wilson Ave
City,State,Zip:	GLENDALE, CA 91203
Region:	4
File Number:	113.0198
File Status:	**Historical**
Staff:	RNEVAREZ
Facility Suite:	K

AB252 **GRAPHLAND** **CA WIP** **S107257132**
SE **676 W WILSON AVE** **N/A**
1/8-1/4 **GLENDALE, CA 91203**
0.217 mi.
1144 ft. **Site 10 of 10 in cluster AB**

Relative:
Higher

Actual:
482 ft.

WIP:

Name:	GRAPHLAND
Address:	676 W Wilson Ave
City,State,Zip:	GLENDALE, CA 91203
Region:	4
File Number:	113.0192
File Status:	**Backlog**
Staff:	UNIDENTIFIED
Facility Suite:	F

Name:	GRAPHLAND

GRAPHLAND (Continued) **S107257132**

Address: 676 W Wilson Ave
City,State,Zip: GLENDALE, CA 91203
Region: 4
File Number: 113.0195
File Status: Historical
Staff: RNEVAREZ
Facility Suite: G

253
North
1/8-1/4
0.227 mi.
1198 ft.

ALANDALE INS. AGENCY **CA WIP** **S106767500**
750 FAIRMONT AVE **N/A**
GLENDALE, CA 91209

Relative:
Higher

Actual:
483 ft.

WIP:
Name: ALANDALE INS. AGENCY
Address: 750 Fairmont Ave
City,State,Zip: GLENDALE, CA 91209-0831
Region: 4
File Number: 109.0447
File Status: Historical
Staff: YRONG
Facility Suite: Not reported

254
NNW
1/8-1/4
0.229 mi.
1207 ft.

LUIGI' POTTERY & GARDEN WARE **CA WIP** **S106767415**
5630 SAN FERNANDO RD **N/A**
GLENDALE, CA 91203

Relative:
Lower

Actual:
455 ft.

WIP:
Name: LUIGI' POTTERY & GARDEN WARE
Address: 5630 San Fernando Rd
City,State,Zip: GLENDALE, CA 91203
Region: 4
File Number: 109.0050
File Status: Historical
Staff: TB
Facility Suite: Not reported

AC255
SSE
1/8-1/4
0.230 mi.
1212 ft.

DRILUBE COMPANY **CA ENVIROSTOR** **S101480702**
723 WEST BROADWAY **N/A**
GLENDALE, CA 91204

Site 1 of 13 in cluster AC

Relative:
Lower

Actual:
473 ft.

ENVIROSTOR:
Name: DRILUBE COMPANY
Address: 723 WEST BROADWAY
City,State,Zip: GLENDALE, CA 91204
Facility ID: 19290258
Status: Refer: RWQCB
Status Date: 08/31/1995
Site Code: Not reported
Site Type: Historical

DRILUBE COMPANY (Continued) **S101480702**

Site Type Detailed: * Historical
Acres: Not reported
NPL: NO
Regulatory Agencies: NONE SPECIFIED
Lead Agency: NONE SPECIFIED
Program Manager: Not reported
Supervisor: * Mmonroy
Division Branch: Cleanup Chatsworth
Assembly: 43
Senate: 25
Special Program: Not reported
Restricted Use: NO
Site Mgmt Req: NONE SPECIFIED
Funding: Not reported
Latitude: 34.14710
Longitude: -118.2709
APN: 5638004027
Past Use: NONE SPECIFIED
Potential COC: * UNSPECIFIED ACID SOLUTION * UNSPECIFIED SOLVENT MIXTURES Cyanide (free
Confirmed COC: NONE SPECIFIED
Potential Description: NONE SPECIFIED
Alias Name: PLATERS, THE
Alias Type: Alternate Name
Alias Name: 5638004027
Alias Type: APN
Alias Name: CAD008337099
Alias Type: EPA Identification Number
Alias Name: 19290258
Alias Type: Envirostor ID Number

Completed Info:
Completed Area Name: PROJECT WIDE
Completed Sub Area Name: Not reported
Completed Document Type: Site Screening
Completed Date: 04/14/1995
Comments: NFA FOR DTSC.

Completed Area Name: PROJECT WIDE
Completed Sub Area Name: Not reported
Completed Document Type: Site Screening
Completed Date: 06/08/1994
Comments: Site screening/visit conducted. Business has been at this site since 1951. It is a PBR facility regulated by HWM program. RWQCB is investigating the site.

Completed Area Name: PROJECT WIDE
Completed Sub Area Name: Not reported
Completed Document Type: Site Screening
Completed Date: 11/17/1988
Comments: SITE SCREENING DONE PAL BASED ON LACK OF INFO.

Completed Area Name: PROJECT WIDE
Completed Sub Area Name: Not reported
Completed Document Type: Preliminary Assessment Report
Completed Date: 12/01/1985
Comments: SOURCE ACT: DHS/ASAP SURVEY 1985 - PLATG & DRY FILM LUBRICANT MFG. YR OF OPER:'45 TO PRESENT. OTHER LOC: 718 W WILSON (194 TO PRESETN)

DRILUBE COMPANY (Continued) **S101480702**

DISTILLATION & CLARIFIERS ONSITE. PRELIM ASSESS DONE CERCLA 104

Completed Area Name:	PROJECT WIDE
Completed Sub Area Name:	Not reported
Completed Document Type:	* Discovery
Completed Date:	10/15/1982
Comments:	FACILITY IDENTIFIED ID BY LOS ANGELES CHAM COMM DIR 63-64. LUBRICANTS. Not reported
Future Area Name:	Not reported
Future Sub Area Name:	Not reported
Future Document Type:	Not reported
Future Due Date:	Not reported
Schedule Area Name:	Not reported
Schedule Sub Area Name:	Not reported
Schedule Document Type:	Not reported
Schedule Due Date:	Not reported
Schedule Revised Date:	Not reported

Y256 **SUN VALLEY EXTRUSION CO** **CA CERS HAZ WASTE** **S118119747**
SW **4626 W SPERRY ST** **CA NPDES** **N/A**
1/8-1/4 **LOS ANGELES, CA 90039** **CA CIWQS**
0.230 mi. **CA CERS**
1217 ft. **Site 9 of 13 in cluster Y**

Relative: **Lower**

Actual: **448 ft.**

CERS HAZ WASTE:

Name:	SUN VALLEY EXTRUSION CO.
Address:	4626 W SPERRY ST
City,State,Zip:	LOS ANGELES, CA 90039
Site ID:	403145
CERS ID:	10239598
CERS Description:	Hazardous Waste Generator

NPDES:

Name:	SUN VALLEY EXTRUSION CO
Address:	4626 W SPERRY ST
City,State,Zip:	LOS ANGELES, CA 90039
Facility Status:	Active
NPDES Number:	CAS000001
Region:	4
Agency Number:	0
Regulatory Measure ID:	457244
Place ID:	Not reported
Order Number:	97-03-DWQ
WDID:	4 19I025958
Regulatory Measure Type:	Enrollee
Program Type:	Industrial
Adoption Date Of Regulatory Measure:	Not reported
Effective Date Of Regulatory Measure:	08/18/2015
Termination Date Of Regulatory Measure:	Not reported
Expiration Date Of Regulatory Measure:	Not reported
Discharge Address:	4626 W Sperry St
Discharge Name:	Sun Valley Extrusion Co
Discharge City:	Los Angeles
Discharge State:	California
Discharge Zip:	90039
Status:	Not reported

SUN VALLEY EXTRUSION CO (Continued) **S118119747**

Status Date:	Not reported
Operator Name:	Not reported
Operator Address:	Not reported
Operator City:	Not reported
Operator State:	Not reported
Operator Zip:	Not reported

NPDES as of 03/2018:

NPDES Number:	CAS000001
Status:	Active
Agency Number:	0
Region:	4
Regulatory Measure ID:	457244
Order Number:	97-03-DWQ
Regulatory Measure Type:	Enrollee
Place ID:	Not reported
WDID:	4 19I025958
Program Type:	Industrial
Adoption Date Of Regulatory Measure:	Not reported
Effective Date Of Regulatory Measure:	08/18/2015
Expiration Date Of Regulatory Measure:	Not reported
Termination Date Of Regulatory Measure:	Not reported
Discharge Name:	Sun Valley Extrusion Co
Discharge Address:	4626 W Sperry St
Discharge City:	Los Angeles
Discharge State:	California
Discharge Zip:	90039
Received Date:	Not reported
Processed Date:	Not reported
Status:	Not reported
Status Date:	Not reported
Place Size:	Not reported
Place Size Unit:	Not reported
Contact:	Not reported
Contact Title:	Not reported
Contact Phone:	Not reported
Contact Phone Ext:	Not reported
Contact Email:	Not reported
Operator Name:	Not reported
Operator Address:	Not reported
Operator City:	Not reported
Operator State:	Not reported
Operator Zip:	Not reported
Operator Contact:	Not reported
Operator Contact Title:	Not reported
Operator Contact Phone:	Not reported
Operator Contact Phone Ext:	Not reported
Operator Contact Email:	Not reported
Operator Type:	Not reported
Developer:	Not reported
Developer Address:	Not reported
Developer City:	Not reported
Developer State:	Not reported
Developer Zip:	Not reported
Developer Contact:	Not reported
Developer Contact Title:	Not reported
Constype Linear Utility Ind:	Not reported
Emergency Phone:	Not reported

SUN VALLEY EXTRUSION CO (Continued) **S118119747**

Emergency Phone Ext:	Not reported
Constype Above Ground Ind:	Not reported
Constype Below Ground Ind:	Not reported
Constype Cable Line Ind:	Not reported
Constype Comm Line Ind:	Not reported
Constype Commertial Ind:	Not reported
Constype Electrical Line Ind:	Not reported
Constype Gas Line Ind:	Not reported
Constype Industrial Ind:	Not reported
Constype Other Description:	Not reported
Constype Other Ind:	Not reported
Constype Recons Ind:	Not reported
Constype Residential Ind:	Not reported
Constype Transport Ind:	Not reported
Constype Utility Description:	Not reported
Constype Utility Ind:	Not reported
Constype Water Sewer Ind:	Not reported
Dir Discharge Uswater Ind:	Not reported
Receiving Water Name:	Not reported
Certifier:	Not reported
Certifier Title:	Not reported
Certification Date:	Not reported
Primary Sic:	Not reported
Secondary Sic:	Not reported
Tertiary Sic:	Not reported
NPDES Number:	Not reported
Status:	Not reported
Agency Number:	Not reported
Region:	4
Regulatory Measure ID:	457244
Order Number:	Not reported
Regulatory Measure Type:	Industrial
Place ID:	Not reported
WDID:	4 19I025958
Program Type:	Not reported
Adoption Date Of Regulatory Measure:	Not reported
Effective Date Of Regulatory Measure:	Not reported
Expiration Date Of Regulatory Measure:	Not reported
Termination Date Of Regulatory Measure:	Not reported
Discharge Name:	Not reported
Discharge Address:	Not reported
Discharge City:	Not reported
Discharge State:	Not reported
Discharge Zip:	Not reported
Received Date:	06/30/2015
Processed Date:	08/18/2015
Status:	Active
Status Date:	08/18/2015
Place Size:	60754
Place Size Unit:	SqFt
Contact:	Kerry Dodge
Contact Title:	General Manager
Contact Phone:	818-247-8350
Contact Phone Ext:	Not reported
Contact Email:	kdodge@sunvalleyextrusion.com
Operator Name:	Sun Valley Extrusion Co

SUN VALLEY EXTRUSION CO (Continued) **S118119747**

Operator Address:	4626 W Sperry St
Operator City:	Los Angeles
Operator State:	California
Operator Zip:	90039
Operator Contact:	Kerry Dodge
Operator Contact Title:	General Manager
Operator Contact Phone:	818-247-8350
Operator Contact Phone Ext:	Not reported
Operator Contact Email:	kdodge@sunvalleyextrusion.com
Operator Type:	Private Business
Developer:	Not reported
Developer Address:	Not reported
Developer City:	Not reported
Developer State:	California
Developer Zip:	Not reported
Developer Contact:	Not reported
Developer Contact Title:	Not reported
Constype Linear Utility Ind:	Not reported
Emergency Phone:	818-247-8350
Emergency Phone Ext:	Not reported
Constype Above Ground Ind:	Not reported
Constype Below Ground Ind:	Not reported
Constype Cable Line Ind:	Not reported
Constype Comm Line Ind:	Not reported
Constype Commertial Ind:	Not reported
Constype Electrical Line Ind:	Not reported
Constype Gas Line Ind:	Not reported
Constype Industrial Ind:	Not reported
Constype Other Description:	Not reported
Constype Other Ind:	Not reported
Constype Recons Ind:	Not reported
Constype Residential Ind:	Not reported
Constype Transport Ind:	Not reported
Constype Utility Description:	Not reported
Constype Utility Ind:	Not reported
Constype Water Sewer Ind:	Not reported
Dir Discharge Uswater Ind:	N
Receiving Water Name:	Los Angeles River
Certifier:	Kerry Dodge
Certifier Title:	General Manager
Certification Date:	30-JUN-15
Primary Sic:	3354-Aluminum Extruded Products
Secondary Sic:	Not reported
Tertiary Sic:	Not reported

Name:	SUN VALLEY EXTRUSION CO
Address:	4626 W SPERRY ST
City,State,Zip:	LOS ANGELES, CA 90039
Facility Status:	Not reported
NPDES Number:	Not reported
Region:	Not reported
Agency Number:	Not reported
Regulatory Measure ID:	Not reported
Place ID:	Not reported
Order Number:	Not reported
WDID:	4 19I025958

SUN VALLEY EXTRUSION CO (Continued) **S118119747**

Regulatory Measure Type:	Industrial
Program Type:	Not reported
Adoption Date Of Regulatory Measure:	Not reported
Effective Date Of Regulatory Measure:	Not reported
Termination Date Of Regulatory Measure:	Not reported
Expiration Date Of Regulatory Measure:	Not reported
Discharge Address:	Not reported
Discharge Name:	Not reported
Discharge City:	Not reported
Discharge State:	Not reported
Discharge Zip:	Not reported
Status:	Active
Status Date:	08/18/2015
Operator Name:	Sun Valley Extrusion Co
Operator Address:	4626 W Sperry St
Operator City:	Los Angeles
Operator State:	California
Operator Zip:	90039

NPDES as of 03/2018:

NPDES Number:	CAS000001
Status:	Active
Agency Number:	0
Region:	4
Regulatory Measure ID:	457244
Order Number:	97-03-DWQ
Regulatory Measure Type:	Enrollee
Place ID:	Not reported
WDID:	4 19I025958
Program Type:	Industrial
Adoption Date Of Regulatory Measure:	Not reported
Effective Date Of Regulatory Measure:	08/18/2015
Expiration Date Of Regulatory Measure:	Not reported
Termination Date Of Regulatory Measure:	Not reported
Discharge Name:	Sun Valley Extrusion Co
Discharge Address:	4626 W Sperry St
Discharge City:	Los Angeles
Discharge State:	California
Discharge Zip:	90039
Received Date:	Not reported
Processed Date:	Not reported
Status:	Not reported
Status Date:	Not reported
Place Size:	Not reported
Place Size Unit:	Not reported
Contact:	Not reported
Contact Title:	Not reported
Contact Phone:	Not reported
Contact Phone Ext:	Not reported
Contact Email:	Not reported
Operator Name:	Not reported
Operator Address:	Not reported
Operator City:	Not reported
Operator State:	Not reported
Operator Zip:	Not reported
Operator Contact:	Not reported
Operator Contact Title:	Not reported
Operator Contact Phone:	Not reported

SUN VALLEY EXTRUSION CO (Continued) **S118119747**

Operator Contact Phone Ext:	Not reported
Operator Contact Email:	Not reported
Operator Type:	Not reported
Developer:	Not reported
Developer Address:	Not reported
Developer City:	Not reported
Developer State:	Not reported
Developer Zip:	Not reported
Developer Contact:	Not reported
Developer Contact Title:	Not reported
Constype Linear Utility Ind:	Not reported
Emergency Phone:	Not reported
Emergency Phone Ext:	Not reported
Constype Above Ground Ind:	Not reported
Constype Below Ground Ind:	Not reported
Constype Cable Line Ind:	Not reported
Constype Comm Line Ind:	Not reported
Constype Commertial Ind:	Not reported
Constype Electrical Line Ind:	Not reported
Constype Gas Line Ind:	Not reported
Constype Industrial Ind:	Not reported
Constype Other Description:	Not reported
Constype Other Ind:	Not reported
Constype Recons Ind:	Not reported
Constype Residential Ind:	Not reported
Constype Transport Ind:	Not reported
Constype Utility Description:	Not reported
Constype Utility Ind:	Not reported
Constype Water Sewer Ind:	Not reported
Dir Discharge Uswater Ind:	Not reported
Receiving Water Name:	Not reported
Certifier:	Not reported
Certifier Title:	Not reported
Certification Date:	Not reported
Primary Sic:	Not reported
Secondary Sic:	Not reported
Tertiary Sic:	Not reported
NPDES Number:	Not reported
Status:	Not reported
Agency Number:	Not reported
Region:	4
Regulatory Measure ID:	457244
Order Number:	Not reported
Regulatory Measure Type:	Industrial
Place ID:	Not reported
WDID:	4 19I025958
Program Type:	Not reported
Adoption Date Of Regulatory Measure:	Not reported
Effective Date Of Regulatory Measure:	Not reported
Expiration Date Of Regulatory Measure:	Not reported
Termination Date Of Regulatory Measure:	Not reported
Discharge Name:	Not reported
Discharge Address:	Not reported
Discharge City:	Not reported
Discharge State:	Not reported
Discharge Zip:	Not reported

SUN VALLEY EXTRUSION CO (Continued) **S118119747**

Received Date:	06/30/2015
Processed Date:	08/18/2015
Status:	Active
Status Date:	08/18/2015
Place Size:	60754
Place Size Unit:	SqFt
Contact:	Kerry Dodge
Contact Title:	General Manager
Contact Phone:	818-247-8350
Contact Phone Ext:	Not reported
Contact Email:	kdodge@sunvalleyextrusion.com
Operator Name:	Sun Valley Extrusion Co
Operator Address:	4626 W Sperry St
Operator City:	Los Angeles
Operator State:	California
Operator Zip:	90039
Operator Contact:	Kerry Dodge
Operator Contact Title:	General Manager
Operator Contact Phone:	818-247-8350
Operator Contact Phone Ext:	Not reported
Operator Contact Email:	kdodge@sunvalleyextrusion.com
Operator Type:	Private Business
Developer:	Not reported
Developer Address:	Not reported
Developer City:	Not reported
Developer State:	California
Developer Zip:	Not reported
Developer Contact:	Not reported
Developer Contact Title:	Not reported
Constype Linear Utility Ind:	Not reported
Emergency Phone:	818-247-8350
Emergency Phone Ext:	Not reported
Constype Above Ground Ind:	Not reported
Constype Below Ground Ind:	Not reported
Constype Cable Line Ind:	Not reported
Constype Comm Line Ind:	Not reported
Constype Commertial Ind:	Not reported
Constype Electrical Line Ind:	Not reported
Constype Gas Line Ind:	Not reported
Constype Industrial Ind:	Not reported
Constype Other Description:	Not reported
Constype Other Ind:	Not reported
Constype Recons Ind:	Not reported
Constype Residential Ind:	Not reported
Constype Transport Ind:	Not reported
Constype Utility Description:	Not reported
Constype Utility Ind:	Not reported
Constype Water Sewer Ind:	Not reported
Dir Discharge Uswater Ind:	N
Receiving Water Name:	Los Angeles River
Certifier:	Kerry Dodge
Certifier Title:	General Manager
Certification Date:	30-JUN-15
Primary Sic:	3354-Aluminum Extruded Products
Secondary Sic:	Not reported
Tertiary Sic:	Not reported

SUN VALLEY EXTRUSION CO (Continued) **S118119747**

CIWQS:

Name:	SUN VALLEY EXTRUSION CO
Address:	4626 W SPERRY ST
City,State,Zip:	LOS ANGELES, CA 90039
Agency:	Sun Valley Extrusion Co
Agency Address:	4626 W Sperry St, Los Angeles, CA 90039
Place/Project Type:	Industrial - Aluminum Extruded Products
SIC/NAICS:	3354
Region:	4
Program:	INDSTW
Regulatory Measure Status:	Active
Regulatory Measure Type:	Storm water industrial
Order Number:	2014-0057-DWQ
WDID:	4 19I025958
NPDES Number:	CAS000001
Adoption Date:	01/01/1900
Effective Date:	08/18/2015
Termination Date:	01/01/1900
Expiration/Review Date:	01/01/1900
Design Flow:	Not reported
Major/Minor:	Not reported
Complexity:	Not reported
TTWQ:	Not reported
Enforcement Actions within 5 years:	0
Violations within 5 years:	0
Latitude:	34.14833
Longitude:	-118.27667

CERS:

Name:	SUN VALLEY EXTRUSION CO.
Address:	4626 W SPERRY ST
City,State,Zip:	LOS ANGELES, CA 90039
Site ID:	403145
CERS ID:	836831
CERS Description:	Industrial Facility Storm Water

Violations:

Site ID:	403145
Site Name:	SUN VALLEY EXTRUSION CO.
Violation Date:	11-05-2015
Citation:	40 CFR 1 265.173 - U.S. Code of Federal Regulations, Title 40, Chapter 1, Section(s) 265.173
Violation Description:	Failure to properly close hazardous waste containers when not in active use.
Violation Notes:	Returned to compliance on 11/25/2015. OBSERVATION: 1x500 gal pit container with waste hydraulic oil not closed. All hazardous waste containers shall be closed at all times except when adding or removing waste. CORRECTIVE ACTION: Immediately close these containers and ensure all hazardous waste containers are closed when not adding or removing waste.
Violation Division:	Los Angeles County Fire Department
Violation Program:	HW
Violation Source:	CERS

Site ID:	403145
Site Name:	SUN VALLEY EXTRUSION CO.
Violation Date:	09-21-2016

SUN VALLEY EXTRUSION CO (Continued) **S118119747**

Citation:	HSC 6.95 25505(a)(4) - California Health and Safety Code, Chapter 6.95, Section(s) 25505(a)(4)
Violation Description:	Failure to provide initial and annual training to all employees in safety procedures in the event of a release or threatened release of a hazardous material or failure to document and maintain training records for a minimum of three years.
Violation Notes:	Returned to compliance on 02/21/2020.
Violation Division:	Los Angeles City Fire Department
Violation Program:	HMRRP
Violation Source:	CERS
Site ID:	403145
Site Name:	SUN VALLEY EXTRUSION CO.
Violation Date:	11-05-2015
Citation:	22 CCR 12 66262.34(f) - California Code of Regulations, Title 22, Chapter 12, Section(s) 66262.34(f)
Violation Description:	Failure to properly label hazardous waste accumulation containers with the following requirements: "Hazardous Waste", name and address of the generator, physical and chemical characteristics of the Hazardous Waste, and starting accumulation date.
Violation Notes:	Returned to compliance on 11/25/2015. OBSERVATION: 1x500 gal pit container with hydraulic oil not labeled. All hazardous waste containers shall be marked with the following information: 1) the words G Hazardous WasteG ; 2) name and address of generator; 3) hazardous properties; 4) physical state; 5) composition (contents); 6) accumulation start date. CORRECTIVE ACTION: Immediately label these containers and ensure that all hazardous waste containers are marked with all the required information.
Violation Division:	Los Angeles County Fire Department
Violation Program:	HW
Violation Source:	CERS
Site ID:	403145
Site Name:	SUN VALLEY EXTRUSION CO.
Violation Date:	09-21-2016
Citation:	HSC 6.95 25508(a)(1) - California Health and Safety Code, Chapter 6.95, Section(s) 25508(a)(1)
Violation Description:	Failure to complete and electronically submit a business plan when storing/handling a hazardous material at or above reportable quantities.
Violation Notes:	Returned to compliance on 02/21/2020.
Violation Division:	Los Angeles City Fire Department
Violation Program:	HMRRP
Violation Source:	CERS
Site ID:	403145
Site Name:	SUN VALLEY EXTRUSION CO.
Violation Date:	09-21-2016
Citation:	HSC 6.95 25508(a)(1) - California Health and Safety Code, Chapter 6.95, Section(s) 25508(a)(1)
Violation Description:	Failure to establish and electronically submit an adequate training program in safety procedures in the event of a release or threatened release of a hazardous material.
Violation Notes:	Returned to compliance on 02/21/2020.
Violation Division:	Los Angeles City Fire Department
Violation Program:	HMRRP
Violation Source:	CERS

SUN VALLEY EXTRUSION CO (Continued) **S118119747**

Site ID:	403145
Site Name:	SUN VALLEY EXTRUSION CO.
Violation Date:	02-21-2020
Citation:	HSC 6.95 25508(a)(1) - California Health and Safety Code, Chapter 6.95, Section(s) 25508(a)(1)
Violation Description:	Failure to establish and electronically submit an adequate emergency response plan and procedures for a release or threatened release of a hazardous material.
Violation Notes:	Returned to compliance on 07/23/2020. The emergency response phone number(s) listed in Sections C3 through C6 of the Emergency Response/Contingency Plan are incorrect and/or missing. Please review the form and correct the following: WATER BOARD PHONE NUMBER. The phone number for the Local CUPA should be (213)978-3680 and the phone number for the Region Water Quality Control Board is (213) 576-6600. You can download the most current CONTINGENCY PLAN form as well as CONTINGENCY PLAN INSTRUCTIONS in the Hazardous Materials Business Plan Section (HMBP) using the following link https://www.lafd.org/fire-prevention/cupa/documents-forms
Violation Division:	Los Angeles City Fire Department
Violation Program:	HMRRP
Violation Source:	CERS

Site ID:	403145
Site Name:	SUN VALLEY EXTRUSION CO.
Violation Date:	09-21-2016
Citation:	HSC 6.95 25508(a)(1) - California Health and Safety Code, Chapter 6.95, Section(s) 25508(a)(1)
Violation Description:	Failure to complete and electronically submit a site map with all required content.
Violation Notes:	Returned to compliance on 02/21/2020.
Violation Division:	Los Angeles City Fire Department
Violation Program:	HMRRP
Violation Source:	CERS

Site ID:	403145
Site Name:	SUN VALLEY EXTRUSION CO.
Violation Date:	09-21-2016
Citation:	HSC 6.95 25508(a)(1) - California Health and Safety Code, Chapter 6.95, Section(s) 25508(a)(1)
Violation Description:	Failure to complete and electronically submit hazardous material inventory information for all reportable hazardous materials on site at or above reportable quantities.
Violation Notes:	Returned to compliance on 02/21/2020.
Violation Division:	Los Angeles City Fire Department
Violation Program:	HMRRP
Violation Source:	CERS

Evaluation:

Eval General Type:	Compliance Evaluation Inspection
Eval Date:	02-21-2020
Violations Found:	Yes
Eval Type:	Routine done by local agency
Eval Notes:	Consent to enter, inspect and take photographs was given by: KERRY DODGE The Business Activities, Owner/Operator Identification, Hazardous Materials Inventory, Site Map, Emergency Response/Contingency Plan and Employee Training Plan sections were reviewed in CERS and field verified. Review and correct any violations

SUN VALLEY EXTRUSION CO (Continued) **S118119747**

	indicated previously in this report, on or before the COMPLY BY date associated with each violation. NOTE: The LAMC, Sections (L.A.M.C. SECTION 57.105.1.4; 57.120.3; 57.121.2 and 57.121.2.1.) requires businesses that store, use or handle hazardous materials in the City of Los Angeles to obtain a Consolidated Permit from the Los Angeles Fire Department CUPA **** Annual submission of a Hazardous Materials Business Plan into California Environmental Reporting System (CERS) is required between January 1 and March 1 of every year. Per L.A.M.C. 57.121.3.5, failure to submit the required hazardous material business plan (HMBP) information annually into CERS [Truncated]
Eval Division:	Los Angeles City Fire Department
Eval Program:	HMRRP
Eval Source:	CERS
Eval General Type:	Other/Unknown
Eval Date:	07-23-2020
Violations Found:	No
Eval Type:	Other, not routine, done by local agency
Eval Notes:	ALL VIOLATIONS WERE CORRECTED AND CLEARED
Eval Division:	Los Angeles City Fire Department
Eval Program:	HMRRP
Eval Source:	CERS
Eval General Type:	Compliance Evaluation Inspection
Eval Date:	09-21-2016
Violations Found:	Yes
Eval Type:	Routine done by local agency
Eval Notes:	Inspector Consent from Kerry Dodge the general manager Please update the following information. 1. Add Caustic Soda waste to the inventory list 2. Add waste hydraulic fluid to the inventory 3. Convert propane to a gas on the inventory in CERS 4. Change the sulfuric acid to a liquid on CERS. you have 55 gallons 5. Please remove lid from the Underground tank and take pictures. Please send pictures to my email address at steven.hamilton@lacity.org 6. Place empty stickers on containers that are not being used 7. Please update the site map to include all the locations of hazardous materials 8. Please update your employ training for the location 9. Please update CERS to include your contingency plan and employ training information. This will be in the plans section of CERS
Eval Division:	Los Angeles City Fire Department
Eval Program:	HMRRP
Eval Source:	CERS
Eval General Type:	Compliance Evaluation Inspection
Eval Date:	09-27-2018
Violations Found:	No
Eval Type:	Routine done by local agency
Eval Notes:	Kerry Dodge (General Manager)
Eval Division:	Los Angeles County Fire Department
Eval Program:	HW
Eval Source:	CERS
Eval General Type:	Compliance Evaluation Inspection
Eval Date:	10-27-2015
Violations Found:	No
Eval Type:	Routine done by local agency
Eval Notes:	PERMISSION FOR INSPECTION GIVEN BY KERRY DODGE

SUN VALLEY EXTRUSION CO (Continued) **S118119747**

Eval Division:	Los Angeles City Fire Department
Eval Program:	HMRRP
Eval Source:	CERS
Eval General Type:	Compliance Evaluation Inspection
Eval Date:	10-29-2015
Violations Found:	Yes
Eval Type:	Routine done by local agency
Eval Notes:	Kerry Dodge
Eval Division:	Los Angeles County Fire Department
Eval Program:	HW
Eval Source:	CERS
Eval General Type:	Other/Unknown
Eval Date:	11-25-2015
Violations Found:	No
Eval Type:	Other, not routine, done by local agency
Eval Notes:	Photos of closed container and HW labels on a new 500 gal poly container reviewed. Related NOVs abated.
Eval Division:	Los Angeles County Fire Department
Eval Program:	HW
Eval Source:	CERS

Coordinates:

Site ID:	403145
Facility Name:	SUN VALLEY EXTRUSION CO.
Env Int Type Code:	HMBP
Program ID:	10239598
Coord Name:	Not reported
Ref Point Type Desc:	Center of a facility or station.
Latitude:	34.148300
Longitude:	-118.276140

Affiliation:

Affiliation Type Desc:	Owner/Operator
Entity Name:	Sun Valley Extrusion Co
Entity Title:	Operator
Affiliation Address:	4626 W Sperry St
Affiliation City:	Los Angeles
Affiliation State:	CA
Affiliation Country:	Not reported
Affiliation Zip:	90039
Affiliation Phone:	Not reported
Affiliation Type Desc:	CUPA District
Entity Name:	Los Angeles City Fire Department
Entity Title:	Not reported
Affiliation Address:	200 North Main Street, Room 1780
Affiliation City:	Los Angeles
Affiliation State:	CA
Affiliation Country:	Not reported
Affiliation Zip:	90012
Affiliation Phone:	(213) 978-3680
Affiliation Type Desc:	Legal Owner
Entity Name:	SUN VALLEY PRODUCTS, INC.

SUN VALLEY EXTRUSION CO (Continued) **S118119747**

Entity Title:	Not reported
Affiliation Address:	4626 SPERRY STREET
Affiliation City:	LOS ANGELES
Affiliation State:	CA
Affiliation Country:	United States
Affiliation Zip:	90039
Affiliation Phone:	(818) 247-8350
Affiliation Type Desc:	Parent Corporation
Entity Name:	Sun Valley Extrusion Co.
Entity Title:	Not reported
Affiliation Address:	Not reported
Affiliation City:	Not reported
Affiliation State:	Not reported
Affiliation Country:	Not reported
Affiliation Zip:	Not reported
Affiliation Phone:	Not reported
Affiliation Type Desc:	Document Preparer
Entity Name:	Tony Carrera, Chemical Data Management Systems
Entity Title:	Not reported
Affiliation Address:	Not reported
Affiliation City:	Not reported
Affiliation State:	Not reported
Affiliation Country:	Not reported
Affiliation Zip:	Not reported
Affiliation Phone:	Not reported
Affiliation Type Desc:	Environmental Contact
Entity Name:	KERRY DODGE
Entity Title:	Not reported
Affiliation Address:	4626 SPERRY ST
Affiliation City:	LOS ANGELES
Affiliation State:	CA
Affiliation Country:	Not reported
Affiliation Zip:	90039
Affiliation Phone:	Not reported
Affiliation Type Desc:	Facility Mailing Address
Entity Name:	Mailing Address
Entity Title:	Not reported
Affiliation Address:	4626 SPERRY ST
Affiliation City:	LOS ANGELES
Affiliation State:	CA
Affiliation Country:	Not reported
Affiliation Zip:	90039
Affiliation Phone:	Not reported
Affiliation Type Desc:	Identification Signer
Entity Name:	KERRY DODGE
Entity Title:	GEN MGR
Affiliation Address:	Not reported
Affiliation City:	Not reported
Affiliation State:	Not reported
Affiliation Country:	Not reported
Affiliation Zip:	Not reported
Affiliation Phone:	Not reported

SUN VALLEY EXTRUSION CO (Continued) **S118119747**

Affiliation Type Desc:	Operator
Entity Name:	Jennifer Hillman
Entity Title:	Not reported
Affiliation Address:	Not reported
Affiliation City:	Not reported
Affiliation State:	Not reported
Affiliation Country:	Not reported
Affiliation Zip:	Not reported
Affiliation Phone:	(818) 247-8350

Name:	SUN VALLEY EXTRUSION CO.
Address:	4626 W SPERRY ST
City,State,Zip:	LOS ANGELES, CA 90039
Site ID:	403145
CERS ID:	10239598
CERS Description:	Chemical Storage Facilities

Violations:

Site ID:	403145
Site Name:	SUN VALLEY EXTRUSION CO.
Violation Date:	11-05-2015
Citation:	40 CFR 1 265.173 - U.S. Code of Federal Regulations, Title 40, Chapter 1, Section(s) 265.173
Violation Description:	Failure to properly close hazardous waste containers when not in active use.
Violation Notes:	Returned to compliance on 11/25/2015. OBSERVATION: 1x500 gal pit container with waste hydraulic oil not closed. All hazardous waste containers shall be closed at all times except when adding or removing waste. CORRECTIVE ACTION: Immediately close these containers and ensure all hazardous waste containers are closed when not adding or removing waste.
Violation Division:	Los Angeles County Fire Department
Violation Program:	HW
Violation Source:	CERS

Site ID:	403145
Site Name:	SUN VALLEY EXTRUSION CO.
Violation Date:	09-21-2016
Citation:	HSC 6.95 25505(a)(4) - California Health and Safety Code, Chapter 6.95, Section(s) 25505(a)(4)
Violation Description:	Failure to provide initial and annual training to all employees in safety procedures in the event of a release or threatened release of a hazardous material or failure to document and maintain training records for a minimum of three years.
Violation Notes:	Returned to compliance on 02/21/2020.
Violation Division:	Los Angeles City Fire Department
Violation Program:	HMRRP
Violation Source:	CERS

Site ID:	403145
Site Name:	SUN VALLEY EXTRUSION CO.
Violation Date:	11-05-2015
Citation:	22 CCR 12 66262.34(f) - California Code of Regulations, Title 22, Chapter 12, Section(s) 66262.34(f)
Violation Description:	Failure to properly label hazardous waste accumulation containers with the following requirements: "Hazardous Waste", name and address of the generator, physical and chemical characteristics of the Hazardous

SUN VALLEY EXTRUSION CO (Continued) **S118119747**

	Waste, and starting accumulation date.
Violation Notes:	Returned to compliance on 11/25/2015. OBSERVATION: 1x500 gal pit container with hydraulic oil not labeled. All hazardous waste containers shall be marked with the following information: 1) the words G Hazardous WasteG ; 2) name and address of generator; 3) hazardous properties; 4) physical state; 5) composition (contents); 6) accumulation start date. CORRECTIVE ACTION: Immediately label these containers and ensure that all hazardous waste containers are marked with all the required information.
Violation Division:	Los Angeles County Fire Department
Violation Program:	HW
Violation Source:	CERS
Site ID:	403145
Site Name:	SUN VALLEY EXTRUSION CO.
Violation Date:	09-21-2016
Citation:	HSC 6.95 25508(a)(1) - California Health and Safety Code, Chapter 6.95, Section(s) 25508(a)(1)
Violation Description:	Failure to complete and electronically submit a business plan when storing/handling a hazardous material at or above reportable quantities.
Violation Notes:	Returned to compliance on 02/21/2020.
Violation Division:	Los Angeles City Fire Department
Violation Program:	HMRRP
Violation Source:	CERS
Site ID:	403145
Site Name:	SUN VALLEY EXTRUSION CO.
Violation Date:	09-21-2016
Citation:	HSC 6.95 25508(a)(1) - California Health and Safety Code, Chapter 6.95, Section(s) 25508(a)(1)
Violation Description:	Failure to establish and electronically submit an adequate training program in safety procedures in the event of a release or threatened release of a hazardous material.
Violation Notes:	Returned to compliance on 02/21/2020.
Violation Division:	Los Angeles City Fire Department
Violation Program:	HMRRP
Violation Source:	CERS
Site ID:	403145
Site Name:	SUN VALLEY EXTRUSION CO.
Violation Date:	02-21-2020
Citation:	HSC 6.95 25508(a)(1) - California Health and Safety Code, Chapter 6.95, Section(s) 25508(a)(1)
Violation Description:	Failure to establish and electronically submit an adequate emergency response plan and procedures for a release or threatened release of a hazardous material.
Violation Notes:	Returned to compliance on 07/23/2020. The emergency response phone number(s) listed in Sections C3 through C6 of the Emergency Response/Contingency Plan are incorrect and/or missing. Please review the form and correct the following: WATER BOARD PHONE NUMBER. The phone number for the Local CUPA should be (213)978-3680 and the phone number for the Region Water Quality Control Board is (213) 576-6600. You can download the most current CONTINGENCY PLAN form as well as CONTINGENCY PLAN INSTRUCTIONS in the Hazardous Materials Business Plan Section (HMBP) using the following link https://www.lafd.org/fire-prevention/cupa/documents-forms

SUN VALLEY EXTRUSION CO (Continued) **S118119747**

Violation Division: Los Angeles City Fire Department
Violation Program: HMRRP
Violation Source: CERS

Site ID: 403145
Site Name: SUN VALLEY EXTRUSION CO.
Violation Date: 09-21-2016
Citation: HSC 6.95 25508(a)(1) - California Health and Safety Code, Chapter 6.95, Section(s) 25508(a)(1)
Violation Description: Failure to complete and electronically submit a site map with all required content.
Violation Notes: Returned to compliance on 02/21/2020.
Violation Division: Los Angeles City Fire Department
Violation Program: HMRRP
Violation Source: CERS

Site ID: 403145
Site Name: SUN VALLEY EXTRUSION CO.
Violation Date: 09-21-2016
Citation: HSC 6.95 25508(a)(1) - California Health and Safety Code, Chapter 6.95, Section(s) 25508(a)(1)
Violation Description: Failure to complete and electronically submit hazardous material inventory information for all reportable hazardous materials on site at or above reportable quantities.
Violation Notes: Returned to compliance on 02/21/2020.
Violation Division: Los Angeles City Fire Department
Violation Program: HMRRP
Violation Source: CERS

Evaluation:
Eval General Type: Compliance Evaluation Inspection
Eval Date: 02-21-2020
Violations Found: Yes
Eval Type: Routine done by local agency
Eval Notes: Consent to enter, inspect and take photographs was given by: KERRY DODGE The Business Activities, Owner/Operator Identification, Hazardous Materials Inventory, Site Map, Emergency Response/Contingency Plan and Employee Training Plan sections were reviewed in CERS and field verified. Review and correct any violations indicated previously in this report, on or before the COMPLY BY date associated with each violation. NOTE: The LAMC, Sections (L.A.M.C. SECTION 57.105.1.4; 57.120.3; 57.121.2 and 57.121.2.1.) requires businesses that store, use or handle hazardous materials in the City of Los Angeles to obtain a Consolidated Permit from the Los Angeles Fire Department CUPA **** Annual submission of a Hazardous Materials Business Plan into California Environmental Reporting System (CERS) is required between January 1 and March 1 of every year. Per L.A.M.C. 57.121.3.5, failure to submit the required hazardous material business plan (HMBP) information annually into CERS [Truncated]
Eval Division: Los Angeles City Fire Department
Eval Program: HMRRP
Eval Source: CERS

Eval General Type: Other/Unknown
Eval Date: 07-23-2020
Violations Found: No
Eval Type: Other, not routine, done by local agency

SUN VALLEY EXTRUSION CO (Continued) **S118119747**

Eval Notes:	ALL VIOLATIONS WERE CORRECTED AND CLEARED
Eval Division:	Los Angeles City Fire Department
Eval Program:	HMRRP
Eval Source:	CERS
Eval General Type:	Compliance Evaluation Inspection
Eval Date:	09-21-2016
Violations Found:	Yes
Eval Type:	Routine done by local agency
Eval Notes:	Inspector Consent from Kerry Dodge the general manager Please update the following information. 1. Add Caustic Soda waste to the inventory list 2. Add waste hydraulic fluid to the inventory 3. Convert propane to a gas on the inventory in CERS 4. Change the sulfuric acid to a liquid on CERS. you have 55 gallons 5. Please remove lid from the Underground tank and take pictures. Please send pictures to my email address at steven.hamilton@lacity.org 6. Place empty stickers on containers that are not being used 7. Please update the site map to include all the locations of hazardous materials 8. Please update your employ training for the location 9. Please update CERS to include your contingency plan and employ training information. This will be in the plans section of CERS
Eval Division:	Los Angeles City Fire Department
Eval Program:	HMRRP
Eval Source:	CERS
Eval General Type:	Compliance Evaluation Inspection
Eval Date:	09-27-2018
Violations Found:	No
Eval Type:	Routine done by local agency
Eval Notes:	Kerry Dodge (General Manager)
Eval Division:	Los Angeles County Fire Department
Eval Program:	HW
Eval Source:	CERS
Eval General Type:	Compliance Evaluation Inspection
Eval Date:	10-27-2015
Violations Found:	No
Eval Type:	Routine done by local agency
Eval Notes:	PERMISSION FOR INSPECTION GIVEN BY KERRY DODGE
Eval Division:	Los Angeles City Fire Department
Eval Program:	HMRRP
Eval Source:	CERS
Eval General Type:	Compliance Evaluation Inspection
Eval Date:	10-29-2015
Violations Found:	Yes
Eval Type:	Routine done by local agency
Eval Notes:	Kerry Dodge
Eval Division:	Los Angeles County Fire Department
Eval Program:	HW
Eval Source:	CERS
Eval General Type:	Other/Unknown
Eval Date:	11-25-2015
Violations Found:	No
Eval Type:	Other, not routine, done by local agency
Eval Notes:	Photos of closed container and HW labels on a new 500 gal poly

SUN VALLEY EXTRUSION CO (Continued) **S118119747**

container reviewed. Related NOVs abated.
Eval Division: Los Angeles County Fire Department
Eval Program: HW
Eval Source: CERS

Coordinates:
Site ID: 403145
Facility Name: SUN VALLEY EXTRUSION CO.
Env Int Type Code: HMBP
Program ID: 10239598
Coord Name: Not reported
Ref Point Type Desc: Center of a facility or station.
Latitude: 34.148300
Longitude: -118.276140

Affiliation:
Affiliation Type Desc: Owner/Operator
Entity Name: Sun Valley Extrusion Co
Entity Title: Operator
Affiliation Address: 4626 W Sperry St
Affiliation City: Los Angeles
Affiliation State: CA
Affiliation Country: Not reported
Affiliation Zip: 90039
Affiliation Phone: Not reported

Affiliation Type Desc: CUPA District
Entity Name: Los Angeles City Fire Department
Entity Title: Not reported
Affiliation Address: 200 North Main Street, Room 1780
Affiliation City: Los Angeles
Affiliation State: CA
Affiliation Country: Not reported
Affiliation Zip: 90012
Affiliation Phone: (213) 978-3680

Affiliation Type Desc: Legal Owner
Entity Name: SUN VALLEY PRODUCTS, INC.
Entity Title: Not reported
Affiliation Address: 4626 SPERRY STREET
Affiliation City: LOS ANGELES
Affiliation State: CA
Affiliation Country: United States
Affiliation Zip: 90039
Affiliation Phone: (818) 247-8350

Affiliation Type Desc: Parent Corporation
Entity Name: Sun Valley Extrusion Co.
Entity Title: Not reported
Affiliation Address: Not reported
Affiliation City: Not reported
Affiliation State: Not reported
Affiliation Country: Not reported
Affiliation Zip: Not reported
Affiliation Phone: Not reported

SUN VALLEY EXTRUSION CO (Continued) **S118119747**

Affiliation Type Desc:	Document Preparer
Entity Name:	Tony Carrera, Chemical Data Management Systems
Entity Title:	Not reported
Affiliation Address:	Not reported
Affiliation City:	Not reported
Affiliation State:	Not reported
Affiliation Country:	Not reported
Affiliation Zip:	Not reported
Affiliation Phone:	Not reported

Affiliation Type Desc:	Environmental Contact
Entity Name:	KERRY DODGE
Entity Title:	Not reported
Affiliation Address:	4626 SPERRY ST
Affiliation City:	LOS ANGELES
Affiliation State:	CA
Affiliation Country:	Not reported
Affiliation Zip:	90039
Affiliation Phone:	Not reported

Affiliation Type Desc:	Facility Mailing Address
Entity Name:	Mailing Address
Entity Title:	Not reported
Affiliation Address:	4626 SPERRY ST
Affiliation City:	LOS ANGELES
Affiliation State:	CA
Affiliation Country:	Not reported
Affiliation Zip:	90039
Affiliation Phone:	Not reported

Affiliation Type Desc:	Identification Signer
Entity Name:	KERRY DODGE
Entity Title:	GEN MGR
Affiliation Address:	Not reported
Affiliation City:	Not reported
Affiliation State:	Not reported
Affiliation Country:	Not reported
Affiliation Zip:	Not reported
Affiliation Phone:	Not reported

Affiliation Type Desc:	Operator
Entity Name:	Jennifer Hillman
Entity Title:	Not reported
Affiliation Address:	Not reported
Affiliation City:	Not reported
Affiliation State:	Not reported
Affiliation Country:	Not reported
Affiliation Zip:	Not reported
Affiliation Phone:	(818) 247-8350

Y257 **SUN VALLEY EXTRUSION** **CA WIP** **S102279895**
SW **4626 SPERRY ST** **N/A**
1/8-1/4 **LOS ANGELES, CA 90039**
0.230 mi.
1217 ft. **Site 10 of 13 in cluster Y**

Relative: **Lower**
Actual: **448 ft.**

WIP:

Name:	SUN VALLEY EXTRUSION
Address:	4626 Sperry St
City,State,Zip:	LOS ANGELES, CA 90039
Region:	4
File Number:	109.0397
File Status:	**Historical**
Staff:	WS
Facility Suite:	Not reported

Y258 **SUN VALLEY EXTRUSION COMPANY** **RCRA-SQG** **1008194551**
SW **4626 SPERRY ST** **CAL000148093**
1/8-1/4 **LOS ANGELES, CA 90039**
0.230 mi.
1217 ft. **Site 11 of 13 in cluster Y**

Relative: **Lower**
Actual: **448 ft.**

RCRA-SQG:

Date Form Received by Agency:	2004-02-19 00:00:00.0
Handler Name:	SUN VALLEY EXTRUSION COMPANY
Handler Address:	4626 SPERRY ST
Handler City,State,Zip:	LOS ANGELES, CA 90039
EPA ID:	CAL000148093
Contact Name:	KERRY M DODGE
Contact Address:	Not reported
Contact City,State,Zip:	Not reported
Contact Telephone:	818-247-8350
Contact Fax:	Not reported
Contact Email:	DDK2@PRODIGY.NET
Contact Title:	Not reported
EPA Region:	09
Land Type:	Private
Federal Waste Generator Description:	Small Quantity Generator
Non-Notifier:	Not reported
Biennial Report Cycle:	Not reported
Accessibility:	Not reported
Active Site Indicator:	Handler Activities
State District Owner:	Not reported
State District:	Not reported
Mailing Address:	PO BOX 39639
Mailing City,State,Zip:	LOS ANGELES, CA 90039
Owner Name:	RICHARD & MARK HOPPE
Owner Type:	Private
Operator Name:	SUN VALLEY EXTRUSION CO
Operator Type:	Private
Short-Term Generator Activity:	No
Importer Activity:	No
Mixed Waste Generator:	No
Transporter Activity:	No
Transfer Facility Activity:	No
Recycler Activity with Storage:	No
Small Quantity On-Site Burner Exemption:	No
Smelting Melting and Refining Furnace Exemption:	No
Underground Injection Control:	No
Off-Site Waste Receipt:	No

SUN VALLEY EXTRUSION COMPANY (Continued) **1008194551**

Universal Waste Indicator:	No
Universal Waste Destination Facility:	No
Federal Universal Waste:	No
Active Site Fed-Reg Treatment Storage and Disposal Facility:	Not reported
Active Site Converter Treatment storage and Disposal Facility:	Not reported
Active Site State-Reg Treatment Storage and Disposal Facility:	Not reported
Active Site State-Reg Handler:	---
Federal Facility Indicator:	Not reported
Hazardous Secondary Material Indicator:	NN
Sub-Part K Indicator:	Not reported
Commercial TSD Indicator:	No
Treatment Storage and Disposal Type:	Not reported
2018 GPRA Permit Baseline:	Not on the Baseline
2018 GPRA Renewals Baseline:	Not on the Baseline
Permit Renewals Workload Universe:	Not reported
Permit Workload Universe:	Not reported
Permit Progress Universe:	Not reported
Post-Closure Workload Universe:	Not reported
Closure Workload Universe:	Not reported
202 GPRA Corrective Action Baseline:	No
Corrective Action Workload Universe:	No
Subject to Corrective Action Universe:	No
Non-TSDFs Where RCRA CA has Been Imposed Universe:	No
TSDFs Potentially Subject to CA Under 3004 (u)/(v) Universe:	No
TSDFs Only Subject to CA under Discretionary Auth Universe:	No
Corrective Action Priority Ranking:	No NCAPS ranking
Environmental Control Indicator:	No
Institutional Control Indicator:	No
Human Exposure Controls Indicator:	N/A
Groundwater Controls Indicator:	N/A
Operating TSDF Universe:	Not reported
Full Enforcement Universe:	Not reported
Significant Non-Complier Universe:	No
Unaddressed Significant Non-Complier Universe:	No
Addressed Significant Non-Complier Universe:	No
Significant Non-Complier With a Compliance Schedule Universe:	No
Financial Assurance Required:	Not reported
Handler Date of Last Change:	2006-09-05 00:00:00.0
Recognized Trader-Importer:	No
Recognized Trader-Exporter:	No
Importer of Spent Lead Acid Batteries:	No
Exporter of Spent Lead Acid Batteries:	No
Recycler Activity Without Storage:	Not reported
Manifest Broker:	Not reported
Sub-Part P Indicator:	Not reported

Biennial: List of Years
Year: 2003

Click Here for Biennial Reporting System Data:

Hazardous Waste Summary:
Waste Code: D002
Waste Description: CORROSIVE WASTE

SUN VALLEY EXTRUSION COMPANY (Continued) **1008194551**

Handler - Owner Operator:

Owner/Operator Indicator:	Owner
Owner/Operator Name:	RICHARD & MARK HOPPE
Legal Status:	Private
Date Became Current:	1957-03-31 00:00:00.
Date Ended Current:	Not reported
Owner/Operator Address:	1522 SEACREST DR
Owner/Operator City,State,Zip:	CORONA DEL MAR, CA 92625
Owner/Operator Telephone:	Not reported
Owner/Operator Telephone Ext:	Not reported
Owner/Operator Fax:	Not reported
Owner/Operator Email:	Not reported

Owner/Operator Indicator:	Owner
Owner/Operator Name:	RICHARD & MARK HOPPE
Legal Status:	Private
Date Became Current:	1957-03-31 00:00:00.
Date Ended Current:	Not reported
Owner/Operator Address:	1522 SEACREST DR
Owner/Operator City,State,Zip:	CORONA DEL MAR, CA 92625
Owner/Operator Telephone:	Not reported
Owner/Operator Telephone Ext:	Not reported
Owner/Operator Fax:	Not reported
Owner/Operator Email:	Not reported

Owner/Operator Indicator:	Operator
Owner/Operator Name:	SUN VALLEY EXTRUSION CO
Legal Status:	Private
Date Became Current:	1960-01-04 00:00:00.
Date Ended Current:	Not reported
Owner/Operator Address:	Not reported
Owner/Operator City,State,Zip:	Not reported
Owner/Operator Telephone:	Not reported
Owner/Operator Telephone Ext:	Not reported
Owner/Operator Fax:	Not reported
Owner/Operator Email:	Not reported

Owner/Operator Indicator:	Operator
Owner/Operator Name:	SUN VALLEY EXTRUSION CO
Legal Status:	Private
Date Became Current:	1960-01-04 00:00:00.
Date Ended Current:	Not reported
Owner/Operator Address:	Not reported
Owner/Operator City,State,Zip:	Not reported
Owner/Operator Telephone:	Not reported
Owner/Operator Telephone Ext:	Not reported
Owner/Operator Fax:	Not reported
Owner/Operator Email:	Not reported

Historic Generators:

Receive Date:	2004-02-19 00:00:00.0
Handler Name:	SUN VALLEY EXTRUSION COMPANY
Federal Waste Generator Description:	Large Quantity Generator
State District Owner:	Not reported
Large Quantity Handler of Universal Waste:	No
Recognized Trader Importer:	No

SUN VALLEY EXTRUSION COMPANY (Continued) **1008194551**

Recognized Trader Exporter: No
Spent Lead Acid Battery Importer: No
Spent Lead Acid Battery Exporter: No
Current Record: No
Non Storage Recycler Activity: Not reported
Electronic Manifest Broker: Not reported

Receive Date: 2004-02-19 00:00:00.0
Handler Name: SUN VALLEY EXTRUSION COMPANY
Federal Waste Generator Description: Small Quantity Generator
State District Owner: Not reported
Large Quantity Handler of Universal Waste: No
Recognized Trader Importer: No
Recognized Trader Exporter: No
Spent Lead Acid Battery Importer: No
Spent Lead Acid Battery Exporter: No
Current Record: Yes
Non Storage Recycler Activity: Not reported
Electronic Manifest Broker: Not reported

List of NAICS Codes and Descriptions:
NAICS Code: 331316
NAICS Description: ALUMINUM EXTRUDED PRODUCT MANUFACTURING

Facility Has Received Notices of Violations:
Violations: No Violations Found

Evaluation Action Summary:
Evaluations: No Evaluations Found

Y259 **SUN VALLEY EXTRUSION COMPANY** **RCRA-LQG** **1007264045**
SW **4626 SPERRY STREET** **CA ENF** **CAR000152009**
1/8-1/4 **LOS ANGELES, CA 90039**
0.230 mi.
1217 ft. **Site 12 of 13 in cluster Y**

Relative: **Lower**
Actual: **448 ft.**

RCRA-LQG:
Date Form Received by Agency: 2020-02-04 00:00:00.0
Handler Name: SUN VALLEY EXTRUSION COMPANY
Handler Address: 4626 SPERRY STREET
Handler City,State,Zip: LOS ANGELES, CA 90039-0000
EPA ID: CAR000152009
Contact Name: KERRY M DODGE
Contact Address: SPERRY STREET
Contact City,State,Zip: LOS ANGELES, CA 90039-0000
Contact Telephone: 818-247-8350
Contact Fax: Not reported
Contact Email: KERRY.DODGE@YAHOO.COM
Contact Title: GM
EPA Region: 09
Land Type: Private
Federal Waste Generator Description: Large Quantity Generator
Non-Notifier: Not reported
Biennial Report Cycle: 2019
Accessibility: Not reported

SUN VALLEY EXTRUSION COMPANY (Continued) **1007264045**

Active Site Indicator:	Handler Activities
State District Owner:	Not reported
State District:	Not reported
Mailing Address:	SPERRY STREET
Mailing City,State,Zip:	LOS ANGELES, CA 90039-0000
Owner Name:	RICHARD & MARK HOPPE 7
Owner Type:	Private
Operator Name:	SUN VALLEY EXTRUSION CO
Operator Type:	Private
Short-Term Generator Activity:	No
Importer Activity:	No
Mixed Waste Generator:	No
Transporter Activity:	No
Transfer Facility Activity:	No
Recycler Activity with Storage:	No
Small Quantity On-Site Burner Exemption:	No
Smelting Melting and Refining Furnace Exemption:	No
Underground Injection Control:	No
Off-Site Waste Receipt:	No
Universal Waste Indicator:	No
Universal Waste Destination Facility:	No
Federal Universal Waste:	No
Active Site Fed-Reg Treatment Storage and Disposal Facility:	Not reported
Active Site Converter Treatment storage and Disposal Facility:	Not reported
Active Site State-Reg Treatment Storage and Disposal Facility:	Not reported
Active Site State-Reg Handler:	---
Federal Facility Indicator:	Not reported
Hazardous Secondary Material Indicator:	N
Sub-Part K Indicator:	Not reported
Commercial TSD Indicator:	No
Treatment Storage and Disposal Type:	Not reported
2018 GPRA Permit Baseline:	Not on the Baseline
2018 GPRA Renewals Baseline:	Not on the Baseline
Permit Renewals Workload Universe:	Not reported
Permit Workload Universe:	Not reported
Permit Progress Universe:	Not reported
Post-Closure Workload Universe:	Not reported
Closure Workload Universe:	Not reported
202 GPRA Corrective Action Baseline:	No
Corrective Action Workload Universe:	No
Subject to Corrective Action Universe:	No
Non-TSDFs Where RCRA CA has Been Imposed Universe:	No
TSDFs Potentially Subject to CA Under 3004 (u)/(v) Universe:	No
TSDFs Only Subject to CA under Discretionary Auth Universe:	No
Corrective Action Priority Ranking:	No NCAPS ranking
Environmental Control Indicator:	No
Institutional Control Indicator:	No
Human Exposure Controls Indicator:	N/A
Groundwater Controls Indicator:	N/A
Operating TSDF Universe:	Not reported
Full Enforcement Universe:	Not reported
Significant Non-Complier Universe:	No
Unaddressed Significant Non-Complier Universe:	No
Addressed Significant Non-Complier Universe:	No
Significant Non-Complier With a Compliance Schedule Universe:	No
Financial Assurance Required:	Not reported
Handler Date of Last Change:	2020-09-17 18:38:40.0

SUN VALLEY EXTRUSION COMPANY (Continued) **1007264045**

Recognized Trader-Importer:	No
Recognized Trader-Exporter:	No
Importer of Spent Lead Acid Batteries:	No
Exporter of Spent Lead Acid Batteries:	No
Recycler Activity Without Storage:	No
Manifest Broker:	No
Sub-Part P Indicator:	No

Biennial: List of Years
Year: 2017

Click Here for Biennial Reporting System Data:
Year: 2015

Click Here for Biennial Reporting System Data:
Year: 2013

Click Here for Biennial Reporting System Data:
Year: 2009

Click Here for Biennial Reporting System Data:
Year: 2007

Click Here for Biennial Reporting System Data:
Year: 2005

Click Here for Biennial Reporting System Data:

Hazardous Waste Summary:
Waste Code: D002
Waste Description: CORROSIVE WASTE

Waste Code: D010
Waste Description: SELENIUM

Handler - Owner Operator:

Owner/Operator Indicator:	Owner
Owner/Operator Name:	RICHARD MARK HOPPE
Legal Status:	Private
Date Became Current:	1957-03-31 00:00:00.
Date Ended Current:	Not reported
Owner/Operator Address:	1522 SEACREST DR
Owner/Operator City,State,Zip:	CORONA DEL MAR, CA 92625
Owner/Operator Telephone:	Not reported
Owner/Operator Telephone Ext:	Not reported
Owner/Operator Fax:	Not reported
Owner/Operator Email:	Not reported

Owner/Operator Indicator:	Owner
Owner/Operator Name:	RICHARD & MARK HOPPE
Legal Status:	Private
Date Became Current:	1957-03-31 00:00:00.
Date Ended Current:	Not reported
Owner/Operator Address:	1522 SEACREST DRIVE
Owner/Operator City,State,Zip:	CORONA DEL MAR, CA 92625
Owner/Operator Telephone:	949-719-4520

SUN VALLEY EXTRUSION COMPANY (Continued) **1007264045**

Owner/Operator Telephone Ext:	Not reported
Owner/Operator Fax:	Not reported
Owner/Operator Email:	Not reported
Owner/Operator Indicator:	Owner
Owner/Operator Name:	PICHARD MARK HOPPE
Legal Status:	Private
Date Became Current:	1957-03-31 00:00:00.
Date Ended Current:	Not reported
Owner/Operator Address:	1522 SEACREST DRIVE
Owner/Operator City,State,Zip:	CORONA DEL MAR, CA 92625
Owner/Operator Telephone:	Not reported
Owner/Operator Telephone Ext:	Not reported
Owner/Operator Fax:	Not reported
Owner/Operator Email:	Not reported
Owner/Operator Indicator:	Owner
Owner/Operator Name:	RICHARD MARK HOPPE
Legal Status:	Private
Date Became Current:	1957-03-31 00:00:00.
Date Ended Current:	Not reported
Owner/Operator Address:	1522 SEACREST DR
Owner/Operator City,State,Zip:	CORONA DEL MAR, CA 92625
Owner/Operator Telephone:	Not reported
Owner/Operator Telephone Ext:	Not reported
Owner/Operator Fax:	Not reported
Owner/Operator Email:	Not reported
Owner/Operator Indicator:	Operator
Owner/Operator Name:	SUN VALLEY EXTRUSION CO.
Legal Status:	Private
Date Became Current:	1960-01-04 00:00:00.
Date Ended Current:	Not reported
Owner/Operator Address:	Not reported
Owner/Operator City,State,Zip:	Not reported
Owner/Operator Telephone:	Not reported
Owner/Operator Telephone Ext:	Not reported
Owner/Operator Fax:	Not reported
Owner/Operator Email:	Not reported
Owner/Operator Indicator:	Operator
Owner/Operator Name:	SUN VALLEY EXTRUSION CO.
Legal Status:	Private
Date Became Current:	1960-01-04 00:00:00.
Date Ended Current:	Not reported
Owner/Operator Address:	Not reported
Owner/Operator City,State,Zip:	Not reported
Owner/Operator Telephone:	Not reported
Owner/Operator Telephone Ext:	Not reported
Owner/Operator Fax:	Not reported
Owner/Operator Email:	Not reported
Owner/Operator Indicator:	Owner
Owner/Operator Name:	RICHARD HOPPE / MARK HOPPE
Legal Status:	Private
Date Became Current:	1957-03-31 00:00:00.
Date Ended Current:	Not reported

SUN VALLEY EXTRUSION COMPANY (Continued) **1007264045**

Owner/Operator Address:	1522 SEACREST DR
Owner/Operator City,State,Zip:	CORONA DEL MAR, CA 92625
Owner/Operator Telephone:	949-719-4520
Owner/Operator Telephone Ext:	Not reported
Owner/Operator Fax:	Not reported
Owner/Operator Email:	Not reported
Owner/Operator Indicator:	Operator
Owner/Operator Name:	SUN VALLEY EXTRUSION COMPANY
Legal Status:	Private
Date Became Current:	1960-01-04 00:00:00.
Date Ended Current:	Not reported
Owner/Operator Address:	Not reported
Owner/Operator City,State,Zip:	Not reported
Owner/Operator Telephone:	Not reported
Owner/Operator Telephone Ext:	Not reported
Owner/Operator Fax:	Not reported
Owner/Operator Email:	Not reported
Owner/Operator Indicator:	Operator
Owner/Operator Name:	SUN VALLEY EXTRUSION CO
Legal Status:	Private
Date Became Current:	1960-01-04 00:00:00.
Date Ended Current:	Not reported
Owner/Operator Address:	Not reported
Owner/Operator City,State,Zip:	Not reported
Owner/Operator Telephone:	Not reported
Owner/Operator Telephone Ext:	Not reported
Owner/Operator Fax:	Not reported
Owner/Operator Email:	Not reported
Owner/Operator Indicator:	Owner
Owner/Operator Name:	RICHARD & MARK HOPPE 7
Legal Status:	Private
Date Became Current:	1957-03-31 00:00:00.
Date Ended Current:	Not reported
Owner/Operator Address:	1522 SEACREST DR
Owner/Operator City,State,Zip:	CORONA DEL MAR, CA 92625
Owner/Operator Telephone:	949-719-4520
Owner/Operator Telephone Ext:	Not reported
Owner/Operator Fax:	Not reported
Owner/Operator Email:	RTHOPPE@COX.NET
Owner/Operator Indicator:	Owner
Owner/Operator Name:	RICHARD & MARK HOPPE 7
Legal Status:	Private
Date Became Current:	1957-03-31 00:00:00.
Date Ended Current:	Not reported
Owner/Operator Address:	1522 SEACREST DR
Owner/Operator City,State,Zip:	CORONA DEL MAR, CA 92625
Owner/Operator Telephone:	949-719-4520
Owner/Operator Telephone Ext:	Not reported
Owner/Operator Fax:	Not reported
Owner/Operator Email:	RTHOPPE@COX.NET
Owner/Operator Indicator:	Operator
Owner/Operator Name:	SUN VALLEY EXTRUSION CO

SUN VALLEY EXTRUSION COMPANY (Continued) **1007264045**

Legal Status:	Private
Date Became Current:	1960-01-04 00:00:00.
Date Ended Current:	Not reported
Owner/Operator Address:	4626 SPERRY STREET
Owner/Operator City,State,Zip:	LOS ANGELES, CA 90039-0000
Owner/Operator Telephone:	818-247-8350
Owner/Operator Telephone Ext:	Not reported
Owner/Operator Fax:	Not reported
Owner/Operator Email:	JKUSAR@GMAIL.COM

Owner/Operator Indicator:	Operator
Owner/Operator Name:	SUN VALLEY EXTRUSION CO
Legal Status:	Private
Date Became Current:	1960-01-04 00:00:00.
Date Ended Current:	Not reported
Owner/Operator Address:	Not reported
Owner/Operator City,State,Zip:	Not reported
Owner/Operator Telephone:	Not reported
Owner/Operator Telephone Ext:	Not reported
Owner/Operator Fax:	Not reported
Owner/Operator Email:	Not reported

Owner/Operator Indicator:	Operator
Owner/Operator Name:	SUN VALLEY EXTRUSION CO
Legal Status:	Private
Date Became Current:	1960-01-04 00:00:00.
Date Ended Current:	Not reported
Owner/Operator Address:	4626 SPERRY STREET
Owner/Operator City,State,Zip:	LOS ANGELES, CA 90039-0000
Owner/Operator Telephone:	818-247-8350
Owner/Operator Telephone Ext:	Not reported
Owner/Operator Fax:	Not reported
Owner/Operator Email:	JKUSAR@GMAIL.COM

Owner/Operator Indicator:	Operator
Owner/Operator Name:	SUN VALLEY EXTRUSION COMPANY
Legal Status:	Private
Date Became Current:	1960-01-04 00:00:00.
Date Ended Current:	Not reported
Owner/Operator Address:	Not reported
Owner/Operator City,State,Zip:	Not reported
Owner/Operator Telephone:	Not reported
Owner/Operator Telephone Ext:	Not reported
Owner/Operator Fax:	Not reported
Owner/Operator Email:	Not reported

Owner/Operator Indicator:	Owner
Owner/Operator Name:	PICHARD MARK HOPPE
Legal Status:	Private
Date Became Current:	1957-03-31 00:00:00.
Date Ended Current:	Not reported
Owner/Operator Address:	1522 SEACREST DRIVE
Owner/Operator City,State,Zip:	CORONA DEL MAR, CA 92625
Owner/Operator Telephone:	Not reported
Owner/Operator Telephone Ext:	Not reported
Owner/Operator Fax:	Not reported
Owner/Operator Email:	Not reported

SUN VALLEY EXTRUSION COMPANY (Continued) **1007264045**

Owner/Operator Indicator:	Operator
Owner/Operator Name:	SUN VALLEY EXTRUSION CO
Legal Status:	Private
Date Became Current:	1960-01-04 00:00:00.
Date Ended Current:	Not reported
Owner/Operator Address:	Not reported
Owner/Operator City,State,Zip:	Not reported
Owner/Operator Telephone:	Not reported
Owner/Operator Telephone Ext:	Not reported
Owner/Operator Fax:	Not reported
Owner/Operator Email:	Not reported

Owner/Operator Indicator:	Owner
Owner/Operator Name:	RICHARD MARK HOPPE
Legal Status:	Private
Date Became Current:	1957-03-31 00:00:00.
Date Ended Current:	Not reported
Owner/Operator Address:	Not reported
Owner/Operator City,State,Zip:	Not reported
Owner/Operator Telephone:	Not reported
Owner/Operator Telephone Ext:	Not reported
Owner/Operator Fax:	Not reported
Owner/Operator Email:	Not reported

Historic Generators:

Receive Date:	2010-08-02 00:00:00.0
Handler Name:	SUN VALLEY EXTRUSION CO.
Federal Waste Generator Description:	Large Quantity Generator
State District Owner:	Not reported
Large Quantity Handler of Universal Waste:	No
Recognized Trader Importer:	No
Recognized Trader Exporter:	No
Spent Lead Acid Battery Importer:	No
Spent Lead Acid Battery Exporter:	No
Current Record:	No
Non Storage Recycler Activity:	Not reported
Electronic Manifest Broker:	Not reported

Receive Date:	2014-10-16 00:00:00.0
Handler Name:	SUN VALLEY EXTRUSION CO
Federal Waste Generator Description:	Large Quantity Generator
State District Owner:	Not reported
Large Quantity Handler of Universal Waste:	No
Recognized Trader Importer:	No
Recognized Trader Exporter:	No
Spent Lead Acid Battery Importer:	No
Spent Lead Acid Battery Exporter:	No
Current Record:	No
Non Storage Recycler Activity:	Not reported
Electronic Manifest Broker:	Not reported

Receive Date:	2016-02-03 00:00:00.0
Handler Name:	SUN VALLEY EXTRUSION CO.
Federal Waste Generator Description:	Small Quantity Generator
State District Owner:	Not reported
Large Quantity Handler of Universal Waste:	No
Recognized Trader Importer:	No

SUN VALLEY EXTRUSION COMPANY (Continued) **1007264045**

Recognized Trader Exporter: No
Spent Lead Acid Battery Importer: No
Spent Lead Acid Battery Exporter: No
Current Record: No
Non Storage Recycler Activity: Not reported
Electronic Manifest Broker: Not reported

Receive Date: 2018-10-08 00:00:00.0
Handler Name: SUN VALLEY EXTRUSION COMPANY
Federal Waste Generator Description: Large Quantity Generator
State District Owner: Not reported
Large Quantity Handler of Universal Waste: No
Recognized Trader Importer: No
Recognized Trader Exporter: No
Spent Lead Acid Battery Importer: No
Spent Lead Acid Battery Exporter: No
Current Record: No
Non Storage Recycler Activity: No
Electronic Manifest Broker: No

Receive Date: 2020-02-04 00:00:00.0
Handler Name: SUN VALLEY EXTRUSION COMPANY
Federal Waste Generator Description: Large Quantity Generator
State District Owner: Not reported
Large Quantity Handler of Universal Waste: No
Recognized Trader Importer: No
Recognized Trader Exporter: No
Spent Lead Acid Battery Importer: No
Spent Lead Acid Battery Exporter: No
Current Record: Yes
Non Storage Recycler Activity: No
Electronic Manifest Broker: No

Receive Date: 2006-02-28 00:00:00.0
Handler Name: SUN VALLEY EXTRUSION COMPANY
Federal Waste Generator Description: Small Quantity Generator
State District Owner: Not reported
Large Quantity Handler of Universal Waste: No
Recognized Trader Importer: No
Recognized Trader Exporter: No
Spent Lead Acid Battery Importer: No
Spent Lead Acid Battery Exporter: No
Current Record: No
Non Storage Recycler Activity: Not reported
Electronic Manifest Broker: Not reported

Receive Date: 2004-03-15 00:00:00.0
Handler Name: SUN VALLEY EXTRUSION COMPANY
Federal Waste Generator Description: Large Quantity Generator
State District Owner: Not reported
Large Quantity Handler of Universal Waste: No
Recognized Trader Importer: No
Recognized Trader Exporter: No
Spent Lead Acid Battery Importer: No
Spent Lead Acid Battery Exporter: No
Current Record: No
Non Storage Recycler Activity: Not reported

SUN VALLEY EXTRUSION COMPANY (Continued) **1007264045**

Electronic Manifest Broker: Not reported

Receive Date: 2006-02-28 00:00:00.0
Handler Name: SUN VALLEY EXTRUSION COMPANY
Federal Waste Generator Description: Large Quantity Generator
State District Owner: Not reported
Large Quantity Handler of Universal Waste: No
Recognized Trader Importer: No
Recognized Trader Exporter: No
Spent Lead Acid Battery Importer: No
Spent Lead Acid Battery Exporter: No
Current Record: No
Non Storage Recycler Activity: Not reported
Electronic Manifest Broker: Not reported

Receive Date: 2008-05-06 00:00:00.0
Handler Name: SUN VALLEY EXTRUSION CO.
Federal Waste Generator Description: Not a generator, verified
State District Owner: Not reported
Large Quantity Handler of Universal Waste: No
Recognized Trader Importer: No
Recognized Trader Exporter: No
Spent Lead Acid Battery Importer: No
Spent Lead Acid Battery Exporter: No
Current Record: No
Non Storage Recycler Activity: Not reported
Electronic Manifest Broker: Not reported

List of NAICS Codes and Descriptions:
NAICS Code: 331316
NAICS Description: ALUMINUM EXTRUDED PRODUCT MANUFACTURING

NAICS Code: 331318
NAICS Description: OTHER ALUMINUM ROLLING, DRAWING, AND EXTRUDING

Facility Has Received Notices of Violations:
Violations: No Violations Found

Evaluation Action Summary:
Evaluations: No Evaluations Found

ENF:
Name: SUN VALLEY EXTRUSION
Address: 4626 SPERRY
City,State,Zip: LOS ANGELES, CA 90039
Region: 4
Facility Id: 259436
Agency Name: Sun Valley Extrusion
Place Type: Facility
Place Subtype: Not reported
Facility Type: Not reported
Agency Type: Privately-Owned Business
Of Agencies: 1
Place Latitude: 34.148335

SUN VALLEY EXTRUSION COMPANY (Continued) **1007264045**

Place Longitude:	-118.276053
SIC Code 1:	Not reported
SIC Desc 1:	Not reported
SIC Code 2:	Not reported
SIC Desc 2:	Not reported
SIC Code 3:	Not reported
SIC Desc 3:	Not reported
NAICS Code 1:	Not reported
NAICS Desc 1:	Not reported
NAICS Code 2:	Not reported
NAICS Desc 2:	Not reported
NAICS Code 3:	Not reported
NAICS Desc 3:	Not reported
# Of Places:	1
Source Of Facility:	Reg Meas
Design Flow:	Not reported
Threat To Water Quality:	Not reported
Complexity:	Not reported
Pretreatment:	Not reported
Facility Waste Type:	Not reported
Facility Waste Type 2:	Not reported
Facility Waste Type 3:	Not reported
Facility Waste Type 4:	Not reported
Program:	WIP
Program Category1:	MONITORING
Program Category2:	MONITORING
# Of Programs:	1
WDID:	4WIP1090397
Reg Measure Id:	155945
Reg Measure Type:	Unregulated
Region:	4
Order #:	Not reported
Npdes# CA#:	Not reported
Major-Minor:	Not reported
Npdes Type:	Not reported
Reclamation:	Not reported
Dredge Fill Fee:	Not reported
301H:	Not reported
Application Fee Amt Received:	Not reported
Status:	Historical
Status Date:	06/17/2005
Effective Date:	Not reported
Expiration/Review Date:	Not reported
Termination Date:	Not reported
WDR Review - Amend:	Not reported
WDR Review - Revise/Renew:	Not reported
WDR Review - Rescind:	Not reported
WDR Review - No Action Required:	Not reported
WDR Review - Pending:	Not reported
WDR Review - Planned:	Not reported
Status Enrollee:	N
Individual/General:	Not reported
Fee Code:	Not reported
Direction/Voice:	Passive
Enforcement Id(EID):	226068
Region:	4
Order / Resolution Number:	LT940706

SUN VALLEY EXTRUSION COMPANY (Continued) **1007264045**

Enforcement Action Type:	13267 Letter
Effective Date:	07/06/1994
Adoption/Issuance Date:	Not reported
Achieve Date:	Not reported
Termination Date:	Not reported
ACL Issuance Date:	Not reported
EPL Issuance Date:	Not reported
Status:	Historical
Title:	Enforcement - 4WIP1090397
Description:	Not reported
Program:	WIP
Latest Milestone Completion Date:	Not reported
# Of Programs1:	1
Total Assessment Amount:	0
Initial Assessed Amount:	0
Liability $ Amount:	0
Project $ Amount:	0
Liability $ Paid:	0
Project $ Completed:	0
Total $ Paid/Completed Amount:	0

Name:	SUN VALLEY EXTRUSION
Address:	4626 SPERRY
City,State,Zip:	LOS ANGELES, CA 90039
Region:	4
Facility Id:	259436
Agency Name:	Sun Valley Extrusion
Place Type:	Facility
Place Subtype:	Not reported
Facility Type:	Not reported
Agency Type:	Privately-Owned Business
# Of Agencies:	1
Place Latitude:	34.148335
Place Longitude:	-118.276053
SIC Code 1:	Not reported
SIC Desc 1:	Not reported
SIC Code 2:	Not reported
SIC Desc 2:	Not reported
SIC Code 3:	Not reported
SIC Desc 3:	Not reported
NAICS Code 1:	Not reported
NAICS Desc 1:	Not reported
NAICS Code 2:	Not reported
NAICS Desc 2:	Not reported
NAICS Code 3:	Not reported
NAICS Desc 3:	Not reported
# Of Places:	1
Source Of Facility:	Reg Meas
Design Flow:	Not reported
Threat To Water Quality:	Not reported
Complexity:	Not reported
Pretreatment:	Not reported
Facility Waste Type:	Not reported
Facility Waste Type 2:	Not reported
Facility Waste Type 3:	Not reported
Facility Waste Type 4:	Not reported
Program:	WIP

SUN VALLEY EXTRUSION COMPANY (Continued) **1007264045**

Program Category1:	MONITORING
Program Category2:	MONITORING
# Of Programs:	1
WDID:	4WIP1090397
Reg Measure Id:	155945
Reg Measure Type:	Unregulated
Region:	4
Order #:	Not reported
Npdes# CA#:	Not reported
Major-Minor:	Not reported
Npdes Type:	Not reported
Reclamation:	Not reported
Dredge Fill Fee:	Not reported
301H:	Not reported
Application Fee Amt Received:	Not reported
Status:	Historical
Status Date:	06/17/2005
Effective Date:	Not reported
Expiration/Review Date:	Not reported
Termination Date:	Not reported
WDR Review - Amend:	Not reported
WDR Review - Revise/Renew:	Not reported
WDR Review - Rescind:	Not reported
WDR Review - No Action Required:	Not reported
WDR Review - Pending:	Not reported
WDR Review - Planned:	Not reported
Status Enrollee:	N
Individual/General:	Not reported
Fee Code:	Not reported
Direction/Voice:	Passive
Enforcement Id(EID):	220909
Region:	4
Order / Resolution Number:	LT940407
Enforcement Action Type:	13267 Letter
Effective Date:	04/07/1994
Adoption/Issuance Date:	Not reported
Achieve Date:	Not reported
Termination Date:	Not reported
ACL Issuance Date:	Not reported
EPL Issuance Date:	Not reported
Status:	Historical
Title:	Enforcement - 4WIP1090397
Description:	Not reported
Program:	WIP
Latest Milestone Completion Date:	Not reported
# Of Programs1:	1
Total Assessment Amount:	0
Initial Assessed Amount:	0
Liability $ Amount:	0
Project $ Amount:	0
Liability $ Paid:	0
Project $ Completed:	0
Total $ Paid/Completed Amount:	0

Y260 **SUN VALLEY EXTRUSION** **CA HAZNET** **S113081485**
SW **4626 SPERRY ST** **CA HAZMAT** **N/A**
1/8-1/4 **LOS ANGELES, CA 90039** **CA HWTS**
0.230 mi.
1217 ft. **Site 13 of 13 in cluster Y**

Relative: **Lower**

Actual: **448 ft.**

HAZNET:

Name:	SUN VALLEY EXTRUSION
Address:	4626 SPERRY ST
Address 2:	Not reported
City,State,Zip:	LOS ANGELES, CA 900390000
Contact:	KERRY DODGE G.M
Telephone:	8182478350
Mailing Name:	Not reported
Mailing Address:	4626 SPERRY ST
Year:	2005
Gepaid:	CAL000148093
TSD EPA ID:	CAD097030993
CA Waste Code:	122 - Alkaline solution without metals pH >= 12.5
Disposal Method:	R01 - Recycler
Tons:	3.44025
Year:	2004
Gepaid:	CAL000148093
TSD EPA ID:	CAD097030993
CA Waste Code:	122 - Alkaline solution without metals pH >= 12.5
Disposal Method:	R01 - Recycler
Tons:	14.90775
Year:	2003
Gepaid:	CAL000148093
TSD EPA ID:	CAD097030993
CA Waste Code:	122 - Alkaline solution without metals pH >= 12.5
Disposal Method:	R01 - Recycler
Tons:	1.14675
Year:	2003
Gepaid:	CAL000148093
TSD EPA ID:	CAT080033681
CA Waste Code:	122 - Alkaline solution without metals pH >= 12.5
Disposal Method:	R01 - Recycler
Tons:	12.093
Year:	2002
Gepaid:	CAL000148093
TSD EPA ID:	CAT080033681
CA Waste Code:	122 - Alkaline solution without metals pH >= 12.5
Disposal Method:	R01 - Recycler
Tons:	9.2991
Year:	2001
Gepaid:	CAL000148093
TSD EPA ID:	CAT080033681
CA Waste Code:	122 - Alkaline solution without metals pH >= 12.5
Disposal Method:	R01 - Recycler
Tons:	2.502
Year:	1997

SUN VALLEY EXTRUSION (Continued) **S113081485**

Gepaid: CAL000148093
TSD EPA ID: CAT080013352
CA Waste Code: 221 - Waste oil and mixed oil
Disposal Method: R01 - Recycler
Tons: 3.2034

Year: 1996
Gepaid: CAL000148093
TSD EPA ID: CAT080013352
CA Waste Code: 221 - Waste oil and mixed oil
Disposal Method: R01 - Recycler
Tons: 1.8734

Year: 1995
Gepaid: CAL000148093
TSD EPA ID: CAD099452708
CA Waste Code: 221 - Waste oil and mixed oil
Disposal Method: R01 - Recycler
Tons: 2.0748

Year: 1995
Gepaid: CAL000148093
TSD EPA ID: CAD099452708
CA Waste Code: 223 - Unspecified oil-containing waste
Disposal Method: R01 - Recycler
Tons: 0.9882

Click this hyperlink while viewing on your computer to access
1 additional CA HAZNET: record(s) in the EDR Site Report.

Additional Info:
Year: 1996
Gen EPA ID: CAL000148093

Shipment Date: 19960926
Creation Date: 6/26/1997 0:00:00
Receipt Date: 19960926
Manifest ID: 96534093
Trans EPA ID: CAD980694848
Trans Name: Not reported
Trans 2 EPA ID: Not reported
Trans 2 Name: Not reported
TSDF EPA ID: CAT080013352
Trans Name: Not reported
TSDF Alt EPA ID: CAT080013352
TSDF Alt Name: Not reported
Waste Code Description: 221 - Waste oil and mixed oil
RCRA Code: Not reported
Meth Code: R01 - Recycler
Quantity Tons: 1.8734
Waste Quantity: 493
Quantity Unit: G
Additional Code 1: Not reported
Additional Code 2: Not reported
Additional Code 3: Not reported
Additional Code 4: Not reported

SUN VALLEY EXTRUSION (Continued) **S113081485**

Additional Code 5: Not reported

Additional Info:
Year: 2003
Gen EPA ID: CAL000148093

Shipment Date: 20031223
Creation Date: 8/12/2004 8:09:46
Receipt Date: 20031223
Manifest ID: 22226759
Trans EPA ID: CAR000065599
Trans Name: CLEAN WORLD ENVIRONMENTAL
Trans 2 EPA ID: Not reported
Trans 2 Name: Not reported
TSDF EPA ID: CAD097030993
Trans Name: US FILTER
TSDF Alt EPA ID: Not reported
TSDF Alt Name: Not reported
Waste Code Description: 122 - Alkaline solution without metals (pH > 12.5
RCRA Code: D002
Meth Code: R01 - Recycler
Quantity Tons: 1.14675
Waste Quantity: 275
Quantity Unit: G
Additional Code 1: Not reported
Additional Code 2: Not reported
Additional Code 3: Not reported
Additional Code 4: Not reported
Additional Code 5: Not reported

Shipment Date: 20031028
Creation Date: 8/5/2004 10:14:17
Receipt Date: 20031028
Manifest ID: 21883945
Trans EPA ID: CAD072953771
Trans Name: UNITED PUMPING SERVICE INC
Trans 2 EPA ID: Not reported
Trans 2 Name: Not reported
TSDF EPA ID: CAT080033681
Trans Name: DK ENVIRONMENTAL SERVICES
TSDF Alt EPA ID: CAT080033681
TSDF Alt Name: Not reported
Waste Code Description: 122 - Alkaline solution without metals (pH > 12.5
RCRA Code: D002
Meth Code: R01 - Recycler
Quantity Tons: 2.2935
Waste Quantity: 550
Quantity Unit: G
Additional Code 1: Not reported
Additional Code 2: Not reported
Additional Code 3: Not reported
Additional Code 4: Not reported
Additional Code 5: Not reported

Shipment Date: 20030725
Creation Date: 7/28/2004 10:45:53
Receipt Date: 20030725

SUN VALLEY EXTRUSION (Continued) **S113081485**

Manifest ID:	21889932
Trans EPA ID:	CAD072953771
Trans Name:	Not reported
Trans 2 EPA ID:	Not reported
Trans 2 Name:	Not reported
TSDF EPA ID:	CAT080033681
Trans Name:	Not reported
TSDF Alt EPA ID:	CAT080033681
TSDF Alt Name:	Not reported
Waste Code Description:	122 - Alkaline solution without metals (pH > 12.5
RCRA Code:	D002
Meth Code:	R01 - Recycler
Quantity Tons:	2.085
Waste Quantity:	500
Quantity Unit:	G
Additional Code 1:	Not reported
Additional Code 2:	Not reported
Additional Code 3:	Not reported
Additional Code 4:	Not reported
Additional Code 5:	Not reported

Shipment Date:	20030514
Creation Date:	6/23/2004 10:00:42
Receipt Date:	20030514
Manifest ID:	21079468
Trans EPA ID:	CAD072953771
Trans Name:	Not reported
Trans 2 EPA ID:	Not reported
Trans 2 Name:	Not reported
TSDF EPA ID:	CAT080033681
Trans Name:	Not reported
TSDF Alt EPA ID:	CAT080033681
TSDF Alt Name:	Not reported
Waste Code Description:	122 - Alkaline solution without metals (pH > 12.5
RCRA Code:	D002
Meth Code:	R01 - Recycler
Quantity Tons:	2.502
Waste Quantity:	600
Quantity Unit:	G
Additional Code 1:	Not reported
Additional Code 2:	Not reported
Additional Code 3:	Not reported
Additional Code 4:	Not reported
Additional Code 5:	Not reported

Shipment Date:	20030203
Creation Date:	1/5/2007 18:30:10
Receipt Date:	20030203
Manifest ID:	21893038
Trans EPA ID:	CAD072953771
Trans Name:	Not reported
Trans 2 EPA ID:	Not reported
Trans 2 Name:	Not reported
TSDF EPA ID:	CAT080033681
Trans Name:	Not reported
TSDF Alt EPA ID:	CAT080033681
TSDF Alt Name:	Not reported

SUN VALLEY EXTRUSION (Continued) **S113081485**

Waste Code Description:	122 - Alkaline solution without metals (pH > 12.5
RCRA Code:	D002
Meth Code:	R01 - Recycler
Quantity Tons:	5.2125
Waste Quantity:	1250
Quantity Unit:	G
Additional Code 1:	Not reported
Additional Code 2:	Not reported
Additional Code 3:	Not reported
Additional Code 4:	Not reported
Additional Code 5:	Not reported

Additional Info:

Year:	2001
Gen EPA ID:	CAL000148093
Shipment Date:	20011108
Creation Date:	1/16/2002 0:00:00
Receipt Date:	20011108
Manifest ID:	21122706
Trans EPA ID:	CAD072953771
Trans Name:	Not reported
Trans 2 EPA ID:	Not reported
Trans 2 Name:	Not reported
TSDF EPA ID:	CAT080033681
Trans Name:	Not reported
TSDF Alt EPA ID:	CAT080033681
TSDF Alt Name:	Not reported
Waste Code Description:	122 - Alkaline solution without metals (pH > 12.5
RCRA Code:	D002
Meth Code:	R01 - Recycler
Quantity Tons:	2.502
Waste Quantity:	600
Quantity Unit:	G
Additional Code 1:	Not reported
Additional Code 2:	Not reported
Additional Code 3:	Not reported
Additional Code 4:	Not reported
Additional Code 5:	Not reported

Additional Info:

Year:	1997
Gen EPA ID:	CAL000148093
Shipment Date:	19970219
Creation Date:	6/26/1997 0:00:00
Receipt Date:	19970219
Manifest ID:	96648938
Trans EPA ID:	CAD980694848
Trans Name:	Not reported
Trans 2 EPA ID:	Not reported
Trans 2 Name:	Not reported
TSDF EPA ID:	CAT080013352
Trans Name:	Not reported
TSDF Alt EPA ID:	Not reported
TSDF Alt Name:	Not reported

SUN VALLEY EXTRUSION (Continued) **S113081485**

Waste Code Description:	221 - Waste oil and mixed oil
RCRA Code:	Not reported
Meth Code:	R01 - Recycler
Quantity Tons:	3.2034
Waste Quantity:	843
Quantity Unit:	G
Additional Code 1:	Not reported
Additional Code 2:	Not reported
Additional Code 3:	Not reported
Additional Code 4:	Not reported
Additional Code 5:	Not reported

Additional Info:

Year:	2002
Gen EPA ID:	CAL000148093
Shipment Date:	20021030
Creation Date:	2/13/2003 18:31:35
Receipt Date:	20021030
Manifest ID:	21892657
Trans EPA ID:	CAD072953771
Trans Name:	Not reported
Trans 2 EPA ID:	Not reported
Trans 2 Name:	Not reported
TSDF EPA ID:	CAT080033681
Trans Name:	Not reported
TSDF Alt EPA ID:	Not reported
TSDF Alt Name:	Not reported
Waste Code Description:	122 - Alkaline solution without metals (pH > 12.5
RCRA Code:	D002
Meth Code:	R01 - Recycler
Quantity Tons:	1.8765
Waste Quantity:	450
Quantity Unit:	G
Additional Code 1:	Not reported
Additional Code 2:	Not reported
Additional Code 3:	Not reported
Additional Code 4:	Not reported
Additional Code 5:	Not reported
Shipment Date:	20020725
Creation Date:	3/13/2003 18:31:17
Receipt Date:	20020725
Manifest ID:	21892118
Trans EPA ID:	CAD072953771
Trans Name:	Not reported
Trans 2 EPA ID:	Not reported
Trans 2 Name:	Not reported
TSDF EPA ID:	CAT080033681
Trans Name:	Not reported
TSDF Alt EPA ID:	Not reported
TSDF Alt Name:	Not reported
Waste Code Description:	122 - Alkaline solution without metals (pH > 12.5
RCRA Code:	D002
Meth Code:	R01 - Recycler
Quantity Tons:	2.502
Waste Quantity:	600

SUN VALLEY EXTRUSION (Continued) **S113081485**

Quantity Unit:	G
Additional Code 1:	Not reported
Additional Code 2:	Not reported
Additional Code 3:	Not reported
Additional Code 4:	Not reported
Additional Code 5:	Not reported
Shipment Date:	20020424
Creation Date:	7/17/2002 18:35:51
Receipt Date:	20020424
Manifest ID:	21894612
Trans EPA ID:	CAD072953771
Trans Name:	Not reported
Trans 2 EPA ID:	Not reported
Trans 2 Name:	Not reported
TSDF EPA ID:	CAT080033681
Trans Name:	Not reported
TSDF Alt EPA ID:	Not reported
TSDF Alt Name:	Not reported
Waste Code Description:	122 - Alkaline solution without metals (pH > 12.5
RCRA Code:	D002
Meth Code:	R01 - Recycler
Quantity Tons:	2.2101
Waste Quantity:	530
Quantity Unit:	G
Additional Code 1:	Not reported
Additional Code 2:	Not reported
Additional Code 3:	Not reported
Additional Code 4:	Not reported
Additional Code 5:	Not reported
Shipment Date:	20020207
Creation Date:	7/2/2002 18:32:18
Receipt Date:	20020207
Manifest ID:	20397864
Trans EPA ID:	CAD072953771
Trans Name:	Not reported
Trans 2 EPA ID:	Not reported
Trans 2 Name:	Not reported
TSDF EPA ID:	CAT080033681
Trans Name:	Not reported
TSDF Alt EPA ID:	Not reported
TSDF Alt Name:	Not reported
Waste Code Description:	122 - Alkaline solution without metals (pH > 12.5
RCRA Code:	D002
Meth Code:	R01 - Recycler
Quantity Tons:	2.7105
Waste Quantity:	650
Quantity Unit:	G
Additional Code 1:	Not reported
Additional Code 2:	Not reported
Additional Code 3:	Not reported
Additional Code 4:	Not reported
Additional Code 5:	Not reported

Additional Info:

Year:	1995

SUN VALLEY EXTRUSION (Continued) **S113081485**

Gen EPA ID:	CAL000148093
Shipment Date:	19951214
Creation Date:	7/26/1996 0:00:00
Receipt Date:	19951215
Manifest ID:	95866738
Trans EPA ID:	CAD980694848
Trans Name:	Not reported
Trans 2 EPA ID:	Not reported
Trans 2 Name:	Not reported
TSDF EPA ID:	CAD099452708
Trans Name:	Not reported
TSDF Alt EPA ID:	Not reported
TSDF Alt Name:	Not reported
Waste Code Description:	223 - Unspecified oil-containing waste
RCRA Code:	Not reported
Meth Code:	R01 - Recycler
Quantity Tons:	0.9882
Waste Quantity:	237
Quantity Unit:	G
Additional Code 1:	Not reported
Additional Code 2:	Not reported
Additional Code 3:	Not reported
Additional Code 4:	Not reported
Additional Code 5:	Not reported
Shipment Date:	19950215
Creation Date:	3/29/1996 0:00:00
Receipt Date:	19950215
Manifest ID:	95274479
Trans EPA ID:	CAD980694848
Trans Name:	Not reported
Trans 2 EPA ID:	Not reported
Trans 2 Name:	Not reported
TSDF EPA ID:	CAD099452708
Trans Name:	Not reported
TSDF Alt EPA ID:	CAD099452708
TSDF Alt Name:	Not reported
Waste Code Description:	221 - Waste oil and mixed oil
RCRA Code:	Not reported
Meth Code:	R01 - Recycler
Quantity Tons:	2.0748
Waste Quantity:	546
Quantity Unit:	G
Additional Code 1:	Not reported
Additional Code 2:	Not reported
Additional Code 3:	Not reported
Additional Code 4:	Not reported
Additional Code 5:	Not reported

Additional Info:

Year:	1994
Gen EPA ID:	CAL000148093
Shipment Date:	19940524
Creation Date:	3/26/1996 0:00:00
Receipt Date:	19940524

SUN VALLEY EXTRUSION (Continued) **S113081485**

Manifest ID:	93625090
Trans EPA ID:	CAD980694848
Trans Name:	Not reported
Trans 2 EPA ID:	Not reported
Trans 2 Name:	Not reported
TSDF EPA ID:	CAD099452708
Trans Name:	Not reported
TSDF Alt EPA ID:	CAD099452708
TSDF Alt Name:	Not reported
Waste Code Description:	221 - Waste oil and mixed oil
RCRA Code:	Not reported
Meth Code:	R01 - Recycler
Quantity Tons:	2.432
Waste Quantity:	640
Quantity Unit:	G
Additional Code 1:	Not reported
Additional Code 2:	Not reported
Additional Code 3:	Not reported
Additional Code 4:	Not reported
Additional Code 5:	Not reported

Additional Info:

Year:	2004
Gen EPA ID:	CAL000148093
Shipment Date:	20041209
Creation Date:	2/17/2005 18:32:22
Receipt Date:	20041209
Manifest ID:	23390718
Trans EPA ID:	CAR000065599
Trans Name:	ENVIRONMENTAL MANAGEMENT TECH
Trans 2 EPA ID:	Not reported
Trans 2 Name:	Not reported
TSDF EPA ID:	CAD097030993
Trans Name:	US FILTER
TSDF Alt EPA ID:	Not reported
TSDF Alt Name:	Not reported
Waste Code Description:	122 - Alkaline solution without metals (pH > 12.5
RCRA Code:	D002
Meth Code:	R01 - Recycler
Quantity Tons:	2.502
Waste Quantity:	600
Quantity Unit:	G
Additional Code 1:	Not reported
Additional Code 2:	Not reported
Additional Code 3:	Not reported
Additional Code 4:	Not reported
Additional Code 5:	Not reported
Shipment Date:	20041104
Creation Date:	1/11/2005 18:30:51
Receipt Date:	20041104
Manifest ID:	23390682
Trans EPA ID:	CAR000065599
Trans Name:	ENVIRONMENTAL MANAGEMENT TECH
Trans 2 EPA ID:	Not reported
Trans 2 Name:	Not reported

SUN VALLEY EXTRUSION (Continued) **S113081485**

TSDF EPA ID:	CAD097030993
Trans Name:	US FILTER
TSDF Alt EPA ID:	Not reported
TSDF Alt Name:	Not reported
Waste Code Description:	122 - Alkaline solution without metals (pH > 12.5
RCRA Code:	D002
Meth Code:	R01 - Recycler
Quantity Tons:	1.14675
Waste Quantity:	275
Quantity Unit:	G
Additional Code 1:	Not reported
Additional Code 2:	Not reported
Additional Code 3:	Not reported
Additional Code 4:	Not reported
Additional Code 5:	Not reported

Shipment Date:	20040930
Creation Date:	1/6/2005 18:32:03
Receipt Date:	20040930
Manifest ID:	23390644
Trans EPA ID:	CAR000065599
Trans Name:	ENVIRONMENTAL MANAGEMENT TECH
Trans 2 EPA ID:	Not reported
Trans 2 Name:	Not reported
TSDF EPA ID:	CAD097030993
Trans Name:	US FILTER
TSDF Alt EPA ID:	Not reported
TSDF Alt Name:	Not reported
Waste Code Description:	122 - Alkaline solution without metals (pH > 12.5
RCRA Code:	D002
Meth Code:	R01 - Recycler
Quantity Tons:	1.14675
Waste Quantity:	275
Quantity Unit:	G
Additional Code 1:	Not reported
Additional Code 2:	Not reported
Additional Code 3:	Not reported
Additional Code 4:	Not reported
Additional Code 5:	Not reported

Shipment Date:	20040915
Creation Date:	12/22/2004 18:31:08
Receipt Date:	20040915
Manifest ID:	23390619
Trans EPA ID:	CAR000065599
Trans Name:	ENVIRONMENTAL MANAGEMENT TECH
Trans 2 EPA ID:	Not reported
Trans 2 Name:	Not reported
TSDF EPA ID:	CAD097030993
Trans Name:	US FILTER
TSDF Alt EPA ID:	Not reported
TSDF Alt Name:	Not reported
Waste Code Description:	122 - Alkaline solution without metals (pH > 12.5
RCRA Code:	D002
Meth Code:	R01 - Recycler
Quantity Tons:	1.14675
Waste Quantity:	275

SUN VALLEY EXTRUSION (Continued) **S113081485**

Quantity Unit:	G
Additional Code 1:	Not reported
Additional Code 2:	Not reported
Additional Code 3:	Not reported
Additional Code 4:	Not reported
Additional Code 5:	Not reported
Shipment Date:	20040805
Creation Date:	11/5/2004 18:30:59
Receipt Date:	20040805
Manifest ID:	23390565
Trans EPA ID:	CAR000065599
Trans Name:	ENVIRONMENTAL MANAGEMENT TECH
Trans 2 EPA ID:	Not reported
Trans 2 Name:	Not reported
TSDF EPA ID:	CAD097030993
Trans Name:	US FILTER
TSDF Alt EPA ID:	Not reported
TSDF Alt Name:	Not reported
Waste Code Description:	122 - Alkaline solution without metals (pH > 12.5
RCRA Code:	D002
Meth Code:	R01 - Recycler
Quantity Tons:	1.14675
Waste Quantity:	275
Quantity Unit:	G
Additional Code 1:	Not reported
Additional Code 2:	Not reported
Additional Code 3:	Not reported
Additional Code 4:	Not reported
Additional Code 5:	Not reported
Shipment Date:	20040628
Creation Date:	11/1/2004 9:00:46
Receipt Date:	20040628
Manifest ID:	23390535
Trans EPA ID:	CAR000065599
Trans Name:	ENVIRONMENTAL MANAGEMENT TECH
Trans 2 EPA ID:	Not reported
Trans 2 Name:	Not reported
TSDF EPA ID:	CAD097030993
Trans Name:	US FILTER
TSDF Alt EPA ID:	Not reported
TSDF Alt Name:	Not reported
Waste Code Description:	122 - Alkaline solution without metals (pH > 12.5
RCRA Code:	D002
Meth Code:	R01 - Recycler
Quantity Tons:	1.14675
Waste Quantity:	275
Quantity Unit:	G
Additional Code 1:	Not reported
Additional Code 2:	Not reported
Additional Code 3:	Not reported
Additional Code 4:	Not reported
Additional Code 5:	Not reported
Shipment Date:	20040608
Creation Date:	10/15/2004 15:16:06

SUN VALLEY EXTRUSION (Continued) **S113081485**

Receipt Date:	20040608
Manifest ID:	23390509
Trans EPA ID:	CAR000065599
Trans Name:	ENVIRONMENTAL MANAGEMENT TECH
Trans 2 EPA ID:	Not reported
Trans 2 Name:	Not reported
TSDF EPA ID:	CAD097030993
Trans Name:	US FILTER
TSDF Alt EPA ID:	Not reported
TSDF Alt Name:	Not reported
Waste Code Description:	122 - Alkaline solution without metals (pH > 12.5
RCRA Code:	D002
Meth Code:	R01 - Recycler
Quantity Tons:	1.14675
Waste Quantity:	275
Quantity Unit:	G
Additional Code 1:	Not reported
Additional Code 2:	Not reported
Additional Code 3:	Not reported
Additional Code 4:	Not reported
Additional Code 5:	Not reported

Shipment Date:	20040513
Creation Date:	10/15/2004 8:41:08
Receipt Date:	20040513
Manifest ID:	23390476
Trans EPA ID:	CAR000065599
Trans Name:	ENVIRONMENTAL MANAGEMENT TECH
Trans 2 EPA ID:	Not reported
Trans 2 Name:	Not reported
TSDF EPA ID:	CAD097030993
Trans Name:	US FILTER
TSDF Alt EPA ID:	Not reported
TSDF Alt Name:	Not reported
Waste Code Description:	122 - Alkaline solution without metals (pH > 12.5
RCRA Code:	D002
Meth Code:	R01 - Recycler
Quantity Tons:	1.14675
Waste Quantity:	275
Quantity Unit:	G
Additional Code 1:	Not reported
Additional Code 2:	Not reported
Additional Code 3:	Not reported
Additional Code 4:	Not reported
Additional Code 5:	Not reported

Shipment Date:	20040406
Creation Date:	10/1/2004 18:31:09
Receipt Date:	20040406
Manifest ID:	23390434
Trans EPA ID:	CAR000065599
Trans Name:	ENVIRONMENTAL MANAGEMENT TECH
Trans 2 EPA ID:	Not reported
Trans 2 Name:	Not reported
TSDF EPA ID:	CAD097030993
Trans Name:	US FILTER
TSDF Alt EPA ID:	Not reported

SUN VALLEY EXTRUSION (Continued) **S113081485**

TSDF Alt Name:	Not reported
Waste Code Description:	122 - Alkaline solution without metals (pH > 12.5
RCRA Code:	D002
Meth Code:	R01 - Recycler
Quantity Tons:	1.14675
Waste Quantity:	275
Quantity Unit:	G
Additional Code 1:	Not reported
Additional Code 2:	Not reported
Additional Code 3:	Not reported
Additional Code 4:	Not reported
Additional Code 5:	Not reported

Shipment Date:	20040316
Creation Date:	8/23/2004 8:48:57
Receipt Date:	20040316
Manifest ID:	23390420
Trans EPA ID:	CAR000065599
Trans Name:	CLEAN WORLD ENVIRONMENTAL
Trans 2 EPA ID:	Not reported
Trans 2 Name:	Not reported
TSDF EPA ID:	CAD097030993
Trans Name:	US FILTER
TSDF Alt EPA ID:	Not reported
TSDF Alt Name:	Not reported
Waste Code Description:	122 - Alkaline solution without metals (pH > 12.5
RCRA Code:	D002
Meth Code:	R01 - Recycler
Quantity Tons:	2.085
Waste Quantity:	500
Quantity Unit:	G
Additional Code 1:	Not reported
Additional Code 2:	Not reported
Additional Code 3:	Not reported
Additional Code 4:	Not reported
Additional Code 5:	Not reported

Additional Info:

Year:	2005
Gen EPA ID:	CAL000148093

Shipment Date:	20050322
Creation Date:	6/1/2005 18:31:04
Receipt Date:	20050325
Manifest ID:	24517614
Trans EPA ID:	CAR000065599
Trans Name:	ENVIRONMENTAL MANAGEMENT TECH
Trans 2 EPA ID:	Not reported
Trans 2 Name:	Not reported
TSDF EPA ID:	CAD097030993
Trans Name:	US FILTER
TSDF Alt EPA ID:	Not reported
TSDF Alt Name:	Not reported
Waste Code Description:	122 - Alkaline solution without metals (pH > 12.5
RCRA Code:	D002
Meth Code:	R01 - Recycler
Quantity Tons:	1.14675

SUN VALLEY EXTRUSION (Continued) **S113081485**

Waste Quantity:	275
Quantity Unit:	G
Additional Code 1:	Not reported
Additional Code 2:	Not reported
Additional Code 3:	Not reported
Additional Code 4:	Not reported
Additional Code 5:	Not reported
Shipment Date:	20050214
Creation Date:	4/3/2005 18:31:55
Receipt Date:	20050214
Manifest ID:	23390776
Trans EPA ID:	CAR000065599
Trans Name:	ENVIRONMENTAL MANAGEMENT TECH
Trans 2 EPA ID:	Not reported
Trans 2 Name:	Not reported
TSDF EPA ID:	CAD097030993
Trans Name:	US FILTER
TSDF Alt EPA ID:	Not reported
TSDF Alt Name:	Not reported
Waste Code Description:	122 - Alkaline solution without metals (pH > 12.5
RCRA Code:	D002
Meth Code:	R01 - Recycler
Quantity Tons:	2.2935
Waste Quantity:	550
Quantity Unit:	G
Additional Code 1:	Not reported
Additional Code 2:	Not reported
Additional Code 3:	Not reported
Additional Code 4:	Not reported
Additional Code 5:	Not reported

LOS ANGELES HM:

Name:	SUN VALLEY EXTRUSION CO
Address:	4626 SPERRY ST
City,State,Zip:	LOS ANGELES, CA 90039
Facility ID:	FA0000214
Last Run Date:	06/01/2019
Status:	ACTIVE
Name:	SUN VALLEY EXTRUSION CO
Address:	4626 SPERRY ST
City,State,Zip:	LOS ANGELES, CA 90039
Facility ID:	FA0000214
Last Run Date:	06/01/2019
Status:	ACTIVE

HWTS:

Name:	SUN VALLEY EXTRUSION
Address:	4626 SPERRY ST
Address 2:	Not reported
City,State,Zip:	LOS ANGELES, CA 900390000
EPA ID:	CAL000148093
Inactive Date:	06/30/2005
Create Date:	05/23/1994
Last Act Date:	12/04/2006

SUN VALLEY EXTRUSION (Continued) **S113081485**

Mailing Name:	Not reported
Mailing Address:	4626 SPERRY ST
Mailing Address 2:	Not reported
Mailing City,State,Zip:	LOS ANGELES, CA 900390000
Owner Name:	SUN VALLEY PRODUCTS INC.
Owner Address:	4626 SPERRY ST
Owner Address 2:	Not reported
Owner City,State,Zip:	LOS ANGELES, CA 900390000
Contact Name:	KERRY DODGE G.M
Contact Address:	4626 SPERRY ST
Contact Address 2:	Not reported
City,State,Zip:	LOS ANGELES, CA 900390000

NAICS:

EPA ID:	CAL000148093
Create Date:	2006-11-27 18:30:15.000
NAICS Code:	331316
NAICS Description:	Aluminum Extruded Product Manufacturing
Issued EPA ID Date:	1994-05-23 00:00:00
Inactive Date:	2005-06-30 15:01:00
Facility Name:	SUN VALLEY EXTRUSION
Facility Address:	4626 SPERRY ST
Facility Address 2:	Not reported
Facility City:	LOS ANGELES
Facility County:	Not reported
Facility State:	CA
Facility Zip:	900390000

AC261 **E. F. MARTON PRODUCTIONS** **CA WIP** **S106769292**
SSE **733 W BROADWAY** **N/A**
1/8-1/4 **GLENDALE, CA 91204**
0.231 mi.
1222 ft. **Site 2 of 13 in cluster AC**

Relative: **Lower**

Actual: **472 ft.**

WIP:

Name:	E. F. MARTON PRODUCTIONS
Address:	733 W Broadway
City,State,Zip:	GLENDALE, CA 91204
Region:	4
File Number:	113.0169
File Status:	**Historical**
Staff:	LM
Facility Suite:	Not reported

AC262 **GOODHEN AMBULANCE SVC.** **CA WIP** **S106769294**
SSE **735 W BROADWAY** **N/A**
1/8-1/4 **GLENDALE, CA 91204**
0.231 mi.
1222 ft. **Site 3 of 13 in cluster AC**

Relative: **Lower**

Actual: **472 ft.**

WIP:

Name:	GOODHEN AMBULANCE SVC.
Address:	735 W Broadway
City,State,Zip:	GLENDALE, CA 91204
Region:	4
File Number:	113.0171

GOODHEN AMBULANCE SVC. (Continued) **S106769294**

File Status: **Historical**
Staff: EN
Facility Suite: Not reported

AC263 **GT MOTORS** **CA WIP** **S105092237**
SSE **741 W BROADWAY** **N/A**
1/8-1/4 **GLENDALE, CA 91204**
0.232 mi.
1223 ft. **Site 4 of 13 in cluster AC**

Relative: **Lower**
Actual: **470 ft.**

WIP:
Name: GT MOTORS
Address: 741 W Broadway
City,State,Zip: GLENDALE, CA 91204
Region: 4
File Number: 113.0170
File Status: **Historical**
Staff: MH
Facility Suite: Not reported

AC264 **SHOWMOTION DESIGN** **RCRA-SQG** **1000437153**
SSE **741 W BROADWAY** **CAD982357816**
1/8-1/4 **GLENDALE, CA 91204**
0.232 mi.
1223 ft. **Site 5 of 13 in cluster AC**

Relative: **Lower**
Actual: **470 ft.**

RCRA-SQG:

Date Form Received by Agency:		1996-09-01 00:00:00.0
Handler Name:	SHOWMOTION DESIGN	
Handler Address:		741 W BROADWAY
Handler City,State,Zip:		GLENDALE, CA 91204
EPA ID:		CAD982357816
Contact Name:		Not reported
Contact Address:		Not reported
Contact City,State,Zip:		Not reported
Contact Telephone:		Not reported
Contact Fax:		Not reported
Contact Email:		Not reported
Contact Title:		Not reported
EPA Region:		09
Land Type:		Not reported
Federal Waste Generator Description:		Small Quantity Generator
Non-Notifier:		Not reported
Biennial Report Cycle:		Not reported
Accessibility:		Not reported
Active Site Indicator:		Handler Activities
State District Owner:		CA
State District:		3
Mailing Address:		741 W BROADWAY
Mailing City,State,Zip:		GLENDALE, CA 91204
Owner Name:		Not reported
Owner Type:		Not reported
Operator Name:		NOT REQUIRED
Operator Type:		Private
Short-Term Generator Activity:		No
Importer Activity:		No

SHOWMOTION DESIGN (Continued) **1000437153**

Mixed Waste Generator:	No
Transporter Activity:	No
Transfer Facility Activity:	No
Recycler Activity with Storage:	No
Small Quantity On-Site Burner Exemption:	No
Smelting Melting and Refining Furnace Exemption:	No
Underground Injection Control:	No
Off-Site Waste Receipt:	No
Universal Waste Indicator:	No
Universal Waste Destination Facility:	No
Federal Universal Waste:	No
Active Site Fed-Reg Treatment Storage and Disposal Facility:	Not reported
Active Site Converter Treatment storage and Disposal Facility:	Not reported
Active Site State-Reg Treatment Storage and Disposal Facility:	Not reported
Active Site State-Reg Handler:	---
Federal Facility Indicator:	Not reported
Hazardous Secondary Material Indicator:	NN
Sub-Part K Indicator:	Not reported
Commercial TSD Indicator:	No
Treatment Storage and Disposal Type:	Not reported
2018 GPRA Permit Baseline:	Not on the Baseline
2018 GPRA Renewals Baseline:	Not on the Baseline
Permit Renewals Workload Universe:	Not reported
Permit Workload Universe:	Not reported
Permit Progress Universe:	Not reported
Post-Closure Workload Universe:	Not reported
Closure Workload Universe:	Not reported
202 GPRA Corrective Action Baseline:	No
Corrective Action Workload Universe:	No
Subject to Corrective Action Universe:	No
Non-TSDFs Where RCRA CA has Been Imposed Universe:	No
TSDFs Potentially Subject to CA Under 3004 (u)/(v) Universe:	No
TSDFs Only Subject to CA under Discretionary Auth Universe:	No
Corrective Action Priority Ranking:	No NCAPS ranking
Environmental Control Indicator:	No
Institutional Control Indicator:	No
Human Exposure Controls Indicator:	N/A
Groundwater Controls Indicator:	N/A
Operating TSDF Universe:	Not reported
Full Enforcement Universe:	Not reported
Significant Non-Complier Universe:	No
Unaddressed Significant Non-Complier Universe:	No
Addressed Significant Non-Complier Universe:	No
Significant Non-Complier With a Compliance Schedule Universe:	No
Financial Assurance Required:	Not reported
Handler Date of Last Change:	2002-06-27 03:33:23.0
Recognized Trader-Importer:	No
Recognized Trader-Exporter:	No
Importer of Spent Lead Acid Batteries:	No
Exporter of Spent Lead Acid Batteries:	No
Recycler Activity Without Storage:	Not reported
Manifest Broker:	Not reported
Sub-Part P Indicator:	Not reported

Handler - Owner Operator:
Owner/Operator Indicator: Owner

SHOWMOTION DESIGN (Continued) **1000437153**

Owner/Operator Name:	RICK TAYLOR
Legal Status:	Private
Date Became Current:	Not reported
Date Ended Current:	Not reported
Owner/Operator Address:	NOT REQUIRED
Owner/Operator City,State,Zip:	NOT REQUIRED, ME 99999
Owner/Operator Telephone:	415-555-1212
Owner/Operator Telephone Ext:	Not reported
Owner/Operator Fax:	Not reported
Owner/Operator Email:	Not reported

Owner/Operator Indicator:	Operator
Owner/Operator Name:	NOT REQUIRED
Legal Status:	Private
Date Became Current:	Not reported
Date Ended Current:	Not reported
Owner/Operator Address:	NOT REQUIRED
Owner/Operator City,State,Zip:	NOT REQUIRED, ME 99999
Owner/Operator Telephone:	415-555-1212
Owner/Operator Telephone Ext:	Not reported
Owner/Operator Fax:	Not reported
Owner/Operator Email:	Not reported

Historic Generators:

Receive Date:	1996-09-01 00:00:00.0
Handler Name: SHOWMOTION DESIGN	
Federal Waste Generator Description:	Small Quantity Generator
State District Owner:	CA
Large Quantity Handler of Universal Waste:	No
Recognized Trader Importer:	No
Recognized Trader Exporter:	No
Spent Lead Acid Battery Importer:	No
Spent Lead Acid Battery Exporter:	No
Current Record:	Yes
Non Storage Recycler Activity:	Not reported
Electronic Manifest Broker:	Not reported

Receive Date:	1987-10-27 00:00:00.0
Handler Name: SHOWMOTION DESIGN	
Federal Waste Generator Description:	Large Quantity Generator
State District Owner:	CA
Large Quantity Handler of Universal Waste:	No
Recognized Trader Importer:	No
Recognized Trader Exporter:	No
Spent Lead Acid Battery Importer:	No
Spent Lead Acid Battery Exporter:	No
Current Record:	No
Non Storage Recycler Activity:	Not reported
Electronic Manifest Broker:	Not reported

List of NAICS Codes and Descriptions:

NAICS Codes:	No NAICS Codes Found

Facility Has Received Notices of Violations:

Violations:	No Violations Found

SHOWMOTION DESIGN (Continued) **1000437153**

Evaluation Action Summary:
Evaluations: No Evaluations Found

AC265 **GRAN TURISMO MOTORS INC** **RCRA-SQG** **1004678158**
SSE **741 W BROADWAY** **FINDS** **CAR000105676**
1/8-1/4 **GLENDALE, CA 91204** **ECHO**
0.232 mi. **CA HAZNET**
1223 ft. **Site 6 of 13 in cluster AC** **CA HWTS**

Relative:
Lower

Actual:
470 ft.

RCRA-SQG:

Date Form Received by Agency:	2001-09-14 00:00:00.0
Handler Name:	GRAN TURISMO MOTORS INC
Handler Address:	741 W BROADWAY
Handler City,State,Zip:	GLENDALE, CA 91204
EPA ID:	CAR000105676
Contact Name:	MICHAEL FENISON
Contact Address:	741 W BROADWAY
Contact City,State,Zip:	GLENDALE, CA 91204
Contact Telephone:	818-546-2971
Contact Fax:	Not reported
Contact Email:	Not reported
Contact Title:	Not reported
EPA Region:	09
Land Type:	Private
Federal Waste Generator Description:	Small Quantity Generator
Non-Notifier:	Not reported
Biennial Report Cycle:	Not reported
Accessibility:	Not reported
Active Site Indicator:	Handler Activities
State District Owner:	Not reported
State District:	Not reported
Mailing Address:	741 W BROADWAY
Mailing City,State,Zip:	GLENDALE, CA 91204
Owner Name:	JOHN CARLSON
Owner Type:	Private
Operator Name:	Not reported
Operator Type:	Not reported
Short-Term Generator Activity:	No
Importer Activity:	No
Mixed Waste Generator:	No
Transporter Activity:	No
Transfer Facility Activity:	No
Recycler Activity with Storage:	No
Small Quantity On-Site Burner Exemption:	No
Smelting Melting and Refining Furnace Exemption:	No
Underground Injection Control:	No
Off-Site Waste Receipt:	No
Universal Waste Indicator:	No
Universal Waste Destination Facility:	No
Federal Universal Waste:	No
Active Site Fed-Reg Treatment Storage and Disposal Facility:	Not reported
Active Site Converter Treatment storage and Disposal Facility:	Not reported
Active Site State-Reg Treatment Storage and Disposal Facility:	Not reported
Active Site State-Reg Handler:	---
Federal Facility Indicator:	Not reported
Hazardous Secondary Material Indicator:	NN

GRAN TURISMO MOTORS INC (Continued) **1004678158**

Sub-Part K Indicator:	Not reported
Commercial TSD Indicator:	No
Treatment Storage and Disposal Type:	Not reported
2018 GPRA Permit Baseline:	Not on the Baseline
2018 GPRA Renewals Baseline:	Not on the Baseline
Permit Renewals Workload Universe:	Not reported
Permit Workload Universe:	Not reported
Permit Progress Universe:	Not reported
Post-Closure Workload Universe:	Not reported
Closure Workload Universe:	Not reported
202 GPRA Corrective Action Baseline:	No
Corrective Action Workload Universe:	No
Subject to Corrective Action Universe:	No
Non-TSDFs Where RCRA CA has Been Imposed Universe:	No
TSDFs Potentially Subject to CA Under 3004 (u)/(v) Universe:	No
TSDFs Only Subject to CA under Discretionary Auth Universe:	No
Corrective Action Priority Ranking:	No NCAPS ranking
Environmental Control Indicator:	No
Institutional Control Indicator:	No
Human Exposure Controls Indicator:	N/A
Groundwater Controls Indicator:	N/A
Operating TSDF Universe:	Not reported
Full Enforcement Universe:	Not reported
Significant Non-Complier Universe:	No
Unaddressed Significant Non-Complier Universe:	No
Addressed Significant Non-Complier Universe:	No
Significant Non-Complier With a Compliance Schedule Universe:	No
Financial Assurance Required:	Not reported
Handler Date of Last Change:	2002-10-07 16:36:12.0
Recognized Trader-Importer:	No
Recognized Trader-Exporter:	No
Importer of Spent Lead Acid Batteries:	No
Exporter of Spent Lead Acid Batteries:	No
Recycler Activity Without Storage:	Not reported
Manifest Broker:	Not reported
Sub-Part P Indicator:	Not reported

Hazardous Waste Summary:

Waste Code:	D000
Waste Description:	Not Defined
Waste Code:	D001
Waste Description:	IGNITABLE WASTE
Waste Code:	D039
Waste Description:	TETRACHLOROETHYLENE

Handler - Owner Operator:

Owner/Operator Indicator:	Owner
Owner/Operator Name:	JOHN CARLSON
Legal Status:	Private
Date Became Current:	Not reported
Date Ended Current:	Not reported
Owner/Operator Address:	741 W BROADWAY
Owner/Operator City,State,Zip:	GLENDALE, CA 91204

GRAN TURISMO MOTORS INC (Continued) **1004678158**

Owner/Operator Telephone: 818-546-2971
Owner/Operator Telephone Ext: Not reported
Owner/Operator Fax: Not reported
Owner/Operator Email: Not reported

Historic Generators:
Receive Date: 2001-09-14 00:00:00.0
Handler Name: GRAN TURISMO MOTORS INC
Federal Waste Generator Description: Small Quantity Generator
State District Owner: Not reported
Large Quantity Handler of Universal Waste: No
Recognized Trader Importer: No
Recognized Trader Exporter: No
Spent Lead Acid Battery Importer: No
Spent Lead Acid Battery Exporter: No
Current Record: Yes
Non Storage Recycler Activity: Not reported
Electronic Manifest Broker: Not reported

List of NAICS Codes and Descriptions:
NAICS Codes: No NAICS Codes Found

Facility Has Received Notices of Violations:
Violations: No Violations Found

Evaluation Action Summary:
Evaluations: No Evaluations Found

FINDS:
Registry ID: 110008276695

Click Here:

Environmental Interest/Information System:
RCRAInfo is a national information system that supports the Resource Conservation and Recovery Act (RCRA) program through the tracking of events and activities related to facilities that generate, transport, and treat, store, or dispose of hazardous waste. RCRAInfo allows RCRA program staff to track the notification, permit, compliance, and corrective action activities required under RCRA.

Click this hyperlink while viewing on your computer to access additional FINDS: detail in the EDR Site Report.

ECHO:
Envid: 1004678158
Registry ID: 110008276695
DFR URL: http://echo.epa.gov/detailed-facility-report?fid=110008276695
Name: GRAN TURISMO MOTORS INC
Address: 741 W BROADWAY
City,State,Zip: GLENDALE, CA 91204

HAZNET:
Name: GRAN TURISMO MOTORS INC

GRAN TURISMO MOTORS INC (Continued) **1004678158**

Address: 741 W BROADWAY
Address 2: Not reported
City,State,Zip: GLENDALE, CA 91204
Contact: Michael Fenison
Telephone: 8185462971
Mailing Name: Not reported
Mailing Address: 624 RANCHITO ROAD

Year: 2002
Gepaid: CAR000105676
TSD EPA ID: CAT000613893
CA Waste Code: 134 - Aqueous solution with total organic residues less than 10 percent
Disposal Method: H01 - Transfer Station
Tons: 0.1302

Additional Info:
Year: 2002
Gen EPA ID: CAR000105676

Shipment Date: 20020717
Creation Date: 9/18/2002 18:31:39
Receipt Date: 20020723
Manifest ID: 21964495
Trans EPA ID: SCR000075150
Trans Name: Not reported
Trans 2 EPA ID: Not reported
Trans 2 Name: Not reported
TSDF EPA ID: CAT000613893
Trans Name: Not reported
TSDF Alt EPA ID: Not reported
TSDF Alt Name: Not reported
Waste Code Description: 134 - Aqueous solution with <10% total organic residues
RCRA Code: Not reported
Meth Code: H01 - Transfer Station
Quantity Tons: 0.063
Waste Quantity: 15
Quantity Unit: G
Additional Code 1: Not reported
Additional Code 2: Not reported
Additional Code 3: Not reported
Additional Code 4: Not reported
Additional Code 5: Not reported

Shipment Date: 20020709
Creation Date: 2/7/2003 18:31:14
Receipt Date: 20020712
Manifest ID: 21738047
Trans EPA ID: SCR000075150
Trans Name: Not reported
Trans 2 EPA ID: Not reported
Trans 2 Name: Not reported
TSDF EPA ID: CAT000613893
Trans Name: Not reported
TSDF Alt EPA ID: Not reported
TSDF Alt Name: Not reported

GRAN TURISMO MOTORS INC (Continued) **1004678158**

Waste Code Description:	134 - Aqueous solution with <10% total organic residues
RCRA Code:	Not reported
Meth Code:	H01 - Transfer Station
Quantity Tons:	0.0672
Waste Quantity:	16
Quantity Unit:	G
Additional Code 1:	Not reported
Additional Code 2:	Not reported
Additional Code 3:	Not reported
Additional Code 4:	Not reported
Additional Code 5:	Not reported

HWTS:

Name:	GRAN TURISMO MOTORS INC
Address:	741 W BROADWAY
Address 2:	Not reported
City,State,Zip:	GLENDALE, CA 91204
EPA ID:	CAR000105676
Inactive Date:	06/30/2003
Create Date:	03/04/2003
Last Act Date:	02/05/2004
Mailing Name:	Not reported
Mailing Address:	624 RANCHITO ROAD
Mailing Address 2:	Not reported
Mailing City,State,Zip:	MONROVIA, CA 910163733
Owner Name:	John Carlson
Owner Address:	741 W Broadway
Owner Address 2:	Not reported
Owner City,State,Zip:	Glendale, CA 91204
Contact Name:	Michael Fenison
Contact Address:	741 W Broadway
Contact Address 2:	Not reported
City,State,Zip:	Glendale, CA 91204

AD266 **CA UST** **U004302776**
SSW **4543 BRAZIL ST** **N/A**
1/8-1/4 **LOS ANGELES, CA**
0.233 mi.
1231 ft. **Site 1 of 12 in cluster AD**

Relative:
Lower

Actual:
453 ft.

LOS ANGELES UST:

Name:	Not reported
Address:	4543 BRAZIL ST
City,State,Zip:	LOS ANGELES, CA
Facility ID:	Not reported
Last Run Date:	01/01/1900
Status:	HISTORICAL

AC267 **MATSUNO DESIGN GROUP** **CA WIP** **S106769291**
SSE **719 W BROADWAY** **N/A**
1/8-1/4 **GLENDALE, CA 91204**
0.233 mi.
1232 ft. **Site 7 of 13 in cluster AC**

Relative: **Higher**
Actual: **474 ft.**

WIP:

Name:	MATSUNO DESIGN GROUP
Address:	719 W Broadway
City,State,Zip:	GLENDALE, CA 91204
Region:	4
File Number:	113.0166
File Status:	**Historical**
Staff:	RNEVAREZ
Facility Suite:	Not reported

AD268 **PHILLIPS HOCKEY SHOP** **CA WIP** **S106769422**
SSW **4545 BRAZIL ST** **N/A**
1/8-1/4 **LOS ANGELES, CA 90039**
0.234 mi.
1238 ft. **Site 2 of 12 in cluster AD**

Relative: **Lower**
Actual: **453 ft.**

WIP:

Name:	PHILLIPS HOCKEY SHOP
Address:	4545 Brazil St
City,State,Zip:	LOS ANGELES, CA 90039
Region:	4
File Number:	113.0371
File Status:	**Historical**
Staff:	LM
Facility Suite:	Not reported

AD269 **NATIONAL READY MIXED CONCRETE CO** **CA SWEEPS UST** **S101617415**
SSW **4549 BRAZIL ST** **CA FID UST** **N/A**
1/8-1/4 **LOS ANGELES, CA 90039** **CA EMI**
0.237 mi.
1251 ft. **Site 3 of 12 in cluster AD**

Relative: **Lower**
Actual: **452 ft.**

SWEEPS UST:

Name:	GLENDALE READY MIXED CONCRETE
Address:	4549 BRAZIL ST
City:	LOS ANGELES
Status:	Active
Comp Number:	149
Number:	1
Board Of Equalization:	44-010996
Referral Date:	03-04-93
Action Date:	03-04-93
Created Date:	02-29-88
Owner Tank Id:	Not reported
SWRCB Tank Id:	19-050-000149-000001
Tank Status:	A
Capacity:	8000
Active Date:	04-20-88
Tank Use:	M.V. FUEL
STG:	P
Content:	DIESEL
Number Of Tanks:	3

NATIONAL READY MIXED CONCRETE CO (Continued) **S101617415**

Name: GLENDALE READY MIXED CONCRETE
Address: 4549 BRAZIL ST
City: LOS ANGELES
Status: Active
Comp Number: 149
Number: 1
Board Of Equalization: 44-010996
Referral Date: 03-04-93
Action Date: 03-04-93
Created Date: 02-29-88
Owner Tank Id: Not reported
SWRCB Tank Id: 19-050-000149-000002
Tank Status: A
Capacity: 8000
Active Date: 04-20-88
Tank Use: M.V. FUEL
STG: P
Content: DIESEL
Number Of Tanks: Not reported

Name: GLENDALE READY MIXED CONCRETE
Address: 4549 BRAZIL ST
City: LOS ANGELES
Status: Active
Comp Number: 149
Number: 1
Board Of Equalization: 44-010996
Referral Date: 03-04-93
Action Date: 03-04-93
Created Date: 02-29-88
Owner Tank Id: Not reported
SWRCB Tank Id: 19-050-000149-000003
Tank Status: A
Capacity: 8000
Active Date: 04-20-88
Tank Use: M.V. FUEL
STG: P
Content: REG UNLEADED
Number Of Tanks: Not reported

CA FID UST:
Facility ID: 19014704
Regulated By: UTNKA
Regulated ID: 00003165
Cortese Code: Not reported
SIC Code: Not reported
Facility Phone: 2132455539
Mail To: Not reported
Mailing Address: 4549 BRAZIL ST
Mailing Address 2: Not reported
Mailing City,St,Zip: LOS ANGELES 900390000
Contact: Not reported
Contact Phone: Not reported
DUNs Number: Not reported
NPDES Number: Not reported
EPA ID: Not reported
Comments: Not reported

NATIONAL READY MIXED CONCRETE CO (Continued) **S101617415**

Status: Active

EMI:

Name:	NATIONAL READY MIXED CONCRETE CO
Address:	4549 BRAZIL ST
City,State,Zip:	LOS ANGELES, CA 90039
Year:	2014
County Code:	19
Air Basin:	SC
Facility ID:	112931
Air District Name:	SC
SIC Code:	3273
Air District Name:	SOUTH COAST AQMD
Community Health Air Pollution Info System:	Not reported
Consolidated Emission Reporting Rule:	Not reported
Total Organic Hydrocarbon Gases Tons/Yr:	4.4713637617
Reactive Organic Gases Tons/Yr:	3.54167
Carbon Monoxide Emissions Tons/Yr:	0
NOX - Oxides of Nitrogen Tons/Yr:	0
SOX - Oxides of Sulphur Tons/Yr:	0
Particulate Matter Tons/Yr:	2.54618
Part. Matter 10 Micrometers and Smllr Tons/Yr:	1.01878

Name:	NATIONAL READY MIXED CONCRETE COMPANY
Address:	4549 BRAZIL ST
City,State,Zip:	LOS ANGELES, CA 90039
Year:	2015
County Code:	19
Air Basin:	SC
Facility ID:	112931
Air District Name:	SC
SIC Code:	3273
Air District Name:	SOUTH COAST AQMD
Community Health Air Pollution Info System:	Not reported
Consolidated Emission Reporting Rule:	Not reported
Total Organic Hydrocarbon Gases Tons/Yr:	3.0199228732
Reactive Organic Gases Tons/Yr:	2.392149265
Carbon Monoxide Emissions Tons/Yr:	0
NOX - Oxides of Nitrogen Tons/Yr:	0
SOX - Oxides of Sulphur Tons/Yr:	0
Particulate Matter Tons/Yr:	3.304887665
Part. Matter 10 Micrometers and Smllr Tons/Yr:	1.32350665

Name:	NATIONAL READY MIXED CONCRETE COMPANY
Address:	4549 BRAZIL ST
City,State,Zip:	LOS ANGELES, CA 90039
Year:	2016
County Code:	19
Air Basin:	SC
Facility ID:	112931
Air District Name:	SC
SIC Code:	3273
Air District Name:	SOUTH COAST AQMD
Community Health Air Pollution Info System:	Not reported
Consolidated Emission Reporting Rule:	Not reported
Total Organic Hydrocarbon Gases Tons/Yr:	3.1454689298
Reactive Organic Gases Tons/Yr:	2.49145

NATIONAL READY MIXED CONCRETE CO (Continued) **S101617415**

Carbon Monoxide Emissions Tons/Yr:	Not reported
NOX - Oxides of Nitrogen Tons/Yr:	Not reported
SOX - Oxides of Sulphur Tons/Yr:	Not reported
Particulate Matter Tons/Yr:	2.281199
Part. Matter 10 Micrometers and Smllr Tons/Yr:	0.91289176

Name:	NATIONAL READY MIXED CONCRETE COMPANY
Address:	4549 BRAZIL ST
City,State,Zip:	LOS ANGELES, CA 90039
Year:	2017
County Code:	19
Air Basin:	SC
Facility ID:	112931
Air District Name:	SC
SIC Code:	3273
Air District Name:	SOUTH COAST AQMD
Community Health Air Pollution Info System:	Not reported
Consolidated Emission Reporting Rule:	Not reported
Total Organic Hydrocarbon Gases Tons/Yr:	3.2087162767
Reactive Organic Gases Tons/Yr:	2.54156
Carbon Monoxide Emissions Tons/Yr:	Not reported
NOX - Oxides of Nitrogen Tons/Yr:	Not reported
SOX - Oxides of Sulphur Tons/Yr:	Not reported
Particulate Matter Tons/Yr:	3.05898
Part. Matter 10 Micrometers and Smllr Tons/Yr:	1.22400416

AD270 **NATIONAL READY MIX CONCRETE** **CA UST** **U004266061**
SSW **4549 W BRAZIL ST** **N/A**
1/8-1/4 **LOS ANGELES, CA 90039**
0.237 mi.
1251 ft. **Site 4 of 12 in cluster AD**

Relative: **Lower**
Actual: **452 ft.**

UST:

Name:	NATIONAL READY MIX CONCRETE
Address:	4549 W BRAZIL ST
City,State,Zip:	LOS ANGELES, CA 90039-1079
Facility ID:	Not reported
Permitting Agency:	Los Angeles City Fire Department
Latitude:	34.147
Longitude:	-118.2745

Name:	NATIONAL READY MIX CONCRETE
Address:	4549 W BRAZIL ST
City,State,Zip:	LOS ANGELES, CA 90039-1079
Facility ID:	Not reported
Permitting Agency:	Los Angeles City Fire Department
Latitude:	34.147
Longitude:	-118.2745

LOS ANGELES UST:

Name:	NATIONAL READY MIX CONCRETE
Address:	4549 W BRAZIL ST
City,State,Zip:	LOS ANGELES, CA 90039
Facility ID:	FA0003257
Last Run Date:	06/01/2019
Status:	ACTIVE

AD271 **GLENDALE READY MIX CONCRETE** **CA LUST** **S104159604**
SSW **4549 BRAZIL ST** **CA Cortese** **N/A**
1/8-1/4 **ATWATER VILLAGE, CA 90039** **CA CERS**
0.237 mi.
1251 ft. **Site 5 of 12 in cluster AD**

Relative:
Lower

Actual:
452 ft.

LUST REG 4:

Region:	4	
Regional Board:	04	
County:	Los Angeles	
Facility Id:	113.0373	
Status:	Case Closed	
Substance:	Diesel	
Substance Quantity:	Not reported	
Local Case No:	Not reported	
Case Type:	Groundwater	
Abatement Method Used at the Site:		Not reported
Global ID:	T0603700199	
W Global ID:	Not reported	
Staff:	WIP	
Local Agency:	19050	
Cross Street:	Not reported	
Enforcement Type:	Not reported	
Date Leak Discovered:	5/9/1994	
Date Leak First Reported:		6/6/1994
Date Leak Record Entered:	5/23/1995	
Date Confirmation Began:	Not reported	
Date Leak Stopped:	5/9/1994	
Date Case Last Changed on Database:		6/6/1994
Date the Case was Closed:		10/5/1996
How Leak Discovered:	Tank Closure	
How Leak Stopped:	Not reported	
Cause of Leak:	Loose Fitting	
Leak Source:	UNK	
Operator:	Not reported	
Water System:	Not reported	
Well Name:	Not reported	
Approx. Dist To Production Well (ft):		3023.417733710997368445884003 5
Source of Cleanup Funding:		UNK
Preliminary Site Assessment Workplan Submitted:		Not reported
Preliminary Site Assessment Began:		Not reported
Pollution Characterization Began:		Not reported
Remediation Plan Submitted:		Not reported
Remedial Action Underway:		Not reported
Post Remedial Action Monitoring Began:		Not reported
Enforcement Action Date:		Not reported
Historical Max MTBE Date:		Not reported
Hist Max MTBE Conc in Groundwater:		Not reported
Hist Max MTBE Conc in Soil:		Not reported
Significant Interim Remedial Action Taken:		Not reported
GW Qualifier:	Not reported	
Soil Qualifier:	Not reported	
Organization:	Not reported	
Owner Contact:	Not reported	
Responsible Party:	GLENDALE READY MIX CONCRETE	
RP Address:	4549 BRAZIL ST LOS ANGELES 90039	
Program:	LUST	
Lat/Long:	34.1468515 / -1	
Local Agency Staff:	PEJ	

GLENDALE READY MIX CONCRETE (Continued) **S104159604**

Beneficial Use: Not reported
Priority: Not reported
Cleanup Fund Id: Not reported
Suspended: Not reported
Assigned Name: Not reported
Summary: CASE BEING HANDLED BY WIP.

CORTESE:
Name: GLENDALE READY MIX CONCRETE
Address: 4549 BRAZIL ST
City,State,Zip: ATWATER VILLAGE, CA 90039
Region: CORTESE
Envirostor Id: Not reported
Global ID: T0603700199
Site/Facility Type: LUST CLEANUP SITE
Cleanup Status: COMPLETED - CASE CLOSED
Status Date: Not reported
Site Code: Not reported
Latitude: Not reported
Longitude: Not reported
Owner: Not reported
Enf Type: Not reported
Swat R: Not reported
Flag: active
Order No: Not reported
Waste Discharge System No: Not reported
Effective Date: Not reported
Region 2: Not reported
WID Id: Not reported
Solid Waste Id No: Not reported
Waste Management Uit Name: Not reported
File Name: Active Open

CERS:
Name: GLENDALE READY MIX CONCRETE
Address: 4549 BRAZIL ST
City,State,Zip: ATWATER VILLAGE, CA 90039
Site ID: 250778
CERS ID: T0603700199
CERS Description: Leaking Underground Storage Tank Cleanup Site

Affiliation:
Affiliation Type Desc: Local Agency Caseworker
Entity Name: ELOY LUNA - LOS ANGELES, CITY OF
Entity Title: Not reported
Affiliation Address: 200 North Main Street, Suite 1780
Affiliation City: LOS ANGELES
Affiliation State: CA
Affiliation Country: Not reported
Affiliation Zip: Not reported
Affiliation Phone: Not reported

Affiliation Type Desc: Regional Board Caseworker
Entity Name: WELL INVESTIGATION PROGRAM - LOS ANGELES RWQCB (REGION 4)
Entity Title: Not reported
Affiliation Address: 320 W. 4TH ST., SUITE 200
Affiliation City: LOS ANGELES

GLENDALE READY MIX CONCRETE (Continued) **S104159604**

Affiliation State: CA
Affiliation Country: Not reported
Affiliation Zip: Not reported
Affiliation Phone: Not reported

AD272 **NATIONAL READY MIX CONCRETE** **CA CERS HAZ WASTE** **S123530670**
SSW **4549 W BRAZIL ST** **CA CERS TANKS** **N/A**
1/8-1/4 **LOS ANGELES, CA 90039** **CA HAZMAT**
0.237 mi. **CA CERS**
1251 ft. **Site 6 of 12 in cluster AD**

Relative:
Lower

Actual:
452 ft.

CERS HAZ WASTE:
Name: NATIONAL READY MIX CONCRETE
Address: 4549 W BRAZIL ST
City,State,Zip: LOS ANGELES, CA 90039-1079
Site ID: 51167
CERS ID: 10241650
CERS Description: Hazardous Waste Generator

CERS TANKS:
Name: NATIONAL READY MIX CONCRETE
Address: 4549 W BRAZIL ST
City,State,Zip: LOS ANGELES, CA 90039-1079
Site ID: 51167
CERS ID: 10241650
CERS Description: Underground Storage Tank

LOS ANGELES HM:
Name: NATIONAL READY MIX CONCRETE
Address: 4549 W BRAZIL ST
City,State,Zip: LOS ANGELES, CA 90039
Facility ID: FA0003257
Last Run Date: 06/01/2019
Status: ACTIVE

CERS:
Name: NATIONAL READY MIX CONCRETE
Address: 4549 W BRAZIL ST
City,State,Zip: LOS ANGELES, CA 90039-1079
Site ID: 51167
CERS ID: 10241650
CERS Description: Chemical Storage Facilities

Violations:
Site ID: 51167
Site Name: NATIONAL READY MIX CONCRETE
Violation Date: 11-29-2017
Citation: 23 CCR 16 2662(c)(1)(B) - California Code of Regulations, Title 23, Chapter 16, Section(s) 2662(c)(1)(B)
Violation Description: Failure to install corrosion protection for USTs and/or failure of the field-installed cathodic protection system to meet the consensus standards.
Violation Notes: Returned to compliance on 02/01/2019. OBSERVATION: Owner/Operator did not install corrosion protection for USTs and/or failure of the field-installed cathodic protection system to meet the consensus standards. CORRECTIVE ACTION: Install corrosion protection for USTs

NATIONAL READY MIX CONCRETE (Continued) **S123530670**

and/or ensure the field-installed cathodic protection system meets the consensus standards. Submit verification Corrosion Protection: None Identified on CERS.

Violation Division: Los Angeles City Fire Department
Violation Program: UST
Violation Source: CERS

Site ID: 51167
Site Name: NATIONAL READY MIX CONCRETE
Violation Date: 12-06-2016
Citation: 23 CCR 16 2712(i) - California Code of Regulations, Title 23, Chapter 16, Section(s) 2712(i)
Violation Description: Failure to have a UST Monitoring Plan available on site.
Violation Notes: Returned to compliance on 04/04/2017. OBSERVATION: MONITORING PLAN SUBMITTED TO CERS IS MISSING REQUIRED INFORMATION. TANK MONITORING, PIPING MONITORING, UDC MONITORING CORRECTIVE ACTION: SEE CERS FOR DETAILED NOTES ON REQUIRED INFORMATION IN THE MONITORING PLAN.
Violation Division: Los Angeles City Fire Department
Violation Program: UST
Violation Source: CERS

Site ID: 51167
Site Name: NATIONAL READY MIX CONCRETE
Violation Date: 11-16-2018
Citation: HSC 6.75 25299.30-25299.34 - California Health and Safety Code, Chapter 6.75, Section(s) 25299.30-25299.34
Violation Description: Failure to submit and maintain complete and current Certification of Financial Responsibility or other mechanism of financial assurance.
Violation Notes: Returned to compliance on 02/21/2019. OBSERVATION: Financial responsibility documents have not been submitted to the CUPA. Current financial responsibility documents are required to be submitted annually. CORRECTIVE ACTION: Complete and submit a copy of the financial responsibility by [Forthwith]. UST Letter from Chief Financial Officer Expiration date (02/06/2017) Update on site and on CERS Certificate of Financial ResponsibilityG Expiration date (02/03/2017) Update on site and on CERS
Violation Division: Los Angeles City Fire Department
Violation Program: UST
Violation Source: CERS

Site ID: 51167
Site Name: NATIONAL READY MIX CONCRETE
Violation Date: 02-04-2019
Citation: 23 CCR 16 2712(f) - California Code of Regulations, Title 23, Chapter 16, Section(s) 2712(f)
Violation Description: Failure to implement the corrections specified in the inspection report within 30 days of receiving an inspection report from either the UPA or special inspector.
Violation Notes: Returned to compliance on 03/01/2019. OBSERVATION: Owner/Operator did not implement the corrections specified in the inspection report within 30 days of receiving an inspection report from either the CUPA or special inspector. CORRECTIVE ACTION: Correct all deficiencies identified on the inspection report provided by the CUPA or special inspector within 30 days.
Violation Division: Los Angeles City Fire Department
Violation Program: UST
Violation Source: CERS

NATIONAL READY MIX CONCRETE (Continued) **S123530670**

Site ID:	51167
Site Name:	NATIONAL READY MIX CONCRETE
Violation Date:	11-16-2018
Citation:	23 CCR 16 2712(i) - California Code of Regulations, Title 23, Chapter 16, Section(s) 2712(i)
Violation Description:	Failure to have current UST Monitoring Plan available on site.
Violation Notes:	Returned to compliance on 02/21/2019. OBSERVATION: Owner/Operator did not maintain a current UST monitoring plan on site. CORRECTIVE ACTION: Maintain a current UST monitoring plan on site. Annular Space Sensors: Not Identified Piping Sump Sensors: Not Identified Vent, Vapor Recovery (VR) and Riser / Fill Pipe Piping Construction: No Fill Components Installed Corrosion Protection: None Identified UST Monitoring Site Plan: Missing items UST Owner/Operator: Written Agreement: Exempt UDCG s Not Identified
Violation Division:	Los Angeles City Fire Department
Violation Program:	UST
Violation Source:	CERS

Site ID:	51167
Site Name:	NATIONAL READY MIX CONCRETE
Violation Date:	02-04-2019
Citation:	23 CCR 16 2638(d) - California Code of Regulations, Title 23, Chapter 16, Section(s) 2638(d)
Violation Description:	Failure to submit the G Monitoring System Certification FormG to the UPA within 30 days of completion of the test.
Violation Notes:	Returned to compliance on 02/21/2019. OBSERVATION: Owner/Operator did not submit the Monitoring System Certification Form to the CUPA within 30 days of completion of the test. CORRECTIVE ACTION: Submit copy of the Monitoring System Certification to the CUPA.
Violation Division:	Los Angeles City Fire Department
Violation Program:	UST
Violation Source:	CERS

Site ID:	51167
Site Name:	NATIONAL READY MIX CONCRETE
Violation Date:	11-29-2017
Citation:	23 CCR 16 2641(h) - California Code of Regulations, Title 23, Chapter 16, Section(s) 2641(h)
Violation Description:	Failure to have an approved UST Monitoring Plan.
Violation Notes:	Returned to compliance on 02/01/2019. OBSERVATION: Facility does not have an approved Monitoring Plan on site and on CERS.. CORRECTIVE ACTION: Maintain an Approved Monitoring Plan on site and on CERS. Annular Space Sensors: Not Identified Piping Sump Sensors: Not Identified Vent, Vapor Recovery (VR) and Riser / Fill Pipe Piping Construction: No Fill Components Installed Corrosion Protection: None Identified UST Monitoring Site Plan: Missing items UST Owner/Operator: Written Agreement: Exempt UDCG s Not Identified
Violation Division:	Los Angeles City Fire Department
Violation Program:	UST
Violation Source:	CERS

Site ID:	51167
Site Name:	NATIONAL READY MIX CONCRETE
Violation Date:	11-29-2017
Citation:	HSC 6.75 25299.30-25299.34 - California Health and Safety Code, Chapter 6.75, Section(s) 25299.30-25299.34
Violation Description:	Failure to submit and maintain complete and current Certification of

NATIONAL READY MIX CONCRETE (Continued) **S123530670**

	Financial Responsibility or other mechanism of financial assurance.
Violation Notes:	Returned to compliance on 02/01/2019. OBSERVATION: Financial responsibility documents have not been submitted to the CUPA. Current financial responsibility documents are required to be submitted annually. CORRECTIVE ACTION: Complete and submit a copy of the financial responsibility by [30 days from now]. UST Letter from Chief Financial Officer- Expiration date (02/06/2017) Update on site and on CERS Certificate of Financial ResponsibilityG Expiration date (02/03/2017) Update on site and on CERS
Violation Division:	Los Angeles City Fire Department
Violation Program:	UST
Violation Source:	CERS
Site ID:	51167
Site Name:	NATIONAL READY MIX CONCRETE
Violation Date:	11-16-2018
Citation:	23 CCR 16 2712(i) - California Code of Regulations, Title 23, Chapter 16, Section(s) 2712(i)
Violation Description:	Failure to retain a copy of the permit to operate at the facility.
Violation Notes:	Returned to compliance on 02/21/2019. OBSERVATION: Owner/Operator did not retain a copy of the permit to operate at the facility. CORRECTIVE ACTION: Retain a copy of the permit to operate at the facility.
Violation Division:	Los Angeles City Fire Department
Violation Program:	UST
Violation Source:	CERS
Site ID:	51167
Site Name:	NATIONAL READY MIX CONCRETE
Violation Date:	04-03-2020
Citation:	23 CCR 16 2638(d) - California Code of Regulations, Title 23, Chapter 16, Section(s) 2638(d)
Violation Description:	Failure to submit the G Monitoring System Certification FormG to the UPA within 30 days of completion of the test.
Violation Notes:	Returned to compliance on 04/06/2020. OBSERVATION: Owner/Operator did not submit the Monitoring System Certification Form to the CUPA within 30 days of completion of the test. CORRECTIVE ACTION: Immediately submit a copy of the Monitoring System Certification Form by email to the inspector issuing the violation. To clear this violation please send a copy of Monitor Certification test results to barry.belknap@lacity.org
Violation Division:	Los Angeles City Fire Department
Violation Program:	UST
Violation Source:	CERS
Site ID:	51167
Site Name:	NATIONAL READY MIX CONCRETE
Violation Date:	12-06-2016
Citation:	HSC 6.7 25290.1(c), 25290.2(c), 25291(a)(2), 25292(e) - California Health and Safety Code, Chapter 6.7, Section(s) 25290.1(c), 25290.2(c), 25291(a)(2), 25292(e)
Violation Description:	Failure to maintain secondary containment (e.g. failure of secondary containment testing).
Violation Notes:	Returned to compliance on 12/09/2016. OBSERVATION: SECONDARY CONTAINMENT TESTING WAS LAST PERFORMED ON 10/25/2013. SITE IS OVERDUE FOR TESTING. CORRECTIVE ACTION: SITE SHALL, FORTHWITH, PERFORM SECONDARY CONTAINMENT TESTING AND SUBMIT RESULTS TO THE CUPA FOR REVIEW.

NATIONAL READY MIX CONCRETE (Continued) **S123530670**

Violation Division:	Los Angeles City Fire Department
Violation Program:	UST
Violation Source:	CERS
Site ID:	51167
Site Name:	NATIONAL READY MIX CONCRETE
Violation Date:	02-04-2019
Citation:	23 CCR 16 2712(i), 2632(d)(2), 2634(e), 2641(h) - California Code of Regulations, Title 23, Chapter 16, Section(s) 2712(i), 2632(d)(2), 2634(e), 2641(h)
Violation Description:	Failure to submit a current UST Response Plan available on site.
Violation Notes:	Returned to compliance on 02/21/2019. OBSERVATION: Owner/Operator did not submit a current UST response plan. CORRECTIVE ACTION: Submit a current UST response plan to CERS. 1. HAZ-MAT INVENTORY NOT ACCEPTED: PLEASE SEE ERROR WARNING REGARDING FIRE CODE HAZARD CLASSES. THE WARNING INDICATES YOU HAVE SELECTED OBSOLETE DATA. PLEASE REVIEW AND MAKE NECESSARY CORRECTIONS. FOR A DETAILED LIST OF THE NEW FEDERAL CATEGORIES & ADDITIONAL INFORMATION, PLEASE REVIEW THE FOLLOWING RESOURCE - https://cers.calepa.ca.gov/wp-content/uploads/sites/61/2017/12/CalEPA-New-Federal-Hazard-Categories-1.pdf 2. Update Training Plan: Refer to Title 23 section 2715. Certification, Licensing, and Training Requirements for Underground Storage Tank Owners, Operators, Installers, Service Technicians, and Inspectors. Emergency Response and Training Plans: EmployeeG s hired on or after October 13, 2018, they must be trained by the Designated Operator before assuming the duties of a facility employee. Designated Operator training for [Truncated]
Violation Division:	Los Angeles City Fire Department
Violation Program:	UST
Violation Source:	CERS
Site ID:	51167
Site Name:	NATIONAL READY MIX CONCRETE
Violation Date:	11-16-2018
Citation:	HSC 6.7 25290.1(e)2 - California Health and Safety Code, Chapter 6.7, Section(s) 25290.1(e)2
Violation Description:	Failure to maintain the interstitial space such that a breach in the primary or secondary containment is detected before the liquid or vapor phase of the hazardous substance stored in the UST tank is released into the environment, i.e., vapor, pressure, hydrostatic (VPH) monitoring.
Violation Notes:	Returned to compliance on 02/21/2019.
Violation Division:	Los Angeles City Fire Department
Violation Program:	UST
Violation Source:	CERS
Site ID:	51167
Site Name:	NATIONAL READY MIX CONCRETE
Violation Date:	12-10-2015
Citation:	23 CCR 16 2712(i) - California Code of Regulations, Title 23, Chapter 16, Section(s) 2712(i)
Violation Description:	Failure to submit, obtain approval, or maintain a complete/accurate response plan.
Violation Notes:	Returned to compliance on 12/14/2015. OBSERVATION: Owner/Operator did not submit and/or maintain an approved response plan. CORRECTIVE ACTION: Submit and maintain an approved response plan.

NATIONAL READY MIX CONCRETE (Continued) **S123530670**

Violation Division: Los Angeles City Fire Department
Violation Program: UST
Violation Source: CERS

Site ID: 51167
Site Name: NATIONAL READY MIX CONCRETE
Violation Date: 11-16-2018
Citation: HSC 6.7 25290.1(d) - California Health and Safety Code, Chapter 6.7, Section(s) 25290.1(d)
Violation Description: Failure of a UST system installed on or after July 1, 2004 to be designed and constructed with a monitoring system capable of detecting the entry of the liquid or vapor-phase of the hazardous substance stored in the primary containment into the secondary containment and capable of detecting water intrusion into the secondary containment.
Violation Notes: Returned to compliance on 02/21/2019.
Violation Division: Los Angeles City Fire Department
Violation Program: UST
Violation Source: CERS

Site ID: 51167
Site Name: NATIONAL READY MIX CONCRETE
Violation Date: 02-04-2019
Citation: 23 CCR 16 2715(f) - California Code of Regulations, Title 23, Chapter 16, Section(s) 2715(f)
Violation Description: Failure to have a properly qualified service technician test leak detection equipment as required every 12 months (vapor, pressure, hydrostatic (VPH) system, sensors, line-leak detectors (LLD), automatic tank gauge (ATG), etc.).
Violation Notes: Returned to compliance on 02/21/2019. OBSERVATION: Owner/Operator did not have a properly qualified service technician test leak detection equipment every 12 months (sensor, LLD, ATG, etc.). CORRECTIVE ACTION: Have a properly qualified service technician test leak detection equipment every 12 months. OBSERVATION: Annual monitoring system certification and/or leak detector testing, were last performed on [11/27/2017] and was completed on [02/02/2019], [2 months late] months past due. These tests are required once every 12 months. CORRECTIVE ACTION: Immediately schedule these tests and provide 48 hours notification to the CUPA. Please be aware that a follow up inspection will be charged at our current hourly rate.
Violation Division: Los Angeles City Fire Department
Violation Program: UST
Violation Source: CERS

Site ID: 51167
Site Name: NATIONAL READY MIX CONCRETE
Violation Date: 11-29-2017
Citation: 23 CCR 16 2712(i) - California Code of Regulations, Title 23, Chapter 16, Section(s) 2712(i)
Violation Description: Failure to retain a copy of the permit to operate at the facility.
Violation Notes: Returned to compliance on 02/01/2019.
Violation Division: Los Angeles City Fire Department
Violation Program: UST
Violation Source: CERS

Site ID: 51167
Site Name: NATIONAL READY MIX CONCRETE
Violation Date: 12-06-2016

NATIONAL READY MIX CONCRETE (Continued) **S123530670**

Citation:	23 CCR 16 2712 - California Code of Regulations, Title 23, Chapter 16, Section(s) 2712
Violation Description:	Failure to comply with any of the applicable requirements of the permit issued for the operation of the UST system.
Violation Notes:	Returned to compliance on 12/09/2016. OBSERVATION: SECONDARY CONTAINMENT TESTING HAS NOT BEEN PERFORMED WITHIN THE 36 MONTHS. PREVIOUS TESTING WAS PERFORMED ON 10/25/2013. CORRECTIVE ACTION: PERFORM SECONDARY CONTAINMENT TESTING FORTHWITH AND SUBMIT RESULTS TO THE CUPA FOR REVIEW.
Violation Division:	Los Angeles City Fire Department
Violation Program:	UST
Violation Source:	CERS
Site ID:	51167
Site Name:	NATIONAL READY MIX CONCRETE
Violation Date:	11-16-2018
Citation:	HSC 6.7 25292.1(a) - California Health and Safety Code, Chapter 6.7, Section(s) 25292.1(a)
Violation Description:	Failure to operate the UST system to prevent unauthorized releases including leaks, spills, and/or overfills.
Violation Notes:	Returned to compliance on 03/06/2019. OBSERVATION: Owner/Operator did not operate UST system to prevent spills and/or overfills. CORRECTIVE ACTION: Operate UST system to prevent spills and/or overfills. Submit verification. OBSERVATION: [Flow restrictors/ball floats were not reported]. The underground storage tank system shall be operated to prevent unauthorized releases. CORRECTIVE ACTION: Immediately [Provide results of the Flow restrictors / ball floats].
Violation Division:	Los Angeles City Fire Department
Violation Program:	UST
Violation Source:	CERS
Site ID:	51167
Site Name:	NATIONAL READY MIX CONCRETE
Violation Date:	11-16-2018
Citation:	23 CCR 16 2641(h) - California Code of Regulations, Title 23, Chapter 16, Section(s) 2641(h)
Violation Description:	Failure to have an approved UST Monitoring Plan.
Violation Notes:	Returned to compliance on 02/21/2019. OBSERVATION: Facility does not have an approved Monitoring Plan. CORRECTIVE ACTION: Maintain an Approved Monitoring Plan.
Violation Division:	Los Angeles City Fire Department
Violation Program:	UST
Violation Source:	CERS
Site ID:	51167
Site Name:	NATIONAL READY MIX CONCRETE
Violation Date:	11-29-2017
Citation:	23 CCR 16 2712(i) - California Code of Regulations, Title 23, Chapter 16, Section(s) 2712(i)
Violation Description:	Failure to have current UST Monitoring Plan available on site.
Violation Notes:	Returned to compliance on 02/01/2019. OBSERVATION: The monitoring plan onsite is not current and [or] not approved by the CUPA. CORRECTIVE ACTION: Update the required information in CERS and submit for review by the CUPA and maintain current copy onsite. UST Letter from Chief Financial Officer- Expiration date (02/06/2017) Update on site and on CERS Certificate of Financial ResponsibilityG Expiration date (02/03/2017) Update on site and on CERS UST Owner/Operator: Written

NATIONAL READY MIX CONCRETE (Continued) **S123530670**

Agreement - Available on CERS as of (11/27/2017) Exempt Annular Space Sensors: Not Identified Piping Sump Sensors: Not Identified Vent, Vapor Recovery (VR) and Riser / Fill Pipe Piping Construction: No Fill Components Installed Corrosion Protection: None Identified UST Monitoring Site Plan: Missing items UST Owner/Operator: Written Agreement: Exempt UDCG s Not Identified

Violation Division: Los Angeles City Fire Department
Violation Program: UST
Violation Source: CERS

Site ID: 51167
Site Name: NATIONAL READY MIX CONCRETE
Violation Date: 02-04-2019
Citation: 23 CCR 16 2641(h) - California Code of Regulations, Title 23, Chapter 16, Section(s) 2641(h)
Violation Description: Failure to have an approved UST Response Plan.
Violation Notes: Returned to compliance on 02/21/2019. OBSERVATION: Facility does not have an approved Response Plan. CORRECTIVE ACTION: Maintain an approved Response Plan. 1. HAZ-MAT INVENTORY NOT ACCEPTED: PLEASE SEE ERROR WARNING REGARDING FIRE CODE HAZARD CLASSES. THE WARNING INDICATES YOU HAVE SELECTED OBSOLETE DATA. PLEASE REVIEW AND MAKE NECESSARY CORRECTIONS. FOR A DETAILED LIST OF THE NEW FEDERAL CATEGORIES & ADDITIONAL INFORMATION, PLEASE REVIEW THE FOLLOWING RESOURCE - https://cers.calepa.ca.gov/wp-content/uploads/sites/61/2017/12/CalEPA-New-Federal-Hazard-Categories-1.pdf 2. Update Training Plan: Refer to Title 23 section 2715. Certification, Licensing, and Training Requirements for Underground Storage Tank Owners, Operators, Installers, Service Technicians, and Inspectors. Emergency Response and Training Plans: EmployeeG s hired on or after October 13, 2018, they must be trained by the Designated Operator before assuming the duties of a facility employee. Designated Operator training for [Truncated]
Violation Division: Los Angeles City Fire Department
Violation Program: UST
Violation Source: CERS

Site ID: 51167
Site Name: NATIONAL READY MIX CONCRETE
Violation Date: 02-04-2019
Citation: 23 CCR 16 2637(f) - California Code of Regulations, Title 23, Chapter 16, Section(s) 2637(f)
Violation Description: Failure to submit a copy of the secondary containment test results on the G Secondary Containment Testing report FormG to the UPA within 30 days after the test.
Violation Notes: Returned to compliance on 02/21/2019. OBSERVATION: Owner/Operator did not submit secondary containment test results to the CUPA within 30 days after the test. CORRECTIVE ACTION: Submit secondary containment test results to the CUPA within 30 days after the test.
Violation Division: Los Angeles City Fire Department
Violation Program: UST
Violation Source: CERS

Site ID: 51167
Site Name: NATIONAL READY MIX CONCRETE
Violation Date: 02-19-2020
Citation: 23 CCR 16 2716(e) - California Code of Regulations, Title 23, Chapter 16, Section(s) 2716(e)

NATIONAL READY MIX CONCRETE (Continued) **S123530670**

Violation Description:	For designated operator (DO) monthly inspections conducted before October 1, 2018, failure to comply with one or more of the following requirements: Be performed by an ICC certified DO. Inspect monthly alarm history report, check that alarms are documented and responded to appropriately, and attach a copy. Inspect for the presence of liquid/debris in spill containers. Inspect for the presence of liquid/debris in under dispenser containment (UDC) and ensure that the monitoring equipment is positioned correctly. Inspect for liquid or debris in containment sumps where an alarm occurred with no service visit. Check that all testing and maintenance has been completed and documented. Verify that all facility employees have been trained in accordance with 23 CCR 2715(c). For designated operator (DO) 30 day inspections conducted on and after October 1, 2018, failure to conduct the designated UST operator visual inspection at least once every 30 days.
Violation Notes:	Returned to compliance on 02/19/2020. OBSERVATION: The "Designated Operator Visual Inspection Reports(s) were completed greater than 30 days from the previous visual inspection for month(s) 2/28/19 4/30/19 5/31/19 8/26/19 9/26/19 11/25/19 1/23/20 ALSO, DO REPORT 4/30/19 NEEDS WORK ORDER ATTACHED. CORRECTIVE ACTION: All future "Designated Visual Inspection Reports" shall be completed at least every 30 days.
Violation Division:	Los Angeles City Fire Department
Violation Program:	UST
Violation Source:	CERS
Site ID:	51167
Site Name:	NATIONAL READY MIX CONCRETE
Violation Date:	12-10-2015
Citation:	HSC 6.7 25286(a) - California Health and Safety Code, Chapter 6.7, Section(s) 25286(a)
Violation Description:	Failure to submit an complete and accurate application for a permit to operate an underground storage tank, or for renewal of the permit.
Violation Notes:	Returned to compliance on 12/14/2015. OBSERVATION: Owner/Operator did not submit and/or maintain an accurate UST Operating Permit Application for Facility information and/or Tank information. CORRECTIVE ACTION: Submit and maintain an accurate UST Operating Permit Application for Facility information and/or Tank information. Neither onsite nor documented in CERS: *UST install date *Monitoring Panel Manufacturer *Sensor Manufacturer *Sensor Model
Violation Division:	Los Angeles City Fire Department
Violation Program:	UST
Violation Source:	CERS
Site ID:	51167
Site Name:	NATIONAL READY MIX CONCRETE
Violation Date:	02-19-2020
Citation:	HSC 6.7 25284(a)(3)(A)&(B) - California Health and Safety Code, Chapter 6.7, Section(s) 25284(a)(3)(A)&(B)
Violation Description:	Failure to implement or maintain a written agreement between the UST owner and operator.
Violation Notes:	Returned to compliance on 03/20/2020. OBSERVATION: Owner/Operator failed to implement or maintain a written agreement between the UST owner and the operator (owner/operator agreement). CORRECTIVE ACTION: Implement/Maintain written agreement between the UST owner and the operator (owner/operator agreement) TO CLEAR THIS VIOLATION PLEASE EMAIL A COPY TO barry.belknap@lacity.org AND upload a copy on CERS under the Owner/Operator Agreement section.

NATIONAL READY MIX CONCRETE (Continued) **S123530670**

Violation Division: Los Angeles City Fire Department
Violation Program: UST
Violation Source: CERS

Site ID: 51167
Site Name: NATIONAL READY MIX CONCRETE
Violation Date: 02-19-2020
Citation: HSC 6.7 25293 - California Health and Safety Code, Chapter 6.7, Section(s) 25293
Violation Description: Failure to maintain UST records in sufficient detail to enable the UPA to determine whether the UST systems are in compliance.
Violation Notes: Returned to compliance on 03/20/2020. OBSERVATION: Owner/Operator did not maintain UST records in sufficient detail to enable the UPA to determine if UST systems are in compliance. The following records were not provided: 2018 Monitor Certification and Spill Containment test results were missing. CORRECTIVE ACTION: Provide 2018 Monitor Certification and Spill Containment test results to the inspector to enable the UPA to determine if UST systems are in compliance. Three years of records must be maintained on site. TO CLEAR THIS VIOLATION PLEASE EMAIL A COPY TO barry.belknap@lacity.org
Violation Division: Los Angeles City Fire Department
Violation Program: UST
Violation Source: CERS

Site ID: 51167
Site Name: NATIONAL READY MIX CONCRETE
Violation Date: 12-06-2016
Citation: 23 CCR 16 2637 - California Code of Regulations, Title 23, Chapter 16, Section(s) 2637
Violation Description: Failure to conduct secondary containment testing, or one or more of the following requirements: Perform the test within six months of installation and every 36 months thereafter.Use a procedure that demonstrates the system works as well as at installation.Use applicable manufacturer guidelines, industry codes, engineering standard, or professional engineer approval.Performed by a certified service technician or a licensed tank tester.
Violation Notes: Returned to compliance on 12/09/2016. OBSERVATION: SECONDARY CONTAINMENT TESTING HAS NOT BEEN PERFORMED WITHIN 36 MONTHS. LAST TESTING WAS PERFORMED ON 10/25/2013. CORRECTIVE ACTION: FACILITY SHALL, FORTHWITH, PERFORM SECONDARY CONTAINMENT TESTING AND SUBMIT RESULTS TO THE CUPA FOR REVIEW.
Violation Division: Los Angeles City Fire Department
Violation Program: UST
Violation Source: CERS

Site ID: 51167
Site Name: NATIONAL READY MIX CONCRETE
Violation Date: 01-23-2020
Citation: 23 CCR 16 2635(e)(8) - California Code of Regulations, Title 23, Chapter 16, Section(s) 2635(e)(8)
Violation Description: Failure to submit as-built plans for the location and orientation of the tanks and appurtenant piping systems for new installations and/or with the permit application.
Violation Notes: Returned to compliance on 03/20/2020. OBSERVATION: Owner/Operator did not submit as-built plans for the location and orientation of the tanks and appurtenant piping systems for new installations and/or with the permit application. CORRECTIVE ACTION: Submit as-built plans for

NATIONAL READY MIX CONCRETE (Continued) **S123530670**

	the location and orientation of the tanks and appurtenant piping systems for new installations and/or with the permit application. Obtain a permit for the replacement of the T1 Diesel LLD.
Violation Division:	Los Angeles City Fire Department
Violation Program:	UST
Violation Source:	CERS
Site ID:	51167
Site Name:	NATIONAL READY MIX CONCRETE
Violation Date:	11-29-2017
Citation:	HSC 6.7 25284(a)(3)(A)&(B) - California Health and Safety Code, Chapter 6.7, Section(s) 25284(a)(3)(A)&(B)
Violation Description:	Failure to implement or maintain a written agreement between the UST owner and operator.
Violation Notes:	Returned to compliance on 02/01/2019.
Violation Division:	Los Angeles City Fire Department
Violation Program:	UST
Violation Source:	CERS
Site ID:	51167
Site Name:	NATIONAL READY MIX CONCRETE
Violation Date:	02-19-2020
Citation:	HSC 6.75 25299.30-25299.34 - California Health and Safety Code, Chapter 6.75, Section(s) 25299.30-25299.34
Violation Description:	Failure to submit and maintain complete and current Certification of Financial Responsibility or other mechanism of financial assurance.
Violation Notes:	Returned to compliance on 03/20/2020. OBSERVATION: Financial responsibility documents have not been submitted to the CUPA. Current financial responsibility documents are required to be submitted annually. The CFO letter expired in 2019. CORRECTIVE ACTION: Complete and submit a valid copy of the financial responsibility, CFO letter. TO CLEAR THIS VIOLATION PLEASE EMAIL A COPY TO barry.belknap@lacity.org
Violation Division:	Los Angeles City Fire Department
Violation Program:	UST
Violation Source:	CERS
Site ID:	51167
Site Name:	NATIONAL READY MIX CONCRETE
Violation Date:	02-04-2019
Citation:	HSC 6.75 25299.30-25299.34 - California Health and Safety Code, Chapter 6.75, Section(s) 25299.30-25299.34
Violation Description:	Failure to submit and maintain complete and current Certification of Financial Responsibility or other mechanism of financial assurance.
Violation Notes:	Returned to compliance on 02/21/2019. OBSERVATION: Financial responsibility documents have not been submitted to the CUPA. Current financial responsibility documents are required to be submitted annually. CORRECTIVE ACTION: Complete and submit a copy of the financial responsibility by [Forthwith].
Violation Division:	Los Angeles City Fire Department
Violation Program:	UST
Violation Source:	CERS
Site ID:	51167
Site Name:	NATIONAL READY MIX CONCRETE
Violation Date:	11-16-2018
Citation:	HSC 6.7 25284(a)(3)(A)&(B) - California Health and Safety Code,

NATIONAL READY MIX CONCRETE (Continued) **S123530670**

Chapter 6.7, Section(s) 25284(a)(3)(A)&(B)
Violation Description: Failure to implement or maintain a written agreement between the UST owner and operator.
Violation Notes: Returned to compliance on 02/21/2019. Observation: Owner/Operator failed to implement or maintain a written agreement between the UST owner and the operator (owner/operator agreement). Corrective Action: Implement/Maintain written agreement between the UST owner and the operator (owner/operator agreement)
Violation Division: Los Angeles City Fire Department
Violation Program: UST
Violation Source: CERS

Site ID: 51167
Site Name: NATIONAL READY MIX CONCRETE
Violation Date: 02-04-2019
Citation: HSC 6.7 25292(e) - California Health and Safety Code, Chapter 6.7, Section(s) 25292(e)
Violation Description: "Failure to perform one of the following line integrity test: A 12 month test for pressurized double-walled piping that does not utilize fail safe or positive shut down. Within 30 days of the date of the completion of a repair to the primary piping."
Violation Notes: Returned to compliance on 02/21/2019. OBSERVATION: Owner/Operator did not perform and pass annual line integrity test for double-walled pressurized piping that does not utilize fail safe or positive shut down, or did not complete test within 30 days of the completion of a repair to the primary piping. CORRECTIVE ACTION: Perform and pass annual line integrity test for pressurized piping that does not utilize fail safe or shut down, and within 30 days of completing any repairs to the primary piping. Submit verification. Remove from CERS
Violation Division: Los Angeles City Fire Department
Violation Program: UST
Violation Source: CERS

Site ID: 51167
Site Name: NATIONAL READY MIX CONCRETE
Violation Date: 11-16-2018
Citation: 23 CCR 16 2712(b)(1)(G) - California Code of Regulations, Title 23, Chapter 16, Section(s) 2712(b)(1)(G)
Violation Description: Failure to comply with one or more of the following overfill prevention equipment requirements: Alert the transfer operator when the tank is 90 percent full by restricting the flow into the tank or triggering an audible and visual alarm; or Restrict delivery of flow to the tank at least 30 minutes before the tank overfills, provided the restriction occurs when the tank is filled to no more than 95 percent of capacity; and activate an audible alarm at least five minutes before the tank overfills; or Provide positive shut-off of flow to the tank when the tank is filled to no more than 95 percent of capacity; or Provide positive shut-off of flow to the tank so that none of the fittings located on the top of the tank are exposed to product due to overfilling. Install/retrofit overfill prevention equipment that does not use flow restrictors on vent piping to meet overfill prevention equipment requirements when the overfill prevention equipment is installed, repaired, or replaced on and after October 1,- 2018. For USTs installed before October 1, 2018, perform an inspection by October 13, 2018 and every 36 months thereafter. For USTs installed on and after October- 1,- 2018, perform an inspection at installation and every 36 months thereafter. Inspected within 30

NATIONAL READY MIX CONCRETE (Continued) **S123530670**

days after a repair to the overfill prevention equipment. Inspected using an applicable manufacturer guidelines, industry codes, engineering standards, or a method approved by a professional engineer. Inspected by a certified UST service technician. Maintain records of overfill prevention equipment inspection for 36 months.

Violation Notes: Returned to compliance on 03/06/2019. OBSERVATION: Owner/Operator failed to meet one or more of the requirements applicable to overfill prevention equipment. [Describe] CORRECTIVE ACTION: Maintain overfill prevention system to comply with the deficiencies noted above. Submit verfiication. Ball Floats / Flow restrictors require inmspection.
Violation Division: Los Angeles City Fire Department
Violation Program: UST
Violation Source: CERS

Site ID: 51167
Site Name: NATIONAL READY MIX CONCRETE
Violation Date: 02-04-2019
Citation: 23 CCR 16 2715(a)(2) - California Code of Regulations, Title 23, Chapter 16, Section(s) 2715(a)(2)
Violation Description: Failure to submit the G Underground Storage Tank Statement of Understanding and Compliance Form.G
Violation Notes: Returned to compliance on 03/01/2019. OBSERVATION: Owner/operator failed to submit the G Underground Storage Tank Statement of Understanding and Compliance FormG CORRECTIVE ACTION: Submit the G Underground Storage Tank Statement of Understanding and Compliance FormG .
Violation Division: Los Angeles City Fire Department
Violation Program: UST
Violation Source: CERS

Site ID: 51167
Site Name: NATIONAL READY MIX CONCRETE
Violation Date: 02-04-2019
Citation: 23 CCR 16 2641(h) - California Code of Regulations, Title 23, Chapter 16, Section(s) 2641(h)
Violation Description: Failure to have an approved UST Monitoring Plan.
Violation Notes: Returned to compliance on 02/21/2019. OBSERVATION: Facility does not have an approved Monitoring Plan. CORRECTIVE ACTION: Maintain an Approved Monitoring Plan. 1. Annular Space Sensors: Not Identified 2. Piping Sump Sensors: Not Identified 3. Vent, Vapor Recovery (VR) and Riser / Fill Pipe Piping Construction: No Fill Components Installed 4. Corrosion Protection: None Identified 5. UST Monitoring Site Plan: Missing items 6. UST Owner/Operator: Written Agreement: Exempt 7. Tank Integrity Testing Results Yes 8. UDCG s Not Identified
Violation Division: Los Angeles City Fire Department
Violation Program: UST
Violation Source: CERS

Site ID: 51167
Site Name: NATIONAL READY MIX CONCRETE
Violation Date: 02-04-2019
Citation: HSC 6.7 25284(a)(3)(A)&(B) - California Health and Safety Code, Chapter 6.7, Section(s) 25284(a)(3)(A)&(B)
Violation Description: Failure to implement or maintain a written agreement between the UST owner and operator.
Violation Notes: Returned to compliance on 02/21/2019. Observation: Owner/Operator failed to implement or maintain a written agreement between the UST

NATIONAL READY MIX CONCRETE (Continued) **S123530670**

owner and the operator (owner/operator agreement). Corrective Action: Implement/Maintain written agreement between the UST owner and the operator (owner/operator agreement) Tank Owner and Tank Operator must be the identified as the same in order to be exempt.

Violation Division: Los Angeles City Fire Department
Violation Program: UST
Violation Source: CERS

Site ID: 51167
Site Name: NATIONAL READY MIX CONCRETE
Violation Date: 02-04-2019
Citation: 23 CCR 16 2637.1(e) - California Code of Regulations, Title 23, Chapter 16, Section(s) 2637.1(e)
Violation Description: Failure to submit a copy of the spill containment test results on the G Spill Container Testing Report FormG to the UPA within 30 days after the test.
Violation Notes: Returned to compliance on 02/21/2019. OBSERVATION: Owner/Operator failed to submit the spill bucket testing results to UPA within 30 days of testing. CORRECTIVE ACTION: Submit spill bucket testing results.
Violation Division: Los Angeles City Fire Department
Violation Program: UST
Violation Source: CERS

Site ID: 51167
Site Name: NATIONAL READY MIX CONCRETE
Violation Date: 02-04-2019
Citation: 23 CCR 16 2712(i) - California Code of Regulations, Title 23, Chapter 16, Section(s) 2712(i)
Violation Description: Failure to have current UST Monitoring Plan available on site.
Violation Notes: Returned to compliance on 02/21/2019. OBSERVATION: Owner/Operator did not maintain a current UST monitoring plan on site. CORRECTIVE ACTION: Maintain a current UST monitoring plan on site. OBSERVATION: The monitoring plan onsite is not current and [or] not approved by the CUPA. CORRECTIVE ACTION: Update the required information in CERS and submit for review by the CUPA and maintain current copy onsite. 1. Annular Space Sensors: Not Identified 2. Piping Sump Sensors: Not Identified 3. Vent, Vapor Recovery (VR) and Riser / Fill Pipe Piping Construction: No Fill Components Installed 4. Corrosion Protection: None Identified 5. UST Monitoring Site Plan: Missing items 6. UST Owner/Operator: Written Agreement: Exempt 7. Tank Integrity Testing Results Yes 8. UDCG s Not Identified
Violation Division: Los Angeles City Fire Department
Violation Program: UST
Violation Source: CERS

Evaluation:
Eval General Type: Other/Unknown
Eval Date: 01-09-2017
Violations Found: No
Eval Type: Other, not routine, done by local agency
Eval Notes: REVIEWED MONITOR CERTIFICATION TEST RESULTS FROM TESTING CONDUCTED ON 12/6/2016 AND SB-989 RESULTS FROM TESTING CONDUCTED ON 12/9/2016 MONITOR CERTIFICATION WAS CONDUCTED BY RUBEN BECERRA, SUNWEST ENGINEERING CONSTRUCTION SB-989 WAS CONDUCTED BY JASON NONNWEILER, R.J. MEYERS & CO. ALL TESTED COMPONENTS PASSED NO FURTHER ACTION REQUIRED TESTING RESULTS ATTACHED TO ENVISION

NATIONAL READY MIX CONCRETE (Continued) **S123530670**

Eval Division:	Los Angeles City Fire Department
Eval Program:	UST
Eval Source:	CERS
Eval General Type:	Other/Unknown
Eval Date:	01-14-2019
Violations Found:	No
Eval Type:	Other, not routine, done by local agency
Eval Notes:	Email communication to tester and facility in regards to 2nd and greater NOV's not addressed.
Eval Division:	Los Angeles City Fire Department
Eval Program:	UST
Eval Source:	CERS
Eval General Type:	Other/Unknown
Eval Date:	01-23-2020
Violations Found:	Yes
Eval Type:	Other, not routine, done by local agency
Eval Notes:	Obtain a permit for the replacement of the T1 Diesel LLD.
Eval Division:	Los Angeles City Fire Department
Eval Program:	UST
Eval Source:	CERS
Eval General Type:	Other/Unknown
Eval Date:	02-01-2019
Violations Found:	No
Eval Type:	Other, not routine, done by local agency
Eval Notes:	Cleared all overdue violations that are unenforceable.
Eval Division:	Los Angeles City Fire Department
Eval Program:	UST
Eval Source:	CERS
Eval General Type:	Compliance Evaluation Inspection
Eval Date:	02-04-2019
Violations Found:	No
Eval Type:	Routine done by local agency
Eval Notes:	All violations found during Haz-mat inspection are noted on the Annual Monitor Cert which is conducted on the same day.
Eval Division:	Los Angeles City Fire Department
Eval Program:	HMRRP
Eval Source:	CERS
Eval General Type:	Compliance Evaluation Inspection
Eval Date:	02-04-2019
Violations Found:	Yes
Eval Type:	Routine done by local agency
Eval Notes:	Facility Information Date: 02 - 04 -2019 Site Address: NATIONAL READY MIX CONCRETE 4549 W BRAZIL ST LOS ANGELES, CA 90039-1079 (818) 896-6961 Business Owner NATIONAL READY MIX CONCRETE 15821 VENTURA BLVD RM 475 ENCINO, CA91436 (818) 243-4243 Property Owner JAMES/WILLIAM FERRY (213) 923-9876 1520 OXNARD ST LOS ANGELES, CA Environmental Contact: Russell Morton (818) 728-5200 Rmorton@natcem.com 9010 Norris Ave. Sun Valley, CA 91352 Tank Operator National Ready Mixed Concrete Co. 818-728-5200 15821 Ventura Blvd. Suite 475 Encino, CA. 91436 Tank Owner JAMES/ WILLIAM FERRY, CO TRUSTEES F (213) 923-9876 1520 OXNARD ST S LOS ANGELES, CA. Tank Owner Type Non-Government Facility Type Motor Vehicle Fueling CERS ID: 10241650 Assessor Parcel Number (APN):

NATIONAL READY MIX CONCRETE (Continued) **S123530670**

EPA ID: CAL000212362 Facility ID Number: FA0003257 BOE#: 4401099 Inspector Pleasant LAFD, on site this date to [Truncated]
Eval Division: Los Angeles City Fire Department
Eval Program: UST
Eval Source: CERS

Eval General Type: Compliance Evaluation Inspection
Eval Date: 02-19-2020
Violations Found: Yes
Eval Type: Routine done by local agency
Eval Notes: Consent to enter, inspect and take photographs was given on this date by JOE PEREZ A routine inspection of your underground storage tank(s) was conducted this date. The UST monitoring panel showed all functions normal. The monitoring set up and alarm history were provided for review. The sumps and UDCs were opened for inspection and the location and placement of the sensors were observed. The spill containers were also visually inspected. The Monitoring Plan was compared to the equipment onsite. The operation of the UST system was compared to the conditions of the operating permit. Monitor Certification was conducted at this time. Monitoring certification was performed by Ruben Becerra. Company: SunWest Engineering Constructors, Inc. Tech. Name: Ruben Becerra ICC: 5302139 EXP:2/5/2021 VR: #A20642 EXP: 4/17/21 VMI: #1655 EXP: 8/6/20 DO: 5302139 exp: 1/10/2021 D. O.: Russell Morton Company: ICC# : 5279378 Exp.: 03/05/2020 Facility Information: [Truncated]
Eval Division: Los Angeles City Fire Department
Eval Program: UST
Eval Source: CERS

Eval General Type: Other/Unknown
Eval Date: 02-21-2019
Violations Found: No
Eval Type: Other, not routine, done by local agency
Eval Notes: Reviewed and cleared Violations, the following violations are still needing clearing.
Eval Division: Los Angeles City Fire Department
Eval Program: UST
Eval Source: CERS

Eval General Type: Other/Unknown
Eval Date: 03-01-2019
Violations Found: No
Eval Type: Other, not routine, done by local agency
Eval Notes: Reviewed and clear violations and reviewed CERS
Eval Division: Los Angeles City Fire Department
Eval Program: UST
Eval Source: CERS

Eval General Type: Other/Unknown
Eval Date: 03-06-2019
Violations Found: No
Eval Type: Other, not routine, done by local agency
Eval Notes: Cleared remainder of violations
Eval Division: Los Angeles City Fire Department
Eval Program: UST
Eval Source: CERS

NATIONAL READY MIX CONCRETE (Continued) **S123530670**

Eval General Type:	Other/Unknown
Eval Date:	03-20-2020
Violations Found:	No
Eval Type:	Other, not routine, done by local agency
Eval Notes:	All violations corrected and cleared
Eval Division:	Los Angeles City Fire Department
Eval Program:	UST
Eval Source:	CERS
Eval General Type:	Other/Unknown
Eval Date:	04-03-2020
Violations Found:	Yes
Eval Type:	Other, not routine, done by local agency
Eval Notes:	This facility, CERS ID 10241650, was found to have violations. Review and correct all items marked G OUTG in this report, on or before the COMPLY BY date associated with each violation. Failure to resolve these violations may result in this facility being subject to formal enforcement. **********Upon completion of the resolution of all the above mentioned violations, please respond via email to the issuing Inspector to have the documents/CERS submittals reviewed and the violations cleared. ********** Reports emailed to: rmorton@natcem.com
Eval Division:	Los Angeles City Fire Department
Eval Program:	UST
Eval Source:	CERS
Eval General Type:	Other/Unknown
Eval Date:	04-06-2020
Violations Found:	No
Eval Type:	Other, not routine, done by local agency
Eval Notes:	Annual Monitor Certification Test Results reviewed and attached. Original Test done on 2/19/2020. Test Passed.
Eval Division:	Los Angeles City Fire Department
Eval Program:	UST
Eval Source:	CERS
Eval General Type:	Other/Unknown
Eval Date:	08-08-2019
Violations Found:	No
Eval Type:	Other, not routine, done by local agency
Eval Notes:	Overfill prevention report review and upload.
Eval Division:	Los Angeles City Fire Department
Eval Program:	UST
Eval Source:	CERS
Eval General Type:	Compliance Evaluation Inspection
Eval Date:	09-18-2019
Violations Found:	No
Eval Type:	Routine done by local agency
Eval Notes:	Sal Reyes, Mechanic
Eval Division:	Los Angeles County Fire Department
Eval Program:	HW
Eval Source:	CERS
Eval General Type:	Other/Unknown
Eval Date:	11-14-2018
Violations Found:	Yes
Eval Type:	Other, not routine, done by local agency

NATIONAL READY MIX CONCRETE (Continued) **S123530670**

Eval Notes:	Overfill Prevention Inspection report review and NOV written for incomplete inspection report. Please provide the inspection result for the ball floats/flow restrictors identified.
Eval Division:	Los Angeles City Fire Department
Eval Program:	UST
Eval Source:	CERS
Eval General Type:	Compliance Evaluation Inspection
Eval Date:	11-27-2017
Violations Found:	Yes
Eval Type:	Routine done by local agency
Eval Notes:	Facility Information Date: 11 - 29 -2017 Site Address: NATIONAL READY MIX CONCRETE 4549 W BRAZIL ST LOS ANGELES, CA 90039-1079 (818) 896-6961 Business Owner NATIONAL READY MIX CONCRETE 15821 VENTURA BLVD RM 475 ENCINO, CA91436 (818) 243-4243 Property Owner Environmental Contact: Russell Morton (818) 728-5200 Rmorton@natcem.com 9010 Norris Ave. Sun Valley, CA 91352 Tank Operator National Ready Mixed Concrete Co. 818-728-5200 15821 Ventura Blvd. Suite 475 Encino, CA. 91436 Tank Owner JAMES/ WILLIAM FERRY, CO TRUSTEES F (213) 923-9876 1520 OXNARD ST S LOS ANGELES, CA. Tank Owner Type Non-Government Facility Type Motor Vehicle Fueling CERS ID: 10241650 Assessor Parcel Number (APN): EPA ID: CAL000212362 Facility ID Number: FA0003257 BOE#: 4401099 Inspector Pleasant LAFD, on site this date to conduct routine inspection of underground storage tank. Consent to enter, [Truncated]
Eval Division:	Los Angeles City Fire Department
Eval Program:	UST
Eval Source:	CERS
Eval General Type:	Compliance Evaluation Inspection
Eval Date:	12-06-2016
Violations Found:	Yes
Eval Type:	Routine done by local agency
Eval Notes:	Inspector Kurt Corral LAFD, onsite this date to conduct routine inspection of underground storage tank. Consent to enter, inspect and take photographs was given on this date by Bob McFarlane, Dispatcher. Monitoring system certification was conducted at this time. Monitoring certification was performed by Ruben Becerra, SunWest Engineering Construction Inc. Tester provided the following certifications: ICC Tech #5302139 Exp:3/13/2017 Incon Level 4 #0969163705 Exp: 2/28/2017 VMI #1655 EXP: 7/21/2018 The UST monitoring panel showed all functions normal. The monitoring set up and alarm history were provided for review. The sumps and UDCs were opened for inspection and the sensors were observed positioned to detect a leak at the earliest opportunity. The spill buckets were also visually inspected. The Monitoring Plan was compared to the equipment onsite. The operation of the UST system was compared to the conditions of the operating permit. Ensure of [Truncated]
Eval Division:	Los Angeles City Fire Department
Eval Program:	UST
Eval Source:	CERS
Eval General Type:	Compliance Evaluation Inspection
Eval Date:	12-10-2013
Violations Found:	No
Eval Type:	Routine done by local agency
Eval Notes:	Not reported
Eval Division:	Los Angeles City Fire Department

NATIONAL READY MIX CONCRETE (Continued) **S123530670**

Eval Program:	UST
Eval Source:	CERS
Eval General Type:	Other/Unknown
Eval Date:	12-10-2013
Violations Found:	No
Eval Type:	Other, not routine, done by local agency
Eval Notes:	Not reported
Eval Division:	Los Angeles City Fire Department
Eval Program:	UST
Eval Source:	CERS
Eval General Type:	Compliance Evaluation Inspection
Eval Date:	12-10-2015
Violations Found:	No
Eval Type:	Routine done by local agency
Eval Notes:	Inspection granted by Bob McFarlane. Consultation provided by Russ Morton, Env/Safety(626.523.7699). Report emailed to: rmorton@natcem.com
Eval Division:	Los Angeles City Fire Department
Eval Program:	HMRRP
Eval Source:	CERS
Eval General Type:	Other/Unknown
Eval Date:	12-10-2015
Violations Found:	No
Eval Type:	Other, not routine, done by local agency
Eval Notes:	MC testing handled by Leonardo Aguilar of SunWest Engineering.
Eval Division:	Los Angeles City Fire Department
Eval Program:	UST
Eval Source:	CERS
Eval General Type:	Compliance Evaluation Inspection
Eval Date:	12-10-2015
Violations Found:	Yes
Eval Type:	Routine done by local agency
Eval Notes:	Inspection granted by Bob McFarland. Consultation provided by Russ Morton, Env/Safety(626.523.7699). Report emailed to: rmorton@natcem.com Neither onsite nor documented in CERS: *UST install date *Monitoring Panel Manufacturer *Sensor Manufacturer *Sensor Model *UST Response plan Also advised Mr. Morton that exempt status for written agreement for "Owner/Operator = Same" must be documented in CERS.
Eval Division:	Los Angeles City Fire Department
Eval Program:	UST
Eval Source:	CERS

Affiliation:

Affiliation Type Desc:	Environmental Contact
Entity Name:	Russell Morton
Entity Title:	Not reported
Affiliation Address:	9010 Norris Ave.
Affiliation City:	Sun Valley
Affiliation State:	CA
Affiliation Country:	Not reported
Affiliation Zip:	91352
Affiliation Phone:	Not reported

NATIONAL READY MIX CONCRETE (Continued) **S123530670**

Affiliation Type Desc:	Facility Mailing Address
Entity Name:	Mailing Address
Entity Title:	Not reported
Affiliation Address:	15821 VENTURA BL #475
Affiliation City:	ENCINO
Affiliation State:	CA
Affiliation Country:	Not reported
Affiliation Zip:	91436
Affiliation Phone:	Not reported

Affiliation Type Desc:	Property Owner
Entity Name:	NATIONAL READY MIX CONCRETE
Entity Title:	Not reported
Affiliation Address:	15821 VENTURA BLVD RM 475
Affiliation City:	ENCINO
Affiliation State:	CA
Affiliation Country:	United States
Affiliation Zip:	91436
Affiliation Phone:	(818) 243-4243

Affiliation Type Desc:	UST Permit Applicant
Entity Name:	Russell H Morton
Entity Title:	Environ / Safety
Affiliation Address:	Not reported
Affiliation City:	Not reported
Affiliation State:	Not reported
Affiliation Country:	Not reported
Affiliation Zip:	Not reported
Affiliation Phone:	(818) 768-5200

Affiliation Type Desc:	Identification Signer
Entity Name:	Russell H Morton
Entity Title:	Environ / Safety
Affiliation Address:	Not reported
Affiliation City:	Not reported
Affiliation State:	Not reported
Affiliation Country:	Not reported
Affiliation Zip:	Not reported
Affiliation Phone:	Not reported

Affiliation Type Desc:	Legal Owner
Entity Name:	NATIONAL READY MIX CONCRETE
Entity Title:	Not reported
Affiliation Address:	15821 VENTURA BLVD RM 475
Affiliation City:	ENCINO
Affiliation State:	CA
Affiliation Country:	United States
Affiliation Zip:	91436
Affiliation Phone:	(818) 243-4243

Affiliation Type Desc:	Parent Corporation
Entity Name:	NATIONAL READY MIX CONCRETE
Entity Title:	Not reported
Affiliation Address:	Not reported
Affiliation City:	Not reported
Affiliation State:	Not reported
Affiliation Country:	Not reported

NATIONAL READY MIX CONCRETE (Continued) **S123530670**

Affiliation Zip:	Not reported
Affiliation Phone:	Not reported
Affiliation Type Desc:	UST Property Owner Name
Entity Name:	JAMES/WILLIAM FERRY
Entity Title:	Not reported
Affiliation Address:	1520 OXNARD ST
Affiliation City:	LOS ANGELES
Affiliation State:	CA
Affiliation Country:	United States
Affiliation Zip:	Not reported
Affiliation Phone:	(213) 923-9876
Affiliation Type Desc:	UST Tank Operator
Entity Name:	National Ready Mixed Concrete Co.
Entity Title:	Not reported
Affiliation Address:	15821 Ventura Blvd. Suite 475
Affiliation City:	Encino
Affiliation State:	CA
Affiliation Country:	United States
Affiliation Zip:	91436
Affiliation Phone:	(818) 728-5200
Affiliation Type Desc:	UST Tank Owner
Entity Name:	JAMES/ WILLIAM FERRY, CO TRUSTEES F
Entity Title:	Not reported
Affiliation Address:	1520 OXNARD ST S
Affiliation City:	LOS ANGELES
Affiliation State:	CA
Affiliation Country:	United States
Affiliation Zip:	Not reported
Affiliation Phone:	(213) 923-9876
Affiliation Type Desc:	CUPA District
Entity Name:	Los Angeles City Fire Department
Entity Title:	Not reported
Affiliation Address:	200 North Main Street, Room 1780
Affiliation City:	Los Angeles
Affiliation State:	CA
Affiliation Country:	Not reported
Affiliation Zip:	90012
Affiliation Phone:	(213) 978-3680
Affiliation Type Desc:	Document Preparer
Entity Name:	Russell Morton
Entity Title:	Not reported
Affiliation Address:	Not reported
Affiliation City:	Not reported
Affiliation State:	Not reported
Affiliation Country:	Not reported
Affiliation Zip:	Not reported
Affiliation Phone:	Not reported
Affiliation Type Desc:	Operator
Entity Name:	National Ready Mixed
Entity Title:	Not reported
Affiliation Address:	Not reported

NATIONAL READY MIX CONCRETE (Continued) **S123530670**

Affiliation City:	Not reported
Affiliation State:	Not reported
Affiliation Country:	Not reported
Affiliation Zip:	Not reported
Affiliation Phone:	(818) 243-4243

AD273 **GLENDALE READY MIX CONCRE** **CA LUST** **S105024586**
SSW **4549 BRAZIL** **CA CPS-SLIC** **N/A**
1/8-1/4 **LOS ANGELES, CA 90039** **CA ENF**
0.237 mi. **CA HIST CORTESE**
1251 ft. **Site 7 of 12 in cluster AD** **CA NPDES**
CA CIWQS
Relative: **CA CERS**
Lower

Actual: **452 ft.**

LUST:

Name:	GLENDALE READY MIX CONCRETE
Address:	4549 BRAZIL ST
City,State,Zip:	ATWATER VILLAGE, CA 90039
Lead Agency:	LOS ANGELES RWQCB (REGION 4)
Case Type:	LUST Cleanup Site
Geo Track:	http://geotracker.waterboards.ca.gov/profile_report.asp?global_id=T0603700199
Global Id:	T0603700199
Latitude:	34.1468515
Longitude:	-118.2740599
Status:	Completed - Case Closed
Status Date:	10/05/1996
Case Worker:	WIP
RB Case Number:	113.0373
Local Agency:	LOS ANGELES, CITY OF
File Location:	Not reported
Local Case Number:	Not reported
Potential Media Affect:	Aquifer used for drinking water supply
Potential Contaminants of Concern:	Diesel
Site History:	Not reported

LUST:

Global Id:	T0603700199
Contact Type:	Local Agency Caseworker
Contact Name:	ELOY LUNA
Organization Name:	LOS ANGELES, CITY OF
Address:	200 North Main Street, Suite 1780
City:	LOS ANGELES
Email:	eloy.luna@lacity.org
Phone Number:	Not reported

Global Id:	T0603700199
Contact Type:	Regional Board Caseworker
Contact Name:	WELL INVESTIGATION PROGRAM
Organization Name:	LOS ANGELES RWQCB (REGION 4)
Address:	320 W. 4TH ST., SUITE 200
City:	LOS ANGELES
Email:	Not reported
Phone Number:	Not reported

LUST:

Global Id:	T0603700199
Action Type:	Other

GLENDALE READY MIX CONCRE (Continued) **S105024586**

Date: 05/09/1994
Action: Leak Discovery

Global Id: T0603700199
Action Type: Other
Date: 05/09/1994
Action: Leak Stopped

Global Id: T0603700199
Action Type: Other
Date: 06/06/1994
Action: Leak Reported

LUST:
Global Id: T0603700199
Status: Open - Case Begin Date
Status Date: 05/09/1994

Global Id: T0603700199
Status: Completed - Case Closed
Status Date: 10/05/1996

CPS-SLIC:
Name: GLENDALE READY MIX CONCRETE
Address: 4549 BRAZIL ST.
City,State,Zip: LOS ANGELES, CA 90039
Region: STATE
Facility Status: **Completed - Case Closed**
Status Date: 12/22/2014
Global Id: SL603799114
Lead Agency: LOS ANGELES RWQCB (REGION 4)
Lead Agency Case Number: Not reported
Latitude: 34.1468234
Longitude: -118.2742133
Case Type: Cleanup Program Site
Case Worker: GJH
Local Agency: Not reported
RB Case Number: 113.0373
File Location: Not reported
Potential Media Affected: Aquifer used for drinking water supply
Potential Contaminants of Concern: Not reported
Site History: Not reported

Click here to access the California GeoTracker records for this facility:

ENF:
Name: GLENDALE READY MIX CONCRETE
Address: 4549 BRAZIL
City,State,Zip: LOS ANGELES, CA 90039
Region: 4
Facility Id: 227302
Agency Name: Glendale Ready Mix Concrete
Place Type: Manufacturing
Place Subtype: Concrete Manufacturing
Facility Type: Not reported

GLENDALE READY MIX CONCRE (Continued) **S105024586**

Agency Type:	Privately-Owned Business
# Of Agencies:	1
Place Latitude:	34.146821
Place Longitude:	-118.273713
SIC Code 1:	Not reported
SIC Desc 1:	Not reported
SIC Code 2:	Not reported
SIC Desc 2:	Not reported
SIC Code 3:	Not reported
SIC Desc 3:	Not reported
NAICS Code 1:	Not reported
NAICS Desc 1:	Not reported
NAICS Code 2:	Not reported
NAICS Desc 2:	Not reported
NAICS Code 3:	Not reported
NAICS Desc 3:	Not reported
# Of Places:	1
Source Of Facility:	Reg Meas
Design Flow:	Not reported
Threat To Water Quality:	Not reported
Complexity:	Not reported
Pretreatment:	Not reported
Facility Waste Type:	Not reported
Facility Waste Type 2:	Not reported
Facility Waste Type 3:	Not reported
Facility Waste Type 4:	Not reported
Program:	WIP
Program Category1:	MONITORING
Program Category2:	MONITORING
# Of Programs:	1
WDID:	4WIP1130373
Reg Measure Id:	155723
Reg Measure Type:	Unregulated
Region:	4
Order #:	Not reported
Npdes# CA#:	Not reported
Major-Minor:	Not reported
Npdes Type:	Not reported
Reclamation:	Not reported
Dredge Fill Fee:	Not reported
301H:	Not reported
Application Fee Amt Received:	Not reported
Status:	Historical
Status Date:	06/17/2005
Effective Date:	Not reported
Expiration/Review Date:	Not reported
Termination Date:	Not reported
WDR Review - Amend:	Not reported
WDR Review - Revise/Renew:	Not reported
WDR Review - Rescind:	Not reported
WDR Review - No Action Required:	Not reported
WDR Review - Pending:	Not reported
WDR Review - Planned:	Not reported
Status Enrollee:	N
Individual/General:	Not reported
Fee Code:	Not reported
Direction/Voice:	Passive

GLENDALE READY MIX CONCRE (Continued) **S105024586**

Enforcement Id(EID):	221147
Region:	4
Order / Resolution Number:	13267 Letter
Enforcement Action Type:	13267 Letter
Effective Date:	11/09/2000
Adoption/Issuance Date:	Not reported
Achieve Date:	Not reported
Termination Date:	11/09/2000
ACL Issuance Date:	Not reported
EPL Issuance Date:	Not reported
Status:	Historical
Title:	Enforcement - 4WIP1130373
Description:	Not reported
Program:	WIP
Latest Milestone Completion Date:	Not reported
# Of Programs1:	1
Total Assessment Amount:	0
Initial Assessed Amount:	0
Liability $ Amount:	0
Project $ Amount:	0
Liability $ Paid:	0
Project $ Completed:	0
Total $ Paid/Completed Amount:	0

HIST CORTESE:

edr_fname:	GLENDALE READY MIX CONCRE
edr_fadd1:	4549 BRAZIL
City,State,Zip:	LOS ANGELES, CA 90039
Region:	CORTESE
Facility County Code:	19
Reg By:	LTNKA
Reg Id:	113.0373

NPDES:

Name:	NATIONAL READY MIXED CONCRETE
Address:	4549 BRAZIL ST
City,State,Zip:	LOS ANGELES, CA 90039
Facility Status:	Active
NPDES Number:	CAS000001
Region:	4
Agency Number:	0
Regulatory Measure ID:	189075
Place ID:	Not reported
Order Number:	97-03-DWQ
WDID:	4 19I002977
Regulatory Measure Type:	Enrollee
Program Type:	Industrial
Adoption Date Of Regulatory Measure:	Not reported
Effective Date Of Regulatory Measure:	04/02/1992
Termination Date Of Regulatory Measure:	Not reported
Expiration Date Of Regulatory Measure:	Not reported
Discharge Address:	15821 Ventura Blvd Ste 475
Discharge Name:	National Ready Mixed Concrete Company
Discharge City:	Encino
Discharge State:	California
Discharge Zip:	91436

GLENDALE READY MIX CONCRE (Continued) **S105024586**

Status:	Not reported
Status Date:	Not reported
Operator Name:	Not reported
Operator Address:	Not reported
Operator City:	Not reported
Operator State:	Not reported
Operator Zip:	Not reported

NPDES as of 03/2018:

NPDES Number:	CAS000001
Status:	Active
Agency Number:	0
Region:	4
Regulatory Measure ID:	189075
Order Number:	97-03-DWQ
Regulatory Measure Type:	Enrollee
Place ID:	Not reported
WDID:	4 19I002977
Program Type:	Industrial
Adoption Date Of Regulatory Measure:	Not reported
Effective Date Of Regulatory Measure:	04/02/1992
Expiration Date Of Regulatory Measure:	Not reported
Termination Date Of Regulatory Measure:	Not reported
Discharge Name:	National Ready Mixed Concrete Company
Discharge Address:	15821 Ventura Blvd Ste 475
Discharge City:	Encino
Discharge State:	California
Discharge Zip:	91436
Received Date:	Not reported
Processed Date:	Not reported
Status:	Not reported
Status Date:	Not reported
Place Size:	Not reported
Place Size Unit:	Not reported
Contact:	Not reported
Contact Title:	Not reported
Contact Phone:	Not reported
Contact Phone Ext:	Not reported
Contact Email:	Not reported
Operator Name:	Not reported
Operator Address:	Not reported
Operator City:	Not reported
Operator State:	Not reported
Operator Zip:	Not reported
Operator Contact:	Not reported
Operator Contact Title:	Not reported
Operator Contact Phone:	Not reported
Operator Contact Phone Ext:	Not reported
Operator Contact Email:	Not reported
Operator Type:	Not reported
Developer:	Not reported
Developer Address:	Not reported
Developer City:	Not reported
Developer State:	Not reported
Developer Zip:	Not reported
Developer Contact:	Not reported
Developer Contact Title:	Not reported
Constype Linear Utility Ind:	Not reported

GLENDALE READY MIX CONCRE (Continued) **S105024586**

Emergency Phone:	Not reported
Emergency Phone Ext:	Not reported
Constype Above Ground Ind:	Not reported
Constype Below Ground Ind:	Not reported
Constype Cable Line Ind:	Not reported
Constype Comm Line Ind:	Not reported
Constype Commertial Ind:	Not reported
Constype Electrical Line Ind:	Not reported
Constype Gas Line Ind:	Not reported
Constype Industrial Ind:	Not reported
Constype Other Description:	Not reported
Constype Other Ind:	Not reported
Constype Recons Ind:	Not reported
Constype Residential Ind:	Not reported
Constype Transport Ind:	Not reported
Constype Utility Description:	Not reported
Constype Utility Ind:	Not reported
Constype Water Sewer Ind:	Not reported
Dir Discharge Uswater Ind:	Not reported
Receiving Water Name:	Not reported
Certifier:	Not reported
Certifier Title:	Not reported
Certification Date:	Not reported
Primary Sic:	Not reported
Secondary Sic:	Not reported
Tertiary Sic:	Not reported
NPDES Number:	Not reported
Status:	Not reported
Agency Number:	Not reported
Region:	4
Regulatory Measure ID:	189075
Order Number:	Not reported
Regulatory Measure Type:	Industrial
Place ID:	Not reported
WDID:	4 19I002977
Program Type:	Not reported
Adoption Date Of Regulatory Measure:	Not reported
Effective Date Of Regulatory Measure:	Not reported
Expiration Date Of Regulatory Measure:	Not reported
Termination Date Of Regulatory Measure:	Not reported
Discharge Name:	Not reported
Discharge Address:	Not reported
Discharge City:	Not reported
Discharge State:	Not reported
Discharge Zip:	Not reported
Received Date:	05/09/2008
Processed Date:	04/02/1992
Status:	Active
Status Date:	04/02/1992
Place Size:	1
Place Size Unit:	Acres
Contact:	Russel H Morton
Contact Title:	Not reported
Contact Phone:	818-243-4243
Contact Phone Ext:	Not reported
Contact Email:	rmorton@natcem.com

GLENDALE READY MIX CONCRE (Continued) **S105024586**

Operator Name:	National Ready Mixed Concrete Company
Operator Address:	15821 Ventura Blvd Ste 475
Operator City:	Encino
Operator State:	California
Operator Zip:	91436
Operator Contact:	Dave Ollis
Operator Contact Title:	Not reported
Operator Contact Phone:	818-728-5200
Operator Contact Phone Ext:	Not reported
Operator Contact Email:	dollis@natcem.com
Operator Type:	Private Business
Developer:	Not reported
Developer Address:	Not reported
Developer City:	Not reported
Developer State:	California
Developer Zip:	Not reported
Developer Contact:	Not reported
Developer Contact Title:	Not reported
Constype Linear Utility Ind:	Not reported
Emergency Phone:	Not reported
Emergency Phone Ext:	Not reported
Constype Above Ground Ind:	Not reported
Constype Below Ground Ind:	Not reported
Constype Cable Line Ind:	Not reported
Constype Comm Line Ind:	Not reported
Constype Commertial Ind:	Not reported
Constype Electrical Line Ind:	Not reported
Constype Gas Line Ind:	Not reported
Constype Industrial Ind:	Not reported
Constype Other Description:	Not reported
Constype Other Ind:	Not reported
Constype Recons Ind:	Not reported
Constype Residential Ind:	Not reported
Constype Transport Ind:	Not reported
Constype Utility Description:	Not reported
Constype Utility Ind:	Not reported
Constype Water Sewer Ind:	Not reported
Dir Discharge Uswater Ind:	N
Receiving Water Name:	Los Angeles River
Certifier:	Russell Morton
Certifier Title:	Environ Safety
Certification Date:	05-MAR-15
Primary Sic:	3273-Ready-Mixed Concrete
Secondary Sic:	Not reported
Tertiary Sic:	Not reported

Name:	NATIONAL READY MIXED CONCRETE
Address:	4549 BRAZIL ST
City,State,Zip:	LOS ANGELES, CA 90039
Facility Status:	Not reported
NPDES Number:	Not reported
Region:	Not reported
Agency Number:	Not reported
Regulatory Measure ID:	Not reported
Place ID:	Not reported
Order Number:	Not reported

GLENDALE READY MIX CONCRE (Continued) **S105024586**

WDID:	4 19I002977
Regulatory Measure Type:	Industrial
Program Type:	Not reported
Adoption Date Of Regulatory Measure:	Not reported
Effective Date Of Regulatory Measure:	Not reported
Termination Date Of Regulatory Measure:	Not reported
Expiration Date Of Regulatory Measure:	Not reported
Discharge Address:	Not reported
Discharge Name:	Not reported
Discharge City:	Not reported
Discharge State:	Not reported
Discharge Zip:	Not reported
Status:	Active
Status Date:	04/02/1992
Operator Name:	National Ready Mixed Concrete Company
Operator Address:	15821 Ventura Blvd Ste 475
Operator City:	Encino
Operator State:	California
Operator Zip:	91436

NPDES as of 03/2018:

NPDES Number:	CAS000001
Status:	Active
Agency Number:	0
Region:	4
Regulatory Measure ID:	189075
Order Number:	97-03-DWQ
Regulatory Measure Type:	Enrollee
Place ID:	Not reported
WDID:	4 19I002977
Program Type:	Industrial
Adoption Date Of Regulatory Measure:	Not reported
Effective Date Of Regulatory Measure:	04/02/1992
Expiration Date Of Regulatory Measure:	Not reported
Termination Date Of Regulatory Measure:	Not reported
Discharge Name:	National Ready Mixed Concrete Company
Discharge Address:	15821 Ventura Blvd Ste 475
Discharge City:	Encino
Discharge State:	California
Discharge Zip:	91436
Received Date:	Not reported
Processed Date:	Not reported
Status:	Not reported
Status Date:	Not reported
Place Size:	Not reported
Place Size Unit:	Not reported
Contact:	Not reported
Contact Title:	Not reported
Contact Phone:	Not reported
Contact Phone Ext:	Not reported
Contact Email:	Not reported
Operator Name:	Not reported
Operator Address:	Not reported
Operator City:	Not reported
Operator State:	Not reported
Operator Zip:	Not reported
Operator Contact:	Not reported
Operator Contact Title:	Not reported

GLENDALE READY MIX CONCRE (Continued) **S105024586**

Operator Contact Phone:	Not reported
Operator Contact Phone Ext:	Not reported
Operator Contact Email:	Not reported
Operator Type:	Not reported
Developer:	Not reported
Developer Address:	Not reported
Developer City:	Not reported
Developer State:	Not reported
Developer Zip:	Not reported
Developer Contact:	Not reported
Developer Contact Title:	Not reported
Constype Linear Utility Ind:	Not reported
Emergency Phone:	Not reported
Emergency Phone Ext:	Not reported
Constype Above Ground Ind:	Not reported
Constype Below Ground Ind:	Not reported
Constype Cable Line Ind:	Not reported
Constype Comm Line Ind:	Not reported
Constype Commertial Ind:	Not reported
Constype Electrical Line Ind:	Not reported
Constype Gas Line Ind:	Not reported
Constype Industrial Ind:	Not reported
Constype Other Description:	Not reported
Constype Other Ind:	Not reported
Constype Recons Ind:	Not reported
Constype Residential Ind:	Not reported
Constype Transport Ind:	Not reported
Constype Utility Description:	Not reported
Constype Utility Ind:	Not reported
Constype Water Sewer Ind:	Not reported
Dir Discharge Uswater Ind:	Not reported
Receiving Water Name:	Not reported
Certifier:	Not reported
Certifier Title:	Not reported
Certification Date:	Not reported
Primary Sic:	Not reported
Secondary Sic:	Not reported
Tertiary Sic:	Not reported
NPDES Number:	Not reported
Status:	Not reported
Agency Number:	Not reported
Region:	4
Regulatory Measure ID:	189075
Order Number:	Not reported
Regulatory Measure Type:	Industrial
Place ID:	Not reported
WDID:	4 19I002977
Program Type:	Not reported
Adoption Date Of Regulatory Measure:	Not reported
Effective Date Of Regulatory Measure:	Not reported
Expiration Date Of Regulatory Measure:	Not reported
Termination Date Of Regulatory Measure:	Not reported
Discharge Name:	Not reported
Discharge Address:	Not reported
Discharge City:	Not reported
Discharge State:	Not reported

GLENDALE READY MIX CONCRE (Continued) **S105024586**

Discharge Zip:	Not reported
Received Date:	05/09/2008
Processed Date:	04/02/1992
Status:	Active
Status Date:	04/02/1992
Place Size:	1
Place Size Unit:	Acres
Contact:	Russel H Morton
Contact Title:	Not reported
Contact Phone:	818-243-4243
Contact Phone Ext:	Not reported
Contact Email:	rmorton@natcem.com
Operator Name:	National Ready Mixed Concrete Company
Operator Address:	15821 Ventura Blvd Ste 475
Operator City:	Encino
Operator State:	California
Operator Zip:	91436
Operator Contact:	Dave Ollis
Operator Contact Title:	Not reported
Operator Contact Phone:	818-728-5200
Operator Contact Phone Ext:	Not reported
Operator Contact Email:	dollis@natcem.com
Operator Type:	Private Business
Developer:	Not reported
Developer Address:	Not reported
Developer City:	Not reported
Developer State:	California
Developer Zip:	Not reported
Developer Contact:	Not reported
Developer Contact Title:	Not reported
Constype Linear Utility Ind:	Not reported
Emergency Phone:	Not reported
Emergency Phone Ext:	Not reported
Constype Above Ground Ind:	Not reported
Constype Below Ground Ind:	Not reported
Constype Cable Line Ind:	Not reported
Constype Comm Line Ind:	Not reported
Constype Commertial Ind:	Not reported
Constype Electrical Line Ind:	Not reported
Constype Gas Line Ind:	Not reported
Constype Industrial Ind:	Not reported
Constype Other Description:	Not reported
Constype Other Ind:	Not reported
Constype Recons Ind:	Not reported
Constype Residential Ind:	Not reported
Constype Transport Ind:	Not reported
Constype Utility Description:	Not reported
Constype Utility Ind:	Not reported
Constype Water Sewer Ind:	Not reported
Dir Discharge Uswater Ind:	N
Receiving Water Name:	Los Angeles River
Certifier:	Russell Morton
Certifier Title:	Environ Safety
Certification Date:	05-MAR-15
Primary Sic:	3273-Ready-Mixed Concrete
Secondary Sic:	Not reported
Tertiary Sic:	Not reported

GLENDALE READY MIX CONCRE (Continued) **S105024586**

CIWQS:

Name:	NATIONAL READY MIXED CONCRETE
Address:	4549 BRAZIL ST
City,State,Zip:	LOS ANGELES, CA 90039
Agency:	National Ready Mixed Concrete Company
Agency Address:	15821 Ventura Blvd Ste 475, Encino, CA 91436
Place/Project Type:	Industrial - Ready-Mixed Concrete
SIC/NAICS:	3273
Region:	4
Program:	INDSTW
Regulatory Measure Status:	Active
Regulatory Measure Type:	Storm water industrial
Order Number:	2014-0057-DWQ
WDID:	4 19I002977
NPDES Number:	CAS000001
Adoption Date:	01/01/1900
Effective Date:	04/02/1992
Termination Date:	01/01/1900
Expiration/Review Date:	01/01/1900
Design Flow:	Not reported
Major/Minor:	Not reported
Complexity:	Not reported
TTWQ:	Not reported
Enforcement Actions within 5 years:	0
Violations within 5 years:	0
Latitude:	34.14682
Longitude:	-118.27371

CERS:

Name:	GLENDALE READY MIX CONCRETE
Address:	4549 BRAZIL ST.
City,State,Zip:	LOS ANGELES, CA 90039
Site ID:	253746
CERS ID:	SL603799114
CERS Description:	Cleanup Program Site

Affiliation:

Affiliation Type Desc:	Regional Board Caseworker
Entity Name:	JEFFREY HU - LOS ANGELES RWQCB (REGION 4)
Entity Title:	Not reported
Affiliation Address:	320 W. 4TH ST., SUITE 200
Affiliation City:	LOS ANGELES
Affiliation State:	CA
Affiliation Country:	Not reported
Affiliation Zip:	Not reported
Affiliation Phone:	Not reported

Name:	NATIONAL READY MIXED CONCRETE
Address:	4549 BRAZIL ST
City,State,Zip:	LOS ANGELES, CA 90039
Site ID:	537651
CERS ID:	244887
CERS Description:	Industrial Facility Storm Water

Violations:

Site ID:	537651

GLENDALE READY MIX CONCRE (Continued) **S105024586**

Site Name:	National Ready Mixed Concrete
Violation Date:	09-13-2013
Citation:	2014-0057-DWQ - Industrial General Permit
Violation Description:	SW - Deficient BMP Implementation
Violation Notes:	Inadequate BMPs were observed at the entrance/exit during the September 13, 2013 inspection. See the subject inspection's report for details.
Violation Division:	Water Boards
Violation Program:	INDSTW
Violation Source:	SMARTS
Site ID:	537651
Site Name:	National Ready Mixed Concrete
Violation Date:	07-02-1996
Citation:	2014-0057-DWQ - Industrial General Permit
Violation Description:	SW - Late Report
Violation Notes:	Failed to submit 1995-1996 Annual Report.
Violation Division:	Water Boards
Violation Program:	INDSTW
Violation Source:	SMARTS
Site ID:	537651
Site Name:	National Ready Mixed Concrete
Violation Date:	07-02-1995
Citation:	2014-0057-DWQ - Industrial General Permit
Violation Description:	SW - Late Report
Violation Notes:	Failed to submit 1994-1995 Annual Report.
Violation Division:	Water Boards
Violation Program:	INDSTW
Violation Source:	SMARTS
Site ID:	537651
Site Name:	National Ready Mixed Concrete
Violation Date:	07-02-1999
Citation:	2014-0057-DWQ - Industrial General Permit
Violation Description:	SW - Late Report
Violation Notes:	Non-submittal of Annual Report. Due 7/1/1999
Violation Division:	Water Boards
Violation Program:	INDSTW
Violation Source:	SMARTS
Site ID:	537651
Site Name:	National Ready Mixed Concrete
Violation Date:	07-02-1998
Citation:	2014-0057-DWQ - Industrial General Permit
Violation Description:	SW - Late Report
Violation Notes:	Failed to submit 1997-1998 Annual Report.
Violation Division:	Water Boards
Violation Program:	INDSTW
Violation Source:	SMARTS
Site ID:	537651
Site Name:	National Ready Mixed Concrete
Violation Date:	07-02-1997
Citation:	2014-0057-DWQ - Industrial General Permit
Violation Description:	SW - Late Report
Violation Notes:	Failed to submit 1996-1997 Annual Report.

GLENDALE READY MIX CONCRE (Continued) **S105024586**

Violation Division: Water Boards
Violation Program: INDSTW
Violation Source: SMARTS

Evaluation:
Eval General Type: Compliance Evaluation Inspection
Eval Date: 07-30-2004
Violations Found: Yes
Eval Type: Industrial Storm Water Compliance Evaluation
Eval Notes: Facility had a complete SWPPP and effective structural BMPs. Process water is reused through a system of tank basins and pumps. Storm water is collected and used in process as well. The drainage pattern is designed to collect all water in the area where collection and reclamation can take place. All of the site is paved.
Eval Division: Water Boards
Eval Program: INDSTW
Eval Source: SMARTS

Eval General Type: Compliance Evaluation Inspection
Eval Date: 09-13-2013
Violations Found: Yes
Eval Type: Industrial Storm Water Compliance Evaluation
Eval Notes: Inadequate BMPs were observed at the entrance/exit point. A Notice to Comply (NTC) was issued to address the violation. See attached 9/13/13 Inspection Report for details and a copy of the NTC.
Eval Division: Water Boards
Eval Program: INDSTW
Eval Source: SMARTS

Enforcement Action:
Site ID: 537651
Site Name: National Ready Mixed Concrete
Site Address: 4549 BRAZIL ST
Site City: LOS ANGELES
Site Zip: 90039
Enf Action Date: 09-13-2013
Enf Action Type: Notice to Comply
Enf Action Description: Notice to Comply
Enf Action Notes: Inadequate BMPs were observed at the entrance/exit during the September 13, 2013 inspection. Pollutants were not adequately contained.
Enf Action Division: Water Boards
Enf Action Program: INDSTW
Enf Action Source: SMARTS

Affiliation:
Affiliation Type Desc: Owner/Operator
Entity Name: National Ready Mixed Concrete Company
Entity Title: Operator
Affiliation Address: 15821 Ventura Blvd Ste 475
Affiliation City: Encino
Affiliation State: CA
Affiliation Country: Not reported
Affiliation Zip: 91436
Affiliation Phone: Not reported

AD274 **NATIONAL READY MIX CONCRETE CO** **RCRA NonGen / NLR** **1024799575**
SSW **4549 BRAZIL ST** **CAL000212362**
1/8-1/4 **LOS ANGELES, CA 90039**
0.237 mi.
1251 ft. **Site 8 of 12 in cluster AD**

Relative: **Lower**

Actual: **452 ft.**

RCRA NonGen / NLR:

Date Form Received by Agency:	2000-03-20 00:00:00.0
Handler Name:	NATIONAL READY MIX CONCRETE CO
Handler Address:	4549 BRAZIL ST
Handler City,State,Zip:	LOS ANGELES, CA 90039-0000
EPA ID:	CAL000212362
Contact Name:	RUSS MORTON
Contact Address:	9010 NORRIS AVE.
Contact City,State,Zip:	SUN VALLEY, CA 91352
Contact Telephone:	818-768-0050
Contact Fax:	818-768-8306
Contact Email:	RMORTON@NATCEM.COM
Contact Title:	Not reported
EPA Region:	09
Land Type:	Not reported
Federal Waste Generator Description:	Not a generator, verified
Non-Notifier:	Not reported
Biennial Report Cycle:	Not reported
Accessibility:	Not reported
Active Site Indicator:	Handler Activities
State District Owner:	Not reported
State District:	Not reported
Mailing Address:	15821 VENTURA BLVD STE 475
Mailing City,State,Zip:	ENCINO, CA 91436-4778
Owner Name:	CONCRETE HOLDING CO OF CA INC
Owner Type:	Other
Operator Name:	RUSS MORTON
Operator Type:	Other
Short-Term Generator Activity:	No
Importer Activity:	No
Mixed Waste Generator:	No
Transporter Activity:	No
Transfer Facility Activity:	No
Recycler Activity with Storage:	No
Small Quantity On-Site Burner Exemption:	No
Smelting Melting and Refining Furnace Exemption:	No
Underground Injection Control:	No
Off-Site Waste Receipt:	No
Universal Waste Indicator:	Yes
Universal Waste Destination Facility:	Yes
Federal Universal Waste:	No
Active Site Fed-Reg Treatment Storage and Disposal Facility:	Not reported
Active Site Converter Treatment storage and Disposal Facility:	Not reported
Active Site State-Reg Treatment Storage and Disposal Facility:	Not reported
Active Site State-Reg Handler:	---
Federal Facility Indicator:	Not reported
Hazardous Secondary Material Indicator:	N
Sub-Part K Indicator:	Not reported
Commercial TSD Indicator:	No
Treatment Storage and Disposal Type:	Not reported
2018 GPRA Permit Baseline:	Not on the Baseline
2018 GPRA Renewals Baseline:	Not on the Baseline
Permit Renewals Workload Universe:	Not reported

NATIONAL READY MIX CONCRETE CO (Continued) **1024799575**

Permit Workload Universe:	Not reported
Permit Progress Universe:	Not reported
Post-Closure Workload Universe:	Not reported
Closure Workload Universe:	Not reported
202 GPRA Corrective Action Baseline:	No
Corrective Action Workload Universe:	No
Subject to Corrective Action Universe:	No
Non-TSDFs Where RCRA CA has Been Imposed Universe:	No
TSDFs Potentially Subject to CA Under 3004 (u)/(v) Universe:	No
TSDFs Only Subject to CA under Discretionary Auth Universe:	No
Corrective Action Priority Ranking:	No NCAPS ranking
Environmental Control Indicator:	No
Institutional Control Indicator:	No
Human Exposure Controls Indicator:	N/A
Groundwater Controls Indicator:	N/A
Operating TSDF Universe:	Not reported
Full Enforcement Universe:	Not reported
Significant Non-Complier Universe:	No
Unaddressed Significant Non-Complier Universe:	No
Addressed Significant Non-Complier Universe:	No
Significant Non-Complier With a Compliance Schedule Universe:	No
Financial Assurance Required:	Not reported
Handler Date of Last Change:	2018-09-05 15:45:00.0
Recognized Trader-Importer:	No
Recognized Trader-Exporter:	No
Importer of Spent Lead Acid Batteries:	No
Exporter of Spent Lead Acid Batteries:	No
Recycler Activity Without Storage:	No
Manifest Broker:	No
Sub-Part P Indicator:	No

Handler - Owner Operator:

Owner/Operator Indicator:	Operator
Owner/Operator Name:	RUSS MORTON
Legal Status:	Other
Date Became Current:	Not reported
Date Ended Current:	Not reported
Owner/Operator Address:	9010 NORRIS AVE.
Owner/Operator City,State,Zip:	SUN VALLEY, CA 91352
Owner/Operator Telephone:	818-768-0050
Owner/Operator Telephone Ext:	Not reported
Owner/Operator Fax:	Not reported
Owner/Operator Email:	Not reported

Owner/Operator Indicator:	Owner
Owner/Operator Name:	CONCRETE HOLDING CO OF CA INC
Legal Status:	Other
Date Became Current:	Not reported
Date Ended Current:	Not reported
Owner/Operator Address:	15821 VENTURA BLVD STE 475
Owner/Operator City,State,Zip:	ENCINO, CA 91436-4778
Owner/Operator Telephone:	818-728-5200
Owner/Operator Telephone Ext:	Not reported
Owner/Operator Fax:	Not reported
Owner/Operator Email:	Not reported

NATIONAL READY MIX CONCRETE CO (Continued) **1024799575**

Historic Generators:
Receive Date: 2000-03-20 00:00:00.0
Handler Name: NATIONAL READY MIX CONCRETE CO
Federal Waste Generator Description: Not a generator, verified
State District Owner: Not reported
Large Quantity Handler of Universal Waste: No
Recognized Trader Importer: No
Recognized Trader Exporter: No
Spent Lead Acid Battery Importer: No
Spent Lead Acid Battery Exporter: No
Current Record: Yes
Non Storage Recycler Activity: Not reported
Electronic Manifest Broker: Not reported

List of NAICS Codes and Descriptions:
NAICS Code: 32732
NAICS Description: READY-MIX CONCRETE MANUFACTURING

Facility Has Received Notices of Violations:
Violations: No Violations Found

Evaluation Action Summary:
Evaluations: No Evaluations Found

AD275 **NATIONAL READY MIXED CONCRETE** **CA UST** **U003780115**
SSW **4549 BRAZIL ST** **CA WDS** **N/A**
1/8-1/4 **LOS ANGELES, CA 90039** **CA WIP**
0.237 mi.
1251 ft. **Site 9 of 12 in cluster AD**

Relative:
Lower

Actual:
452 ft.

UST:
Name: NATIONAL READY MIXED CONCRETE
Address: 4549 BRAZIL ST
City,State,Zip: LOS ANGELES, CA 90039
Facility ID: 23591
Permitting Agency: LOS ANGELES, CITY OF
Latitude: 34.1482949
Longitude: -118.2731515

WDS:
Name: NATIONAL READY MIXED CONCRETE
Address: 4549 Brazil St
City: LOS ANGELES
Facility ID: 4 19I002977
Facility Type: Other - Does not fall into the category of Municipal/Domestic, Industrial, Agricultural or Solid Waste (Class I, II or III)
Facility Status: Active - Any facility with a continuous or seasonal discharge that is under Waste Discharge Requirements.
NPDES Number: CAS000001 The 1st 2 characters designate the state. The remaining 7 are assigned by the Regional Board
Subregion: 4
Facility Telephone: Not reported
Facility Contact: Not reported
Agency Name: NATIONAL READY MIXED CONCRETE

NATIONAL READY MIXED CONCRETE (Continued) **U003780115**

Agency Address:	Not reported
Agency City,St,Zip:	0
Agency Contact:	Not reported
Agency Telephone:	Not reported
Agency Type:	Private
SIC Code:	0
SIC Code 2:	Not reported
Primary Waste Type:	Not reported
Primary Waste:	Not reported
Waste Type2:	Not reported
Waste2:	Not reported
Primary Waste Type:	Not reported
Secondary Waste:	Not reported
Secondary Waste Type:	Not reported
Design Flow:	0
Baseline Flow:	0
Reclamation:	Not reported
POTW:	Not reported
Treat To Water:	Minor Threat to Water Quality. A violation of a regional board order should cause a relatively minor impairment of beneficial uses compared to a major or minor threat. Not: All nurds without a TTWQ will be considered a minor threat to water quality unless coded at a higher Level. A Zero (0) may be used to code those NURDS that are found to represent no threat to water quality.
Complexity:	Category C - Facilities having no waste treatment systems, such as cooling water dischargers or thosewho must comply through best management practices, facilities with passive waste treatment and disposal systems, such as septic systems with subsurface disposal, or dischargers having waste storage systems with land disposal such as dairy waste ponds.

WIP:

Name:	NATIONAL READY MIX CONCRETE
Address:	4549 Brazil St
City,State,Zip:	LOS ANGELES, CA 90039
Region:	4
File Number:	113.0373
File Status:	**Backlog**
Staff:	UNIDENTIFIED
Facility Suite:	Not reported

AD276 **GLENDALE READY MIXED CONCRETE** **CA HIST UST** **U001561527**
SSW **4549 BRAZIL ST** **N/A**
1/8-1/4 **LOS ANGELES, CA 90039**
0.237 mi.
1251 ft. **Site 10 of 12 in cluster AD**

Relative:
Lower

Actual:
452 ft.

HIST UST:

Name:	GLENDALE READY MIXED CONCRETE
Address:	4549 BRAZIL ST
City,State,Zip:	LOS ANGELES, CA 90039
File Number:	00026BAC
URL:	http://geotracker.waterboards.ca.gov/ustpdfs/pdf/00026BAC.pdf
Region:	STATE
Facility ID:	00000003165
Facility Type:	Other
Other Type:	READY MIXED CONCRETE

GLENDALE READY MIXED CONCRETE (Continued) **U001561527**

Contact Name:	GEORGE P. SHEAHAN
Telephone:	2132455539
Owner Name:	GLENDALE READY MIXED CONCRETE
Owner Address:	4549 BRAZIL ST.,
Owner City,St,Zip:	LOS ANGELES, CA 90039
Total Tanks:	0003
Tank Num:	001
Container Num:	1
Year Installed:	1965
Tank Capacity:	00008000
Tank Used for:	PRODUCT
Type of Fuel:	DIESEL
Container Construction Thickness:	Not reported
Leak Detection:	Stock Inventor
Tank Num:	002
Container Num:	11
Year Installed:	1965
Tank Capacity:	00008000
Tank Used for:	PRODUCT
Type of Fuel:	DIESEL
Container Construction Thickness:	Not reported
Leak Detection:	Stock Inventor
Tank Num:	003
Container Num:	111
Year Installed:	1979
Tank Capacity:	00008000
Tank Used for:	PRODUCT
Type of Fuel:	UNLEADED
Container Construction Thickness:	Not reported
Leak Detection:	Stock Inventor

Click here for Geo Tracker PDF:

AA277 **MAJESTIC AUTO BODY** **CA WIP** **1000222563**
South **4520 BRAZIL ST** **N/A**
1/8-1/4 **LOS ANGELES, CA 90039**
0.237 mi.
1252 ft. **Site 5 of 9 in cluster AA**

Relative: **Lower**

Actual: **455 ft.**

WIP:

Name:	MAJESTIC AUTO BODY
Address:	4520 Brazil St
City,State,Zip:	LOS ANGELES, CA 90039
Region:	4
File Number:	113.0368
File Status:	**Historical**
Staff:	JG
Facility Suite:	Not reported

AA278
South
1/8-1/4
0.237 mi.
1252 ft.

MAJESTIC COMPREHENSIVE AUTO BODY IN
4520 W BRAZIL ST
LOS ANGELES, CA 90039

CA HAZMAT **S123542780**
N/A

Site 6 of 9 in cluster AA

Relative:
Lower

Actual:
455 ft.

LOS ANGELES HM:

Name:	MAJESTIC COMPREHENSIVE AUTO BODY IN
Address:	4520 W BRAZIL ST
City,State,Zip:	LOS ANGELES, CA 90039
Facility ID:	FA0004850
Last Run Date:	06/01/2019
Status:	INACTIVE

AA279
South
1/8-1/4
0.240 mi.
1265 ft.

AMERICAN AQUARIUM ENGINEERING
4524 BRAZIL ST
LOS ANGELES, CA 90039

CA WIP **S106769421**
N/A

Site 7 of 9 in cluster AA

Relative:
Lower

Actual:
453 ft.

WIP:

Name:	AMERICAN AQUARIUM ENGINEERING
Address:	4524 Brazil St
City,State,Zip:	LOS ANGELES, CA 90039
Region:	4
File Number:	113.0370
File Status:	**Historical**
Staff:	KLEE
Facility Suite:	Not reported

280
North
1/8-1/4
0.241 mi.
1270 ft.

SOUTHERN CALIFORNIA GAS COMPANY
805 FAIRMONT AVE
GLENDALE, CA 91203

RCRA-SQG **1012210486**
CAR000204875

Relative:
Lower

Actual:
469 ft.

RCRA-SQG:

Date Form Received by Agency:	2010-02-01 00:00:00.0
Handler Name:	SOUTHERN CALIFORNIA GAS COMPANY
Handler Address:	805 FAIRMONT AVE
Handler City,State,Zip:	GLENDALE, CA 91203-1009
EPA ID:	CAR000204875
Contact Name:	JAMES T SCRUGGS
Contact Address:	6875 CONSOLIDATED WAY
Contact City,State,Zip:	SAN DIEGO, CA 92121-2602
Contact Telephone:	858-653-3104
Contact Fax:	Not reported
Contact Email:	JSCRUGGS@SEMPRAUTILITIES.COM
Contact Title:	Not reported
EPA Region:	09
Land Type:	Municipal
Federal Waste Generator Description:	Small Quantity Generator
Non-Notifier:	Not reported
Biennial Report Cycle:	Not reported
Accessibility:	Not reported
Active Site Indicator:	Handler Activities
State District Owner:	Not reported
State District:	Not reported

SOUTHERN CALIFORNIA GAS COMPANY (Continued) **1012210486**

Mailing Address:	6875 CONSOLIDATED WAY
Mailing City,State,Zip:	SAN DIEGO, CA 92121-2602
Owner Name:	CITY OF GLENDALE
Owner Type:	Municipal
Operator Name:	SOUTHERN CALIFORNIA GAS COMPANY
Operator Type:	Private
Short-Term Generator Activity:	No
Importer Activity:	No
Mixed Waste Generator:	No
Transporter Activity:	No
Transfer Facility Activity:	No
Recycler Activity with Storage:	No
Small Quantity On-Site Burner Exemption:	No
Smelting Melting and Refining Furnace Exemption:	No
Underground Injection Control:	No
Off-Site Waste Receipt:	No
Universal Waste Indicator:	No
Universal Waste Destination Facility:	No
Federal Universal Waste:	No
Active Site Fed-Reg Treatment Storage and Disposal Facility:	Not reported
Active Site Converter Treatment storage and Disposal Facility:	Not reported
Active Site State-Reg Treatment Storage and Disposal Facility:	Not reported
Active Site State-Reg Handler:	---
Federal Facility Indicator:	Not reported
Hazardous Secondary Material Indicator:	N
Sub-Part K Indicator:	Not reported
Commercial TSD Indicator:	No
Treatment Storage and Disposal Type:	Not reported
2018 GPRA Permit Baseline:	Not on the Baseline
2018 GPRA Renewals Baseline:	Not on the Baseline
Permit Renewals Workload Universe:	Not reported
Permit Workload Universe:	Not reported
Permit Progress Universe:	Not reported
Post-Closure Workload Universe:	Not reported
Closure Workload Universe:	Not reported
202 GPRA Corrective Action Baseline:	No
Corrective Action Workload Universe:	No
Subject to Corrective Action Universe:	No
Non-TSDFs Where RCRA CA has Been Imposed Universe:	No
TSDFs Potentially Subject to CA Under 3004 (u)/(v) Universe:	No
TSDFs Only Subject to CA under Discretionary Auth Universe:	No
Corrective Action Priority Ranking:	No NCAPS ranking
Environmental Control Indicator:	No
Institutional Control Indicator:	No
Human Exposure Controls Indicator:	N/A
Groundwater Controls Indicator:	N/A
Operating TSDF Universe:	Not reported
Full Enforcement Universe:	Not reported
Significant Non-Complier Universe:	No
Unaddressed Significant Non-Complier Universe:	No
Addressed Significant Non-Complier Universe:	No
Significant Non-Complier With a Compliance Schedule Universe:	No
Financial Assurance Required:	Not reported
Handler Date of Last Change:	2010-02-02 15:33:49.0
Recognized Trader-Importer:	No
Recognized Trader-Exporter:	No
Importer of Spent Lead Acid Batteries:	No

SOUTHERN CALIFORNIA GAS COMPANY (Continued) **1012210486**

Exporter of Spent Lead Acid Batteries: No
Recycler Activity Without Storage: No
Manifest Broker: No
Sub-Part P Indicator: No

Hazardous Waste Summary:
Waste Code: D001
Waste Description: IGNITABLE WASTE

Waste Code: D004
Waste Description: ARSENIC

Waste Code: D005
Waste Description: BARIUM

Waste Code: D007
Waste Description: CHROMIUM

Waste Code: D008
Waste Description: LEAD

Waste Code: D018
Waste Description: BENZENE

Handler - Owner Operator:
Owner/Operator Indicator: Owner
Owner/Operator Name: CITY OF GLENDALE
Legal Status: Municipal
Date Became Current: 2002-12-05 00:00:00.
Date Ended Current: Not reported
Owner/Operator Address: 613 E BROADWAY
Owner/Operator City,State,Zip: GLENDALE, CA 91206
Owner/Operator Telephone: 818-548-2090
Owner/Operator Telephone Ext: Not reported
Owner/Operator Fax: Not reported
Owner/Operator Email: Not reported

Owner/Operator Indicator: Operator
Owner/Operator Name: SOUTHERN CALIFORNIA GAS COMPANY
Legal Status: Private
Date Became Current: 1957-01-01 00:00:00.
Date Ended Current: Not reported
Owner/Operator Address: Not reported
Owner/Operator City,State,Zip: Not reported
Owner/Operator Telephone: Not reported
Owner/Operator Telephone Ext: Not reported
Owner/Operator Fax: Not reported
Owner/Operator Email: Not reported

Historic Generators:
Receive Date: 2010-02-01 00:00:00.0
Handler Name: SOUTHERN CALIFORNIA GAS COMPANY
Federal Waste Generator Description: Small Quantity Generator
State District Owner: Not reported
Large Quantity Handler of Universal Waste: No

SOUTHERN CALIFORNIA GAS COMPANY (Continued) **1012210486**

Recognized Trader Importer: No
Recognized Trader Exporter: No
Spent Lead Acid Battery Importer: No
Spent Lead Acid Battery Exporter: No
Current Record: Yes
Non Storage Recycler Activity: Not reported
Electronic Manifest Broker: Not reported

List of NAICS Codes and Descriptions:
NAICS Code: 48621
NAICS Description: PIPELINE TRANSPORTATION OF NATURAL GAS

Facility Has Received Notices of Violations:
Violations: No Violations Found

Evaluation Action Summary:
Evaluations: No Evaluations Found

AC281 **DRILUBE CO** **CA HIST UST** **S105663973**
SSE **711 WEST BROADWAY** **CA CHMIRS** **N/A**
1/8-1/4 **GLENDALE, CA 91204**
0.241 mi.
1272 ft. **Site 8 of 13 in cluster AC**

Relative:
Higher

Actual:
476 ft.

HIST UST:
Name: DRILUBE CO
Address: 711 WEST BROADWAY
City,State,Zip: GLENDALE, CA 91204
File Number: 00027C35
URL: http://geotracker.waterboards.ca.gov/ustpdfs/pdf/00027C35.pdf
Region: Not reported
Facility ID: Not reported
Facility Type: Not reported
Other Type: Not reported
Contact Name: Not reported
Telephone: Not reported
Owner Name: Not reported
Owner Address: Not reported
Owner City,St,Zip: Not reported
Total Tanks: Not reported

Tank Num: Not reported
Container Num: Not reported
Year Installed: Not reported
Tank Capacity: Not reported
Tank Used for: Not reported
Type of Fuel: Not reported
Container Construction Thickness: Not reported
Leak Detection: Not reported

Click here for Geo Tracker PDF:

CHMIRS:
Name: Not reported
Address: 711 WEST BROADWAY BLVD

DRILUBE CO (Continued) **S105663973**

City,State,Zip:	GLENDALE, CA
OES Incident Number:	0-5948
OES notification:	12/14/2000
OES Date:	Not reported
OES Time:	Not reported
Date Completed:	**Not reported**
Property Use:	Not reported
Agency Id Number:	Not reported
Agency Incident Number:	Not reported
Time Notified:	Not reported
Time Completed:	Not reported
Surrounding Area:	Not reported
Estimated Temperature:	Not reported
Property Management:	Not reported
More Than Two Substances Involved?:	Not reported
Resp Agncy Personel # Of Decontaminated:	Not reported
Responding Agency Personel # Of Injuries:	Not reported
Responding Agency Personel # Of Fatalities:	Not reported
Others Number Of Decontaminated:	Not reported
Others Number Of Injuries:	Not reported
Others Number Of Fatalities:	Not reported
Vehicle Make/year:	Not reported
Vehicle License Number:	Not reported
Vehicle State:	Not reported
Vehicle Id Number:	Not reported
CA DOT PUC/ICC Number:	Not reported
Company Name:	Not reported
Reporting Officer Name/ID:	Not reported
Report Date:	Not reported
Facility Telephone:	Not reported
Waterway Involved:	Yes
Waterway:	storm drain
Spill Site:	Not reported
Cleanup By:	City
Containment:	Not reported
What Happened:	Not reported
Type:	Not reported
Measure:	Not reported
Other:	Not reported
Date/Time:	Not reported
Year:	2000
Agency:	Glendale FD
Incident Date:	12/14/200012:00:00 AM
Admin Agency:	Glendale Fire Department
Amount:	Not reported
Contained:	Yes
Site Type:	Road
E Date:	Not reported
Substance:	sewage
Gallons:	1000
Unknown:	0
Substance #2:	Not reported
Substance #3:	Not reported
Evacuations:	0
Number of Injuries:	0
Number of Fatalities:	0
#1 Pipeline:	Not reported

DRILUBE CO (Continued) **S105663973**

#2 Pipeline:	Not reported
#3 Pipeline:	Not reported
#1 Vessel >= 300 Tons:	Not reported
#2 Vessel >= 300 Tons:	Not reported
#3 Vessel >= 300 Tons:	Not reported
Evacs:	Not reported
Injuries:	Not reported
Fatals:	Not reported
Comments:	Not reported
Description:	A line blockage. Aprox 100 gal went to a storm drain.

AC282 **DRILUBE CO** **SEMS-ARCHIVE** **1000292865**
SSE **711 W. BROADWAY** **RCRA-LQG** **CAD008337099**
1/8-1/4 **GLENDALE, CA 91204** **CA ENVIROSTOR**
0.241 mi. **CA CPS-SLIC**
1272 ft. **Site 9 of 13 in cluster AC** **CA HIST UST**
FINDS
Relative: **ECHO**
Higher **CA HAZNET**
Actual: **CA WIP**
476 ft. **CA CERS**
CA HWTS

SEMS Archive:

Site ID:	0901063
EPA ID:	CAD008337099
Name:	DRILUBE CO
Address:	711 W BROADWAY
Address 2:	Not reported
City,State,Zip:	GLENDALE, CA 91204
Cong District:	24
FIPS Code:	06037
FF:	N
NPL:	Not on the NPL
Non NPL Status:	NFRAP-Site does not qualify for the NPL based on existing information

SEMS Archive Detail:

Region:	09
Site ID:	0901063
EPA ID:	CAD008337099
Site Name:	DRILUBE CO
NPL:	N
FF:	N
OU:	00
Action Code:	VS
Action Name:	ARCH SITE
SEQ:	1
Start Date:	Not reported
Finish Date:	1986-05-01 04:00:00
Qual:	Not reported
Current Action Lead:	EPA Perf In-Hse

Region:	09
Site ID:	0901063
EPA ID:	CAD008337099
Site Name:	DRILUBE CO
NPL:	N

DRILUBE CO (Continued) **1000292865**

FF:	N
OU:	00
Action Code:	DS
Action Name:	DISCVRY
SEQ:	1
Start Date:	1986-02-01 05:00:00
Finish Date:	1986-02-01 05:00:00
Qual:	Not reported
Current Action Lead:	St Perf
Region:	09
Site ID:	0901063
EPA ID:	CAD008337099
Site Name:	DRILUBE CO
NPL:	N
FF:	N
OU:	00
Action Code:	PA
Action Name:	PA
SEQ:	1
Start Date:	1986-01-01 05:00:00
Finish Date:	1986-05-01 04:00:00
Qual:	N
Current Action Lead:	St Perf

RCRA-LQG:

Date Form Received by Agency:	2016-02-08 00:00:00.0
Handler Name:	FORMER DRILUBE BROADWAY FACILITY
Handler Address:	711 W BROADWAY
Handler City,State,Zip:	GLENDALE, CA 91204
EPA ID:	CAD008337099
Contact Name:	REBECCA CONNELL
Contact Address:	US EPA, 75 HAWTHORNE ST
Contact City,State,Zip:	SAN FRANCISCO, CA 94105
Contact Telephone:	415-947-4278
Contact Fax:	Not reported
Contact Email:	CONNELL.REBECCA@EPA.GOV
Contact Title:	SUPERFUND REMEDIAL PROJECT MANAGER
EPA Region:	09
Land Type:	Private
Federal Waste Generator Description:	Large Quantity Generator
Non-Notifier:	Not reported
Biennial Report Cycle:	Not reported
Accessibility:	Not reported
Active Site Indicator:	Handler Activities
State District Owner:	Not reported
State District:	Not reported
Mailing Address:	US EPA, 75 HAWTHORNE ST
Mailing City,State,Zip:	SAN FRANCISCO, CA 94105
Owner Name:	ART & MARINA AVANESSIAN
Owner Type:	Private
Operator Name:	US ENVIRONMENTAL PROTECTION AGENCY
Operator Type:	Private
Short-Term Generator Activity:	Yes
Importer Activity:	No
Mixed Waste Generator:	No

DRILUBE CO (Continued) **1000292865**

Transporter Activity:	No
Transfer Facility Activity:	No
Recycler Activity with Storage:	No
Small Quantity On-Site Burner Exemption:	No
Smelting Melting and Refining Furnace Exemption:	No
Underground Injection Control:	No
Off-Site Waste Receipt:	No
Universal Waste Indicator:	No
Universal Waste Destination Facility:	No
Federal Universal Waste:	No
Active Site Fed-Reg Treatment Storage and Disposal Facility:	Not reported
Active Site Converter Treatment storage and Disposal Facility:	Not reported
Active Site State-Reg Treatment Storage and Disposal Facility:	Not reported
Active Site State-Reg Handler:	---
Federal Facility Indicator:	Not reported
Hazardous Secondary Material Indicator:	NN
Sub-Part K Indicator:	Not reported
Commercial TSD Indicator:	No
Treatment Storage and Disposal Type:	Not reported
2018 GPRA Permit Baseline:	Not on the Baseline
2018 GPRA Renewals Baseline:	Not on the Baseline
Permit Renewals Workload Universe:	Not reported
Permit Workload Universe:	Not reported
Permit Progress Universe:	Not reported
Post-Closure Workload Universe:	Not reported
Closure Workload Universe:	Not reported
202 GPRA Corrective Action Baseline:	No
Corrective Action Workload Universe:	No
Subject to Corrective Action Universe:	No
Non-TSDFs Where RCRA CA has Been Imposed Universe:	No
TSDFs Potentially Subject to CA Under 3004 (u)/(v) Universe:	No
TSDFs Only Subject to CA under Discretionary Auth Universe:	No
Corrective Action Priority Ranking:	No NCAPS ranking
Environmental Control Indicator:	No
Institutional Control Indicator:	No
Human Exposure Controls Indicator:	N/A
Groundwater Controls Indicator:	N/A
Operating TSDF Universe:	Not reported
Full Enforcement Universe:	Not reported
Significant Non-Complier Universe:	No
Unaddressed Significant Non-Complier Universe:	No
Addressed Significant Non-Complier Universe:	No
Significant Non-Complier With a Compliance Schedule Universe:	No
Financial Assurance Required:	Not reported
Handler Date of Last Change:	2016-03-15 11:45:46.0
Recognized Trader-Importer:	No
Recognized Trader-Exporter:	No
Importer of Spent Lead Acid Batteries:	No
Exporter of Spent Lead Acid Batteries:	No
Recycler Activity Without Storage:	Not reported
Manifest Broker:	Not reported
Sub-Part P Indicator:	Not reported

Biennial: List of Years

Year:	2003

DRILUBE CO (Continued) **1000292865**

Click Here for Biennial Reporting System Data:
Year: 2001

Click Here for Biennial Reporting System Data:

Hazardous Waste Summary:

Waste Code:	D001
Waste Description:	IGNITABLE WASTE
Waste Code:	D002
Waste Description:	CORROSIVE WASTE
Waste Code:	D003
Waste Description:	REACTIVE WASTE
Waste Code:	D006
Waste Description:	CADMIUM
Waste Code:	D007
Waste Description:	CHROMIUM
Waste Code:	D011
Waste Description:	SILVER
Waste Code:	D028
Waste Description:	1,2-DICHLOROETHANE
Waste Code:	D035
Waste Description:	METHYL ETHYL KETONE
Waste Code:	D039
Waste Description:	TETRACHLOROETHYLENE
Waste Code:	F001
Waste Description:	THE FOLLOWING SPENT HALOGENATED SOLVENTS USED IN DEGREASING: TETRACHLOROETHYLENE, TRICHLORETHYLENE, METHYLENE CHLORIDE, 1,1,1-TRICHLOROETHANE, CARBON TETRACHLORIDE AND CHLORINATED FLUOROCARBONS; ALL SPENT SOLVENT MIXTURES/BLENDS USED IN DEGREASING CONTAINING, BEFORE USE, A TOTAL OF TEN PERCENT OR MORE (BY VOLUME) OF ONE OR MORE OF THE ABOVE HALOGENATED SOLVENTS OR THOSE SOLVENTS LISTED IN F002, F004, AND F005; AND STILL BOTTOMS FROM THE RECOVERY OF THESE SPENT SOLVENTS AND SPENT SOLVENT MIXTURES.
Waste Code:	F003
Waste Description:	THE FOLLOWING SPENT NONHALOGENATED SOLVENTS: XYLENE, ACETONE, ETHYL ACETATE, ETHYL BENZENE, ETHYL ETHER, METHYL ISOBUTYL KETONE, N-BUTYL ALCOHOL, CYCLOHEXANONE, AND METHANOL; ALL SPENT SOLVENT MIXTURES/BLENDS CONTAINING, BEFORE USE, ONLY THE ABOVE SPENT NONHALOGENATED SOLVENTS; AND ALL SPENT SOLVENT MIXTURES/BLENDS CONTAINING, BEFORE USE, ONE OR MORE OF THE ABOVE NONHALOGENATED SOLVENTS, AND A TOTAL OF TEN PERCENT OR MORE (BY VOLUME) OF ONE OR MORE OF THOSE SOLVENTS LISTED IN F001, F002, F004, AND F005; AND STILL BOTTOMS FROM THE RECOVERY OF THESE SPENT SOLVENTS AND SPENT SOLVENT MIXTURES.
Waste Code:	F005

DRILUBE CO (Continued) **1000292865**

Waste Description: THE FOLLOWING SPENT NONHALOGENATED SOLVENTS: TOLUENE, METHYL ETHYL KETONE, CARBON DISULFIDE, ISOBUTANOL, PYRIDINE, BENZENE, 2-ETHOXYETHANOL, AND 2-NITROPROPANE; ALL SPENT SOLVENT MIXTURES/BLENDS CONTAINING, BEFORE USE, A TOTAL OF TEN PERCENT OR MORE (BY VOLUME) OF ONE OR MORE OF THE ABOVE NONHALOGENATED SOLVENTS OR THOSE SOLVENTS LISTED IN F001, F002, OR F004; AND STILL BOTTOMS FROM THE RECOVERY OF THESE SPENT SOLVENTS AND SPENT SOLVENT MIXTURES.

Waste Code: F006
Waste Description: WASTEWATER TREATMENT SLUDGES FROM ELECTROPLATING OPERATIONS, EXCEPT FROM THE FOLLOWING PROCESSES: (1) SULFURIC ACID ANODIZING OF ALUMINUM; (2) TIN PLATING ON CARBON STEEL; (3) ZINC PLATING (SEGREGATED BASIS) ON CARBON STEEL; (4) ALUMINUM OR ZINC-ALUMINUM PLATING ON CARBON STEEL; (5) CLEANING/STRIPPING ASSOCIATED WITH TIN, ZINC, AND ALUMINUM PLATING ON CARBON STEEL; AND (6) CHEMICAL ETCHING AND MILLING OF ALUMINUM.

Waste Code: F007
Waste Description: SPENT CYANIDE PLATING BATH SOLUTIONS FROM ELECTROPLATING OPERATIONS.

Waste Code: F008
Waste Description: PLATING BATH RESIDUES FROM THE BOTTOM OF PLATING BATHS FROM ELECTROPLATING OPERATIONS IN WHICH CYANIDES ARE USED IN THE PROCESS.

Waste Code: F009
Waste Description: SPENT STRIPPING AND CLEANING BATH SOLUTIONS FROM ELECTROPLATING OPERATIONS IN WHICH CYANIDES ARE USED IN THE PROCESS.

Handler - Owner Operator:

Owner/Operator Indicator:	Owner
Owner/Operator Name:	DRILUBE
Legal Status:	Private
Date Became Current:	1946-01-01 00:00:00.
Date Ended Current:	Not reported
Owner/Operator Address:	711 W BROADWAY
Owner/Operator City,State,Zip:	GLENDALE, CA 91204
Owner/Operator Telephone:	Not reported
Owner/Operator Telephone Ext:	Not reported
Owner/Operator Fax:	Not reported
Owner/Operator Email:	Not reported

Owner/Operator Indicator:	Owner
Owner/Operator Name:	ROBERT HOSKINS
Legal Status:	Private
Date Became Current:	Not reported
Date Ended Current:	Not reported
Owner/Operator Address:	NOT REQUIRED
Owner/Operator City,State,Zip:	NOT REQUIRED, ME 99999
Owner/Operator Telephone:	415-555-1212
Owner/Operator Telephone Ext:	Not reported
Owner/Operator Fax:	Not reported
Owner/Operator Email:	Not reported

Owner/Operator Indicator:	Operator
Owner/Operator Name:	DRILUBE
Legal Status:	Private
Date Became Current:	1946-01-01 00:00:00.

DRILUBE CO (Continued) **1000292865**

Date Ended Current:	Not reported
Owner/Operator Address:	Not reported
Owner/Operator City,State,Zip:	Not reported
Owner/Operator Telephone:	Not reported
Owner/Operator Telephone Ext:	Not reported
Owner/Operator Fax:	Not reported
Owner/Operator Email:	Not reported
Owner/Operator Indicator:	Operator
Owner/Operator Name:	DRILUBE
Legal Status:	Private
Date Became Current:	1946-01-01 00:00:00.
Date Ended Current:	Not reported
Owner/Operator Address:	Not reported
Owner/Operator City,State,Zip:	Not reported
Owner/Operator Telephone:	Not reported
Owner/Operator Telephone Ext:	Not reported
Owner/Operator Fax:	Not reported
Owner/Operator Email:	Not reported
Owner/Operator Indicator:	Operator
Owner/Operator Name:	US ENVIRONMENTAL PROTECTION AGENCY
Legal Status:	Private
Date Became Current:	2016-01-01 00:00:00.
Date Ended Current:	Not reported
Owner/Operator Address:	Not reported
Owner/Operator City,State,Zip:	Not reported
Owner/Operator Telephone:	Not reported
Owner/Operator Telephone Ext:	Not reported
Owner/Operator Fax:	Not reported
Owner/Operator Email:	Not reported
Owner/Operator Indicator:	Operator
Owner/Operator Name:	WALTER J. FAIRFAX, JR.
Legal Status:	Private
Date Became Current:	1993-08-23 00:00:00.
Date Ended Current:	Not reported
Owner/Operator Address:	Not reported
Owner/Operator City,State,Zip:	Not reported
Owner/Operator Telephone:	Not reported
Owner/Operator Telephone Ext:	Not reported
Owner/Operator Fax:	Not reported
Owner/Operator Email:	Not reported
Owner/Operator Indicator:	Owner
Owner/Operator Name:	WALTER J FAIRFAX, JR
Legal Status:	Private
Date Became Current:	1993-08-23 00:00:00.
Date Ended Current:	Not reported
Owner/Operator Address:	Not reported
Owner/Operator City,State,Zip:	Not reported
Owner/Operator Telephone:	Not reported
Owner/Operator Telephone Ext:	Not reported
Owner/Operator Fax:	Not reported
Owner/Operator Email:	Not reported
Owner/Operator Indicator:	Operator

DRILUBE CO (Continued) **1000292865**

Owner/Operator Name: NOT REQUIRED
Legal Status: Private
Date Became Current: Not reported
Date Ended Current: Not reported
Owner/Operator Address: NOT REQUIRED
Owner/Operator City,State,Zip: NOT REQUIRED, ME 99999
Owner/Operator Telephone: 415-555-1212
Owner/Operator Telephone Ext: Not reported
Owner/Operator Fax: Not reported
Owner/Operator Email: Not reported

Owner/Operator Indicator: Owner
Owner/Operator Name: ART & MARINA AVANESSIAN
Legal Status: Private
Date Became Current: 2004-04-01 00:00:00.
Date Ended Current: Not reported
Owner/Operator Address: 711 W BROADWAY
Owner/Operator City,State,Zip: GLENDALE, CA 91204
Owner/Operator Telephone: 818-545-7361
Owner/Operator Telephone Ext: Not reported
Owner/Operator Fax: Not reported
Owner/Operator Email: Not reported

Owner/Operator Indicator: Owner
Owner/Operator Name: DRILUBE
Legal Status: Private
Date Became Current: 1946-01-01 00:00:00.
Date Ended Current: Not reported
Owner/Operator Address: 711 W BROADWAY
Owner/Operator City,State,Zip: GLENDALE, CA 91204
Owner/Operator Telephone: Not reported
Owner/Operator Telephone Ext: Not reported
Owner/Operator Fax: Not reported
Owner/Operator Email: Not reported

Historic Generators:
Receive Date: 1996-09-01 00:00:00.0
Handler Name: DRILUBE COMPANY#
Federal Waste Generator Description: Large Quantity Generator
State District Owner: CA
Large Quantity Handler of Universal Waste: No
Recognized Trader Importer: No
Recognized Trader Exporter: No
Spent Lead Acid Battery Importer: No
Spent Lead Acid Battery Exporter: No
Current Record: No
Non Storage Recycler Activity: Not reported
Electronic Manifest Broker: Not reported

Receive Date: 2004-02-26 00:00:00.0
Handler Name: DRILUBE
Federal Waste Generator Description: Small Quantity Generator
State District Owner: Not reported
Large Quantity Handler of Universal Waste: No
Recognized Trader Importer: No
Recognized Trader Exporter: No
Spent Lead Acid Battery Importer: No

DRILUBE CO (Continued) **1000292865**

Spent Lead Acid Battery Exporter: No
Current Record: No
Non Storage Recycler Activity: Not reported
Electronic Manifest Broker: Not reported

Receive Date: 1980-07-25 00:00:00.0
Handler Name: DRILUBE COMPANY#
Federal Waste Generator Description: Large Quantity Generator
State District Owner: CA
Large Quantity Handler of Universal Waste: No
Recognized Trader Importer: No
Recognized Trader Exporter: No
Spent Lead Acid Battery Importer: No
Spent Lead Acid Battery Exporter: No
Current Record: No
Non Storage Recycler Activity: Not reported
Electronic Manifest Broker: Not reported

Receive Date: 2016-02-08 00:00:00.0
Handler Name: FORMER DRILUBE BROADWAY FACILITY
Federal Waste Generator Description: Large Quantity Generator
State District Owner: Not reported
Large Quantity Handler of Universal Waste: No
Recognized Trader Importer: No
Recognized Trader Exporter: No
Spent Lead Acid Battery Importer: No
Spent Lead Acid Battery Exporter: No
Current Record: Yes
Non Storage Recycler Activity: Not reported
Electronic Manifest Broker: Not reported

Receive Date: 1990-04-13 00:00:00.0
Handler Name: DRILUBE COMPANY#
Federal Waste Generator Description: Large Quantity Generator
State District Owner: Not reported
Large Quantity Handler of Universal Waste: No
Recognized Trader Importer: No
Recognized Trader Exporter: No
Spent Lead Acid Battery Importer: No
Spent Lead Acid Battery Exporter: No
Current Record: No
Non Storage Recycler Activity: Not reported
Electronic Manifest Broker: Not reported

Receive Date: 1992-02-29 00:00:00.0
Handler Name: DRILUBE CO
Federal Waste Generator Description: Large Quantity Generator
State District Owner: Not reported
Large Quantity Handler of Universal Waste: No
Recognized Trader Importer: No
Recognized Trader Exporter: No
Spent Lead Acid Battery Importer: No
Spent Lead Acid Battery Exporter: No
Current Record: No
Non Storage Recycler Activity: Not reported
Electronic Manifest Broker: Not reported

DRILUBE CO (Continued) **1000292865**

Receive Date:		1999-03-16 00:00:00.0
Handler Name:	DRILUBE	
Federal Waste Generator Description:		Large Quantity Generator
State District Owner:		Not reported
Large Quantity Handler of Universal Waste:		No
Recognized Trader Importer:		No
Recognized Trader Exporter:		No
Spent Lead Acid Battery Importer:		No
Spent Lead Acid Battery Exporter:		No
Current Record:		No
Non Storage Recycler Activity:		Not reported
Electronic Manifest Broker:		Not reported

Receive Date:		2000-10-12 00:00:00.0
Handler Name:	DRILUBE	
Federal Waste Generator Description:		Large Quantity Generator
State District Owner:		Not reported
Large Quantity Handler of Universal Waste:		No
Recognized Trader Importer:		No
Recognized Trader Exporter:		No
Spent Lead Acid Battery Importer:		No
Spent Lead Acid Battery Exporter:		No
Current Record:		No
Non Storage Recycler Activity:		Not reported
Electronic Manifest Broker:		Not reported

Receive Date:		2002-02-28 00:00:00.0
Handler Name:	DRILUBE COMPANY	
Federal Waste Generator Description:		Large Quantity Generator
State District Owner:		Not reported
Large Quantity Handler of Universal Waste:		No
Recognized Trader Importer:		No
Recognized Trader Exporter:		No
Spent Lead Acid Battery Importer:		No
Spent Lead Acid Battery Exporter:		No
Current Record:		No
Non Storage Recycler Activity:		Not reported
Electronic Manifest Broker:		Not reported

Receive Date:		2004-02-26 00:00:00.0
Handler Name:	DRILUBE	
Federal Waste Generator Description:		Large Quantity Generator
State District Owner:		Not reported
Large Quantity Handler of Universal Waste:		No
Recognized Trader Importer:		No
Recognized Trader Exporter:		No
Spent Lead Acid Battery Importer:		No
Spent Lead Acid Battery Exporter:		No
Current Record:		No
Non Storage Recycler Activity:		Not reported
Electronic Manifest Broker:		Not reported

List of NAICS Codes and Descriptions:

NAICS Code:	324191
NAICS Description:	PETROLEUM LUBRICATING OIL AND GREASE MANUFACTURING

NAICS Code:	32551

DRILUBE CO (Continued) **1000292865**

NAICS Description: PAINT AND COATING MANUFACTURING

NAICS Code: 332813
NAICS Description: ELECTROPLATING, PLATING, POLISHING, ANODIZING, AND COLORING

NAICS Code: 562910
NAICS Description: REMEDIATION SERVICES

NAICS Code: 924110
NAICS Description: ADMINISTRATION OF AIR AND WATER RESOURCE AND SOLID WASTE MANAGEMENT PROGRAMS

Facility Has Received Notices of Violation:

Found Violation:	Yes
Agency Which Determined Violation:	EPA
Violation Short Description:	Universal Waste - Large Quantity Handlers
Date Violation was Determined:	2002-10-07 00:00:00.0
Actual Return to Compliance Date:	2003-05-16 00:00:00.0
Return to Compliance Qualifier:	Documented
Violation Responsible Agency:	EPA
Scheduled Compliance Date:	Not reported
Enforcement Identifier:	001
Date of Enforcement Action:	2002-11-21 00:00:00.0
Enforcement Responsible Agency:	EPA
Enforcement Docket Number:	Not reported
Enforcement Attorney:	Not reported
Corrective Action Component:	No
Appeal Initiated Date:	Not reported
Appeal Resolution Date:	Not reported
Disposition Status Date:	Not reported
Disposition Status:	Not reported
Disposition Status Description:	Not reported
Consent/Final Order Sequence Number:	Not reported
Consent/Final Order Respondent Name:	Not reported
Consent/Final Order Lead Agency:	Not reported
Enforcement Type:	Not reported
Enforcement Responsible Person:	CMCDO
Enforcement Responsible Sub-Organization:	Not reported
SEP Sequence Number:	Not reported
SEP Expenditure Amount:	Not reported
SEP Scheduled Completion Date:	Not reported
SEP Actual Date:	Not reported
SEP Defaulted Date:	Not reported
SEP Type:	Not reported
SEP Type Description:	Not reported
Proposed Amount:	Not reported
Final Monetary Amount:	Not reported
Paid Amount:	Not reported
Final Count:	Not reported
Final Amount:	Not reported

Found Violation:	Yes
Agency Which Determined Violation:	EPA
Violation Short Description:	Generators - Pre-transport
Date Violation was Determined:	2002-10-07 00:00:00.0
Actual Return to Compliance Date:	2003-05-23 00:00:00.0
Return to Compliance Qualifier:	Documented

DRILUBE CO (Continued) **1000292865**

Violation Responsible Agency:	EPA
Scheduled Compliance Date:	Not reported
Enforcement Identifier:	001
Date of Enforcement Action:	2002-11-21 00:00:00.0
Enforcement Responsible Agency:	EPA
Enforcement Docket Number:	Not reported
Enforcement Attorney:	Not reported
Corrective Action Component:	No
Appeal Initiated Date:	Not reported
Appeal Resolution Date:	Not reported
Disposition Status Date:	Not reported
Disposition Status:	Not reported
Disposition Status Description:	Not reported
Consent/Final Order Sequence Number:	Not reported
Consent/Final Order Respondent Name:	Not reported
Consent/Final Order Lead Agency:	Not reported
Enforcement Type:	Not reported
Enforcement Responsible Person:	CMCDO
Enforcement Responsible Sub-Organization:	Not reported
SEP Sequence Number:	Not reported
SEP Expenditure Amount:	Not reported
SEP Scheduled Completion Date:	Not reported
SEP Actual Date:	Not reported
SEP Defaulted Date:	Not reported
SEP Type:	Not reported
SEP Type Description:	Not reported
Proposed Amount:	Not reported
Final Monetary Amount:	Not reported
Paid Amount:	Not reported
Final Count:	Not reported
Final Amount:	Not reported

Found Violation:	Yes
Agency Which Determined Violation:	EPA
Violation Short Description:	Generators - Pre-transport
Date Violation was Determined:	2002-10-07 00:00:00.0
Actual Return to Compliance Date:	2003-08-11 00:00:00.0
Return to Compliance Qualifier:	Documented
Violation Responsible Agency:	EPA
Scheduled Compliance Date:	Not reported
Enforcement Identifier:	001
Date of Enforcement Action:	2003-04-30 00:00:00.0
Enforcement Responsible Agency:	EPA
Enforcement Docket Number:	Not reported
Enforcement Attorney:	Not reported
Corrective Action Component:	No
Appeal Initiated Date:	Not reported
Appeal Resolution Date:	Not reported
Disposition Status Date:	Not reported
Disposition Status:	Not reported
Disposition Status Description:	Not reported
Consent/Final Order Sequence Number:	Not reported
Consent/Final Order Respondent Name:	Not reported
Consent/Final Order Lead Agency:	Not reported
Enforcement Type:	WRITTEN INFORMAL
Enforcement Responsible Person:	CMCDO
Enforcement Responsible Sub-Organization:	Not reported

DRILUBE CO (Continued) **1000292865**

SEP Sequence Number: Not reported
SEP Expenditure Amount: Not reported
SEP Scheduled Completion Date: Not reported
SEP Actual Date: Not reported
SEP Defaulted Date: Not reported
SEP Type: Not reported
SEP Type Description: Not reported
Proposed Amount: Not reported
Final Monetary Amount: Not reported
Paid Amount: Not reported
Final Count: Not reported
Final Amount: Not reported

Found Violation: Yes
Agency Which Determined Violation: EPA
Violation Short Description: Generators - Pre-transport
Date Violation was Determined: 2002-10-07 00:00:00.0
Actual Return to Compliance Date: 2003-08-11 00:00:00.0
Return to Compliance Qualifier: Documented
Violation Responsible Agency: EPA
Scheduled Compliance Date: Not reported
Enforcement Identifier: 001
Date of Enforcement Action: 2002-11-21 00:00:00.0
Enforcement Responsible Agency: EPA
Enforcement Docket Number: Not reported
Enforcement Attorney: Not reported
Corrective Action Component: No
Appeal Initiated Date: Not reported
Appeal Resolution Date: Not reported
Disposition Status Date: Not reported
Disposition Status: Not reported
Disposition Status Description: Not reported
Consent/Final Order Sequence Number: Not reported
Consent/Final Order Respondent Name: Not reported
Consent/Final Order Lead Agency: Not reported
Enforcement Type: Not reported
Enforcement Responsible Person: CMCDO
Enforcement Responsible Sub-Organization: Not reported
SEP Sequence Number: Not reported
SEP Expenditure Amount: Not reported
SEP Scheduled Completion Date: Not reported
SEP Actual Date: Not reported
SEP Defaulted Date: Not reported
SEP Type: Not reported
SEP Type Description: Not reported
Proposed Amount: Not reported
Final Monetary Amount: Not reported
Paid Amount: Not reported
Final Count: Not reported
Final Amount: Not reported

Found Violation: Yes
Agency Which Determined Violation: EPA
Violation Short Description: Generators - Pre-transport
Date Violation was Determined: 2002-10-07 00:00:00.0
Actual Return to Compliance Date: 2003-08-11 00:00:00.0
Return to Compliance Qualifier: Documented

DRILUBE CO (Continued) **1000292865**

Violation Responsible Agency:	EPA
Scheduled Compliance Date:	Not reported
Enforcement Identifier:	001
Date of Enforcement Action:	2002-11-21 00:00:00.0
Enforcement Responsible Agency:	EPA
Enforcement Docket Number:	Not reported
Enforcement Attorney:	Not reported
Corrective Action Component:	No
Appeal Initiated Date:	Not reported
Appeal Resolution Date:	Not reported
Disposition Status Date:	Not reported
Disposition Status:	Not reported
Disposition Status Description:	Not reported
Consent/Final Order Sequence Number:	Not reported
Consent/Final Order Respondent Name:	Not reported
Consent/Final Order Lead Agency:	Not reported
Enforcement Type:	Not reported
Enforcement Responsible Person:	CMCDO
Enforcement Responsible Sub-Organization:	Not reported
SEP Sequence Number:	Not reported
SEP Expenditure Amount:	Not reported
SEP Scheduled Completion Date:	Not reported
SEP Actual Date:	Not reported
SEP Defaulted Date:	Not reported
SEP Type:	Not reported
SEP Type Description:	Not reported
Proposed Amount:	Not reported
Final Monetary Amount:	Not reported
Paid Amount:	Not reported
Final Count:	Not reported
Final Amount:	Not reported

Found Violation:	Yes
Agency Which Determined Violation:	EPA
Violation Short Description:	Generators - Pre-transport
Date Violation was Determined:	2002-10-07 00:00:00.0
Actual Return to Compliance Date:	2003-08-11 00:00:00.0
Return to Compliance Qualifier:	Documented
Violation Responsible Agency:	EPA
Scheduled Compliance Date:	Not reported
Enforcement Identifier:	001
Date of Enforcement Action:	2003-04-30 00:00:00.0
Enforcement Responsible Agency:	EPA
Enforcement Docket Number:	Not reported
Enforcement Attorney:	Not reported
Corrective Action Component:	No
Appeal Initiated Date:	Not reported
Appeal Resolution Date:	Not reported
Disposition Status Date:	Not reported
Disposition Status:	Not reported
Disposition Status Description:	Not reported
Consent/Final Order Sequence Number:	Not reported
Consent/Final Order Respondent Name:	Not reported
Consent/Final Order Lead Agency:	Not reported
Enforcement Type:	WRITTEN INFORMAL
Enforcement Responsible Person:	CMCDO
Enforcement Responsible Sub-Organization:	Not reported

DRILUBE CO (Continued) **1000292865**

SEP Sequence Number: Not reported
SEP Expenditure Amount: Not reported
SEP Scheduled Completion Date: Not reported
SEP Actual Date: Not reported
SEP Defaulted Date: Not reported
SEP Type: Not reported
SEP Type Description: Not reported
Proposed Amount: Not reported
Final Monetary Amount: Not reported
Paid Amount: Not reported
Final Count: Not reported
Final Amount: Not reported

Found Violation: Yes
Agency Which Determined Violation: EPA
Violation Short Description: Generators - General
Date Violation was Determined: 2002-10-07 00:00:00.0
Actual Return to Compliance Date: 2003-05-23 00:00:00.0
Return to Compliance Qualifier: Documented
Violation Responsible Agency: EPA
Scheduled Compliance Date: Not reported
Enforcement Identifier: 001
Date of Enforcement Action: 2002-11-21 00:00:00.0
Enforcement Responsible Agency: EPA
Enforcement Docket Number: Not reported
Enforcement Attorney: Not reported
Corrective Action Component: No
Appeal Initiated Date: Not reported
Appeal Resolution Date: Not reported
Disposition Status Date: Not reported
Disposition Status: Not reported
Disposition Status Description: Not reported
Consent/Final Order Sequence Number: Not reported
Consent/Final Order Respondent Name: Not reported
Consent/Final Order Lead Agency: Not reported
Enforcement Type: Not reported
Enforcement Responsible Person: CMCDO
Enforcement Responsible Sub-Organization: Not reported
SEP Sequence Number: Not reported
SEP Expenditure Amount: Not reported
SEP Scheduled Completion Date: Not reported
SEP Actual Date: Not reported
SEP Defaulted Date: Not reported
SEP Type: Not reported
SEP Type Description: Not reported
Proposed Amount: Not reported
Final Monetary Amount: Not reported
Paid Amount: Not reported
Final Count: Not reported
Final Amount: Not reported

Found Violation: No
Agency Which Determined Violation: Not reported
Violation Short Description: Not reported
Date Violation was Determined: Not reported
Actual Return to Compliance Date: Not reported
Return to Compliance Qualifier: Not reported

DRILUBE CO (Continued) **1000292865**

Violation Responsible Agency:	Not reported
Scheduled Compliance Date:	Not reported
Enforcement Identifier:	Not reported
Date of Enforcement Action:	Not reported
Enforcement Responsible Agency:	Not reported
Enforcement Docket Number:	Not reported
Enforcement Attorney:	Not reported
Corrective Action Component:	Not reported
Appeal Initiated Date:	Not reported
Appeal Resolution Date:	Not reported
Disposition Status Date:	Not reported
Disposition Status:	Not reported
Disposition Status Description:	Not reported
Consent/Final Order Sequence Number:	Not reported
Consent/Final Order Respondent Name:	Not reported
Consent/Final Order Lead Agency:	Not reported
Enforcement Type:	Not reported
Enforcement Responsible Person:	Not reported
Enforcement Responsible Sub-Organization:	Not reported
SEP Sequence Number:	Not reported
SEP Expenditure Amount:	Not reported
SEP Scheduled Completion Date:	Not reported
SEP Actual Date:	Not reported
SEP Defaulted Date:	Not reported
SEP Type:	Not reported
SEP Type Description:	Not reported
Proposed Amount:	Not reported
Final Monetary Amount:	Not reported
Paid Amount:	Not reported
Final Count:	Not reported
Final Amount:	Not reported

Evaluation Action Summary:

Evaluation Date:	2002-10-07 00:00:00.0
Evaluation Responsible Agency:	EPA
Found Violation:	Yes
Evaluation Type Description:	COMPLIANCE EVALUATION INSPECTION ON-SITE
Evaluation Responsible Person Identifier:	CMCDO
Evaluation Responsible Sub-Organization:	Not reported
Actual Return to Compliance Date:	2003-05-16 00:00:00.0
Scheduled Compliance Date:	Not reported
Date of Request:	Not reported
Date Response Received:	Not reported
Request Agency:	Not reported
Former Citation:	Not reported

Evaluation Date:	2002-10-07 00:00:00.0
Evaluation Responsible Agency:	EPA
Found Violation:	Yes
Evaluation Type Description:	COMPLIANCE EVALUATION INSPECTION ON-SITE
Evaluation Responsible Person Identifier:	CMCDO
Evaluation Responsible Sub-Organization:	Not reported
Actual Return to Compliance Date:	2003-05-23 00:00:00.0
Scheduled Compliance Date:	Not reported
Date of Request:	Not reported
Date Response Received:	Not reported
Request Agency:	Not reported

DRILUBE CO (Continued) **1000292865**

Former Citation: Not reported

Evaluation Date: 2002-10-07 00:00:00.0
Evaluation Responsible Agency: EPA
Found Violation: Yes
Evaluation Type Description: COMPLIANCE EVALUATION INSPECTION ON-SITE
Evaluation Responsible Person Identifier: CMCDO
Evaluation Responsible Sub-Organization: Not reported
Actual Return to Compliance Date: 2003-08-11 00:00:00.0
Scheduled Compliance Date: Not reported
Date of Request: Not reported
Date Response Received: Not reported
Request Agency: Not reported
Former Citation: Not reported

Evaluation Date: 2002-12-09 00:00:00.0
Evaluation Responsible Agency: EPA
Found Violation: Yes
Evaluation Type Description: SIGNIFICANT NON-COMPLIER
Evaluation Responsible Person Identifier: CMCDO
Evaluation Responsible Sub-Organization: Not reported
Actual Return to Compliance Date: 2003-08-11 00:00:00.0
Scheduled Compliance Date: Not reported
Date of Request: Not reported
Date Response Received: Not reported
Request Agency: Not reported
Former Citation: Not reported

Evaluation Date: 2002-10-07 00:00:00.0
Evaluation Responsible Agency: EPA
Found Violation: Yes
Evaluation Type Description: COMPLIANCE EVALUATION INSPECTION ON-SITE
Evaluation Responsible Person Identifier: CMCDO
Evaluation Responsible Sub-Organization: Not reported
Actual Return to Compliance Date: 2003-08-11 00:00:00.0
Scheduled Compliance Date: Not reported
Date of Request: Not reported
Date Response Received: Not reported
Request Agency: Not reported
Former Citation: Not reported

Evaluation Date: 2002-12-09 00:00:00.0
Evaluation Responsible Agency: EPA
Found Violation: Yes
Evaluation Type Description: SIGNIFICANT NON-COMPLIER
Evaluation Responsible Person Identifier: CMCDO
Evaluation Responsible Sub-Organization: Not reported
Actual Return to Compliance Date: 2003-08-11 00:00:00.0
Scheduled Compliance Date: Not reported
Date of Request: Not reported
Date Response Received: Not reported
Request Agency: Not reported
Former Citation: Not reported

Evaluation Date: 2002-10-07 00:00:00.0
Evaluation Responsible Agency: EPA
Found Violation: Yes

DRILUBE CO (Continued) **1000292865**

Evaluation Type Description:	COMPLIANCE EVALUATION INSPECTION ON-SITE
Evaluation Responsible Person Identifier:	CMCDO
Evaluation Responsible Sub-Organization:	Not reported
Actual Return to Compliance Date:	2003-05-23 00:00:00.0
Scheduled Compliance Date:	Not reported
Date of Request:	Not reported
Date Response Received:	Not reported
Request Agency:	Not reported
Former Citation:	Not reported

Evaluation Date:	2003-08-11 00:00:00.0
Evaluation Responsible Agency:	EPA
Found Violation:	No
Evaluation Type Description:	NOT A SIGNIFICANT NON-COMPLIER
Evaluation Responsible Person Identifier:	CMCDO
Evaluation Responsible Sub-Organization:	Not reported
Actual Return to Compliance Date:	Not reported
Scheduled Compliance Date:	Not reported
Date of Request:	Not reported
Date Response Received:	Not reported
Request Agency:	Not reported
Former Citation:	Not reported

ENVIROSTOR:

Name:	THE DRILUBE CO.
Address:	711 W. BROADWAY
City,State,Zip:	GLENDALE, CA 91204
Facility ID:	71002199
Status:	Refer: Other Agency
Status Date:	Not reported
Site Code:	Not reported
Site Type:	Tiered Permit
Site Type Detailed:	Tiered Permit
Acres:	Not reported
NPL:	NO
Regulatory Agencies:	NONE SPECIFIED
Lead Agency:	NONE SPECIFIED
Program Manager:	Not reported
Supervisor:	Not reported
Division Branch:	Cleanup Chatsworth
Assembly:	43
Senate:	25
Special Program:	Not reported
Restricted Use:	NO
Site Mgmt Req:	NONE SPECIFIED
Funding:	Not reported
Latitude:	34.14710
Longitude:	-118.2703
APN:	NONE SPECIFIED
Past Use:	NONE SPECIFIED
Potential COC:	NONE SPECIFIED
Confirmed COC:	NONE SPECIFIED
Potential Description:	NONE SPECIFIED
Alias Name:	CAD008337099
Alias Type:	EPA Identification Number
Alias Name:	71002199

DRILUBE CO (Continued) **1000292865**

Alias Type: Envirostor ID Number

Completed Info:
Completed Area Name: Not reported
Completed Sub Area Name: Not reported
Completed Document Type: Not reported
Completed Date: Not reported
Comments: Not reported

Future Area Name: Not reported
Future Sub Area Name: Not reported
Future Document Type: Not reported
Future Due Date: Not reported
Schedule Area Name: Not reported
Schedule Sub Area Name: Not reported
Schedule Document Type: Not reported
Schedule Due Date: Not reported
Schedule Revised Date: Not reported

CPS-SLIC:
Name: DRILUBE COMPANY - PLANT 1
Address: 711 W. BROADWAY
City,State,Zip: GLENDALE, CA 91204
Region: STATE
Facility Status: **Open - Remediation**
Status Date: 11/09/1998
Global Id: SL603799102
Lead Agency: US ENVIRONMENTAL PROTECTION AGENCY
Lead Agency Case Number: 113.0165
Latitude: 34.1469125840995
Longitude: -118.270341960358
Case Type: Cleanup Program Site
Case Worker: RC
Local Agency: US ENVIRONMENTAL PROTECTION AGENCY
RB Case Number: Not reported
File Location: Not reported
Potential Media Affected: Aquifer used for drinking water supply
Potential Contaminants of Concern: Not reported
Site History: Not reported

Click here to access the California GeoTracker records for this facility:

HIST UST:
Name: DRILUBE CO.
Address: 711 W BROADWAY
City,State,Zip: GLENDALE, CA 91204
File Number: Not reported
URL: Not reported
Region: STATE
Facility ID: 00000016824
Facility Type: Other
Other Type: METAL FINISHING
Contact Name: Not reported
Telephone: 2132451804
Owner Name: PAUL LA COMBE
Owner Address: 711 WEST BROADWAY
Owner City,St,Zip: GLENDALE, CA 91204

DRILUBE CO (Continued) **1000292865**

Total Tanks:	0008
Tank Num:	001
Container Num:	DLT01
Year Installed:	1977
Tank Capacity:	00001500
Tank Used for:	WASTE
Type of Fuel:	Not reported
Container Construction Thickness:	Not reported
Leak Detection:	Visual
Tank Num:	002
Container Num:	DLT02
Year Installed:	1977
Tank Capacity:	00001500
Tank Used for:	WASTE
Type of Fuel:	Not reported
Container Construction Thickness:	Not reported
Leak Detection:	Visual
Tank Num:	003
Container Num:	DLT03
Year Installed:	1977
Tank Capacity:	00001500
Tank Used for:	WASTE
Type of Fuel:	Not reported
Container Construction Thickness:	Not reported
Leak Detection:	Visual
Tank Num:	004
Container Num:	DLT04
Year Installed:	1977
Tank Capacity:	00001500
Tank Used for:	WASTE
Type of Fuel:	REGULAR
Container Construction Thickness:	Not reported
Leak Detection:	Visual
Tank Num:	005
Container Num:	DLT05
Year Installed:	1977
Tank Capacity:	00001500
Tank Used for:	WASTE
Type of Fuel:	Not reported
Container Construction Thickness:	Not reported
Leak Detection:	Visual
Tank Num:	006
Container Num:	DLT06
Year Installed:	1978
Tank Capacity:	00005000
Tank Used for:	PRODUCT
Type of Fuel:	UNLEADED
Container Construction Thickness:	Not reported
Leak Detection:	Stock Inventor
Tank Num:	007

DRILUBE CO (Continued) **1000292865**

Container Num:	DLT07
Year Installed:	1978
Tank Capacity:	00005000
Tank Used for:	PRODUCT
Type of Fuel:	REGULAR
Container Construction Thickness:	Not reported
Leak Detection:	Visual

Tank Num:	008
Container Num:	DLT08
Year Installed:	1980
Tank Capacity:	00002000
Tank Used for:	PRODUCT
Type of Fuel:	DIESEL
Container Construction Thickness:	Not reported
Leak Detection:	Stock Inventor

FINDS:
Registry ID: 110000476672

Click Here:

Environmental Interest/Information System:
US EPA TRIS (Toxics Release Inventory System) contains information from facilities on the amounts of over 300 listed toxic chemicals that these facilities release directly to air, water, land, or that are transported off-site.
US National Pollutant Discharge Elimination System (NPDES) module of the Compliance Information System (ICIS) tracks surface water permits issued under the Clean Water Act. Under NPDES, all facilities that discharge pollutants from any point source into waters of the United States are required to obtain a permit. The permit will likely contain limits on what can be discharged, impose monitoring and reporting requirements, and include other provisions to ensure that the discharge does not adversely affect water quality.
RCRAInfo is a national information system that supports the Resource Conservation and Recovery Act (RCRA) program through the tracking of events and activities related to facilities that generate, transport, and treat, store, or dispose of hazardous waste. RCRAInfo allows RCRA program staff to track the notification, permit, compliance, and corrective action activities required under RCRA.
HAZARDOUS WASTE BIENNIAL REPORTER
ICIS (Integrated Compliance Information System) is the Integrated Compliance Information System and provides a database that, when complete, will contain integrated Enforcement and Compliance information across most of EPA's programs. The vision for ICIS is to replace EPA's independent databases that contain Enforcement data with a single repository for that information. Currently, ICIS contains all Federal Administrative and Judicial enforcement actions. This information is maintained in ICIS by EPA in the Regional offices and it Headquarters. A future release of ICIS will replace the Permit Compliance System (PCS) which supports the NPDES and will integrate that information with Federal actions already in the system. ICIS also has the capability to track other activities occurring in the Region that support Compliance and Enforcement programs. These include; Incident Tracking, Compliance Assistance, and Compliance Monitoring.

DRILUBE CO (Continued) **1000292865**

Click this hyperlink while viewing on your computer to access additional FINDS: detail in the EDR Site Report.

ECHO:

Envid:	1000292865
Registry ID:	110000476672
DFR URL:	http://echo.epa.gov/detailed-facility-report?fid=110000476672
Name:	DRILUBE CO
Address:	711 W. BROADWAY
City,State,Zip:	GLENDALE, CA 91204

HAZNET:

Name:	DRILUBE CO
Address:	711 W BROADWAY
Address 2:	Not reported
City,State,Zip:	GLENDALE, CA 912040000
Contact:	MICHAEL MOONE/TECH DIRECTOR
Telephone:	8182408144
Mailing Name:	Not reported
Mailing Address:	711 W BROADWAY
Year:	2004
Gepaid:	CAD008337099
TSD EPA ID:	CAD097030993
CA Waste Code:	135 - Unspecified aqueous solution
Disposal Method:	R01 - Recycler
Tons:	12.6
Year:	2004
Gepaid:	CAD008337099
TSD EPA ID:	CAD097030993
CA Waste Code:	711 - Liquids with cyanides >= 1,000 Mg./L
Disposal Method:	R01 - Recycler
Tons:	16.68
Year:	2004
Gepaid:	CAD008337099
TSD EPA ID:	CAD097030993
CA Waste Code:	711 - Liquids with cyanides >= 1,000 Mg./L
Disposal Method:	H01 - Transfer Station
Tons:	1.14675
Year:	2004
Gepaid:	CAD008337099
TSD EPA ID:	NVT330010000
CA Waste Code:	181 - Other inorganic solid waste
Disposal Method:	D99 - Disposal, Other
Tons:	0.6
Year:	2004
Gepaid:	CAD008337099
TSD EPA ID:	NVT330010000
CA Waste Code:	181 - Other inorganic solid waste
Disposal Method:	D80 - Disposal, Land Fill
Tons:	25.284

DRILUBE CO (Continued) **1000292865**

Year:	2004
Gepaid:	CAD008337099
TSD EPA ID:	CAD044429835
CA Waste Code:	181 - Other inorganic solid waste
Disposal Method:	D99 - Disposal, Other
Tons:	4

Year:	2004
Gepaid:	CAD008337099
TSD EPA ID:	CAT080013352
CA Waste Code:	222 - Oil/water separation sludge
Disposal Method:	R01 - Recycler
Tons:	0.3753

Year:	2004
Gepaid:	CAD008337099
TSD EPA ID:	CAT080013352
CA Waste Code:	135 - Unspecified aqueous solution
Disposal Method:	R01 - Recycler
Tons:	0.924

Year:	2003
Gepaid:	CAD008337099
TSD EPA ID:	CAD008488025
CA Waste Code:	135 - Unspecified aqueous solution
Disposal Method:	T01 - Treatment, Tank
Tons:	17.64

Year:	2003
Gepaid:	CAD008337099
TSD EPA ID:	AZD980892731
CA Waste Code:	352 - Other organic solids
Disposal Method:	R01 - Recycler
Tons:	0.8428

Click this hyperlink while viewing on your computer to access
168 additional CA HAZNET: record(s) in the EDR Site Report.

Additional Info:

Year:	1998
Gen EPA ID:	CAD008337099
Shipment Date:	19981229
Creation Date:	3/1/1999 0:00:00
Receipt Date:	19981229
Manifest ID:	98489365
Trans EPA ID:	CAD008364432
Trans Name:	Not reported
Trans 2 EPA ID:	Not reported
Trans 2 Name:	Not reported
TSDF EPA ID:	CAD008364432
Trans Name:	Not reported
TSDF Alt EPA ID:	CAD008364432
TSDF Alt Name:	Not reported
Waste Code Description:	211 - Halogenated solvents (chloroform, methyl chloride, perchloroethylene, etc.

DRILUBE CO (Continued) **1000292865**

RCRA Code:	F001
Meth Code:	R01 - Recycler
Quantity Tons:	1.5762
Waste Quantity:	378
Quantity Unit:	G
Additional Code 1:	Not reported
Additional Code 2:	Not reported
Additional Code 3:	Not reported
Additional Code 4:	Not reported
Additional Code 5:	Not reported
Shipment Date:	19981102
Creation Date:	12/8/1998 0:00:00
Receipt Date:	Not reported
Manifest ID:	98099806
Trans EPA ID:	CAD076548635
Trans Name:	Not reported
Trans 2 EPA ID:	Not reported
Trans 2 Name:	Not reported
TSDF EPA ID:	OKD089761290
Trans Name:	Not reported
TSDF Alt EPA ID:	Not reported
TSDF Alt Name:	Not reported
Waste Code Description:	212 - Oxygenated solvents (acetone, butanol, ethyl acetate, etc.
RCRA Code:	D001
Meth Code:	- Not reported
Quantity Tons:	0.5445
Waste Quantity:	165
Quantity Unit:	G
Additional Code 1:	Not reported
Additional Code 2:	Not reported
Additional Code 3:	Not reported
Additional Code 4:	Not reported
Additional Code 5:	Not reported
Shipment Date:	19981102
Creation Date:	12/8/1998 0:00:00
Receipt Date:	Not reported
Manifest ID:	98099806
Trans EPA ID:	CAD076548635
Trans Name:	Not reported
Trans 2 EPA ID:	Not reported
Trans 2 Name:	Not reported
TSDF EPA ID:	OKD089761290
Trans Name:	Not reported
TSDF Alt EPA ID:	Not reported
TSDF Alt Name:	Not reported
Waste Code Description:	223 - Unspecified oil-containing waste
RCRA Code:	Not reported
Meth Code:	- Not reported
Quantity Tons:	1.3761
Waste Quantity:	330
Quantity Unit:	G
Additional Code 1:	Not reported
Additional Code 2:	Not reported
Additional Code 3:	Not reported
Additional Code 4:	Not reported

DRILUBE CO (Continued) **1000292865**

Additional Code 5:	Not reported
Shipment Date:	19981102
Creation Date:	12/8/1998 0:00:00
Receipt Date:	Not reported
Manifest ID:	98099806
Trans EPA ID:	CAD076548635
Trans Name:	Not reported
Trans 2 EPA ID:	Not reported
Trans 2 Name:	Not reported
TSDF EPA ID:	OKD089761290
Trans Name:	Not reported
TSDF Alt EPA ID:	Not reported
TSDF Alt Name:	Not reported
Waste Code Description:	212 - Oxygenated solvents (acetone, butanol, ethyl acetate, etc.
RCRA Code:	D001
Meth Code:	- Not reported
Quantity Tons:	0.1815
Waste Quantity:	55
Quantity Unit:	G
Additional Code 1:	Not reported
Additional Code 2:	Not reported
Additional Code 3:	Not reported
Additional Code 4:	Not reported
Additional Code 5:	Not reported
Shipment Date:	19981028
Creation Date:	1/13/1999 0:00:00
Receipt Date:	19981103
Manifest ID:	98099807
Trans EPA ID:	CAD076548635
Trans Name:	Not reported
Trans 2 EPA ID:	Not reported
Trans 2 Name:	Not reported
TSDF EPA ID:	CAD097030993
Trans Name:	Not reported
TSDF Alt EPA ID:	CAD097030993
TSDF Alt Name:	Not reported
Waste Code Description:	711 - Liquids with cyanides > 1000 mg/l
RCRA Code:	D002
Meth Code:	R01 - Recycler
Quantity Tons:	0.2293
Waste Quantity:	55
Quantity Unit:	G
Additional Code 1:	Not reported
Additional Code 2:	Not reported
Additional Code 3:	Not reported
Additional Code 4:	Not reported
Additional Code 5:	Not reported
Shipment Date:	19980813
Creation Date:	10/1/1998 0:00:00
Receipt Date:	19980813
Manifest ID:	98201909
Trans EPA ID:	CAD008364432
Trans Name:	Not reported
Trans 2 EPA ID:	Not reported

DRILUBE CO (Continued) **1000292865**

Trans 2 Name:	Not reported
TSDF EPA ID:	CAD008364432
Trans Name:	Not reported
TSDF Alt EPA ID:	Not reported
TSDF Alt Name:	Not reported
Waste Code Description:	211 - Halogenated solvents (chloroform, methyl chloride, perchloroethylene, etc.
RCRA Code:	F001
Meth Code:	R01 - Recycler
Quantity Tons:	1.1676
Waste Quantity:	280
Quantity Unit:	G
Additional Code 1:	Not reported
Additional Code 2:	Not reported
Additional Code 3:	Not reported
Additional Code 4:	Not reported
Additional Code 5:	Not reported
Shipment Date:	19980612
Creation Date:	9/3/1998 0:00:00
Receipt Date:	19980612
Manifest ID:	95370564
Trans EPA ID:	CAD076548635
Trans Name:	Not reported
Trans 2 EPA ID:	Not reported
Trans 2 Name:	Not reported
TSDF EPA ID:	CAD097030993
Trans Name:	Not reported
TSDF Alt EPA ID:	CAD097030993
TSDF Alt Name:	Not reported
Waste Code Description:	711 - Liquids with cyanides > 1000 mg/l
RCRA Code:	D002
Meth Code:	R01 - Recycler
Quantity Tons:	0.4587
Waste Quantity:	110
Quantity Unit:	G
Additional Code 1:	Not reported
Additional Code 2:	Not reported
Additional Code 3:	Not reported
Additional Code 4:	Not reported
Additional Code 5:	Not reported
Shipment Date:	19980319
Creation Date:	5/26/1998 0:00:00
Receipt Date:	19980319
Manifest ID:	97252716
Trans EPA ID:	CAD008364432
Trans Name:	Not reported
Trans 2 EPA ID:	Not reported
Trans 2 Name:	Not reported
TSDF EPA ID:	CAD008364432
Trans Name:	Not reported
TSDF Alt EPA ID:	CAD008364432
TSDF Alt Name:	Not reported
Waste Code Description:	211 - Halogenated solvents (chloroform, methyl chloride, perchloroethylene, etc.
RCRA Code:	F001

DRILUBE CO (Continued) **1000292865**

Meth Code:	R01 - Recycler
Quantity Tons:	1.0425
Waste Quantity:	250
Quantity Unit:	G
Additional Code 1:	Not reported
Additional Code 2:	Not reported
Additional Code 3:	Not reported
Additional Code 4:	Not reported
Additional Code 5:	Not reported
Shipment Date:	19980313
Creation Date:	5/26/1998 0:00:00
Receipt Date:	19980319
Manifest ID:	90773244
Trans EPA ID:	CAD076548635
Trans Name:	Not reported
Trans 2 EPA ID:	Not reported
Trans 2 Name:	Not reported
TSDF EPA ID:	CAD089446710
Trans Name:	Not reported
TSDF Alt EPA ID:	CAD089446710
TSDF Alt Name:	Not reported
Waste Code Description:	214 - Unspecified solvent mixture
RCRA Code:	Not reported
Meth Code:	H01 - Transfer Station
Quantity Tons:	1.386
Waste Quantity:	385
Quantity Unit:	G
Additional Code 1:	Not reported
Additional Code 2:	Not reported
Additional Code 3:	Not reported
Additional Code 4:	Not reported
Additional Code 5:	Not reported
Shipment Date:	19980313
Creation Date:	5/26/1998 0:00:00
Receipt Date:	19980330
Manifest ID:	90773245
Trans EPA ID:	CAD076548635
Trans Name:	Not reported
Trans 2 EPA ID:	OHD009865825
Trans 2 Name:	Not reported
TSDF EPA ID:	OHD000816619
Trans Name:	Not reported
TSDF Alt EPA ID:	OHD000816629
TSDF Alt Name:	Not reported
Waste Code Description:	212 - Oxygenated solvents (acetone, butanol, ethyl acetate, etc.
RCRA Code:	D001
Meth Code:	T01 - Treatment, Tank
Quantity Tons:	0.363
Waste Quantity:	110
Quantity Unit:	G
Additional Code 1:	Not reported
Additional Code 2:	Not reported
Additional Code 3:	Not reported
Additional Code 4:	Not reported
Additional Code 5:	Not reported

DRILUBE CO (Continued) **1000292865**

Additional Info:

Year:	2003
Gen EPA ID:	CAD008337099
Shipment Date:	20030415
Creation Date:	6/23/2004 9:59:25
Receipt Date:	20030429
Manifest ID:	21998945
Trans EPA ID:	CAD980585293
Trans Name:	Not reported
Trans 2 EPA ID:	Not reported
Trans 2 Name:	Not reported
TSDF EPA ID:	CAT080033681
Trans Name:	Not reported
TSDF Alt EPA ID:	CAT080033681
TSDF Alt Name:	Not reported
Waste Code Description:	181 - Other inorganic solid waste Organics
RCRA Code:	F006
Meth Code:	D80 - Disposal, Land Fill
Quantity Tons:	1.6856
Waste Quantity:	2
Quantity Unit:	Y
Additional Code 1:	Not reported
Additional Code 2:	Not reported
Additional Code 3:	Not reported
Additional Code 4:	Not reported
Additional Code 5:	Not reported
Shipment Date:	20030403
Creation Date:	6/21/2003 18:30:56
Receipt Date:	20030407
Manifest ID:	22356815
Trans EPA ID:	CA0000970392
Trans Name:	Not reported
Trans 2 EPA ID:	Not reported
Trans 2 Name:	Not reported
TSDF EPA ID:	CAD044429835
Trans Name:	Not reported
TSDF Alt EPA ID:	CAD044429835
TSDF Alt Name:	Not reported
Waste Code Description:	352 - Other organic solids
RCRA Code:	D001
Meth Code:	D99 - Disposal, Other
Quantity Tons:	0.1
Waste Quantity:	200
Quantity Unit:	P
Additional Code 1:	Not reported
Additional Code 2:	Not reported
Additional Code 3:	Not reported
Additional Code 4:	Not reported
Additional Code 5:	Not reported
Shipment Date:	20030403
Creation Date:	8/5/2003 18:30:51
Receipt Date:	20030409
Manifest ID:	22356817
Trans EPA ID:	CA0000970392

DRILUBE CO (Continued) **1000292865**

Trans Name:	Not reported
Trans 2 EPA ID:	Not reported
Trans 2 Name:	Not reported
TSDF EPA ID:	CAT080013352
Trans Name:	Not reported
TSDF Alt EPA ID:	CAT080013352
TSDF Alt Name:	Not reported
Waste Code Description:	222 - Oil/water separation sludge
RCRA Code:	Not reported
Meth Code:	R01 - Recycler
Quantity Tons:	0.22935
Waste Quantity:	55
Quantity Unit:	G
Additional Code 1:	Not reported
Additional Code 2:	Not reported
Additional Code 3:	Not reported
Additional Code 4:	Not reported
Additional Code 5:	Not reported

Shipment Date:	20030403
Creation Date:	6/22/2004 9:47:57
Receipt Date:	20030407
Manifest ID:	22356816
Trans EPA ID:	CA0000970392
Trans Name:	Not reported
Trans 2 EPA ID:	Not reported
Trans 2 Name:	Not reported
TSDF EPA ID:	CAD097030993
Trans Name:	Not reported
TSDF Alt EPA ID:	Not reported
TSDF Alt Name:	Not reported
Waste Code Description:	711 - Liquids with cyanides > 1000 mg/l
RCRA Code:	D003
Meth Code:	H01 - Transfer Station
Quantity Tons:	0.22935
Waste Quantity:	55
Quantity Unit:	G
Additional Code 1:	Not reported
Additional Code 2:	Not reported
Additional Code 3:	Not reported
Additional Code 4:	Not reported
Additional Code 5:	Not reported

Shipment Date:	20030403
Creation Date:	6/21/2003 18:30:56
Receipt Date:	20030407
Manifest ID:	22356815
Trans EPA ID:	CA0000970392
Trans Name:	Not reported
Trans 2 EPA ID:	Not reported
Trans 2 Name:	Not reported
TSDF EPA ID:	CAD044429835
Trans Name:	Not reported
TSDF Alt EPA ID:	CAD044429835
TSDF Alt Name:	Not reported
Waste Code Description:	331 - Off-specification, aged, or surplus organics
RCRA Code:	D001

DRILUBE CO (Continued) **1000292865**

Meth Code:	D99 - Disposal, Other
Quantity Tons:	0.1815
Waste Quantity:	55
Quantity Unit:	G
Additional Code 1:	Not reported
Additional Code 2:	Not reported
Additional Code 3:	Not reported
Additional Code 4:	Not reported
Additional Code 5:	Not reported
Shipment Date:	20030318
Creation Date:	1/5/2007 18:30:36
Receipt Date:	20030318
Manifest ID:	21715181
Trans EPA ID:	CAD008364432
Trans Name:	Not reported
Trans 2 EPA ID:	Not reported
Trans 2 Name:	Not reported
TSDF EPA ID:	CAD008364432
Trans Name:	Not reported
TSDF Alt EPA ID:	CAD008364432
TSDF Alt Name:	Not reported
Waste Code Description:	211 - Halogenated solvents (chloroform, methyl chloride, perchloroethylene, etc.
RCRA Code:	D039
Meth Code:	R01 - Recycler
Quantity Tons:	0.68805
Waste Quantity:	165
Quantity Unit:	G
Additional Code 1:	Not reported
Additional Code 2:	Not reported
Additional Code 3:	Not reported
Additional Code 4:	Not reported
Additional Code 5:	Not reported
Shipment Date:	20030221
Creation Date:	5/19/2003 18:32:02
Receipt Date:	20030227
Manifest ID:	22350455
Trans EPA ID:	CA0000970392
Trans Name:	Not reported
Trans 2 EPA ID:	Not reported
Trans 2 Name:	Not reported
TSDF EPA ID:	CAD044429835
Trans Name:	Not reported
TSDF Alt EPA ID:	CAD044429835
TSDF Alt Name:	Not reported
Waste Code Description:	352 - Other organic solids
RCRA Code:	Not reported
Meth Code:	D99 - Disposal, Other
Quantity Tons:	0.05
Waste Quantity:	100
Quantity Unit:	P
Additional Code 1:	Not reported
Additional Code 2:	Not reported
Additional Code 3:	Not reported
Additional Code 4:	Not reported

DRILUBE CO (Continued) **1000292865**

Additional Code 5:	Not reported
Shipment Date:	20030221
Creation Date:	6/25/2003 18:30:52
Receipt Date:	20030225
Manifest ID:	22350457
Trans EPA ID:	CA0000970392
Trans Name:	Not reported
Trans 2 EPA ID:	CAD981435621
Trans 2 Name:	Not reported
TSDF EPA ID:	NVT330010000
Trans Name:	Not reported
TSDF Alt EPA ID:	Not reported
TSDF Alt Name:	Not reported
Waste Code Description:	352 - Other organic solids
RCRA Code:	F001
Meth Code:	D80 - Disposal, Land Fill
Quantity Tons:	0.6
Waste Quantity:	1200
Quantity Unit:	P
Additional Code 1:	Not reported
Additional Code 2:	Not reported
Additional Code 3:	Not reported
Additional Code 4:	Not reported
Additional Code 5:	Not reported
Shipment Date:	20030221
Creation Date:	6/25/2003 18:30:52
Receipt Date:	20030225
Manifest ID:	22350457
Trans EPA ID:	CA0000970392
Trans Name:	Not reported
Trans 2 EPA ID:	CAD981435621
Trans 2 Name:	Not reported
TSDF EPA ID:	NVT330010000
Trans Name:	Not reported
TSDF Alt EPA ID:	Not reported
TSDF Alt Name:	Not reported
Waste Code Description:	352 - Other organic solids
RCRA Code:	Not reported
Meth Code:	D80 - Disposal, Land Fill
Quantity Tons:	0.6
Waste Quantity:	1200
Quantity Unit:	P
Additional Code 1:	Not reported
Additional Code 2:	Not reported
Additional Code 3:	Not reported
Additional Code 4:	Not reported
Additional Code 5:	Not reported
Shipment Date:	20030221
Creation Date:	6/25/2003 18:30:52
Receipt Date:	20030225
Manifest ID:	22350457
Trans EPA ID:	CA0000970392
Trans Name:	Not reported
Trans 2 EPA ID:	CAD981435621

DRILUBE CO (Continued) **1000292865**

Trans 2 Name:	Not reported
TSDF EPA ID:	NVT330010000
Trans Name:	Not reported
TSDF Alt EPA ID:	Not reported
TSDF Alt Name:	Not reported
Waste Code Description:	352 - Other organic solids
RCRA Code:	Not reported
Meth Code:	D80 - Disposal, Land Fill
Quantity Tons:	0.3
Waste Quantity:	600
Quantity Unit:	P
Additional Code 1:	Not reported
Additional Code 2:	Not reported
Additional Code 3:	Not reported
Additional Code 4:	Not reported
Additional Code 5:	Not reported

Additional Info:

Year:	1994
Gen EPA ID:	CAD008337099
Shipment Date:	19941102
Creation Date:	3/28/1996 0:00:00
Receipt Date:	19941107
Manifest ID:	90773221
Trans EPA ID:	ILD099202681
Trans Name:	Not reported
Trans 2 EPA ID:	ILD099202681
Trans 2 Name:	Not reported
TSDF EPA ID:	CAT000646117
Trans Name:	Not reported
TSDF Alt EPA ID:	CAT000646117
TSDF Alt Name:	Not reported
Waste Code Description:	181 - Other inorganic solid waste Organics
RCRA Code:	F006
Meth Code:	T01 - Treatment, Tank
Quantity Tons:	15.1704
Waste Quantity:	18
Quantity Unit:	Y
Additional Code 1:	Not reported
Additional Code 2:	Not reported
Additional Code 3:	Not reported
Additional Code 4:	Not reported
Additional Code 5:	Not reported
Shipment Date:	19940915
Creation Date:	10/11/1995 0:00:00
Receipt Date:	Not reported
Manifest ID:	89965498
Trans EPA ID:	CAD008364432
Trans Name:	Not reported
Trans 2 EPA ID:	Not reported
Trans 2 Name:	Not reported
TSDF EPA ID:	CAD008364432
Trans Name:	Not reported
TSDF Alt EPA ID:	Not reported
TSDF Alt Name:	Not reported

DRILUBE CO (Continued) **1000292865**

Waste Code Description:	213 - Hydrocarbon solvents (benzene, hexane, Stoddard, etc.
RCRA Code:	D001
Meth Code:	- Not reported
Quantity Tons:	0.4587
Waste Quantity:	110
Quantity Unit:	G
Additional Code 1:	Not reported
Additional Code 2:	Not reported
Additional Code 3:	Not reported
Additional Code 4:	Not reported
Additional Code 5:	Not reported
Shipment Date:	19940915
Creation Date:	10/11/1995 0:00:00
Receipt Date:	Not reported
Manifest ID:	89965498
Trans EPA ID:	CAD008364432
Trans Name:	Not reported
Trans 2 EPA ID:	Not reported
Trans 2 Name:	Not reported
TSDF EPA ID:	CAD008364432
Trans Name:	Not reported
TSDF Alt EPA ID:	Not reported
TSDF Alt Name:	Not reported
Waste Code Description:	212 - Oxygenated solvents (acetone, butanol, ethyl acetate, etc.
RCRA Code:	F003
Meth Code:	- Not reported
Quantity Tons:	1.2705
Waste Quantity:	385
Quantity Unit:	G
Additional Code 1:	Not reported
Additional Code 2:	Not reported
Additional Code 3:	Not reported
Additional Code 4:	Not reported
Additional Code 5:	Not reported
Shipment Date:	19940915
Creation Date:	10/11/1995 0:00:00
Receipt Date:	Not reported
Manifest ID:	89965498
Trans EPA ID:	CAD008364432
Trans Name:	Not reported
Trans 2 EPA ID:	Not reported
Trans 2 Name:	Not reported
TSDF EPA ID:	CAD008364432
Trans Name:	Not reported
TSDF Alt EPA ID:	Not reported
TSDF Alt Name:	Not reported
Waste Code Description:	211 - Halogenated solvents (chloroform, methyl chloride, perchloroethylene, etc.
RCRA Code:	F001
Meth Code:	- Not reported
Quantity Tons:	0.2293
Waste Quantity:	55
Quantity Unit:	G
Additional Code 1:	Not reported
Additional Code 2:	Not reported

DRILUBE CO (Continued) **1000292865**

Additional Code 3:	Not reported
Additional Code 4:	Not reported
Additional Code 5:	Not reported
Shipment Date:	19940818
Creation Date:	3/26/1996 0:00:00
Receipt Date:	Not reported
Manifest ID:	90773220
Trans EPA ID:	CAD008364432
Trans Name:	Not reported
Trans 2 EPA ID:	Not reported
Trans 2 Name:	Not reported
TSDF EPA ID:	CAD008364432
Trans Name:	Not reported
TSDF Alt EPA ID:	CAD008364432
TSDF Alt Name:	Not reported
Waste Code Description:	211 - Halogenated solvents (chloroform, methyl chloride, perchloroethylene, etc.
RCRA Code:	F001
Meth Code:	R01 - Recycler
Quantity Tons:	0.6255
Waste Quantity:	150
Quantity Unit:	G
Additional Code 1:	Not reported
Additional Code 2:	Not reported
Additional Code 3:	Not reported
Additional Code 4:	Not reported
Additional Code 5:	Not reported
Shipment Date:	19940818
Creation Date:	3/26/1996 0:00:00
Receipt Date:	Not reported
Manifest ID:	90773220
Trans EPA ID:	CAD008364432
Trans Name:	Not reported
Trans 2 EPA ID:	Not reported
Trans 2 Name:	Not reported
TSDF EPA ID:	CAD008364432
Trans Name:	Not reported
TSDF Alt EPA ID:	CAD008364432
TSDF Alt Name:	Not reported
Waste Code Description:	212 - Oxygenated solvents (acetone, butanol, ethyl acetate, etc.
RCRA Code:	D001
Meth Code:	R01 - Recycler
Quantity Tons:	1.485
Waste Quantity:	450
Quantity Unit:	G
Additional Code 1:	Not reported
Additional Code 2:	Not reported
Additional Code 3:	Not reported
Additional Code 4:	Not reported
Additional Code 5:	Not reported
Shipment Date:	19940818
Creation Date:	3/26/1996 0:00:00
Receipt Date:	Not reported
Manifest ID:	90773220

DRILUBE CO (Continued) **1000292865**

Trans EPA ID:	CAD008364432
Trans Name:	Not reported
Trans 2 EPA ID:	Not reported
Trans 2 Name:	Not reported
TSDF EPA ID:	CAD008364432
Trans Name:	Not reported
TSDF Alt EPA ID:	CAD008364432
TSDF Alt Name:	Not reported
Waste Code Description:	213 - Hydrocarbon solvents (benzene, hexane, Stoddard, etc.
RCRA Code:	F005
Meth Code:	R01 - Recycler
Quantity Tons:	1.668
Waste Quantity:	400
Quantity Unit:	G
Additional Code 1:	Not reported
Additional Code 2:	Not reported
Additional Code 3:	Not reported
Additional Code 4:	Not reported
Additional Code 5:	Not reported

Shipment Date:	19940818
Creation Date:	3/26/1996 0:00:00
Receipt Date:	Not reported
Manifest ID:	90773220
Trans EPA ID:	CAD008364432
Trans Name:	Not reported
Trans 2 EPA ID:	Not reported
Trans 2 Name:	Not reported
TSDF EPA ID:	CAD008364432
Trans Name:	Not reported
TSDF Alt EPA ID:	CAD008364432
TSDF Alt Name:	Not reported
Waste Code Description:	- Not reported
RCRA Code:	Not reported
Meth Code:	R01 - Recycler
Quantity Tons:	0
Waste Quantity:	0
Quantity Unit:	Not reported
Additional Code 1:	Not reported
Additional Code 2:	Not reported
Additional Code 3:	Not reported
Additional Code 4:	Not reported
Additional Code 5:	Not reported

Shipment Date:	19940729
Creation Date:	10/17/1995 0:00:00
Receipt Date:	19940801
Manifest ID:	90773219
Trans EPA ID:	ILD099202681
Trans Name:	Not reported
Trans 2 EPA ID:	CAD083003699
Trans 2 Name:	Not reported
TSDF EPA ID:	CAT000646117
Trans Name:	Not reported
TSDF Alt EPA ID:	CAT000646117
TSDF Alt Name:	Not reported
Waste Code Description:	181 - Other inorganic solid waste Organics

DRILUBE CO (Continued) **1000292865**

RCRA Code:	F006
Meth Code:	T01 - Treatment, Tank
Quantity Tons:	15.1704
Waste Quantity:	18
Quantity Unit:	Y
Additional Code 1:	Not reported
Additional Code 2:	Not reported
Additional Code 3:	Not reported
Additional Code 4:	Not reported
Additional Code 5:	Not reported
Shipment Date:	19940503
Creation Date:	3/25/1996 0:00:00
Receipt Date:	19940503
Manifest ID:	90773218
Trans EPA ID:	CAD008364432
Trans Name:	Not reported
Trans 2 EPA ID:	Not reported
Trans 2 Name:	Not reported
TSDF EPA ID:	CAD008364432
Trans Name:	Not reported
TSDF Alt EPA ID:	CAD008364432
TSDF Alt Name:	Not reported
Waste Code Description:	741 - Liquids with halogenated organic compounds > 1000 mg/l
RCRA Code:	F001
Meth Code:	R01 - Recycler
Quantity Tons:	2.2935
Waste Quantity:	550
Quantity Unit:	G
Additional Code 1:	Not reported
Additional Code 2:	Not reported
Additional Code 3:	Not reported
Additional Code 4:	Not reported
Additional Code 5:	Not reported

Additional Info:

Year:	2004
Gen EPA ID:	CAD008337099
Shipment Date:	20040427
Creation Date:	4/26/2006 14:34:47
Receipt Date:	20040507
Manifest ID:	23396049
Trans EPA ID:	CA0000970392
Trans Name:	ENVIRONMENTAL RECOVERY SVCS
Trans 2 EPA ID:	Not reported
Trans 2 Name:	Not reported
TSDF EPA ID:	CAD097030993
Trans Name:	US FILTER RECOVERY SERVICES
TSDF Alt EPA ID:	Not reported
TSDF Alt Name:	Not reported
Waste Code Description:	711 - Liquids with cyanides > 1000 mg/l
RCRA Code:	D003
Meth Code:	H01 - Transfer Station
Quantity Tons:	1.14675
Waste Quantity:	275
Quantity Unit:	G

DRILUBE CO (Continued) **1000292865**

Additional Code 1:	Not reported
Additional Code 2:	Not reported
Additional Code 3:	Not reported
Additional Code 4:	Not reported
Additional Code 5:	Not reported
Shipment Date:	20040423
Creation Date:	10/15/2004 10:47:43
Receipt Date:	20040503
Manifest ID:	23396269
Trans EPA ID:	CA0000970392
Trans Name:	ENVIRONMENTAL RECOVERY SERVICES INC
Trans 2 EPA ID:	Not reported
Trans 2 Name:	Not reported
TSDF EPA ID:	CAD044429835
Trans Name:	TERIS - WEST
TSDF Alt EPA ID:	CAD044429835
TSDF Alt Name:	Not reported
Waste Code Description:	181 - Other inorganic solid waste Organics
RCRA Code:	D003
Meth Code:	D99 - Disposal, Other
Quantity Tons:	1.5
Waste Quantity:	3000
Quantity Unit:	P
Additional Code 1:	Not reported
Additional Code 2:	Not reported
Additional Code 3:	Not reported
Additional Code 4:	Not reported
Additional Code 5:	Not reported
Shipment Date:	20040423
Creation Date:	10/15/2004 10:47:43
Receipt Date:	20040503
Manifest ID:	23396270
Trans EPA ID:	CA0000970392
Trans Name:	ENVIRONMENTAL RECOVERY SERVICES INC
Trans 2 EPA ID:	Not reported
Trans 2 Name:	Not reported
TSDF EPA ID:	CAT080013352
Trans Name:	DEMENNO KERDOON
TSDF Alt EPA ID:	CAT080013352
TSDF Alt Name:	Not reported
Waste Code Description:	222 - Oil/water separation sludge
RCRA Code:	Not reported
Meth Code:	R01 - Recycler
Quantity Tons:	0.14595
Waste Quantity:	35
Quantity Unit:	G
Additional Code 1:	Not reported
Additional Code 2:	Not reported
Additional Code 3:	Not reported
Additional Code 4:	Not reported
Additional Code 5:	Not reported
Shipment Date:	20040423
Creation Date:	10/14/2004 15:19:37
Receipt Date:	20040430

DRILUBE CO (Continued) **1000292865**

Manifest ID:	23396104
Trans EPA ID:	CA0000970392
Trans Name:	ENVIRONMENTAL RECOVERY SERVICES INC
Trans 2 EPA ID:	CAR000069763
Trans 2 Name:	DELGADO TRUCKING
TSDF EPA ID:	NVT330010000
Trans Name:	US ECOLOGY
TSDF Alt EPA ID:	Not reported
TSDF Alt Name:	Not reported
Waste Code Description:	181 - Other inorganic solid waste Organics
RCRA Code:	F006
Meth Code:	D99 - Disposal, Other
Quantity Tons:	0.6
Waste Quantity:	1200
Quantity Unit:	P
Additional Code 1:	Not reported
Additional Code 2:	Not reported
Additional Code 3:	Not reported
Additional Code 4:	Not reported
Additional Code 5:	Not reported

Shipment Date:	20040423
Creation Date:	10/14/2004 7:49:48
Receipt Date:	20040427
Manifest ID:	23396271
Trans EPA ID:	CA0000970392
Trans Name:	ENVIRONMENTAL RECOVERY SERVICES INC
Trans 2 EPA ID:	CAR000148197
Trans 2 Name:	IMERY TRANSPORTATION
TSDF EPA ID:	NVT330010000
Trans Name:	US ECOLOGY
TSDF Alt EPA ID:	Not reported
TSDF Alt Name:	Not reported
Waste Code Description:	181 - Other inorganic solid waste Organics
RCRA Code:	D006
Meth Code:	D80 - Disposal, Land Fill
Quantity Tons:	25.284
Waste Quantity:	30
Quantity Unit:	Y
Additional Code 1:	Not reported
Additional Code 2:	Not reported
Additional Code 3:	Not reported
Additional Code 4:	Not reported
Additional Code 5:	Not reported

Shipment Date:	20040423
Creation Date:	10/15/2004 10:47:43
Receipt Date:	20040503
Manifest ID:	23396269
Trans EPA ID:	CA0000970392
Trans Name:	ENVIRONMENTAL RECOVERY SERVICES INC
Trans 2 EPA ID:	Not reported
Trans 2 Name:	Not reported
TSDF EPA ID:	CAD044429835
Trans Name:	TERIS - WEST
TSDF Alt EPA ID:	CAD044429835
TSDF Alt Name:	Not reported

DRILUBE CO (Continued) **1000292865**

Waste Code Description:	181 - Other inorganic solid waste Organics
RCRA Code:	D003
Meth Code:	D99 - Disposal, Other
Quantity Tons:	2.5
Waste Quantity:	5000
Quantity Unit:	P
Additional Code 1:	Not reported
Additional Code 2:	Not reported
Additional Code 3:	Not reported
Additional Code 4:	Not reported
Additional Code 5:	Not reported
Shipment Date:	20040423
Creation Date:	10/15/2004 10:47:43
Receipt Date:	20040503
Manifest ID:	23396270
Trans EPA ID:	CA0000970392
Trans Name:	ENVIRONMENTAL RECOVERY SERVICES INC
Trans 2 EPA ID:	Not reported
Trans 2 Name:	Not reported
TSDF EPA ID:	CAT080013352
Trans Name:	DEMENNO KERDOON
TSDF Alt EPA ID:	CAT080013352
TSDF Alt Name:	Not reported
Waste Code Description:	135 - Unspecified aqueous solution
RCRA Code:	Not reported
Meth Code:	R01 - Recycler
Quantity Tons:	0.924
Waste Quantity:	220
Quantity Unit:	G
Additional Code 1:	Not reported
Additional Code 2:	Not reported
Additional Code 3:	Not reported
Additional Code 4:	Not reported
Additional Code 5:	Not reported
Shipment Date:	20040423
Creation Date:	10/15/2004 10:47:43
Receipt Date:	20040503
Manifest ID:	23396270
Trans EPA ID:	CA0000970392
Trans Name:	ENVIRONMENTAL RECOVERY SERVICES INC
Trans 2 EPA ID:	Not reported
Trans 2 Name:	Not reported
TSDF EPA ID:	CAT080013352
Trans Name:	DEMENNO KERDOON
TSDF Alt EPA ID:	CAT080013352
TSDF Alt Name:	Not reported
Waste Code Description:	222 - Oil/water separation sludge
RCRA Code:	Not reported
Meth Code:	R01 - Recycler
Quantity Tons:	0.22935
Waste Quantity:	55
Quantity Unit:	G
Additional Code 1:	Not reported
Additional Code 2:	Not reported
Additional Code 3:	Not reported

DRILUBE CO (Continued) **1000292865**

Additional Code 4:	Not reported
Additional Code 5:	Not reported
Shipment Date:	20040422
Creation Date:	10/14/2004 15:19:37
Receipt Date:	20040422
Manifest ID:	23396259
Trans EPA ID:	CAT080032253
Trans Name:	OC VACUUM
Trans 2 EPA ID:	Not reported
Trans 2 Name:	Not reported
TSDF EPA ID:	CAD097030993
Trans Name:	US FILTER RECOVERY SERVICES
TSDF Alt EPA ID:	Not reported
TSDF Alt Name:	Not reported
Waste Code Description:	135 - Unspecified aqueous solution
RCRA Code:	D006
Meth Code:	R01 - Recycler
Quantity Tons:	12.6
Waste Quantity:	3000
Quantity Unit:	G
Additional Code 1:	Not reported
Additional Code 2:	Not reported
Additional Code 3:	Not reported
Additional Code 4:	Not reported
Additional Code 5:	Not reported
Shipment Date:	20040419
Creation Date:	10/14/2004 15:19:37
Receipt Date:	20040419
Manifest ID:	23396043
Trans EPA ID:	CA0000970392
Trans Name:	ENVIRONMENTAL RECOVERY SERVICES INC
Trans 2 EPA ID:	Not reported
Trans 2 Name:	Not reported
TSDF EPA ID:	CAD097030993
Trans Name:	US FILTER RECOVERY SERVICES
TSDF Alt EPA ID:	Not reported
TSDF Alt Name:	Not reported
Waste Code Description:	711 - Liquids with cyanides > 1000 mg/l
RCRA Code:	D003
Meth Code:	R01 - Recycler
Quantity Tons:	16.68
Waste Quantity:	4000
Quantity Unit:	G
Additional Code 1:	Not reported
Additional Code 2:	Not reported
Additional Code 3:	Not reported
Additional Code 4:	Not reported
Additional Code 5:	Not reported

Additional Info:

Year:	1995
Gen EPA ID:	CAD008337099
Shipment Date:	19950728
Creation Date:	4/2/1996 0:00:00

DRILUBE CO (Continued) **1000292865**

Receipt Date:	19950801
Manifest ID:	90773229
Trans EPA ID:	CAD076548635
Trans Name:	Not reported
Trans 2 EPA ID:	Not reported
Trans 2 Name:	Not reported
TSDF EPA ID:	CAT080022148
Trans Name:	Not reported
TSDF Alt EPA ID:	CAT080022148
TSDF Alt Name:	Not reported
Waste Code Description:	133 - Aqueous solution with 10% or more total organic residues
RCRA Code:	D001
Meth Code:	- Not reported
Quantity Tons:	0.4587
Waste Quantity:	110
Quantity Unit:	G
Additional Code 1:	Not reported
Additional Code 2:	Not reported
Additional Code 3:	Not reported
Additional Code 4:	Not reported
Additional Code 5:	Not reported

Shipment Date:	19950508
Creation Date:	10/23/1995 0:00:00
Receipt Date:	Not reported
Manifest ID:	95370417
Trans EPA ID:	CAD983673930
Trans Name:	Not reported
Trans 2 EPA ID:	Not reported
Trans 2 Name:	Not reported
TSDF EPA ID:	CAD097030393
Trans Name:	Not reported
TSDF Alt EPA ID:	Not reported
TSDF Alt Name:	Not reported
Waste Code Description:	751 - Solids or sludge with halogenated organic comp. > 1000 mg/kg
RCRA Code:	F001
Meth Code:	- Not reported
Quantity Tons:	0.834
Waste Quantity:	200
Quantity Unit:	G
Additional Code 1:	Not reported
Additional Code 2:	Not reported
Additional Code 3:	Not reported
Additional Code 4:	Not reported
Additional Code 5:	Not reported

Shipment Date:	19950504
Creation Date:	4/2/1996 0:00:00
Receipt Date:	19950505
Manifest ID:	90773227
Trans EPA ID:	CAD009230244
Trans Name:	Not reported
Trans 2 EPA ID:	Not reported
Trans 2 Name:	Not reported
TSDF EPA ID:	CAD097030393
Trans Name:	Not reported
TSDF Alt EPA ID:	CAD097030393

DRILUBE CO (Continued) **1000292865**

TSDF Alt Name:	Not reported
Waste Code Description:	711 - Liquids with cyanides > 1000 mg/l
RCRA Code:	D002
Meth Code:	R01 - Recycler
Quantity Tons:	0.688
Waste Quantity:	165
Quantity Unit:	G
Additional Code 1:	Not reported
Additional Code 2:	Not reported
Additional Code 3:	Not reported
Additional Code 4:	Not reported
Additional Code 5:	Not reported
Shipment Date:	19950503
Creation Date:	4/2/1996 0:00:00
Receipt Date:	19950504
Manifest ID:	90773228
Trans EPA ID:	CAD009230244
Trans Name:	Not reported
Trans 2 EPA ID:	Not reported
Trans 2 Name:	Not reported
TSDF EPA ID:	CAD008302903
Trans Name:	Not reported
TSDF Alt EPA ID:	CAD008302903
TSDF Alt Name:	Not reported
Waste Code Description:	212 - Oxygenated solvents (acetone, butanol, ethyl acetate, etc.
RCRA Code:	D001
Meth Code:	R01 - Recycler
Quantity Tons:	0.363
Waste Quantity:	110
Quantity Unit:	G
Additional Code 1:	Not reported
Additional Code 2:	Not reported
Additional Code 3:	Not reported
Additional Code 4:	Not reported
Additional Code 5:	Not reported
Shipment Date:	19950503
Creation Date:	4/2/1996 0:00:00
Receipt Date:	19950504
Manifest ID:	90773228
Trans EPA ID:	CAD009230244
Trans Name:	Not reported
Trans 2 EPA ID:	Not reported
Trans 2 Name:	Not reported
TSDF EPA ID:	CAD008302903
Trans Name:	Not reported
TSDF Alt EPA ID:	CAD008302903
TSDF Alt Name:	Not reported
Waste Code Description:	223 - Unspecified oil-containing waste
RCRA Code:	Not reported
Meth Code:	R01 - Recycler
Quantity Tons:	1.8348
Waste Quantity:	440
Quantity Unit:	G
Additional Code 1:	Not reported
Additional Code 2:	Not reported

DRILUBE CO (Continued) **1000292865**

Additional Code 3:	Not reported
Additional Code 4:	Not reported
Additional Code 5:	Not reported
Shipment Date:	19950502
Creation Date:	4/2/1996 0:00:00
Receipt Date:	19950502
Manifest ID:	95302712
Trans EPA ID:	CAD008364432
Trans Name:	Not reported
Trans 2 EPA ID:	Not reported
Trans 2 Name:	Not reported
TSDF EPA ID:	CAD008364432
Trans Name:	Not reported
TSDF Alt EPA ID:	Not reported
TSDF Alt Name:	Not reported
Waste Code Description:	211 - Halogenated solvents (chloroform, methyl chloride, perchloroethylene, etc.
RCRA Code:	F001
Meth Code:	R01 - Recycler
Quantity Tons:	1.351
Waste Quantity:	324
Quantity Unit:	G
Additional Code 1:	Not reported
Additional Code 2:	Not reported
Additional Code 3:	Not reported
Additional Code 4:	Not reported
Additional Code 5:	Not reported
Shipment Date:	19950421
Creation Date:	3/29/1996 0:00:00
Receipt Date:	19950421
Manifest ID:	90773222
Trans EPA ID:	MOD095038998
Trans Name:	Not reported
Trans 2 EPA ID:	Not reported
Trans 2 Name:	Not reported
TSDF EPA ID:	CAT000646117
Trans Name:	Not reported
TSDF Alt EPA ID:	CAT000646117
TSDF Alt Name:	Not reported
Waste Code Description:	181 - Other inorganic solid waste Organics
RCRA Code:	F006
Meth Code:	T01 - Treatment, Tank
Quantity Tons:	4.214
Waste Quantity:	5
Quantity Unit:	Y
Additional Code 1:	Not reported
Additional Code 2:	Not reported
Additional Code 3:	Not reported
Additional Code 4:	Not reported
Additional Code 5:	Not reported

Additional Info:

Year:	2000
Gen EPA ID:	CAD008337099

DRILUBE CO (Continued) **1000292865**

Shipment Date:	20001201
Creation Date:	3/22/2001 0:00:00
Receipt Date:	20001219
Manifest ID:	20881357
Trans EPA ID:	CA0000970392
Trans Name:	Not reported
Trans 2 EPA ID:	Not reported
Trans 2 Name:	Not reported
TSDF EPA ID:	CAT080013352
Trans Name:	Not reported
TSDF Alt EPA ID:	CAT080013352
TSDF Alt Name:	Not reported
Waste Code Description:	343 - Unspecified organic liquid mixture
RCRA Code:	Not reported
Meth Code:	R01 - Recycler
Quantity Tons:	0.918
Waste Quantity:	270
Quantity Unit:	G
Additional Code 1:	Not reported
Additional Code 2:	Not reported
Additional Code 3:	Not reported
Additional Code 4:	Not reported
Additional Code 5:	Not reported

Shipment Date:	20001201
Creation Date:	3/6/2001 0:00:00
Receipt Date:	20001207
Manifest ID:	20881356
Trans EPA ID:	CA0000970392
Trans Name:	Not reported
Trans 2 EPA ID:	Not reported
Trans 2 Name:	Not reported
TSDF EPA ID:	NVT330010000
Trans Name:	Not reported
TSDF Alt EPA ID:	NVT330010000
TSDF Alt Name:	Not reported
Waste Code Description:	352 - Other organic solids
RCRA Code:	D005
Meth Code:	D80 - Disposal, Land Fill
Quantity Tons:	0.075
Waste Quantity:	150
Quantity Unit:	P
Additional Code 1:	Not reported
Additional Code 2:	Not reported
Additional Code 3:	Not reported
Additional Code 4:	Not reported
Additional Code 5:	Not reported

Shipment Date:	20001009
Creation Date:	1/9/2001 0:00:00
Receipt Date:	20001019
Manifest ID:	20503675
Trans EPA ID:	CA0000970392
Trans Name:	Not reported
Trans 2 EPA ID:	Not reported
Trans 2 Name:	Not reported
TSDF EPA ID:	CAT080013352

DRILUBE CO (Continued) **1000292865**

Trans Name:	Not reported
TSDF Alt EPA ID:	CAT080013352
TSDF Alt Name:	Not reported
Waste Code Description:	343 - Unspecified organic liquid mixture
RCRA Code:	Not reported
Meth Code:	R01 - Recycler
Quantity Tons:	0.935
Waste Quantity:	275
Quantity Unit:	G
Additional Code 1:	Not reported
Additional Code 2:	Not reported
Additional Code 3:	Not reported
Additional Code 4:	Not reported
Additional Code 5:	Not reported
Shipment Date:	20000928
Creation Date:	12/8/2000 0:00:00
Receipt Date:	20000928
Manifest ID:	20499879
Trans EPA ID:	Not reported
Trans Name:	Not reported
Trans 2 EPA ID:	Not reported
Trans 2 Name:	Not reported
TSDF EPA ID:	CAD008364432
Trans Name:	Not reported
TSDF Alt EPA ID:	CAD008364432
TSDF Alt Name:	Not reported
Waste Code Description:	211 - Halogenated solvents (chloroform, methyl chloride, perchloroethylene, etc.
RCRA Code:	D039
Meth Code:	R01 - Recycler
Quantity Tons:	0.9174
Waste Quantity:	220
Quantity Unit:	G
Additional Code 1:	Not reported
Additional Code 2:	Not reported
Additional Code 3:	Not reported
Additional Code 4:	Not reported
Additional Code 5:	Not reported
Shipment Date:	20000612
Creation Date:	8/14/2000 0:00:00
Receipt Date:	20000614
Manifest ID:	20142885
Trans EPA ID:	CA0000970392
Trans Name:	Not reported
Trans 2 EPA ID:	Not reported
Trans 2 Name:	Not reported
TSDF EPA ID:	CAT080033681
Trans Name:	Not reported
TSDF Alt EPA ID:	Not reported
TSDF Alt Name:	Not reported
Waste Code Description:	341 - Organic liquids (nonsolvents) with halogens
RCRA Code:	F002
Meth Code:	R01 - Recycler
Quantity Tons:	1.1467
Waste Quantity:	275

DRILUBE CO (Continued) **1000292865**

Quantity Unit:	G
Additional Code 1:	Not reported
Additional Code 2:	Not reported
Additional Code 3:	Not reported
Additional Code 4:	Not reported
Additional Code 5:	Not reported
Shipment Date:	20000508
Creation Date:	6/21/2000 0:00:00
Receipt Date:	Not reported
Manifest ID:	20223512
Trans EPA ID:	CA0000970392
Trans Name:	Not reported
Trans 2 EPA ID:	Not reported
Trans 2 Name:	Not reported
TSDF EPA ID:	CAT080013352
Trans Name:	Not reported
TSDF Alt EPA ID:	Not reported
TSDF Alt Name:	Not reported
Waste Code Description:	343 - Unspecified organic liquid mixture
RCRA Code:	Not reported
Meth Code:	- Not reported
Quantity Tons:	0.935
Waste Quantity:	275
Quantity Unit:	G
Additional Code 1:	Not reported
Additional Code 2:	Not reported
Additional Code 3:	Not reported
Additional Code 4:	Not reported
Additional Code 5:	Not reported
Shipment Date:	20000330
Creation Date:	9/25/2000 0:00:00
Receipt Date:	20000421
Manifest ID:	99543142
Trans EPA ID:	CAD076548635
Trans Name:	Not reported
Trans 2 EPA ID:	OHD009865825
Trans 2 Name:	Not reported
TSDF EPA ID:	OHD000816629
Trans Name:	Not reported
TSDF Alt EPA ID:	OHD000816620
TSDF Alt Name:	Not reported
Waste Code Description:	134 - Aqueous solution with <10% total organic residues
RCRA Code:	D002
Meth Code:	- Not reported
Quantity Tons:	1.617
Waste Quantity:	385
Quantity Unit:	G
Additional Code 1:	Not reported
Additional Code 2:	Not reported
Additional Code 3:	Not reported
Additional Code 4:	Not reported
Additional Code 5:	Not reported
Shipment Date:	20000330
Creation Date:	6/21/2000 0:00:00

DRILUBE CO (Continued) **1000292865**

Receipt Date:	20000401
Manifest ID:	99543141
Trans EPA ID:	CAD076548635
Trans Name:	Not reported
Trans 2 EPA ID:	Not reported
Trans 2 Name:	Not reported
TSDF EPA ID:	CAT080022148
Trans Name:	Not reported
TSDF Alt EPA ID:	CAT080022148
TSDF Alt Name:	Not reported
Waste Code Description:	211 - Halogenated solvents (chloroform, methyl chloride, perchloroethylene, etc.
RCRA Code:	F001
Meth Code:	H01 - Transfer Station
Quantity Tons:	0.2293
Waste Quantity:	55
Quantity Unit:	G
Additional Code 1:	Not reported
Additional Code 2:	Not reported
Additional Code 3:	Not reported
Additional Code 4:	Not reported
Additional Code 5:	Not reported

Shipment Date:	20000330
Creation Date:	6/21/2000 0:00:00
Receipt Date:	20000403
Manifest ID:	99543137
Trans EPA ID:	CAD076548635
Trans Name:	Not reported
Trans 2 EPA ID:	Not reported
Trans 2 Name:	Not reported
TSDF EPA ID:	NED981723513
Trans Name:	Not reported
TSDF Alt EPA ID:	NED981723513
TSDF Alt Name:	Not reported
Waste Code Description:	212 - Oxygenated solvents (acetone, butanol, ethyl acetate, etc.
RCRA Code:	D001
Meth Code:	R01 - Recycler
Quantity Tons:	0.1815
Waste Quantity:	55
Quantity Unit:	G
Additional Code 1:	Not reported
Additional Code 2:	Not reported
Additional Code 3:	Not reported
Additional Code 4:	Not reported
Additional Code 5:	Not reported

Shipment Date:	20000330
Creation Date:	6/21/2000 0:00:00
Receipt Date:	20000403
Manifest ID:	99543137
Trans EPA ID:	CAD076548635
Trans Name:	Not reported
Trans 2 EPA ID:	Not reported
Trans 2 Name:	Not reported
TSDF EPA ID:	NED981723513
Trans Name:	Not reported

DRILUBE CO (Continued) **1000292865**

TSDF Alt EPA ID:	NED981723513
TSDF Alt Name:	Not reported
Waste Code Description:	212 - Oxygenated solvents (acetone, butanol, ethyl acetate, etc.
RCRA Code:	D001
Meth Code:	R01 - Recycler
Quantity Tons:	0.363
Waste Quantity:	110
Quantity Unit:	G
Additional Code 1:	Not reported
Additional Code 2:	Not reported
Additional Code 3:	Not reported
Additional Code 4:	Not reported
Additional Code 5:	Not reported

Additional Info:

Year:	1997
Gen EPA ID:	CAD008337099
Shipment Date:	19971009
Creation Date:	3/18/1998 0:00:00
Receipt Date:	19971009
Manifest ID:	90773242
Trans EPA ID:	CAD008364432
Trans Name:	Not reported
Trans 2 EPA ID:	Not reported
Trans 2 Name:	Not reported
TSDF EPA ID:	CAD008364432
Trans Name:	Not reported
TSDF Alt EPA ID:	Not reported
TSDF Alt Name:	Not reported
Waste Code Description:	211 - Halogenated solvents (chloroform, methyl chloride, perchloroethylene, etc.
RCRA Code:	F001
Meth Code:	R01 - Recycler
Quantity Tons:	1.3552
Waste Quantity:	325
Quantity Unit:	G
Additional Code 1:	Not reported
Additional Code 2:	Not reported
Additional Code 3:	Not reported
Additional Code 4:	Not reported
Additional Code 5:	Not reported
Shipment Date:	19971008
Creation Date:	3/18/1998 0:00:00
Receipt Date:	19971009
Manifest ID:	90773241
Trans EPA ID:	CAD083003698
Trans Name:	Not reported
Trans 2 EPA ID:	Not reported
Trans 2 Name:	Not reported
TSDF EPA ID:	CAT000646117
Trans Name:	Not reported
TSDF Alt EPA ID:	Not reported
TSDF Alt Name:	Not reported
Waste Code Description:	181 - Other inorganic solid waste Organics
RCRA Code:	F006

DRILUBE CO (Continued) **1000292865**

Meth Code:	T01 - Treatment, Tank
Quantity Tons:	16.856
Waste Quantity:	20
Quantity Unit:	Y
Additional Code 1:	Not reported
Additional Code 2:	Not reported
Additional Code 3:	Not reported
Additional Code 4:	Not reported
Additional Code 5:	Not reported
Shipment Date:	19970924
Creation Date:	3/18/1998 0:00:00
Receipt Date:	19971002
Manifest ID:	90773240
Trans EPA ID:	CAD089446710
Trans Name:	Not reported
Trans 2 EPA ID:	Not reported
Trans 2 Name:	Not reported
TSDF EPA ID:	CAD089446710
Trans Name:	Not reported
TSDF Alt EPA ID:	Not reported
TSDF Alt Name:	Not reported
Waste Code Description:	214 - Unspecified solvent mixture
RCRA Code:	Not reported
Meth Code:	H01 - Transfer Station
Quantity Tons:	0.99
Waste Quantity:	275
Quantity Unit:	G
Additional Code 1:	Not reported
Additional Code 2:	Not reported
Additional Code 3:	Not reported
Additional Code 4:	Not reported
Additional Code 5:	Not reported
Shipment Date:	19970924
Creation Date:	3/18/1998 0:00:00
Receipt Date:	19971002
Manifest ID:	90773240
Trans EPA ID:	CAD089446710
Trans Name:	Not reported
Trans 2 EPA ID:	Not reported
Trans 2 Name:	Not reported
TSDF EPA ID:	CAD089446710
Trans Name:	Not reported
TSDF Alt EPA ID:	Not reported
TSDF Alt Name:	Not reported
Waste Code Description:	161 - Fluid-cracking catalyst (FCC) waste
RCRA Code:	F001
Meth Code:	H01 - Transfer Station
Quantity Tons:	0.2293
Waste Quantity:	55
Quantity Unit:	G
Additional Code 1:	Not reported
Additional Code 2:	Not reported
Additional Code 3:	Not reported
Additional Code 4:	Not reported
Additional Code 5:	Not reported

DRILUBE CO (Continued) **1000292865**

Shipment Date:	19970924
Creation Date:	3/18/1998 0:00:00
Receipt Date:	19971002
Manifest ID:	90773240
Trans EPA ID:	CAD089446710
Trans Name:	Not reported
Trans 2 EPA ID:	Not reported
Trans 2 Name:	Not reported
TSDF EPA ID:	CAD089446710
Trans Name:	Not reported
TSDF Alt EPA ID:	Not reported
TSDF Alt Name:	Not reported
Waste Code Description:	212 - Oxygenated solvents (acetone, butanol, ethyl acetate, etc.
RCRA Code:	D001
Meth Code:	H01 - Transfer Station
Quantity Tons:	0.5445
Waste Quantity:	165
Quantity Unit:	G
Additional Code 1:	Not reported
Additional Code 2:	Not reported
Additional Code 3:	Not reported
Additional Code 4:	Not reported
Additional Code 5:	Not reported

Shipment Date:	19970611
Creation Date:	9/12/1997 0:00:00
Receipt Date:	19970612
Manifest ID:	90773239
Trans EPA ID:	CAD981164445
Trans Name:	Not reported
Trans 2 EPA ID:	Not reported
Trans 2 Name:	Not reported
TSDF EPA ID:	Not reported
Trans Name:	Not reported
TSDF Alt EPA ID:	Not reported
TSDF Alt Name:	Not reported
Waste Code Description:	181 - Other inorganic solid waste Organics
RCRA Code:	F006
Meth Code:	T01 - Treatment, Tank
Quantity Tons:	16.856
Waste Quantity:	20
Quantity Unit:	Y
Additional Code 1:	Not reported
Additional Code 2:	Not reported
Additional Code 3:	Not reported
Additional Code 4:	Not reported
Additional Code 5:	Not reported

Shipment Date:	19970411
Creation Date:	7/17/1997 0:00:00
Receipt Date:	19970416
Manifest ID:	90773238
Trans EPA ID:	CAD076548635
Trans Name:	Not reported
Trans 2 EPA ID:	Not reported
Trans 2 Name:	Not reported
TSDF EPA ID:	CAD097030393

DRILUBE CO (Continued) **1000292865**

Trans Name:	Not reported
TSDF Alt EPA ID:	CAD097030393
TSDF Alt Name:	Not reported
Waste Code Description:	711 - Liquids with cyanides > 1000 mg/l
RCRA Code:	D002
Meth Code:	R01 - Recycler
Quantity Tons:	1.1467
Waste Quantity:	275
Quantity Unit:	G
Additional Code 1:	Not reported
Additional Code 2:	Not reported
Additional Code 3:	Not reported
Additional Code 4:	Not reported
Additional Code 5:	Not reported
Shipment Date:	19970218
Creation Date:	5/30/1997 0:00:00
Receipt Date:	19970218
Manifest ID:	90773237
Trans EPA ID:	CAD008364432
Trans Name:	Not reported
Trans 2 EPA ID:	Not reported
Trans 2 Name:	Not reported
TSDF EPA ID:	CAD008364432
Trans Name:	Not reported
TSDF Alt EPA ID:	Not reported
TSDF Alt Name:	Not reported
Waste Code Description:	211 - Halogenated solvents (chloroform, methyl chloride, perchloroethylene, etc.
RCRA Code:	F001
Meth Code:	R01 - Recycler
Quantity Tons:	1.3427
Waste Quantity:	322
Quantity Unit:	G
Additional Code 1:	Not reported
Additional Code 2:	Not reported
Additional Code 3:	Not reported
Additional Code 4:	Not reported
Additional Code 5:	Not reported

Additional Info:

Year:	2002
Gen EPA ID:	CAD008337099
Shipment Date:	20021116
Creation Date:	3/16/2007 18:30:20
Receipt Date:	20021118
Manifest ID:	22159006
Trans EPA ID:	CAD072953771
Trans Name:	Not reported
Trans 2 EPA ID:	Not reported
Trans 2 Name:	Not reported
TSDF EPA ID:	CAT080033681
Trans Name:	Not reported
TSDF Alt EPA ID:	CAT080033681
TSDF Alt Name:	Not reported
Waste Code Description:	- Not reported

DRILUBE CO (Continued) **1000292865**

RCRA Code:	Not reported
Meth Code:	R01 - Recycler
Quantity Tons:	Not reported
Waste Quantity:	Not reported
Quantity Unit:	Not reported
Additional Code 1:	Not reported
Additional Code 2:	Not reported
Additional Code 3:	Not reported
Additional Code 4:	Not reported
Additional Code 5:	Not reported
Shipment Date:	20021116
Creation Date:	3/16/2007 18:30:20
Receipt Date:	20021118
Manifest ID:	22159004
Trans EPA ID:	CAD072953771
Trans Name:	Not reported
Trans 2 EPA ID:	Not reported
Trans 2 Name:	Not reported
TSDF EPA ID:	CAT080033681
Trans Name:	Not reported
TSDF Alt EPA ID:	CAT080033681
TSDF Alt Name:	Not reported
Waste Code Description:	792 - Not reported
RCRA Code:	D002
Meth Code:	R01 - Recycler
Quantity Tons:	10.425
Waste Quantity:	2500
Quantity Unit:	G
Additional Code 1:	Not reported
Additional Code 2:	Not reported
Additional Code 3:	Not reported
Additional Code 4:	Not reported
Additional Code 5:	Not reported
Shipment Date:	20021116
Creation Date:	3/16/2007 18:30:20
Receipt Date:	20021118
Manifest ID:	22159006
Trans EPA ID:	CAD072953771
Trans Name:	Not reported
Trans 2 EPA ID:	Not reported
Trans 2 Name:	Not reported
TSDF EPA ID:	CAT080033681
Trans Name:	Not reported
TSDF Alt EPA ID:	CAT080033681
TSDF Alt Name:	Not reported
Waste Code Description:	122 - Alkaline solution without metals (pH > 12.5
RCRA Code:	D002
Meth Code:	- Not reported
Quantity Tons:	10.425
Waste Quantity:	2500
Quantity Unit:	G
Additional Code 1:	Not reported
Additional Code 2:	Not reported
Additional Code 3:	Not reported
Additional Code 4:	Not reported

DRILUBE CO (Continued) **1000292865**

Additional Code 5:	Not reported
Shipment Date:	20021116
Creation Date:	3/16/2007 18:30:20
Receipt Date:	20021119
Manifest ID:	22159007
Trans EPA ID:	CAD072953771
Trans Name:	Not reported
Trans 2 EPA ID:	Not reported
Trans 2 Name:	Not reported
TSDF EPA ID:	CAT080033681
Trans Name:	Not reported
TSDF Alt EPA ID:	CAT080033681
TSDF Alt Name:	Not reported
Waste Code Description:	352 - Other organic solids
RCRA Code:	Not reported
Meth Code:	D80 - Disposal, Land Fill
Quantity Tons:	0.1
Waste Quantity:	200
Quantity Unit:	P
Additional Code 1:	Not reported
Additional Code 2:	Not reported
Additional Code 3:	Not reported
Additional Code 4:	Not reported
Additional Code 5:	Not reported
Shipment Date:	20021030
Creation Date:	2/10/2003 18:31:16
Receipt Date:	20021101
Manifest ID:	21994405
Trans EPA ID:	CAD980585293
Trans Name:	Not reported
Trans 2 EPA ID:	Not reported
Trans 2 Name:	Not reported
TSDF EPA ID:	CAD097030993
Trans Name:	Not reported
TSDF Alt EPA ID:	Not reported
TSDF Alt Name:	Not reported
Waste Code Description:	711 - Liquids with cyanides > 1000 mg/l
RCRA Code:	D003
Meth Code:	H01 - Transfer Station
Quantity Tons:	0.2085
Waste Quantity:	50
Quantity Unit:	G
Additional Code 1:	Not reported
Additional Code 2:	Not reported
Additional Code 3:	Not reported
Additional Code 4:	Not reported
Additional Code 5:	Not reported
Shipment Date:	20021030
Creation Date:	6/22/2003 18:31:12
Receipt Date:	20021104
Manifest ID:	21994404
Trans EPA ID:	CAD980585293
Trans Name:	Not reported
Trans 2 EPA ID:	Not reported

DRILUBE CO (Continued) **1000292865**

Trans 2 Name:	Not reported
TSDF EPA ID:	AZD980892731
Trans Name:	Not reported
TSDF Alt EPA ID:	Not reported
TSDF Alt Name:	Not reported
Waste Code Description:	181 - Other inorganic solid waste Organics
RCRA Code:	F006
Meth Code:	D80 - Disposal, Land Fill
Quantity Tons:	1.6856
Waste Quantity:	2
Quantity Unit:	Y
Additional Code 1:	Not reported
Additional Code 2:	Not reported
Additional Code 3:	Not reported
Additional Code 4:	Not reported
Additional Code 5:	Not reported

Shipment Date:	20021001
Creation Date:	1/28/2003 18:32:43
Receipt Date:	20021001
Manifest ID:	21723339
Trans EPA ID:	CAD008364432
Trans Name:	Not reported
Trans 2 EPA ID:	Not reported
Trans 2 Name:	Not reported
TSDF EPA ID:	CAD008364432
Trans Name:	Not reported
TSDF Alt EPA ID:	Not reported
TSDF Alt Name:	Not reported
Waste Code Description:	211 - Halogenated solvents (chloroform, methyl chloride, perchloroethylene, etc.
RCRA Code:	D039
Meth Code:	R01 - Recycler
Quantity Tons:	1.35108
Waste Quantity:	324
Quantity Unit:	G
Additional Code 1:	Not reported
Additional Code 2:	Not reported
Additional Code 3:	Not reported
Additional Code 4:	Not reported
Additional Code 5:	Not reported

Shipment Date:	20021001
Creation Date:	2/10/2003 18:31:16
Receipt Date:	20021007
Manifest ID:	22129447
Trans EPA ID:	CA0000970392
Trans Name:	Not reported
Trans 2 EPA ID:	Not reported
Trans 2 Name:	Not reported
TSDF EPA ID:	CAT080013352
Trans Name:	Not reported
TSDF Alt EPA ID:	Not reported
TSDF Alt Name:	Not reported
Waste Code Description:	222 - Oil/water separation sludge
RCRA Code:	Not reported
Meth Code:	R01 - Recycler

DRILUBE CO (Continued) **1000292865**

Quantity Tons:	1.14675
Waste Quantity:	275
Quantity Unit:	G
Additional Code 1:	Not reported
Additional Code 2:	Not reported
Additional Code 3:	Not reported
Additional Code 4:	Not reported
Additional Code 5:	Not reported
Shipment Date:	20020911
Creation Date:	6/22/2003 18:31:12
Receipt Date:	20020916
Manifest ID:	21392679
Trans EPA ID:	CAD980585293
Trans Name:	Not reported
Trans 2 EPA ID:	Not reported
Trans 2 Name:	Not reported
TSDF EPA ID:	AZD980892731
Trans Name:	Not reported
TSDF Alt EPA ID:	Not reported
TSDF Alt Name:	Not reported
Waste Code Description:	181 - Other inorganic solid waste Organics
RCRA Code:	F006
Meth Code:	D80 - Disposal, Land Fill
Quantity Tons:	1.6856
Waste Quantity:	2
Quantity Unit:	Y
Additional Code 1:	Not reported
Additional Code 2:	Not reported
Additional Code 3:	Not reported
Additional Code 4:	Not reported
Additional Code 5:	Not reported
Shipment Date:	20020823
Creation Date:	4/2/2003 18:31:15
Receipt Date:	20020828
Manifest ID:	21390209
Trans EPA ID:	CAD980585293
Trans Name:	Not reported
Trans 2 EPA ID:	Not reported
Trans 2 Name:	Not reported
TSDF EPA ID:	AZD980892731
Trans Name:	Not reported
TSDF Alt EPA ID:	Not reported
TSDF Alt Name:	Not reported
Waste Code Description:	352 - Other organic solids
RCRA Code:	D005
Meth Code:	D80 - Disposal, Land Fill
Quantity Tons:	0.2
Waste Quantity:	400
Quantity Unit:	P
Additional Code 1:	Not reported
Additional Code 2:	Not reported
Additional Code 3:	Not reported
Additional Code 4:	Not reported
Additional Code 5:	Not reported

DRILUBE CO (Continued) **1000292865**

Additional Info:

Year:	1999
Gen EPA ID:	CAD008337099
Shipment Date:	19991214
Creation Date:	2/15/2000 0:00:00
Receipt Date:	19991214
Manifest ID:	99313017
Trans EPA ID:	CAD008364432
Trans Name:	Not reported
Trans 2 EPA ID:	Not reported
Trans 2 Name:	Not reported
TSDF EPA ID:	CAD008364432
Trans Name:	Not reported
TSDF Alt EPA ID:	CAD008364432
TSDF Alt Name:	Not reported
Waste Code Description:	211 - Halogenated solvents (chloroform, methyl chloride, perchloroethylene, etc.
RCRA Code:	F001
Meth Code:	R01 - Recycler
Quantity Tons:	1.1259
Waste Quantity:	270
Quantity Unit:	G
Additional Code 1:	Not reported
Additional Code 2:	Not reported
Additional Code 3:	Not reported
Additional Code 4:	Not reported
Additional Code 5:	Not reported
Shipment Date:	19991006
Creation Date:	1/11/2000 0:00:00
Receipt Date:	19991022
Manifest ID:	99491798
Trans EPA ID:	CA0000970392
Trans Name:	Not reported
Trans 2 EPA ID:	Not reported
Trans 2 Name:	Not reported
TSDF EPA ID:	CAT080013352
Trans Name:	Not reported
TSDF Alt EPA ID:	CAT080013352
TSDF Alt Name:	Not reported
Waste Code Description:	343 - Unspecified organic liquid mixture
RCRA Code:	Not reported
Meth Code:	R01 - Recycler
Quantity Tons:	0.935
Waste Quantity:	275
Quantity Unit:	G
Additional Code 1:	Not reported
Additional Code 2:	Not reported
Additional Code 3:	Not reported
Additional Code 4:	Not reported
Additional Code 5:	Not reported
Shipment Date:	19990819
Creation Date:	10/26/1999 0:00:00
Receipt Date:	19990819
Manifest ID:	99252589

DRILUBE CO (Continued) **1000292865**

Trans EPA ID:	CAD008364432
Trans Name:	Not reported
Trans 2 EPA ID:	Not reported
Trans 2 Name:	Not reported
TSDF EPA ID:	CAD008364432
Trans Name:	Not reported
TSDF Alt EPA ID:	CAD008364432
TSDF Alt Name:	Not reported
Waste Code Description:	211 - Halogenated solvents (chloroform, methyl chloride, perchloroethylene, etc.
RCRA Code:	F001
Meth Code:	R01 - Recycler
Quantity Tons:	1.6054
Waste Quantity:	385
Quantity Unit:	G
Additional Code 1:	Not reported
Additional Code 2:	Not reported
Additional Code 3:	Not reported
Additional Code 4:	Not reported
Additional Code 5:	Not reported
Shipment Date:	19990806
Creation Date:	9/21/1999 0:00:00
Receipt Date:	Not reported
Manifest ID:	98007952
Trans EPA ID:	CAD076548635
Trans Name:	Not reported
Trans 2 EPA ID:	Not reported
Trans 2 Name:	Not reported
TSDF EPA ID:	OKD089761290
Trans Name:	Not reported
TSDF Alt EPA ID:	Not reported
TSDF Alt Name:	Not reported
Waste Code Description:	212 - Oxygenated solvents (acetone, butanol, ethyl acetate, etc.
RCRA Code:	D001
Meth Code:	- Not reported
Quantity Tons:	0.726
Waste Quantity:	220
Quantity Unit:	G
Additional Code 1:	Not reported
Additional Code 2:	Not reported
Additional Code 3:	Not reported
Additional Code 4:	Not reported
Additional Code 5:	Not reported
Shipment Date:	19990806
Creation Date:	9/21/1999 0:00:00
Receipt Date:	Not reported
Manifest ID:	98007952
Trans EPA ID:	CAD076548635
Trans Name:	Not reported
Trans 2 EPA ID:	Not reported
Trans 2 Name:	Not reported
TSDF EPA ID:	OKD089761290
Trans Name:	Not reported
TSDF Alt EPA ID:	Not reported
TSDF Alt Name:	Not reported

DRILUBE CO (Continued) **1000292865**

Waste Code Description:	212 - Oxygenated solvents (acetone, butanol, ethyl acetate, etc.
RCRA Code:	D001
Meth Code:	- Not reported
Quantity Tons:	0.726
Waste Quantity:	220
Quantity Unit:	G
Additional Code 1:	Not reported
Additional Code 2:	Not reported
Additional Code 3:	Not reported
Additional Code 4:	Not reported
Additional Code 5:	Not reported
Shipment Date:	19990806
Creation Date:	10/27/1999 0:00:00
Receipt Date:	19990813
Manifest ID:	98007953
Trans EPA ID:	CAD076548635
Trans Name:	Not reported
Trans 2 EPA ID:	Not reported
Trans 2 Name:	Not reported
TSDF EPA ID:	CAD097030993
Trans Name:	Not reported
TSDF Alt EPA ID:	CAD097030993
TSDF Alt Name:	Not reported
Waste Code Description:	711 - Liquids with cyanides > 1000 mg/l
RCRA Code:	D002
Meth Code:	R01 - Recycler
Quantity Tons:	0.2293
Waste Quantity:	55
Quantity Unit:	G
Additional Code 1:	Not reported
Additional Code 2:	Not reported
Additional Code 3:	Not reported
Additional Code 4:	Not reported
Additional Code 5:	Not reported
Shipment Date:	19990708
Creation Date:	9/21/1999 0:00:00
Receipt Date:	19990726
Manifest ID:	99333364
Trans EPA ID:	CA0000970392
Trans Name:	Not reported
Trans 2 EPA ID:	Not reported
Trans 2 Name:	Not reported
TSDF EPA ID:	CAT080013352
Trans Name:	Not reported
TSDF Alt EPA ID:	CAT080013352
TSDF Alt Name:	Not reported
Waste Code Description:	343 - Unspecified organic liquid mixture
RCRA Code:	Not reported
Meth Code:	R01 - Recycler
Quantity Tons:	0.935
Waste Quantity:	275
Quantity Unit:	G
Additional Code 1:	Not reported
Additional Code 2:	Not reported
Additional Code 3:	Not reported

DRILUBE CO (Continued) **1000292865**

Additional Code 4:	Not reported
Additional Code 5:	Not reported
Shipment Date:	19990422
Creation Date:	6/10/1999 0:00:00
Receipt Date:	19990422
Manifest ID:	99253600
Trans EPA ID:	CAD008364432
Trans Name:	Not reported
Trans 2 EPA ID:	Not reported
Trans 2 Name:	Not reported
TSDF EPA ID:	CAD008364432
Trans Name:	Not reported
TSDF Alt EPA ID:	Not reported
TSDF Alt Name:	Not reported
Waste Code Description:	211 - Halogenated solvents (chloroform, methyl chloride, perchloroethylene, etc.
RCRA Code:	F001
Meth Code:	R01 - Recycler
Quantity Tons:	1.351
Waste Quantity:	324
Quantity Unit:	G
Additional Code 1:	Not reported
Additional Code 2:	Not reported
Additional Code 3:	Not reported
Additional Code 4:	Not reported
Additional Code 5:	Not reported
Shipment Date:	19990312
Creation Date:	5/17/1999 0:00:00
Receipt Date:	19990318
Manifest ID:	99294826
Trans EPA ID:	CA0000970392
Trans Name:	Not reported
Trans 2 EPA ID:	Not reported
Trans 2 Name:	Not reported
TSDF EPA ID:	CAT080013352
Trans Name:	Not reported
TSDF Alt EPA ID:	CAT080013352
TSDF Alt Name:	Not reported
Waste Code Description:	343 - Unspecified organic liquid mixture
RCRA Code:	Not reported
Meth Code:	R01 - Recycler
Quantity Tons:	0.935
Waste Quantity:	275
Quantity Unit:	G
Additional Code 1:	Not reported
Additional Code 2:	Not reported
Additional Code 3:	Not reported
Additional Code 4:	Not reported
Additional Code 5:	Not reported

Additional Info:

Year:	1993
Gen EPA ID:	CAD008337099
Shipment Date:	19930512

DRILUBE CO (Continued) **1000292865**

Creation Date:	9/8/1995 0:00:00
Receipt Date:	19930512
Manifest ID:	90773215
Trans EPA ID:	CAD008364432
Trans Name:	Not reported
Trans 2 EPA ID:	Not reported
Trans 2 Name:	Not reported
TSDF EPA ID:	CAD008364432
Trans Name:	Not reported
TSDF Alt EPA ID:	Not reported
TSDF Alt Name:	Not reported
Waste Code Description:	211 - Halogenated solvents (chloroform, methyl chloride, perchloroethylene, etc.
RCRA Code:	F001
Meth Code:	R01 - Recycler
Quantity Tons:	3.8989
Waste Quantity:	935
Quantity Unit:	G
Additional Code 1:	Not reported
Additional Code 2:	Not reported
Additional Code 3:	Not reported
Additional Code 4:	Not reported
Additional Code 5:	Not reported

Shipment Date:	19930512
Creation Date:	9/8/1995 0:00:00
Receipt Date:	19930512
Manifest ID:	90773215
Trans EPA ID:	CAD008364432
Trans Name:	Not reported
Trans 2 EPA ID:	Not reported
Trans 2 Name:	Not reported
TSDF EPA ID:	CAD008364432
Trans Name:	Not reported
TSDF Alt EPA ID:	Not reported
TSDF Alt Name:	Not reported
Waste Code Description:	213 - Hydrocarbon solvents (benzene, hexane, Stoddard, etc.
RCRA Code:	F003
Meth Code:	T01 - Treatment, Tank
Quantity Tons:	0.2293
Waste Quantity:	55
Quantity Unit:	G
Additional Code 1:	Not reported
Additional Code 2:	Not reported
Additional Code 3:	Not reported
Additional Code 4:	Not reported
Additional Code 5:	Not reported

Shipment Date:	19930512
Creation Date:	9/8/1995 0:00:00
Receipt Date:	19930512
Manifest ID:	90773215
Trans EPA ID:	CAD008364432
Trans Name:	Not reported
Trans 2 EPA ID:	Not reported
Trans 2 Name:	Not reported
TSDF EPA ID:	CAD008364432

DRILUBE CO (Continued) **1000292865**

Trans Name:	Not reported
TSDF Alt EPA ID:	Not reported
TSDF Alt Name:	Not reported
Waste Code Description:	212 - Oxygenated solvents (acetone, butanol, ethyl acetate, etc.
RCRA Code:	F003
Meth Code:	R01 - Recycler
Quantity Tons:	0.1815
Waste Quantity:	55
Quantity Unit:	G
Additional Code 1:	Not reported
Additional Code 2:	Not reported
Additional Code 3:	Not reported
Additional Code 4:	Not reported
Additional Code 5:	Not reported

Shipment Date:	19930323
Creation Date:	9/7/1995 0:00:00
Receipt Date:	Not reported
Manifest ID:	90773214
Trans EPA ID:	CAD008302903
Trans Name:	Not reported
Trans 2 EPA ID:	Not reported
Trans 2 Name:	Not reported
TSDF EPA ID:	Not reported
Trans Name:	Not reported
TSDF Alt EPA ID:	Not reported
TSDF Alt Name:	Not reported
Waste Code Description:	181 - Other inorganic solid waste Organics
RCRA Code:	F006
Meth Code:	- Not reported
Quantity Tons:	15.1704
Waste Quantity:	18
Quantity Unit:	Y
Additional Code 1:	Not reported
Additional Code 2:	Not reported
Additional Code 3:	Not reported
Additional Code 4:	Not reported
Additional Code 5:	Not reported

Additional Info:

Year:	2001
Gen EPA ID:	CAD008337099

Shipment Date:	20011221
Creation Date:	7/19/2002 16:09:28
Receipt Date:	20020102
Manifest ID:	21389976
Trans EPA ID:	CAD980585293
Trans Name:	Not reported
Trans 2 EPA ID:	Not reported
Trans 2 Name:	Not reported
TSDF EPA ID:	AZD980892731
Trans Name:	Not reported
TSDF Alt EPA ID:	Not reported
TSDF Alt Name:	Not reported
Waste Code Description:	181 - Other inorganic solid waste Organics
RCRA Code:	F006

DRILUBE CO (Continued) **1000292865**

Meth Code:	D80 - Disposal, Land Fill
Quantity Tons:	1.6856
Waste Quantity:	2
Quantity Unit:	Y
Additional Code 1:	Not reported
Additional Code 2:	Not reported
Additional Code 3:	Not reported
Additional Code 4:	Not reported
Additional Code 5:	Not reported
Shipment Date:	20011115
Creation Date:	7/17/2002 18:34:07
Receipt Date:	20011120
Manifest ID:	20409134
Trans EPA ID:	CAD980585293
Trans Name:	Not reported
Trans 2 EPA ID:	Not reported
Trans 2 Name:	Not reported
TSDF EPA ID:	AZD980892731
Trans Name:	Not reported
TSDF Alt EPA ID:	Not reported
TSDF Alt Name:	Not reported
Waste Code Description:	181 - Other inorganic solid waste Organics
RCRA Code:	F006
Meth Code:	D80 - Disposal, Land Fill
Quantity Tons:	1.6856
Waste Quantity:	2
Quantity Unit:	Y
Additional Code 1:	Not reported
Additional Code 2:	Not reported
Additional Code 3:	Not reported
Additional Code 4:	Not reported
Additional Code 5:	Not reported
Shipment Date:	20011115
Creation Date:	7/17/2002 18:34:07
Receipt Date:	20011120
Manifest ID:	20409134
Trans EPA ID:	CAD980585293
Trans Name:	Not reported
Trans 2 EPA ID:	Not reported
Trans 2 Name:	Not reported
TSDF EPA ID:	AZD980892731
Trans Name:	Not reported
TSDF Alt EPA ID:	Not reported
TSDF Alt Name:	Not reported
Waste Code Description:	352 - Other organic solids
RCRA Code:	D001
Meth Code:	T03 - Treatment, Incineration
Quantity Tons:	0.05
Waste Quantity:	100
Quantity Unit:	P
Additional Code 1:	Not reported
Additional Code 2:	Not reported
Additional Code 3:	Not reported
Additional Code 4:	Not reported
Additional Code 5:	Not reported

DRILUBE CO (Continued) **1000292865**

Shipment Date:	20011115
Creation Date:	7/17/2002 18:34:07
Receipt Date:	20011120
Manifest ID:	20409134
Trans EPA ID:	CAD980585293
Trans Name:	Not reported
Trans 2 EPA ID:	Not reported
Trans 2 Name:	Not reported
TSDF EPA ID:	AZD980892731
Trans Name:	Not reported
TSDF Alt EPA ID:	Not reported
TSDF Alt Name:	Not reported
Waste Code Description:	352 - Other organic solids
RCRA Code:	D005
Meth Code:	D80 - Disposal, Land Fill
Quantity Tons:	0.05
Waste Quantity:	100
Quantity Unit:	P
Additional Code 1:	Not reported
Additional Code 2:	Not reported
Additional Code 3:	Not reported
Additional Code 4:	Not reported
Additional Code 5:	Not reported

Shipment Date:	20011024
Creation Date:	7/22/2002 18:32:38
Receipt Date:	20011101
Manifest ID:	20408898
Trans EPA ID:	CAD980585293
Trans Name:	Not reported
Trans 2 EPA ID:	Not reported
Trans 2 Name:	Not reported
TSDF EPA ID:	AZD980892731
Trans Name:	Not reported
TSDF Alt EPA ID:	Not reported
TSDF Alt Name:	Not reported
Waste Code Description:	181 - Other inorganic solid waste Organics
RCRA Code:	F006
Meth Code:	- Not reported
Quantity Tons:	1.6856
Waste Quantity:	2
Quantity Unit:	Y
Additional Code 1:	Not reported
Additional Code 2:	Not reported
Additional Code 3:	Not reported
Additional Code 4:	Not reported
Additional Code 5:	Not reported

Shipment Date:	20011024
Creation Date:	7/22/2002 18:32:38
Receipt Date:	20011101
Manifest ID:	20408898
Trans EPA ID:	CAD980585293
Trans Name:	Not reported
Trans 2 EPA ID:	Not reported
Trans 2 Name:	Not reported
TSDF EPA ID:	AZD980892731

DRILUBE CO (Continued) **1000292865**

Trans Name:	Not reported
TSDF Alt EPA ID:	Not reported
TSDF Alt Name:	Not reported
Waste Code Description:	352 - Other organic solids
RCRA Code:	D005
Meth Code:	- Not reported
Quantity Tons:	0.3
Waste Quantity:	600
Quantity Unit:	P
Additional Code 1:	Not reported
Additional Code 2:	Not reported
Additional Code 3:	Not reported
Additional Code 4:	Not reported
Additional Code 5:	Not reported

Shipment Date:	20011024
Creation Date:	7/22/2002 18:32:38
Receipt Date:	20011101
Manifest ID:	20408898
Trans EPA ID:	CAD980585293
Trans Name:	Not reported
Trans 2 EPA ID:	Not reported
Trans 2 Name:	Not reported
TSDF EPA ID:	AZD980892731
Trans Name:	Not reported
TSDF Alt EPA ID:	Not reported
TSDF Alt Name:	Not reported
Waste Code Description:	352 - Other organic solids
RCRA Code:	D001
Meth Code:	- Not reported
Quantity Tons:	0.3
Waste Quantity:	600
Quantity Unit:	P
Additional Code 1:	Not reported
Additional Code 2:	Not reported
Additional Code 3:	Not reported
Additional Code 4:	Not reported
Additional Code 5:	Not reported

Shipment Date:	20011017
Creation Date:	1/16/2002 0:00:00
Receipt Date:	20011031
Manifest ID:	21431161
Trans EPA ID:	CA0000970392
Trans Name:	Not reported
Trans 2 EPA ID:	Not reported
Trans 2 Name:	Not reported
TSDF EPA ID:	CAT080013352
Trans Name:	Not reported
TSDF Alt EPA ID:	CAT080013352
TSDF Alt Name:	Not reported
Waste Code Description:	222 - Oil/water separation sludge
RCRA Code:	Not reported
Meth Code:	R01 - Recycler
Quantity Tons:	1.1467
Waste Quantity:	275
Quantity Unit:	G

DRILUBE CO (Continued) **1000292865**

Additional Code 1:	Not reported
Additional Code 2:	Not reported
Additional Code 3:	Not reported
Additional Code 4:	Not reported
Additional Code 5:	Not reported
Shipment Date:	20010906
Creation Date:	11/1/2001 0:00:00
Receipt Date:	20010906
Manifest ID:	20987069
Trans EPA ID:	CAD008364432
Trans Name:	Not reported
Trans 2 EPA ID:	Not reported
Trans 2 Name:	Not reported
TSDF EPA ID:	CAD008364432
Trans Name:	Not reported
TSDF Alt EPA ID:	CAD008364432
TSDF Alt Name:	Not reported
Waste Code Description:	211 - Halogenated solvents (chloroform, methyl chloride, perchloroethylene, etc.
RCRA Code:	D039
Meth Code:	R01 - Recycler
Quantity Tons:	1.1467
Waste Quantity:	275
Quantity Unit:	G
Additional Code 1:	Not reported
Additional Code 2:	Not reported
Additional Code 3:	Not reported
Additional Code 4:	Not reported
Additional Code 5:	Not reported
Shipment Date:	20010627
Creation Date:	8/24/2001 0:00:00
Receipt Date:	Not reported
Manifest ID:	20965104
Trans EPA ID:	CAD980585293
Trans Name:	Not reported
Trans 2 EPA ID:	Not reported
Trans 2 Name:	Not reported
TSDF EPA ID:	AZD980892731
Trans Name:	Not reported
TSDF Alt EPA ID:	Not reported
TSDF Alt Name:	Not reported
Waste Code Description:	181 - Other inorganic solid waste Organics
RCRA Code:	F006
Meth Code:	- Not reported
Quantity Tons:	1.6856
Waste Quantity:	2
Quantity Unit:	Y
Additional Code 1:	Not reported
Additional Code 2:	Not reported
Additional Code 3:	Not reported
Additional Code 4:	Not reported
Additional Code 5:	Not reported

Additional Info:

Year:	1996

DRILUBE CO (Continued) **1000292865**

Gen EPA ID:	CAD008337099
Shipment Date:	19961119
Creation Date:	5/20/1997 0:00:00
Receipt Date:	19961119
Manifest ID:	90773236
Trans EPA ID:	CAD076548635
Trans Name:	Not reported
Trans 2 EPA ID:	Not reported
Trans 2 Name:	Not reported
TSDF EPA ID:	CAD089446710
Trans Name:	Not reported
TSDF Alt EPA ID:	Not reported
TSDF Alt Name:	Not reported
Waste Code Description:	214 - Unspecified solvent mixture
RCRA Code:	Not reported
Meth Code:	H01 - Transfer Station
Quantity Tons:	0.594
Waste Quantity:	165
Quantity Unit:	G
Additional Code 1:	Not reported
Additional Code 2:	Not reported
Additional Code 3:	Not reported
Additional Code 4:	Not reported
Additional Code 5:	Not reported
Shipment Date:	19961119
Creation Date:	5/20/1997 0:00:00
Receipt Date:	19961119
Manifest ID:	90773236
Trans EPA ID:	CAD076548635
Trans Name:	Not reported
Trans 2 EPA ID:	Not reported
Trans 2 Name:	Not reported
TSDF EPA ID:	CAD089446710
Trans Name:	Not reported
TSDF Alt EPA ID:	Not reported
TSDF Alt Name:	Not reported
Waste Code Description:	212 - Oxygenated solvents (acetone, butanol, ethyl acetate, etc.
RCRA Code:	D001
Meth Code:	H01 - Transfer Station
Quantity Tons:	0.363
Waste Quantity:	110
Quantity Unit:	G
Additional Code 1:	Not reported
Additional Code 2:	Not reported
Additional Code 3:	Not reported
Additional Code 4:	Not reported
Additional Code 5:	Not reported
Shipment Date:	19960813
Creation Date:	5/30/1997 0:00:00
Receipt Date:	19960813
Manifest ID:	95780143
Trans EPA ID:	CAD008364432
Trans Name:	Not reported
Trans 2 EPA ID:	Not reported

DRILUBE CO (Continued) **1000292865**

Trans 2 Name:	Not reported
TSDF EPA ID:	CAD008364432
Trans Name:	Not reported
TSDF Alt EPA ID:	Not reported
TSDF Alt Name:	Not reported
Waste Code Description:	211 - Halogenated solvents (chloroform, methyl chloride, perchloroethylene, etc.
RCRA Code:	F001
Meth Code:	R01 - Recycler
Quantity Tons:	0.688
Waste Quantity:	165
Quantity Unit:	G
Additional Code 1:	Not reported
Additional Code 2:	Not reported
Additional Code 3:	Not reported
Additional Code 4:	Not reported
Additional Code 5:	Not reported

Shipment Date:	19960729
Creation Date:	5/30/1997 0:00:00
Receipt Date:	19960731
Manifest ID:	90773235
Trans EPA ID:	CAD076548635
Trans Name:	Not reported
Trans 2 EPA ID:	Not reported
Trans 2 Name:	Not reported
TSDF EPA ID:	CAD097030993
Trans Name:	Not reported
TSDF Alt EPA ID:	Not reported
TSDF Alt Name:	Not reported
Waste Code Description:	711 - Liquids with cyanides > 1000 mg/l
RCRA Code:	D002
Meth Code:	R01 - Recycler
Quantity Tons:	1.1467
Waste Quantity:	275
Quantity Unit:	G
Additional Code 1:	Not reported
Additional Code 2:	Not reported
Additional Code 3:	Not reported
Additional Code 4:	Not reported
Additional Code 5:	Not reported

Shipment Date:	19960729
Creation Date:	5/20/1997 0:00:00
Receipt Date:	19960730
Manifest ID:	90773234
Trans EPA ID:	CAD076548635
Trans Name:	Not reported
Trans 2 EPA ID:	Not reported
Trans 2 Name:	Not reported
TSDF EPA ID:	CAD089446710
Trans Name:	Not reported
TSDF Alt EPA ID:	Not reported
TSDF Alt Name:	Not reported
Waste Code Description:	214 - Unspecified solvent mixture
RCRA Code:	Not reported
Meth Code:	H01 - Transfer Station

DRILUBE CO (Continued) **1000292865**

Quantity Tons:	0.594
Waste Quantity:	165
Quantity Unit:	G
Additional Code 1:	Not reported
Additional Code 2:	Not reported
Additional Code 3:	Not reported
Additional Code 4:	Not reported
Additional Code 5:	Not reported
Shipment Date:	19960729
Creation Date:	5/20/1997 0:00:00
Receipt Date:	19960730
Manifest ID:	90773234
Trans EPA ID:	CAD076548635
Trans Name:	Not reported
Trans 2 EPA ID:	Not reported
Trans 2 Name:	Not reported
TSDF EPA ID:	CAD089446710
Trans Name:	Not reported
TSDF Alt EPA ID:	Not reported
TSDF Alt Name:	Not reported
Waste Code Description:	212 - Oxygenated solvents (acetone, butanol, ethyl acetate, etc.
RCRA Code:	D001
Meth Code:	H01 - Transfer Station
Quantity Tons:	0.1815
Waste Quantity:	55
Quantity Unit:	G
Additional Code 1:	Not reported
Additional Code 2:	Not reported
Additional Code 3:	Not reported
Additional Code 4:	Not reported
Additional Code 5:	Not reported
Shipment Date:	19960729
Creation Date:	5/20/1997 0:00:00
Receipt Date:	19960730
Manifest ID:	90773234
Trans EPA ID:	CAD076548635
Trans Name:	Not reported
Trans 2 EPA ID:	Not reported
Trans 2 Name:	Not reported
TSDF EPA ID:	CAD089446710
Trans Name:	Not reported
TSDF Alt EPA ID:	Not reported
TSDF Alt Name:	Not reported
Waste Code Description:	161 - Fluid-cracking catalyst (FCC) waste
RCRA Code:	F001
Meth Code:	H01 - Transfer Station
Quantity Tons:	0.4587
Waste Quantity:	110
Quantity Unit:	G
Additional Code 1:	Not reported
Additional Code 2:	Not reported
Additional Code 3:	Not reported
Additional Code 4:	Not reported
Additional Code 5:	Not reported

DRILUBE CO (Continued) **1000292865**

Shipment Date:	19960410
Creation Date:	10/4/1996 0:00:00
Receipt Date:	19960415
Manifest ID:	90773233
Trans EPA ID:	MOD095038998
Trans Name:	Not reported
Trans 2 EPA ID:	Not reported
Trans 2 Name:	Not reported
TSDF EPA ID:	CAT000646117
Trans Name:	Not reported
TSDF Alt EPA ID:	Not reported
TSDF Alt Name:	Not reported
Waste Code Description:	181 - Other inorganic solid waste Organics
RCRA Code:	F006
Meth Code:	T01 - Treatment, Tank
Quantity Tons:	8.428
Waste Quantity:	10
Quantity Unit:	Y
Additional Code 1:	Not reported
Additional Code 2:	Not reported
Additional Code 3:	Not reported
Additional Code 4:	Not reported
Additional Code 5:	Not reported

Shipment Date:	19960402
Creation Date:	10/4/1996 0:00:00
Receipt Date:	19960404
Manifest ID:	90773232
Trans EPA ID:	CAD009230244
Trans Name:	Not reported
Trans 2 EPA ID:	Not reported
Trans 2 Name:	Not reported
TSDF EPA ID:	CAT0031628
Trans Name:	Not reported
TSDF Alt EPA ID:	Not reported
TSDF Alt Name:	Not reported
Waste Code Description:	212 - Oxygenated solvents (acetone, butanol, ethyl acetate, etc.
RCRA Code:	D001
Meth Code:	R01 - Recycler
Quantity Tons:	0.363
Waste Quantity:	110
Quantity Unit:	G
Additional Code 1:	Not reported
Additional Code 2:	Not reported
Additional Code 3:	Not reported
Additional Code 4:	Not reported
Additional Code 5:	Not reported

Shipment Date:	19960206
Creation Date:	10/10/1996 0:00:00
Receipt Date:	19960206
Manifest ID:	90773231
Trans EPA ID:	CAD008364432
Trans Name:	Not reported
Trans 2 EPA ID:	Not reported
Trans 2 Name:	Not reported
TSDF EPA ID:	CAD008364432

DRILUBE CO (Continued) **1000292865**

Trans Name:	Not reported
TSDF Alt EPA ID:	CAD008364432
TSDF Alt Name:	Not reported
Waste Code Description:	211 - Halogenated solvents (chloroform, methyl chloride, perchloroethylene, etc.
RCRA Code:	F001
Meth Code:	R01 - Recycler
Quantity Tons:	1.3761
Waste Quantity:	330
Quantity Unit:	G
Additional Code 1:	Not reported
Additional Code 2:	Not reported
Additional Code 3:	Not reported
Additional Code 4:	Not reported
Additional Code 5:	Not reported

WIP:

Name:	DRILUBE
Address:	711 W Broadway
City,State,Zip:	GLENDALE, CA 91204
Region:	4
File Number:	113.0165
File Status:	**Active**
Staff:	MZAIDI
Facility Suite:	Not reported

CERS:

Name:	DRILUBE COMPANY - PLANT 1
Address:	711 W. BROADWAY
City,State,Zip:	GLENDALE, CA 91204
Site ID:	209520
CERS ID:	SL603799102
CERS Description:	Cleanup Program Site

HWTS:

Name:	FORMER DRILUBE BROADWAY FACILITY
Address:	711 W BROADWAY
Address 2:	Not reported
City,State,Zip:	GLENDALE, CA 912040000
EPA ID:	CAD008337099
Inactive Date:	06/30/2017
Create Date:	07/23/1982
Last Act Date:	03/15/2016
Mailing Name:	US EPA
Mailing Address:	75 HAWTHORNE ST
Mailing Address 2:	MC: SFD7-1
Mailing City,State,Zip:	SAN FRANCISCO, CA 94105
Owner Name:	US ENVIRONMENTAL PROTECTION AGENCY
Owner Address:	75 HAWTHORNE ST
Owner Address 2:	MC: SFD7-1
Owner City,State,Zip:	SAN FRANCISCO, CA 94105
Contact Name:	REBECCA CONNELL
Contact Address:	75 HAWTHORNE ST
Contact Address 2:	MC: SFD7-1
City,State,Zip:	SAN FRANCISCO, CA 94105

DRILUBE CO (Continued) **1000292865**

NAICS:

EPA ID:	CAD008337099
Create Date:	2016-03-15 08:49:02.900
NAICS Code:	92411
NAICS Description:	Administration of Air and Water Resource and Solid Waste Management Programs
Issued EPA ID Date:	1982-07-23 00:00:00
Inactive Date:	2017-06-30 00:00:00
Facility Name:	FORMER DRILUBE BROADWAY FACILITY
Facility Address:	711 W BROADWAY
Facility Address 2:	Not reported
Facility City:	GLENDALE
Facility County:	Not reported
Facility State:	CA
Facility Zip:	912040000

AE283 **4 OVER INC** **CA CERS HAZ WASTE** **S123535462**
SW **4621 W SPERRY ST** **CA CERS TANKS** **N/A**
1/8-1/4 **LOS ANGELES, CA 90039** **CA HAZMAT**
0.242 mi. **CA CERS**
1278 ft. **Site 1 of 4 in cluster AE**

Relative:
Lower

Actual:
450 ft.

CERS HAZ WASTE:

Name:	4 OVER, LLC
Address:	4621 W SPERRY ST
City,State,Zip:	LOS ANGELES, CA 90039
Site ID:	87362
CERS ID:	10243945
CERS Description:	Hazardous Waste Generator

CERS TANKS:

Name:	4 OVER, LLC
Address:	4621 W SPERRY ST
City,State,Zip:	LOS ANGELES, CA 90039
Site ID:	87362
CERS ID:	10243945
CERS Description:	Aboveground Petroleum Storage

LOS ANGELES HM:

Name:	4 OVER INC
Address:	4621 W SPERRY ST
City,State,Zip:	LOS ANGELES, CA 90039
Facility ID:	FA0009539
Last Run Date:	06/01/2019
Status:	ACTIVE

CERS:

Name:	4 OVER, LLC
Address:	4621 W SPERRY ST
City,State,Zip:	LOS ANGELES, CA 90039
Site ID:	87362
CERS ID:	10243945
CERS Description:	Chemical Storage Facilities

Violations:

4 OVER INC (Continued) **S123535462**

Site ID:	87362
Site Name:	4 OVER, LLC
Violation Date:	10-23-2015
Citation:	22 CCR 23 66273.5 - California Code of Regulations, Title 22, Chapter 23, Section(s) 66273.5
Violation Description:	Failure to properly manage mercury containing lamp bulbs which are destined for reclamation or recycling from the date the bulbs were first discarded or broken.
Violation Notes:	Returned to compliance on 10/23/2015. OBSERVATION: Universal Waste Handler failed to properly manage mercury containing lamp bulbs which are destined for reclamation or recycling from the date the bulbs were first discarded or broken. UV bulbs stored in boxes without Universal Waste labels. Fluorescent lamps storage not managed as Universal Waste. CORRECTIVE ACTION: Owner/Operator shall immediately ensure proper management of mercury containing lamp bulbs which are destined for reclamation or recycling from the date the bulbs were first discarded or broken in accordance with Title 22 regulations. Submit documentation to the CUPA demonstrating what corrective actions were taken. Universal waste boxes, labels produced. COS.
Violation Division:	Los Angeles County Fire Department
Violation Program:	HW
Violation Source:	CERS

Site ID:	87362
Site Name:	4 OVER, LLC
Violation Date:	01-23-2019
Citation:	HSC 6.95 25508(a)(1) - California Health and Safety Code, Chapter 6.95, Section(s) 25508(a)(1)
Violation Description:	Failure to complete and electronically submit hazardous material inventory information for all reportable hazardous materials on site at or above reportable quantities.
Violation Notes:	Returned to compliance on 03/04/2019.
Violation Division:	Los Angeles City Fire Department
Violation Program:	HMRRP
Violation Source:	CERS

Site ID:	87362
Site Name:	4 OVER, LLC
Violation Date:	09-27-2018
Citation:	22 CCR 12 66262.20 - California Code of Regulations, Title 22, Chapter 12, Section(s) 66262.20
Violation Description:	Failure to prepare a Uniform Hazardous Waste Manifest and, if necessary, a Continuation Sheet, before the transport of a hazardous waste off-site for transfer, treatment, storage, or disposal.
Violation Notes:	Returned to compliance on 02/28/2019. OBSERVATION: Manifest not available for review for the following waste stream: Ink waste Plating ink waste Printer AQ waste CORRECTIVE ACTION: Provide a copy of a prepared manifest for the above waste stream to the CUPA or complete an unmanifest load report to the DTSC and submit copy to the CUPA.
Violation Division:	Los Angeles County Fire Department
Violation Program:	HW
Violation Source:	CERS

Site ID:	87362
Site Name:	4 OVER, LLC
Violation Date:	09-27-2018
Citation:	22 CCR 12 66262.11 - California Code of Regulations, Title 22, Chapter

4 OVER INC (Continued) **S123535462**

	12, Section(s) 66262.11
Violation Description:	Failure to determine if wastes generated are hazardous waste by using generator knowledge or applying testing method.
Violation Notes:	Returned to compliance on 02/28/2019. OBSERVATION: Observed some white flakey residue on top of the "Print AQ" drum and similar white flakey residue inside the sink. Observed sink plumbing line being fed into cylinder/filter device and the effluent on top is discharged into another sink and then to sewer line. CORRECTIVE ACTION: Submit documentation to the CUPA demonstrating that the effluent from "Print AQ" being discharged into the sewer line has been properly characterized to determine if it is a hazardous waste. If determined to be hazardous submit a manifest/receipt documenting proper disposal and a statement demonstrating how you will manage it in the future.
Violation Division:	Los Angeles County Fire Department
Violation Program:	HW
Violation Source:	CERS
Site ID:	87362
Site Name:	4 OVER, LLC
Violation Date:	09-27-2018
Citation:	HSC 6.5 25144.6 (b) - California Health and Safety Code, Chapter 6.5, Section(s) 25144.6 (b)
Violation Description:	Failure to properly manage reusable soiled textile materials prior to being sent for laundering.
Violation Notes:	Returned to compliance on 02/28/2019. OBSERVATION: Provide disposal record for reusable soiled textiles to show that they are being managed according to REGULATORY REQUIREMENTS IN 25144.6(b). CORRECTIVE ACTION: Submit documention to the CUPA demonstrating that you are properly managing reusable soiled textiles in accordance with HSC 25144.6(b).
Violation Division:	Los Angeles County Fire Department
Violation Program:	HW
Violation Source:	CERS
Site ID:	87362
Site Name:	4 OVER, LLC
Violation Date:	02-01-2016
Citation:	HSC 6.95 25508.2 - California Health and Safety Code, Chapter 6.95, Section(s) 25508.2
Violation Description:	Failure to annually review and electronically certify that the business plan is complete, accurate, and up-to-date.
Violation Notes:	Returned to compliance on 03/18/2016.
Violation Division:	Los Angeles City Fire Department
Violation Program:	HMRRP
Violation Source:	CERS
Site ID:	87362
Site Name:	4 OVER, LLC
Violation Date:	01-23-2019
Citation:	HSC 6.95 25508(a)(1) - California Health and Safety Code, Chapter 6.95, Section(s) 25508(a)(1)
Violation Description:	Failure to complete and electronically submit hazardous material inventory information for all reportable hazardous materials on site at or above reportable quantities.
Violation Notes:	Returned to compliance on 03/04/2019. Review, update and resubmit the Hazardous Materials Inventory into CERS to include all hazardous material stored in a capacity greater than 55 gallons of liquid, 200

4 OVER INC (Continued) **S123535462**

cubic feet of compressed gas or 500 pounds in weight of a solid. Please correct the following; inventory was found inconsistent. I was advised that products were being phased out, please update when complete.

Violation Division: Los Angeles City Fire Department
Violation Program: HMRRP
Violation Source: CERS

Evaluation:
Eval General Type: Compliance Evaluation Inspection
Eval Date: 01-23-2019
Violations Found: Yes
Eval Type: Routine done by local agency
Eval Notes: "Consent to enter, inspect and take photographs was given by: Gabriel The Business Activities, Owner/Operator Identification, Hazardous Materials Inventory, Site Map, Emergency Response/Contingency Plan and Employee Training Plan sections were reviewed in CERS and field verified. Review and correct any violations indicated previously in this report, on or before the COMPLY BY date associated with each violation. NOTE: The LAMC, Sections (L.A.M.C. SECTION 57.105.1.4; 57.120.3; 57.121.2 and 57.121.2.1.) requires businesses that store, use or handle hazardous materials in the City of Los Angeles to obtain a Consolidated Permit from the Los Angeles Fire Department CUPA. **** Annual submission of a Hazardous Materials Business Plan into CERS is required between January 1 and March 1 of every year. Please remember that any change in inventory of greater than 100 percent will require new submission within 30 days of that change. As a reminder, you must complete all [Truncated]
Eval Division: Los Angeles City Fire Department
Eval Program: HMRRP
Eval Source: CERS

Eval General Type: Compliance Evaluation Inspection
Eval Date: 01-23-2019
Violations Found: Yes
Eval Type: Routine done by local agency
Eval Notes: "Consent to enter, inspect and take photographs was given by: Mr. Gonzalez XXXXXXXXX The Business Activities, Owner/Operator Identification, Hazardous Materials Inventory, Site Map, Emergency Response/Contingency Plan and Employee Training Plan sections were reviewed in CERS and field verified. Review and correct any violations indicated previously in this report, on or before the COMPLY BY date associated with each violation. NOTE: The LAMC, Sections (L.A.M.C. SECTION 57.105.1.4; 57.120.3; 57.121.2 and 57.121.2.1.) requires businesses that store, use or handle hazardous materials in the City of Los Angeles to obtain a Consolidated Permit from the Los Angeles Fire Department CUPA. **** Annual submission of a Hazardous Materials Business Plan into CERS is required between January 1 and March 1 of every year. Please remember that any change in inventory of greater than 100 percent will require new submission within 30 days of that change. As a reminder, you must [Truncated]
Eval Division: Los Angeles City Fire Department
Eval Program: HMRRP
Eval Source: CERS

Eval General Type: Compliance Evaluation Inspection
Eval Date: 02-01-2016

4 OVER INC (Continued) **S123535462**

Violations Found:	Yes
Eval Type:	Routine done by local agency
Eval Notes:	PERMISSION FOR INSPECTION GIVEN BY GERMAN RODRIGUEZ
Eval Division:	Los Angeles City Fire Department
Eval Program:	HMRRP
Eval Source:	CERS
Eval General Type:	Other/Unknown
Eval Date:	02-28-2019
Violations Found:	No
Eval Type:	Other, not routine, done by local agency
Eval Notes:	Not reported
Eval Division:	Los Angeles County Fire Department
Eval Program:	HW
Eval Source:	CERS
Eval General Type:	Other/Unknown
Eval Date:	03-04-2019
Violations Found:	No
Eval Type:	Other, not routine, done by local agency
Eval Notes:	Corrections made to CERS and submittal accepted. Previous and current violations cleared in ECR.
Eval Division:	Los Angeles City Fire Department
Eval Program:	HMRRP
Eval Source:	CERS
Eval General Type:	Compliance Evaluation Inspection
Eval Date:	09-27-2018
Violations Found:	Yes
Eval Type:	Routine done by local agency
Eval Notes:	Arin Mirzakhanian, Safety Coordinator
Eval Division:	Los Angeles County Fire Department
Eval Program:	HW
Eval Source:	CERS
Eval General Type:	Compliance Evaluation Inspection
Eval Date:	10-23-2015
Violations Found:	Yes
Eval Type:	Routine done by local agency
Eval Notes:	German Ramirez
Eval Division:	Los Angeles County Fire Department
Eval Program:	HW
Eval Source:	CERS

Affiliation:

Affiliation Type Desc:	CUPA District
Entity Name:	Los Angeles City Fire Department
Entity Title:	Not reported
Affiliation Address:	200 North Main Street, Room 1780
Affiliation City:	Los Angeles
Affiliation State:	CA
Affiliation Country:	Not reported
Affiliation Zip:	90012
Affiliation Phone:	(213) 978-3680
Affiliation Type Desc:	Operator
Entity Name:	4 Over, LLC

4 OVER INC (Continued) **S123535462**

Entity Title:	Not reported
Affiliation Address:	Not reported
Affiliation City:	Not reported
Affiliation State:	Not reported
Affiliation Country:	Not reported
Affiliation Zip:	Not reported
Affiliation Phone:	(818) 246-1170
Affiliation Type Desc:	Identification Signer
Entity Name:	Simon Beltran
Entity Title:	President
Affiliation Address:	Not reported
Affiliation City:	Not reported
Affiliation State:	Not reported
Affiliation Country:	Not reported
Affiliation Zip:	Not reported
Affiliation Phone:	Not reported
Affiliation Type Desc:	Parent Corporation
Entity Name:	4 OVER INC
Entity Title:	Not reported
Affiliation Address:	Not reported
Affiliation City:	Not reported
Affiliation State:	Not reported
Affiliation Country:	Not reported
Affiliation Zip:	Not reported
Affiliation Phone:	Not reported
Affiliation Type Desc:	Legal Owner
Entity Name:	4 Overl LLC
Entity Title:	Not reported
Affiliation Address:	5900 San Fernando Rd
Affiliation City:	Glendale
Affiliation State:	CA
Affiliation Country:	United States
Affiliation Zip:	91202
Affiliation Phone:	(818) 246-1170
Affiliation Type Desc:	Document Preparer
Entity Name:	Erica Linares
Entity Title:	Not reported
Affiliation Address:	Not reported
Affiliation City:	Not reported
Affiliation State:	Not reported
Affiliation Country:	Not reported
Affiliation Zip:	Not reported
Affiliation Phone:	Not reported
Affiliation Type Desc:	Environmental Contact
Entity Name:	Erica Linares
Entity Title:	Not reported
Affiliation Address:	5900 San Fernando Road
Affiliation City:	Glendale
Affiliation State:	CA
Affiliation Country:	Not reported
Affiliation Zip:	91202
Affiliation Phone:	Not reported

4 OVER INC (Continued) **S123535462**

Affiliation Type Desc:	Facility Mailing Address
Entity Name:	Mailing Address
Entity Title:	Not reported
Affiliation Address:	5900 San Fernando Rd
Affiliation City:	Glendale
Affiliation State:	CA
Affiliation Country:	Not reported
Affiliation Zip:	91202
Affiliation Phone:	Not reported

Affiliation Type Desc:	Property Owner
Entity Name:	Z & T, LLC
Entity Title:	Not reported
Affiliation Address:	4623 San Fernando Rd
Affiliation City:	Glendale
Affiliation State:	CA
Affiliation Country:	United States
Affiliation Zip:	91204
Affiliation Phone:	(818) 482-5411

AE284 **4 OVER INC** **CA AST** **A100416798**
SW **4621 W SPERRY ST** **N/A**
1/8-1/4 **LOS ANGELES, CA 90039**
0.242 mi.
1278 ft. **Site 2 of 4 in cluster AE**

Relative: **Lower**

Actual: **450 ft.**

AST:

Name:	4 OVER INC
Address:	4621 W SPERRY ST
City/Zip:	LOS ANGELES,90039
Certified Unified Program Agencies:	Not reported
Owner:	4 OVER INC.
Total Gallons:	Not reported
CERSID:	10243945
Facility ID:	Not reported
Business Name:	4 OVER INC
Phone:	(818) 246-1170
Fax:	Not reported
Mailing Address:	4621 W SPERRY ST
Mailing Address City:	LOS ANGELES
Mailing Address State:	CA
Mailing Address Zip Code:	90039
Operator Name:	4-Over Inc.
Operator Phone:	(818) 246-1170
Owner Phone:	818-246-1170
Owner Mail Address:	4621 SPERRY ST
Owner State:	CA
Owner Zip Code:	90039
Owner Country:	United States
Property Owner Name:	Not reported
Property Owner Phone:	Not reported
Property Owner Mailing Address:	Not reported
Property Owner City:	Not reported
Property Owner Stat :	Not reported
Property Owner Zip Code:	Not reported
Property Owner Country:	Not reported
EPAID:	CAL000314861

AE285 **4-OVER INC** **RCRA NonGen / NLR** **1024815737**
SW **4621 SPERRY ST** **CAL000314861**
1/8-1/4 **LOS ANGELES, CA 90039**
0.242 mi.
1278 ft. **Site 3 of 4 in cluster AE**

Relative: **Lower**
Actual: **450 ft.**

RCRA NonGen / NLR:

Date Form Received by Agency:		2006-12-29 00:00:00.0
Handler Name:	4-OVER INC	
Handler Address:		4621 SPERRY ST
Handler City,State,Zip:		LOS ANGELES, CA 90039
EPA ID:		CAL000314861
Contact Name:		ERICA LINARES
Contact Address:		5900 SAN FERNANDO RD
Contact City,State,Zip:		GLENDALE, CA 91202
Contact Telephone:		818-482-4867
Contact Fax:		818-246-0205
Contact Email:		ERICAL@4OVER.COM
Contact Title:		Not reported
EPA Region:		09
Land Type:		Not reported
Federal Waste Generator Description:		Not a generator, verified
Non-Notifier:		Not reported
Biennial Report Cycle:		Not reported
Accessibility:		Not reported
Active Site Indicator:		Handler Activities
State District Owner:		Not reported
State District:		Not reported
Mailing Address:		1225 LOS ANGELES ST
Mailing City,State,Zip:		GLENDALE, CA 91204
Owner Name:		4OVER, LLC
Owner Type:		Other
Operator Name:		ERICA LINARES
Operator Type:		Other
Short-Term Generator Activity:		No
Importer Activity:		No
Mixed Waste Generator:		No
Transporter Activity:		No
Transfer Facility Activity:		No
Recycler Activity with Storage:		No
Small Quantity On-Site Burner Exemption:		No
Smelting Melting and Refining Furnace Exemption:		No
Underground Injection Control:		No
Off-Site Waste Receipt:		No
Universal Waste Indicator:		Yes
Universal Waste Destination Facility:		Yes
Federal Universal Waste:		No
Active Site Fed-Reg Treatment Storage and Disposal Facility:		Not reported
Active Site Converter Treatment storage and Disposal Facility:		Not reported
Active Site State-Reg Treatment Storage and Disposal Facility:		Not reported
Active Site State-Reg Handler:		---
Federal Facility Indicator:		Not reported
Hazardous Secondary Material Indicator:		N
Sub-Part K Indicator:		Not reported
Commercial TSD Indicator:		No
Treatment Storage and Disposal Type:		Not reported
2018 GPRA Permit Baseline:		Not on the Baseline
2018 GPRA Renewals Baseline:		Not on the Baseline
Permit Renewals Workload Universe:		Not reported

4-OVER INC (Continued) **1024815737**

Permit Workload Universe:	Not reported
Permit Progress Universe:	Not reported
Post-Closure Workload Universe:	Not reported
Closure Workload Universe:	Not reported
202 GPRA Corrective Action Baseline:	No
Corrective Action Workload Universe:	No
Subject to Corrective Action Universe:	No
Non-TSDFs Where RCRA CA has Been Imposed Universe:	No
TSDFs Potentially Subject to CA Under 3004 (u)/(v) Universe:	No
TSDFs Only Subject to CA under Discretionary Auth Universe:	No
Corrective Action Priority Ranking:	No NCAPS ranking
Environmental Control Indicator:	No
Institutional Control Indicator:	No
Human Exposure Controls Indicator:	N/A
Groundwater Controls Indicator:	N/A
Operating TSDF Universe:	Not reported
Full Enforcement Universe:	Not reported
Significant Non-Complier Universe:	No
Unaddressed Significant Non-Complier Universe:	No
Addressed Significant Non-Complier Universe:	No
Significant Non-Complier With a Compliance Schedule Universe:	No
Financial Assurance Required:	Not reported
Handler Date of Last Change:	2018-09-05 20:28:50.0
Recognized Trader-Importer:	No
Recognized Trader-Exporter:	No
Importer of Spent Lead Acid Batteries:	No
Exporter of Spent Lead Acid Batteries:	No
Recycler Activity Without Storage:	No
Manifest Broker:	No
Sub-Part P Indicator:	No

Handler - Owner Operator:

Owner/Operator Indicator:	Operator
Owner/Operator Name:	ERICA LINARES
Legal Status:	Other
Date Became Current:	Not reported
Date Ended Current:	Not reported
Owner/Operator Address:	5900 SAN FERNANDO RD
Owner/Operator City,State,Zip:	GLENDALE, CA 91202
Owner/Operator Telephone:	818-482-4867
Owner/Operator Telephone Ext:	Not reported
Owner/Operator Fax:	Not reported
Owner/Operator Email:	Not reported

Owner/Operator Indicator:	Owner
Owner/Operator Name:	4OVER, LLC
Legal Status:	Other
Date Became Current:	Not reported
Date Ended Current:	Not reported
Owner/Operator Address:	5900 SAN FERNANDO RD
Owner/Operator City,State,Zip:	GLENDALE, CA 91202
Owner/Operator Telephone:	818-246-1170
Owner/Operator Telephone Ext:	Not reported
Owner/Operator Fax:	Not reported
Owner/Operator Email:	Not reported

4-OVER INC (Continued) **1024815737**

Historic Generators:
- Receive Date: 2006-12-29 00:00:00.0
- Handler Name: 4-OVER INC
- Federal Waste Generator Description: Not a generator, verified
- State District Owner: Not reported
- Large Quantity Handler of Universal Waste: No
- Recognized Trader Importer: No
- Recognized Trader Exporter: No
- Spent Lead Acid Battery Importer: No
- Spent Lead Acid Battery Exporter: No
- Current Record: Yes
- Non Storage Recycler Activity: Not reported
- Electronic Manifest Broker: Not reported

List of NAICS Codes and Descriptions:
- NAICS Code: 56299
- NAICS Description: ALL OTHER WASTE MANAGEMENT SERVICES

Facility Has Received Notices of Violations:
- Violations: No Violations Found

Evaluation Action Summary:
- Evaluations: No Evaluations Found

AE286 **SPORT FUN, INC** **RCRA-SQG** **1000369735**
SW **4621 S PERRY ST** **CA EMI** **CAD981374978**
1/8-1/4 **LOS ANGELES, CA 90039** **CA ENF**
0.242 mi. **CA WIP**
1278 ft. **Site 4 of 4 in cluster AE**

Relative: **Lower**
Actual: **450 ft.**

RCRA-SQG:
- Date Form Received by Agency: 1996-09-01 00:00:00.0
- Handler Name: SPORT FUN, INC
- Handler Address: 4621 S PERRY ST
- Handler City,State,Zip: LOS ANGELES, CA 90039
- EPA ID: CAD981374978
- Contact Name: Not reported
- Contact Address: Not reported
- Contact City,State,Zip: Not reported
- Contact Telephone: Not reported
- Contact Fax: Not reported
- Contact Email: Not reported
- Contact Title: Not reported
- EPA Region: 09
- Land Type: Not reported
- Federal Waste Generator Description: Small Quantity Generator
- Non-Notifier: Not reported
- Biennial Report Cycle: Not reported
- Accessibility: Not reported
- Active Site Indicator: Handler Activities
- State District Owner: CA
- State District: 4R
- Mailing Address: P O BOX 39150
- Mailing City,State,Zip: LOS ANGELES, CA 90039
- Owner Name: Not reported

SPORT FUN, INC (Continued) **1000369735**

Owner Type:	Not reported
Operator Name:	NOT REQUIRED
Operator Type:	Private
Short-Term Generator Activity:	No
Importer Activity:	No
Mixed Waste Generator:	No
Transporter Activity:	No
Transfer Facility Activity:	No
Recycler Activity with Storage:	No
Small Quantity On-Site Burner Exemption:	No
Smelting Melting and Refining Furnace Exemption:	No
Underground Injection Control:	No
Off-Site Waste Receipt:	No
Universal Waste Indicator:	No
Universal Waste Destination Facility:	No
Federal Universal Waste:	No
Active Site Fed-Reg Treatment Storage and Disposal Facility:	Not reported
Active Site Converter Treatment storage and Disposal Facility:	Not reported
Active Site State-Reg Treatment Storage and Disposal Facility:	Not reported
Active Site State-Reg Handler:	---
Federal Facility Indicator:	Not reported
Hazardous Secondary Material Indicator:	NN
Sub-Part K Indicator:	Not reported
Commercial TSD Indicator:	No
Treatment Storage and Disposal Type:	Not reported
2018 GPRA Permit Baseline:	Not on the Baseline
2018 GPRA Renewals Baseline:	Not on the Baseline
Permit Renewals Workload Universe:	Not reported
Permit Workload Universe:	Not reported
Permit Progress Universe:	Not reported
Post-Closure Workload Universe:	Not reported
Closure Workload Universe:	Not reported
202 GPRA Corrective Action Baseline:	No
Corrective Action Workload Universe:	No
Subject to Corrective Action Universe:	No
Non-TSDFs Where RCRA CA has Been Imposed Universe:	No
TSDFs Potentially Subject to CA Under 3004 (u)/(v) Universe:	No
TSDFs Only Subject to CA under Discretionary Auth Universe:	No
Corrective Action Priority Ranking:	No NCAPS ranking
Environmental Control Indicator:	No
Institutional Control Indicator:	No
Human Exposure Controls Indicator:	N/A
Groundwater Controls Indicator:	N/A
Operating TSDF Universe:	Not reported
Full Enforcement Universe:	Not reported
Significant Non-Complier Universe:	No
Unaddressed Significant Non-Complier Universe:	No
Addressed Significant Non-Complier Universe:	No
Significant Non-Complier With a Compliance Schedule Universe:	No
Financial Assurance Required:	Not reported
Handler Date of Last Change:	2002-06-27 03:24:14.0
Recognized Trader-Importer:	No
Recognized Trader-Exporter:	No
Importer of Spent Lead Acid Batteries:	No
Exporter of Spent Lead Acid Batteries:	No
Recycler Activity Without Storage:	Not reported
Manifest Broker:	Not reported

SPORT FUN, INC (Continued) **1000369735**

Sub-Part P Indicator: Not reported

Handler - Owner Operator:

Owner/Operator Indicator:	Owner
Owner/Operator Name:	CLIFFORD GOTTLIEB
Legal Status:	Private
Date Became Current:	Not reported
Date Ended Current:	Not reported
Owner/Operator Address:	NOT REQUIRED
Owner/Operator City,State,Zip:	NOT REQUIRED, ME 99999
Owner/Operator Telephone:	415-555-1212
Owner/Operator Telephone Ext:	Not reported
Owner/Operator Fax:	Not reported
Owner/Operator Email:	Not reported

Owner/Operator Indicator:	Operator
Owner/Operator Name:	NOT REQUIRED
Legal Status:	Private
Date Became Current:	Not reported
Date Ended Current:	Not reported
Owner/Operator Address:	NOT REQUIRED
Owner/Operator City,State,Zip:	NOT REQUIRED, ME 99999
Owner/Operator Telephone:	415-555-1212
Owner/Operator Telephone Ext:	Not reported
Owner/Operator Fax:	Not reported
Owner/Operator Email:	Not reported

Historic Generators:

Receive Date:	1996-09-01 00:00:00.0
Handler Name: SPORT FUN, INC	
Federal Waste Generator Description:	Small Quantity Generator
State District Owner:	CA
Large Quantity Handler of Universal Waste:	No
Recognized Trader Importer:	No
Recognized Trader Exporter:	No
Spent Lead Acid Battery Importer:	No
Spent Lead Acid Battery Exporter:	No
Current Record:	Yes
Non Storage Recycler Activity:	Not reported
Electronic Manifest Broker:	Not reported

Receive Date:	1986-01-29 00:00:00.0
Handler Name: SPORT FUN, INC	
Federal Waste Generator Description:	Large Quantity Generator
State District Owner:	CA
Large Quantity Handler of Universal Waste:	No
Recognized Trader Importer:	No
Recognized Trader Exporter:	No
Spent Lead Acid Battery Importer:	No
Spent Lead Acid Battery Exporter:	No
Current Record:	No
Non Storage Recycler Activity:	Not reported
Electronic Manifest Broker:	Not reported

SPORT FUN, INC (Continued) **1000369735**

List of NAICS Codes and Descriptions:
NAICS Code: 33992
NAICS Description: SPORTING AND ATHLETIC GOODS MANUFACTURING

Facility Has Received Notices of Violations:
Violations: No Violations Found

Evaluation Action Summary:
Evaluations: No Evaluations Found

EMI:

Name:	SPORT FUN INC
Address:	4621 SPERRY ST
City,State,Zip:	LOS ANGELES, CA 900390000
Year:	1996
County Code:	19
Air Basin:	SC
Facility ID:	93345
Air District Name:	SC
SIC Code:	9999
Air District Name:	SOUTH COAST AQMD
Community Health Air Pollution Info System:	Not reported
Consolidated Emission Reporting Rule:	Not reported
Total Organic Hydrocarbon Gases Tons/Yr:	31
Reactive Organic Gases Tons/Yr:	31
Carbon Monoxide Emissions Tons/Yr:	0
NOX - Oxides of Nitrogen Tons/Yr:	0
SOX - Oxides of Sulphur Tons/Yr:	0
Particulate Matter Tons/Yr:	0
Part. Matter 10 Micrometers and Smllr Tons/Yr:	0

Name:	SPORT FUN INC
Address:	4621 SPERRY ST
City,State,Zip:	LOS ANGELES, CA 900390000
Year:	1997
County Code:	19
Air Basin:	SC
Facility ID:	93345
Air District Name:	SC
SIC Code:	9999
Air District Name:	SOUTH COAST AQMD
Community Health Air Pollution Info System:	Not reported
Consolidated Emission Reporting Rule:	Not reported
Total Organic Hydrocarbon Gases Tons/Yr:	61
Reactive Organic Gases Tons/Yr:	54
Carbon Monoxide Emissions Tons/Yr:	0
NOX - Oxides of Nitrogen Tons/Yr:	0
SOX - Oxides of Sulphur Tons/Yr:	0
Particulate Matter Tons/Yr:	0
Part. Matter 10 Micrometers and Smllr Tons/Yr:	0

Name:	SPORT FUN INC
Address:	4621 SPERRY ST
City,State,Zip:	LOS ANGELES, CA 900390000

SPORT FUN, INC (Continued) **1000369735**

Year:	1998
County Code:	19
Air Basin:	SC
Facility ID:	93345
Air District Name:	SC
SIC Code:	9999
Air District Name:	SOUTH COAST AQMD
Community Health Air Pollution Info System:	Not reported
Consolidated Emission Reporting Rule:	Not reported
Total Organic Hydrocarbon Gases Tons/Yr:	37
Reactive Organic Gases Tons/Yr:	33
Carbon Monoxide Emissions Tons/Yr:	0
NOX - Oxides of Nitrogen Tons/Yr:	0
SOX - Oxides of Sulphur Tons/Yr:	0
Particulate Matter Tons/Yr:	0
Part. Matter 10 Micrometers and Smllr Tons/Yr:	0

Name:	SPORT FUN INC
Address:	4621 SPERRY ST
City,State,Zip:	LOS ANGELES, CA 900390000
Year:	1999
County Code:	19
Air Basin:	SC
Facility ID:	93345
Air District Name:	SC
SIC Code:	9999
Air District Name:	SOUTH COAST AQMD
Community Health Air Pollution Info System:	Not reported
Consolidated Emission Reporting Rule:	Not reported
Total Organic Hydrocarbon Gases Tons/Yr:	61
Reactive Organic Gases Tons/Yr:	54
Carbon Monoxide Emissions Tons/Yr:	0
NOX - Oxides of Nitrogen Tons/Yr:	0
SOX - Oxides of Sulphur Tons/Yr:	0
Particulate Matter Tons/Yr:	0
Part. Matter 10 Micrometers and Smllr Tons/Yr:	0

Name:	SPORT FUN INC
Address:	4621 SPERRY ST
City,State,Zip:	LOS ANGELES, CA 900390000
Year:	2000
County Code:	19
Air Basin:	SC
Facility ID:	93345
Air District Name:	SC
SIC Code:	9999
Air District Name:	SOUTH COAST AQMD
Community Health Air Pollution Info System:	Not reported
Consolidated Emission Reporting Rule:	Not reported
Total Organic Hydrocarbon Gases Tons/Yr:	61
Reactive Organic Gases Tons/Yr:	54
Carbon Monoxide Emissions Tons/Yr:	0
NOX - Oxides of Nitrogen Tons/Yr:	0
SOX - Oxides of Sulphur Tons/Yr:	0
Particulate Matter Tons/Yr:	0
Part. Matter 10 Micrometers and Smllr Tons/Yr:	0

SPORT FUN, INC (Continued) **1000369735**

Name:	SPORT FUN INC
Address:	4621 SPERRY ST
City,State,Zip:	LOS ANGELES, CA 900390000
Year:	2001
County Code:	19
Air Basin:	SC
Facility ID:	93345
Air District Name:	SC
SIC Code:	9999
Air District Name:	SOUTH COAST AQMD
Community Health Air Pollution Info System:	Y
Consolidated Emission Reporting Rule:	B
Total Organic Hydrocarbon Gases Tons/Yr:	44
Reactive Organic Gases Tons/Yr:	38
Carbon Monoxide Emissions Tons/Yr:	0
NOX - Oxides of Nitrogen Tons/Yr:	0
SOX - Oxides of Sulphur Tons/Yr:	0
Particulate Matter Tons/Yr:	0
Part. Matter 10 Micrometers and Smllr Tons/Yr:	0

Name:	SPORT FUN INC
Address:	4621 SPERRY ST
City,State,Zip:	LOS ANGELES, CA 900390000
Year:	2002
County Code:	19
Air Basin:	SC
Facility ID:	93345
Air District Name:	SC
SIC Code:	3949
Air District Name:	SOUTH COAST AQMD
Community Health Air Pollution Info System:	Not reported
Consolidated Emission Reporting Rule:	Not reported
Total Organic Hydrocarbon Gases Tons/Yr:	0
Reactive Organic Gases Tons/Yr:	0
Carbon Monoxide Emissions Tons/Yr:	0
NOX - Oxides of Nitrogen Tons/Yr:	0
SOX - Oxides of Sulphur Tons/Yr:	0
Particulate Matter Tons/Yr:	0
Part. Matter 10 Micrometers and Smllr Tons/Yr:	0

Name:	SPORT FUN INC
Address:	4621 SPERRY ST
City,State,Zip:	LOS ANGELES, CA 900390000
Year:	2003
County Code:	19
Air Basin:	SC
Facility ID:	93345
Air District Name:	SC
SIC Code:	3949
Air District Name:	SOUTH COAST AQMD
Community Health Air Pollution Info System:	Not reported
Consolidated Emission Reporting Rule:	Not reported
Total Organic Hydrocarbon Gases Tons/Yr:	0
Reactive Organic Gases Tons/Yr:	0
Carbon Monoxide Emissions Tons/Yr:	0
NOX - Oxides of Nitrogen Tons/Yr:	0
SOX - Oxides of Sulphur Tons/Yr:	0

SPORT FUN, INC (Continued) **1000369735**

Particulate Matter Tons/Yr: 0
Part. Matter 10 Micrometers and Smllr Tons/Yr: 0

Name: SPORT FUN INC
Address: 4621 SPERRY ST
City,State,Zip: LOS ANGELES, CA 900390000
Year: 2004
County Code: 19
Air Basin: SC
Facility ID: 93345
Air District Name: SC
SIC Code: 3949
Air District Name: SOUTH COAST AQMD
Community Health Air Pollution Info System: Y
Consolidated Emission Reporting Rule: Not reported
Total Organic Hydrocarbon Gases Tons/Yr: 0.04377
Reactive Organic Gases Tons/Yr: 0.04
Carbon Monoxide Emissions Tons/Yr: 0.01207
NOX - Oxides of Nitrogen Tons/Yr: 0.0449
SOX - Oxides of Sulphur Tons/Yr: 0.0002861
Particulate Matter Tons/Yr: 0.002585
Part. Matter 10 Micrometers and Smllr Tons/Yr: 0

Name: 4-OVER INC
Address: 4621 SPERRY ST
City,State,Zip: LOS ANGELES, CA 900390000
Year: 2006
County Code: 19
Air Basin: SC
Facility ID: 149912
Air District Name: SC
SIC Code: 2752
Air District Name: SOUTH COAST AQMD
Community Health Air Pollution Info System: Not reported
Consolidated Emission Reporting Rule: Not reported
Total Organic Hydrocarbon Gases Tons/Yr: 1.579
Reactive Organic Gases Tons/Yr: 1.579
Carbon Monoxide Emissions Tons/Yr: 0
NOX - Oxides of Nitrogen Tons/Yr: 0
SOX - Oxides of Sulphur Tons/Yr: 0
Particulate Matter Tons/Yr: 0
Part. Matter 10 Micrometers and Smllr Tons/Yr: 0

Name: 4-OVER INC
Address: 4621 SPERRY ST
City,State,Zip: LOS ANGELES, CA 900390000
Year: 2007
County Code: 19
Air Basin: SC
Facility ID: 149912
Air District Name: SC
SIC Code: 2752
Air District Name: SOUTH COAST AQMD
Community Health Air Pollution Info System: Not reported
Consolidated Emission Reporting Rule: Not reported
Total Organic Hydrocarbon Gases Tons/Yr: 1.579
Reactive Organic Gases Tons/Yr: 1.579

SPORT FUN, INC (Continued) **1000369735**

Carbon Monoxide Emissions Tons/Yr: 0
NOX - Oxides of Nitrogen Tons/Yr: 0
SOX - Oxides of Sulphur Tons/Yr: 0
Particulate Matter Tons/Yr: 0
Part. Matter 10 Micrometers and Smllr Tons/Yr: 0

Name: 4-OVER INC
Address: 4621 SPERRY ST
City,State,Zip: LOS ANGELES, CA 90039
Year: 2011
County Code: 19
Air Basin: SC
Facility ID: 149912
Air District Name: SC
SIC Code: 2754
Air District Name: SOUTH COAST AQMD
Community Health Air Pollution Info System: Not reported
Consolidated Emission Reporting Rule: Not reported
Total Organic Hydrocarbon Gases Tons/Yr: 3.865424629
Reactive Organic Gases Tons/Yr: 3.85296
Carbon Monoxide Emissions Tons/Yr: 0
NOX - Oxides of Nitrogen Tons/Yr: 0
SOX - Oxides of Sulphur Tons/Yr: 0
Particulate Matter Tons/Yr: 0
Part. Matter 10 Micrometers and Smllr Tons/Yr: 0

Name: 4-OVER INC
Address: 4621 SPERRY ST
City,State,Zip: LOS ANGELES, CA 90039
Year: 2012
County Code: 19
Air Basin: SC
Facility ID: 149912
Air District Name: SC
SIC Code: 9999
Air District Name: SOUTH COAST AQMD
Community Health Air Pollution Info System: Not reported
Consolidated Emission Reporting Rule: Not reported
Total Organic Hydrocarbon Gases Tons/Yr: 2.2381912947
Reactive Organic Gases Tons/Yr: 2.22689
Carbon Monoxide Emissions Tons/Yr: 0
NOX - Oxides of Nitrogen Tons/Yr: 0
SOX - Oxides of Sulphur Tons/Yr: 0
Particulate Matter Tons/Yr: 0
Part. Matter 10 Micrometers and Smllr Tons/Yr: 0

Name: 4-OVER INC
Address: 4621 SPERRY ST
City,State,Zip: LOS ANGELES, CA 90039
Year: 2013
County Code: 19
Air Basin: SC
Facility ID: 149912
Air District Name: SC
SIC Code: 2754
Air District Name: SOUTH COAST AQMD
Community Health Air Pollution Info System: Not reported

SPORT FUN, INC (Continued) **1000369735**

Consolidated Emission Reporting Rule:	Not reported
Total Organic Hydrocarbon Gases Tons/Yr:	5.4920243881
Reactive Organic Gases Tons/Yr:	4.8419
Carbon Monoxide Emissions Tons/Yr:	0
NOX - Oxides of Nitrogen Tons/Yr:	0
SOX - Oxides of Sulphur Tons/Yr:	0
Particulate Matter Tons/Yr:	0
Part. Matter 10 Micrometers and Smllr Tons/Yr:	0

Name:	4-OVER INC
Address:	4621 SPERRY ST
City,State,Zip:	LOS ANGELES, CA 90039
Year:	2014
County Code:	19
Air Basin:	SC
Facility ID:	149912
Air District Name:	SC
SIC Code:	2752
Air District Name:	SOUTH COAST AQMD
Community Health Air Pollution Info System:	Not reported
Consolidated Emission Reporting Rule:	Not reported
Total Organic Hydrocarbon Gases Tons/Yr:	5.9266003958
Reactive Organic Gases Tons/Yr:	5.51278
Carbon Monoxide Emissions Tons/Yr:	0.00153
NOX - Oxides of Nitrogen Tons/Yr:	0.00703
SOX - Oxides of Sulphur Tons/Yr:	5e-006
Particulate Matter Tons/Yr:	0.0005
Part. Matter 10 Micrometers and Smllr Tons/Yr:	0.000488

Name:	4-OVER INC
Address:	4621 SPERRY ST
City,State,Zip:	LOS ANGELES, CA 90039
Year:	2015
County Code:	19
Air Basin:	SC
Facility ID:	149912
Air District Name:	SC
SIC Code:	2752
Air District Name:	SOUTH COAST AQMD
Community Health Air Pollution Info System:	Not reported
Consolidated Emission Reporting Rule:	Not reported
Total Organic Hydrocarbon Gases Tons/Yr:	6.243823439
Reactive Organic Gases Tons/Yr:	5.87355874
Carbon Monoxide Emissions Tons/Yr:	0.001275
NOX - Oxides of Nitrogen Tons/Yr:	0.0145486
SOX - Oxides of Sulphur Tons/Yr:	2.625e-006
Particulate Matter Tons/Yr:	0.00041875
Part. Matter 10 Micrometers and Smllr Tons/Yr:	0.0004087

Name:	4-OVER INC
Address:	4621 SPERRY ST
City,State,Zip:	LOS ANGELES, CA 90039
Year:	2016
County Code:	19
Air Basin:	SC
Facility ID:	149912
Air District Name:	SC

SPORT FUN, INC (Continued) **1000369735**

SIC Code:	2752
Air District Name:	SOUTH COAST AQMD
Community Health Air Pollution Info System:	Not reported
Consolidated Emission Reporting Rule:	Not reported
Total Organic Hydrocarbon Gases Tons/Yr:	3.7848478561
Reactive Organic Gases Tons/Yr:	3.439998
Carbon Monoxide Emissions Tons/Yr:	0.00255
NOX - Oxides of Nitrogen Tons/Yr:	0.01
SOX - Oxides of Sulphur Tons/Yr:	5.25e-006
Particulate Matter Tons/Yr:	0.000838
Part. Matter 10 Micrometers and Smllr Tons/Yr:	0.000817888

ENF:

Name:	SPORT FUN
Address:	4621 SPERRY
City,State,Zip:	LOS ANGELES, CA 90039
Region:	4
Facility Id:	258162
Agency Name:	Sport Fun
Place Type:	Facility
Place Subtype:	Not reported
Facility Type:	Not reported
Agency Type:	Privately-Owned Business
# Of Agencies:	1
Place Latitude:	34.148334
Place Longitude:	-118.275992
SIC Code 1:	Not reported
SIC Desc 1:	Not reported
SIC Code 2:	Not reported
SIC Desc 2:	Not reported
SIC Code 3:	Not reported
SIC Desc 3:	Not reported
NAICS Code 1:	Not reported
NAICS Desc 1:	Not reported
NAICS Code 2:	Not reported
NAICS Desc 2:	Not reported
NAICS Code 3:	Not reported
NAICS Desc 3:	Not reported
# Of Places:	1
Source Of Facility:	Reg Meas
Design Flow:	Not reported
Threat To Water Quality:	Not reported
Complexity:	Not reported
Pretreatment:	Not reported
Facility Waste Type:	Not reported
Facility Waste Type 2:	Not reported
Facility Waste Type 3:	Not reported
Facility Waste Type 4:	Not reported
Program:	WIP
Program Category1:	MONITORING
Program Category2:	MONITORING
# Of Programs:	1
WDID:	4WIP1130395
Reg Measure Id:	165116
Reg Measure Type:	Unregulated
Region:	4
Order #:	Not reported

SPORT FUN, INC (Continued) **1000369735**

Npdes# CA#:	Not reported
Major-Minor:	Not reported
Npdes Type:	Not reported
Reclamation:	Not reported
Dredge Fill Fee:	Not reported
301H:	Not reported
Application Fee Amt Received:	Not reported
Status:	Historical
Status Date:	06/17/2005
Effective Date:	Not reported
Expiration/Review Date:	Not reported
Termination Date:	Not reported
WDR Review - Amend:	Not reported
WDR Review - Revise/Renew:	Not reported
WDR Review - Rescind:	Not reported
WDR Review - No Action Required:	Not reported
WDR Review - Pending:	Not reported
WDR Review - Planned:	Not reported
Status Enrollee:	N
Individual/General:	Not reported
Fee Code:	Not reported
Direction/Voice:	Passive
Enforcement Id(EID):	225845
Region:	4
Order / Resolution Number:	LT940923
Enforcement Action Type:	13267 Letter
Effective Date:	09/23/1994
Adoption/Issuance Date:	Not reported
Achieve Date:	Not reported
Termination Date:	Not reported
ACL Issuance Date:	Not reported
EPL Issuance Date:	Not reported
Status:	Historical
Title:	Enforcement - 4WIP1130395
Description:	Not reported
Program:	WIP
Latest Milestone Completion Date:	Not reported
# Of Programs1:	1
Total Assessment Amount:	0
Initial Assessed Amount:	0
Liability $ Amount:	0
Project $ Amount:	0
Liability $ Paid:	0
Project $ Completed:	0
Total $ Paid/Completed Amount:	0

Name:	SPORT FUN
Address:	4621 SPERRY
City,State,Zip:	LOS ANGELES, CA 90039
Region:	4
Facility Id:	258162
Agency Name:	Sport Fun
Place Type:	Facility
Place Subtype:	Not reported
Facility Type:	Not reported
Agency Type:	Privately-Owned Business
# Of Agencies:	1

SPORT FUN, INC (Continued) **1000369735**

Place Latitude:	34.148334
Place Longitude:	-118.275992
SIC Code 1:	Not reported
SIC Desc 1:	Not reported
SIC Code 2:	Not reported
SIC Desc 2:	Not reported
SIC Code 3:	Not reported
SIC Desc 3:	Not reported
NAICS Code 1:	Not reported
NAICS Desc 1:	Not reported
NAICS Code 2:	Not reported
NAICS Desc 2:	Not reported
NAICS Code 3:	Not reported
NAICS Desc 3:	Not reported
# Of Places:	1
Source Of Facility:	Reg Meas
Design Flow:	Not reported
Threat To Water Quality:	Not reported
Complexity:	Not reported
Pretreatment:	Not reported
Facility Waste Type:	Not reported
Facility Waste Type 2:	Not reported
Facility Waste Type 3:	Not reported
Facility Waste Type 4:	Not reported
Program:	WIP
Program Category1:	MONITORING
Program Category2:	MONITORING
# Of Programs:	1
WDID:	4WIP1130395
Reg Measure Id:	165116
Reg Measure Type:	Unregulated
Region:	4
Order #:	Not reported
Npdes# CA#:	Not reported
Major-Minor:	Not reported
Npdes Type:	Not reported
Reclamation:	Not reported
Dredge Fill Fee:	Not reported
301H:	Not reported
Application Fee Amt Received:	Not reported
Status:	Historical
Status Date:	06/17/2005
Effective Date:	Not reported
Expiration/Review Date:	Not reported
Termination Date:	Not reported
WDR Review - Amend:	Not reported
WDR Review - Revise/Renew:	Not reported
WDR Review - Rescind:	Not reported
WDR Review - No Action Required:	Not reported
WDR Review - Pending:	Not reported
WDR Review - Planned:	Not reported
Status Enrollee:	N
Individual/General:	Not reported
Fee Code:	Not reported
Direction/Voice:	Passive
Enforcement Id(EID):	220908
Region:	4

SPORT FUN, INC (Continued) **1000369735**

Order / Resolution Number:	LT940407
Enforcement Action Type:	13267 Letter
Effective Date:	04/07/1994
Adoption/Issuance Date:	Not reported
Achieve Date:	Not reported
Termination Date:	Not reported
ACL Issuance Date:	Not reported
EPL Issuance Date:	Not reported
Status:	Historical
Title:	Enforcement - 4WIP1130395
Description:	Not reported
Program:	WIP
Latest Milestone Completion Date:	Not reported
# Of Programs1:	1
Total Assessment Amount:	0
Initial Assessed Amount:	0
Liability $ Amount:	0
Project $ Amount:	0
Liability $ Paid:	0
Project $ Completed:	0
Total $ Paid/Completed Amount:	0

WIP:

Name:	SPORT FUN
Address:	4621 Sperry St
City,State,Zip:	LOS ANGELES, CA 90039
Region:	4
File Number:	113.0395
File Status:	**Historical**
Staff:	AZASZKOD
Facility Suite:	Not reported

AA287 **MIKAEL AGHAJANIAN** **CA SWEEPS UST** **S101585030**
South **5181 W SAN FERNANDO RD** **CA FID UST** **N/A**
1/8-1/4 **LOS ANGELES, CA 90039**
0.244 mi.
1290 ft. **Site 8 of 9 in cluster AA**

Relative: **Lower**

Actual: **463 ft.**

SWEEPS UST:

Name:	MIKAEL AGHAJANIAN
Address:	5181 W SAN FERNANDO RD
City:	LOS ANGELES
Status:	Not reported
Comp Number:	8125
Number:	Not reported
Board Of Equalization:	Not reported
Referral Date:	Not reported
Action Date:	Not reported
Created Date:	Not reported
Owner Tank Id:	Not reported
SWRCB Tank Id:	Not reported
Tank Status:	Not reported
Capacity:	Not reported
Active Date:	Not reported
Tank Use:	Not reported
STG:	Not reported
Content:	Not reported

MIKAEL AGHAJANIAN (Continued) **S101585030**

Number Of Tanks: 0

CA FID UST:
Facility ID: 19018515
Regulated By: UTNKA
Regulated ID: Not reported
Cortese Code: Not reported
SIC Code: Not reported
Facility Phone: 8185911677
Mail To: Not reported
Mailing Address: P.O. BOX 4189
Mailing Address 2: Not reported
Mailing City,St,Zip: LOS ANGELES 90039
Contact: Not reported
Contact Phone: Not reported
DUNs Number: Not reported
NPDES Number: Not reported
EPA ID: Not reported
Comments: Not reported
Status: Active

AA288 **OATEY - PLUMBING AND INDUSTRIAL SUPPLY - TEMPORARY** **RCRA-VSQG** **1024876496**
South **5181 WEST SAN FERNANDO ROAD** **CAP000286062**
1/8-1/4 **LOS ANGELES, CA 90039**
0.244 mi.
1290 ft. **Site 9 of 9 in cluster AA**

Relative: RCRA-VSQG:
Lower
Actual: Date Form Received by Agency: 2018-07-24 00:00:00.0
463 ft. Handler Name: OATEY - PLUMBING AND INDUSTRIAL SUPPLY - TEMPORARY ID
Handler Address: 5181 WEST SAN FERNANDO ROAD
Handler City,State,Zip: LOS ANGELES, CA 90039-1011
EPA ID: CAP000286062
Contact Name: TAYLOR RUDOW
Contact Address: MANATEE AVENUE WEST
Contact City,State,Zip: BRADENTON, FL 34205-6770
Contact Telephone: 941-720-9028
Contact Fax: Not reported
Contact Email: TRUDOW@VERTEXENG.COM
Contact Title: STAFF SCIENTIST III
EPA Region: 09
Land Type: Private
Federal Waste Generator Description: Conditionally Exempt Small Quantity Generator
Non-Notifier: Not reported
Biennial Report Cycle: Not reported
Accessibility: Not reported
Active Site Indicator: Handler Activities
State District Owner: Not reported
State District: Not reported
Mailing Address: WEST SAN FERNANDO ROAD
Mailing City,State,Zip: LOS ANGELES, CA 90039-1011
Owner Name: PALM ETS LLC
Owner Type: Private
Operator Name: OATEY - PLUMBING AND INDUSTRIAL SUPPLY
Operator Type: Private
Short-Term Generator Activity: Yes
Importer Activity: No

OATEY - PLUMBING AND INDUSTRIAL SUPPLY - TEMPORARY ID (Continued) **1024876496**

Mixed Waste Generator:	No
Transporter Activity:	No
Transfer Facility Activity:	No
Recycler Activity with Storage:	No
Small Quantity On-Site Burner Exemption:	No
Smelting Melting and Refining Furnace Exemption:	No
Underground Injection Control:	No
Off-Site Waste Receipt:	No
Universal Waste Indicator:	No
Universal Waste Destination Facility:	No
Federal Universal Waste:	No
Active Site Fed-Reg Treatment Storage and Disposal Facility:	Not reported
Active Site Converter Treatment storage and Disposal Facility:	Not reported
Active Site State-Reg Treatment Storage and Disposal Facility:	Not reported
Active Site State-Reg Handler:	---
Federal Facility Indicator:	Not reported
Hazardous Secondary Material Indicator:	NN
Sub-Part K Indicator:	Not reported
Commercial TSD Indicator:	No
Treatment Storage and Disposal Type:	Not reported
2018 GPRA Permit Baseline:	Not on the Baseline
2018 GPRA Renewals Baseline:	Not on the Baseline
Permit Renewals Workload Universe:	Not reported
Permit Workload Universe:	Not reported
Permit Progress Universe:	Not reported
Post-Closure Workload Universe:	Not reported
Closure Workload Universe:	Not reported
202 GPRA Corrective Action Baseline:	No
Corrective Action Workload Universe:	No
Subject to Corrective Action Universe:	No
Non-TSDFs Where RCRA CA has Been Imposed Universe:	No
TSDFs Potentially Subject to CA Under 3004 (u)/(v) Universe:	No
TSDFs Only Subject to CA under Discretionary Auth Universe:	No
Corrective Action Priority Ranking:	No NCAPS ranking
Environmental Control Indicator:	No
Institutional Control Indicator:	No
Human Exposure Controls Indicator:	N/A
Groundwater Controls Indicator:	N/A
Operating TSDF Universe:	Not reported
Full Enforcement Universe:	Not reported
Significant Non-Complier Universe:	No
Unaddressed Significant Non-Complier Universe:	No
Addressed Significant Non-Complier Universe:	No
Significant Non-Complier With a Compliance Schedule Universe:	No
Financial Assurance Required:	Not reported
Handler Date of Last Change:	2018-07-26 16:39:02.0
Recognized Trader-Importer:	No
Recognized Trader-Exporter:	No
Importer of Spent Lead Acid Batteries:	No
Exporter of Spent Lead Acid Batteries:	No
Recycler Activity Without Storage:	No
Manifest Broker:	No
Sub-Part P Indicator:	Not reported

Hazardous Waste Summary:
Waste Code: D002

OATEY - PLUMBING AND INDUSTRIAL SUPPLY - TEMPORARY ID (Continued) **1024876496**

Waste Description: CORROSIVE WASTE

Handler - Owner Operator:

Owner/Operator Indicator:	Owner
Owner/Operator Name:	PALM ETS LLC
Legal Status:	Private
Date Became Current:	Not reported
Date Ended Current:	Not reported
Owner/Operator Address:	PO BOX 4189
Owner/Operator City,State,Zip:	GLENDALE, CA 91222
Owner/Operator Telephone:	Not reported
Owner/Operator Telephone Ext:	Not reported
Owner/Operator Fax:	Not reported
Owner/Operator Email:	Not reported

Owner/Operator Indicator:	Operator
Owner/Operator Name:	OATEY - PLUMBING AND INDUSTRIAL SUPPLY
Legal Status:	Private
Date Became Current:	Not reported
Date Ended Current:	Not reported
Owner/Operator Address:	5181 WEST SAN FERNANDO ROAD
Owner/Operator City,State,Zip:	LOS ANGELES, CA 90039-1011
Owner/Operator Telephone:	Not reported
Owner/Operator Telephone Ext:	Not reported
Owner/Operator Fax:	Not reported
Owner/Operator Email:	Not reported

Historic Generators:

Receive Date:	2018-07-24 00:00:00.0
Handler Name:	OATEY - PLUMBING AND INDUSTRIAL SUPPLY - TEMPORARY ID
Federal Waste Generator Description:	Conditionally Exempt Small Quantity Generator
State District Owner:	Not reported
Large Quantity Handler of Universal Waste:	No
Recognized Trader Importer:	No
Recognized Trader Exporter:	No
Spent Lead Acid Battery Importer:	No
Spent Lead Acid Battery Exporter:	No
Current Record:	Yes
Non Storage Recycler Activity:	No
Electronic Manifest Broker:	No

List of NAICS Codes and Descriptions:

NAICS Code:	42372
NAICS Description:	PLUMBING AND HEATING EQUIPMENT AND SUPPLIES (HYDRONICS) MERCHANT WHOLESALERS

Facility Has Received Notices of Violations:

Violations:	No Violations Found

Evaluation Action Summary:

Evaluations:	No Evaluations Found

AD289 **PRIORITY PAK** **CA WIP** **S106769420**
South **4528 BRAZIL ST** **N/A**
1/8-1/4 **LOS ANGELES, CA 90039**
0.245 mi.
1291 ft. **Site 11 of 12 in cluster AD**

Relative: WIP:
Lower
Actual: Name: PRIORITY PAK
451 ft. Address: 4528 Brazil St
City,State,Zip: LOS ANGELES, CA 90039
Region: 4
File Number: 113.0369
File Status: **Historical**
Staff: LM
Facility Suite: Not reported

AD290 **CA UST** **U004302797**
SSW **4573 BRAZIL ST** **N/A**
1/8-1/4 **LOS ANGELES, CA**
0.249 mi.
1317 ft. **Site 12 of 12 in cluster AD**

Relative: LOS ANGELES UST:
Lower
Actual: Name: Not reported
447 ft. Address: 4573 BRAZIL ST
City,State,Zip: LOS ANGELES, CA
Facility ID: Not reported
Last Run Date: 01/01/1900
Status: HISTORICAL

AC291 **SYNC-POP** **CA WIP** **S106769295**
SSE **724 W BROADWAY** **N/A**
1/8-1/4 **GLENDALE, CA 91204**
0.249 mi.
1317 ft. **Site 10 of 13 in cluster AC**

Relative: WIP:
Lower
Actual: Name: SYNC-POP
472 ft. Address: 724 W Broadway
City,State,Zip: GLENDALE, CA 91204
Region: 4
File Number: 113.0172
File Status: **Historical**
Staff: RNEVAREZ
Facility Suite: Not reported

AC292 **DIAGNOSTIC LABORATORIES, INC.** **CA WIP** **S106769296**
SSE **722 W BROADWAY** **N/A**
1/8-1/4 **GLENDALE, CA 91204**
0.250 mi.
1318 ft. **Site 11 of 13 in cluster AC**

Relative: WIP:
Lower
Actual: Name: DIAGNOSTIC LABORATORIES, INC.
472 ft. Address: 722 W Broadway
City,State,Zip: GLENDALE, CA 91204
Region: 4

DIAGNOSTIC LABORATORIES, INC. (Continued) **S106769296**

File Number: 113.0173
File Status: Historical
Staff: RNEVAREZ
Facility Suite: Not reported

AC293 **EDISON/LONG BEACH #1 MGP** **CA HIST CORTESE** **S105022391**
SSE **740 BROADWAY** **N/A**
1/4-1/2 **, CA 91204**
0.252 mi.
1329 ft. **Site 12 of 13 in cluster AC**

Relative: **Lower**
Actual: **470 ft.**

HIST CORTESE:
edr_fname: EDISON/LONG BEACH #1 MGP
edr_fadd1: 740 BROADWAY
City,State,Zip: CA 91204
Region: CORTESE
Facility County Code: 19
Reg By: CALSI
Reg Id: 19490211

AC294 **AMERICAN METASEAL** **CA CPS-SLIC** **S120762592**
SSE **701 WEST BROADWAY** **CA CERS** **N/A**
1/4-1/2 **GLENDALE, CA 91204**
0.253 mi.
1334 ft. **Site 13 of 13 in cluster AC**

Relative: **Higher**
Actual: **479 ft.**

CPS-SLIC:
Name: AMERICAN METASEAL
Address: 701 WEST BROADWAY
City,State,Zip: GLENDALE, CA 91204
Region: STATE
Facility Status: Open - Site Assessment
Status Date: 03/30/2017
Global Id: T10000010277
Lead Agency: LOS ANGELES RWQCB (REGION 4)
Lead Agency Case Number: Not reported
Latitude: 34.1471
Longitude: -118.26996
Case Type: Cleanup Program Site
Case Worker: CH
Local Agency: Not reported
RB Case Number: 113.0164
File Location: Not reported
Potential Media Affected: Not reported
Potential Contaminants of Concern: Not reported
Site History: Not reported

Click here to access the California GeoTracker records for this facility:

CERS:
Name: AMERICAN METASEAL
Address: 701 WEST BROADWAY
City,State,Zip: GLENDALE, CA 91204
Site ID: 420512
CERS ID: T10000010277
CERS Description: Cleanup Program Site

AMERICAN METASEAL (Continued) **S120762592**

Affiliation:
- Affiliation Type Desc: Regional Board Caseworker
- Entity Name: CHRISTINA HUMPHREYS - LOS ANGELES RWQCB (REGION 4)
- Entity Title: Not reported
- Affiliation Address: 320 West 4th Street, Suite 200
- Affiliation City: LOS ANGELES
- Affiliation State: CA
- Affiliation Country: Not reported
- Affiliation Zip: Not reported
- Affiliation Phone: 2135766697

AF295 **A G LAYNE INCORPORATED** **RCRA-LQG** **1000140524**
SSW **4578 BRAZIL ST.** **CA LUST** **CAD981428899**
1/4-1/2 **LOS ANGELES, CA 90039** **CA CPS-SLIC**
0.270 mi. **CA HIST UST**
1427 ft. **Site 1 of 3 in cluster AF** **FINDS**
ECHO
Relative: **CA EMI**
Lower **CA HIST CORTESE**
Actual: **CA NPDES**
445 ft. **CA CIWQS**
CA CERS

RCRA-LQG:
- Date Form Received by Agency: 2017-03-20 00:00:00.0
- Handler Name: A G LAYNE INC
- Handler Address: 4578 BRAZIL ST
- Handler City,State,Zip: LOS ANGELES, CA 90039
- EPA ID: CAD981428899
- Contact Name: MICHAEL D LEE
- Contact Address: BRAZIL ST
- Contact City,State,Zip: LOS ANGELES, CA 90039
- Contact Telephone: 323-245-2345
- Contact Fax: 8182427804
- Contact Email: MIKE@AGLAYNE.COM
- Contact Title: CEO
- EPA Region: 09
- Land Type: Private
- Federal Waste Generator Description: Large Quantity Generator
- Non-Notifier: Not reported
- Biennial Report Cycle: 2015
- Accessibility: Not reported
- Active Site Indicator: Handler Activities
- State District Owner: Not reported
- State District: Not reported
- Mailing Address: PO BOX 39524
- Mailing City,State,Zip: LOS ANGELES, CA 90039
- Owner Name: DONN BARR LAND CO
- Owner Type: Private
- Operator Name: A G LAYNE INC
- Operator Type: Private
- Short-Term Generator Activity: No
- Importer Activity: No
- Mixed Waste Generator: No
- Transporter Activity: No
- Transfer Facility Activity: No

A G LAYNE INCORPORATED (Continued) **1000140524**

Recycler Activity with Storage:	No
Small Quantity On-Site Burner Exemption:	No
Smelting Melting and Refining Furnace Exemption:	No
Underground Injection Control:	No
Off-Site Waste Receipt:	No
Universal Waste Indicator:	No
Universal Waste Destination Facility:	No
Federal Universal Waste:	No
Active Site Fed-Reg Treatment Storage and Disposal Facility:	Not reported
Active Site Converter Treatment storage and Disposal Facility:	Not reported
Active Site State-Reg Treatment Storage and Disposal Facility:	Not reported
Active Site State-Reg Handler:	---
Federal Facility Indicator:	Not reported
Hazardous Secondary Material Indicator:	NN
Sub-Part K Indicator:	Not reported
Commercial TSD Indicator:	No
Treatment Storage and Disposal Type:	Not reported
2018 GPRA Permit Baseline:	Not on the Baseline
2018 GPRA Renewals Baseline:	Not on the Baseline
Permit Renewals Workload Universe:	Not reported
Permit Workload Universe:	Not reported
Permit Progress Universe:	Not reported
Post-Closure Workload Universe:	Not reported
Closure Workload Universe:	Not reported
202 GPRA Corrective Action Baseline:	No
Corrective Action Workload Universe:	No
Subject to Corrective Action Universe:	No
Non-TSDFs Where RCRA CA has Been Imposed Universe:	No
TSDFs Potentially Subject to CA Under 3004 (u)/(v) Universe:	No
TSDFs Only Subject to CA under Discretionary Auth Universe:	No
Corrective Action Priority Ranking:	No NCAPS ranking
Environmental Control Indicator:	No
Institutional Control Indicator:	No
Human Exposure Controls Indicator:	N/A
Groundwater Controls Indicator:	N/A
Operating TSDF Universe:	Not reported
Full Enforcement Universe:	Not reported
Significant Non-Complier Universe:	No
Unaddressed Significant Non-Complier Universe:	No
Addressed Significant Non-Complier Universe:	No
Significant Non-Complier With a Compliance Schedule Universe:	No
Financial Assurance Required:	Not reported
Handler Date of Last Change:	2017-03-23 18:00:39.0
Recognized Trader-Importer:	No
Recognized Trader-Exporter:	No
Importer of Spent Lead Acid Batteries:	No
Exporter of Spent Lead Acid Batteries:	No
Recycler Activity Without Storage:	Not reported
Manifest Broker:	Not reported
Sub-Part P Indicator:	Not reported

Biennial: List of Years
Year: 2015

Click Here for Biennial Reporting System Data:

A G LAYNE INCORPORATED (Continued) **1000140524**

Hazardous Waste Summary:
Waste Code: D001
Waste Description: IGNITABLE WASTE

Waste Code: D035
Waste Description: METHYL ETHYL KETONE

Waste Code: F003
Waste Description: THE FOLLOWING SPENT NONHALOGENATED SOLVENTS: XYLENE, ACETONE, ETHYL ACETATE, ETHYL BENZENE, ETHYL ETHER, METHYL ISOBUTYL KETONE, N-BUTYL ALCOHOL, CYCLOHEXANONE, AND METHANOL; ALL SPENT SOLVENT MIXTURES/BLENDS CONTAINING, BEFORE USE, ONLY THE ABOVE SPENT NONHALOGENATED SOLVENTS; AND ALL SPENT SOLVENT MIXTURES/BLENDS CONTAINING, BEFORE USE, ONE OR MORE OF THE ABOVE NONHALOGENATED SOLVENTS, AND A TOTAL OF TEN PERCENT OR MORE (BY VOLUME) OF ONE OR MORE OF THOSE SOLVENTS LISTED IN F001, F002, F004, AND F005; AND STILL BOTTOMS FROM THE RECOVERY OF THESE SPENT SOLVENTS AND SPENT SOLVENT MIXTURES.

Waste Code: F005
Waste Description: THE FOLLOWING SPENT NONHALOGENATED SOLVENTS: TOLUENE, METHYL ETHYL KETONE, CARBON DISULFIDE, ISOBUTANOL, PYRIDINE, BENZENE, 2-ETHOXYETHANOL, AND 2-NITROPROPANE; ALL SPENT SOLVENT MIXTURES/BLENDS CONTAINING, BEFORE USE, A TOTAL OF TEN PERCENT OR MORE (BY VOLUME) OF ONE OR MORE OF THE ABOVE NONHALOGENATED SOLVENTS OR THOSE SOLVENTS LISTED IN F001, F002, OR F004; AND STILL BOTTOMS FROM THE RECOVERY OF THESE SPENT SOLVENTS AND SPENT SOLVENT MIXTURES.

Handler - Owner Operator:
Owner/Operator Indicator: Operator
Owner/Operator Name: A G LAYNE INC
Legal Status: Private
Date Became Current: 1972-05-01 00:00:00.
Date Ended Current: Not reported
Owner/Operator Address: Not reported
Owner/Operator City,State,Zip: Not reported
Owner/Operator Telephone: Not reported
Owner/Operator Telephone Ext: Not reported
Owner/Operator Fax: Not reported
Owner/Operator Email: Not reported

Owner/Operator Indicator: Owner
Owner/Operator Name: LEE TED TOSHIMA DICK
Legal Status: Private
Date Became Current: Not reported
Date Ended Current: Not reported
Owner/Operator Address: NOT REQUIRED
Owner/Operator City,State,Zip: NOT REQUIRED, ME 99999
Owner/Operator Telephone: 415-555-1212
Owner/Operator Telephone Ext: Not reported
Owner/Operator Fax: Not reported
Owner/Operator Email: Not reported

Owner/Operator Indicator: Owner
Owner/Operator Name: DONN BARR LAND CO
Legal Status: Private

A G LAYNE INCORPORATED (Continued) **1000140524**

Date Became Current:	2008-06-01 00:00:00.
Date Ended Current:	Not reported
Owner/Operator Address:	481 UPPER MESA RD
Owner/Operator City,State,Zip:	SANTA MONICA, CA 90402
Owner/Operator Telephone:	310-459-3078
Owner/Operator Telephone Ext:	Not reported
Owner/Operator Fax:	Not reported
Owner/Operator Email:	Not reported
Owner/Operator Indicator:	Operator
Owner/Operator Name:	NOT REQUIRED
Legal Status:	Private
Date Became Current:	Not reported
Date Ended Current:	Not reported
Owner/Operator Address:	NOT REQUIRED
Owner/Operator City,State,Zip:	NOT REQUIRED, ME 99999
Owner/Operator Telephone:	415-555-1212
Owner/Operator Telephone Ext:	Not reported
Owner/Operator Fax:	Not reported
Owner/Operator Email:	Not reported

Historic Generators:

Receive Date:	2017-03-20 00:00:00.0
Handler Name: A G LAYNE INC	
Federal Waste Generator Description:	Large Quantity Generator
State District Owner:	Not reported
Large Quantity Handler of Universal Waste:	No
Recognized Trader Importer:	No
Recognized Trader Exporter:	No
Spent Lead Acid Battery Importer:	No
Spent Lead Acid Battery Exporter:	No
Current Record:	Yes
Non Storage Recycler Activity:	Not reported
Electronic Manifest Broker:	Not reported
Receive Date:	1986-07-22 00:00:00.0
Handler Name: A.G. LAYNE INC	
Federal Waste Generator Description:	Not a generator, verified
State District Owner:	CA
Large Quantity Handler of Universal Waste:	No
Recognized Trader Importer:	No
Recognized Trader Exporter:	No
Spent Lead Acid Battery Importer:	No
Spent Lead Acid Battery Exporter:	No
Current Record:	No
Non Storage Recycler Activity:	Not reported
Electronic Manifest Broker:	Not reported
Receive Date:	1999-04-15 00:00:00.0
Handler Name: A.G. LAYNE, INC.	
Federal Waste Generator Description:	Large Quantity Generator
State District Owner:	Not reported
Large Quantity Handler of Universal Waste:	No
Recognized Trader Importer:	No
Recognized Trader Exporter:	No
Spent Lead Acid Battery Importer:	No
Spent Lead Acid Battery Exporter:	No

A G LAYNE INCORPORATED (Continued) **1000140524**

Current Record: No
Non Storage Recycler Activity: Not reported
Electronic Manifest Broker: Not reported

List of NAICS Codes and Descriptions:
NAICS Code: 42269
NAICS Description: OTHER CHEMICAL AND ALLIED PRODUCTS WHOLESALERS

NAICS Code: 42469
NAICS Description: OTHER CHEMICAL AND ALLIED PRODUCTS MERCHANT WHOLESALERS

Facility Has Received Notices of Violations:
Violations: No Violations Found

Evaluation Action Summary:
Evaluations: No Evaluations Found

LUST REG 4:
Region: 4
Regional Board: 04
County: Los Angeles
Facility Id: 113.0352
Status: Remedial action (cleanup) Underway
Substance: 1
Substance Quantity: Not reported
Local Case No: Not reported
Case Type: Groundwater
Abatement Method Used at the Site: Not reported
Global ID: T0603700197
W Global ID: Not reported
Staff: WIP
Local Agency: 19050
Cross Street: Not reported
Enforcement Type: NONE
Date Leak Discovered: Not reported
Date Leak First Reported: 8/8/1990
Date Leak Record Entered: 10/19/1990
Date Confirmation Began: 10/24/1990
Date Leak Stopped: Not reported
Date Case Last Changed on Database: 4/30/1998
Date the Case was Closed: Not reported
How Leak Discovered: Not reported
How Leak Stopped: Not reported
Cause of Leak: UNK
Leak Source: UNK
Operator: OLD CASE #102690-01
Water System: Not reported
Well Name: Not reported
Approx. Dist To Production Well (ft): 2790.919945180751850597009523 6
Source of Cleanup Funding: UNK
Preliminary Site Assessment Workplan Submitted: Not reported
Preliminary Site Assessment Began: Not reported
Pollution Characterization Began: Not reported
Remediation Plan Submitted: Not reported

A G LAYNE INCORPORATED (Continued) **1000140524**

Remedial Action Underway:	4/30/1998
Post Remedial Action Monitoring Began:	Not reported
Enforcement Action Date:	Not reported
Historical Max MTBE Date:	Not reported
Hist Max MTBE Conc in Groundwater:	Not reported
Hist Max MTBE Conc in Soil:	Not reported
Significant Interim Remedial Action Taken:	Not reported
GW Qualifier:	Not reported
Soil Qualifier:	Not reported
Organization:	Not reported
Owner Contact:	Not reported
Responsible Party:	MICHAEL D. LEE
RP Address:	SAME AS ABOVE
Program:	SLIC
Lat/Long:	34.1466315 / -1
Local Agency Staff:	PEJ
Beneficial Use:	Not reported
Priority:	Not reported
Cleanup Fund Id:	Not reported
Suspended:	Not reported
Assigned Name:	Not reported
Summary:	CASE ASSIGNED TO WIP. 8/17/98 - GW MON RPT 1998

CPS-SLIC:

Name:	A. G. LAYNE DIST. SHELL PROD.
Address:	4578 BRAZIL ST.
City,State,Zip:	LOS ANGELES, CA 90039
Region:	STATE
Facility Status:	**Open - Eligible for Closure**
Status Date:	04/06/2016
Global Id:	SL603799112
Lead Agency:	LOS ANGELES RWQCB (REGION 4)
Lead Agency Case Number:	Not reported
Latitude:	34.1467337229887
Longitude:	-118.275262713433
Case Type:	Cleanup Program Site
Case Worker:	AF
Local Agency:	Not reported
RB Case Number:	113.0352
File Location:	Regional Board
Potential Media Affected:	Aquifer used for drinking water supply, Soil
Potential Contaminants of Concern:	Other Chlorinated Hydrocarbons, Tetrachloroethylene (PCE), Trichloroethylene (TCE), Benzene, Crude Oil, Diesel, Ethylbenzene, Other Petroleum, Toluene, Total Petroleum Hydrocarbons (TPH), Xylene
Site History:	This is a chemical distribution facility consisting of an office, storage and packaging warehouse, and 18 steel USTs (removed) used for petrochemical and solvent products. Discharger has completed site assessment. Discharger has completed a soil vapor investigation and remediation program which included the operation of an SVE System. A rebound test was completed on the SVE system and a soil closure letter was issued to the Discharger in December 2007. The discharger continues to conduct semi-annual groundwater monitoring.

Click here to access the California GeoTracker records for this facility:

Name:	A G LAYNE INC.
Address:	4578 BRAZIL ST

A G LAYNE INCORPORATED (Continued) **1000140524**

City,State,Zip:	ATWATER VILLAGE, CA 90039
Region:	STATE
Facility Status:	**Open - Inactive**
Status Date:	01/29/2015
Global Id:	T0603700197
Lead Agency:	LOS ANGELES RWQCB (REGION 4)
Lead Agency Case Number:	Not reported
Latitude:	34.1466315
Longitude:	-118.275024
Case Type:	Cleanup Program Site
Case Worker:	WIP
Local Agency:	LOS ANGELES, CITY OF
RB Case Number:	113.0352
File Location:	Not reported
Potential Media Affected:	Aquifer used for drinking water supply
Potential Contaminants of Concern:	Aviation
Site History:	Not reported

Click here to access the California GeoTracker records for this facility:

HIST UST:

Name:	A G LAYNE INC
Address:	4578 BRAZIL ST
City,State,Zip:	LOS ANGELES, CA 90039
File Number:	00026100
URL:	http://geotracker.waterboards.ca.gov/ustpdfs/pdf/00026100.pdf
Region:	STATE
Facility ID:	00000017360
Facility Type:	Other
Other Type:	SHELL JOBBER
Contact Name:	T R LEE
Telephone:	2132452345
Owner Name:	A G LAYNE INC
Owner Address:	4578 BRAZIL ST
Owner City,St,Zip:	LOS ANGELES, CA 90039
Total Tanks:	0019
Tank Num:	001
Container Num:	1
Year Installed:	Not reported
Tank Capacity:	00000000
Tank Used for:	Not reported
Type of Fuel:	Not reported
Container Construction Thickness:	Not reported
Leak Detection:	Stock Inventor
Tank Num:	002
Container Num:	2
Year Installed:	Not reported
Tank Capacity:	00006000
Tank Used for:	Not reported
Type of Fuel:	Not reported
Container Construction Thickness:	Not reported
Leak Detection:	Not reported
Tank Num:	003
Container Num:	3

A G LAYNE INCORPORATED (Continued) **1000140524**

Year Installed: Not reported
Tank Capacity: 00006000
Tank Used for: Not reported
Type of Fuel: Not reported
Container Construction Thickness: Not reported
Leak Detection: Not reported

Tank Num: 004
Container Num: 4
Year Installed: Not reported
Tank Capacity: 00006000
Tank Used for: Not reported
Type of Fuel: Not reported
Container Construction Thickness: Not reported
Leak Detection: Not reported

Tank Num: 005
Container Num: 5
Year Installed: Not reported
Tank Capacity: 00006000
Tank Used for: Not reported
Type of Fuel: Not reported
Container Construction Thickness: Not reported
Leak Detection: Not reported

Tank Num: 006
Container Num: 6
Year Installed: Not reported
Tank Capacity: 00006000
Tank Used for: Not reported
Type of Fuel: Not reported
Container Construction Thickness: Not reported
Leak Detection: Not reported

Tank Num: 007
Container Num: 7
Year Installed: Not reported
Tank Capacity: 00006000
Tank Used for: Not reported
Type of Fuel: Not reported
Container Construction Thickness: Not reported
Leak Detection: Not reported

Tank Num: 008
Container Num: 8
Year Installed: Not reported
Tank Capacity: 00006000
Tank Used for: Not reported
Type of Fuel: Not reported
Container Construction Thickness: Not reported
Leak Detection: Not reported

Tank Num: 009
Container Num: 9
Year Installed: Not reported
Tank Capacity: 00000000
Tank Used for: Not reported

A G LAYNE INCORPORATED (Continued) **1000140524**

Type of Fuel: Not reported
Container Construction Thickness: Not reported
Leak Detection: Not reported

Tank Num: 010
Container Num: 10
Year Installed: Not reported
Tank Capacity: 00010000
Tank Used for: Not reported
Type of Fuel: Not reported
Container Construction Thickness: Not reported
Leak Detection: Not reported

Tank Num: 011
Container Num: 11
Year Installed: Not reported
Tank Capacity: 00010000
Tank Used for: Not reported
Type of Fuel: Not reported
Container Construction Thickness: Not reported
Leak Detection: Not reported

Tank Num: 012
Container Num: 12
Year Installed: Not reported
Tank Capacity: 00010000
Tank Used for: Not reported
Type of Fuel: Not reported
Container Construction Thickness: Not reported
Leak Detection: Not reported

Tank Num: 013
Container Num: 13
Year Installed: Not reported
Tank Capacity: 00010000
Tank Used for: Not reported
Type of Fuel: Not reported
Container Construction Thickness: Not reported
Leak Detection: Not reported

Tank Num: 014
Container Num: 14
Year Installed: Not reported
Tank Capacity: 00006000
Tank Used for: Not reported
Type of Fuel: Not reported
Container Construction Thickness: Not reported
Leak Detection: Not reported

Tank Num: 015
Container Num: 15
Year Installed: Not reported
Tank Capacity: 00006000
Tank Used for: Not reported
Type of Fuel: Not reported
Container Construction Thickness: Not reported
Leak Detection: Not reported

A G LAYNE INCORPORATED (Continued) **1000140524**

Tank Num:	016
Container Num:	16
Year Installed:	Not reported
Tank Capacity:	00006000
Tank Used for:	Not reported
Type of Fuel:	Not reported
Container Construction Thickness:	Not reported
Leak Detection:	Not reported

Tank Num:	017
Container Num:	17
Year Installed:	Not reported
Tank Capacity:	00006000
Tank Used for:	Not reported
Type of Fuel:	Not reported
Container Construction Thickness:	Not reported
Leak Detection:	Not reported

Tank Num:	018
Container Num:	18
Year Installed:	Not reported
Tank Capacity:	00006000
Tank Used for:	Not reported
Type of Fuel:	Not reported
Container Construction Thickness:	Not reported
Leak Detection:	Not reported

Tank Num:	019
Container Num:	19
Year Installed:	Not reported
Tank Capacity:	00006000
Tank Used for:	Not reported
Type of Fuel:	Not reported
Container Construction Thickness:	Not reported
Leak Detection:	Not reported

Click here for Geo Tracker PDF:

FINDS:
Registry ID: 110000473657

Click Here:

Environmental Interest/Information System:
TSCA SUBMITTER
California Hazardous Waste Tracking System - Datamart (HWTS-DATAMART) provides California with information on hazardous waste shipments for generators, transporters, and treatment, storage, and disposal facilities.
US EPA TRIS (Toxics Release Inventory System) contains information from facilities on the amounts of over 300 listed toxic chemicals that these facilities release directly to air, water, land, or that are transported off-site.
HAZARDOUS AIR POLLUTANT MAJOR
RCRAInfo is a national information system that supports the Resource Conservation and Recovery Act (RCRA) program through the tracking of events and activities related to facilities that generate, transport,

A G LAYNE INCORPORATED (Continued) **1000140524**

and treat, store, or dispose of hazardous waste. RCRAInfo allows RCRA program staff to track the notification, permit, compliance, and corrective action activities required under RCRA.
STATE MASTER

Click this hyperlink while viewing on your computer to access additional FINDS: detail in the EDR Site Report.

ECHO:

Envid:	1000140524
Registry ID:	110000473657
DFR URL:	http://echo.epa.gov/detailed-facility-report?fid=110000473657
Name:	A G LAYNE INCORPORATED
Address:	4578 BRAZIL ST.
City,State,Zip:	LOS ANGELES, CA 90039

EMI:

Name:	A G LAYNE INC
Address:	4578 BRAZIL ST
City,State,Zip:	LOS ANGELES, CA 90039
Year:	1990
County Code:	19
Air Basin:	SC
Facility ID:	12364
Air District Name:	SC
SIC Code:	5171
Air District Name:	SOUTH COAST AQMD
Community Health Air Pollution Info System:	Not reported
Consolidated Emission Reporting Rule:	Not reported
Total Organic Hydrocarbon Gases Tons/Yr:	10
Reactive Organic Gases Tons/Yr:	10
Carbon Monoxide Emissions Tons/Yr:	0
NOX - Oxides of Nitrogen Tons/Yr:	0
SOX - Oxides of Sulphur Tons/Yr:	0
Particulate Matter Tons/Yr:	0
Part. Matter 10 Micrometers and Smllr Tons/Yr:	0

Name:	A G LAYNE INC
Address:	4578 BRAZIL ST
City,State,Zip:	LOS ANGELES, CA 90039
Year:	1993
County Code:	19
Air Basin:	SC
Facility ID:	12364
Air District Name:	SC
SIC Code:	5171
Air District Name:	SOUTH COAST AQMD
Community Health Air Pollution Info System:	Not reported
Consolidated Emission Reporting Rule:	Not reported
Total Organic Hydrocarbon Gases Tons/Yr:	3
Reactive Organic Gases Tons/Yr:	2
Carbon Monoxide Emissions Tons/Yr:	0
NOX - Oxides of Nitrogen Tons/Yr:	0
SOX - Oxides of Sulphur Tons/Yr:	0
Particulate Matter Tons/Yr:	0
Part. Matter 10 Micrometers and Smllr Tons/Yr:	0

A G LAYNE INCORPORATED (Continued) **1000140524**

Name:	A G LAYNE INC
Address:	4578 BRAZIL ST
City,State,Zip:	LOS ANGELES, CA 90039
Year:	1995
County Code:	19
Air Basin:	SC
Facility ID:	12364
Air District Name:	SC
SIC Code:	5171
Air District Name:	SOUTH COAST AQMD
Community Health Air Pollution Info System:	Not reported
Consolidated Emission Reporting Rule:	Not reported
Total Organic Hydrocarbon Gases Tons/Yr:	3
Reactive Organic Gases Tons/Yr:	2
Carbon Monoxide Emissions Tons/Yr:	0
NOX - Oxides of Nitrogen Tons/Yr:	0
SOX - Oxides of Sulphur Tons/Yr:	0
Particulate Matter Tons/Yr:	0
Part. Matter 10 Micrometers and Smllr Tons/Yr:	0

Name:	A G LAYNE INC
Address:	4578 BRAZIL ST
City,State,Zip:	LOS ANGELES, CA 90039
Year:	2002
County Code:	19
Air Basin:	SC
Facility ID:	12364
Air District Name:	SC
SIC Code:	5169
Air District Name:	SOUTH COAST AQMD
Community Health Air Pollution Info System:	Not reported
Consolidated Emission Reporting Rule:	Not reported
Total Organic Hydrocarbon Gases Tons/Yr:	0
Reactive Organic Gases Tons/Yr:	0
Carbon Monoxide Emissions Tons/Yr:	0
NOX - Oxides of Nitrogen Tons/Yr:	0
SOX - Oxides of Sulphur Tons/Yr:	0
Particulate Matter Tons/Yr:	0
Part. Matter 10 Micrometers and Smllr Tons/Yr:	0

Name:	A G LAYNE INC
Address:	4578 BRAZIL ST
City,State,Zip:	LOS ANGELES, CA 90039
Year:	2003
County Code:	19
Air Basin:	SC
Facility ID:	12364
Air District Name:	SC
SIC Code:	5169
Air District Name:	SOUTH COAST AQMD
Community Health Air Pollution Info System:	Not reported
Consolidated Emission Reporting Rule:	Not reported
Total Organic Hydrocarbon Gases Tons/Yr:	0
Reactive Organic Gases Tons/Yr:	0
Carbon Monoxide Emissions Tons/Yr:	0
NOX - Oxides of Nitrogen Tons/Yr:	0
SOX - Oxides of Sulphur Tons/Yr:	0

A G LAYNE INCORPORATED (Continued) **1000140524**

Particulate Matter Tons/Yr: 0
Part. Matter 10 Micrometers and Smllr Tons/Yr: 0

Name: A G LAYNE INC
Address: 4578 BRAZIL ST
City,State,Zip: LOS ANGELES, CA 90039
Year: 2004
County Code: 19
Air Basin: SC
Facility ID: 12364
Air District Name: SC
SIC Code: 5169
Air District Name: SOUTH COAST AQMD
Community Health Air Pollution Info System: Not reported
Consolidated Emission Reporting Rule: Not reported
Total Organic Hydrocarbon Gases Tons/Yr: 0.21133993
Reactive Organic Gases Tons/Yr: 0.14
Carbon Monoxide Emissions Tons/Yr: 0
NOX - Oxides of Nitrogen Tons/Yr: 0
SOX - Oxides of Sulphur Tons/Yr: 0
Particulate Matter Tons/Yr: 0
Part. Matter 10 Micrometers and Smllr Tons/Yr: 0

Name: A G LAYNE INC
Address: 4578 BRAZIL ST
City,State,Zip: LOS ANGELES, CA 90039
Year: 2005
County Code: 19
Air Basin: SC
Facility ID: 12364
Air District Name: SC
SIC Code: 5169
Air District Name: SOUTH COAST AQMD
Community Health Air Pollution Info System: Not reported
Consolidated Emission Reporting Rule: Not reported
Total Organic Hydrocarbon Gases Tons/Yr: 1.07747
Reactive Organic Gases Tons/Yr: .75276444
Carbon Monoxide Emissions Tons/Yr: 0
NOX - Oxides of Nitrogen Tons/Yr: 0
SOX - Oxides of Sulphur Tons/Yr: 0
Particulate Matter Tons/Yr: 0
Part. Matter 10 Micrometers and Smllr Tons/Yr: 0

HIST CORTESE:
edr_fname: A G LAYNE INC
edr_fadd1: 4578 BRAZIL
City,State,Zip: LOS ANGELES, CA 90039
Region: CORTESE
Facility County Code: 19
Reg By: LTNKA
Reg Id: 113.0352

NPDES:
Name: A G LAYNE INC
Address: 4578 BRAZIL ST
City,State,Zip: LOS ANGELES, CA 90039

A G LAYNE INCORPORATED (Continued) **1000140524**

Facility Status:	Not reported
NPDES Number:	Not reported
Region:	Not reported
Agency Number:	Not reported
Regulatory Measure ID:	Not reported
Place ID:	Not reported
Order Number:	Not reported
WDID:	4 19I000358
Regulatory Measure Type:	Industrial
Program Type:	Not reported
Adoption Date Of Regulatory Measure:	Not reported
Effective Date Of Regulatory Measure:	Not reported
Termination Date Of Regulatory Measure:	Not reported
Expiration Date Of Regulatory Measure:	Not reported
Discharge Address:	Not reported
Discharge Name:	Not reported
Discharge City:	Not reported
Discharge State:	Not reported
Discharge Zip:	Not reported
Status:	Terminated
Status Date:	03/11/1992
Operator Name:	AG Layne Inc
Operator Address:	PO Box 39524
Operator City:	Los Angeles
Operator State:	California
Operator Zip:	90039

NPDES as of 03/2018:

NPDES Number:	Not reported
Status:	Not reported
Agency Number:	Not reported
Region:	4
Regulatory Measure ID:	268058
Order Number:	Not reported
Regulatory Measure Type:	Industrial
Place ID:	Not reported
WDID:	4 19I000358
Program Type:	Not reported
Adoption Date Of Regulatory Measure:	Not reported
Effective Date Of Regulatory Measure:	Not reported
Expiration Date Of Regulatory Measure:	Not reported
Termination Date Of Regulatory Measure:	Not reported
Discharge Name:	Not reported
Discharge Address:	Not reported
Discharge City:	Not reported
Discharge State:	Not reported
Discharge Zip:	Not reported
Received Date:	05/09/2008
Processed Date:	03/11/1992
Status:	Terminated
Status Date:	03/11/1992
Place Size:	1
Place Size Unit:	Acres
Contact:	Ted R Lee
Contact Title:	Not reported
Contact Phone:	323-245-2345
Contact Phone Ext:	Not reported
Contact Email:	Not reported

A G LAYNE INCORPORATED (Continued) **1000140524**

Operator Name:	AG Layne Inc
Operator Address:	PO Box 39524
Operator City:	Los Angeles
Operator State:	California
Operator Zip:	90039
Operator Contact:	Ted R Lee
Operator Contact Title:	Not reported
Operator Contact Phone:	323-245-2345
Operator Contact Phone Ext:	Not reported
Operator Contact Email:	Not reported
Operator Type:	Private Business
Developer:	Not reported
Developer Address:	Not reported
Developer City:	Not reported
Developer State:	California
Developer Zip:	Not reported
Developer Contact:	Not reported
Developer Contact Title:	Not reported
Constype Linear Utility Ind:	Not reported
Emergency Phone:	323-245-2345
Emergency Phone Ext:	Not reported
Constype Above Ground Ind:	Not reported
Constype Below Ground Ind:	Not reported
Constype Cable Line Ind:	Not reported
Constype Comm Line Ind:	Not reported
Constype Commertial Ind:	Not reported
Constype Electrical Line Ind:	Not reported
Constype Gas Line Ind:	Not reported
Constype Industrial Ind:	Not reported
Constype Other Description:	Not reported
Constype Other Ind:	Not reported
Constype Recons Ind:	Not reported
Constype Residential Ind:	Not reported
Constype Transport Ind:	Not reported
Constype Utility Description:	Not reported
Constype Utility Ind:	Not reported
Constype Water Sewer Ind:	Not reported
Dir Discharge Uswater Ind:	Not reported
Receiving Water Name:	Los Angeles River
Certifier:	Not reported
Certifier Title:	Not reported
Certification Date:	Not reported
Primary Sic:	5171-Petroleum Bulk Stations and Terminals
Secondary Sic:	Not reported
Tertiary Sic:	Not reported

CIWQS:

Name:	A G LAYNE INC
Address:	4578 BRAZIL ST
City,State,Zip:	LOS ANGELES, CA 90039
Agency:	AG Layne Inc
Agency Address:	4578 Brazil St, Los Angeles, CA 90039
Place/Project Type:	Industrial - Chemicals and Chemical Preparations, NEC
SIC/NAICS:	2899
Region:	4
Program:	INDSTW

A G LAYNE INCORPORATED (Continued) **1000140524**

Regulatory Measure Status:	Terminated
Regulatory Measure Type:	Storm water industrial
Order Number:	2014-0057-DWQ
WDID:	4 19I012219
NPDES Number:	CAS000001
Adoption Date:	01/01/1900
Effective Date:	03/25/1996
Termination Date:	11/13/2014
Expiration/Review Date:	01/01/1900
Design Flow:	Not reported
Major/Minor:	Not reported
Complexity:	Not reported
TTWQ:	Not reported
Enforcement Actions within 5 years:	0
Violations within 5 years:	0
Latitude:	34.14682
Longitude:	-118.27454

Name:	A G LAYNE INC
Address:	4578 BRAZIL ST
City,State,Zip:	LOS ANGELES, CA 90039
Agency:	AG Layne Inc
Agency Address:	PO Box 39524, Los Angeles, CA 90039
Place/Project Type:	Industrial - Petroleum Bulk Stations and Terminals
SIC/NAICS:	5171
Region:	4
Program:	INDSTW
Regulatory Measure Status:	Terminated
Regulatory Measure Type:	Storm water industrial
Order Number:	2014-0057-DWQ
WDID:	4 19I000358
NPDES Number:	CAS000001
Adoption Date:	01/01/1900
Effective Date:	03/11/1992
Termination Date:	01/01/1900
Expiration/Review Date:	01/01/1900
Design Flow:	Not reported
Major/Minor:	Not reported
Complexity:	Not reported
TTWQ:	Not reported
Enforcement Actions within 5 years:	0
Violations within 5 years:	0
Latitude:	34.14682
Longitude:	-118.27454

CERS:

Name:	A.G. LAYNE INC.
Address:	4578 BRAZIL ST
City,State,Zip:	ATWATER VILLAGE, CA 90039
Site ID:	89040
CERS ID:	90039GLYNN4578B
CERS Description:	Toxic Release Inventory

Affiliation:

Affiliation Type Desc:	Public Contact
Entity Name:	MICHAEL D. LEE
Entity Title:	Not reported

A G LAYNE INCORPORATED (Continued) **1000140524**

Affiliation Address: Not reported
Affiliation City: Not reported
Affiliation State: Not reported
Affiliation Country: Not reported
Affiliation Zip: 90039
Affiliation Phone: 3232452345

Affiliation Type Desc: Regional Board Caseworker
Entity Name: WELL INVESTIGATION PROGRAM - LOS ANGELES RWQCB (REGION 4)
Entity Title: Not reported
Affiliation Address: 320 W. 4TH ST., SUITE 200
Affiliation City: LOS ANGELES
Affiliation State: CA
Affiliation Country: Not reported
Affiliation Zip: Not reported
Affiliation Phone: Not reported

Affiliation Type Desc: Technical Contact
Entity Name: MICHAEL D. LEE
Entity Title: Not reported
Affiliation Address: Not reported
Affiliation City: Not reported
Affiliation State: Not reported
Affiliation Country: Not reported
Affiliation Zip: 90039
Affiliation Phone: 3232452345

Affiliation Type Desc: Company Official
Entity Name: Michael Lee
Entity Title: President
Affiliation Address: Not reported
Affiliation City: Not reported
Affiliation State: Not reported
Affiliation Country: Not reported
Affiliation Zip: 90039
Affiliation Phone: Not reported

Affiliation Type Desc: Local Agency Caseworker
Entity Name: ELOY LUNA - LOS ANGELES, CITY OF
Entity Title: Not reported
Affiliation Address: 200 North Main Street, Suite 1780
Affiliation City: LOS ANGELES
Affiliation State: CA
Affiliation Country: Not reported
Affiliation Zip: Not reported
Affiliation Phone: Not reported

Name: A.G. LAYNE INC.
Address: 4578 BRAZIL ST
City,State,Zip: ATWATER VILLAGE, CA 90039
Site ID: 89040
CERS ID: T0603700197
CERS Description: Cleanup Program Site

Affiliation:
Affiliation Type Desc: Public Contact
Entity Name: MICHAEL D. LEE

A G LAYNE INCORPORATED (Continued) **1000140524**

Entity Title: Not reported
Affiliation Address: Not reported
Affiliation City: Not reported
Affiliation State: Not reported
Affiliation Country: Not reported
Affiliation Zip: 90039
Affiliation Phone: 3232452345

Affiliation Type Desc: Regional Board Caseworker
Entity Name: WELL INVESTIGATION PROGRAM - LOS ANGELES RWQCB (REGION 4)
Entity Title: Not reported
Affiliation Address: 320 W. 4TH ST., SUITE 200
Affiliation City: LOS ANGELES
Affiliation State: CA
Affiliation Country: Not reported
Affiliation Zip: Not reported
Affiliation Phone: Not reported

Affiliation Type Desc: Technical Contact
Entity Name: MICHAEL D. LEE
Entity Title: Not reported
Affiliation Address: Not reported
Affiliation City: Not reported
Affiliation State: Not reported
Affiliation Country: Not reported
Affiliation Zip: 90039
Affiliation Phone: 3232452345

Affiliation Type Desc: Company Official
Entity Name: Michael Lee
Entity Title: President
Affiliation Address: Not reported
Affiliation City: Not reported
Affiliation State: Not reported
Affiliation Country: Not reported
Affiliation Zip: 90039
Affiliation Phone: Not reported

Affiliation Type Desc: Local Agency Caseworker
Entity Name: ELOY LUNA - LOS ANGELES, CITY OF
Entity Title: Not reported
Affiliation Address: 200 North Main Street, Suite 1780
Affiliation City: LOS ANGELES
Affiliation State: CA
Affiliation Country: Not reported
Affiliation Zip: Not reported
Affiliation Phone: Not reported

Name: A. G. LAYNE DIST. SHELL PROD.
Address: 4578 BRAZIL ST.
City,State,Zip: LOS ANGELES, CA 90039
Site ID: 243457
CERS ID: SL603799112
CERS Description: Cleanup Program Site

Affiliation:
Affiliation Type Desc: Regional Board Caseworker

A G LAYNE INCORPORATED (Continued) **1000140524**

Entity Name: Anita FANG - LOS ANGELES RWQCB (REGION 4)
Entity Title: Not reported
Affiliation Address: 320 West 4th Street, Suite 200
Affiliation City: LOS ANGELES
Affiliation State: CA
Affiliation Country: Not reported
Affiliation Zip: Not reported
Affiliation Phone: 2135766730

Name: A G LAYNE INCORPORATED
Address: 4578 BRAZIL ST.
City,State,Zip: LOS ANGELES, CA 90039-1080
Site ID: 449075
CERS ID: 110000473657
CERS Description: US EPA Air Emission Inventory System (EIS)

Affiliation:
Affiliation Type Desc: Environmental Contact
Entity Name: STEVE COOPER
Entity Title: Not reported
Affiliation Address: 4578 BRAZIL STREET
Affiliation City: LOSANGELES
Affiliation State: Not reported
Affiliation Country: Not reported
Affiliation Zip: Not reported
Affiliation Phone: Not reported

Affiliation Type Desc: Local Agency Caseworker
Entity Name: ELOY LUNA LOS ANGELESNA CITY OF
Entity Title: Not reported
Affiliation Address: 200 NORTH MAIN STREETNA SUITE 1780
Affiliation City: LOSANGELES
Affiliation State: Not reported
Affiliation Country: Not reported
Affiliation Zip: Not reported
Affiliation Phone: Not reported

Affiliation Type Desc: Environmental Contact
Entity Name: ENVIR MGMT
Entity Title: Not reported
Affiliation Address: 4578 BRAZIL ST
Affiliation City: LOSANGELES
Affiliation State: CA
Affiliation Country: Not reported
Affiliation Zip: Not reported
Affiliation Phone: Not reported

Affiliation Type Desc: Public Contact
Entity Name: MICHAEL D. LEE
Entity Title: Not reported
Affiliation Address: Not reported
Affiliation City: Not reported
Affiliation State: Not reported
Affiliation Country: Not reported
Affiliation Zip: Not reported
Affiliation Phone: Not reported

A G LAYNE INCORPORATED (Continued) **1000140524**

Affiliation Type Desc:	Regional Board Caseworker
Entity Name:	WELL INVSTGTN PRGM LOS ANGELES RWQCB RE
Entity Title:	Not reported
Affiliation Address:	320 W 4TH ST NA SUITE 200
Affiliation City:	LOSANGELES
Affiliation State:	Not reported
Affiliation Country:	Not reported
Affiliation Zip:	Not reported
Affiliation Phone:	Not reported

AF296 **BRAZIL STREET DEPOT** **CA ENVIROSTOR** **S107735961**
SSW **N/A**
1/4-1/2 **GLENDALE, CA 90039**
0.271 mi.
1432 ft. **Site 2 of 3 in cluster AF**

Relative:
Lower

Actual:
445 ft.

ENVIROSTOR:

Name:	BRAZIL STREET DEPOT
Address:	Not reported
City,State,Zip:	GLENDALE, CA 90039
Facility ID:	80000715
Status:	No Further Action
Status Date:	05/29/2015
Site Code:	Not reported
Site Type:	Military Evaluation
Site Type Detailed:	FUDS
Acres:	17
NPL:	NO
Regulatory Agencies:	SMBRP
Lead Agency:	SMBRP
Program Manager:	Not reported
Supervisor:	Douglas Bautista
Division Branch:	Cleanup Cypress
Assembly:	43
Senate:	25
Special Program:	Not reported
Restricted Use:	NO
Site Mgmt Req:	NONE SPECIFIED
Funding:	DERA
Latitude:	34.14666
Longitude:	-118.275
APN:	NONE SPECIFIED
Past Use:	FIRE TRAINING AREAS, FIRING RANGE - ARTILLERY
Potential COC:	Munitions Debris (MD
Confirmed COC:	Munitions Debris (MD
Potential Description:	SOIL
Alias Name:	CA99799F600200
Alias Type:	Federal Facility ID
Alias Name:	J09CA1160
Alias Type:	INPR
Alias Name:	80000715
Alias Type:	Envirostor ID Number

Completed Info:

Completed Area Name:	PROJECT WIDE
Completed Sub Area Name:	Not reported
Completed Document Type:	No Department of Defense Action Indicated (NDAI)

BRAZIL STREET DEPOT (Continued) **S107735961**

Completed Date:	05/29/2015
Comments:	Not reported
Future Area Name:	Not reported
Future Sub Area Name:	Not reported
Future Document Type:	Not reported
Future Due Date:	Not reported
Schedule Area Name:	Not reported
Schedule Sub Area Name:	Not reported
Schedule Document Type:	Not reported
Schedule Due Date:	Not reported
Schedule Revised Date:	Not reported

AG297 **L. A. PIECE & DYE WORKS** **CA CPS-SLIC** **S106484903**
SSE **5145 SAN FERNANDO RD** **CA WIP** **N/A**
1/4-1/2 **GLENDALE, CA 91204** **CA CERS**
0.273 mi.
1440 ft. **Site 1 of 2 in cluster AG**

Relative:
Lower

Actual:
468 ft.

CPS-SLIC:

Name:	L. A. PIECE & DYE WORKS
Address:	5145 SAN FERNANDO RD.
City,State,Zip:	GLENDALE, CA 91204
Region:	STATE
Facility Status:	**Completed - Case Closed**
Status Date:	12/19/2014
Global Id:	SL603799123
Lead Agency:	LOS ANGELES RWQCB (REGION 4)
Lead Agency Case Number:	Not reported
Latitude:	34.145802
Longitude:	-118.270371
Case Type:	Cleanup Program Site
Case Worker:	GJH
Local Agency:	Not reported
RB Case Number:	113.5422
File Location:	Not reported
Potential Media Affected:	Aquifer used for drinking water supply
Potential Contaminants of Concern:	Not reported
Site History:	Not reported

Click here to access the California GeoTracker records for this facility:

WIP:

Name:	L. A. PIECE & DYE WORKS
Address:	5145 San Fernando Rd
City,State,Zip:	GLENDALE, CA 91204
Region:	4
File Number:	113.5422
File Status:	**Backlog**
Staff:	UNIDENTIFIED
Facility Suite:	Not reported

CERS:

Name:	L. A. PIECE & DYE WORKS
Address:	5145 SAN FERNANDO RD.
City,State,Zip:	GLENDALE, CA 91204
Site ID:	215728

L. A. PIECE & DYE WORKS (Continued) **S106484903**

CERS ID: SL603799123
CERS Description: Cleanup Program Site

Affiliation:
Affiliation Type Desc: Regional Board Caseworker
Entity Name: JEFFREY HU - LOS ANGELES RWQCB (REGION 4)
Entity Title: Not reported
Affiliation Address: 320 W. 4TH ST., SUITE 200
Affiliation City: LOS ANGELES
Affiliation State: CA
Affiliation Country: Not reported
Affiliation Zip: Not reported
Affiliation Phone: Not reported

---

298 **KEN'S BROACHING** **CA ENVIROSTOR** **S101480860**
SSE **702 WEST BROADWAY** **N/A**
1/4-1/2 **GLENDALE, CA 91204**
0.275 mi.
1451 ft.

Relative: **Higher**

Actual: **479 ft.**

ENVIROSTOR:
Name: KEN'S BROACHING
Address: 702 WEST BROADWAY
City,State,Zip: GLENDALE, CA 91204
Facility ID: 19350447
Status: No Further Action
Status Date: 12/03/1990
Site Code: 300259
Site Type: Historical
Site Type Detailed: * Historical
Acres: 0.01
NPL: NO
Regulatory Agencies: NONE SPECIFIED
Lead Agency: NONE SPECIFIED
Program Manager: Not reported
Supervisor: * Mmonroy
Division Branch: Cleanup Chatsworth
Assembly: 43
Senate: 25
Special Program: Not reported
Restricted Use: NO
Site Mgmt Req: NONE SPECIFIED
Funding: Not reported
Latitude: 34.14666
Longitude: -118.2688
APN: NONE SPECIFIED
Past Use: ILLEGAL DUMPING
Potential COC: TPH-MOTOR OIL
Confirmed COC: 3002502-NO
Potential Description: SOIL
Alias Name: 300259
Alias Type: Project Code (Site Code)
Alias Name: 19350447
Alias Type: Envirostor ID Number

Completed Info:
Completed Area Name: PROJECT WIDE
Completed Sub Area Name: Not reported

KEN'S BROACHING (Continued) **S101480860**

Completed Document Type: * Discovery
Completed Date: 04/08/1983
Comments: FACILITY IDENTIFIED ID FROM DRIVE-BYS IN VICINITY. FACILITY DRIVE-BY DRUMS ADJ TO BLDG. STAINED PAVEMENT

Completed Area Name: PROJECT WIDE
Completed Sub Area Name: Not reported
Completed Document Type: Site Screening
Completed Date: 10/25/1994
Comments: Database verification project confirms NFA for DTSC.

Completed Area Name: PROJECT WIDE
Completed Sub Area Name: Not reported
Completed Document Type: Preliminary Assessment Report
Completed Date: 10/16/1990
Comments: Not reported

Completed Area Name: PROJECT WIDE
Completed Sub Area Name: Not reported
Completed Document Type: Preliminary Assessment Report
Completed Date: 10/16/1990
Comments: PRELIM ASSESS DONE PRELIMINARY ENDANGERMENT ASSESSMENT COMPLETED. RECOMMEND NO FURTHER ACTION DUE TO REMOVAL OF HAZARD -- DRUMS AND STAINED PAVEMENT. SOILS HAVE BEEN GRADED AND A TWO-STORY PARKING STRUCTURE NOW STANDS ON THE PROPERTY.

Completed Area Name: PROJECT WIDE
Completed Sub Area Name: Not reported
Completed Document Type: Site Screening
Completed Date: 10/04/1990
Comments: SITE SCREENING DONE RECOMMEND MEDIUM PRIORITY PRELIMINARY ENDANGERMENT ASSESSMENT.

Completed Area Name: PROJECT WIDE
Completed Sub Area Name: Not reported
Completed Document Type: Site Screening
Completed Date: 11/13/1986
Comments: SITE SCREENING DONE RATIONALE - RECORD SEARCH REQ

Future Area Name: Not reported
Future Sub Area Name: Not reported
Future Document Type: Not reported
Future Due Date: Not reported
Schedule Area Name: Not reported
Schedule Sub Area Name: Not reported
Schedule Document Type: Not reported
Schedule Due Date: Not reported
Schedule Revised Date: Not reported

AG299 **PACIFIC PIPELINE SYSTEMS- LA PUMP STATION** **CA CPS-SLIC** **S116682488**
South **5145 WEST SAN FERNANDO ROAD** **CA CERS** **N/A**
1/4-1/2 **LOS ANGELES, CA 90039**
0.281 mi.
1482 ft. **Site 2 of 2 in cluster AG**

Relative:
Lower

Actual:
463 ft.

CPS-SLIC:

Name:	PACIFIC PIPELINE SYSTEMS- LA PUMP STATION
Address:	5145 WEST SAN FERNANDO ROAD
City,State,Zip:	LOS ANGELES, CA 90039
Region:	STATE
Facility Status:	**Completed - Case Closed**
Status Date:	12/15/2015
Global Id:	T10000005947
Lead Agency:	LOS ANGELES RWQCB (REGION 4)
Lead Agency Case Number:	Not reported
Latitude:	34.1459199
Longitude:	-118.272373
Case Type:	Cleanup Program Site
Case Worker:	Not reported
Local Agency:	Not reported
RB Case Number:	1309
File Location:	Regional Board
Potential Media Affected:	Soil, Soil Vapor, Under Investigation
Potential Contaminants of Concern:	Other Metal, Benzene, Crude Oil, Diesel, Ethylbenzene, Gasoline, Methane, Naphthalene, Polynuclear aromatic hydrocarbons (PAHs), Toluene, Total Petroleum Hydrocarbons (TPH), Xylene
Site History:	On May 15, 2014 a crude oil spill occured at the site. The site currently operates as a pipeline station and has been in operation since approximately 1996. A pipeline valve failed that caused the May 2014 oil release. The release (estimated at ~13,900 gallons of crude oil) pooled at the pipeline station site and then ran across the parking/storage areas of two adjacent privately owned sites to the north of the pipeline station before running down Brazil Street ~550 feet to the west toward the Los Angeles River. The spill was contained by cleanup crews using a sand berm and vacuum truck before it reached the river. The site, adjacent sites, and surface of Brazil Street were steam cleaned and the oil and cleanup water were cleaned up with sorbent materials and a vacuum truck. After evaluation of environmental assessment and cleanup activities completed at the site the case was assigned No Further Action Status.

Click here to access the California GeoTracker records for this facility:

CERS:

Name:	PACIFIC PIPELINE SYSTEMS- LA PUMP STATION
Address:	5145 WEST SAN FERNANDO ROAD
City,State,Zip:	LOS ANGELES, CA 90039
Site ID:	231672
CERS ID:	T10000005947
CERS Description:	Cleanup Program Site

AH300 **ARROWHEAD/PURITAS WATERS INC** **CA LUST** **1000344049**
SW **4617 BRAZIL ST** **CA SWEEPS UST** **N/A**
1/4-1/2 **LOS ANGELES, CA 90039** **CA FID UST**
0.286 mi. **CA HIST CORTESE**
1509 ft. **Site 1 of 3 in cluster AH** **CA CERS**

Relative:
Lower

Actual:
441 ft.

LUST:

Name:	ARROWHEAD DRINKING WATER
Address:	4617 BRAZIL ST
City,State,Zip:	LOS FELIZ, CA 90027
Lead Agency:	LOS ANGELES, CITY OF
Case Type:	LUST Cleanup Site
Geo Track:	http://geotracker.waterboards.ca.gov/profile_report.asp?global_id=T0603700748
Global Id:	T0603700748
Latitude:	34.1468535
Longitude:	-118.27582
Status:	Completed - Case Closed
Status Date:	11/29/1988
Case Worker:	WR
RB Case Number:	900270198
Local Agency:	LOS ANGELES, CITY OF
File Location:	Not reported
Local Case Number:	Not reported
Potential Media Affect:	Soil
Potential Contaminants of Concern:	Diesel
Site History:	Not reported

LUST:

Global Id:	T0603700748
Contact Type:	Local Agency Caseworker
Contact Name:	TBD
Organization Name:	LOS ANGELES, CITY OF
Address:	200 N. MAIN ST. RM. 970
City:	LOS ANGELES
Email:	Not reported
Phone Number:	2134826528

Global Id:	T0603700748
Contact Type:	Regional Board Caseworker
Contact Name:	YUE RONG
Organization Name:	LOS ANGELES RWQCB (REGION 4)
Address:	320 W. 4TH ST., SUITE 200
City:	Los Angeles
Email:	yrong@waterboards.ca.gov
Phone Number:	Not reported

LUST:

Global Id:	T0603700748
Action Type:	Other
Date:	05/15/1988
Action:	Leak Discovery

Global Id:	T0603700748
Action Type:	Other
Date:	07/07/1988
Action:	Leak Reported

LUST:

Global Id:	T0603700748

ARROWHEAD/PURITAS WATERS INC (Continued) **1000344049**

Status: Open - Case Begin Date
Status Date: 05/15/1988

Global Id: T0603700748
Status: Completed - Case Closed
Status Date: 11/29/1988

SWEEPS UST:
Name: ARROWHEAD/PURITAS WATERS INC
Address: 4617 BRAZIL ST
City: LOS ANGELES
Status: Not reported
Comp Number: 1183
Number: Not reported
Board Of Equalization: 44-011647
Referral Date: Not reported
Action Date: Not reported
Created Date: Not reported
Owner Tank Id: Not reported
SWRCB Tank Id: 19-050-001183-000001
Tank Status: Not reported
Capacity: 7500
Active Date: Not reported
Tank Use: M.V. FUEL
STG: PRODUCT
Content: REG UNLEADED
Number Of Tanks: 2

Name: ARROWHEAD/PURITAS WATERS INC
Address: 4617 BRAZIL ST
City: LOS ANGELES
Status: Not reported
Comp Number: 1183
Number: Not reported
Board Of Equalization: 44-011647
Referral Date: Not reported
Action Date: Not reported
Created Date: Not reported
Owner Tank Id: Not reported
SWRCB Tank Id: 19-050-001183-000002
Tank Status: Not reported
Capacity: 1000
Active Date: Not reported
Tank Use: CHEMICAL
STG: PRODUCT
Content: UNKNOWN
Number Of Tanks: Not reported

CA FID UST:
Facility ID: 19001809
Regulated By: UTNKI
Regulated ID: 00017358
Cortese Code: Not reported
SIC Code: Not reported
Facility Phone: 2138888394

ARROWHEAD/PURITAS WATERS INC (Continued) **1000344049**

Mail To: Not reported
Mailing Address: 2 CUPANIA CIR
Mailing Address 2: Not reported
Mailing City,St,Zip: LOS ANGELES 900390000
Contact: Not reported
Contact Phone: Not reported
DUNs Number: Not reported
NPDES Number: Not reported
EPA ID: Not reported
Comments: Not reported
Status: Inactive

HIST CORTESE:
edr_fname: ARROWHEAD DRINKING WATER
edr_fadd1: 4617 BRAZIL
City,State,Zip: LOS ANGELES, CA 90027
Region: CORTESE
Facility County Code: 19
Reg By: LTNKA
Reg Id: 900270198

CERS:
Name: ARROWHEAD DRINKING WATER
Address: 4617 BRAZIL ST
City,State,Zip: LOS FELIZ, CA 90027
Site ID: 240231
CERS ID: T0603700748
CERS Description: Leaking Underground Storage Tank Cleanup Site

Affiliation:
Affiliation Type Desc: Local Agency Caseworker
Entity Name: TBD - LOS ANGELES, CITY OF
Entity Title: Not reported
Affiliation Address: 200 N. MAIN ST. RM. 970
Affiliation City: LOS ANGELES
Affiliation State: CA
Affiliation Country: Not reported
Affiliation Zip: Not reported
Affiliation Phone: 2134826528

Affiliation Type Desc: Regional Board Caseworker
Entity Name: YUE RONG - LOS ANGELES RWQCB (REGION 4)
Entity Title: Not reported
Affiliation Address: 320 W. 4TH ST., SUITE 200
Affiliation City: Los Angeles
Affiliation State: CA
Affiliation Country: Not reported
Affiliation Zip: Not reported
Affiliation Phone: Not reported

AH301 **ARROWHEAD DRINKING WATER** **CA LUST** **S105051395**
SW **4617 BRAZIL ST** **CA Cortese** **N/A**
1/4-1/2 **LOS FELIZ, CA 90027**
0.286 mi.
1509 ft. **Site 2 of 3 in cluster AH**

Relative: **Lower**

Actual: **441 ft.**

LUST REG 4:

Region:	4	
Regional Board:	04	
County:	Los Angeles	
Facility Id:	900270198	
Status:	Case Closed	
Substance:	Diesel	
Substance Quantity:	Not reported	
Local Case No:	Not reported	
Case Type:	Soil	
Abatement Method Used at the Site:		Not reported
Global ID:	T0603700748	
W Global ID:	Not reported	
Staff:	UNK	
Local Agency:	19050	
Cross Street:	SAN FERNANDO ROAD	
Enforcement Type:	Not reported	
Date Leak Discovered:	5/15/1988	
Date Leak First Reported:		7/7/1988
Date Leak Record Entered:	7/7/1988	
Date Confirmation Began:	Not reported	
Date Leak Stopped:	Not reported	
Date Case Last Changed on Database:		11/29/1988
Date the Case was Closed:		11/29/1988
How Leak Discovered:	OM	
How Leak Stopped:	Not reported	
Cause of Leak:	UNK	
Leak Source:	UNK	
Operator:	OLD CASENO WAS 070788-01	
Water System:	Not reported	
Well Name:	Not reported	
Approx. Dist To Production Well (ft):		2539.916061992445618271793 5342
Source of Cleanup Funding:		UNK
Preliminary Site Assessment Workplan Submitted:		Not reported
Preliminary Site Assessment Began:		Not reported
Pollution Characterization Began:		Not reported
Remediation Plan Submitted:		Not reported
Remedial Action Underway:		Not reported
Post Remedial Action Monitoring Began:		Not reported
Enforcement Action Date:		Not reported
Historical Max MTBE Date:		Not reported
Hist Max MTBE Conc in Groundwater:		Not reported
Hist Max MTBE Conc in Soil:		Not reported
Significant Interim Remedial Action Taken:		Not reported
GW Qualifier:	Not reported	
Soil Qualifier:	Not reported	
Organization:	Not reported	
Owner Contact:	Not reported	
Responsible Party:	BLANK RP	
RP Address:	Not reported	
Program:	LUST	
Lat/Long:	34.1468535 / -1	
Local Agency Staff:	PEJ	

ARROWHEAD DRINKING WATER (Continued) **S105051395**

Beneficial Use:	Not reported
Priority:	Not reported
Cleanup Fund Id:	Not reported
Suspended:	Not reported
Assigned Name:	Not reported
Summary:	TANK FAILED AT 0.566 GPH LEAKAGE

CORTESE:

Name:	ARROWHEAD DRINKING WATER
Address:	4617 BRAZIL ST
City,State,Zip:	LOS FELIZ, CA 90027
Region:	CORTESE
Envirostor Id:	Not reported
Global ID:	T0603700748
Site/Facility Type:	LUST CLEANUP SITE
Cleanup Status:	COMPLETED - CASE CLOSED
Status Date:	Not reported
Site Code:	Not reported
Latitude:	Not reported
Longitude:	Not reported
Owner:	Not reported
Enf Type:	Not reported
Swat R:	Not reported
Flag:	active
Order No:	Not reported
Waste Discharge System No:	Not reported
Effective Date:	Not reported
Region 2:	Not reported
WID Id:	Not reported
Solid Waste Id No:	Not reported
Waste Management Uit Name:	Not reported
File Name:	Active Open

AF302 **LA DIST MAINT YARD** **CA ENVIROSTOR** **S107736563**
SSW **N/A**
1/4-1/2 **LOS ANGELES, CA**
0.290 mi.
1530 ft. **Site 3 of 3 in cluster AF**

Relative:
Lower

Actual:
442 ft.

ENVIROSTOR:

Name:	LA DIST MAINT YARD
Address:	Not reported
City,State,Zip:	LOS ANGELES, CA
Facility ID:	80000287
Status:	Inactive - Needs Evaluation
Status Date:	07/01/2005
Site Code:	Not reported
Site Type:	Military Evaluation
Site Type Detailed:	FUDS
Acres:	0
NPL:	NO
Regulatory Agencies:	SMBRP
Lead Agency:	SMBRP
Program Manager:	Not reported
Supervisor:	Douglas Bautista
Division Branch:	Cleanup Cypress
Assembly:	43

LA DIST MAINT YARD (Continued) **S107736563**

Senate:	25
Special Program:	Not reported
Restricted Use:	NO
Site Mgmt Req:	NONE SPECIFIED
Funding:	DERA
Latitude:	34.14638
Longitude:	-118.275
APN:	NONE SPECIFIED
Past Use:	NONE SPECIFIED
Potential COC:	NONE SPECIFIED
Confirmed COC:	NONE SPECIFIED
Potential Description:	NONE SPECIFIED
Alias Name:	CA99799F548600
Alias Type:	Federal Facility ID
Alias Name:	J09CA0427
Alias Type:	INPR
Alias Name:	80000287
Alias Type:	Envirostor ID Number

Completed Info:

Completed Area Name:	Not reported
Completed Sub Area Name:	Not reported
Completed Document Type:	Not reported
Completed Date:	Not reported
Comments:	Not reported
Future Area Name:	Not reported
Future Sub Area Name:	Not reported
Future Document Type:	Not reported
Future Due Date:	Not reported
Schedule Area Name:	Not reported
Schedule Sub Area Name:	Not reported
Schedule Document Type:	Not reported
Schedule Due Date:	Not reported
Schedule Revised Date:	Not reported

AH303 **HANKES FINISHING CORP** **CA CPS-SLIC** **U001561529**
SW **4626 BRAZIL ST** **CA HIST UST** **N/A**
1/4-1/2 **LOS ANGELES, CA 90039** **CA ENF**
0.326 mi. **CA CERS**
1722 ft. **Site 3 of 3 in cluster AH**

Relative: **Lower**
Actual: **433 ft.**

CPS-SLIC:

Name:	HAWKES FINISHING
Address:	4626 BRAZIL ST.
City,State,Zip:	LOS ANGELES, CA 90039
Region:	STATE
Facility Status:	**Completed - Case Closed**
Status Date:	02/21/2013
Global Id:	SL603799111
Lead Agency:	LOS ANGELES RWQCB (REGION 4)
Lead Agency Case Number:	Not reported
Latitude:	34.1469870572317
Longitude:	-118.276961402794
Case Type:	Cleanup Program Site
Case Worker:	LM
Local Agency:	Not reported
RB Case Number:	113.0350

HANKES FINISHING CORP (Continued) **U001561529**

File Location: Not reported
Potential Media Affected: Aquifer used for drinking water supply
Potential Contaminants of Concern: Not reported
Site History: Not reported

Click here to access the California GeoTracker records for this facility:

HIST UST:
Name: HANKES FINISHING CORP
Address: 4626 BRAZIL ST
City,State,Zip: LOS ANGELES, CA 90039
File Number: 00028852
URL: http://geotracker.waterboards.ca.gov/ustpdfs/pdf/00028852.pdf
Region: STATE
Facility ID: 00000029217
Facility Type: Other
Other Type: ENAMEL FINISHING
Contact Name: Not reported
Telephone: 2132452661
Owner Name: WILLIAM LITCHFIELD
Owner Address: 717 E. CALIFORNIA
Owner City,St,Zip: GLENDALE, CA 91206
Total Tanks: 0001

Tank Num: 001
Container Num: 1
Year Installed: Not reported
Tank Capacity: 00001000
Tank Used for: Not reported
Type of Fuel: Not reported
Container Construction Thickness: Not reported
Leak Detection: None

Click here for Geo Tracker PDF:

ENF:
Name: HAWKES FINISHING CO. (FORMER)
Address: 4626 BRAZIL STREET
City,State,Zip: LOS ANGELES, CA 90039
Region: 4
Facility Id: 231364
Agency Name: Mudarris, Bill
Place Type: Facility
Place Subtype: Not reported
Facility Type: All other facilities
Agency Type: Privately-Owned Business
Of Agencies: 1
Place Latitude: 34.146822
Place Longitude: -118.275887
SIC Code 1: Not reported
SIC Desc 1: Not reported
SIC Code 2: Not reported
SIC Desc 2: Not reported
SIC Code 3: Not reported
SIC Desc 3: Not reported
NAICS Code 1: Not reported

HANKES FINISHING CORP (Continued) **U001561529**

NAICS Desc 1:	Not reported
NAICS Code 2:	Not reported
NAICS Desc 2:	Not reported
NAICS Code 3:	Not reported
NAICS Desc 3:	Not reported
# Of Places:	1
Source Of Facility:	Reg Meas
Design Flow:	Not reported
Threat To Water Quality:	Not reported
Complexity:	Not reported
Pretreatment:	Not reported
Facility Waste Type:	Not reported
Facility Waste Type 2:	Not reported
Facility Waste Type 3:	Not reported
Facility Waste Type 4:	Not reported
Program:	WIP
Program Category1:	MONITORING
Program Category2:	MONITORING
# Of Programs:	1
WDID:	4WIP1130350
Reg Measure Id:	173150
Reg Measure Type:	Unregulated
Region:	4
Order #:	Not reported
Npdes# CA#:	Not reported
Major-Minor:	Not reported
Npdes Type:	Not reported
Reclamation:	Not reported
Dredge Fill Fee:	Not reported
301H:	Not reported
Application Fee Amt Received:	Not reported
Status:	Never Active
Status Date:	02/20/2013
Effective Date:	Not reported
Expiration/Review Date:	Not reported
Termination Date:	Not reported
WDR Review - Amend:	Not reported
WDR Review - Revise/Renew:	Not reported
WDR Review - Rescind:	Not reported
WDR Review - No Action Required:	Not reported
WDR Review - Pending:	Not reported
WDR Review - Planned:	Not reported
Status Enrollee:	N
Individual/General:	I
Fee Code:	Not reported
Direction/Voice:	Passive
Enforcement Id(EID):	254655
Region:	4
Order / Resolution Number:	13267 Letter
Enforcement Action Type:	13267 Letter
Effective Date:	10/22/2004
Adoption/Issuance Date:	Not reported
Achieve Date:	Not reported
Termination Date:	10/22/2004
ACL Issuance Date:	Not reported
EPL Issuance Date:	Not reported
Status:	Historical

HANKES FINISHING CORP (Continued) **U001561529**

Title:	Enforcement - 4WIP1130350
Description:	Third 13267 Letter sent 10/22/04 for overdue hexavalent chromium workplan.
Program:	WIP
Latest Milestone Completion Date:	Not reported
# Of Programs1:	1
Total Assessment Amount:	0
Initial Assessed Amount:	0
Liability $ Amount:	0
Project $ Amount:	0
Liability $ Paid:	0
Project $ Completed:	0
Total $ Paid/Completed Amount:	0

Name:	HAWKES FINISHING CO. (FORMER)
Address:	4626 BRAZIL STREET
City,State,Zip:	LOS ANGELES, CA 90039
Region:	4
Facility Id:	231364
Agency Name:	Mudarris, Bill
Place Type:	Facility
Place Subtype:	Not reported
Facility Type:	All other facilities
Agency Type:	Privately-Owned Business
# Of Agencies:	1
Place Latitude:	34.146822
Place Longitude:	-118.275887
SIC Code 1:	Not reported
SIC Desc 1:	Not reported
SIC Code 2:	Not reported
SIC Desc 2:	Not reported
SIC Code 3:	Not reported
SIC Desc 3:	Not reported
NAICS Code 1:	Not reported
NAICS Desc 1:	Not reported
NAICS Code 2:	Not reported
NAICS Desc 2:	Not reported
NAICS Code 3:	Not reported
NAICS Desc 3:	Not reported
# Of Places:	1
Source Of Facility:	Reg Meas
Design Flow:	Not reported
Threat To Water Quality:	Not reported
Complexity:	Not reported
Pretreatment:	Not reported
Facility Waste Type:	Not reported
Facility Waste Type 2:	Not reported
Facility Waste Type 3:	Not reported
Facility Waste Type 4:	Not reported
Program:	WIP
Program Category1:	MONITORING
Program Category2:	MONITORING
# Of Programs:	1
WDID:	4WIP1130350
Reg Measure Id:	173150
Reg Measure Type:	Unregulated
Region:	4

HANKES FINISHING CORP (Continued) **U001561529**

Order #:	Not reported
Npdes# CA#:	Not reported
Major-Minor:	Not reported
Npdes Type:	Not reported
Reclamation:	Not reported
Dredge Fill Fee:	Not reported
301H:	Not reported
Application Fee Amt Received:	Not reported
Status:	Never Active
Status Date:	02/20/2013
Effective Date:	Not reported
Expiration/Review Date:	Not reported
Termination Date:	Not reported
WDR Review - Amend:	Not reported
WDR Review - Revise/Renew:	Not reported
WDR Review - Rescind:	Not reported
WDR Review - No Action Required:	Not reported
WDR Review - Pending:	Not reported
WDR Review - Planned:	Not reported
Status Enrollee:	N
Individual/General:	I
Fee Code:	Not reported
Direction/Voice:	Passive
Enforcement Id(EID):	252870
Region:	4
Order / Resolution Number:	UNKNOWN
Enforcement Action Type:	13267 Letter
Effective Date:	06/30/2004
Adoption/Issuance Date:	Not reported
Achieve Date:	Not reported
Termination Date:	Not reported
ACL Issuance Date:	Not reported
EPL Issuance Date:	Not reported
Status:	Withdrawn
Title:	Enforcement - 4WIP1130350
Description:	Second 13267 Letter sent 6/30/04 for overdue hexavalent chromium workplan.
Program:	WIP
Latest Milestone Completion Date:	Not reported
# Of Programs1:	1
Total Assessment Amount:	0
Initial Assessed Amount:	0
Liability $ Amount:	0
Project $ Amount:	0
Liability $ Paid:	0
Project $ Completed:	0
Total $ Paid/Completed Amount:	0

Name:	HAWKES FINISHING CO. (FORMER)
Address:	4626 BRAZIL STREET
City,State,Zip:	LOS ANGELES, CA 90039
Region:	4
Facility Id:	231364
Agency Name:	Mudarris, Bill
Place Type:	Facility
Place Subtype:	Not reported
Facility Type:	All other facilities

HANKES FINISHING CORP (Continued) **U001561529**

Agency Type:	Privately-Owned Business
# Of Agencies:	1
Place Latitude:	34.146822
Place Longitude:	-118.275887
SIC Code 1:	Not reported
SIC Desc 1:	Not reported
SIC Code 2:	Not reported
SIC Desc 2:	Not reported
SIC Code 3:	Not reported
SIC Desc 3:	Not reported
NAICS Code 1:	Not reported
NAICS Desc 1:	Not reported
NAICS Code 2:	Not reported
NAICS Desc 2:	Not reported
NAICS Code 3:	Not reported
NAICS Desc 3:	Not reported
# Of Places:	1
Source Of Facility:	Reg Meas
Design Flow:	Not reported
Threat To Water Quality:	Not reported
Complexity:	Not reported
Pretreatment:	Not reported
Facility Waste Type:	Not reported
Facility Waste Type 2:	Not reported
Facility Waste Type 3:	Not reported
Facility Waste Type 4:	Not reported
Program:	WIP
Program Category1:	MONITORING
Program Category2:	MONITORING
# Of Programs:	1
WDID:	4WIP1130350
Reg Measure Id:	173150
Reg Measure Type:	Unregulated
Region:	4
Order #:	Not reported
Npdes# CA#:	Not reported
Major-Minor:	Not reported
Npdes Type:	Not reported
Reclamation:	Not reported
Dredge Fill Fee:	Not reported
301H:	Not reported
Application Fee Amt Received:	Not reported
Status:	Never Active
Status Date:	02/20/2013
Effective Date:	Not reported
Expiration/Review Date:	Not reported
Termination Date:	Not reported
WDR Review - Amend:	Not reported
WDR Review - Revise/Renew:	Not reported
WDR Review - Rescind:	Not reported
WDR Review - No Action Required:	Not reported
WDR Review - Pending:	Not reported
WDR Review - Planned:	Not reported
Status Enrollee:	N
Individual/General:	I
Fee Code:	Not reported
Direction/Voice:	Passive

HANKES FINISHING CORP (Continued) **U001561529**

Enforcement Id(EID):	252508
Region:	4
Order / Resolution Number:	UNKNOWN
Enforcement Action Type:	13267 Letter
Effective Date:	05/20/2004
Adoption/Issuance Date:	Not reported
Achieve Date:	Not reported
Termination Date:	Not reported
ACL Issuance Date:	Not reported
EPL Issuance Date:	Not reported
Status:	Withdrawn
Title:	Enforcement - 4WIP1130350
Description:	First 13267 Letter sent 5/20/04 for overdue hexavalent chromium workplan.
Program:	WIP
Latest Milestone Completion Date:	Not reported
# Of Programs1:	1
Total Assessment Amount:	0
Initial Assessed Amount:	0
Liability $ Amount:	0
Project $ Amount:	0
Liability $ Paid:	0
Project $ Completed:	0
Total $ Paid/Completed Amount:	0

CERS:

Name:	HAWKES FINISHING
Address:	4626 BRAZIL ST.
City,State,Zip:	LOS ANGELES, CA 90039
Site ID:	190207
CERS ID:	SL603799111
CERS Description:	Cleanup Program Site

Affiliation:

Affiliation Type Desc:	Regional Board Caseworker
Entity Name:	LARRY MOORE - LOS ANGELES RWQCB (REGION 4)
Entity Title:	Not reported
Affiliation Address:	320 W. 4TH ST., SUITE 200
Affiliation City:	LOS ANGELES
Affiliation State:	CA
Affiliation Country:	Not reported
Affiliation Zip:	Not reported
Affiliation Phone:	Not reported

304
SE
1/4-1/2
0.326 mi.
1723 ft.

Relative:
Higher

Actual:
483 ft.

GLENDALE PRINTING CTR
640 W BROADWAY
GLENDALE, CA 91204

RCRA-SQG **1000820349**
CA CPS-SLIC **CAD983663832**
FINDS
ECHO
CA WIP
CA CERS

RCRA-SQG:

Date Form Received by Agency:	2011-06-27 00:00:00.0
Handler Name:	GLENDALE PRINTING CENTER INC
Handler Address:	640 W BROADWAY
Handler City,State,Zip:	GLENDALE, CA 91204
EPA ID:	CAD983663832

GLENDALE PRINTING CTR (Continued) **1000820349**

Contact Name:	JOHN M BRENNER
Contact Address:	528 E LUCILLE AVE
Contact City,State,Zip:	WEST COVINA, CA 91790
Contact Telephone:	818-247-7033
Contact Fax:	818-649-3052
Contact Email:	JOHN@GLENDALEPRINTINGCENTER.COM
Contact Title:	PRES
EPA Region:	09
Land Type:	Private
Federal Waste Generator Description:	Small Quantity Generator
Non-Notifier:	Not reported
Biennial Report Cycle:	Not reported
Accessibility:	Not reported
Active Site Indicator:	Handler Activities
State District Owner:	Not reported
State District:	Not reported
Mailing Address:	PO BOX 1191
Mailing City,State,Zip:	GLENDALE, CA 91209
Owner Name:	WILLIAM JAMES
Owner Type:	Private
Operator Name:	GLENDALE PRINTING CENTER INC
Operator Type:	Private
Short-Term Generator Activity:	No
Importer Activity:	No
Mixed Waste Generator:	No
Transporter Activity:	No
Transfer Facility Activity:	No
Recycler Activity with Storage:	No
Small Quantity On-Site Burner Exemption:	No
Smelting Melting and Refining Furnace Exemption:	No
Underground Injection Control:	No
Off-Site Waste Receipt:	No
Universal Waste Indicator:	No
Universal Waste Destination Facility:	No
Federal Universal Waste:	No
Active Site Fed-Reg Treatment Storage and Disposal Facility:	Not reported
Active Site Converter Treatment storage and Disposal Facility:	Not reported
Active Site State-Reg Treatment Storage and Disposal Facility:	Not reported
Active Site State-Reg Handler:	---
Federal Facility Indicator:	Not reported
Hazardous Secondary Material Indicator:	NN
Sub-Part K Indicator:	Not reported
Commercial TSD Indicator:	No
Treatment Storage and Disposal Type:	Not reported
2018 GPRA Permit Baseline:	Not on the Baseline
2018 GPRA Renewals Baseline:	Not on the Baseline
Permit Renewals Workload Universe:	Not reported
Permit Workload Universe:	Not reported
Permit Progress Universe:	Not reported
Post-Closure Workload Universe:	Not reported
Closure Workload Universe:	Not reported
202 GPRA Corrective Action Baseline:	No
Corrective Action Workload Universe:	No
Subject to Corrective Action Universe:	No
Non-TSDFs Where RCRA CA has Been Imposed Universe:	No
TSDFs Potentially Subject to CA Under 3004 (u)/(v) Universe:	No
TSDFs Only Subject to CA under Discretionary Auth Universe:	No

GLENDALE PRINTING CTR (Continued) **1000820349**

Corrective Action Priority Ranking:	No NCAPS ranking
Environmental Control Indicator:	No
Institutional Control Indicator:	No
Human Exposure Controls Indicator:	N/A
Groundwater Controls Indicator:	N/A
Operating TSDF Universe:	Not reported
Full Enforcement Universe:	Not reported
Significant Non-Complier Universe:	No
Unaddressed Significant Non-Complier Universe:	No
Addressed Significant Non-Complier Universe:	No
Significant Non-Complier With a Compliance Schedule Universe:	No
Financial Assurance Required:	Not reported
Handler Date of Last Change:	2011-07-13 15:43:00.0
Recognized Trader-Importer:	No
Recognized Trader-Exporter:	No
Importer of Spent Lead Acid Batteries:	No
Exporter of Spent Lead Acid Batteries:	No
Recycler Activity Without Storage:	Not reported
Manifest Broker:	Not reported
Sub-Part P Indicator:	Not reported

Hazardous Waste Summary:

Waste Code:	D001
Waste Description:	IGNITABLE WASTE
Waste Code:	D018
Waste Description:	BENZENE
Waste Code:	D039
Waste Description:	TETRACHLOROETHYLENE
Waste Code:	D040
Waste Description:	TRICHLORETHYLENE

Handler - Owner Operator:

Owner/Operator Indicator:	Owner
Owner/Operator Name:	WILLIAM JAMES
Legal Status:	Private
Date Became Current:	Not reported
Date Ended Current:	Not reported
Owner/Operator Address:	640 W BROADWAY
Owner/Operator City,State,Zip:	GLENDALE, CA 91204
Owner/Operator Telephone:	818-247-7033
Owner/Operator Telephone Ext:	Not reported
Owner/Operator Fax:	Not reported
Owner/Operator Email:	Not reported
Owner/Operator Indicator:	Operator
Owner/Operator Name:	GLENDALE PRINTING CENTER INC
Legal Status:	Private
Date Became Current:	1978-11-01 00:00:00.
Date Ended Current:	Not reported
Owner/Operator Address:	Not reported
Owner/Operator City,State,Zip:	Not reported
Owner/Operator Telephone:	Not reported

GLENDALE PRINTING CTR (Continued) **1000820349**

Owner/Operator Telephone Ext: Not reported
Owner/Operator Fax: Not reported
Owner/Operator Email: Not reported

Owner/Operator Indicator: Owner
Owner/Operator Name: WILLIAM JAMES
Legal Status: Private
Date Became Current: 2005-07-01 00:00:00.
Date Ended Current: Not reported
Owner/Operator Address: 2910 HARMONY PLACE
Owner/Operator City,State,Zip: LA CRESCENTA, CA 91214
Owner/Operator Telephone: 818-957-3176
Owner/Operator Telephone Ext: Not reported
Owner/Operator Fax: Not reported
Owner/Operator Email: Not reported

Historic Generators:
Receive Date: 1993-03-16 00:00:00.0
Handler Name: GLENDALE PRINTING CTR
Federal Waste Generator Description: Small Quantity Generator
State District Owner: Not reported
Large Quantity Handler of Universal Waste: No
Recognized Trader Importer: No
Recognized Trader Exporter: No
Spent Lead Acid Battery Importer: No
Spent Lead Acid Battery Exporter: No
Current Record: No
Non Storage Recycler Activity: Not reported
Electronic Manifest Broker: Not reported

Receive Date: 2011-06-27 00:00:00.0
Handler Name: GLENDALE PRINTING CENTER INC
Federal Waste Generator Description: Small Quantity Generator
State District Owner: Not reported
Large Quantity Handler of Universal Waste: No
Recognized Trader Importer: No
Recognized Trader Exporter: No
Spent Lead Acid Battery Importer: No
Spent Lead Acid Battery Exporter: No
Current Record: Yes
Non Storage Recycler Activity: Not reported
Electronic Manifest Broker: Not reported

List of NAICS Codes and Descriptions:
NAICS Code: 32311
NAICS Description: PRINTING

Facility Has Received Notices of Violations:
Violations: No Violations Found

Evaluation Action Summary:
Evaluations: No Evaluations Found

GLENDALE PRINTING CTR (Continued) **1000820349**

CPS-SLIC:

Name:	GLENDALE PRINTING
Address:	640 W. BROADWAY
City,State,Zip:	GLENDALE, CA 91204
Region:	STATE
Facility Status:	**Completed - Case Closed**
Status Date:	12/22/2014
Global Id:	SL603799103
Lead Agency:	LOS ANGELES RWQCB (REGION 4)
Lead Agency Case Number:	Not reported
Latitude:	34.146735
Longitude:	-118.264999
Case Type:	Cleanup Program Site
Case Worker:	GJH
Local Agency:	Not reported
RB Case Number:	113.0182
File Location:	Not reported
Potential Media Affected:	Aquifer used for drinking water supply
Potential Contaminants of Concern:	Not reported
Site History:	Not reported

Click here to access the California GeoTracker records for this facility:

FINDS:

Registry ID: 110002895957

Click Here:

Environmental Interest/Information System:

California Hazardous Waste Tracking System - Datamart (HWTS-DATAMART) provides California with information on hazardous waste shipments for generators, transporters, and treatment, storage, and disposal facilities.
RCRAInfo is a national information system that supports the Resource Conservation and Recovery Act (RCRA) program through the tracking of events and activities related to facilities that generate, transport, and treat, store, or dispose of hazardous waste. RCRAInfo allows RCRA program staff to track the notification, permit, compliance, and corrective action activities required under RCRA.
STATE MASTER

Click this hyperlink while viewing on your computer to access additional FINDS: detail in the EDR Site Report.

ECHO:

Envid:	1000820349
Registry ID:	110002895957
DFR URL:	http://echo.epa.gov/detailed-facility-report?fid=110002895957
Name:	GLENDALE PRINTING CTR
Address:	640 W BROADWAY
City,State,Zip:	GLENDALE, CA 91204

WIP:

Name:	GLENDALE PRINTING
Address:	640 W Broadway
City,State,Zip:	GLENDALE, CA 91204
Region:	4

GLENDALE PRINTING CTR (Continued) **1000820349**

File Number: 113.0182
File Status: Backlog
Staff: UNIDENTIFIED
Facility Suite: Not reported

CERS:
Name: GLENDALE PRINTING
Address: 640 W. BROADWAY
City,State,Zip: GLENDALE, CA 91204
Site ID: 238327
CERS ID: SL603799103
CERS Description: Cleanup Program Site

Affiliation:
Affiliation Type Desc: Regional Board Caseworker
Entity Name: JEFFREY HU - LOS ANGELES RWQCB (REGION 4)
Entity Title: Not reported
Affiliation Address: 320 W. 4TH ST., SUITE 200
Affiliation City: LOS ANGELES
Affiliation State: CA
Affiliation Country: Not reported
Affiliation Zip: Not reported
Affiliation Phone: Not reported

---

305 South 1/4-1/2 0.330 mi. 1745 ft. **M&T CHEM/FURANE** **SEMS-ARCHIVE** **1000143659**
5121 SAN FERNANDO RD **RCRA-LQG** **CAD093361079**
LOS ANGELES, CA 90039 **CA DRYCLEANERS**
CA EMI

Relative: Lower
Actual: 465 ft.

SEMS Archive:
Site ID: 0901668
EPA ID: CAD093361079
Name: M&T CHEM/FURANE
Address: 5121 SAN FERNANDO RD
Address 2: Not reported
City,State,Zip: LOS ANGELES, CA 90039
Cong District: 24
FIPS Code: 06037
FF: N
NPL: Not on the NPL
Non NPL Status: NFRAP-Site does not qualify for the NPL based on existing information

SEMS Archive Detail:
Region: 09
Site ID: 0901668
EPA ID: CAD093361079
Site Name: M&T CHEM/FURANE
NPL: N
FF: N
OU: 00
Action Code: VS
Action Name: ARCH SITE
SEQ: 1
Start Date: Not reported
Finish Date: 1986-04-01 05:00:00
Qual: Not reported

M&T CHEM/FURANE (Continued) **1000143659**

Current Action Lead: EPA Perf In-Hse

Region: 09
Site ID: 0901668
EPA ID: CAD093361079
Site Name: M&T CHEM/FURANE
NPL: N
FF: N
OU: 00
Action Code: DS
Action Name: DISCVRY
SEQ: 1
Start Date: 1985-09-01 05:00:00
Finish Date: 1985-09-01 05:00:00
Qual: Not reported
Current Action Lead: St Perf

Region: 09
Site ID: 0901668
EPA ID: CAD093361079
Site Name: M&T CHEM/FURANE
NPL: N
FF: N
OU: 00
Action Code: PA
Action Name: PA
SEQ: 1
Start Date: 1985-08-01 05:00:00
Finish Date: 1986-04-01 05:00:00
Qual: N
Current Action Lead: St Perf

RCRA-LQG:
Date Form Received by Agency: 2020-02-28 00:00:00.0
Handler Name: HUNTSMAN ADVANCED MATERIALS AMERICAS INC
Handler Address: 5121 SAN FERNANDO ROAD WEST
Handler City,State,Zip: LOS ANGELES, CA 90039-1011
EPA ID: CAD093361079
Contact Name: MATTHEW E AUSTIN
Contact Address: SAN FERNANDO ROAD WEST
Contact City,State,Zip: LOS ANGELES, CA 90039-1011
Contact Telephone: 818-265-7244
Contact Fax: Not reported
Contact Email: MATTHEW_AUSTIN@HUNTSMAN.COM
Contact Title: PRODUCT SAFETY COMMINCATIONS SENIOR ADVISOR
EPA Region: 09
Land Type: Private
Federal Waste Generator Description: Large Quantity Generator
Non-Notifier: Not reported
Biennial Report Cycle: 2019
Accessibility: Not reported
Active Site Indicator: Handler Activities
State District Owner: Not reported
State District: Not reported
Mailing Address: SAN FERNANDO ROAD WEST
Mailing City,State,Zip: LOS ANGELES, CA 90039-1011

M&T CHEM/FURANE (Continued) **1000143659**

Owner Name:	HUNTSMAN ADVANCED MATERIALS, AMERICAS
Owner Type:	Private
Operator Name:	HUNTSMAN ADVANCED MATERIALS
Operator Type:	Private
Short-Term Generator Activity:	No
Importer Activity:	No
Mixed Waste Generator:	No
Transporter Activity:	No
Transfer Facility Activity:	No
Recycler Activity with Storage:	No
Small Quantity On-Site Burner Exemption:	No
Smelting Melting and Refining Furnace Exemption:	No
Underground Injection Control:	No
Off-Site Waste Receipt:	No
Universal Waste Indicator:	No
Universal Waste Destination Facility:	No
Federal Universal Waste:	No
Active Site Fed-Reg Treatment Storage and Disposal Facility:	Not reported
Active Site Converter Treatment storage and Disposal Facility:	Not reported
Active Site State-Reg Treatment Storage and Disposal Facility:	Not reported
Active Site State-Reg Handler:	---
Federal Facility Indicator:	Not reported
Hazardous Secondary Material Indicator:	N
Sub-Part K Indicator:	Not reported
Commercial TSD Indicator:	No
Treatment Storage and Disposal Type:	Not reported
2018 GPRA Permit Baseline:	Not on the Baseline
2018 GPRA Renewals Baseline:	Not on the Baseline
Permit Renewals Workload Universe:	Not reported
Permit Workload Universe:	Not reported
Permit Progress Universe:	Not reported
Post-Closure Workload Universe:	Not reported
Closure Workload Universe:	Not reported
202 GPRA Corrective Action Baseline:	No
Corrective Action Workload Universe:	No
Subject to Corrective Action Universe:	No
Non-TSDFs Where RCRA CA has Been Imposed Universe:	No
TSDFs Potentially Subject to CA Under 3004 (u)/(v) Universe:	No
TSDFs Only Subject to CA under Discretionary Auth Universe:	No
Corrective Action Priority Ranking:	No NCAPS ranking
Environmental Control Indicator:	No
Institutional Control Indicator:	No
Human Exposure Controls Indicator:	N/A
Groundwater Controls Indicator:	N/A
Operating TSDF Universe:	Not reported
Full Enforcement Universe:	Not reported
Significant Non-Complier Universe:	No
Unaddressed Significant Non-Complier Universe:	No
Addressed Significant Non-Complier Universe:	No
Significant Non-Complier With a Compliance Schedule Universe:	No
Financial Assurance Required:	Not reported
Handler Date of Last Change:	2020-10-06 18:04:40.0
Recognized Trader-Importer:	No
Recognized Trader-Exporter:	No
Importer of Spent Lead Acid Batteries:	No
Exporter of Spent Lead Acid Batteries:	No
Recycler Activity Without Storage:	No

M&T CHEM/FURANE (Continued) **1000143659**

Manifest Broker: No
Sub-Part P Indicator: No

Biennial: List of Years
Year: 2017

Click Here for Biennial Reporting System Data:
Year: 2015

Click Here for Biennial Reporting System Data:
Year: 2013

Click Here for Biennial Reporting System Data:
Year: 2011

Click Here for Biennial Reporting System Data:
Year: 2009

Click Here for Biennial Reporting System Data:
Year: 2007

Click Here for Biennial Reporting System Data:
Year: 2005

Click Here for Biennial Reporting System Data:
Year: 2003

Click Here for Biennial Reporting System Data:
Year: 2001

Click Here for Biennial Reporting System Data:

Hazardous Waste Summary:
Waste Code: D001
Waste Description: IGNITABLE WASTE

Waste Code: D002
Waste Description: CORROSIVE WASTE

Waste Code: D003
Waste Description: REACTIVE WASTE

Waste Code: D005
Waste Description: BARIUM

Waste Code: D006
Waste Description: CADMIUM

Waste Code: D007
Waste Description: CHROMIUM

Waste Code: D008
Waste Description: LEAD

Waste Code: D009
Waste Description: MERCURY

M&T CHEM/FURANE (Continued) **1000143659**

Waste Code: D010
Waste Description: SELENIUM

Waste Code: D011
Waste Description: SILVER

Waste Code: D018
Waste Description: BENZENE

Waste Code: D022
Waste Description: CHLOROFORM

Waste Code: D035
Waste Description: METHYL ETHYL KETONE

Waste Code: D038
Waste Description: PYRIDINE

Waste Code: D039
Waste Description: TETRACHLOROETHYLENE

Waste Code: F003
Waste Description: THE FOLLOWING SPENT NONHALOGENATED SOLVENTS: XYLENE, ACETONE, ETHYL ACETATE, ETHYL BENZENE, ETHYL ETHER, METHYL ISOBUTYL KETONE, N-BUTYL ALCOHOL, CYCLOHEXANONE, AND METHANOL; ALL SPENT SOLVENT MIXTURES/BLENDS CONTAINING, BEFORE USE, ONLY THE ABOVE SPENT NONHALOGENATED SOLVENTS; AND ALL SPENT SOLVENT MIXTURES/BLENDS CONTAINING, BEFORE USE, ONE OR MORE OF THE ABOVE NONHALOGENATED SOLVENTS, AND A TOTAL OF TEN PERCENT OR MORE (BY VOLUME) OF ONE OR MORE OF THOSE SOLVENTS LISTED IN F001, F002, F004, AND F005; AND STILL BOTTOMS FROM THE RECOVERY OF THESE SPENT SOLVENTS AND SPENT SOLVENT MIXTURES.

Waste Code: F005
Waste Description: THE FOLLOWING SPENT NONHALOGENATED SOLVENTS: TOLUENE, METHYL ETHYL KETONE, CARBON DISULFIDE, ISOBUTANOL, PYRIDINE, BENZENE, 2-ETHOXYETHANOL, AND 2-NITROPROPANE; ALL SPENT SOLVENT MIXTURES/BLENDS CONTAINING, BEFORE USE, A TOTAL OF TEN PERCENT OR MORE (BY VOLUME) OF ONE OR MORE OF THE ABOVE NONHALOGENATED SOLVENTS OR THOSE SOLVENTS LISTED IN F001, F002, OR F004; AND STILL BOTTOMS FROM THE RECOVERY OF THESE SPENT SOLVENTS AND SPENT SOLVENT MIXTURES.

Waste Code: U002
Waste Description: 2-PROPANONE (I) (OR) ACETONE (I)

Waste Code: U012
Waste Description: ANILINE (I,T) (OR) BENZENAMINE (I,T)

Waste Code: U031
Waste Description: 1-BUTANOL (I) (OR) N-BUTYL ALCOHOL (I)

Waste Code: U037
Waste Description: BENZENE, CHLORO- (OR) CHLOROBENZENE

Waste Code: U041
Waste Description: EPICHLOROHYDRIN (OR) OXIRANE, (CHLOROMETHYL)-

M&T CHEM/FURANE (Continued) **1000143659**

Waste Code: U080
Waste Description: METHANE, DICHLORO- (OR) METHYLENE CHLORIDE

Waste Code: U107
Waste Description: 1,2-BENZENEDICARBOXYLIC ACID, DIOCTYL ESTER (OR) DI-N-OCTYL PHTHALATE

Waste Code: U122
Waste Description: FORMALDEHYDE

Waste Code: U147
Waste Description: 2,5-FURANDIONE (OR) MALEIC ANHYDRIDE

Waste Code: U159
Waste Description: 2-BUTANONE (I,T) (OR) METHYL ETHYL KETONE (MEK) (I,T)

Waste Code: U166
Waste Description: 1,4-NAPHTHALENEDIONE (OR) 1,4-NAPHTHOQUINONE

Waste Code: U188
Waste Description: PHENOL

Waste Code: U196
Waste Description: PYRIDINE

Waste Code: U213
Waste Description: FURAN, TETRAHYDRO-(I) (OR) TETRAHYDROFURAN (I)

Waste Code: U220
Waste Description: BENZENE, METHYL- (OR) TOLUENE

Waste Code: U223
Waste Description: BENZENE, 1,3-DIISOCYANATOMETHYL- (R,T) (OR) TOLUENE DIISOCYANATE (R,T)

Waste Code: U404
Waste Description: U404

Handler - Owner Operator:
Owner/Operator Indicator: Operator
Owner/Operator Name: HUNTSMAN ADVANCED MATERIALS
Legal Status: Private
Date Became Current: 2003-12-31 00:00:00.
Date Ended Current: Not reported
Owner/Operator Address: Not reported
Owner/Operator City,State,Zip: Not reported
Owner/Operator Telephone: Not reported
Owner/Operator Telephone Ext: Not reported
Owner/Operator Fax: Not reported
Owner/Operator Email: Not reported

Owner/Operator Indicator: Operator
Owner/Operator Name: HUNTSMAN ADVANCED MATERIALS
Legal Status: Private
Date Became Current: 2013-12-31 00:00:00.
Date Ended Current: Not reported
Owner/Operator Address: 5121 SAN FERNANDO ROAD WEST
Owner/Operator City,State,Zip: LOS ANGELES, CA 90039-1011
Owner/Operator Telephone: 818-265-7244

M&T CHEM/FURANE (Continued) **1000143659**

Owner/Operator Telephone Ext:	Not reported
Owner/Operator Fax:	Not reported
Owner/Operator Email:	MATTHEW_AUSTIN@HUNTSMAN.COM
Owner/Operator Indicator:	Owner
Owner/Operator Name:	HUNTSMAN ADVANCED MATERIALS AMERICAS INC
Legal Status:	Private
Date Became Current:	2003-12-31 00:00:00.
Date Ended Current:	Not reported
Owner/Operator Address:	5121 SAN FERNANDO ROAD WEST
Owner/Operator City,State,Zip:	LOS ANGELES, CA 90039
Owner/Operator Telephone:	Not reported
Owner/Operator Telephone Ext:	Not reported
Owner/Operator Fax:	Not reported
Owner/Operator Email:	Not reported
Owner/Operator Indicator:	Operator
Owner/Operator Name:	HUNTSMAN ADVANCED MATERIALS
Legal Status:	Private
Date Became Current:	2003-12-31 00:00:00.
Date Ended Current:	Not reported
Owner/Operator Address:	Not reported
Owner/Operator City,State,Zip:	Not reported
Owner/Operator Telephone:	Not reported
Owner/Operator Telephone Ext:	Not reported
Owner/Operator Fax:	Not reported
Owner/Operator Email:	Not reported
Owner/Operator Indicator:	Operator
Owner/Operator Name:	HUNTSMAN CORPORATION
Legal Status:	Private
Date Became Current:	2003-12-31 00:00:00.
Date Ended Current:	Not reported
Owner/Operator Address:	500 HUNSTMAN WAY
Owner/Operator City,State,Zip:	SALT LAKE CITY, UT 84108
Owner/Operator Telephone:	818-265-7244
Owner/Operator Telephone Ext:	Not reported
Owner/Operator Fax:	Not reported
Owner/Operator Email:	Not reported
Owner/Operator Indicator:	Owner
Owner/Operator Name:	HUNTSMAN ADVANCED MATERIALS
Legal Status:	Private
Date Became Current:	2003-12-31 00:00:00.
Date Ended Current:	Not reported
Owner/Operator Address:	5121 SAN FERNANDO ROAD WEST
Owner/Operator City,State,Zip:	LOS ANGELES, CA 90039
Owner/Operator Telephone:	818-265-7244
Owner/Operator Telephone Ext:	Not reported
Owner/Operator Fax:	Not reported
Owner/Operator Email:	Not reported
Owner/Operator Indicator:	Owner
Owner/Operator Name:	HUNTSMAN ADVANCED MATERIALS, AMERICAS
Legal Status:	Private
Date Became Current:	2003-12-31 00:00:00.
Date Ended Current:	Not reported

M&T CHEM/FURANE (Continued) **1000143659**

Owner/Operator Address:	10003 WOODLOCH FOREST DR
Owner/Operator City,State,Zip:	THE WOODLANDS, TX 77380
Owner/Operator Telephone:	818-265-7244
Owner/Operator Telephone Ext:	Not reported
Owner/Operator Fax:	Not reported
Owner/Operator Email:	MATTHEW_AUSTIN@HUNTSMAN.COM
Owner/Operator Indicator:	Operator
Owner/Operator Name:	HUNTSMAN ADVANCED MATERIALS
Legal Status:	Private
Date Became Current:	2013-12-31 00:00:00.
Date Ended Current:	Not reported
Owner/Operator Address:	5121 SAN FERNANDO ROAD WEST
Owner/Operator City,State,Zip:	LOS ANGELES, CA 90039-1011
Owner/Operator Telephone:	818-265-7244
Owner/Operator Telephone Ext:	Not reported
Owner/Operator Fax:	Not reported
Owner/Operator Email:	MATTHEW_AUSTIN@HUNTSMAN.COM
Owner/Operator Indicator:	Owner
Owner/Operator Name:	HUNTSMAN ADVANCED MATERIALS
Legal Status:	Private
Date Became Current:	2003-12-31 00:00:00.
Date Ended Current:	Not reported
Owner/Operator Address:	Not reported
Owner/Operator City,State,Zip:	Not reported
Owner/Operator Telephone:	Not reported
Owner/Operator Telephone Ext:	Not reported
Owner/Operator Fax:	Not reported
Owner/Operator Email:	Not reported
Owner/Operator Indicator:	Owner
Owner/Operator Name:	HUNTSMAN CORPORATION
Legal Status:	Private
Date Became Current:	2003-12-31 00:00:00.
Date Ended Current:	Not reported
Owner/Operator Address:	500 HUNSTMAN WAY
Owner/Operator City,State,Zip:	SALT LAKE CITY, UT 84108
Owner/Operator Telephone:	818-265-7244
Owner/Operator Telephone Ext:	Not reported
Owner/Operator Fax:	Not reported
Owner/Operator Email:	Not reported
Owner/Operator Indicator:	Owner
Owner/Operator Name:	HUNTSMAN CORPORATION
Legal Status:	Private
Date Became Current:	2003-12-31 00:00:00.
Date Ended Current:	Not reported
Owner/Operator Address:	500 HUNTSMANWAY
Owner/Operator City,State,Zip:	SALT LAKE CITY, UT 84108
Owner/Operator Telephone:	818-265-7244
Owner/Operator Telephone Ext:	Not reported
Owner/Operator Fax:	Not reported
Owner/Operator Email:	Not reported
Owner/Operator Indicator:	Owner
Owner/Operator Name:	HUNTSMAN ADVANCED MATERIALS, AMERICAS

M&T CHEM/FURANE (Continued) **1000143659**

Legal Status:	Private
Date Became Current:	2003-12-31 00:00:00.
Date Ended Current:	Not reported
Owner/Operator Address:	10003 WOODLOCH FOREST DR
Owner/Operator City,State,Zip:	THE WOODLANDS, TX 77380
Owner/Operator Telephone:	818-265-7244
Owner/Operator Telephone Ext:	Not reported
Owner/Operator Fax:	Not reported
Owner/Operator Email:	MATTHEW_AUSTIN@HUNTSMAN.COM
Owner/Operator Indicator:	Operator
Owner/Operator Name:	NOT REQUIRED
Legal Status:	Private
Date Became Current:	Not reported
Date Ended Current:	Not reported
Owner/Operator Address:	NOT REQUIRED
Owner/Operator City,State,Zip:	NOT REQUIRED, ME 99999
Owner/Operator Telephone:	415-555-1212
Owner/Operator Telephone Ext:	Not reported
Owner/Operator Fax:	Not reported
Owner/Operator Email:	Not reported
Owner/Operator Indicator:	Owner
Owner/Operator Name:	VANTICO A AND T U S INC
Legal Status:	Private
Date Became Current:	Not reported
Date Ended Current:	Not reported
Owner/Operator Address:	4917 DAWN AVE
Owner/Operator City,State,Zip:	E LANSING, MI 48823-5691
Owner/Operator Telephone:	517-351-5900
Owner/Operator Telephone Ext:	Not reported
Owner/Operator Fax:	Not reported
Owner/Operator Email:	Not reported
Owner/Operator Indicator:	Owner
Owner/Operator Name:	HUNTSMAN ADVANCED MATERIALS
Legal Status:	Private
Date Became Current:	2003-12-31 00:00:00.
Date Ended Current:	Not reported
Owner/Operator Address:	5121 SAN FERNANDO ROAD WEST
Owner/Operator City,State,Zip:	LOS ANGELES, CA 90039
Owner/Operator Telephone:	Not reported
Owner/Operator Telephone Ext:	Not reported
Owner/Operator Fax:	Not reported
Owner/Operator Email:	Not reported
Owner/Operator Indicator:	Operator
Owner/Operator Name:	HUNTSMAN ADVANCED MATERIALS
Legal Status:	Private
Date Became Current:	2003-12-31 00:00:00.
Date Ended Current:	Not reported
Owner/Operator Address:	Not reported
Owner/Operator City,State,Zip:	Not reported
Owner/Operator Telephone:	Not reported
Owner/Operator Telephone Ext:	Not reported
Owner/Operator Fax:	Not reported
Owner/Operator Email:	Not reported

M&T CHEM/FURANE (Continued) **1000143659**

Owner/Operator Indicator:	Operator
Owner/Operator Name:	HUNTSMAN ADVANCED MATERIALS
Legal Status:	Private
Date Became Current:	2003-12-31 00:00:00.
Date Ended Current:	Not reported
Owner/Operator Address:	Not reported
Owner/Operator City,State,Zip:	Not reported
Owner/Operator Telephone:	Not reported
Owner/Operator Telephone Ext:	Not reported
Owner/Operator Fax:	Not reported
Owner/Operator Email:	Not reported

Owner/Operator Indicator:	Owner
Owner/Operator Name:	HUNTSMAN CORPORATION
Legal Status:	Private
Date Became Current:	2003-12-31 00:00:00.
Date Ended Current:	Not reported
Owner/Operator Address:	10003 WOODLOCH FOREST DRIVE
Owner/Operator City,State,Zip:	THE WOODLANDS, TX 77380
Owner/Operator Telephone:	281-719-6000
Owner/Operator Telephone Ext:	Not reported
Owner/Operator Fax:	Not reported
Owner/Operator Email:	Not reported

Owner/Operator Indicator:	Operator
Owner/Operator Name:	HUNTSMAN ADVANCED MATERIALS AMERICAS INC
Legal Status:	Private
Date Became Current:	2003-12-31 00:00:00.
Date Ended Current:	Not reported
Owner/Operator Address:	Not reported
Owner/Operator City,State,Zip:	Not reported
Owner/Operator Telephone:	Not reported
Owner/Operator Telephone Ext:	Not reported
Owner/Operator Fax:	Not reported
Owner/Operator Email:	Not reported

Owner/Operator Indicator:	Operator
Owner/Operator Name:	HUNTSMAN ADVANCED MATERIALS
Legal Status:	Private
Date Became Current:	2003-12-31 00:00:00.
Date Ended Current:	Not reported
Owner/Operator Address:	Not reported
Owner/Operator City,State,Zip:	Not reported
Owner/Operator Telephone:	Not reported
Owner/Operator Telephone Ext:	Not reported
Owner/Operator Fax:	Not reported
Owner/Operator Email:	Not reported

Historic Generators:

Receive Date:	2004-02-21 00:00:00.0
Handler Name:	HUNTSMAN ADVANCED MATERIALS AMERICAS INC
Federal Waste Generator Description:	Large Quantity Generator
State District Owner:	Not reported
Large Quantity Handler of Universal Waste:	No
Recognized Trader Importer:	No
Recognized Trader Exporter:	No
Spent Lead Acid Battery Importer:	No

M&T CHEM/FURANE (Continued) **1000143659**

Spent Lead Acid Battery Exporter: No
Current Record: No
Non Storage Recycler Activity: Not reported
Electronic Manifest Broker: Not reported

Receive Date: 2010-06-15 00:00:00.0
Handler Name: HUNTSMAN ADVANCED MATERIALS
Federal Waste Generator Description: Large Quantity Generator
State District Owner: Not reported
Large Quantity Handler of Universal Waste: No
Recognized Trader Importer: No
Recognized Trader Exporter: No
Spent Lead Acid Battery Importer: No
Spent Lead Acid Battery Exporter: No
Current Record: No
Non Storage Recycler Activity: Not reported
Electronic Manifest Broker: Not reported

Receive Date: 2012-03-21 00:00:00.0
Handler Name: HUNTSMAN ADVANCED MATERIALS
Federal Waste Generator Description: Large Quantity Generator
State District Owner: Not reported
Large Quantity Handler of Universal Waste: No
Recognized Trader Importer: No
Recognized Trader Exporter: No
Spent Lead Acid Battery Importer: No
Spent Lead Acid Battery Exporter: No
Current Record: No
Non Storage Recycler Activity: Not reported
Electronic Manifest Broker: Not reported

Receive Date: 2014-03-01 00:00:00.0
Handler Name: HUNTSMAN ADVANCED MATERIALS AMERICAS INC
Federal Waste Generator Description: Large Quantity Generator
State District Owner: Not reported
Large Quantity Handler of Universal Waste: No
Recognized Trader Importer: No
Recognized Trader Exporter: No
Spent Lead Acid Battery Importer: No
Spent Lead Acid Battery Exporter: No
Current Record: No
Non Storage Recycler Activity: Not reported
Electronic Manifest Broker: Not reported

Receive Date: 2016-02-24 00:00:00.0
Handler Name: HUNTSMAN ADVANCED MATERIALS AMERICAS, INC
Federal Waste Generator Description: Large Quantity Generator
State District Owner: Not reported
Large Quantity Handler of Universal Waste: No
Recognized Trader Importer: No
Recognized Trader Exporter: No
Spent Lead Acid Battery Importer: No
Spent Lead Acid Battery Exporter: No
Current Record: No
Non Storage Recycler Activity: Not reported
Electronic Manifest Broker: Not reported

M&T CHEM/FURANE (Continued) **1000143659**

Receive Date: 2018-02-22 00:00:00.0
Handler Name: HUNTSMAN ADVANCED MATERIALS AMERICAS INC
Federal Waste Generator Description: Large Quantity Generator
State District Owner: Not reported
Large Quantity Handler of Universal Waste: No
Recognized Trader Importer: No
Recognized Trader Exporter: No
Spent Lead Acid Battery Importer: No
Spent Lead Acid Battery Exporter: No
Current Record: No
Non Storage Recycler Activity: No
Electronic Manifest Broker: No

Receive Date: 2020-02-28 00:00:00.0
Handler Name: HUNTSMAN ADVANCED MATERIALS AMERICAS INC
Federal Waste Generator Description: Large Quantity Generator
State District Owner: Not reported
Large Quantity Handler of Universal Waste: No
Recognized Trader Importer: No
Recognized Trader Exporter: No
Spent Lead Acid Battery Importer: No
Spent Lead Acid Battery Exporter: No
Current Record: Yes
Non Storage Recycler Activity: No
Electronic Manifest Broker: No

Receive Date: 1996-09-01 00:00:00.0
Handler Name: VANTICO A AND T U S INC
Federal Waste Generator Description: Large Quantity Generator
State District Owner: Not reported
Large Quantity Handler of Universal Waste: No
Recognized Trader Importer: No
Recognized Trader Exporter: No
Spent Lead Acid Battery Importer: No
Spent Lead Acid Battery Exporter: No
Current Record: No
Non Storage Recycler Activity: Not reported
Electronic Manifest Broker: Not reported

Receive Date: 2002-04-04 00:00:00.0
Handler Name: VANTICO A AND T U S INC
Federal Waste Generator Description: Large Quantity Generator
State District Owner: Not reported
Large Quantity Handler of Universal Waste: No
Recognized Trader Importer: No
Recognized Trader Exporter: No
Spent Lead Acid Battery Importer: No
Spent Lead Acid Battery Exporter: No
Current Record: No
Non Storage Recycler Activity: Not reported
Electronic Manifest Broker: Not reported

Receive Date: 1990-08-15 00:00:00.0
Handler Name: FURANE PRODUCTS / CIBA-GEIGY CORPORATION
Federal Waste Generator Description: Large Quantity Generator
State District Owner: Not reported
Large Quantity Handler of Universal Waste: No

M&T CHEM/FURANE (Continued) **1000143659**

Recognized Trader Importer:	No
Recognized Trader Exporter:	No
Spent Lead Acid Battery Importer:	No
Spent Lead Acid Battery Exporter:	No
Current Record:	No
Non Storage Recycler Activity:	Not reported
Electronic Manifest Broker:	Not reported

Receive Date:	1992-02-28 00:00:00.0
Handler Name:	CIBA GEIGY CORPORATION
Federal Waste Generator Description:	Large Quantity Generator
State District Owner:	Not reported
Large Quantity Handler of Universal Waste:	No
Recognized Trader Importer:	No
Recognized Trader Exporter:	No
Spent Lead Acid Battery Importer:	No
Spent Lead Acid Battery Exporter:	No
Current Record:	No
Non Storage Recycler Activity:	Not reported
Electronic Manifest Broker:	Not reported

Receive Date:	1994-03-25 00:00:00.0
Handler Name:	CIBA-GEIGY CORPORATION
Federal Waste Generator Description:	Large Quantity Generator
State District Owner:	Not reported
Large Quantity Handler of Universal Waste:	No
Recognized Trader Importer:	No
Recognized Trader Exporter:	No
Spent Lead Acid Battery Importer:	No
Spent Lead Acid Battery Exporter:	No
Current Record:	No
Non Storage Recycler Activity:	Not reported
Electronic Manifest Broker:	Not reported

Receive Date:	1996-02-28 00:00:00.0
Handler Name:	CIBA-GEIGY CORPORATION
Federal Waste Generator Description:	Large Quantity Generator
State District Owner:	Not reported
Large Quantity Handler of Universal Waste:	No
Recognized Trader Importer:	No
Recognized Trader Exporter:	No
Spent Lead Acid Battery Importer:	No
Spent Lead Acid Battery Exporter:	No
Current Record:	No
Non Storage Recycler Activity:	Not reported
Electronic Manifest Broker:	Not reported

Receive Date:	1999-03-16 00:00:00.0
Handler Name:	CIBA SPECIALTY CHEMICALS CORPORATION
Federal Waste Generator Description:	Large Quantity Generator
State District Owner:	Not reported
Large Quantity Handler of Universal Waste:	No
Recognized Trader Importer:	No
Recognized Trader Exporter:	No
Spent Lead Acid Battery Importer:	No
Spent Lead Acid Battery Exporter:	No
Current Record:	No

M&T CHEM/FURANE (Continued) **1000143659**

Non Storage Recycler Activity: Not reported
Electronic Manifest Broker: Not reported

Receive Date: 2000-10-12 00:00:00.0
Handler Name: CIBA SPECIALTY CHEMICALS CORPORATION
Federal Waste Generator Description: Large Quantity Generator
State District Owner: Not reported
Large Quantity Handler of Universal Waste: No
Recognized Trader Importer: No
Recognized Trader Exporter: No
Spent Lead Acid Battery Importer: No
Spent Lead Acid Battery Exporter: No
Current Record: No
Non Storage Recycler Activity: Not reported
Electronic Manifest Broker: Not reported

Receive Date: 2002-02-27 00:00:00.0
Handler Name: VANTICO INC
Federal Waste Generator Description: Large Quantity Generator
State District Owner: Not reported
Large Quantity Handler of Universal Waste: No
Recognized Trader Importer: No
Recognized Trader Exporter: No
Spent Lead Acid Battery Importer: No
Spent Lead Acid Battery Exporter: No
Current Record: No
Non Storage Recycler Activity: Not reported
Electronic Manifest Broker: Not reported

Receive Date: 2006-02-28 00:00:00.0
Handler Name: HUNTSMAN ADVANCED MATERIALS
Federal Waste Generator Description: Large Quantity Generator
State District Owner: Not reported
Large Quantity Handler of Universal Waste: No
Recognized Trader Importer: No
Recognized Trader Exporter: No
Spent Lead Acid Battery Importer: No
Spent Lead Acid Battery Exporter: No
Current Record: No
Non Storage Recycler Activity: Not reported
Electronic Manifest Broker: Not reported

Receive Date: 2008-02-28 00:00:00.0
Handler Name: HUNTSMAN ADVANCE MATERIALS
Federal Waste Generator Description: Large Quantity Generator
State District Owner: Not reported
Large Quantity Handler of Universal Waste: No
Recognized Trader Importer: No
Recognized Trader Exporter: No
Spent Lead Acid Battery Importer: No
Spent Lead Acid Battery Exporter: No
Current Record: No
Non Storage Recycler Activity: Not reported
Electronic Manifest Broker: Not reported

List of NAICS Codes and Descriptions:
NAICS Code: 325188

M&T CHEM/FURANE (Continued) **1000143659**

NAICS Description: ALL OTHER BASIC INORGANIC CHEMICAL MANUFACTURING

NAICS Code: 325211
NAICS Description: PLASTICS MATERIAL AND RESIN MANUFACTURING

NAICS Code: 32552
NAICS Description: ADHESIVE MANUFACTURING

NAICS Code: 325991
NAICS Description: CUSTOM COMPOUNDING OF PURCHASED RESINS

Facility Has Received Notices of Violation:

Found Violation:	No
Agency Which Determined Violation:	Not reported
Violation Short Description:	Not reported
Date Violation was Determined:	Not reported
Actual Return to Compliance Date:	Not reported
Return to Compliance Qualifier:	Not reported
Violation Responsible Agency:	Not reported
Scheduled Compliance Date:	Not reported
Enforcement Identifier:	Not reported
Date of Enforcement Action:	Not reported
Enforcement Responsible Agency:	Not reported
Enforcement Docket Number:	Not reported
Enforcement Attorney:	Not reported
Corrective Action Component:	Not reported
Appeal Initiated Date:	Not reported
Appeal Resolution Date:	Not reported
Disposition Status Date:	Not reported
Disposition Status:	Not reported
Disposition Status Description:	Not reported
Consent/Final Order Sequence Number:	Not reported
Consent/Final Order Respondent Name:	Not reported
Consent/Final Order Lead Agency:	Not reported
Enforcement Type:	Not reported
Enforcement Responsible Person:	Not reported
Enforcement Responsible Sub-Organization:	Not reported
SEP Sequence Number:	Not reported
SEP Expenditure Amount:	Not reported
SEP Scheduled Completion Date:	Not reported
SEP Actual Date:	Not reported
SEP Defaulted Date:	Not reported
SEP Type:	Not reported
SEP Type Description:	Not reported
Proposed Amount:	Not reported
Final Monetary Amount:	Not reported
Paid Amount:	Not reported
Final Count:	Not reported
Final Amount:	Not reported

Found Violation:	No
Agency Which Determined Violation:	Not reported
Violation Short Description:	Not reported
Date Violation was Determined:	Not reported
Actual Return to Compliance Date:	Not reported
Return to Compliance Qualifier:	Not reported
Violation Responsible Agency:	Not reported

M&T CHEM/FURANE (Continued) **1000143659**

Scheduled Compliance Date: Not reported
Enforcement Identifier: Not reported
Date of Enforcement Action: Not reported
Enforcement Responsible Agency: Not reported
Enforcement Docket Number: Not reported
Enforcement Attorney: Not reported
Corrective Action Component: Not reported
Appeal Initiated Date: Not reported
Appeal Resolution Date: Not reported
Disposition Status Date: Not reported
Disposition Status: Not reported
Disposition Status Description: Not reported
Consent/Final Order Sequence Number: Not reported
Consent/Final Order Respondent Name: Not reported
Consent/Final Order Lead Agency: Not reported
Enforcement Type: Not reported
Enforcement Responsible Person: Not reported
Enforcement Responsible Sub-Organization: Not reported
SEP Sequence Number: Not reported
SEP Expenditure Amount: Not reported
SEP Scheduled Completion Date: Not reported
SEP Actual Date: Not reported
SEP Defaulted Date: Not reported
SEP Type: Not reported
SEP Type Description: Not reported
Proposed Amount: Not reported
Final Monetary Amount: Not reported
Paid Amount: Not reported
Final Count: Not reported
Final Amount: Not reported

Found Violation: No
Agency Which Determined Violation: Not reported
Violation Short Description: Not reported
Date Violation was Determined: Not reported
Actual Return to Compliance Date: Not reported
Return to Compliance Qualifier: Not reported
Violation Responsible Agency: Not reported
Scheduled Compliance Date: Not reported
Enforcement Identifier: Not reported
Date of Enforcement Action: Not reported
Enforcement Responsible Agency: Not reported
Enforcement Docket Number: Not reported
Enforcement Attorney: Not reported
Corrective Action Component: Not reported
Appeal Initiated Date: Not reported
Appeal Resolution Date: Not reported
Disposition Status Date: Not reported
Disposition Status: Not reported
Disposition Status Description: Not reported
Consent/Final Order Sequence Number: Not reported
Consent/Final Order Respondent Name: Not reported
Consent/Final Order Lead Agency: Not reported
Enforcement Type: Not reported
Enforcement Responsible Person: Not reported
Enforcement Responsible Sub-Organization: Not reported
SEP Sequence Number: Not reported

M&T CHEM/FURANE (Continued) **1000143659**

SEP Expenditure Amount: Not reported
SEP Scheduled Completion Date: Not reported
SEP Actual Date: Not reported
SEP Defaulted Date: Not reported
SEP Type: Not reported
SEP Type Description: Not reported
Proposed Amount: Not reported
Final Monetary Amount: Not reported
Paid Amount: Not reported
Final Count: Not reported
Final Amount: Not reported

Found Violation: No
Agency Which Determined Violation: Not reported
Violation Short Description: Not reported
Date Violation was Determined: Not reported
Actual Return to Compliance Date: Not reported
Return to Compliance Qualifier: Not reported
Violation Responsible Agency: Not reported
Scheduled Compliance Date: Not reported
Enforcement Identifier: Not reported
Date of Enforcement Action: Not reported
Enforcement Responsible Agency: Not reported
Enforcement Docket Number: Not reported
Enforcement Attorney: Not reported
Corrective Action Component: Not reported
Appeal Initiated Date: Not reported
Appeal Resolution Date: Not reported
Disposition Status Date: Not reported
Disposition Status: Not reported
Disposition Status Description: Not reported
Consent/Final Order Sequence Number: Not reported
Consent/Final Order Respondent Name: Not reported
Consent/Final Order Lead Agency: Not reported
Enforcement Type: Not reported
Enforcement Responsible Person: Not reported
Enforcement Responsible Sub-Organization: Not reported
SEP Sequence Number: Not reported
SEP Expenditure Amount: Not reported
SEP Scheduled Completion Date: Not reported
SEP Actual Date: Not reported
SEP Defaulted Date: Not reported
SEP Type: Not reported
SEP Type Description: Not reported
Proposed Amount: Not reported
Final Monetary Amount: Not reported
Paid Amount: Not reported
Final Count: Not reported
Final Amount: Not reported

Found Violation: No
Agency Which Determined Violation: Not reported
Violation Short Description: Not reported
Date Violation was Determined: Not reported
Actual Return to Compliance Date: Not reported
Return to Compliance Qualifier: Not reported
Violation Responsible Agency: Not reported

M&T CHEM/FURANE (Continued) **1000143659**

Scheduled Compliance Date: Not reported
Enforcement Identifier: Not reported
Date of Enforcement Action: Not reported
Enforcement Responsible Agency: Not reported
Enforcement Docket Number: Not reported
Enforcement Attorney: Not reported
Corrective Action Component: Not reported
Appeal Initiated Date: Not reported
Appeal Resolution Date: Not reported
Disposition Status Date: Not reported
Disposition Status: Not reported
Disposition Status Description: Not reported
Consent/Final Order Sequence Number: Not reported
Consent/Final Order Respondent Name: Not reported
Consent/Final Order Lead Agency: Not reported
Enforcement Type: Not reported
Enforcement Responsible Person: Not reported
Enforcement Responsible Sub-Organization: Not reported
SEP Sequence Number: Not reported
SEP Expenditure Amount: Not reported
SEP Scheduled Completion Date: Not reported
SEP Actual Date: Not reported
SEP Defaulted Date: Not reported
SEP Type: Not reported
SEP Type Description: Not reported
Proposed Amount: Not reported
Final Monetary Amount: Not reported
Paid Amount: Not reported
Final Count: Not reported
Final Amount: Not reported

Found Violation: No
Agency Which Determined Violation: Not reported
Violation Short Description: Not reported
Date Violation was Determined: Not reported
Actual Return to Compliance Date: Not reported
Return to Compliance Qualifier: Not reported
Violation Responsible Agency: Not reported
Scheduled Compliance Date: Not reported
Enforcement Identifier: Not reported
Date of Enforcement Action: Not reported
Enforcement Responsible Agency: Not reported
Enforcement Docket Number: Not reported
Enforcement Attorney: Not reported
Corrective Action Component: Not reported
Appeal Initiated Date: Not reported
Appeal Resolution Date: Not reported
Disposition Status Date: Not reported
Disposition Status: Not reported
Disposition Status Description: Not reported
Consent/Final Order Sequence Number: Not reported
Consent/Final Order Respondent Name: Not reported
Consent/Final Order Lead Agency: Not reported
Enforcement Type: Not reported
Enforcement Responsible Person: Not reported
Enforcement Responsible Sub-Organization: Not reported
SEP Sequence Number: Not reported

M&T CHEM/FURANE (Continued) **1000143659**

SEP Expenditure Amount:	Not reported
SEP Scheduled Completion Date:	Not reported
SEP Actual Date:	Not reported
SEP Defaulted Date:	Not reported
SEP Type:	Not reported
SEP Type Description:	Not reported
Proposed Amount:	Not reported
Final Monetary Amount:	Not reported
Paid Amount:	Not reported
Final Count:	Not reported
Final Amount:	Not reported
Found Violation:	Yes
Agency Which Determined Violation:	State
Violation Short Description:	Generators - Pre-transport
Date Violation was Determined:	2014-09-24 00:00:00.0
Actual Return to Compliance Date:	2014-10-23 00:00:00.0
Return to Compliance Qualifier:	Documented
Violation Responsible Agency:	State
Scheduled Compliance Date:	Not reported
Enforcement Identifier:	Not reported
Date of Enforcement Action:	Not reported
Enforcement Responsible Agency:	Not reported
Enforcement Docket Number:	Not reported
Enforcement Attorney:	Not reported
Corrective Action Component:	Not reported
Appeal Initiated Date:	Not reported
Appeal Resolution Date:	Not reported
Disposition Status Date:	Not reported
Disposition Status:	Not reported
Disposition Status Description:	Not reported
Consent/Final Order Sequence Number:	Not reported
Consent/Final Order Respondent Name:	Not reported
Consent/Final Order Lead Agency:	Not reported
Enforcement Type:	Not reported
Enforcement Responsible Person:	Not reported
Enforcement Responsible Sub-Organization:	Not reported
SEP Sequence Number:	Not reported
SEP Expenditure Amount:	Not reported
SEP Scheduled Completion Date:	Not reported
SEP Actual Date:	Not reported
SEP Defaulted Date:	Not reported
SEP Type:	Not reported
SEP Type Description:	Not reported
Proposed Amount:	Not reported
Final Monetary Amount:	Not reported
Paid Amount:	Not reported
Final Count:	Not reported
Final Amount:	Not reported
Found Violation:	Yes
Agency Which Determined Violation:	State
Violation Short Description:	Generators - Pre-transport
Date Violation was Determined:	2014-09-24 00:00:00.0
Actual Return to Compliance Date:	2014-10-23 00:00:00.0
Return to Compliance Qualifier:	Documented
Violation Responsible Agency:	State

M&T CHEM/FURANE (Continued) **1000143659**

Scheduled Compliance Date: Not reported
Enforcement Identifier: Not reported
Date of Enforcement Action: Not reported
Enforcement Responsible Agency: Not reported
Enforcement Docket Number: Not reported
Enforcement Attorney: Not reported
Corrective Action Component: Not reported
Appeal Initiated Date: Not reported
Appeal Resolution Date: Not reported
Disposition Status Date: Not reported
Disposition Status: Not reported
Disposition Status Description: Not reported
Consent/Final Order Sequence Number: Not reported
Consent/Final Order Respondent Name: Not reported
Consent/Final Order Lead Agency: Not reported
Enforcement Type: Not reported
Enforcement Responsible Person: Not reported
Enforcement Responsible Sub-Organization: Not reported
SEP Sequence Number: Not reported
SEP Expenditure Amount: Not reported
SEP Scheduled Completion Date: Not reported
SEP Actual Date: Not reported
SEP Defaulted Date: Not reported
SEP Type: Not reported
SEP Type Description: Not reported
Proposed Amount: Not reported
Final Monetary Amount: Not reported
Paid Amount: Not reported
Final Count: Not reported
Final Amount: Not reported

Evaluation Action Summary:
Evaluation Date: 2007-01-18 00:00:00.0
Evaluation Responsible Agency: State
Found Violation: No
Evaluation Type Description: COMPLIANCE EVALUATION INSPECTION ON-SITE
Evaluation Responsible Person Identifier: Not reported
Evaluation Responsible Sub-Organization: Not reported
Actual Return to Compliance Date: Not reported
Scheduled Compliance Date: Not reported
Date of Request: Not reported
Date Response Received: Not reported
Request Agency: Not reported
Former Citation: Not reported

Evaluation Date: 1992-08-27 00:00:00.0
Evaluation Responsible Agency: State Contractor/Grantee
Found Violation: No
Evaluation Type Description: COMPLIANCE EVALUATION INSPECTION ON-SITE
Evaluation Responsible Person Identifier: R9
Evaluation Responsible Sub-Organization: Not reported
Actual Return to Compliance Date: Not reported
Scheduled Compliance Date: Not reported
Date of Request: Not reported
Date Response Received: Not reported
Request Agency: Not reported
Former Citation: Not reported

M&T CHEM/FURANE (Continued) **1000143659**

Evaluation Date:	2014-10-23 00:00:00.0
Evaluation Responsible Agency:	State
Found Violation:	No
Evaluation Type Description:	COMPLIANCE EVALUATION INSPECTION ON-SITE
Evaluation Responsible Person Identifier:	Not reported
Evaluation Responsible Sub-Organization:	Not reported
Actual Return to Compliance Date:	Not reported
Scheduled Compliance Date:	Not reported
Date of Request:	Not reported
Date Response Received:	Not reported
Request Agency:	Not reported
Former Citation:	Not reported

Evaluation Date:	2020-09-17 00:00:00.0
Evaluation Responsible Agency:	State
Found Violation:	No
Evaluation Type Description:	COMPLIANCE EVALUATION INSPECTION ON-SITE
Evaluation Responsible Person Identifier:	Not reported
Evaluation Responsible Sub-Organization:	Not reported
Actual Return to Compliance Date:	Not reported
Scheduled Compliance Date:	Not reported
Date of Request:	Not reported
Date Response Received:	Not reported
Request Agency:	Not reported
Former Citation:	Not reported

Evaluation Date:	1994-04-18 00:00:00.0
Evaluation Responsible Agency:	State Contractor/Grantee
Found Violation:	No
Evaluation Type Description:	COMPLIANCE EVALUATION INSPECTION ON-SITE
Evaluation Responsible Person Identifier:	R9
Evaluation Responsible Sub-Organization:	Not reported
Actual Return to Compliance Date:	Not reported
Scheduled Compliance Date:	Not reported
Date of Request:	Not reported
Date Response Received:	Not reported
Request Agency:	Not reported
Former Citation:	Not reported

Evaluation Date:	2017-09-22 00:00:00.0
Evaluation Responsible Agency:	State
Found Violation:	No
Evaluation Type Description:	COMPLIANCE EVALUATION INSPECTION ON-SITE
Evaluation Responsible Person Identifier:	Not reported
Evaluation Responsible Sub-Organization:	Not reported
Actual Return to Compliance Date:	Not reported
Scheduled Compliance Date:	Not reported
Date of Request:	Not reported
Date Response Received:	Not reported
Request Agency:	Not reported
Former Citation:	Not reported

Evaluation Date:	2014-09-24 00:00:00.0
Evaluation Responsible Agency:	State
Found Violation:	Yes
Evaluation Type Description:	COMPLIANCE EVALUATION INSPECTION ON-SITE
Evaluation Responsible Person Identifier:	Not reported

M&T CHEM/FURANE (Continued) **1000143659**

Evaluation Responsible Sub-Organization: Not reported
Actual Return to Compliance Date: 2014-10-23 00:00:00.0
Scheduled Compliance Date: Not reported
Date of Request: Not reported
Date Response Received: Not reported
Request Agency: Not reported
Former Citation: Not reported

Evaluation Date: 2014-09-24 00:00:00.0
Evaluation Responsible Agency: State
Found Violation: Yes
Evaluation Type Description: COMPLIANCE EVALUATION INSPECTION ON-SITE
Evaluation Responsible Person Identifier: Not reported
Evaluation Responsible Sub-Organization: Not reported
Actual Return to Compliance Date: 2014-10-23 00:00:00.0
Scheduled Compliance Date: Not reported
Date of Request: Not reported
Date Response Received: Not reported
Request Agency: Not reported
Former Citation: Not reported

DRYCLEAN SOUTH COAST:
Name: CIBA SPECIALTY CHEMICALS CORP
Address: 5121 SAN FERNANDO ROAD WEST
City,State,Zip: LOS ANGELES, CA 90039
Facility ID: 65745
Application Number: 181670
Permit Number: D07312
Status: S
Representative Name: VIJAY K. AGARWALA
Representative Telephone: 818 2657238
Permit Status: INACTIVE
BCAT Number: 276700
BCAT Description: PLASTICS & RESINS REACTION
CCAT Number: 02
CCAT Description: ADSORBER (DRY CLEANING) REGENERATIVE
UTM East: 382.74301147
UTM North: 3778.8081055
Application Date: 12/27/1988
PO Issue Date: 04/24/1989
NAICS Code: 424690
SIC Code: 2821

Name: CIBA SPECIALTY CHEMICALS CORP
Address: 5121 SAN FERNANDO ROAD WEST
City,State,Zip: LOS ANGELES, CA 90039
Facility ID: 65745
Application Number: 181673
Permit Number: D07315
Status: S
Representative Name: VIJAY K. AGARWALA
Representative Telephone: 818 2657238
Permit Status: ACTIVE
BCAT Number: 276700
BCAT Description: PLASTICS & RESINS REACTION
CCAT Number: 02

M&T CHEM/FURANE (Continued) **1000143659**

CCAT Description: ADSORBER (DRY CLEANING) REGENERATIVE
UTM East: 382.74301147
UTM North: 3778.8081055
Application Date: 12/27/1988
PO Issue Date: 04/24/1989
NAICS Code: 424690
SIC Code: 2821

Name: CIBA SPECIALTY CHEMICALS CORP
Address: 5121 SAN FERNANDO ROAD WEST
City,State,Zip: LOS ANGELES, CA 90039
Facility ID: 65745
Application Number: 181674
Permit Number: D07316
Status: S
Representative Name: VIJAY K. AGARWALA
Representative Telephone: 818 2657238
Permit Status: INACTIVE
BCAT Number: 294950
BCAT Description: WASTEWATER TREATING
CCAT Number: 02
CCAT Description: ADSORBER (DRY CLEANING) REGENERATIVE
UTM East: 382.74301147
UTM North: 3778.8081055
Application Date: 12/27/1988
PO Issue Date: 04/24/1989
NAICS Code: 424690
SIC Code: 2821

Name: CIBA SPECIALTY CHEMICALS CORP
Address: 5121 SAN FERNANDO ROAD WEST
City,State,Zip: LOS ANGELES, CA 90039
Facility ID: 65745
Application Number: 181675
Permit Number: D07317
Status: S
Representative Name: VIJAY K. AGARWALA
Representative Telephone: 818 2657238
Permit Status: ACTIVE
BCAT Number: 276700
BCAT Description: PLASTICS & RESINS REACTION
CCAT Number: 02
CCAT Description: ADSORBER (DRY CLEANING) REGENERATIVE
UTM East: 382.74301147
UTM North: 3778.8081055
Application Date: 12/27/1988
PO Issue Date: 04/24/1989
NAICS Code: 424690
SIC Code: 2821

Name: CIBA SPECIALTY CHEMICALS CORP
Address: 5121 SAN FERNANDO ROAD WEST
City,State,Zip: LOS ANGELES, CA 90039
Facility ID: 65745
Application Number: 213128
Permit Number: D17917
Status: S

M&T CHEM/FURANE (Continued) **1000143659**

Representative Name:	VIJAY K. AGARWALA
Representative Telephone:	818 2657238
Permit Status:	INACTIVE
BCAT Number:	276700
BCAT Description:	PLASTICS & RESINS REACTION
CCAT Number:	02
CCAT Description:	ADSORBER (DRY CLEANING) REGENERATIVE
UTM East:	382.74301147
UTM North:	3778.8081055
Application Date:	09/22/1989
PO Issue Date:	02/16/1990
NAICS Code:	424690
SIC Code:	2821

EMI:

Name:	CIBA GEIGY CORP, FURANE PRODUC
Address:	5121 SAN FERNANDO ROAD WEST
City,State,Zip:	LOS ANGELES, CA 900390000
Year:	1990
County Code:	19
Air Basin:	SC
Facility ID:	65745
Air District Name:	SC
SIC Code:	2824
Air District Name:	SOUTH COAST AQMD
Community Health Air Pollution Info System:	Not reported
Consolidated Emission Reporting Rule:	Not reported
Total Organic Hydrocarbon Gases Tons/Yr:	3
Reactive Organic Gases Tons/Yr:	2
Carbon Monoxide Emissions Tons/Yr:	0
NOX - Oxides of Nitrogen Tons/Yr:	0
SOX - Oxides of Sulphur Tons/Yr:	0
Particulate Matter Tons/Yr:	0
Part. Matter 10 Micrometers and Smllr Tons/Yr:	0

Name:	CIBA-GEIGY CORP, FURANE PRODUC
Address:	5121 SAN FERNANDO RD WEST
City,State,Zip:	LOS ANGELES, CA 900390000
Year:	1993
County Code:	19
Air Basin:	SC
Facility ID:	65745
Air District Name:	SC
SIC Code:	2824
Air District Name:	SOUTH COAST AQMD
Community Health Air Pollution Info System:	Not reported
Consolidated Emission Reporting Rule:	Not reported
Total Organic Hydrocarbon Gases Tons/Yr:	7
Reactive Organic Gases Tons/Yr:	5
Carbon Monoxide Emissions Tons/Yr:	0
NOX - Oxides of Nitrogen Tons/Yr:	0
SOX - Oxides of Sulphur Tons/Yr:	0
Particulate Matter Tons/Yr:	0
Part. Matter 10 Micrometers and Smllr Tons/Yr:	0

Name:	CIBA-GEIGY CORP, FURANE PRODUC
Address:	5121 SAN FERNANDO RD WEST

M&T CHEM/FURANE (Continued) **1000143659**

City,State,Zip:	LOS ANGELES, CA 900390000
Year:	1995
County Code:	19
Air Basin:	SC
Facility ID:	65745
Air District Name:	SC
SIC Code:	2824
Air District Name:	SOUTH COAST AQMD
Community Health Air Pollution Info System:	Not reported
Consolidated Emission Reporting Rule:	Not reported
Total Organic Hydrocarbon Gases Tons/Yr:	7
Reactive Organic Gases Tons/Yr:	5
Carbon Monoxide Emissions Tons/Yr:	0
NOX - Oxides of Nitrogen Tons/Yr:	0
SOX - Oxides of Sulphur Tons/Yr:	0
Particulate Matter Tons/Yr:	0
Part. Matter 10 Micrometers and Smllr Tons/Yr:	0

Name:	CIBA SPECIALTY CHEMICALS CORP
Address:	5121 SAN FERNANDO ROAD WEST
City,State,Zip:	LOS ANGELES, CA 900390000
Year:	1996
County Code:	19
Air Basin:	SC
Facility ID:	65745
Air District Name:	SC
SIC Code:	2824
Air District Name:	SOUTH COAST AQMD
Community Health Air Pollution Info System:	Not reported
Consolidated Emission Reporting Rule:	Not reported
Total Organic Hydrocarbon Gases Tons/Yr:	5
Reactive Organic Gases Tons/Yr:	4
Carbon Monoxide Emissions Tons/Yr:	0
NOX - Oxides of Nitrogen Tons/Yr:	0
SOX - Oxides of Sulphur Tons/Yr:	0
Particulate Matter Tons/Yr:	0
Part. Matter 10 Micrometers and Smllr Tons/Yr:	0

Name:	CIBA SPECIALTY CHEMICALS CORP
Address:	5121 SAN FERNANDO RD WEST
City,State,Zip:	LOS ANGELES, CA 900390000
Year:	1997
County Code:	19
Air Basin:	SC
Facility ID:	65745
Air District Name:	SC
SIC Code:	2824
Air District Name:	SOUTH COAST AQMD
Community Health Air Pollution Info System:	Not reported
Consolidated Emission Reporting Rule:	Not reported
Total Organic Hydrocarbon Gases Tons/Yr:	6
Reactive Organic Gases Tons/Yr:	5
Carbon Monoxide Emissions Tons/Yr:	0
NOX - Oxides of Nitrogen Tons/Yr:	0
SOX - Oxides of Sulphur Tons/Yr:	0
Particulate Matter Tons/Yr:	0
Part. Matter 10 Micrometers and Smllr Tons/Yr:	0

M&T CHEM/FURANE (Continued) **1000143659**

Name:	CIBA SPECIALTY CHEMICALS CORP
Address:	5121 SAN FERNANDO RD WEST
City,State,Zip:	LOS ANGELES, CA 900390000
Year:	1998
County Code:	19
Air Basin:	SC
Facility ID:	65745
Air District Name:	SC
SIC Code:	2824
Air District Name:	SOUTH COAST AQMD
Community Health Air Pollution Info System:	Not reported
Consolidated Emission Reporting Rule:	Not reported
Total Organic Hydrocarbon Gases Tons/Yr:	6
Reactive Organic Gases Tons/Yr:	5
Carbon Monoxide Emissions Tons/Yr:	0
NOX - Oxides of Nitrogen Tons/Yr:	0
SOX - Oxides of Sulphur Tons/Yr:	0
Particulate Matter Tons/Yr:	0
Part. Matter 10 Micrometers and Smllr Tons/Yr:	0

Name:	CIBA SPECIALTY CHEMICALS CORP
Address:	5121 SAN FERNANDO RD WEST
City,State,Zip:	LOS ANGELES, CA 900390000
Year:	1999
County Code:	19
Air Basin:	SC
Facility ID:	65745
Air District Name:	SC
SIC Code:	2824
Air District Name:	SOUTH COAST AQMD
Community Health Air Pollution Info System:	Not reported
Consolidated Emission Reporting Rule:	Not reported
Total Organic Hydrocarbon Gases Tons/Yr:	6
Reactive Organic Gases Tons/Yr:	5
Carbon Monoxide Emissions Tons/Yr:	0
NOX - Oxides of Nitrogen Tons/Yr:	0
SOX - Oxides of Sulphur Tons/Yr:	0
Particulate Matter Tons/Yr:	0
Part. Matter 10 Micrometers and Smllr Tons/Yr:	0

Name:	CIBA SPECIALTY CHEMICALS CORP
Address:	5121 SAN FERNANDO RD WEST
City,State,Zip:	LOS ANGELES, CA 900390000
Year:	2000
County Code:	19
Air Basin:	SC
Facility ID:	65745
Air District Name:	SC
SIC Code:	2824
Air District Name:	SOUTH COAST AQMD
Community Health Air Pollution Info System:	Not reported
Consolidated Emission Reporting Rule:	Not reported
Total Organic Hydrocarbon Gases Tons/Yr:	6
Reactive Organic Gases Tons/Yr:	5
Carbon Monoxide Emissions Tons/Yr:	0
NOX - Oxides of Nitrogen Tons/Yr:	0
SOX - Oxides of Sulphur Tons/Yr:	0

M&T CHEM/FURANE (Continued) **1000143659**

Particulate Matter Tons/Yr: 0
Part. Matter 10 Micrometers and Smllr Tons/Yr: 0

Name: CIBA SPECIALTY CHEMICALS CORP
Address: 5121 SAN FERNANDO RD WEST
City,State,Zip: LOS ANGELES, CA 900390000
Year: 2001
County Code: 19
Air Basin: SC
Facility ID: 65745
Air District Name: SC
SIC Code: 2824
Air District Name: SOUTH COAST AQMD
Community Health Air Pollution Info System: Not reported
Consolidated Emission Reporting Rule: Not reported
Total Organic Hydrocarbon Gases Tons/Yr: 6
Reactive Organic Gases Tons/Yr: 5
Carbon Monoxide Emissions Tons/Yr: 0
NOX - Oxides of Nitrogen Tons/Yr: 0
SOX - Oxides of Sulphur Tons/Yr: 0
Particulate Matter Tons/Yr: 0
Part. Matter 10 Micrometers and Smllr Tons/Yr: 0

AI306 **GRAYSON POWER PLANT** **CA LUST** **S100356400**
NW **5750 SAN FERNANDO RD** **CA Cortese** **N/A**
1/4-1/2 **GLENDALE, CA 91203** **CA HIST CORTESE**
0.380 mi. **CA CERS**
2007 ft. **Site 1 of 4 in cluster AI**

Relative: **Lower**
Actual: **472 ft.**

LUST:
Name: GRAYSON POWER PLANT
Address: 5750 SAN FERNANDO RD
City,State,Zip: GLENDALE, CA 91203
Lead Agency: LOS ANGELES RWQCB (REGION 4)
Case Type: LUST Cleanup Site
Geo Track: http://geotracker.waterboards.ca.gov/profile_report.asp?global_id=T0603702041
Global Id: T0603702041
Latitude: 34.1561071
Longitude: -118.2768301
Status: Completed - Case Closed
Status Date: 07/23/1996
Case Worker: YR
RB Case Number: 912030016
Local Agency: GLENDALE, CITY OF
File Location: Not reported
Local Case Number: Not reported
Potential Media Affect: Soil
Potential Contaminants of Concern: Heating Oil / Fuel Oil
Site History: Not reported

LUST:
Global Id: T0603702041
Contact Type: Local Agency Caseworker
Contact Name: UNK
Organization Name: GLENDALE, CITY OF
Address: Not reported
City: r4 UNKNOWN
Email: Not reported

GRAYSON POWER PLANT (Continued) **S100356400**

Phone Number: Not reported

Global Id: T0603702041
Contact Type: Regional Board Caseworker
Contact Name: YUE RONG
Organization Name: LOS ANGELES RWQCB (REGION 4)
Address: 320 W. 4TH ST., SUITE 200
City: Los Angeles
Email: yrong@waterboards.ca.gov
Phone Number: Not reported

LUST:
Global Id: T0603702041
Action Type: Other
Date: 02/17/1988
Action: Leak Reported

LUST:
Global Id: T0603702041
Status: Open - Case Begin Date
Status Date: 02/17/1988

Global Id: T0603702041
Status: Open - Site Assessment
Status Date: 03/18/1988

Global Id: T0603702041
Status: Completed - Case Closed
Status Date: 07/23/1996

LUST REG 4:
Region: 4
Regional Board: 04
County: Los Angeles
Facility Id: 912030016
Status: Case Closed
Substance: #6 Fuel Oil
Substance Quantity: Not reported
Local Case No: Not reported
Case Type: Soil
Abatement Method Used at the Site: Not reported
Global ID: T0603702041
W Global ID: Not reported
Staff: UNK
Local Agency: 19070
Cross Street: HIGHLAND
Enforcement Type: Not reported
Date Leak Discovered: Not reported
Date Leak First Reported: 2/17/1988
Date Leak Record Entered: 3/7/1988
Date Confirmation Began: Not reported
Date Leak Stopped: Not reported
Date Case Last Changed on Database: 12/12/1988
Date the Case was Closed: 7/23/1996
How Leak Discovered: Not reported

GRAYSON POWER PLANT (Continued) **S100356400**

How Leak Stopped:	Not reported
Cause of Leak:	Not reported
Leak Source:	Not reported
Operator:	Not reported
Water System:	Not reported
Well Name:	Not reported
Approx. Dist To Production Well (ft):	2447.1634020782178410391122805
Source of Cleanup Funding:	Not reported
Preliminary Site Assessment Workplan Submitted:	Not reported
Preliminary Site Assessment Began:	Not reported
Pollution Characterization Began:	3/18/1988
Remediation Plan Submitted:	Not reported
Remedial Action Underway:	Not reported
Post Remedial Action Monitoring Began:	Not reported
Enforcement Action Date:	Not reported
Historical Max MTBE Date:	Not reported
Hist Max MTBE Conc in Groundwater:	Not reported
Hist Max MTBE Conc in Soil:	Not reported
Significant Interim Remedial Action Taken:	Not reported
GW Qualifier:	Not reported
Soil Qualifier:	Not reported
Organization:	Not reported
Owner Contact:	Not reported
Responsible Party:	CITY OF GLENDALE
RP Address:	141 N GLENDALE AVE, GLENDALE CA 91206
Program:	LUST
Lat/Long:	34.1561071 / -1
Local Agency Staff:	UNK
Beneficial Use:	Not reported
Priority:	Not reported
Cleanup Fund Id:	Not reported
Suspended:	Not reported
Assigned Name:	Not reported
Summary:	Not reported

CORTESE:

Name:	GRAYSON POWER PLANT
Address:	5750 SAN FERNANDO RD
City,State,Zip:	GLENDALE, CA 91203
Region:	CORTESE
Envirostor Id:	Not reported
Global ID:	T0603702041
Site/Facility Type:	LUST CLEANUP SITE
Cleanup Status:	COMPLETED - CASE CLOSED
Status Date:	Not reported
Site Code:	Not reported
Latitude:	Not reported
Longitude:	Not reported
Owner:	Not reported
Enf Type:	Not reported
Swat R:	Not reported
Flag:	active
Order No:	Not reported
Waste Discharge System No:	Not reported
Effective Date:	Not reported
Region 2:	Not reported
WID Id:	Not reported

GRAYSON POWER PLANT (Continued) **S100356400**

Solid Waste Id No: Not reported
Waste Management Uit Name: Not reported
File Name: Active Open

HIST CORTESE:
edr_fname: GRAYSON POWER PLANT
edr_fadd1: 5750 SAN FERNANDO
City,State,Zip: GLENDALE, CA 91203
Region: CORTESE
Facility County Code: 19
Reg By: LTNKA
Reg Id: 912030016

CERS:
Name: GRAYSON POWER PLANT
Address: 5750 SAN FERNANDO RD
City,State,Zip: GLENDALE, CA 91203
Site ID: 227721
CERS ID: T0603702041
CERS Description: Leaking Underground Storage Tank Cleanup Site

Affiliation:
Affiliation Type Desc: Regional Board Caseworker
Entity Name: YUE RONG - LOS ANGELES RWQCB (REGION 4)
Entity Title: Not reported
Affiliation Address: 320 W. 4TH ST., SUITE 200
Affiliation City: Los Angeles
Affiliation State: CA
Affiliation Country: Not reported
Affiliation Zip: Not reported
Affiliation Phone: Not reported

Affiliation Type Desc: Local Agency Caseworker
Entity Name: UNK - GLENDALE, CITY OF
Entity Title: Not reported
Affiliation Address: Not reported
Affiliation City: r4 UNKNOWN
Affiliation State: CA
Affiliation Country: Not reported
Affiliation Zip: Not reported
Affiliation Phone: Not reported

AI307 **HIGHLAND ARCO** **CA LUST** **S103950386**
NNW **5800 SAN FERNANDO RD** **CA CERS HAZ WASTE** **N/A**
1/4-1/2 **GLENDALE, CA 91202** **CA CERS TANKS**
0.405 mi. **CA Cortese**
2136 ft. **Site 2 of 4 in cluster AI** **CA HIST CORTESE**
CA CERS

Relative:
Lower

Actual:
472 ft.

LUST:
Name: HIGHLAND ARCO
Address: 5800 SAN FERNANDO RD
City,State,Zip: GLENDALE, CA 91202
Lead Agency: GLENDALE, CITY OF
Case Type: LUST Cleanup Site
Geo Track: http://geotracker.waterboards.ca.gov/profile_report.asp?global_id=T0603702040

HIGHLAND ARCO (Continued) **S103950386**

Global Id:	T0603702040
Latitude:	34.157342
Longitude:	-118.277544
Status:	Completed - Case Closed
Status Date:	06/07/2000
Case Worker:	UNK
RB Case Number:	912020034
Local Agency:	GLENDALE, CITY OF
File Location:	Not reported
Local Case Number:	Not reported
Potential Media Affect:	Soil
Potential Contaminants of Concern:	Gasoline
Site History:	Not reported

LUST:

Global Id:	T0603702040
Contact Type:	Local Agency Caseworker
Contact Name:	UNK
Organization Name:	GLENDALE, CITY OF
Address:	Not reported
City:	r4 UNKNOWN
Email:	Not reported
Phone Number:	Not reported

Global Id:	T0603702040
Contact Type:	Regional Board Caseworker
Contact Name:	YUE RONG
Organization Name:	LOS ANGELES RWQCB (REGION 4)
Address:	320 W. 4TH ST., SUITE 200
City:	Los Angeles
Email:	yrong@waterboards.ca.gov
Phone Number:	Not reported

LUST:

Global Id:	T0603702040
Action Type:	Other
Date:	10/30/1998
Action:	Leak Discovery

Global Id:	T0603702040
Action Type:	Other
Date:	10/30/1998
Action:	Leak Stopped

Global Id:	T0603702040
Action Type:	Other
Date:	03/01/2000
Action:	Leak Reported

LUST:

Global Id:	T0603702040
Status:	Open - Case Begin Date
Status Date:	10/30/1998

Global Id:	T0603702040
Status:	Open - Site Assessment
Status Date:	03/01/2000

HIGHLAND ARCO (Continued) **S103950386**

Global Id: T0603702040
Status: Completed - Case Closed
Status Date: 06/07/2000

CERS HAZ WASTE:
Name: HIGHLAND ARCO
Address: 5800 SAN FERNANDO RD
City,State,Zip: GLENDALE, CA 91202
Site ID: 122586
CERS ID: 10457398
CERS Description: Hazardous Waste Generator

CERS TANKS:
Name: HIGHLAND ARCO
Address: 5800 SAN FERNANDO RD
City,State,Zip: GLENDALE, CA 91202
Site ID: 122586
CERS ID: 10457398
CERS Description: Underground Storage Tank

CORTESE:
Name: HIGHLAND ARCO
Address: 5800 SAN FERNANDO RD
City,State,Zip: GLENDALE, CA 91202
Region: CORTESE
Envirostor Id: Not reported
Global ID: T0603702040
Site/Facility Type: LUST CLEANUP SITE
Cleanup Status: COMPLETED - CASE CLOSED
Status Date: Not reported
Site Code: Not reported
Latitude: Not reported
Longitude: Not reported
Owner: Not reported
Enf Type: Not reported
Swat R: Not reported
Flag: active
Order No: Not reported
Waste Discharge System No: Not reported
Effective Date: Not reported
Region 2: Not reported
WID Id: Not reported
Solid Waste Id No: Not reported
Waste Management Uit Name: Not reported
File Name: Active Open

HIST CORTESE:
edr_fname: HIGHLAND ARCO
edr_fadd1: 5800 SAN FERNANDO
City,State,Zip: GLENDALE, CA 91202
Region: CORTESE
Facility County Code: 19
Reg By: LTNKA
Reg Id: 912020034

HIGHLAND ARCO (Continued) **S103950386**

CERS:

Name:	HIGHLAND ARCO
Address:	5800 SAN FERNANDO RD
City,State,Zip:	GLENDALE, CA 91202
Site ID:	122586
CERS ID:	T0603702040
CERS Description:	Leaking Underground Storage Tank Cleanup Site

Violations:

Site ID:	122586
Site Name:	Highland Arco
Violation Date:	10-27-2016
Citation:	HSC 6.7 25284 - California Health and Safety Code, Chapter 6.7, Section(s) 25284
Violation Description:	Failure to obtain a valid permit to operate from the CUPA.
Violation Notes:	Returned to compliance on 11/03/2016. Failure to obtain and maintain a valid operation permit from the CUPA.
Violation Division:	Glendale City Fire Department
Violation Program:	UST
Violation Source:	CERS

Site ID:	122586
Site Name:	Highland Arco
Violation Date:	10-31-2019
Citation:	23 CCR 16 2712(i) - California Code of Regulations, Title 23, Chapter 16, Section(s) 2712(i)
Violation Description:	Failure to have current UST Monitoring Plan available on site.
Violation Notes:	Returned to compliance on 10/29/2020. Update field binder
Violation Division:	Glendale City Fire Department
Violation Program:	UST
Violation Source:	CERS

Site ID:	122586
Site Name:	Highland Arco
Violation Date:	10-27-2016
Citation:	23 CCR 16 2641(a) - California Code of Regulations, Title 23, Chapter 16, Section(s) 2641(a)
Violation Description:	Failure of leak detection equipment to be located such that equipment is capable of detecting a leak at the earliest possible opportunity.
Violation Notes:	Returned to compliance on 10/27/2016. Failure of sensor to be located in the proper position/location.
Violation Division:	Glendale City Fire Department
Violation Program:	UST
Violation Source:	CERS

Site ID:	122586
Site Name:	Highland Arco
Violation Date:	10-15-2015
Citation:	HSC 6.7 25284(a)(3) - California Health and Safety Code, Chapter 6.7, Section(s) 25284(a)(3)
Violation Description:	Failure to submit, maintain, or implement an owner/operator written agreement.
Violation Notes:	Returned to compliance on 10/31/2016. Failure to submit, maintain, or implement an owner/operator written agreement.
Violation Division:	Glendale City Fire Department
Violation Program:	UST
Violation Source:	CERS

HIGHLAND ARCO (Continued) **S103950386**

Site ID:	122586
Site Name:	Highland Arco
Violation Date:	10-20-2014
Citation:	HSC 6.95 25508(a)(1) - California Health and Safety Code, Chapter 6.95, Section(s) 25508(a)(1)
Violation Description:	Failure to establish and electronically submit an adequate emergency response plan and procedures for a release or threatened release of a hazardous material.
Violation Notes:	Returned to compliance on 12/17/2015.
Violation Division:	Glendale City Fire Department
Violation Program:	HMRRP
Violation Source:	CERS

Site ID:	122586
Site Name:	Highland Arco
Violation Date:	10-20-2014
Citation:	HSC 6.75 25299.30-25299.34 - California Health and Safety Code, Chapter 6.75, Section(s) 25299.30-25299.34
Violation Description:	Failure to submit and maintain complete and current Certification of Financial Responsibility or other mechanism of financial assurance.
Violation Notes:	Returned to compliance on 10/31/2016.
Violation Division:	Glendale City Fire Department
Violation Program:	UST
Violation Source:	CERS

Site ID:	122586
Site Name:	Highland Arco
Violation Date:	10-31-2019
Citation:	HSC 6.75 25299.30-25299.34 - California Health and Safety Code, Chapter 6.75, Section(s) 25299.30-25299.34
Violation Description:	Failure to submit and maintain complete and current Certification of Financial Responsibility or other mechanism of financial assurance.
Violation Notes:	Returned to compliance on 03/20/2020. Update CERS
Violation Division:	Glendale City Fire Department
Violation Program:	UST
Violation Source:	CERS

Site ID:	122586
Site Name:	Highland Arco
Violation Date:	10-15-2015
Citation:	23 CCR 16 2715(a) - California Code of Regulations, Title 23, Chapter 16, Section(s) 2715(a)
Violation Description:	The owner/operator has failed to designate an UST operator or to inform the CUPA or any change in the designated UST operator(s) within 30 days after a change.
Violation Notes:	Returned to compliance on 10/31/2016. The owner/operator has failed to designate an UST operator or to inform the CUPA or any change in the designated UST operator(s) within 30 days after a change.
Violation Division:	Glendale City Fire Department
Violation Program:	UST
Violation Source:	CERS

Site ID:	122586
Site Name:	Highland Arco
Violation Date:	10-15-2015
Citation:	23 CCR 16 2712(b) - California Code of Regulations, Title 23, Chapter 16, Section(s) 2712(b)

HIGHLAND ARCO (Continued) **S103950386**

Violation Description:	Failure to maintain records of repairs, lining, and upgrades on site, or off site if approved by the CUPA, for the life of the underground storage tank and/or failure to maintain written monitoring and maintenance records on site, or off site if approved by the CUPA, for a period of 3 years, 6 1/2 years for cathodic protection, and 5 years for written performance claims pertaining to release detection systems and calibration and maintenance records for such systems.
Violation Notes:	Returned to compliance on 10/31/2016. Failure to maintain records of repairs, lining, and upgrades on site, or off site if approved by the CUPA, for the life of the underground storage tank and/or failure to maintain written monitoring and maintenance records on site, or off site if approved by the CUPA, for a period of 3 years, 6 1/2 years for cathodic protection, and 5 years for written performance claims pertaining to release detection systems and calibration and maintenance records for such systems.
Violation Division:	Glendale City Fire Department
Violation Program:	UST
Violation Source:	CERS
Site ID:	122586
Site Name:	Highland Arco
Violation Date:	10-15-2015
Citation:	23 CCR 16 2638 - California Code of Regulations, Title 23, Chapter 16, Section(s) 2638
Violation Description:	Failure to test leak detection equipment as required every 12 months (VPH, sensor, LLD, ATG, etc.) and/or submit monitoring system certification to the CUPA within 30 days of completion of the test
Violation Notes:	Returned to compliance on 10/15/2015. Failure to test leak detection equipment as required every 12 months (VPH, sensor, LLD, ATG, etc.) and/or submit monitoring system certification to the CUPA within 30 days of completion of the test
Violation Division:	Glendale City Fire Department
Violation Program:	UST
Violation Source:	CERS
Site ID:	122586
Site Name:	Highland Arco
Violation Date:	10-31-2019
Citation:	23 CCR 16 2715(a)(1)(B) - California Code of Regulations, Title 23, Chapter 16, Section(s) 2715(a)(1)(B)
Violation Description:	Failure to submit the G Designated Underground Storage Tank Operator Identification FormG within 30 days of installing a UST system or within 30 days of a change in DO.
Violation Notes:	Returned to compliance on 10/29/2020. update field binder
Violation Division:	Glendale City Fire Department
Violation Program:	UST
Violation Source:	CERS
Site ID:	122586
Site Name:	Highland Arco
Violation Date:	10-20-2014
Citation:	HSC 6.7 Multiple Sections - California Health and Safety Code, Chapter 6.7, Section(s) Multiple Sections
Violation Description:	UST Program - Training - General
Violation Notes:	Returned to compliance on 10/15/2015. Employee training needs to be submitted through CERS
Violation Division:	Glendale City Fire Department

HIGHLAND ARCO (Continued) **S103950386**

Violation Program: UST
Violation Source: CERS

Site ID: 122586
Site Name: Highland Arco
Violation Date: 10-20-2014
Citation: HSC 6.95 25508(d) - California Health and Safety Code, Chapter 6.95, Section(s) 25508(d)
Violation Description: Failure to complete and/or electronically submit a business plan when storing/handling a hazardous material at or above reportable quantities.
Violation Notes: Returned to compliance on 12/17/2015. Site plan need to be uploaded in CERS
Violation Division: Glendale City Fire Department
Violation Program: HMRRP
Violation Source: CERS

Site ID: 122586
Site Name: Highland Arco
Violation Date: 10-27-2016
Citation: 23 CCR 16 2715(i) - California Code of Regulations, Title 23, Chapter 16, Section(s) 2715(i)
Violation Description: Failure to have a properly qualified service technician test leak detection equipment as required every 12 months (vapor, pressure, hydrostatic (VPH) system, sensors, line-leak detectors (LLD), automatic tank gauge (ATG), etc.).
Violation Notes: Returned to compliance on 10/27/2016. Failure to test leak detection equipment as required every 12 months (VPH, sensor, LLD, ATG, etc.) and/or submit monitoring system certification to the CUPA within 30 days of completion of the test
Violation Division: Glendale City Fire Department
Violation Program: UST
Violation Source: CERS

Site ID: 122586
Site Name: Highland Arco
Violation Date: 10-31-2019
Citation: 23 CCR 16 2712(i), 2632(d)(2), 2634(e), 2641(h) - California Code of Regulations, Title 23, Chapter 16, Section(s) 2712(i), 2632(d)(2), 2634(e), 2641(h)
Violation Description: Failure to submit a current UST Response Plan available on site.
Violation Notes: Returned to compliance on 10/29/2020. Update field binder
Violation Division: Glendale City Fire Department
Violation Program: UST
Violation Source: CERS

Site ID: 122586
Site Name: Highland Arco
Violation Date: 10-15-2015
Citation: 23 CCR 16 2711(a)(8) - California Code of Regulations, Title 23, Chapter 16, Section(s) 2711(a)(8)
Violation Description: Failure to submit, obtain approval, or maintain a complete/accurate plot plan.
Violation Notes: Returned to compliance on 10/31/2016. Failure to submit, obtain approval, or maintain a complete/accurate plot plan.
Violation Division: Glendale City Fire Department
Violation Program: UST

HIGHLAND ARCO (Continued) **S103950386**

Violation Source: CERS

Site ID: 122586
Site Name: Highland Arco
Violation Date: 10-16-2014
Citation: 23 CCR 16 2638 - California Code of Regulations, Title 23, Chapter 16, Section(s) 2638
Violation Description: Failure to test leak detection equipment as required every 12 months (VPH, sensor, LLD, ATG, etc.) and/or submit monitoring system certification to the CUPA within 30 days of completion of the test
Violation Notes: Returned to compliance on 10/20/2014. LLD/Spill bucket and monitor certification late by 13 days.
Violation Division: Glendale City Fire Department
Violation Program: UST
Violation Source: CERS

Site ID: 122586
Site Name: Highland Arco
Violation Date: 10-15-2015
Citation: 23 CCR 16 2712(i) - California Code of Regulations, Title 23, Chapter 16, Section(s) 2712(i)
Violation Description: Failure to submit, obtain approval, or maintain a complete/accurate response plan.
Violation Notes: Returned to compliance on 10/31/2016. Failure to submit, obtain approval, or maintain a complete/accurate response plan.
Violation Division: Glendale City Fire Department
Violation Program: UST
Violation Source: CERS

Site ID: 122586
Site Name: Highland Arco
Violation Date: 10-20-2014
Citation: HSC 6.7 25291 - California Health and Safety Code, Chapter 6.7, Section(s) 25291
Violation Description: Failure to maintain under-dispenser containment, sumps, and/or other secondary containment in good condition and/or free of debris/liquid.
Violation Notes: Returned to compliance on 10/15/2015. Diesel UDC had small amount of diesel, repair to stop leak. Contractor says it possibly is just the tightening of nuts.
Violation Division: Glendale City Fire Department
Violation Program: UST
Violation Source: CERS

Site ID: 122586
Site Name: Highland Arco
Violation Date: 10-31-2019
Citation: 23 CCR 16 2716(f) - California Code of Regulations, Title 23, Chapter 16, Section(s) 2716(f)
Violation Description: "Failure to maintain on-site, or off-site at a readily available location if approved by the UPA, copies of Designated Operator inspection records as follows: Designated operator monthly inspection records for inspections performed before October 1, 2018 must be kept for 12 months from the month of inspection. For inspections performed on or after October 1, 2018, copies of the ""Designated Underground Storage Tank Operator Visual Inspection Report"" must be kept for 36 months from the month of inspection. "
Violation Notes: Returned to compliance on 03/20/2020. update CERS

HIGHLAND ARCO (Continued) **S103950386**

Violation Division:	Glendale City Fire Department
Violation Program:	UST
Violation Source:	CERS
Site ID:	122586
Site Name:	Highland Arco
Violation Date:	10-31-2019
Citation:	23 CCR 16 2712(b)(2) - California Code of Regulations, Title 23, Chapter 16, Section(s) 2712(b)(2)
Violation Description:	Failure to maintain monitoring records for release detection and/or maintain records of appropriate follow-up actions.
Violation Notes:	Returned to compliance on 10/29/2020. update field binder
Violation Division:	Glendale City Fire Department
Violation Program:	UST
Violation Source:	CERS
Site ID:	122586
Site Name:	Highland Arco
Violation Date:	10-27-2016
Citation:	23 CCR 16 2632(d)(1)(C), 2641(h), 2711(a)(8) - California Code of Regulations, Title 23, Chapter 16, Section(s) 2632(d)(1)(C), 2641(h), 2711(a)(8)
Violation Description:	Failure to submit or update a plot plan.
Violation Notes:	Returned to compliance on 10/31/2016. Failure to submit, obtain approval, or maintain a complete/accurate plot plan.
Violation Division:	Glendale City Fire Department
Violation Program:	UST
Violation Source:	CERS
Site ID:	122586
Site Name:	Highland Arco
Violation Date:	10-27-2016
Citation:	23 CCR 16 2712(i) - California Code of Regulations, Title 23, Chapter 16, Section(s) 2712(i)
Violation Description:	Failure to have a UST Monitoring Plan available on site.
Violation Notes:	Returned to compliance on 10/31/2016. Failure to maintain on site an approved monitoring plan.
Violation Division:	Glendale City Fire Department
Violation Program:	UST
Violation Source:	CERS
Site ID:	122586
Site Name:	Highland Arco
Violation Date:	10-24-2018
Citation:	23 CCR 16 2715(c)(4) - California Code of Regulations, Title 23, Chapter 16, Section(s) 2715(c)(4)
Violation Description:	Failure to maintain a list of employees trained by the designated operator on-site or off-site at a readily available location, if approved by the UPA. For training that occurs on or after October 1, 2018, failure to maintain a copy of the "Facility Employee Training Certificate" on-site or off-site at a readily available location, if approved by the UPA.
Violation Notes:	missing training records from 2013
Violation Division:	Glendale City Fire Department
Violation Program:	UST
Violation Source:	CERS

HIGHLAND ARCO (Continued) **S103950386**

Site ID: 122586
Site Name: Highland Arco
Violation Date: 10-07-2013
Citation: HSC 6.7 Multiple Sections - California Health and Safety Code, Chapter 6.7, Section(s) Multiple Sections
Violation Description: UST Program - Administration/Documentation - General
Violation Notes: Returned to compliance on 12/27/2013. Diesel turbine boot could not be tested - Replace and retest (SB989)
Violation Division: Glendale City Fire Department
Violation Program: UST
Violation Source: CERS

Site ID: 122586
Site Name: Highland Arco
Violation Date: 10-20-2014
Citation: 23 CCR 16 2641(a) - California Code of Regulations, Title 23, Chapter 16, Section(s) 2641(a)
Violation Description: Failure of sensor to be located in the proper position/location.
Violation Notes: Returned to compliance on 10/15/2015. Install clamping devices to keep sensors in correct vertical position as required by manufacture
Violation Division: Glendale City Fire Department
Violation Program: UST
Violation Source: CERS

Site ID: 122586
Site Name: Highland Arco
Violation Date: 10-15-2015
Citation: HSC 6.75 25299.30-25299.34 - California Health and Safety Code, Chapter 6.75, Section(s) 25299.30-25299.34
Violation Description: Failure to submit and maintain complete and current Certification of Financial Responsibility or other mechanism of financial assurance.
Violation Notes: Returned to compliance on 10/31/2016. Failure to submit and maintain complete and current Certification of Financial Responsibility or other mechanism of financial assurance.
Violation Division: Glendale City Fire Department
Violation Program: UST
Violation Source: CERS

Site ID: 122586
Site Name: Highland Arco
Violation Date: 10-27-2016
Citation: HSC 6.7 25290.1(c)(3), 25290.2(c)(3) - California Health and Safety Code, Chapter 6.7, Section(s) 25290.1(c)(3), 25290.2(c)(3)
Violation Description: Failure to keep water out of the secondary containment of UST systems installed on or after July 1, 2003 and before July 1, 2004, or on or after July 1, 2004.
Violation Notes: Returned to compliance on 10/27/2016. Failure to maintain under-dispenser containment, sumps, and/or other secondary containment in good condition and/or free of debris/liquid.
Violation Division: Glendale City Fire Department
Violation Program: UST
Violation Source: CERS

Site ID: 122586
Site Name: Highland Arco
Violation Date: 10-20-2014
Citation: 23 CCR 16 2712(i) - California Code of Regulations, Title 23, Chapter

HIGHLAND ARCO (Continued) **S103950386**

16, Section(s) 2712(i)
Violation Description: Failure to submit, obtain approval, or maintain a complete/accurate response plan.
Violation Notes: Returned to compliance on 10/31/2016.
Violation Division: Glendale City Fire Department
Violation Program: UST
Violation Source: CERS

Site ID: 122586
Site Name: Highland Arco
Violation Date: 10-15-2015
Citation: 23 CCR 16 2637(e) - California Code of Regulations, Title 23, Chapter 16, Section(s) 2637(e)
Violation Description: Failure to submit a copy of the secondary containment test results to the CUPA within 30 days after the test.
Violation Notes: Returned to compliance on 10/31/2016. Failure to submit a copy of the secondary containment test results to the CUPA within 30 days after the test.
Violation Division: Glendale City Fire Department
Violation Program: UST
Violation Source: CERS

Site ID: 122586
Site Name: Highland Arco
Violation Date: 10-27-2016
Citation: 23 CCR 6.7 25284, 25286 - California Code of Regulations, Title 23, Chapter 6.7, Section(s) 25284, 25286
Violation Description: Failure to submit a complete and accurate application for a permit to operate a UST, or for renewal of the permit.
Violation Notes: Returned to compliance on 10/31/2016. Failure to submit an complete and accurate application for a permit to operate an underground storage tank, or for renewal of the permit.
Violation Division: Glendale City Fire Department
Violation Program: UST
Violation Source: CERS

Site ID: 122586
Site Name: Highland Arco
Violation Date: 10-25-2018
Citation: 23 CCR 16 2716(f) - California Code of Regulations, Title 23, Chapter 16, Section(s) 2716(f)
Violation Description: "Failure to maintain on-site, or off-site at a readily available location if approved by the UPA, copies of Designated Operator inspection records as follows: Designated operator monthly inspection records for inspections performed before October 1, 2018 must be kept for 12 months from the month of inspection. For inspections performed on or after October 1, 2018, copies of the ""Designated Underground Storage Tank Operator Visual Inspection Report"" must be kept for 36 months from the month of inspection. "
Violation Notes: Missing January 2018 inspection report
Violation Division: Glendale City Fire Department
Violation Program: UST
Violation Source: CERS

Site ID: 122586
Site Name: Highland Arco
Violation Date: 10-27-2016

HIGHLAND ARCO (Continued) **S103950386**

Citation:	23 CCR 16 2637 - California Code of Regulations, Title 23, Chapter 16, Section(s) 2637
Violation Description:	Failure to conduct secondary containment testing, or one or more of the following requirements: Perform the test within six months of installation and every 36 months thereafter.Use a procedure that demonstrates the system works as well as at installation.Use applicable manufacturer guidelines, industry codes, engineering standard, or professional engineer approval.Performed by a certified service technician or a licensed tank tester.
Violation Notes:	Returned to compliance on 11/03/2016. Failure to comply with one or more of the following: conduct secondary containment testing, within six months of installation and every 36 months thereafter, conducted in accordance with proper practices, protocols, or test methods.
Violation Division:	Glendale City Fire Department
Violation Program:	UST
Violation Source:	CERS
Site ID:	122586
Site Name:	Highland Arco
Violation Date:	10-31-2019
Citation:	23 CCR 16 2716(f) - California Code of Regulations, Title 23, Chapter 16, Section(s) 2716(f)
Violation Description:	"Failure to maintain on-site, or off-site at a readily available location if approved by the UPA, copies of Designated Operator inspection records as follows: Designated operator monthly inspection records for inspections performed before October 1, 2018 must be kept for 12 months from the month of inspection. For inspections performed on or after October 1, 2018, copies of the ""Designated Underground Storage Tank Operator Visual Inspection Report"" must be kept for 36 months from the month of inspection. "
Violation Notes:	Returned to compliance on 10/29/2020. update field binder
Violation Division:	Glendale City Fire Department
Violation Program:	UST
Violation Source:	CERS
Site ID:	122586
Site Name:	Highland Arco
Violation Date:	10-27-2016
Citation:	23 CCR 16 2712(i) - California Code of Regulations, Title 23, Chapter 16, Section(s) 2712(i)
Violation Description:	Failure to have a UST Response Plan available on site.
Violation Notes:	Returned to compliance on 10/31/2016. Failure to submit, obtain approval, or maintain a complete/accurate response plan.
Violation Division:	Glendale City Fire Department
Violation Program:	UST
Violation Source:	CERS
Site ID:	122586
Site Name:	Highland Arco
Violation Date:	10-15-2015
Citation:	HSC 6.11 25404(e)(4) - California Health and Safety Code, Chapter 6.11, Section(s) 25404(e)(4)
Violation Description:	Failure to report program data electronically.
Violation Notes:	Returned to compliance on 10/31/2016. Failure to report program data electronically.
Violation Division:	Glendale City Fire Department
Violation Program:	UST

HIGHLAND ARCO (Continued) **S103950386**

Violation Source: CERS

Site ID: 122586
Site Name: Highland Arco
Violation Date: 10-15-2015
Citation: HSC 6.7 25284.2 - California Health and Safety Code, Chapter 6.7, Section(s) 25284.2
Violation Description: Failure to test the spill bucket annually.
Violation Notes: Returned to compliance on 10/15/2015. Failure to test the spill bucket annually.
Violation Division: Glendale City Fire Department
Violation Program: UST
Violation Source: CERS

Site ID: 122586
Site Name: Highland Arco
Violation Date: 10-15-2015
Citation: HSC 6.7 25286(a) - California Health and Safety Code, Chapter 6.7, Section(s) 25286(a)
Violation Description: Failure to submit an complete and accurate application for a permit to operate an underground storage tank, or for renewal of the permit.
Violation Notes: Returned to compliance on 10/31/2016. Failure to submit an complete and accurate application for a permit to operate an underground storage tank, or for renewal of the permit.
Violation Division: Glendale City Fire Department
Violation Program: UST
Violation Source: CERS

Site ID: 122586
Site Name: Highland Arco
Violation Date: 10-27-2016
Citation: HSC 6.75 25299.30-25299.34 - California Health and Safety Code, Chapter 6.75, Section(s) 25299.30-25299.34
Violation Description: Failure to submit and maintain complete and current Certification of Financial Responsibility or other mechanism of financial assurance.
Violation Notes: Returned to compliance on 10/31/2016. Failure to submit and maintain complete and current Certification of Financial Responsibility or other mechanism of financial assurance.
Violation Division: Glendale City Fire Department
Violation Program: UST
Violation Source: CERS

Evaluation:
Eval General Type: Other/Unknown
Eval Date: 01-06-2020
Violations Found: No
Eval Type: Other, not routine, done by local agency
Eval Notes: SB989
Eval Division: Glendale City Fire Department
Eval Program: UST
Eval Source: CERS

Eval General Type: Other/Unknown
Eval Date: 04-05-2019
Violations Found: No
Eval Type: Other, not routine, done by local agency
Eval Notes: Drop tube inspection

HIGHLAND ARCO (Continued) **S103950386**

Eval Division: Glendale City Fire Department
Eval Program: UST
Eval Source: CERS

Eval General Type: Compliance Evaluation Inspection
Eval Date: 10-07-2013
Violations Found: Yes
Eval Type: Routine done by local agency
Eval Notes: Not reported
Eval Division: Glendale City Fire Department
Eval Program: UST
Eval Source: CERS

Eval General Type: Compliance Evaluation Inspection
Eval Date: 10-15-2015
Violations Found: Yes
Eval Type: Routine done by local agency
Eval Notes: Not reported
Eval Division: Glendale City Fire Department
Eval Program: UST
Eval Source: CERS

Eval General Type: Compliance Evaluation Inspection
Eval Date: 10-16-2014
Violations Found: Yes
Eval Type: Routine done by local agency
Eval Notes: MC/LLD/Spill bucket test late (due on 10/07/2014)
Eval Division: Glendale City Fire Department
Eval Program: UST
Eval Source: CERS

Eval General Type: Compliance Evaluation Inspection
Eval Date: 10-20-2014
Violations Found: Yes
Eval Type: Routine done by local agency
Eval Notes: Emergency Response Plan needs to be completed on CERS.
Eval Division: Glendale City Fire Department
Eval Program: HMRRP
Eval Source: CERS

Eval General Type: Compliance Evaluation Inspection
Eval Date: 10-20-2014
Violations Found: Yes
Eval Type: Routine done by local agency
Eval Notes: Financial responsibility and CFO letter need to be completed. Response plan needs uploading. Monitor Certification was done 13 days after anniversary date. (87)Spill buckets and sumps had debris (foliage). Diesel UDC need repairing for small leak.
Eval Division: Glendale City Fire Department
Eval Program: UST
Eval Source: CERS

Eval General Type: Compliance Evaluation Inspection
Eval Date: 10-25-2018
Violations Found: Yes
Eval Type: Routine done by local agency
Eval Notes: Not reported

HIGHLAND ARCO (Continued) **S103950386**

Eval Division: Glendale City Fire Department
Eval Program: UST
Eval Source: CERS

Eval General Type: Compliance Evaluation Inspection
Eval Date: 10-29-2020
Violations Found: No
Eval Type: Routine done by local agency
Eval Notes: MC/SB/LLD
Eval Division: Glendale City Fire Department
Eval Program: UST
Eval Source: CERS

Eval General Type: Compliance Evaluation Inspection
Eval Date: 10-31-2019
Violations Found: Yes
Eval Type: Routine done by local agency
Eval Notes: Not reported
Eval Division: Glendale City Fire Department
Eval Program: UST
Eval Source: CERS

Eval General Type: Compliance Evaluation Inspection
Eval Date: 11-03-2016
Violations Found: No
Eval Type: Routine done by local agency
Eval Notes: Not reported
Eval Division: Glendale City Fire Department
Eval Program: HMRRP
Eval Source: CERS

Eval General Type: Compliance Evaluation Inspection
Eval Date: 11-03-2016
Violations Found: Yes
Eval Type: Routine done by local agency
Eval Notes: Not reported
Eval Division: Glendale City Fire Department
Eval Program: UST
Eval Source: CERS

Affiliation:
Affiliation Type Desc: Document Preparer
Entity Name: Jaime Quintanilla SR - JQ Engineering Inc.
Entity Title: Not reported
Affiliation Address: Not reported
Affiliation City: Not reported
Affiliation State: Not reported
Affiliation Country: Not reported
Affiliation Zip: Not reported
Affiliation Phone: Not reported

Affiliation Type Desc: Facility Mailing Address
Entity Name: Mailing Address
Entity Title: Not reported
Affiliation Address: 5800 San Fernando Rd.
Affiliation City: Glendale
Affiliation State: CA

HIGHLAND ARCO (Continued) **S103950386**

Affiliation Country: Not reported
Affiliation Zip: 91202
Affiliation Phone: Not reported

Affiliation Type Desc: Local Agency Caseworker
Entity Name: UNK - GLENDALE, CITY OF
Entity Title: Not reported
Affiliation Address: Not reported
Affiliation City: r4 UNKNOWN
Affiliation State: CA
Affiliation Country: Not reported
Affiliation Zip: Not reported
Affiliation Phone: Not reported

Affiliation Type Desc: Property Owner
Entity Name: daniel kohanof
Entity Title: Not reported
Affiliation Address: 1115 W ARROW HWY
Affiliation City: SAN DIMAS
Affiliation State: CA
Affiliation Country: United States
Affiliation Zip: 91773
Affiliation Phone: (909) 592-3561

Affiliation Type Desc: UST Property Owner Name
Entity Name: daniel kohanof
Entity Title: Not reported
Affiliation Address: 5800 San Fernando Rd.
Affiliation City: Glendale
Affiliation State: CA
Affiliation Country: United States
Affiliation Zip: 91202
Affiliation Phone: (818) 243-2829

Affiliation Type Desc: UST Tank Owner
Entity Name: Iraj Safani
Entity Title: Not reported
Affiliation Address: 9105 Carmelita #201
Affiliation City: beverly hills
Affiliation State: ca
Affiliation Country: United States
Affiliation Zip: 90210
Affiliation Phone: (310) 271-9913

Affiliation Type Desc: Regional Board Caseworker
Entity Name: YUE RONG - LOS ANGELES RWQCB (REGION 4)
Entity Title: Not reported
Affiliation Address: 320 W. 4TH ST., SUITE 200
Affiliation City: Los Angeles
Affiliation State: CA
Affiliation Country: Not reported
Affiliation Zip: Not reported
Affiliation Phone: Not reported

Affiliation Type Desc: UST Permit Applicant
Entity Name: daniel kohanof
Entity Title: owner

HIGHLAND ARCO (Continued) **S103950386**

Affiliation Address:	Not reported
Affiliation City:	Not reported
Affiliation State:	Not reported
Affiliation Country:	Not reported
Affiliation Zip:	Not reported
Affiliation Phone:	(818) 243-2829
Affiliation Type Desc:	Parent Corporation
Entity Name:	HIGHLAND ARCO
Entity Title:	Not reported
Affiliation Address:	Not reported
Affiliation City:	Not reported
Affiliation State:	Not reported
Affiliation Country:	Not reported
Affiliation Zip:	Not reported
Affiliation Phone:	Not reported
Affiliation Type Desc:	CUPA District
Entity Name:	Glendale City Fire Department
Entity Title:	Not reported
Affiliation Address:	780 Flower Street
Affiliation City:	Glendale
Affiliation State:	CA
Affiliation Country:	Not reported
Affiliation Zip:	91201
Affiliation Phone:	(818) 548-4810
Affiliation Type Desc:	Environmental Contact
Entity Name:	Jimmy Quintanilla - JQ Engineering Inc.
Entity Title:	Not reported
Affiliation Address:	3632 CORBETT ST
Affiliation City:	CORONA
Affiliation State:	CA
Affiliation Country:	Not reported
Affiliation Zip:	92862
Affiliation Phone:	Not reported
Affiliation Type Desc:	Identification Signer
Entity Name:	Daniel Kohanof
Entity Title:	Owner
Affiliation Address:	Not reported
Affiliation City:	Not reported
Affiliation State:	Not reported
Affiliation Country:	Not reported
Affiliation Zip:	Not reported
Affiliation Phone:	Not reported
Affiliation Type Desc:	Legal Owner
Entity Name:	Daniel Kohanof
Entity Title:	Not reported
Affiliation Address:	5800 San Fernando Rd
Affiliation City:	Glendale
Affiliation State:	CA
Affiliation Country:	United States
Affiliation Zip:	91202
Affiliation Phone:	(310) 422-0905

HIGHLAND ARCO (Continued) **S103950386**

Affiliation Type Desc:	Operator
Entity Name:	Daniel Kohanof
Entity Title:	Not reported
Affiliation Address:	Not reported
Affiliation City:	Not reported
Affiliation State:	Not reported
Affiliation Country:	Not reported
Affiliation Zip:	Not reported
Affiliation Phone:	(818) 243-2829

Affiliation Type Desc:	UST Tank Operator
Entity Name:	Daniel Kohanof
Entity Title:	Not reported
Affiliation Address:	9105 Carmelita #101
Affiliation City:	beverly hills
Affiliation State:	ca
Affiliation Country:	United States
Affiliation Zip:	90210
Affiliation Phone:	(818) 243-2829

Name:	HIGHLAND ARCO
Address:	5800 SAN FERNANDO RD
City,State,Zip:	GLENDALE, CA 91202
Site ID:	122586
CERS ID:	10457398
CERS Description:	Chemical Storage Facilities

Violations:

Site ID:	122586
Site Name:	Highland Arco
Violation Date:	10-27-2016
Citation:	HSC 6.7 25284 - California Health and Safety Code, Chapter 6.7, Section(s) 25284
Violation Description:	Failure to obtain a valid permit to operate from the CUPA.
Violation Notes:	Returned to compliance on 11/03/2016. Failure to obtain and maintain a valid operation permit from the CUPA.
Violation Division:	Glendale City Fire Department
Violation Program:	UST
Violation Source:	CERS

Site ID:	122586
Site Name:	Highland Arco
Violation Date:	10-31-2019
Citation:	23 CCR 16 2712(i) - California Code of Regulations, Title 23, Chapter 16, Section(s) 2712(i)
Violation Description:	Failure to have current UST Monitoring Plan available on site.
Violation Notes:	Returned to compliance on 10/29/2020. Update field binder
Violation Division:	Glendale City Fire Department
Violation Program:	UST
Violation Source:	CERS

Site ID:	122586
Site Name:	Highland Arco
Violation Date:	10-27-2016
Citation:	23 CCR 16 2641(a) - California Code of Regulations, Title 23, Chapter 16, Section(s) 2641(a)
Violation Description:	Failure of leak detection equipment to be located such that equipment

HIGHLAND ARCO (Continued) **S103950386**

	is capable of detecting a leak at the earliest possible opportunity.
Violation Notes:	Returned to compliance on 10/27/2016. Failure of sensor to be located in the proper position/location.
Violation Division:	Glendale City Fire Department
Violation Program:	UST
Violation Source:	CERS
Site ID:	122586
Site Name:	Highland Arco
Violation Date:	10-15-2015
Citation:	HSC 6.7 25284(a)(3) - California Health and Safety Code, Chapter 6.7, Section(s) 25284(a)(3)
Violation Description:	Failure to submit, maintain, or implement an owner/operator written agreement.
Violation Notes:	Returned to compliance on 10/31/2016. Failure to submit, maintain, or implement an owner/operator written agreement.
Violation Division:	Glendale City Fire Department
Violation Program:	UST
Violation Source:	CERS
Site ID:	122586
Site Name:	Highland Arco
Violation Date:	10-20-2014
Citation:	HSC 6.95 25508(a)(1) - California Health and Safety Code, Chapter 6.95, Section(s) 25508(a)(1)
Violation Description:	Failure to establish and electronically submit an adequate emergency response plan and procedures for a release or threatened release of a hazardous material.
Violation Notes:	Returned to compliance on 12/17/2015.
Violation Division:	Glendale City Fire Department
Violation Program:	HMRRP
Violation Source:	CERS
Site ID:	122586
Site Name:	Highland Arco
Violation Date:	10-20-2014
Citation:	HSC 6.75 25299.30-25299.34 - California Health and Safety Code, Chapter 6.75, Section(s) 25299.30-25299.34
Violation Description:	Failure to submit and maintain complete and current Certification of Financial Responsibility or other mechanism of financial assurance.
Violation Notes:	Returned to compliance on 10/31/2016.
Violation Division:	Glendale City Fire Department
Violation Program:	UST
Violation Source:	CERS
Site ID:	122586
Site Name:	Highland Arco
Violation Date:	10-31-2019
Citation:	HSC 6.75 25299.30-25299.34 - California Health and Safety Code, Chapter 6.75, Section(s) 25299.30-25299.34
Violation Description:	Failure to submit and maintain complete and current Certification of Financial Responsibility or other mechanism of financial assurance.
Violation Notes:	Returned to compliance on 03/20/2020. Update CERS
Violation Division:	Glendale City Fire Department
Violation Program:	UST
Violation Source:	CERS

HIGHLAND ARCO (Continued) **S103950386**

Site ID:	122586
Site Name:	Highland Arco
Violation Date:	10-15-2015
Citation:	23 CCR 16 2715(a) - California Code of Regulations, Title 23, Chapter 16, Section(s) 2715(a)
Violation Description:	The owner/operator has failed to designate an UST operator or to inform the CUPA or any change in the designated UST operator(s) within 30 days after a change.
Violation Notes:	Returned to compliance on 10/31/2016. The owner/operator has failed to designate an UST operator or to inform the CUPA or any change in the designated UST operator(s) within 30 days after a change.
Violation Division:	Glendale City Fire Department
Violation Program:	UST
Violation Source:	CERS

Site ID:	122586
Site Name:	Highland Arco
Violation Date:	10-15-2015
Citation:	23 CCR 16 2712(b) - California Code of Regulations, Title 23, Chapter 16, Section(s) 2712(b)
Violation Description:	Failure to maintain records of repairs, lining, and upgrades on site, or off site if approved by the CUPA, for the life of the underground storage tank and/or failure to maintain written monitoring and maintenance records on site, or off site if approved by the CUPA, for a period of 3 years, 6 1/2 years for cathodic protection, and 5 years for written performance claims pertaining to release detection systems and calibration and maintenance records for such systems.
Violation Notes:	Returned to compliance on 10/31/2016. Failure to maintain records of repairs, lining, and upgrades on site, or off site if approved by the CUPA, for the life of the underground storage tank and/or failure to maintain written monitoring and maintenance records on site, or off site if approved by the CUPA, for a period of 3 years, 6 1/2 years for cathodic protection, and 5 years for written performance claims pertaining to release detection systems and calibration and maintenance records for such systems.
Violation Division:	Glendale City Fire Department
Violation Program:	UST
Violation Source:	CERS

Site ID:	122586
Site Name:	Highland Arco
Violation Date:	10-15-2015
Citation:	23 CCR 16 2638 - California Code of Regulations, Title 23, Chapter 16, Section(s) 2638
Violation Description:	Failure to test leak detection equipment as required every 12 months (VPH, sensor, LLD, ATG, etc.) and/or submit monitoring system certification to the CUPA within 30 days of completion of the test
Violation Notes:	Returned to compliance on 10/15/2015. Failure to test leak detection equipment as required every 12 months (VPH, sensor, LLD, ATG, etc.) and/or submit monitoring system certification to the CUPA within 30 days of completion of the test
Violation Division:	Glendale City Fire Department
Violation Program:	UST
Violation Source:	CERS

Site ID:	122586
Site Name:	Highland Arco

HIGHLAND ARCO (Continued) **S103950386**

Violation Date:	10-31-2019
Citation:	23 CCR 16 2715(a)(1)(B) - California Code of Regulations, Title 23, Chapter 16, Section(s) 2715(a)(1)(B)
Violation Description:	Failure to submit the G Designated Underground Storage Tank Operator Identification FormG within 30 days of installing a UST system or within 30 days of a change in DO.
Violation Notes:	Returned to compliance on 10/29/2020. update field binder
Violation Division:	Glendale City Fire Department
Violation Program:	UST
Violation Source:	CERS
Site ID:	122586
Site Name:	Highland Arco
Violation Date:	10-20-2014
Citation:	HSC 6.7 Multiple Sections - California Health and Safety Code, Chapter 6.7, Section(s) Multiple Sections
Violation Description:	UST Program - Training - General
Violation Notes:	Returned to compliance on 10/15/2015. Employee training needs to be submitted through CERS
Violation Division:	Glendale City Fire Department
Violation Program:	UST
Violation Source:	CERS
Site ID:	122586
Site Name:	Highland Arco
Violation Date:	10-20-2014
Citation:	HSC 6.95 25508(d) - California Health and Safety Code, Chapter 6.95, Section(s) 25508(d)
Violation Description:	Failure to complete and/or electronically submit a business plan when storing/handling a hazardous material at or above reportable quantities.
Violation Notes:	Returned to compliance on 12/17/2015. Site plan need to be uploaded in CERS
Violation Division:	Glendale City Fire Department
Violation Program:	HMRRP
Violation Source:	CERS
Site ID:	122586
Site Name:	Highland Arco
Violation Date:	10-27-2016
Citation:	23 CCR 16 2715(i) - California Code of Regulations, Title 23, Chapter 16, Section(s) 2715(i)
Violation Description:	Failure to have a properly qualified service technician test leak detection equipment as required every 12 months (vapor, pressure, hydrostatic (VPH) system, sensors, line-leak detectors (LLD), automatic tank gauge (ATG), etc.).
Violation Notes:	Returned to compliance on 10/27/2016. Failure to test leak detection equipment as required every 12 months (VPH, sensor, LLD, ATG, etc.) and/or submit monitoring system certification to the CUPA within 30 days of completion of the test
Violation Division:	Glendale City Fire Department
Violation Program:	UST
Violation Source:	CERS
Site ID:	122586
Site Name:	Highland Arco
Violation Date:	10-31-2019

HIGHLAND ARCO (Continued) **S103950386**

Citation:	23 CCR 16 2712(i), 2632(d)(2), 2634(e), 2641(h) - California Code of Regulations, Title 23, Chapter 16, Section(s) 2712(i), 2632(d)(2), 2634(e), 2641(h)
Violation Description:	Failure to submit a current UST Response Plan available on site.
Violation Notes:	Returned to compliance on 10/29/2020. Update field binder
Violation Division:	Glendale City Fire Department
Violation Program:	UST
Violation Source:	CERS
Site ID:	122586
Site Name:	Highland Arco
Violation Date:	10-15-2015
Citation:	23 CCR 16 2711(a)(8) - California Code of Regulations, Title 23, Chapter 16, Section(s) 2711(a)(8)
Violation Description:	Failure to submit, obtain approval, or maintain a complete/accurate plot plan.
Violation Notes:	Returned to compliance on 10/31/2016. Failure to submit, obtain approval, or maintain a complete/accurate plot plan.
Violation Division:	Glendale City Fire Department
Violation Program:	UST
Violation Source:	CERS
Site ID:	122586
Site Name:	Highland Arco
Violation Date:	10-16-2014
Citation:	23 CCR 16 2638 - California Code of Regulations, Title 23, Chapter 16, Section(s) 2638
Violation Description:	Failure to test leak detection equipment as required every 12 months (VPH, sensor, LLD, ATG, etc.) and/or submit monitoring system certification to the CUPA within 30 days of completion of the test
Violation Notes:	Returned to compliance on 10/20/2014. LLD/Spill bucket and monitor certification late by 13 days.
Violation Division:	Glendale City Fire Department
Violation Program:	UST
Violation Source:	CERS
Site ID:	122586
Site Name:	Highland Arco
Violation Date:	10-15-2015
Citation:	23 CCR 16 2712(i) - California Code of Regulations, Title 23, Chapter 16, Section(s) 2712(i)
Violation Description:	Failure to submit, obtain approval, or maintain a complete/accurate response plan.
Violation Notes:	Returned to compliance on 10/31/2016. Failure to submit, obtain approval, or maintain a complete/accurate response plan.
Violation Division:	Glendale City Fire Department
Violation Program:	UST
Violation Source:	CERS
Site ID:	122586
Site Name:	Highland Arco
Violation Date:	10-20-2014
Citation:	HSC 6.7 25291 - California Health and Safety Code, Chapter 6.7, Section(s) 25291
Violation Description:	Failure to maintain under-dispenser containment, sumps, and/or other secondary containment in good condition and/or free of debris/liquid.
Violation Notes:	Returned to compliance on 10/15/2015. Diesel UDC had small amount of

HIGHLAND ARCO (Continued) **S103950386**

diesel, repair to stop leak. Contractor says it possibly is just the tightening of nuts.
Violation Division: Glendale City Fire Department
Violation Program: UST
Violation Source: CERS

Site ID: 122586
Site Name: Highland Arco
Violation Date: 10-31-2019
Citation: 23 CCR 16 2716(f) - California Code of Regulations, Title 23, Chapter 16, Section(s) 2716(f)
Violation Description: "Failure to maintain on-site, or off-site at a readily available location if approved by the UPA, copies of Designated Operator inspection records as follows: Designated operator monthly inspection records for inspections performed before October 1, 2018 must be kept for 12 months from the month of inspection. For inspections performed on or after October 1, 2018, copies of the ""Designated Underground Storage Tank Operator Visual Inspection Report"" must be kept for 36 months from the month of inspection. "
Violation Notes: Returned to compliance on 03/20/2020. update CERS
Violation Division: Glendale City Fire Department
Violation Program: UST
Violation Source: CERS

Site ID: 122586
Site Name: Highland Arco
Violation Date: 10-31-2019
Citation: 23 CCR 16 2712(b)(2) - California Code of Regulations, Title 23, Chapter 16, Section(s) 2712(b)(2)
Violation Description: Failure to maintain monitoring records for release detection and/or maintain records of appropriate follow-up actions.
Violation Notes: Returned to compliance on 10/29/2020. update field binder
Violation Division: Glendale City Fire Department
Violation Program: UST
Violation Source: CERS

Site ID: 122586
Site Name: Highland Arco
Violation Date: 10-27-2016
Citation: 23 CCR 16 2632(d)(1)(C), 2641(h), 2711(a)(8) - California Code of Regulations, Title 23, Chapter 16, Section(s) 2632(d)(1)(C), 2641(h), 2711(a)(8)
Violation Description: Failure to submit or update a plot plan.
Violation Notes: Returned to compliance on 10/31/2016. Failure to submit, obtain approval, or maintain a complete/accurate plot plan.
Violation Division: Glendale City Fire Department
Violation Program: UST
Violation Source: CERS

Site ID: 122586
Site Name: Highland Arco
Violation Date: 10-27-2016
Citation: 23 CCR 16 2712(i) - California Code of Regulations, Title 23, Chapter 16, Section(s) 2712(i)
Violation Description: Failure to have a UST Monitoring Plan available on site.
Violation Notes: Returned to compliance on 10/31/2016. Failure to maintain on site an approved monitoring plan.

HIGHLAND ARCO (Continued) **S103950386**

Violation Division:	Glendale City Fire Department
Violation Program:	UST
Violation Source:	CERS
Site ID:	122586
Site Name:	Highland Arco
Violation Date:	10-24-2018
Citation:	23 CCR 16 2715(c)(4) - California Code of Regulations, Title 23, Chapter 16, Section(s) 2715(c)(4)
Violation Description:	Failure to maintain a list of employees trained by the designated operator on-site or off-site at a readily available location, if approved by the UPA. For training that occurs on or after October 1, 2018, failure to maintain a copy of the "Facility Employee Training Certificate" on-site or off-site at a readily available location, if approved by the UPA.
Violation Notes:	missing training records from 2013
Violation Division:	Glendale City Fire Department
Violation Program:	UST
Violation Source:	CERS
Site ID:	122586
Site Name:	Highland Arco
Violation Date:	10-07-2013
Citation:	HSC 6.7 Multiple Sections - California Health and Safety Code, Chapter 6.7, Section(s) Multiple Sections
Violation Description:	UST Program - Administration/Documentation - General
Violation Notes:	Returned to compliance on 12/27/2013. Diesel turbine boot could not be tested - Replace and retest (SB989)
Violation Division:	Glendale City Fire Department
Violation Program:	UST
Violation Source:	CERS
Site ID:	122586
Site Name:	Highland Arco
Violation Date:	10-20-2014
Citation:	23 CCR 16 2641(a) - California Code of Regulations, Title 23, Chapter 16, Section(s) 2641(a)
Violation Description:	Failure of sensor to be located in the proper position/location.
Violation Notes:	Returned to compliance on 10/15/2015. Install clamping devices to keep sensors in correct vertical position as required by manufacture
Violation Division:	Glendale City Fire Department
Violation Program:	UST
Violation Source:	CERS
Site ID:	122586
Site Name:	Highland Arco
Violation Date:	10-15-2015
Citation:	HSC 6.75 25299.30-25299.34 - California Health and Safety Code, Chapter 6.75, Section(s) 25299.30-25299.34
Violation Description:	Failure to submit and maintain complete and current Certification of Financial Responsibility or other mechanism of financial assurance.
Violation Notes:	Returned to compliance on 10/31/2016. Failure to submit and maintain complete and current Certification of Financial Responsibility or other mechanism of financial assurance.
Violation Division:	Glendale City Fire Department
Violation Program:	UST
Violation Source:	CERS

HIGHLAND ARCO (Continued) **S103950386**

Site ID:	122586
Site Name:	Highland Arco
Violation Date:	10-27-2016
Citation:	HSC 6.7 25290.1(c)(3), 25290.2(c)(3) - California Health and Safety Code, Chapter 6.7, Section(s) 25290.1(c)(3), 25290.2(c)(3)
Violation Description:	Failure to keep water out of the secondary containment of UST systems installed on or after July 1, 2003 and before July 1, 2004, or on or after July 1, 2004.
Violation Notes:	Returned to compliance on 10/27/2016. Failure to maintain under-dispenser containment, sumps, and/or other secondary containment in good condition and/or free of debris/liquid.
Violation Division:	Glendale City Fire Department
Violation Program:	UST
Violation Source:	CERS

Site ID:	122586
Site Name:	Highland Arco
Violation Date:	10-20-2014
Citation:	23 CCR 16 2712(i) - California Code of Regulations, Title 23, Chapter 16, Section(s) 2712(i)
Violation Description:	Failure to submit, obtain approval, or maintain a complete/accurate response plan.
Violation Notes:	Returned to compliance on 10/31/2016.
Violation Division:	Glendale City Fire Department
Violation Program:	UST
Violation Source:	CERS

Site ID:	122586
Site Name:	Highland Arco
Violation Date:	10-15-2015
Citation:	23 CCR 16 2637(e) - California Code of Regulations, Title 23, Chapter 16, Section(s) 2637(e)
Violation Description:	Failure to submit a copy of the secondary containment test results to the CUPA within 30 days after the test.
Violation Notes:	Returned to compliance on 10/31/2016. Failure to submit a copy of the secondary containment test results to the CUPA within 30 days after the test.
Violation Division:	Glendale City Fire Department
Violation Program:	UST
Violation Source:	CERS

Site ID:	122586
Site Name:	Highland Arco
Violation Date:	10-27-2016
Citation:	23 CCR 6.7 25284, 25286 - California Code of Regulations, Title 23, Chapter 6.7, Section(s) 25284, 25286
Violation Description:	Failure to submit a complete and accurate application for a permit to operate a UST, or for renewal of the permit.
Violation Notes:	Returned to compliance on 10/31/2016. Failure to submit an complete and accurate application for a permit to operate an underground storage tank, or for renewal of the permit.
Violation Division:	Glendale City Fire Department
Violation Program:	UST
Violation Source:	CERS

Site ID:	122586
Site Name:	Highland Arco

HIGHLAND ARCO (Continued) **S103950386**

Violation Date:	10-25-2018
Citation:	23 CCR 16 2716(f) - California Code of Regulations, Title 23, Chapter 16, Section(s) 2716(f)
Violation Description:	"Failure to maintain on-site, or off-site at a readily available location if approved by the UPA, copies of Designated Operator inspection records as follows: Designated operator monthly inspection records for inspections performed before October 1, 2018 must be kept for 12 months from the month of inspection. For inspections performed on or after October 1, 2018, copies of the ""Designated Underground Storage Tank Operator Visual Inspection Report"" must be kept for 36 months from the month of inspection. "
Violation Notes:	Missing January 2018 inspection report
Violation Division:	Glendale City Fire Department
Violation Program:	UST
Violation Source:	CERS
Site ID:	122586
Site Name:	Highland Arco
Violation Date:	10-27-2016
Citation:	23 CCR 16 2637 - California Code of Regulations, Title 23, Chapter 16, Section(s) 2637
Violation Description:	Failure to conduct secondary containment testing, or one or more of the following requirements: Perform the test within six months of installation and every 36 months thereafter.Use a procedure that demonstrates the system works as well as at installation.Use applicable manufacturer guidelines, industry codes, engineering standard, or professional engineer approval.Performed by a certified service technician or a licensed tank tester.
Violation Notes:	Returned to compliance on 11/03/2016. Failure to comply with one or more of the following: conduct secondary containment testing, within six months of installation and every 36 months thereafter, conducted in accordance with proper practices, protocols, or test methods.
Violation Division:	Glendale City Fire Department
Violation Program:	UST
Violation Source:	CERS
Site ID:	122586
Site Name:	Highland Arco
Violation Date:	10-31-2019
Citation:	23 CCR 16 2716(f) - California Code of Regulations, Title 23, Chapter 16, Section(s) 2716(f)
Violation Description:	"Failure to maintain on-site, or off-site at a readily available location if approved by the UPA, copies of Designated Operator inspection records as follows: Designated operator monthly inspection records for inspections performed before October 1, 2018 must be kept for 12 months from the month of inspection. For inspections performed on or after October 1, 2018, copies of the ""Designated Underground Storage Tank Operator Visual Inspection Report"" must be kept for 36 months from the month of inspection. "
Violation Notes:	Returned to compliance on 10/29/2020. update field binder
Violation Division:	Glendale City Fire Department
Violation Program:	UST
Violation Source:	CERS
Site ID:	122586
Site Name:	Highland Arco
Violation Date:	10-27-2016

HIGHLAND ARCO (Continued) **S103950386**

Citation:	23 CCR 16 2712(i) - California Code of Regulations, Title 23, Chapter 16, Section(s) 2712(i)
Violation Description:	Failure to have a UST Response Plan available on site.
Violation Notes:	Returned to compliance on 10/31/2016. Failure to submit, obtain approval, or maintain a complete/accurate response plan.
Violation Division:	Glendale City Fire Department
Violation Program:	UST
Violation Source:	CERS
Site ID:	122586
Site Name:	Highland Arco
Violation Date:	10-15-2015
Citation:	HSC 6.11 25404(e)(4) - California Health and Safety Code, Chapter 6.11, Section(s) 25404(e)(4)
Violation Description:	Failure to report program data electronically.
Violation Notes:	Returned to compliance on 10/31/2016. Failure to report program data electronically.
Violation Division:	Glendale City Fire Department
Violation Program:	UST
Violation Source:	CERS
Site ID:	122586
Site Name:	Highland Arco
Violation Date:	10-15-2015
Citation:	HSC 6.7 25284.2 - California Health and Safety Code, Chapter 6.7, Section(s) 25284.2
Violation Description:	Failure to test the spill bucket annually.
Violation Notes:	Returned to compliance on 10/15/2015. Failure to test the spill bucket annually.
Violation Division:	Glendale City Fire Department
Violation Program:	UST
Violation Source:	CERS
Site ID:	122586
Site Name:	Highland Arco
Violation Date:	10-15-2015
Citation:	HSC 6.7 25286(a) - California Health and Safety Code, Chapter 6.7, Section(s) 25286(a)
Violation Description:	Failure to submit an complete and accurate application for a permit to operate an underground storage tank, or for renewal of the permit.
Violation Notes:	Returned to compliance on 10/31/2016. Failure to submit an complete and accurate application for a permit to operate an underground storage tank, or for renewal of the permit.
Violation Division:	Glendale City Fire Department
Violation Program:	UST
Violation Source:	CERS
Site ID:	122586
Site Name:	Highland Arco
Violation Date:	10-27-2016
Citation:	HSC 6.75 25299.30-25299.34 - California Health and Safety Code, Chapter 6.75, Section(s) 25299.30-25299.34
Violation Description:	Failure to submit and maintain complete and current Certification of Financial Responsibility or other mechanism of financial assurance.
Violation Notes:	Returned to compliance on 10/31/2016. Failure to submit and maintain complete and current Certification of Financial Responsibility or other mechanism of financial assurance.

HIGHLAND ARCO (Continued) **S103950386**

Violation Division: Glendale City Fire Department
Violation Program: UST
Violation Source: CERS

Evaluation:
Eval General Type: Other/Unknown
Eval Date: 01-06-2020
Violations Found: No
Eval Type: Other, not routine, done by local agency
Eval Notes: SB989
Eval Division: Glendale City Fire Department
Eval Program: UST
Eval Source: CERS

Eval General Type: Other/Unknown
Eval Date: 04-05-2019
Violations Found: No
Eval Type: Other, not routine, done by local agency
Eval Notes: Drop tube inspection
Eval Division: Glendale City Fire Department
Eval Program: UST
Eval Source: CERS

Eval General Type: Compliance Evaluation Inspection
Eval Date: 10-07-2013
Violations Found: Yes
Eval Type: Routine done by local agency
Eval Notes: Not reported
Eval Division: Glendale City Fire Department
Eval Program: UST
Eval Source: CERS

Eval General Type: Compliance Evaluation Inspection
Eval Date: 10-15-2015
Violations Found: Yes
Eval Type: Routine done by local agency
Eval Notes: Not reported
Eval Division: Glendale City Fire Department
Eval Program: UST
Eval Source: CERS

Eval General Type: Compliance Evaluation Inspection
Eval Date: 10-16-2014
Violations Found: Yes
Eval Type: Routine done by local agency
Eval Notes: MC/LLD/Spill bucket test late (due on 10/07/2014)
Eval Division: Glendale City Fire Department
Eval Program: UST
Eval Source: CERS

Eval General Type: Compliance Evaluation Inspection
Eval Date: 10-20-2014
Violations Found: Yes
Eval Type: Routine done by local agency
Eval Notes: Emergency Response Plan needs to be completed on CERS.
Eval Division: Glendale City Fire Department
Eval Program: HMRRP

HIGHLAND ARCO (Continued) **S103950386**

Eval Source: CERS

Eval General Type: Compliance Evaluation Inspection
Eval Date: 10-20-2014
Violations Found: Yes
Eval Type: Routine done by local agency
Eval Notes: Financial responsibility and CFO letter need to be completed. Response plan needs uploading. Monitor Certification was done 13 days after anniversary date. (87)Spill buckets and sumps had debris (foliage). Diesel UDC need repairing for small leak.
Eval Division: Glendale City Fire Department
Eval Program: UST
Eval Source: CERS

Eval General Type: Compliance Evaluation Inspection
Eval Date: 10-25-2018
Violations Found: Yes
Eval Type: Routine done by local agency
Eval Notes: Not reported
Eval Division: Glendale City Fire Department
Eval Program: UST
Eval Source: CERS

Eval General Type: Compliance Evaluation Inspection
Eval Date: 10-29-2020
Violations Found: No
Eval Type: Routine done by local agency
Eval Notes: MC/SB/LLD
Eval Division: Glendale City Fire Department
Eval Program: UST
Eval Source: CERS

Eval General Type: Compliance Evaluation Inspection
Eval Date: 10-31-2019
Violations Found: Yes
Eval Type: Routine done by local agency
Eval Notes: Not reported
Eval Division: Glendale City Fire Department
Eval Program: UST
Eval Source: CERS

Eval General Type: Compliance Evaluation Inspection
Eval Date: 11-03-2016
Violations Found: No
Eval Type: Routine done by local agency
Eval Notes: Not reported
Eval Division: Glendale City Fire Department
Eval Program: HMRRP
Eval Source: CERS

Eval General Type: Compliance Evaluation Inspection
Eval Date: 11-03-2016
Violations Found: Yes
Eval Type: Routine done by local agency
Eval Notes: Not reported
Eval Division: Glendale City Fire Department
Eval Program: UST

HIGHLAND ARCO (Continued) **S103950386**

Eval Source: CERS

Affiliation:
Affiliation Type Desc: Document Preparer
Entity Name: Jaime Quintanilla SR - JQ Engineering Inc.
Entity Title: Not reported
Affiliation Address: Not reported
Affiliation City: Not reported
Affiliation State: Not reported
Affiliation Country: Not reported
Affiliation Zip: Not reported
Affiliation Phone: Not reported

Affiliation Type Desc: Facility Mailing Address
Entity Name: Mailing Address
Entity Title: Not reported
Affiliation Address: 5800 San Fernando Rd.
Affiliation City: Glendale
Affiliation State: CA
Affiliation Country: Not reported
Affiliation Zip: 91202
Affiliation Phone: Not reported

Affiliation Type Desc: Local Agency Caseworker
Entity Name: UNK - GLENDALE, CITY OF
Entity Title: Not reported
Affiliation Address: Not reported
Affiliation City: r4 UNKNOWN
Affiliation State: CA
Affiliation Country: Not reported
Affiliation Zip: Not reported
Affiliation Phone: Not reported

Affiliation Type Desc: Property Owner
Entity Name: daniel kohanof
Entity Title: Not reported
Affiliation Address: 1115 W ARROW HWY
Affiliation City: SAN DIMAS
Affiliation State: CA
Affiliation Country: United States
Affiliation Zip: 91773
Affiliation Phone: (909) 592-3561

Affiliation Type Desc: UST Property Owner Name
Entity Name: daniel kohanof
Entity Title: Not reported
Affiliation Address: 5800 San Fernando Rd.
Affiliation City: Glendale
Affiliation State: CA
Affiliation Country: United States
Affiliation Zip: 91202
Affiliation Phone: (818) 243-2829

Affiliation Type Desc: UST Tank Owner
Entity Name: Iraj Safani
Entity Title: Not reported
Affiliation Address: 9105 Carmelita #201

HIGHLAND ARCO (Continued) **S103950386**

Affiliation City:	beverly hills
Affiliation State:	ca
Affiliation Country:	United States
Affiliation Zip:	90210
Affiliation Phone:	(310) 271-9913
Affiliation Type Desc:	Regional Board Caseworker
Entity Name:	YUE RONG - LOS ANGELES RWQCB (REGION 4)
Entity Title:	Not reported
Affiliation Address:	320 W. 4TH ST., SUITE 200
Affiliation City:	Los Angeles
Affiliation State:	CA
Affiliation Country:	Not reported
Affiliation Zip:	Not reported
Affiliation Phone:	Not reported
Affiliation Type Desc:	UST Permit Applicant
Entity Name:	daniel kohanof
Entity Title:	owner
Affiliation Address:	Not reported
Affiliation City:	Not reported
Affiliation State:	Not reported
Affiliation Country:	Not reported
Affiliation Zip:	Not reported
Affiliation Phone:	(818) 243-2829
Affiliation Type Desc:	Parent Corporation
Entity Name:	HIGHLAND ARCO
Entity Title:	Not reported
Affiliation Address:	Not reported
Affiliation City:	Not reported
Affiliation State:	Not reported
Affiliation Country:	Not reported
Affiliation Zip:	Not reported
Affiliation Phone:	Not reported
Affiliation Type Desc:	CUPA District
Entity Name:	Glendale City Fire Department
Entity Title:	Not reported
Affiliation Address:	780 Flower Street
Affiliation City:	Glendale
Affiliation State:	CA
Affiliation Country:	Not reported
Affiliation Zip:	91201
Affiliation Phone:	(818) 548-4810
Affiliation Type Desc:	Environmental Contact
Entity Name:	Jimmy Quintanilla - JQ Engineering Inc.
Entity Title:	Not reported
Affiliation Address:	3632 CORBETT ST
Affiliation City:	CORONA
Affiliation State:	CA
Affiliation Country:	Not reported
Affiliation Zip:	92862
Affiliation Phone:	Not reported
Affiliation Type Desc:	Identification Signer

HIGHLAND ARCO (Continued) **S103950386**

Entity Name:	Daniel Kohanof
Entity Title:	Owner
Affiliation Address:	Not reported
Affiliation City:	Not reported
Affiliation State:	Not reported
Affiliation Country:	Not reported
Affiliation Zip:	Not reported
Affiliation Phone:	Not reported
Affiliation Type Desc:	Legal Owner
Entity Name:	Daniel Kohanof
Entity Title:	Not reported
Affiliation Address:	5800 San Fernando Rd
Affiliation City:	Glendale
Affiliation State:	CA
Affiliation Country:	United States
Affiliation Zip:	91202
Affiliation Phone:	(310) 422-0905
Affiliation Type Desc:	Operator
Entity Name:	Daniel Kohanof
Entity Title:	Not reported
Affiliation Address:	Not reported
Affiliation City:	Not reported
Affiliation State:	Not reported
Affiliation Country:	Not reported
Affiliation Zip:	Not reported
Affiliation Phone:	(818) 243-2829
Affiliation Type Desc:	UST Tank Operator
Entity Name:	Daniel Kohanof
Entity Title:	Not reported
Affiliation Address:	9105 Carmelita #101
Affiliation City:	beverly hills
Affiliation State:	ca
Affiliation Country:	United States
Affiliation Zip:	90210
Affiliation Phone:	(818) 243-2829

AI308 **FORMER EMILIO'S AUTO/APEX AUTO** **CA LUST** **S104406366**
NNW **5800 SAN FERNANDO RD** **CA WIP** **N/A**
1/4-1/2 **GLENDALE, CA 91202**
0.405 mi.
2136 ft. **Site 3 of 4 in cluster AI**

Relative:
Lower

Actual:
472 ft.

LUST REG 4:

Region:	4
Regional Board:	04
County:	Los Angeles
Facility Id:	912020034
Status:	Preliminary site assessment workplan submitted
Substance:	Gasoline
Substance Quantity:	Not reported
Local Case No:	Not reported
Case Type:	Soil
Abatement Method Used at the Site:	Vent Soil
Global ID:	T0603702040

FORMER EMILIO'S AUTO/APEX AUTO (Continued) **S104406366**

W Global ID:	Not reported	
Staff:	UNK	
Local Agency:	19070	
Cross Street:	HIGHLAND	
Enforcement Type:	Not reported	
Date Leak Discovered:	10/30/1998	
Date Leak First Reported:		3/1/2000
Date Leak Record Entered:	Not reported	
Date Confirmation Began:	Not reported	
Date Leak Stopped:	10/30/1998	
Date Case Last Changed on Database:		3/1/2000
Date the Case was Closed:		Not reported
How Leak Discovered:	Repair Tank	
How Leak Stopped:	Not reported	
Cause of Leak:	Overfill	
Leak Source:	Piping	
Operator:	DANNY KOHANOF	
Water System:	Not reported	
Well Name:	Not reported	
Approx. Dist To Production Well (ft):		2085.765090077971959888095754 7
Source of Cleanup Funding:		Piping
Preliminary Site Assessment Workplan Submitted:		3/1/2000
Preliminary Site Assessment Began:		Not reported
Pollution Characterization Began:		Not reported
Remediation Plan Submitted:		Not reported
Remedial Action Underway:		Not reported
Post Remedial Action Monitoring Began:		Not reported
Enforcement Action Date:		Not reported
Historical Max MTBE Date:		Not reported
Hist Max MTBE Conc in Groundwater:		Not reported
Hist Max MTBE Conc in Soil:		Not reported
Significant Interim Remedial Action Taken:		Not reported
GW Qualifier:	Not reported	
Soil Qualifier:	Not reported	
Organization:	Not reported	
Owner Contact:	Not reported	
Responsible Party:	DANNY KOHANOF	
RP Address:	5800 SAN FERNANDO RD., GLENDALE, CA 91202	
Program:	LUST	
Lat/Long:	34.156988 / -1	
Local Agency Staff:	UNK	
Beneficial Use:	Not reported	
Priority:	Not reported	
Cleanup Fund Id:	Not reported	
Suspended:	Not reported	
Assigned Name:	Not reported	
Summary:	Not reported	

WIP:

Name:	FORMER EMILIO'S AUTO/APEX AUTO
Address:	5800 San Fernando Rd
City,State,Zip:	GLENDALE, CA 91202
Region:	4
File Number:	109.0052
File Status:	**Historical**
Staff:	KLEE
Facility Suite:	Not reported

AI309 **ARMSTRONG GARDEN CENTER** **CA CPS-SLIC** **S106484725**
NNW **5816 SAN FERNANDO** **CA ENF** **N/A**
1/4-1/2 **GLENDALE, CA 91203** **CA WIP**
0.430 mi. **CA CERS**
2271 ft. **Site 4 of 4 in cluster AI**

Relative:
Lower

Actual:
471 ft.

CPS-SLIC:

Name:	ARMSTRONG GARDEN CENTER
Address:	5816 SAN FERNANDO RD.
City,State,Zip:	GLENDALE, CA 91203
Region:	STATE
Facility Status:	**Completed - Case Closed**
Status Date:	12/22/2014
Global Id:	SL603798926
Lead Agency:	LOS ANGELES RWQCB (REGION 4)
Lead Agency Case Number:	Not reported
Latitude:	34.156803
Longitude:	-118.276593
Case Type:	Cleanup Program Site
Case Worker:	GJH
Local Agency:	Not reported
RB Case Number:	109.0053
File Location:	Not reported
Potential Media Affected:	Aquifer used for drinking water supply
Potential Contaminants of Concern:	Not reported
Site History:	Not reported

Click here to access the California GeoTracker records for this facility:

ENF:

Name:	ARMSTRONG GARDEN CENTER
Address:	5816 SAN FERNANDO
City,State,Zip:	GLENDALE, CA 91203
Region:	4
Facility Id:	206360
Agency Name:	Armstrong Garden Centers Inc
Place Type:	Facility
Place Subtype:	Not reported
Facility Type:	Not reported
Agency Type:	Privately-Owned Business
# Of Agencies:	1
Place Latitude:	Not reported
Place Longitude:	Not reported
SIC Code 1:	Not reported
SIC Desc 1:	Not reported
SIC Code 2:	Not reported
SIC Desc 2:	Not reported
SIC Code 3:	Not reported
SIC Desc 3:	Not reported
NAICS Code 1:	Not reported
NAICS Desc 1:	Not reported
NAICS Code 2:	Not reported
NAICS Desc 2:	Not reported
NAICS Code 3:	Not reported
NAICS Desc 3:	Not reported
# Of Places:	1
Source Of Facility:	Reg Meas
Design Flow:	Not reported
Threat To Water Quality:	Not reported

ARMSTRONG GARDEN CENTER (Continued) **S106484725**

Complexity:	Not reported
Pretreatment:	Not reported
Facility Waste Type:	Not reported
Facility Waste Type 2:	Not reported
Facility Waste Type 3:	Not reported
Facility Waste Type 4:	Not reported
Program:	WIP
Program Category1:	MONITORING
Program Category2:	MONITORING
# Of Programs:	1
WDID:	4WIP1090053
Reg Measure Id:	154082
Reg Measure Type:	Unregulated
Region:	4
Order #:	Not reported
Npdes# CA#:	Not reported
Major-Minor:	Not reported
Npdes Type:	Not reported
Reclamation:	Not reported
Dredge Fill Fee:	Not reported
301H:	Not reported
Application Fee Amt Received:	Not reported
Status:	Historical
Status Date:	06/17/2005
Effective Date:	Not reported
Expiration/Review Date:	Not reported
Termination Date:	Not reported
WDR Review - Amend:	Not reported
WDR Review - Revise/Renew:	Not reported
WDR Review - Rescind:	Not reported
WDR Review - No Action Required:	Not reported
WDR Review - Pending:	Not reported
WDR Review - Planned:	Not reported
Status Enrollee:	N
Individual/General:	Not reported
Fee Code:	Not reported
Direction/Voice:	Passive
Enforcement Id(EID):	221150
Region:	4
Order / Resolution Number:	13267 Letter
Enforcement Action Type:	13267 Letter
Effective Date:	11/09/2000
Adoption/Issuance Date:	Not reported
Achieve Date:	Not reported
Termination Date:	11/09/2000
ACL Issuance Date:	Not reported
EPL Issuance Date:	Not reported
Status:	Historical
Title:	Enforcement - 4WIP1090053
Description:	Not reported
Program:	WIP
Latest Milestone Completion Date:	Not reported
# Of Programs1:	1
Total Assessment Amount:	0
Initial Assessed Amount:	0
Liability $ Amount:	0
Project $ Amount:	0

ARMSTRONG GARDEN CENTER (Continued) **S106484725**

Liability $ Paid: 0
Project $ Completed: 0
Total $ Paid/Completed Amount: 0

WIP:
Name: ARMSTRONG GARDEN CENTER
Address: 5816 San Fernando Rd
City,State,Zip: GLENDALE, CA 91203
Region: 4
File Number: 109.0053
File Status: Backlog
Staff: UNIDENTIFIED
Facility Suite: Not reported

CERS:
Name: ARMSTRONG GARDEN CENTER
Address: 5816 SAN FERNANDO RD.
City,State,Zip: GLENDALE, CA 91203
Site ID: 231668
CERS ID: SL603798926
CERS Description: Cleanup Program Site

Affiliation:
Affiliation Type Desc: Regional Board Caseworker
Entity Name: JEFFREY HU - LOS ANGELES RWQCB (REGION 4)
Entity Title: Not reported
Affiliation Address: 320 W. 4TH ST., SUITE 200
Affiliation City: LOS ANGELES
Affiliation State: CA
Affiliation Country: Not reported
Affiliation Zip: Not reported
Affiliation Phone: Not reported

---

310 South 1/4-1/2 0.433 mi. 2286 ft. **SAN FERNANDO AND BRAZIL LANDFILL** **CA SWF/LF** **S109821556**
3950 WEST COLORADO BLVD. **CA CERS** **N/A**
LOS ANGELES (CITY), CA 99999

Relative: Lower
Actual: 441 ft.

SWF/LF (SWIS):
Name: SAN FERNANDO AND BRAZIL LANDFILL
Address: 3950 WEST COLORADO BLVD.
City,State,Zip: LOS ANGELES (CITY), CA 99999
Region: STATE
Facility ID: 19-CR-5099
SWIS Number: 19-CR-5099
Point of Contact: Dawn Liang
Is Archived: Yes
Is Closed Illegal Abandoned: No
Is Site Inert Debris Engineered Fill: No
Is Financial Assurances Responsible: No
Absorbed On: Not reported
Operational Status: To be Determined
Absorbed By: Not reported
Closed Illegal Abandoned Category: Not reported
EPA Federal Registry ID: Not reported

SAN FERNANDO AND BRAZIL LANDFILL (Continued) **S109821556**

ARB District:	South Coast
SWRCB Region:	Los Angeles
Local Government:	Los Angeles County (Unincorporated)
Reporting Agency Legal Name:	City of Los Angeles
Reporting Agency Department:	Los Angeles Dept of Building & Safety, Local Enforcement Agency Program
Enforcing Agency Legal Name:	City of Los Angeles
Enforcing Agency Department:	Los Angeles Dept of Building & Safety, Local Enforcement Agency Program
Regulation Status:	TBD (Pending Investigation)
Name:	SAN FERNANDO & BRAZIL LF
Address:	3950 WEST COLORADO BLVD.
City,State,Zip:	LOS ANGELES (CITY), CA 90039
Region:	STATE
Facility ID:	19-AR-5099
SWIS Number:	19-AR-5099
Point of Contact:	Dawn Liang
Is Archived:	No
Is Closed Illegal Abandoned:	Yes
Is Site Inert Debris Engineered Fill:	No
Is Financial Assurances Responsible:	No
Absorbed On:	Not reported
Operational Status:	Closed
Absorbed By:	Not reported
Closed Illegal Abandoned Category:	C2
EPA Federal Registry ID:	Not reported
ARB District:	South Coast
SWRCB Region:	Los Angeles
Local Government:	Los Angeles County (Unincorporated)
Reporting Agency Legal Name:	City of Los Angeles
Reporting Agency Department:	Los Angeles Dept of Building & Safety, Local Enforcement Agency Program
Enforcing Agency Legal Name:	City of Los Angeles
Enforcing Agency Department:	Los Angeles Dept of Building & Safety, Local Enforcement Agency Program
Regulation Status:	Pre-regulation

Activity:

SWIS Number:	19-AR-5099
Site Name:	San Fernando & Brazil LF
Activity:	Solid Waste Disposal Site
Activity Is Archived:	No
Category:	Disposal
Activity Classification:	Solid Waste Disposal Site
WDR Number:	Not reported
WDR Landfill Class:	Not reported
Cease Operation:	Not reported
Cease Operation Type:	Not reported
Inspection Frequency:	Quarterly
Throughput:	Not reported
Throughput Units:	Not reported
Remaining Capacity:	Not reported
Remaining Capacity Date:	Not reported
Capacity:	Not reported
Capacity Units:	Not reported
Total Acreage:	0
Disposal Acreage:	0

SAN FERNANDO AND BRAZIL LANDFILL (Continued) **S109821556**

Permitted Elevation:	Not reported
Permitted Elevation Type:	Not reported
Permitted Depth:	Not reported
Permitted Depth Type:	Not reported
Point of Contact:	Dawn Liang
Site Operational Status:	Closed
Site Regulatory Status:	Pre-regulation
Site Is Archived:	No
Is Closed Illegal Abandoned:	Yes
Is Site Inert Debris Engineered Fill:	No
Is Financial Assurances Responsible:	No
Absorbed On:	Not reported
Absorbed By:	Not reported
Closed Illegal Abandoned Category:	C2
EPA Federal Registry ID:	Not reported
County:	Los Angeles
ARB District:	South Coast
SWRCB Region:	Los Angeles
Local Government:	Los Angeles County (Unincorporated)
Street Address:	3950 West Colorado Blvd.
City:	Los Angeles (City)
State:	CA
ZIP Code:	90039
Reporting Agency Legal Name:	City of Los Angeles
Reporting Agency Department:	Los Angeles Dept of Building & Safety, Local Enforcement Agency Program
Enforcing Agency Legal Name:	City of Los Angeles
Enforcing Agency Department:	Los Angeles Dept of Building & Safety, Local Enforcement Agency Program

CERS:

Name:	SAN FERNANDO & BRAZIL LF
Address:	3950 WEST COLORADO BLVD.
City,State,Zip:	LOS ANGELES (CITY), CA
Site ID:	511602
CERS ID:	19-AR-5099
CERS Description:	Solid Waste and Recycle Sites

AJ311 **GRAYSON POWER PLANT** **CA LUST** **S103587493**
NW **634 BEKINS WAY** **CA EMI** **N/A**
1/4-1/2 **GLENDALE, CA 91201** **CA HIST CORTESE**
0.434 mi. **CA WDS**
2291 ft. **Site 1 of 4 in cluster AJ**

Relative: **Lower**
Actual: **469 ft.**

LUST REG 4:

Region:	4	
Regional Board:	04	
County:	Los Angeles	
Facility Id:	109.0756	
Status:	Case Closed	
Substance:	1	
Substance Quantity:	Not reported	
Local Case No:	Not reported	
Case Type:	Soil	
Abatement Method Used at the Site:		Not reported
Global ID:	T0603700174	

GRAYSON POWER PLANT (Continued) **S103587493**

W Global ID:	Not reported	
Staff:	WIP	
Local Agency:	19070	
Cross Street:	BEKINS WY	
Enforcement Type:	Not reported	
Date Leak Discovered:	Not reported	
Date Leak First Reported:		2/11/1988
Date Leak Record Entered:	3/16/1988	
Date Confirmation Began:	Not reported	
Date Leak Stopped:	Not reported	
Date Case Last Changed on Database:		11/18/1997
Date the Case was Closed:		11/18/1997
How Leak Discovered:	Not reported	
How Leak Stopped:	Not reported	
Cause of Leak:	Not reported	
Leak Source:	Not reported	
Operator:	MCELHINEY, J. J.	
Water System:	Not reported	
Well Name:	Not reported	
Approx. Dist To Production Well (ft):		1821.625941807227492883335508 4
Source of Cleanup Funding:		Not reported
Preliminary Site Assessment Workplan Submitted:		Not reported
Preliminary Site Assessment Began:		Not reported
Pollution Characterization Began:		3/16/1988
Remediation Plan Submitted:		Not reported
Remedial Action Underway:		Not reported
Post Remedial Action Monitoring Began:		Not reported
Enforcement Action Date:		Not reported
Historical Max MTBE Date:		Not reported
Hist Max MTBE Conc in Groundwater:		Not reported
Hist Max MTBE Conc in Soil:		Not reported
Significant Interim Remedial Action Taken:		Not reported
GW Qualifier:	Not reported	
Soil Qualifier:	Not reported	
Organization:	Not reported	
Owner Contact:	Not reported	
Responsible Party:	CITY OF GLENDALE	
RP Address:	613 EAST BROADWAY, GLENDALE, CA 91205	
Program:	LUST	
Lat/Long:	34.157206 / -1	
Local Agency Staff:	UNK	
Beneficial Use:	Not reported	
Priority:	Not reported	
Cleanup Fund Id:	Not reported	
Suspended:	Not reported	
Assigned Name:	Not reported	
Summary:	OLD CASE #912010016	

EMI:

Name:	GLENDALE CITY, PUBLIC SERVICE
Address:	634 BEKINS WY
City,State,Zip:	GLENDALE, CA 91201
Year:	1993
County Code:	19
Air Basin:	SC
Facility ID:	89105
Air District Name:	SC

GRAYSON POWER PLANT (Continued) **S103587493**

SIC Code:	4911
Air District Name:	SOUTH COAST AQMD
Community Health Air Pollution Info System:	Not reported
Consolidated Emission Reporting Rule:	Not reported
Total Organic Hydrocarbon Gases Tons/Yr:	49
Reactive Organic Gases Tons/Yr:	16
Carbon Monoxide Emissions Tons/Yr:	26
NOX - Oxides of Nitrogen Tons/Yr:	116
SOX - Oxides of Sulphur Tons/Yr:	1
Particulate Matter Tons/Yr:	4
Part. Matter 10 Micrometers and Smllr Tons/Yr:	4

Name:	GLENDALE CITY, PUBLIC SERVICE
Address:	634 BEKINS WY
City,State,Zip:	GLENDALE, CA 91201
Year:	1995
County Code:	19
Air Basin:	SC
Facility ID:	89105
Air District Name:	SC
SIC Code:	4911
Air District Name:	SOUTH COAST AQMD
Community Health Air Pollution Info System:	Not reported
Consolidated Emission Reporting Rule:	Not reported
Total Organic Hydrocarbon Gases Tons/Yr:	49
Reactive Organic Gases Tons/Yr:	16
Carbon Monoxide Emissions Tons/Yr:	26
NOX - Oxides of Nitrogen Tons/Yr:	116
SOX - Oxides of Sulphur Tons/Yr:	1
Particulate Matter Tons/Yr:	4
Part. Matter 10 Micrometers and Smllr Tons/Yr:	4

Name:	GLENDALE CITY, PUBLIC SERVICE
Address:	634 BEKINS WAY
City,State,Zip:	GLENDALE, CA 91201
Year:	1996
County Code:	19
Air Basin:	SC
Facility ID:	89105
Air District Name:	SC
SIC Code:	4911
Air District Name:	SOUTH COAST AQMD
Community Health Air Pollution Info System:	Not reported
Consolidated Emission Reporting Rule:	Not reported
Total Organic Hydrocarbon Gases Tons/Yr:	98
Reactive Organic Gases Tons/Yr:	20
Carbon Monoxide Emissions Tons/Yr:	27
NOX - Oxides of Nitrogen Tons/Yr:	109
SOX - Oxides of Sulphur Tons/Yr:	2
Particulate Matter Tons/Yr:	4
Part. Matter 10 Micrometers and Smllr Tons/Yr:	4

Name:	GLENDALE CITY, PUBLIC SERVICE DEPT
Address:	634 BEKINS WAY
City,State,Zip:	GLENDALE, CA 91201
Year:	2005
County Code:	19

GRAYSON POWER PLANT (Continued) **S103587493**

Air Basin:	SC
Facility ID:	800327
Air District Name:	SC
SIC Code:	4931
Air District Name:	SOUTH COAST AQMD
Community Health Air Pollution Info System:	Not reported
Consolidated Emission Reporting Rule:	Not reported
Total Organic Hydrocarbon Gases Tons/Yr:	12.357515
Reactive Organic Gases Tons/Yr:	6.770512913
Carbon Monoxide Emissions Tons/Yr:	21.669075
NOX - Oxides of Nitrogen Tons/Yr:	38.634185
SOX - Oxides of Sulphur Tons/Yr:	1.35172175
Particulate Matter Tons/Yr:	3.392675
Part. Matter 10 Micrometers and Smllr Tons/Yr:	3.3590875265

HIST CORTESE:

edr_fname:	GRAYSON POWER PLANT
edr_fadd1:	634 BEKINS
City,State,Zip:	GLENDALE, CA 91201
Region:	CORTESE
Facility County Code:	19
Reg By:	LTNKA
Reg Id:	109.0756

WDS:

Name:	GRAYSON POWER PLANT
Address:	634 Bekins Way
City:	GLENDALE
Facility ID:	4 19I001606
Facility Type:	Other - Does not fall into the category of Municipal/Domestic, Industrial, Agricultural or Solid Waste (Class I, II or III)
Facility Status:	Active - Any facility with a continuous or seasonal discharge that is under Waste Discharge Requirements.
NPDES Number:	CAS000001 The 1st 2 characters designate the state. The remaining 7 are assigned by the Regional Board
Subregion:	4
Facility Telephone:	Not reported
Facility Contact:	Not reported
Agency Name:	GLENDALE CITY OF
Agency Address:	633 E. Broadway
Agency City,St,Zip:	Glendale 91206
Agency Contact:	Not reported
Agency Telephone:	Not reported
Agency Type:	City
SIC Code:	0
SIC Code 2:	Not reported
Primary Waste Type:	Not reported
Primary Waste:	Not reported
Waste Type2:	Not reported
Waste2:	Not reported
Primary Waste Type:	Not reported
Secondary Waste:	Not reported
Secondary Waste Type:	Not reported
Design Flow:	0
Baseline Flow:	0
Reclamation:	Not reported

GRAYSON POWER PLANT (Continued) **S103587493**

POTW: Not reported
Treat To Water: Minor Threat to Water Quality. A violation of a regional board order should cause a relatively minor impairment of beneficial uses compared to a major or minor threat. Not: All nurds without a TTWQ will be considered a minor threat to water quality unless coded at a higher Level. A Zero (0) may be used to code those NURDS that are found to represent no threat to water quality.
Complexity: Category C - Facilities having no waste treatment systems, such as cooling water dischargers or thosewho must comply through best management practices, facilities with passive waste treatment and disposal systems, such as septic systems with subsurface disposal, or dischargers having waste storage systems with land disposal such as dairy waste ponds.

AJ312 **GRAYSON POWER PLANT** **CA CPS-SLIC** **S101618308**
NW **800 AIRWAY** **CA SWEEPS UST** **N/A**
1/4-1/2 **GLENDALE, CA 91201** **CA FID UST**
0.435 mi. **CA EMI**
2298 ft. **Site 2 of 4 in cluster AJ** **CA WIP**
CA CERS

Relative:
Lower

Actual:
466 ft.

CPS-SLIC:

Name:	GRAYSON POWER PLANT
Address:	800 AIRWAY
City,State,Zip:	GLENDALE, CA 91201
Region:	STATE
Facility Status:	**Completed - Case Closed**
Status Date:	06/29/2011
Global Id:	SL603798950
Lead Agency:	LOS ANGELES RWQCB (REGION 4)
Lead Agency Case Number:	Not reported
Latitude:	34.155579688535
Longitude:	-118.278641016469
Case Type:	Cleanup Program Site
Case Worker:	GJH
Local Agency:	Not reported
RB Case Number:	109.0756
File Location:	Not reported
Potential Media Affected:	Aquifer used for drinking water supply
Potential Contaminants of Concern:	Not reported
Site History:	NFR Issued on June 29, 2011.

Click here to access the California GeoTracker records for this facility:

SWEEPS UST:

Name:	GRAYSON POWER PLANT
Address:	800 AIRWAY
City:	GLENDALE
Status:	Active
Comp Number:	1
Number:	4
Board Of Equalization:	Not reported
Referral Date:	10-12-92
Action Date:	10-12-92
Created Date:	10-12-92
Owner Tank Id:	Not reported
SWRCB Tank Id:	19-070-000001-000003

GRAYSON POWER PLANT (Continued) **S101618308**

Tank Status: A
Capacity: 32500
Active Date: 10-12-92
Tank Use: M.V. FUEL
STG: P
Content: DIESEL
Number Of Tanks: 4

Name: GRAYSON POWER PLANT
Address: 800 AIRWAY
City: GLENDALE
Status: Active
Comp Number: 1
Number: 4
Board Of Equalization: Not reported
Referral Date: 10-12-92
Action Date: 10-12-92
Created Date: 10-12-92
Owner Tank Id: 4
SWRCB Tank Id: 19-070-000001-000008
Tank Status: A
Capacity: 32500
Active Date: 10-12-92
Tank Use: M.V. FUEL
STG: P
Content: DIESEL
Number Of Tanks: Not reported

Name: GRAYSON POWER PLANT
Address: 800 AIRWAY
City: GLENDALE
Status: Active
Comp Number: 1
Number: 4
Board Of Equalization: Not reported
Referral Date: 10-12-92
Action Date: 10-12-92
Created Date: 10-12-92
Owner Tank Id: 4
SWRCB Tank Id: 19-070-000001-011620
Tank Status: A
Capacity: 32500
Active Date: 10-12-92
Tank Use: M.V. FUEL
STG: P
Content: DIESEL
Number Of Tanks: Not reported

Name: GRAYSON POWER PLANT
Address: 800 AIRWAY
City: GLENDALE
Status: Active
Comp Number: 1
Number: 4
Board Of Equalization: Not reported
Referral Date: 10-12-92
Action Date: 10-12-92

GRAYSON POWER PLANT (Continued) **S101618308**

Created Date: 10-12-92
Owner Tank Id: 4
SWRCB Tank Id: 19-070-000001-059369
Tank Status: A
Capacity: 32000
Active Date: 10-12-92
Tank Use: M.V. FUEL
STG: P
Content: DIESEL
Number Of Tanks: Not reported

CA FID UST:
Facility ID: 19010743
Regulated By: UTNKA
Regulated ID: Not reported
Cortese Code: Not reported
SIC Code: Not reported
Facility Phone: 8185482088
Mail To: Not reported
Mailing Address: 800 AIRWAY
Mailing Address 2: Not reported
Mailing City,St,Zip: GLENDALE 91201
Contact: Not reported
Contact Phone: Not reported
DUNs Number: Not reported
NPDES Number: Not reported
EPA ID: Not reported
Comments: Not reported
Status: Active

EMI:
Name: GLENDALE CITY
Address: 800 AIRWAY
City,State,Zip: GLENDALE, CA 91201
Year: 1987
County Code: 19
Air Basin: SC
Facility ID: 24957
Air District Name: SC
SIC Code: 4911
Air District Name: SOUTH COAST AQMD
Community Health Air Pollution Info System: Not reported
Consolidated Emission Reporting Rule: Not reported
Total Organic Hydrocarbon Gases Tons/Yr: 18
Reactive Organic Gases Tons/Yr: 5
Carbon Monoxide Emissions Tons/Yr: 35
NOX - Oxides of Nitrogen Tons/Yr: 323
SOX - Oxides of Sulphur Tons/Yr: 3
Particulate Matter Tons/Yr: 6
Part. Matter 10 Micrometers and Smllr Tons/Yr: 5

Name: GLENDALE CITY
Address: 800 AIRWAY
City,State,Zip: GLENDALE, CA 91201
Year: 1990
County Code: 19

GRAYSON POWER PLANT (Continued) **S101618308**

Air Basin:	SC
Facility ID:	24957
Air District Name:	SC
SIC Code:	4911
Air District Name:	SOUTH COAST AQMD
Community Health Air Pollution Info System:	Not reported
Consolidated Emission Reporting Rule:	Not reported
Total Organic Hydrocarbon Gases Tons/Yr:	22
Reactive Organic Gases Tons/Yr:	7
Carbon Monoxide Emissions Tons/Yr:	46
NOX - Oxides of Nitrogen Tons/Yr:	310
SOX - Oxides of Sulphur Tons/Yr:	5
Particulate Matter Tons/Yr:	6
Part. Matter 10 Micrometers and Smllr Tons/Yr:	6

WIP:

Name:	GRAYSON POWER PLANT
Address:	800 Airway
City,State,Zip:	GLENDALE, CA 91201
Region:	4
File Number:	109.0756
File Status:	**Backlog**
Staff:	UNIDENTIFIED
Facility Suite:	Not reported

CERS:

Name:	GRAYSON POWER PLANT
Address:	800 AIRWAY
City,State,Zip:	GLENDALE, CA 91201
Site ID:	243242
CERS ID:	SL603798950
CERS Description:	Cleanup Program Site

Affiliation:

Affiliation Type Desc:	Regional Board Caseworker
Entity Name:	JEFFREY HU - LOS ANGELES RWQCB (REGION 4)
Entity Title:	Not reported
Affiliation Address:	320 W. 4TH ST., SUITE 200
Affiliation City:	LOS ANGELES
Affiliation State:	CA
Affiliation Country:	Not reported
Affiliation Zip:	Not reported
Affiliation Phone:	Not reported

AJ313 **GLENDALE PUBLIC SERV DEPT** **SEMS-ARCHIVE** **1015732832**
NW **800 AIR WAY** **RCRA-LQG** **CAD980735864**
1/4-1/2 **GLENDALE, CA 91201**
0.435 mi.
2298 ft. **Site 3 of 4 in cluster AJ**

Relative:
Lower

Actual:
466 ft.

SEMS Archive:

Site ID:	0901992
EPA ID:	CAD980735864
Name:	GLENDALE PUBLIC SERV DEPT
Address:	800 AIR WAY
Address 2:	Not reported

GLENDALE PUBLIC SERV DEPT (Continued) **1015732832**

City,State,Zip: GLENDALE, CA 91201
Cong District: 22
FIPS Code: 06037
FF: N
NPL: Not on the NPL
Non NPL Status: NFRAP-Site does not qualify for the NPL based on existing information

SEMS Archive Detail:

Region: 09
Site ID: 0901992
EPA ID: CAD980735864
Site Name: GLENDALE PUBLIC SERV DEPT
NPL: N
FF: N
OU: 00
Action Code: VS
Action Name: ARCH SITE
SEQ: 1
Start Date: Not reported
Finish Date: 1984-11-01 06:00:00
Qual: Not reported
Current Action Lead: EPA Perf In-Hse

Region: 09
Site ID: 0901992
EPA ID: CAD980735864
Site Name: GLENDALE PUBLIC SERV DEPT
NPL: N
FF: N
OU: 00
Action Code: DS
Action Name: DISCVRY
SEQ: 1
Start Date: 1979-08-01 04:00:00
Finish Date: 1979-08-01 04:00:00
Qual: Not reported
Current Action Lead: EPA Perf

Region: 09
Site ID: 0901992
EPA ID: CAD980735864
Site Name: GLENDALE PUBLIC SERV DEPT
NPL: N
FF: N
OU: 00
Action Code: PA
Action Name: PA
SEQ: 1
Start Date: 1984-08-01 05:00:00
Finish Date: 1984-11-01 06:00:00
Qual: N
Current Action Lead: St Perf

RCRA-LQG:
Date Form Received by Agency: 2020-06-03 00:00:00.0
Handler Name: GLENDALE CITY OF

GLENDALE PUBLIC SERV DEPT (Continued) **1015732832**

Handler Address:	800 AIR WAY
Handler City,State,Zip:	GLENDALE, CA 91201-3027
EPA ID:	CAD980735864
Contact Name:	MIRIAM C SYKES
Contact Address:	NORTH GLENDALE AVE., SUITE 450
Contact City,State,Zip:	GLENDALE, CA 91206
Contact Telephone:	818-548-3807
Contact Fax:	818-240-4754
Contact Email:	MSYKES@GLENDALECA.GOV
Contact Title:	SR. ENV. PROG. SPECIALIST
EPA Region:	09
Land Type:	Municipal
Federal Waste Generator Description:	Large Quantity Generator
Non-Notifier:	Not reported
Biennial Report Cycle:	2019
Accessibility:	Not reported
Active Site Indicator:	Handler Activities
State District Owner:	Not reported
State District:	Not reported
Mailing Address:	NORTH GLENDALE AVE., SUITE 450
Mailing City,State,Zip:	GLENDALE, CA 91206
Owner Name:	CITY OF GLENDALE
Owner Type:	Municipal
Operator Name:	GLENDALE WATER & POWER DEPARTMENT
Operator Type:	Municipal
Short-Term Generator Activity:	No
Importer Activity:	No
Mixed Waste Generator:	No
Transporter Activity:	No
Transfer Facility Activity:	No
Recycler Activity with Storage:	No
Small Quantity On-Site Burner Exemption:	No
Smelting Melting and Refining Furnace Exemption:	No
Underground Injection Control:	No
Off-Site Waste Receipt:	No
Universal Waste Indicator:	No
Universal Waste Destination Facility:	No
Federal Universal Waste:	No
Active Site Fed-Reg Treatment Storage and Disposal Facility:	Not reported
Active Site Converter Treatment storage and Disposal Facility:	Not reported
Active Site State-Reg Treatment Storage and Disposal Facility:	Not reported
Active Site State-Reg Handler:	---
Federal Facility Indicator:	Not reported
Hazardous Secondary Material Indicator:	N
Sub-Part K Indicator:	Not reported
Commercial TSD Indicator:	No
Treatment Storage and Disposal Type:	Not reported
2018 GPRA Permit Baseline:	Not on the Baseline
2018 GPRA Renewals Baseline:	Not on the Baseline
Permit Renewals Workload Universe:	Not reported
Permit Workload Universe:	Not reported
Permit Progress Universe:	Not reported
Post-Closure Workload Universe:	Not reported
Closure Workload Universe:	Not reported
202 GPRA Corrective Action Baseline:	No
Corrective Action Workload Universe:	No
Subject to Corrective Action Universe:	No

GLENDALE PUBLIC SERV DEPT (Continued) **1015732832**

Non-TSDFs Where RCRA CA has Been Imposed Universe:	No
TSDFs Potentially Subject to CA Under 3004 (u)/(v) Universe:	No
TSDFs Only Subject to CA under Discretionary Auth Universe:	No
Corrective Action Priority Ranking:	No NCAPS ranking
Environmental Control Indicator:	No
Institutional Control Indicator:	No
Human Exposure Controls Indicator:	N/A
Groundwater Controls Indicator:	N/A
Operating TSDF Universe:	Not reported
Full Enforcement Universe:	Not reported
Significant Non-Complier Universe:	No
Unaddressed Significant Non-Complier Universe:	No
Addressed Significant Non-Complier Universe:	No
Significant Non-Complier With a Compliance Schedule Universe:	No
Financial Assurance Required:	Not reported
Handler Date of Last Change:	2020-10-06 19:17:41.0
Recognized Trader-Importer:	No
Recognized Trader-Exporter:	No
Importer of Spent Lead Acid Batteries:	No
Exporter of Spent Lead Acid Batteries:	No
Recycler Activity Without Storage:	No
Manifest Broker:	No
Sub-Part P Indicator:	No

Biennial: List of Years
Year: 2017

Click Here for Biennial Reporting System Data:
Year: 2015

Click Here for Biennial Reporting System Data:

Hazardous Waste Summary:
Waste Code: D001
Waste Description: IGNITABLE WASTE

Waste Code: D002
Waste Description: CORROSIVE WASTE

Waste Code: D004
Waste Description: ARSENIC

Waste Code: D007
Waste Description: CHROMIUM

Waste Code: D009
Waste Description: MERCURY

Waste Code: D039
Waste Description: TETRACHLOROETHYLENE

Waste Code: D040
Waste Description: TRICHLORETHYLENE

Handler - Owner Operator:
Owner/Operator Indicator: Owner

GLENDALE PUBLIC SERV DEPT (Continued) **1015732832**

Owner/Operator Name:	CITY OF GLENDALE
Legal Status:	Municipal
Date Became Current:	1941-04-15 00:00:00.
Date Ended Current:	Not reported
Owner/Operator Address:	141 NORTH GLENDALE AVE., SUITE 450
Owner/Operator City,State,Zip:	GLENDALE, CA 91206
Owner/Operator Telephone:	Not reported
Owner/Operator Telephone Ext:	Not reported
Owner/Operator Fax:	Not reported
Owner/Operator Email:	Not reported

Owner/Operator Indicator:	Owner
Owner/Operator Name:	CITY OF GLENDALE WATER AND POWER
Legal Status:	Municipal
Date Became Current:	1941-04-15 00:00:00.
Date Ended Current:	Not reported
Owner/Operator Address:	141 N. GLENDALE AVE.
Owner/Operator City,State,Zip:	GLENDALE, CA 91206
Owner/Operator Telephone:	818-548-2107
Owner/Operator Telephone Ext:	Not reported
Owner/Operator Fax:	Not reported
Owner/Operator Email:	Not reported

Owner/Operator Indicator:	Operator
Owner/Operator Name:	GLENDALE WATER & POWER DEPARTMENT
Legal Status:	Municipal
Date Became Current:	1941-04-15 00:00:00.
Date Ended Current:	Not reported
Owner/Operator Address:	141 NORTH GLENDALE AVE., LEVEL 4
Owner/Operator City,State,Zip:	GLENDALE, CA 91206
Owner/Operator Telephone:	818-548-2107
Owner/Operator Telephone Ext:	Not reported
Owner/Operator Fax:	Not reported
Owner/Operator Email:	SZURN@GLENDALECA.GOV

Owner/Operator Indicator:	Operator
Owner/Operator Name:	GLENDALE WATER AND POWER
Legal Status:	Municipal
Date Became Current:	1941-05-15 00:00:00.
Date Ended Current:	Not reported
Owner/Operator Address:	Not reported
Owner/Operator City,State,Zip:	Not reported
Owner/Operator Telephone:	Not reported
Owner/Operator Telephone Ext:	Not reported
Owner/Operator Fax:	Not reported
Owner/Operator Email:	Not reported

Owner/Operator Indicator:	Operator
Owner/Operator Name:	GLENDALE WATER AND POWER
Legal Status:	Municipal
Date Became Current:	1941-05-15 00:00:00.
Date Ended Current:	Not reported
Owner/Operator Address:	Not reported
Owner/Operator City,State,Zip:	Not reported
Owner/Operator Telephone:	Not reported
Owner/Operator Telephone Ext:	Not reported
Owner/Operator Fax:	Not reported

GLENDALE PUBLIC SERV DEPT (Continued) **1015732832**

Owner/Operator Email:	Not reported
Owner/Operator Indicator:	Owner
Owner/Operator Name:	CITY OF GLENDALE
Legal Status:	Municipal
Date Became Current:	2003-01-01 00:00:00.
Date Ended Current:	Not reported
Owner/Operator Address:	Not reported
Owner/Operator City,State,Zip:	Not reported
Owner/Operator Telephone:	Not reported
Owner/Operator Telephone Ext:	Not reported
Owner/Operator Fax:	Not reported
Owner/Operator Email:	Not reported
Owner/Operator Indicator:	Operator
Owner/Operator Name:	CITY OF GLENDALE WATER AND POWER
Legal Status:	Municipal
Date Became Current:	1941-04-15 00:00:00.
Date Ended Current:	Not reported
Owner/Operator Address:	Not reported
Owner/Operator City,State,Zip:	Not reported
Owner/Operator Telephone:	Not reported
Owner/Operator Telephone Ext:	Not reported
Owner/Operator Fax:	Not reported
Owner/Operator Email:	Not reported
Owner/Operator Indicator:	Operator
Owner/Operator Name:	GLENDALE WATER & POWER DEPARTMENT
Legal Status:	Municipal
Date Became Current:	1941-04-15 00:00:00.
Date Ended Current:	Not reported
Owner/Operator Address:	141 NORTH GLENDALE AVE., SUITE 450
Owner/Operator City,State,Zip:	GLENDALE, CA 91206
Owner/Operator Telephone:	818-548-2107
Owner/Operator Telephone Ext:	Not reported
Owner/Operator Fax:	Not reported
Owner/Operator Email:	SZURN@GLENDALECA.GOV
Owner/Operator Indicator:	Owner
Owner/Operator Name:	CITY OF GLENDALE
Legal Status:	Municipal
Date Became Current:	1941-04-15 00:00:00.
Date Ended Current:	Not reported
Owner/Operator Address:	141 NORTH GLENDALE AVE., LEVEL 4
Owner/Operator City,State,Zip:	GLENDALE, CA 91206
Owner/Operator Telephone:	Not reported
Owner/Operator Telephone Ext:	Not reported
Owner/Operator Fax:	Not reported
Owner/Operator Email:	Not reported
Owner/Operator Indicator:	Operator
Owner/Operator Name:	NOT REQUIRED
Legal Status:	Private
Date Became Current:	Not reported
Date Ended Current:	Not reported
Owner/Operator Address:	NOT REQUIRED
Owner/Operator City,State,Zip:	NOT REQUIRED, ME 99999

GLENDALE PUBLIC SERV DEPT (Continued) **1015732832**

Owner/Operator Telephone: 415-555-1212
Owner/Operator Telephone Ext: Not reported
Owner/Operator Fax: Not reported
Owner/Operator Email: Not reported

Owner/Operator Indicator: Owner
Owner/Operator Name: CITY OF GLENDALE
Legal Status: Private
Date Became Current: Not reported
Date Ended Current: Not reported
Owner/Operator Address: NOT REQUIRED
Owner/Operator City,State,Zip: NOT REQUIRED, ME 99999
Owner/Operator Telephone: 415-555-1212
Owner/Operator Telephone Ext: Not reported
Owner/Operator Fax: Not reported
Owner/Operator Email: Not reported

Owner/Operator Indicator: Owner
Owner/Operator Name: CITY OF GLENDALE
Legal Status: Municipal
Date Became Current: 2003-01-01 00:00:00.
Date Ended Current: Not reported
Owner/Operator Address: Not reported
Owner/Operator City,State,Zip: Not reported
Owner/Operator Telephone: Not reported
Owner/Operator Telephone Ext: Not reported
Owner/Operator Fax: Not reported
Owner/Operator Email: Not reported

Historic Generators:
Receive Date: 2016-07-27 00:00:00.0
Handler Name: CITY OF GLENDALE WATER AND POWER - UTILITY OPERATIONS CENTER
Federal Waste Generator Description: Large Quantity Generator
State District Owner: Not reported
Large Quantity Handler of Universal Waste: No
Recognized Trader Importer: No
Recognized Trader Exporter: No
Spent Lead Acid Battery Importer: No
Spent Lead Acid Battery Exporter: No
Current Record: No
Non Storage Recycler Activity: Not reported
Electronic Manifest Broker: Not reported

Receive Date: 2018-02-06 00:00:00.0
Handler Name: GLENDALE CITY OF
Federal Waste Generator Description: Large Quantity Generator
State District Owner: Not reported
Large Quantity Handler of Universal Waste: No
Recognized Trader Importer: No
Recognized Trader Exporter: No
Spent Lead Acid Battery Importer: No
Spent Lead Acid Battery Exporter: No
Current Record: No
Non Storage Recycler Activity: No
Electronic Manifest Broker: No

Receive Date: 2020-06-03 00:00:00.0

GLENDALE PUBLIC SERV DEPT (Continued) **1015732832**

Handler Name: GLENDALE CITY OF
Federal Waste Generator Description: Large Quantity Generator
State District Owner: Not reported
Large Quantity Handler of Universal Waste: No
Recognized Trader Importer: No
Recognized Trader Exporter: No
Spent Lead Acid Battery Importer: No
Spent Lead Acid Battery Exporter: No
Current Record: Yes
Non Storage Recycler Activity: No
Electronic Manifest Broker: No

Receive Date: 1996-09-01 00:00:00.0
Handler Name: GLENDALE CITY OF PUB SERV
Federal Waste Generator Description: Small Quantity Generator
State District Owner: CA
Large Quantity Handler of Universal Waste: No
Recognized Trader Importer: No
Recognized Trader Exporter: No
Spent Lead Acid Battery Importer: No
Spent Lead Acid Battery Exporter: No
Current Record: No
Non Storage Recycler Activity: Not reported
Electronic Manifest Broker: Not reported

Receive Date: 2002-12-30 00:00:00.0
Handler Name: CITY OF GLENDALE
Federal Waste Generator Description: Small Quantity Generator
State District Owner: CA
Large Quantity Handler of Universal Waste: No
Recognized Trader Importer: No
Recognized Trader Exporter: No
Spent Lead Acid Battery Importer: No
Spent Lead Acid Battery Exporter: No
Current Record: No
Non Storage Recycler Activity: Not reported
Electronic Manifest Broker: Not reported

Receive Date: 1987-01-09 00:00:00.0
Handler Name: GLENDALE CITY OF PUB SERV
Federal Waste Generator Description: Large Quantity Generator
State District Owner: CA
Large Quantity Handler of Universal Waste: No
Recognized Trader Importer: No
Recognized Trader Exporter: No
Spent Lead Acid Battery Importer: No
Spent Lead Acid Battery Exporter: No
Current Record: No
Non Storage Recycler Activity: Not reported
Electronic Manifest Broker: Not reported

Receive Date: 2002-12-30 00:00:00.0
Handler Name: CITY OF GLENDALE
Federal Waste Generator Description: Large Quantity Generator
State District Owner: CA
Large Quantity Handler of Universal Waste: No
Recognized Trader Importer: No

GLENDALE PUBLIC SERV DEPT (Continued) **1015732832**

Recognized Trader Exporter:	No
Spent Lead Acid Battery Importer:	No
Spent Lead Acid Battery Exporter:	No
Current Record:	No
Non Storage Recycler Activity:	Not reported
Electronic Manifest Broker:	Not reported

List of NAICS Codes and Descriptions:

NAICS Code:	221112
NAICS Description:	FOSSIL FUEL ELECTRIC POWER GENERATION
NAICS Code:	221122
NAICS Description:	ELECTRIC POWER DISTRIBUTION
NAICS Code:	2212
NAICS Description:	NATURAL GAS DISTRIBUTION
NAICS Code:	221310
NAICS Description:	WATER SUPPLY AND IRRIGATION SYSTEMS
NAICS Code:	23713
NAICS Description:	POWER AND COMMUNICATION LINE AND RELATED STRUCTURES CONSTRUCTION
NAICS Code:	811111
NAICS Description:	GENERAL AUTOMOTIVE REPAIR
NAICS Code:	92112
NAICS Description:	LEGISLATIVE BODIES
NAICS Code:	92119
NAICS Description:	OTHER GENERAL GOVERNMENT SUPPORT

Facility Has Received Notices of Violations:
Violations: No Violations Found

Evaluation Action Summary:
Evaluations: No Evaluations Found

AJ314 **GLENDALE WATER & POWER - GRAYSON POWER PLANT** **CA ENVIROSTOR** **U001566858**
NW **800 AIR WAY UNIT 1** **CA CERS HAZ WASTE** **N/A**
1/4-1/2 **GLENDALE, CA 91201** **CA HIST UST**
0.435 mi. **CA CERS TANKS**
2298 ft. **Site 4 of 4 in cluster AJ** **CA CHMIRS**
CA NPDES
Relative: **CA CIWQS**
Lower **CA CERS**

Actual:
466 ft.

ENVIROSTOR:

Name:	GLENDALE PUBLIC SERVICES DEPARTMENT
Address:	800 AIR WAY
City,State,Zip:	GLENDALE, CA 91201
Facility ID:	19490185
Status:	Refer: Other Agency
Status Date:	05/01/1984
Site Code:	Not reported

GLENDALE WATER & POWER - GRAYSON POWER PLANT (Continued) **U001566858**

Site Type: Historical
Site Type Detailed: * Historical
Acres: Not reported
NPL: NO
Regulatory Agencies: NONE SPECIFIED
Lead Agency: NONE SPECIFIED
Program Manager: Not reported
Supervisor: Referred - Not Assigned
Division Branch: Cleanup Chatsworth
Assembly: 43
Senate: 25
Special Program: * RCRA 3012 - Past Haz Waste Disp Inven Site
Restricted Use: NO
Site Mgmt Req: NONE SPECIFIED
Funding: Not reported
Latitude: 34.15888
Longitude: -118.2808
APN: NONE SPECIFIED
Past Use: NONE SPECIFIED
Potential COC: Polychlorinated biphenyls (PCBs
Confirmed COC: NONE SPECIFIED
Potential Description: NONE SPECIFIED
Alias Name: CAD980735864
Alias Type: EPA Identification Number
Alias Name: 110013829330
Alias Type: EPA (FRS #)
Alias Name: 19490185
Alias Type: Envirostor ID Number

Completed Info:
Completed Area Name: PROJECT WIDE
Completed Sub Area Name: Not reported
Completed Document Type: Preliminary Assessment Report
Completed Date: 05/01/1984
Comments: PERMIT(OTHER) DHS. EXTREMELY HAZ WASTE PERMIT ON 8/16/ 83,6/14/82,2/16/82,8/19/81,9/18/80,11/8/ 79. SOURCE ACT: W.FELL LETTER 6/29/80 - INDIVIDUAL PCB LG HIGH VOLTAGE CAPACITRS TEMPORARY STORAGE OF PCB CAPACITORS(TO83 CURRENTLY ELECTRICAL GENERATING PLANT FAC TYPE: T/C W/ MR.MACKLEHENNIE,GLENDAL PUBLIC SERV. 818-956-3910 - CAPACITOR BANKS. PCB STORAGE IN DEPT OF TRANS, STORAGE IN COMPLIANCE W/ TSCA. FINAL STRATEGY RECOM - CONTINUE TO BE MONITORED. SUBMIT TO EPA PRELIM ASSESS DONE RCRA 3012

Completed Area Name: PROJECT WIDE
Completed Sub Area Name: Not reported
Completed Document Type: * Discovery
Completed Date: 09/26/1983
Comments: FACILITY IDENTIFIED ID FROM ERRIS

Future Area Name: Not reported
Future Sub Area Name: Not reported
Future Document Type: Not reported
Future Due Date: Not reported
Schedule Area Name: Not reported
Schedule Sub Area Name: Not reported
Schedule Document Type: Not reported
Schedule Due Date: Not reported
Schedule Revised Date: Not reported

GLENDALE WATER & POWER - GRAYSON POWER PLANT (Continued) **U001566858**

CERS HAZ WASTE:

Name:	GLENDALE WATER & POWER - GRAYSON POWER PLANT
Address:	800 AIR WAY UNIT 1
City,State,Zip:	GLENDALE, CA 91201
Site ID:	393899
CERS ID:	10459117
CERS Description:	Hazardous Waste Generator

Name:	GLENDALE WATER & POWER - KELLOG (GIS SYSTEM)
Address:	800 AIR WAY UNIT 4
City,State,Zip:	GLENDALE, CA 91201
Site ID:	33396
CERS ID:	10471969
CERS Description:	Hazardous Waste Generator

Name:	GLENDALE WATER & POWER - UOC (FLEET SHOP, TRANS SHOP & WAREHOUSE)
Address:	800 AIR WAY UNIT 2
City,State,Zip:	GLENDALE, CA 91201
Site ID:	119669
CERS ID:	10459309
CERS Description:	Hazardous Waste Generator

Name:	GLENDALE WATER & POWER - GLENDALE RACK
Address:	800 AIR WAY UNIT 3
City,State,Zip:	GLENDALE, CA 91201
Site ID:	119664
CERS ID:	10471966
CERS Description:	Hazardous Waste Generator

Name:	GLENDALE WATER & POWER - GRAYSON POWER PLANT
Address:	800 AIR WAY UNIT 1
City,State,Zip:	GLENDALE, CA 91201
Site ID:	393899
CERS ID:	10459117
CERS Description:	Hazardous Chemical Management

HIST UST:

Name:	PUBLIC SERVICE CORPORATE YARD
Address:	800 AIR WAY
City,State,Zip:	GLENDALE, CA 91201
File Number:	0002700E
URL:	http://geotracker.waterboards.ca.gov/ustpdfs/pdf/0002700E.pdf
Region:	STATE
Facility ID:	00000020659
Facility Type:	Other
Other Type:	CORPORATE YARD
Contact Name:	SHOP SUPERINTENDENT
Telephone:	8189562001
Owner Name:	CITY OF GLENDALE
Owner Address:	613 EAST BROADWAY
Owner City,St,Zip:	GLENDALE, CA 91205
Total Tanks:	0004

Tank Num:	001
Container Num:	1
Year Installed:	1959

GLENDALE WATER & POWER - GRAYSON POWER PLANT (Continued) **U001566858**

Tank Capacity: 00010000
Tank Used for: PRODUCT
Type of Fuel: UNLEADED
Container Construction Thickness: 1/4
Leak Detection: Visual, Stock Inventor

Tank Num: 002
Container Num: 2
Year Installed: 1959
Tank Capacity: 00010000
Tank Used for: PRODUCT
Type of Fuel: REGULAR
Container Construction Thickness: 1/4
Leak Detection: Visual, Stock Inventor

Tank Num: 003
Container Num: 3
Year Installed: 1959
Tank Capacity: 00010000
Tank Used for: PRODUCT
Type of Fuel: REGULAR
Container Construction Thickness: 1/4
Leak Detection: Visual, Stock Inventor

Tank Num: 004
Container Num: 4
Year Installed: 1959
Tank Capacity: 00001000
Tank Used for: WASTE
Type of Fuel: WASTE OIL
Container Construction Thickness: 3/16
Leak Detection: Visual

Click here for Geo Tracker PDF:

CERS TANKS:

Name: GLENDALE WATER & POWER - GLENDALE RACK
Address: 800 AIR WAY UNIT 3
City,State,Zip: GLENDALE, CA 91201
Site ID: 119664
CERS ID: 10471966
CERS Description: Aboveground Petroleum Storage

Name: GLENDALE WATER & POWER - UOC (FLEET SHOP, TRANS SHOP & WAREHOUSE)
Address: 800 AIR WAY UNIT 2
City,State,Zip: GLENDALE, CA 91201
Site ID: 119669
CERS ID: 10459309
CERS Description: Aboveground Petroleum Storage

Name: GLENDALE WATER & POWER - UOC (FLEET SHOP, TRANS SHOP & WAREHOUSE)
Address: 800 AIR WAY UNIT 2
City,State,Zip: GLENDALE, CA 91201
Site ID: 119669
CERS ID: 10459309
CERS Description: Underground Storage Tank

GLENDALE WATER & POWER - GRAYSON POWER PLANT (Continued) **U001566858**

Name:	GLENDALE WATER & POWER - GRAYSON POWER PLANT
Address:	800 AIR WAY UNIT 1
City,State,Zip:	GLENDALE, CA 91201
Site ID:	393899
CERS ID:	10459117
CERS Description:	Aboveground Petroleum Storage

CHMIRS:

Name:	Not reported
Address:	800 AIR WAY
City,State,Zip:	GLENDALE, CA
OES Incident Number:	8-4155
OES notification:	09/10/1998
OES Date:	Not reported
OES Time:	Not reported
Date Completed:	**Not reported**
Property Use:	Not reported
Agency Id Number:	Not reported
Agency Incident Number:	Not reported
Time Notified:	Not reported
Time Completed:	Not reported
Surrounding Area:	Not reported
Estimated Temperature:	Not reported
Property Management:	Not reported
More Than Two Substances Involved?:	Not reported
Resp Agncy Personel # Of Decontaminated:	Not reported
Responding Agency Personel # Of Injuries:	Not reported
Responding Agency Personel # Of Fatalities:	Not reported
Others Number Of Decontaminated:	Not reported
Others Number Of Injuries:	Not reported
Others Number Of Fatalities:	Not reported
Vehicle Make/year:	Not reported
Vehicle License Number:	Not reported
Vehicle State:	Not reported
Vehicle Id Number:	Not reported
CA DOT PUC/ICC Number:	Not reported
Company Name:	Not reported
Reporting Officer Name/ID:	Not reported
Report Date:	Not reported
Facility Telephone:	Not reported
Waterway Involved:	Yes
Waterway:	Los Angeles River
Spill Site:	Not reported
Cleanup By:	Contractor
Containment:	Not reported
What Happened:	Not reported
Type:	Not reported
Measure:	Not reported
Other:	Not reported
Date/Time:	Not reported
Year:	1998
Agency:	Glendale Fire Hazmat 27
Incident Date:	9/10/199812:00:00 AM
Admin Agency:	Glendale Fire Department
Amount:	Not reported
Contained:	Yes
Site Type:	Utilities/Substation

GLENDALE WATER & POWER - GRAYSON POWER PLANT (Continued) **U001566858**

E Date:	Not reported
Substance:	Fuel oil #6
Gallons:	10
Unknown:	0
Substance #2:	Not reported
Substance #3:	Not reported
Evacuations:	0
Number of Injuries:	0
Number of Fatalities:	0
#1 Pipeline:	Not reported
#2 Pipeline:	Not reported
#3 Pipeline:	Not reported
#1 Vessel >= 300 Tons:	Not reported
#2 Vessel >= 300 Tons:	Not reported
#3 Vessel >= 300 Tons:	Not reported
Evacs:	Not reported
Injuries:	Not reported
Fatals:	Not reported
Comments:	Not reported
Description:	Overfill of a transfer between two tanks. Substance did make it to the storm drains and into the LA River.

NPDES:

Name:	CITY OF GLENDALE GRAYSON POWER PLANT
Address:	800 AIR WAY
City,State,Zip:	GLENDALE, CA 91201
Facility Status:	Active
NPDES Number:	CAS000001
Region:	4
Agency Number:	0
Regulatory Measure ID:	188828
Place ID:	Not reported
Order Number:	97-03-DWQ
WDID:	4 19I001606
Regulatory Measure Type:	Enrollee
Program Type:	Industrial
Adoption Date Of Regulatory Measure:	Not reported
Effective Date Of Regulatory Measure:	03/27/1992
Termination Date Of Regulatory Measure:	Not reported
Expiration Date Of Regulatory Measure:	Not reported
Discharge Address:	800 Air Way
Discharge Name:	City of Glendale Grayson Power Plant
Discharge City:	Glendale
Discharge State:	California
Discharge Zip:	91201
Status:	Not reported
Status Date:	Not reported
Operator Name:	Not reported
Operator Address:	Not reported
Operator City:	Not reported
Operator State:	Not reported
Operator Zip:	Not reported

NPDES as of 03/2018:

NPDES Number:	CAS000001
Status:	Active

GLENDALE WATER & POWER - GRAYSON POWER PLANT (Continued) **U001566858**

Agency Number:	0
Region:	4
Regulatory Measure ID:	188828
Order Number:	97-03-DWQ
Regulatory Measure Type:	Enrollee
Place ID:	Not reported
WDID:	4 19I001606
Program Type:	Industrial
Adoption Date Of Regulatory Measure:	Not reported
Effective Date Of Regulatory Measure:	03/27/1992
Expiration Date Of Regulatory Measure:	Not reported
Termination Date Of Regulatory Measure:	Not reported
Discharge Name:	City of Glendale Grayson Power Plant
Discharge Address:	800 Air Way
Discharge City:	Glendale
Discharge State:	California
Discharge Zip:	91201
Received Date:	Not reported
Processed Date:	Not reported
Status:	Not reported
Status Date:	Not reported
Place Size:	Not reported
Place Size Unit:	Not reported
Contact:	Not reported
Contact Title:	Not reported
Contact Phone:	Not reported
Contact Phone Ext:	Not reported
Contact Email:	Not reported
Operator Name:	Not reported
Operator Address:	Not reported
Operator City:	Not reported
Operator State:	Not reported
Operator Zip:	Not reported
Operator Contact:	Not reported
Operator Contact Title:	Not reported
Operator Contact Phone:	Not reported
Operator Contact Phone Ext:	Not reported
Operator Contact Email:	Not reported
Operator Type:	Not reported
Developer:	Not reported
Developer Address:	Not reported
Developer City:	Not reported
Developer State:	Not reported
Developer Zip:	Not reported
Developer Contact:	Not reported
Developer Contact Title:	Not reported
Constype Linear Utility Ind:	Not reported
Emergency Phone:	Not reported
Emergency Phone Ext:	Not reported
Constype Above Ground Ind:	Not reported
Constype Below Ground Ind:	Not reported
Constype Cable Line Ind:	Not reported
Constype Comm Line Ind:	Not reported
Constype Commertial Ind:	Not reported
Constype Electrical Line Ind:	Not reported
Constype Gas Line Ind:	Not reported
Constype Industrial Ind:	Not reported

GLENDALE WATER & POWER - GRAYSON POWER PLANT (Continued) **U001566858**

Constype Other Description:	Not reported
Constype Other Ind:	Not reported
Constype Recons Ind:	Not reported
Constype Residential Ind:	Not reported
Constype Transport Ind:	Not reported
Constype Utility Description:	Not reported
Constype Utility Ind:	Not reported
Constype Water Sewer Ind:	Not reported
Dir Discharge Uswater Ind:	Not reported
Receiving Water Name:	Not reported
Certifier:	Not reported
Certifier Title:	Not reported
Certification Date:	Not reported
Primary Sic:	Not reported
Secondary Sic:	Not reported
Tertiary Sic:	Not reported
NPDES Number:	Not reported
Status:	Not reported
Agency Number:	Not reported
Region:	4
Regulatory Measure ID:	188828
Order Number:	Not reported
Regulatory Measure Type:	Industrial
Place ID:	Not reported
WDID:	4 19I001606
Program Type:	Not reported
Adoption Date Of Regulatory Measure:	Not reported
Effective Date Of Regulatory Measure:	Not reported
Expiration Date Of Regulatory Measure:	Not reported
Termination Date Of Regulatory Measure:	Not reported
Discharge Name:	Not reported
Discharge Address:	Not reported
Discharge City:	Not reported
Discharge State:	Not reported
Discharge Zip:	Not reported
Received Date:	05/09/2008
Processed Date:	03/27/1992
Status:	Active
Status Date:	03/27/1992
Place Size:	10
Place Size Unit:	Acres
Contact:	John Escudero
Contact Title:	Power Plant Superintendent
Contact Phone:	818-548-2148
Contact Phone Ext:	Not reported
Contact Email:	JEscudero@ci.glendale.ca.us
Operator Name:	City of Glendale Grayson Power Plant
Operator Address:	800 Air Way
Operator City:	Glendale
Operator State:	California
Operator Zip:	91201
Operator Contact:	Ramon Abueg
Operator Contact Title:	Chief Assistant General Manager
Operator Contact Phone:	818-548-3297
Operator Contact Phone Ext:	Not reported
Operator Contact Email:	RAbueg@ci.glendale.ca.us

GLENDALE WATER & POWER - GRAYSON POWER PLANT (Continued) **U001566858**

Operator Type:	City/Town Agency
Developer:	Not reported
Developer Address:	Not reported
Developer City:	Not reported
Developer State:	California
Developer Zip:	Not reported
Developer Contact:	Not reported
Developer Contact Title:	Not reported
Constype Linear Utility Ind:	Not reported
Emergency Phone:	Not reported
Emergency Phone Ext:	Not reported
Constype Above Ground Ind:	Not reported
Constype Below Ground Ind:	Not reported
Constype Cable Line Ind:	Not reported
Constype Comm Line Ind:	Not reported
Constype Commertial Ind:	Not reported
Constype Electrical Line Ind:	Not reported
Constype Gas Line Ind:	Not reported
Constype Industrial Ind:	Not reported
Constype Other Description:	Not reported
Constype Other Ind:	Not reported
Constype Recons Ind:	Not reported
Constype Residential Ind:	Not reported
Constype Transport Ind:	Not reported
Constype Utility Description:	Not reported
Constype Utility Ind:	Not reported
Constype Water Sewer Ind:	Not reported
Dir Discharge Uswater Ind:	Y
Receiving Water Name:	Los Angeles River
Certifier:	John Escudero
Certifier Title:	Power Plant Operations Supervisor
Certification Date:	11-JUN-15
Primary Sic:	4911-Electric Services
Secondary Sic:	Not reported
Tertiary Sic:	Not reported

Name:	CITY OF GLENDALE GRAYSON POWER PLANT
Address:	800 AIR WAY
City,State,Zip:	GLENDALE, CA 91201
Facility Status:	Not reported
NPDES Number:	Not reported
Region:	Not reported
Agency Number:	Not reported
Regulatory Measure ID:	Not reported
Place ID:	Not reported
Order Number:	Not reported
WDID:	4 19I001606
Regulatory Measure Type:	Industrial
Program Type:	Not reported
Adoption Date Of Regulatory Measure:	Not reported
Effective Date Of Regulatory Measure:	Not reported
Termination Date Of Regulatory Measure:	Not reported
Expiration Date Of Regulatory Measure:	Not reported
Discharge Address:	Not reported
Discharge Name:	Not reported
Discharge City:	Not reported

GLENDALE WATER & POWER - GRAYSON POWER PLANT (Continued) **U001566858**

Discharge State:	Not reported
Discharge Zip:	Not reported
Status:	Active
Status Date:	03/27/1992
Operator Name:	City of Glendale Grayson Power Plant
Operator Address:	800 Air Way
Operator City:	Glendale
Operator State:	California
Operator Zip:	91201

NPDES as of 03/2018:

NPDES Number:	CAS000001
Status:	Active
Agency Number:	0
Region:	4
Regulatory Measure ID:	188828
Order Number:	97-03-DWQ
Regulatory Measure Type:	Enrollee
Place ID:	Not reported
WDID:	4 19I001606
Program Type:	Industrial
Adoption Date Of Regulatory Measure:	Not reported
Effective Date Of Regulatory Measure:	03/27/1992
Expiration Date Of Regulatory Measure:	Not reported
Termination Date Of Regulatory Measure:	Not reported
Discharge Name:	City of Glendale Grayson Power Plant
Discharge Address:	800 Air Way
Discharge City:	Glendale
Discharge State:	California
Discharge Zip:	91201
Received Date:	Not reported
Processed Date:	Not reported
Status:	Not reported
Status Date:	Not reported
Place Size:	Not reported
Place Size Unit:	Not reported
Contact:	Not reported
Contact Title:	Not reported
Contact Phone:	Not reported
Contact Phone Ext:	Not reported
Contact Email:	Not reported
Operator Name:	Not reported
Operator Address:	Not reported
Operator City:	Not reported
Operator State:	Not reported
Operator Zip:	Not reported
Operator Contact:	Not reported
Operator Contact Title:	Not reported
Operator Contact Phone:	Not reported
Operator Contact Phone Ext:	Not reported
Operator Contact Email:	Not reported
Operator Type:	Not reported
Developer:	Not reported
Developer Address:	Not reported
Developer City:	Not reported
Developer State:	Not reported
Developer Zip:	Not reported
Developer Contact:	Not reported

GLENDALE WATER & POWER - GRAYSON POWER PLANT (Continued) **U001566858**

Developer Contact Title:	Not reported
Constype Linear Utility Ind:	Not reported
Emergency Phone:	Not reported
Emergency Phone Ext:	Not reported
Constype Above Ground Ind:	Not reported
Constype Below Ground Ind:	Not reported
Constype Cable Line Ind:	Not reported
Constype Comm Line Ind:	Not reported
Constype Commertial Ind:	Not reported
Constype Electrical Line Ind:	Not reported
Constype Gas Line Ind:	Not reported
Constype Industrial Ind:	Not reported
Constype Other Description:	Not reported
Constype Other Ind:	Not reported
Constype Recons Ind:	Not reported
Constype Residential Ind:	Not reported
Constype Transport Ind:	Not reported
Constype Utility Description:	Not reported
Constype Utility Ind:	Not reported
Constype Water Sewer Ind:	Not reported
Dir Discharge Uswater Ind:	Not reported
Receiving Water Name:	Not reported
Certifier:	Not reported
Certifier Title:	Not reported
Certification Date:	Not reported
Primary Sic:	Not reported
Secondary Sic:	Not reported
Tertiary Sic:	Not reported
NPDES Number:	Not reported
Status:	Not reported
Agency Number:	Not reported
Region:	4
Regulatory Measure ID:	188828
Order Number:	Not reported
Regulatory Measure Type:	Industrial
Place ID:	Not reported
WDID:	4 19I001606
Program Type:	Not reported
Adoption Date Of Regulatory Measure:	Not reported
Effective Date Of Regulatory Measure:	Not reported
Expiration Date Of Regulatory Measure:	Not reported
Termination Date Of Regulatory Measure:	Not reported
Discharge Name:	Not reported
Discharge Address:	Not reported
Discharge City:	Not reported
Discharge State:	Not reported
Discharge Zip:	Not reported
Received Date:	05/09/2008
Processed Date:	03/27/1992
Status:	Active
Status Date:	03/27/1992
Place Size:	10
Place Size Unit:	Acres
Contact:	John Escudero
Contact Title:	Power Plant Superintendent
Contact Phone:	818-548-2148

GLENDALE WATER & POWER - GRAYSON POWER PLANT (Continued) **U001566858**

Contact Phone Ext:	Not reported
Contact Email:	JEscudero@ci.glendale.ca.us
Operator Name:	City of Glendale Grayson Power Plant
Operator Address:	800 Air Way
Operator City:	Glendale
Operator State:	California
Operator Zip:	91201
Operator Contact:	Ramon Abueg
Operator Contact Title:	Chief Assistant General Manager
Operator Contact Phone:	818-548-3297
Operator Contact Phone Ext:	Not reported
Operator Contact Email:	RAbueg@ci.glendale.ca.us
Operator Type:	City/Town Agency
Developer:	Not reported
Developer Address:	Not reported
Developer City:	Not reported
Developer State:	California
Developer Zip:	Not reported
Developer Contact:	Not reported
Developer Contact Title:	Not reported
Constype Linear Utility Ind:	Not reported
Emergency Phone:	Not reported
Emergency Phone Ext:	Not reported
Constype Above Ground Ind:	Not reported
Constype Below Ground Ind:	Not reported
Constype Cable Line Ind:	Not reported
Constype Comm Line Ind:	Not reported
Constype Commertial Ind:	Not reported
Constype Electrical Line Ind:	Not reported
Constype Gas Line Ind:	Not reported
Constype Industrial Ind:	Not reported
Constype Other Description:	Not reported
Constype Other Ind:	Not reported
Constype Recons Ind:	Not reported
Constype Residential Ind:	Not reported
Constype Transport Ind:	Not reported
Constype Utility Description:	Not reported
Constype Utility Ind:	Not reported
Constype Water Sewer Ind:	Not reported
Dir Discharge Uswater Ind:	Y
Receiving Water Name:	Los Angeles River
Certifier:	John Escudero
Certifier Title:	Power Plant Operations Supervisor
Certification Date:	11-JUN-15
Primary Sic:	4911-Electric Services
Secondary Sic:	Not reported
Tertiary Sic:	Not reported

CIWQS:

Name:	CITY OF GLENDALE GRAYSON POWER PLANT
Address:	800 AIR WAY
City,State,Zip:	GLENDALE, CA 91201
Agency:	City of Glendale Grayson Power Plant
Agency Address:	800 Air Way, Glendale, CA 91201
Place/Project Type:	Industrial - Electric Services
SIC/NAICS:	4911

GLENDALE WATER & POWER - GRAYSON POWER PLANT (Continued) **U001566858**

Region:	4
Program:	INDSTW
Regulatory Measure Status:	Active
Regulatory Measure Type:	Storm water industrial
Order Number:	2014-0057-DWQ
WDID:	4 19I001606
NPDES Number:	CAS000001
Adoption Date:	01/01/1900
Effective Date:	03/27/1992
Termination Date:	01/01/1900
Expiration/Review Date:	01/01/1900
Design Flow:	Not reported
Major/Minor:	Not reported
Complexity:	Not reported
TTWQ:	Not reported
Enforcement Actions within 5 years:	0
Violations within 5 years:	0
Latitude:	34.15714
Longitude:	-118.27894

CERS:

Name:	GLENDALE WATER & POWER - KELLOG (GIS SYSTEM)
Address:	800 AIR WAY UNIT 4
City,State,Zip:	GLENDALE, CA 91201
Site ID:	33396
CERS ID:	10471969
CERS Description:	Chemical Storage Facilities

Violations:

Site ID:	33396
Site Name:	Glendale Water & Power - Kellog (GIS System)
Violation Date:	10-03-2016
Citation:	22 CCR 23 66273.36 - California Code of Regulations, Title 22, Chapter 23, Section(s) 66273.36
Violation Description:	Failure of universal waste handler to provide initial and/or annual refresher training for employees who manage or handle universal waste and to maintain a written record for three years of personnel who took the initial or annual training.
Violation Notes:	Failure of universal waste handler to provide initial and/or annual refresher training for employees who manage or handle universal waste and to maintain a written record for three years of personnel who took the initial or annual training.
Violation Division:	Glendale City Fire Department
Violation Program:	HWLQG
Violation Source:	CERS

Site ID:	33396
Site Name:	Glendale Water & Power - Kellog (GIS System)
Violation Date:	10-03-2016
Citation:	22 CCR 31 67100.9 - California Code of Regulations, Title 22, Chapter 31, Section(s) 67100.9
Violation Description:	Failure of a large quantity generator to prepare a summary progress report every four years, using DTSCG s Form # 1262 (3/99) titled "Summary Progress Report".
Violation Notes:	Failure of the generator to prepare a summary progress report (Form # 1262 titled, -+Summary Progress Report-+) and submit it to the Department of Toxic Substances Control every four years thereafter.

GLENDALE WATER & POWER - GRAYSON POWER PLANT (Continued) **U001566858**

Violation Division:	Glendale City Fire Department
Violation Program:	HWLQG
Violation Source:	CERS
Site ID:	33396
Site Name:	Glendale Water & Power - Kellog (GIS System)
Violation Date:	10-03-2016
Citation:	22 CCR 15 66265.16 - California Code of Regulations, Title 22, Chapter 15, Section(s) 66265.16
Violation Description:	Failure to provide employees with hazardous waste training within the first six months after the date of their employment or assignment to a facility, or to a new position at a facility and annually thereafter. Training records on current personnel shall be kept until closure of the facility and for former employees the record shall be kept for at least three years from the date the employee last worked at the facility.
Violation Notes:	Failure to provide employees with hazardous waste training within the first six months after the date of their employment or assignment to a facility, or to a new position at a facility and annually thereafter. Training records on current personnel shall be kept until closure of the facility and for former employees the record shall be kept for at least three years from the date the employee last worked at the facility.
Violation Division:	Glendale City Fire Department
Violation Program:	HWLQG
Violation Source:	CERS
Site ID:	33396
Site Name:	Glendale Water & Power - Kellog (GIS System)
Violation Date:	10-03-2016
Citation:	HSC 6.95 25505(a)(4) - California Health and Safety Code, Chapter 6.95, Section(s) 25505(a)(4)
Violation Description:	Failure to provide initial and annual training to all employees in safety procedures in the event of a release or threatened release of a hazardous material or failure to document and maintain training records for a minimum of three years.
Violation Notes:	Returned to compliance on 02/25/2020. Failure to provide initial and annual training to all employees in safety procedures in the event of a release or threatened release of a hazardous material or failure to document and maintain training records for a minimum of three years.
Violation Division:	Glendale City Fire Department
Violation Program:	HMRRP
Violation Source:	CERS
Site ID:	33396
Site Name:	Glendale Water & Power - Kellog (GIS System)
Violation Date:	10-03-2016
Citation:	HSC 6.5 25244.19 - California Health and Safety Code, Chapter 6.5, Section(s) 25244.19
Violation Description:	Failure of a generator to conduct, when required, a source reduction evaluation review and plan every four years, and/or failure of the review and plan to contain all required information.
Violation Notes:	Failure of a generator to conduct, when required, a source reduction evaluation review and plan every four years, and/or failure of the review and plan to contain all required information.
Violation Division:	Glendale City Fire Department
Violation Program:	HWLQG

GLENDALE WATER & POWER - GRAYSON POWER PLANT (Continued) **U001566858**

Violation Source: CERS

Site ID: 33396
Site Name: Glendale Water & Power - Kellog (GIS System)
Violation Date: 10-03-2016
Citation: HSC 6.95 25508(a)(1) - California Health and Safety Code, Chapter 6.95, Section(s) 25508(a)(1)
Violation Description: Failure to establish and electronically submit an adequate training program in safety procedures in the event of a release or threatened release of a hazardous material.
Violation Notes: Returned to compliance on 02/25/2020. Failure to establish and electronically submit an adequate training program in safety procedures in the event of a release or threatened release of a hazardous material.
Violation Division: Glendale City Fire Department
Violation Program: HMRRP
Violation Source: CERS

Evaluation:
Eval General Type: Compliance Evaluation Inspection
Eval Date: 10-03-2016
Violations Found: Yes
Eval Type: Routine done by local agency
Eval Notes: Not reported
Eval Division: Glendale City Fire Department
Eval Program: HMRRP
Eval Source: CERS

Eval General Type: Compliance Evaluation Inspection
Eval Date: 10-03-2016
Violations Found: Yes
Eval Type: Routine done by local agency
Eval Notes: Not reported
Eval Division: Glendale City Fire Department
Eval Program: HWLQG
Eval Source: CERS

Affiliation:
Affiliation Type Desc: Document Preparer
Entity Name: MIRIAM SYKES
Entity Title: Not reported
Affiliation Address: Not reported
Affiliation City: Not reported
Affiliation State: Not reported
Affiliation Country: Not reported
Affiliation Zip: Not reported
Affiliation Phone: Not reported

Affiliation Type Desc: Facility Mailing Address
Entity Name: Mailing Address
Entity Title: Not reported
Affiliation Address: 141 North Glendale Avenue, Level 4
Affiliation City: Glendale
Affiliation State: CA
Affiliation Country: Not reported
Affiliation Zip: 91206

GLENDALE WATER & POWER - GRAYSON POWER PLANT (Continued) **U001566858**

Affiliation Phone:	Not reported
Affiliation Type Desc:	Identification Signer
Entity Name:	Rigoberto Orozco
Entity Title:	Electrical Superintendent
Affiliation Address:	Not reported
Affiliation City:	Not reported
Affiliation State:	Not reported
Affiliation Country:	Not reported
Affiliation Zip:	Not reported
Affiliation Phone:	Not reported
Affiliation Type Desc:	Property Owner
Entity Name:	City of Glendale Water & Power
Entity Title:	Not reported
Affiliation Address:	141 North Glendale Avenue, Level 4
Affiliation City:	Glendale
Affiliation State:	CA
Affiliation Country:	United States
Affiliation Zip:	91206
Affiliation Phone:	(818) 548-2107
Affiliation Type Desc:	CUPA District
Entity Name:	Glendale City Fire Department
Entity Title:	Not reported
Affiliation Address:	780 Flower Street
Affiliation City:	Glendale
Affiliation State:	CA
Affiliation Country:	Not reported
Affiliation Zip:	91201
Affiliation Phone:	(818) 548-4810
Affiliation Type Desc:	Environmental Contact
Entity Name:	MIRIAM SYKES
Entity Title:	Not reported
Affiliation Address:	141 North Glendale Avenue, Level 4
Affiliation City:	Glendale
Affiliation State:	CA
Affiliation Country:	Not reported
Affiliation Zip:	91206
Affiliation Phone:	Not reported
Affiliation Type Desc:	Legal Owner
Entity Name:	City of Glendale Water & Power
Entity Title:	Not reported
Affiliation Address:	141 North Glendale Avenue, Level 4
Affiliation City:	Glendale
Affiliation State:	CA
Affiliation Country:	United States
Affiliation Zip:	91206
Affiliation Phone:	(818) 548-2107
Affiliation Type Desc:	Operator
Entity Name:	City of Glendale Water & Power
Entity Title:	Not reported
Affiliation Address:	Not reported
Affiliation City:	Not reported

GLENDALE WATER & POWER - GRAYSON POWER PLANT (Continued) **U001566858**

Affiliation State:	Not reported
Affiliation Country:	Not reported
Affiliation Zip:	Not reported
Affiliation Phone:	(818) 548-2107
Affiliation Type Desc:	Parent Corporation
Entity Name:	City of Glendale Water and Power (GWP)
Entity Title:	Not reported
Affiliation Address:	Not reported
Affiliation City:	Not reported
Affiliation State:	Not reported
Affiliation Country:	Not reported
Affiliation Zip:	Not reported
Affiliation Phone:	Not reported
Name:	GLENDALE WATER & POWER - GRAYSON POWER PLANT
Address:	800 AIR WAY UNIT 1
City,State,Zip:	GLENDALE, CA 91201
Site ID:	393899
CERS ID:	10459117
CERS Description:	Chemical Storage Facilities

Violations:

Site ID:	393899
Site Name:	Glendale Water & Power - Grayson Power Plant
Violation Date:	10-03-2016
Citation:	22 CCR 15 66265.16 - California Code of Regulations, Title 22, Chapter 15, Section(s) 66265.16
Violation Description:	Failure to provide employees with hazardous waste training within the first six months after the date of their employment or assignment to a facility, or to a new position at a facility and annually thereafter. Training records on current personnel shall be kept until closure of the facility and for former employees the record shall be kept for at least three years from the date the employee last worked at the facility.
Violation Notes:	Failure to provide employees with hazardous waste training within the first six months after the date of their employment or assignment to a facility, or to a new position at a facility and annually thereafter. Training records on current personnel shall be kept until closure of the facility and for former employees the record shall be kept for at least three years from the date the employee last worked at the facility.
Violation Division:	Glendale City Fire Department
Violation Program:	HWLQG
Violation Source:	CERS
Site ID:	393899
Site Name:	Glendale Water & Power - Grayson Power Plant
Violation Date:	11-14-2013
Citation:	HSC 6.95 25504(c) - California Health and Safety Code, Chapter 6.95, Section(s) 25504(c)
Violation Description:	Failure to include an adequate training program in the business plan, which is reasonable and appropriate for the size of the business and the nature of the hazardous material handled.
Violation Notes:	Returned to compliance on 03/24/2014. No employee training. New hires training and new position not documented.
Violation Division:	Glendale City Fire Department

GLENDALE WATER & POWER - GRAYSON POWER PLANT (Continued) **U001566858**

Violation Program:	HMRRP
Violation Source:	CERS
Site ID:	393899
Site Name:	Glendale Water & Power - Grayson Power Plant
Violation Date:	07-30-2018
Citation:	19 CCR 4.5 2745.1(a) - California Code of Regulations, Title 19, Chapter 4.5, Section(s) 2745.1(a)
Violation Description:	Failure to submit an RMP which includes all requirements described in Section 2745.3 through 2745.9.
Violation Notes:	Not reported
Violation Division:	Glendale City Fire Department
Violation Program:	CalARP
Violation Source:	CERS
Site ID:	393899
Site Name:	Glendale Water & Power - Grayson Power Plant
Violation Date:	10-03-2016
Citation:	22 CCR 31 67100.9 - California Code of Regulations, Title 22, Chapter 31, Section(s) 67100.9
Violation Description:	Failure of a large quantity generator to prepare a summary progress report every four years, using DTSCG s Form # 1262 (3/99) titled "Summary Progress Report".
Violation Notes:	Failure of the generator to prepare a summary progress report (Form # 1262 titled, -+Summary Progress Report-+) and submit it to the Department of Toxic Substances Control every four years thereafter.
Violation Division:	Glendale City Fire Department
Violation Program:	HWLQG
Violation Source:	CERS
Site ID:	393899
Site Name:	Glendale Water & Power - Grayson Power Plant
Violation Date:	10-03-2016
Citation:	22 CCR 23 66273.36 - California Code of Regulations, Title 22, Chapter 23, Section(s) 66273.36
Violation Description:	Failure of universal waste handler to provide initial and/or annual refresher training for employees who manage or handle universal waste and to maintain a written record for three years of personnel who took the initial or annual training.
Violation Notes:	Failure of universal waste handler to provide initial and/or annual refresher training for employees who manage or handle universal waste and to maintain a written record for three years of personnel who took the initial or annual training.
Violation Division:	Glendale City Fire Department
Violation Program:	HWLQG
Violation Source:	CERS
Site ID:	393899
Site Name:	Glendale Water & Power - Grayson Power Plant
Violation Date:	11-14-2013
Citation:	HSC 6.95 25505(a)(4) - California Health and Safety Code, Chapter 6.95, Section(s) 25505(a)(4)
Violation Description:	Failure to provide initial and annual training to all employees in safety procedures in the event of a release or threatened release of a hazardous material or failure to document and maintain training records for a minimum of three years.
Violation Notes:	Returned to compliance on 03/24/2014. New Employee training and new

GLENDALE WATER & POWER - GRAYSON POWER PLANT (Continued) **U001566858**

	position missing
Violation Division:	Glendale City Fire Department
Violation Program:	HMRRP
Violation Source:	CERS
Site ID:	393899
Site Name:	Glendale Water & Power - Grayson Power Plant
Violation Date:	10-03-2016
Citation:	HSC 6.67 25270.4.5(a) - California Health and Safety Code, Chapter 6.67, Section(s) 25270.4.5(a)
Violation Description:	Failure to provide the following training to all oil-handling personnel: 1. Operation and maintenance of equipment to prevent discharges. 2. Discharge procedure protocols. 3. Applicable pollution control laws, rules, and regulations. 4. General facility operations. 5. Contents of the SPCC Plan.
Violation Notes:	Failure to provide training regarding: 1. The operation and maintenance of equipment to prevent discharges. 2. Discharge procedure protocols. 3. Applicable pollution control laws, rules, and regulations. 4. General facility operations. AND 5. The contents of the SPCC Plan.
Violation Division:	Glendale City Fire Department
Violation Program:	APSA
Violation Source:	CERS
Site ID:	393899
Site Name:	Glendale Water & Power - Grayson Power Plant
Violation Date:	11-09-2016
Citation:	HSC 6.67 25270.4.5(a) - California Health and Safety Code, Chapter 6.67, Section(s) 25270.4.5(a)
Violation Description:	Failure to include in the SPCC plan and document discharge prevention briefings for oil-handling personnel at least once a year, including, but not limited to, known discharges, failures, and malfunctioning components.
Violation Notes:	Failure to schedule and conduct spill prevention briefings at least once a year.
Violation Division:	Glendale City Fire Department
Violation Program:	APSA
Violation Source:	CERS
Site ID:	393899
Site Name:	Glendale Water & Power - Grayson Power Plant
Violation Date:	10-03-2016
Citation:	HSC 6.95 25505(a)(4) - California Health and Safety Code, Chapter 6.95, Section(s) 25505(a)(4)
Violation Description:	Failure to provide initial and annual training to all employees in safety procedures in the event of a release or threatened release of a hazardous material or failure to document and maintain training records for a minimum of three years.
Violation Notes:	Returned to compliance on 03/30/2017. Failure to provide initial and annual training to all employees in safety procedures in the event of a release or threatened release of a hazardous material or failure to document and maintain training records for a minimum of three years.
Violation Division:	Glendale City Fire Department
Violation Program:	HMRRP
Violation Source:	CERS
Site ID:	393899

GLENDALE WATER & POWER - GRAYSON POWER PLANT (Continued) **U001566858**

Site Name:	Glendale Water & Power - Grayson Power Plant
Violation Date:	10-03-2016
Citation:	HSC 6.95 25508(a)(1) - California Health and Safety Code, Chapter 6.95, Section(s) 25508(a)(1)
Violation Description:	Failure to establish and electronically submit an adequate training program in safety procedures in the event of a release or threatened release of a hazardous material.
Violation Notes:	Returned to compliance on 03/30/2017. Failure to establish and electronically submit an adequate training program in safety procedures in the event of a release or threatened release of a hazardous material.
Violation Division:	Glendale City Fire Department
Violation Program:	HMRRP
Violation Source:	CERS
Site ID:	393899
Site Name:	Glendale Water & Power - Grayson Power Plant
Violation Date:	11-14-2013
Citation:	22 CCR 16 66266.130 - California Code of Regulations, Title 22, Chapter 16, Section(s) 66266.130
Violation Description:	Failure to properly handle, manage, label, and recycle used oil and fuel filters.
Violation Notes:	Returned to compliance on 03/24/2014. Emptied used oil drums not having accumilation start date.
Violation Division:	Glendale City Fire Department
Violation Program:	HW
Violation Source:	CERS
Site ID:	393899
Site Name:	Glendale Water & Power - Grayson Power Plant
Violation Date:	10-03-2016
Citation:	HSC 6.5 25244.19 - California Health and Safety Code, Chapter 6.5, Section(s) 25244.19
Violation Description:	Failure of a generator to conduct, when required, a source reduction evaluation review and plan every four years, and/or failure of the review and plan to contain all required information.
Violation Notes:	Failure of a generator to conduct, when required, a source reduction evaluation review and plan every four years, and/or failure of the review and plan to contain all required information.
Violation Division:	Glendale City Fire Department
Violation Program:	HWLQG
Violation Source:	CERS
Site ID:	393899
Site Name:	Glendale Water & Power - Grayson Power Plant
Violation Date:	11-14-2013
Citation:	40 CFR 1 265.174 - U.S. Code of Federal Regulations, Title 40, Chapter 1, Section(s) 265.174
Violation Description:	Failure to inspect hazardous waste storage areas at least weekly.
Violation Notes:	Returned to compliance on 03/24/2014. Was not inspecting hazardous waste drums weekely
Violation Division:	Glendale City Fire Department
Violation Program:	HW
Violation Source:	CERS
Site ID:	393899
Site Name:	Glendale Water & Power - Grayson Power Plant

GLENDALE WATER & POWER - GRAYSON POWER PLANT (Continued) **U001566858**

Violation Date: 11-14-2013
Citation: 22 CCR 12 66262.34(a) - California Code of Regulations, Title 22, Chapter 12, Section(s) 66262.34(a)
Violation Description: Failure to obtain a permit or grant of interim status to accumulate hazardous waste longer than 90 days.
Violation Notes: Returned to compliance on 03/24/2014. Drums stored past the 90 days disposed of
Violation Division: Glendale City Fire Department
Violation Program: HW
Violation Source: CERS

Evaluation:
Eval General Type: Compliance Evaluation Inspection
Eval Date: 07-30-2018
Violations Found: No
Eval Type: Routine done by local agency
Eval Notes: Not reported
Eval Division: Glendale City Fire Department
Eval Program: HMRRP
Eval Source: CERS

Eval General Type: Compliance Evaluation Inspection
Eval Date: 07-30-2018
Violations Found: Yes
Eval Type: Routine done by local agency
Eval Notes: Not reported
Eval Division: Glendale City Fire Department
Eval Program: CalARP
Eval Source: CERS

Eval General Type: Compliance Evaluation Inspection
Eval Date: 10-02-2020
Violations Found: No
Eval Type: Routine done by local agency
Eval Notes: Not reported
Eval Division: Glendale City Fire Department
Eval Program: APSA
Eval Source: CERS

Eval General Type: Compliance Evaluation Inspection
Eval Date: 10-02-2020
Violations Found: No
Eval Type: Routine done by local agency
Eval Notes: Not reported
Eval Division: Glendale City Fire Department
Eval Program: HMRRP
Eval Source: CERS

Eval General Type: Compliance Evaluation Inspection
Eval Date: 10-02-2020
Violations Found: No
Eval Type: Routine done by local agency
Eval Notes: Not reported
Eval Division: Glendale City Fire Department
Eval Program: HW
Eval Source: CERS

GLENDALE WATER & POWER - GRAYSON POWER PLANT (Continued) **U001566858**

Eval General Type: Compliance Evaluation Inspection
Eval Date: 10-03-2016
Violations Found: Yes
Eval Type: Routine done by local agency
Eval Notes: Not reported
Eval Division: Glendale City Fire Department
Eval Program: APSA
Eval Source: CERS

Eval General Type: Compliance Evaluation Inspection
Eval Date: 10-03-2016
Violations Found: Yes
Eval Type: Routine done by local agency
Eval Notes: Not reported
Eval Division: Glendale City Fire Department
Eval Program: HMRRP
Eval Source: CERS

Eval General Type: Compliance Evaluation Inspection
Eval Date: 10-03-2016
Violations Found: Yes
Eval Type: Routine done by local agency
Eval Notes: Not reported
Eval Division: Glendale City Fire Department
Eval Program: HWLQG
Eval Source: CERS

Eval General Type: Compliance Evaluation Inspection
Eval Date: 11-14-2013
Violations Found: Yes
Eval Type: Routine done by local agency
Eval Notes: Not reported
Eval Division: Glendale City Fire Department
Eval Program: HW
Eval Source: CERS

Eval General Type: Compliance Evaluation Inspection
Eval Date: 11-14-2013
Violations Found: Yes
Eval Type: Routine done by local agency
Eval Notes: CERS Verified
Eval Division: Glendale City Fire Department
Eval Program: HMRRP
Eval Source: CERS

Eval General Type: Compliance Evaluation Inspection
Eval Date: 11-24-2014
Violations Found: No
Eval Type: Routine done by local agency
Eval Notes: Inspection Conducted by J. Diaz.
Eval Division: Glendale City Fire Department
Eval Program: APSA
Eval Source: CERS

Affiliation:
Affiliation Type Desc: Document Preparer
Entity Name: Joan Gaerlan

GLENDALE WATER & POWER - GRAYSON POWER PLANT (Continued) **U001566858**

Entity Title:	Not reported
Affiliation Address:	Not reported
Affiliation City:	Not reported
Affiliation State:	Not reported
Affiliation Country:	Not reported
Affiliation Zip:	Not reported
Affiliation Phone:	Not reported
Affiliation Type Desc:	Facility Mailing Address
Entity Name:	Mailing Address
Entity Title:	Not reported
Affiliation Address:	141 North Glendale Avenue, Level 4
Affiliation City:	Glendale
Affiliation State:	CA
Affiliation Country:	Not reported
Affiliation Zip:	91206
Affiliation Phone:	Not reported
Affiliation Type Desc:	Identification Signer
Entity Name:	John Escudero
Entity Title:	Power Plant Superintendent
Affiliation Address:	Not reported
Affiliation City:	Not reported
Affiliation State:	Not reported
Affiliation Country:	Not reported
Affiliation Zip:	Not reported
Affiliation Phone:	Not reported
Affiliation Type Desc:	Property Owner
Entity Name:	City of Glendale Water and Power
Entity Title:	Not reported
Affiliation Address:	141 North Glendale Avenue, Level 4
Affiliation City:	Glendale
Affiliation State:	CA
Affiliation Country:	United States
Affiliation Zip:	91206
Affiliation Phone:	(818) 548-2107
Affiliation Type Desc:	Operator
Entity Name:	City of Glendale Water and Power
Entity Title:	Not reported
Affiliation Address:	Not reported
Affiliation City:	Not reported
Affiliation State:	Not reported
Affiliation Country:	Not reported
Affiliation Zip:	Not reported
Affiliation Phone:	(818) 548-2107
Affiliation Type Desc:	Environmental Contact
Entity Name:	MIRIAM SYKES
Entity Title:	Not reported
Affiliation Address:	141 North Glendale Avenue, Level 4
Affiliation City:	Glendale
Affiliation State:	CA
Affiliation Country:	Not reported
Affiliation Zip:	91206
Affiliation Phone:	Not reported

GLENDALE WATER & POWER - GRAYSON POWER PLANT (Continued) **U001566858**

Affiliation Type Desc:	Parent Corporation
Entity Name:	City of Glendale Water and Power (GWP)
Entity Title:	Not reported
Affiliation Address:	Not reported
Affiliation City:	Not reported
Affiliation State:	Not reported
Affiliation Country:	Not reported
Affiliation Zip:	Not reported
Affiliation Phone:	Not reported

Affiliation Type Desc:	CUPA District
Entity Name:	Glendale City Fire Department
Entity Title:	Not reported
Affiliation Address:	780 Flower Street
Affiliation City:	Glendale
Affiliation State:	CA
Affiliation Country:	Not reported
Affiliation Zip:	91201
Affiliation Phone:	(818) 548-4810

Affiliation Type Desc:	Legal Owner
Entity Name:	City of Glendale Water and Power
Entity Title:	Not reported
Affiliation Address:	141 North Glendale Avenue, Level 4
Affiliation City:	Glendale
Affiliation State:	CA
Affiliation Country:	United States
Affiliation Zip:	91206
Affiliation Phone:	(818) 548-3807

Name:	GLENDALE WATER & POWER - GLENDALE RACK
Address:	800 AIR WAY UNIT 3
City,State,Zip:	GLENDALE, CA 91201
Site ID:	119664
CERS ID:	10471966
CERS Description:	Chemical Storage Facilities

Violations:

Site ID:	119664
Site Name:	Glendale Water & Power - Glendale Rack
Violation Date:	10-03-2016
Citation:	22 CCR 15 66265.16 - California Code of Regulations, Title 22, Chapter 15, Section(s) 66265.16
Violation Description:	Failure to provide employees with hazardous waste training within the first six months after the date of their employment or assignment to a facility, or to a new position at a facility and annually thereafter. Training records on current personnel shall be kept until closure of the facility and for former employees the record shall be kept for at least three years from the date the employee last worked at the facility.
Violation Notes:	Failure to provide employees with hazardous waste training within the first six months after the date of their employment or assignment to a facility, or to a new position at a facility and annually thereafter. Training records on current personnel shall be kept until closure of the facility and for former employees the record shall be kept for at least three years from the date the employee last worked at the facility.

GLENDALE WATER & POWER - GRAYSON POWER PLANT (Continued) **U001566858**

Violation Division:	Glendale City Fire Department
Violation Program:	HWLQG
Violation Source:	CERS
Site ID:	119664
Site Name:	Glendale Water & Power - Glendale Rack
Violation Date:	10-03-2016
Citation:	22 CCR 31 67100.9 - California Code of Regulations, Title 22, Chapter 31, Section(s) 67100.9
Violation Description:	Failure of a large quantity generator to prepare a summary progress report every four years, using DTSCG s Form # 1262 (3/99) titled "Summary Progress Report".
Violation Notes:	Failure of the generator to prepare a summary progress report (Form # 1262 titled, -+Summary Progress Report-+) and submit it to the Department of Toxic Substances Control every four years thereafter.
Violation Division:	Glendale City Fire Department
Violation Program:	HWLQG
Violation Source:	CERS
Site ID:	119664
Site Name:	Glendale Water & Power - Glendale Rack
Violation Date:	10-03-2016
Citation:	22 CCR 23 66273.36 - California Code of Regulations, Title 22, Chapter 23, Section(s) 66273.36
Violation Description:	Failure of universal waste handler to provide initial and/or annual refresher training for employees who manage or handle universal waste and to maintain a written record for three years of personnel who took the initial or annual training.
Violation Notes:	Failure of universal waste handler to provide initial and/or annual refresher training for employees who manage or handle universal waste and to maintain a written record for three years of personnel who took the initial or annual training.
Violation Division:	Glendale City Fire Department
Violation Program:	HWLQG
Violation Source:	CERS
Site ID:	119664
Site Name:	Glendale Water & Power - Glendale Rack
Violation Date:	10-03-2016
Citation:	HSC 6.95 25508(a)(1) - California Health and Safety Code, Chapter 6.95, Section(s) 25508(a)(1)
Violation Description:	Failure to establish and electronically submit an adequate training program in safety procedures in the event of a release or threatened release of a hazardous material.
Violation Notes:	Returned to compliance on 02/25/2020. Failure to establish and electronically submit an adequate training program in safety procedures in the event of a release or threatened release of a hazardous material.
Violation Division:	Glendale City Fire Department
Violation Program:	HMRRP
Violation Source:	CERS
Site ID:	119664
Site Name:	Glendale Water & Power - Glendale Rack
Violation Date:	10-03-2016
Citation:	HSC 6.95 25505(a)(4) - California Health and Safety Code, Chapter 6.95, Section(s) 25505(a)(4)

GLENDALE WATER & POWER - GRAYSON POWER PLANT (Continued) **U001566858**

Violation Description: Failure to provide initial and annual training to all employees in safety procedures in the event of a release or threatened release of a hazardous material or failure to document and maintain training records for a minimum of three years.
Violation Notes: Returned to compliance on 02/25/2020. Failure to provide initial and annual training to all employees in safety procedures in the event of a release or threatened release of a hazardous material or failure to document and maintain training records for a minimum of three years.
Violation Division: Glendale City Fire Department
Violation Program: HMRRP
Violation Source: CERS

Site ID: 119664
Site Name: Glendale Water & Power - Glendale Rack
Violation Date: 10-03-2016
Citation: HSC 6.5 25244.19 - California Health and Safety Code, Chapter 6.5, Section(s) 25244.19
Violation Description: Failure of a generator to conduct, when required, a source reduction evaluation review and plan every four years, and/or failure of the review and plan to contain all required information.
Violation Notes: Failure of a generator to conduct, when required, a source reduction evaluation review and plan every four years, and/or failure of the review and plan to contain all required information.
Violation Division: Glendale City Fire Department
Violation Program: HWLQG
Violation Source: CERS

Evaluation:
Eval General Type: Compliance Evaluation Inspection
Eval Date: 10-02-2020
Violations Found: No
Eval Type: Routine done by local agency
Eval Notes: Not reported
Eval Division: Glendale City Fire Department
Eval Program: HMRRP
Eval Source: CERS

Eval General Type: Compliance Evaluation Inspection
Eval Date: 10-02-2020
Violations Found: No
Eval Type: Routine done by local agency
Eval Notes: Not reported
Eval Division: Glendale City Fire Department
Eval Program: HW
Eval Source: CERS

Eval General Type: Compliance Evaluation Inspection
Eval Date: 10-03-2016
Violations Found: Yes
Eval Type: Routine done by local agency
Eval Notes: Not reported
Eval Division: Glendale City Fire Department
Eval Program: HMRRP
Eval Source: CERS

Eval General Type: Compliance Evaluation Inspection
Eval Date: 10-03-2016

GLENDALE WATER & POWER - GRAYSON POWER PLANT (Continued) **U001566858**

Violations Found: Yes
Eval Type: Routine done by local agency
Eval Notes: Not reported
Eval Division: Glendale City Fire Department
Eval Program: HWLQG
Eval Source: CERS

Eval General Type: Compliance Evaluation Inspection
Eval Date: 12-13-2019
Violations Found: No
Eval Type: Routine done by local agency
Eval Notes: not applicable. The material (mineral oil) is contained in the equipment
Eval Division: Glendale City Fire Department
Eval Program: APSA
Eval Source: CERS

Affiliation:
Affiliation Type Desc: Document Preparer
Entity Name: MIRIAM SYKES
Entity Title: Not reported
Affiliation Address: Not reported
Affiliation City: Not reported
Affiliation State: Not reported
Affiliation Country: Not reported
Affiliation Zip: Not reported
Affiliation Phone: Not reported

Affiliation Type Desc: Facility Mailing Address
Entity Name: Mailing Address
Entity Title: Not reported
Affiliation Address: 141 North Glendale Avenue, Level 4
Affiliation City: Glendale
Affiliation State: CA
Affiliation Country: Not reported
Affiliation Zip: 91206
Affiliation Phone: Not reported

Affiliation Type Desc: Environmental Contact
Entity Name: MIRIAM SYKES
Entity Title: Not reported
Affiliation Address: 141 North Glendale Avenue, Level 4
Affiliation City: Canyon Country
Affiliation State: CA
Affiliation Country: Not reported
Affiliation Zip: 91351
Affiliation Phone: Not reported

Affiliation Type Desc: Legal Owner
Entity Name: City of Glendale Water & Power
Entity Title: Not reported
Affiliation Address: 141 North Glendale Avenue, Level 4
Affiliation City: Glendale
Affiliation State: CA
Affiliation Country: United States
Affiliation Zip: 91206
Affiliation Phone: (818) 548-2107

GLENDALE WATER & POWER - GRAYSON POWER PLANT (Continued) **U001566858**

Affiliation Type Desc:	Operator
Entity Name:	City of Glendale Water & Power
Entity Title:	Not reported
Affiliation Address:	Not reported
Affiliation City:	Not reported
Affiliation State:	Not reported
Affiliation Country:	Not reported
Affiliation Zip:	Not reported
Affiliation Phone:	(818) 548-2107

Affiliation Type Desc:	Property Owner
Entity Name:	City of Glendale Water & Power
Entity Title:	Not reported
Affiliation Address:	141 North Glendale Avenue, Level 4
Affiliation City:	Glendale
Affiliation State:	CA
Affiliation Country:	United States
Affiliation Zip:	91206
Affiliation Phone:	(818) 548-2107

Affiliation Type Desc:	Identification Signer
Entity Name:	Rigoberto Orozco
Entity Title:	Electrical Superintendent
Affiliation Address:	Not reported
Affiliation City:	Not reported
Affiliation State:	Not reported
Affiliation Country:	Not reported
Affiliation Zip:	Not reported
Affiliation Phone:	Not reported

Affiliation Type Desc:	Parent Corporation
Entity Name:	City of Glendale Water and Power (GWP)
Entity Title:	Not reported
Affiliation Address:	Not reported
Affiliation City:	Not reported
Affiliation State:	Not reported
Affiliation Country:	Not reported
Affiliation Zip:	Not reported
Affiliation Phone:	Not reported

Affiliation Type Desc:	CUPA District
Entity Name:	Glendale City Fire Department
Entity Title:	Not reported
Affiliation Address:	780 Flower Street
Affiliation City:	Glendale
Affiliation State:	CA
Affiliation Country:	Not reported
Affiliation Zip:	91201
Affiliation Phone:	(818) 548-4810

Name:	GLENDALE WATER & POWER - UOC (FLEET SHOP, TRANS SHOP & WAREHOUSE)
Address:	800 AIR WAY UNIT 2
City,State,Zip:	GLENDALE, CA 91201
Site ID:	119669
CERS ID:	10459309
CERS Description:	Chemical Storage Facilities

GLENDALE WATER & POWER - GRAYSON POWER PLANT (Continued) **U001566858**

Violations:

Site ID:	119669
Site Name:	Glendale Water & Power - UOC (Fleet Shop, Trans Shop & Warehouse)
Violation Date:	10-03-2016
Citation:	HSC 6.67 25270.4.5(a) - California Health and Safety Code, Chapter 6.67, Section(s) 25270.4.5(a)
Violation Description:	Failure to provide the following training to all oil-handling personnel: 1. Operation and maintenance of equipment to prevent discharges. 2. Discharge procedure protocols. 3. Applicable pollution control laws, rules, and regulations. 4. General facility operations. 5. Contents of the SPCC Plan.
Violation Notes:	Returned to compliance on 11/03/2016. Failure to provide training regarding: 1. The operation and maintenance of equipment to prevent discharges. 2. Discharge procedure protocols. 3. Applicable pollution control laws, rules, and regulations. 4. General facility operations. AND 5. The contents of the SPCC Plan.
Violation Division:	Glendale City Fire Department
Violation Program:	APSA
Violation Source:	CERS

Site ID:	119669
Site Name:	Glendale Water & Power - UOC (Fleet Shop, Trans Shop & Warehouse)
Violation Date:	11-14-2013
Citation:	22 CCR 15 66265.192(h) - California Code of Regulations, Title 22, Chapter 15, Section(s) 66265.192(h)
Violation Description:	Failure to obtain and maintain a written assessment reviewed and certified by an independent, qualified, professional engineer stating the new hazardous waste tank system has sufficient structural integrity, is acceptable for the transferring, storing and treating of hazardous waste, and that the tanks and containment system including the foundation, structural support, seams, connections, and pressure controls (if applicable) are suitably designed and that the tank system has sufficient structural strength, compatibility with the waste(s) to be transferred, stored or treated, and corrosion protection so that it will not collapse, rupture, or fail. This assessment shall be obtained prior to placing the tank system in service, and shall be kept on file at the facility. The tank assessment shall be good for five years. This assessment shall also include, at a minimum, the following information: (1) Design standard(s) according to which the tank(s) and ancillary equipment are or will be constructed; (2) Hazardous characteristics of the waste(s) to be handled; (3) For new tank systems or components in which the external shell of a metal tank or any external metal component of the tank system is or will be in contact with the soil or with water, a determination by a corrosion expert of: (A) Factors affecting the potential for corrosion, including but not limited to: 1. Soil moisture content; 2. Soil pH; 3. Soil sulfides level; 4. Soil resistivity; 5. Structure to soil potential; 6. Influence of nearby underground metal structures (e.g., piping); 7. Stray electric current; and 8. Existing corrosion-protection measures (e.g., coating, cathodic protection), and (B) The type and degree of external corrosion protection that are needed to ensure the integrity of the tank system during the use of the tank system or component, consisting of one or more of the following: 1. Corrosion-resistant materials of construction such as special alloys or fiberglass-reinforced plastic; 2. Corrosion-resistant coating (such as epoxy or fi
Violation Notes:	Returned to compliance on 03/24/2014. Replaced coolant tank with 55

GLENDALE WATER & POWER - GRAYSON POWER PLANT (Continued) **U001566858**

	gallon drum observation was done by inspector Diaz
Violation Division:	Glendale City Fire Department
Violation Program:	HW
Violation Source:	CERS
Site ID:	119669
Site Name:	Glendale Water & Power - UOC (Fleet Shop, Trans Shop & Warehouse)
Violation Date:	10-20-2015
Citation:	23 CCR 16 2711(a)(8) - California Code of Regulations, Title 23, Chapter 16, Section(s) 2711(a)(8)
Violation Description:	Failure to submit, obtain approval, or maintain a complete/accurate plot plan.
Violation Notes:	Failure to submit, obtain approval, or maintain a complete/accurate plot plan.
Violation Division:	Glendale City Fire Department
Violation Program:	UST
Violation Source:	CERS
Site ID:	119669
Site Name:	Glendale Water & Power - UOC (Fleet Shop, Trans Shop & Warehouse)
Violation Date:	10-03-2016
Citation:	22 CCR 12 66262.34(f) - California Code of Regulations, Title 22, Chapter 12, Section(s) 66262.34(f)
Violation Description:	Failure to properly label hazardous waste accumulation containers and portable tanks with the following requirements: "Hazardous Waste", name and address of the generator, physical and chemical characteristics of the Hazardous Waste, and starting accumulation date.
Violation Notes:	Returned to compliance on 10/03/2016. Failure to properly label hazardous waste accumulation containers with the following requirements: "Hazardous Waste", name and address of the generator, physical and chemical characteristics of the Hazardous Waste, and starting accumulation date.
Violation Division:	Glendale City Fire Department
Violation Program:	HWLQG
Violation Source:	CERS
Site ID:	119669
Site Name:	Glendale Water & Power - UOC (Fleet Shop, Trans Shop & Warehouse)
Violation Date:	10-03-2016
Citation:	HSC 6.95 25508(a)(1) - California Health and Safety Code, Chapter 6.95, Section(s) 25508(a)(1)
Violation Description:	Failure to establish and electronically submit an adequate training program in safety procedures in the event of a release or threatened release of a hazardous material.
Violation Notes:	Returned to compliance on 02/26/2020. Failure to establish and electronically submit an adequate training program in safety procedures in the event of a release or threatened release of a hazardous material.
Violation Division:	Glendale City Fire Department
Violation Program:	HMRRP
Violation Source:	CERS
Site ID:	119669
Site Name:	Glendale Water & Power - UOC (Fleet Shop, Trans Shop & Warehouse)
Violation Date:	11-14-2013
Citation:	22 CCR 23 66273.34 - California Code of Regulations, Title 22, Chapter

GLENDALE WATER & POWER - GRAYSON POWER PLANT (Continued) **U001566858**

	23, Section(s) 66273.34
Violation Description:	Failure to properly label the following categories of universal waste as: 1) Each batteries or the container in which the batteries are contained as "Universal Waste-Battery(ies)". 2) Each mercury-containing equipment or the container in which the mercury-containing equipment is contained as "Universal Waste -Mercury-Containing Equipment". 3) Each Florescent lamp or the container or package in which the lamps are contained as "Universal Waste-Lamp(s)". 4) Each electronic devices or the container or pallet in or on which the electronic devices are contained as "Universal Waste-Electronic Device(s)". 5) Each CRTs or the container or pallet in or on which the CRTs are contained as "Universal Waste-CRT(s)". 6) A container of CRT glass shall be labeled or marked clearly with the following phrase: "Universal Waste-CRT glass". 7) In lieu of labeling individual electronic devices, CRTs, and/or containers of CRT glass pursuant to subsections d) through f) of this section, a universal waste handler may combine, package, and accumulate those universal wastes in appropriate containers or within a designated area demarcated by boundaries that are clearly labeled with the applicable portion(s) of the following phrase: "Universal Waste-Electronic Device(s)/Universal Waste - CRT(s)/Universal Waste-CRT Glass".
Violation Notes:	Returned to compliance on 03/24/2015. Lead acid batteries needed date removed from service and offsite within a year observed by inspector Diaz
Violation Division:	Glendale City Fire Department
Violation Program:	HW
Violation Source:	CERS
Site ID:	119669
Site Name:	Glendale Water & Power - UOC (Fleet Shop, Trans Shop & Warehouse)
Violation Date:	10-20-2015
Citation:	HSC 6.7 25286(a) - California Health and Safety Code, Chapter 6.7, Section(s) 25286(a)
Violation Description:	Failure to submit an complete and accurate application for a permit to operate an underground storage tank, or for renewal of the permit.
Violation Notes:	Failure to submit an complete and accurate application for a permit to operate an underground storage tank, or for renewal of the permit.
Violation Division:	Glendale City Fire Department
Violation Program:	UST
Violation Source:	CERS
Site ID:	119669
Site Name:	Glendale Water & Power - UOC (Fleet Shop, Trans Shop & Warehouse)
Violation Date:	10-03-2016
Citation:	HSC 6.67 25270.4.5(a) - California Health and Safety Code, Chapter 6.67, Section(s) 25270.4.5(a)
Violation Description:	Failure to include in the SPCC plan and document discharge prevention briefings for oil-handling personnel at least once a year, including, but not limited to, known discharges, failures, and malfunctioning components.
Violation Notes:	Returned to compliance on 11/03/2016. Failure to schedule and conduct spill prevention briefings at least once a year.
Violation Division:	Glendale City Fire Department
Violation Program:	APSA
Violation Source:	CERS
Site ID:	119669

GLENDALE WATER & POWER - GRAYSON POWER PLANT (Continued) **U001566858**

Site Name:	Glendale Water & Power - UOC (Fleet Shop, Trans Shop & Warehouse)
Violation Date:	10-03-2016
Citation:	22 CCR 15 66265.16 - California Code of Regulations, Title 22, Chapter 15, Section(s) 66265.16
Violation Description:	Failure to provide employees with hazardous waste training within the first six months after the date of their employment or assignment to a facility, or to a new position at a facility and annually thereafter. Training records on current personnel shall be kept until closure of the facility and for former employees the record shall be kept for at least three years from the date the employee last worked at the facility.
Violation Notes:	Failure to provide employees with hazardous waste training within the first six months after the date of their employment or assignment to a facility, or to a new position at a facility and annually thereafter. Training records on current personnel shall be kept until closure of the facility and for former employees the record shall be kept for at least three years from the date the employee last worked at the facility.
Violation Division:	Glendale City Fire Department
Violation Program:	HWLQG
Violation Source:	CERS

Site ID:	119669
Site Name:	Glendale Water & Power - UOC (Fleet Shop, Trans Shop & Warehouse)
Violation Date:	10-03-2016
Citation:	22 CCR 31 67100.9 - California Code of Regulations, Title 22, Chapter 31, Section(s) 67100.9
Violation Description:	Failure of a large quantity generator to prepare a summary progress report every four years, using DTSCG s Form # 1262 (3/99) titled "Summary Progress Report".
Violation Notes:	Failure of the generator to prepare a summary progress report (Form # 1262 titled, -+Summary Progress Report-+) and submit it to the Department of Toxic Substances Control every four years thereafter.
Violation Division:	Glendale City Fire Department
Violation Program:	HWLQG
Violation Source:	CERS

Site ID:	119669
Site Name:	Glendale Water & Power - UOC (Fleet Shop, Trans Shop & Warehouse)
Violation Date:	10-03-2016
Citation:	HSC 6.95 25505(a)(4) - California Health and Safety Code, Chapter 6.95, Section(s) 25505(a)(4)
Violation Description:	Failure to provide initial and annual training to all employees in safety procedures in the event of a release or threatened release of a hazardous material or failure to document and maintain training records for a minimum of three years.
Violation Notes:	Returned to compliance on 02/26/2020. Failure to provide initial and annual training to all employees in safety procedures in the event of a release or threatened release of a hazardous material or failure to document and maintain training records for a minimum of three years.
Violation Division:	Glendale City Fire Department
Violation Program:	HMRRP
Violation Source:	CERS

Site ID:	119669
Site Name:	Glendale Water & Power - UOC (Fleet Shop, Trans Shop & Warehouse)
Violation Date:	10-03-2016

GLENDALE WATER & POWER - GRAYSON POWER PLANT (Continued) **U001566858**

Citation:	22 CCR 15 66265.173 - California Code of Regulations, Title 22, Chapter 15, Section(s) 66265.173
Violation Description:	Failure to meet the following container management requirements: (a) A container holding hazardous waste must always be closed during storage, except when it is necessary to add or remove waste. (b) A container holding hazardous waste must not be opened, handled, or stored in a manner which may rupture the container or cause it to leak.
Violation Notes:	Returned to compliance on 10/03/2016. Failure to properly close hazardous waste containers when not in active use.
Violation Division:	Glendale City Fire Department
Violation Program:	HWLQG
Violation Source:	CERS
Site ID:	119669
Site Name:	Glendale Water & Power - UOC (Fleet Shop, Trans Shop & Warehouse)
Violation Date:	10-03-2016
Citation:	HSC 6.5 25244.19 - California Health and Safety Code, Chapter 6.5, Section(s) 25244.19
Violation Description:	Failure of a generator to conduct, when required, a source reduction evaluation review and plan every four years, and/or failure of the review and plan to contain all required information.
Violation Notes:	Failure of a generator to conduct, when required, a source reduction evaluation review and plan every four years, and/or failure of the review and plan to contain all required information.
Violation Division:	Glendale City Fire Department
Violation Program:	HWLQG
Violation Source:	CERS

Evaluation:

Eval General Type:	Compliance Evaluation Inspection
Eval Date:	04-29-2020
Violations Found:	No
Eval Type:	Routine done by local agency
Eval Notes:	Conducted UST inspection while monitor certification test was performed. NO violations noted
Eval Division:	Glendale City Fire Department
Eval Program:	UST
Eval Source:	CERS
Eval General Type:	Compliance Evaluation Inspection
Eval Date:	06-12-2019
Violations Found:	No
Eval Type:	Routine done by local agency
Eval Notes:	Annual Inspection conducted, no violations noted.
Eval Division:	Glendale City Fire Department
Eval Program:	UST
Eval Source:	CERS
Eval General Type:	Compliance Evaluation Inspection
Eval Date:	07-25-2018
Violations Found:	No
Eval Type:	Routine done by local agency
Eval Notes:	Not reported
Eval Division:	Glendale City Fire Department
Eval Program:	HMRRP
Eval Source:	CERS

GLENDALE WATER & POWER - GRAYSON POWER PLANT (Continued) **U001566858**

Eval General Type: Compliance Evaluation Inspection
Eval Date: 07-25-2018
Violations Found: No
Eval Type: Routine done by local agency
Eval Notes: Not reported
Eval Division: Glendale City Fire Department
Eval Program: UST
Eval Source: CERS

Eval General Type: Compliance Evaluation Inspection
Eval Date: 09-21-2016
Violations Found: No
Eval Type: Routine done by local agency
Eval Notes: UST Inspection - See file for report.
Eval Division: Glendale City Fire Department
Eval Program: UST
Eval Source: CERS

Eval General Type: Compliance Evaluation Inspection
Eval Date: 10-03-2016
Violations Found: Yes
Eval Type: Routine done by local agency
Eval Notes: Not reported
Eval Division: Glendale City Fire Department
Eval Program: APSA
Eval Source: CERS

Eval General Type: Compliance Evaluation Inspection
Eval Date: 10-03-2016
Violations Found: Yes
Eval Type: Routine done by local agency
Eval Notes: Not reported
Eval Division: Glendale City Fire Department
Eval Program: HMRRP
Eval Source: CERS

Eval General Type: Compliance Evaluation Inspection
Eval Date: 10-03-2016
Violations Found: Yes
Eval Type: Routine done by local agency
Eval Notes: Not reported
Eval Division: Glendale City Fire Department
Eval Program: HWLQG
Eval Source: CERS

Eval General Type: Compliance Evaluation Inspection
Eval Date: 10-29-2015
Violations Found: No
Eval Type: Routine done by local agency
Eval Notes: Not reported
Eval Division: Glendale City Fire Department
Eval Program: HMRRP
Eval Source: CERS

Eval General Type: Compliance Evaluation Inspection
Eval Date: 10-29-2015
Violations Found: Yes

GLENDALE WATER & POWER - GRAYSON POWER PLANT (Continued) **U001566858**

Eval Type: Routine done by local agency
Eval Notes: Not reported
Eval Division: Glendale City Fire Department
Eval Program: UST
Eval Source: CERS

Eval General Type: Compliance Evaluation Inspection
Eval Date: 11-14-2013
Violations Found: Yes
Eval Type: Routine done by local agency
Eval Notes: Not reported
Eval Division: Glendale City Fire Department
Eval Program: HW
Eval Source: CERS

Eval General Type: Compliance Evaluation Inspection
Eval Date: 11-24-2014
Violations Found: No
Eval Type: Routine done by local agency
Eval Notes: Conducted Monitor Certification of Diesel AST. CERS Complete
Eval Division: Glendale City Fire Department
Eval Program: APSA
Eval Source: CERS

Eval General Type: Compliance Evaluation Inspection
Eval Date: 11-24-2014
Violations Found: No
Eval Type: Routine done by local agency
Eval Notes: Inspection Conducted by J. Diaz
Eval Division: Glendale City Fire Department
Eval Program: UST
Eval Source: CERS

Affiliation:
Affiliation Type Desc: Document Preparer
Entity Name: Sonia Sorensen, P.E.
Entity Title: Not reported
Affiliation Address: Not reported
Affiliation City: Not reported
Affiliation State: Not reported
Affiliation Country: Not reported
Affiliation Zip: Not reported
Affiliation Phone: Not reported

Affiliation Type Desc: Identification Signer
Entity Name: Miriam Sykes
Entity Title: Senior Environmental Program Specialist
Affiliation Address: Not reported
Affiliation City: Not reported
Affiliation State: Not reported
Affiliation Country: Not reported
Affiliation Zip: Not reported
Affiliation Phone: Not reported

Affiliation Type Desc: Legal Owner
Entity Name: City of Glendale Water and Power
Entity Title: Not reported

GLENDALE WATER & POWER - GRAYSON POWER PLANT (Continued) **U001566858**

Affiliation Address:	141 North Glendale Avenue, Level 4
Affiliation City:	Glendale
Affiliation State:	CA
Affiliation Country:	United States
Affiliation Zip:	91206
Affiliation Phone:	(818) 548-2107
Affiliation Type Desc:	Operator
Entity Name:	City of Glendale Water and Power
Entity Title:	Not reported
Affiliation Address:	Not reported
Affiliation City:	Not reported
Affiliation State:	Not reported
Affiliation Country:	Not reported
Affiliation Zip:	Not reported
Affiliation Phone:	(818) 548-2107
Affiliation Type Desc:	Property Owner
Entity Name:	City of Glendale Water and Power
Entity Title:	Not reported
Affiliation Address:	141 North Glendale Avenue, Level 4
Affiliation City:	Glendale
Affiliation State:	CA
Affiliation Country:	United States
Affiliation Zip:	91206
Affiliation Phone:	(818) 548-2107
Affiliation Type Desc:	UST Tank Owner
Entity Name:	City of Glendale
Entity Title:	Not reported
Affiliation Address:	541 W. Chevy Chase Drive
Affiliation City:	Glendale
Affiliation State:	ca
Affiliation Country:	United States
Affiliation Zip:	91204
Affiliation Phone:	(818) 548-3952
Affiliation Type Desc:	CUPA District
Entity Name:	Glendale City Fire Department
Entity Title:	Not reported
Affiliation Address:	780 Flower Street
Affiliation City:	Glendale
Affiliation State:	CA
Affiliation Country:	Not reported
Affiliation Zip:	91201
Affiliation Phone:	(818) 548-4810
Affiliation Type Desc:	Environmental Contact
Entity Name:	MIRIAM SYKES
Entity Title:	Not reported
Affiliation Address:	141 North Glendale Avenue, Level 4
Affiliation City:	Glendale
Affiliation State:	CA
Affiliation Country:	Not reported
Affiliation Zip:	91206
Affiliation Phone:	Not reported

GLENDALE WATER & POWER - GRAYSON POWER PLANT (Continued) **U001566858**

Affiliation Type Desc:	UST Permit Applicant
Entity Name:	Michael Lunsford
Entity Title:	Assistant Environmental Technician
Affiliation Address:	Not reported
Affiliation City:	Not reported
Affiliation State:	Not reported
Affiliation Country:	Not reported
Affiliation Zip:	Not reported
Affiliation Phone:	(818) 548-3952

Affiliation Type Desc:	UST Property Owner Name
Entity Name:	City of Glendale Water and Power
Entity Title:	Not reported
Affiliation Address:	800 Air Way
Affiliation City:	Glendale
Affiliation State:	CA
Affiliation Country:	United States
Affiliation Zip:	91206
Affiliation Phone:	(818) 548-6465

Affiliation Type Desc:	Parent Corporation
Entity Name:	City of Glendale Water and Power (GWP)
Entity Title:	Not reported
Affiliation Address:	Not reported
Affiliation City:	Not reported
Affiliation State:	Not reported
Affiliation Country:	Not reported
Affiliation Zip:	Not reported
Affiliation Phone:	Not reported

Affiliation Type Desc:	Facility Mailing Address
Entity Name:	Mailing Address
Entity Title:	Not reported
Affiliation Address:	141 North Glendale Avenue, Level 4
Affiliation City:	Glendale
Affiliation State:	CA
Affiliation Country:	Not reported
Affiliation Zip:	91206
Affiliation Phone:	Not reported

Affiliation Type Desc:	UST Tank Operator
Entity Name:	kevin todd
Entity Title:	Not reported
Affiliation Address:	541 W. Chevy Chase Drive
Affiliation City:	Glendale
Affiliation State:	CA
Affiliation Country:	United States
Affiliation Zip:	91204
Affiliation Phone:	(818) 548-3952

Name:	CITY OF GLENDALE GRAYSON POWER PLANT
Address:	800 AIR WAY
City,State,Zip:	GLENDALE, CA 91201
Site ID:	529302
CERS ID:	229214
CERS Description:	Industrial Facility Storm Water

GLENDALE WATER & POWER - GRAYSON POWER PLANT (Continued) **U001566858**

Violations:

Site ID:	529302
Site Name:	City of Glendale Grayson Power Plant
Violation Date:	08-23-2002
Citation:	2014-0057-DWQ - Industrial General Permit
Violation Description:	SW - Deficient BMP Implementation
Violation Notes:	Analytical results high for TSS, Fe & specific conductance.
Violation Division:	Water Boards
Violation Program:	INDSTW
Violation Source:	SMARTS

Site ID:	529302
Site Name:	City of Glendale Grayson Power Plant
Violation Date:	08-23-2002
Citation:	2014-0057-DWQ - Industrial General Permit
Violation Description:	SW - Deficient BMP Implementation
Violation Notes:	No SWPPP certification.
Violation Division:	Water Boards
Violation Program:	INDSTW
Violation Source:	SMARTS

Site ID:	529302
Site Name:	City of Glendale Grayson Power Plant
Violation Date:	07-01-2008
Citation:	2014-0057-DWQ - Industrial General Permit
Violation Description:	SW - Late Report
Violation Notes:	Late 2007-2008 Annual Report
Violation Division:	Water Boards
Violation Program:	INDSTW
Violation Source:	SMARTS

Site ID:	529302
Site Name:	City of Glendale Grayson Power Plant
Violation Date:	08-23-2002
Citation:	2014-0057-DWQ - Industrial General Permit
Violation Description:	SW - Deficient BMP Implementation
Violation Notes:	Poor housekeeping. Ineffective material storage BMPs.
Violation Division:	Water Boards
Violation Program:	INDSTW
Violation Source:	SMARTS

Site ID:	529302
Site Name:	City of Glendale Grayson Power Plant
Violation Date:	07-02-1999
Citation:	2014-0057-DWQ - Industrial General Permit
Violation Description:	SW - Deficient Report
Violation Notes:	Non-submittal of Annual Report. Due 7//1/1999
Violation Division:	Water Boards
Violation Program:	INDSTW
Violation Source:	SMARTS

Evaluation:

Eval General Type:	Compliance Evaluation Inspection
Eval Date:	08-23-2002
Violations Found:	No
Eval Type:	Industrial Storm Water Compliance Evaluation

GLENDALE WATER & POWER - GRAYSON POWER PLANT (Continued) **U001566858**

Eval Notes: - Ineffective material storage BMPs & bad housekeeping practices. - No SWPPP certification. - High sampling results of TSS, SC & Fe.
Eval Division: Water Boards
Eval Program: INDSTW
Eval Source: SMARTS

Eval General Type: Case Development Inspection
Eval Date: 09-20-2002
Violations Found: No
Eval Type: Industrial Storm Water Enforcement Follow-up
Eval Notes: They are in compliance
Eval Division: Water Boards
Eval Program: INDSTW
Eval Source: SMARTS

Enforcement Action:
Site ID: 529302
Site Name: City of Glendale Grayson Power Plant
Site Address: 800 AIR WAY
Site City: GLENDALE
Site Zip: 91201
Enf Action Date: 06-16-2009
Enf Action Type: Industrial Storm Water Enforcement
Enf Action Description: Industrial Storm Water Enforcement
Enf Action Notes: 1st Notice of Non-compliance issued on June 16, 2009 for failure to submit the 2007-2008 annual report.The discharger must submit the late report immediately
Enf Action Division: Water Boards
Enf Action Program: INDSTW
Enf Action Source: SMARTS

Site ID: 529302
Site Name: City of Glendale Grayson Power Plant
Site Address: 800 AIR WAY
Site City: GLENDALE
Site Zip: 91201
Enf Action Date: 08-23-2002
Enf Action Type: Notice to Comply
Enf Action Description: Notice to Comply
Enf Action Notes: Field Notice to Comply issued 8/23/02 for noncompliance with industrial stormwater permit.
Enf Action Division: Water Boards
Enf Action Program: INDSTW
Enf Action Source: SMARTS

Site ID: 529302
Site Name: City of Glendale Grayson Power Plant
Site Address: 800 AIR WAY
Site City: GLENDALE
Site Zip: 91201
Enf Action Date: 10-26-1999
Enf Action Type: Notice of Violation
Enf Action Description: Notice of Violation
Enf Action Notes: Notice of Violation for non-submittal of Annual Report
Enf Action Division: Water Boards
Enf Action Program: INDSTW
Enf Action Source: SMARTS

GLENDALE WATER & POWER - GRAYSON POWER PLANT (Continued) **U001566858**

Site ID:	529302
Site Name:	City of Glendale Grayson Power Plant
Site Address:	800 AIR WAY
Site City:	GLENDALE
Site Zip:	91201
Enf Action Date:	12-01-1999
Enf Action Type:	Notice of Violation
Enf Action Description:	Notice of Violation
Enf Action Notes:	Second Notice of Violation for non-submittal of Annual Report
Enf Action Division:	Water Boards
Enf Action Program:	INDSTW
Enf Action Source:	SMARTS

Affiliation:

Affiliation Type Desc:	Owner/Operator
Entity Name:	City of Glendale Grayson Power Plant
Entity Title:	Operator
Affiliation Address:	800 Air Way
Affiliation City:	Glendale
Affiliation State:	CA
Affiliation Country:	Not reported
Affiliation Zip:	91201
Affiliation Phone:	Not reported

315
ENE
1/4-1/2
0.450 mi.
2374 ft.

SHELL
625 PACIFIC AVE N
GLENDALE, CA 91203

CA LUST **S102436928**
CA Cortese **N/A**
CA HIST CORTESE
CA CERS

Relative:
Higher

Actual:
524 ft.

LUST:

Name:	SHELL
Address:	625 PACIFIC AVE N
City,State,Zip:	GLENDALE, CA 91203
Lead Agency:	GLENDALE, CITY OF
Case Type:	LUST Cleanup Site
Geo Track:	http://geotracker.waterboards.ca.gov/profile_report.asp?global_id=T0603702043
Global Id:	T0603702043
Latitude:	34.155081
Longitude:	-118.264861
Status:	Completed - Case Closed
Status Date:	03/06/1990
Case Worker:	UNK
RB Case Number:	912030034
Local Agency:	GLENDALE, CITY OF
File Location:	Not reported
Local Case Number:	Not reported
Potential Media Affect:	Soil
Potential Contaminants of Concern:	Gasoline
Site History:	Not reported

LUST:

Global Id:	T0603702043
Contact Type:	Local Agency Caseworker
Contact Name:	UNK
Organization Name:	GLENDALE, CITY OF
Address:	Not reported

SHELL (Continued) **S102436928**

City: r4 UNKNOWN
Email: Not reported
Phone Number: Not reported

Global Id: T0603702043
Contact Type: Regional Board Caseworker
Contact Name: YUE RONG
Organization Name: LOS ANGELES RWQCB (REGION 4)
Address: 320 W. 4TH ST., SUITE 200
City: Los Angeles
Email: yrong@waterboards.ca.gov
Phone Number: Not reported

LUST:
Global Id: T0603702043
Action Type: Other
Date: 06/11/1986
Action: Leak Discovery

Global Id: T0603702043
Action Type: Other
Date: 06/11/1986
Action: Leak Stopped

Global Id: T0603702043
Action Type: Other
Date: 06/11/1986
Action: Leak Reported

LUST:
Global Id: T0603702043
Status: Open - Case Begin Date
Status Date: 06/11/1986

Global Id: T0603702043
Status: Open - Site Assessment
Status Date: 06/11/1986

Global Id: T0603702043
Status: Completed - Case Closed
Status Date: 03/06/1990

LUST REG 4:
Region: 4
Regional Board: 04
County: Los Angeles
Facility Id: 912030034
Status: Leak being confirmed
Substance: Gasoline
Substance Quantity: Not reported
Local Case No: Not reported
Case Type: Soil
Abatement Method Used at the Site: Not reported
Global ID: T0603702043
W Global ID: Not reported

SHELL (Continued) **S102436928**

Staff:	UNK	
Local Agency:	19070	
Cross Street:	Not reported	
Enforcement Type:	Not reported	
Date Leak Discovered:	6/11/1986	
Date Leak First Reported:		6/11/1986
Date Leak Record Entered:	12/31/1986	
Date Confirmation Began:	6/11/1986	
Date Leak Stopped:	6/11/1986	
Date Case Last Changed on Database:		8/19/1987
Date the Case was Closed:		Not reported
How Leak Discovered:	Tank Closure	
How Leak Stopped:	Not reported	
Cause of Leak:	Overfill	
Leak Source:	Other Source	
Operator:	KHOURY, KHALIL	
Water System:	Not reported	
Well Name:	Not reported	
Approx. Dist To Production Well (ft):		5884.755681521558861154876035 3
Source of Cleanup Funding:		Other Source
Preliminary Site Assessment Workplan Submitted:		Not reported
Preliminary Site Assessment Began:		Not reported
Pollution Characterization Began:		Not reported
Remediation Plan Submitted:		Not reported
Remedial Action Underway:		Not reported
Post Remedial Action Monitoring Began:		Not reported
Enforcement Action Date:		Not reported
Historical Max MTBE Date:		Not reported
Hist Max MTBE Conc in Groundwater:		Not reported
Hist Max MTBE Conc in Soil:		Not reported
Significant Interim Remedial Action Taken:		Not reported
GW Qualifier:	Not reported	
Soil Qualifier:	Not reported	
Organization:	Not reported	
Owner Contact:	Not reported	
Responsible Party:	SHELL OIL COMPANY	
RP Address:	511 N BROOKHURST ST, ANAHEIM, CA 92803	
Program:	LUST	
Lat/Long:	34.1548602 / -1	
Local Agency Staff:	UNK	
Beneficial Use:	Not reported	
Priority:	Not reported	
Cleanup Fund Id:	Not reported	
Suspended:	Not reported	
Assigned Name:	Not reported	
Summary:	OLD CASE #000281	

CORTESE:

Name:	SHELL
Address:	625 PACIFIC AVE N
City,State,Zip:	GLENDALE, CA 91203
Region:	CORTESE
Envirostor Id:	Not reported
Global ID:	T0603702043
Site/Facility Type:	LUST CLEANUP SITE
Cleanup Status:	COMPLETED - CASE CLOSED
Status Date:	Not reported

SHELL (Continued) **S102436928**

Site Code:	Not reported
Latitude:	Not reported
Longitude:	Not reported
Owner:	Not reported
Enf Type:	Not reported
Swat R:	Not reported
Flag:	active
Order No:	Not reported
Waste Discharge System No:	Not reported
Effective Date:	Not reported
Region 2:	Not reported
WID Id:	Not reported
Solid Waste Id No:	Not reported
Waste Management Uit Name:	Not reported
File Name:	Active Open

HIST CORTESE:

edr_fname:	SHELL
edr_fadd1:	625 PACIFIC
City,State,Zip:	GLENDALE, CA 91203
Region:	CORTESE
Facility County Code:	19
Reg By:	LTNKA
Reg Id:	312030034

CERS:

Name:	SHELL
Address:	625 PACIFIC AVE N
City,State,Zip:	GLENDALE, CA 91203
Site ID:	188864
CERS ID:	T0603702043
CERS Description:	Leaking Underground Storage Tank Cleanup Site

Affiliation:

Affiliation Type Desc:	Regional Board Caseworker
Entity Name:	YUE RONG - LOS ANGELES RWQCB (REGION 4)
Entity Title:	Not reported
Affiliation Address:	320 W. 4TH ST., SUITE 200
Affiliation City:	Los Angeles
Affiliation State:	CA
Affiliation Country:	Not reported
Affiliation Zip:	Not reported
Affiliation Phone:	Not reported

Affiliation Type Desc:	Local Agency Caseworker
Entity Name:	UNK - GLENDALE, CITY OF
Entity Title:	Not reported
Affiliation Address:	Not reported
Affiliation City:	r4 UNKNOWN
Affiliation State:	CA
Affiliation Country:	Not reported
Affiliation Zip:	Not reported
Affiliation Phone:	Not reported

316
NNW
1/4-1/2
0.459 mi.
2426 ft.

KELLY AVE DUMP #203
630 KELLOGG AVE
GLENDALE, CA 91206

CA SWF/LF **S110496275**
CA CERS **N/A**

Relative:
Lower

Actual:
473 ft.

LOS ANGELES CO. LF:

Name:	KELLOGG AVENUE DUMP
Address:	630 KELLOGG AVENUE
City,State,Zip:	GLENDALE, CA
Site ID:	1970
Alt. Site Name:	Kellogg Avenue Dump #203
Alt. Address:	Not reported
Site Contact:	Not reported
Site Contact Phone:	Not reported
Site Email:	Not reported
Site Website:	Not reported
Site Type:	Unknown
Site SWIS Number:	19-AA-5310
Beginning Operation Date:	Not reported
Ending Operation Date:	Not reported
Local Enforcement Agency:	County Public Health
Maximun Depth Fill(Ft):	Not reported
Permitted Capacity:	Not reported
Present Use:	Commercial
Remaining Capacity(Million):	Not reported
Status:	Closed
Waste Accepted:	Not reported
Hours of Operation:	Not reported
Disposal Area (Acre):	Not reported

Detail As Of 01/2014:

Operator Name:	Unknown
Operator Address:	Not reported
Operator City/State/Zip:	Not reported
Operator Contact:	Not reported
Operator Telephone:	Not reported
Operator Email:	Not reported
Owner Name:	City of Glendale
Owner Address:	633 East Broadway
Owner City/State/Zip:	Glendale, CA 91206
Owner Contact:	Not reported
Owner Telephone:	(818) 548-3200
Owner Email:	Not reported
District:	5
Site Mailing Address:	Not reported

SWF/LF (SWIS):

Name:	KELLY AVE DUMP #203
Address:	630 KELLOGG AVE
City,State,Zip:	GLENDALE, CA 91206
Region:	STATE
Facility ID:	19-AA-5311
SWIS Number:	19-AA-5311
Point of Contact:	Dawn Liang
Is Archived:	No
Is Closed Illegal Abandoned:	Yes
Is Site Inert Debris Engineered Fill:	No
Is Financial Assurances Responsible:	No

KELLY AVE DUMP #203 (Continued) **S110496275**

Absorbed On:	Not reported
Operational Status:	Closed
Absorbed By:	Not reported
Closed Illegal Abandoned Category:	C
EPA Federal Registry ID:	Not reported
ARB District:	South Coast
SWRCB Region:	Los Angeles
Local Government:	Glendale
Reporting Agency Legal Name:	County of Los Angeles
Reporting Agency Department:	Department of Public Health
Enforcing Agency Legal Name:	County of Los Angeles
Enforcing Agency Department:	Department of Public Health
Regulation Status:	Unpermitted

Activity:

SWIS Number:	19-AA-5311
Site Name:	Kelly Ave Dump #203
Activity:	Solid Waste Disposal Site
Activity Is Archived:	No
Category:	Disposal
Activity Classification:	Solid Waste Disposal Site
WDR Number:	Not reported
WDR Landfill Class:	Not reported
Cease Operation:	Not reported
Cease Operation Type:	Not reported
Inspection Frequency:	None
Throughput:	0
Throughput Units:	Not reported
Remaining Capacity:	0
Remaining Capacity Date:	Not reported
Capacity:	0
Capacity Units:	Not reported
Total Acreage:	0
Disposal Acreage:	0
Permitted Elevation:	0
Permitted Elevation Type:	Not reported
Permitted Depth:	0
Permitted Depth Type:	Not reported
Point of Contact:	Dawn Liang
Site Operational Status:	Closed
Site Regulatory Status:	Unpermitted
Site Is Archived:	No
Is Closed Illegal Abandoned:	Yes
Is Site Inert Debris Engineered Fill:	No
Is Financial Assurances Responsible:	No
Absorbed On:	Not reported
Absorbed By:	Not reported
Closed Illegal Abandoned Category:	C
EPA Federal Registry ID:	Not reported
County:	Los Angeles
ARB District:	South Coast
SWRCB Region:	Los Angeles
Local Government:	Glendale
Street Address:	630 Kellogg Ave
City:	Glendale
State:	CA
ZIP Code:	91206
Reporting Agency Legal Name:	County of Los Angeles

KELLY AVE DUMP #203 (Continued) **S110496275**

Reporting Agency Department:	Department of Public Health
Enforcing Agency Legal Name:	County of Los Angeles
Enforcing Agency Department:	Department of Public Health

Owner:

SWIS Number:	19-AA-5311
Owner:	City Of Glendale
Owner Address:	633 E. Broadway, Glendale
Owner City:	Glendale
Owner State:	CA
Owner Zip:	91206
Site Name:	Kelly Ave Dump #203
Site Operational Status:	Closed
Site Type:	Disposal Only
Site Regulatory Status:	Unpermitted
Latitude:	34.15
Longitude:	-118.25
Is Archived:	No
Started On:	1/22/1998
Contact Name:	Not reported
Contact Title:	Not reported
Contact Email:	Not reported
Contact Phone:	(818) 548-3200

Name:	KELLY AVENUE DUMP
Address:	630 KELLOGG AVENUE
City,State,Zip:	GLENDALE, CA 91204
Region:	STATE
Facility ID:	19-AA-5310
SWIS Number:	19-AA-5310
Point of Contact:	Dawn Liang
Is Archived:	No
Is Closed Illegal Abandoned:	Yes
Is Site Inert Debris Engineered Fill:	No
Is Financial Assurances Responsible:	No
Absorbed On:	Not reported
Operational Status:	Closed
Absorbed By:	Not reported
Closed Illegal Abandoned Category:	C1
EPA Federal Registry ID:	Not reported
ARB District:	South Coast
SWRCB Region:	Los Angeles
Local Government:	Glendale
Reporting Agency Legal Name:	County of Los Angeles
Reporting Agency Department:	Department of Public Health
Enforcing Agency Legal Name:	County of Los Angeles
Enforcing Agency Department:	Department of Public Health
Regulation Status:	Unpermitted

Activity:

SWIS Number:	19-AA-5310
Site Name:	Kelly Avenue Dump
Activity:	Solid Waste Disposal Site
Activity Is Archived:	No
Category:	Disposal
Activity Classification:	Solid Waste Disposal Site

KELLY AVE DUMP #203 (Continued) **S110496275**

WDR Number:	Not reported
WDR Landfill Class:	Not reported
Cease Operation:	Not reported
Cease Operation Type:	Not reported
Inspection Frequency:	Annual
Throughput:	Not reported
Throughput Units:	Not reported
Remaining Capacity:	Not reported
Remaining Capacity Date:	Not reported
Capacity:	Not reported
Capacity Units:	Not reported
Total Acreage:	Not reported
Disposal Acreage:	Not reported
Permitted Elevation:	Not reported
Permitted Elevation Type:	Not reported
Permitted Depth:	Not reported
Permitted Depth Type:	Not reported
Point of Contact:	Dawn Liang
Site Operational Status:	Closed
Site Regulatory Status:	Unpermitted
Site Is Archived:	No
Is Closed Illegal Abandoned:	Yes
Is Site Inert Debris Engineered Fill:	No
Is Financial Assurances Responsible:	No
Absorbed On:	Not reported
Absorbed By:	Not reported
Closed Illegal Abandoned Category:	C1
EPA Federal Registry ID:	Not reported
County:	Los Angeles
ARB District:	South Coast
SWRCB Region:	Los Angeles
Local Government:	Glendale
Street Address:	630 Kellogg Avenue
City:	Glendale
State:	CA
ZIP Code:	91204
Reporting Agency Legal Name:	County of Los Angeles
Reporting Agency Department:	Department of Public Health
Enforcing Agency Legal Name:	County of Los Angeles
Enforcing Agency Department:	Department of Public Health

Owner:

SWIS Number:	19-AA-5310
Owner:	City Of Glendale
Owner Address:	633 E. Broadway, Glendale
Owner City:	Glendale
Owner State:	CA
Owner Zip:	91206
Site Name:	Kelly Avenue Dump
Site Operational Status:	Closed
Site Type:	Disposal Only
Site Regulatory Status:	Unpermitted
Latitude:	34.15844
Longitude:	-118.27725
Is Archived:	No
Started On:	1/22/1998
Contact Name:	Not reported

KELLY AVE DUMP #203 (Continued) **S110496275**

Contact Title: Not reported
Contact Email: Not reported
Contact Phone: (818) 548-3200

CERS:
Name: KELLY AVE DUMP #203
Address: 630 KELLOGG AVE
City,State,Zip: GLENDALE, CA
Site ID: 509547
CERS ID: 19-AA-5311
CERS Description: Solid Waste and Recycle Sites

Affiliation:
Affiliation Type Desc: Legal Owner
Entity Name: City of Glendale
Entity Title: Not reported
Affiliation Address: Not reported
Affiliation City: Glendale
Affiliation State: CA
Affiliation Country: Not reported
Affiliation Zip: 91206
Affiliation Phone: 8185483200

Name: KELLY AVENUE DUMP
Address: 630 KELLOGG AVENUE
City,State,Zip: GLENDALE, CA
Site ID: 509548
CERS ID: 19-AA-5310
CERS Description: Solid Waste and Recycle Sites

Affiliation:
Affiliation Type Desc: Legal Owner
Entity Name: City of Glendale
Entity Title: Not reported
Affiliation Address: Not reported
Affiliation City: Glendale
Affiliation State: CA
Affiliation Country: Not reported
Affiliation Zip: 91206
Affiliation Phone: 8185483200

AK317 **BAXTER HEALTHCARE CORP., LOS ANGELES** **CA ENVIROSTOR** **S106832873**
South **4501 COLORADO BOULEVARD** **CA AST** **N/A**
1/4-1/2 **LOS ANGELES, CA 90039** **CA EMI**
0.472 mi. **CA HAZMAT**
2490 ft. **Site 1 of 2 in cluster AK**

Relative:
Lower

Actual:
459 ft.

ENVIROSTOR:
Name: BAXTER HEALTHCARE CORP., LOS ANGELES
Address: 4501 COLORADO BOULEVARD
City,State,Zip: LOS ANGELES, CA 90039
Facility ID: 71002380
Status: No Action Required
Status Date: 11/10/2003
Site Code: Not reported

BAXTER HEALTHCARE CORP., LOS ANGELES (Continued) **S106832873**

Site Type: Tiered Permit
Site Type Detailed: Tiered Permit
Acres: Not reported
NPL: NO
Regulatory Agencies: NONE SPECIFIED
Lead Agency: NONE SPECIFIED
Program Manager: Not reported
Supervisor: Not reported
Division Branch: Cleanup Chatsworth
Assembly: 51
Senate: 24
Special Program: Not reported
Restricted Use: NO
Site Mgmt Req: NONE SPECIFIED
Funding: Not reported
Latitude: 34.14279
Longitude: -118.2280
APN: NONE SPECIFIED
Past Use: NONE SPECIFIED
Potential COC: NONE SPECIFIED
Confirmed COC: NONE SPECIFIED
Potential Description: NONE SPECIFIED
Alias Name: CAD042236844
Alias Type: EPA Identification Number
Alias Name: 110000473639
Alias Type: EPA (FRS #)
Alias Name: 71002380
Alias Type: Envirostor ID Number

Completed Info:
Completed Area Name: PROJECT WIDE
Completed Sub Area Name: Not reported
Completed Document Type: Phase 1
Completed Date: 11/10/2003
Comments: Not reported

Completed Area Name: PROJECT WIDE
Completed Sub Area Name: Not reported
Completed Document Type: Phase I Verification
Completed Date: 11/10/2003
Comments: Inspection report sent on 11/10/2003

Future Area Name: Not reported
Future Sub Area Name: Not reported
Future Document Type: Not reported
Future Due Date: Not reported
Schedule Area Name: Not reported
Schedule Sub Area Name: Not reported
Schedule Document Type: Not reported
Schedule Due Date: Not reported
Schedule Revised Date: Not reported

LOS ANGELES AST:
Facility ID: FA0003345
Name: BAXALTA US INC
Address: 4501 W COLORADO BLVD
City,State,Zip: LOS ANGELES, CA 90039

BAXTER HEALTHCARE CORP., LOS ANGELES (Continued) **S106832873**

Last Run Date: 06/01/2019
Status: ACTIVE

EMI:
Name: HYLAND LAB, DIV TRAVENOL LABS
Address: 4501 W COLORADO BLVD.
City,State,Zip: LOS ANGELES, CA 90039
Year: 1993
County Code: 19
Air Basin: SC
Facility ID: 13609
Air District Name: SC
SIC Code: 2834
Air District Name: SOUTH COAST AQMD
Community Health Air Pollution Info System: Not reported
Consolidated Emission Reporting Rule: Not reported
Total Organic Hydrocarbon Gases Tons/Yr: 49
Reactive Organic Gases Tons/Yr: 48
Carbon Monoxide Emissions Tons/Yr: 1
NOX - Oxides of Nitrogen Tons/Yr: 1
SOX - Oxides of Sulphur Tons/Yr: 0
Particulate Matter Tons/Yr: 0
Part. Matter 10 Micrometers and Smllr Tons/Yr: 0

Name: HYLAND LAB, DIV TRAVENOL LABS
Address: 4501 W COLORADO BLVD.
City,State,Zip: LOS ANGELES, CA 90039
Year: 1995
County Code: 19
Air Basin: SC
Facility ID: 13609
Air District Name: SC
SIC Code: 2834
Air District Name: SOUTH COAST AQMD
Community Health Air Pollution Info System: Not reported
Consolidated Emission Reporting Rule: Not reported
Total Organic Hydrocarbon Gases Tons/Yr: 49
Reactive Organic Gases Tons/Yr: 48
Carbon Monoxide Emissions Tons/Yr: 1
NOX - Oxides of Nitrogen Tons/Yr: 1
SOX - Oxides of Sulphur Tons/Yr: 0
Particulate Matter Tons/Yr: 0
Part. Matter 10 Micrometers and Smllr Tons/Yr: 0

LOS ANGELES HM:
Name: BAXALTA US INC
Address: 4501 W COLORADO BLVD
City,State,Zip: LOS ANGELES, CA 90039
Facility ID: FA0003345
Last Run Date: 06/01/2019
Status: INACTIVE

Name: BAXALTA US INC
Address: 4501 W COLORADO BLVD
City,State,Zip: LOS ANGELES, CA 90039
Facility ID: FA0003345

BAXTER HEALTHCARE CORP., LOS ANGELES (Continued) **S106832873**

Last Run Date: 06/01/2019
Status: ACTIVE

AK318 **BAXALTA US INC PART OF THE TAKEDA GROUP** **RCRA-LQG 1000401424**
South **4501 COLORADO BLVD** **CA CPS-SLIC 90039BXTRH4501W**
1/4-1/2 **LOS ANGELES, CA 90039** **CA AST**
0.472 mi. **CA CHMIRS**
2490 ft. **Site 2 of 2 in cluster AK** **TRIS**
PADS
Relative: Lower **CA EMI**
NY MANIFEST
Actual: 459 ft. **LA Co. Site Mitigation**
CA CIWQS
CA CERS

RCRA-LQG:

Date Form Received by Agency:		2020-10-06 00:00:00.0
Handler Name:	BAXALTA US INC	
Handler Address:		4501 COLORADO BLVD
Handler City,State,Zip:		LOS ANGELES, CA 90039-0000
EPA ID:		CAD042236844
Contact Name:		OBED VARELA
Contact Address:		COLORADO BLVD
Contact City,State,Zip:		LOS ANGELES, CA 90039-0000
Contact Telephone:		818-546-7410
Contact Fax:		Not reported
Contact Email:		OBED.VARELA@TAKEDA.COM
Contact Title:		DIRECTOR ENVIRONMENT, HEALTH & SAFETY
EPA Region:		09
Land Type:		Private
Federal Waste Generator Description:		Large Quantity Generator
Non-Notifier:		Not reported
Biennial Report Cycle:		2019
Accessibility:		Not reported
Active Site Indicator:		Handler Activities
State District Owner:		Not reported
State District:		Not reported
Mailing Address:		COLORADO BLVD
Mailing City,State,Zip:		LOS ANGELES, CA 90039-0000
Owner Name:		BAXALTA US INC.
Owner Type:		Private
Operator Name:		BAXALTA US INC.
Operator Type:		Private
Short-Term Generator Activity:		No
Importer Activity:		No
Mixed Waste Generator:		No
Transporter Activity:		No
Transfer Facility Activity:		No
Recycler Activity with Storage:		No
Small Quantity On-Site Burner Exemption:		No
Smelting Melting and Refining Furnace Exemption:		No
Underground Injection Control:		No
Off-Site Waste Receipt:		No
Universal Waste Indicator:		No
Universal Waste Destination Facility:		No
Federal Universal Waste:		No
Active Site Fed-Reg Treatment Storage and Disposal Facility:		Not reported
Active Site Converter Treatment storage and Disposal Facility:		Not reported

BAXALTA US INC PART OF THE TAKEDA GROUP (Continued) **1000401424**

Active Site State-Reg Treatment Storage and Disposal Facility:	Not reported
Active Site State-Reg Handler:	---
Federal Facility Indicator:	Not reported
Hazardous Secondary Material Indicator:	N
Sub-Part K Indicator:	Not reported
Commercial TSD Indicator:	No
Treatment Storage and Disposal Type:	Not reported
2018 GPRA Permit Baseline:	Not on the Baseline
2018 GPRA Renewals Baseline:	Not on the Baseline
Permit Renewals Workload Universe:	Not reported
Permit Workload Universe:	Not reported
Permit Progress Universe:	Not reported
Post-Closure Workload Universe:	Not reported
Closure Workload Universe:	Not reported
202 GPRA Corrective Action Baseline:	No
Corrective Action Workload Universe:	No
Subject to Corrective Action Universe:	No
Non-TSDFs Where RCRA CA has Been Imposed Universe:	No
TSDFs Potentially Subject to CA Under 3004 (u)/(v) Universe:	No
TSDFs Only Subject to CA under Discretionary Auth Universe:	No
Corrective Action Priority Ranking:	No NCAPS ranking
Environmental Control Indicator:	No
Institutional Control Indicator:	No
Human Exposure Controls Indicator:	N/A
Groundwater Controls Indicator:	N/A
Operating TSDF Universe:	Not reported
Full Enforcement Universe:	Not reported
Significant Non-Complier Universe:	No
Unaddressed Significant Non-Complier Universe:	No
Addressed Significant Non-Complier Universe:	No
Significant Non-Complier With a Compliance Schedule Universe:	No
Financial Assurance Required:	Not reported
Handler Date of Last Change:	2020-10-07 11:20:10.0
Recognized Trader-Importer:	No
Recognized Trader-Exporter:	No
Importer of Spent Lead Acid Batteries:	No
Exporter of Spent Lead Acid Batteries:	No
Recycler Activity Without Storage:	No
Manifest Broker:	No
Sub-Part P Indicator:	No

Biennial: List of Years
Year: 2017

Click Here for Biennial Reporting System Data:
Year: 2015

Click Here for Biennial Reporting System Data:
Year: 2013

Click Here for Biennial Reporting System Data:
Year: 2011

Click Here for Biennial Reporting System Data:
Year: 2009

BAXALTA US INC PART OF THE TAKEDA GROUP (Continued) **1000401424**

Click Here for Biennial Reporting System Data:
Year: 2007

Click Here for Biennial Reporting System Data:
Year: 2005

Click Here for Biennial Reporting System Data:
Year: 2003

Click Here for Biennial Reporting System Data:
Year: 2001

Click Here for Biennial Reporting System Data:

Hazardous Waste Summary:
Waste Code: D000
Waste Description: Not Defined

Waste Code: D001
Waste Description: IGNITABLE WASTE

Waste Code: D002
Waste Description: CORROSIVE WASTE

Waste Code: D003
Waste Description: REACTIVE WASTE

Waste Code: D004
Waste Description: ARSENIC

Waste Code: D005
Waste Description: BARIUM

Waste Code: D006
Waste Description: CADMIUM

Waste Code: D007
Waste Description: CHROMIUM

Waste Code: D008
Waste Description: LEAD

Waste Code: D009
Waste Description: MERCURY

Waste Code: D010
Waste Description: SELENIUM

Waste Code: D011
Waste Description: SILVER

Waste Code: D018
Waste Description: BENZENE

Waste Code: D019
Waste Description: CARBON TETRACHLORIDE

BAXALTA US INC PART OF THE TAKEDA GROUP (Continued) **1000401424**

Waste Code: D022
Waste Description: CHLOROFORM

Waste Code: D023
Waste Description: O-CRESOL

Waste Code: D028
Waste Description: 1,2-DICHLOROETHANE

Waste Code: D035
Waste Description: METHYL ETHYL KETONE

Waste Code: D038
Waste Description: PYRIDINE

Waste Code: D039
Waste Description: TETRACHLOROETHYLENE

Waste Code: F001
Waste Description: THE FOLLOWING SPENT HALOGENATED SOLVENTS USED IN DEGREASING: TETRACHLOROETHYLENE, TRICHLORETHYLENE, METHYLENE CHLORIDE, 1,1,1-TRICHLOROETHANE, CARBON TETRACHLORIDE AND CHLORINATED FLUOROCARBONS; ALL SPENT SOLVENT MIXTURES/BLENDS USED IN DEGREASING CONTAINING, BEFORE USE, A TOTAL OF TEN PERCENT OR MORE (BY VOLUME) OF ONE OR MORE OF THE ABOVE HALOGENATED SOLVENTS OR THOSE SOLVENTS LISTED IN F002, F004, AND F005; AND STILL BOTTOMS FROM THE RECOVERY OF THESE SPENT SOLVENTS AND SPENT SOLVENT MIXTURES.

Waste Code: F002
Waste Description: THE FOLLOWING SPENT HALOGENATED SOLVENTS: TETRACHLOROETHYLENE, METHYLENE CHLORIDE, TRICHLOROETHYLENE, 1,1,1-TRICHLOROETHANE, CHLOROBENZENE, 1,1,2-TRICHLORO-1,2,2-TRIFLUOROETHANE, ORTHO-DICHLOROBENZENE, TRICHLOROFLUOROMETHANE, AND 1,1,2, TRICHLOROETHANE; ALL SPENT SOLVENT MIXTURES/BLENDS CONTAINING, BEFORE USE, A TOTAL OF TEN PERCENT OR MORE (BY VOLUME) OF ONE OR MORE OF THE ABOVE HALOGENATED SOLVENTS OR THOSE SOLVENTS LISTED IN F001, F004, AND F005; AND STILL BOTTOMS FROM THE RECOVERY OF THESE SPENT SOLVENTS AND SPENT SOLVENT MIXTURES.

Waste Code: F003
Waste Description: THE FOLLOWING SPENT NONHALOGENATED SOLVENTS: XYLENE, ACETONE, ETHYL ACETATE, ETHYL BENZENE, ETHYL ETHER, METHYL ISOBUTYL KETONE, N-BUTYL ALCOHOL, CYCLOHEXANONE, AND METHANOL; ALL SPENT SOLVENT MIXTURES/BLENDS CONTAINING, BEFORE USE, ONLY THE ABOVE SPENT NONHALOGENATED SOLVENTS; AND ALL SPENT SOLVENT MIXTURES/BLENDS CONTAINING, BEFORE USE, ONE OR MORE OF THE ABOVE NONHALOGENATED SOLVENTS, AND A TOTAL OF TEN PERCENT OR MORE (BY VOLUME) OF ONE OR MORE OF THOSE SOLVENTS LISTED IN F001, F002, F004, AND F005; AND STILL BOTTOMS FROM THE RECOVERY OF THESE SPENT SOLVENTS AND SPENT SOLVENT MIXTURES.

Waste Code: F004
Waste Description: THE FOLLOWING SPENT NONHALOGENATED SOLVENTS: CRESOLS, CRESYLIC ACID, AND NITROBENZENE; AND THE STILL BOTTOMS FROM THE RECOVERY OF THESE SOLVENTS; ALL SPENT SOLVENT MIXTURES/BLENDS CONTAINING, BEFORE USE, A TOTAL OF TEN PERCENT OR MORE (BY VOLUME) OF ONE OR MORE OF THE ABOVE NONHALOGENATED SOLVENTS OR THOSE SOLVENTS LISTED IN F001, F002, AND

BAXALTA US INC PART OF THE TAKEDA GROUP (Continued) **1000401424**

F005; AND STILL BOTTOMS FROM THE RECOVERY OF THESE SPENT SOLVENTS AND SPENT SOLVENT MIXTURES.

Waste Code: F005
Waste Description: THE FOLLOWING SPENT NONHALOGENATED SOLVENTS: TOLUENE, METHYL ETHYL KETONE, CARBON DISULFIDE, ISOBUTANOL, PYRIDINE, BENZENE, 2-ETHOXYETHANOL, AND 2-NITROPROPANE; ALL SPENT SOLVENT MIXTURES/BLENDS CONTAINING, BEFORE USE, A TOTAL OF TEN PERCENT OR MORE (BY VOLUME) OF ONE OR MORE OF THE ABOVE NONHALOGENATED SOLVENTS OR THOSE SOLVENTS LISTED IN F001, F002, OR F004; AND STILL BOTTOMS FROM THE RECOVERY OF THESE SPENT SOLVENTS AND SPENT SOLVENT MIXTURES.

Waste Code: P012
Waste Description: ARSENIC OXIDE AS2O3 (OR) ARSENIC TRIOXIDE

Waste Code: P014
Waste Description: BENZENETHIOL (OR) THIOPHENOL

Waste Code: P030
Waste Description: CYANIDES (SOLUBLE CYANIDE SALTS), NOT OTHERWISE SPECIFIED

Waste Code: P077
Waste Description: BENZENAMINE, 4-NITRO- (OR) P-NITROANILINE

Waste Code: P098
Waste Description: POTASSIUM CYANIDE (OR) POTASSIUM CYANIDE K(CN)

Waste Code: P105
Waste Description: SODIUM AZIDE

Waste Code: U002
Waste Description: 2-PROPANONE (I) (OR) ACETONE (I)

Waste Code: U003
Waste Description: ACETONITRILE (I,T)

Waste Code: U007
Waste Description: 2-PROPENAMIDE (OR) ACRYLAMIDE

Waste Code: U012
Waste Description: ANILINE (I,T) (OR) BENZENAMINE (I,T)

Waste Code: U031
Waste Description: 1-BUTANOL (I) (OR) N-BUTYL ALCOHOL (I)

Waste Code: U037
Waste Description: BENZENE, CHLORO- (OR) CHLOROBENZENE

Waste Code: U044
Waste Description: CHLOROFORM (OR) METHANE, TRICHLORO-

Waste Code: U056
Waste Description: BENZENE, HEXAHYDRO- (I) (OR) CYCLOHEXANE (I)

Waste Code: U057
Waste Description: CYCLOHEXANONE (I)

BAXALTA US INC PART OF THE TAKEDA GROUP (Continued) **1000401424**

Waste Code:	U080
Waste Description:	METHANE, DICHLORO- (OR) METHYLENE CHLORIDE
Waste Code:	U095
Waste Description:	[1,1'-BIPHENYL]-4,4'-DIAMINE, 3,3'-DIMETHYL- (OR) 3,3'-DIMETHYLBENZIDINE
Waste Code:	U108
Waste Description:	1,4-DIETHYLENEOXIDE (OR) 1,4-DIOXANE
Waste Code:	U112
Waste Description:	ACETIC ACID, ETHYL ESTER (I) (OR) ETHYL ACETATE (I)
Waste Code:	U117
Waste Description:	ETHANE, 1,1'-OXYBIS-(I) (OR) ETHYL ETHER (I)
Waste Code:	U122
Waste Description:	FORMALDEHYDE
Waste Code:	U123
Waste Description:	FORMIC ACID (C,T)
Waste Code:	U133
Waste Description:	HYDRAZINE (R,T)
Waste Code:	U144
Waste Description:	ACETIC ACID, LEAD(2+) SALT (OR) LEAD ACETATE
Waste Code:	U151
Waste Description:	MERCURY
Waste Code:	U154
Waste Description:	METHANOL (I) (OR) METHYL ALCOHOL (I)
Waste Code:	U159
Waste Description:	2-BUTANONE (I,T) (OR) METHYL ETHYL KETONE (MEK) (I,T)
Waste Code:	U161
Waste Description:	4-METHYL-2-PENTANONE (I) (OR) METHYL ISOBUTYL KETONE (I) (OR) PENTANOL, 4-METHYL-
Waste Code:	U169
Waste Description:	BENZENE, NITRO- (OR) NITROBENZENE (I,T)
Waste Code:	U188
Waste Description:	PHENOL
Waste Code:	U190
Waste Description:	1,3-ISOBENZOFURANDIONE (OR) PHTHALIC ANHYDRIDE
Waste Code:	U196
Waste Description:	PYRIDINE
Waste Code:	U197
Waste Description:	2,5-CYCLOHEXADIENE-1,4-DIONE (OR) P-BENZOQUINONE
Waste Code:	U201

BAXALTA US INC PART OF THE TAKEDA GROUP (Continued) **1000401424**

Waste Description: 1,3-BENZENEDIOL (OR) RESORCINOL

Waste Code: U211
Waste Description: CARBON TETRACHLORIDE (OR) METHANE, TETRACHLORO-

Waste Code: U212
Waste Description: Not Defined

Waste Code: U213
Waste Description: FURAN, TETRAHYDRO-(I) (OR) TETRAHYDROFURAN (I)

Waste Code: U218
Waste Description: ETHANETHIOAMIDE (OR) THIOACETAMIDE

Waste Code: U219
Waste Description: THIOUREA

Waste Code: U220
Waste Description: BENZENE, METHYL- (OR) TOLUENE

Waste Code: U223
Waste Description: BENZENE, 1,3-DIISOCYANATOMETHYL- (R,T) (OR) TOLUENE DIISOCYANATE (R,T)

Waste Code: U239
Waste Description: BENZENE, DIMETHYL- (I,T) (OR) XYLENE (I)

Waste Code: U246
Waste Description: CYANOGEN BROMIDE (CN)BR

Waste Code: U328
Waste Description: BENZENAMINE, 2-METHYL- (OR) O-TOLUIDINE

Handler - Owner Operator:
Owner/Operator Indicator: Operator
Owner/Operator Name: BAXTER HEALTHCARE CORPORATION
Legal Status: Private
Date Became Current: 1952-01-01 00:00:00.
Date Ended Current: Not reported
Owner/Operator Address: Not reported
Owner/Operator City,State,Zip: Not reported
Owner/Operator Telephone: Not reported
Owner/Operator Telephone Ext: Not reported
Owner/Operator Fax: Not reported
Owner/Operator Email: Not reported

Owner/Operator Indicator: Owner
Owner/Operator Name: BAXTER HEALTHCARE CORPORATION
Legal Status: Private
Date Became Current: 1952-01-01 00:00:00.
Date Ended Current: Not reported
Owner/Operator Address: 4501 COLORADO BLVD
Owner/Operator City,State,Zip: LOS ANGELES, CA 90039
Owner/Operator Telephone: 818-240-5600
Owner/Operator Telephone Ext: Not reported
Owner/Operator Fax: Not reported
Owner/Operator Email: Not reported

BAXALTA US INC PART OF THE TAKEDA GROUP (Continued) **1000401424**

Owner/Operator Indicator:	Operator
Owner/Operator Name:	BAXALTA US INC.
Legal Status:	Private
Date Became Current:	2014-09-08 00:00:00.
Date Ended Current:	Not reported
Owner/Operator Address:	4501 COLORADO BLVD
Owner/Operator City,State,Zip:	LOS ANGELES, CA 90039-0000
Owner/Operator Telephone:	818-546-7410
Owner/Operator Telephone Ext:	Not reported
Owner/Operator Fax:	Not reported
Owner/Operator Email:	OBED.VARELA@SHIRE.COM

Owner/Operator Indicator:	Operator
Owner/Operator Name:	TRAVENOL LABORATORIES INC
Legal Status:	Private
Date Became Current:	Not reported
Date Ended Current:	Not reported
Owner/Operator Address:	ONE BAXTER PARKWAY
Owner/Operator City,State,Zip:	NOT REQUIRED, IL 99999
Owner/Operator Telephone:	312-948-2000
Owner/Operator Telephone Ext:	Not reported
Owner/Operator Fax:	Not reported
Owner/Operator Email:	Not reported

Owner/Operator Indicator:	Owner
Owner/Operator Name:	BAXTER HEALTHCARE CORPORATION
Legal Status:	Private
Date Became Current:	1952-01-01 00:00:00.
Date Ended Current:	Not reported
Owner/Operator Address:	4501 COLORADO BLVD
Owner/Operator City,State,Zip:	LOS ANGELES, CA 90039
Owner/Operator Telephone:	818-265-6845
Owner/Operator Telephone Ext:	Not reported
Owner/Operator Fax:	Not reported
Owner/Operator Email:	Not reported

Owner/Operator Indicator:	Operator
Owner/Operator Name:	BAXTER HEALTHCARE CORPORATION
Legal Status:	Private
Date Became Current:	1952-01-01 00:00:00.
Date Ended Current:	Not reported
Owner/Operator Address:	4501 COLORADO BLVD
Owner/Operator City,State,Zip:	LOS ANGELES, CA 90039
Owner/Operator Telephone:	818-240-5600
Owner/Operator Telephone Ext:	Not reported
Owner/Operator Fax:	Not reported
Owner/Operator Email:	Not reported

Owner/Operator Indicator:	Owner
Owner/Operator Name:	BAXALTA US INC.
Legal Status:	Private
Date Became Current:	2014-09-08 00:00:00.
Date Ended Current:	Not reported
Owner/Operator Address:	4501 COLORADO BLVD
Owner/Operator City,State,Zip:	LOS ANGELES, CA 90039-0000
Owner/Operator Telephone:	818-546-7410
Owner/Operator Telephone Ext:	Not reported

BAXALTA US INC PART OF THE TAKEDA GROUP (Continued) **1000401424**

Owner/Operator Fax:	Not reported
Owner/Operator Email:	OBED.VARELA@SHIRE.COM
Owner/Operator Indicator:	Operator
Owner/Operator Name:	BAXTER HEALTHCARE CORPORATION
Legal Status:	Private
Date Became Current:	1952-01-01 00:00:00.
Date Ended Current:	Not reported
Owner/Operator Address:	4501 COLORADO BLVD
Owner/Operator City,State,Zip:	LOS ANGELES, CA 90039
Owner/Operator Telephone:	818-265-6845
Owner/Operator Telephone Ext:	Not reported
Owner/Operator Fax:	Not reported
Owner/Operator Email:	Not reported
Owner/Operator Indicator:	Operator
Owner/Operator Name:	JODY BANCROFT
Legal Status:	Private
Date Became Current:	2015-05-01 00:00:00.
Date Ended Current:	Not reported
Owner/Operator Address:	4501 COLORADO BLVD
Owner/Operator City,State,Zip:	LOS ANGELES, CA 90039
Owner/Operator Telephone:	818-265-6847
Owner/Operator Telephone Ext:	Not reported
Owner/Operator Fax:	Not reported
Owner/Operator Email:	Not reported
Owner/Operator Indicator:	Owner
Owner/Operator Name:	BAXALTA US INC.
Legal Status:	Private
Date Became Current:	2014-09-08 00:00:00.
Date Ended Current:	Not reported
Owner/Operator Address:	4501 COLORADO BLVD
Owner/Operator City,State,Zip:	LOS ANGELES, CA 90039-0000
Owner/Operator Telephone:	818-546-7410
Owner/Operator Telephone Ext:	Not reported
Owner/Operator Fax:	Not reported
Owner/Operator Email:	OBED.VARELA@TAKEDA.COM
Owner/Operator Indicator:	Operator
Owner/Operator Name:	BAXALTA US INC.
Legal Status:	Private
Date Became Current:	2014-09-08 00:00:00.
Date Ended Current:	Not reported
Owner/Operator Address:	4501 COLORADO BLVD
Owner/Operator City,State,Zip:	LOS ANGELES, CA 90039-0000
Owner/Operator Telephone:	818-546-7410
Owner/Operator Telephone Ext:	Not reported
Owner/Operator Fax:	Not reported
Owner/Operator Email:	OBED.VARELA@SHIRE.COM
Owner/Operator Indicator:	Owner
Owner/Operator Name:	BAXTER HEALTHCARE CORP
Legal Status:	Private
Date Became Current:	Not reported
Date Ended Current:	Not reported
Owner/Operator Address:	1 BAXTER PKWY

BAXALTA US INC PART OF THE TAKEDA GROUP (Continued) **1000401424**

Owner/Operator City,State,Zip:	DEERFIELD, IL 60015-4633
Owner/Operator Telephone:	708-948-2000
Owner/Operator Telephone Ext:	Not reported
Owner/Operator Fax:	Not reported
Owner/Operator Email:	Not reported
Owner/Operator Indicator:	Owner
Owner/Operator Name:	BAXTER HEALTHCARE CORP
Legal Status:	Private
Date Became Current:	1953-01-01 00:00:00.
Date Ended Current:	Not reported
Owner/Operator Address:	4501 COLORADO BLVD
Owner/Operator City,State,Zip:	LOS ANGELES, CA 90039
Owner/Operator Telephone:	Not reported
Owner/Operator Telephone Ext:	Not reported
Owner/Operator Fax:	Not reported
Owner/Operator Email:	Not reported
Owner/Operator Indicator:	Operator
Owner/Operator Name:	SCOT DE ATHOS
Legal Status:	Private
Date Became Current:	2005-01-01 00:00:00.
Date Ended Current:	Not reported
Owner/Operator Address:	Not reported
Owner/Operator City,State,Zip:	Not reported
Owner/Operator Telephone:	Not reported
Owner/Operator Telephone Ext:	Not reported
Owner/Operator Fax:	Not reported
Owner/Operator Email:	Not reported
Owner/Operator Indicator:	Owner
Owner/Operator Name:	BAXTER HEALTHCARE CORP.
Legal Status:	Private
Date Became Current:	1953-01-01 00:00:00.
Date Ended Current:	Not reported
Owner/Operator Address:	Not reported
Owner/Operator City,State,Zip:	Not reported
Owner/Operator Telephone:	Not reported
Owner/Operator Telephone Ext:	Not reported
Owner/Operator Fax:	Not reported
Owner/Operator Email:	Not reported
Owner/Operator Indicator:	Operator
Owner/Operator Name:	SCOT DE ATHOS
Legal Status:	Private
Date Became Current:	2005-01-01 00:00:00.
Date Ended Current:	Not reported
Owner/Operator Address:	Not reported
Owner/Operator City,State,Zip:	Not reported
Owner/Operator Telephone:	Not reported
Owner/Operator Telephone Ext:	Not reported
Owner/Operator Fax:	Not reported
Owner/Operator Email:	Not reported
Owner/Operator Indicator:	Operator
Owner/Operator Name:	BAXALTA US INC.
Legal Status:	Private

BAXALTA US INC PART OF THE TAKEDA GROUP (Continued) **1000401424**

Date Became Current:	2015-07-01 00:00:00.
Date Ended Current:	Not reported
Owner/Operator Address:	Not reported
Owner/Operator City,State,Zip:	Not reported
Owner/Operator Telephone:	Not reported
Owner/Operator Telephone Ext:	Not reported
Owner/Operator Fax:	Not reported
Owner/Operator Email:	Not reported
Owner/Operator Indicator:	Operator
Owner/Operator Name:	BAXALTA US INC.
Legal Status:	Private
Date Became Current:	2014-09-08 00:00:00.
Date Ended Current:	Not reported
Owner/Operator Address:	4501 COLORADO BLVD
Owner/Operator City,State,Zip:	LOS ANGELES, CA 90039-0000
Owner/Operator Telephone:	818-546-7410
Owner/Operator Telephone Ext:	Not reported
Owner/Operator Fax:	Not reported
Owner/Operator Email:	OBED.VARELA@TAKEDA.COM
Owner/Operator Indicator:	Owner
Owner/Operator Name:	BAXALTA US INC
Legal Status:	Private
Date Became Current:	2015-05-01 00:00:00.
Date Ended Current:	Not reported
Owner/Operator Address:	4501 COLORADO BLVD
Owner/Operator City,State,Zip:	LOS ANGELES, CA 90039
Owner/Operator Telephone:	818-265-6847
Owner/Operator Telephone Ext:	Not reported
Owner/Operator Fax:	Not reported
Owner/Operator Email:	Not reported
Owner/Operator Indicator:	Operator
Owner/Operator Name:	RAFAEL PICHARDO
Legal Status:	Private
Date Became Current:	2000-04-01 00:00:00.
Date Ended Current:	Not reported
Owner/Operator Address:	Not reported
Owner/Operator City,State,Zip:	Not reported
Owner/Operator Telephone:	Not reported
Owner/Operator Telephone Ext:	Not reported
Owner/Operator Fax:	Not reported
Owner/Operator Email:	Not reported
Owner/Operator Indicator:	Owner
Owner/Operator Name:	BAXTER HEALTHCARE CORPORATION
Legal Status:	Private
Date Became Current:	1952-01-01 00:00:00.
Date Ended Current:	Not reported
Owner/Operator Address:	4501 COLORADO BVLD.
Owner/Operator City,State,Zip:	LOS ANGELES, CA 90039
Owner/Operator Telephone:	818-240-5600
Owner/Operator Telephone Ext:	Not reported
Owner/Operator Fax:	Not reported
Owner/Operator Email:	Not reported

BAXALTA US INC PART OF THE TAKEDA GROUP (Continued) **1000401424**

Owner/Operator Indicator:	Owner
Owner/Operator Name:	BAXALTA US INC.
Legal Status:	Private
Date Became Current:	2015-07-01 00:00:00.
Date Ended Current:	Not reported
Owner/Operator Address:	4501 COLORADO BL.
Owner/Operator City,State,Zip:	LOS ANGELES, CA 90039
Owner/Operator Telephone:	818-265-5600
Owner/Operator Telephone Ext:	Not reported
Owner/Operator Fax:	Not reported
Owner/Operator Email:	Not reported

Owner/Operator Indicator:	Owner
Owner/Operator Name:	BAXALTA US INC.
Legal Status:	Private
Date Became Current:	2014-09-08 00:00:00.
Date Ended Current:	Not reported
Owner/Operator Address:	4501 COLORADO BLVD
Owner/Operator City,State,Zip:	LOS ANGELES, CA 90039-0000
Owner/Operator Telephone:	818-546-7410
Owner/Operator Telephone Ext:	Not reported
Owner/Operator Fax:	Not reported
Owner/Operator Email:	OBED.VARELA@SHIRE.COM

Owner/Operator Indicator:	Owner
Owner/Operator Name:	BAXTER HEALTHCARE CORP.
Legal Status:	Private
Date Became Current:	1953-01-01 00:00:00.
Date Ended Current:	Not reported
Owner/Operator Address:	Not reported
Owner/Operator City,State,Zip:	Not reported
Owner/Operator Telephone:	Not reported
Owner/Operator Telephone Ext:	Not reported
Owner/Operator Fax:	Not reported
Owner/Operator Email:	Not reported

Historic Generators:

Receive Date:	2010-06-16 00:00:00.0
Handler Name:	BAXTER HEALTHCARE CORPORATION
Federal Waste Generator Description:	Large Quantity Generator
State District Owner:	Not reported
Large Quantity Handler of Universal Waste:	No
Recognized Trader Importer:	No
Recognized Trader Exporter:	No
Spent Lead Acid Battery Importer:	No
Spent Lead Acid Battery Exporter:	No
Current Record:	No
Non Storage Recycler Activity:	Not reported
Electronic Manifest Broker:	Not reported

Receive Date:	2012-03-05 00:00:00.0
Handler Name:	BAXTER HEALTHCARE CORPORATION
Federal Waste Generator Description:	Large Quantity Generator
State District Owner:	Not reported
Large Quantity Handler of Universal Waste:	No
Recognized Trader Importer:	No
Recognized Trader Exporter:	No

BAXALTA US INC PART OF THE TAKEDA GROUP (Continued) **1000401424**

Spent Lead Acid Battery Importer: No
Spent Lead Acid Battery Exporter: No
Current Record: No
Non Storage Recycler Activity: Not reported
Electronic Manifest Broker: Not reported

Receive Date: 2014-03-01 00:00:00.0
Handler Name: BAXTER HEALTHCARE CORPORATION
Federal Waste Generator Description: Large Quantity Generator
State District Owner: Not reported
Large Quantity Handler of Universal Waste: No
Recognized Trader Importer: No
Recognized Trader Exporter: No
Spent Lead Acid Battery Importer: No
Spent Lead Acid Battery Exporter: No
Current Record: No
Non Storage Recycler Activity: Not reported
Electronic Manifest Broker: Not reported

Receive Date: 2016-02-29 00:00:00.0
Handler Name: BAXALTA US INC.
Federal Waste Generator Description: Large Quantity Generator
State District Owner: Not reported
Large Quantity Handler of Universal Waste: No
Recognized Trader Importer: No
Recognized Trader Exporter: No
Spent Lead Acid Battery Importer: No
Spent Lead Acid Battery Exporter: No
Current Record: No
Non Storage Recycler Activity: Not reported
Electronic Manifest Broker: Not reported

Receive Date: 2018-02-28 00:00:00.0
Handler Name: BAXALTA US INC
Federal Waste Generator Description: Large Quantity Generator
State District Owner: Not reported
Large Quantity Handler of Universal Waste: No
Recognized Trader Importer: No
Recognized Trader Exporter: No
Spent Lead Acid Battery Importer: No
Spent Lead Acid Battery Exporter: No
Current Record: No
Non Storage Recycler Activity: No
Electronic Manifest Broker: No

Receive Date: 2020-10-06 00:00:00.0
Handler Name: BAXALTA US INC
Federal Waste Generator Description: Large Quantity Generator
State District Owner: Not reported
Large Quantity Handler of Universal Waste: No
Recognized Trader Importer: No
Recognized Trader Exporter: No
Spent Lead Acid Battery Importer: No
Spent Lead Acid Battery Exporter: No
Current Record: Yes
Non Storage Recycler Activity: No
Electronic Manifest Broker: No

BAXALTA US INC PART OF THE TAKEDA GROUP (Continued) **1000401424**

Receive Date: 1996-09-01 00:00:00.0
Handler Name: BAXTER HEALTHCARE CORP HYLAND DIVISION
Federal Waste Generator Description: Large Quantity Generator
State District Owner: Not reported
Large Quantity Handler of Universal Waste: No
Recognized Trader Importer: No
Recognized Trader Exporter: No
Spent Lead Acid Battery Importer: No
Spent Lead Acid Battery Exporter: No
Current Record: No
Non Storage Recycler Activity: Not reported
Electronic Manifest Broker: Not reported

Receive Date: 1999-03-10 00:00:00.0
Handler Name: BAXTER HEALTHCARE CORP HYLAND DIVISION
Federal Waste Generator Description: Large Quantity Generator
State District Owner: Not reported
Large Quantity Handler of Universal Waste: No
Recognized Trader Importer: No
Recognized Trader Exporter: No
Spent Lead Acid Battery Importer: No
Spent Lead Acid Battery Exporter: No
Current Record: No
Non Storage Recycler Activity: Not reported
Electronic Manifest Broker: Not reported

Receive Date: 2015-05-19 00:00:00.0
Handler Name: BAXALTA US INC
Federal Waste Generator Description: Large Quantity Generator
State District Owner: Not reported
Large Quantity Handler of Universal Waste: No
Recognized Trader Importer: No
Recognized Trader Exporter: No
Spent Lead Acid Battery Importer: No
Spent Lead Acid Battery Exporter: No
Current Record: No
Non Storage Recycler Activity: Not reported
Electronic Manifest Broker: Not reported

Receive Date: 2020-02-11 00:00:00.0
Handler Name: BAXALTA US INC
Federal Waste Generator Description: Large Quantity Generator
State District Owner: Not reported
Large Quantity Handler of Universal Waste: No
Recognized Trader Importer: No
Recognized Trader Exporter: No
Spent Lead Acid Battery Importer: No
Spent Lead Acid Battery Exporter: No
Current Record: No
Non Storage Recycler Activity: No
Electronic Manifest Broker: No

Receive Date: 1994-04-14 00:00:00.0
Handler Name: BAXTER HEALTHCARE CORP, HYLAND DIV
Federal Waste Generator Description: Large Quantity Generator
State District Owner: Not reported
Large Quantity Handler of Universal Waste: No

BAXALTA US INC PART OF THE TAKEDA GROUP (Continued) **1000401424**

Recognized Trader Importer:	No
Recognized Trader Exporter:	No
Spent Lead Acid Battery Importer:	No
Spent Lead Acid Battery Exporter:	No
Current Record:	No
Non Storage Recycler Activity:	Not reported
Electronic Manifest Broker:	Not reported

Receive Date:	1999-03-04 00:00:00.0
Handler Name:	BAXTER HEALTHCARE CORP.
Federal Waste Generator Description:	Large Quantity Generator
State District Owner:	Not reported
Large Quantity Handler of Universal Waste:	No
Recognized Trader Importer:	No
Recognized Trader Exporter:	No
Spent Lead Acid Battery Importer:	No
Spent Lead Acid Battery Exporter:	No
Current Record:	No
Non Storage Recycler Activity:	Not reported
Electronic Manifest Broker:	Not reported

Receive Date:	2000-10-12 00:00:00.0
Handler Name:	BAXTER HEALTHCARE CORP.
Federal Waste Generator Description:	Large Quantity Generator
State District Owner:	Not reported
Large Quantity Handler of Universal Waste:	No
Recognized Trader Importer:	No
Recognized Trader Exporter:	No
Spent Lead Acid Battery Importer:	No
Spent Lead Acid Battery Exporter:	No
Current Record:	No
Non Storage Recycler Activity:	Not reported
Electronic Manifest Broker:	Not reported

Receive Date:	2002-02-27 00:00:00.0
Handler Name:	BAXTER BIOSCIENCE
Federal Waste Generator Description:	Large Quantity Generator
State District Owner:	Not reported
Large Quantity Handler of Universal Waste:	No
Recognized Trader Importer:	No
Recognized Trader Exporter:	No
Spent Lead Acid Battery Importer:	No
Spent Lead Acid Battery Exporter:	No
Current Record:	No
Non Storage Recycler Activity:	Not reported
Electronic Manifest Broker:	Not reported

Receive Date:	2004-02-10 00:00:00.0
Handler Name:	BAXTER BIOSCIENCE
Federal Waste Generator Description:	Large Quantity Generator
State District Owner:	Not reported
Large Quantity Handler of Universal Waste:	No
Recognized Trader Importer:	No
Recognized Trader Exporter:	No
Spent Lead Acid Battery Importer:	No
Spent Lead Acid Battery Exporter:	No
Current Record:	No

BAXALTA US INC PART OF THE TAKEDA GROUP (Continued) **1000401424**

Non Storage Recycler Activity: Not reported
Electronic Manifest Broker: Not reported

Receive Date: 2006-03-29 00:00:00.0
Handler Name: BAXTER BIOSCIENCE
Federal Waste Generator Description: Large Quantity Generator
State District Owner: Not reported
Large Quantity Handler of Universal Waste: No
Recognized Trader Importer: No
Recognized Trader Exporter: No
Spent Lead Acid Battery Importer: No
Spent Lead Acid Battery Exporter: No
Current Record: No
Non Storage Recycler Activity: Not reported
Electronic Manifest Broker: Not reported

Receive Date: 2008-02-28 00:00:00.0
Handler Name: BAXTER BIOSCIENCE
Federal Waste Generator Description: Large Quantity Generator
State District Owner: Not reported
Large Quantity Handler of Universal Waste: No
Recognized Trader Importer: No
Recognized Trader Exporter: No
Spent Lead Acid Battery Importer: No
Spent Lead Acid Battery Exporter: No
Current Record: No
Non Storage Recycler Activity: Not reported
Electronic Manifest Broker: Not reported

List of NAICS Codes and Descriptions:
NAICS Code: 325411
NAICS Description: MEDICINAL AND BOTANICAL MANUFACTURING

NAICS Code: 325412
NAICS Description: PHARMACEUTICAL PREPARATION MANUFACTURING

NAICS Code: 325414
NAICS Description: BIOLOGICAL PRODUCT (EXCEPT DIAGNOSTIC) MANUFACTURING

NAICS Code: 42221
NAICS Description: DRUGS AND DRUGGISTS' SUNDRIES WHOLESALERS

NAICS Code: 49311
NAICS Description: GENERAL WAREHOUSING AND STORAGE

Facility Has Received Notices of Violation:
Found Violation: No
Agency Which Determined Violation: Not reported
Violation Short Description: Not reported
Date Violation was Determined: Not reported
Actual Return to Compliance Date: Not reported
Return to Compliance Qualifier: Not reported
Violation Responsible Agency: Not reported
Scheduled Compliance Date: Not reported
Enforcement Identifier: Not reported
Date of Enforcement Action: Not reported

BAXALTA US INC PART OF THE TAKEDA GROUP (Continued) **1000401424**

Enforcement Responsible Agency: Not reported
Enforcement Docket Number: Not reported
Enforcement Attorney: Not reported
Corrective Action Component: Not reported
Appeal Initiated Date: Not reported
Appeal Resolution Date: Not reported
Disposition Status Date: Not reported
Disposition Status: Not reported
Disposition Status Description: Not reported
Consent/Final Order Sequence Number: Not reported
Consent/Final Order Respondent Name: Not reported
Consent/Final Order Lead Agency: Not reported
Enforcement Type: Not reported
Enforcement Responsible Person: Not reported
Enforcement Responsible Sub-Organization: Not reported
SEP Sequence Number: Not reported
SEP Expenditure Amount: Not reported
SEP Scheduled Completion Date: Not reported
SEP Actual Date: Not reported
SEP Defaulted Date: Not reported
SEP Type: Not reported
SEP Type Description: Not reported
Proposed Amount: Not reported
Final Monetary Amount: Not reported
Paid Amount: Not reported
Final Count: Not reported
Final Amount: Not reported

Found Violation: Yes
Agency Which Determined Violation: State
Violation Short Description: Generators - General
Date Violation was Determined: 1985-01-30 00:00:00.0
Actual Return to Compliance Date: 1985-03-06 00:00:00.0
Return to Compliance Qualifier: Observed
Violation Responsible Agency: State
Scheduled Compliance Date: 1985-02-28 00:00:00.0
Enforcement Identifier: 001
Date of Enforcement Action: 1985-01-30 00:00:00.0
Enforcement Responsible Agency: State
Enforcement Docket Number: Not reported
Enforcement Attorney: Not reported
Corrective Action Component: No
Appeal Initiated Date: Not reported
Appeal Resolution Date: Not reported
Disposition Status Date: Not reported
Disposition Status: Not reported
Disposition Status Description: Not reported
Consent/Final Order Sequence Number: Not reported
Consent/Final Order Respondent Name: Not reported
Consent/Final Order Lead Agency: Not reported
Enforcement Type: WRITTEN INFORMAL
Enforcement Responsible Person: R9STA
Enforcement Responsible Sub-Organization: Not reported
SEP Sequence Number: Not reported
SEP Expenditure Amount: Not reported
SEP Scheduled Completion Date: Not reported
SEP Actual Date: Not reported

BAXALTA US INC PART OF THE TAKEDA GROUP (Continued) **1000401424**

SEP Defaulted Date:	Not reported
SEP Type:	Not reported
SEP Type Description:	Not reported
Proposed Amount:	Not reported
Final Monetary Amount:	Not reported
Paid Amount:	Not reported
Final Count:	Not reported
Final Amount:	Not reported
Found Violation:	Yes
Agency Which Determined Violation:	State
Violation Short Description:	Generators - General
Date Violation was Determined:	2006-01-03 00:00:00.0
Actual Return to Compliance Date:	2006-02-28 00:00:00.0
Return to Compliance Qualifier:	Observed
Violation Responsible Agency:	State
Scheduled Compliance Date:	Not reported
Enforcement Identifier:	Not reported
Date of Enforcement Action:	Not reported
Enforcement Responsible Agency:	Not reported
Enforcement Docket Number:	Not reported
Enforcement Attorney:	Not reported
Corrective Action Component:	Not reported
Appeal Initiated Date:	Not reported
Appeal Resolution Date:	Not reported
Disposition Status Date:	Not reported
Disposition Status:	Not reported
Disposition Status Description:	Not reported
Consent/Final Order Sequence Number:	Not reported
Consent/Final Order Respondent Name:	Not reported
Consent/Final Order Lead Agency:	Not reported
Enforcement Type:	Not reported
Enforcement Responsible Person:	Not reported
Enforcement Responsible Sub-Organization:	Not reported
SEP Sequence Number:	Not reported
SEP Expenditure Amount:	Not reported
SEP Scheduled Completion Date:	Not reported
SEP Actual Date:	Not reported
SEP Defaulted Date:	Not reported
SEP Type:	Not reported
SEP Type Description:	Not reported
Proposed Amount:	Not reported
Final Monetary Amount:	Not reported
Paid Amount:	Not reported
Final Count:	Not reported
Final Amount:	Not reported
Found Violation:	No
Agency Which Determined Violation:	Not reported
Violation Short Description:	Not reported
Date Violation was Determined:	Not reported
Actual Return to Compliance Date:	Not reported
Return to Compliance Qualifier:	Not reported
Violation Responsible Agency:	Not reported
Scheduled Compliance Date:	Not reported
Enforcement Identifier:	Not reported
Date of Enforcement Action:	Not reported

BAXALTA US INC PART OF THE TAKEDA GROUP (Continued) **1000401424**

Enforcement Responsible Agency:	Not reported
Enforcement Docket Number:	Not reported
Enforcement Attorney:	Not reported
Corrective Action Component:	Not reported
Appeal Initiated Date:	Not reported
Appeal Resolution Date:	Not reported
Disposition Status Date:	Not reported
Disposition Status:	Not reported
Disposition Status Description:	Not reported
Consent/Final Order Sequence Number:	Not reported
Consent/Final Order Respondent Name:	Not reported
Consent/Final Order Lead Agency:	Not reported
Enforcement Type:	Not reported
Enforcement Responsible Person:	Not reported
Enforcement Responsible Sub-Organization:	Not reported
SEP Sequence Number:	Not reported
SEP Expenditure Amount:	Not reported
SEP Scheduled Completion Date:	Not reported
SEP Actual Date:	Not reported
SEP Defaulted Date:	Not reported
SEP Type:	Not reported
SEP Type Description:	Not reported
Proposed Amount:	Not reported
Final Monetary Amount:	Not reported
Paid Amount:	Not reported
Final Count:	Not reported
Final Amount:	Not reported

Found Violation:	Yes
Agency Which Determined Violation:	State
Violation Short Description:	Generators - Pre-transport
Date Violation was Determined:	2015-10-09 00:00:00.0
Actual Return to Compliance Date:	2015-11-05 00:00:00.0
Return to Compliance Qualifier:	Observed
Violation Responsible Agency:	State
Scheduled Compliance Date:	Not reported
Enforcement Identifier:	Not reported
Date of Enforcement Action:	Not reported
Enforcement Responsible Agency:	Not reported
Enforcement Docket Number:	Not reported
Enforcement Attorney:	Not reported
Corrective Action Component:	Not reported
Appeal Initiated Date:	Not reported
Appeal Resolution Date:	Not reported
Disposition Status Date:	Not reported
Disposition Status:	Not reported
Disposition Status Description:	Not reported
Consent/Final Order Sequence Number:	Not reported
Consent/Final Order Respondent Name:	Not reported
Consent/Final Order Lead Agency:	Not reported
Enforcement Type:	Not reported
Enforcement Responsible Person:	Not reported
Enforcement Responsible Sub-Organization:	Not reported
SEP Sequence Number:	Not reported
SEP Expenditure Amount:	Not reported
SEP Scheduled Completion Date:	Not reported
SEP Actual Date:	Not reported

BAXALTA US INC PART OF THE TAKEDA GROUP (Continued) **1000401424**

SEP Defaulted Date: Not reported
SEP Type: Not reported
SEP Type Description: Not reported
Proposed Amount: Not reported
Final Monetary Amount: Not reported
Paid Amount: Not reported
Final Count: Not reported
Final Amount: Not reported

Found Violation: No
Agency Which Determined Violation: Not reported
Violation Short Description: Not reported
Date Violation was Determined: Not reported
Actual Return to Compliance Date: Not reported
Return to Compliance Qualifier: Not reported
Violation Responsible Agency: Not reported
Scheduled Compliance Date: Not reported
Enforcement Identifier: Not reported
Date of Enforcement Action: Not reported
Enforcement Responsible Agency: Not reported
Enforcement Docket Number: Not reported
Enforcement Attorney: Not reported
Corrective Action Component: Not reported
Appeal Initiated Date: Not reported
Appeal Resolution Date: Not reported
Disposition Status Date: Not reported
Disposition Status: Not reported
Disposition Status Description: Not reported
Consent/Final Order Sequence Number: Not reported
Consent/Final Order Respondent Name: Not reported
Consent/Final Order Lead Agency: Not reported
Enforcement Type: Not reported
Enforcement Responsible Person: Not reported
Enforcement Responsible Sub-Organization: Not reported
SEP Sequence Number: Not reported
SEP Expenditure Amount: Not reported
SEP Scheduled Completion Date: Not reported
SEP Actual Date: Not reported
SEP Defaulted Date: Not reported
SEP Type: Not reported
SEP Type Description: Not reported
Proposed Amount: Not reported
Final Monetary Amount: Not reported
Paid Amount: Not reported
Final Count: Not reported
Final Amount: Not reported

Found Violation: No
Agency Which Determined Violation: Not reported
Violation Short Description: Not reported
Date Violation was Determined: Not reported
Actual Return to Compliance Date: Not reported
Return to Compliance Qualifier: Not reported
Violation Responsible Agency: Not reported
Scheduled Compliance Date: Not reported
Enforcement Identifier: Not reported
Date of Enforcement Action: Not reported

BAXALTA US INC PART OF THE TAKEDA GROUP (Continued) **1000401424**

Enforcement Responsible Agency: Not reported
Enforcement Docket Number: Not reported
Enforcement Attorney: Not reported
Corrective Action Component: Not reported
Appeal Initiated Date: Not reported
Appeal Resolution Date: Not reported
Disposition Status Date: Not reported
Disposition Status: Not reported
Disposition Status Description: Not reported
Consent/Final Order Sequence Number: Not reported
Consent/Final Order Respondent Name: Not reported
Consent/Final Order Lead Agency: Not reported
Enforcement Type: Not reported
Enforcement Responsible Person: Not reported
Enforcement Responsible Sub-Organization: Not reported
SEP Sequence Number: Not reported
SEP Expenditure Amount: Not reported
SEP Scheduled Completion Date: Not reported
SEP Actual Date: Not reported
SEP Defaulted Date: Not reported
SEP Type: Not reported
SEP Type Description: Not reported
Proposed Amount: Not reported
Final Monetary Amount: Not reported
Paid Amount: Not reported
Final Count: Not reported
Final Amount: Not reported

Evaluation Action Summary:
Evaluation Date: 2009-10-21 00:00:00.0
Evaluation Responsible Agency: EPA
Found Violation: No
Evaluation Type Description: COMPLIANCE EVALUATION INSPECTION ON-SITE
Evaluation Responsible Person Identifier: JMACA
Evaluation Responsible Sub-Organization: Not reported
Actual Return to Compliance Date: Not reported
Scheduled Compliance Date: Not reported
Date of Request: Not reported
Date Response Received: Not reported
Request Agency: Not reported
Former Citation: Not reported

Evaluation Date: 1985-01-30 00:00:00.0
Evaluation Responsible Agency: State
Found Violation: Yes
Evaluation Type Description: NON-FINANCIAL RECORD REVIEW
Evaluation Responsible Person Identifier: R9STA
Evaluation Responsible Sub-Organization: Not reported
Actual Return to Compliance Date: 1985-03-06 00:00:00.0
Scheduled Compliance Date: 1985-02-28 00:00:00.0
Date of Request: Not reported
Date Response Received: Not reported
Request Agency: Not reported
Former Citation: Not reported

Evaluation Date: 2006-01-03 00:00:00.0
Evaluation Responsible Agency: State Contractor/Grantee

BAXALTA US INC PART OF THE TAKEDA GROUP (Continued) **1000401424**

Found Violation:	Yes
Evaluation Type Description:	COMPLIANCE EVALUATION INSPECTION ON-SITE
Evaluation Responsible Person Identifier:	Not reported
Evaluation Responsible Sub-Organization:	Not reported
Actual Return to Compliance Date:	2006-02-28 00:00:00.0
Scheduled Compliance Date:	Not reported
Date of Request:	Not reported
Date Response Received:	Not reported
Request Agency:	Not reported
Former Citation:	Not reported

Evaluation Date:	2018-09-13 00:00:00.0
Evaluation Responsible Agency:	State
Found Violation:	No
Evaluation Type Description:	COMPLIANCE EVALUATION INSPECTION ON-SITE
Evaluation Responsible Person Identifier:	Not reported
Evaluation Responsible Sub-Organization:	Not reported
Actual Return to Compliance Date:	Not reported
Scheduled Compliance Date:	Not reported
Date of Request:	Not reported
Date Response Received:	Not reported
Request Agency:	Not reported
Former Citation:	Not reported

Evaluation Date:	2015-10-09 00:00:00.0
Evaluation Responsible Agency:	State
Found Violation:	Yes
Evaluation Type Description:	COMPLIANCE EVALUATION INSPECTION ON-SITE
Evaluation Responsible Person Identifier:	Not reported
Evaluation Responsible Sub-Organization:	Not reported
Actual Return to Compliance Date:	2015-11-05 00:00:00.0
Scheduled Compliance Date:	Not reported
Date of Request:	Not reported
Date Response Received:	Not reported
Request Agency:	Not reported
Former Citation:	Not reported

Evaluation Date:	1985-03-06 00:00:00.0
Evaluation Responsible Agency:	State
Found Violation:	No
Evaluation Type Description:	COMPLIANCE SCHEDULE EVALUATION
Evaluation Responsible Person Identifier:	R9STA
Evaluation Responsible Sub-Organization:	Not reported
Actual Return to Compliance Date:	Not reported
Scheduled Compliance Date:	Not reported
Date of Request:	Not reported
Date Response Received:	Not reported
Request Agency:	Not reported
Former Citation:	Not reported

Evaluation Date:	1985-01-30 00:00:00.0
Evaluation Responsible Agency:	State
Found Violation:	No
Evaluation Type Description:	COMPLIANCE EVALUATION INSPECTION ON-SITE
Evaluation Responsible Person Identifier:	R9STA
Evaluation Responsible Sub-Organization:	Not reported
Actual Return to Compliance Date:	Not reported

BAXALTA US INC PART OF THE TAKEDA GROUP (Continued) **1000401424**

Scheduled Compliance Date:	Not reported
Date of Request:	Not reported
Date Response Received:	Not reported
Request Agency:	Not reported
Former Citation:	Not reported

SLIC REG 4:

Region:	4
Facility Status:	Not reported
SLIC:	0163
Substance:	Not reported
Staff:	LACDHS

CPS-SLIC:

Name:	BAXTER BIOTECH
Address:	4501 COLORADO
City,State,Zip:	LOS ANGELES, CA 91107
Region:	STATE
Facility Status:	**Completed - Case Closed**
Status Date:	12/01/1998
Global Id:	SL0603700449
Lead Agency:	LOS ANGELES RWQCB (REGION 4)
Lead Agency Case Number:	Not reported
Latitude:	34.1428077854048
Longitude:	-118.27061014946
Case Type:	Cleanup Program Site
Case Worker:	WIP
Local Agency:	Not reported
RB Case Number:	113.0425
File Location:	Not reported
Potential Media Affected:	Not reported
Potential Contaminants of Concern:	Not reported
Site History:	Not reported

Click here to access the California GeoTracker records for this facility:

AST:

Name:	BAXTER BIOSCIENCE
Address:	4501 COLORADO BLVD
City/Zip:	LOS ANGELES,90039
Certified Unified Program Agencies:	Not reported
Owner:	Baxalta US Inc.
Total Gallons:	Not reported
CERSID:	10153059
Facility ID:	FA0003345
Business Name:	Baxalta US Inc.
Phone:	818-240-5600
Fax:	Not reported
Mailing Address:	4501 COLORADO BLVD
Mailing Address City:	LOS ANGELES
Mailing Address State:	CA
Mailing Address Zip Code:	Not reported
Operator Name:	Baxalta US Inc. - Los Angeles
Operator Phone:	818-240-5600
Owner Phone:	8479482000

BAXALTA US INC PART OF THE TAKEDA GROUP (Continued) **1000401424**

Owner Mail Address:	4501 COLORADO BLVD
Owner State:	CA
Owner Zip Code:	90039
Owner Country:	United States
Property Owner Name:	Not reported
Property Owner Phone:	Not reported
Property Owner Mailing Address:	Not reported
Property Owner City:	Not reported
Property Owner Stat :	Not reported
Property Owner Zip Code:	Not reported
Property Owner Country:	Not reported
EPAID:	CAD042236844

CHMIRS:

Name:	Not reported
Address:	4501 COLORADO BLVD
City,State,Zip:	LOS ANGELES, CA 90039
OES Incident Number:	15-1771
OES notification:	03/29/2015
OES Date:	Not reported
OES Time:	Not reported
Date Completed:	**Not reported**
Property Use:	Not reported
Agency Id Number:	Not reported
Agency Incident Number:	Not reported
Time Notified:	Not reported
Time Completed:	Not reported
Surrounding Area:	Not reported
Estimated Temperature:	Not reported
Property Management:	Not reported
More Than Two Substances Involved?:	Not reported
Resp Agncy Personel # Of Decontaminated:	Not reported
Responding Agency Personel # Of Injuries:	Not reported
Responding Agency Personel # Of Fatalities:	Not reported
Others Number Of Decontaminated:	Not reported
Others Number Of Injuries:	Not reported
Others Number Of Fatalities:	Not reported
Vehicle Make/year:	Not reported
Vehicle License Number:	Not reported
Vehicle State:	Not reported
Vehicle Id Number:	Not reported
CA DOT PUC/ICC Number:	Not reported
Company Name:	Not reported
Reporting Officer Name/ID:	Not reported
Report Date:	Not reported
Facility Telephone:	Not reported
Waterway Involved:	Yes
Waterway:	Storm Drain/Unknown Waterway
Spill Site:	Other
Cleanup By:	Contractor
Containment:	Not reported
What Happened:	Not reported
Type:	Not reported
Measure:	Not reported
Other:	Not reported
Type:	CHEMICAL
Measure:	Gal(s)

BAXALTA US INC PART OF THE TAKEDA GROUP (Continued) **1000401424**

Other:	Not reported
Date/Time:	2110
Year:	2015
Agency:	Baxter
Incident Date:	03/29/2015
Admin Agency:	Los Angeles City Fire Department
Amount:	Not reported
Contained:	Yes
Site Type:	Storm Drain/Unknown Waterway
E Date:	Not reported
Substance:	95% Ethanol
Quantity Released:	10
Unknown:	Not reported
Substance #2:	Not reported
Substance #3:	Not reported
Evacuations:	Not reported
Number of Injuries:	Not reported
Number of Fatalities:	Not reported
#1 Pipeline:	No
#2 Pipeline:	No
#3 Pipeline:	No
#1 Vessel >= 300 Tons:	No
#2 Vessel >= 300 Tons:	No
#3 Vessel >= 300 Tons:	No
Evacs:	No
Injuries:	No
Fatals:	No
Comments:	Not reported
Description:	Per the caller company security guards informed them of the leak.

Name:	Not reported
Address:	4501 COLORADO BLVD
City,State,Zip:	LOS ANGELES, CA 90039
OES Incident Number:	17-0979
OES notification:	02/02/2017
OES Date:	Not reported
OES Time:	Not reported
Date Completed:	**Not reported**
Property Use:	Not reported
Agency Id Number:	Not reported
Agency Incident Number:	Not reported
Time Notified:	Not reported
Time Completed:	Not reported
Surrounding Area:	Not reported
Estimated Temperature:	Not reported
Property Management:	Not reported
More Than Two Substances Involved?:	Not reported
Resp Agncy Personel # Of Decontaminated:	Not reported
Responding Agency Personel # Of Injuries:	Not reported
Responding Agency Personel # Of Fatalities:	Not reported
Others Number Of Decontaminated:	Not reported
Others Number Of Injuries:	Not reported
Others Number Of Fatalities:	Not reported
Vehicle Make/year:	Not reported
Vehicle License Number:	Not reported
Vehicle State:	Not reported

BAXALTA US INC PART OF THE TAKEDA GROUP (Continued) **1000401424**

Vehicle Id Number:	Not reported
CA DOT PUC/ICC Number:	Not reported
Company Name:	Not reported
Reporting Officer Name/ID:	Not reported
Report Date:	Not reported
Facility Telephone:	Not reported
Waterway Involved:	Yes
Waterway:	Storm Drain
Spill Site:	Industrial Plant
Cleanup By:	Contractor
Containment:	Not reported
What Happened:	Not reported
Type:	Not reported
Measure:	Not reported
Other:	Not reported
Type:	CHEMICAL
Measure:	Gal(s)
Other:	Not reported
Date/Time:	1135
Year:	2017
Agency:	Baxalta US Inc
Incident Date:	02/02/2017
Admin Agency:	Los Angeles City Fire Department
Amount:	Not reported
Contained:	Yes
Site Type:	Storm Drain
E Date:	Not reported
Substance:	Brine Solution
Quantity Released:	Unknown
Unknown:	Not reported
Substance #2:	Not reported
Substance #3:	Not reported
Evacuations:	Not reported
Number of Injuries:	Not reported
Number of Fatalities:	Not reported
#1 Pipeline:	No
#2 Pipeline:	No
#3 Pipeline:	No
#1 Vessel >= 300 Tons:	No
#2 Vessel >= 300 Tons:	No
#3 Vessel >= 300 Tons:	No
Evacs:	No
Injuries:	No
Fatals:	No
Comments:	Not reported
Description:	Per the caller they have a brine silo on site and an employee noticed the spill.
Name:	Not reported
Address:	4501 COLORADO BLVD
City,State,Zip:	LOS ANGELES, CA 90039
OES Incident Number:	1-4962
OES notification:	08/21/2011
OES Date:	Not reported
OES Time:	Not reported
Date Completed:	**Not reported**
Property Use:	Not reported

BAXALTA US INC PART OF THE TAKEDA GROUP (Continued) **1000401424**

Agency Id Number:	Not reported
Agency Incident Number:	Not reported
Time Notified:	Not reported
Time Completed:	Not reported
Surrounding Area:	Not reported
Estimated Temperature:	Not reported
Property Management:	Not reported
More Than Two Substances Involved?:	Not reported
Resp Agncy Personel # Of Decontaminated:	Not reported
Responding Agency Personel # Of Injuries:	Not reported
Responding Agency Personel # Of Fatalities:	Not reported
Others Number Of Decontaminated:	Not reported
Others Number Of Injuries:	Not reported
Others Number Of Fatalities:	Not reported
Vehicle Make/year:	Not reported
Vehicle License Number:	Not reported
Vehicle State:	Not reported
Vehicle Id Number:	Not reported
CA DOT PUC/ICC Number:	Not reported
Company Name:	Not reported
Reporting Officer Name/ID:	Not reported
Report Date:	Not reported
Facility Telephone:	Not reported
Waterway Involved:	Yes
Waterway:	Storm drain
Spill Site:	Treatment/Sewage Facility
Cleanup By:	None
Containment:	Not reported
What Happened:	Not reported
Type:	Not reported
Measure:	Gal(s)
Other:	Not reported
Date/Time:	230
Year:	2011
Agency:	Baxter Health Care Corp
Incident Date:	8/21/2011
Admin Agency:	Los Angeles City Fire Department
Amount:	Not reported
Contained:	Yes
Site Type:	Storm drain
E Date:	Not reported
Substance:	Sewage and Processed Water
Quantity Released:	16,000
Unknown:	Not reported
Substance #2:	Not reported
Substance #3:	Not reported
Evacuations:	Not reported
Number of Injuries:	Not reported
Number of Fatalities:	Not reported
#1 Pipeline:	Not reported
#2 Pipeline:	Not reported
#3 Pipeline:	Not reported
#1 Vessel >= 300 Tons:	Not reported
#2 Vessel >= 300 Tons:	Not reported
#3 Vessel >= 300 Tons:	Not reported
Evacs:	Not reported
Injuries:	Not reported

BAXALTA US INC PART OF THE TAKEDA GROUP (Continued) **1000401424**

Fatals:	Not reported
Comments:	Not reported
Description:	RP states that the waste water neutralization system had a failure causing the release of sewage and processed water from two manholes that left the property and entered the storm drain system.

Facility, Chemical, Releases and Other Waste Management Summary Information:

TRI ID:	90039BXTRH4501W
Form Type:	Form R
Reporting year:	2018
Trade secret indicator:	NO
Sanitized indicator:	NO
Title of certifying official:	DIRECTOR, EH&S OBED VARELA
Certifying officials signature indicator:	ELECTRONIC
Date signed:	2019-07-01
Name:	BAXALTA US INC PART OF THE TAKEDA GROUP
Address:	4501 COLORADO BLVD
City,State,Zip:	LOS ANGELES, CA 90039
BIA code:	Not reported
Tribe name:	Not reported
Mailing name:	BAXALTA US INC PART OF THE TAKEDA GROUP
Mailing street:	4501 COLORADO BLVD
Mailing province:	Not reported
Mailing City,State,Zip:	LOS ANGELES, CA 90039
Entire facility ind:	YES
Partial facility ind:	NO
Federal facility ind:	NO
Goco facility ind:	NO
Assigned fed facility flag:	NO
Public contact name:	OBED VARELA
Public contact phone and Ext:	8185078297
Public contact email:	OBED.VARELA@TAKEDA.COM
Primary sic code:	Not reported
Sic code 2:	Not reported
Sic code 3:	Not reported
Sic code 4:	Not reported
Sic code 5:	Not reported
Sic code 6:	Not reported
Naics origin:	Not reported
Primary naics code:	325414
Naics code 2:	Not reported
Naics code 3:	Not reported
Naics code 4:	Not reported
Naics code 5:	Not reported
Naics code 6:	Not reported
Latitude:	34.14234
Longitude:	-118.27007
D and B number A:	086013089
D and B number B:	Not reported
RCRA number A:	Not reported
RCRA number B:	Not reported
RCRA number C:	Not reported
RCRA number D:	Not reported
RCRA number E:	Not reported
RCRA number F:	Not reported

BAXALTA US INC PART OF THE TAKEDA GROUP (Continued) **1000401424**

RCRA number G:	Not reported
RCRA number H:	Not reported
NPDES number A:	CAZ457611
NPDES number B:	Not reported
NPDES number C:	Not reported
NPDES number D:	Not reported
NPDES number E:	Not reported
NPDES number F:	Not reported
NPDES number G:	Not reported
Parent company name:	BAXALTA US INC
Parent company D and B number:	086013089
Standardized parent company name:	BAXALTA US INC
Document control number:	1318217521576
TRI ID:	90039BXTRH4501W
Cas number:	000079210
Chemical name:	PERACETIC ACID
Classification:	TRI
Unit of measure:	Pounds
Metal ind:	NO
Revision code 1:	Not reported
Revision code 2:	Not reported
Maximum amount on site:	09
Fugitive air emissions - total release pounds:	5043
Fugitive air emissions - total release range code:	Not reported
Total fugitive air emissions:	5043
Fugitive air emissions - basis of estimate:	Other
Stack air emissions - release pounds:	0
Stack air emissions - release range code:	Not reported
Total stack air emissions:	0
Stack air emissions - basis of estimate:	Other
Total air emissions:	5043
Discharges to stream a - stream name:	NA
Total discharges to stream a:	0
Discharges to stream a - basis of estimate:	Not reported
Discharges to stream a - % from stormwater:	Not reported
Discharges to stream b - stream name:	Not reported
Total discharges to stream b:	Not reported
Discharges to stream b - basis of estimate:	Not reported
Discharges to stream b - % from stormwater:	Not reported
Discharges to stream c - stream name:	Not reported
Total discharges to stream c:	Not reported
Discharges to stream c - basis of estimate:	Not reported
Discharges to stream c - % from stormwater:	Not reported
Discharges to stream d - stream name:	Not reported
Total discharges to stream d:	Not reported
Discharges to stream d - basis of estimate:	Not reported
Discharges to stream d - % from stormwater:	Not reported
Discharges to stream e - stream name:	Not reported
Total discharges to stream e:	Not reported
Discharges to stream e - basis of estimate:	Not reported
Discharges to stream e - % from stormwater:	Not reported
Discharges to stream f - stream name:	Not reported
Total discharges to stream f:	Not reported
Discharges to stream f - basis of estimate:	Not reported
Discharges to stream f - % from stormwater:	Not reported
Discharges to stream g - stream name:	Not reported
Total discharges to stream g:	Not reported

BAXALTA US INC PART OF THE TAKEDA GROUP (Continued) **1000401424**

Discharges to stream g - basis of estimate:	Not reported
Discharges to stream g - % from stormwater:	Not reported
Total number of receiving streams:	0
Total surface water discharge:	0
Total on-site underground inj - pounds:	Not reported
On-site underground inj - basis of estimate:	Not reported
Total on-site ugrnd inj to cl i wells - pounds:	0
On-site underground inj to c1 i wells - basis of estimate:	Not reported
Total on-site ugrnd inj to cl ii-v wells - pounds:	0
On-site ungrnd inj to cl ii-v wells - basis of estimate:	Not reported
Total on-site underground injection:	0
Total on-site landfills:	Not reported
On-site landfills - basis of estimate:	Not reported
Total on-site RCRA subtitle c landfills:	0
On-site RCRA subtitle c landfills - basis of estimate:	Not reported
Total other on-site landfills:	0
Other landfills - basis of estimate:	Not reported
Total on-site land treatment:	0
Land trtmt/appl farming - basis of estimate:	Not reported
Total surface impoundments:	Not reported
Surface impoundment - basis of estimate:	Not reported
Total RCRA c surface impoundments:	0
RCRA c Surface impoundment - basis of estimate:	Not reported
Total other surface impoundments:	0
Other surface impoundment - basis of estimate:	Not reported
Total other disposal:	0
Other disposal - basis of estimate:	Not reported
Total on-site land releases:	0
Total on-site releases:	5043
Off-site - POTW releases:	0
Off-site - storage only:	1141
Off-site - solid/stab - metals:	0
Off-site - wastewater treatment release - metals:	0
Off-site - solid/stab - release - metals:	0
Off-site - wastewater treatment - metals:	0
Off-site - underground injection:	0
Off-site - underground injection - class 1 wells:	0
Off-site - underground injection - class ii-v wells:	0
Off-site - landfills/disposal surface impoundments:	0
Off-site - surface impoundment:	0
Off-site - RCRA subtitle c surface impoundments:	0
Off-site - other surface impoundments:	0
Off-site - other landfills:	0
Off-site - RCRA subtitle c landfills:	0
Off-site - disposal - land treatment:	0
Off-site - disposal - other land disposal:	0
Off-site - disposal - other off-site management:	0
Off-site - disposal - transfer to waste broker:	0
Off-site - disposal - unknown:	0
Total transferred off site for disposal:	1141
Off-site - recycling - solvents/organics recovery:	0
Off-site - recycling -metals recovery:	0
Off-site - recycling - other reuse or recovery:	0
Off-site - recycling - acid regeneration:	0
Off-site - recycling - transfer to waste broker:	0
Total transferred off site for recycling:	0
Off-site - energy recovery:	0

BAXALTA US INC PART OF THE TAKEDA GROUP (Continued) **1000401424**

Off-site - transfer to waste broker for energy recovery:	0
Total transferred off site for energy recovery:	0
Off-site - POTW treatment:	0
Off-site - solid/stab treatment - non metals:	0
Off-site -incineration/thermal treatment:	0
Off-site - incineration/insignificant heat value:	0
Off-site - wastewater treatment - non-metals:	0
Off-site - other waste treatment:	0
Off-site - transfer to waste broker - waste treatment:	0
Total transferred off site for treatment:	0
Off-site - transfer to waste broker:	0
Total transferred off site for further waste management:	1141
Total POTW transfer:	0
Energy recovery on site current year:	0
Recycled on site current year:	0
Treated on site current year:	0
Total on-site waste management:	0
On-site energy recovery method 1:	Not Applicable
On-site energy recovery method 2:	Not reported
On-site energy recovery method 3:	Not Applicable
On-site energy recovery method 4:	Not reported
On-site recycling processes method 1:	Not Applicable
On-site recycling processes method 2:	Not reported
On-site recycling processes method 3:	Not reported
On-site recycling processes method 4:	Not reported
On-site recycling processes method 5:	Not reported
On-site recycling processes method 6:	Not reported
On-site recycling processes method 7:	Not reported
FRS Facility ID:	110000473639
Elemental Metal Included:	NO
Waste Rock Pile managed Indicator:	0
Waste Rock Quantity:	Not reported
Off Site - POTW Releases 81C:	0
Off Site - POTW Releases 81D:	0

Chemical Activities and Uses:

Cas number:	000079210
Document control number:	1318217521576
Chemical name:	PERACETIC ACID
Classification:	TRI
Unit of measure:	Pounds
Produce the chemical:	Yes
Import the chemical:	No
On-site use of the chemical:	No
Sale or distribution of the chemical:	No
As a byproduct:	Yes
As a manufactured impurity:	No
Used as a reactant:	No
P101 feedstocks:	No
P102 raw materials:	No
P103 intermediates:	No
P104 initiators:	No
P199 other:	No
Added as a formulation component:	No
P201 additives:	No
P202 dyes:	No
P203 reaction diluents:	No
P204 initiators:	No

BAXALTA US INC PART OF THE TAKEDA GROUP (Continued) **1000401424**

P205 solvents:	No
P206 inhibitors:	No
P207 emulsifiers:	No
P208 surfactants:	No
P209 lubricants:	No
P210 flame retardants:	No
P211 rheological modifiers:	No
P299 other:	No
Used as an article component:	No
Repackaging:	No
As a process impurity:	No
Processed / recycling:	No
Used as a chemical processing aid:	No
Z101 process solvents:	No
Z102 catalysts:	No
Z103 inhibitors:	No
Z104 initiators:	No
Z105 reaction terminators:	No
Z106 solution buffers:	No
Z199 other:	No
Used as a manufacturing aid:	No
Z201 process lubricants:	No
Z202 metalworking fluids:	No
Z203 coolants:	No
Z204 refrigerants:	No
Z205 hydraulic fluids:	No
Z299 other:	No
Ancillary or other use:	Yes
Z301 cleaner:	No
Z302 degreaser:	No
Z303 lubricant:	No
Z304 fuel:	No
Z305 flame retardant:	No
Z306 waste treatment:	No
Z307 water treatment:	No
Z308 construction materials:	No
Z399 other:	No

Submitted Facility Name:	BAXALTA US INC. PART OF THE TAKEDA GROUP
Submitted Street:	4501 COLORADO BLVD
Submitted City:	LOS ANGELES
Submitted County:	LOS ANGELES
Submitted State:	CA
Submitted Zip Code:	90039
Submitted BIA Code:	Not reported
Submitted Tribe Name:	Not reported
Submitted Parent Company Name:	BAXALTA US INC
Submitted Parent Company DB Number:	086013089
Submitted Standardized Parent Company Name:	BAXALTA US INC
Submitted Primary NAICS Code:	325414
Submitted Industry Code:	325
Submitted Industry Name:	Chemicals
Industry Code:	325
Industry Name:	Chemicals
Last year the facility reported:	2019
First year the facility reported:	1987
Number of forms submitted:	3

BAXALTA US INC PART OF THE TAKEDA GROUP (Continued) **1000401424**

Total number of forms submitted: 91 20200808

Detailed Source Reduction Activities and Methods:

Cas number:	000079210
Document control number:	1318217521576
Chemical name:	PERACETIC ACID
Classification:	TRI
Unit of measure:	Pounds
On-site limited releases - prior year:	0
On-site limited releases - current year:	0
On-site limited releases - following year:	0
On-site limited releases - 2nd-following year:	0
Other on-site releases - prior year:	5239
Other on-site releases - current year:	5043
Other on-site releases - following year:	5043
Other on-site releases - 2nd-following year:	5043
Off-site limited releases - prior year:	0
Off-site limited releases - current year:	0
Off-site limited releases - following year:	0
Off-site limited releases - 2nd-following year:	0
Other off-site releases - previous year:	848
Other off-site releases - current year:	1141
Other off-site releases - following year:	1141
Other off-site releases - 2nd-following year:	1141
Energy recovery on site prior year:	0
Energy recovery on site current year:	0
Energy recovery on site following year:	0
Energy recovery on site 2nd-following year:	0
Energy recovery off site prior year:	0
Energy recovery off site current year:	0
Energy recovery off site following year:	0
Energy recovery off site 2nd-following year:	0
Quantity recycled on site prior year:	0
Quantity recycled on site current year:	0
Quantity recycled on site following year:	0
Quantity recycled on site 2nd-following year:	0
Quantity recycled off site prior year:	0
Quantity recycled off site current year:	0
Quantity recycled off site following year:	0
Quantity recycled off site 2nd-following year:	0
Quantity treated on site prior year:	0
Quantity treated on site current year:	0
Quantity treated on site following year:	0
Quantity treated on site 2nd-following year:	0
Quantity treated off site prior year:	0
Quantity treated off site current year:	0
Quantity treated off site following year:	0
Quantity treated off site 2nd-following year:	0
Catastrophic releases or other one-time events:	Not reported
Prod ratio/activity index:	.99
Prod ratio or activity:	PRODUCTION
1st SR reduction activity:	NA-NA
1st SR activity ID meth code and desc 1:	Not reported
1st SR activity ID meth code and desc 2:	Not reported
1st SR activity ID meth code and desc 3:	Not reported
EST Ann REDN 1st source REDN act code and desc:	Not reported
2nd SR activity code and desc:	Not reported

BAXALTA US INC PART OF THE TAKEDA GROUP (Continued) **1000401424**

2nd SR activity ID meth code and desc 1:	Not reported
2nd SR activity ID meth code and desc 2:	Not reported
2nd SR activity ID meth code and desc 3:	Not reported
EST Ann REDN 2nd source REDN act code and desc:	Not reported
3rd SR activity code and desc:	Not reported
3rd SR activity ID meth code and desc 1:	Not reported
3rd SR activity ID meth code and desc 2:	Not reported
3rd SR activity ID meth code and desc 3:	Not reported
EST Ann REDN 3rd source REDN act code and desc:	Not reported
4th SR activity code and desc:	Not reported
4th SR activity ID meth code and desc 1:	Not reported
4th SR activity ID meth code and desc 2:	Not reported
4th SR activity ID meth code and desc 3:	Not reported
EST Ann REDN 4th source REDN act code and desc:	Not reported

Detailed On-site Waste Treatment Methods and Efficiency:

Cas number:	000079210
Document control number:	1318217521576
Chemical name:	PERACETIC ACID
Classification:	TRI
Unit of measure:	Pounds
Stream 1 - waste stream code:	NA
Stream 1 - trtmt method - sequence 1:	Not reported
Stream 1 - trtmt method - sequence 2:	Not reported
Stream 1 - trtmt method - sequence 3:	Not reported
Stream 1 - trtmt method - sequence 4:	Not reported
Stream 1 - trtmt method - sequence 5:	Not reported
Stream 1 - trtmt method - sequence 6:	Not reported
Stream 1 - trtmt method - sequence 7:	Not reported
Stream 1 - trtmt method - sequence 8:	Not reported
Stream 1 - based on operating data:	Not reported
Stream 2 - waste stream code:	Not reported
Stream 2 - trtmt method - sequence 1:	Not reported
Stream 2 - trtmt method - sequence 2:	Not reported
Stream 2 - trtmt method - sequence 3:	Not reported
Stream 2 - trtmt method - sequence 4:	Not reported
Stream 2 - trtmt method - sequence 5:	Not reported
Stream 2 - trtmt method - sequence 6:	Not reported
Stream 2 - trtmt method - sequence 7:	Not reported
Stream 2 - trtmt method - sequence 8:	Not reported
Stream 2 - based on operating data:	Not reported
Stream 3 - waste stream code:	Not reported
Stream 3 - trtmt method - sequence 1:	Not reported
Stream 3 - trtmt method - sequence 2:	Not reported
Stream 3 - trtmt method - sequence 3:	Not reported
Stream 3 - trtmt method - sequence 4:	Not reported
Stream 3 - trtmt method - sequence 5:	Not reported
Stream 3 - trtmt method - sequence 6:	Not reported
Stream 3 - trtmt method - sequence 7:	Not reported
Stream 3 - trtmt method - sequence 8:	Not reported
Stream 3 - based on operating data:	Not reported
Stream 4 - waste stream code:	Not reported
Stream 4 - trtmt method - sequence 1:	Not reported
Stream 4 - trtmt method - sequence 2:	Not reported
Stream 4 - trtmt method - sequence 3:	Not reported
Stream 4 - trtmt method - sequence 4:	Not reported
Stream 4 - trtmt method - sequence 5:	Not reported

BAXALTA US INC PART OF THE TAKEDA GROUP (Continued) **1000401424**

Stream 4 - trtmt method - sequence 6:	Not reported
Stream 4 - trtmt method - sequence 7:	Not reported
Stream 4 - trtmt method - sequence 8:	Not reported
Stream 4 - based on operating data:	Not reported
Stream 5 - waste stream code:	Not reported
Stream 5 - trtmt method - sequence 1:	Not reported
Stream 5 - trtmt method - sequence 2:	Not reported
Stream 5 - trtmt method - sequence 3:	Not reported
Stream 5 - trtmt method - sequence 4:	Not reported
Stream 5 - trtmt method - sequence 5:	Not reported
Stream 5 - trtmt method - sequence 6:	Not reported
Stream 5 - trtmt method - sequence 7:	Not reported
Stream 5 - trtmt method - sequence 8:	Not reported
Stream 5 - based on operating data:	Not reported

Details of Off-site Transfers:

Cas number:	000079210
Document control number:	1318217521576
Chemical name:	PERACETIC ACID
Classification:	TRI
Offsite RCRA id nr:	CAD044429835
Offsite transfer sequence number:	1
Offsite name:	CLEAN HARBORS WILMINGTON, LLC
Offsite street address:	1737 EAST DENNI STREET
Offsite City,State,Zip:	WILMINGTON, CA 90744
Offsite county:	LOS ANGELES
Offsite province:	Not reported
Offsite country id:	Not reported
Offsite control:	NO
Unit of measure:	Pounds
Offsite storage only m10 LBS:	1141
Offsite storage only m10 BOE:	Other
Total amount transferred offsite for disposal:	1141
Total amount transferred offsite for recycling:	0
Total amount transferred offsite for energy recovery:	0
Total amount transferred offsite for treatment:	0
FRS ID - Transfer Location:	Not reported

TRI ID:	90039BXTRH4501W
Cas number:	000107211
Chemical name:	ETHYLENE GLYCOL
Classification:	TRI
Unit of measure:	Pounds
Metal ind:	NO
Revision code 1:	Not reported
Revision code 2:	Not reported
Maximum amount on site:	04
Fugitive air emissions - total release pounds:	0
Fugitive air emissions - total release range code:	Not reported
Total fugitive air emissions:	0
Fugitive air emissions - basis of estimate:	Mass Balance Calculations
Stack air emissions - release pounds:	0
Stack air emissions - release range code:	Not reported
Total stack air emissions:	0
Stack air emissions - basis of estimate:	Other
Total air emissions:	0

BAXALTA US INC PART OF THE TAKEDA GROUP (Continued) **1000401424**

Discharges to stream a - stream name:	NA
Total discharges to stream a:	0
Discharges to stream a - basis of estimate:	Not reported
Discharges to stream a - % from stormwater:	Not reported
Discharges to stream b - stream name:	Not reported
Total discharges to stream b:	Not reported
Discharges to stream b - basis of estimate:	Not reported
Discharges to stream b - % from stormwater:	Not reported
Discharges to stream c - stream name:	Not reported
Total discharges to stream c:	Not reported
Discharges to stream c - basis of estimate:	Not reported
Discharges to stream c - % from stormwater:	Not reported
Discharges to stream d - stream name:	Not reported
Total discharges to stream d:	Not reported
Discharges to stream d - basis of estimate:	Not reported
Discharges to stream d - % from stormwater:	Not reported
Discharges to stream e - stream name:	Not reported
Total discharges to stream e:	Not reported
Discharges to stream e - basis of estimate:	Not reported
Discharges to stream e - % from stormwater:	Not reported
Discharges to stream f - stream name:	Not reported
Total discharges to stream f:	Not reported
Discharges to stream f - basis of estimate:	Not reported
Discharges to stream f - % from stormwater:	Not reported
Discharges to stream g - stream name:	Not reported
Total discharges to stream g:	Not reported
Discharges to stream g - basis of estimate:	Not reported
Discharges to stream g - % from stormwater:	Not reported
Total number of receiving streams:	0
Total surface water discharge:	0
Total on-site underground inj - pounds:	Not reported
On-site underground inj - basis of estimate:	Not reported
Total on-site ugrnd inj to cl i wells - pounds:	0
On-site underground inj to c1 i wells - basis of estimate:	Not reported
Total on-site ugrnd inj to cl ii-v wells - pounds:	0
On-site ungrnd inj to cl ii-v wells - basis of estimate:	Not reported
Total on-site underground injection:	0
Total on-site landfills:	Not reported
On-site landfills - basis of estimate:	Not reported
Total on-site RCRA subtitle c landfills:	0
On-site RCRA subtitle c landfills - basis of estimate:	Not reported
Total other on-site landfills:	0
Other landfills - basis of estimate:	Not reported
Total on-site land treatment:	0
Land trtmt/appl farming - basis of estimate:	Not reported
Total surface impoundments:	Not reported
Surface impoundment - basis of estimate:	Not reported
Total RCRA c surface impoundments:	0
RCRA c Surface impoundment - basis of estimate:	Not reported
Total other surface impoundments:	0
Other surface impoundment - basis of estimate:	Not reported
Total other disposal:	0
Other disposal - basis of estimate:	Not reported
Total on-site land releases:	0
Total on-site releases:	0
Off-site - POTW releases:	113359
Off-site - storage only:	0

BAXALTA US INC PART OF THE TAKEDA GROUP (Continued) **1000401424**

Off-site - solid/stab - metals:	0
Off-site - wastewater treatment release - metals:	0
Off-site - solid/stab - release - metals:	0
Off-site - wastewater treatment - metals:	0
Off-site - underground injection:	0
Off-site - underground injection - class 1 wells:	0
Off-site - underground injection - class ii-v wells:	0
Off-site - landfills/disposal surface impoundments:	0
Off-site - surface impoundment:	0
Off-site - RCRA subtitle c surface impoundments:	0
Off-site - other surface impoundments:	0
Off-site - other landfills:	0
Off-site - RCRA subtitle c landfills:	0
Off-site - disposal - land treatment:	0
Off-site - disposal - other land disposal:	0
Off-site - disposal - other off-site management:	0
Off-site - disposal - transfer to waste broker:	0
Off-site - disposal - unknown:	0
Total transferred off site for disposal:	113359
Off-site - recycling - solvents/organics recovery:	0
Off-site - recycling -metals recovery:	0
Off-site - recycling - other reuse or recovery:	0
Off-site - recycling - acid regeneration:	0
Off-site - recycling - transfer to waste broker:	0
Total transferred off site for recycling:	0
Off-site - energy recovery:	73378
Off-site - transfer to waste broker for energy recovery:	0
Total transferred off site for energy recovery:	73378
Off-site - POTW treatment:	0
Off-site - solid/stab treatment - non metals:	0
Off-site -incineration/thermal treatment:	0
Off-site - incineration/insignificant heat value:	0
Off-site - wastewater treatment - non-metals:	0
Off-site - other waste treatment:	0
Off-site - transfer to waste broker - waste treatment:	0
Total transferred off site for treatment:	0
Off-site - transfer to waste broker:	0
Total transferred off site for further waste management:	73378
Total POTW transfer:	113359
Energy recovery on site current year:	0
Recycled on site current year:	0
Treated on site current year:	0
Total on-site waste management:	0
On-site energy recovery method 1:	Not Applicable
On-site energy recovery method 2:	Not reported
On-site energy recovery method 3:	Not Applicable
On-site energy recovery method 4:	Not reported
On-site recycling processes method 1:	Not Applicable
On-site recycling processes method 2:	Not reported
On-site recycling processes method 3:	Not reported
On-site recycling processes method 4:	Not reported
On-site recycling processes method 5:	Not reported
On-site recycling processes method 6:	Not reported
On-site recycling processes method 7:	Not reported
FRS Facility ID:	110000473639
Elemental Metal Included:	NO
Waste Rock Pile managed Indicator:	0

BAXALTA US INC PART OF THE TAKEDA GROUP (Continued) **1000401424**

Waste Rock Quantity:	Not reported
Off Site - POTW Releases 81C:	0
Off Site - POTW Releases 81D:	113359

Chemical Activities and Uses:

Cas number:	000107211
Document control number:	1318217521552
Chemical name:	ETHYLENE GLYCOL
Classification:	TRI
Unit of measure:	Pounds
Produce the chemical:	Yes
Import the chemical:	No
On-site use of the chemical:	No
Sale or distribution of the chemical:	No
As a byproduct:	Yes
As a manufactured impurity:	No
Used as a reactant:	Yes
P101 feedstocks:	No
P102 raw materials:	No
P103 intermediates:	No
P104 initiators:	No
P199 other:	No
Added as a formulation component:	No
P201 additives:	No
P202 dyes:	No
P203 reaction diluents:	No
P204 initiators:	No
P205 solvents:	No
P206 inhibitors:	No
P207 emulsifiers:	No
P208 surfactants:	No
P209 lubricants:	No
P210 flame retardants:	No
P211 rheological modifiers:	No
P299 other:	No
Used as an article component:	No
Repackaging:	No
As a process impurity:	No
Processed / recycling:	No
Used as a chemical processing aid:	No
Z101 process solvents:	No
Z102 catalysts:	No
Z103 inhibitors:	No
Z104 initiators:	No
Z105 reaction terminators:	No
Z106 solution buffers:	No
Z199 other:	No
Used as a manufacturing aid:	No
Z201 process lubricants:	No
Z202 metalworking fluids:	No
Z203 coolants:	No
Z204 refrigerants:	No
Z205 hydraulic fluids:	No
Z299 other:	No
Ancillary or other use:	Yes
Z301 cleaner:	No
Z302 degreaser:	No
Z303 lubricant:	No

BAXALTA US INC PART OF THE TAKEDA GROUP (Continued) **1000401424**

Z304 fuel:	No
Z305 flame retardant:	No
Z306 waste treatment:	No
Z307 water treatment:	No
Z308 construction materials:	No
Z399 other:	No

Submitted Facility Name:	BAXALTA US INC. PART OF THE TAKEDA GROUP
Submitted Street:	4501 COLORADO BLVD
Submitted City:	LOS ANGELES
Submitted County:	LOS ANGELES
Submitted State:	CA
Submitted Zip Code:	90039
Submitted BIA Code:	Not reported
Submitted Tribe Name:	Not reported
Submitted Parent Company Name:	BAXALTA US INC
Submitted Parent Company DB Number:	086013089
Submitted Standardized Parent Company Name:	BAXALTA US INC
Submitted Primary NAICS Code:	325414
Submitted Industry Code:	325
Submitted Industry Name:	Chemicals
Industry Code:	325
Industry Name:	Chemicals
Last year the facility reported:	2019
First year the facility reported:	1987
Number of forms submitted:	3
Total number of forms submitted:	91 20200808

Detailed Source Reduction Activities and Methods:

Cas number:	000107211
Document control number:	1318217521552
Chemical name:	ETHYLENE GLYCOL
Classification:	TRI
Unit of measure:	Pounds
On-site limited releases - prior year:	0
On-site limited releases - current year:	0
On-site limited releases - following year:	0
On-site limited releases - 2nd-following year:	0
Other on-site releases - prior year:	0
Other on-site releases - current year:	0
Other on-site releases - following year:	0
Other on-site releases - 2nd-following year:	0
Off-site limited releases - prior year:	0
Off-site limited releases - current year:	0
Off-site limited releases - following year:	0
Off-site limited releases - 2nd-following year:	0
Other off-site releases - previous year:	6565.76
Other off-site releases - current year:	113359
Other off-site releases - following year:	195223
Other off-site releases - 2nd-following year:	195223
Energy recovery on site prior year:	0
Energy recovery on site current year:	0
Energy recovery on site following year:	0
Energy recovery on site 2nd-following year:	0
Energy recovery off site prior year:	34373
Energy recovery off site current year:	73378
Energy recovery off site following year:	36689

BAXALTA US INC PART OF THE TAKEDA GROUP (Continued) **1000401424**

Energy recovery off site 2nd-following year:	36689
Quantity recycled on site prior year:	0
Quantity recycled on site current year:	0
Quantity recycled on site following year:	0
Quantity recycled on site 2nd-following year:	0
Quantity recycled off site prior year:	0
Quantity recycled off site current year:	0
Quantity recycled off site following year:	0
Quantity recycled off site 2nd-following year:	0
Quantity treated on site prior year:	0
Quantity treated on site current year:	0
Quantity treated on site following year:	0
Quantity treated on site 2nd-following year:	0
Quantity treated off site prior year:	75506.24
Quantity treated off site current year:	0
Quantity treated off site following year:	0
Quantity treated off site 2nd-following year:	0
Catastrophic releases or other one-time events:	Not reported
Prod ratio/activity index:	1.03
Prod ratio or activity:	PRODUCTION
1st SR reduction activity:	NA-NA
1st SR activity ID meth code and desc 1:	Not reported
1st SR activity ID meth code and desc 2:	Not reported
1st SR activity ID meth code and desc 3:	Not reported
EST Ann REDN 1st source REDN act code and desc:	Not reported
2nd SR activity code and desc:	Not reported
2nd SR activity ID meth code and desc 1:	Not reported
2nd SR activity ID meth code and desc 2:	Not reported
2nd SR activity ID meth code and desc 3:	Not reported
EST Ann REDN 2nd source REDN act code and desc:	Not reported
3rd SR activity code and desc:	Not reported
3rd SR activity ID meth code and desc 1:	Not reported
3rd SR activity ID meth code and desc 2:	Not reported
3rd SR activity ID meth code and desc 3:	Not reported
EST Ann REDN 3rd source REDN act code and desc:	Not reported
4th SR activity code and desc:	Not reported
4th SR activity ID meth code and desc 1:	Not reported
4th SR activity ID meth code and desc 2:	Not reported
4th SR activity ID meth code and desc 3:	Not reported
EST Ann REDN 4th source REDN act code and desc:	Not reported

Detailed On-site Waste Treatment Methods and Efficiency:

Cas number:	000107211
Document control number:	1318217521552
Chemical name:	ETHYLENE GLYCOL
Classification:	TRI
Unit of measure:	Pounds
Stream 1 - waste stream code:	NA
Stream 1 - trtmt method - sequence 1:	Not reported
Stream 1 - trtmt method - sequence 2:	Not reported
Stream 1 - trtmt method - sequence 3:	Not reported
Stream 1 - trtmt method - sequence 4:	Not reported
Stream 1 - trtmt method - sequence 5:	Not reported
Stream 1 - trtmt method - sequence 6:	Not reported
Stream 1 - trtmt method - sequence 7:	Not reported
Stream 1 - trtmt method - sequence 8:	Not reported
Stream 1 - based on operating data:	Not reported

BAXALTA US INC PART OF THE TAKEDA GROUP (Continued) **1000401424**

Stream 2 - waste stream code:	Not reported
Stream 2 - trtmt method - sequence 1:	Not reported
Stream 2 - trtmt method - sequence 2:	Not reported
Stream 2 - trtmt method - sequence 3:	Not reported
Stream 2 - trtmt method - sequence 4:	Not reported
Stream 2 - trtmt method - sequence 5:	Not reported
Stream 2 - trtmt method - sequence 6:	Not reported
Stream 2 - trtmt method - sequence 7:	Not reported
Stream 2 - trtmt method - sequence 8:	Not reported
Stream 2 - based on operating data:	Not reported
Stream 3 - waste stream code:	Not reported
Stream 3 - trtmt method - sequence 1:	Not reported
Stream 3 - trtmt method - sequence 2:	Not reported
Stream 3 - trtmt method - sequence 3:	Not reported
Stream 3 - trtmt method - sequence 4:	Not reported
Stream 3 - trtmt method - sequence 5:	Not reported
Stream 3 - trtmt method - sequence 6:	Not reported
Stream 3 - trtmt method - sequence 7:	Not reported
Stream 3 - trtmt method - sequence 8:	Not reported
Stream 3 - based on operating data:	Not reported
Stream 4 - waste stream code:	Not reported
Stream 4 - trtmt method - sequence 1:	Not reported
Stream 4 - trtmt method - sequence 2:	Not reported
Stream 4 - trtmt method - sequence 3:	Not reported
Stream 4 - trtmt method - sequence 4:	Not reported
Stream 4 - trtmt method - sequence 5:	Not reported
Stream 4 - trtmt method - sequence 6:	Not reported
Stream 4 - trtmt method - sequence 7:	Not reported
Stream 4 - trtmt method - sequence 8:	Not reported
Stream 4 - based on operating data:	Not reported
Stream 5 - waste stream code:	Not reported
Stream 5 - trtmt method - sequence 1:	Not reported
Stream 5 - trtmt method - sequence 2:	Not reported
Stream 5 - trtmt method - sequence 3:	Not reported
Stream 5 - trtmt method - sequence 4:	Not reported
Stream 5 - trtmt method - sequence 5:	Not reported
Stream 5 - trtmt method - sequence 6:	Not reported
Stream 5 - trtmt method - sequence 7:	Not reported
Stream 5 - trtmt method - sequence 8:	Not reported
Stream 5 - based on operating data:	Not reported

Details of Off-site Transfers:

Cas number:	000107211
Document control number:	1318217521552
Chemical name:	ETHYLENE GLYCOL
Classification:	TRI
Offsite RCRA id nr:	ARD981057870
Offsite transfer sequence number:	2
Offsite name:	RINECO CHEMICAL
Offsite street address:	1007 VULCAN ROAD
Offsite City,State,Zip:	BENTON, AR 72015
Offsite county:	SALINE
Offsite province:	Not reported
Offsite country id:	Not reported
Offsite control:	NO
Unit of measure:	Pounds
Total amount transferred offsite for disposal:	0

BAXALTA US INC PART OF THE TAKEDA GROUP (Continued) **1000401424**

Total amount transferred offsite for recycling:	0
Offsite energy recovery m56 LBS:	41188
Offsite energy recovery m56 BOE:	Other
Total amount transferred offsite for energy recovery:	41188
Total amount transferred offsite for treatment:	0
FRS ID - Transfer Location:	Not reported
Offsite RCRA id nr:	CAD044429835
Offsite transfer sequence number:	3
Offsite name:	CLEAN HARBORS WILMINGTON, LLC
Offsite street address:	1737 EAST DENNI STREET
Offsite City,State,Zip:	WILMINGTON, CA 90744
Offsite county:	LOS ANGELES
Offsite province:	Not reported
Offsite country id:	Not reported
Offsite control:	NO
Unit of measure:	Pounds
Total amount transferred offsite for disposal:	0
Total amount transferred offsite for recycling:	0
Offsite energy recovery m56 LBS:	160
Offsite energy recovery m56 BOE:	Other
Total amount transferred offsite for energy recovery:	160
Total amount transferred offsite for treatment:	0
FRS ID - Transfer Location:	Not reported
Offsite RCRA id nr:	CAT080013352
Offsite transfer sequence number:	4
Offsite name:	DEMENNO/KERDOON INC
Offsite street address:	2000 N. ALAMEDA ST.
Offsite City,State,Zip:	COMPTON, CA 90222
Offsite county:	LOS ANGELES
Offsite province:	Not reported
Offsite country id:	Not reported
Offsite control:	NO
Unit of measure:	Pounds
Total amount transferred offsite for disposal:	0
Total amount transferred offsite for recycling:	0
Offsite energy recovery m56 LBS:	31880
Offsite energy recovery m56 BOE:	Other
Total amount transferred offsite for energy recovery:	31880
Total amount transferred offsite for treatment:	0
FRS ID - Transfer Location:	Not reported
Offsite RCRA id nr:	CAR000276295
Offsite transfer sequence number:	5
Offsite name:	WM ENVIROSERV
Offsite street address:	10633 RUCHTI RD
Offsite City,State,Zip:	SOUTH GATE, CA 90280
Offsite county:	LOS ANGELES
Offsite province:	Not reported
Offsite country id:	Not reported
Offsite control:	NO
Unit of measure:	Pounds
Total amount transferred offsite for disposal:	0
Total amount transferred offsite for recycling:	0
Offsite energy recovery m56 LBS:	150
Offsite energy recovery m56 BOE:	Other

BAXALTA US INC PART OF THE TAKEDA GROUP (Continued) **1000401424**

Total amount transferred offsite for energy recovery: 150
Total amount transferred offsite for treatment: 0
FRS ID - Transfer Location: 110070158227

Details of Transfers to Publicly Owned Treatment Works:
Cas number: 000107211
Document control number: 1318217521552
Chemical name: ETHYLENE GLYCOL
Classification: TRI
Unit of measure: Pounds
POTW name: HYPERION TREATMENT PLANT
POTW address: 12000 VISTA DEL MAR
POTW City,State,Zip: PLAYA DEL REY, CA 90293
POTW county: LOS ANGELES
Quantity transferred: 113359
Basis of estimate: Not reported
Discharges to water streams: 113359
Discharges to water streams - basis of estimate: Other
Discharges to other activities: 0
Discharges to other activities - basis of estimate: Not reported
Released to air: 0
Released to air - basis of estimate: Not reported
Sludge to disposal: 0
Sludge to disposal - basis of estimate: Not reported
Sludge to incineration - metals: 0
Sludge to incineration - metals - basis of estimate: Not reported
Sludge to agricultural applications: 0
Sludge to agricultural applications - basis of estimate: Not reported
Other or unknown disposal: 0
Other or unknown disposal - basis of estimate: Not reported
Other or unknown treatment: 0
Other or unknown treatment - basis of estimate: Not reported
Sludge to incineration - nonmetals: 0
Sludge to incineration - nonmetals - basis of estimate: Not reported
Total treated: 0
POTW Registry ID: Not reported
Off Site - POTW Releases 81C: 0
Off Site - POTW Releases 81D: 113359
Off Site - POTW Releases: 113359
Experimental and Est. Treatment: 0
Experimental and Est. Treatment - Basis of Est.: Not reported

TRI ID: 90039BXTRH4501W
Cas number: 000067561
Chemical name: METHANOL
Classification: TRI
Unit of measure: Pounds
Metal ind: NO
Revision code 1: Not reported
Revision code 2: Not reported
Maximum amount on site: 01
Fugitive air emissions - total release pounds: 212
Fugitive air emissions - total release range code: Not reported
Total fugitive air emissions: 212
Fugitive air emissions - basis of estimate: Other
Stack air emissions - release pounds: 435

BAXALTA US INC PART OF THE TAKEDA GROUP (Continued) **1000401424**

Stack air emissions - release range code:	Not reported
Total stack air emissions:	435
Stack air emissions - basis of estimate:	Other
Total air emissions:	647
Discharges to stream a - stream name:	NA
Total discharges to stream a:	0
Discharges to stream a - basis of estimate:	Not reported
Discharges to stream a - % from stormwater:	Not reported
Discharges to stream b - stream name:	Not reported
Total discharges to stream b:	Not reported
Discharges to stream b - basis of estimate:	Not reported
Discharges to stream b - % from stormwater:	Not reported
Discharges to stream c - stream name:	Not reported
Total discharges to stream c:	Not reported
Discharges to stream c - basis of estimate:	Not reported
Discharges to stream c - % from stormwater:	Not reported
Discharges to stream d - stream name:	Not reported
Total discharges to stream d:	Not reported
Discharges to stream d - basis of estimate:	Not reported
Discharges to stream d - % from stormwater:	Not reported
Discharges to stream e - stream name:	Not reported
Total discharges to stream e:	Not reported
Discharges to stream e - basis of estimate:	Not reported
Discharges to stream e - % from stormwater:	Not reported
Discharges to stream f - stream name:	Not reported
Total discharges to stream f:	Not reported
Discharges to stream f - basis of estimate:	Not reported
Discharges to stream f - % from stormwater:	Not reported
Discharges to stream g - stream name:	Not reported
Total discharges to stream g:	Not reported
Discharges to stream g - basis of estimate:	Not reported
Discharges to stream g - % from stormwater:	Not reported
Total number of receiving streams:	0
Total surface water discharge:	0
Total on-site underground inj - pounds:	Not reported
On-site underground inj - basis of estimate:	Not reported
Total on-site ugrnd inj to cl i wells - pounds:	0
On-site underground inj to c1 i wells - basis of estimate:	Not reported
Total on-site ugrnd inj to cl ii-v wells - pounds:	0
On-site ungrnd inj to cl ii-v wells - basis of estimate:	Not reported
Total on-site underground injection:	0
Total on-site landfills:	Not reported
On-site landfills - basis of estimate:	Not reported
Total on-site RCRA subtitle c landfills:	0
On-site RCRA subtitle c landfills - basis of estimate:	Not reported
Total other on-site landfills:	0
Other landfills - basis of estimate:	Not reported
Total on-site land treatment:	0
Land trtmt/appl farming - basis of estimate:	Not reported
Total surface impoundments:	Not reported
Surface impoundment - basis of estimate:	Not reported
Total RCRA c surface impoundments:	0
RCRA c Surface impoundment - basis of estimate:	Not reported
Total other surface impoundments:	0
Other surface impoundment - basis of estimate:	Not reported
Total other disposal:	0
Other disposal - basis of estimate:	Not reported

BAXALTA US INC PART OF THE TAKEDA GROUP (Continued) **1000401424**

Total on-site land releases:	0
Total on-site releases:	647
Off-site - POTW releases:	0
Off-site - storage only:	178
Off-site - solid/stab - metals:	0
Off-site - wastewater treatment release - metals:	0
Off-site - solid/stab - release - metals:	0
Off-site - wastewater treatment - metals:	0
Off-site - underground injection:	0
Off-site - underground injection - class 1 wells:	0
Off-site - underground injection - class ii-v wells:	0
Off-site - landfills/disposal surface impoundments:	0
Off-site - surface impoundment:	0
Off-site - RCRA subtitle c surface impoundments:	0
Off-site - other surface impoundments:	0
Off-site - other landfills:	0
Off-site - RCRA subtitle c landfills:	0
Off-site - disposal - land treatment:	0
Off-site - disposal - other land disposal:	0
Off-site - disposal - other off-site management:	0
Off-site - disposal - transfer to waste broker:	0
Off-site - disposal - unknown:	0
Total transferred off site for disposal:	178
Off-site - recycling - solvents/organics recovery:	0
Off-site - recycling -metals recovery:	0
Off-site - recycling - other reuse or recovery:	42831
Off-site - recycling - acid regeneration:	0
Off-site - recycling - transfer to waste broker:	0
Total transferred off site for recycling:	42831
Off-site - energy recovery:	8644
Off-site - transfer to waste broker for energy recovery:	0
Total transferred off site for energy recovery:	8644
Off-site - POTW treatment:	0
Off-site - solid/stab treatment - non metals:	0
Off-site -incineration/thermal treatment:	0
Off-site - incineration/insignificant heat value:	0
Off-site - wastewater treatment - non-metals:	0
Off-site - other waste treatment:	0
Off-site - transfer to waste broker - waste treatment:	0
Total transferred off site for treatment:	0
Off-site - transfer to waste broker:	0
Total transferred off site for further waste management:	51653
Total POTW transfer:	0
Energy recovery on site current year:	0
Recycled on site current year:	557496
Treated on site current year:	0
Total on-site waste management:	557496
On-site energy recovery method 1:	Not Applicable
On-site energy recovery method 2:	Not reported
On-site energy recovery method 3:	Not Applicable
On-site energy recovery method 4:	Not reported
On-site recycling processes method 1:	Solvent recovery (including distillation, evaporation, fractionation or extraction)
On-site recycling processes method 2:	Not reported
On-site recycling processes method 3:	Not reported
On-site recycling processes method 4:	Not reported
On-site recycling processes method 5:	Not reported

BAXALTA US INC PART OF THE TAKEDA GROUP (Continued) **1000401424**

On-site recycling processes method 6:	Not reported
On-site recycling processes method 7:	Not reported
FRS Facility ID:	110000473639
Elemental Metal Included:	NO
Waste Rock Pile managed Indicator:	0
Waste Rock Quantity:	Not reported
Off Site - POTW Releases 81C:	0
Off Site - POTW Releases 81D:	0

Chemical Activities and Uses:

Cas number:	000067561
Document control number:	1318217521564
Chemical name: METHANOL	
Classification:	TRI
Unit of measure:	Pounds
Produce the chemical:	Yes
Import the chemical:	No
On-site use of the chemical:	Yes
Sale or distribution of the chemical:	No
As a byproduct:	No
As a manufactured impurity:	No
Used as a reactant:	Yes
P101 feedstocks:	No
P102 raw materials:	No
P103 intermediates:	No
P104 initiators:	No
P199 other:	No
Added as a formulation component:	No
P201 additives:	No
P202 dyes:	No
P203 reaction diluents:	No
P204 initiators:	No
P205 solvents:	No
P206 inhibitors:	No
P207 emulsifiers:	No
P208 surfactants:	No
P209 lubricants:	No
P210 flame retardants:	No
P211 rheological modifiers:	No
P299 other:	No
Used as an article component:	No
Repackaging:	No
As a process impurity:	No
Processed / recycling:	No
Used as a chemical processing aid:	No
Z101 process solvents:	No
Z102 catalysts:	No
Z103 inhibitors:	No
Z104 initiators:	No
Z105 reaction terminators:	No
Z106 solution buffers:	No
Z199 other:	No
Used as a manufacturing aid:	Yes
Z201 process lubricants:	No
Z202 metalworking fluids:	No
Z203 coolants:	No
Z204 refrigerants:	No
Z205 hydraulic fluids:	No

BAXALTA US INC PART OF THE TAKEDA GROUP (Continued) **1000401424**

Z299 other:	No
Ancillary or other use:	No
Z301 cleaner:	No
Z302 degreaser:	No
Z303 lubricant:	No
Z304 fuel:	No
Z305 flame retardant:	No
Z306 waste treatment:	No
Z307 water treatment:	No
Z308 construction materials:	No
Z399 other:	No

Submitted Facility Name:	BAXALTA US INC. PART OF THE TAKEDA GROUP
Submitted Street:	4501 COLORADO BLVD
Submitted City:	LOS ANGELES
Submitted County:	LOS ANGELES
Submitted State:	CA
Submitted Zip Code:	90039
Submitted BIA Code:	Not reported
Submitted Tribe Name:	Not reported
Submitted Parent Company Name:	BAXALTA US INC
Submitted Parent Company DB Number:	086013089
Submitted Standardized Parent Company Name:	BAXALTA US INC
Submitted Primary NAICS Code:	325414
Submitted Industry Code:	325
Submitted Industry Name:	Chemicals
Industry Code:	325
Industry Name:	Chemicals
Last year the facility reported:	2019
First year the facility reported:	1987
Number of forms submitted:	3
Total number of forms submitted:	91 20200808

Detailed Source Reduction Activities and Methods:

Cas number:	000067561
Document control number:	1318217521564
Chemical name: METHANOL	
Classification:	TRI
Unit of measure:	Pounds
On-site limited releases - prior year:	0
On-site limited releases - current year:	0
On-site limited releases - following year:	0
On-site limited releases - 2nd-following year:	0
Other on-site releases - prior year:	659
Other on-site releases - current year:	647
Other on-site releases - following year:	647
Other on-site releases - 2nd-following year:	647
Off-site limited releases - prior year:	0
Off-site limited releases - current year:	0
Off-site limited releases - following year:	0
Off-site limited releases - 2nd-following year:	0
Other off-site releases - previous year:	359
Other off-site releases - current year:	178
Other off-site releases - following year:	178
Other off-site releases - 2nd-following year:	178
Energy recovery on site prior year:	0
Energy recovery on site current year:	0

BAXALTA US INC PART OF THE TAKEDA GROUP (Continued) **1000401424**

Energy recovery on site following year:	0
Energy recovery on site 2nd-following year:	0
Energy recovery off site prior year:	22229
Energy recovery off site current year:	8644
Energy recovery off site following year:	8644
Energy recovery off site 2nd-following year:	8644
Quantity recycled on site prior year:	557496
Quantity recycled on site current year:	557496
Quantity recycled on site following year:	557496
Quantity recycled on site 2nd-following year:	557496
Quantity recycled off site prior year:	60555
Quantity recycled off site current year:	42831
Quantity recycled off site following year:	42831
Quantity recycled off site 2nd-following year:	42831
Quantity treated on site prior year:	0
Quantity treated on site current year:	0
Quantity treated on site following year:	0
Quantity treated on site 2nd-following year:	0
Quantity treated off site prior year:	0
Quantity treated off site current year:	0
Quantity treated off site following year:	0
Quantity treated off site 2nd-following year:	0
Catastrophic releases or other one-time events:	Not reported
Prod ratio/activity index:	1.21
Prod ratio or activity:	PRODUCTION
1st SR reduction activity:	NA-NA
1st SR activity ID meth code and desc 1:	Not reported
1st SR activity ID meth code and desc 2:	Not reported
1st SR activity ID meth code and desc 3:	Not reported
EST Ann REDN 1st source REDN act code and desc:	Not reported
2nd SR activity code and desc:	Not reported
2nd SR activity ID meth code and desc 1:	Not reported
2nd SR activity ID meth code and desc 2:	Not reported
2nd SR activity ID meth code and desc 3:	Not reported
EST Ann REDN 2nd source REDN act code and desc:	Not reported
3rd SR activity code and desc:	Not reported
3rd SR activity ID meth code and desc 1:	Not reported
3rd SR activity ID meth code and desc 2:	Not reported
3rd SR activity ID meth code and desc 3:	Not reported
EST Ann REDN 3rd source REDN act code and desc:	Not reported
4th SR activity code and desc:	Not reported
4th SR activity ID meth code and desc 1:	Not reported
4th SR activity ID meth code and desc 2:	Not reported
4th SR activity ID meth code and desc 3:	Not reported
EST Ann REDN 4th source REDN act code and desc:	Not reported

Detailed On-site Waste Treatment Methods and Efficiency:

Cas number:	000067561
Document control number:	1318217521564
Chemical name: METHANOL	
Classification:	TRI
Unit of measure:	Pounds
Stream 1 - waste stream code:	NA
Stream 1 - trtmt method - sequence 1:	Not reported
Stream 1 - trtmt method - sequence 2:	Not reported
Stream 1 - trtmt method - sequence 3:	Not reported
Stream 1 - trtmt method - sequence 4:	Not reported

BAXALTA US INC PART OF THE TAKEDA GROUP (Continued) **1000401424**

Stream 1 - trtmt method - sequence 5:	Not reported
Stream 1 - trtmt method - sequence 6:	Not reported
Stream 1 - trtmt method - sequence 7:	Not reported
Stream 1 - trtmt method - sequence 8:	Not reported
Stream 1 - based on operating data:	Not reported
Stream 2 - waste stream code:	Not reported
Stream 2 - trtmt method - sequence 1:	Not reported
Stream 2 - trtmt method - sequence 2:	Not reported
Stream 2 - trtmt method - sequence 3:	Not reported
Stream 2 - trtmt method - sequence 4:	Not reported
Stream 2 - trtmt method - sequence 5:	Not reported
Stream 2 - trtmt method - sequence 6:	Not reported
Stream 2 - trtmt method - sequence 7:	Not reported
Stream 2 - trtmt method - sequence 8:	Not reported
Stream 2 - based on operating data:	Not reported
Stream 3 - waste stream code:	Not reported
Stream 3 - trtmt method - sequence 1:	Not reported
Stream 3 - trtmt method - sequence 2:	Not reported
Stream 3 - trtmt method - sequence 3:	Not reported
Stream 3 - trtmt method - sequence 4:	Not reported
Stream 3 - trtmt method - sequence 5:	Not reported
Stream 3 - trtmt method - sequence 6:	Not reported
Stream 3 - trtmt method - sequence 7:	Not reported
Stream 3 - trtmt method - sequence 8:	Not reported
Stream 3 - based on operating data:	Not reported
Stream 4 - waste stream code:	Not reported
Stream 4 - trtmt method - sequence 1:	Not reported
Stream 4 - trtmt method - sequence 2:	Not reported
Stream 4 - trtmt method - sequence 3:	Not reported
Stream 4 - trtmt method - sequence 4:	Not reported
Stream 4 - trtmt method - sequence 5:	Not reported
Stream 4 - trtmt method - sequence 6:	Not reported
Stream 4 - trtmt method - sequence 7:	Not reported
Stream 4 - trtmt method - sequence 8:	Not reported
Stream 4 - based on operating data:	Not reported
Stream 5 - waste stream code:	Not reported
Stream 5 - trtmt method - sequence 1:	Not reported
Stream 5 - trtmt method - sequence 2:	Not reported
Stream 5 - trtmt method - sequence 3:	Not reported
Stream 5 - trtmt method - sequence 4:	Not reported
Stream 5 - trtmt method - sequence 5:	Not reported
Stream 5 - trtmt method - sequence 6:	Not reported
Stream 5 - trtmt method - sequence 7:	Not reported
Stream 5 - trtmt method - sequence 8:	Not reported
Stream 5 - based on operating data:	Not reported

Details of Off-site Transfers:

Cas number:		000067561
Document control number:		1318217521564
Chemical name:	METHANOL	
Classification:		TRI
Offsite RCRA id nr:		CAD044429835
Offsite transfer sequence number:		2
Offsite name:		CLEAN HARBORS WILMINGTON, LLC
Offsite street address:		1737 EAST DENNI STREET
Offsite City,State,Zip:		WILMINGTON, CA 90744
Offsite county:		LOS ANGELES

BAXALTA US INC PART OF THE TAKEDA GROUP (Continued) **1000401424**

Offsite province:	Not reported
Offsite country id:	Not reported
Offsite control:	NO
Unit of measure:	Pounds
Offsite storage only m10 LBS:	178
Offsite storage only m10 BOE:	Other
Total amount transferred offsite for disposal:	178
Total amount transferred offsite for recycling:	0
Total amount transferred offsite for energy recovery:	0
Total amount transferred offsite for treatment:	0
FRS ID - Transfer Location:	Not reported

Offsite RCRA id nr:	CAT080013352
Offsite transfer sequence number:	3
Offsite name:	DEMENNO/KERDOON INC
Offsite street address:	2000 N. ALAMEDA ST.
Offsite City,State,Zip:	COMPTON, CA 90222
Offsite county:	LOS ANGELES
Offsite province:	Not reported
Offsite country id:	Not reported
Offsite control:	NO
Unit of measure:	Pounds
Total amount transferred offsite for disposal:	0
Offsite other reuse or recovery m26 LBS:	42831
Offsite other reuse or recovery m26 BOE:	Other
Total amount transferred offsite for recycling:	42831
Total amount transferred offsite for energy recovery:	0
Total amount transferred offsite for treatment:	0
FRS ID - Transfer Location:	Not reported

Offsite RCRA id nr:	ARD981057870
Offsite transfer sequence number:	4
Offsite name:	RINECO CHEMICAL
Offsite street address:	1007 VULCAN ROAD
Offsite City,State,Zip:	BENTON, AR 72015
Offsite county:	SALINE
Offsite province:	Not reported
Offsite country id:	Not reported
Offsite control:	NO
Unit of measure:	Pounds
Total amount transferred offsite for disposal:	0
Total amount transferred offsite for recycling:	0
Offsite energy recovery m56 LBS:	8644
Offsite energy recovery m56 BOE:	Other
Total amount transferred offsite for energy recovery:	8644
Total amount transferred offsite for treatment:	0
FRS ID - Transfer Location:	Not reported

Details of Transfers to Publicly Owned Treatment Works:

Cas number:	000067561
Document control number:	1318217521564
Chemical name: METHANOL	
Classification:	TRI
Unit of measure:	Pounds
POTW name:	HYPERION TREATMENT PLANT
POTW address:	12000 VISTA DEL MAR
POTW City,State,Zip:	PLAYA DEL REY, CA 90293

BAXALTA US INC PART OF THE TAKEDA GROUP (Continued) **1000401424**

POTW county:	LOS ANGELES
Quantity transferred:	0
Basis of estimate:	Not reported
Discharges to water streams:	0
Discharges to water streams - basis of estimate:	Other
Discharges to other activities:	0
Discharges to other activities - basis of estimate:	Not reported
Released to air:	0
Released to air - basis of estimate:	Not reported
Sludge to disposal:	0
Sludge to disposal - basis of estimate:	Not reported
Sludge to incineration - metals:	0
Sludge to incineration - metals - basis of estimate:	Not reported
Sludge to agricultural applications:	0
Sludge to agricultural applications - basis of estimate:	Not reported
Other or unknown disposal:	0
Other or unknown disposal - basis of estimate:	Not reported
Other or unknown treatment:	0
Other or unknown treatment - basis of estimate:	Not reported
Sludge to incineration - nonmetals:	0
Sludge to incineration - nonmetals - basis of estimate:	Not reported
Total treated:	0
POTW Registry ID:	Not reported
Off Site - POTW Releases 81C:	0
Off Site - POTW Releases 81D:	0
Off Site - POTW Releases:	0
Experimental and Est. Treatment:	0
Experimental and Est. Treatment - Basis of Est.:	Not reported

PADS:

Name:	BAXTER BIOTECH-HYLAND DIVISION
Address:	4501 COLORADO BLVD
Address 2:	Not reported
City,State,Zip:	LOS ANGELES, CA 90039
EDR ID:	1000401424
EPAID:	CAD042236844
Region:	9
Generator:	Y
Storer:	N
Disposer:	N
Transporter:	N
Smelter:	N
Research Facility:	N
Mailing Address:	4501 COLORADO BLVD
Mailing Address 2:	Not reported
Mailing City:	LOS ANGELES
Mailing State:	CA
Mailing Zip:	90039
Mailing Country:	US
Owner Name:	BAXTER HEALTHCARE CORP
Certification Date:	05/05/1993
Contact Name:	KELLI NEBERGALL
Contact Title:	Not reported
Contact Telephone:	818-240-5600
Contact Text:	Not reported
Contact Email:	Not reported

BAXALTA US INC PART OF THE TAKEDA GROUP (Continued) **1000401424**

EMI:

Name:	BAXALTA US INC
Address:	4501 COLORADO BLVD
City,State,Zip:	LOS ANGELES, CA 90039
Year:	2016
County Code:	19
Air Basin:	SC
Facility ID:	182157
Air District Name:	SC
SIC Code:	2836
Air District Name:	SOUTH COAST AQMD
Community Health Air Pollution Info System:	Not reported
Consolidated Emission Reporting Rule:	Not reported
Total Organic Hydrocarbon Gases Tons/Yr:	24.894197208
Reactive Organic Gases Tons/Yr:	13.8419943
Carbon Monoxide Emissions Tons/Yr:	3.3202
NOX - Oxides of Nitrogen Tons/Yr:	2.76
SOX - Oxides of Sulphur Tons/Yr:	0.0458075
Particulate Matter Tons/Yr:	30.40309
Part. Matter 10 Micrometers and Smllr Tons/Yr:	27.44622032

Name:	BAXALTA US INC
Address:	4501 COLORADO BLVD
City,State,Zip:	LOS ANGELES, CA 90039
Year:	2017
County Code:	19
Air Basin:	SC
Facility ID:	182157
Air District Name:	SC
SIC Code:	2836
Air District Name:	SOUTH COAST AQMD
Community Health Air Pollution Info System:	Not reported
Consolidated Emission Reporting Rule:	Not reported
Total Organic Hydrocarbon Gases Tons/Yr:	16.264522204
Reactive Organic Gases Tons/Yr:	9.4255038
Carbon Monoxide Emissions Tons/Yr:	2.66816
NOX - Oxides of Nitrogen Tons/Yr:	2.11
SOX - Oxides of Sulphur Tons/Yr:	0.04450425
Particulate Matter Tons/Yr:	9.848148
Part. Matter 10 Micrometers and Smllr Tons/Yr:	8.931431888

Name:	BAXALTA US INC
Address:	4501 COLORADO BLVD
City,State,Zip:	LOS ANGELES, CA 90039
Year:	2018
County Code:	19
Air Basin:	SC
Facility ID:	182157
Air District Name:	SC
SIC Code:	2836
Air District Name:	SOUTH COAST AQMD
Community Health Air Pollution Info System:	Not reported
Consolidated Emission Reporting Rule:	Not reported
Total Organic Hydrocarbon Gases Tons/Yr:	12.471463328
Reactive Organic Gases Tons/Yr:	6.622180223
Carbon Monoxide Emissions Tons/Yr:	7.49050965
NOX - Oxides of Nitrogen Tons/Yr:	9.560654425

BAXALTA US INC PART OF THE TAKEDA GROUP (Continued) **1000401424**

SOX - Oxides of Sulphur Tons/Yr: 0.05254368825
Particulate Matter Tons/Yr: 5.068628578
Part. Matter 10 Micrometers and Smllr Tons/Yr: 4.6336577578

NY MANIFEST:
Name: BAXTER HEALTHCARE CORPORATION
Address: 4501 COLORADO BLVD
City,State,Zip: LOS ANGELES, CA 90039-0000
Country: USA
EPA ID: CAD042236844
Facility Status: Not reported
Location Address 1: 4501 COLORADO BLVDHYLAND DIV
Code: BP
Location Address 2: Not reported
Total Tanks: Not reported
Location City: LOS ANGELES
Location State: CA
Location Zip: 90039
Location Zip 4: Not reported

NY MANIFEST:
EPAID: CAD042236844
Mailing Name: BAXTER HEALTHCARE CORPORATION
Mailing Contact: BAXTER HEALTHCARE CORPORATION
Mailing Address 1: 4501 COLORADO BLVD
Mailing Address 2: Not reported
Mailing City: LOS ANGELES
Mailing State: CA
Mailing Zip: 90039
Mailing Zip 4: Not reported
Mailing Country: USA
Mailing Phone: 8182405600

NY MANIFEST:
Document ID: NYB2436228
Manifest Status: K
seq: Not reported
Year: 1992
Trans1 State ID: 11282PNY
Trans2 State ID: Not reported
Generator Ship Date: 04/08/1992
Trans1 Recv Date: 04/08/1992
Trans2 Recv Date: / /
TSD Site Recv Date: 04/30/1992
Part A Recv Date: 04/17/1992
Part B Recv Date: 06/08/1992
Generator EPA ID: CAD042236844
Trans1 EPA ID: NYD980769947
Trans2 EPA ID: Not reported
TSDF ID 1: NYD000632372
TSDF ID 2: Not reported
Manifest Tracking Number: Not reported
Import Indicator: Not reported
Export Indicator: Not reported
Discr Quantity Indicator: Not reported
Discr Type Indicator: Not reported
Discr Residue Indicator: Not reported

BAXALTA US INC PART OF THE TAKEDA GROUP (Continued) **1000401424**

Discr Partial Reject Indicator:	Not reported
Discr Full Reject Indicator:	Not reported
Manifest Ref Number:	Not reported
Alt Facility RCRA ID:	Not reported
Alt Facility Sign Date:	Not reported
MGMT Method Type Code:	Not reported
Waste Code:	D001 - NON-LISTED IGNITABLE WASTES
Waste Code:	Not reported
Waste Code:	Not reported
Waste Code:	Not reported
Waste Code:	Not reported
Waste Code:	Not reported
Quantity:	00030
Units:	G - Gallons (liquids only)* (8.3 pounds)
Number of Containers:	001
Container Type:	DF - Fiberboard or plastic drums (glass)
Handling Method:	T Chemical, physical, or biological treatment.
Specific Gravity:	120

LA Co. Site Mitigation:

Name:	BAXTER HEALTHCARE CORP.
Address:	4501 COLORADO BLVD
City,State,Zip:	LOS ANGELES, CA 90039
Facility ID:	Not reported
Status:	Not reported
Site ID:	SD0010287
Jurisdiction:	County
Case ID:	RO0000343
Abated:	Yes
Assigned To:	Shahin Nourishad
Entered Date:	05/11/2004
Abated Date:	01/01/1991

CIWQS:

Name:	BAXTER LAMP
Address:	4501 COLORADO BOULEVARD
City,State,Zip:	LOS ANGELES, CA 90039
Agency:	Baxter Healthcare
Agency Address:	4501 Colorado Blvd, Los Angeles, CA 90039
Place/Project Type:	Construction - Industrial
SIC/NAICS:	Not reported
Region:	4
Program:	CONSTW
Regulatory Measure Status:	Terminated
Regulatory Measure Type:	Storm water construction
Order Number:	2009-0009-DWQ
WDID:	4 19C360691
NPDES Number:	CAS000002
Adoption Date:	01/01/1900
Effective Date:	03/30/2011
Termination Date:	11/26/2013
Expiration/Review Date:	01/01/1900
Design Flow:	Not reported
Major/Minor:	Not reported
Complexity:	Not reported

BAXALTA US INC PART OF THE TAKEDA GROUP (Continued) **1000401424**

TTWQ: Not reported
Enforcement Actions within 5 years: 1
Violations within 5 years: 0
Latitude: 34.14324
Longitude: -118.27168

CERS:
Name: BAXALTA US INC., PART OF THE TAKEDA GROUP
Address: 4501 COLORADO BLVD
City,State,Zip: LOS ANGELES, CA 90039
Site ID: 11192
CERS ID: 836990
CERS Description: Industrial Facility Storm Water

Evaluation:
Eval General Type: Compliance Evaluation Inspection
Eval Date: 06-02-2016
Violations Found: No
Eval Type: Industrial Storm Water Compliance Evaluation
Eval Notes: This inspection was conducted to evaluate the facility's compliance with the stormwater permit. The facility was in compliance at the time of the inspection. See attached 6/2/16 Inspection Report for details.
Eval Division: Water Boards
Eval Program: INDSTW
Eval Source: SMARTS

Eval General Type: Compliance Evaluation Inspection
Eval Date: 07-30-2019
Violations Found: No
Eval Type: Industrial Storm Water Compliance Evaluation
Eval Notes: On July 29, 2019, a full compliance inspection was conducted at the facility by Regional Board Staff, Lesley Walther (Staff). At the facility, staff met with Mrs. Sarah Vogel (Environmental & Sustainability Program Manager/EHS), where she provided information and escorted Staff around exterior areas to take photographs of the facility (Photographs 1-28). The inspection included reviewing the facilityG s storm water pollution prevention plan (SWPPP), evaluating the Facility for sampling frequency reduction certification (per IGP, Section XI.C.7.), and inspection of the premises. The facility had practiced good housekeeping and environmental practices. The Facility was found to be in compliance at the time of the inspection.
Eval Division: Water Boards
Eval Program: INDSTW
Eval Source: SMARTS

Affiliation:
Affiliation Type Desc: Company Official
Entity Name: Obed Varela
Entity Title: Director, EH&S
Affiliation Address: Not reported
Affiliation City: Not reported
Affiliation State: Not reported
Affiliation Country: Not reported
Affiliation Zip: 90039
Affiliation Phone: Not reported

Affiliation Type Desc: Parent Company

BAXALTA US INC PART OF THE TAKEDA GROUP (Continued) **1000401424**

Entity Name: BAXALTA US INC
Entity Title: Not reported
Affiliation Address: Not reported
Affiliation City: Not reported
Affiliation State: Not reported
Affiliation Country: Not reported
Affiliation Zip: 90039
Affiliation Phone: Not reported

Affiliation Type Desc: Technical Contact
Entity Name: Dan Lachman
Entity Title: Not reported
Affiliation Address: Not reported
Affiliation City: Not reported
Affiliation State: Not reported
Affiliation Country: Not reported
Affiliation Zip: 90039
Affiliation Phone: 3233128967

Affiliation Type Desc: Owner/Operator
Entity Name: Baxalta US Inc
Entity Title: Operator
Affiliation Address: 4501 Colorado Blvd
Affiliation City: Los Angeles
Affiliation State: CA
Affiliation Country: Not reported
Affiliation Zip: 90039
Affiliation Phone: Not reported

Affiliation Type Desc: Public Contact
Entity Name: OBED VARELA
Entity Title: Not reported
Affiliation Address: Not reported
Affiliation City: Not reported
Affiliation State: Not reported
Affiliation Country: Not reported
Affiliation Zip: 90039
Affiliation Phone: 8185078297

Name: BAXTER BIOTECH
Address: 4501 COLORADO
City,State,Zip: LOS ANGELES, CA 91107
Site ID: 237451
CERS ID: SL0603700449
CERS Description: Cleanup Program Site

Affiliation:
Affiliation Type Desc: Regional Board Caseworker
Entity Name: WELL INVESTIGATION PROGRAM - LOS ANGELES RWQCB (REGION 4)
Entity Title: Not reported
Affiliation Address: 320 W. 4TH ST., SUITE 200
Affiliation City: LOS ANGELES
Affiliation State: CA
Affiliation Country: Not reported
Affiliation Zip: Not reported
Affiliation Phone: Not reported

BAXALTA US INC PART OF THE TAKEDA GROUP (Continued) **1000401424**

Name: BAXALTA US INC., PART OF THE TAKEDA GROUP
Address: 4501 COLORADO BLVD
City,State,Zip: LOS ANGELES, CA 90039
Site ID: 11192
CERS ID: 90039BXTRH4501W
CERS Description: Toxic Release Inventory

Evaluation:
Eval General Type: Compliance Evaluation Inspection
Eval Date: 06-02-2016
Violations Found: No
Eval Type: Industrial Storm Water Compliance Evaluation
Eval Notes: This inspection was conducted to evaluate the facility's compliance with the stormwater permit. The facility was in compliance at the time of the inspection. See attached 6/2/16 Inspection Report for details.
Eval Division: Water Boards
Eval Program: INDSTW
Eval Source: SMARTS

Eval General Type: Compliance Evaluation Inspection
Eval Date: 07-30-2019
Violations Found: No
Eval Type: Industrial Storm Water Compliance Evaluation
Eval Notes: On July 29, 2019, a full compliance inspection was conducted at the facility by Regional Board Staff, Lesley Walther (Staff). At the facility, staff met with Mrs. Sarah Vogel (Environmental & Sustainability Program Manager/EHS), where she provided information and escorted Staff around exterior areas to take photographs of the facility (Photographs 1-28). The inspection included reviewing the facilityG s storm water pollution prevention plan (SWPPP), evaluating the Facility for sampling frequency reduction certification (per IGP, Section XI.C.7.), and inspection of the premises. The facility had practiced good housekeeping and environmental practices. The Facility was found to be in compliance at the time of the inspection.
Eval Division: Water Boards
Eval Program: INDSTW
Eval Source: SMARTS

Affiliation:
Affiliation Type Desc: Company Official
Entity Name: Obed Varela
Entity Title: Director, EH&S
Affiliation Address: Not reported
Affiliation City: Not reported
Affiliation State: Not reported
Affiliation Country: Not reported
Affiliation Zip: 90039
Affiliation Phone: Not reported

Affiliation Type Desc: Parent Company
Entity Name: BAXALTA US INC
Entity Title: Not reported
Affiliation Address: Not reported
Affiliation City: Not reported
Affiliation State: Not reported
Affiliation Country: Not reported
Affiliation Zip: 90039

BAXALTA US INC PART OF THE TAKEDA GROUP (Continued) **1000401424**

Affiliation Phone:	Not reported
Affiliation Type Desc:	Technical Contact
Entity Name:	Dan Lachman
Entity Title:	Not reported
Affiliation Address:	Not reported
Affiliation City:	Not reported
Affiliation State:	Not reported
Affiliation Country:	Not reported
Affiliation Zip:	90039
Affiliation Phone:	3233128967
Affiliation Type Desc:	Owner/Operator
Entity Name:	Baxalta US Inc
Entity Title:	Operator
Affiliation Address:	4501 Colorado Blvd
Affiliation City:	Los Angeles
Affiliation State:	CA
Affiliation Country:	Not reported
Affiliation Zip:	90039
Affiliation Phone:	Not reported
Affiliation Type Desc:	Public Contact
Entity Name:	OBED VARELA
Entity Title:	Not reported
Affiliation Address:	Not reported
Affiliation City:	Not reported
Affiliation State:	Not reported
Affiliation Country:	Not reported
Affiliation Zip:	90039
Affiliation Phone:	8185078297

AL319 **STATE GUARD AIR FIELD** **CA ENVIROSTOR** **S107737406**
West **N/A**
1/2-1 **GRIFFITH PARK, CA**
0.514 mi.
2716 ft. **Site 1 of 2 in cluster AL**

Relative:
Lower

Actual:
457 ft.

ENVIROSTOR:

Name:	STATE GUARD AIR FIELD
Address:	Not reported
City,State,Zip:	GRIFFITH PARK, CA
Facility ID:	80000865
Status:	Inactive - Needs Evaluation
Status Date:	07/01/2005
Site Code:	Not reported
Site Type:	Military Evaluation
Site Type Detailed:	FUDS
Acres:	0
NPL:	NO
Regulatory Agencies:	SMBRP
Lead Agency:	SMBRP
Program Manager:	Not reported
Supervisor:	Douglas Bautista
Division Branch:	Cleanup Cypress
Assembly:	43
Senate:	25

STATE GUARD AIR FIELD (Continued) **S107737406**

Special Program:	Not reported
Restricted Use:	NO
Site Mgmt Req:	NONE SPECIFIED
Funding:	DERA
Latitude:	34.15277
Longitude:	-118.2833
APN:	NONE SPECIFIED
Past Use:	NONE SPECIFIED
Potential COC:	NONE SPECIFIED
Confirmed COC:	NONE SPECIFIED
Potential Description:	NONE SPECIFIED
Alias Name:	CA99799F998600
Alias Type:	Federal Facility ID
Alias Name:	J09CA7163
Alias Type:	INPR
Alias Name:	80000865
Alias Type:	Envirostor ID Number

Completed Info:

Completed Area Name:	Not reported
Completed Sub Area Name:	Not reported
Completed Document Type:	Not reported
Completed Date:	Not reported
Comments:	Not reported
Future Area Name:	Not reported
Future Sub Area Name:	Not reported
Future Document Type:	Not reported
Future Due Date:	Not reported
Schedule Area Name:	Not reported
Schedule Sub Area Name:	Not reported
Schedule Document Type:	Not reported
Schedule Due Date:	Not reported
Schedule Revised Date:	Not reported

AL320 **STATE GUARD AIR FIELD** **FUDS** **1024903921**
West **N/A**
1/2-1 **GRIFFITH PARK, CA**
0.516 mi.
2727 ft. **Site 2 of 2 in cluster AL**

Relative: **Lower**

Actual: **457 ft.**

FUDS:

EPA Region:	9
Installation ID:	CA99799F998600
Congressional District Number:	28
Name:	STATE GUARD AIR FIELD
FUDS Number:	J09CA7163
City:	GRIFFITH PARK
State:	CA
County:	LOS ANGELES
Object ID:	9462
USACE Division:	SPD
USACE District:	Los Angeles District (SPL)
Status:	Properties without projects
Current Owner:	Not reported
EMS Map Link:	https://fudsportal.usace.army.mil/ems/ems/inventory/map/map?id=54259
Eligibility:	Eligible
Has Projects:	No

STATE GUARD AIR FIELD (Continued) **1024903921**

NPL Status: Not on the NPL
Property History: N/A

Project Required: No
Feature Description: Not reported
X Coord: -118.28326416
Y Coord: 34.153015136999997
Latitude: 34.152777780000001
Longitude: -118.28333333

AM321 **KINNER MOTORS** **FUDS** **1007212208**
SSE **N/A**
1/2-1 **GLENDALE, CA**
0.520 mi.
2747 ft. **Site 1 of 2 in cluster AM**

Relative: Higher
Actual: 474 ft.

FUDS:
EPA Region: 9
Installation ID: CA99799F532000
Congressional District Number: 28
Name: KINNER MOTORS
FUDS Number: J09CA0117
City: GLENDALE
State: CA
County: LOS ANGELES
Object ID: 1580
USACE Division: SPD
USACE District: Los Angeles District (SPL)
Status: Properties with all projects at site closeout
Current Owner: PRIV: PRIVATE , PRIVATE
EMS Map Link: https://fudsportal.usace.army.mil/ems/ems/inventory/map/map?id=60979
Eligibility: Eligible
Has Projects: Yes
NPL Status: Not on the NPL
Property History: The Kinner Motors, Inc., plant was acquired in 1942 and used by the U.S. Army under contract during World War II. The U.S. acquired land and constructed improvements in 1942 as an enlargement to the adjacent, recently U.S. acquired and previously privately owned, Kinner Motors, Inc. plant. Kinner Motors, Inc., was used by the U.S. Army during World War II for the production of tank engines under an Army ordnance contract. Three underground gasoline storage tanks with a total capacity of 17,000 gallons, two underground solvent storage tanks with a total capacity of 7,000 gallons, and a 4,000 gallon underground propane tank were installed by the U.S. Army and have not been used since the Army excessed the property in 1946. Toxic and hazardous liquids and/or wastes may be present in the underground storage tanks. Also the tanks may have leaked and contaminated the surrounding soil. The site was disposed of to a private corporation in 1946.

Project Required: Yes
Feature Description: Not reported
X Coord: -118.26898193
Y Coord: 34.143981934000003
Latitude: 34.143799000000001
Longitude: -118.268997

FUDS Detail as of Jan 2015:

KINNER MOTORS (Continued) **1007212208**

Fiscal Year:	2013
Federal Facility ID:	CA9799F5320
RAB:	Not reported
NPL Status:	Not Listed
Description:	The site consists of 6.64 acres of land and improvements located on 5040 San Fernando Road, Glendale, California. Improvements include buildings and underground storage tanks. This property is current owner by a private ANCO Partnership.
History:	The Kinner Motors, Inc., plant was acquired in 1942 and used by the U.S. Army under contract during World War II. The U.S. acquired land and constructed improvements in 1942 as an enlargement to the adjacent, recently U.S. acquired and previously privately owned, Kinner Motors, Inc. plant. Kinner Motors, Inc., was used by the U.S. Army during World War II for the production of tank engines under an Army ordnance contract. Three underground gasoline storage tanks with a total capacity of 17,000 gallons, two underground solvent storage tanks with a total capacity of 7,000 gallons, and a 4,000 gallon underground propane tank were installed by the U.S. Army and have not been used since the Army excessed the property in 1946. Toxic and hazardous liquids and/or wastes may be present in the underground storage tanks. Also the tanks may have leaked and contaminated the surrounding soil. The site was disposed of to a private corporation in 1946.
CTC:	311.10000000000002
Current Program:	Not reported
Future Program:	Not reported
Institutional ID:	60979

AM322 **KINNER MOTORS** **CA ENVIROSTOR** **S107736544**
SSE **N/A**
1/2-1 **GLENDALE, CA 91204**
0.523 mi.
2759 ft. **Site 2 of 2 in cluster AM**

Relative: ENVIROSTOR:
Higher

Actual: Name:	KINNER MOTORS
474 ft. Address:	Not reported
City,State,Zip:	GLENDALE, CA 91204
Facility ID:	80000163
Status:	Inactive - Needs Evaluation
Status Date:	08/15/2018
Site Code:	Not reported
Site Type:	Military Evaluation
Site Type Detailed:	FUDS
Acres:	7
NPL:	NO
Regulatory Agencies:	SMBRP
Lead Agency:	SMBRP
Program Manager:	Not reported
Supervisor:	Patrick Hsieh
Division Branch:	Cleanup Cypress
Assembly:	43
Senate:	25
Special Program:	Not reported
Restricted Use:	NO
Site Mgmt Req:	NONE SPECIFIED
Funding:	DERA

KINNER MOTORS (Continued) **S107736544**

Latitude: 34.14305
Longitude: -118.2688
APN: NONE SPECIFIED
Past Use: FIRING RANGE - SMALL ARMS ETC...
Potential COC: Munitions Debris (MD
Confirmed COC: 32000-NO
Potential Description: SOIL
Alias Name: CA99799F532000
Alias Type: Federal Facility ID
Alias Name: J09CA0117
Alias Type: INPR
Alias Name: 80000163
Alias Type: Envirostor ID Number

Completed Info:
Completed Area Name: PROJECT WIDE
Completed Sub Area Name: Not reported
Completed Document Type: Inventory Project Report (INPR)
Completed Date: 12/11/1987
Comments: Not reported

Completed Area Name: PROJECT WIDE
Completed Sub Area Name: Not reported
Completed Document Type: Site Screening
Completed Date: 04/26/2016
Comments: Not reported

Future Area Name: Not reported
Future Sub Area Name: Not reported
Future Document Type: Not reported
Future Due Date: Not reported
Schedule Area Name: Not reported
Schedule Sub Area Name: Not reported
Schedule Document Type: Not reported
Schedule Due Date: Not reported
Schedule Revised Date: Not reported

AN323 **CENTRALAB** **CA CHMIRS S100833476**
South **4561 COLORADO BLVD.** **CA BOND EXP. PLAN N/A**
1/2-1 **LOS ANGELES, CA 90039**
0.616 mi.
3254 ft. **Site 1 of 2 in cluster AN**

Relative: **Lower**
Actual: **434 ft.**

CHMIRS:
Name: Not reported
Address: 4561 COLORADO BLVD.
City,State,Zip: LOS ANGELES, CA
OES Incident Number: 2-0327
OES notification: 01/17/2002
OES Date: Not reported
OES Time: Not reported
Date Completed: **Not reported**
Property Use: Not reported
Agency Id Number: Not reported
Agency Incident Number: Not reported
Time Notified: Not reported
Time Completed: Not reported
Surrounding Area: Not reported

CENTRALAB (Continued) **S100833476**

Estimated Temperature:	Not reported
Property Management:	Not reported
More Than Two Substances Involved?:	Not reported
Resp Agncy Personel # Of Decontaminated:	Not reported
Responding Agency Personel # Of Injuries:	Not reported
Responding Agency Personel # Of Fatalities:	Not reported
Others Number Of Decontaminated:	Not reported
Others Number Of Injuries:	Not reported
Others Number Of Fatalities:	Not reported
Vehicle Make/year:	Not reported
Vehicle License Number:	Not reported
Vehicle State:	Not reported
Vehicle Id Number:	Not reported
CA DOT PUC/ICC Number:	Not reported
Company Name:	Not reported
Reporting Officer Name/ID:	Not reported
Report Date:	Not reported
Facility Telephone:	Not reported
Waterway Involved:	Yes
Waterway:	Storm Drain
Spill Site:	Not reported
Cleanup By:	Reporting Party
Containment:	Not reported
What Happened:	Not reported
Type:	Not reported
Measure:	Not reported
Other:	Not reported
Date/Time:	Not reported
Year:	2002
Agency:	City of Los Angeles
Incident Date:	1/17/200212:00:00 AM
Admin Agency:	Los Angeles City Fire Department
Amount:	Not reported
Contained:	Yes
Site Type:	Merchant/Business
E Date:	Not reported
Substance:	Sewage
Gallons:	1700
Unknown:	0
Substance #2:	Not reported
Substance #3:	Not reported
Evacuations:	0
Number of Injuries:	0
Number of Fatalities:	0
#1 Pipeline:	Not reported
#2 Pipeline:	Not reported
#3 Pipeline:	Not reported
#1 Vessel >= 300 Tons:	Not reported
#2 Vessel >= 300 Tons:	Not reported
#3 Vessel >= 300 Tons:	Not reported
Evacs:	Not reported
Injuries:	Not reported
Fatals:	Not reported
Comments:	Not reported
Description:	Per caller, a broken private connection caused the release. 1600 gallons recovered and returned to the system and 100 gallons went into the storm

CENTRALAB (Continued) **S100833476**

drain which empties into the Los Angeles River.

CA BOND EXP. PLAN:

Reponsible Party:	RWQCB REFERRAL SITE
Project Revenue Source Company:	Not reported
Project Revenue Source Addr:	Not reported
Project Revenue Source City,St,Zip:	Not reported
Project Revenue Source Desc:	The responsible party is providing for the remediation of the site under RWQCB lead. The RP will pay all costs associated with site cleanup. There are no current plans for expenditure of Bond funds for the site.
Site Description:	The site comprises seven acres where ceramic capacitors have been manufactured. Organic solvents have contaminated subsurface soil and ground water.
Hazardous Waste Desc:	Trichloroethylene (TCE), 1,1,1-trichloroethane (TCA), and methylene chloride have been detected in soil and ground water.
Threat To Public Health & Env:	The site is in an industrial area. Leaking underground tanks have been removed. The primary threat to the public health and environment is from the potential migration of contaminants to ground water.
Site Activity Status:	The Regional Water Quality Control Board (RWQCB) has overseen the removal of underground tanks. A site investigation with focus on ground water is under way under RWQCB lead.

AN324 **CENTRALAB INC** **RCRA-SQG** **1000419137**
South **4561 COLORADO BLVD** **CA ENVIROSTOR** **CAD083776732**
1/2-1 **LOS ANGELES, CA 90039** **CA SWEEPS UST**
0.616 mi. **CA HIST UST**
3254 ft. **Site 2 of 2 in cluster AN** **CA FID UST**
FINDS
Relative: **ECHO**
Lower **CA EMI**
Actual: **CA HAZNET**
434 ft. **CA HIST CORTESE**
CA WDR
CA CIWQS
CA CERS
CA HWTS

RCRA-SQG:

Date Form Received by Agency:		1996-09-01 00:00:00.0
Handler Name:	CENTRALAB INC	
Handler Address:		4561 COLORADO BLVD
Handler City,State,Zip:		LOS ANGELES, CA 90039
EPA ID:		CAD083776732
Contact Name:		Not reported
Contact Address:		Not reported
Contact City,State,Zip:		Not reported
Contact Telephone:		Not reported
Contact Fax:		Not reported
Contact Email:		Not reported
Contact Title:		Not reported
EPA Region:		09
Land Type:		Not reported
Federal Waste Generator Description:		Small Quantity Generator
Non-Notifier:		Not reported
Biennial Report Cycle:		Not reported
Accessibility:		Not reported
Active Site Indicator:		Handler Activities
State District Owner:		CA

CENTRALAB INC (Continued) **1000419137**

State District:	4R
Mailing Address:	5855 NORTH GLEN PARK ROAD
Mailing City,State,Zip:	MILWAUKEE, WI 53209
Owner Name:	Not reported
Owner Type:	Not reported
Operator Name:	NOT REQUIRED
Operator Type:	Private
Short-Term Generator Activity:	No
Importer Activity:	No
Mixed Waste Generator:	No
Transporter Activity:	No
Transfer Facility Activity:	No
Recycler Activity with Storage:	No
Small Quantity On-Site Burner Exemption:	No
Smelting Melting and Refining Furnace Exemption:	No
Underground Injection Control:	No
Off-Site Waste Receipt:	No
Universal Waste Indicator:	No
Universal Waste Destination Facility:	No
Federal Universal Waste:	No
Active Site Fed-Reg Treatment Storage and Disposal Facility:	Not reported
Active Site Converter Treatment storage and Disposal Facility:	Not reported
Active Site State-Reg Treatment Storage and Disposal Facility:	Not reported
Active Site State-Reg Handler:	---
Federal Facility Indicator:	Not reported
Hazardous Secondary Material Indicator:	NN
Sub-Part K Indicator:	Not reported
Commercial TSD Indicator:	No
Treatment Storage and Disposal Type:	Not reported
2018 GPRA Permit Baseline:	Not on the Baseline
2018 GPRA Renewals Baseline:	Not on the Baseline
Permit Renewals Workload Universe:	Not reported
Permit Workload Universe:	Not reported
Permit Progress Universe:	Not reported
Post-Closure Workload Universe:	Not reported
Closure Workload Universe:	Not reported
202 GPRA Corrective Action Baseline:	No
Corrective Action Workload Universe:	No
Subject to Corrective Action Universe:	No
Non-TSDFs Where RCRA CA has Been Imposed Universe:	No
TSDFs Potentially Subject to CA Under 3004 (u)/(v) Universe:	No
TSDFs Only Subject to CA under Discretionary Auth Universe:	No
Corrective Action Priority Ranking:	No NCAPS ranking
Environmental Control Indicator:	No
Institutional Control Indicator:	No
Human Exposure Controls Indicator:	N/A
Groundwater Controls Indicator:	N/A
Operating TSDF Universe:	Not reported
Full Enforcement Universe:	Not reported
Significant Non-Complier Universe:	No
Unaddressed Significant Non-Complier Universe:	No
Addressed Significant Non-Complier Universe:	No
Significant Non-Complier With a Compliance Schedule Universe:	No
Financial Assurance Required:	Not reported
Handler Date of Last Change:	2006-09-05 00:00:00.0
Recognized Trader-Importer:	No
Recognized Trader-Exporter:	No

CENTRALAB INC (Continued) **1000419137**

Importer of Spent Lead Acid Batteries:	No
Exporter of Spent Lead Acid Batteries:	No
Recycler Activity Without Storage:	Not reported
Manifest Broker:	Not reported
Sub-Part P Indicator:	Not reported

Handler - Owner Operator:

Owner/Operator Indicator:	Operator
Owner/Operator Name:	NOT REQUIRED
Legal Status:	Private
Date Became Current:	Not reported
Date Ended Current:	Not reported
Owner/Operator Address:	NOT REQUIRED
Owner/Operator City,State,Zip:	NOT REQUIRED, ME 99999
Owner/Operator Telephone:	415-555-1212
Owner/Operator Telephone Ext:	Not reported
Owner/Operator Fax:	Not reported
Owner/Operator Email:	Not reported

Owner/Operator Indicator:	Operator
Owner/Operator Name:	NOT REQUIRED
Legal Status:	Private
Date Became Current:	Not reported
Date Ended Current:	Not reported
Owner/Operator Address:	NOT REQUIRED
Owner/Operator City,State,Zip:	NOT REQUIRED, ME 99999
Owner/Operator Telephone:	415-555-1212
Owner/Operator Telephone Ext:	Not reported
Owner/Operator Fax:	Not reported
Owner/Operator Email:	Not reported

Owner/Operator Indicator:	Owner
Owner/Operator Name:	MASSACHUSETTS MUTUAL LIFE INS CO
Legal Status:	Private
Date Became Current:	Not reported
Date Ended Current:	Not reported
Owner/Operator Address:	NOT REQUIRED
Owner/Operator City,State,Zip:	NOT REQUIRED, ME 99999
Owner/Operator Telephone:	415-555-1212
Owner/Operator Telephone Ext:	Not reported
Owner/Operator Fax:	Not reported
Owner/Operator Email:	Not reported

Historic Generators:

Receive Date:	1996-09-01 00:00:00.0
Handler Name: CENTRALAB INC	
Federal Waste Generator Description:	Large Quantity Generator
State District Owner:	CA
Large Quantity Handler of Universal Waste:	No
Recognized Trader Importer:	No
Recognized Trader Exporter:	No
Spent Lead Acid Battery Importer:	No
Spent Lead Acid Battery Exporter:	No
Current Record:	No
Non Storage Recycler Activity:	Not reported

CENTRALAB INC (Continued) **1000419137**

Electronic Manifest Broker: Not reported

Receive Date: 1996-09-01 00:00:00.0
Handler Name: CENTRALAB INC
Federal Waste Generator Description: Small Quantity Generator
State District Owner: CA
Large Quantity Handler of Universal Waste: No
Recognized Trader Importer: No
Recognized Trader Exporter: No
Spent Lead Acid Battery Importer: No
Spent Lead Acid Battery Exporter: No
Current Record: Yes
Non Storage Recycler Activity: Not reported
Electronic Manifest Broker: Not reported

Receive Date: 1980-08-18 00:00:00.0
Handler Name: CENTRALAB INC
Federal Waste Generator Description: Not a generator, verified
State District Owner: CA
Large Quantity Handler of Universal Waste: No
Recognized Trader Importer: No
Recognized Trader Exporter: No
Spent Lead Acid Battery Importer: No
Spent Lead Acid Battery Exporter: No
Current Record: No
Non Storage Recycler Activity: Not reported
Electronic Manifest Broker: Not reported

Receive Date: 1990-04-05 00:00:00.0
Handler Name: PHILLIPS COMPONENTS
Federal Waste Generator Description: Large Quantity Generator
State District Owner: Not reported
Large Quantity Handler of Universal Waste: No
Recognized Trader Importer: No
Recognized Trader Exporter: No
Spent Lead Acid Battery Importer: No
Spent Lead Acid Battery Exporter: No
Current Record: No
Non Storage Recycler Activity: Not reported
Electronic Manifest Broker: Not reported

Receive Date: 1992-03-24 00:00:00.0
Handler Name: PHILIPS COMPONENTS
Federal Waste Generator Description: Large Quantity Generator
State District Owner: Not reported
Large Quantity Handler of Universal Waste: No
Recognized Trader Importer: No
Recognized Trader Exporter: No
Spent Lead Acid Battery Importer: No
Spent Lead Acid Battery Exporter: No
Current Record: No
Non Storage Recycler Activity: Not reported
Electronic Manifest Broker: Not reported

Receive Date: 1994-03-30 00:00:00.0
Handler Name: PHILIPS COMPONENTS
Federal Waste Generator Description: Large Quantity Generator

CENTRALAB INC (Continued) **1000419137**

State District Owner: Not reported
Large Quantity Handler of Universal Waste: No
Recognized Trader Importer: No
Recognized Trader Exporter: No
Spent Lead Acid Battery Importer: No
Spent Lead Acid Battery Exporter: No
Current Record: No
Non Storage Recycler Activity: Not reported
Electronic Manifest Broker: Not reported

List of NAICS Codes and Descriptions:
NAICS Code: 334414
NAICS Description: ELECTRONIC CAPACITOR MANUFACTURING

NAICS Code: 334419
NAICS Description: OTHER ELECTRONIC COMPONENT MANUFACTURING

NAICS Code: 54143
NAICS Description: GRAPHIC DESIGN SERVICES

Facility Has Received Notices of Violation:
Found Violation: No
Agency Which Determined Violation: Not reported
Violation Short Description: Not reported
Date Violation was Determined: Not reported
Actual Return to Compliance Date: Not reported
Return to Compliance Qualifier: Not reported
Violation Responsible Agency: Not reported
Scheduled Compliance Date: Not reported
Enforcement Identifier: Not reported
Date of Enforcement Action: Not reported
Enforcement Responsible Agency: Not reported
Enforcement Docket Number: Not reported
Enforcement Attorney: Not reported
Corrective Action Component: Not reported
Appeal Initiated Date: Not reported
Appeal Resolution Date: Not reported
Disposition Status Date: Not reported
Disposition Status: Not reported
Disposition Status Description: Not reported
Consent/Final Order Sequence Number: Not reported
Consent/Final Order Respondent Name: Not reported
Consent/Final Order Lead Agency: Not reported
Enforcement Type: Not reported
Enforcement Responsible Person: Not reported
Enforcement Responsible Sub-Organization: Not reported
SEP Sequence Number: Not reported
SEP Expenditure Amount: Not reported
SEP Scheduled Completion Date: Not reported
SEP Actual Date: Not reported
SEP Defaulted Date: Not reported
SEP Type: Not reported
SEP Type Description: Not reported
Proposed Amount: Not reported
Final Monetary Amount: Not reported
Paid Amount: Not reported

CENTRALAB INC (Continued) **1000419137**

Final Count: Not reported
Final Amount: Not reported

Evaluation Action Summary:
Evaluation Date: 1994-01-14 00:00:00.0
Evaluation Responsible Agency: EPA
Found Violation: No
Evaluation Type Description: COMPLIANCE EVALUATION INSPECTION ON-SITE
Evaluation Responsible Person Identifier: R9EPA
Evaluation Responsible Sub-Organization: Not reported
Actual Return to Compliance Date: Not reported
Scheduled Compliance Date: Not reported
Date of Request: Not reported
Date Response Received: Not reported
Request Agency: Not reported
Former Citation: Not reported

ENVIROSTOR:
Name: CENTRALAB
Address: 4561 COLORADO BOULEVARD
City,State,Zip: LOS ANGELES, CA 90039
Facility ID: 19360522
Status: Refer: RWQCB
Status Date: 04/11/1995
Site Code: Not reported
Site Type: Historical
Site Type Detailed: * Historical
Acres: Not reported
NPL: NO
Regulatory Agencies: NONE SPECIFIED
Lead Agency: NONE SPECIFIED
Program Manager: Not reported
Supervisor: Referred - Not Assigned
Division Branch: Cleanup Chatsworth
Assembly: 43
Senate: 25
Special Program: Not reported
Restricted Use: NO
Site Mgmt Req: NONE SPECIFIED
Funding: Not reported
Latitude: 34.14381
Longitude: -118.2739
APN: 5593012026
Past Use: NONE SPECIFIED
Potential COC: * HALOGENATED SOLVENTS * UNSPECIFIED SOLVENT MIXTURES
Confirmed COC: NONE SPECIFIED
Potential Description: NONE SPECIFIED
Alias Name: CENTRAL LAB, INC
Alias Type: Alternate Name
Alias Name: 5593012026
Alias Type: APN
Alias Name: CAD083776732
Alias Type: EPA Identification Number
Alias Name: 19360522
Alias Type: Envirostor ID Number

CENTRALAB INC (Continued) **1000419137**

Completed Info:
Completed Area Name: PROJECT WIDE
Completed Sub Area Name: Not reported
Completed Document Type: * Discovery
Completed Date: 04/06/1983
Comments: Facility identified via Glendale Industrial Directory 1981; Electronic Components.

Completed Area Name: PROJECT WIDE
Completed Sub Area Name: Not reported
Completed Document Type: Site Screening
Completed Date: 02/19/1988
Comments: Site Screening Done: Recommend PA (Low) based on lack of information.

Future Area Name: Not reported
Future Sub Area Name: Not reported
Future Document Type: Not reported
Future Due Date: Not reported
Schedule Area Name: Not reported
Schedule Sub Area Name: Not reported
Schedule Document Type: Not reported
Schedule Due Date: Not reported
Schedule Revised Date: Not reported

SWEEPS UST:
Name: CENTRALAB INCORPORATED
Address: 4561 COLORADO BLVD
City: LOS ANGELES
Status: Not reported
Comp Number: 2180
Number: Not reported
Board Of Equalization: 44-012163
Referral Date: Not reported
Action Date: Not reported
Created Date: Not reported
Owner Tank Id: Not reported
SWRCB Tank Id: 19-050-002180-000001
Tank Status: Not reported
Capacity: 5000
Active Date: Not reported
Tank Use: CHEMICAL
STG: PRODUCT
Content: UNKNOWN
Number Of Tanks: 8

Name: CENTRALAB INCORPORATED
Address: 4561 COLORADO BLVD
City: LOS ANGELES
Status: Not reported
Comp Number: 2180
Number: Not reported
Board Of Equalization: 44-012163
Referral Date: Not reported
Action Date: Not reported
Created Date: Not reported
Owner Tank Id: Not reported

CENTRALAB INC (Continued) **1000419137**

SWRCB Tank Id: 19-050-002180-000002
Tank Status: Not reported
Capacity: 3000
Active Date: Not reported
Tank Use: CHEMICAL
STG: PRODUCT
Content: UNKNOWN
Number Of Tanks: Not reported

Name: CENTRALAB INCORPORATED
Address: 4561 COLORADO BLVD
City: LOS ANGELES
Status: Not reported
Comp Number: 2180
Number: Not reported
Board Of Equalization: 44-012163
Referral Date: Not reported
Action Date: Not reported
Created Date: Not reported
Owner Tank Id: Not reported
SWRCB Tank Id: 19-050-002180-000003
Tank Status: Not reported
Capacity: 3000
Active Date: Not reported
Tank Use: CHEMICAL
STG: PRODUCT
Content: UNKNOWN
Number Of Tanks: Not reported

Name: CENTRALAB INCORPORATED
Address: 4561 COLORADO BLVD
City: LOS ANGELES
Status: Not reported
Comp Number: 2180
Number: Not reported
Board Of Equalization: 44-012163
Referral Date: Not reported
Action Date: Not reported
Created Date: Not reported
Owner Tank Id: Not reported
SWRCB Tank Id: 19-050-002180-000004
Tank Status: Not reported
Capacity: 8000
Active Date: Not reported
Tank Use: M.V. FUEL
STG: PRODUCT
Content: DIESEL
Number Of Tanks: Not reported

Name: CENTRALAB INCORPORATED
Address: 4561 COLORADO BLVD
City: LOS ANGELES
Status: Not reported
Comp Number: 2180
Number: Not reported
Board Of Equalization: 44-012163
Referral Date: Not reported

CENTRALAB INC (Continued) **1000419137**

Action Date:	Not reported
Created Date:	Not reported
Owner Tank Id:	Not reported
SWRCB Tank Id:	19-050-002180-000005
Tank Status:	Not reported
Capacity:	500
Active Date:	Not reported
Tank Use:	M.V. FUEL
STG:	PRODUCT
Content:	DIESEL
Number Of Tanks:	Not reported

Name:	CENTRALAB INCORPORATED
Address:	4561 COLORADO BLVD
City:	LOS ANGELES
Status:	Not reported
Comp Number:	2180
Number:	Not reported
Board Of Equalization:	44-012163
Referral Date:	Not reported
Action Date:	Not reported
Created Date:	Not reported
Owner Tank Id:	Not reported
SWRCB Tank Id:	19-050-002180-000006
Tank Status:	Not reported
Capacity:	1000
Active Date:	Not reported
Tank Use:	CHEMICAL
STG:	PRODUCT
Content:	UNKNOWN
Number Of Tanks:	Not reported

Name:	CENTRALAB INCORPORATED
Address:	4561 COLORADO BLVD
City:	LOS ANGELES
Status:	Not reported
Comp Number:	2180
Number:	Not reported
Board Of Equalization:	44-012163
Referral Date:	Not reported
Action Date:	Not reported
Created Date:	Not reported
Owner Tank Id:	Not reported
SWRCB Tank Id:	19-050-002180-000007
Tank Status:	Not reported
Capacity:	1000
Active Date:	Not reported
Tank Use:	CHEMICAL
STG:	PRODUCT
Content:	UNKNOWN
Number Of Tanks:	Not reported

Name:	CENTRALAB INCORPORATED
Address:	4561 COLORADO BLVD
City:	LOS ANGELES
Status:	Not reported
Comp Number:	2180

CENTRALAB INC (Continued) **1000419137**

Number: Not reported
Board Of Equalization: 44-012163
Referral Date: Not reported
Action Date: Not reported
Created Date: Not reported
Owner Tank Id: Not reported
SWRCB Tank Id: 19-050-002180-000008
Tank Status: Not reported
Capacity: 600
Active Date: Not reported
Tank Use: CHEMICAL
STG: PRODUCT
Content: UNKNOWN
Number Of Tanks: Not reported

HIST UST:
Name: CENTRALAB INC
Address: 4561 COLORADO BLVD
City,State,Zip: LOS ANGELES, CA 90039
File Number: 00026AAA
URL: http://geotracker.waterboards.ca.gov/ustpdfs/pdf/00026AAA.pdf
Region: STATE
Facility ID: 00000041146
Facility Type: Other
Other Type: MANUFACTURING
Contact Name: WADE SMITH
Telephone: 8182404880
Owner Name: CENTRALAB INC./A NORTH AMERICA
Owner Address: 5855 N. GLEN PARK ROAD
Owner City,St,Zip: MILWAUKEE, WI
Total Tanks: 0008

Tank Num: 001
Container Num: CRL-1
Year Installed: 1974
Tank Capacity: 00005000
Tank Used for: PRODUCT
Type of Fuel: Not reported
Container Construction Thickness: Not reported
Leak Detection: Stock Inventor, 10

Tank Num: 002
Container Num: CRL-2
Year Installed: 1974
Tank Capacity: 00003000
Tank Used for: PRODUCT
Type of Fuel: Not reported
Container Construction Thickness: Not reported
Leak Detection: Stock Inventor, 10

Tank Num: 003
Container Num: CRL-3
Year Installed: 1974
Tank Capacity: 00003000
Tank Used for: Not reported
Type of Fuel: Not reported
Container Construction Thickness: Not reported

CENTRALAB INC (Continued) **1000419137**

Leak Detection: None

Tank Num: 004
Container Num: CRL-4
Year Installed: Not reported
Tank Capacity: 00008000
Tank Used for: PRODUCT
Type of Fuel: DIESEL
Container Construction Thickness: Not reported
Leak Detection: None

Tank Num: 005
Container Num: CRL-5
Year Installed: Not reported
Tank Capacity: 00000500
Tank Used for: PRODUCT
Type of Fuel: DIESEL
Container Construction Thickness: Not reported
Leak Detection: None, 10

Tank Num: 006
Container Num: CRL-6
Year Installed: Not reported
Tank Capacity: 00001000
Tank Used for: WASTE
Type of Fuel: Not reported
Container Construction Thickness: Not reported
Leak Detection: Visual

Tank Num: 007
Container Num: CRL-7
Year Installed: Not reported
Tank Capacity: 00001000
Tank Used for: WASTE
Type of Fuel: Not reported
Container Construction Thickness: Not reported
Leak Detection: None

Tank Num: 008
Container Num: CRL-8
Year Installed: Not reported
Tank Capacity: 00000600
Tank Used for: WASTE
Type of Fuel: Not reported
Container Construction Thickness: Not reported
Leak Detection: None

Click here for Geo Tracker PDF:

CA FID UST:
Facility ID: 19001061
Regulated By: UTNKI
Regulated ID: 00041146
Cortese Code: Not reported
SIC Code: Not reported
Facility Phone: 8182404880
Mail To: Not reported

CENTRALAB INC (Continued) **1000419137**

Mailing Address: 5855 N GLEN PARK RD
Mailing Address 2: Not reported
Mailing City,St,Zip: LOS ANGELES 900390000
Contact: Not reported
Contact Phone: Not reported
DUNs Number: Not reported
NPDES Number: Not reported
EPA ID: Not reported
Comments: Not reported
Status: Inactive

FINDS:
Registry ID: 110068695861

Click Here:

Environmental Interest/Information System:
STATE MASTER
Registry ID: 110002139132

Click Here:

Environmental Interest/Information System:
US EPA TRIS (Toxics Release Inventory System) contains information from facilities on the amounts of over 300 listed toxic chemicals that these facilities release directly to air, water, land, or that are transported off-site.
RCRAInfo is a national information system that supports the Resource Conservation and Recovery Act (RCRA) program through the tracking of events and activities related to facilities that generate, transport, and treat, store, or dispose of hazardous waste. RCRAInfo allows RCRA program staff to track the notification, permit, compliance, and corrective action activities required under RCRA.
HAZARDOUS AIR POLLUTANT MAJOR

Click this hyperlink while viewing on your computer to access additional FINDS: detail in the EDR Site Report.

ECHO:
Envid: 1000419137
Registry ID: 110002139132
DFR URL: http://echo.epa.gov/detailed-facility-report?fid=110002139132
Name: PHILIPS COMPONENTS DISCRETE P
Address: 4561 COLORADO BLVD.
City,State,Zip: LOS ANGELES, CA 90039

EMI:
Name: CENTRALAB INC
Address: 4561 COLORADO BLVD
City,State,Zip: LOS ANGELES, CA 90039
Year: 1987
County Code: 19
Air Basin: SC
Facility ID: 36792
Air District Name: SC
SIC Code: 3264
Air District Name: SOUTH COAST AQMD
Community Health Air Pollution Info System: Not reported

CENTRALAB INC (Continued) **1000419137**

Consolidated Emission Reporting Rule:	Not reported
Total Organic Hydrocarbon Gases Tons/Yr:	0
Reactive Organic Gases Tons/Yr:	0
Carbon Monoxide Emissions Tons/Yr:	0
NOX - Oxides of Nitrogen Tons/Yr:	0
SOX - Oxides of Sulphur Tons/Yr:	0
Particulate Matter Tons/Yr:	0
Part. Matter 10 Micrometers and Smllr Tons/Yr:	0

Name:	PHILIPS COMPONENTS DISCRETED P
Address:	4561 COLORADO BLVD
City,State,Zip:	LOS ANGELES, CA 90039
Year:	1990
County Code:	19
Air Basin:	SC
Facility ID:	36792
Air District Name:	SC
SIC Code:	3264
Air District Name:	SOUTH COAST AQMD
Community Health Air Pollution Info System:	Not reported
Consolidated Emission Reporting Rule:	Not reported
Total Organic Hydrocarbon Gases Tons/Yr:	85
Reactive Organic Gases Tons/Yr:	54
Carbon Monoxide Emissions Tons/Yr:	1
NOX - Oxides of Nitrogen Tons/Yr:	2
SOX - Oxides of Sulphur Tons/Yr:	0
Particulate Matter Tons/Yr:	0
Part. Matter 10 Micrometers and Smllr Tons/Yr:	0

Name:	PHILIPS COMPONENTS, DISCRETE P
Address:	4561 COLORADO BLVD
City,State,Zip:	LOS ANGELES, CA 90039
Year:	1995
County Code:	19
Air Basin:	SC
Facility ID:	36792
Air District Name:	SC
SIC Code:	3264
Air District Name:	SOUTH COAST AQMD
Community Health Air Pollution Info System:	Not reported
Consolidated Emission Reporting Rule:	Not reported
Total Organic Hydrocarbon Gases Tons/Yr:	7
Reactive Organic Gases Tons/Yr:	0
Carbon Monoxide Emissions Tons/Yr:	0
NOX - Oxides of Nitrogen Tons/Yr:	0
SOX - Oxides of Sulphur Tons/Yr:	0
Particulate Matter Tons/Yr:	0
Part. Matter 10 Micrometers and Smllr Tons/Yr:	0

HAZNET:

Name:	CENTRALAB INC
Address:	4561 COLORADO BLVD
Address 2:	Not reported
City,State,Zip:	LOS ANGELES, CA 900390000
Contact:	UNDELIVERABLE PER 93 FEE FORM
Telephone:	8182404881
Mailing Name:	Not reported

CENTRALAB INC (Continued) **1000419137**

Mailing Address: 4561 COLORADO BLVD

Year: 1995
Gepaid: CAD083776732
TSD EPA ID: AZD983473539
CA Waste Code: 261 - Polychlorinated biphenyls and material containing PCBs
Disposal Method: R01 - Recycler
Tons: 1.3521

Year: 1995
Gepaid: CAD083776732
TSD EPA ID: CAT000646117
CA Waste Code: 181 - Other inorganic solid waste
Disposal Method: D99 - Disposal, Other
Tons: 0.0875

Year: 1994
Gepaid: CAD083776732
TSD EPA ID: CAD009007626
CA Waste Code: 151 - Asbestos containing waste
Disposal Method: D80 - Disposal, Land Fill
Tons: 66.5812

Year: 1994
Gepaid: CAD083776732
TSD EPA ID: CAT080014079
CA Waste Code: 741 - Liquids with halogenated organic compounds >= 1,000 Mg./L
Disposal Method: H01 - Transfer Station
Tons: 0.417

Year: 1993
Gepaid: CAD083776732
TSD EPA ID: CAT000646117
CA Waste Code: 352 - Other organic solids
Disposal Method: D80 - Disposal, Land Fill
Tons: 16.856

Year: 1993
Gepaid: CAD083776732
TSD EPA ID: CAD009452657
CA Waste Code: 741 - Liquids with halogenated organic compounds >= 1,000 Mg./L
Disposal Method: D99 - Disposal, Other
Tons: 9.591

Year: 1993
Gepaid: CAD083776732
TSD EPA ID: CAD000088252
CA Waste Code: 461 - Paint sludge
Disposal Method: H01 - Transfer Station
Tons: 0.06

Year: 1992
Gepaid: CAD083776732
TSD EPA ID: CAD097030993
CA Waste Code: 122 - Alkaline solution without metals pH >= 12.5
Disposal Method: 15 -
Tons: 1.1467

CENTRALAB INC (Continued) **1000419137**

Year:	1992
Gepaid:	CAD083776732
TSD EPA ID:	CAD097030993
CA Waste Code:	122 - Alkaline solution without metals pH >= 12.5
Disposal Method:	T01 - Treatment, Tank
Tons:	0.2293

Year:	1992
Gepaid:	CAD083776732
TSD EPA ID:	CAD097030993
CA Waste Code:	132 - Aqueous solution with metals (< restricted levels and (Alkaline solution (pH >= 12.5) with metals))
Disposal Method:	15 -
Tons:	2.9815

Click this hyperlink while viewing on your computer to access
176 additional CA HAZNET: record(s) in the EDR Site Report.

Additional Info:

Year:	1993
Gen EPA ID:	CAD083776732
Shipment Date:	19931112
Creation Date:	9/14/1995 0:00:00
Receipt Date:	19931112
Manifest ID:	92298929
Trans EPA ID:	CAD004778742
Trans Name:	Not reported
Trans 2 EPA ID:	Not reported
Trans 2 Name:	Not reported
TSDF EPA ID:	CAT000646117
Trans Name:	Not reported
TSDF Alt EPA ID:	CAT000646117
TSDF Alt Name:	Not reported
Waste Code Description:	352 - Other organic solids
RCRA Code:	Not reported
Meth Code:	D80 - Disposal, Land Fill
Quantity Tons:	16.856
Waste Quantity:	20
Quantity Unit:	Y
Additional Code 1:	Not reported
Additional Code 2:	Not reported
Additional Code 3:	Not reported
Additional Code 4:	Not reported
Additional Code 5:	Not reported
Shipment Date:	19931006
Creation Date:	9/13/1995 0:00:00
Receipt Date:	19931007
Manifest ID:	92298275
Trans EPA ID:	CAT080013386
Trans Name:	Not reported
Trans 2 EPA ID:	Not reported
Trans 2 Name:	Not reported
TSDF EPA ID:	CAD009452657
Trans Name:	Not reported

CENTRALAB INC (Continued) **1000419137**

TSDF Alt EPA ID:	CAD009452657
TSDF Alt Name:	Not reported
Waste Code Description:	741 - Liquids with halogenated organic compounds > 1000 mg/l
RCRA Code:	F002
Meth Code:	D99 - Disposal, Other
Quantity Tons:	9.591
Waste Quantity:	2300
Quantity Unit:	G
Additional Code 1:	Not reported
Additional Code 2:	Not reported
Additional Code 3:	Not reported
Additional Code 4:	Not reported
Additional Code 5:	Not reported

Shipment Date:	19930119
Creation Date:	9/6/1995 0:00:00
Receipt Date:	19930120
Manifest ID:	89698186
Trans EPA ID:	CAT982518433
Trans Name:	Not reported
Trans 2 EPA ID:	Not reported
Trans 2 Name:	Not reported
TSDF EPA ID:	CAD000088252
Trans Name:	Not reported
TSDF Alt EPA ID:	Not reported
TSDF Alt Name:	Not reported
Waste Code Description:	461 - Paint sludge
RCRA Code:	Not reported
Meth Code:	H01 - Transfer Station
Quantity Tons:	0.06
Waste Quantity:	120
Quantity Unit:	P
Additional Code 1:	Not reported
Additional Code 2:	Not reported
Additional Code 3:	Not reported
Additional Code 4:	Not reported
Additional Code 5:	Not reported

Additional Info:

Year:	1994
Gen EPA ID:	CAD083776732

Shipment Date:	19941221
Creation Date:	3/28/1996 0:00:00
Receipt Date:	19941223
Manifest ID:	92298552
Trans EPA ID:	CAD982497158
Trans Name:	Not reported
Trans 2 EPA ID:	CAD004778742
Trans 2 Name:	Not reported
TSDF EPA ID:	CAT080014079
Trans Name:	Not reported
TSDF Alt EPA ID:	Not reported
TSDF Alt Name:	Not reported
Waste Code Description:	741 - Liquids with halogenated organic compounds > 1000 mg/l
RCRA Code:	F001
Meth Code:	H01 - Transfer Station

CENTRALAB INC (Continued) **1000419137**

Quantity Tons:	0.2085
Waste Quantity:	50
Quantity Unit:	G
Additional Code 1:	Not reported
Additional Code 2:	Not reported
Additional Code 3:	Not reported
Additional Code 4:	Not reported
Additional Code 5:	Not reported
Shipment Date:	19941221
Creation Date:	3/28/1996 0:00:00
Receipt Date:	19941223
Manifest ID:	92298552
Trans EPA ID:	CAD982497158
Trans Name:	Not reported
Trans 2 EPA ID:	CAD004778742
Trans 2 Name:	Not reported
TSDF EPA ID:	CAT080014079
Trans Name:	Not reported
TSDF Alt EPA ID:	Not reported
TSDF Alt Name:	Not reported
Waste Code Description:	741 - Liquids with halogenated organic compounds > 1000 mg/l
RCRA Code:	F001
Meth Code:	H01 - Transfer Station
Quantity Tons:	0.2085
Waste Quantity:	50
Quantity Unit:	G
Additional Code 1:	Not reported
Additional Code 2:	Not reported
Additional Code 3:	Not reported
Additional Code 4:	Not reported
Additional Code 5:	Not reported
Shipment Date:	19941205
Creation Date:	10/19/1995 0:00:00
Receipt Date:	19941205
Manifest ID:	92697315
Trans EPA ID:	CAD981455520
Trans Name:	Not reported
Trans 2 EPA ID:	Not reported
Trans 2 Name:	Not reported
TSDF EPA ID:	CAD009007626
Trans Name:	Not reported
TSDF Alt EPA ID:	Not reported
TSDF Alt Name:	Not reported
Waste Code Description:	151 - Asbestos-containing waste
RCRA Code:	Not reported
Meth Code:	D80 - Disposal, Land Fill
Quantity Tons:	7.5852
Waste Quantity:	9
Quantity Unit:	Y
Additional Code 1:	Not reported
Additional Code 2:	Not reported
Additional Code 3:	Not reported
Additional Code 4:	Not reported
Additional Code 5:	Not reported

CENTRALAB INC (Continued) **1000419137**

Shipment Date:	19940407
Creation Date:	10/5/1995 0:00:00
Receipt Date:	19940407
Manifest ID:	93382428
Trans EPA ID:	CAL000027610
Trans Name:	Not reported
Trans 2 EPA ID:	Not reported
Trans 2 Name:	Not reported
TSDF EPA ID:	CAD009007626
Trans Name:	Not reported
TSDF Alt EPA ID:	CAD009007626
TSDF Alt Name:	Not reported
Waste Code Description:	151 - Asbestos-containing waste
RCRA Code:	Not reported
Meth Code:	D80 - Disposal, Land Fill
Quantity Tons:	0
Waste Quantity:	0
Quantity Unit:	Y
Additional Code 1:	Not reported
Additional Code 2:	Not reported
Additional Code 3:	Not reported
Additional Code 4:	Not reported
Additional Code 5:	Not reported

Shipment Date:	19940407
Creation Date:	3/25/1996 0:00:00
Receipt Date:	19940407
Manifest ID:	93382430
Trans EPA ID:	CAL000027610
Trans Name:	Not reported
Trans 2 EPA ID:	Not reported
Trans 2 Name:	Not reported
TSDF EPA ID:	CAD009007626
Trans Name:	Not reported
TSDF Alt EPA ID:	CAD009007626
TSDF Alt Name:	Not reported
Waste Code Description:	151 - Asbestos-containing waste
RCRA Code:	Not reported
Meth Code:	D80 - Disposal, Land Fill
Quantity Tons:	58.996
Waste Quantity:	70
Quantity Unit:	Y
Additional Code 1:	Not reported
Additional Code 2:	Not reported
Additional Code 3:	Not reported
Additional Code 4:	Not reported
Additional Code 5:	Not reported

Additional Info:

Year:	1995
Gen EPA ID:	CAD083776732

Shipment Date:	19951117
Creation Date:	7/29/1996 0:00:00
Receipt Date:	19951120
Manifest ID:	93080882
Trans EPA ID:	MA5000002394

CENTRALAB INC (Continued) **1000419137**

Trans Name:	Not reported
Trans 2 EPA ID:	Not reported
Trans 2 Name:	Not reported
TSDF EPA ID:	AZD983473539
Trans Name:	Not reported
TSDF Alt EPA ID:	Not reported
TSDF Alt Name:	Not reported
Waste Code Description:	261 - Not reported
RCRA Code:	D009
Meth Code:	R01 - Recycler
Quantity Tons:	1.3521
Waste Quantity:	1227
Quantity Unit:	K
Additional Code 1:	Not reported
Additional Code 2:	Not reported
Additional Code 3:	Not reported
Additional Code 4:	Not reported
Additional Code 5:	Not reported

Shipment Date:	19950331
Creation Date:	10/23/1995 0:00:00
Receipt Date:	19950404
Manifest ID:	95316191
Trans EPA ID:	CAD000057760
Trans Name:	Not reported
Trans 2 EPA ID:	Not reported
Trans 2 Name:	Not reported
TSDF EPA ID:	CAT000646117
Trans Name:	Not reported
TSDF Alt EPA ID:	CAT000646117
TSDF Alt Name:	Not reported
Waste Code Description:	181 - Other inorganic solid waste Organics
RCRA Code:	D005
Meth Code:	D99 - Disposal, Other
Quantity Tons:	0.0875
Waste Quantity:	175
Quantity Unit:	P
Additional Code 1:	Not reported
Additional Code 2:	Not reported
Additional Code 3:	Not reported
Additional Code 4:	Not reported
Additional Code 5:	Not reported

HIST CORTESE:

edr_fname:	PHILIPS COMPONENTS
edr_fadd1:	4561 COLORADO
City,State,Zip:	LOS ANGELES, CA 90039
Region:	CORTESE
Facility County Code:	19
Reg By:	LTNKA
Reg Id:	113.0363

WDR:

Name:	PHILIPS COMPONENTS
Address:	4561 COLORADO
City,State,Zip:	LOS ANGELES, CA 90039

CENTRALAB INC (Continued) **1000419137**

Global ID: WDR100001017
Status: HISTORICAL - WDR

CIWQS:
Name: PHILIPS COMPONENTS
Address: 4561 COLORADO
City,State,Zip: LOS ANGELES, CA 90039
Agency: Philips Components
Agency Address: Not reported
Place/Project Type: Other
SIC/NAICS: 3674
Region: 4
Program: WDRNONMUNIPRCS
Regulatory Measure Status: Historical
Regulatory Measure Type: WDR
Order Number: 98-01405
WDID: 4B192519002
NPDES Number: Not reported
Adoption Date: 01/26/1998
Effective Date: 01/26/1998
Termination Date: 01/01/1900
Expiration/Review Date: 01/01/1900
Design Flow: 0.216
Major/Minor: Not reported
Complexity: B
TTWQ: 3
Enforcement Actions within 5 years: 0
Violations within 5 years: 0
Latitude: 34.141745
Longitude: -118.271276

CERS:
Name: PHILIPS COMPONENTS
Address: 4561 COLORADO BLVD
City,State,Zip: ATWATER VILLAGE, CA 90039
Site ID: 257097
CERS ID: T0603700198
CERS Description: Leaking Underground Storage Tank Cleanup Site

Affiliation:
Affiliation Type Desc: Local Agency Caseworker
Entity Name: ELOY LUNA - LOS ANGELES, CITY OF
Entity Title: Not reported
Affiliation Address: 200 North Main Street, Suite 1780
Affiliation City: LOS ANGELES
Affiliation State: CA
Affiliation Country: Not reported
Affiliation Zip: Not reported
Affiliation Phone: Not reported

Affiliation Type Desc: Regional Board Caseworker
Entity Name: WELL INVESTIGATION PROGRAM - LOS ANGELES RWQCB (REGION 4)
Entity Title: Not reported
Affiliation Address: 320 W. 4TH ST., SUITE 200
Affiliation City: LOS ANGELES
Affiliation State: CA
Affiliation Country: Not reported

CENTRALAB INC (Continued) **1000419137**

Affiliation Zip: Not reported
Affiliation Phone: Not reported

HWTS:
Name: CENTRALAB INC
Address: 4561 COLORADO BLVD
Address 2: Not reported
City,State,Zip: LOS ANGELES, CA 900390000
EPA ID: CAD083776732
Inactive Date: 06/30/1993
Create Date: 07/23/1982
Last Act Date: 09/14/2004
Mailing Name: Not reported
Mailing Address: 4561 COLORADO BLVD
Mailing Address 2: Not reported
Mailing City,State,Zip: LOS ANGELES, CA 900390000
Owner Name: NORTH AMERICAN PHILLIPS CORPOR
Owner Address: 100 E 42ND ST
Owner Address 2: Not reported
Owner City,State,Zip: NEW YORK, NY 100170000
Contact Name: UNDELIVERABLE PER 93 FEE FORM
Contact Address: 4561 COLORADO BLVD
Contact Address 2: Not reported
City,State,Zip: LOS ANGELES, CA 900390000

NAICS:
EPA ID: CAD083776732
Create Date: 2002-03-14 16:36:26.000
NAICS Code: 3342
NAICS Description: Communications Equipment Manufacturing
Issued EPA ID Date: 1982-07-23 00:00:00
Inactive Date: 1993-06-30 00:00:00
Facility Name: CENTRALAB INC
Facility Address: 4561 COLORADO BLVD
Facility Address 2: Not reported
Facility City: LOS ANGELES
Facility County: Not reported
Facility State: CA
Facility Zip: 900390000

---

325 South 1/2-1 0.863 mi. 4558 ft. **GARRETT ESTATE PROPERTY** **CA ENVIROSTOR** **S103979052**
3941 GOODWIN **CA VCP** **N/A**
LOS ANGELES, CA 90039 **CA HIST CORTESE**

Relative: Lower
Actual: 435 ft.

ENVIROSTOR:
Name: GARRETT ESTATE PROPERTY
Address: 3941 GOODWIN AVENUE
City,State,Zip: LOS ANGELES, CA 90039
Facility ID: 19320168
Status: No Further Action
Status Date: 01/23/2001
Site Code: 300802
Site Type: Voluntary Cleanup
Site Type Detailed: Voluntary Cleanup

GARRETT ESTATE PROPERTY (Continued) **S103979052**

Acres: 0.1
NPL: NO
Regulatory Agencies: SMBRP
Lead Agency: SMBRP
Program Manager: Not reported
Supervisor: Rita Kamat
Division Branch: Cleanup Chatsworth
Assembly: 43
Senate: 25
Special Program: Voluntary Cleanup Program
Restricted Use: NO
Site Mgmt Req: NONE SPECIFIED
Funding: Responsible Party
Latitude: 34.13753
Longitude: -118.2720
APN: 5593-020-012, 5593020012
Past Use: TRANSPORTATION - WAREHOUSING
Potential COC: Asbestos Containing Materials (ACM * Sludge - Paint Polychlorinated biphenyls (PCBs
Confirmed COC: NONE SPECIFIED
Potential Description: SOIL
Alias Name: GARRETT ESTATE PROPERTY
Alias Type: Alternate Name
Alias Name: GARRETT, NEAL
Alias Type: Alternate Name
Alias Name: SANITEK PRODUCTS-STORAGE, J.HOVEY,
Alias Type: Alternate Name
Alias Name: 5593-020-012
Alias Type: APN
Alias Name: 5593020012
Alias Type: APN
Alias Name: CAD980886667
Alias Type: EPA Identification Number
Alias Name: 110033619699
Alias Type: EPA (FRS #)
Alias Name: 300802
Alias Type: Project Code (Site Code)
Alias Name: 19320168
Alias Type: Envirostor ID Number

Completed Info:
Completed Area Name: PROJECT WIDE
Completed Sub Area Name: Not reported
Completed Document Type: Preliminary Endangerment Assessment Report
Completed Date: 01/23/2001
Comments: A "No Further Action" letter was issued.

Completed Area Name: PROJECT WIDE
Completed Sub Area Name: Not reported
Completed Document Type: Site Screening
Completed Date: 11/27/1990
Comments: SITE SCREENING DONE HIGH PRIORITY PEA REQUIRED BECAUSE OF THE ILLEGAL STORAGE OF HAZARDOUS WASTE ON THE PROPERTY.

Completed Area Name: PROJECT WIDE
Completed Sub Area Name: Not reported
Completed Document Type: Site Screening
Completed Date: 11/15/1988

GARRETT ESTATE PROPERTY (Continued) **S103979052**

Comments: SITE SCREENING DONE DHS CONCURS WITH THIS RECOMMENDATION

Completed Area Name: PROJECT WIDE
Completed Sub Area Name: Not reported
Completed Document Type: Standard Voluntary Agreement
Completed Date: 10/25/1999
Comments: DTSC entered into a Voluntary Cleanup Agreement with Mr. Stan Mandell, Chinello and Mandell (Proponent) to review and comment on a Preliminary Endangerment Assessment Report.

Completed Area Name: PROJECT WIDE
Completed Sub Area Name: Not reported
Completed Document Type: * Discovery
Completed Date: 03/08/1983
Comments: FACILITY IDENTIFIED ID, TIP FROM L A CITY IWC, 485-5895. SITE FORMERLY MFG CLAY PLANTERS. 55GAL DRUMS REMAIN OF WW II SURPLUS WOOD FIRE RETARDANT USED AS CLAY GLAZE.

Completed Area Name: PROJECT WIDE
Completed Sub Area Name: Not reported
Completed Document Type: Site Screening
Completed Date: 01/20/1988
Comments: SITE SCREENING DONE REASSESSMENT OF PA DONE BY E&E RECOMMENDS A MEDIUM PRIORITY SSI UNDER CERCLA DUE TO POSSIBLE PCB AND ASBESTOS CONTAMINATION

Completed Area Name: PROJECT WIDE
Completed Sub Area Name: Not reported
Completed Document Type: Preliminary Assessment Report
Completed Date: 06/01/1985
Comments: BUT J.HOVEY,SANITEK,SAID ASBESTOS CONFSD W/ CONCRETE WWII SURPLUS ITEMS. NEAL GARRETT CONSTR MATLS & DRUMS, & BY SANITEK PROD FOR DRUM STORAGE & TRAILERS M.NEVALLA MEMO-SUSPECTED STORAGE OF ASBESTOS & PCB CONTAINING, SITE HAS BEEN USED AS A STORAGE YARD BY MFG OF SMALL BRICK FLOWER PLANTERS,CERAM GLAZE,MARINE PAINT/FIRE RETARDANT. SOURCE ACT: 6/1/83 MEMO FROM M.NEVALLA - SUBMIT TO EPA REF TO EPA REG.9 PRELIM ASSESS DONE CERCLA 104

Future Area Name: Not reported
Future Sub Area Name: Not reported
Future Document Type: Not reported
Future Due Date: Not reported
Schedule Area Name: Not reported
Schedule Sub Area Name: Not reported
Schedule Document Type: Not reported
Schedule Due Date: Not reported
Schedule Revised Date: Not reported

VCP:
Name: GARRETT ESTATE PROPERTY
Address: 3941 GOODWIN AVENUE
City,State,Zip: LOS ANGELES, CA 90039
Facility ID: 19320168
Site Type: Voluntary Cleanup
Site Type Detail: Voluntary Cleanup
Site Mgmt. Req.: NONE SPECIFIED
Acres: 0.1

GARRETT ESTATE PROPERTY (Continued) **S103979052**

National Priorities List:	NO
Cleanup Oversight Agencies:	SMBRP
Lead Agency:	SMBRP
Lead Agency Description:	DTSC - Site Cleanup Program
Project Manager:	Not reported
Supervisor:	Rita Kamat
Division Branch:	Cleanup Chatsworth
Site Code:	300802
Assembly:	43
Senate:	25
Special Programs Code:	Voluntary Cleanup Program
Status:	No Further Action
Status Date:	01/23/2001
Restricted Use:	NO
Funding:	Responsible Party
Lat/Long:	34.13753 / -118.2720
APN:	5593-020-012, 5593020012
Past Use:	TRANSPORTATION - WAREHOUSING
Potential COC:	40001, 10179, 30018
Confirmed COC:	NONE SPECIFIED
Potential Description:	SOIL
Alias Name:	GARRETT ESTATE PROPERTY
Alias Type:	Alternate Name
Alias Name:	GARRETT, NEAL
Alias Type:	Alternate Name
Alias Name:	SANITEK PRODUCTS-STORAGE, J.HOVEY,
Alias Type:	Alternate Name
Alias Name:	5593-020-012
Alias Type:	APN
Alias Name:	5593020012
Alias Type:	APN
Alias Name:	CAD980886667
Alias Type:	EPA Identification Number
Alias Name:	110033619699
Alias Type:	EPA (FRS #)
Alias Name:	300802
Alias Type:	Project Code (Site Code)
Alias Name:	19320168
Alias Type:	Envirostor ID Number

Completed Info:

Completed Area Name:	PROJECT WIDE
Completed Sub Area Name:	Not reported
Completed Document Type:	Preliminary Endangerment Assessment Report
Completed Date:	01/23/2001
Comments:	A "No Further Action" letter was issued.
Completed Area Name:	PROJECT WIDE
Completed Sub Area Name:	Not reported
Completed Document Type:	Site Screening
Completed Date:	11/27/1990
Comments:	SITE SCREENING DONE HIGH PRIORITY PEA REQUIRED BECAUSE OF THE ILLEGAL STORAGE OF HAZARDOUS WASTE ON THE PROPERTY.
Completed Area Name:	PROJECT WIDE
Completed Sub Area Name:	Not reported
Completed Document Type:	Site Screening
Completed Date:	11/15/1988

GARRETT ESTATE PROPERTY (Continued) **S103979052**

Comments: SITE SCREENING DONE DHS CONCURS WITH THIS RECOMMENDATION

Completed Area Name: PROJECT WIDE
Completed Sub Area Name: Not reported
Completed Document Type: Standard Voluntary Agreement
Completed Date: 10/25/1999
Comments: DTSC entered into a Voluntary Cleanup Agreement with Mr. Stan Mandell, Chinello and Mandell (Proponent) to review and comment on a Preliminary Endangerment Assessment Report.

Completed Area Name: PROJECT WIDE
Completed Sub Area Name: Not reported
Completed Document Type: * Discovery
Completed Date: 03/08/1983
Comments: FACILITY IDENTIFIED ID, TIP FROM L A CITY IWC, 485-5895. SITE FORMERLY MFG CLAY PLANTERS. 55GAL DRUMS REMAIN OF WW II SURPLUS WOOD FIRE RETARDANT USED AS CLAY GLAZE.

Completed Area Name: PROJECT WIDE
Completed Sub Area Name: Not reported
Completed Document Type: Site Screening
Completed Date: 01/20/1988
Comments: SITE SCREENING DONE REASSESSMENT OF PA DONE BY E&E RECOMMENDS A MEDIUM PRIORITY SSI UNDER CERCLA DUE TO POSSIBLE PCB AND ASBESTOS CONTAMINATION

Completed Area Name: PROJECT WIDE
Completed Sub Area Name: Not reported
Completed Document Type: Preliminary Assessment Report
Completed Date: 06/01/1985
Comments: BUT J.HOVEY,SANITEK,SAID ASBESTOS CONFSD W/ CONCRETE WWII SURPLUS ITEMS. NEAL GARRETT CONSTR MATLS & DRUMS, & BY SANITEK PROD FOR DRUM STORAGE & TRAILERS M.NEVALLA MEMO-SUSPECTED STORAGE OF ASBESTOS & PCB CONTAINING, SITE HAS BEEN USED AS A STORAGE YARD BY MFG OF SMALL BRICK FLOWER PLANTERS,CERAM GLAZE,MARINE PAINT/FIRE RETARDANT. SOURCE ACT: 6/1/83 MEMO FROM M.NEVALLA - SUBMIT TO EPA REF TO EPA REG.9 PRELIM ASSESS DONE CERCLA 104

Future Area Name: Not reported
Future Sub Area Name: Not reported
Future Document Type: Not reported
Future Due Date: Not reported
Schedule Area Name: Not reported
Schedule Sub Area Name: Not reported
Schedule Document Type: Not reported
Schedule Due Date: Not reported
Schedule Revised Date: Not reported

HIST CORTESE:
edr_fname: GARRETT ESTATE PROPERTY
edr_fadd1: 3941 GOODWIN
City,State,Zip: LOS ANGELES, CA 90039
Region: CORTESE
Facility County Code: 19
Reg By: CALSI
Reg Id: 19320168

326
SSE
1/2-1
0.884 mi.
4669 ft.

WILSHIRE PROPERTIES
4685 SAN FERNANDO ROAD WEST
LOS ANGELES, CA 90039

CA RESPONSE **S102008357**
CA ENVIROSTOR **N/A**
CA HIST Cal-Sites
CA CERS

Relative:
Lower

Actual:
473 ft.

RESPONSE:

Name:	WILSHIRE PROPERTIES
Address:	4685 SAN FERNANDO ROAD WEST
City,State,Zip:	LOS ANGELES, CA 90039
Facility ID:	19380058
Site Type:	State Response
Site Type Detail:	State Response or NPL
Acres:	0.1
National Priorities List:	NO
Cleanup Oversight Agencies:	NONE SPECIFIED
Lead Agency Description:	Not reported
Project Manager:	Not reported
Supervisor:	Sayareh Amirebrahimi
Division Branch:	Cleanup Chatsworth
Site Code:	Not reported
Site Mgmt. Req.:	NONE SPECIFIED
Assembly:	43
Senate:	25
Special Program Status:	Not reported
Status:	Certified
Status Date:	11/12/1985
Restricted Use:	NO
Funding:	Responsible Party
Latitude:	34.13916
Longitude:	-118.2641
APN:	NONE SPECIFIED
Past Use:	METAL PLATING - CHROME, METAL PLATING - OTHER
Potential COC :	Arsenic Lead TPH-diesel TPH-gas
Confirmed COC:	Arsenic Lead TPH-diesel TPH-gas
Potential Description:	SOIL, SV
Alias Name:	RALPH GROCERIES
Alias Type:	Alternate Name
Alias Name:	110033620874
Alias Type:	EPA (FRS #)
Alias Name:	19380058
Alias Type:	Envirostor ID Number

Completed Info:

Completed Area Name:	PROJECT WIDE
Completed Sub Area Name:	Not reported
Completed Document Type:	Certification
Completed Date:	11/12/1985
Comments:	501 cubic yards of hazardous soil, 16,000 lbs. of debris and 5,900 gallons of liquid were removed.
Future Area Name:	Not reported
Future Sub Area Name:	Not reported
Future Document Type:	Not reported
Future Due Date:	Not reported
Schedule Area Name:	Not reported
Schedule Sub Area Name:	Not reported
Schedule Document Type:	Not reported
Schedule Due Date:	Not reported
Schedule Revised Date:	Not reported

WILSHIRE PROPERTIES (Continued) **S102008357**

ENVIROSTOR:

Name:	WILSHIRE PROPERTIES
Address:	4685 SAN FERNANDO ROAD WEST
City,State,Zip:	LOS ANGELES, CA 90039
Facility ID:	19380058
Status:	Certified
Status Date:	11/12/1985
Site Code:	Not reported
Site Type:	State Response
Site Type Detailed:	State Response or NPL
Acres:	0.1
NPL:	NO
Regulatory Agencies:	NONE SPECIFIED
Lead Agency:	NONE SPECIFIED
Program Manager:	Not reported
Supervisor:	Sayareh Amirebrahimi
Division Branch:	Cleanup Chatsworth
Assembly:	43
Senate:	25
Special Program:	Not reported
Restricted Use:	NO
Site Mgmt Req:	NONE SPECIFIED
Funding:	Responsible Party
Latitude:	34.13916
Longitude:	-118.2641
APN:	NONE SPECIFIED
Past Use:	METAL PLATING - CHROME, METAL PLATING - OTHER
Potential COC:	Arsenic Lead TPH-diesel TPH-gas
Confirmed COC:	Arsenic Lead TPH-diesel TPH-gas
Potential Description:	SOIL, SV
Alias Name:	RALPH GROCERIES
Alias Type:	Alternate Name
Alias Name:	110033620874
Alias Type:	EPA (FRS #)
Alias Name:	19380058
Alias Type:	Envirostor ID Number

Completed Info:

Completed Area Name:	PROJECT WIDE
Completed Sub Area Name:	Not reported
Completed Document Type:	Certification
Completed Date:	11/12/1985
Comments:	501 cubic yards of hazardous soil, 16,000 lbs. of debris and 5,900 gallons of liquid were removed.
Future Area Name:	Not reported
Future Sub Area Name:	Not reported
Future Document Type:	Not reported
Future Due Date:	Not reported
Schedule Area Name:	Not reported
Schedule Sub Area Name:	Not reported
Schedule Document Type:	Not reported
Schedule Due Date:	Not reported
Schedule Revised Date:	Not reported

Calsite:

Name:	WILSHIRE PROPERTIES

WILSHIRE PROPERTIES (Continued) **S102008357**

Address:	4685 SAN FERNANDO ROAD WEST
City:	LOS ANGELES
Region:	GLENDALE
Facility ID:	19380058
Facility Type:	RP
Type:	RESPONSIBLE PARTY
Branch:	SA
Branch Name:	SO CAL - GLENDALE
File Name:	Not reported
State Senate District:	11121985
Status:	CERTIFIED AS HAVING BEEN REMEDIED SATISFACTORILY UNDER DTSC OVERSIGHT
Status Name:	CERTIFIED
Lead Agency:	N/A
NPL:	Not Listed
SIC Code:	38
SIC Name:	MANU - INSTRUMENTS & RELATED PRODUCTS
Access:	Not reported
Cortese:	Not reported
Hazardous Ranking Score:	Not reported
Date Site Hazard Ranked:	Not reported
Groundwater Contamination:	Not reported
Staff Member Responsible for Site:	Not reported
Supervisor Responsible for Site:	Not reported
Region Water Control Board:	Not reported
Region Water Control Board Name:	Not reported
Lat/Long Direction:	Not reported
Lat/Long (dms):	0 0 0 / 0 0 0
Lat/long Method:	Not reported
Lat/Long Description:	Not reported
State Assembly District Code:	43
State Senate District Code:	21
Facility ID:	19380058
Activity:	CERT
Activity Name:	CERTIFICATION
AWP Code:	Not reported
Proposed Budget:	0
AWP Completion Date:	Not reported
Revised Due Date:	Not reported
Comments Date:	11121985
Est Person-Yrs to complete:	0
Estimated Size:	Not reported
Request to Delete Activity:	Not reported
Activity Status:	CERT
Definition of Status:	CERTIFIED
Liquids Removed (Gals):	0
Liquids Treated (Gals):	0
Action Included Capping:	Not reported
Well Decommissioned:	Not reported
Action Included Fencing:	Not reported
Removal Action Certification:	Not reported
Activity Comments:	Not reported
For Commercial Reuse:	0
For Industrial Reuse:	0
For Residential Reuse:	0
Unknown Type:	0
Alternate Address:	4685 SAN FERNANDO ROAD WEST
Alternate City,St,Zip:	LOS ANGELES, CA 90039

WILSHIRE PROPERTIES (Continued) **S102008357**

Background Info:	This property was purchased by Ralph's Grocery Company for for construction of an automated warehouse. During the clearing, excavating and grading of the property, materials and substances of a probable regulated nature were discovered. These include an abandoned plating shop, 2 abandoned underground tanks, abandoned assayer's pits and a pool of asphaltic tar. The site was certified on November 12, 1985 and DTSC was consulted throughout thw soil excavation of the underground tanks and assayer's pit.
Comments Date:	10251985
Comments:	DTSC and RWQCB inspected the site.
Comments Date:	10251985
Comments:	Not reported
Comments Date:	11121985
Comments:	501 cubic yards of hazardous soil, 16,000 lbs. of debris and
Comments Date:	11121985
Comments:	5,900 gallons of liquid were removed.
Comments Date:	11121985
Comments:	Not reported
ID Name:	Not reported
ID Value:	Not reported
Alternate Name:	WILSHIRE PROPERTIES
Alternate Name:	RALPH GROCERIES
Alternate Name:	Not reported
Special Programs Code:	Not reported
Special Programs Name:	Not reported

CERS:

Name:	WILSHIRE PROPERTIES
Address:	4685 SAN FERNANDO ROAD WEST
City,State,Zip:	LOS ANGELES, CA 90039
Site ID:	344911
CERS ID:	19380058
CERS Description:	State Response

Affiliation:

Affiliation Type Desc:	Supervisor
Entity Name:	SAYAREH AMIREBRAHIMI
Entity Title:	Not reported
Affiliation Address:	Not reported
Affiliation City:	Not reported
Affiliation State:	Not reported
Affiliation Country:	Not reported
Affiliation Zip:	Not reported
Affiliation Phone:	Not reported

327
SSE
1/2-1
0.899 mi.
4748 ft.

Relative:
Lower

Actual:
448 ft.

EXCELLO PLATING CO INC
4057 GOODWIN AVE.
LOS ANGELES, CA 90039

RCRA-LQG **1000205197**
CA ENVIROSTOR **CAD009545153**
CA CPS-SLIC
CA SWEEPS UST
CA HIST UST
CA FID UST
CA DEED
ICIS
FINDS
ECHO
CA EMI
LA Co. Site Mitigation
CA WDS
CA WIP
CA CERS

RCRA-LQG:

Date Form Received by Agency:	2014-03-01 00:00:00.0
Handler Name:	GLENDALE GOODWIN REALTY I LLC
Handler Address:	4057 GOODWIN AVE
Handler City,State,Zip:	LOS ANGELES, CA 90039
EPA ID:	CAD009545153
Contact Name:	JOHN DEFRANCE
Contact Address:	W ARTESIA BLVD
Contact City,State,Zip:	COMPTON, CA 90220
Contact Telephone:	310-884-6030
Contact Fax:	Not reported
Contact Email:	JOHN.DEFRANCE@RALPHS.COM
Contact Title:	SENIOR ATTORNEY
EPA Region:	09
Land Type:	Private
Federal Waste Generator Description:	Large Quantity Generator
Non-Notifier:	Not reported
Biennial Report Cycle:	2013
Accessibility:	Not reported
Active Site Indicator:	Handler Activities
State District Owner:	Not reported
State District:	Not reported
Mailing Address:	W ARTESIA BLVD
Mailing City,State,Zip:	COMPTON, CA 90220
Owner Name:	GLENDALE GOODWIN REALTY I LLC
Owner Type:	Private
Operator Name:	GLENDALE GOODWIN REALTY I LLC
Operator Type:	Private
Short-Term Generator Activity:	No
Importer Activity:	No
Mixed Waste Generator:	No
Transporter Activity:	No
Transfer Facility Activity:	No
Recycler Activity with Storage:	No
Small Quantity On-Site Burner Exemption:	No
Smelting Melting and Refining Furnace Exemption:	No
Underground Injection Control:	No
Off-Site Waste Receipt:	No
Universal Waste Indicator:	No
Universal Waste Destination Facility:	No
Federal Universal Waste:	No
Active Site Fed-Reg Treatment Storage and Disposal Facility:	Not reported
Active Site Converter Treatment storage and Disposal Facility:	Not reported

EXCELLO PLATING CO INC (Continued) **1000205197**

Active Site State-Reg Treatment Storage and Disposal Facility:	Not reported
Active Site State-Reg Handler:	---
Federal Facility Indicator:	Not reported
Hazardous Secondary Material Indicator:	NN
Sub-Part K Indicator:	Not reported
Commercial TSD Indicator:	No
Treatment Storage and Disposal Type:	Not reported
2018 GPRA Permit Baseline:	Not on the Baseline
2018 GPRA Renewals Baseline:	Not on the Baseline
Permit Renewals Workload Universe:	Not reported
Permit Workload Universe:	Not reported
Permit Progress Universe:	Not reported
Post-Closure Workload Universe:	Not reported
Closure Workload Universe:	Not reported
202 GPRA Corrective Action Baseline:	No
Corrective Action Workload Universe:	No
Subject to Corrective Action Universe:	No
Non-TSDFs Where RCRA CA has Been Imposed Universe:	No
TSDFs Potentially Subject to CA Under 3004 (u)/(v) Universe:	No
TSDFs Only Subject to CA under Discretionary Auth Universe:	No
Corrective Action Priority Ranking:	No NCAPS ranking
Environmental Control Indicator:	No
Institutional Control Indicator:	No
Human Exposure Controls Indicator:	N/A
Groundwater Controls Indicator:	N/A
Operating TSDF Universe:	Not reported
Full Enforcement Universe:	Not reported
Significant Non-Complier Universe:	No
Unaddressed Significant Non-Complier Universe:	No
Addressed Significant Non-Complier Universe:	No
Significant Non-Complier With a Compliance Schedule Universe:	No
Financial Assurance Required:	Not reported
Handler Date of Last Change:	2014-11-20 17:13:31.0
Recognized Trader-Importer:	No
Recognized Trader-Exporter:	No
Importer of Spent Lead Acid Batteries:	No
Exporter of Spent Lead Acid Batteries:	No
Recycler Activity Without Storage:	Not reported
Manifest Broker:	Not reported
Sub-Part P Indicator:	Not reported

Biennial: List of Years
Year: 2013

Click Here for Biennial Reporting System Data:
Year: 2001

Click Here for Biennial Reporting System Data:

Hazardous Waste Summary:
Waste Code: D002
Waste Description: CORROSIVE WASTE

Waste Code: D006
Waste Description: CADMIUM

EXCELLO PLATING CO INC (Continued) **1000205197**

Waste Code: D007
Waste Description: CHROMIUM

Waste Code: F001
Waste Description: THE FOLLOWING SPENT HALOGENATED SOLVENTS USED IN DEGREASING: TETRACHLOROETHYLENE, TRICHLORETHYLENE, METHYLENE CHLORIDE, 1,1,1-TRICHLOROETHANE, CARBON TETRACHLORIDE AND CHLORINATED FLUOROCARBONS; ALL SPENT SOLVENT MIXTURES/BLENDS USED IN DEGREASING CONTAINING, BEFORE USE, A TOTAL OF TEN PERCENT OR MORE (BY VOLUME) OF ONE OR MORE OF THE ABOVE HALOGENATED SOLVENTS OR THOSE SOLVENTS LISTED IN F002, F004, AND F005; AND STILL BOTTOMS FROM THE RECOVERY OF THESE SPENT SOLVENTS AND SPENT SOLVENT MIXTURES.

Waste Code: F006
Waste Description: WASTEWATER TREATMENT SLUDGES FROM ELECTROPLATING OPERATIONS, EXCEPT FROM THE FOLLOWING PROCESSES: (1) SULFURIC ACID ANODIZING OF ALUMINUM; (2) TIN PLATING ON CARBON STEEL; (3) ZINC PLATING (SEGREGATED BASIS) ON CARBON STEEL; (4) ALUMINUM OR ZINC-ALUMINUM PLATING ON CARBON STEEL; (5) CLEANING/STRIPPING ASSOCIATED WITH TIN, ZINC, AND ALUMINUM PLATING ON CARBON STEEL; AND (6) CHEMICAL ETCHING AND MILLING OF ALUMINUM.

Handler - Owner Operator:
Owner/Operator Indicator: Owner
Owner/Operator Name: GLENDALE GOODWIN REALTY I LLC
Legal Status: Private
Date Became Current: 2012-04-12 00:00:00.
Date Ended Current: Not reported
Owner/Operator Address: 1100 W ARTESIA BLVD
Owner/Operator City,State,Zip: COMPTON, CA 90220
Owner/Operator Telephone: 310-884-6030
Owner/Operator Telephone Ext: Not reported
Owner/Operator Fax: Not reported
Owner/Operator Email: Not reported

Owner/Operator Indicator: Operator
Owner/Operator Name: GLENDALE GOODWIN REALTY I LLC
Legal Status: Private
Date Became Current: 2012-04-02 00:00:00.
Date Ended Current: Not reported
Owner/Operator Address: Not reported
Owner/Operator City,State,Zip: Not reported
Owner/Operator Telephone: Not reported
Owner/Operator Telephone Ext: Not reported
Owner/Operator Fax: Not reported
Owner/Operator Email: Not reported

Owner/Operator Indicator: Owner
Owner/Operator Name: GLEN G HARLEMAN
Legal Status: Private
Date Became Current: Not reported
Date Ended Current: Not reported
Owner/Operator Address: NOT REQUIRED
Owner/Operator City,State,Zip: NOT REQUIRED, ME 99999
Owner/Operator Telephone: 415-555-1212
Owner/Operator Telephone Ext: Not reported
Owner/Operator Fax: Not reported

EXCELLO PLATING CO INC (Continued) **1000205197**

Owner/Operator Email:	Not reported
Owner/Operator Indicator:	Owner
Owner/Operator Name:	SPIRITO FAMILY TRUST
Legal Status:	Private
Date Became Current:	1973-07-01 00:00:00.
Date Ended Current:	Not reported
Owner/Operator Address:	1801 S MYRTLE AVE
Owner/Operator City,State,Zip:	MONROVIA, CA 91016
Owner/Operator Telephone:	Not reported
Owner/Operator Telephone Ext:	Not reported
Owner/Operator Fax:	Not reported
Owner/Operator Email:	Not reported
Owner/Operator Indicator:	Operator
Owner/Operator Name:	NOT REQUIRED
Legal Status:	Private
Date Became Current:	Not reported
Date Ended Current:	Not reported
Owner/Operator Address:	NOT REQUIRED
Owner/Operator City,State,Zip:	NOT REQUIRED, ME 99999
Owner/Operator Telephone:	415-555-1212
Owner/Operator Telephone Ext:	Not reported
Owner/Operator Fax:	Not reported
Owner/Operator Email:	Not reported
Owner/Operator Indicator:	Operator
Owner/Operator Name:	SPIRITO FAMILY TRUST
Legal Status:	Private
Date Became Current:	2005-01-01 00:00:00.
Date Ended Current:	Not reported
Owner/Operator Address:	Not reported
Owner/Operator City,State,Zip:	Not reported
Owner/Operator Telephone:	Not reported
Owner/Operator Telephone Ext:	Not reported
Owner/Operator Fax:	Not reported
Owner/Operator Email:	Not reported
Owner/Operator Indicator:	Owner
Owner/Operator Name:	GLENDALE GOODWIN REALTY I LLC
Legal Status:	Private
Date Became Current:	2012-04-02 00:00:00.
Date Ended Current:	Not reported
Owner/Operator Address:	1100 W ARTESIA
Owner/Operator City,State,Zip:	COMPTON, CA 90220
Owner/Operator Telephone:	310-884-6030
Owner/Operator Telephone Ext:	Not reported
Owner/Operator Fax:	Not reported
Owner/Operator Email:	Not reported
Owner/Operator Indicator:	Operator
Owner/Operator Name:	GLENDALE GOODWIN REALTY I LLC
Legal Status:	Private
Date Became Current:	2012-10-23 00:00:00.
Date Ended Current:	Not reported
Owner/Operator Address:	4057 GOODWIN AVE
Owner/Operator City,State,Zip:	LOS ANGELES, CA 90039

EXCELLO PLATING CO INC (Continued) **1000205197**

Owner/Operator Telephone: 310-884-6030
Owner/Operator Telephone Ext: Not reported
Owner/Operator Fax: Not reported
Owner/Operator Email: Not reported

Historic Generators:

Receive Date: 2014-03-01 00:00:00.0
Handler Name: GLENDALE GOODWIN REALTY I LLC
Federal Waste Generator Description: Large Quantity Generator
State District Owner: Not reported
Large Quantity Handler of Universal Waste: No
Recognized Trader Importer: No
Recognized Trader Exporter: No
Spent Lead Acid Battery Importer: No
Spent Lead Acid Battery Exporter: No
Current Record: Yes
Non Storage Recycler Activity: Not reported
Electronic Manifest Broker: Not reported

Receive Date: 1996-09-01 00:00:00.0
Handler Name: EXCELLO PLATING CO INC
Federal Waste Generator Description: Large Quantity Generator
State District Owner: CA
Large Quantity Handler of Universal Waste: No
Recognized Trader Importer: No
Recognized Trader Exporter: No
Spent Lead Acid Battery Importer: No
Spent Lead Acid Battery Exporter: No
Current Record: No
Non Storage Recycler Activity: Not reported
Electronic Manifest Broker: Not reported

Receive Date: 2002-02-11 00:00:00.0
Handler Name: EXCELLO PLATING CO INC
Federal Waste Generator Description: Small Quantity Generator
State District Owner: Not reported
Large Quantity Handler of Universal Waste: No
Recognized Trader Importer: No
Recognized Trader Exporter: No
Spent Lead Acid Battery Importer: No
Spent Lead Acid Battery Exporter: No
Current Record: No
Non Storage Recycler Activity: Not reported
Electronic Manifest Broker: Not reported

Receive Date: 1980-08-19 00:00:00.0
Handler Name: EXCELLO PLATING CO INC
Federal Waste Generator Description: Large Quantity Generator
State District Owner: CA
Large Quantity Handler of Universal Waste: No
Recognized Trader Importer: No
Recognized Trader Exporter: No
Spent Lead Acid Battery Importer: No
Spent Lead Acid Battery Exporter: No
Current Record: No
Non Storage Recycler Activity: Not reported
Electronic Manifest Broker: Not reported

EXCELLO PLATING CO INC (Continued) **1000205197**

Receive Date: 2008-02-04 00:00:00.0
Handler Name: EXCELLO PLATING CO INC
Federal Waste Generator Description: Large Quantity Generator
State District Owner: Not reported
Large Quantity Handler of Universal Waste: No
Recognized Trader Importer: No
Recognized Trader Exporter: No
Spent Lead Acid Battery Importer: No
Spent Lead Acid Battery Exporter: No
Current Record: No
Non Storage Recycler Activity: Not reported
Electronic Manifest Broker: Not reported

Receive Date: 2012-11-07 00:00:00.0
Handler Name: EXCELLO PLATING CO SITE GLENDALE GOODWIN REALTY I LLC
Federal Waste Generator Description: Large Quantity Generator
State District Owner: Not reported
Large Quantity Handler of Universal Waste: No
Recognized Trader Importer: No
Recognized Trader Exporter: No
Spent Lead Acid Battery Importer: No
Spent Lead Acid Battery Exporter: No
Current Record: No
Non Storage Recycler Activity: Not reported
Electronic Manifest Broker: Not reported

Receive Date: 2002-02-11 00:00:00.0
Handler Name: EXCELLO PLATING CO INC
Federal Waste Generator Description: Large Quantity Generator
State District Owner: Not reported
Large Quantity Handler of Universal Waste: No
Recognized Trader Importer: No
Recognized Trader Exporter: No
Spent Lead Acid Battery Importer: No
Spent Lead Acid Battery Exporter: No
Current Record: No
Non Storage Recycler Activity: Not reported
Electronic Manifest Broker: Not reported

List of NAICS Codes and Descriptions:
NAICS Code: 332813
NAICS Description: ELECTROPLATING, PLATING, POLISHING, ANODIZING, AND COLORING

NAICS Code: 562211
NAICS Description: HAZARDOUS WASTE TREATMENT AND DISPOSAL

NAICS Code: 56291
NAICS Description: REMEDIATION SERVICES

Facility Has Received Notices of Violation:
Found Violation: No
Agency Which Determined Violation: Not reported
Violation Short Description: Not reported
Date Violation was Determined: Not reported
Actual Return to Compliance Date: Not reported
Return to Compliance Qualifier: Not reported

EXCELLO PLATING CO INC (Continued) **1000205197**

Violation Responsible Agency:	Not reported
Scheduled Compliance Date:	Not reported
Enforcement Identifier:	Not reported
Date of Enforcement Action:	Not reported
Enforcement Responsible Agency:	Not reported
Enforcement Docket Number:	Not reported
Enforcement Attorney:	Not reported
Corrective Action Component:	Not reported
Appeal Initiated Date:	Not reported
Appeal Resolution Date:	Not reported
Disposition Status Date:	Not reported
Disposition Status:	Not reported
Disposition Status Description:	Not reported
Consent/Final Order Sequence Number:	Not reported
Consent/Final Order Respondent Name:	Not reported
Consent/Final Order Lead Agency:	Not reported
Enforcement Type:	Not reported
Enforcement Responsible Person:	Not reported
Enforcement Responsible Sub-Organization:	Not reported
SEP Sequence Number:	Not reported
SEP Expenditure Amount:	Not reported
SEP Scheduled Completion Date:	Not reported
SEP Actual Date:	Not reported
SEP Defaulted Date:	Not reported
SEP Type:	Not reported
SEP Type Description:	Not reported
Proposed Amount:	Not reported
Final Monetary Amount:	Not reported
Paid Amount:	Not reported
Final Count:	Not reported
Final Amount:	Not reported

Found Violation:	No
Agency Which Determined Violation:	Not reported
Violation Short Description:	Not reported
Date Violation was Determined:	Not reported
Actual Return to Compliance Date:	Not reported
Return to Compliance Qualifier:	Not reported
Violation Responsible Agency:	Not reported
Scheduled Compliance Date:	Not reported
Enforcement Identifier:	Not reported
Date of Enforcement Action:	Not reported
Enforcement Responsible Agency:	Not reported
Enforcement Docket Number:	Not reported
Enforcement Attorney:	Not reported
Corrective Action Component:	Not reported
Appeal Initiated Date:	Not reported
Appeal Resolution Date:	Not reported
Disposition Status Date:	Not reported
Disposition Status:	Not reported
Disposition Status Description:	Not reported
Consent/Final Order Sequence Number:	Not reported
Consent/Final Order Respondent Name:	Not reported
Consent/Final Order Lead Agency:	Not reported
Enforcement Type:	Not reported
Enforcement Responsible Person:	Not reported
Enforcement Responsible Sub-Organization:	Not reported

EXCELLO PLATING CO INC (Continued) **1000205197**

SEP Sequence Number: Not reported
SEP Expenditure Amount: Not reported
SEP Scheduled Completion Date: Not reported
SEP Actual Date: Not reported
SEP Defaulted Date: Not reported
SEP Type: Not reported
SEP Type Description: Not reported
Proposed Amount: Not reported
Final Monetary Amount: Not reported
Paid Amount: Not reported
Final Count: Not reported
Final Amount: Not reported

Evaluation Action Summary:
Evaluation Date: 1994-07-18 00:00:00.0
Evaluation Responsible Agency: State Contractor/Grantee
Found Violation: No
Evaluation Type Description: COMPLIANCE EVALUATION INSPECTION ON-SITE
Evaluation Responsible Person Identifier: R9
Evaluation Responsible Sub-Organization: Not reported
Actual Return to Compliance Date: Not reported
Scheduled Compliance Date: Not reported
Date of Request: Not reported
Date Response Received: Not reported
Request Agency: Not reported
Former Citation: Not reported

Evaluation Date: 1995-05-12 00:00:00.0
Evaluation Responsible Agency: State Contractor/Grantee
Found Violation: No
Evaluation Type Description: COMPLIANCE EVALUATION INSPECTION ON-SITE
Evaluation Responsible Person Identifier: R9
Evaluation Responsible Sub-Organization: Not reported
Actual Return to Compliance Date: Not reported
Scheduled Compliance Date: Not reported
Date of Request: Not reported
Date Response Received: Not reported
Request Agency: Not reported
Former Citation: Not reported

ENVIROSTOR:
Name: EXCELLO PLATING COMPANY, INC.
Address: 4057 GOODWIN AVENUE
City,State,Zip: LOS ANGELES, CA 90039
Facility ID: 71003749
Status: Refer: RWQCB
Status Date: 12/12/2005
Site Code: Not reported
Site Type: Tiered Permit
Site Type Detailed: Tiered Permit
Acres: 1
NPL: NO
Regulatory Agencies: RWQCB 4 - Los Angeles
Lead Agency: RWQCB 4 - Los Angeles
Program Manager: Not reported

EXCELLO PLATING CO INC (Continued) **1000205197**

Supervisor: Steve Lavinger
Division Branch: Cleanup Chatsworth
Assembly: 43
Senate: 25
Special Program: Not reported
Restricted Use: NO
Site Mgmt Req: NONE SPECIFIED
Funding: Not reported
Latitude: 34.13710
Longitude: -118.2696
APN: NONE SPECIFIED
Past Use: NONE SPECIFIED
Potential COC: NONE SPECIFIED
Confirmed COC: NONE SPECIFIED
Potential Description: NONE SPECIFIED
Alias Name: CAD009545153
Alias Type: EPA Identification Number
Alias Name: 110002139178
Alias Type: EPA (FRS #)
Alias Name: 71003749
Alias Type: Envirostor ID Number

Completed Info:
Completed Area Name: PROJECT WIDE
Completed Sub Area Name: Not reported
Completed Document Type: Interim Measures Workplan
Completed Date: 11/22/2005
Comments: Not reported

Completed Area Name: PROJECT WIDE
Completed Sub Area Name: Not reported
Completed Document Type: Interim Measures Implementation Report
Completed Date: 12/12/2005
Comments: Not reported

Completed Area Name: PROJECT WIDE
Completed Sub Area Name: Not reported
Completed Document Type: * Other
Completed Date: 08/25/2005
Comments: NFA

Completed Area Name: PROJECT WIDE
Completed Sub Area Name: Not reported
Completed Document Type: Site Inspections/Visit (Non LUR)
Completed Date: 08/25/2005
Comments: Not reported

Completed Area Name: PROJECT WIDE
Completed Sub Area Name: Not reported
Completed Document Type: * Order
Completed Date: 10/07/2005
Comments: Not reported

Completed Area Name: PROJECT WIDE
Completed Sub Area Name: Not reported
Completed Document Type: * Other
Completed Date: 02/28/2003
Comments: NFA

EXCELLO PLATING CO INC (Continued) **1000205197**

Completed Area Name: PROJECT WIDE
Completed Sub Area Name: Not reported
Completed Document Type: * Order
Completed Date: 10/07/2005
Comments: Not reported

Completed Area Name: PROJECT WIDE
Completed Sub Area Name: Not reported
Completed Document Type: Site Inspections/Visit (Non LUR)
Completed Date: 12/12/2005
Comments: Not reported

Future Area Name: Not reported
Future Sub Area Name: Not reported
Future Document Type: Not reported
Future Due Date: Not reported
Schedule Area Name: Not reported
Schedule Sub Area Name: Not reported
Schedule Document Type: Not reported
Schedule Due Date: Not reported
Schedule Revised Date: Not reported

CPS-SLIC:
Name: EXCELLO PLATING CO., INC
Address: 4057 GOODWIN AVE.
City,State,Zip: LOS ANGELES, CA 90039
Region: STATE
Facility Status: **Open - Remediation**
Status Date: 06/07/1996
Global Id: SL603799122
Lead Agency: LOS ANGELES RWQCB (REGION 4)
Lead Agency Case Number: Not reported
Latitude: 34.13764
Longitude: -118.26959
Case Type: Cleanup Program Site
Case Worker: AF
Local Agency: Not reported
RB Case Number: 113.5243
File Location: Regional Board
Potential Media Affected: Aquifer used for drinking water supply
Potential Contaminants of Concern: Arsenic, Chromium, Mercury (elemental), Nickel, Other Metal
Site History: The RWQCB issued a CAO to Excello Plating on June 20, 2003. The CAO was revised and re-issued, on June 2, 2005. The facility's owners have been named a Responsible Party under CERCLA for releasing VOCs, hexavalent chromium, nickel, cadmium, zinc and lead. The purpose of issuing this CAO was to ensure that Excello Plating completes the on-site and off-site assessment to delineate the lateral and vertical extent of heavy metal contaminants (specifically chromium) and, as necessary, undertake remediation of the affected soil and groundwater, on-site and off-site. Additionally, the USEPA has issued a General Notice Letter and a 104E Letter and the facility is considered a Principle Responsible Party for the Glendale Chromium Operable Unit. On September 23, 2004 the Los Angeles City Attorney charged Excello with a violation of the federal Clean Water Act for failure to comply in a timely manner with the CAO This criminal citation has corresponding financial penalties including fines of $50,000 per day. In 2006 there was an out-of-court settlement that

EXCELLO PLATING CO INC (Continued) **1000205197**

included a plan for more monitoring wells for plume delineation. The facility has completed onsite soil.and. groundwater assessment and has submitted a Remedial Action Plan (RAP) for the remediation of heavy metals including hexavalent chromium and for Volatile Organic Compounds (VOCs) including trichloroethylene (TCE) and perchloroethylene (PCE).. As part of the RAP, the facility plans to applying for a General Waste'Discharger Requirement (WDR) permit for the remediation of the . hexavalent chromium. In April of 2008 the facility completed the drilling of three (3) additional groundwater monitoring wells with two (2) of the wells being installed downgradient and offsite. These offsite wells were installed to help delinate the contaminant plumes that may have migrated offsite. Groundwater monitoring continues on a semi-annual basis.

Click here to access the California GeoTracker records for this facility:

SWEEPS UST:

Name:	EXCELLO PLATING
Address:	4057 GOODWIN AVE
City:	LOS ANGELES
Status:	Not reported
Comp Number:	2258
Number:	Not reported
Board Of Equalization:	44-012227
Referral Date:	Not reported
Action Date:	Not reported
Created Date:	Not reported
Owner Tank Id:	Not reported
SWRCB Tank Id:	19-050-002258-000001
Tank Status:	Not reported
Capacity:	2400
Active Date:	Not reported
Tank Use:	CHEMICAL
STG:	PRODUCT
Content:	UNKNOWN
Number Of Tanks:	1

HIST UST:

Name:	EXCELLO PLATING
Address:	4057 GOODWIN AVE
City,State,Zip:	LOS ANGELES, CA 90039
File Number:	00026538
URL:	http://geotracker.waterboards.ca.gov/ustpdfs/pdf/00026538.pdf
Region:	STATE
Facility ID:	00000041418
Facility Type:	Other
Other Type:	ELECTRO-PLATING
Contact Name:	GLEN HARLEMAN OR ROBERT GORSUC
Telephone:	2132453626
Owner Name:	EXCELLO PLATING CO., INC.
Owner Address:	4057 GOODWIN AVE.
Owner City,St,Zip:	LOS ANGELES, CA 90039
Total Tanks:	0001
Tank Num:	001
Container Num:	1

EXCELLO PLATING CO INC (Continued) **1000205197**

Year Installed: 1958
Tank Capacity: 00002400
Tank Used for: WASTE
Type of Fuel: Not reported
Container Construction Thickness: Not reported
Leak Detection: Visual

Click here for Geo Tracker PDF:

CA FID UST:
Facility ID: 19028702
Regulated By: UTNKA
Regulated ID: 00041418
Cortese Code: Not reported
SIC Code: Not reported
Facility Phone: 2132453626
Mail To: Not reported
Mailing Address: 4057 GOODWIN AVE
Mailing Address 2: Not reported
Mailing City,St,Zip: LOS ANGELES 900390000
Contact: Not reported
Contact Phone: Not reported
DUNs Number: Not reported
NPDES Number: Not reported
EPA ID: Not reported
Comments: Not reported
Status: Active

DEED:
Name: EXCELLO PLATING CO., INC
Address: 4057 GOODWIN AVE.
City,State,Zip: LOS ANGELES, CA 90039
Envirostor ID: SL603799122
Area: Not reported
Sub Area: Not reported
Site Type: SLIC
Status: OPEN - REMEDIATION
Agency: SWRCB
Covenant Uploaded: Y
Deed Date(s): 03/29/2012
File Name: Geotracker Land Use/Deed Restrictions

ICIS:
Enforcement Action ID: 09-2006-0201
FRS ID: 110002139178
Action Name: Excello Plating Inc.
Facility Name: EXCELLO PLATING CO
Facility Address: 4057 GOODWIN AVE.
LOS ANGELES, CA 90039
Enforcement Action Type: CERCLA 122h Agrmt For Cost Recovery
Facility County: LOS ANGELES
Program System Acronym: ICIS
Enforcement Action Forum Desc: Administrative - Formal
EA Type Code: 122H
Facility SIC Code: 3471
Federal Facility ID: Not reported

EXCELLO PLATING CO INC (Continued) **1000205197**

Latitude in Decimal Degrees: 34.13708
Longitude in Decimal Degrees: -118.269568
Permit Type Desc: Not reported
Program System Acronym: 600005253
Facility NAICS Code: Not reported
Tribal Land Code: Not reported

Facility Name: EXCELLO PLATING CO.
Address: 4057 GOODWIN AVE.
Tribal Indicator: N
Fed Facility: No
NAIC Code: Not reported
SIC Code: 3471

Facility Name: EXCELLO PLATING CO.
Address: 4057 GOODWIN AVE.
Tribal Indicator: N
Fed Facility: No
NAIC Code: Not reported
SIC Code: 3471

Facility Name: EXCELLO PLATING CO.
Address: 4057 GOODWIN AVE.
Tribal Indicator: N
Fed Facility: No
NAIC Code: Not reported
SIC Code: 3471

Facility Name: EXCELLO PLATING CO.
Address: 4057 GOODWIN AVE.
Tribal Indicator: N
Fed Facility: No
NAIC Code: Not reported
SIC Code: 3471

Facility Name: EXCELLO PLATING CO.
Address: 4057 GOODWIN AVE.
Tribal Indicator: N
Fed Facility: No
NAIC Code: Not reported
SIC Code: 3471

Facility Name: EXCELLO PLATING CO.
Address: 4057 GOODWIN AVE.
Tribal Indicator: N
Fed Facility: No
NAIC Code: Not reported
SIC Code: 3471

Facility Name: EXCELLO PLATING CO.
Address: 4057 GOODWIN AVE.
Tribal Indicator: N
Fed Facility: No
NAIC Code: Not reported
SIC Code: 3471

EXCELLO PLATING CO INC (Continued) **1000205197**

Facility Name: EXCELLO PLATING CO.
Address: 4057 GOODWIN AVE.
Tribal Indicator: N
Fed Facility: No
NAIC Code: Not reported
SIC Code: 3471

FINDS:
Registry ID: 110002139178

Click Here:

Environmental Interest/Information System:
AIR EMISSIONS CLASSIFICATION UNKNOWN
California Hazardous Waste Tracking System - Datamart (HWTS-DATAMART) provides California with information on hazardous waste shipments for generators, transporters, and treatment, storage, and disposal facilities.
US EPA TRIS (Toxics Release Inventory System) contains information from facilities on the amounts of over 300 listed toxic chemicals that these facilities release directly to air, water, land, or that are transported off-site.
RCRAInfo is a national information system that supports the Resource Conservation and Recovery Act (RCRA) program through the tracking of events and activities related to facilities that generate, transport, and treat, store, or dispose of hazardous waste. RCRAInfo allows RCRA program staff to track the notification, permit, compliance, and corrective action activities required under RCRA.
STATE MASTER
HAZARDOUS WASTE BIENNIAL REPORTER
ICIS (Integrated Compliance Information System) is the Integrated Compliance Information System and provides a database that, when complete, will contain integrated Enforcement and Compliance information across most of EPA's programs. The vision for ICIS is to replace EPA's independent databases that contain Enforcement data with a single repository for that information. Currently, ICIS contains all Federal Administrative and Judicial enforcement actions. This information is maintained in ICIS by EPA in the Regional offices and it Headquarters. A future release of ICIS will replace the Permit Compliance System (PCS) which supports the NPDES and will integrate that information with Federal actions already in the system. ICIS also has the capability to track other activities occurring in the Region that support Compliance and Enforcement programs. These include; Incident Tracking, Compliance Assistance, and Compliance Monitoring.

Click this hyperlink while viewing on your computer to access additional FINDS: detail in the EDR Site Report.

ECHO:
Envid: 1000205197
Registry ID: 110002139178
DFR URL: http://echo.epa.gov/detailed-facility-report?fid=110002139178
Name: EXCELLO PLATING CO INC
Address: 4057 GOODWIN AVE.
City,State,Zip: LOS ANGELES, CA 90039

EMI:

EXCELLO PLATING CO INC (Continued) **1000205197**

Name:	EXCELLO PLATING CO INC
Address:	4057 GOODWIN AV
City,State,Zip:	LOS ANGELES, CA 90039
Year:	1987
County Code:	19
Air Basin:	SC
Facility ID:	9895
Air District Name:	SC
SIC Code:	3471
Air District Name:	SOUTH COAST AQMD
Community Health Air Pollution Info System:	Not reported
Consolidated Emission Reporting Rule:	Not reported
Total Organic Hydrocarbon Gases Tons/Yr:	3
Reactive Organic Gases Tons/Yr:	0
Carbon Monoxide Emissions Tons/Yr:	0
NOX - Oxides of Nitrogen Tons/Yr:	0
SOX - Oxides of Sulphur Tons/Yr:	0
Particulate Matter Tons/Yr:	0
Part. Matter 10 Micrometers and Smllr Tons/Yr:	0

Name:	EXCELLO PLATING CO INC
Address:	4057 GOODWIN AV
City,State,Zip:	LOS ANGELES, CA 90039
Year:	1990
County Code:	19
Air Basin:	SC
Facility ID:	9895
Air District Name:	SC
SIC Code:	3471
Air District Name:	SOUTH COAST AQMD
Community Health Air Pollution Info System:	Not reported
Consolidated Emission Reporting Rule:	Not reported
Total Organic Hydrocarbon Gases Tons/Yr:	2
Reactive Organic Gases Tons/Yr:	0
Carbon Monoxide Emissions Tons/Yr:	0
NOX - Oxides of Nitrogen Tons/Yr:	0
SOX - Oxides of Sulphur Tons/Yr:	0
Particulate Matter Tons/Yr:	0
Part. Matter 10 Micrometers and Smllr Tons/Yr:	0

Name:	EXCELLO PLATING CO INC
Address:	4057 GOODWIN AV
City,State,Zip:	LOS ANGELES, CA 90039
Year:	1993
County Code:	19
Air Basin:	SC
Facility ID:	9895
Air District Name:	SC
SIC Code:	3471
Air District Name:	SOUTH COAST AQMD
Community Health Air Pollution Info System:	Not reported
Consolidated Emission Reporting Rule:	Not reported
Total Organic Hydrocarbon Gases Tons/Yr:	2
Reactive Organic Gases Tons/Yr:	0
Carbon Monoxide Emissions Tons/Yr:	0
NOX - Oxides of Nitrogen Tons/Yr:	0
SOX - Oxides of Sulphur Tons/Yr:	0

EXCELLO PLATING CO INC (Continued) **1000205197**

Particulate Matter Tons/Yr: 0
Part. Matter 10 Micrometers and Smllr Tons/Yr: 0

Name: EXCELLO PLATING CO INC
Address: 4057 GOODWIN AV
City,State,Zip: LOS ANGELES, CA 90039
Year: 1995
County Code: 19
Air Basin: SC
Facility ID: 9895
Air District Name: SC
SIC Code: 3471
Air District Name: SOUTH COAST AQMD
Community Health Air Pollution Info System: Not reported
Consolidated Emission Reporting Rule: Not reported
Total Organic Hydrocarbon Gases Tons/Yr: 2
Reactive Organic Gases Tons/Yr: 0
Carbon Monoxide Emissions Tons/Yr: 0
NOX - Oxides of Nitrogen Tons/Yr: 0
SOX - Oxides of Sulphur Tons/Yr: 0
Particulate Matter Tons/Yr: 0
Part. Matter 10 Micrometers and Smllr Tons/Yr: 0

Name: EXCELLO PLATING CO INC
Address: 4057 GOODWIN AVE
City,State,Zip: LOS ANGELES, CA 90039
Year: 1996
County Code: 19
Air Basin: SC
Facility ID: 9895
Air District Name: SC
SIC Code: 3471
Air District Name: SOUTH COAST AQMD
Community Health Air Pollution Info System: Not reported
Consolidated Emission Reporting Rule: Not reported
Total Organic Hydrocarbon Gases Tons/Yr: 3
Reactive Organic Gases Tons/Yr: 0
Carbon Monoxide Emissions Tons/Yr: 0
NOX - Oxides of Nitrogen Tons/Yr: 0
SOX - Oxides of Sulphur Tons/Yr: 0
Particulate Matter Tons/Yr: 0
Part. Matter 10 Micrometers and Smllr Tons/Yr: 0

Name: EXCELLO PLATING CO INC
Address: 4057 GOODWIN AV
City,State,Zip: LOS ANGELES, CA 90039
Year: 1997
County Code: 19
Air Basin: SC
Facility ID: 9895
Air District Name: SC
SIC Code: 3471
Air District Name: SOUTH COAST AQMD
Community Health Air Pollution Info System: Not reported
Consolidated Emission Reporting Rule: Not reported
Total Organic Hydrocarbon Gases Tons/Yr: 3
Reactive Organic Gases Tons/Yr: 0

EXCELLO PLATING CO INC (Continued) **1000205197**

Carbon Monoxide Emissions Tons/Yr:	0
NOX - Oxides of Nitrogen Tons/Yr:	0
SOX - Oxides of Sulphur Tons/Yr:	0
Particulate Matter Tons/Yr:	0
Part. Matter 10 Micrometers and Smllr Tons/Yr:	0

Name:	EXCELLO PLATING CO INC
Address:	4057 GOODWIN AV
City,State,Zip:	LOS ANGELES, CA 90039
Year:	1998
County Code:	19
Air Basin:	SC
Facility ID:	9895
Air District Name:	SC
SIC Code:	3471
Air District Name:	SOUTH COAST AQMD
Community Health Air Pollution Info System:	Not reported
Consolidated Emission Reporting Rule:	Not reported
Total Organic Hydrocarbon Gases Tons/Yr:	3
Reactive Organic Gases Tons/Yr:	0
Carbon Monoxide Emissions Tons/Yr:	0
NOX - Oxides of Nitrogen Tons/Yr:	0
SOX - Oxides of Sulphur Tons/Yr:	0
Particulate Matter Tons/Yr:	0
Part. Matter 10 Micrometers and Smllr Tons/Yr:	0

Name:	EXCELLO PLATING CO INC
Address:	4057 GOODWIN AV
City,State,Zip:	LOS ANGELES, CA 90039
Year:	1999
County Code:	19
Air Basin:	SC
Facility ID:	9895
Air District Name:	SC
SIC Code:	3471
Air District Name:	SOUTH COAST AQMD
Community Health Air Pollution Info System:	Not reported
Consolidated Emission Reporting Rule:	Not reported
Total Organic Hydrocarbon Gases Tons/Yr:	3
Reactive Organic Gases Tons/Yr:	0
Carbon Monoxide Emissions Tons/Yr:	0
NOX - Oxides of Nitrogen Tons/Yr:	0
SOX - Oxides of Sulphur Tons/Yr:	0
Particulate Matter Tons/Yr:	0
Part. Matter 10 Micrometers and Smllr Tons/Yr:	0

Name:	EXCELLO PLATING CO INC
Address:	4057 GOODWIN AV
City,State,Zip:	LOS ANGELES, CA 90039
Year:	2000
County Code:	19
Air Basin:	SC
Facility ID:	9895
Air District Name:	SC
SIC Code:	3471
Air District Name:	SOUTH COAST AQMD
Community Health Air Pollution Info System:	Not reported

EXCELLO PLATING CO INC (Continued) **1000205197**

Consolidated Emission Reporting Rule:	Not reported
Total Organic Hydrocarbon Gases Tons/Yr:	3
Reactive Organic Gases Tons/Yr:	0
Carbon Monoxide Emissions Tons/Yr:	0
NOX - Oxides of Nitrogen Tons/Yr:	0
SOX - Oxides of Sulphur Tons/Yr:	0
Particulate Matter Tons/Yr:	0
Part. Matter 10 Micrometers and Smllr Tons/Yr:	0

Name:	EXCELLO PLATING CO INC
Address:	4057 GOODWIN AV
City,State,Zip:	LOS ANGELES, CA 90039
Year:	2001
County Code:	19
Air Basin:	SC
Facility ID:	9895
Air District Name:	SC
SIC Code:	3471
Air District Name:	SOUTH COAST AQMD
Community Health Air Pollution Info System:	Not reported
Consolidated Emission Reporting Rule:	Not reported
Total Organic Hydrocarbon Gases Tons/Yr:	2
Reactive Organic Gases Tons/Yr:	1
Carbon Monoxide Emissions Tons/Yr:	0
NOX - Oxides of Nitrogen Tons/Yr:	0
SOX - Oxides of Sulphur Tons/Yr:	0
Particulate Matter Tons/Yr:	0
Part. Matter 10 Micrometers and Smllr Tons/Yr:	0

Name:	EXCELLO PLATING CO INC
Address:	4057 GOODWIN AVE
City,State,Zip:	LOS ANGELES, CA 90039
Year:	2002
County Code:	19
Air Basin:	SC
Facility ID:	9895
Air District Name:	SC
SIC Code:	3471
Air District Name:	SOUTH COAST AQMD
Community Health Air Pollution Info System:	Not reported
Consolidated Emission Reporting Rule:	Not reported
Total Organic Hydrocarbon Gases Tons/Yr:	0
Reactive Organic Gases Tons/Yr:	0
Carbon Monoxide Emissions Tons/Yr:	0
NOX - Oxides of Nitrogen Tons/Yr:	0
SOX - Oxides of Sulphur Tons/Yr:	0
Particulate Matter Tons/Yr:	0
Part. Matter 10 Micrometers and Smllr Tons/Yr:	0

Name:	EXCELLO PLATING CO INC
Address:	4057 GOODWIN AVE
City,State,Zip:	LOS ANGELES, CA 90039
Year:	2003
County Code:	19
Air Basin:	SC
Facility ID:	9895
Air District Name:	SC

EXCELLO PLATING CO INC (Continued) **1000205197**

SIC Code:	3471
Air District Name:	SOUTH COAST AQMD
Community Health Air Pollution Info System:	Not reported
Consolidated Emission Reporting Rule:	Not reported
Total Organic Hydrocarbon Gases Tons/Yr:	0
Reactive Organic Gases Tons/Yr:	0
Carbon Monoxide Emissions Tons/Yr:	0
NOX - Oxides of Nitrogen Tons/Yr:	0
SOX - Oxides of Sulphur Tons/Yr:	0
Particulate Matter Tons/Yr:	0
Part. Matter 10 Micrometers and Smllr Tons/Yr:	0

Name:	EXCELLO PLATING CO INC
Address:	4057 GOODWIN AVE
City,State,Zip:	LOS ANGELES, CA 90039
Year:	2004
County Code:	19
Air Basin:	SC
Facility ID:	9895
Air District Name:	SC
SIC Code:	3471
Air District Name:	SOUTH COAST AQMD
Community Health Air Pollution Info System:	Not reported
Consolidated Emission Reporting Rule:	Not reported
Total Organic Hydrocarbon Gases Tons/Yr:	0.45809
Reactive Organic Gases Tons/Yr:	0.45
Carbon Monoxide Emissions Tons/Yr:	0.014
NOX - Oxides of Nitrogen Tons/Yr:	0.052
SOX - Oxides of Sulphur Tons/Yr:	0.000332
Particulate Matter Tons/Yr:	0.0073735
Part. Matter 10 Micrometers and Smllr Tons/Yr:	0

LA Co. Site Mitigation:

Name:	EXCELLO PLATING CO INC
Address:	4057 GOODWIN AVE
City,State,Zip:	LOS ANGELES, CA 90039
Facility ID:	Not reported
Status:	Not reported
Site ID:	SD0000396
Jurisdiction:	State
Case ID:	RO0001397
Abated:	Yes
Assigned To:	Kim Clark
Entered Date:	10/06/2011
Abated Date:	Not reported

WDS:

Name:	EXCELLO PLATING CO
Address:	4057 Goodwin Ave
City:	LOS ANGELES
Facility ID:	4 19I009469
Facility Type:	Industrial - Facility that treats and/or disposes of liquid or semisolid wastes from any servicing, producing, manufacturing or processing operation of whatever nature, including mining, gravel washing, geothermal operations, air conditioning, ship building and repairing, oil production, storage and disposal operations, water

EXCELLO PLATING CO INC (Continued) **1000205197**

pumping.
Facility Status: Active - Any facility with a continuous or seasonal discharge that is under Waste Discharge Requirements.
NPDES Number: CAS000001 The 1st 2 characters designate the state. The remaining 7 are assigned by the Regional Board
Subregion: 4
Facility Telephone: 3232453626
Facility Contact: CLOYD COOK
Agency Name: GLEN G HARLEMAN
Agency Address: 4057 Goodwin Ave
Agency City,St,Zip: Los Angeles 900391109
Agency Contact: Not reported
Agency Telephone: 3232453626
Agency Type: Private
SIC Code: 0
SIC Code 2: Not reported
Primary Waste Type: Not reported
Primary Waste: Not reported
Waste Type2: Not reported
Waste2: Not reported
Primary Waste Type: Not reported
Secondary Waste: Not reported
Secondary Waste Type: Not reported
Design Flow: 0
Baseline Flow: 0
Reclamation: Not reported
POTW: Not reported
Treat To Water: Minor Threat to Water Quality. A violation of a regional board order should cause a relatively minor impairment of beneficial uses compared to a major or minor threat. Not: All nurds without a TTWQ will be considered a minor threat to water quality unless coded at a higher Level. A Zero (0) may be used to code those NURDS that are found to represent no threat to water quality.
Complexity: Category C - Facilities having no waste treatment systems, such as cooling water dischargers or thosewho must comply through best management practices, facilities with passive waste treatment and disposal systems, such as septic systems with subsurface disposal, or dischargers having waste storage systems with land disposal such as dairy waste ponds.

WIP:
Name: EXCELLO PLATING CO., INC
Address: 4057 Goodwin Ave
City,State,Zip: LOS ANGELES, CA 90039
Region: 4
File Number: 113.5243
File Status: Active
Staff: MZAIDI
Facility Suite: Not reported

CERS:
Name: EXCELLO PLATING CO., INC
Address: 4057 GOODWIN AVE.
City,State,Zip: LOS ANGELES, CA 90039
Site ID: 255013
CERS ID: 110002139178

EXCELLO PLATING CO INC (Continued) **1000205197**

CERS Description: US EPA Air Emission Inventory System (EIS)

Affiliation:
Affiliation Type Desc: Environmental Contact
Entity Name: JOHN DEFRANCE
Entity Title: SENIOR ATTORNEY
Affiliation Address: 1100 W ARTESIA BLVD
Affiliation City: COMPTON
Affiliation State: CA
Affiliation Country: Not reported
Affiliation Zip: Not reported
Affiliation Phone: Not reported

Affiliation Type Desc: Regional Board Caseworker
Entity Name: Anita FANG - LOS ANGELES RWQCB (REGION 4)
Entity Title: Not reported
Affiliation Address: 320 West 4th Street, Suite 200
Affiliation City: LOS ANGELES
Affiliation State: CA
Affiliation Country: Not reported
Affiliation Zip: Not reported
Affiliation Phone: 2135766730

Affiliation Type Desc: Regional Board Caseworker
Entity Name: LARRY MOORE LOS ANGELES RWQCB REGN 4TH
Entity Title: Not reported
Affiliation Address: 320 W 4TH ST NA SUITE 200
Affiliation City: LOSANGELES
Affiliation State: Not reported
Affiliation Country: Not reported
Affiliation Zip: Not reported
Affiliation Phone: Not reported

Name: EXCELLO PLATING CO., INC
Address: 4057 GOODWIN AVE.
City,State,Zip: LOS ANGELES, CA 90039
Site ID: 255013
CERS ID: SL603799122
CERS Description: Cleanup Program Site

Affiliation:
Affiliation Type Desc: Environmental Contact
Entity Name: JOHN DEFRANCE
Entity Title: SENIOR ATTORNEY
Affiliation Address: 1100 W ARTESIA BLVD
Affiliation City: COMPTON
Affiliation State: CA
Affiliation Country: Not reported
Affiliation Zip: Not reported
Affiliation Phone: Not reported

Affiliation Type Desc: Regional Board Caseworker
Entity Name: Anita FANG - LOS ANGELES RWQCB (REGION 4)
Entity Title: Not reported
Affiliation Address: 320 West 4th Street, Suite 200
Affiliation City: LOS ANGELES
Affiliation State: CA

EXCELLO PLATING CO INC (Continued) **1000205197**

Affiliation Country:	Not reported
Affiliation Zip:	Not reported
Affiliation Phone:	2135766730
Affiliation Type Desc:	Regional Board Caseworker
Entity Name:	LARRY MOORE LOS ANGELES RWQCB REGN 4TH
Entity Title:	Not reported
Affiliation Address:	320 W 4TH ST NA SUITE 200
Affiliation City:	LOSANGELES
Affiliation State:	Not reported
Affiliation Country:	Not reported
Affiliation Zip:	Not reported
Affiliation Phone:	Not reported

Count: 5 records. ORPHAN SUMMARY

City	EDR ID	Site Name	Site Address	Zip	Database(s)
GLENDALE	S121670884	SAN FERNANDO ROAD & ADJACENT STREE	SAN FERNANDO RD SALEM ST IVEY	91206	CA CIWQS
GLENDALE	S121670881	SAN FERNANDO RD CORRIDOR LANDSCAPE	SAN FERNANDO RD ALLEN AVE TO G	91206	CA CIWQS
LOS ANGELES	S123430615	FURANE PRODUCTS, CIBA GEIGY CORPOR	5109 & 5121 W SAN FERNANDO RD	90039	CA DRYCLEANERS
LOS ANGELES	S114732270	SAN FERNANDO STREET MDY	11370 SAN FERNANDO ROAD		CA RGA LF
LOS ANGELES	S107540562		SAN FERNANDO RD & N HOLLYWOOD		CA CDL

GOVERNMENT RECORDS SEARCHED / DATA CURRENCY TRACKING

To maintain currency of the following federal and state databases, EDR contacts the appropriate governmental agency on a monthly or quarterly basis, as required.

Number of Days to Update: Provides confirmation that EDR is reporting records that have been updated within 90 days from the date the government agency made the information available to the public.

STANDARD ENVIRONMENTAL RECORDS

Federal NPL site list

NPL: National Priority List

National Priorities List (Superfund). The NPL is a subset of CERCLIS and identifies over 1,200 sites for priority cleanup under the Superfund Program. NPL sites may encompass relatively large areas. As such, EDR provides polygon coverage for over 1,000 NPL site boundaries produced by EPA's Environmental Photographic Interpretation Center (EPIC) and regional EPA offices.

Date of Government Version: 12/30/2020
Date Data Arrived at EDR: 01/14/2021
Date Made Active in Reports: 02/09/2021
Number of Days to Update: 26

Source: EPA
Telephone: N/A
Last EDR Contact: 04/01/2021
Next Scheduled EDR Contact: 07/12/2021
Data Release Frequency: Quarterly

NPL Site Boundaries

Sources:

EPA's Environmental Photographic Interpretation Center (EPIC)
Telephone: 202-564-7333

EPA Region 1
Telephone 617-918-1143

EPA Region 6
Telephone: 214-655-6659

EPA Region 3
Telephone 215-814-5418

EPA Region 7
Telephone: 913-551-7247

EPA Region 4
Telephone 404-562-8033

EPA Region 8
Telephone: 303-312-6774

EPA Region 5
Telephone 312-886-6686

EPA Region 9
Telephone: 415-947-4246

EPA Region 10
Telephone 206-553-8665

Proposed NPL: Proposed National Priority List Sites

A site that has been proposed for listing on the National Priorities List through the issuance of a proposed rule in the Federal Register. EPA then accepts public comments on the site, responds to the comments, and places on the NPL those sites that continue to meet the requirements for listing.

Date of Government Version: 12/30/2020
Date Data Arrived at EDR: 01/14/2021
Date Made Active in Reports: 02/09/2021
Number of Days to Update: 26

Source: EPA
Telephone: N/A
Last EDR Contact: 04/01/2021
Next Scheduled EDR Contact: 07/12/2021
Data Release Frequency: Quarterly

NPL LIENS: Federal Superfund Liens

Federal Superfund Liens. Under the authority granted the USEPA by CERCLA of 1980, the USEPA has the authority to file liens against real property in order to recover remedial action expenditures or when the property owner received notification of potential liability. USEPA compiles a listing of filed notices of Superfund Liens.

Date of Government Version: 10/15/1991
Date Data Arrived at EDR: 02/02/1994
Date Made Active in Reports: 03/30/1994
Number of Days to Update: 56

Source: EPA
Telephone: 202-564-4267
Last EDR Contact: 08/15/2011
Next Scheduled EDR Contact: 11/28/2011
Data Release Frequency: No Update Planned

Federal Delisted NPL site list

Delisted NPL: National Priority List Deletions

The National Oil and Hazardous Substances Pollution Contingency Plan (NCP) establishes the criteria that the EPA uses to delete sites from the NPL. In accordance with 40 CFR 300.425.(e), sites may be deleted from the NPL where no further response is appropriate.

Date of Government Version: 12/30/2020
Date Data Arrived at EDR: 01/14/2021
Date Made Active in Reports: 02/09/2021
Number of Days to Update: 26

Source: EPA
Telephone: N/A
Last EDR Contact: 04/01/2021
Next Scheduled EDR Contact: 07/12/2021
Data Release Frequency: Quarterly

Federal CERCLIS list

FEDERAL FACILITY: Federal Facility Site Information listing

A listing of National Priority List (NPL) and Base Realignment and Closure (BRAC) sites found in the Comprehensive Environmental Response, Compensation and Liability Information System (CERCLIS) Database where EPA Federal Facilities Restoration and Reuse Office is involved in cleanup activities.

Date of Government Version: 04/03/2019
Date Data Arrived at EDR: 04/05/2019
Date Made Active in Reports: 05/14/2019
Number of Days to Update: 39

Source: Environmental Protection Agency
Telephone: 703-603-8704
Last EDR Contact: 03/30/2021
Next Scheduled EDR Contact: 07/12/2021
Data Release Frequency: Varies

SEMS: Superfund Enterprise Management System

SEMS (Superfund Enterprise Management System) tracks hazardous waste sites, potentially hazardous waste sites, and remedial activities performed in support of EPA's Superfund Program across the United States. The list was formerly know as CERCLIS, renamed to SEMS by the EPA in 2015. The list contains data on potentially hazardous waste sites that have been reported to the USEPA by states, municipalities, private companies and private persons, pursuant to Section 103 of the Comprehensive Environmental Response, Compensation, and Liability Act (CERCLA). This dataset also contains sites which are either proposed to or on the National Priorities List (NPL) and the sites which are in the screening and assessment phase for possible inclusion on the NPL.

Date of Government Version: 12/30/2020
Date Data Arrived at EDR: 01/14/2021
Date Made Active in Reports: 02/18/2021
Number of Days to Update: 35

Source: EPA
Telephone: 800-424-9346
Last EDR Contact: 04/01/2021
Next Scheduled EDR Contact: 07/26/2021
Data Release Frequency: Quarterly

Federal CERCLIS NFRAP site list

SEMS-ARCHIVE: Superfund Enterprise Management System Archive

SEMS-ARCHIVE (Superfund Enterprise Management System Archive) tracks sites that have no further interest under the Federal Superfund Program based on available information. The list was formerly known as the CERCLIS-NFRAP, renamed to SEMS ARCHIVE by the EPA in 2015. EPA may perform a minimal level of assessment work at a site while it is archived if site conditions change and/or new information becomes available. Archived sites have been removed and archived from the inventory of SEMS sites. Archived status indicates that, to the best of EPA's knowledge, assessment at a site has been completed and that EPA has determined no further steps will be taken to list the site on the National Priorities List (NPL), unless information indicates this decision was not appropriate or other considerations require a recommendation for listing at a later time. The decision does not necessarily mean that there is no hazard associated with a given site; it only means that. based upon available information, the location is not judged to be potential NPL site.

Date of Government Version: 12/30/2020
Date Data Arrived at EDR: 01/14/2021
Date Made Active in Reports: 02/18/2021
Number of Days to Update: 35

Source: EPA
Telephone: 800-424-9346
Last EDR Contact: 04/01/2021
Next Scheduled EDR Contact: 07/26/2021
Data Release Frequency: Quarterly

Federal RCRA CORRACTS facilities list

CORRACTS: Corrective Action Report

CORRACTS identifies hazardous waste handlers with RCRA corrective action activity.

Date of Government Version: 12/14/2020
Date Data Arrived at EDR: 12/17/2020
Date Made Active in Reports: 12/22/2020
Number of Days to Update: 5

Source: EPA
Telephone: 800-424-9346
Last EDR Contact: 03/23/2021
Next Scheduled EDR Contact: 07/05/2021
Data Release Frequency: Quarterly

Federal RCRA non-CORRACTS TSD facilities list

RCRA-TSDF: RCRA - Treatment, Storage and Disposal

RCRAInfo is EPA's comprehensive information system, providing access to data supporting the Resource Conservation and Recovery Act (RCRA) of 1976 and the Hazardous and Solid Waste Amendments (HSWA) of 1984. The database includes selective information on sites which generate, transport, store, treat and/or dispose of hazardous waste as defined by the Resource Conservation and Recovery Act (RCRA). Transporters are individuals or entities that move hazardous waste from the generator offsite to a facility that can recycle, treat, store, or dispose of the waste. TSDFs treat, store, or dispose of the waste.

Date of Government Version: 12/14/2020
Date Data Arrived at EDR: 12/17/2020
Date Made Active in Reports: 12/22/2020
Number of Days to Update: 5

Source: Environmental Protection Agency
Telephone: (415) 495-8895
Last EDR Contact: 03/23/2021
Next Scheduled EDR Contact: 07/05/2021
Data Release Frequency: Quarterly

Federal RCRA generators list

RCRA-LQG: RCRA - Large Quantity Generators

RCRAInfo is EPA's comprehensive information system, providing access to data supporting the Resource Conservation and Recovery Act (RCRA) of 1976 and the Hazardous and Solid Waste Amendments (HSWA) of 1984. The database includes selective information on sites which generate, transport, store, treat and/or dispose of hazardous waste as defined by the Resource Conservation and Recovery Act (RCRA). Large quantity generators (LQGs) generate over 1,000 kilograms (kg) of hazardous waste, or over 1 kg of acutely hazardous waste per month.

Date of Government Version: 12/14/2020
Date Data Arrived at EDR: 12/17/2020
Date Made Active in Reports: 12/22/2020
Number of Days to Update: 5

Source: Environmental Protection Agency
Telephone: (415) 495-8895
Last EDR Contact: 03/23/2021
Next Scheduled EDR Contact: 07/05/2021
Data Release Frequency: Quarterly

RCRA-SQG: RCRA - Small Quantity Generators

RCRAInfo is EPA's comprehensive information system, providing access to data supporting the Resource Conservation and Recovery Act (RCRA) of 1976 and the Hazardous and Solid Waste Amendments (HSWA) of 1984. The database includes selective information on sites which generate, transport, store, treat and/or dispose of hazardous waste as defined by the Resource Conservation and Recovery Act (RCRA). Small quantity generators (SQGs) generate between 100 kg and 1,000 kg of hazardous waste per month.

Date of Government Version: 12/14/2020
Date Data Arrived at EDR: 12/17/2020
Date Made Active in Reports: 12/22/2020
Number of Days to Update: 5

Source: Environmental Protection Agency
Telephone: (415) 495-8895
Last EDR Contact: 03/23/2021
Next Scheduled EDR Contact: 07/05/2021
Data Release Frequency: Quarterly

RCRA-VSQG: RCRA - Very Small Quantity Generators (Formerly Conditionally Exempt Small Quantity Generators)

RCRAInfo is EPA's comprehensive information system, providing access to data supporting the Resource Conservation and Recovery Act (RCRA) of 1976 and the Hazardous and Solid Waste Amendments (HSWA) of 1984. The database includes selective information on sites which generate, transport, store, treat and/or dispose of hazardous waste as defined by the Resource Conservation and Recovery Act (RCRA). Very small quantity generators (VSQGs) generate less than 100 kg of hazardous waste, or less than 1 kg of acutely hazardous waste per month.

Date of Government Version: 12/14/2020
Date Data Arrived at EDR: 12/17/2020
Date Made Active in Reports: 12/22/2020
Number of Days to Update: 5

Source: Environmental Protection Agency
Telephone: (415) 495-8895
Last EDR Contact: 03/23/2021
Next Scheduled EDR Contact: 07/05/2021
Data Release Frequency: Quarterly

Federal institutional controls / engineering controls registries

LUCIS: Land Use Control Information System

LUCIS contains records of land use control information pertaining to the former Navy Base Realignment and Closure properties.

Date of Government Version: 02/09/2021
Date Data Arrived at EDR: 02/11/2021
Date Made Active in Reports: 03/22/2021
Number of Days to Update: 39

Source: Department of the Navy
Telephone: 843-820-7326
Last EDR Contact: 02/08/2021
Next Scheduled EDR Contact: 05/24/2021
Data Release Frequency: Varies

US ENG CONTROLS: Engineering Controls Sites List

A listing of sites with engineering controls in place. Engineering controls include various forms of caps, building foundations, liners, and treatment methods to create pathway elimination for regulated substances to enter environmental media or effect human health.

Date of Government Version: 10/28/2020
Date Data Arrived at EDR: 11/05/2020
Date Made Active in Reports: 11/18/2020
Number of Days to Update: 13

Source: Environmental Protection Agency
Telephone: 703-603-0695
Last EDR Contact: 02/23/2021
Next Scheduled EDR Contact: 06/06/2021
Data Release Frequency: Varies

US INST CONTROLS: Institutional Controls Sites List

A listing of sites with institutional controls in place. Institutional controls include administrative measures, such as groundwater use restrictions, construction restrictions, property use restrictions, and post remediation care requirements intended to prevent exposure to contaminants remaining on site. Deed restrictions are generally required as part of the institutional controls.

Date of Government Version: 10/28/2020
Date Data Arrived at EDR: 11/05/2020
Date Made Active in Reports: 11/18/2020
Number of Days to Update: 13

Source: Environmental Protection Agency
Telephone: 703-603-0695
Last EDR Contact: 02/23/2021
Next Scheduled EDR Contact: 06/06/2021
Data Release Frequency: Varies

Federal ERNS list

ERNS: Emergency Response Notification System

Emergency Response Notification System. ERNS records and stores information on reported releases of oil and hazardous substances.

Date of Government Version: 12/14/2020
Date Data Arrived at EDR: 12/15/2020
Date Made Active in Reports: 12/22/2020
Number of Days to Update: 7

Source: National Response Center, United States Coast Guard
Telephone: 202-267-2180
Last EDR Contact: 12/15/2020
Next Scheduled EDR Contact: 07/05/2021
Data Release Frequency: Quarterly

State- and tribal - equivalent NPL

RESPONSE: State Response Sites

Identifies confirmed release sites where DTSC is involved in remediation, either in a lead or oversight capacity. These confirmed release sites are generally high-priority and high potential risk.

Date of Government Version: 01/25/2021
Date Data Arrived at EDR: 01/26/2021
Date Made Active in Reports: 04/13/2021
Number of Days to Update: 77

Source: Department of Toxic Substances Control
Telephone: 916-323-3400
Last EDR Contact: 01/26/2021
Next Scheduled EDR Contact: 05/10/2021
Data Release Frequency: Quarterly

State- and tribal - equivalent CERCLIS

ENVIROSTOR: EnviroStor Database

The Department of Toxic Substances Control's (DTSC's) Site Mitigation and Brownfields Reuse Program's (SMBRP's) EnviroStor database identifes sites that have known contamination or sites for which there may be reasons to investigate further. The database includes the following site types: Federal Superfund sites (National Priorities List (NPL)); State Response, including Military Facilities and State Superfund; Voluntary Cleanup; and School sites. EnviroStor provides similar information to the information that was available in CalSites, and provides additional site information, including, but not limited to, identification of formerly-contaminated properties that have been released for reuse, properties where environmental deed restrictions have been recorded to prevent inappropriate land uses, and risk characterization information that is used to assess potential impacts to public health and the environment at contaminated sites.

Date of Government Version: 01/25/2021
Date Data Arrived at EDR: 01/26/2021
Date Made Active in Reports: 04/13/2021
Number of Days to Update: 77

Source: Department of Toxic Substances Control
Telephone: 916-323-3400
Last EDR Contact: 01/26/2021
Next Scheduled EDR Contact: 05/10/2021
Data Release Frequency: Quarterly

State and tribal landfill and/or solid waste disposal site lists

SWF/LF (SWIS): Solid Waste Information System

Active, Closed and Inactive Landfills. SWF/LF records typically contain an inve ntory of solid waste disposal facilities or landfills. These may be active or i nactive facilities or open dumps that failed to meet RCRA Section 4004 criteria for solid waste landfills or disposal sites.

Date of Government Version: 11/09/2020
Date Data Arrived at EDR: 11/10/2020
Date Made Active in Reports: 01/14/2021
Number of Days to Update: 65

Source: Department of Resources Recycling and Recovery
Telephone: 916-341-6320
Last EDR Contact: 02/09/2021
Next Scheduled EDR Contact: 05/24/2021
Data Release Frequency: Quarterly

State and tribal leaking storage tank lists

LUST: Leaking Underground Fuel Tank Report (GEOTRACKER)

Leaking Underground Storage Tank (LUST) Sites included in GeoTracker. GeoTracker is the Water Boards data management system for sites that impact, or have the potential to impact, water quality in California, with emphasis on groundwater.

Date of Government Version: 03/08/2021
Date Data Arrived at EDR: 03/09/2021
Date Made Active in Reports: 03/30/2021
Number of Days to Update: 21

Source: State Water Resources Control Board
Telephone: see region list
Last EDR Contact: 03/09/2021
Next Scheduled EDR Contact: 06/21/2021
Data Release Frequency: Quarterly

LUST REG 4: Underground Storage Tank Leak List

Los Angeles, Ventura counties. For more current information, please refer to the State Water Resources Control Board's LUST database.

Date of Government Version: 09/07/2004
Date Data Arrived at EDR: 09/07/2004
Date Made Active in Reports: 10/12/2004
Number of Days to Update: 35

Source: California Regional Water Quality Control Board Los Angeles Region (4)
Telephone: 213-576-6710
Last EDR Contact: 09/06/2011
Next Scheduled EDR Contact: 12/19/2011
Data Release Frequency: No Update Planned

LUST REG 3: Leaking Underground Storage Tank Database

Leaking Underground Storage Tank locations. Monterey, San Benito, San Luis Obispo, Santa Barbara, Santa Cruz counties.

Date of Government Version: 05/19/2003
Date Data Arrived at EDR: 05/19/2003
Date Made Active in Reports: 06/02/2003
Number of Days to Update: 14

Source: California Regional Water Quality Control Board Central Coast Region (3)
Telephone: 805-542-4786
Last EDR Contact: 07/18/2011
Next Scheduled EDR Contact: 10/31/2011
Data Release Frequency: No Update Planned

LUST REG 2: Fuel Leak List

Leaking Underground Storage Tank locations. Alameda, Contra Costa, Marin, Napa, San Francisco, San Mateo, Santa Clara, Solano, Sonoma counties.

Date of Government Version: 09/30/2004
Date Data Arrived at EDR: 10/20/2004
Date Made Active in Reports: 11/19/2004
Number of Days to Update: 30

Source: California Regional Water Quality Control Board San Francisco Bay Region (2)
Telephone: 510-622-2433
Last EDR Contact: 09/19/2011
Next Scheduled EDR Contact: 01/02/2012
Data Release Frequency: No Update Planned

LUST REG 1: Active Toxic Site Investigation

Del Norte, Humboldt, Lake, Mendocino, Modoc, Siskiyou, Sonoma, Trinity counties. For more current information, please refer to the State Water Resources Control Board's LUST database.

Date of Government Version: 02/01/2001
Date Data Arrived at EDR: 02/28/2001
Date Made Active in Reports: 03/29/2001
Number of Days to Update: 29

Source: California Regional Water Quality Control Board North Coast (1)
Telephone: 707-570-3769
Last EDR Contact: 08/01/2011
Next Scheduled EDR Contact: 11/14/2011
Data Release Frequency: No Update Planned

LUST REG 6V: Leaking Underground Storage Tank Case Listing

Leaking Underground Storage Tank locations. Inyo, Kern, Los Angeles, Mono, San Bernardino counties.

Date of Government Version: 06/07/2005
Date Data Arrived at EDR: 06/07/2005
Date Made Active in Reports: 06/29/2005
Number of Days to Update: 22

Source: California Regional Water Quality Control Board Victorville Branch Office (6)
Telephone: 760-241-7365
Last EDR Contact: 09/12/2011
Next Scheduled EDR Contact: 12/26/2011
Data Release Frequency: No Update Planned

LUST REG 6L: Leaking Underground Storage Tank Case Listing

For more current information, please refer to the State Water Resources Control Board's LUST database.

Date of Government Version: 09/09/2003
Date Data Arrived at EDR: 09/10/2003
Date Made Active in Reports: 10/07/2003
Number of Days to Update: 27

Source: California Regional Water Quality Control Board Lahontan Region (6)
Telephone: 530-542-5572
Last EDR Contact: 09/12/2011
Next Scheduled EDR Contact: 12/26/2011
Data Release Frequency: No Update Planned

LUST REG 7: Leaking Underground Storage Tank Case Listing

Leaking Underground Storage Tank locations. Imperial, Riverside, San Diego, Santa Barbara counties.

Date of Government Version: 02/26/2004
Date Data Arrived at EDR: 02/26/2004
Date Made Active in Reports: 03/24/2004
Number of Days to Update: 27

Source: California Regional Water Quality Control Board Colorado River Basin Region (7)
Telephone: 760-776-8943
Last EDR Contact: 08/01/2011
Next Scheduled EDR Contact: 11/14/2011
Data Release Frequency: No Update Planned

LUST REG 8: Leaking Underground Storage Tanks

California Regional Water Quality Control Board Santa Ana Region (8). For more current information, please refer to the State Water Resources Control Board's LUST database.

Date of Government Version: 02/14/2005
Date Data Arrived at EDR: 02/15/2005
Date Made Active in Reports: 03/28/2005
Number of Days to Update: 41

Source: California Regional Water Quality Control Board Santa Ana Region (8)
Telephone: 909-782-4496
Last EDR Contact: 08/15/2011
Next Scheduled EDR Contact: 11/28/2011
Data Release Frequency: No Update Planned

LUST REG 9: Leaking Underground Storage Tank Report

Orange, Riverside, San Diego counties. For more current information, please refer to the State Water Resources Control Board's LUST database.

Date of Government Version: 03/01/2001
Date Data Arrived at EDR: 04/23/2001
Date Made Active in Reports: 05/21/2001
Number of Days to Update: 28

Source: California Regional Water Quality Control Board San Diego Region (9)
Telephone: 858-637-5595
Last EDR Contact: 09/26/2011
Next Scheduled EDR Contact: 01/09/2012
Data Release Frequency: No Update Planned

LUST REG 5: Leaking Underground Storage Tank Database

Leaking Underground Storage Tank locations. Alameda, Alpine, Amador, Butte, Colusa, Contra Costa, Calveras, El Dorado, Fresno, Glenn, Kern, Kings, Lake, Lassen, Madera, Mariposa, Merced, Modoc, Napa, Nevada, Placer, Plumas, Sacramento, San Joaquin, Shasta, Solano, Stanislaus, Sutter, Tehama, Tulare, Tuolumne, Yolo, Yuba counties.

Date of Government Version: 07/01/2008
Date Data Arrived at EDR: 07/22/2008
Date Made Active in Reports: 07/31/2008
Number of Days to Update: 9

Source: California Regional Water Quality Control Board Central Valley Region (5)
Telephone: 916-464-4834
Last EDR Contact: 07/01/2011
Next Scheduled EDR Contact: 10/17/2011
Data Release Frequency: No Update Planned

INDIAN LUST R10: Leaking Underground Storage Tanks on Indian Land

LUSTs on Indian land in Alaska, Idaho, Oregon and Washington.

Date of Government Version: 11/12/2020
Date Data Arrived at EDR: 12/16/2020
Date Made Active in Reports: 03/12/2021
Number of Days to Update: 86

Source: EPA Region 10
Telephone: 206-553-2857
Last EDR Contact: 12/16/2020
Next Scheduled EDR Contact: 05/03/2021
Data Release Frequency: Varies

INDIAN LUST R5: Leaking Underground Storage Tanks on Indian Land

Leaking underground storage tanks located on Indian Land in Michigan, Minnesota and Wisconsin.

Date of Government Version: 10/07/2020
Date Data Arrived at EDR: 12/16/2020
Date Made Active in Reports: 03/12/2021
Number of Days to Update: 86

Source: EPA, Region 5
Telephone: 312-886-7439
Last EDR Contact: 12/16/2020
Next Scheduled EDR Contact: 05/03/2021
Data Release Frequency: Varies

INDIAN LUST R9: Leaking Underground Storage Tanks on Indian Land
LUSTs on Indian land in Arizona, California, New Mexico and Nevada

Date of Government Version: 10/01/2020
Date Data Arrived at EDR: 12/16/2020
Date Made Active in Reports: 03/12/2021
Number of Days to Update: 86

Source: Environmental Protection Agency
Telephone: 415-972-3372
Last EDR Contact: 12/16/2020
Next Scheduled EDR Contact: 05/03/2021
Data Release Frequency: Varies

INDIAN LUST R8: Leaking Underground Storage Tanks on Indian Land
LUSTs on Indian land in Colorado, Montana, North Dakota, South Dakota, Utah and Wyoming.

Date of Government Version: 10/09/2020
Date Data Arrived at EDR: 12/16/2020
Date Made Active in Reports: 03/12/2021
Number of Days to Update: 86

Source: EPA Region 8
Telephone: 303-312-6271
Last EDR Contact: 12/16/2020
Next Scheduled EDR Contact: 05/03/2021
Data Release Frequency: Varies

INDIAN LUST R7: Leaking Underground Storage Tanks on Indian Land
LUSTs on Indian land in Iowa, Kansas, and Nebraska

Date of Government Version: 09/30/2020
Date Data Arrived at EDR: 12/22/2020
Date Made Active in Reports: 03/12/2021
Number of Days to Update: 80

Source: EPA Region 7
Telephone: 913-551-7003
Last EDR Contact: 12/16/2020
Next Scheduled EDR Contact: 05/03/2021
Data Release Frequency: Varies

INDIAN LUST R4: Leaking Underground Storage Tanks on Indian Land
LUSTs on Indian land in Florida, Mississippi and North Carolina.

Date of Government Version: 10/02/2020
Date Data Arrived at EDR: 12/18/2020
Date Made Active in Reports: 03/12/2021
Number of Days to Update: 84

Source: EPA Region 4
Telephone: 404-562-8677
Last EDR Contact: 12/16/2020
Next Scheduled EDR Contact: 05/03/2021
Data Release Frequency: Varies

INDIAN LUST R1: Leaking Underground Storage Tanks on Indian Land
A listing of leaking underground storage tank locations on Indian Land.

Date of Government Version: 10/01/2020
Date Data Arrived at EDR: 12/16/2020
Date Made Active in Reports: 03/12/2021
Number of Days to Update: 86

Source: EPA Region 1
Telephone: 617-918-1313
Last EDR Contact: 12/16/2020
Next Scheduled EDR Contact: 05/03/2021
Data Release Frequency: Varies

INDIAN LUST R6: Leaking Underground Storage Tanks on Indian Land
LUSTs on Indian land in New Mexico and Oklahoma.

Date of Government Version: 04/08/2020
Date Data Arrived at EDR: 05/20/2020
Date Made Active in Reports: 08/12/2020
Number of Days to Update: 84

Source: EPA Region 6
Telephone: 214-665-6597
Last EDR Contact: 12/16/2020
Next Scheduled EDR Contact: 05/03/2021
Data Release Frequency: Varies

CPS-SLIC: Statewide SLIC Cases (GEOTRACKER)
Cleanup Program Sites (CPS; also known as Site Cleanups [SC] and formerly known as Spills, Leaks, Investigations, and Cleanups [SLIC] sites) included in GeoTracker. GeoTracker is the Water Boards data management system for sites that impact, or have the potential to impact, water quality in California, with emphasis on groundwater.

Date of Government Version: 03/08/2021
Date Data Arrived at EDR: 03/09/2021
Date Made Active in Reports: 03/30/2021
Number of Days to Update: 21

Source: State Water Resources Control Board
Telephone: 866-480-1028
Last EDR Contact: 03/09/2021
Next Scheduled EDR Contact: 06/21/2021
Data Release Frequency: Varies

SLIC REG 1: Active Toxic Site Investigations

The SLIC (Spills, Leaks, Investigations and Cleanup) program is designed to protect and restore water quality from spills, leaks, and similar discharges.

Date of Government Version: 04/03/2003
Date Data Arrived at EDR: 04/07/2003
Date Made Active in Reports: 04/25/2003
Number of Days to Update: 18

Source: California Regional Water Quality Control Board, North Coast Region (1)
Telephone: 707-576-2220
Last EDR Contact: 08/01/2011
Next Scheduled EDR Contact: 11/14/2011
Data Release Frequency: No Update Planned

SLIC REG 2: Spills, Leaks, Investigation & Cleanup Cost Recovery Listing

The SLIC (Spills, Leaks, Investigations and Cleanup) program is designed to protect and restore water quality from spills, leaks, and similar discharges.

Date of Government Version: 09/30/2004
Date Data Arrived at EDR: 10/20/2004
Date Made Active in Reports: 11/19/2004
Number of Days to Update: 30

Source: Regional Water Quality Control Board San Francisco Bay Region (2)
Telephone: 510-286-0457
Last EDR Contact: 09/19/2011
Next Scheduled EDR Contact: 01/02/2012
Data Release Frequency: No Update Planned

SLIC REG 3: Spills, Leaks, Investigation & Cleanup Cost Recovery Listing

The SLIC (Spills, Leaks, Investigations and Cleanup) program is designed to protect and restore water quality from spills, leaks, and similar discharges.

Date of Government Version: 05/18/2006
Date Data Arrived at EDR: 05/18/2006
Date Made Active in Reports: 06/15/2006
Number of Days to Update: 28

Source: California Regional Water Quality Control Board Central Coast Region (3)
Telephone: 805-549-3147
Last EDR Contact: 07/18/2011
Next Scheduled EDR Contact: 10/31/2011
Data Release Frequency: No Update Planned

SLIC REG 4: Spills, Leaks, Investigation & Cleanup Cost Recovery Listing

The SLIC (Spills, Leaks, Investigations and Cleanup) program is designed to protect and restore water quality from spills, leaks, and similar discharges.

Date of Government Version: 11/17/2004
Date Data Arrived at EDR: 11/18/2004
Date Made Active in Reports: 01/04/2005
Number of Days to Update: 47

Source: Region Water Quality Control Board Los Angeles Region (4)
Telephone: 213-576-6600
Last EDR Contact: 07/01/2011
Next Scheduled EDR Contact: 10/17/2011
Data Release Frequency: No Update Planned

SLIC REG 5: Spills, Leaks, Investigation & Cleanup Cost Recovery Listing

The SLIC (Spills, Leaks, Investigations and Cleanup) program is designed to protect and restore water quality from spills, leaks, and similar discharges.

Date of Government Version: 04/01/2005
Date Data Arrived at EDR: 04/05/2005
Date Made Active in Reports: 04/21/2005
Number of Days to Update: 16

Source: Regional Water Quality Control Board Central Valley Region (5)
Telephone: 916-464-3291
Last EDR Contact: 09/12/2011
Next Scheduled EDR Contact: 12/26/2011
Data Release Frequency: No Update Planned

SLIC REG 6V: Spills, Leaks, Investigation & Cleanup Cost Recovery Listing

The SLIC (Spills, Leaks, Investigations and Cleanup) program is designed to protect and restore water quality from spills, leaks, and similar discharges.

Date of Government Version: 05/24/2005
Date Data Arrived at EDR: 05/25/2005
Date Made Active in Reports: 06/16/2005
Number of Days to Update: 22

Source: Regional Water Quality Control Board, Victorville Branch
Telephone: 619-241-6583
Last EDR Contact: 08/15/2011
Next Scheduled EDR Contact: 11/28/2011
Data Release Frequency: No Update Planned

SLIC REG 6L: SLIC Sites
The SLIC (Spills, Leaks, Investigations and Cleanup) program is designed to protect and restore water quality from spills, leaks, and similar discharges.

Date of Government Version: 09/07/2004
Date Data Arrived at EDR: 09/07/2004
Date Made Active in Reports: 10/12/2004
Number of Days to Update: 35

Source: California Regional Water Quality Control Board, Lahontan Region
Telephone: 530-542-5574
Last EDR Contact: 08/15/2011
Next Scheduled EDR Contact: 11/28/2011
Data Release Frequency: No Update Planned

SLIC REG 7: SLIC List
The SLIC (Spills, Leaks, Investigations and Cleanup) program is designed to protect and restore water quality from spills, leaks, and similar discharges.

Date of Government Version: 11/24/2004
Date Data Arrived at EDR: 11/29/2004
Date Made Active in Reports: 01/04/2005
Number of Days to Update: 36

Source: California Regional Quality Control Board, Colorado River Basin Region
Telephone: 760-346-7491
Last EDR Contact: 08/01/2011
Next Scheduled EDR Contact: 11/14/2011
Data Release Frequency: No Update Planned

SLIC REG 8: Spills, Leaks, Investigation & Cleanup Cost Recovery Listing
The SLIC (Spills, Leaks, Investigations and Cleanup) program is designed to protect and restore water quality from spills, leaks, and similar discharges.

Date of Government Version: 04/03/2008
Date Data Arrived at EDR: 04/03/2008
Date Made Active in Reports: 04/14/2008
Number of Days to Update: 11

Source: California Region Water Quality Control Board Santa Ana Region (8)
Telephone: 951-782-3298
Last EDR Contact: 09/12/2011
Next Scheduled EDR Contact: 12/26/2011
Data Release Frequency: No Update Planned

SLIC REG 9: Spills, Leaks, Investigation & Cleanup Cost Recovery Listing
The SLIC (Spills, Leaks, Investigations and Cleanup) program is designed to protect and restore water quality from spills, leaks, and similar discharges.

Date of Government Version: 09/10/2007
Date Data Arrived at EDR: 09/11/2007
Date Made Active in Reports: 09/28/2007
Number of Days to Update: 17

Source: California Regional Water Quality Control Board San Diego Region (9)
Telephone: 858-467-2980
Last EDR Contact: 08/08/2011
Next Scheduled EDR Contact: 11/21/2011
Data Release Frequency: No Update Planned

State and tribal registered storage tank lists

FEMA UST: Underground Storage Tank Listing
A listing of all FEMA owned underground storage tanks.

Date of Government Version: 01/29/2021
Date Data Arrived at EDR: 02/17/2021
Date Made Active in Reports: 03/22/2021
Number of Days to Update: 33

Source: FEMA
Telephone: 202-646-5797
Last EDR Contact: 04/05/2021
Next Scheduled EDR Contact: 07/19/2021
Data Release Frequency: Varies

UST CLOSURE: Proposed Closure of Underground Storage Tank (UST) Cases
UST cases that are being considered for closure by either the State Water Resources Control Board or the Executive Director have been posted for a 60-day public comment period. UST Case Closures being proposed for consideration by the State Water Resources Control Board. These are primarily UST cases that meet closure criteria under the decisional framework in State Water Board Resolution No. 92-49 and other Board orders. UST Case Closures proposed for consideration by the Executive Director pursuant to State Water Board Resolution No. 2012-0061. These are cases that meet the criteria of the Low-Threat UST Case Closure Policy. UST Case Closure Review Denials and Approved Orders.

Date of Government Version: 03/05/2021
Date Data Arrived at EDR: 03/09/2021
Date Made Active in Reports: 04/01/2021
Number of Days to Update: 23

Source: State Water Resources Control Board
Telephone: 916-327-7844
Last EDR Contact: 03/09/2021
Next Scheduled EDR Contact: 06/21/2021
Data Release Frequency: Varies

MILITARY UST SITES: Military UST Sites (GEOTRACKER)
Military ust sites

Date of Government Version: 03/08/2021
Date Data Arrived at EDR: 03/09/2021
Date Made Active in Reports: 03/30/2021
Number of Days to Update: 21

Source: State Water Resources Control Board
Telephone: 866-480-1028
Last EDR Contact: 03/09/2021
Next Scheduled EDR Contact: 06/21/2021
Data Release Frequency: Varies

UST: Active UST Facilities
Active UST facilities gathered from the local regulatory agencies

Date of Government Version: 03/08/2021
Date Data Arrived at EDR: 03/09/2021
Date Made Active in Reports: 03/31/2021
Number of Days to Update: 22

Source: SWRCB
Telephone: 916-341-5851
Last EDR Contact: 03/09/2021
Next Scheduled EDR Contact: 06/21/2021
Data Release Frequency: Semi-Annually

AST: Aboveground Petroleum Storage Tank Facilities
A listing of aboveground storage tank petroleum storage tank locations.

Date of Government Version: 07/06/2016
Date Data Arrived at EDR: 07/12/2016
Date Made Active in Reports: 09/19/2016
Number of Days to Update: 69

Source: California Environmental Protection Agency
Telephone: 916-327-5092
Last EDR Contact: 03/12/2021
Next Scheduled EDR Contact: 06/28/2021
Data Release Frequency: Varies

INDIAN UST R1: Underground Storage Tanks on Indian Land
The Indian Underground Storage Tank (UST) database provides information about underground storage tanks on Indian land in EPA Region 1 (Connecticut, Maine, Massachusetts, New Hampshire, Rhode Island, Vermont and ten Tribal Nations).

Date of Government Version: 10/01/2020
Date Data Arrived at EDR: 12/16/2020
Date Made Active in Reports: 03/12/2021
Number of Days to Update: 86

Source: EPA, Region 1
Telephone: 617-918-1313
Last EDR Contact: 12/16/2020
Next Scheduled EDR Contact: 05/03/2021
Data Release Frequency: Varies

INDIAN UST R4: Underground Storage Tanks on Indian Land
The Indian Underground Storage Tank (UST) database provides information about underground storage tanks on Indian land in EPA Region 4 (Alabama, Florida, Georgia, Kentucky, Mississippi, North Carolina, South Carolina, Tennessee and Tribal Nations)

Date of Government Version: 10/02/2020
Date Data Arrived at EDR: 12/18/2020
Date Made Active in Reports: 03/12/2021
Number of Days to Update: 84

Source: EPA Region 4
Telephone: 404-562-9424
Last EDR Contact: 12/16/2020
Next Scheduled EDR Contact: 05/03/2021
Data Release Frequency: Varies

INDIAN UST R10: Underground Storage Tanks on Indian Land
The Indian Underground Storage Tank (UST) database provides information about underground storage tanks on Indian land in EPA Region 10 (Alaska, Idaho, Oregon, Washington, and Tribal Nations).

Date of Government Version: 11/12/2020
Date Data Arrived at EDR: 12/16/2020
Date Made Active in Reports: 03/12/2021
Number of Days to Update: 86

Source: EPA Region 10
Telephone: 206-553-2857
Last EDR Contact: 12/15/2020
Next Scheduled EDR Contact: 05/03/2021
Data Release Frequency: Varies

INDIAN UST R6: Underground Storage Tanks on Indian Land

The Indian Underground Storage Tank (UST) database provides information about underground storage tanks on Indian land in EPA Region 6 (Louisiana, Arkansas, Oklahoma, New Mexico, Texas and 65 Tribes).

Date of Government Version: 04/08/2020
Date Data Arrived at EDR: 05/20/2020
Date Made Active in Reports: 08/12/2020
Number of Days to Update: 84

Source: EPA Region 6
Telephone: 214-665-7591
Last EDR Contact: 12/16/2020
Next Scheduled EDR Contact: 05/03/2021
Data Release Frequency: Varies

INDIAN UST R8: Underground Storage Tanks on Indian Land

The Indian Underground Storage Tank (UST) database provides information about underground storage tanks on Indian land in EPA Region 8 (Colorado, Montana, North Dakota, South Dakota, Utah, Wyoming and 27 Tribal Nations).

Date of Government Version: 10/09/2020
Date Data Arrived at EDR: 12/16/2020
Date Made Active in Reports: 03/12/2021
Number of Days to Update: 86

Source: EPA Region 8
Telephone: 303-312-6137
Last EDR Contact: 12/16/2020
Next Scheduled EDR Contact: 05/03/2021
Data Release Frequency: Varies

INDIAN UST R9: Underground Storage Tanks on Indian Land

The Indian Underground Storage Tank (UST) database provides information about underground storage tanks on Indian land in EPA Region 9 (Arizona, California, Hawaii, Nevada, the Pacific Islands, and Tribal Nations).

Date of Government Version: 10/01/2020
Date Data Arrived at EDR: 12/16/2020
Date Made Active in Reports: 03/12/2021
Number of Days to Update: 86

Source: EPA Region 9
Telephone: 415-972-3368
Last EDR Contact: 12/16/2020
Next Scheduled EDR Contact: 05/03/2021
Data Release Frequency: Varies

INDIAN UST R7: Underground Storage Tanks on Indian Land

The Indian Underground Storage Tank (UST) database provides information about underground storage tanks on Indian land in EPA Region 7 (Iowa, Kansas, Missouri, Nebraska, and 9 Tribal Nations).

Date of Government Version: 09/30/2020
Date Data Arrived at EDR: 12/22/2020
Date Made Active in Reports: 03/12/2021
Number of Days to Update: 80

Source: EPA Region 7
Telephone: 913-551-7003
Last EDR Contact: 12/16/2020
Next Scheduled EDR Contact: 05/03/2021
Data Release Frequency: Varies

INDIAN UST R5: Underground Storage Tanks on Indian Land

The Indian Underground Storage Tank (UST) database provides information about underground storage tanks on Indian land in EPA Region 5 (Michigan, Minnesota and Wisconsin and Tribal Nations).

Date of Government Version: 10/07/2020
Date Data Arrived at EDR: 12/16/2020
Date Made Active in Reports: 03/12/2021
Number of Days to Update: 86

Source: EPA Region 5
Telephone: 312-886-6136
Last EDR Contact: 12/16/2020
Next Scheduled EDR Contact: 05/03/2021
Data Release Frequency: Varies

State and tribal voluntary cleanup sites

INDIAN VCP R1: Voluntary Cleanup Priority Listing

A listing of voluntary cleanup priority sites located on Indian Land located in Region 1.

Date of Government Version: 07/27/2015
Date Data Arrived at EDR: 09/29/2015
Date Made Active in Reports: 02/18/2016
Number of Days to Update: 142

Source: EPA, Region 1
Telephone: 617-918-1102
Last EDR Contact: 03/22/2021
Next Scheduled EDR Contact: 07/05/2021
Data Release Frequency: Varies

INDIAN VCP R7: Voluntary Cleanup Priority Lisitng

A listing of voluntary cleanup priority sites located on Indian Land located in Region 7.

Date of Government Version: 03/20/2008
Date Data Arrived at EDR: 04/22/2008
Date Made Active in Reports: 05/19/2008
Number of Days to Update: 27

Source: EPA, Region 7
Telephone: 913-551-7365
Last EDR Contact: 04/20/2009
Next Scheduled EDR Contact: 07/20/2009
Data Release Frequency: Varies

VCP: Voluntary Cleanup Program Properties

Contains low threat level properties with either confirmed or unconfirmed releases and the project proponents have request that DTSC oversee investigation and/or cleanup activities and have agreed to provide coverage for DTSC's costs.

Date of Government Version: 01/25/2021
Date Data Arrived at EDR: 01/26/2021
Date Made Active in Reports: 04/13/2021
Number of Days to Update: 77

Source: Department of Toxic Substances Control
Telephone: 916-323-3400
Last EDR Contact: 01/26/2021
Next Scheduled EDR Contact: 05/10/2021
Data Release Frequency: Quarterly

State and tribal Brownfields sites

BROWNFIELDS: Considered Brownfieds Sites Listing

A listing of sites the SWRCB considers to be Brownfields since these are sites have come to them through the MOA Process.

Date of Government Version: 12/17/2020
Date Data Arrived at EDR: 12/17/2020
Date Made Active in Reports: 03/09/2021
Number of Days to Update: 82

Source: State Water Resources Control Board
Telephone: 916-323-7905
Last EDR Contact: 03/23/2021
Next Scheduled EDR Contact: 07/05/2021
Data Release Frequency: Quarterly

ADDITIONAL ENVIRONMENTAL RECORDS

Local Brownfield lists

US BROWNFIELDS: A Listing of Brownfields Sites

Brownfields are real property, the expansion, redevelopment, or reuse of which may be complicated by the presence or potential presence of a hazardous substance, pollutant, or contaminant. Cleaning up and reinvesting in these properties takes development pressures off of undeveloped, open land, and both improves and protects the environment. Assessment, Cleanup and Redevelopment Exchange System (ACRES) stores information reported by EPA Brownfields grant recipients on brownfields properties assessed or cleaned up with grant funding as well as information on Targeted Brownfields Assessments performed by EPA Regions. A listing of ACRES Brownfield sites is obtained from Cleanups in My Community. Cleanups in My Community provides information on Brownfields properties for which information is reported back to EPA, as well as areas served by Brownfields grant programs.

Date of Government Version: 12/11/2020
Date Data Arrived at EDR: 12/11/2020
Date Made Active in Reports: 03/02/2021
Number of Days to Update: 81

Source: Environmental Protection Agency
Telephone: 202-566-2777
Last EDR Contact: 03/16/2021
Next Scheduled EDR Contact: 06/28/2021
Data Release Frequency: Semi-Annually

Local Lists of Landfill / Solid Waste Disposal Sites

GOVERNMENT RECORDS SEARCHED / DATA CURRENCY TRACKING

WMUDS/SWAT: Waste Management Unit Database

Waste Management Unit Database System. WMUDS is used by the State Water Resources Control Board staff and the Regional Water Quality Control Boards for program tracking and inventory of waste management units. WMUDS is composed of the following databases: Facility Information, Scheduled Inspections Information, Waste Management Unit Information, SWAT Program Information, SWAT Report Summary Information, SWAT Report Summary Data, Chapter 15 (formerly Subchapter 15) Information, Chapter 15 Monitoring Parameters, TPCA Program Information, RCRA Program Information, Closure Information, and Interested Parties Information.

Date of Government Version: 04/01/2000
Date Data Arrived at EDR: 04/10/2000
Date Made Active in Reports: 05/10/2000
Number of Days to Update: 30

Source: State Water Resources Control Board
Telephone: 916-227-4448
Last EDR Contact: 01/25/2021
Next Scheduled EDR Contact: 05/10/2021
Data Release Frequency: No Update Planned

SWRCY: Recycler Database

A listing of recycling facilities in California.

Date of Government Version: 03/09/2021
Date Data Arrived at EDR: 03/09/2021
Date Made Active in Reports: 03/31/2021
Number of Days to Update: 22

Source: Department of Conservation
Telephone: 916-323-3836
Last EDR Contact: 03/09/2021
Next Scheduled EDR Contact: 06/21/2021
Data Release Frequency: Quarterly

HAULERS: Registered Waste Tire Haulers Listing

A listing of registered waste tire haulers.

Date of Government Version: 11/23/2020
Date Data Arrived at EDR: 11/23/2020
Date Made Active in Reports: 02/08/2021
Number of Days to Update: 77

Source: Integrated Waste Management Board
Telephone: 916-341-6422
Last EDR Contact: 02/08/2021
Next Scheduled EDR Contact: 05/24/2021
Data Release Frequency: Varies

INDIAN ODI: Report on the Status of Open Dumps on Indian Lands

Location of open dumps on Indian land.

Date of Government Version: 12/31/1998
Date Data Arrived at EDR: 12/03/2007
Date Made Active in Reports: 01/24/2008
Number of Days to Update: 52

Source: Environmental Protection Agency
Telephone: 703-308-8245
Last EDR Contact: 01/25/2021
Next Scheduled EDR Contact: 05/10/2021
Data Release Frequency: Varies

ODI: Open Dump Inventory

An open dump is defined as a disposal facility that does not comply with one or more of the Part 257 or Part 258 Subtitle D Criteria.

Date of Government Version: 06/30/1985
Date Data Arrived at EDR: 08/09/2004
Date Made Active in Reports: 09/17/2004
Number of Days to Update: 39

Source: Environmental Protection Agency
Telephone: 800-424-9346
Last EDR Contact: 06/09/2004
Next Scheduled EDR Contact: N/A
Data Release Frequency: No Update Planned

DEBRIS REGION 9: Torres Martinez Reservation Illegal Dump Site Locations

A listing of illegal dump sites location on the Torres Martinez Indian Reservation located in eastern Riverside County and northern Imperial County, California.

Date of Government Version: 01/12/2009
Date Data Arrived at EDR: 05/07/2009
Date Made Active in Reports: 09/21/2009
Number of Days to Update: 137

Source: EPA, Region 9
Telephone: 415-947-4219
Last EDR Contact: 04/14/2021
Next Scheduled EDR Contact: 08/02/2021
Data Release Frequency: No Update Planned

IHS OPEN DUMPS: Open Dumps on Indian Land
A listing of all open dumps located on Indian Land in the United States.

Date of Government Version: 04/01/2014
Date Data Arrived at EDR: 08/06/2014
Date Made Active in Reports: 01/29/2015
Number of Days to Update: 176
Source: Department of Health & Human Serivces, Indian Health Service
Telephone: 301-443-1452
Last EDR Contact: 01/29/2021
Next Scheduled EDR Contact: 05/10/2021
Data Release Frequency: Varies

Local Lists of Hazardous waste / Contaminated Sites

US HIST CDL: National Clandestine Laboratory Register
A listing of clandestine drug lab locations that have been removed from the DEAs National Clandestine Laboratory Register.

Date of Government Version: 12/07/2020
Date Data Arrived at EDR: 12/09/2020
Date Made Active in Reports: 03/02/2021
Number of Days to Update: 83
Source: Drug Enforcement Administration
Telephone: 202-307-1000
Last EDR Contact: 02/22/2021
Next Scheduled EDR Contact: 06/06/2021
Data Release Frequency: No Update Planned

HIST CAL-SITES: Calsites Database
The Calsites database contains potential or confirmed hazardous substance release properties. In 1996, California EPA reevaluated and significantly reduced the number of sites in the Calsites database. No longer updated by the state agency. It has been replaced by ENVIROSTOR.

Date of Government Version: 08/08/2005
Date Data Arrived at EDR: 08/03/2006
Date Made Active in Reports: 08/24/2006
Number of Days to Update: 21
Source: Department of Toxic Substance Control
Telephone: 916-323-3400
Last EDR Contact: 02/23/2009
Next Scheduled EDR Contact: 05/25/2009
Data Release Frequency: No Update Planned

SCH: School Property Evaluation Program
This category contains proposed and existing school sites that are being evaluated by DTSC for possible hazardous materials contamination. In some cases, these properties may be listed in the CalSites category depending on the level of threat to public health and safety or the environment they pose.

Date of Government Version: 01/25/2021
Date Data Arrived at EDR: 01/26/2021
Date Made Active in Reports: 04/13/2021
Number of Days to Update: 77
Source: Department of Toxic Substances Control
Telephone: 916-323-3400
Last EDR Contact: 01/26/2021
Next Scheduled EDR Contact: 05/10/2021
Data Release Frequency: Quarterly

CDL: Clandestine Drug Labs
A listing of drug lab locations. Listing of a location in this database does not indicate that any illegal drug lab materials were or were not present there, and does not constitute a determination that the location either requires or does not require additional cleanup work.

Date of Government Version: 12/31/2019
Date Data Arrived at EDR: 01/20/2021
Date Made Active in Reports: 04/08/2021
Number of Days to Update: 78
Source: Department of Toxic Substances Control
Telephone: 916-255-6504
Last EDR Contact: 04/14/2021
Next Scheduled EDR Contact: 07/19/2021
Data Release Frequency: Varies

TOXIC PITS: Toxic Pits Cleanup Act Sites
Toxic PITS Cleanup Act Sites. TOXIC PITS identifies sites suspected of containing hazardous substances where cleanup has not yet been completed.

Date of Government Version: 07/01/1995
Date Data Arrived at EDR: 08/30/1995
Date Made Active in Reports: 09/26/1995
Number of Days to Update: 27
Source: State Water Resources Control Board
Telephone: 916-227-4364
Last EDR Contact: 01/26/2009
Next Scheduled EDR Contact: 04/27/2009
Data Release Frequency: No Update Planned

CERS HAZ WASTE: CERS HAZ WASTE

List of sites in the California Environmental Protection Agency (CalEPA) Regulated Site Portal which fall under the Hazardous Chemical Management, Hazardous Waste Onsite Treatment, Household Hazardous Waste Collection, Hazardous Waste Generator, and RCRA LQ HW Generator programs.

Date of Government Version: 01/20/2021
Date Data Arrived at EDR: 01/20/2021
Date Made Active in Reports: 04/08/2021
Number of Days to Update: 78

Source: CalEPA
Telephone: 916-323-2514
Last EDR Contact: 01/20/2021
Next Scheduled EDR Contact: 05/03/2021
Data Release Frequency: Quarterly

US CDL: Clandestine Drug Labs

A listing of clandestine drug lab locations. The U.S. Department of Justice ("the Department") provides this web site as a public service. It contains addresses of some locations where law enforcement agencies reported they found chemicals or other items that indicated the presence of either clandestine drug laboratories or dumpsites. In most cases, the source of the entries is not the Department, and the Department has not verified the entry and does not guarantee its accuracy. Members of the public must verify the accuracy of all entries by, for example, contacting local law enforcement and local health departments.

Date of Government Version: 12/07/2020
Date Data Arrived at EDR: 12/09/2020
Date Made Active in Reports: 03/02/2021
Number of Days to Update: 83

Source: Drug Enforcement Administration
Telephone: 202-307-1000
Last EDR Contact: 02/22/2021
Next Scheduled EDR Contact: 06/06/2021
Data Release Frequency: Quarterly

PFAS: PFAS Contamination Site Location Listing

A listing of PFAS contaminated sites included in the GeoTracker database.

Date of Government Version: 12/07/2020
Date Data Arrived at EDR: 12/08/2020
Date Made Active in Reports: 02/22/2021
Number of Days to Update: 76

Source: State Water Resources Control Board
Telephone: 866-480-1028
Last EDR Contact: 02/24/2021
Next Scheduled EDR Contact: 06/21/2021
Data Release Frequency: Varies

Local Lists of Registered Storage Tanks

SWEEPS UST: SWEEPS UST Listing

Statewide Environmental Evaluation and Planning System. This underground storage tank listing was updated and maintained by a company contacted by the SWRCB in the early 1990's. The listing is no longer updated or maintained. The local agency is the contact for more information on a site on the SWEEPS list.

Date of Government Version: 06/01/1994
Date Data Arrived at EDR: 07/07/2005
Date Made Active in Reports: 08/11/2005
Number of Days to Update: 35

Source: State Water Resources Control Board
Telephone: N/A
Last EDR Contact: 06/03/2005
Next Scheduled EDR Contact: N/A
Data Release Frequency: No Update Planned

HIST UST: Hazardous Substance Storage Container Database

The Hazardous Substance Storage Container Database is a historical listing of UST sites. Refer to local/county source for current data.

Date of Government Version: 10/15/1990
Date Data Arrived at EDR: 01/25/1991
Date Made Active in Reports: 02/12/1991
Number of Days to Update: 18

Source: State Water Resources Control Board
Telephone: 916-341-5851
Last EDR Contact: 07/26/2001
Next Scheduled EDR Contact: N/A
Data Release Frequency: No Update Planned

SAN FRANCISCO AST: Aboveground Storage Tank Site Listing

Aboveground storage tank sites

Date of Government Version: 11/05/2020
Date Data Arrived at EDR: 11/06/2020
Date Made Active in Reports: 01/26/2021
Number of Days to Update: 81

Source: San Francisco County Department of Public Health
Telephone: 415-252-3896
Last EDR Contact: 02/01/2021
Next Scheduled EDR Contact: 05/17/2021
Data Release Frequency: Varies

CERS TANKS: California Environmental Reporting System (CERS) Tanks

List of sites in the California Environmental Protection Agency (CalEPA) Regulated Site Portal which fall under the Aboveground Petroleum Storage and Underground Storage Tank regulatory programs.

Date of Government Version: 01/20/2021
Date Data Arrived at EDR: 01/20/2021
Date Made Active in Reports: 04/08/2021
Number of Days to Update: 78

Source: California Environmental Protection Agency
Telephone: 916-323-2514
Last EDR Contact: 01/20/2021
Next Scheduled EDR Contact: 05/03/2021
Data Release Frequency: Quarterly

CA FID UST: Facility Inventory Database

The Facility Inventory Database (FID) contains a historical listing of active and inactive underground storage tank locations from the State Water Resource Control Board. Refer to local/county source for current data.

Date of Government Version: 10/31/1994
Date Data Arrived at EDR: 09/05/1995
Date Made Active in Reports: 09/29/1995
Number of Days to Update: 24

Source: California Environmental Protection Agency
Telephone: 916-341-5851
Last EDR Contact: 12/28/1998
Next Scheduled EDR Contact: N/A
Data Release Frequency: No Update Planned

Local Land Records

LIENS: Environmental Liens Listing

A listing of property locations with environmental liens for California where DTSC is a lien holder.

Date of Government Version: 11/24/2020
Date Data Arrived at EDR: 11/30/2020
Date Made Active in Reports: 02/10/2021
Number of Days to Update: 72

Source: Department of Toxic Substances Control
Telephone: 916-323-3400
Last EDR Contact: 02/26/2021
Next Scheduled EDR Contact: 06/14/2021
Data Release Frequency: Varies

LIENS 2: CERCLA Lien Information

A Federal CERCLA ('Superfund') lien can exist by operation of law at any site or property at which EPA has spent Superfund monies. These monies are spent to investigate and address releases and threatened releases of contamination. CERCLIS provides information as to the identity of these sites and properties.

Date of Government Version: 12/30/2020
Date Data Arrived at EDR: 01/14/2021
Date Made Active in Reports: 02/18/2021
Number of Days to Update: 35

Source: Environmental Protection Agency
Telephone: 202-564-6023
Last EDR Contact: 04/01/2021
Next Scheduled EDR Contact: 07/12/2021
Data Release Frequency: Semi-Annually

DEED: Deed Restriction Listing

Site Mitigation and Brownfields Reuse Program Facility Sites with Deed Restrictions & Hazardous Waste Management Program Facility Sites with Deed / Land Use Restriction. The DTSC Site Mitigation and Brownfields Reuse Program (SMBRP) list includes sites cleaned up under the program's oversight and generally does not include current or former hazardous waste facilities that required a hazardous waste facility permit. The list represents deed restrictions that are active. Some sites have multiple deed restrictions. The DTSC Hazardous Waste Management Program (HWMP) has developed a list of current or former hazardous waste facilities that have a recorded land use restriction at the local county recorder's office. The land use restrictions on this list were required by the DTSC HWMP as a result of the presence of hazardous substances that remain on site after the facility (or part of the facility) has been closed or cleaned up. The types of land use restriction include deed notice, deed restriction, or a land use restriction that binds current and future owners.

Date of Government Version: 11/30/2020
Date Data Arrived at EDR: 12/01/2020
Date Made Active in Reports: 02/12/2021
Number of Days to Update: 73

Source: DTSC and SWRCB
Telephone: 916-323-3400
Last EDR Contact: 03/03/2021
Next Scheduled EDR Contact: 06/14/2021
Data Release Frequency: Semi-Annually

Records of Emergency Release Reports

HMIRS: Hazardous Materials Information Reporting System

Hazardous Materials Incident Report System. HMIRS contains hazardous material spill incidents reported to DOT.

Date of Government Version: 12/16/2020
Date Data Arrived at EDR: 12/17/2020
Date Made Active in Reports: 03/12/2021
Number of Days to Update: 85

Source: U.S. Department of Transportation
Telephone: 202-366-4555
Last EDR Contact: 03/24/2021
Next Scheduled EDR Contact: 07/05/2021
Data Release Frequency: Quarterly

CHMIRS: California Hazardous Material Incident Report System

California Hazardous Material Incident Reporting System. CHMIRS contains information on reported hazardous material incidents (accidental releases or spills).

Date of Government Version: 12/31/2020
Date Data Arrived at EDR: 01/20/2021
Date Made Active in Reports: 04/08/2021
Number of Days to Update: 78

Source: Office of Emergency Services
Telephone: 916-845-8400
Last EDR Contact: 01/20/2021
Next Scheduled EDR Contact: 05/03/2021
Data Release Frequency: Semi-Annually

LDS: Land Disposal Sites Listing (GEOTRACKER)

Land Disposal sites (Landfills) included in GeoTracker. GeoTracker is the Water Boards data management system for sites that impact, or have the potential to impact, water quality in California, with emphasis on groundwater.

Date of Government Version: 03/08/2021
Date Data Arrived at EDR: 03/09/2021
Date Made Active in Reports: 03/31/2021
Number of Days to Update: 22

Source: State Water Qualilty Control Board
Telephone: 866-480-1028
Last EDR Contact: 03/09/2021
Next Scheduled EDR Contact: 06/21/2021
Data Release Frequency: Quarterly

MCS: Military Cleanup Sites Listing (GEOTRACKER)

Military sites (consisting of: Military UST sites; Military Privatized sites; and Military Cleanup sites [formerly known as DoD non UST]) included in GeoTracker. GeoTracker is the Water Boards data management system for sites that impact, or have the potential to impact, water quality in California, with emphasis on groundwater.

Date of Government Version: 03/08/2021
Date Data Arrived at EDR: 03/09/2021
Date Made Active in Reports: 03/31/2021
Number of Days to Update: 22

Source: State Water Resources Control Board
Telephone: 866-480-1028
Last EDR Contact: 03/09/2021
Next Scheduled EDR Contact: 06/21/2021
Data Release Frequency: Quarterly

SPILLS 90: SPILLS90 data from FirstSearch

Spills 90 includes those spill and release records available exclusively from FirstSearch databases. Typically, they may include chemical, oil and/or hazardous substance spills recorded after 1990. Duplicate records that are already included in EDR incident and release records are not included in Spills 90.

Date of Government Version: 06/06/2012
Date Data Arrived at EDR: 01/03/2013
Date Made Active in Reports: 02/22/2013
Number of Days to Update: 50

Source: FirstSearch
Telephone: N/A
Last EDR Contact: 01/03/2013
Next Scheduled EDR Contact: N/A
Data Release Frequency: No Update Planned

Other Ascertainable Records

RCRA NonGen / NLR: RCRA - Non Generators / No Longer Regulated

RCRAInfo is EPA's comprehensive information system, providing access to data supporting the Resource Conservation and Recovery Act (RCRA) of 1976 and the Hazardous and Solid Waste Amendments (HSWA) of 1984. The database includes selective information on sites which generate, transport, store, treat and/or dispose of hazardous waste as defined by the Resource Conservation and Recovery Act (RCRA). Non-Generators do not presently generate hazardous waste.

Date of Government Version: 12/14/2020
Date Data Arrived at EDR: 12/17/2020
Date Made Active in Reports: 12/22/2020
Number of Days to Update: 5

Source: Environmental Protection Agency
Telephone: (415) 495-8895
Last EDR Contact: 03/23/2021
Next Scheduled EDR Contact: 07/05/2021
Data Release Frequency: Quarterly

FUDS: Formerly Used Defense Sites

The listing includes locations of Formerly Used Defense Sites properties where the US Army Corps of Engineers is actively working or will take necessary cleanup actions.

Date of Government Version: 02/11/2021
Date Data Arrived at EDR: 02/17/2021
Date Made Active in Reports: 04/05/2021
Number of Days to Update: 47

Source: U.S. Army Corps of Engineers
Telephone: 202-528-4285
Last EDR Contact: 02/17/2021
Next Scheduled EDR Contact: 05/31/2021
Data Release Frequency: Varies

DOD: Department of Defense Sites

This data set consists of federally owned or administered lands, administered by the Department of Defense, that have any area equal to or greater than 640 acres of the United States, Puerto Rico, and the U.S. Virgin Islands.

Date of Government Version: 12/31/2005
Date Data Arrived at EDR: 11/10/2006
Date Made Active in Reports: 01/11/2007
Number of Days to Update: 62

Source: USGS
Telephone: 888-275-8747
Last EDR Contact: 04/16/2021
Next Scheduled EDR Contact: 07/26/2021
Data Release Frequency: Semi-Annually

FEDLAND: Federal and Indian Lands

Federally and Indian administrated lands of the United States. Lands included are administrated by: Army Corps of Engineers, Bureau of Reclamation, National Wild and Scenic River, National Wildlife Refuge, Public Domain Land, Wilderness, Wilderness Study Area, Wildlife Management Area, Bureau of Indian Affairs, Bureau of Land Management, Department of Justice, Forest Service, Fish and Wildlife Service, National Park Service.

Date of Government Version: 04/02/2018
Date Data Arrived at EDR: 04/11/2018
Date Made Active in Reports: 11/06/2019
Number of Days to Update: 574

Source: U.S. Geological Survey
Telephone: 888-275-8747
Last EDR Contact: 04/05/2021
Next Scheduled EDR Contact: 07/19/2021
Data Release Frequency: N/A

SCRD DRYCLEANERS: State Coalition for Remediation of Drycleaners Listing

The State Coalition for Remediation of Drycleaners was established in 1998, with support from the U.S. EPA Office of Superfund Remediation and Technology Innovation. It is comprised of representatives of states with established drycleaner remediation programs. Currently the member states are Alabama, Connecticut, Florida, Illinois, Kansas, Minnesota, Missouri, North Carolina, Oregon, South Carolina, Tennessee, Texas, and Wisconsin.

Date of Government Version: 01/01/2017
Date Data Arrived at EDR: 02/03/2017
Date Made Active in Reports: 04/07/2017
Number of Days to Update: 63

Source: Environmental Protection Agency
Telephone: 615-532-8599
Last EDR Contact: 02/09/2021
Next Scheduled EDR Contact: 05/24/2021
Data Release Frequency: Varies

US FIN ASSUR: Financial Assurance Information

All owners and operators of facilities that treat, store, or dispose of hazardous waste are required to provide proof that they will have sufficient funds to pay for the clean up, closure, and post-closure care of their facilities.

Date of Government Version: 12/14/2020
Date Data Arrived at EDR: 12/17/2020
Date Made Active in Reports: 03/12/2021
Number of Days to Update: 85

Source: Environmental Protection Agency
Telephone: 202-566-1917
Last EDR Contact: 03/23/2021
Next Scheduled EDR Contact: 07/05/2021
Data Release Frequency: Quarterly

EPA WATCH LIST: EPA WATCH LIST

EPA maintains a "Watch List" to facilitate dialogue between EPA, state and local environmental agencies on enforcement matters relating to facilities with alleged violations identified as either significant or high priority. Being on the Watch List does not mean that the facility has actually violated the law only that an investigation by EPA or a state or local environmental agency has led those organizations to allege that an unproven violation has in fact occurred. Being on the Watch List does not represent a higher level of concern regarding the alleged violations that were detected, but instead indicates cases requiring additional dialogue between EPA, state and local agencies - primarily because of the length of time the alleged violation has gone unaddressed or unresolved.

Date of Government Version: 08/30/2013
Date Data Arrived at EDR: 03/21/2014
Date Made Active in Reports: 06/17/2014
Number of Days to Update: 88

Source: Environmental Protection Agency
Telephone: 617-520-3000
Last EDR Contact: 02/02/2021
Next Scheduled EDR Contact: 05/17/2021
Data Release Frequency: Quarterly

2020 COR ACTION: 2020 Corrective Action Program List

The EPA has set ambitious goals for the RCRA Corrective Action program by creating the 2020 Corrective Action Universe. This RCRA cleanup baseline includes facilities expected to need corrective action. The 2020 universe contains a wide variety of sites. Some properties are heavily contaminated while others were contaminated but have since been cleaned up. Still others have not been fully investigated yet, and may require little or no remediation. Inclusion in the 2020 Universe does not necessarily imply failure on the part of a facility to meet its RCRA obligations.

Date of Government Version: 09/30/2017
Date Data Arrived at EDR: 05/08/2018
Date Made Active in Reports: 07/20/2018
Number of Days to Update: 73

Source: Environmental Protection Agency
Telephone: 703-308-4044
Last EDR Contact: 02/05/2021
Next Scheduled EDR Contact: 05/17/2021
Data Release Frequency: Varies

TSCA: Toxic Substances Control Act

Toxic Substances Control Act. TSCA identifies manufacturers and importers of chemical substances included on the TSCA Chemical Substance Inventory list. It includes data on the production volume of these substances by plant site.

Date of Government Version: 12/31/2016
Date Data Arrived at EDR: 06/17/2020
Date Made Active in Reports: 09/10/2020
Number of Days to Update: 85

Source: EPA
Telephone: 202-260-5521
Last EDR Contact: 03/19/2021
Next Scheduled EDR Contact: 06/28/2021
Data Release Frequency: Every 4 Years

TRIS: Toxic Chemical Release Inventory System

Toxic Release Inventory System. TRIS identifies facilities which release toxic chemicals to the air, water and land in reportable quantities under SARA Title III Section 313.

Date of Government Version: 12/31/2018
Date Data Arrived at EDR: 08/14/2020
Date Made Active in Reports: 11/04/2020
Number of Days to Update: 82

Source: EPA
Telephone: 202-566-0250
Last EDR Contact: 02/02/2021
Next Scheduled EDR Contact: 05/31/2021
Data Release Frequency: Annually

SSTS: Section 7 Tracking Systems

Section 7 of the Federal Insecticide, Fungicide and Rodenticide Act, as amended (92 Stat. 829) requires all registered pesticide-producing establishments to submit a report to the Environmental Protection Agency by March 1st each year. Each establishment must report the types and amounts of pesticides, active ingredients and devices being produced, and those having been produced and sold or distributed in the past year.

Date of Government Version: 01/20/2021
Date Data Arrived at EDR: 01/21/2021
Date Made Active in Reports: 03/22/2021
Number of Days to Update: 60

Source: EPA
Telephone: 202-564-4203
Last EDR Contact: 01/21/2021
Next Scheduled EDR Contact: 05/03/2021
Data Release Frequency: Annually

ROD: Records Of Decision

Record of Decision. ROD documents mandate a permanent remedy at an NPL (Superfund) site containing technical and health information to aid in the cleanup.

Date of Government Version: 12/30/2020
Date Data Arrived at EDR: 01/14/2021
Date Made Active in Reports: 02/18/2021
Number of Days to Update: 35

Source: EPA
Telephone: 703-416-0223
Last EDR Contact: 04/01/2021
Next Scheduled EDR Contact: 06/14/2021
Data Release Frequency: Annually

RMP: Risk Management Plans

When Congress passed the Clean Air Act Amendments of 1990, it required EPA to publish regulations and guidance for chemical accident prevention at facilities using extremely hazardous substances. The Risk Management Program Rule (RMP Rule) was written to implement Section 112(r) of these amendments. The rule, which built upon existing industry codes and standards, requires companies of all sizes that use certain flammable and toxic substances to develop a Risk Management Program, which includes a(n): Hazard assessment that details the potential effects of an accidental release, an accident history of the last five years, and an evaluation of worst-case and alternative accidental releases; Prevention program that includes safety precautions and maintenance, monitoring, and employee training measures; and Emergency response program that spells out emergency health care, employee training measures and procedures for informing the public and response agencies (e.g the fire department) should an accident occur.

Date of Government Version: 11/02/2020
Date Data Arrived at EDR: 11/12/2020
Date Made Active in Reports: 01/25/2021
Number of Days to Update: 74

Source: Environmental Protection Agency
Telephone: 202-564-8600
Last EDR Contact: 01/19/2021
Next Scheduled EDR Contact: 05/03/2021
Data Release Frequency: Varies

RAATS: RCRA Administrative Action Tracking System

RCRA Administration Action Tracking System. RAATS contains records based on enforcement actions issued under RCRA pertaining to major violators and includes administrative and civil actions brought by the EPA. For administration actions after September 30, 1995, data entry in the RAATS database was discontinued. EPA will retain a copy of the database for historical records. It was necessary to terminate RAATS because a decrease in agency resources made it impossible to continue to update the information contained in the database.

Date of Government Version: 04/17/1995
Date Data Arrived at EDR: 07/03/1995
Date Made Active in Reports: 08/07/1995
Number of Days to Update: 35

Source: EPA
Telephone: 202-564-4104
Last EDR Contact: 06/02/2008
Next Scheduled EDR Contact: 09/01/2008
Data Release Frequency: No Update Planned

PRP: Potentially Responsible Parties
A listing of verified Potentially Responsible Parties

Date of Government Version: 12/30/2020
Date Data Arrived at EDR: 01/14/2021
Date Made Active in Reports: 03/05/2021
Number of Days to Update: 50
Source: EPA
Telephone: 202-564-6023
Last EDR Contact: 03/11/2021
Next Scheduled EDR Contact: 05/17/2021
Data Release Frequency: Quarterly

PADS: PCB Activity Database System
PCB Activity Database. PADS Identifies generators, transporters, commercial storers and/or brokers and disposers of PCB's who are required to notify the EPA of such activities.

Date of Government Version: 11/19/2020
Date Data Arrived at EDR: 01/08/2021
Date Made Active in Reports: 03/22/2021
Number of Days to Update: 73
Source: EPA
Telephone: 202-566-0500
Last EDR Contact: 04/09/2021
Next Scheduled EDR Contact: 07/19/2021
Data Release Frequency: Annually

ICIS: Integrated Compliance Information System
The Integrated Compliance Information System (ICIS) supports the information needs of the national enforcement and compliance program as well as the unique needs of the National Pollutant Discharge Elimination System (NPDES) program.

Date of Government Version: 11/18/2016
Date Data Arrived at EDR: 11/23/2016
Date Made Active in Reports: 02/10/2017
Number of Days to Update: 79
Source: Environmental Protection Agency
Telephone: 202-564-2501
Last EDR Contact: 03/31/2021
Next Scheduled EDR Contact: 07/19/2021
Data Release Frequency: Quarterly

FTTS: FIFRA/ TSCA Tracking System - FIFRA (Federal Insecticide, Fungicide, & Rodenticide Act)/TSCA (Toxic Substances Control Act)
FTTS tracks administrative cases and pesticide enforcement actions and compliance activities related to FIFRA, TSCA and EPCRA (Emergency Planning and Community Right-to-Know Act). To maintain currency, EDR contacts the Agency on a quarterly basis.

Date of Government Version: 04/09/2009
Date Data Arrived at EDR: 04/16/2009
Date Made Active in Reports: 05/11/2009
Number of Days to Update: 25
Source: EPA/Office of Prevention, Pesticides and Toxic Substances
Telephone: 202-566-1667
Last EDR Contact: 08/18/2017
Next Scheduled EDR Contact: 12/04/2017
Data Release Frequency: No Update Planned

FTTS INSP: FIFRA/ TSCA Tracking System - FIFRA (Federal Insecticide, Fungicide, & Rodenticide Act)/TSCA (Toxic Substances Control Act)
A listing of FIFRA/TSCA Tracking System (FTTS) inspections and enforcements.

Date of Government Version: 04/09/2009
Date Data Arrived at EDR: 04/16/2009
Date Made Active in Reports: 05/11/2009
Number of Days to Update: 25
Source: EPA
Telephone: 202-566-1667
Last EDR Contact: 08/18/2017
Next Scheduled EDR Contact: 12/04/2017
Data Release Frequency: No Update Planned

MLTS: Material Licensing Tracking System
MLTS is maintained by the Nuclear Regulatory Commission and contains a list of approximately 8,100 sites which possess or use radioactive materials and which are subject to NRC licensing requirements. To maintain currency, EDR contacts the Agency on a quarterly basis.

Date of Government Version: 08/05/2020
Date Data Arrived at EDR: 08/10/2020
Date Made Active in Reports: 10/08/2020
Number of Days to Update: 59
Source: Nuclear Regulatory Commission
Telephone: 301-415-7169
Last EDR Contact: 04/16/2021
Next Scheduled EDR Contact: 08/02/2021
Data Release Frequency: Quarterly

GOVERNMENT RECORDS SEARCHED / DATA CURRENCY TRACKING

COAL ASH DOE: Steam-Electric Plant Operation Data
A listing of power plants that store ash in surface ponds.

Date of Government Version: 12/31/2019
Date Data Arrived at EDR: 12/01/2020
Date Made Active in Reports: 02/09/2021
Number of Days to Update: 70
Source: Department of Energy
Telephone: 202-586-8719
Last EDR Contact: 03/05/2021
Next Scheduled EDR Contact: 06/14/2021
Data Release Frequency: Varies

COAL ASH EPA: Coal Combustion Residues Surface Impoundments List
A listing of coal combustion residues surface impoundments with high hazard potential ratings.

Date of Government Version: 01/12/2017
Date Data Arrived at EDR: 03/05/2019
Date Made Active in Reports: 11/11/2019
Number of Days to Update: 251
Source: Environmental Protection Agency
Telephone: N/A
Last EDR Contact: 03/02/2021
Next Scheduled EDR Contact: 06/14/2021
Data Release Frequency: Varies

PCB TRANSFORMER: PCB Transformer Registration Database
The database of PCB transformer registrations that includes all PCB registration submittals.

Date of Government Version: 09/13/2019
Date Data Arrived at EDR: 11/06/2019
Date Made Active in Reports: 02/10/2020
Number of Days to Update: 96
Source: Environmental Protection Agency
Telephone: 202-566-0517
Last EDR Contact: 02/05/2021
Next Scheduled EDR Contact: 05/17/2021
Data Release Frequency: Varies

RADINFO: Radiation Information Database
The Radiation Information Database (RADINFO) contains information about facilities that are regulated by U.S. Environmental Protection Agency (EPA) regulations for radiation and radioactivity.

Date of Government Version: 07/01/2019
Date Data Arrived at EDR: 07/01/2019
Date Made Active in Reports: 09/23/2019
Number of Days to Update: 84
Source: Environmental Protection Agency
Telephone: 202-343-9775
Last EDR Contact: 03/25/2021
Next Scheduled EDR Contact: 07/12/2021
Data Release Frequency: Quarterly

HIST FTTS: FIFRA/TSCA Tracking System Administrative Case Listing
A complete administrative case listing from the FIFRA/TSCA Tracking System (FTTS) for all ten EPA regions. The information was obtained from the National Compliance Database (NCDB). NCDB supports the implementation of FIFRA (Federal Insecticide, Fungicide, and Rodenticide Act) and TSCA (Toxic Substances Control Act). Some EPA regions are now closing out records. Because of that, and the fact that some EPA regions are not providing EPA Headquarters with updated records, it was decided to create a HIST FTTS database. It included records that may not be included in the newer FTTS database updates. This database is no longer updated.

Date of Government Version: 10/19/2006
Date Data Arrived at EDR: 03/01/2007
Date Made Active in Reports: 04/10/2007
Number of Days to Update: 40
Source: Environmental Protection Agency
Telephone: 202-564-2501
Last EDR Contact: 12/17/2007
Next Scheduled EDR Contact: 03/17/2008
Data Release Frequency: No Update Planned

HIST FTTS INSP: FIFRA/TSCA Tracking System Inspection & Enforcement Case Listing
A complete inspection and enforcement case listing from the FIFRA/TSCA Tracking System (FTTS) for all ten EPA regions. The information was obtained from the National Compliance Database (NCDB). NCDB supports the implementation of FIFRA (Federal Insecticide, Fungicide, and Rodenticide Act) and TSCA (Toxic Substances Control Act). Some EPA regions are now closing out records. Because of that, and the fact that some EPA regions are not providing EPA Headquarters with updated records, it was decided to create a HIST FTTS database. It included records that may not be included in the newer FTTS database updates. This database is no longer updated.

Date of Government Version: 10/19/2006
Date Data Arrived at EDR: 03/01/2007
Date Made Active in Reports: 04/10/2007
Number of Days to Update: 40

Source: Environmental Protection Agency
Telephone: 202-564-2501
Last EDR Contact: 12/17/2008
Next Scheduled EDR Contact: 03/17/2008
Data Release Frequency: No Update Planned

DOT OPS: Incident and Accident Data

Department of Transporation, Office of Pipeline Safety Incident and Accident data.

Date of Government Version: 01/02/2020
Date Data Arrived at EDR: 01/28/2020
Date Made Active in Reports: 04/17/2020
Number of Days to Update: 80

Source: Department of Transporation, Office of Pipeline Safety
Telephone: 202-366-4595
Last EDR Contact: 01/27/2021
Next Scheduled EDR Contact: 05/10/2021
Data Release Frequency: Quarterly

CONSENT: Superfund (CERCLA) Consent Decrees

Major legal settlements that establish responsibility and standards for cleanup at NPL (Superfund) sites. Released periodically by United States District Courts after settlement by parties to litigation matters.

Date of Government Version: 12/31/2020
Date Data Arrived at EDR: 01/13/2021
Date Made Active in Reports: 03/22/2021
Number of Days to Update: 68

Source: Department of Justice, Consent Decree Library
Telephone: Varies
Last EDR Contact: 04/05/2021
Next Scheduled EDR Contact: 07/19/2021
Data Release Frequency: Varies

BRS: Biennial Reporting System

The Biennial Reporting System is a national system administered by the EPA that collects data on the generation and management of hazardous waste. BRS captures detailed data from two groups: Large Quantity Generators (LQG) and Treatment, Storage, and Disposal Facilities.

Date of Government Version: 12/31/2017
Date Data Arrived at EDR: 06/22/2020
Date Made Active in Reports: 11/20/2020
Number of Days to Update: 151

Source: EPA/NTIS
Telephone: 800-424-9346
Last EDR Contact: 03/23/2021
Next Scheduled EDR Contact: 07/05/2021
Data Release Frequency: Biennially

INDIAN RESERV: Indian Reservations

This map layer portrays Indian administered lands of the United States that have any area equal to or greater than 640 acres.

Date of Government Version: 12/31/2014
Date Data Arrived at EDR: 07/14/2015
Date Made Active in Reports: 01/10/2017
Number of Days to Update: 546

Source: USGS
Telephone: 202-208-3710
Last EDR Contact: 04/06/2021
Next Scheduled EDR Contact: 07/19/2021
Data Release Frequency: Semi-Annually

FUSRAP: Formerly Utilized Sites Remedial Action Program

DOE established the Formerly Utilized Sites Remedial Action Program (FUSRAP) in 1974 to remediate sites where radioactive contamination remained from Manhattan Project and early U.S. Atomic Energy Commission (AEC) operations.

Date of Government Version: 08/08/2017
Date Data Arrived at EDR: 09/11/2018
Date Made Active in Reports: 09/14/2018
Number of Days to Update: 3

Source: Department of Energy
Telephone: 202-586-3559
Last EDR Contact: 02/02/2021
Next Scheduled EDR Contact: 05/17/2021
Data Release Frequency: Varies

UMTRA: Uranium Mill Tailings Sites

Uranium ore was mined by private companies for federal government use in national defense programs. When the mills shut down, large piles of the sand-like material (mill tailings) remain after uranium has been extracted from the ore. Levels of human exposure to radioactive materials from the piles are low; however, in some cases tailings were used as construction materials before the potential health hazards of the tailings were recognized.

Date of Government Version: 08/30/2019
Date Data Arrived at EDR: 11/15/2019
Date Made Active in Reports: 01/28/2020
Number of Days to Update: 74

Source: Department of Energy
Telephone: 505-845-0011
Last EDR Contact: 02/18/2021
Next Scheduled EDR Contact: 05/31/2021
Data Release Frequency: Varies

LEAD SMELTER 1: Lead Smelter Sites

A listing of former lead smelter site locations.

Date of Government Version: 12/30/2020
Date Data Arrived at EDR: 01/14/2021
Date Made Active in Reports: 02/09/2021
Number of Days to Update: 26

Source: Environmental Protection Agency
Telephone: 703-603-8787
Last EDR Contact: 04/01/2021
Next Scheduled EDR Contact: 07/12/2021
Data Release Frequency: Varies

LEAD SMELTER 2: Lead Smelter Sites

A list of several hundred sites in the U.S. where secondary lead smelting was done from 1931and 1964. These sites may pose a threat to public health through ingestion or inhalation of contaminated soil or dust

Date of Government Version: 04/05/2001
Date Data Arrived at EDR: 10/27/2010
Date Made Active in Reports: 12/02/2010
Number of Days to Update: 36

Source: American Journal of Public Health
Telephone: 703-305-6451
Last EDR Contact: 12/02/2009
Next Scheduled EDR Contact: N/A
Data Release Frequency: No Update Planned

US AIRS (AFS): Aerometric Information Retrieval System Facility Subsystem (AFS)

The database is a sub-system of Aerometric Information Retrieval System (AIRS). AFS contains compliance data on air pollution point sources regulated by the U.S. EPA and/or state and local air regulatory agencies. This information comes from source reports by various stationary sources of air pollution, such as electric power plants, steel mills, factories, and universities, and provides information about the air pollutants they produce. Action, air program, air program pollutant, and general level plant data. It is used to track emissions and compliance data from industrial plants.

Date of Government Version: 10/12/2016
Date Data Arrived at EDR: 10/26/2016
Date Made Active in Reports: 02/03/2017
Number of Days to Update: 100

Source: EPA
Telephone: 202-564-2496
Last EDR Contact: 09/26/2017
Next Scheduled EDR Contact: 01/08/2018
Data Release Frequency: Annually

US AIRS MINOR: Air Facility System Data

A listing of minor source facilities.

Date of Government Version: 10/12/2016
Date Data Arrived at EDR: 10/26/2016
Date Made Active in Reports: 02/03/2017
Number of Days to Update: 100

Source: EPA
Telephone: 202-564-2496
Last EDR Contact: 09/26/2017
Next Scheduled EDR Contact: 01/08/2018
Data Release Frequency: Annually

MINES VIOLATIONS: MSHA Violation Assessment Data

Mines violation and assessment information. Department of Labor, Mine Safety & Health Administration.

Date of Government Version: 11/24/2020
Date Data Arrived at EDR: 11/30/2020
Date Made Active in Reports: 01/25/2021
Number of Days to Update: 56

Source: DOL, Mine Safety & Health Admi
Telephone: 202-693-9424
Last EDR Contact: 03/01/2021
Next Scheduled EDR Contact: 06/14/2021
Data Release Frequency: Quarterly

US MINES: Mines Master Index File

Contains all mine identification numbers issued for mines active or opened since 1971. The data also includes violation information.

Date of Government Version: 11/03/2020
Date Data Arrived at EDR: 11/23/2020
Date Made Active in Reports: 01/25/2021
Number of Days to Update: 63

Source: Department of Labor, Mine Safety and Health Administration
Telephone: 303-231-5959
Last EDR Contact: 02/24/2021
Next Scheduled EDR Contact: 06/06/2021
Data Release Frequency: Semi-Annually

US MINES 2: Ferrous and Nonferrous Metal Mines Database Listing

This map layer includes ferrous (ferrous metal mines are facilities that extract ferrous metals, such as iron ore or molybdenum) and nonferrous (Nonferrous metal mines are facilities that extract nonferrous metals, such as gold, silver, copper, zinc, and lead) metal mines in the United States.

Date of Government Version: 05/06/2020
Date Data Arrived at EDR: 05/27/2020
Date Made Active in Reports: 08/13/2020
Number of Days to Update: 78

Source: USGS
Telephone: 703-648-7709
Last EDR Contact: 02/26/2021
Next Scheduled EDR Contact: 06/06/2021
Data Release Frequency: Varies

US MINES 3: Active Mines & Mineral Plants Database Listing

Active Mines and Mineral Processing Plant operations for commodities monitored by the Minerals Information Team of the USGS.

Date of Government Version: 04/14/2011
Date Data Arrived at EDR: 06/08/2011
Date Made Active in Reports: 09/13/2011
Number of Days to Update: 97

Source: USGS
Telephone: 703-648-7709
Last EDR Contact: 02/26/2021
Next Scheduled EDR Contact: 06/06/2021
Data Release Frequency: Varies

ABANDONED MINES: Abandoned Mines

An inventory of land and water impacted by past mining (primarily coal mining) is maintained by OSMRE to provide information needed to implement the Surface Mining Control and Reclamation Act of 1977 (SMCRA). The inventory contains information on the location, type, and extent of AML impacts, as well as, information on the cost associated with the reclamation of those problems. The inventory is based upon field surveys by State, Tribal, and OSMRE program officials. It is dynamic to the extent that it is modified as new problems are identified and existing problems are reclaimed.

Date of Government Version: 12/11/2020
Date Data Arrived at EDR: 12/11/2020
Date Made Active in Reports: 03/02/2021
Number of Days to Update: 81

Source: Department of Interior
Telephone: 202-208-2609
Last EDR Contact: 03/10/2021
Next Scheduled EDR Contact: 06/21/2021
Data Release Frequency: Quarterly

FINDS: Facility Index System/Facility Registry System

Facility Index System. FINDS contains both facility information and 'pointers' to other sources that contain more detail. EDR includes the following FINDS databases in this report: PCS (Permit Compliance System), AIRS (Aerometric Information Retrieval System), DOCKET (Enforcement Docket used to manage and track information on civil judicial enforcement cases for all environmental statutes), FURS (Federal Underground Injection Control), C-DOCKET (Criminal Docket System used to track criminal enforcement actions for all environmental statutes), FFIS (Federal Facilities Information System), STATE (State Environmental Laws and Statutes), and PADS (PCB Activity Data System).

Date of Government Version: 02/03/2021
Date Data Arrived at EDR: 03/03/2021
Date Made Active in Reports: 04/05/2021
Number of Days to Update: 33

Source: EPA
Telephone: (415) 947-8000
Last EDR Contact: 03/03/2021
Next Scheduled EDR Contact: 06/14/2021
Data Release Frequency: Quarterly

UXO: Unexploded Ordnance Sites

A listing of unexploded ordnance site locations

Date of Government Version: 12/31/2018
Date Data Arrived at EDR: 07/02/2020
Date Made Active in Reports: 09/17/2020
Number of Days to Update: 77

Source: Department of Defense
Telephone: 703-704-1564
Last EDR Contact: 04/13/2021
Next Scheduled EDR Contact: 07/26/2021
Data Release Frequency: Varies

GOVERNMENT RECORDS SEARCHED / DATA CURRENCY TRACKING

ECHO: Enforcement & Compliance History Information

ECHO provides integrated compliance and enforcement information for about 800,000 regulated facilities nationwide.

Date of Government Version: 01/02/2021
Date Data Arrived at EDR: 01/08/2021
Date Made Active in Reports: 03/22/2021
Number of Days to Update: 73

Source: Environmental Protection Agency
Telephone: 202-564-2280
Last EDR Contact: 04/06/2021
Next Scheduled EDR Contact: 07/19/2021
Data Release Frequency: Quarterly

DOCKET HWC: Hazardous Waste Compliance Docket Listing

A complete list of the Federal Agency Hazardous Waste Compliance Docket Facilities.

Date of Government Version: 11/03/2020
Date Data Arrived at EDR: 11/17/2020
Date Made Active in Reports: 02/09/2021
Number of Days to Update: 84

Source: Environmental Protection Agency
Telephone: 202-564-0527
Last EDR Contact: 02/26/2021
Next Scheduled EDR Contact: 06/06/2021
Data Release Frequency: Varies

FUELS PROGRAM: EPA Fuels Program Registered Listing

This listing includes facilities that are registered under the Part 80 (Code of Federal Regulations) EPA Fuels Programs. All companies now are required to submit new and updated registrations.

Date of Government Version: 02/17/2021
Date Data Arrived at EDR: 02/17/2021
Date Made Active in Reports: 03/22/2021
Number of Days to Update: 33

Source: EPA
Telephone: 800-385-6164
Last EDR Contact: 02/17/2021
Next Scheduled EDR Contact: 05/31/2021
Data Release Frequency: Quarterly

CA BOND EXP. PLAN: Bond Expenditure Plan

Department of Health Services developed a site-specific expenditure plan as the basis for an appropriation of Hazardous Substance Cleanup Bond Act funds. It is not updated.

Date of Government Version: 01/01/1989
Date Data Arrived at EDR: 07/27/1994
Date Made Active in Reports: 08/02/1994
Number of Days to Update: 6

Source: Department of Health Services
Telephone: 916-255-2118
Last EDR Contact: 05/31/1994
Next Scheduled EDR Contact: N/A
Data Release Frequency: No Update Planned

CORTESE: "Cortese" Hazardous Waste & Substances Sites List

The sites for the list are designated by the State Water Resource Control Board (LUST), the Integrated Waste Board (SWF/LS), and the Department of Toxic Substances Control (Cal-Sites).

Date of Government Version: 12/17/2020
Date Data Arrived at EDR: 12/17/2020
Date Made Active in Reports: 03/09/2021
Number of Days to Update: 82

Source: CAL EPA/Office of Emergency Information
Telephone: 916-323-3400
Last EDR Contact: 03/23/2021
Next Scheduled EDR Contact: 07/05/2021
Data Release Frequency: Quarterly

CUPA LIVERMORE-PLEASANTON: CUPA Facility Listing

list of facilities associated with the various CUPA programs in Livermore-Pleasanton

Date of Government Version: 05/01/2019
Date Data Arrived at EDR: 05/14/2019
Date Made Active in Reports: 07/17/2019
Number of Days to Update: 64

Source: Livermore-Pleasanton Fire Department
Telephone: 925-454-2361
Last EDR Contact: 02/12/2021
Next Scheduled EDR Contact: 05/24/2021
Data Release Frequency: Varies

DRYCLEAN SOUTH COAST: South Coast Air Quality Management District Drycleaner Listing

A listing of dry cleaners in the South Coast Air Quality Management District

Date of Government Version: 11/17/2020
Date Data Arrived at EDR: 11/18/2020
Date Made Active in Reports: 02/04/2021
Number of Days to Update: 78

Source: South Coast Air Quality Management District
Telephone: 909-396-3211
Last EDR Contact: 02/22/2021
Next Scheduled EDR Contact: 06/06/2021
Data Release Frequency: Varies

DRYCLEANERS: Cleaner Facilities

A list of drycleaner related facilities that have EPA ID numbers. These are facilities with certain SIC codes: power laundries, family and commercial; garment pressing and cleaner's agents; linen supply; coin-operated laundries and cleaning; drycleaning plants, except rugs; carpet and upholster cleaning; industrial launderers; laundry and garment services.

Date of Government Version: 11/23/2020
Date Data Arrived at EDR: 11/25/2020
Date Made Active in Reports: 02/10/2021
Number of Days to Update: 77

Source: Department of Toxic Substance Control
Telephone: 916-327-4498
Last EDR Contact: 02/26/2021
Next Scheduled EDR Contact: 06/14/2021
Data Release Frequency: Annually

DRYCLEAN AVAQMD: Antelope Valley Air Quality Management District Drycleaner Listing

A listing of dry cleaners in the Antelope Valley Air Quality Management District.

Date of Government Version: 11/23/2020
Date Data Arrived at EDR: 11/24/2020
Date Made Active in Reports: 02/10/2021
Number of Days to Update: 78

Source: Antelope Valley Air Quality Management District
Telephone: 661-723-8070
Last EDR Contact: 02/26/2021
Next Scheduled EDR Contact: 06/14/2021
Data Release Frequency: Varies

EMI: Emissions Inventory Data

Toxics and criteria pollutant emissions data collected by the ARB and local air pollution agencies.

Date of Government Version: 12/31/2018
Date Data Arrived at EDR: 06/16/2020
Date Made Active in Reports: 08/28/2020
Number of Days to Update: 73

Source: California Air Resources Board
Telephone: 916-322-2990
Last EDR Contact: 03/19/2021
Next Scheduled EDR Contact: 06/28/2021
Data Release Frequency: Varies

ENF: Enforcement Action Listing

A listing of Water Board Enforcement Actions. Formal is everything except Oral/Verbal Communication, Notice of Violation, Expedited Payment Letter, and Staff Enforcement Letter.

Date of Government Version: 12/31/2020
Date Data Arrived at EDR: 01/20/2021
Date Made Active in Reports: 04/09/2021
Number of Days to Update: 79

Source: State Water Resoruces Control Board
Telephone: 916-445-9379
Last EDR Contact: 01/20/2021
Next Scheduled EDR Contact: 05/03/2021
Data Release Frequency: Varies

Financial Assurance 1: Financial Assurance Information Listing

Financial Assurance information

Date of Government Version: 01/25/2021
Date Data Arrived at EDR: 01/26/2021
Date Made Active in Reports: 04/13/2021
Number of Days to Update: 77

Source: Department of Toxic Substances Control
Telephone: 916-255-3628
Last EDR Contact: 04/14/2021
Next Scheduled EDR Contact: 08/02/2021
Data Release Frequency: Varies

Financial Assurance 2: Financial Assurance Information Listing

A listing of financial assurance information for solid waste facilities. Financial assurance is intended to ensure that resources are available to pay for the cost of closure, post-closure care, and corrective measures if the owner or operator of a regulated facility is unable or unwilling to pay.

Date of Government Version: 11/12/2020
Date Data Arrived at EDR: 11/13/2020
Date Made Active in Reports: 01/29/2021
Number of Days to Update: 77

Source: California Integrated Waste Management Board
Telephone: 916-341-6066
Last EDR Contact: 02/08/2021
Next Scheduled EDR Contact: 05/24/2021
Data Release Frequency: Varies

HAZNET: Facility and Manifest Data

Facility and Manifest Data. The data is extracted from the copies of hazardous waste manifests received each year by the DTSC. The annual volume of manifests is typically 700,000 - 1,000,000 annually, representing approximately 350,000 - 500,000 shipments. Data are from the manifests submitted without correction, and therefore many contain some invalid values for data elements such as generator ID, TSD ID, waste category, and disposal method. This database begins with calendar year 1993.

Date of Government Version: 12/31/2019
Date Data Arrived at EDR: 04/15/2020
Date Made Active in Reports: 07/02/2020
Number of Days to Update: 78

Source: California Environmental Protection Agency
Telephone: 916-255-1136
Last EDR Contact: 04/09/2021
Next Scheduled EDR Contact: 07/19/2021
Data Release Frequency: Annually

ICE: ICE

Contains data pertaining to the Permitted Facilities with Inspections / Enforcements sites tracked in Envirostor.

Date of Government Version: 11/13/2020
Date Data Arrived at EDR: 11/13/2020
Date Made Active in Reports: 02/01/2021
Number of Days to Update: 80

Source: Department of Toxic Subsances Control
Telephone: 877-786-9427
Last EDR Contact: 02/17/2021
Next Scheduled EDR Contact: 05/31/2021
Data Release Frequency: Quarterly

HIST CORTESE: Hazardous Waste & Substance Site List

The sites for the list are designated by the State Water Resource Control Board [LUST], the Integrated Waste Board [SWF/LS], and the Department of Toxic Substances Control [CALSITES]. This listing is no longer updated by the state agency.

Date of Government Version: 04/01/2001
Date Data Arrived at EDR: 01/22/2009
Date Made Active in Reports: 04/08/2009
Number of Days to Update: 76

Source: Department of Toxic Substances Control
Telephone: 916-323-3400
Last EDR Contact: 01/22/2009
Next Scheduled EDR Contact: N/A
Data Release Frequency: No Update Planned

HWP: EnviroStor Permitted Facilities Listing

Detailed information on permitted hazardous waste facilities and corrective action ("cleanups") tracked in EnviroStor.

Date of Government Version: 11/13/2020
Date Data Arrived at EDR: 11/13/2020
Date Made Active in Reports: 02/01/2021
Number of Days to Update: 80

Source: Department of Toxic Substances Control
Telephone: 916-323-3400
Last EDR Contact: 02/17/2021
Next Scheduled EDR Contact: 05/31/2021
Data Release Frequency: Quarterly

HWT: Registered Hazardous Waste Transporter Database

A listing of hazardous waste transporters. In California, unless specifically exempted, it is unlawful for any person to transport hazardous wastes unless the person holds a valid registration issued by DTSC. A hazardous waste transporter registration is valid for one year and is assigned a unique registration number.

Date of Government Version: 01/05/2021
Date Data Arrived at EDR: 01/05/2021
Date Made Active in Reports: 03/18/2021
Number of Days to Update: 72

Source: Department of Toxic Substances Control
Telephone: 916-440-7145
Last EDR Contact: 04/06/2021
Next Scheduled EDR Contact: 07/19/2021
Data Release Frequency: Quarterly

MINES: Mines Site Location Listing
A listing of mine site locations from the Office of Mine Reclamation.

Date of Government Version: 03/08/2021
Date Data Arrived at EDR: 03/09/2021
Date Made Active in Reports: 03/30/2021
Number of Days to Update: 21

Source: Department of Conservation
Telephone: 916-322-1080
Last EDR Contact: 03/09/2021
Next Scheduled EDR Contact: 06/21/2021
Data Release Frequency: Quarterly

MWMP: Medical Waste Management Program Listing
The Medical Waste Management Program (MWMP) ensures the proper handling and disposal of medical waste by permitting and inspecting medical waste Offsite Treatment Facilities (PDF) and Transfer Stations (PDF) throughout the state. MWMP also oversees all Medical Waste Transporters.

Date of Government Version: 10/30/2020
Date Data Arrived at EDR: 12/01/2020
Date Made Active in Reports: 02/12/2021
Number of Days to Update: 73

Source: Department of Public Health
Telephone: 916-558-1784
Last EDR Contact: 03/03/2021
Next Scheduled EDR Contact: 06/14/2021
Data Release Frequency: Varies

NPDES: NPDES Permits Listing
A listing of NPDES permits, including stormwater.

Date of Government Version: 11/09/2020
Date Data Arrived at EDR: 11/10/2020
Date Made Active in Reports: 01/27/2021
Number of Days to Update: 78

Source: State Water Resources Control Board
Telephone: 916-445-9379
Last EDR Contact: 02/09/2021
Next Scheduled EDR Contact: 05/24/2021
Data Release Frequency: Quarterly

PEST LIC: Pesticide Regulation Licenses Listing
A listing of licenses and certificates issued by the Department of Pesticide Regulation. The DPR issues licenses and/or certificates to: Persons and businesses that apply or sell pesticides; Pest control dealers and brokers; Persons who advise on agricultural pesticide applications.

Date of Government Version: 11/30/2020
Date Data Arrived at EDR: 12/01/2020
Date Made Active in Reports: 02/12/2021
Number of Days to Update: 73

Source: Department of Pesticide Regulation
Telephone: 916-445-4038
Last EDR Contact: 03/03/2021
Next Scheduled EDR Contact: 06/14/2021
Data Release Frequency: Quarterly

PROC: Certified Processors Database
A listing of certified processors.

Date of Government Version: 03/09/2021
Date Data Arrived at EDR: 03/09/2021
Date Made Active in Reports: 03/31/2021
Number of Days to Update: 22

Source: Department of Conservation
Telephone: 916-323-3836
Last EDR Contact: 03/09/2021
Next Scheduled EDR Contact: 06/21/2021
Data Release Frequency: Quarterly

NOTIFY 65: Proposition 65 Records
Listings of all Proposition 65 incidents reported to counties by the State Water Resources Control Board and the Regional Water Quality Control Board. This database is no longer updated by the reporting agency.

Date of Government Version: 12/07/2020
Date Data Arrived at EDR: 12/09/2020
Date Made Active in Reports: 12/10/2020
Number of Days to Update: 1

Source: State Water Resources Control Board
Telephone: 916-445-3846
Last EDR Contact: 03/12/2021
Next Scheduled EDR Contact: 06/28/2021
Data Release Frequency: No Update Planned

GOVERNMENT RECORDS SEARCHED / DATA CURRENCY TRACKING

UIC: UIC Listing
A listing of wells identified as underground injection wells, in the California Oil and Gas Wells database.

Date of Government Version: 03/08/2021
Date Data Arrived at EDR: 03/09/2021
Date Made Active in Reports: 03/31/2021
Number of Days to Update: 22

Source: Deaprtment of Conservation
Telephone: 916-445-2408
Last EDR Contact: 03/09/2021
Next Scheduled EDR Contact: 06/21/2021
Data Release Frequency: Varies

UIC GEO: Underground Injection Control Sites (GEOTRACKER)
Underground control injection sites

Date of Government Version: 03/08/2021
Date Data Arrived at EDR: 03/09/2021
Date Made Active in Reports: 03/30/2021
Number of Days to Update: 21

Source: State Water Resource Control Board
Telephone: 866-480-1028
Last EDR Contact: 03/09/2021
Next Scheduled EDR Contact: 06/21/2021
Data Release Frequency: Varies

WASTEWATER PITS: Oil Wastewater Pits Listing
Water officials discovered that oil producers have been dumping chemical-laden wastewater into hundreds of unlined pits that are operating without proper permits. Inspections completed by the Central Valley Regional Water Quality Control Board revealed the existence of previously unidentified waste sites. The water boards review found that more than one-third of the region's active disposal pits are operating without permission.

Date of Government Version: 11/19/2019
Date Data Arrived at EDR: 01/07/2020
Date Made Active in Reports: 03/09/2020
Number of Days to Update: 62

Source: RWQCB, Central Valley Region
Telephone: 559-445-5577
Last EDR Contact: 04/09/2021
Next Scheduled EDR Contact: 07/19/2021
Data Release Frequency: Varies

WDS: Waste Discharge System
Sites which have been issued waste discharge requirements.

Date of Government Version: 06/19/2007
Date Data Arrived at EDR: 06/20/2007
Date Made Active in Reports: 06/29/2007
Number of Days to Update: 9

Source: State Water Resources Control Board
Telephone: 916-341-5227
Last EDR Contact: 02/16/2021
Next Scheduled EDR Contact: 05/31/2021
Data Release Frequency: No Update Planned

WIP: Well Investigation Program Case List
Well Investigation Program case in the San Gabriel and San Fernando Valley area.

Date of Government Version: 07/03/2009
Date Data Arrived at EDR: 07/21/2009
Date Made Active in Reports: 08/03/2009
Number of Days to Update: 13

Source: Los Angeles Water Quality Control Board
Telephone: 213-576-6726
Last EDR Contact: 03/19/2021
Next Scheduled EDR Contact: 07/05/2021
Data Release Frequency: No Update Planned

MILITARY PRIV SITES: Military Privatized Sites (GEOTRACKER)
Military privatized sites

Date of Government Version: 03/08/2021
Date Data Arrived at EDR: 03/09/2021
Date Made Active in Reports: 03/30/2021
Number of Days to Update: 21

Source: State Water Resources Control Board
Telephone: 866-480-1028
Last EDR Contact: 03/09/2021
Next Scheduled EDR Contact: 06/21/2021
Data Release Frequency: Varies

PROJECT: Project Sites (GEOTRACKER)
Projects sites

Date of Government Version: 03/08/2021
Date Data Arrived at EDR: 03/09/2021
Date Made Active in Reports: 03/30/2021
Number of Days to Update: 21

Source: State Water Resources Control Board
Telephone: 866-480-1028
Last EDR Contact: 03/09/2021
Next Scheduled EDR Contact: 06/21/2021
Data Release Frequency: Varies

WDR: Waste Discharge Requirements Listing

In general, the Waste Discharge Requirements (WDRs) Program (sometimes also referred to as the "Non Chapter 15 (Non 15) Program") regulates point discharges that are exempt pursuant to Subsection 20090 of Title 27 and not subject to the Federal Water Pollution Control Act. Exemptions from Title 27 may be granted for nine categories of discharges (e.g., sewage, wastewater, etc.) that meet, and continue to meet, the preconditions listed for each specific exemption. The scope of the WDRs Program also includes the discharge of wastes classified as inert, pursuant to section 20230 of Title 27.

Date of Government Version: 03/09/2021
Date Data Arrived at EDR: 03/09/2021
Date Made Active in Reports: 03/31/2021
Number of Days to Update: 22

Source: State Water Resources Control Board
Telephone: 916-341-5810
Last EDR Contact: 03/09/2021
Next Scheduled EDR Contact: 06/21/2021
Data Release Frequency: Quarterly

CIWQS: California Integrated Water Quality System

The California Integrated Water Quality System (CIWQS) is a computer system used by the State and Regional Water Quality Control Boards to track information about places of environmental interest, manage permits and other orders, track inspections, and manage violations and enforcement activities.

Date of Government Version: 11/30/2020
Date Data Arrived at EDR: 12/01/2020
Date Made Active in Reports: 02/12/2021
Number of Days to Update: 73

Source: State Water Resources Control Board
Telephone: 866-794-4977
Last EDR Contact: 03/03/2021
Next Scheduled EDR Contact: 06/14/2021
Data Release Frequency: Varies

CERS: CalEPA Regulated Site Portal Data

The CalEPA Regulated Site Portal database combines data about environmentally regulated sites and facilities in California into a single database. It combines data from a variety of state and federal databases, and provides an overview of regulated activities across the spectrum of environmental programs for any given location in California. These activities include hazardous materials and waste, state and federal cleanups, impacted ground and surface waters, and toxic materials

Date of Government Version: 01/20/2021
Date Data Arrived at EDR: 01/20/2021
Date Made Active in Reports: 04/08/2021
Number of Days to Update: 78

Source: California Environmental Protection Agency
Telephone: 916-323-2514
Last EDR Contact: 01/20/2021
Next Scheduled EDR Contact: 05/03/2021
Data Release Frequency: Varies

NON-CASE INFO: Non-Case Information Sites (GEOTRACKER)

Non-Case Information sites

Date of Government Version: 03/08/2021
Date Data Arrived at EDR: 03/09/2021
Date Made Active in Reports: 03/30/2021
Number of Days to Update: 21

Source: State Water Resources Control Board
Telephone: 866-480-1028
Last EDR Contact: 03/09/2021
Next Scheduled EDR Contact: 06/21/2021
Data Release Frequency: Varies

OTHER OIL GAS: Other Oil & Gas Projects Sites (GEOTRACKER)

Other Oil & Gas Projects sites

Date of Government Version: 03/08/2021
Date Data Arrived at EDR: 03/09/2021
Date Made Active in Reports: 03/30/2021
Number of Days to Update: 21

Source: State Water Resources Control Board
Telephone: 866-480-1028
Last EDR Contact: 03/09/2021
Next Scheduled EDR Contact: 06/21/2021
Data Release Frequency: Varies

PROD WATER PONDS: Produced Water Ponds Sites (GEOTRACKER)
Produced water ponds sites

Date of Government Version: 03/08/2021
Date Data Arrived at EDR: 03/09/2021
Date Made Active in Reports: 03/30/2021
Number of Days to Update: 21
Source: State Water Resources Control Board
Telephone: 866-480-1028
Last EDR Contact: 03/09/2021
Next Scheduled EDR Contact: 06/21/2021
Data Release Frequency: Varies

SAMPLING POINT: Sampling Point ? Public Sites (GEOTRACKER)
Sampling point - public sites

Date of Government Version: 03/08/2021
Date Data Arrived at EDR: 03/09/2021
Date Made Active in Reports: 03/30/2021
Number of Days to Update: 21
Source: State Water Resources Control Board
Telephone: 866-480-1028
Last EDR Contact: 03/09/2021
Next Scheduled EDR Contact: 06/21/2021
Data Release Frequency: Varies

WELL STIM PROJ: Well Stimulation Project (GEOTRACKER)
Includes areas of groundwater monitoring plans, a depiction of the monitoring network, and the facilities, boundaries, and subsurface characteristics of the oilfield and the features (oil and gas wells, produced water ponds, UIC wells, water supply wells, etc?) being monitored

Date of Government Version: 03/08/2021
Date Data Arrived at EDR: 03/09/2021
Date Made Active in Reports: 03/30/2021
Number of Days to Update: 21
Source: State Water Resources Control Board
Telephone: 866-480-1028
Last EDR Contact: 03/09/2021
Next Scheduled EDR Contact: 06/21/2021
Data Release Frequency: Varies

PCS: Permit Compliance System
PCS is a computerized management information system that contains data on National Pollutant Discharge Elimination System (NPDES) permit holding facilities. PCS tracks the permit, compliance, and enforcement status of NPDES facilities.

Date of Government Version: 07/14/2011
Date Data Arrived at EDR: 08/05/2011
Date Made Active in Reports: 09/29/2011
Number of Days to Update: 55
Source: EPA, Office of Water
Telephone: 202-564-2496
Last EDR Contact: 03/31/2021
Next Scheduled EDR Contact: 07/19/2021
Data Release Frequency: Semi-Annually

PCS INACTIVE: Listing of Inactive PCS Permits
An inactive permit is a facility that has shut down or is no longer discharging.

Date of Government Version: 11/05/2014
Date Data Arrived at EDR: 01/06/2015
Date Made Active in Reports: 05/06/2015
Number of Days to Update: 120
Source: EPA
Telephone: 202-564-2496
Last EDR Contact: 03/31/2021
Next Scheduled EDR Contact: 07/19/2021
Data Release Frequency: Semi-Annually

PCS ENF: Enforcement data
No description is available for this data

Date of Government Version: 12/31/2014
Date Data Arrived at EDR: 02/05/2015
Date Made Active in Reports: 03/06/2015
Number of Days to Update: 29
Source: EPA
Telephone: 202-564-2497
Last EDR Contact: 03/31/2021
Next Scheduled EDR Contact: 07/19/2021
Data Release Frequency: Varies

MINES MRDS: Mineral Resources Data System
Mineral Resources Data System

Date of Government Version: 04/06/2018
Date Data Arrived at EDR: 10/21/2019
Date Made Active in Reports: 10/24/2019
Number of Days to Update: 3

Source: USGS
Telephone: 703-648-6533
Last EDR Contact: 02/26/2021
Next Scheduled EDR Contact: 09/10/2018
Data Release Frequency: Varies

HWTS: Hazardous Waste Tracking System

DTSC maintains the Hazardous Waste Tracking System that stores ID number information since the early 1980s and manifest data since 1993. The system collects both manifest copies from the generator and destination facility.

Date of Government Version: 10/13/2020
Date Data Arrived at EDR: 10/14/2020
Date Made Active in Reports: 11/03/2020
Number of Days to Update: 20

Source: Department of Toxic Substances Control
Telephone: 916-324-2444
Last EDR Contact: 04/05/2021
Next Scheduled EDR Contact: 07/19/2021
Data Release Frequency: Varies

EDR HIGH RISK HISTORICAL RECORDS

EDR Exclusive Records

EDR MGP: EDR Proprietary Manufactured Gas Plants

The EDR Proprietary Manufactured Gas Plant Database includes records of coal gas plants (manufactured gas plants) compiled by EDR's researchers. Manufactured gas sites were used in the United States from the 1800's to 1950's to produce a gas that could be distributed and used as fuel. These plants used whale oil, rosin, coal, or a mixture of coal, oil, and water that also produced a significant amount of waste. Many of the byproducts of the gas production, such as coal tar (oily waste containing volatile and non-volatile chemicals), sludges, oils and other compounds are potentially hazardous to human health and the environment. The byproduct from this process was frequently disposed of directly at the plant site and can remain or spread slowly, serving as a continuous source of soil and groundwater contamination.

Date of Government Version: N/A
Date Data Arrived at EDR: N/A
Date Made Active in Reports: N/A
Number of Days to Update: N/A

Source: EDR, Inc.
Telephone: N/A
Last EDR Contact: N/A
Next Scheduled EDR Contact: N/A
Data Release Frequency: No Update Planned

EDR Hist Auto: EDR Exclusive Historical Auto Stations

EDR has searched selected national collections of business directories and has collected listings of potential gas station/filling station/service station sites that were available to EDR researchers. EDR's review was limited to those categories of sources that might, in EDR's opinion, include gas station/filling station/service station establishments. The categories reviewed included, but were not limited to gas, gas station, gasoline station, filling station, auto, automobile repair, auto service station, service station, etc. This database falls within a category of information EDR classifies as "High Risk Historical Records", or HRHR. EDR's HRHR effort presents unique and sometimes proprietary data about past sites and operations that typically create environmental concerns, but may not show up in current government records searches.

Date of Government Version: N/A
Date Data Arrived at EDR: N/A
Date Made Active in Reports: N/A
Number of Days to Update: N/A

Source: EDR, Inc.
Telephone: N/A
Last EDR Contact: N/A
Next Scheduled EDR Contact: N/A
Data Release Frequency: Varies

EDR Hist Cleaner: EDR Exclusive Historical Cleaners

EDR has searched selected national collections of business directories and has collected listings of potential dry cleaner sites that were available to EDR researchers. EDR's review was limited to those categories of sources that might, in EDR's opinion, include dry cleaning establishments. The categories reviewed included, but were not limited to dry cleaners, cleaners, laundry, laundromat, cleaning/laundry, wash & dry etc. This database falls within a category of information EDR classifies as "High Risk Historical Records", or HRHR. EDR's HRHR effort presents unique and sometimes proprietary data about past sites and operations that typically create environmental concerns, but may not show up in current government records searches.

Date of Government Version: N/A
Date Data Arrived at EDR: N/A
Date Made Active in Reports: N/A
Number of Days to Update: N/A

Source: EDR, Inc.
Telephone: N/A
Last EDR Contact: N/A
Next Scheduled EDR Contact: N/A
Data Release Frequency: Varies

EDR RECOVERED GOVERNMENT ARCHIVES

Exclusive Recovered Govt. Archives

RGA LF: Recovered Government Archive Solid Waste Facilities List

The EDR Recovered Government Archive Landfill database provides a list of landfills derived from historical databases and includes many records that no longer appear in current government lists. Compiled from Records formerly available from the Department of Resources Recycling and Recovery in California.

Date of Government Version: N/A
Date Data Arrived at EDR: 07/01/2013
Date Made Active in Reports: 01/13/2014
Number of Days to Update: 196

Source: Department of Resources Recycling and Recovery
Telephone: N/A
Last EDR Contact: 06/01/2012
Next Scheduled EDR Contact: N/A
Data Release Frequency: Varies

RGA LUST: Recovered Government Archive Leaking Underground Storage Tank

The EDR Recovered Government Archive Leaking Underground Storage Tank database provides a list of LUST incidents derived from historical databases and includes many records that no longer appear in current government lists. Compiled from Records formerly available from the State Water Resources Control Board in California.

Date of Government Version: N/A
Date Data Arrived at EDR: 07/01/2013
Date Made Active in Reports: 12/30/2013
Number of Days to Update: 182

Source: State Water Resources Control Board
Telephone: N/A
Last EDR Contact: 06/01/2012
Next Scheduled EDR Contact: N/A
Data Release Frequency: Varies

COUNTY RECORDS

ALAMEDA COUNTY:

CS ALAMEDA: Contaminated Sites

A listing of contaminated sites overseen by the Toxic Release Program (oil and groundwater contamination from chemical releases and spills) and the Leaking Underground Storage Tank Program (soil and ground water contamination from leaking petroleum USTs).

Date of Government Version: 01/09/2019
Date Data Arrived at EDR: 01/11/2019
Date Made Active in Reports: 03/05/2019
Number of Days to Update: 53

Source: Alameda County Environmental Health Services
Telephone: 510-567-6700
Last EDR Contact: 03/31/2021
Next Scheduled EDR Contact: 07/19/2021
Data Release Frequency: Semi-Annually

UST ALAMEDA: Underground Tanks

Underground storage tank sites located in Alameda county.

Date of Government Version: 03/17/2021
Date Data Arrived at EDR: 03/18/2021
Date Made Active in Reports: 03/25/2021
Number of Days to Update: 7

Source: Alameda County Environmental Health Services
Telephone: 510-567-6700
Last EDR Contact: 03/17/2021
Next Scheduled EDR Contact: 07/19/2021
Data Release Frequency: Semi-Annually

AMADOR COUNTY:

CUPA AMADOR: CUPA Facility List
Cupa Facility List

Date of Government Version: 10/19/2020
Date Data Arrived at EDR: 10/22/2020
Date Made Active in Reports: 01/12/2021
Number of Days to Update: 82

Source: Amador County Environmental Health
Telephone: 209-223-6439
Last EDR Contact: 02/01/2021
Next Scheduled EDR Contact: 05/17/2021
Data Release Frequency: Varies

BUTTE COUNTY:

CUPA BUTTE: CUPA Facility Listing
Cupa facility list.

Date of Government Version: 04/21/2017
Date Data Arrived at EDR: 04/25/2017
Date Made Active in Reports: 08/09/2017
Number of Days to Update: 106

Source: Public Health Department
Telephone: 530-538-7149
Last EDR Contact: 03/31/2021
Next Scheduled EDR Contact: 07/19/2021
Data Release Frequency: No Update Planned

CALVERAS COUNTY:

CUPA CALVERAS: CUPA Facility Listing
Cupa Facility Listing

Date of Government Version: 12/15/2020
Date Data Arrived at EDR: 12/16/2020
Date Made Active in Reports: 12/24/2020
Number of Days to Update: 8

Source: Calveras County Environmental Health
Telephone: 209-754-6399
Last EDR Contact: 04/14/2021
Next Scheduled EDR Contact: 07/05/2021
Data Release Frequency: Quarterly

COLUSA COUNTY:

CUPA COLUSA: CUPA Facility List
Cupa facility list.

Date of Government Version: 04/06/2020
Date Data Arrived at EDR: 04/23/2020
Date Made Active in Reports: 07/10/2020
Number of Days to Update: 78

Source: Health & Human Services
Telephone: 530-458-0396
Last EDR Contact: 02/26/2021
Next Scheduled EDR Contact: 05/17/2021
Data Release Frequency: Semi-Annually

CONTRA COSTA COUNTY:

SL CONTRA COSTA: Site List
List includes sites from the underground tank, hazardous waste generator and business plan/2185 programs.

Date of Government Version: 01/25/2021
Date Data Arrived at EDR: 01/26/2021
Date Made Active in Reports: 04/16/2021
Number of Days to Update: 80

Source: Contra Costa Health Services Department
Telephone: 925-646-2286
Last EDR Contact: 01/25/2021
Next Scheduled EDR Contact: 05/10/2021
Data Release Frequency: Semi-Annually

DEL NORTE COUNTY:

CUPA DEL NORTE: CUPA Facility List
Cupa Facility list

Date of Government Version: 12/17/2020
Date Data Arrived at EDR: 01/28/2021
Date Made Active in Reports: 04/16/2021
Number of Days to Update: 78

Source: Del Norte County Environmental Health Division
Telephone: 707-465-0426
Last EDR Contact: 01/25/2021
Next Scheduled EDR Contact: 05/10/2021
Data Release Frequency: Varies

EL DORADO COUNTY:

CUPA EL DORADO: CUPA Facility List
CUPA facility list.

Date of Government Version: 10/22/2020
Date Data Arrived at EDR: 11/03/2020
Date Made Active in Reports: 01/20/2021
Number of Days to Update: 78

Source: El Dorado County Environmental Management Department
Telephone: 530-621-6623
Last EDR Contact: 02/08/2021
Next Scheduled EDR Contact: 05/10/2021
Data Release Frequency: Varies

FRESNO COUNTY:

CUPA FRESNO: CUPA Resources List
Certified Unified Program Agency. CUPA's are responsible for implementing a unified hazardous materials and hazardous waste management regulatory program. The agency provides oversight of businesses that deal with hazardous materials, operate underground storage tanks or aboveground storage tanks.

Date of Government Version: 01/14/2021
Date Data Arrived at EDR: 01/15/2021
Date Made Active in Reports: 04/05/2021
Number of Days to Update: 80

Source: Dept. of Community Health
Telephone: 559-445-3271
Last EDR Contact: 04/01/2021
Next Scheduled EDR Contact: 07/12/2021
Data Release Frequency: Semi-Annually

GLENN COUNTY:

CUPA GLENN: CUPA Facility List
Cupa facility list

Date of Government Version: 01/22/2018
Date Data Arrived at EDR: 01/24/2018
Date Made Active in Reports: 03/14/2018
Number of Days to Update: 49

Source: Glenn County Air Pollution Control District
Telephone: 830-934-6500
Last EDR Contact: 04/14/2021
Next Scheduled EDR Contact: 08/02/2021
Data Release Frequency: No Update Planned

HUMBOLDT COUNTY:

CUPA HUMBOLDT: CUPA Facility List
CUPA facility list.

Date of Government Version: 11/18/2020
Date Data Arrived at EDR: 11/19/2020
Date Made Active in Reports: 02/04/2021
Number of Days to Update: 77

Source: Humboldt County Environmental Health
Telephone: N/A
Last EDR Contact: 02/16/2021
Next Scheduled EDR Contact: 05/31/2021
Data Release Frequency: Semi-Annually

IMPERIAL COUNTY:

CUPA IMPERIAL: CUPA Facility List
Cupa facility list.

Date of Government Version: 01/19/2021
Date Data Arrived at EDR: 01/20/2021
Date Made Active in Reports: 04/08/2021
Number of Days to Update: 78

Source: San Diego Border Field Office
Telephone: 760-339-2777
Last EDR Contact: 04/14/2021
Next Scheduled EDR Contact: 08/02/2021
Data Release Frequency: Varies

INYO COUNTY:

CUPA INYO: CUPA Facility List
Cupa facility list.

Date of Government Version: 04/02/2018
Date Data Arrived at EDR: 04/03/2018
Date Made Active in Reports: 06/14/2018
Number of Days to Update: 72

Source: Inyo County Environmental Health Services
Telephone: 760-878-0238
Last EDR Contact: 02/16/2021
Next Scheduled EDR Contact: 05/31/2021
Data Release Frequency: Varies

KERN COUNTY:

CUPA KERN: CUPA Facility List
A listing of sites included in the Kern County Hazardous Material Business Plan.

Date of Government Version: 10/29/2020
Date Data Arrived at EDR: 10/30/2020
Date Made Active in Reports: 01/15/2021
Number of Days to Update: 77

Source: Kern County Public Health
Telephone: 661-321-3000
Last EDR Contact: 02/01/2021
Next Scheduled EDR Contact: 05/17/2021
Data Release Frequency: Varies

UST KERN: Underground Storage Tank Sites & Tank Listing
Kern County Sites and Tanks Listing.

Date of Government Version: 01/19/2021
Date Data Arrived at EDR: 01/21/2021
Date Made Active in Reports: 01/28/2021
Number of Days to Update: 7

Source: Kern County Environment Health Services Department
Telephone: 661-862-8700
Last EDR Contact: 02/01/2021
Next Scheduled EDR Contact: 05/17/2021
Data Release Frequency: Quarterly

KINGS COUNTY:

CUPA KINGS: CUPA Facility List
A listing of sites included in the county's Certified Unified Program Agency database. California's Secretary for Environmental Protection established the unified hazardous materials and hazardous waste regulatory program as required by chapter 6.11 of the California Health and Safety Code. The Unified Program consolidates the administration, permits, inspections, and enforcement activities.

Date of Government Version: 12/03/2020
Date Data Arrived at EDR: 01/26/2021
Date Made Active in Reports: 04/14/2021
Number of Days to Update: 78

Source: Kings County Department of Public Health
Telephone: 559-584-1411
Last EDR Contact: 02/16/2021
Next Scheduled EDR Contact: 05/31/2021
Data Release Frequency: Varies

LAKE COUNTY:

CUPA LAKE: CUPA Facility List
Cupa facility list

Date of Government Version: 02/10/2021
Date Data Arrived at EDR: 02/12/2021
Date Made Active in Reports: 03/11/2021
Number of Days to Update: 27

Source: Lake County Environmental Health
Telephone: 707-263-1164
Last EDR Contact: 04/07/2021
Next Scheduled EDR Contact: 07/26/2021
Data Release Frequency: Varies

LASSEN COUNTY:

CUPA LASSEN: CUPA Facility List
Cupa facility list

Date of Government Version: 07/31/2020
Date Data Arrived at EDR: 08/21/2020
Date Made Active in Reports: 11/09/2020
Number of Days to Update: 80

Source: Lassen County Environmental Health
Telephone: 530-251-8528
Last EDR Contact: 04/14/2021
Next Scheduled EDR Contact: 08/02/2021
Data Release Frequency: Varies

LOS ANGELES COUNTY:

AOCONCERN: Key Areas of Concerns in Los Angeles County
San Gabriel Valley areas where VOC contamination is at or above the MCL as designated by region 9 EPA office. Date of Government Version: 3/30/2009 Exide Site area is a cleanup plan of lead-impacted soil surrounding the former Exide Facility as designated by the DTSC. Date of Government Version: 7/17/2017

Date of Government Version: 03/30/2009
Date Data Arrived at EDR: 03/31/2009
Date Made Active in Reports: 10/23/2009
Number of Days to Update: 206

Source: N/A
Telephone: N/A
Last EDR Contact: 03/12/2021
Next Scheduled EDR Contact: 06/28/2021
Data Release Frequency: No Update Planned

HMS LOS ANGELES: HMS: Street Number List
Industrial Waste and Underground Storage Tank Sites.

Date of Government Version: 01/11/2021
Date Data Arrived at EDR: 01/12/2021
Date Made Active in Reports: 03/25/2021
Number of Days to Update: 72

Source: Department of Public Works
Telephone: 626-458-3517
Last EDR Contact: 04/05/2021
Next Scheduled EDR Contact: 07/19/2021
Data Release Frequency: Semi-Annually

LF LOS ANGELES: List of Solid Waste Facilities
Solid Waste Facilities in Los Angeles County.

Date of Government Version: 01/11/2021
Date Data Arrived at EDR: 01/12/2021
Date Made Active in Reports: 03/26/2021
Number of Days to Update: 73

Source: La County Department of Public Works
Telephone: 818-458-5185
Last EDR Contact: 04/13/2021
Next Scheduled EDR Contact: 07/26/2021
Data Release Frequency: Varies

LF LOS ANGELES CITY: City of Los Angeles Landfills
Landfills owned and maintained by the City of Los Angeles.

Date of Government Version: 12/31/2019
Date Data Arrived at EDR: 08/17/2020
Date Made Active in Reports: 11/05/2020
Number of Days to Update: 80

Source: Engineering & Construction Division
Telephone: 213-473-7869
Last EDR Contact: 04/07/2021
Next Scheduled EDR Contact: 07/26/2021
Data Release Frequency: Varies

GOVERNMENT RECORDS SEARCHED / DATA CURRENCY TRACKING

LOS ANGELES AST: Active & Inactive AST Inventory
A listing of active & inactive above ground petroleum storage tank site locations, located in the City of Los Angeles.

Date of Government Version: 06/01/2019
Date Data Arrived at EDR: 06/25/2019
Date Made Active in Reports: 08/22/2019
Number of Days to Update: 58

Source: Los Angeles Fire Department
Telephone: 213-978-3800
Last EDR Contact: 03/26/2021
Next Scheduled EDR Contact: 07/05/2021
Data Release Frequency: Varies

LOS ANGELES CO LF METHANE: Methane Producing Landfills
This data was created on April 30, 2012 to represent known disposal sites in Los Angeles County that may produce and emanate methane gas. The shapefile contains disposal sites within Los Angeles County that once accepted degradable refuse material. Information used to create this data was extracted from a landfill survey performed by County Engineers (Major Waste System Map, 1973) as well as historical records from CalRecycle, Regional Water Quality Control Board, and Los Angeles County Department of Public Health

Date of Government Version: 04/30/2012
Date Data Arrived at EDR: 04/17/2019
Date Made Active in Reports: 05/29/2019
Number of Days to Update: 42

Source: Los Angeles County Department of Public Works
Telephone: 626-458-6973
Last EDR Contact: 04/16/2021
Next Scheduled EDR Contact: 07/26/2021
Data Release Frequency: No Update Planned

LOS ANGELES HM: Active & Inactive Hazardous Materials Inventory
A listing of active & inactive hazardous materials facility locations, located in the City of Los Angeles.

Date of Government Version: 06/01/2019
Date Data Arrived at EDR: 06/25/2019
Date Made Active in Reports: 08/22/2019
Number of Days to Update: 58

Source: Los Angeles Fire Department
Telephone: 213-978-3800
Last EDR Contact: 03/26/2021
Next Scheduled EDR Contact: 07/05/2021
Data Release Frequency: Varies

LOS ANGELES UST: Active & Inactive UST Inventory
A listing of active & inactive underground storage tank site locations and underground storage tank historical sites, located in the City of Los Angeles.

Date of Government Version: 06/01/2019
Date Data Arrived at EDR: 06/25/2019
Date Made Active in Reports: 08/22/2019
Number of Days to Update: 58

Source: Los Angeles Fire Department
Telephone: 213-978-3800
Last EDR Contact: 03/26/2021
Next Scheduled EDR Contact: 07/05/2021
Data Release Frequency: Varies

SITE MIT LOS ANGELES: Site Mitigation List
Industrial sites that have had some sort of spill or complaint.

Date of Government Version: 10/19/2020
Date Data Arrived at EDR: 01/12/2021
Date Made Active in Reports: 03/26/2021
Number of Days to Update: 73

Source: Community Health Services
Telephone: 323-890-7806
Last EDR Contact: 04/16/2021
Next Scheduled EDR Contact: 07/26/2021
Data Release Frequency: Annually

UST EL SEGUNDO: City of El Segundo Underground Storage Tank
Underground storage tank sites located in El Segundo city.

Date of Government Version: 01/21/2017
Date Data Arrived at EDR: 04/19/2017
Date Made Active in Reports: 05/10/2017
Number of Days to Update: 21

Source: City of El Segundo Fire Department
Telephone: 310-524-2236
Last EDR Contact: 04/07/2021
Next Scheduled EDR Contact: 07/26/2021
Data Release Frequency: No Update Planned

UST LONG BEACH: City of Long Beach Underground Storage Tank
Underground storage tank sites located in the city of Long Beach.

Date of Government Version: 04/22/2019
Date Data Arrived at EDR: 04/23/2019
Date Made Active in Reports: 06/27/2019
Number of Days to Update: 65

Source: City of Long Beach Fire Department
Telephone: 562-570-2563
Last EDR Contact: 04/14/2021
Next Scheduled EDR Contact: 08/02/2021
Data Release Frequency: Varies

UST TORRANCE: City of Torrance Underground Storage Tank
Underground storage tank sites located in the city of Torrance.

Date of Government Version: 09/11/2020
Date Data Arrived at EDR: 10/07/2020
Date Made Active in Reports: 12/23/2020
Number of Days to Update: 77

Source: City of Torrance Fire Department
Telephone: 310-618-2973
Last EDR Contact: 01/19/2021
Next Scheduled EDR Contact: 05/03/2021
Data Release Frequency: Semi-Annually

MADERA COUNTY:

CUPA MADERA: CUPA Facility List
A listing of sites included in the county's Certified Unified Program Agency database. California's Secretary for Environmental Protection established the unified hazardous materials and hazardous waste regulatory program as required by chapter 6.11 of the California Health and Safety Code. The Unified Program consolidates the administration, permits, inspections, and enforcement activities.

Date of Government Version: 08/10/2020
Date Data Arrived at EDR: 08/12/2020
Date Made Active in Reports: 10/23/2020
Number of Days to Update: 72

Source: Madera County Environmental Health
Telephone: 559-675-7823
Last EDR Contact: 02/16/2021
Next Scheduled EDR Contact: 05/31/2021
Data Release Frequency: Varies

MARIN COUNTY:

UST MARIN: Underground Storage Tank Sites
Currently permitted USTs in Marin County.

Date of Government Version: 09/26/2018
Date Data Arrived at EDR: 10/04/2018
Date Made Active in Reports: 11/02/2018
Number of Days to Update: 29

Source: Public Works Department Waste Management
Telephone: 415-473-6647
Last EDR Contact: 03/25/2021
Next Scheduled EDR Contact: 07/12/2021
Data Release Frequency: Semi-Annually

MENDOCINO COUNTY:

UST MENDOCINO: Mendocino County UST Database
A listing of underground storage tank locations in Mendocino County.

Date of Government Version: 12/21/2020
Date Data Arrived at EDR: 12/21/2020
Date Made Active in Reports: 03/10/2021
Number of Days to Update: 79

Source: Department of Public Health
Telephone: 707-463-4466
Last EDR Contact: 02/22/2021
Next Scheduled EDR Contact: 06/06/2021
Data Release Frequency: Annually

MERCED COUNTY:

CUPA MERCED: CUPA Facility List
CUPA facility list.

Date of Government Version: 02/04/2021
Date Data Arrived at EDR: 02/09/2021
Date Made Active in Reports: 02/18/2021
Number of Days to Update: 9

Source: Merced County Environmental Health
Telephone: 209-381-1094
Last EDR Contact: 01/29/2021
Next Scheduled EDR Contact: 05/31/2021
Data Release Frequency: Varies

MONO COUNTY:

CUPA MONO: CUPA Facility List
CUPA Facility List

Date of Government Version: 11/16/2020
Date Data Arrived at EDR: 11/23/2020
Date Made Active in Reports: 02/08/2021
Number of Days to Update: 77

Source: Mono County Health Department
Telephone: 760-932-5580
Last EDR Contact: 02/22/2021
Next Scheduled EDR Contact: 06/06/3021
Data Release Frequency: Varies

MONTEREY COUNTY:

CUPA MONTEREY: CUPA Facility Listing
CUPA Program listing from the Environmental Health Division.

Date of Government Version: 01/08/2021
Date Data Arrived at EDR: 01/12/2021
Date Made Active in Reports: 03/25/2021
Number of Days to Update: 72

Source: Monterey County Health Department
Telephone: 831-796-1297
Last EDR Contact: 03/25/2021
Next Scheduled EDR Contact: 07/12/2021
Data Release Frequency: Varies

NAPA COUNTY:

LUST NAPA: Sites With Reported Contamination
A listing of leaking underground storage tank sites located in Napa county.

Date of Government Version: 01/09/2017
Date Data Arrived at EDR: 01/11/2017
Date Made Active in Reports: 03/02/2017
Number of Days to Update: 50

Source: Napa County Department of Environmental Management
Telephone: 707-253-4269
Last EDR Contact: 02/22/2021
Next Scheduled EDR Contact: 06/06/2021
Data Release Frequency: No Update Planned

UST NAPA: Closed and Operating Underground Storage Tank Sites
Underground storage tank sites located in Napa county.

Date of Government Version: 09/05/2019
Date Data Arrived at EDR: 09/09/2019
Date Made Active in Reports: 10/31/2019
Number of Days to Update: 52

Source: Napa County Department of Environmental Management
Telephone: 707-253-4269
Last EDR Contact: 02/22/2021
Next Scheduled EDR Contact: 06/06/2021
Data Release Frequency: No Update Planned

NEVADA COUNTY:

CUPA NEVADA: CUPA Facility List
CUPA facility list.

Date of Government Version: 10/26/2020
Date Data Arrived at EDR: 10/28/2020
Date Made Active in Reports: 01/15/2021
Number of Days to Update: 79

Source: Community Development Agency
Telephone: 530-265-1467
Last EDR Contact: 01/25/2021
Next Scheduled EDR Contact: 05/10/2021
Data Release Frequency: Varies

ORANGE COUNTY:

IND_SITE ORANGE: List of Industrial Site Cleanups
Petroleum and non-petroleum spills.

Date of Government Version: 09/01/2020
Date Data Arrived at EDR: 11/05/2020
Date Made Active in Reports: 01/26/2021
Number of Days to Update: 82

Source: Health Care Agency
Telephone: 714-834-3446
Last EDR Contact: 02/01/2021
Next Scheduled EDR Contact: 05/17/2021
Data Release Frequency: Annually

LUST ORANGE: List of Underground Storage Tank Cleanups
Orange County Underground Storage Tank Cleanups (LUST).

Date of Government Version: 09/01/2020
Date Data Arrived at EDR: 11/06/2020
Date Made Active in Reports: 01/26/2021
Number of Days to Update: 81

Source: Health Care Agency
Telephone: 714-834-3446
Last EDR Contact: 02/05/2021
Next Scheduled EDR Contact: 05/17/2021
Data Release Frequency: Quarterly

UST ORANGE: List of Underground Storage Tank Facilities
Orange County Underground Storage Tank Facilities (UST).

Date of Government Version: 09/01/2020
Date Data Arrived at EDR: 11/03/2020
Date Made Active in Reports: 01/21/2021
Number of Days to Update: 79

Source: Health Care Agency
Telephone: 714-834-3446
Last EDR Contact: 02/02/2021
Next Scheduled EDR Contact: 05/17/2021
Data Release Frequency: Quarterly

PLACER COUNTY:

MS PLACER: Master List of Facilities
List includes aboveground tanks, underground tanks and cleanup sites.

Date of Government Version: 11/24/2020
Date Data Arrived at EDR: 11/24/2020
Date Made Active in Reports: 11/25/2020
Number of Days to Update: 1

Source: Placer County Health and Human Services
Telephone: 530-745-2363
Last EDR Contact: 02/26/2021
Next Scheduled EDR Contact: 06/14/2021
Data Release Frequency: Semi-Annually

PLUMAS COUNTY:

CUPA PLUMAS: CUPA Facility List
Plumas County CUPA Program facilities.

Date of Government Version: 03/31/2019
Date Data Arrived at EDR: 04/23/2019
Date Made Active in Reports: 06/26/2019
Number of Days to Update: 64

Source: Plumas County Environmental Health
Telephone: 530-283-6355
Last EDR Contact: 04/14/2021
Next Scheduled EDR Contact: 08/02/2021
Data Release Frequency: Varies

RIVERSIDE COUNTY:

LUST RIVERSIDE: Listing of Underground Tank Cleanup Sites
Riverside County Underground Storage Tank Cleanup Sites (LUST).

Date of Government Version: 01/13/2021
Date Data Arrived at EDR: 01/14/2021
Date Made Active in Reports: 03/10/2021
Number of Days to Update: 55

Source: Department of Environmental Health
Telephone: 951-358-5055
Last EDR Contact: 03/15/2021
Next Scheduled EDR Contact: 06/28/2021
Data Release Frequency: Quarterly

UST RIVERSIDE: Underground Storage Tank Tank List
Underground storage tank sites located in Riverside county.

Date of Government Version: 01/13/2021
Date Data Arrived at EDR: 01/14/2021
Date Made Active in Reports: 03/10/2021
Number of Days to Update: 55

Source: Department of Environmental Health
Telephone: 951-358-5055
Last EDR Contact: 03/15/2021
Next Scheduled EDR Contact: 06/28/2021
Data Release Frequency: Quarterly

SACRAMENTO COUNTY:

CS SACRAMENTO: Toxic Site Clean-Up List
List of sites where unauthorized releases of potentially hazardous materials have occurred.

Date of Government Version: 02/18/2020
Date Data Arrived at EDR: 03/31/2020
Date Made Active in Reports: 06/15/2020
Number of Days to Update: 76

Source: Sacramento County Environmental Management
Telephone: 916-875-8406
Last EDR Contact: 03/31/2021
Next Scheduled EDR Contact: 07/12/2021
Data Release Frequency: Quarterly

ML SACRAMENTO: Master Hazardous Materials Facility List
Any business that has hazardous materials on site - hazardous material storage sites, underground storage tanks, waste generators.

Date of Government Version: 02/24/2020
Date Data Arrived at EDR: 03/31/2020
Date Made Active in Reports: 06/17/2020
Number of Days to Update: 78

Source: Sacramento County Environmental Management
Telephone: 916-875-8406
Last EDR Contact: 04/01/2021
Next Scheduled EDR Contact: 07/12/2021
Data Release Frequency: Quarterly

SAN BENITO COUNTY:

CUPA SAN BENITO: CUPA Facility List
Cupa facility list

Date of Government Version: 10/28/2020
Date Data Arrived at EDR: 10/30/2020
Date Made Active in Reports: 01/15/2021
Number of Days to Update: 77

Source: San Benito County Environmental Health
Telephone: N/A
Last EDR Contact: 02/01/2021
Next Scheduled EDR Contact: 05/17/2021
Data Release Frequency: Varies

SAN BERNARDINO COUNTY:

PERMITS SAN BERNARDINO: Hazardous Material Permits
This listing includes underground storage tanks, medical waste handlers/generators, hazardous materials handlers, hazardous waste generators, and waste oil generators/handlers.

Date of Government Version: 11/16/2020
Date Data Arrived at EDR: 11/18/2020
Date Made Active in Reports: 02/04/2021
Number of Days to Update: 78

Source: San Bernardino County Fire Department Hazardous Materials Division
Telephone: 909-387-3041
Last EDR Contact: 02/01/2021
Next Scheduled EDR Contact: 05/17/2021
Data Release Frequency: Quarterly

SAN DIEGO COUNTY:

HMMD SAN DIEGO: Hazardous Materials Management Division Database

The database includes: HE58 - This report contains the business name, site address, business phone number, establishment 'H' permit number, type of permit, and the business status. HE17 - In addition to providing the same information provided in the HE58 listing, HE17 provides inspection dates, violations received by the establishment, hazardous waste generated, the quantity, method of storage, treatment/disposal of waste and the hauler, and information on underground storage tanks. Unauthorized Release List - Includes a summary of environmental contamination cases in San Diego County (underground tank cases, non-tank cases, groundwater contamination, and soil contamination are included.)

Date of Government Version: 11/30/2020
Date Data Arrived at EDR: 12/01/2020
Date Made Active in Reports: 02/16/2021
Number of Days to Update: 77

Source: Hazardous Materials Management Division
Telephone: 619-338-2268
Last EDR Contact: 03/03/2021
Next Scheduled EDR Contact: 03/15/2021
Data Release Frequency: Quarterly

LF SAN DIEGO: Solid Waste Facilities

San Diego County Solid Waste Facilities.

Date of Government Version: 10/01/2020
Date Data Arrived at EDR: 11/23/2020
Date Made Active in Reports: 02/08/2021
Number of Days to Update: 77

Source: Department of Health Services
Telephone: 619-338-2209
Last EDR Contact: 04/14/2021
Next Scheduled EDR Contact: 08/02/2021
Data Release Frequency: Varies

SAN DIEGO CO LOP: Local Oversight Program Listing

A listing of all LOP release sites that are or were under the County of San Diego's jurisdiction. Included are closed or transferred cases, open cases, and cases that did not have a case type indicated. The cases without a case type are mostly complaints; however, some of them could be LOP cases.

Date of Government Version: 07/14/2020
Date Data Arrived at EDR: 07/16/2020
Date Made Active in Reports: 09/29/2020
Number of Days to Update: 75

Source: Department of Environmental Health
Telephone: 858-505-6874
Last EDR Contact: 04/14/2021
Next Scheduled EDR Contact: 08/02/2021
Data Release Frequency: Varies

SAN DIEGO CO SAM: Environmental Case Listing

The listing contains all underground tank release cases and projects pertaining to properties contaminated with hazardous substances that are actively under review by the Site Assessment and Mitigation Program.

Date of Government Version: 03/23/2010
Date Data Arrived at EDR: 06/15/2010
Date Made Active in Reports: 07/09/2010
Number of Days to Update: 24

Source: San Diego County Department of Environmental Health
Telephone: 619-338-2371
Last EDR Contact: 02/26/2021
Next Scheduled EDR Contact: 06/14/2021
Data Release Frequency: No Update Planned

SAN FRANCISCO COUNTY:

CUPA SAN FRANCISCO CO: CUPA Facility Listing

Cupa facilities

Date of Government Version: 11/05/2020
Date Data Arrived at EDR: 11/06/2020
Date Made Active in Reports: 01/27/2021
Number of Days to Update: 82

Source: San Francisco County Department of Environmental Health
Telephone: 415-252-3896
Last EDR Contact: 02/01/2021
Next Scheduled EDR Contact: 05/17/2021
Data Release Frequency: Varies

LUST SAN FRANCISCO: Local Oversite Facilities
A listing of leaking underground storage tank sites located in San Francisco county.

Date of Government Version: 09/19/2008
Date Data Arrived at EDR: 09/19/2008
Date Made Active in Reports: 09/29/2008
Number of Days to Update: 10

Source: Department Of Public Health San Francisco County
Telephone: 415-252-3920
Last EDR Contact: 02/01/2021
Next Scheduled EDR Contact: 05/17/2021
Data Release Frequency: No Update Planned

UST SAN FRANCISCO: Underground Storage Tank Information
Underground storage tank sites located in San Francisco county.

Date of Government Version: 11/05/2020
Date Data Arrived at EDR: 11/06/2020
Date Made Active in Reports: 01/26/2021
Number of Days to Update: 81

Source: Department of Public Health
Telephone: 415-252-3920
Last EDR Contact: 02/01/2021
Next Scheduled EDR Contact: 05/17/2021
Data Release Frequency: Quarterly

SAN JOAQUIN COUNTY:

UST SAN JOAQUIN: San Joaquin Co. UST
A listing of underground storage tank locations in San Joaquin county.

Date of Government Version: 06/22/2018
Date Data Arrived at EDR: 06/26/2018
Date Made Active in Reports: 07/11/2018
Number of Days to Update: 15

Source: Environmental Health Department
Telephone: N/A
Last EDR Contact: 03/12/2021
Next Scheduled EDR Contact: 06/28/2021
Data Release Frequency: Semi-Annually

SAN LUIS OBISPO COUNTY:

CUPA SAN LUIS OBISPO: CUPA Facility List
Cupa Facility List.

Date of Government Version: 11/12/2020
Date Data Arrived at EDR: 11/13/2020
Date Made Active in Reports: 02/01/2021
Number of Days to Update: 80

Source: San Luis Obispo County Public Health Department
Telephone: 805-781-5596
Last EDR Contact: 02/16/2021
Next Scheduled EDR Contact: 05/31/2021
Data Release Frequency: Varies

SAN MATEO COUNTY:

BI SAN MATEO: Business Inventory
List includes Hazardous Materials Business Plan, hazardous waste generators, and underground storage tanks.

Date of Government Version: 02/20/2020
Date Data Arrived at EDR: 02/20/2020
Date Made Active in Reports: 04/24/2020
Number of Days to Update: 64

Source: San Mateo County Environmental Health Services Division
Telephone: 650-363-1921
Last EDR Contact: 03/12/2021
Next Scheduled EDR Contact: 06/21/2021
Data Release Frequency: Annually

LUST SAN MATEO: Fuel Leak List
A listing of leaking underground storage tank sites located in San Mateo county.

Date of Government Version: 03/29/2019
Date Data Arrived at EDR: 03/29/2019
Date Made Active in Reports: 05/29/2019
Number of Days to Update: 61

Source: San Mateo County Environmental Health Services Division
Telephone: 650-363-1921
Last EDR Contact: 03/08/2021
Next Scheduled EDR Contact: 06/21/2021
Data Release Frequency: Semi-Annually

SANTA BARBARA COUNTY:

CUPA SANTA BARBARA: CUPA Facility Listing
CUPA Program Listing from the Environmental Health Services division.

Date of Government Version: 09/08/2011
Date Data Arrived at EDR: 09/09/2011
Date Made Active in Reports: 10/07/2011
Number of Days to Update: 28

Source: Santa Barbara County Public Health Department
Telephone: 805-686-8167
Last EDR Contact: 02/16/2021
Next Scheduled EDR Contact: 05/31/2021
Data Release Frequency: No Update Planned

SANTA CLARA COUNTY:

CUPA SANTA CLARA: Cupa Facility List
Cupa facility list

Date of Government Version: 11/20/2020
Date Data Arrived at EDR: 11/23/2020
Date Made Active in Reports: 02/05/2021
Number of Days to Update: 74

Source: Department of Environmental Health
Telephone: 408-918-1973
Last EDR Contact: 02/16/2021
Next Scheduled EDR Contact: 05/31/2021
Data Release Frequency: Varies

HIST LUST SANTA CLARA: HIST LUST - Fuel Leak Site Activity Report
A listing of open and closed leaking underground storage tanks. This listing is no longer updated by the county. Leaking underground storage tanks are now handled by the Department of Environmental Health.

Date of Government Version: 03/29/2005
Date Data Arrived at EDR: 03/30/2005
Date Made Active in Reports: 04/21/2005
Number of Days to Update: 22

Source: Santa Clara Valley Water District
Telephone: 408-265-2600
Last EDR Contact: 03/23/2009
Next Scheduled EDR Contact: 06/22/2009
Data Release Frequency: No Update Planned

LUST SANTA CLARA: LOP Listing
A listing of leaking underground storage tanks located in Santa Clara county.

Date of Government Version: 03/03/2014
Date Data Arrived at EDR: 03/05/2014
Date Made Active in Reports: 03/18/2014
Number of Days to Update: 13

Source: Department of Environmental Health
Telephone: 408-918-3417
Last EDR Contact: 02/22/2021
Next Scheduled EDR Contact: 06/06/2021
Data Release Frequency: No Update Planned

SAN JOSE HAZMAT: Hazardous Material Facilities
Hazardous material facilities, including underground storage tank sites.

Date of Government Version: 11/03/2020
Date Data Arrived at EDR: 11/05/2020
Date Made Active in Reports: 01/26/2021
Number of Days to Update: 82

Source: City of San Jose Fire Department
Telephone: 408-535-7694
Last EDR Contact: 04/01/2021
Next Scheduled EDR Contact: 05/17/2021
Data Release Frequency: Annually

SANTA CRUZ COUNTY:

CUPA SANTA CRUZ: CUPA Facility List
CUPA facility listing.

Date of Government Version: 01/21/2017
Date Data Arrived at EDR: 02/22/2017
Date Made Active in Reports: 05/23/2017
Number of Days to Update: 90

Source: Santa Cruz County Environmental Health
Telephone: 831-464-2761
Last EDR Contact: 02/16/2021
Next Scheduled EDR Contact: 05/31/2021
Data Release Frequency: Varies

SHASTA COUNTY:

CUPA SHASTA: CUPA Facility List
Cupa Facility List.

Date of Government Version: 06/15/2017
Date Data Arrived at EDR: 06/19/2017
Date Made Active in Reports: 08/09/2017
Number of Days to Update: 51

Source: Shasta County Department of Resource Management
Telephone: 530-225-5789
Last EDR Contact: 02/16/2021
Next Scheduled EDR Contact: 05/31/2021
Data Release Frequency: Varies

SOLANO COUNTY:

LUST SOLANO: Leaking Underground Storage Tanks
A listing of leaking underground storage tank sites located in Solano county.

Date of Government Version: 06/04/2019
Date Data Arrived at EDR: 06/06/2019
Date Made Active in Reports: 08/13/2019
Number of Days to Update: 68

Source: Solano County Department of Environmental Management
Telephone: 707-784-6770
Last EDR Contact: 02/26/2021
Next Scheduled EDR Contact: 06/14/2021
Data Release Frequency: Quarterly

UST SOLANO: Underground Storage Tanks
Underground storage tank sites located in Solano county.

Date of Government Version: 12/03/2020
Date Data Arrived at EDR: 12/03/2020
Date Made Active in Reports: 02/18/2021
Number of Days to Update: 77

Source: Solano County Department of Environmental Management
Telephone: 707-784-6770
Last EDR Contact: 03/12/2021
Next Scheduled EDR Contact: 06/14/2021
Data Release Frequency: Quarterly

SONOMA COUNTY:

CUPA SONOMA: Cupa Facility List
Cupa Facility list

Date of Government Version: 12/15/2020
Date Data Arrived at EDR: 12/16/2020
Date Made Active in Reports: 12/23/2020
Number of Days to Update: 7

Source: County of Sonoma Fire & Emergency Services Department
Telephone: 707-565-1174
Last EDR Contact: 03/19/2021
Next Scheduled EDR Contact: 07/05/2021
Data Release Frequency: Varies

LUST SONOMA: Leaking Underground Storage Tank Sites
A listing of leaking underground storage tank sites located in Sonoma county.

Date of Government Version: 01/05/2021
Date Data Arrived at EDR: 01/06/2021
Date Made Active in Reports: 03/18/2021
Number of Days to Update: 71

Source: Department of Health Services
Telephone: 707-565-6565
Last EDR Contact: 03/19/2021
Next Scheduled EDR Contact: 07/05/2021
Data Release Frequency: Quarterly

STANISLAUS COUNTY:

CUPA STANISLAUS: CUPA Facility List
Cupa facility list

Date of Government Version: 10/01/2020
Date Data Arrived at EDR: 10/06/2020
Date Made Active in Reports: 12/22/2020
Number of Days to Update: 77

Source: Stanislaus County Department of Ennvironmental Protection
Telephone: 209-525-6751
Last EDR Contact: 04/07/2021
Next Scheduled EDR Contact: 07/26/2021
Data Release Frequency: Varies

SUTTER COUNTY:

UST SUTTER: Underground Storage Tanks
Underground storage tank sites located in Sutter county.

Date of Government Version: 11/23/2020
Date Data Arrived at EDR: 11/24/2020
Date Made Active in Reports: 02/10/2021
Number of Days to Update: 78

Source: Sutter County Environmental Health Services
Telephone: 530-822-7500
Last EDR Contact: 02/26/2021
Next Scheduled EDR Contact: 06/14/2021
Data Release Frequency: Semi-Annually

TEHAMA COUNTY:

CUPA TEHAMA: CUPA Facility List
Cupa facilities

Date of Government Version: 01/13/2021
Date Data Arrived at EDR: 01/14/2021
Date Made Active in Reports: 04/06/2021
Number of Days to Update: 82

Source: Tehama County Department of Environmental Health
Telephone: 530-527-8020
Last EDR Contact: 02/01/2021
Next Scheduled EDR Contact: 05/17/2021
Data Release Frequency: Varies

TRINITY COUNTY:

CUPA TRINITY: CUPA Facility List
Cupa facility list

Date of Government Version: 01/19/2021
Date Data Arrived at EDR: 01/20/2021
Date Made Active in Reports: 04/08/2021
Number of Days to Update: 78

Source: Department of Toxic Substances Control
Telephone: 760-352-0381
Last EDR Contact: 04/14/2021
Next Scheduled EDR Contact: 08/02/2021
Data Release Frequency: Varies

TULARE COUNTY:

CUPA TULARE: CUPA Facility List
Cupa program facilities

Date of Government Version: 10/30/2020
Date Data Arrived at EDR: 11/03/2020
Date Made Active in Reports: 01/20/2021
Number of Days to Update: 78

Source: Tulare County Environmental Health Services Division
Telephone: 559-624-7400
Last EDR Contact: 02/01/2021
Next Scheduled EDR Contact: 05/17/2021
Data Release Frequency: Varies

TUOLUMNE COUNTY:

CUPA TUOLUMNE: CUPA Facility List
Cupa facility list

Date of Government Version: 04/23/2018
Date Data Arrived at EDR: 04/25/2018
Date Made Active in Reports: 06/25/2018
Number of Days to Update: 61

Source: Divison of Environmental Health
Telephone: 209-533-5633
Last EDR Contact: 04/14/2021
Next Scheduled EDR Contact: 08/02/2021
Data Release Frequency: Varies

VENTURA COUNTY:

BWT VENTURA: Business Plan, Hazardous Waste Producers, and Operating Underground Tanks
The BWT list indicates by site address whether the Environmental Health Division has Business Plan (B), Waste Producer (W), and/or Underground Tank (T) information.

Date of Government Version: 09/28/2020
Date Data Arrived at EDR: 10/22/2020
Date Made Active in Reports: 01/12/2021
Number of Days to Update: 82

Source: Ventura County Environmental Health Division
Telephone: 805-654-2813
Last EDR Contact: 01/19/2021
Next Scheduled EDR Contact: 05/02/2021
Data Release Frequency: Quarterly

LF VENTURA: Inventory of Illegal Abandoned and Inactive Sites
Ventura County Inventory of Closed, Illegal Abandoned, and Inactive Sites.

Date of Government Version: 12/01/2011
Date Data Arrived at EDR: 12/01/2011
Date Made Active in Reports: 01/19/2012
Number of Days to Update: 49

Source: Environmental Health Division
Telephone: 805-654-2813
Last EDR Contact: 03/25/2021
Next Scheduled EDR Contact: 07/12/2021
Data Release Frequency: No Update Planned

LUST VENTURA: Listing of Underground Tank Cleanup Sites
Ventura County Underground Storage Tank Cleanup Sites (LUST).

Date of Government Version: 05/29/2008
Date Data Arrived at EDR: 06/24/2008
Date Made Active in Reports: 07/31/2008
Number of Days to Update: 37

Source: Environmental Health Division
Telephone: 805-654-2813
Last EDR Contact: 02/08/2021
Next Scheduled EDR Contact: 05/24/2021
Data Release Frequency: No Update Planned

MED WASTE VENTURA: Medical Waste Program List
To protect public health and safety and the environment from potential exposure to disease causing agents, the Environmental Health Division Medical Waste Program regulates the generation, handling, storage, treatment and disposal of medical waste throughout the County.

Date of Government Version: 09/28/2020
Date Data Arrived at EDR: 10/22/2020
Date Made Active in Reports: 01/12/2021
Number of Days to Update: 82

Source: Ventura County Resource Management Agency
Telephone: 805-654-2813
Last EDR Contact: 01/20/2021
Next Scheduled EDR Contact: 05/03/2021
Data Release Frequency: Quarterly

UST VENTURA: Underground Tank Closed Sites List
Ventura County Operating Underground Storage Tank Sites (UST)/Underground Tank Closed Sites List.

Date of Government Version: 03/01/2021
Date Data Arrived at EDR: 03/09/2021
Date Made Active in Reports: 03/31/2021
Number of Days to Update: 22

Source: Environmental Health Division
Telephone: 805-654-2813
Last EDR Contact: 03/09/2021
Next Scheduled EDR Contact: 06/21/2021
Data Release Frequency: Quarterly

YOLO COUNTY:

UST YOLO: Underground Storage Tank Comprehensive Facility Report
Underground storage tank sites located in Yolo county.

Date of Government Version: 12/21/2020
Date Data Arrived at EDR: 12/23/2020
Date Made Active in Reports: 01/04/2021
Number of Days to Update: 12

Source: Yolo County Department of Health
Telephone: 530-666-8646
Last EDR Contact: 03/26/2021
Next Scheduled EDR Contact: 07/12/2021
Data Release Frequency: Annually

YUBA COUNTY:

CUPA YUBA: CUPA Facility List
CUPA facility listing for Yuba County.

Date of Government Version: 01/26/2021
Date Data Arrived at EDR: 01/28/2021
Date Made Active in Reports: 02/03/2021
Number of Days to Update: 6

Source: Yuba County Environmental Health Department
Telephone: 530-749-7523
Last EDR Contact: 02/23/2021
Next Scheduled EDR Contact: 05/10/2021
Data Release Frequency: Varies

OTHER DATABASE(S)

Depending on the geographic area covered by this report, the data provided in these specialty databases may or may not be complete. For example, the existence of wetlands information data in a specific report does not mean that all wetlands in the area covered by the report are included. Moreover, the absence of any reported wetlands information does not necessarily mean that wetlands do not exist in the area covered by the report.

CT MANIFEST: Hazardous Waste Manifest Data
Facility and manifest data. Manifest is a document that lists and tracks hazardous waste from the generator through transporters to a tsd facility.

Date of Government Version: 08/10/2020
Date Data Arrived at EDR: 10/20/2020
Date Made Active in Reports: 11/02/2020
Number of Days to Update: 13

Source: Department of Energy & Environmental Protection
Telephone: 860-424-3375
Last EDR Contact: 02/12/2021
Next Scheduled EDR Contact: 05/24/2021
Data Release Frequency: No Update Planned

NJ MANIFEST: Manifest Information
Hazardous waste manifest information.

Date of Government Version: 12/31/2018
Date Data Arrived at EDR: 04/10/2019
Date Made Active in Reports: 05/16/2019
Number of Days to Update: 36

Source: Department of Environmental Protection
Telephone: N/A
Last EDR Contact: 04/09/2021
Next Scheduled EDR Contact: 07/19/2021
Data Release Frequency: Annually

NY MANIFEST: Facility and Manifest Data
Manifest is a document that lists and tracks hazardous waste from the generator through transporters to a TSD facility.

Date of Government Version: 01/01/2019
Date Data Arrived at EDR: 04/29/2020
Date Made Active in Reports: 07/10/2020
Number of Days to Update: 72

Source: Department of Environmental Conservation
Telephone: 518-402-8651
Last EDR Contact: 01/29/2021
Next Scheduled EDR Contact: 05/10/2021
Data Release Frequency: Quarterly

GOVERNMENT RECORDS SEARCHED / DATA CURRENCY TRACKING

PA MANIFEST: Manifest Information
Hazardous waste manifest information.

Date of Government Version: 06/30/2018
Date Data Arrived at EDR: 07/19/2019
Date Made Active in Reports: 09/10/2019
Number of Days to Update: 53

Source: Department of Environmental Protection
Telephone: 717-783-8990
Last EDR Contact: 04/09/2021
Next Scheduled EDR Contact: 07/26/2021
Data Release Frequency: Annually

RI MANIFEST: Manifest information
Hazardous waste manifest information

Date of Government Version: 12/31/2019
Date Data Arrived at EDR: 02/11/2021
Date Made Active in Reports: 02/24/2021
Number of Days to Update: 13

Source: Department of Environmental Management
Telephone: 401-222-2797
Last EDR Contact: 02/09/2021
Next Scheduled EDR Contact: 05/31/2021
Data Release Frequency: Annually

WI MANIFEST: Manifest Information
Hazardous waste manifest information.

Date of Government Version: 05/31/2018
Date Data Arrived at EDR: 06/19/2019
Date Made Active in Reports: 09/03/2019
Number of Days to Update: 76

Source: Department of Natural Resources
Telephone: N/A
Last EDR Contact: 03/08/2021
Next Scheduled EDR Contact: 06/21/2021
Data Release Frequency: Annually

Oil/Gas Pipelines
Source: Endeavor Business Media
Petroleum Bundle (Crude Oil, Refined Products, Petrochemicals, Gas Liquids (LPG/NGL), and Specialty Gases (Miscellaneous)) N = Natural Gas Bundle (Natural Gas, Gas Liquids (LPG/NGL), and Specialty Gases (Miscellaneous)). This map includes information copyrighted by Endeavor Business Media. This information is provided on a best effort basis and Endeavor Business Media does not guarantee its accuracy nor warrant its fitness for any particular purpose. Such information has been reprinted with the permission of Endeavor Business Media.

Electric Power Transmission Line Data
Source: Endeavor Business Media
This map includes information copyrighted by Endeavor Business Media. This information is provided on a best effort basis and Endeavor Business Media does not guarantee its accuracy nor warrant its fitness for any particular purpose. Such information has been reprinted with the permission of Endeavor Business Media.

Sensitive Receptors: There are individuals deemed sensitive receptors due to their fragile immune systems and special sensitivity to environmental discharges. These sensitive receptors typically include the elderly, the sick, and children. While the location of all sensitive receptors cannot be determined, EDR indicates those buildings and facilities - schools, daycares, hospitals, medical centers, and nursing homes - where individuals who are sensitive receptors are likely to be located.

AHA Hospitals:
Source: American Hospital Association, Inc.
Telephone: 312-280-5991
The database includes a listing of hospitals based on the American Hospital Association's annual survey of hospitals.

Medical Centers: Provider of Services Listing
Source: Centers for Medicare & Medicaid Services
Telephone: 410-786-3000
A listing of hospitals with Medicare provider number, produced by Centers of Medicare & Medicaid Services, a federal agency within the U.S. Department of Health and Human Services.

Nursing Homes
Source: National Institutes of Health
Telephone: 301-594-6248
Information on Medicare and Medicaid certified nursing homes in the United States.

Public Schools
Source: National Center for Education Statistics
Telephone: 202-502-7300
The National Center for Education Statistics' primary database on elementary and secondary public education in the United States. It is a comprehensive, annual, national statistical database of all public elementary and secondary schools and school districts, which contains data that are comparable across all states.

Private Schools
Source: National Center for Education Statistics
Telephone: 202-502-7300
The National Center for Education Statistics' primary database on private school locations in the United States.
Daycare Centers: Licensed Facilities
Source: Department of Social Services
Telephone: 916-657-4041

Flood Zone Data: This data was obtained from the Federal Emergency Management Agency (FEMA). It depicts 100-year and 500-year flood zones as defined by FEMA. It includes the National Flood Hazard Layer (NFHL) which incorporates Flood Insurance Rate Map (FIRM) data and Q3 data from FEMA in areas not covered by NFHL.
Source: FEMA
Telephone: 877-336-2627
Date of Government Version: 2003, 2015

NWI: National Wetlands Inventory. This data, available in select counties across the country, was obtained by EDR in 2002, 2005 and 2010 from the U.S. Fish and Wildlife Service.

State Wetlands Data: Wetland Inventory
Source: Department of Fish and Wildlife
Telephone: 916-445-0411

Current USGS 7.5 Minute Topographic Map
Source: U.S. Geological Survey

STREET AND ADDRESS INFORMATION

© 2015 TomTom North America, Inc. All rights reserved. This material is proprietary and the subject of copyright protection and other intellectual property rights owned by or licensed to Tele Atlas North America, Inc. The use of this material is subject to the terms of a license agreement. You will be held liable for any unauthorized copying or disclosure of this material.

GEOCHECK ®- PHYSICAL SETTING SOURCE ADDENDUM

TARGET PROPERTY ADDRESS

5426 SAN FERNANDO ROAD
5426 SAN FERNANDO ROAD
GLENDALE, CA 91203

TARGET PROPERTY COORDINATES

Latitude (North):	34.151295 - 34° 9' 4.66''
Longitude (West):	118.272884 - 118° 16' 22.38''
Universal Tranverse Mercator:	Zone 11
UTM X (Meters):	382654.5
UTM Y (Meters):	3779468.2
Elevation:	474 ft. above sea level

USGS TOPOGRAPHIC MAP

Target Property Map:	5630791 BURBANK, CA
Version Date:	2012

EDR's GeoCheck Physical Setting Source Addendum is provided to assist the environmental professional in forming an opinion about the impact of potential contaminant migration.

Assessment of the impact of contaminant migration generally has two principle investigative components:

1. Groundwater flow direction, and
2. Groundwater flow velocity.

Groundwater flow direction may be impacted by surface topography, hydrology, hydrogeology, characteristics of the soil, and nearby wells. Groundwater flow velocity is generally impacted by the nature of the geologic strata.

GEOCHECK® - PHYSICAL SETTING SOURCE SUMMARY

GROUNDWATER FLOW DIRECTION INFORMATION

Groundwater flow direction for a particular site is best determined by a qualified environmental professional using site-specific well data. If such data is not reasonably ascertainable, it may be necessary to rely on other sources of information, such as surface topographic information, hydrologic information, hydrogeologic data collected on nearby properties, and regional groundwater flow information (from deep aquifers).


TOPOGRAPHIC INFORMATION

Surface topography may be indicative of the direction of surficial groundwater flow. This information can be used to assist the environmental professional in forming an opinion about the impact of nearby contaminated properties or, should contamination exist on the target property, what downgradient sites might be impacted.

TARGET PROPERTY TOPOGRAPHY

General Topographic Gradient: General WSW

SURROUNDING TOPOGRAPHY: ELEVATION PROFILES

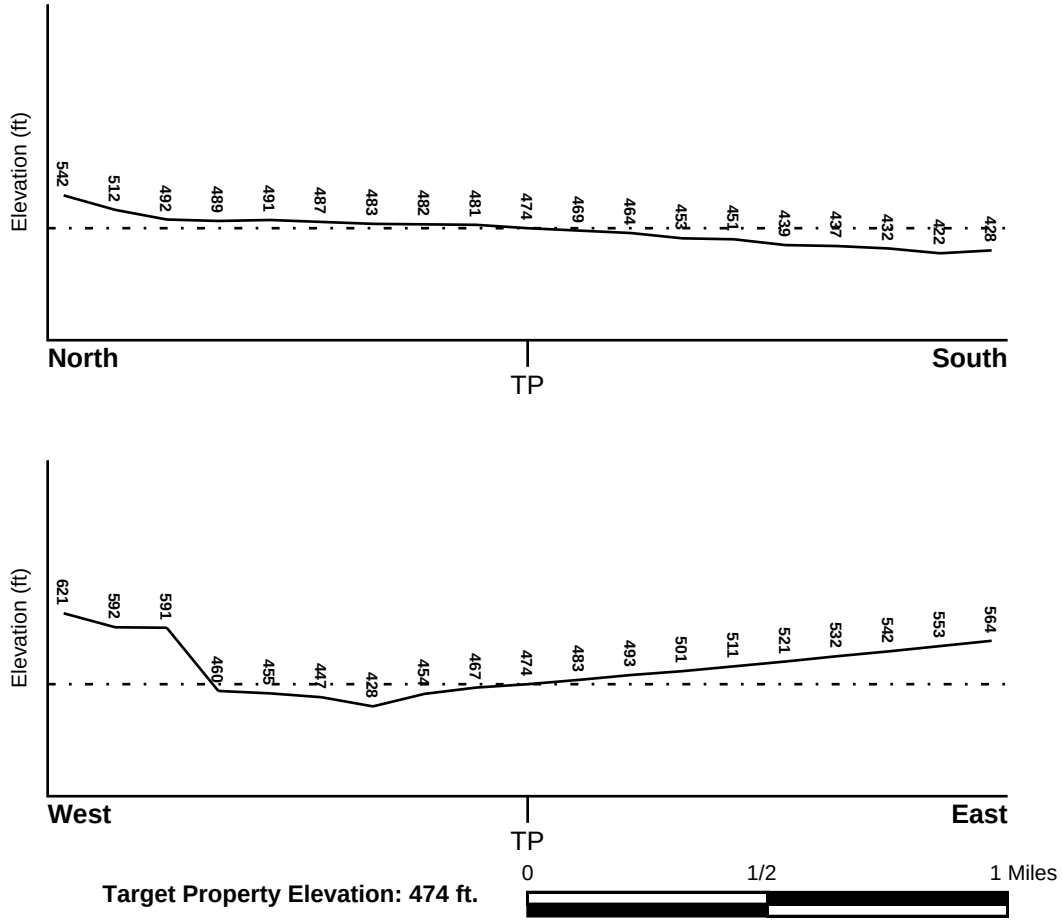

Target Property Elevation: 474 ft.

Source: Topography has been determined from the USGS 7.5' Digital Elevation Model and should be evaluated on a relative (not an absolute) basis. Relative elevation information between sites of close proximity should be field verified.

GEOCHECK® - PHYSICAL SETTING SOURCE SUMMARY

HYDROLOGIC INFORMATION

Surface water can act as a hydrologic barrier to groundwater flow. Such hydrologic information can be used to assist the environmental professional in forming an opinion about the impact of nearby contaminated properties or, should contamination exist on the target property, what downgradient sites might be impacted.

Refer to the Physical Setting Source Map following this summary for hydrologic information (major waterways and bodies of water).

FEMA FLOOD ZONE

Flood Plain Panel at Target Property	FEMA Source Type
06037C1345F	FEMA FIRM Flood data

Additional Panels in search area:	FEMA Source Type
Not Reported	

NATIONAL WETLAND INVENTORY

NWI Quad at Target Property	NWI Electronic Data Coverage
BURBANK	YES - refer to the Overview Map and Detail Map

HYDROGEOLOGIC INFORMATION

Hydrogeologic information obtained by installation of wells on a specific site can often be an indicator of groundwater flow direction in the immediate area. Such hydrogeologic information can be used to assist the environmental professional in forming an opinion about the impact of nearby contaminated properties or, should contamination exist on the target property, what downgradient sites might be impacted.

Site-Specific Hydrogeological Data*:

Search Radius:	1.25 miles
Location Relative to TP:	1 - 2 Miles SSE
Site Name:	GARRETT NEAL
Site EPA ID Number:	CAD980886667
Groundwater Flow Direction:	N OR S. A PUMPING DEPRESSION EXISTS APPROXIMATELY 2 MILES TO THE NORTH OF THE SITE.
Measured Depth to Water:	approximately 15 feet.
Hydraulic Connection:	A recent alluvium underlies the site. Clay and silt lenses that act as confining layers exist in the site area.
Sole Source Aquifer:	No information about a sole source aquifer is available
Data Quality:	Information is inferred in the CERCLIS investigation report(s)

AQUIFLOW®

Search Radius: 1.000 Mile.

EDR has developed the AQUIFLOW Information System to provide data on the general direction of groundwater flow at specific points. EDR has reviewed reports submitted by environmental professionals to regulatory authorities at select sites and has extracted the date of the report, groundwater flow direction as determined hydrogeologically, and the depth to water table.

MAP ID	LOCATION FROM TP	GENERAL DIRECTION GROUNDWATER FLOW
Not Reported		

* ©1996 Site--specific hydrogeological data gathered by CERCLIS Alerts, Inc., Bainbridge Island, WA. All rights reserved. All of the information and opinions presented are those of the cited EPA report(s), which were completed under a Comprehensive Environmental Response Compensation and Liability Information System (CERCLIS) investigation.

GEOCHECK® - PHYSICAL SETTING SOURCE SUMMARY

GROUNDWATER FLOW VELOCITY INFORMATION

Groundwater flow velocity information for a particular site is best determined by a qualified environmental professional using site specific geologic and soil strata data. If such data are not reasonably ascertainable, it may be necessary to rely on other sources of information, including geologic age identification, rock stratigraphic unit and soil characteristics data collected on nearby properties and regional soil information. In general, contaminant plumes move more quickly through sandy-gravelly types of soils than silty-clayey types of soils.

GEOLOGIC INFORMATION IN GENERAL AREA OF TARGET PROPERTY

Geologic information can be used by the environmental professional in forming an opinion about the relative speed at which contaminant migration may be occurring.

ROCK STRATIGRAPHIC UNIT

Era:	Cenozoic
System:	Quaternary
Series:	Quaternary
Code:	Q *(decoded above as Era, System & Series)*

GEOLOGIC AGE IDENTIFICATION

Category: Stratifed Sequence

Geologic Age and Rock Stratigraphic Unit Source: P.G. Schruben, R.E. Arndt and W.J. Bawiec, Geology of the Conterminous U.S. at 1:2,500,000 Scale - a digital representation of the 1974 P.B. King and H.M. Beikman Map, USGS Digital Data Series DDS - 11 (1994).

DOMINANT SOIL COMPOSITION IN GENERAL AREA OF TARGET PROPERTY

The U.S. Department of Agriculture's (USDA) Soil Conservation Service (SCS) leads the National Cooperative Soil Survey (NCSS) and is responsible for collecting, storing, maintaining and distributing soil survey information for privately owned lands in the United States. A soil map in a soil survey is a representation of soil patterns in a landscape. Soil maps for STATSGO are compiled by generalizing more detailed (SSURGO) soil survey maps. The following information is based on Soil Conservation Service STATSGO data.

Soil Component Name: URBAN LAND

Soil Surface Texture: variable

Hydrologic Group: Not reported

Soil Drainage Class: Not reported

Hydric Status: Soil does not meet the requirements for a hydric soil.

Corrosion Potential - Uncoated Steel: Not Reported

Depth to Bedrock Min: > 10 inches

Depth to Bedrock Max: > 10 inches

GEOCHECK® - PHYSICAL SETTING SOURCE SUMMARY

Soil Layer Information							
	Boundary			Classification			
Layer	Upper	Lower	Soil Texture Class	AASHTO Group	Unified Soil	Permeability Rate (in/hr)	Soil Reaction (pH)
1	0 inches	6 inches	variable	Not reported	Not reported	Max: 0.00 Min: 0.00	Max: 0.00 Min: 0.00

OTHER SOIL TYPES IN AREA

Based on Soil Conservation Service STATSGO data, the following additional subordinant soil types may appear within the general area of target property.

Soil Surface Textures:
loam
clay
silt loam
loamy sand
sandy loam
fine sand
clay loam
gravelly - sandy loam
coarse sand
gravelly - sand
sand

Surficial Soil Types:
loam
clay
silt loam
loamy sand
sandy loam
fine sand
clay loam
gravelly - sandy loam
coarse sand
gravelly - sand
sand

Shallow Soil Types:
fine sandy loam
gravelly - loam
sand
silty clay

Deeper Soil Types:
stratified
clay loam
silty clay loam
gravelly - sandy loam
coarse sand
sand
weathered bedrock
very fine sandy loam

GEOCHECK® - PHYSICAL SETTING SOURCE SUMMARY

LOCAL / REGIONAL WATER AGENCY RECORDS

EDR Local/Regional Water Agency records provide water well information to assist the environmental professional in assessing sources that may impact ground water flow direction, and in forming an opinion about the impact of contaminant migration on nearby drinking water wells.

WELL SEARCH DISTANCE INFORMATION

DATABASE	SEARCH DISTANCE (miles)
Federal USGS	1.000
Federal FRDS PWS	Nearest PWS within 1 mile
State Database	1.000

FEDERAL USGS WELL INFORMATION

MAP ID	WELL ID	LOCATION FROM TP
33	USGS40000142024	1/4 - 1/2 Mile SSE
G43	USGS40000142182	1/2 - 1 Mile WNW
72	USGS40000142255	1/2 - 1 Mile NW

FEDERAL FRDS PUBLIC WATER SUPPLY SYSTEM INFORMATION

MAP ID	WELL ID	LOCATION FROM TP
No PWS System Found		

Note: PWS System location is not always the same as well location.

STATE DATABASE WELL INFORMATION

MAP ID	WELL ID	LOCATION FROM TP
A1	CAEDF0000057875	0 - 1/8 Mile East
A2	CAEDF0000071344	0 - 1/8 Mile SW
A3	CAEDF0000021721	0 - 1/8 Mile WSW
A4	CAEDF0000091638	0 - 1/8 Mile SW
A5	CAEDF0000085235	0 - 1/8 Mile WSW
A6	CAEDF0000039512	0 - 1/8 Mile WSW
A7	CAEDF0000114473	0 - 1/8 Mile SSW
A8	CAEDF0000139447	0 - 1/8 Mile SW
A9	CAEDF0000088490	0 - 1/8 Mile SSW
A10	CAEDF0000033798	0 - 1/8 Mile SW
A11	CAEDF0000070494	0 - 1/8 Mile SSW
A12	CAEDF0000021145	0 - 1/8 Mile SW
A13	CAEDF0000136140	0 - 1/8 Mile NNW
A14	CAEDF0000081157	0 - 1/8 Mile South
A15	CAEDF0000009142	0 - 1/8 Mile South
A16	CAEDF0000132082	0 - 1/8 Mile NNE
A17	CAEDF0000086006	0 - 1/8 Mile SSW
A18	CAEDF0000033895	0 - 1/8 Mile SSW

GEOCHECK® - PHYSICAL SETTING SOURCE SUMMARY

STATE DATABASE WELL INFORMATION


MAP ID	WELL ID	LOCATION FROM TP
A19	CAEDF0000143243	0 - 1/8 Mile SW
B20	CAEDF0000077620	0 - 1/8 Mile SSW
B21	CAEDF0000009430	0 - 1/8 Mile SSW
B22	CAEDF0000014655	0 - 1/8 Mile SSW
23	CAEDF0000049367	0 - 1/8 Mile SSE
B24	CAEDF0000110746	0 - 1/8 Mile South
B25	CAEDF0000077836	0 - 1/8 Mile SSW
26	CAEDF0000032438	1/8 - 1/4 Mile WNW
27	CAEDF0000091401	1/8 - 1/4 Mile North
28	CAEDF0000009716	1/8 - 1/4 Mile SW
C29	CAEDF0000087714	1/8 - 1/4 Mile South
C30	CAEDF0000107853	1/8 - 1/4 Mile South
31	CADWR0000020475	1/4 - 1/2 Mile NW
32	CADWR0000016916	1/4 - 1/2 Mile West
D34	CADWR0000031255	1/4 - 1/2 Mile WNW
D35	CADWR0000019296	1/4 - 1/2 Mile WNW
D36	CADWR0000028857	1/4 - 1/2 Mile WNW
E37	CAEDF0000134584	1/2 - 1 Mile NNW
F38	CAEDF0000100405	1/2 - 1 Mile North
E39	CAEDF0000107173	1/2 - 1 Mile NNW
40	CADWR0000026482	1/2 - 1 Mile NE
F41	CAEDF0000060258	1/2 - 1 Mile NNW
F42	CAEDF0000001769	1/2 - 1 Mile NNW
F44	CAEDF0000079334	1/2 - 1 Mile North
F45	CAEDF0000113365	1/2 - 1 Mile NNW
F46	CAEDF0000047145	1/2 - 1 Mile NNW
F47	CAEDF0000036360	1/2 - 1 Mile NNW
F48	CAEDF0000094185	1/2 - 1 Mile North
F49	CAEDF0000086004	1/2 - 1 Mile North
F50	CAEDF0000037771	1/2 - 1 Mile North
G51	CADWR8000007290	1/2 - 1 Mile WNW
F52	CAEDF0000108625	1/2 - 1 Mile NNW
H53	518	1/2 - 1 Mile West
H54	519	1/2 - 1 Mile West
F55	CAEDF0000038760	1/2 - 1 Mile NNW
F56	CAEDF0000102712	1/2 - 1 Mile NNW
F57	CAEDF0000070959	1/2 - 1 Mile NNW
F58	CAEDF0000044930	1/2 - 1 Mile North
F59	CAEDF0000055780	1/2 - 1 Mile North
F60	CAEDF0000081996	1/2 - 1 Mile NNW
F61	CAEDF0000139233	1/2 - 1 Mile NNW
I62	CAEDF0000045060	1/2 - 1 Mile NNW
F63	CAEDF0000088265	1/2 - 1 Mile North
I64	CAEDF0000117639	1/2 - 1 Mile NNW
65	CADWR0000003607	1/2 - 1 Mile NE
66	CADWR0000020447	1/2 - 1 Mile NW
67	CADDW0000022623	1/2 - 1 Mile NW
68	CADWR0000012142	1/2 - 1 Mile East
J69	CADDW0000019257	1/2 - 1 Mile WNW
J70	CADDW0000000749	1/2 - 1 Mile WNW
J71	CADDW0000002865	1/2 - 1 Mile WNW
J73	CADDW0000002010	1/2 - 1 Mile WNW

GEOCHECK® - PHYSICAL SETTING SOURCE SUMMARY

STATE DATABASE WELL INFORMATION

MAP ID	WELL ID	LOCATION FROM TP
J74	CAUSGSN00015342	1/2 - 1 Mile WNW
J75	CAUSGS000000623	1/2 - 1 Mile WNW
J76	CALLNL000000491	1/2 - 1 Mile WNW
J77	CADDW0000014938	1/2 - 1 Mile WNW
K78	CAPFAS000000314	1/2 - 1 Mile South
K79	CADDW0000020315	1/2 - 1 Mile South
L80	CAEDF0000052859	1/2 - 1 Mile SSE
81	CADWR0000009350	1/2 - 1 Mile NW
L82	CAUSGS000002299	1/2 - 1 Mile South
L83	CAUSGSN00003797	1/2 - 1 Mile South
L84	CALLNL000001284	1/2 - 1 Mile South
L85	CAEDF0000041775	1/2 - 1 Mile SSE
86	CADWR0000004831	1/2 - 1 Mile ENE
L87	CADDW0000016808	1/2 - 1 Mile South
L88	CAPFAS000001107	1/2 - 1 Mile South
M89	CAEDF0000006731	1/2 - 1 Mile ESE
M90	CAEDF0000075459	1/2 - 1 Mile ESE
M91	CAEDF0000072131	1/2 - 1 Mile ESE
M92	CAEDF0000054240	1/2 - 1 Mile ESE

PHYSICAL SETTING SOURCE MAP - 06456994.2r

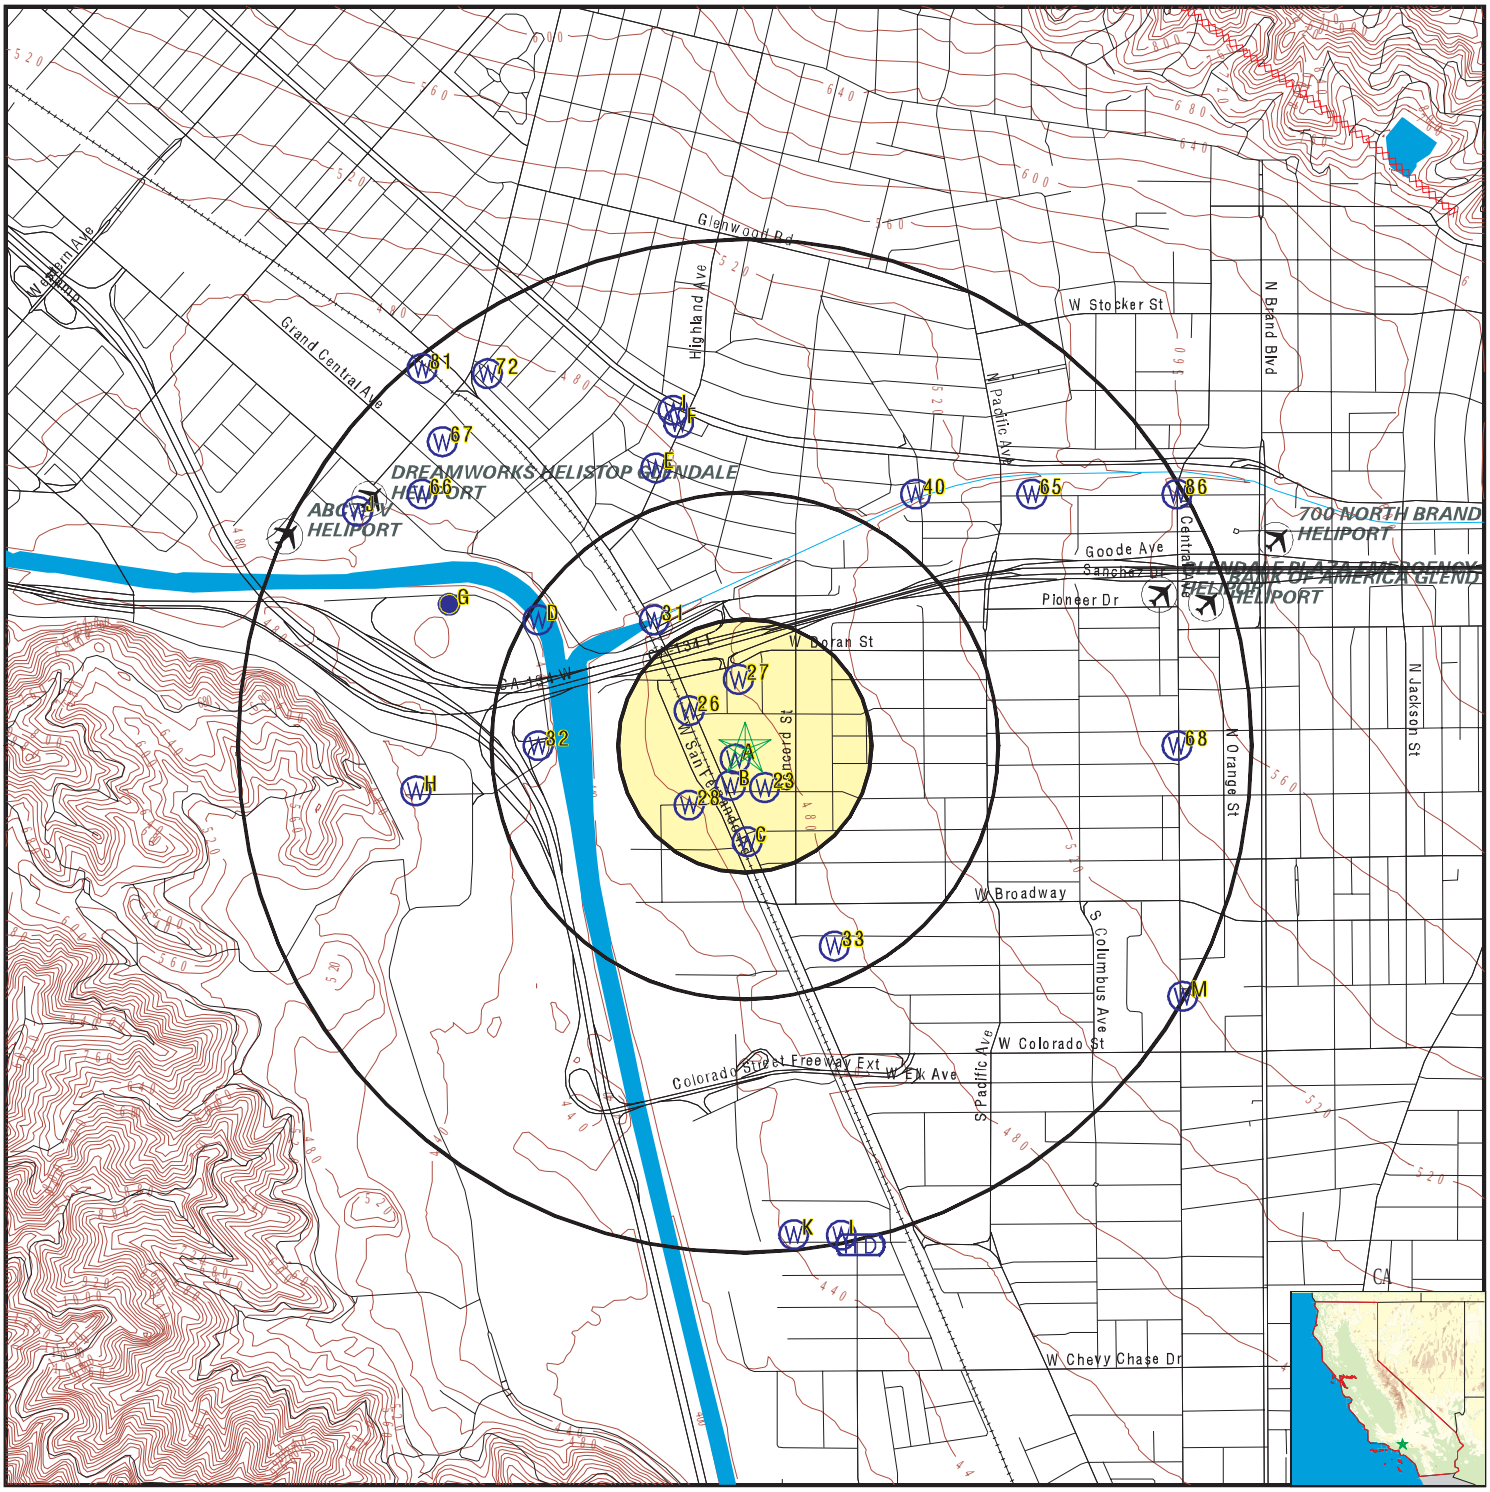

County Boundary
Major Roads
Contour Lines
Earthquake Fault Lines
Airports
Earthquake epicenter, Richter 5 or greater
Water Wells
Public Water Supply Wells
Cluster of Multiple Icons

Groundwater Flow Direction
GI Indeterminate Groundwater Flow at Location
GV Groundwater Flow Varies at Location
HD Closest Hydrogeological Data
Oil, gas or related wells

N

SITE NAME:	5426 San Fernando Road	CLIENT:	SCS Engineers
ADDRESS:	5426 San Fernando Road Glendale CA 91203	CONTACT:	Kim Braun
		INQUIRY #:	06456994.2r
LAT/LONG:	34.151295 / 118.272884	DATE:	April 19, 2021 6:48 pm

Copyright © 2021 EDR, Inc. © 2015 TomTom Rel. 2015.

GEOCHECK® - PHYSICAL SETTING SOURCE MAP FINDINGS

Map ID
Direction
Distance
Elevation | Database | EDR ID Number

A1
East
0 - 1/8 Mile
Higher

CA WELLS **CAEDF0000057875**

Well ID:	SL603799127-MW-2	Well Type:	MONITORING
Source:	EDF	Other Name:	MW-2
GAMA PFAS Testing:	Not Reported		
Groundwater Quality Data:	https://gamagroundwater.waterboards.ca.gov/gama/gamamap/public/GamaDataDisplay.asp?dataset=EDF&samp_date=&global_id=SL603799127&assigned_name=MW-2&store_num=		
GeoTracker Data:	https://geotracker.waterboards.ca.gov/profile_report.asp?cmd=MWEDFResults&global_id=SL603799127&assigned_name=MW-2		

A2
SW
0 - 1/8 Mile
Lower

CA WELLS **CAEDF0000071344**

Well ID:	SL603799127-MW-12A	Well Type:	MONITORING
Source:	EDF	Other Name:	MW-12A
GAMA PFAS Testing:	Not Reported		
Groundwater Quality Data:	https://gamagroundwater.waterboards.ca.gov/gama/gamamap/public/GamaDataDisplay.asp?dataset=EDF&samp_date=&global_id=SL603799127&assigned_name=MW-12A&store_num=		
GeoTracker Data:	https://geotracker.waterboards.ca.gov/profile_report.asp?cmd=MWEDFResults&global_id=SL603799127&assigned_name=MW-12A		

A3
WSW
0 - 1/8 Mile
Lower

CA WELLS **CAEDF0000021721**

Well ID:	SL603799127-MW-22	Well Type:	MONITORING
Source:	EDF	Other Name:	MW-22
GAMA PFAS Testing:	Not Reported		
Groundwater Quality Data:	https://gamagroundwater.waterboards.ca.gov/gama/gamamap/public/GamaDataDisplay.asp?dataset=EDF&samp_date=&global_id=SL603799127&assigned_name=MW-22&store_num=		
GeoTracker Data:	https://geotracker.waterboards.ca.gov/profile_report.asp?cmd=MWEDFResults&global_id=SL603799127&assigned_name=MW-22		

A4
SW
0 - 1/8 Mile
Lower

CA WELLS **CAEDF0000091638**

Well ID:	SL603799127-MW-20	Well Type:	MONITORING
Source:	EDF	Other Name:	MW-20
GAMA PFAS Testing:	Not Reported		
Groundwater Quality Data:	https://gamagroundwater.waterboards.ca.gov/gama/gamamap/public/GamaDataDisplay.asp?dataset=EDF&samp_date=&global_id=SL603799127&assigned_name=MW-20&store_num=		
GeoTracker Data:	https://geotracker.waterboards.ca.gov/profile_report.asp?cmd=MWEDFResults&global_id=SL603799127&assigned_name=MW-20		

Map ID
Direction
Distance
Elevation | Database | EDR ID Number

A5
WSW
0 - 1/8 Mile
Lower

CA WELLS **CAEDF0000085235**

Well ID:	SL603799127-MW-19	Well Type:	MONITORING
Source:	EDF	Other Name:	MW-19
GAMA PFAS Testing:	Not Reported		
Groundwater Quality Data:	https://gamagroundwater.waterboards.ca.gov/gama/gamamap/public/GamaDataDisplay.asp?dataset=EDF&samp_date=&global_id=SL603799127&assigned_name=MW-19&store_num=		
GeoTracker Data:	https://geotracker.waterboards.ca.gov/profile_report.asp?cmd=MWEDFResults&global_id=SL603799127&assigned_name=MW-19		

A6
WSW
0 - 1/8 Mile
Lower

CA WELLS **CAEDF0000039512**

Well ID:	SL603799127-MW-32	Well Type:	MONITORING
Source:	EDF	Other Name:	MW-32
GAMA PFAS Testing:	Not Reported		
Groundwater Quality Data:	https://gamagroundwater.waterboards.ca.gov/gama/gamamap/public/GamaDataDisplay.asp?dataset=EDF&samp_date=&global_id=SL603799127&assigned_name=MW-32&store_num=		
GeoTracker Data:	https://geotracker.waterboards.ca.gov/profile_report.asp?cmd=MWEDFResults&global_id=SL603799127&assigned_name=MW-32		

A7
SSW
0 - 1/8 Mile
Lower

CA WELLS **CAEDF0000114473**

Well ID:	SL603799127-MW-27	Well Type:	MONITORING
Source:	EDF	Other Name:	MW-27
GAMA PFAS Testing:	Not Reported		
Groundwater Quality Data:	https://gamagroundwater.waterboards.ca.gov/gama/gamamap/public/GamaDataDisplay.asp?dataset=EDF&samp_date=&global_id=SL603799127&assigned_name=MW-27&store_num=		
GeoTracker Data:	https://geotracker.waterboards.ca.gov/profile_report.asp?cmd=MWEDFResults&global_id=SL603799127&assigned_name=MW-27		

A8
SW
0 - 1/8 Mile
Lower

CA WELLS **CAEDF0000139447**

Well ID:	SL603799127-MW-24	Well Type:	MONITORING
Source:	EDF	Other Name:	MW-24
GAMA PFAS Testing:	Not Reported		
Groundwater Quality Data:	https://gamagroundwater.waterboards.ca.gov/gama/gamamap/public/GamaDataDisplay.asp?dataset=EDF&samp_date=&global_id=SL603799127&assigned_name=MW-24&store_num=		
GeoTracker Data:	https://geotracker.waterboards.ca.gov/profile_report.asp?cmd=MWEDFResults&global_id=SL603799127&assigned_name=MW-24		

Map ID
Direction
Distance
Elevation | Database | EDR ID Number

A9
SSW
0 - 1/8 Mile
Lower

CA WELLS **CAEDF0000088490**

Well ID:	SL603799127-MW-25	Well Type:	MONITORING
Source:	EDF	Other Name:	MW-25
GAMA PFAS Testing:	Not Reported		
Groundwater Quality Data:	https://gamagroundwater.waterboards.ca.gov/gama/gamamap/public/GamaDataDisplay.asp?dataset=EDF&samp_date=&global_id=SL603799127&assigned_name=MW-25&store_num=		
GeoTracker Data:	https://geotracker.waterboards.ca.gov/profile_report.asp?cmd=MWEDFResults&global_id=SL603799127&assigned_name=MW-25		

A10
SW
0 - 1/8 Mile
Lower

CA WELLS **CAEDF0000033798**

Well ID:	SL603799127-MW-4	Well Type:	MONITORING
Source:	EDF	Other Name:	MW-4
GAMA PFAS Testing:	Not Reported		
Groundwater Quality Data:	https://gamagroundwater.waterboards.ca.gov/gama/gamamap/public/GamaDataDisplay.asp?dataset=EDF&samp_date=&global_id=SL603799127&assigned_name=MW-4&store_num=		
GeoTracker Data:	https://geotracker.waterboards.ca.gov/profile_report.asp?cmd=MWEDFResults&global_id=SL603799127&assigned_name=MW-4		

A11
SSW
0 - 1/8 Mile
Lower

CA WELLS **CAEDF0000070494**

Well ID:	SL603799127-MW-16	Well Type:	MONITORING
Source:	EDF	Other Name:	MW-16
GAMA PFAS Testing:	Not Reported		
Groundwater Quality Data:	https://gamagroundwater.waterboards.ca.gov/gama/gamamap/public/GamaDataDisplay.asp?dataset=EDF&samp_date=&global_id=SL603799127&assigned_name=MW-16&store_num=		
GeoTracker Data:	https://geotracker.waterboards.ca.gov/profile_report.asp?cmd=MWEDFResults&global_id=SL603799127&assigned_name=MW-16		

A12
SW
0 - 1/8 Mile
Lower

CA WELLS **CAEDF0000021145**

Well ID:	SL603799127-MW-26	Well Type:	MONITORING
Source:	EDF	Other Name:	MW-26
GAMA PFAS Testing:	Not Reported		
Groundwater Quality Data:	https://gamagroundwater.waterboards.ca.gov/gama/gamamap/public/GamaDataDisplay.asp?dataset=EDF&samp_date=&global_id=SL603799127&assigned_name=MW-26&store_num=		
GeoTracker Data:	https://geotracker.waterboards.ca.gov/profile_report.asp?cmd=MWEDFResults&global_id=SL603799127&assigned_name=MW-26		

Map ID
Direction
Distance
Elevation | Database | EDR ID Number

A13
NNW
0 - 1/8 Mile
Higher

CA WELLS **CAEDF0000136140**

Well ID:	SL603799127-MW-5	Well Type:	MONITORING
Source:	EDF	Other Name:	MW-5
GAMA PFAS Testing:	Not Reported		
Groundwater Quality Data:	https://gamagroundwater.waterboards.ca.gov/gama/gamamap/public/GamaDataDisplay.asp?dataset=EDF&samp_date=&global_id=SL603799127&assigned_name=MW-5&store_num=		
GeoTracker Data:	https://geotracker.waterboards.ca.gov/profile_report.asp?cmd=MWEDFResults&global_id=SL603799127&assigned_name=MW-5		

A14
South
0 - 1/8 Mile
Lower

CA WELLS **CAEDF0000081157**

Well ID:	SL603799127-MW-13	Well Type:	MONITORING
Source:	EDF	Other Name:	MW-13
GAMA PFAS Testing:	Not Reported		
Groundwater Quality Data:	https://gamagroundwater.waterboards.ca.gov/gama/gamamap/public/GamaDataDisplay.asp?dataset=EDF&samp_date=&global_id=SL603799127&assigned_name=MW-13&store_num=		
GeoTracker Data:	https://geotracker.waterboards.ca.gov/profile_report.asp?cmd=MWEDFResults&global_id=SL603799127&assigned_name=MW-13		

A15
South
0 - 1/8 Mile
Lower

CA WELLS **CAEDF0000009142**

Well ID:	SL603799127-MW-38	Well Type:	MONITORING
Source:	EDF	Other Name:	MW-38
GAMA PFAS Testing:	Not Reported		
Groundwater Quality Data:	https://gamagroundwater.waterboards.ca.gov/gama/gamamap/public/GamaDataDisplay.asp?dataset=EDF&samp_date=&global_id=SL603799127&assigned_name=MW-38&store_num=		
GeoTracker Data:	https://geotracker.waterboards.ca.gov/profile_report.asp?cmd=MWEDFResults&global_id=SL603799127&assigned_name=MW-38		

A16
NNE
0 - 1/8 Mile
Higher

CA WELLS **CAEDF0000132082**

Well ID:	SL603799127-MW-1	Well Type:	MONITORING
Source:	EDF	Other Name:	MW-1
GAMA PFAS Testing:	Not Reported		
Groundwater Quality Data:	https://gamagroundwater.waterboards.ca.gov/gama/gamamap/public/GamaDataDisplay.asp?dataset=EDF&samp_date=&global_id=SL603799127&assigned_name=MW-1&store_num=		
GeoTracker Data:	https://geotracker.waterboards.ca.gov/profile_report.asp?cmd=MWEDFResults&global_id=SL603799127&assigned_name=MW-1		

GEOCHECK® - PHYSICAL SETTING SOURCE MAP FINDINGS

Map ID
Direction
Distance
Elevation | Database | EDR ID Number

A17
SSW
0 - 1/8 Mile
Lower

CA WELLS **CAEDF0000086006**

Well ID:	SL603799127-MW-18	Well Type:	MONITORING
Source:	EDF	Other Name:	MW-18
GAMA PFAS Testing:	Not Reported		
Groundwater Quality Data:	https://gamagroundwater.waterboards.ca.gov/gama/gamamap/public/GamaDataDisplay.asp?dataset=EDF&samp_date=&global_id=SL603799127&assigned_name=MW-18&store_num=		
GeoTracker Data:	https://geotracker.waterboards.ca.gov/profile_report.asp?cmd=MWEDFResults&global_id=SL603799127&assigned_name=MW-18		

A18
SSW
0 - 1/8 Mile
Lower

CA WELLS **CAEDF0000033895**

Well ID:	SL603799127-MW-14	Well Type:	MONITORING
Source:	EDF	Other Name:	MW-14
GAMA PFAS Testing:	Not Reported		
Groundwater Quality Data:	https://gamagroundwater.waterboards.ca.gov/gama/gamamap/public/GamaDataDisplay.asp?dataset=EDF&samp_date=&global_id=SL603799127&assigned_name=MW-14&store_num=		
GeoTracker Data:	https://geotracker.waterboards.ca.gov/profile_report.asp?cmd=MWEDFResults&global_id=SL603799127&assigned_name=MW-14		

A19
SW
0 - 1/8 Mile
Lower

CA WELLS **CAEDF0000143243**

Well ID:	SL603799127-MW-35	Well Type:	MONITORING
Source:	EDF	Other Name:	MW-35
GAMA PFAS Testing:	Not Reported		
Groundwater Quality Data:	https://gamagroundwater.waterboards.ca.gov/gama/gamamap/public/GamaDataDisplay.asp?dataset=EDF&samp_date=&global_id=SL603799127&assigned_name=MW-35&store_num=		
GeoTracker Data:	https://geotracker.waterboards.ca.gov/profile_report.asp?cmd=MWEDFResults&global_id=SL603799127&assigned_name=MW-35		

B20
SSW
0 - 1/8 Mile
Lower

CA WELLS **CAEDF0000077620**

Well ID:	SL603799127-MW-37	Well Type:	MONITORING
Source:	EDF	Other Name:	MW-37
GAMA PFAS Testing:	Not Reported		
Groundwater Quality Data:	https://gamagroundwater.waterboards.ca.gov/gama/gamamap/public/GamaDataDisplay.asp?dataset=EDF&samp_date=&global_id=SL603799127&assigned_name=MW-37&store_num=		
GeoTracker Data:	https://geotracker.waterboards.ca.gov/profile_report.asp?cmd=MWEDFResults&global_id=SL603799127&assigned_name=MW-37		

GEOCHECK® - PHYSICAL SETTING SOURCE MAP FINDINGS

Map ID
Direction
Distance
Elevation | Database | EDR ID Number

B21
SSW
0 - 1/8 Mile
Lower

CA WELLS **CAEDF0000009430**

Well ID:	SL603799127-MW-28	Well Type:	MONITORING
Source:	EDF	Other Name:	MW-28
GAMA PFAS Testing:	Not Reported		
Groundwater Quality Data:	https://gamagroundwater.waterboards.ca.gov/gama/gamamap/public/GamaDataDisplay.asp?dataset=EDF&samp_date=&global_id=SL603799127&assigned_name=MW-28&store_num=		
GeoTracker Data:	https://geotracker.waterboards.ca.gov/profile_report.asp?cmd=MWEDFResults&global_id=SL603799127&assigned_name=MW-28		

B22
SSW
0 - 1/8 Mile
Lower

CA WELLS **CAEDF0000014655**

Well ID:	SL603799127-MW-30	Well Type:	MONITORING
Source:	EDF	Other Name:	MW-30
GAMA PFAS Testing:	Not Reported		
Groundwater Quality Data:	https://gamagroundwater.waterboards.ca.gov/gama/gamamap/public/GamaDataDisplay.asp?dataset=EDF&samp_date=&global_id=SL603799127&assigned_name=MW-30&store_num=		
GeoTracker Data:	https://geotracker.waterboards.ca.gov/profile_report.asp?cmd=MWEDFResults&global_id=SL603799127&assigned_name=MW-30		

23
SSE
0 - 1/8 Mile
Higher

CA WELLS **CAEDF0000049367**

Well ID:	SL603799127-MW-3	Well Type:	MONITORING
Source:	EDF	Other Name:	MW-3
GAMA PFAS Testing:	Not Reported		
Groundwater Quality Data:	https://gamagroundwater.waterboards.ca.gov/gama/gamamap/public/GamaDataDisplay.asp?dataset=EDF&samp_date=&global_id=SL603799127&assigned_name=MW-3&store_num=		
GeoTracker Data:	https://geotracker.waterboards.ca.gov/profile_report.asp?cmd=MWEDFResults&global_id=SL603799127&assigned_name=MW-3		

B24
South
0 - 1/8 Mile
Lower

CA WELLS **CAEDF0000110746**

Well ID:	SL603799127-MW-31	Well Type:	MONITORING
Source:	EDF	Other Name:	MW-31
GAMA PFAS Testing:	Not Reported		
Groundwater Quality Data:	https://gamagroundwater.waterboards.ca.gov/gama/gamamap/public/GamaDataDisplay.asp?dataset=EDF&samp_date=&global_id=SL603799127&assigned_name=MW-31&store_num=		
GeoTracker Data:	https://geotracker.waterboards.ca.gov/profile_report.asp?cmd=MWEDFResults&global_id=SL603799127&assigned_name=MW-31		

Map ID
Direction
Distance
Elevation | Database | EDR ID Number

B25
SSW
0 - 1/8 Mile
Lower

CA WELLS **CAEDF0000077836**

Well ID:	SL603799127-MW-8	Well Type:	MONITORING
Source:	EDF	Other Name:	MW-8
GAMA PFAS Testing:	Not Reported		
Groundwater Quality Data:	https://gamagroundwater.waterboards.ca.gov/gama/gamamap/public/GamaDataDisplay.asp?dataset=EDF&samp_date=&global_id=SL603799127&assigned_name=MW-8&store_num=		
GeoTracker Data:	https://geotracker.waterboards.ca.gov/profile_report.asp?cmd=MWEDFResults&global_id=SL603799127&assigned_name=MW-8		

26
WNW
1/8 - 1/4 Mile
Lower

CA WELLS **CAEDF0000032438**

Well ID:	SL603799127-MW-7	Well Type:	MONITORING
Source:	EDF	Other Name:	MW-7
GAMA PFAS Testing:	Not Reported		
Groundwater Quality Data:	https://gamagroundwater.waterboards.ca.gov/gama/gamamap/public/GamaDataDisplay.asp?dataset=EDF&samp_date=&global_id=SL603799127&assigned_name=MW-7&store_num=		
GeoTracker Data:	https://geotracker.waterboards.ca.gov/profile_report.asp?cmd=MWEDFResults&global_id=SL603799127&assigned_name=MW-7		

27
North
1/8 - 1/4 Mile
Higher

CA WELLS **CAEDF0000091401**

Well ID:	SL603799127-MW-6	Well Type:	MONITORING
Source:	EDF	Other Name:	MW-6
GAMA PFAS Testing:	Not Reported		
Groundwater Quality Data:	https://gamagroundwater.waterboards.ca.gov/gama/gamamap/public/GamaDataDisplay.asp?dataset=EDF&samp_date=&global_id=SL603799127&assigned_name=MW-6&store_num=		
GeoTracker Data:	https://geotracker.waterboards.ca.gov/profile_report.asp?cmd=MWEDFResults&global_id=SL603799127&assigned_name=MW-6		

28
SW
1/8 - 1/4 Mile
Lower

CA WELLS **CAEDF0000009716**

Well ID:	SL603799127-MW-39	Well Type:	MONITORING
Source:	EDF	Other Name:	MW-39
GAMA PFAS Testing:	Not Reported		
Groundwater Quality Data:	https://gamagroundwater.waterboards.ca.gov/gama/gamamap/public/GamaDataDisplay.asp?dataset=EDF&samp_date=&global_id=SL603799127&assigned_name=MW-39&store_num=		
GeoTracker Data:	https://geotracker.waterboards.ca.gov/profile_report.asp?cmd=MWEDFResults&global_id=SL603799127&assigned_name=MW-39		

Map ID
Direction
Distance
Elevation | Database | EDR ID Number

C29
South
1/8 - 1/4 Mile
Lower

CA WELLS **CAEDF0000087714**

Well ID:	SL603799127-MW-41	Well Type:	MONITORING
Source:	EDF	Other Name:	MW-41
GAMA PFAS Testing:	Not Reported		
Groundwater Quality Data:	https://gamagroundwater.waterboards.ca.gov/gama/gamamap/public/GamaDataDisplay.asp?dataset=EDF&samp_date=&global_id=SL603799127&assigned_name=MW-41&store_num=		
GeoTracker Data:	https://geotracker.waterboards.ca.gov/profile_report.asp?cmd=MWEDFResults&global_id=SL603799127&assigned_name=MW-41		

C30
South
1/8 - 1/4 Mile
Lower

CA WELLS **CAEDF0000107853**

Well ID:	SL603799127-MW-40	Well Type:	MONITORING
Source:	EDF	Other Name:	MW-40
GAMA PFAS Testing:	Not Reported		
Groundwater Quality Data:	https://gamagroundwater.waterboards.ca.gov/gama/gamamap/public/GamaDataDisplay.asp?dataset=EDF&samp_date=&global_id=SL603799127&assigned_name=MW-40&store_num=		
GeoTracker Data:	https://geotracker.waterboards.ca.gov/profile_report.asp?cmd=MWEDFResults&global_id=SL603799127&assigned_name=MW-40		

31
NW
1/4 - 1/2 Mile
Lower

CA WELLS **CADWR0000020475**

Well ID:	01N13W19J003S	Well Type:	UNK
Source:	Department of Water Resources		
Other Name:	01N13W19J003S	GAMA PFAS Testing:	Not Reported
Groundwater Quality Data:	https://gamagroundwater.waterboards.ca.gov/gama/gamamap/public/GamaDataDisplay.asp?dataset=DWR&samp_date=&global_id=&assigned_name=01N13W19J003S&store_num=		
GeoTracker Data:	Not Reported		

32
West
1/4 - 1/2 Mile
Lower

CA WELLS **CADWR0000016916**

Well ID:	01N13W19Q001S	Well Type:	UNK
Source:	Department of Water Resources		
Other Name:	01N13W19Q001S	GAMA PFAS Testing:	Not Reported
Groundwater Quality Data:	https://gamagroundwater.waterboards.ca.gov/gama/gamamap/public/GamaDataDisplay.asp?dataset=DWR&samp_date=&global_id=&assigned_name=01N13W19Q001S&store_num=		
GeoTracker Data:	Not Reported		

GEOCHECK® - PHYSICAL SETTING SOURCE MAP FINDINGS

Map ID
Direction
Distance
Elevation | Database | EDR ID Number

33
SSE
1/4 - 1/2 Mile
Higher

FED USGS **USGS40000142024**

Organization ID:	USGS-CA		
Organization Name:	USGS California Water Science Center		
Monitor Location:	001N013W19B007S	Type:	Well
Description:	Not Reported	HUC:	18070105
Drainage Area:	Not Reported	Drainage Area Units:	Not Reported
Contrib Drainage Area:	Not Reported	Contrib Drainage Area Unts:	Not Reported
Aquifer:	California Coastal Basin aquifers		
Formation Type:	Not Reported	Aquifer Type:	Not Reported
Construction Date:	Not Reported	Well Depth:	462
Well Depth Units:	ft	Well Hole Depth:	500
Well Hole Depth Units:	ft		

D34
WNW
1/4 - 1/2 Mile
Lower

CA WELLS **CADWR0000031255**

Well ID:	01N13W19K003S	Well Type:	UNK
Source:	Department of Water Resources		
Other Name:	01N13W19K003S	GAMA PFAS Testing:	Not Reported
Groundwater Quality Data:	https://gamagroundwater.waterboards.ca.gov/gama/gamamap/public/GamaDataDisplay.asp?dataset=DWR&samp_date=&global_id=&assigned_name=01N13W19K003S&store_num=		
GeoTracker Data:	Not Reported		

D35
WNW
1/4 - 1/2 Mile
Lower

CA WELLS **CADWR0000019296**

Well ID:	01N13W19K002S	Well Type:	UNK
Source:	Department of Water Resources		
Other Name:	01N13W19K002S	GAMA PFAS Testing:	Not Reported
Groundwater Quality Data:	https://gamagroundwater.waterboards.ca.gov/gama/gamamap/public/GamaDataDisplay.asp?dataset=DWR&samp_date=&global_id=&assigned_name=01N13W19K002S&store_num=		
GeoTracker Data:	Not Reported		

D36
WNW
1/4 - 1/2 Mile
Lower

CA WELLS **CADWR0000028857**

Well ID:	01N13W19K001S	Well Type:	UNK
Source:	Department of Water Resources		
Other Name:	01N13W19K001S	GAMA PFAS Testing:	Not Reported
Groundwater Quality Data:	https://gamagroundwater.waterboards.ca.gov/gama/gamamap/public/GamaDataDisplay.asp?dataset=DWR&samp_date=&global_id=&assigned_name=01N13W19K001S&store_num=		
GeoTracker Data:	Not Reported		

Map ID
Direction
Distance
Elevation | Database | EDR ID Number

E37
NNW
1/2 - 1 Mile
Higher

CA WELLS **CAEDF0000134584**

Well ID:	T0603702039-MW-21	Well Type:	MONITORING
Source:	EDF	Other Name:	MW-21
GAMA PFAS Testing:	Not Reported		
Groundwater Quality Data:	https://gamagroundwater.waterboards.ca.gov/gama/gamamap/public/GamaDataDisplay.asp?dataset=EDF&samp_date=&global_id=T0603702039&assigned_name=MW-21&store_num=		
GeoTracker Data:	https://geotracker.waterboards.ca.gov/profile_report.asp?cmd=MWEDFResults&global_id=T0603702039&assigned_name=MW-21		

F38
North
1/2 - 1 Mile
Higher

CA WELLS **CAEDF0000100405**

Well ID:	T0603702039-MW-19	Well Type:	MONITORING
Source:	EDF	Other Name:	MW-19
GAMA PFAS Testing:	Not Reported		
Groundwater Quality Data:	https://gamagroundwater.waterboards.ca.gov/gama/gamamap/public/GamaDataDisplay.asp?dataset=EDF&samp_date=&global_id=T0603702039&assigned_name=MW-19&store_num=		
GeoTracker Data:	https://geotracker.waterboards.ca.gov/profile_report.asp?cmd=MWEDFResults&global_id=T0603702039&assigned_name=MW-19		

E39
NNW
1/2 - 1 Mile
Higher

CA WELLS **CAEDF0000107173**

Well ID:	T0603702039-MW-22	Well Type:	MONITORING
Source:	EDF	Other Name:	MW-22
GAMA PFAS Testing:	Not Reported		
Groundwater Quality Data:	https://gamagroundwater.waterboards.ca.gov/gama/gamamap/public/GamaDataDisplay.asp?dataset=EDF&samp_date=&global_id=T0603702039&assigned_name=MW-22&store_num=		
GeoTracker Data:	https://geotracker.waterboards.ca.gov/profile_report.asp?cmd=MWEDFResults&global_id=T0603702039&assigned_name=MW-22		

40
NE
1/2 - 1 Mile
Higher

CA WELLS **CADWR0000026482**

Well ID:	01N13W20F002S	Well Type:	UNK
Source:	Department of Water Resources		
Other Name:	01N13W20F002S	GAMA PFAS Testing:	Not Reported
Groundwater Quality Data:	https://gamagroundwater.waterboards.ca.gov/gama/gamamap/public/GamaDataDisplay.asp?dataset=DWR&samp_date=&global_id=&assigned_name=01N13W20F002S&store_num=		
GeoTracker Data:	Not Reported		

GEOCHECK® - PHYSICAL SETTING SOURCE MAP FINDINGS

Map ID
Direction
Distance
Elevation | Database | EDR ID Number

F41
NNW
1/2 - 1 Mile
Higher

CA WELLS **CAEDF0000060258**

Well ID:	T0603702039-MW-18	Well Type:	MONITORING
Source:	EDF	Other Name:	MW-18
GAMA PFAS Testing:	Not Reported		
Groundwater Quality Data:	https://gamagroundwater.waterboards.ca.gov/gama/gamamap/public/GamaDataDisplay.asp?dataset=EDF&samp_date=&global_id=T0603702039&assigned_name=MW-18&store_num=		
GeoTracker Data:	https://geotracker.waterboards.ca.gov/profile_report.asp?cmd=MWEDFResults&global_id=T0603702039&assigned_name=MW-18		

F42
NNW
1/2 - 1 Mile
Higher

CA WELLS **CAEDF0000001769**

Well ID:	T0603702039-MW-14	Well Type:	MONITORING
Source:	EDF	Other Name:	MW-14
GAMA PFAS Testing:	Not Reported		
Groundwater Quality Data:	https://gamagroundwater.waterboards.ca.gov/gama/gamamap/public/GamaDataDisplay.asp?dataset=EDF&samp_date=&global_id=T0603702039&assigned_name=MW-14&store_num=		
GeoTracker Data:	https://geotracker.waterboards.ca.gov/profile_report.asp?cmd=MWEDFResults&global_id=T0603702039&assigned_name=MW-14		

G43
WNW
1/2 - 1 Mile
Lower

FED USGS **USGS40000142182**

Organization ID:	USGS-CA		
Organization Name:	USGS California Water Science Center		
Monitor Location:	001N013W19F003S	Type:	Well
Description:	Not Reported	HUC:	18070105
Drainage Area:	Not Reported	Drainage Area Units:	Not Reported
Contrib Drainage Area:	Not Reported	Contrib Drainage Area Unts:	Not Reported
Aquifer:	Other aquifers	Formation Type:	Not Reported
Aquifer Type:	Not Reported	Construction Date:	Not Reported
Well Depth:	586	Well Depth Units:	ft
Well Hole Depth:	Not Reported	Well Hole Depth Units:	Not Reported

---

F44
North
1/2 - 1 Mile
Higher

CA WELLS **CAEDF0000079334**

Well ID:	T0603702039-MW-13	Well Type:	MONITORING
Source:	EDF	Other Name:	MW-13
GAMA PFAS Testing:	Not Reported		
Groundwater Quality Data:	https://gamagroundwater.waterboards.ca.gov/gama/gamamap/public/GamaDataDisplay.asp?dataset=EDF&samp_date=&global_id=T0603702039&assigned_name=MW-13&store_num=		
GeoTracker Data:	https://geotracker.waterboards.ca.gov/profile_report.asp?cmd=MWEDFResults&global_id=T0603702039&assigned_name=MW-13		

Map ID
Direction
Distance
Elevation | Database | EDR ID Number

F45
NNW
1/2 - 1 Mile
Higher

CA WELLS **CAEDF0000113365**

Well ID:	T0603702039-MW-11	Well Type:	MONITORING
Source:	EDF	Other Name:	MW-11
GAMA PFAS Testing:	Not Reported		
Groundwater Quality Data:	https://gamagroundwater.waterboards.ca.gov/gama/gamamap/public/GamaDataDisplay.asp?dataset=EDF&samp_date=&global_id=T0603702039&assigned_name=MW-11&store_num=		
GeoTracker Data:	https://geotracker.waterboards.ca.gov/profile_report.asp?cmd=MWEDFResults&global_id=T0603702039&assigned_name=MW-11		

F46
NNW
1/2 - 1 Mile
Higher

CA WELLS **CAEDF0000047145**

Well ID:	T0603702039-MW-5	Well Type:	MONITORING
Source:	EDF	Other Name:	MW-5
GAMA PFAS Testing:	Not Reported		
Groundwater Quality Data:	https://gamagroundwater.waterboards.ca.gov/gama/gamamap/public/GamaDataDisplay.asp?dataset=EDF&samp_date=&global_id=T0603702039&assigned_name=MW-5&store_num=		
GeoTracker Data:	https://geotracker.waterboards.ca.gov/profile_report.asp?cmd=MWEDFResults&global_id=T0603702039&assigned_name=MW-5		

F47
NNW
1/2 - 1 Mile
Higher

CA WELLS **CAEDF0000036360**

Well ID:	T0603702039-MW-4	Well Type:	MONITORING
Source:	EDF	Other Name:	MW-4
GAMA PFAS Testing:	Not Reported		
Groundwater Quality Data:	https://gamagroundwater.waterboards.ca.gov/gama/gamamap/public/GamaDataDisplay.asp?dataset=EDF&samp_date=&global_id=T0603702039&assigned_name=MW-4&store_num=		
GeoTracker Data:	https://geotracker.waterboards.ca.gov/profile_report.asp?cmd=MWEDFResults&global_id=T0603702039&assigned_name=MW-4		

F48
North
1/2 - 1 Mile
Higher

CA WELLS **CAEDF0000094185**

Well ID:	T0603702039-MW-10	Well Type:	MONITORING
Source:	EDF	Other Name:	MW-10
GAMA PFAS Testing:	Not Reported		
Groundwater Quality Data:	https://gamagroundwater.waterboards.ca.gov/gama/gamamap/public/GamaDataDisplay.asp?dataset=EDF&samp_date=&global_id=T0603702039&assigned_name=MW-10&store_num=		
GeoTracker Data:	https://geotracker.waterboards.ca.gov/profile_report.asp?cmd=MWEDFResults&global_id=T0603702039&assigned_name=MW-10		

GEOCHECK® - PHYSICAL SETTING SOURCE MAP FINDINGS

Map ID
Direction
Distance
Elevation | Database | EDR ID Number

F49
North
1/2 - 1 Mile
Higher | **CA WELLS** | **CAEDF0000086004**

Well ID:	T0603702039-MW-23	Well Type:	MONITORING
Source:	EDF	Other Name:	MW-23
GAMA PFAS Testing:	Not Reported		
Groundwater Quality Data:	https://gamagroundwater.waterboards.ca.gov/gama/gamamap/public/GamaDataDisplay.asp?dataset=EDF&samp_date=&global_id=T0603702039&assigned_name=MW-23&store_num=		
GeoTracker Data:	https://geotracker.waterboards.ca.gov/profile_report.asp?cmd=MWEDFResults&global_id=T0603702039&assigned_name=MW-23		

F50
North
1/2 - 1 Mile
Higher | **CA WELLS** | **CAEDF0000037771**

Well ID:	T0603702039-MW-6	Well Type:	MONITORING
Source:	EDF	Other Name:	MW-6
GAMA PFAS Testing:	Not Reported		
Groundwater Quality Data:	https://gamagroundwater.waterboards.ca.gov/gama/gamamap/public/GamaDataDisplay.asp?dataset=EDF&samp_date=&global_id=T0603702039&assigned_name=MW-6&store_num=		
GeoTracker Data:	https://geotracker.waterboards.ca.gov/profile_report.asp?cmd=MWEDFResults&global_id=T0603702039&assigned_name=MW-6		

G51
WNW
1/2 - 1 Mile
Lower | **CA WELLS** | **CADWR8000007290**

State Well #:	01N13W19G001S	Station ID:	49947
Well Name:	3914H	Well Use:	Observation
Well Type:	Single Well	Well Depth:	320
Basin Name:	San Fernando Valley	Well Completion Rpt #:	Not Reported

---

F52
NNW
1/2 - 1 Mile
Higher | **CA WELLS** | **CAEDF0000108625**

Well ID:	T0603702039-MW-3	Well Type:	MONITORING
Source:	EDF	Other Name:	MW-3
GAMA PFAS Testing:	Not Reported		
Groundwater Quality Data:	https://gamagroundwater.waterboards.ca.gov/gama/gamamap/public/GamaDataDisplay.asp?dataset=EDF&samp_date=&global_id=T0603702039&assigned_name=MW-3&store_num=		
GeoTracker Data:	https://geotracker.waterboards.ca.gov/profile_report.asp?cmd=MWEDFResults&global_id=T0603702039&assigned_name=MW-3		

GEOCHECK® - PHYSICAL SETTING SOURCE MAP FINDINGS

Map ID
Direction
Distance
Elevation | Database | EDR ID Number

H53
West
1/2 - 1 Mile
Lower

CA WELLS **518**

Seq:	518	Prim sta c:	01N/13W-19K01 S
Frds no:	1910067023	County:	19
District:	15	User id:	MET
System no:	1910067	Water type:	G
Source nam:	CRYSTALL SPRINGS WELL 49 - INACTIVE	Station ty:	WELL/AMBNT/MUN/INTAKE/SUPPLY
Latitude:	340900.0	Longitude:	1181700.0
Precision:	8	Status:	IR
Comment 1:	Not Reported	Comment 2:	Not Reported
Comment 3:	Not Reported	Comment 4:	Not Reported
Comment 5:	Not Reported	Comment 6:	Not Reported
Comment 7:	Not Reported		

System no:	1910067	System nam:	Los Angeles-City, Dept. Of Water & Power
Hqname:	LOS ANGELES CTY DPT WTR & PWR	Address:	P.O. BOX 51111, ROOM 1420
City:	LOS ANGELES	State:	CA
Zip:	90051	Zip ext:	Not Reported
Pop serv:	3700000	Connection:	657422
Area serve:	LOS ANGELES		

H54
West
1/2 - 1 Mile
Lower

CA WELLS **519**

Seq:	519	Prim sta c:	01N/13W-19K02 S
Frds no:	1910067024	County:	19
District:	15	User id:	MET
System no:	1910067	Water type:	G
Source nam:	CRYSTALL SPRINGS WELL 50 - INACTIVE	Station ty:	WELL/AMBNT/MUN/INTAKE/SUPPLY
Latitude:	340900.0	Longitude:	1181700.0
Precision:	8	Status:	IR
Comment 1:	Not Reported	Comment 2:	Not Reported
Comment 3:	Not Reported	Comment 4:	Not Reported
Comment 5:	Not Reported	Comment 6:	Not Reported
Comment 7:	Not Reported		

System no:	1910067	System nam:	Los Angeles-City, Dept. Of Water & Power
Hqname:	LOS ANGELES CTY DPT WTR & PWR	Address:	P.O. BOX 51111, ROOM 1420
City:	LOS ANGELES	State:	CA
Zip:	90051	Zip ext:	Not Reported
Pop serv:	3700000	Connection:	657422
Area serve:	LOS ANGELES		

F55
NNW
1/2 - 1 Mile
Higher

CA WELLS **CAEDF0000038760**

Well ID:	T0603702039-MW-20	Well Type:	MONITORING
Source:	EDF	Other Name:	MW-20
GAMA PFAS Testing:	Not Reported		
Groundwater Quality Data:	https://gamagroundwater.waterboards.ca.gov/gama/gamamap/public/GamaDataDisplay.asp?dataset=EDF&samp_date=&global_id=T0603702039&assigned_name=MW-20&store_num=		

GeoTracker Data: https://geotracker.waterboards.ca.gov/profile_report.asp?cmd=MWEDFResults&global_id=T0603702039&assigned_name=MW-20

F56
NNW
1/2 - 1 Mile
Higher

CA WELLS **CAEDF0000102712**

Well ID:	T0603702039-MW-17	Well Type:	MONITORING
Source:	EDF	Other Name:	MW-17
GAMA PFAS Testing:	Not Reported		
Groundwater Quality Data:	https://gamagroundwater.waterboards.ca.gov/gama/gamamap/public/GamaDataDisplay.asp?dataset=EDF&samp_date=&global_id=T0603702039&assigned_name=MW-17&store_num=		
GeoTracker Data:	https://geotracker.waterboards.ca.gov/profile_report.asp?cmd=MWEDFResults&global_id=T0603702039&assigned_name=MW-17		

F57
NNW
1/2 - 1 Mile
Higher

CA WELLS **CAEDF0000070959**

Well ID:	T0603702039-MW-7	Well Type:	MONITORING
Source:	EDF	Other Name:	MW-7
GAMA PFAS Testing:	Not Reported		
Groundwater Quality Data:	https://gamagroundwater.waterboards.ca.gov/gama/gamamap/public/GamaDataDisplay.asp?dataset=EDF&samp_date=&global_id=T0603702039&assigned_name=MW-7&store_num=		
GeoTracker Data:	https://geotracker.waterboards.ca.gov/profile_report.asp?cmd=MWEDFResults&global_id=T0603702039&assigned_name=MW-7		

F58
North
1/2 - 1 Mile
Higher

CA WELLS **CAEDF0000044930**

Well ID:	T0603702039-MW-1	Well Type:	MONITORING
Source:	EDF	Other Name:	MW-1
GAMA PFAS Testing:	Not Reported		
Groundwater Quality Data:	https://gamagroundwater.waterboards.ca.gov/gama/gamamap/public/GamaDataDisplay.asp?dataset=EDF&samp_date=&global_id=T0603702039&assigned_name=MW-1&store_num=		
GeoTracker Data:	https://geotracker.waterboards.ca.gov/profile_report.asp?cmd=MWEDFResults&global_id=T0603702039&assigned_name=MW-1		

F59
North
1/2 - 1 Mile
Higher

CA WELLS **CAEDF0000055780**

Well ID:	T0603702039-MW-16	Well Type:	MONITORING
Source:	EDF	Other Name:	MW-16
GAMA PFAS Testing:	Not Reported		
Groundwater Quality Data:	https://gamagroundwater.waterboards.ca.gov/gama/gamamap/public/GamaDataDisplay.asp?dataset=EDF&samp_date=&global_id=T0603702039&assigned_name=MW-16&store_num=		
GeoTracker Data:	https://geotracker.waterboards.ca.gov/profile_report.asp?cmd=MWEDFResults&global_id=T0603702039&assigned_name=MW-16		

Map ID
Direction
Distance
Elevation | Database | EDR ID Number

F60
NNW
1/2 - 1 Mile
Higher

CA WELLS **CAEDF0000081996**

Well ID:	T0603702039-MW-8	Well Type:	MONITORING
Source:	EDF	Other Name:	MW-8
GAMA PFAS Testing:	Not Reported		
Groundwater Quality Data:	https://gamagroundwater.waterboards.ca.gov/gama/gamamap/public/GamaDataDisplay.asp?dataset=EDF&samp_date=&global_id=T0603702039&assigned_name=MW-8&store_num=		
GeoTracker Data:	https://geotracker.waterboards.ca.gov/profile_report.asp?cmd=MWEDFResults&global_id=T0603702039&assigned_name=MW-8		

F61
NNW
1/2 - 1 Mile
Higher

CA WELLS **CAEDF0000139233**

Well ID:	T0603702039-MW-2	Well Type:	MONITORING
Source:	EDF	Other Name:	MW-2
GAMA PFAS Testing:	Not Reported		
Groundwater Quality Data:	https://gamagroundwater.waterboards.ca.gov/gama/gamamap/public/GamaDataDisplay.asp?dataset=EDF&samp_date=&global_id=T0603702039&assigned_name=MW-2&store_num=		
GeoTracker Data:	https://geotracker.waterboards.ca.gov/profile_report.asp?cmd=MWEDFResults&global_id=T0603702039&assigned_name=MW-2		

I62
NNW
1/2 - 1 Mile
Higher

CA WELLS **CAEDF0000045060**

Well ID:	T0603702039-MW-15	Well Type:	MONITORING
Source:	EDF	Other Name:	MW-15
GAMA PFAS Testing:	Not Reported		
Groundwater Quality Data:	https://gamagroundwater.waterboards.ca.gov/gama/gamamap/public/GamaDataDisplay.asp?dataset=EDF&samp_date=&global_id=T0603702039&assigned_name=MW-15&store_num=		
GeoTracker Data:	https://geotracker.waterboards.ca.gov/profile_report.asp?cmd=MWEDFResults&global_id=T0603702039&assigned_name=MW-15		

F63
North
1/2 - 1 Mile
Higher

CA WELLS **CAEDF0000088265**

Well ID:	T0603702039-MW-9	Well Type:	MONITORING
Source:	EDF	Other Name:	MW-9
GAMA PFAS Testing:	Not Reported		
Groundwater Quality Data:	https://gamagroundwater.waterboards.ca.gov/gama/gamamap/public/GamaDataDisplay.asp?dataset=EDF&samp_date=&global_id=T0603702039&assigned_name=MW-9&store_num=		
GeoTracker Data:	https://geotracker.waterboards.ca.gov/profile_report.asp?cmd=MWEDFResults&global_id=T0603702039&assigned_name=MW-9		

Map ID
Direction
Distance
Elevation | Database | EDR ID Number

I64
NNW
1/2 - 1 Mile
Higher

CA WELLS **CAEDF0000117639**

Well ID:	T0603702039-MW-12	Well Type:	MONITORING
Source:	EDF	Other Name:	MW-12
GAMA PFAS Testing:	Not Reported		
Groundwater Quality Data:	https://gamagroundwater.waterboards.ca.gov/gama/gamamap/public/GamaDataDisplay.asp?dataset=EDF&samp_date=&global_id=T0603702039&assigned_name=MW-12&store_num=		
GeoTracker Data:	https://geotracker.waterboards.ca.gov/profile_report.asp?cmd=MWEDFResults&global_id=T0603702039&assigned_name=MW-12		

65
NE
1/2 - 1 Mile
Higher

CA WELLS **CADWR0000003607**

Well ID:	01N13W20G001S	Well Type:	UNK
Source:	Department of Water Resources		
Other Name:	01N13W20G001S	GAMA PFAS Testing:	Not Reported
Groundwater Quality Data:	https://gamagroundwater.waterboards.ca.gov/gama/gamamap/public/GamaDataDisplay.asp?dataset=DWR&samp_date=&global_id=&assigned_name=01N13W20G001S&store_num=		
GeoTracker Data:	Not Reported		

66
NW
1/2 - 1 Mile
Lower

CA WELLS **CADWR0000020447**

Well ID:	01N13W19F003S	Well Type:	UNK
Source:	Department of Water Resources		
Other Name:	01N13W19F003S	GAMA PFAS Testing:	Not Reported
Groundwater Quality Data:	https://gamagroundwater.waterboards.ca.gov/gama/gamamap/public/GamaDataDisplay.asp?dataset=DWR&samp_date=&global_id=&assigned_name=01N13W19F003S&store_num=		
GeoTracker Data:	Not Reported		

67
NW
1/2 - 1 Mile
Lower

CA WELLS **CADDW0000022623**

Well ID:	1910043-027	Well Type:	MUNICIPAL
Source:	Department of Health Services		
Other Name:	GOU GN-3 DISCHARGE	GAMA PFAS Testing:	Not Reported
Groundwater Quality Data:	https://gamagroundwater.waterboards.ca.gov/gama/gamamap/public/GamaDataDisplay.asp?dataset=DHS&samp_date=&global_id=&assigned_name=1910043-027&store_num=		
GeoTracker Data:	Not Reported		

GEOCHECK® - PHYSICAL SETTING SOURCE MAP FINDINGS

Map ID
Direction
Distance
Elevation | Database | EDR ID Number

68
East
1/2 - 1 Mile
Higher

CA WELLS **CADWR0000012142**

Well ID:	01N13W20R001S	Well Type:	UNK
Source:	Department of Water Resources		
Other Name:	01N13W20R001S	GAMA PFAS Testing:	Not Reported
Groundwater Quality Data:	https://gamagroundwater.waterboards.ca.gov/gama/gamamap/public/GamaDataDisplay.asp?dataset=DWR&samp_date=&global_id=&assigned_name=01N13W20R001S&store_num=		
GeoTracker Data:	Not Reported		

J69
WNW
1/2 - 1 Mile
Lower

CA WELLS **CADDW0000019257**

Well ID:	1910067-021	Well Type:	MUNICIPAL
Source:	Department of Health Services		
Other Name:	CRYSTALL SPRINGS WELL 46 - DESTROYED		
GAMA PFAS Testing:	Not Reported		
Groundwater Quality Data:	https://gamagroundwater.waterboards.ca.gov/gama/gamamap/public/GamaDataDisplay.asp?dataset=DHS&samp_date=&global_id=&assigned_name=1910067-021&store_num=		
GeoTracker Data:	Not Reported		

J70
WNW
1/2 - 1 Mile
Lower

CA WELLS **CADDW0000000749**

Well ID:	1910067-019	Well Type:	MUNICIPAL
Source:	Department of Health Services		
Other Name:	CRYSTALL SPRINGS WELL 44 - DESTROYED		
GAMA PFAS Testing:	Not Reported		
Groundwater Quality Data:	https://gamagroundwater.waterboards.ca.gov/gama/gamamap/public/GamaDataDisplay.asp?dataset=DHS&samp_date=&global_id=&assigned_name=1910067-019&store_num=		
GeoTracker Data:	Not Reported		

J71
WNW
1/2 - 1 Mile
Lower

CA WELLS **CADDW0000002865**

Well ID:	1910043-026	Well Type:	MUNICIPAL
Source:	Department of Health Services		
Other Name:	GOU GN-2 DISCHARGE	GAMA PFAS Testing:	Not Reported
Groundwater Quality Data:	https://gamagroundwater.waterboards.ca.gov/gama/gamamap/public/GamaDataDisplay.asp?dataset=DHS&samp_date=&global_id=&assigned_name=1910043-026&store_num=		
GeoTracker Data:	Not Reported		

GEOCHECK® - PHYSICAL SETTING SOURCE MAP FINDINGS

Map ID
Direction
Distance
Elevation | Database | EDR ID Number

72
NW
1/2 - 1 Mile
Higher

FED USGS **USGS40000142255**

Organization ID:	USGS-CA		
Organization Name:	USGS California Water Science Center		
Monitor Location:	001N013W19B001S	Type:	Well
Description:	Not Reported	HUC:	18070105
Drainage Area:	Not Reported	Drainage Area Units:	Not Reported
Contrib Drainage Area:	Not Reported	Contrib Drainage Area Unts:	Not Reported
Aquifer:	California Coastal Basin aquifers		
Formation Type:	Not Reported	Aquifer Type:	Not Reported
Construction Date:	Not Reported	Well Depth:	480
Well Depth Units:	ft	Well Hole Depth:	500
Well Hole Depth Units:	ft		

J73
WNW
1/2 - 1 Mile
Lower

CA WELLS **CADDW0000002010**

Well ID:	1910043-028	Well Type:	MUNICIPAL
Source:	Department of Health Services		
Other Name:	GOU GN-4 DISCHARGE	GAMA PFAS Testing:	Not Reported
Groundwater Quality Data:	https://gamagroundwater.waterboards.ca.gov/gama/gamamap/public/GamaDataDisplay.asp?dataset=DHS&samp_date=&global_id=&assigned_name=1910043-028&store_num=		
GeoTracker Data:	Not Reported		

J74
WNW
1/2 - 1 Mile
Lower

CA WELLS **CAUSGSN00015342**

Well ID:	USGS-340900118170001	Well Type:	UNK
Source:	United States Geological Survey		
Other Name:	USGS-340900118170001	GAMA PFAS Testing:	Not Reported
Groundwater Quality Data:	https://gamagroundwater.waterboards.ca.gov/gama/gamamap/public/GamaDataDisplay.asp?dataset=USGSNEW&samp_date=&global_id=&assigned_name=USGS-340900118170001&store_num=		
GeoTracker Data:	Not Reported		

J75
WNW
1/2 - 1 Mile
Lower

CA WELLS **CAUSGS000000623**

Well ID:	ULASF-08	Well Type:	MUNICIPAL
Source:	United States Geological Survey		
Other Name:	ULASF-08	GAMA PFAS Testing:	Not Reported
Groundwater Quality Data:	https://gamagroundwater.waterboards.ca.gov/gama/gamamap/public/GamaDataDisplay.asp?dataset=USGS&samp_date=&global_id=&assigned_name=ULASF-08&store_num=		
GeoTracker Data:	Not Reported		

GEOCHECK® - PHYSICAL SETTING SOURCE MAP FINDINGS

Map ID
Direction
Distance
Elevation | Database | EDR ID Number

J76
WNW
1/2 - 1 Mile
Lower

CA WELLS **CALLNL000000491**

Well ID:	103118	Well Type:	MUNICIPAL
Source:	Lawrence Livermore National Laboratory		
Other Name:	01N/13W-19F01 S	GAMA PFAS Testing:	Not Reported
Groundwater Quality Data:	Not Reported		
GeoTracker Data:	Not Reported		
Chemical:	Xenon	Results:	.0000000119435
Units:	cm3STP/g	Date:	08/10/2005
Chemical:	Tritium (Hydrogen 3)	Results:	3.81
Units:	pCi/L	Date:	09/16/2005
Chemical:	Neon	Results:	.000000428024
Units:	cm3STP/g	Date:	08/10/2005
Chemical:	Argon	Results:	.000483372
Units:	cm3STP/g	Date:	08/10/2005
Chemical:	Krypton	Results:	.0000000960584
Units:	cm3STP/g	Date:	08/10/2005
Chemical:	Helium-3/Helium-4	Results:	.000000728191
Units:	atom ratio	Date:	08/10/2005
Chemical:	Helium-4	Results:	.000000300184
Units:	cm3STP/g	Date:	08/10/2005

J77
WNW
1/2 - 1 Mile
Lower

CA WELLS **CADDW0000014938**

Well ID:	1910043-025	Well Type:	MUNICIPAL
Source:	Department of Health Services		
Other Name:	GOU GN-1 DISCHARGE	GAMA PFAS Testing:	Not Reported
Groundwater Quality Data:	https://gamagroundwater.waterboards.ca.gov/gama/gamamap/public/GamaDataDisplay.asp?dataset=DHS&samp_date=&global_id=&assigned_name=1910043-025&store_num=		
GeoTracker Data:	Not Reported		

GEOCHECK® - PHYSICAL SETTING SOURCE MAP FINDINGS

Map ID
Direction
Distance
Elevation | Database | EDR ID Number

K78
South
1/2 - 1 Mile
Lower

CA WELLS **CAPFAS000000314**

Well ID:	1910043-088	Well Type:	MUNICIPAL
Source:	Department of Health Services		
Other Name:	GOU GS-5 DISCHARGE	GAMA PFAS Testing:	Yes
Groundwater Quality Data:	https://gamagroundwater.waterboards.ca.gov/gama/gamamap/public/GamaDataDisplay.asp?dataset=DHS&samp_date=&global_id=&assigned_name=1910043-088&store_num=		
GeoTracker Data:	Not Reported		

K79
South
1/2 - 1 Mile
Lower

CA WELLS **CADDW0000020315**

Well ID:	1910043-088	Well Type:	MUNICIPAL
Source:	Department of Health Services		
Other Name:	GOU GS-5 DISCHARGE	GAMA PFAS Testing:	Not Reported
Groundwater Quality Data:	https://gamagroundwater.waterboards.ca.gov/gama/gamamap/public/GamaDataDisplay.asp?dataset=DHS&samp_date=&global_id=&assigned_name=1910043-088&store_num=		
GeoTracker Data:	Not Reported		

L80
SSE
1/2 - 1 Mile
Lower

CA WELLS **CAEDF0000052859**

Well ID:	WDR100001842-MW-3R	Well Type:	MONITORING
Source:	EDF	Other Name:	MW-3R
GAMA PFAS Testing:	Not Reported		
Groundwater Quality Data:	https://gamagroundwater.waterboards.ca.gov/gama/gamamap/public/GamaDataDisplay.asp?dataset=EDF&samp_date=&global_id=WDR100001842&assigned_name=MW-3R&store_num=		
GeoTracker Data:	https://geotracker.waterboards.ca.gov/profile_report.asp?cmd=MWEDFResults&global_id=WDR100001842&assigned_name=MW-3R		

81
NW
1/2 - 1 Mile
Lower

CA WELLS **CADWR0000009350**

Well ID:	01N13W19C003S	Well Type:	UNK
Source:	Department of Water Resources		
Other Name:	01N13W19C003S	GAMA PFAS Testing:	Not Reported
Groundwater Quality Data:	https://gamagroundwater.waterboards.ca.gov/gama/gamamap/public/GamaDataDisplay.asp?dataset=DWR&samp_date=&global_id=&assigned_name=01N13W19C003S&store_num=		
GeoTracker Data:	Not Reported		

GEOCHECK® - PHYSICAL SETTING SOURCE MAP FINDINGS

Map ID
Direction
Distance
Elevation | Database | EDR ID Number

L82
South
1/2 - 1 Mile
Lower

CA WELLS **CAUSGS000002299**

Well ID:	ULASF-12	Well Type:	MUNICIPAL
Source:	United States Geological Survey		
Other Name:	ULASF-12	GAMA PFAS Testing:	Not Reported
Groundwater Quality Data:	https://gamagroundwater.waterboards.ca.gov/gama/gamamap/public/GamaDataDisplay.asp?dataset=USGS&samp_date=&global_id=&assigned_name=ULASF-12&store_num=		
GeoTracker Data:	Not Reported		

L83
South
1/2 - 1 Mile
Lower

CA WELLS **CAUSGSN00003797**

Well ID:	USGS-340800118160001	Well Type:	UNK
Source:	United States Geological Survey		
Other Name:	USGS-340800118160001	GAMA PFAS Testing:	Not Reported
Groundwater Quality Data:	https://gamagroundwater.waterboards.ca.gov/gama/gamamap/public/GamaDataDisplay.asp?dataset=USGSNEW&samp_date=&global_id=&assigned_name=USGS-340800118160001&store_num=		
GeoTracker Data:	Not Reported		

L84
South
1/2 - 1 Mile
Lower

CA WELLS **CALLNL000001284**

Well ID:	103123	Well Type:	MUNICIPAL
Source:	Lawrence Livermore National Laboratory		
Other Name:	01N/13W-29P01 S	GAMA PFAS Testing:	Not Reported
Groundwater Quality Data:	Not Reported		
GeoTracker Data:	Not Reported		

Chemical:	Helium-4	Results:	.000000128149
Units:	cm3STP/g	Date:	10/05/2005
Chemical:	Argon	Results:	.000483159
Units:	cm3STP/g	Date:	10/05/2005
Chemical:	Tritium (Hydrogen 3)	Results:	6.99
Units:	pCi/L	Date:	09/19/2005
Chemical:	Helium-3/Helium-4	Results:	.00000106024
Units:	atom ratio	Date:	10/05/2005
Chemical:	Krypton	Results:	.0000000936098
Units:	cm3STP/g	Date:	10/05/2005

Chemical:	Xenon	Results:	.0000000112838
Units:	cm3STP/g	Date:	10/05/2005
Chemical:	Neon	Results:	.000000389424
Units:	cm3STP/g	Date:	10/05/2005

L85
SSE **CA WELLS** **CAEDF0000041775**
1/2 - 1 Mile
Lower

Well ID:	WDR100001842-MW-2R	Well Type:	MONITORING
Source:	EDF	Other Name:	MW-2R
GAMA PFAS Testing:	Not Reported		
Groundwater Quality Data:	https://gamagroundwater.waterboards.ca.gov/gama/gamamap/public/GamaDataDisplay.asp?dataset=EDF&samp_date=&global_id=WDR100001842&assigned_name=MW-2R&store_num=		
GeoTracker Data:	https://geotracker.waterboards.ca.gov/profile_report.asp?cmd=MWEDFResults&global_id=WDR100001842&assigned_name=MW-2R		

86
ENE **CA WELLS** **CADWR0000004831**
1/2 - 1 Mile
Higher

Well ID:	01N13W20H001S	Well Type:	UNK
Source:	Department of Water Resources		
Other Name:	01N13W20H001S	GAMA PFAS Testing:	Not Reported
Groundwater Quality Data:	https://gamagroundwater.waterboards.ca.gov/gama/gamamap/public/GamaDataDisplay.asp?dataset=DWR&samp_date=&global_id=&assigned_name=01N13W20H001S&store_num=		
GeoTracker Data:	Not Reported		

L87
South **CA WELLS** **CADDW0000016808**
1/2 - 1 Mile
Lower

Well ID:	1910043-031	Well Type:	MUNICIPAL
Source:	Department of Health Services		
Other Name:	GOU GS-3 DISCHARGE	GAMA PFAS Testing:	Not Reported
Groundwater Quality Data:	https://gamagroundwater.waterboards.ca.gov/gama/gamamap/public/GamaDataDisplay.asp?dataset=DHS&samp_date=&global_id=&assigned_name=1910043-031&store_num=		
GeoTracker Data:	Not Reported		

L88
South **CA WELLS** **CAPFAS000001107**
1/2 - 1 Mile
Lower

Well ID:	1910043-031	Well Type:	MUNICIPAL
Source:	Department of Health Services		
Other Name:	GOU GS-3 DISCHARGE	GAMA PFAS Testing:	Yes
Groundwater Quality Data:	https://gamagroundwater.waterboards.ca.gov/gama/gamamap/public/GamaDataDisplay.asp?dataset=DHS&samp_date=&global_id=&assigned_name=1910043-031&store_num=		

GeoTracker Data: Not Reported

M89
ESE **CA WELLS** **CAEDF0000006731**
1/2 - 1 Mile
Higher

Well ID:	T0603728619-MW-7	Well Type:	MONITORING
Source:	EDF	Other Name:	MW-7
GAMA PFAS Testing:	Not Reported		
Groundwater Quality Data:	https://gamagroundwater.waterboards.ca.gov/gama/gamamap/public/GamaDataDisplay.asp?dataset=EDF&samp_date=&global_id=T0603728619&assigned_name=MW-7&store_num=		
GeoTracker Data:	https://geotracker.waterboards.ca.gov/profile_report.asp?cmd=MWEDFResults&global_id=T0603728619&assigned_name=MW-7		

M90
ESE **CA WELLS** **CAEDF0000075459**
1/2 - 1 Mile
Higher

Well ID:	T0603728619-MW-8	Well Type:	MONITORING
Source:	EDF	Other Name:	MW-8
GAMA PFAS Testing:	Not Reported		
Groundwater Quality Data:	https://gamagroundwater.waterboards.ca.gov/gama/gamamap/public/GamaDataDisplay.asp?dataset=EDF&samp_date=&global_id=T0603728619&assigned_name=MW-8&store_num=		
GeoTracker Data:	https://geotracker.waterboards.ca.gov/profile_report.asp?cmd=MWEDFResults&global_id=T0603728619&assigned_name=MW-8		

M91
ESE **CA WELLS** **CAEDF0000072131**
1/2 - 1 Mile
Higher

Well ID:	T0603728619-MW-3A	Well Type:	MONITORING
Source:	EDF	Other Name:	MW-3A
GAMA PFAS Testing:	Not Reported		
Groundwater Quality Data:	https://gamagroundwater.waterboards.ca.gov/gama/gamamap/public/GamaDataDisplay.asp?dataset=EDF&samp_date=&global_id=T0603728619&assigned_name=MW-3A&store_num=		
GeoTracker Data:	https://geotracker.waterboards.ca.gov/profile_report.asp?cmd=MWEDFResults&global_id=T0603728619&assigned_name=MW-3A		

M92
ESE **CA WELLS** **CAEDF0000054240**
1/2 - 1 Mile
Higher

Well ID:	T0603728619-MW-9	Well Type:	MONITORING
Source:	EDF	Other Name:	MW-9
GAMA PFAS Testing:	Not Reported		
Groundwater Quality Data:	https://gamagroundwater.waterboards.ca.gov/gama/gamamap/public/GamaDataDisplay.asp?dataset=EDF&samp_date=&global_id=T0603728619&assigned_name=MW-9&store_num=		
GeoTracker Data:	https://geotracker.waterboards.ca.gov/profile_report.asp?cmd=MWEDFResults&global_id=T0603728619&assigned_name=MW-9		

GEOCHECK® - PHYSICAL SETTING SOURCE MAP FINDINGS
RADON

AREA RADON INFORMATION

State Database: CA Radon

Radon Test Results

Zipcode	Num Tests	> 4 pCi/L
91203	11	1

Federal EPA Radon Zone for LOS ANGELES County: 2

Note: Zone 1 indoor average level > 4 pCi/L.
: Zone 2 indoor average level >= 2 pCi/L and <= 4 pCi/L.
: Zone 3 indoor average level < 2 pCi/L.

Federal Area Radon Information for LOS ANGELES COUNTY, CA

Number of sites tested: 63

Area	Average Activity	% <4 pCi/L	% 4-20 pCi/L	% >20 pCi/L
Living Area - 1st Floor	0.711 pCi/L	98%	2%	0%
Living Area - 2nd Floor	Not Reported	Not Reported	Not Reported	Not Reported
Basement	0.933 pCi/L	100%	0%	0%

PHYSICAL SETTING SOURCE RECORDS SEARCHED

TOPOGRAPHIC INFORMATION

USGS 7.5' Digital Elevation Model (DEM)
Source: United States Geologic Survey
EDR acquired the USGS 7.5' Digital Elevation Model in 2002 and updated it in 2006. The 7.5 minute DEM corresponds to the USGS 1:24,000- and 1:25,000-scale topographic quadrangle maps. The DEM provides elevation data with consistent elevation units and projection.

Current USGS 7.5 Minute Topographic Map
Source: U.S. Geological Survey

HYDROLOGIC INFORMATION

Flood Zone Data: This data was obtained from the Federal Emergency Management Agency (FEMA). It depicts 100-year and 500-year flood zones as defined by FEMA. It includes the National Flood Hazard Layer (NFHL) which incorporates Flood Insurance Rate Map (FIRM) data and Q3 data from FEMA in areas not covered by NFHL.
Source: FEMA
Telephone: 877-336-2627
Date of Government Version: 2003, 2015

NWI: National Wetlands Inventory. This data, available in select counties across the country, was obtained by EDR in 2002, 2005 and 2010 from the U.S. Fish and Wildlife Service.

State Wetlands Data: Wetland Inventory
Source: Department of Fish and Wildlife
Telephone: 916-445-0411

HYDROGEOLOGIC INFORMATION

AQUIFLOW^{R} Information System
Source: EDR proprietary database of groundwater flow information
EDR has developed the AQUIFLOW Information System (AIS) to provide data on the general direction of groundwater flow at specific points. EDR has reviewed reports submitted to regulatory authorities at select sites and has extracted the date of the report, hydrogeologically determined groundwater flow direction and depth to water table information.

GEOLOGIC INFORMATION

Geologic Age and Rock Stratigraphic Unit
Source: P.G. Schruben, R.E. Arndt and W.J. Bawiec, Geology of the Conterminous U.S. at 1:2,500,000 Scale - A digital representation of the 1974 P.B. King and H.M. Beikman Map, USGS Digital Data Series DDS - 11 (1994).

STATSGO: State Soil Geographic Database
Source: Department of Agriculture, Natural Resources Conservation Service (NRCS)
The U.S. Department of Agriculture's (USDA) Natural Resources Conservation Service (NRCS) leads the national Conservation Soil Survey (NCSS) and is responsible for collecting, storing, maintaining and distributing soil survey information for privately owned lands in the United States. A soil map in a soil survey is a representation of soil patterns in a landscape. Soil maps for STATSGO are compiled by generalizing more detailed (SSURGO) soil survey maps.

SSURGO: Soil Survey Geographic Database
Source: Department of Agriculture, Natural Resources Conservation Service (NRCS)
Telephone: 800-672-5559
SSURGO is the most detailed level of mapping done by the Natural Resources Conservation Service, mapping scales generally range from 1:12,000 to 1:63,360. Field mapping methods using national standards are used to construct the soil maps in the Soil Survey Geographic (SSURGO) database. SSURGO digitizing duplicates the original soil survey maps. This level of mapping is designed for use by landowners, townships and county natural resource planning and management.

PHYSICAL SETTING SOURCE RECORDS SEARCHED

LOCAL / REGIONAL WATER AGENCY RECORDS

FEDERAL WATER WELLS

PWS: Public Water Systems
Source: EPA/Office of Drinking Water
Telephone: 202-564-3750
Public Water System data from the Federal Reporting Data System. A PWS is any water system which provides water to at least 25 people for at least 60 days annually. PWSs provide water from wells, rivers and other sources.

PWS ENF: Public Water Systems Violation and Enforcement Data
Source: EPA/Office of Drinking Water
Telephone: 202-564-3750
Violation and Enforcement data for Public Water Systems from the Safe Drinking Water Information System (SDWIS) after August 1995. Prior to August 1995, the data came from the Federal Reporting Data System (FRDS).

USGS Water Wells: USGS National Water Inventory System (NWIS)
This database contains descriptive information on sites where the USGS collects or has collected data on surface water and/or groundwater. The groundwater data includes information on wells, springs, and other sources of groundwater.

OTHER STATE DATABASE INFORMATION

Groundwater Ambient Monitoring & Assessment Program
State Water Resources Control Board
Telephone: 916-341-5577
The GAMA Program is Californias comprehensive groundwater quality monitoring program. GAMA collects data by testing the untreated, raw water in different types of wells for naturally-occurring and man-made chemicals. The GAMA data includes Domestic, Monitoring and Municipal well types from the following sources, Department of Water Resources, Department of Heath Services, EDF, Agricultural Lands, Lawrence Livermore National Laboratory, Department of Pesticide Regulation, United States Geological Survey, Groundwater Ambient Monitoring and Assessment Program and Local Groundwater Projects.

Water Well Database
Source: Department of Water Resources
Telephone: 916-651-9648

California Drinking Water Quality Database
Source: Department of Public Health
Telephone: 916-324-2319
The database includes all drinking water compliance and special studies monitoring for the state of California since 1984. It consists of over 3,200,000 individual analyses along with well and water system information.

California Oil and Gas Well Locations
Source: Dept of Conservation, Geologic Energy Management Division
Telephone: 916-323-1779
Oil and Gas well locations in the state.

California Earthquake Fault Lines
Source: California Division of Mines and Geology
The fault lines displayed on EDR's Topographic map are digitized quaternary fault lines prepared in 1975 by the United State Geological Survey. Additional information (also from 1975) regarding activity at specific fault lines comes from California's Preliminary Fault Activity Map prepared by the California Division of Mines and Geology.

RADON

State Database: CA Radon
Source: Department of Public Health
Telephone: 916-210-8558
Radon Database for California

PHYSICAL SETTING SOURCE RECORDS SEARCHED

Area Radon Information
Source: USGS
Telephone: 703-356-4020
The National Radon Database has been developed by the U.S. Environmental Protection Agency (USEPA) and is a compilation of the EPA/State Residential Radon Survey and the National Residential Radon Survey. The study covers the years 1986 - 1992. Where necessary data has been supplemented by information collected at private sources such as universities and research institutions.

EPA Radon Zones
Source: EPA
Telephone: 703-356-4020
Sections 307 & 309 of IRAA directed EPA to list and identify areas of U.S. with the potential for elevated indoor radon levels.

OTHER

Airport Landing Facilities: Private and public use landing facilities
Source: Federal Aviation Administration, 800-457-6656

Epicenters: World earthquake epicenters, Richter 5 or greater
Source: Department of Commerce, National Oceanic and Atmospheric Administration

California Earthquake Fault Lines: The fault lines displayed on EDR's Topographic map are digitized quaternary fault lines, prepared in 1975 by the United State Geological Survey. Additional information (also from 1975) regarding activity at specific fault lines comes from California's Preliminary Fault Activity Map prepared by the California Division of Mines and Geology.

STREET AND ADDRESS INFORMATION

© 2015 TomTom North America, Inc. All rights reserved. This material is proprietary and the subject of copyright protection and other intellectual property rights owned by or licensed to Tele Atlas North America, Inc. The use of this material is subject to the terms of a license agreement. You will be held liable for any unauthorized copying or disclosure of this material.

PRC-DE SOTO INTERNATIONAL INC
5426-5454 SAN FERNANDO RD
GLENDALE, CA 91203

Inquiry Number:
May 10, 2021

EDR Site Report™

6 Armstrong Road, 4th floor
Shelton, CT 06484
Toll Free: 800.352.0050
www.edrnet.com

TABLE OF CONTENTS

The EDR-Site Report™ is a comprehensive presentation of government filings on a facility identified in a search of federal, state and local environmental databases.

Section 1: Facility Detail Reports . . . . . Page 3

All available detailed information from databases where sites are identified.

Section 2: Databases and Update Information. . . . . Page 504

Name, source, update dates, contact phone number and description of each of the databases for this report.

Thank you for your business.
Please contact EDR at 1-800-352-0050
with any questions or comments.

Disclaimer - Copyright and Trademark Notice

This report contains information obtained from a variety of public and other sources reasonably available to Environmental Data Resources , Inc. It cannot be concluded from this Report that coverage information for the target and surrounding properties does not exist from other sources. **NO WARRANTY EXPRESSED OR IMPLIED, IS MADE WHATSOEVER IN CONNECTION WITH THIS REPORT. ENVIRONMENTAL DATA RESOURCES, INC. SPECIFICALLY DISCLAIMS THE MAKING OF ANYSUCH WARRANTIES, INCLUDING WITHOUT LIMITATION, MERCHANTABILITY OR FITNESS FOR A PARTICULAR USE OR PURPOSE. ALL RISK IS ASSUMED BY THE USER. IN NO EVENT SHALL ENVIRONMENTAL DATA RESOURCES, INC. BE LIABLE TO ANYONE, WHETHER ARISING OUT OF ERRORS OR OMISSIONS, NEGLIGENCE, ACCIDENT OR ANY OTHER CAUSE, FOR ANY LOSS OR DAMAGE, INCLUDING, WITHOUT LIMITATION, SPECIAL, INCIDENTAL, CONSEQUENTIAL, OR EXEMPLARY DAMAGES.ANY LIABILITY ON THE PART OF ENVIRONMENTAL DATA RESOURCES, INC. IS STRICTLY LIMITED TO A REFUND OF THE AMOUNT PAID FOR THIS REPORT.**Purchaser accepts this report "AS IS". Any analyses, estimates, ratings, or risk codes provided in this report are provided for illustrative purposes only, and are not intended to provide, nor should they be interpreted as providing any facts regarding, or prediction or forecast of, any environmental risk for any property. Only a Phase I Environmental Site Assesment performed by an environmental professional can produce information regarding the environmental risk for any property. Additionally, the information provided in this Report is not to be construed as legal advice.

Copyright 2020 by Environmental Data Resources, Inc. All rights reserved. Reproduction in any media or format, in whole or in part, of any report or map of Environmental Data Resources, Inc., or its affiliates, is prohibited without prior written permission.

EDR and its logos (including Sanborn and Sanborn Map) are trademarks of Environmental Data Resources, Inc. or its affiliates. All other trademarks used herein are the property of their respective owners.

SECTION 1: FACILITY DETAIL REPORTS

PRC-DE SOTO INTERNATIONAL INC
5426-5454 SAN FERNANDO RD
GLENDALE, CA 91203
EDR ID #S112999066

Databases:
HWTS: Hazardous Waste Tracking System
HAZNET: Facility and Manifest Data

HWTS:

Name:	PRC-DE SOTO INTERNATIONAL INC
Address:	5426-5454 SAN FERNANDO RD
Address 2:	Not reported
City,State,Zip:	GLENDALE, CA 912030000
EPA ID:	CAD008237596
Inactive Date:	06/30/2015
Create Date:	07/23/1982
Last Act Date:	01/27/2016
Mailing Name:	Not reported
Mailing Address:	12780 SAN FERNANDO RD
Mailing Address 2:	Not reported
Mailing City,State,Zip:	SYLMAR, CA 913423728
Owner Name:	PRC-DE SOTO INTERNATIONAL INC
Owner Address:	5430 SAN FERNANDO RD
Owner Address 2:	Not reported
Owner City,State,Zip:	GLENDALE, CA 912030000
Contact Name:	NOEL PACHECO
Contact Address:	12780 SAN FERNANDO RD
Contact Address 2:	Not reported
City,State,Zip:	SYLMAR, CA 913423728

NAICS:

EPA ID:	CAD008237596
Create Date:	2002-03-14 16:36:26.000
NAICS Code:	32552
NAICS Description:	Adhesive Manufacturing
Issued EPA ID Date:	1982-07-23 00:00:00
Inactive Date:	2015-06-30 00:00:00
Facility Name:	PRC-DE SOTO INTERNATIONAL INC
Facility Address:	5426-5454 SAN FERNANDO RD
Facility Address 2:	Not reported
Facility City:	GLENDALE
Facility County:	Not reported
Facility State:	CA
Facility Zip:	912030000

HAZNET:

Name:	PRC-DE SOTO INTERNATIONAL INC
Address:	5426-5454 SAN FERNANDO RD
Address 2:	Not reported
City,State,Zip:	GLENDALE, CA 912030000
Contact:	NOEL PACHECO
Telephone:	8187411535
Mailing Name:	Not reported
Mailing Address:	12780 SAN FERNANDO RD
Year:	2009
Gepaid:	CAD008237596
TSD EPA ID:	CAT080013352
CA Waste Code:	223 - Unspecified oil-containing waste
Disposal Method:	H039 - Other Recovery Of Reclamation For Reuse Including Acid Regeneration, Organics Recovery Ect
Tons:	4.19085
Year:	2009
Gepaid:	CAD008237596
TSD EPA ID:	CAD097030993
CA Waste Code:	135 - Unspecified aqueous solution
Disposal Method:	H141 - Storage, Bulking, And/Or Transfer Off Site--No Treatment/Reovery (H010-H129) Or (H131-H135)
Tons:	11.4744
Year:	2008
Gepaid:	CAD008237596
TSD EPA ID:	ARD069748192
CA Waste Code:	181 - Other inorganic solid waste
Disposal Method:	H040 - Incineration--Thermal Destruction Other Than Use As A Fuel
Tons:	0.1025

Year: 2008
Gepaid: CAD008237596
TSD EPA ID: ARD981057870
CA Waste Code: 352 - Other organic solids
Disposal Method: H061 - Fuel Blending Prior To Energy Recovery At Another Site
Tons: 37.264

Year: 2008
Gepaid: CAD008237596
TSD EPA ID: ARD981057870
CA Waste Code: 141 - Off-specification, aged or surplus inorganics
Disposal Method: H141 - Storage, Bulking, And/Or Transfer Off Site--No Treatment/Reovery (H010-H129) Or (H131-H135)
Tons: 0.14

Year: 2008
Gepaid: CAD008237596
TSD EPA ID: ARD981057870
CA Waste Code: 331 - Off-specification, aged or surplus organics
Disposal Method: H141 - Storage, Bulking, And/Or Transfer Off Site--No Treatment/Reovery (H010-H129) Or (H131-H135)
Tons: 1.147

Year: 2008
Gepaid: CAD008237596
TSD EPA ID: ARD981057870
CA Waste Code: 343 - Unspecified organic liquid mixture
Disposal Method: H061 - Fuel Blending Prior To Energy Recovery At Another Site
Tons: 48.326

Year: 2008
Gepaid: CAD008237596
TSD EPA ID: ARD981057870
CA Waste Code: 141 - Off-specification, aged or surplus inorganics
Disposal Method: H061 - Fuel Blending Prior To Energy Recovery At Another Site
Tons: 0.0755

Year: 2008
Gepaid: CAD008237596
TSD EPA ID: ARD981057870
CA Waste Code: 331 - Off-specification, aged or surplus organics
Disposal Method: H061 - Fuel Blending Prior To Energy Recovery At Another Site
Tons: 2.435

Year: 2008
Gepaid: CAD008237596
TSD EPA ID: ARD981057870
CA Waste Code: 122 - Alkaline solution without metals pH >= 12.5
Disposal Method: H141 - Storage, Bulking, And/Or Transfer Off Site--No Treatment/Reovery (H010-H129) Or (H131-H135)
Tons: 0.005

Year: 2008
Gepaid: CAD008237596
TSD EPA ID: ARD981057870
CA Waste Code: -
Disposal Method: H141 - Storage, Bulking, And/Or Transfer Off Site--No Treatment/Reovery (H010-H129) Or (H131-H135)
Tons: Not reported

Year: 2008
Gepaid: CAD008237596
TSD EPA ID: ARD069748192
CA Waste Code: 331 - Off-specification, aged or surplus organics
Disposal Method: H040 - Incineration--Thermal Destruction Other Than Use As A Fuel
Tons: 1.375

Year: 2008
Gepaid: CAD008237596
TSD EPA ID: LA0000365668
CA Waste Code: 261 - Polychlorinated biphenyls and material containing PCBs
Disposal Method: -
Tons: 0.06612

Year: 2008
Gepaid: CAD008237596
TSD EPA ID: UTD981552177
CA Waste Code: 331 - Off-specification, aged or surplus organics
Disposal Method: -
Tons: 0.04

Year: 2008
Gepaid: CAD008237596
TSD EPA ID: CAT080013352
CA Waste Code: 222 - Oil/water separation sludge

Disposal Method: H039 - Other Recovery Of Reclamation For Reuse Including Acid Regeneration, Organics Recovery Ect
Tons: 8.34

Year: 2008
Gepaid: CAD008237596
TSD EPA ID: CAT080013352
CA Waste Code: 135 - Unspecified aqueous solution
Disposal Method: H039 - Other Recovery Of Reclamation For Reuse Including Acid Regeneration, Organics Recovery Ect
Tons: 95.55

Year: 2007
Gepaid: CAD008237596
TSD EPA ID: ARD981057870
CA Waste Code: 343 - Unspecified organic liquid mixture
Disposal Method: H061 - Fuel Blending Prior To Energy Recovery At Another Site
Tons: 15.827

Year: 2007
Gepaid: CAD008237596
TSD EPA ID: ARD981057870
CA Waste Code: -
Disposal Method: H141 - Storage, Bulking, And/Or Transfer Off Site--No Treatment/Reovery (H010-H129) Or (H131-H135)
Tons: 0.3175

Year: 2007
Gepaid: CAD008237596
TSD EPA ID: ARD981057870
CA Waste Code: 352 - Other organic solids
Disposal Method: H061 - Fuel Blending Prior To Energy Recovery At Another Site
Tons: 16.378

Year: 2007
Gepaid: CAD008237596
TSD EPA ID: TXD000838896
CA Waste Code: 331 - Off-specification, aged or surplus organics
Disposal Method: H040 - Incineration--Thermal Destruction Other Than Use As A Fuel
Tons: 0.0575

Year: 2007
Gepaid: CAD008237596
TSD EPA ID: ARD981057870
CA Waste Code: 141 - Off-specification, aged or surplus inorganics
Disposal Method: H141 - Storage, Bulking, And/Or Transfer Off Site--No Treatment/Reovery (H010-H129) Or (H131-H135)
Tons: 0.01

Year: 2007
Gepaid: CAD008237596
TSD EPA ID: ARD981057870
CA Waste Code: 331 - Off-specification, aged or surplus organics
Disposal Method: H061 - Fuel Blending Prior To Energy Recovery At Another Site
Tons: 0.045

Year: 2007
Gepaid: CAD008237596
TSD EPA ID: ARD981057870
CA Waste Code: 141 - Off-specification, aged or surplus inorganics
Disposal Method: H061 - Fuel Blending Prior To Energy Recovery At Another Site
Tons: 0.0775

Year: 2007
Gepaid: CAD008237596
TSD EPA ID: ARD981057870
CA Waste Code: 724 - Liquids with lead >= 500 Mg./L
Disposal Method: H141 - Storage, Bulking, And/Or Transfer Off Site--No Treatment/Reovery (H010-H129) Or (H131-H135)
Tons: 0.055

Year: 2007
Gepaid: CAD008237596
TSD EPA ID: ARD981057870
CA Waste Code: -
Disposal Method: H061 - Fuel Blending Prior To Energy Recovery At Another Site
Tons: Not reported

Year: 2007
Gepaid: CAD008237596
TSD EPA ID: AZ0000337360
CA Waste Code: 261 - Polychlorinated biphenyls and material containing PCBs
Disposal Method: H141 - Storage, Bulking, And/Or Transfer Off Site--No Treatment/Reovery (H010-H129) Or (H131-H135)
Tons: 0.15428

Year: 2006
Gepaid: CAD008237596
TSD EPA ID: ARD981057870
CA Waste Code: 343 - Unspecified organic liquid mixture
Disposal Method: -
Tons: 16.2605

Year: 2006
Gepaid: CAD008237596
TSD EPA ID: ARD981057870
CA Waste Code: 343 - Unspecified organic liquid mixture
Disposal Method: -
Tons: 6.4705

Year: 2006
Gepaid: CAD008237596
TSD EPA ID: ARD981057870
CA Waste Code: 331 - Off-specification, aged or surplus organics
Disposal Method: -
Tons: 0.135

Year: 2006
Gepaid: CAD008237596
TSD EPA ID: ARD981057870
CA Waste Code: 724 - Liquids with lead >= 500 Mg./L
Disposal Method: H141 - Storage, Bulking, And/Or Transfer Off Site--No Treatment/Reovery (H010-H129) Or (H131-H135)
Tons: 0.0375

Year: 2006
Gepaid: CAD008237596
TSD EPA ID: ARD981057870
CA Waste Code: 352 - Other organic solids
Disposal Method: -
Tons: 3.715

Year: 2006
Gepaid: CAD008237596
TSD EPA ID: ARD981057870
CA Waste Code: 331 - Off-specification, aged or surplus organics
Disposal Method: -
Tons: 1.119

Year: 2006
Gepaid: CAD008237596
TSD EPA ID: ARD981057870
CA Waste Code: 352 - Other organic solids
Disposal Method: -
Tons: 4.1385

Year: 2006
Gepaid: CAD008237596
TSD EPA ID: ARD981057870
CA Waste Code: 141 - Off-specification, aged or surplus inorganics
Disposal Method: H061 - Fuel Blending Prior To Energy Recovery At Another Site
Tons: 0.038

Year: 2006
Gepaid: CAD008237596
TSD EPA ID: ARD981057870
CA Waste Code: 352 - Other organic solids
Disposal Method: H061 - Fuel Blending Prior To Energy Recovery At Another Site
Tons: 4.4595

Year: 2006
Gepaid: CAD008237596
TSD EPA ID: ARD981057870
CA Waste Code: 331 - Off-specification, aged or surplus organics
Disposal Method: H141 - Storage, Bulking, And/Or Transfer Off Site--No Treatment/Reovery (H010-H129) Or (H131-H135)
Tons: 0.15

Year: 2006
Gepaid: CAD008237596
TSD EPA ID: ARD981057870
CA Waste Code: 725 - Liquids with mercury >= 20 Mg./L
Disposal Method: -
Tons: 0.0125

Year: 2006
Gepaid: CAD008237596
TSD EPA ID: CAT080013352
CA Waste Code: 221 - Waste oil and mixed oil
Disposal Method: H135 - Discharge To Sewer/Potw Or Npdes(With Prior Storage--With Or Without

	Treatment)
Tons:	5.32
Year:	2005
Gepaid:	CAD008237596
TSD EPA ID:	AZ0000337360
CA Waste Code:	261 - Polychlorinated biphenyls and material containing PCBs
Disposal Method:	R01 - Recycler
Tons:	0.0875
Year:	2004
Gepaid:	CAD008237596
TSD EPA ID:	OHD980613541
CA Waste Code:	D003 -
Disposal Method:	-
Tons:	0.01
Year:	2004
Gepaid:	CAD008237596
TSD EPA ID:	CAT080013352
CA Waste Code:	221 - Waste oil and mixed oil
Disposal Method:	-
Tons:	4.94
Year:	2004
Gepaid:	CAD008237596
TSD EPA ID:	OHD980613541
CA Waste Code:	551 - Laboratory waste chemicals
Disposal Method:	-
Tons:	0.005
Year:	2004
Gepaid:	CAD008237596
TSD EPA ID:	OHD980613541
CA Waste Code:	272 - Polymeric resin waste
Disposal Method:	-
Tons:	0.0075
Year:	2004
Gepaid:	CAD008237596
TSD EPA ID:	OHD980613541
CA Waste Code:	172 - Metal dust (Alkaline solution (pH >= 12.5) with metals) and machining waste
Disposal Method:	-
Tons:	0.005
Year:	2004
Gepaid:	CAD008237596
TSD EPA ID:	CAD009007626
CA Waste Code:	151 - Asbestos containing waste
Disposal Method:	D80 - Disposal, Land Fill
Tons:	11.29352
Year:	2004
Gepaid:	CAD008237596
TSD EPA ID:	CAT000613893
CA Waste Code:	134 - Aqueous solution with total organic residues less than 10 percent
Disposal Method:	H01 - Transfer Station
Tons:	0.063
Year:	2003
Gepaid:	CAD008237596
TSD EPA ID:	CAD982411993
CA Waste Code:	-
Disposal Method:	H01 - Transfer Station
Tons:	0.0075
Year:	2003
Gepaid:	CAD008237596
TSD EPA ID:	CAD009007626
CA Waste Code:	151 - Asbestos containing waste
Disposal Method:	D80 - Disposal, Land Fill
Tons:	16.856
Year:	2003
Gepaid:	CAD008237596
TSD EPA ID:	CAT000613893
CA Waste Code:	134 - Aqueous solution with total organic residues less than 10 percent
Disposal Method:	H01 - Transfer Station
Tons:	0.525
Year:	2003
Gepaid:	CAD008237596
TSD EPA ID:	CAD008364432
CA Waste Code:	223 - Unspecified oil-containing waste

Disposal Method: H01 - Transfer Station
Tons: 5.421

Year: 2002
Gepaid: CAD008237596
TSD EPA ID: CAD008364432
CA Waste Code: 135 - Unspecified aqueous solution
Disposal Method: T01 - Treatment, Tank
Tons: 0.475

Year: 2002
Gepaid: CAD008237596
TSD EPA ID: CAD008364432
CA Waste Code: 352 - Other organic solids
Disposal Method: H01 - Transfer Station
Tons: 5.371

Year: 2002
Gepaid: CAD008237596
TSD EPA ID: CAD008364432
CA Waste Code: 551 - Laboratory waste chemicals
Disposal Method: -
Tons: 0.45

Year: 2002
Gepaid: CAD008237596
TSD EPA ID: CAD008364432
CA Waste Code: 134 - Aqueous solution with total organic residues less than 10 percent
Disposal Method: -
Tons: 14.7

Year: 2002
Gepaid: CAD008237596
TSD EPA ID: CAD008364432
CA Waste Code: 214 - Unspecified solvent mixture
Disposal Method: T01 - Treatment, Tank
Tons: 0.218

Year: 2002
Gepaid: CAD008237596
TSD EPA ID: CAD982411993
CA Waste Code: 181 - Other inorganic solid waste
Disposal Method: H01 - Transfer Station
Tons: 0.05

Year: 2002
Gepaid: CAD008237596
TSD EPA ID: AZD009015389
CA Waste Code: 331 - Off-specification, aged or surplus organics
Disposal Method: R01 - Recycler
Tons: 3.0572

Year: 2002
Gepaid: CAD008237596
TSD EPA ID: CAT000613893
CA Waste Code: 134 - Aqueous solution with total organic residues less than 10 percent
Disposal Method: H01 - Transfer Station
Tons: 0.945

Year: 2001
Gepaid: CAD008237596
TSD EPA ID: CAD008364432
CA Waste Code: 343 - Unspecified organic liquid mixture
Disposal Method: H01 - Transfer Station
Tons: 0.169

Year: 2001
Gepaid: CAD008237596
TSD EPA ID: CAD008364432
CA Waste Code: 331 - Off-specification, aged or surplus organics
Disposal Method: T03 - Treatment, Incineration
Tons: 0.088

Year: 2001
Gepaid: CAD008237596
TSD EPA ID: CAD008364432
CA Waste Code: 331 - Off-specification, aged or surplus organics
Disposal Method: R01 - Recycler
Tons: 9.195

Year: 2001
Gepaid: CAD008237596
TSD EPA ID: CAD008364432
CA Waste Code: 214 - Unspecified solvent mixture
Disposal Method: R01 - Recycler

Tons: 6.7895

Year: 2001
Gepaid: CAD008237596
TSD EPA ID: CAD008364432
CA Waste Code: 212 - Oxygenated solvents (acetone, butanol, ethyl acetate, etc.)
Disposal Method: -
Tons: 6.5445

Year: 2001
Gepaid: CAD008237596
TSD EPA ID: CAD008364432
CA Waste Code: 181 - Other inorganic solid waste
Disposal Method: -
Tons: 0.0735

Year: 2001
Gepaid: CAD008237596
TSD EPA ID: OHD004304689
CA Waste Code: 135 - Unspecified aqueous solution
Disposal Method: -
Tons: 0.194

Year: 2001
Gepaid: CAD008237596
TSD EPA ID: OHD004304689
CA Waste Code: 343 - Unspecified organic liquid mixture
Disposal Method: -
Tons: 1.691

Year: 2001
Gepaid: CAD008237596
TSD EPA ID: OHD004304689
CA Waste Code: -
Disposal Method: -
Tons: 2.774

Year: 2001
Gepaid: CAD008237596
TSD EPA ID: OHD004304689
CA Waste Code: 331 - Off-specification, aged or surplus organics
Disposal Method: -
Tons: 8.0605

Year: 2001
Gepaid: CAD008237596
TSD EPA ID: OHD004304689
CA Waste Code: 352 - Other organic solids
Disposal Method: -
Tons: 12.2085

Year: 2001
Gepaid: CAD008237596
TSD EPA ID: CAT000613893
CA Waste Code: 134 - Aqueous solution with total organic residues less than 10 percent
Disposal Method: -
Tons: 0.063

Year: 2001
Gepaid: CAD008237596
TSD EPA ID: CAT000613893
CA Waste Code: 134 - Aqueous solution with total organic residues less than 10 percent
Disposal Method: H01 - Transfer Station
Tons: 0.546

Year: 2001
Gepaid: CAD008237596
TSD EPA ID: WAD991281767
CA Waste Code: 551 - Laboratory waste chemicals
Disposal Method: T03 - Treatment, Incineration
Tons: 0.108

Year: 2001
Gepaid: CAD008237596
TSD EPA ID: WAD991281767
CA Waste Code: 551 - Laboratory waste chemicals
Disposal Method: -
Tons: 0.034

Year: 2001
Gepaid: CAD008237596
TSD EPA ID: CAD008364432
CA Waste Code: 551 - Laboratory waste chemicals
Disposal Method: H01 - Transfer Station
Tons: 0.207

Year: 2001
Gepaid: CAD008237596
TSD EPA ID: CAD008364432
CA Waste Code: 551 - Laboratory waste chemicals
Disposal Method: T01 - Treatment, Tank
Tons: 0.01

Year: 2001
Gepaid: CAD008237596
TSD EPA ID: CAD008364432
CA Waste Code: -
Disposal Method: T03 - Treatment, Incineration
Tons: 0.0025

Year: 2001
Gepaid: CAD008237596
TSD EPA ID: CAD008364432
CA Waste Code: 551 - Laboratory waste chemicals
Disposal Method: T03 - Treatment, Incineration
Tons: 0.4515

Year: 2001
Gepaid: CAD008237596
TSD EPA ID: CAD008364432
CA Waste Code: 352 - Other organic solids
Disposal Method: T03 - Treatment, Incineration
Tons: 18.768

Year: 2001
Gepaid: CAD008237596
TSD EPA ID: CAD008364432
CA Waste Code: 551 - Laboratory waste chemicals
Disposal Method: -
Tons: 0.541

Year: 2001
Gepaid: CAD008237596
TSD EPA ID: CAD008364432
CA Waste Code: 212 - Oxygenated solvents (acetone, butanol, ethyl acetate, etc.)
Disposal Method: R01 - Recycler
Tons: 2.4675

Year: 2001
Gepaid: CAD008237596
TSD EPA ID: CAD008364432
CA Waste Code: 272 - Polymeric resin waste
Disposal Method: R01 - Recycler
Tons: 0.3175

Year: 2001
Gepaid: CAD008237596
TSD EPA ID: CAD008364432
CA Waste Code: 352 - Other organic solids
Disposal Method: R01 - Recycler
Tons: 1.909

Year: 2001
Gepaid: CAD008237596
TSD EPA ID: CAD008364432
CA Waste Code: 343 - Unspecified organic liquid mixture
Disposal Method: T03 - Treatment, Incineration
Tons: 0.0925

Year: 2000
Gepaid: CAD008237596
TSD EPA ID: WAD991281767
CA Waste Code: 551 - Laboratory waste chemicals
Disposal Method: -
Tons: 0

Year: 2000
Gepaid: CAD008237596
TSD EPA ID: CAD008364432
CA Waste Code: 221 - Waste oil and mixed oil
Disposal Method: T01 - Treatment, Tank
Tons: 5.586

Year: 2000
Gepaid: CAD008237596
TSD EPA ID: WAD991281767
CA Waste Code: 551 - Laboratory waste chemicals
Disposal Method: D80 - Disposal, Land Fill
Tons: 0.025

Year: 2000
Gepaid: CAD008237596
TSD EPA ID: CAD008364432
CA Waste Code: 352 - Other organic solids
Disposal Method: T03 - Treatment, Incineration
Tons: 26.697

Year: 2000
Gepaid: CAD008237596
TSD EPA ID: CAD008364432
CA Waste Code: 551 - Laboratory waste chemicals
Disposal Method: T03 - Treatment, Incineration
Tons: 0.05

Year: 2000
Gepaid: CAD008237596
TSD EPA ID: CAD008364432
CA Waste Code: 352 - Other organic solids
Disposal Method: R01 - Recycler
Tons: 1.7005

Year: 2000
Gepaid: CAD008237596
TSD EPA ID: CAD008364432
CA Waste Code: 343 - Unspecified organic liquid mixture
Disposal Method: T03 - Treatment, Incineration
Tons: 0.978

Year: 2000
Gepaid: CAD008237596
TSD EPA ID: CAD008364432
CA Waste Code: 181 - Other inorganic solid waste
Disposal Method: H01 - Transfer Station
Tons: 0.138

Year: 2000
Gepaid: CAD008237596
TSD EPA ID: CAD008364432
CA Waste Code: 214 - Unspecified solvent mixture
Disposal Method: R01 - Recycler
Tons: 6.758

Year: 2000
Gepaid: CAD008237596
TSD EPA ID: CAD008364432
CA Waste Code: 551 - Laboratory waste chemicals
Disposal Method: -
Tons: 0

Year: 2000
Gepaid: CAD008237596
TSD EPA ID: CAD008364432
CA Waste Code: 551 - Laboratory waste chemicals
Disposal Method: R01 - Recycler
Tons: 4.955

Year: 2000
Gepaid: CAD008237596
TSD EPA ID: CAD008364432
CA Waste Code: 551 - Laboratory waste chemicals
Disposal Method: H01 - Transfer Station
Tons: 0.04

Year: 2000
Gepaid: CAD008237596
TSD EPA ID: CAD008364432
CA Waste Code: 272 - Polymeric resin waste
Disposal Method: R01 - Recycler
Tons: 2.189

Year: 2000
Gepaid: CAD008237596
TSD EPA ID: CAD008364432
CA Waste Code: 212 - Oxygenated solvents (acetone, butanol, ethyl acetate, etc.)
Disposal Method: R01 - Recycler
Tons: 4.162

Year: 2000
Gepaid: CAD008237596
TSD EPA ID: CAD008364432
CA Waste Code: 491 - Unspecified sludge waste
Disposal Method: T01 - Treatment, Tank
Tons: 0.906

Year: 2000

Gepaid: CAD008237596
TSD EPA ID: WAD991281767
CA Waste Code: 551 - Laboratory waste chemicals
Disposal Method: T03 - Treatment, Incineration
Tons: 0.0585

Year: 1999
Gepaid: CAD008237596
TSD EPA ID: CAD008364432
CA Waste Code: 223 - Unspecified oil-containing waste
Disposal Method: D80 - Disposal, Land Fill
Tons: 0.3655

Year: 1999
Gepaid: CAD008237596
TSD EPA ID: CAD008364432
CA Waste Code: 214 - Unspecified solvent mixture
Disposal Method: R01 - Recycler
Tons: 14.289

Year: 1999
Gepaid: CAD008237596
TSD EPA ID: CAD008364432
CA Waste Code: 331 - Off-specification, aged or surplus organics
Disposal Method: R01 - Recycler
Tons: 0.8825

Year: 1999
Gepaid: CAD008237596
TSD EPA ID: CAD008364432
CA Waste Code: 491 - Unspecified sludge waste
Disposal Method: R01 - Recycler
Tons: 5.9885

Year: 1999
Gepaid: CAD008237596
TSD EPA ID: CAD008364432
CA Waste Code: 352 - Other organic solids
Disposal Method: R01 - Recycler
Tons: 30.459

Year: 1999
Gepaid: CAD008237596
TSD EPA ID: CAD008364432
CA Waste Code: 132 - Aqueous solution with metals (< restricted levels and (Alkaline solution (pH >= 12.5) with metals))
Disposal Method: T01 - Treatment, Tank
Tons: 1.9815

Year: 1999
Gepaid: CAD008237596
TSD EPA ID: CAD008364432
CA Waste Code: 272 - Polymeric resin waste
Disposal Method: R01 - Recycler
Tons: 6.4715

Year: 1999
Gepaid: CAD008237596
TSD EPA ID: CAD008364432
CA Waste Code: 134 - Aqueous solution with total organic residues less than 10 percent
Disposal Method: T01 - Treatment, Tank
Tons: 11.998

Year: 1999
Gepaid: CAD008237596
TSD EPA ID: CAD028409019
CA Waste Code: 551 - Laboratory waste chemicals
Disposal Method: H01 - Transfer Station
Tons: 0.005

Year: 1999
Gepaid: CAD008237596
TSD EPA ID: CAD028409019
CA Waste Code: 791 - Liquids with pH <= 2
Disposal Method: H01 - Transfer Station
Tons: 0.0075

Year: 1999
Gepaid: CAD008237596
TSD EPA ID: CAD028409019
CA Waste Code: 122 - Alkaline solution without metals pH >= 12.5
Disposal Method: H01 - Transfer Station
Tons: 0.005

Year: 1999

Gepaid: CAD008237596
TSD EPA ID: CAD044429835
CA Waste Code: 123 - Unspecified alkaline solution
Disposal Method: D99 - Disposal, Other
Tons: 0.844

Year: 1999
Gepaid: CAD008237596
TSD EPA ID: CAD044429835
CA Waste Code: 213 - Hydrocarbon solvents (benzene, hexane, Stoddard, Etc.)
Disposal Method: D99 - Disposal, Other
Tons: 0.59

Year: 1999
Gepaid: CAD008237596
TSD EPA ID: CAD044429835
CA Waste Code: 271 - Organic monomer waste (includes unreacted resins)
Disposal Method: D99 - Disposal, Other
Tons: 0.6125

Year: 1999
Gepaid: CAD008237596
TSD EPA ID: CAD044429835
CA Waste Code: 181 - Other inorganic solid waste
Disposal Method: D99 - Disposal, Other
Tons: 0.204

Year: 1999
Gepaid: CAD008237596
TSD EPA ID: CAD044429835
CA Waste Code: 331 - Off-specification, aged or surplus organics
Disposal Method: D99 - Disposal, Other
Tons: 0.9145

Year: 1999
Gepaid: CAD008237596
TSD EPA ID: CAD044429835
CA Waste Code: 141 - Off-specification, aged or surplus inorganics
Disposal Method: D99 - Disposal, Other
Tons: 0.3535

Year: 1999
Gepaid: CAD008237596
TSD EPA ID: CAD050806850
CA Waste Code: 792 - Liquids with pH <= 2 with metals
Disposal Method: H01 - Transfer Station
Tons: 0.1251

Year: 1999
Gepaid: CAD008237596
TSD EPA ID: OHD048415665
CA Waste Code: 331 - Off-specification, aged or surplus organics
Disposal Method: -
Tons: 0.184

Year: 1999
Gepaid: CAD008237596
TSD EPA ID: WAD991281767
CA Waste Code: 212 - Oxygenated solvents (acetone, butanol, ethyl acetate, etc.)
Disposal Method: T03 - Treatment, Incineration
Tons: 23.243

Year: 1999
Gepaid: CAD008237596
TSD EPA ID: CAD097030993
CA Waste Code: 135 - Unspecified aqueous solution
Disposal Method: R01 - Recycler
Tons: 0.139

Year: 1999
Gepaid: CAD008237596
TSD EPA ID: CAD097030993
CA Waste Code: 331 - Off-specification, aged or surplus organics
Disposal Method: D99 - Disposal, Other
Tons: 2.085

Year: 1999
Gepaid: CAD008237596
TSD EPA ID: CAD097030993
CA Waste Code: 141 - Off-specification, aged or surplus inorganics
Disposal Method: D99 - Disposal, Other
Tons: 3.5445

Year: 1999
Gepaid: CAD008237596

TSD EPA ID: CAD097030993
CA Waste Code: 792 - Liquids with pH <= 2 with metals
Disposal Method: -
Tons: 0.1251

Year: 1999
Gepaid: CAD008237596
TSD EPA ID: CAD097030993
CA Waste Code: 134 - Aqueous solution with total organic residues less than 10 percent
Disposal Method: R01 - Recycler
Tons: 66.78

Year: 1999
Gepaid: CAD008237596
TSD EPA ID: CAD008302903
CA Waste Code: 141 - Off-specification, aged or surplus inorganics
Disposal Method: H01 - Transfer Station
Tons: 0.1075

Year: 1999
Gepaid: CAD008237596
TSD EPA ID: CAD008302903
CA Waste Code: 212 - Oxygenated solvents (acetone, butanol, ethyl acetate, etc.)
Disposal Method: H01 - Transfer Station
Tons: 1.246

Year: 1999
Gepaid: CAD008237596
TSD EPA ID: CAD008302903
CA Waste Code: 331 - Off-specification, aged or surplus organics
Disposal Method: H01 - Transfer Station
Tons: 0.423

Year: 1999
Gepaid: CAD008237596
TSD EPA ID: CAD008364432
CA Waste Code: 352 - Other organic solids
Disposal Method: D81 - Disposal, Land Application
Tons: 2.8275

Year: 1998
Gepaid: CAD008237596
TSD EPA ID: CAT080033681
CA Waste Code: 352 - Other organic solids
Disposal Method: D99 - Disposal, Other
Tons: 2.5025

Year: 1998
Gepaid: CAD008237596
TSD EPA ID: CAD009452657
CA Waste Code: 343 - Unspecified organic liquid mixture
Disposal Method: R01 - Recycler
Tons: 25.3606

Year: 1998
Gepaid: CAD008237596
TSD EPA ID: CAT080033681
CA Waste Code: 331 - Off-specification, aged or surplus organics
Disposal Method: D99 - Disposal, Other
Tons: 2.339

Year: 1998
Gepaid: CAD008237596
TSD EPA ID: CAD097030993
CA Waste Code: 172 - Metal dust (Alkaline solution (pH >= 12.5) with metals) and machining waste
Disposal Method: D99 - Disposal, Other
Tons: 0.115

Year: 1998
Gepaid: CAD008237596
TSD EPA ID: CAD097030993
CA Waste Code: 141 - Off-specification, aged or surplus inorganics
Disposal Method: R01 - Recycler
Tons: 0.287

Year: 1998
Gepaid: CAD008237596
TSD EPA ID: CAD097030993
CA Waste Code: 181 - Other inorganic solid waste
Disposal Method: D99 - Disposal, Other
Tons: 0.219

Year: 1998
Gepaid: CAD008237596

TSD EPA ID: CAD097030993
CA Waste Code: 331 - Off-specification, aged or surplus organics
Disposal Method: D99 - Disposal, Other
Tons: 6.0725

Year: 1998
Gepaid: CAD008237596
TSD EPA ID: CAD097030993
CA Waste Code: 791 - Liquids with pH <= 2
Disposal Method: R01 - Recycler
Tons: 0.05

Year: 1998
Gepaid: CAD008237596
TSD EPA ID: CAD008302903
CA Waste Code: -
Disposal Method: R01 - Recycler
Tons: 0

Year: 1998
Gepaid: CAD008237596
TSD EPA ID: CAD008302903
CA Waste Code: 141 - Off-specification, aged or surplus inorganics
Disposal Method: H01 - Transfer Station
Tons: 0.6735

Year: 1998
Gepaid: CAD008237596
TSD EPA ID: CAD008302903
CA Waste Code: 221 - Waste oil and mixed oil
Disposal Method: -
Tons: 0.033

Year: 1998
Gepaid: CAD008237596
TSD EPA ID: CAD008302903
CA Waste Code: 141 - Off-specification, aged or surplus inorganics
Disposal Method: R01 - Recycler
Tons: 0.4115

Year: 1998
Gepaid: CAD008237596
TSD EPA ID: CAD008302903
CA Waste Code: 331 - Off-specification, aged or surplus organics
Disposal Method: H01 - Transfer Station
Tons: 1.7455

Year: 1998
Gepaid: CAD008237596
TSD EPA ID: CAD008302903
CA Waste Code: 331 - Off-specification, aged or surplus organics
Disposal Method: R01 - Recycler
Tons: 3.1905

Year: 1998
Gepaid: CAD008237596
TSD EPA ID: CAD008302903
CA Waste Code: 212 - Oxygenated solvents (acetone, butanol, ethyl acetate, etc.)
Disposal Method: H01 - Transfer Station
Tons: 3.4205

Year: 1998
Gepaid: CAD008237596
TSD EPA ID: CAD008302903
CA Waste Code: 551 - Laboratory waste chemicals
Disposal Method: R01 - Recycler
Tons: 3.0387

Year: 1998
Gepaid: CAD008237596
TSD EPA ID: CAD008302903
CA Waste Code: 551 - Laboratory waste chemicals
Disposal Method: H01 - Transfer Station
Tons: 2.4795

Year: 1998
Gepaid: CAD008237596
TSD EPA ID: CAD008302903
CA Waste Code: 351 - Organic solids with halogens
Disposal Method: R01 - Recycler
Tons: 0.392

Year: 1998
Gepaid: CAD008237596
TSD EPA ID: CAD008302903

CA Waste Code: 212 - Oxygenated solvents (acetone, butanol, ethyl acetate, etc.)
Disposal Method: R01 - Recycler
Tons: 20.84

Year: 1998
Gepaid: CAD008237596
TSD EPA ID: CAD008364432
CA Waste Code: 272 - Polymeric resin waste
Disposal Method: -
Tons: 2.54

Year: 1998
Gepaid: CAD008237596
TSD EPA ID: CAD008364432
CA Waste Code: 214 - Unspecified solvent mixture
Disposal Method: R01 - Recycler
Tons: 6.8795

Year: 1998
Gepaid: CAD008237596
TSD EPA ID: CAD008364432
CA Waste Code: 491 - Unspecified sludge waste
Disposal Method: R01 - Recycler
Tons: 0.196

Year: 1998
Gepaid: CAD008237596
TSD EPA ID: CAD008364432
CA Waste Code: 352 - Other organic solids
Disposal Method: T03 - Treatment, Incineration
Tons: 0.68

Year: 1998
Gepaid: CAD008237596
TSD EPA ID: CAD008364432
CA Waste Code: 352 - Other organic solids
Disposal Method: -
Tons: 5.3775

Year: 1998
Gepaid: CAD008237596
TSD EPA ID: CAD008364432
CA Waste Code: 221 - Waste oil and mixed oil
Disposal Method: T01 - Treatment, Tank
Tons: 4.5998

Year: 1998
Gepaid: CAD008237596
TSD EPA ID: CAD008364432
CA Waste Code: 214 - Unspecified solvent mixture
Disposal Method: -
Tons: 1.284

Year: 1998
Gepaid: CAD008237596
TSD EPA ID: CAD008364432
CA Waste Code: 272 - Polymeric resin waste
Disposal Method: R01 - Recycler
Tons: 11.296

Year: 1998
Gepaid: CAD008237596
TSD EPA ID: CAD008364432
CA Waste Code: 331 - Off-specification, aged or surplus organics
Disposal Method: R01 - Recycler
Tons: 0.235

Year: 1998
Gepaid: CAD008237596
TSD EPA ID: CAD008364432
CA Waste Code: 141 - Off-specification, aged or surplus inorganics
Disposal Method: D81 - Disposal, Land Application
Tons: 0.29

Year: 1998
Gepaid: CAD008237596
TSD EPA ID: CAD008364432
CA Waste Code: 352 - Other organic solids
Disposal Method: R01 - Recycler
Tons: 26.6035

Year: 1998
Gepaid: CAD008237596
TSD EPA ID: CAT080033681
CA Waste Code: 141 - Off-specification, aged or surplus inorganics

Disposal Method: D99 - Disposal, Other
Tons: 2.919

Year: 1997
Gepaid: CAD008237596
TSD EPA ID: CAD009452657
CA Waste Code: 331 - Off-specification, aged or surplus organics
Disposal Method: T03 - Treatment, Incineration
Tons: 6.239

Year: 1997
Gepaid: CAD008237596
TSD EPA ID: CAD008302903
CA Waste Code: 551 - Laboratory waste chemicals
Disposal Method: H01 - Transfer Station
Tons: 0.25

Year: 1997
Gepaid: CAD008237596
TSD EPA ID: CAD009452657
CA Waste Code: 343 - Unspecified organic liquid mixture
Disposal Method: R01 - Recycler
Tons: 16.1262

Year: 1997
Gepaid: CAD008237596
TSD EPA ID: CAD009452657
CA Waste Code: 551 - Laboratory waste chemicals
Disposal Method: T03 - Treatment, Incineration
Tons: 0.0425

Year: 1997
Gepaid: CAD008237596
TSD EPA ID: CAD009452657
CA Waste Code: 352 - Other organic solids
Disposal Method: T03 - Treatment, Incineration
Tons: 2.054

Year: 1997
Gepaid: CAD008237596
TSD EPA ID: CAD009452657
CA Waste Code: 272 - Polymeric resin waste
Disposal Method: R01 - Recycler
Tons: 1.035

Year: 1997
Gepaid: CAD008237596
TSD EPA ID: CAD009452657
CA Waste Code: 214 - Unspecified solvent mixture
Disposal Method: R01 - Recycler
Tons: 1.909

Year: 1997
Gepaid: CAD008237596
TSD EPA ID: CAD009452657
CA Waste Code: -
Disposal Method: T03 - Treatment, Incineration
Tons: 0.0175

Year: 1997
Gepaid: CAD008237596
TSD EPA ID: CAD009452657
CA Waste Code: 132 - Aqueous solution with metals (< restricted levels and (Alkaline solution (pH >= 12.5) with metals))
Disposal Method: R01 - Recycler
Tons: 0.486

Year: 1997
Gepaid: CAD008237596
TSD EPA ID: CAD009452657
CA Waste Code: 272 - Polymeric resin waste
Disposal Method: T03 - Treatment, Incineration
Tons: 0.2

Year: 1997
Gepaid: CAD008237596
TSD EPA ID: CAD009452657
CA Waste Code: 352 - Other organic solids
Disposal Method: R01 - Recycler
Tons: 0.5095

Year: 1997
Gepaid: CAD008237596
TSD EPA ID: CAD028409019
CA Waste Code: 221 - Waste oil and mixed oil

Disposal Method: T01 - Treatment, Tank
Tons: 6.46

Year: 1997
Gepaid: CAD008237596
TSD EPA ID: WAD991281767
CA Waste Code: 791 - Liquids with pH <= 2
Disposal Method: T01 - Treatment, Tank
Tons: 0.09

Year: 1997
Gepaid: CAD008237596
TSD EPA ID: WAD991281767
CA Waste Code: 141 - Off-specification, aged or surplus inorganics
Disposal Method: T03 - Treatment, Incineration
Tons: 0.0975

Year: 1997
Gepaid: CAD008237596
TSD EPA ID: WAD991281767
CA Waste Code: 331 - Off-specification, aged or surplus organics
Disposal Method: T03 - Treatment, Incineration
Tons: 0.042

Year: 1997
Gepaid: CAD008237596
TSD EPA ID: CAD008302903
CA Waste Code: 272 - Polymeric resin waste
Disposal Method: R01 - Recycler
Tons: 4.0035

Year: 1997
Gepaid: CAD008237596
TSD EPA ID: CAD008302903
CA Waste Code: 331 - Off-specification, aged or surplus organics
Disposal Method: H01 - Transfer Station
Tons: 4.0325

Year: 1997
Gepaid: CAD008237596
TSD EPA ID: CAD008302903
CA Waste Code: 352 - Other organic solids
Disposal Method: H01 - Transfer Station
Tons: 0.44

Year: 1997
Gepaid: CAD008237596
TSD EPA ID: CAD008302903
CA Waste Code: 551 - Laboratory waste chemicals
Disposal Method: R01 - Recycler
Tons: 8.0805

Year: 1997
Gepaid: CAD008237596
TSD EPA ID: CAD008302903
CA Waste Code: 135 - Unspecified aqueous solution
Disposal Method: H01 - Transfer Station
Tons: 0.67

Year: 1997
Gepaid: CAD008237596
TSD EPA ID: CAD008364432
CA Waste Code: 551 - Laboratory waste chemicals
Disposal Method: D99 - Disposal, Other
Tons: 0.0833

Year: 1997
Gepaid: CAD008237596
TSD EPA ID: CAD008364432
CA Waste Code: 343 - Unspecified organic liquid mixture
Disposal Method: R01 - Recycler
Tons: 11.4555

Year: 1997
Gepaid: CAD008237596
TSD EPA ID: CAD008364432
CA Waste Code: 343 - Unspecified organic liquid mixture
Disposal Method: T03 - Treatment, Incineration
Tons: 2.14

Year: 1997
Gepaid: CAD008237596
TSD EPA ID: CAD008364432
CA Waste Code: 343 - Unspecified organic liquid mixture
Disposal Method: T01 - Treatment, Tank

Tons: 0.09

Year: 1997
Gepaid: CAD008237596
TSD EPA ID: CAD008364432
CA Waste Code: 551 - Laboratory waste chemicals
Disposal Method: T01 - Treatment, Tank
Tons: 0.005

Year: 1997
Gepaid: CAD008237596
TSD EPA ID: CAD008364432
CA Waste Code: 132 - Aqueous solution with metals (< restricted levels and (Alkaline solution (pH >= 12.5) with metals))
Disposal Method: T01 - Treatment, Tank
Tons: 3.9945

Year: 1997
Gepaid: CAD008237596
TSD EPA ID: CAD008364432
CA Waste Code: 352 - Other organic solids
Disposal Method: D81 - Disposal, Land Application
Tons: 1.2175

Year: 1997
Gepaid: CAD008237596
TSD EPA ID: CAD008364432
CA Waste Code: 133 - Aqueous solution with total organic residues 10 percent or more
Disposal Method: R01 - Recycler
Tons: 0.904

Year: 1997
Gepaid: CAD008237596
TSD EPA ID: CAD008302903
CA Waste Code: 141 - Off-specification, aged or surplus inorganics
Disposal Method: H01 - Transfer Station
Tons: 4.186

Year: 1997
Gepaid: CAD008237596
TSD EPA ID: CAD008364432
CA Waste Code: 352 - Other organic solids
Disposal Method: D99 - Disposal, Other
Tons: 0.4571

Year: 1997
Gepaid: CAD008237596
TSD EPA ID: CAD008364432
CA Waste Code: 551 - Laboratory waste chemicals
Disposal Method: D81 - Disposal, Land Application
Tons: 0.065

Year: 1997
Gepaid: CAD008237596
TSD EPA ID: CAD008302903
CA Waste Code: 212 - Oxygenated solvents (acetone, butanol, ethyl acetate, etc.)
Disposal Method: R01 - Recycler
Tons: 6.6315

Year: 1997
Gepaid: CAD008237596
TSD EPA ID: CAD008364432
CA Waste Code: 551 - Laboratory waste chemicals
Disposal Method: R01 - Recycler
Tons: 0.1

Year: 1997
Gepaid: CAD008237596
TSD EPA ID: CAD008364432
CA Waste Code: 214 - Unspecified solvent mixture
Disposal Method: R01 - Recycler
Tons: 4.3715

Year: 1997
Gepaid: CAD008237596
TSD EPA ID: CAD008364432
CA Waste Code: 331 - Off-specification, aged or surplus organics
Disposal Method: T01 - Treatment, Tank
Tons: 0.062

Year: 1997
Gepaid: CAD008237596
TSD EPA ID: CAD008364432
CA Waste Code: 331 - Off-specification, aged or surplus organics
Disposal Method: T03 - Treatment, Incineration

Tons: 0.28

Year: 1997
Gepaid: CAD008237596
TSD EPA ID: CAD008364432
CA Waste Code: 343 - Unspecified organic liquid mixture
Disposal Method: D99 - Disposal, Other
Tons: 1.624

Year: 1997
Gepaid: CAD008237596
TSD EPA ID: CAD008364432
CA Waste Code: 352 - Other organic solids
Disposal Method: R01 - Recycler
Tons: 13.52

Year: 1997
Gepaid: CAD008237596
TSD EPA ID: CAD008364432
CA Waste Code: 122 - Alkaline solution without metals pH >= 12.5
Disposal Method: T01 - Treatment, Tank
Tons: 0.1668

Year: 1997
Gepaid: CAD008237596
TSD EPA ID: CAD008302903
CA Waste Code: 272 - Polymeric resin waste
Disposal Method: H01 - Transfer Station
Tons: 1.3975

Year: 1997
Gepaid: CAD008237596
TSD EPA ID: CAD008364432
CA Waste Code: 591 - Baghouse waste
Disposal Method: D80 - Disposal, Land Fill
Tons: 0.314

Year: 1997
Gepaid: CAD008237596
TSD EPA ID: CAD008302903
CA Waste Code: 141 - Off-specification, aged or surplus inorganics
Disposal Method: R01 - Recycler
Tons: 13.92

Year: 1997
Gepaid: CAD008237596
TSD EPA ID: CAD009452657
CA Waste Code: 331 - Off-specification, aged or surplus organics
Disposal Method: R01 - Recycler
Tons: 1.1

Year: 1996
Gepaid: CAD008237596
TSD EPA ID: CAD009452657
CA Waste Code: 352 - Other organic solids
Disposal Method: R01 - Recycler
Tons: 4.451

Year: 1996
Gepaid: CAD008237596
TSD EPA ID: CAD009452657
CA Waste Code: 343 - Unspecified organic liquid mixture
Disposal Method: R01 - Recycler
Tons: 24.1094

Year: 1996
Gepaid: CAD008237596
TSD EPA ID: CAD009452657
CA Waste Code: 214 - Unspecified solvent mixture
Disposal Method: R01 - Recycler
Tons: 0.896

Year: 1996
Gepaid: CAD008237596
TSD EPA ID: CAD009452657
CA Waste Code: 331 - Off-specification, aged or surplus organics
Disposal Method: R01 - Recycler
Tons: 3.513

Year: 1996
Gepaid: CAD008237596
TSD EPA ID: CAD009452657
CA Waste Code: 591 - Baghouse waste
Disposal Method: R01 - Recycler
Tons: 0.291

Year: 1996
Gepaid: CAD008237596
TSD EPA ID: CAD009452657
CA Waste Code: 223 - Unspecified oil-containing waste
Disposal Method: D80 - Disposal, Land Fill
Tons: 0.3785

Year: 1996
Gepaid: CAD008237596
TSD EPA ID: CAD044429835
CA Waste Code: 141 - Off-specification, aged or surplus inorganics
Disposal Method: T03 - Treatment, Incineration
Tons: 0.25

Year: 1996
Gepaid: CAD008237596
TSD EPA ID: CAD044429835
CA Waste Code: 331 - Off-specification, aged or surplus organics
Disposal Method: D99 - Disposal, Other
Tons: 5.35

Year: 1996
Gepaid: CAD008237596
TSD EPA ID: CAD044429835
CA Waste Code: 343 - Unspecified organic liquid mixture
Disposal Method: R01 - Recycler
Tons: 0.6075

Year: 1996
Gepaid: CAD008237596
TSD EPA ID: CAD044429835
CA Waste Code: 352 - Other organic solids
Disposal Method: T03 - Treatment, Incineration
Tons: 2.774

Year: 1996
Gepaid: CAD008237596
TSD EPA ID: WAD991281767
CA Waste Code: 551 - Laboratory waste chemicals
Disposal Method: -
Tons: 0.0625

Year: 1996
Gepaid: CAD008237596
TSD EPA ID: WAD991281767
CA Waste Code: 141 - Off-specification, aged or surplus inorganics
Disposal Method: -
Tons: 0.0065

Year: 1996
Gepaid: CAD008237596
TSD EPA ID: CAT080013352
CA Waste Code: 221 - Waste oil and mixed oil
Disposal Method: R01 - Recycler
Tons: 0.71

Year: 1996
Gepaid: CAD008237596
TSD EPA ID: CAT080013352
CA Waste Code: 221 - Waste oil and mixed oil
Disposal Method: -
Tons: 2.16

Year: 1996
Gepaid: CAD008237596
TSD EPA ID: CAT000646117
CA Waste Code: 141 - Off-specification, aged or surplus inorganics
Disposal Method: D80 - Disposal, Land Fill
Tons: 5.591

Year: 1996
Gepaid: CAD008237596
TSD EPA ID: CAD000088252
CA Waste Code: 352 - Other organic solids
Disposal Method: H01 - Transfer Station
Tons: 0.252

Year: 1996
Gepaid: CAD008237596
TSD EPA ID: CAD000088252
CA Waste Code: 331 - Off-specification, aged or surplus organics
Disposal Method: H01 - Transfer Station
Tons: 0.015

Year: 1996
Gepaid: CAD008237596
TSD EPA ID: CAD000088252
CA Waste Code: 181 - Other inorganic solid waste
Disposal Method: H01 - Transfer Station
Tons: 3.3712

Year: 1996
Gepaid: CAD008237596
TSD EPA ID: CAD000088252
CA Waste Code: 272 - Polymeric resin waste
Disposal Method: H01 - Transfer Station
Tons: 3.4805

Year: 1996
Gepaid: CAD008237596
TSD EPA ID: CAD008237596
CA Waste Code: 792 - Liquids with pH <= 2 with metals
Disposal Method: R01 - Recycler
Tons: 1

Year: 1996
Gepaid: CAD008237596
TSD EPA ID: CAD008302903
CA Waste Code: 331 - Off-specification, aged or surplus organics
Disposal Method: H01 - Transfer Station
Tons: 4.3135

Year: 1996
Gepaid: CAD008237596
TSD EPA ID: CAD008302903
CA Waste Code: 331 - Off-specification, aged or surplus organics
Disposal Method: R01 - Recycler
Tons: 0.565

Year: 1996
Gepaid: CAD008237596
TSD EPA ID: CAD008302903
CA Waste Code: 343 - Unspecified organic liquid mixture
Disposal Method: H01 - Transfer Station
Tons: 0.2475

Year: 1996
Gepaid: CAD008237596
TSD EPA ID: CAD008302903
CA Waste Code: 591 - Baghouse waste
Disposal Method: H01 - Transfer Station
Tons: 0.05

Year: 1996
Gepaid: CAD008237596
TSD EPA ID: CAD008302903
CA Waste Code: 214 - Unspecified solvent mixture
Disposal Method: R01 - Recycler
Tons: 2.903

Year: 1996
Gepaid: CAD008237596
TSD EPA ID: CAD008302903
CA Waste Code: 272 - Polymeric resin waste
Disposal Method: R01 - Recycler
Tons: 0.22

Year: 1996
Gepaid: CAD008237596
TSD EPA ID: CAD008364432
CA Waste Code: 343 - Unspecified organic liquid mixture
Disposal Method: D80 - Disposal, Land Fill
Tons: 0.33

Year: 1996
Gepaid: CAD008237596
TSD EPA ID: CAD008364432
CA Waste Code: 141 - Off-specification, aged or surplus inorganics
Disposal Method: R01 - Recycler
Tons: 9.2165

Year: 1996
Gepaid: CAD008237596
TSD EPA ID: CAD008364432
CA Waste Code: 343 - Unspecified organic liquid mixture
Disposal Method: T01 - Treatment, Tank
Tons: 0.867

Year: 1996

Gepaid: CAD008237596
TSD EPA ID: CAD008364432
CA Waste Code: 352 - Other organic solids
Disposal Method: T03 - Treatment, Incineration
Tons: 0.654

Year: 1996
Gepaid: CAD008237596
TSD EPA ID: CAD008364432
CA Waste Code: 551 - Laboratory waste chemicals
Disposal Method: T01 - Treatment, Tank
Tons: 0.0725

Year: 1996
Gepaid: CAD008237596
TSD EPA ID: CAD008364432
CA Waste Code: 343 - Unspecified organic liquid mixture
Disposal Method: R01 - Recycler
Tons: 9.2611

Year: 1996
Gepaid: CAD008237596
TSD EPA ID: CAD008364432
CA Waste Code: 611 - Contaminated soil from site clean-up
Disposal Method: D80 - Disposal, Land Fill
Tons: 26.5

Year: 1996
Gepaid: CAD008237596
TSD EPA ID: CAD008364432
CA Waste Code: 352 - Other organic solids
Disposal Method: R01 - Recycler
Tons: 3.635

Year: 1996
Gepaid: CAD008237596
TSD EPA ID: CAD008364432
CA Waste Code: 331 - Off-specification, aged or surplus organics
Disposal Method: R01 - Recycler
Tons: 3.1055

Year: 1996
Gepaid: CAD008237596
TSD EPA ID: CAD008364432
CA Waste Code: 331 - Off-specification, aged or surplus organics
Disposal Method: T01 - Treatment, Tank
Tons: 0.125

Year: 1996
Gepaid: CAD008237596
TSD EPA ID: CAD008364432
CA Waste Code: 133 - Aqueous solution with total organic residues 10 percent or more
Disposal Method: R01 - Recycler
Tons: 0.565

Year: 1996
Gepaid: CAD008237596
TSD EPA ID: CAD008364432
CA Waste Code: 135 - Unspecified aqueous solution
Disposal Method: R01 - Recycler
Tons: 42

Year: 1996
Gepaid: CAD008237596
TSD EPA ID: CAD008364432
CA Waste Code: 214 - Unspecified solvent mixture
Disposal Method: R01 - Recycler
Tons: 1.4945

Year: 1996
Gepaid: CAD008237596
TSD EPA ID: CAD008364432
CA Waste Code: 272 - Polymeric resin waste
Disposal Method: R01 - Recycler
Tons: 5.467

Year: 1996
Gepaid: CAD008237596
TSD EPA ID: CAD008364432
CA Waste Code: 211 - Halogenated solvents (chloroforms, methyl chloride, perchloroethylene, etc)
Disposal Method: R01 - Recycler
Tons: 0.315

Year: 1996

Gepaid: CAD008237596
TSD EPA ID: CAD008364432
CA Waste Code: 132 - Aqueous solution with metals (< restricted levels and (Alkaline solution (pH >= 12.5) with metals))
Disposal Method: T01 - Treatment, Tank
Tons: 0.395

Year: 1996
Gepaid: CAD008237596
TSD EPA ID: CAD008364432
CA Waste Code: 181 - Other inorganic solid waste
Disposal Method: D81 - Disposal, Land Application
Tons: 0.0125

Year: 1996
Gepaid: CAD008237596
TSD EPA ID: CAD008364432
CA Waste Code: 331 - Off-specification, aged or surplus organics
Disposal Method: D80 - Disposal, Land Fill
Tons: 2.3445

Year: 1995
Gepaid: CAD008237596
TSD EPA ID: CAD044429835
CA Waste Code: 791 - Liquids with pH <= 2
Disposal Method: R01 - Recycler
Tons: 0.275

Year: 1995
Gepaid: CAD008237596
TSD EPA ID: CAD044429835
CA Waste Code: 141 - Off-specification, aged or surplus inorganics
Disposal Method: R01 - Recycler
Tons: 1.436

Year: 1995
Gepaid: CAD008237596
TSD EPA ID: CAD044429835
CA Waste Code: 331 - Off-specification, aged or surplus organics
Disposal Method: T03 - Treatment, Incineration
Tons: 13.214

Year: 1995
Gepaid: CAD008237596
TSD EPA ID: CAD044429835
CA Waste Code: -
Disposal Method: T03 - Treatment, Incineration
Tons: 1.2

Year: 1995
Gepaid: CAD008237596
TSD EPA ID: CAD044429835
CA Waste Code: 271 - Organic monomer waste (includes unreacted resins)
Disposal Method: T03 - Treatment, Incineration
Tons: 1.5

Year: 1995
Gepaid: CAD008237596
TSD EPA ID: CAD044429835
CA Waste Code: 271 - Organic monomer waste (includes unreacted resins)
Disposal Method: -
Tons: 0.6

Year: 1995
Gepaid: CAD008237596
TSD EPA ID: CAD044429835
CA Waste Code: -
Disposal Method: R01 - Recycler
Tons: 8.3135

Year: 1995
Gepaid: CAD008237596
TSD EPA ID: CAD044429835
CA Waste Code: 181 - Other inorganic solid waste
Disposal Method: T03 - Treatment, Incineration
Tons: 4.58

Year: 1995
Gepaid: CAD008237596
TSD EPA ID: CAD044429835
CA Waste Code: 343 - Unspecified organic liquid mixture
Disposal Method: R01 - Recycler
Tons: 0.679

Year: 1995

Gepaid: CAD008237596
TSD EPA ID: CAD044429835
CA Waste Code: 123 - Unspecified alkaline solution
Disposal Method: T03 - Treatment, Incineration
Tons: 1.25

Year: 1995
Gepaid: CAD008237596
TSD EPA ID: CAD044429835
CA Waste Code: 141 - Off-specification, aged or surplus inorganics
Disposal Method: T03 - Treatment, Incineration
Tons: 2.341

Year: 1995
Gepaid: CAD008237596
TSD EPA ID: CAD009452657
CA Waste Code: 343 - Unspecified organic liquid mixture
Disposal Method: R01 - Recycler
Tons: 31.9906

Year: 1995
Gepaid: CAD008237596
TSD EPA ID: CAT080013352
CA Waste Code: 221 - Waste oil and mixed oil
Disposal Method: R01 - Recycler
Tons: 1.881

Year: 1995
Gepaid: CAD008237596
TSD EPA ID: CAT080013352
CA Waste Code: 135 - Unspecified aqueous solution
Disposal Method: R01 - Recycler
Tons: 2.94

Year: 1995
Gepaid: CAD008237596
TSD EPA ID: CAT000646117
CA Waste Code: 141 - Off-specification, aged or surplus inorganics
Disposal Method: D80 - Disposal, Land Fill
Tons: 10.5

Year: 1995
Gepaid: CAD008237596
TSD EPA ID: CAD097030993
CA Waste Code: 141 - Off-specification, aged or surplus inorganics
Disposal Method: -
Tons: 0.8

Year: 1995
Gepaid: CAD008237596
TSD EPA ID: CAD097030993
CA Waste Code: 141 - Off-specification, aged or surplus inorganics
Disposal Method: D99 - Disposal, Other
Tons: 0.075

Year: 1995
Gepaid: CAD008237596
TSD EPA ID: CAD000633164
CA Waste Code: 272 - Polymeric resin waste
Disposal Method: D80 - Disposal, Land Fill
Tons: 50.1735

Year: 1995
Gepaid: CAD008237596
TSD EPA ID: CAD008364432
CA Waste Code: -
Disposal Method: R01 - Recycler
Tons: 5.513

Year: 1995
Gepaid: CAD008237596
TSD EPA ID: CAD008364432
CA Waste Code: 141 - Off-specification, aged or surplus inorganics
Disposal Method: R01 - Recycler
Tons: 0.37

Year: 1995
Gepaid: CAD008237596
TSD EPA ID: CAD008364432
CA Waste Code: 132 - Aqueous solution with metals (< restricted levels and (Alkaline solution (pH >= 12.5) with metals))
Disposal Method: T01 - Treatment, Tank
Tons: 0.476

Year: 1995

Gepaid: CAD008237596
TSD EPA ID: CAD008364432
CA Waste Code: 132 - Aqueous solution with metals (< restricted levels and (Alkaline solution (pH >= 12.5) with metals))
Disposal Method: R01 - Recycler
Tons: 0.4005

Year: 1995
Gepaid: CAD008237596
TSD EPA ID: CAD008364432
CA Waste Code: 352 - Other organic solids
Disposal Method: R01 - Recycler
Tons: 6.145

Year: 1995
Gepaid: CAD008237596
TSD EPA ID: CAD008364432
CA Waste Code: 211 - Halogenated solvents (chloroforms, methyl chloride, perchloroethylene, etc)
Disposal Method: R01 - Recycler
Tons: 0.521

Year: 1995
Gepaid: CAD008237596
TSD EPA ID: CAD008364432
CA Waste Code: 214 - Unspecified solvent mixture
Disposal Method: R01 - Recycler
Tons: 1.6665

Year: 1995
Gepaid: CAD008237596
TSD EPA ID: CAD008364432
CA Waste Code: 272 - Polymeric resin waste
Disposal Method: R01 - Recycler
Tons: 12.976

Year: 1995
Gepaid: CAD008237596
TSD EPA ID: CAD008364432
CA Waste Code: 272 - Polymeric resin waste
Disposal Method: D80 - Disposal, Land Fill
Tons: 8.8535

Year: 1995
Gepaid: CAD008237596
TSD EPA ID: CAD044429835
CA Waste Code: 214 - Unspecified solvent mixture
Disposal Method: T03 - Treatment, Incineration
Tons: 3.7285

Year: 1994
Gepaid: CAD008237596
TSD EPA ID: CAD044429835
CA Waste Code: 343 - Unspecified organic liquid mixture
Disposal Method: R01 - Recycler
Tons: 1.2275

Year: 1994
Gepaid: CAD008237596
TSD EPA ID: CAD008364432
CA Waste Code: 214 - Unspecified solvent mixture
Disposal Method: R01 - Recycler
Tons: 12.1068

Year: 1994
Gepaid: CAD008237596
TSD EPA ID: CAD044429835
CA Waste Code: 213 - Hydrocarbon solvents (benzene, hexane, Stoddard, Etc.)
Disposal Method: T03 - Treatment, Incineration
Tons: 2.75

Year: 1994
Gepaid: CAD008237596
TSD EPA ID: CAD044428835
CA Waste Code: 135 - Unspecified aqueous solution
Disposal Method: -
Tons: 6.533

Year: 1994
Gepaid: CAD008237596
TSD EPA ID: CAD044429835
CA Waste Code: -
Disposal Method: R01 - Recycler
Tons: 1.5

Year: 1994
Gepaid: CAD008237596
TSD EPA ID: CAD044429835
CA Waste Code: 212 - Oxygenated solvents (acetone, butanol, ethyl acetate, etc.)
Disposal Method: T03 - Treatment, Incineration
Tons: 0.215

Year: 1994
Gepaid: CAD008237596
TSD EPA ID: CAD044429835
CA Waste Code: -
Disposal Method: T03 - Treatment, Incineration
Tons: 6.879

Year: 1994
Gepaid: CAD008237596
TSD EPA ID: CAD044429835
CA Waste Code: 135 - Unspecified aqueous solution
Disposal Method: R01 - Recycler
Tons: 0.936

Year: 1994
Gepaid: CAD008237596
TSD EPA ID: CAD044429835
CA Waste Code: 352 - Other organic solids
Disposal Method: T03 - Treatment, Incineration
Tons: 1.3515

Year: 1994
Gepaid: CAD008237596
TSD EPA ID: CAD044429835
CA Waste Code: 213 - Hydrocarbon solvents (benzene, hexane, Stoddard, Etc.)
Disposal Method: R01 - Recycler
Tons: 2.6

Year: 1994
Gepaid: CAD008237596
TSD EPA ID: CAD044429835
CA Waste Code: 135 - Unspecified aqueous solution
Disposal Method: T03 - Treatment, Incineration
Tons: 2.145

Year: 1994
Gepaid: CAD008237596
TSD EPA ID: CAD044429835
CA Waste Code: 212 - Oxygenated solvents (acetone, butanol, ethyl acetate, etc.)
Disposal Method: R01 - Recycler
Tons: 3.925

Year: 1994
Gepaid: CAD008237596
TSD EPA ID: CAD044429835
CA Waste Code: 211 - Halogenated solvents (chloroforms, methyl chloride, perchloroethylene, etc)
Disposal Method: R01 - Recycler
Tons: 6

Year: 1994
Gepaid: CAD008237596
TSD EPA ID: CAD044429835
CA Waste Code: 214 - Unspecified solvent mixture
Disposal Method: T03 - Treatment, Incineration
Tons: 3.354

Year: 1994
Gepaid: CAD008237596
TSD EPA ID: CAD044429835
CA Waste Code: 331 - Off-specification, aged or surplus organics
Disposal Method: T03 - Treatment, Incineration
Tons: 1.25

Year: 1994
Gepaid: CAD008237596
TSD EPA ID: CAD009452657
CA Waste Code: 343 - Unspecified organic liquid mixture
Disposal Method: -
Tons: 24.9288

Year: 1994
Gepaid: CAD008237596
TSD EPA ID: CAD009452657
CA Waste Code: 343 - Unspecified organic liquid mixture
Disposal Method: R01 - Recycler
Tons: 9.6968

Year: 1994
Gepaid: CAD008237596
TSD EPA ID: CAT080014079
CA Waste Code: 551 - Laboratory waste chemicals
Disposal Method: H01 - Transfer Station
Tons: 0.005

Year: 1994
Gepaid: CAD008237596
TSD EPA ID: CAT080014079
CA Waste Code: 181 - Other inorganic solid waste
Disposal Method: H01 - Transfer Station
Tons: 0.0025

Year: 1994
Gepaid: CAD008237596
TSD EPA ID: CAT000646117
CA Waste Code: 272 - Polymeric resin waste
Disposal Method: -
Tons: 22.5

Year: 1994
Gepaid: CAD008237596
TSD EPA ID: NVT330010000
CA Waste Code: 272 - Polymeric resin waste
Disposal Method: D80 - Disposal, Land Fill
Tons: 18.5

Year: 1994
Gepaid: CAD008237596
TSD EPA ID: NVT330010000
CA Waste Code: 272 - Polymeric resin waste
Disposal Method: -
Tons: 23.982

Year: 1994
Gepaid: CAD008237596
TSD EPA ID: NVT330010000
CA Waste Code: 331 - Off-specification, aged or surplus organics
Disposal Method: D80 - Disposal, Land Fill
Tons: 23.7

Year: 1994
Gepaid: CAD008237596
TSD EPA ID: CAD980883177
CA Waste Code: 223 - Unspecified oil-containing waste
Disposal Method: R01 - Recycler
Tons: 7.089

Year: 1994
Gepaid: CAD008237596
TSD EPA ID: CAD980883177
CA Waste Code: 221 - Waste oil and mixed oil
Disposal Method: -
Tons: 4.94

Year: 1994
Gepaid: CAD008237596
TSD EPA ID: CAD000633164
CA Waste Code: 272 - Polymeric resin waste
Disposal Method: D80 - Disposal, Land Fill
Tons: 53.3395

Year: 1994
Gepaid: CAD008237596
TSD EPA ID: CAD008364432
CA Waste Code: 211 - Halogenated solvents (chloroforms, methyl chloride, perchloroethylene, etc)
Disposal Method: R01 - Recycler
Tons: 0.417

Year: 1994
Gepaid: CAD008237596
TSD EPA ID: CAD008364432
CA Waste Code: 352 - Other organic solids
Disposal Method: R01 - Recycler
Tons: 23.565

Year: 1994
Gepaid: CAD008237596
TSD EPA ID: CAD044429835
CA Waste Code: 141 - Off-specification, aged or surplus inorganics
Disposal Method: T03 - Treatment, Incineration
Tons: 4.2485

Year: 1993
Gepaid: CAD008237596
TSD EPA ID: CAD050806850
CA Waste Code: 281 - Adhesives
Disposal Method: R01 - Recycler
Tons: 4.005

Year: 1993
Gepaid: CAD008237596
TSD EPA ID: CAD982484933
CA Waste Code: 512 - Other empty containers 30 gallons or more
Disposal Method: -
Tons: 8

Year: 1993
Gepaid: CAD008237596
TSD EPA ID: CAD050806850
CA Waste Code: 211 - Halogenated solvents (chloroforms, methyl chloride, perchloroethylene, etc)
Disposal Method: H01 - Transfer Station
Tons: 1.251

Year: 1993
Gepaid: CAD008237596
TSD EPA ID: CAD008302903
CA Waste Code: 343 - Unspecified organic liquid mixture
Disposal Method: R01 - Recycler
Tons: 14.62

Year: 1993
Gepaid: CAD008237596
TSD EPA ID: CAD008364432
CA Waste Code: 343 - Unspecified organic liquid mixture
Disposal Method: R01 - Recycler
Tons: 0.748

Year: 1993
Gepaid: CAD008237596
TSD EPA ID: CAD008364432
CA Waste Code: 352 - Other organic solids
Disposal Method: R01 - Recycler
Tons: 9.6565

Year: 1993
Gepaid: CAD008237596
TSD EPA ID: CAD008364432
CA Waste Code: 211 - Halogenated solvents (chloroforms, methyl chloride, perchloroethylene, etc)
Disposal Method: R01 - Recycler
Tons: 30.737

Year: 1993
Gepaid: CAD008237596
TSD EPA ID: CAD008364432
CA Waste Code: -
Disposal Method: -
Tons: 0.1

Year: 1993
Gepaid: CAD008237596
TSD EPA ID: CAD008364432
CA Waste Code: 352 - Other organic solids
Disposal Method: -
Tons: 3

Year: 1993
Gepaid: CAD008237596
TSD EPA ID: CAD008364432
CA Waste Code: 214 - Unspecified solvent mixture
Disposal Method: R01 - Recycler
Tons: 4.158

Year: 1993
Gepaid: CAD008237596
TSD EPA ID: CAD008364432
CA Waste Code: 211 - Halogenated solvents (chloroforms, methyl chloride, perchloroethylene, etc)
Disposal Method: -
Tons: 1.8348

Year: 1993
Gepaid: CAD008237596
TSD EPA ID: CAT000646117
CA Waste Code: 272 - Polymeric resin waste
Disposal Method: -

Tons:	22.5
Year:	1993
Gepaid:	CAD008237596
TSD EPA ID:	CAT000646117
CA Waste Code:	272 - Polymeric resin waste
Disposal Method:	D80 - Disposal, Land Fill
Tons:	332.04
Year:	1993
Gepaid:	CAD008237596
TSD EPA ID:	CAD009452657
CA Waste Code:	343 - Unspecified organic liquid mixture
Disposal Method:	R01 - Recycler
Tons:	12.5358
Year:	1993
Gepaid:	CAD008237596
TSD EPA ID:	CAD009452657
CA Waste Code:	343 - Unspecified organic liquid mixture
Disposal Method:	-
Tons:	15.3
Year:	1993
Gepaid:	CAD008237596
TSD EPA ID:	CAD028409019
CA Waste Code:	135 - Unspecified aqueous solution
Disposal Method:	H01 - Transfer Station
Tons:	1.89
Year:	1993
Gepaid:	CAD008237596
TSD EPA ID:	CAT080013352
CA Waste Code:	221 - Waste oil and mixed oil
Disposal Method:	R01 - Recycler
Tons:	0.19
Year:	1993
Gepaid:	CAD008237596
TSD EPA ID:	CAT080013352
CA Waste Code:	241 - Tank bottom waste
Disposal Method:	R01 - Recycler
Tons:	4.6912
Year:	1993
Gepaid:	CAD008237596
TSD EPA ID:	NVT330010000
CA Waste Code:	272 - Polymeric resin waste
Disposal Method:	-
Tons:	38.24
Year:	1993
Gepaid:	CAD008237596
TSD EPA ID:	CAT080011059
CA Waste Code:	134 - Aqueous solution with total organic residues less than 10 percent
Disposal Method:	R01 - Recycler
Tons:	1.68
Year:	1993
Gepaid:	CAD008237596
TSD EPA ID:	CAD099452708
CA Waste Code:	134 - Aqueous solution with total organic residues less than 10 percent
Disposal Method:	R01 - Recycler
Tons:	5.8968
Year:	1993
Gepaid:	CAD008237596
TSD EPA ID:	CAD089446710
CA Waste Code:	212 - Oxygenated solvents (acetone, butanol, ethyl acetate, etc.)
Disposal Method:	R01 - Recycler
Tons:	6.6
Year:	1993
Gepaid:	CAD008237596
TSD EPA ID:	CAD050806850
CA Waste Code:	-
Disposal Method:	R01 - Recycler
Tons:	0.9
Year:	1992
Gepaid:	CAD008237596
TSD EPA ID:	NVT330010000
CA Waste Code:	272 - Polymeric resin waste
Disposal Method:	03 -
Tons:	6.1355

Year: 1992
Gepaid: CAD008237596
TSD EPA ID: NVT330010000
CA Waste Code: 272 - Polymeric resin waste
Disposal Method: D80 - Disposal, Land Fill
Tons: 67.424

Year: 1992
Gepaid: CAD008237596
TSD EPA ID: NVT330010000
CA Waste Code: 272 - Polymeric resin waste
Disposal Method: -
Tons: 17.6988

Year: 1992
Gepaid: CAD008237596
TSD EPA ID: MSD092103969
CA Waste Code: 214 - Unspecified solvent mixture
Disposal Method: 01 -
Tons: 1.8765

Year: 1992
Gepaid: CAD008237596
TSD EPA ID: CAD980883177
CA Waste Code: 222 - Oil/water separation sludge
Disposal Method: R01 - Recycler
Tons: 8.757

Year: 1992
Gepaid: CAD008237596
TSD EPA ID: CAD980883177
CA Waste Code: 221 - Waste oil and mixed oil
Disposal Method: R01 - Recycler
Tons: 5.421

Year: 1992
Gepaid: CAD008237596
TSD EPA ID: CAD089446710
CA Waste Code: 212 - Oxygenated solvents (acetone, butanol, ethyl acetate, etc.)
Disposal Method: 01 -
Tons: 3.1275

Year: 1992
Gepaid: CAD008237596
TSD EPA ID: CAD008302903
CA Waste Code: 211 - Halogenated solvents (chloroforms, methyl chloride, perchloroethylene, etc)
Disposal Method: R01 - Recycler
Tons: 12.51

Year: 1992
Gepaid: CAD008237596
TSD EPA ID: CAD050806850
CA Waste Code: 512 - Other empty containers 30 gallons or more
Disposal Method: T01 - Treatment, Tank
Tons: 0.055

Year: 1992
Gepaid: CAD008237596
TSD EPA ID: CAD050806850
CA Waste Code: 331 - Off-specification, aged or surplus organics
Disposal Method: R01 - Recycler
Tons: 0.625

Year: 1992
Gepaid: CAD008237596
TSD EPA ID: CAD008364432
CA Waste Code: 212 - Oxygenated solvents (acetone, butanol, ethyl acetate, etc.)
Disposal Method: R01 - Recycler
Tons: 17.5806

Year: 1992
Gepaid: CAD008237596
TSD EPA ID: CAD008364432
CA Waste Code: 211 - Halogenated solvents (chloroforms, methyl chloride, perchloroethylene, etc)
Disposal Method: R01 - Recycler
Tons: 27.501

Year: 1992
Gepaid: CAD008237596
TSD EPA ID: CAD008302903
CA Waste Code: 741 - Liquids with halogenated organic compounds >= 1,000 Mg./L
Disposal Method: -

Tons: 8.34

Year: 1992
Gepaid: CAD008237596
TSD EPA ID: CAD089446710
CA Waste Code: 214 - Unspecified solvent mixture
Disposal Method: R01 - Recycler
Tons: 10.425

Year: 1991
Gepaid: CAD008237596
TSD EPA ID: CAD089446710
CA Waste Code: 212 - Oxygenated solvents (acetone, butanol, ethyl acetate, etc.)
Disposal Method: R01 - Recycler
Tons: 12.7518

Year: 1991
Gepaid: CAD008237596
TSD EPA ID: CAD050806850
CA Waste Code: 591 - Baghouse waste
Disposal Method: T01 - Treatment, Tank
Tons: 1.251

Year: 1991
Gepaid: CAD008237596
TSD EPA ID: UTD991301748
CA Waste Code: 181 - Other inorganic solid waste
Disposal Method: -
Tons: 1.5

Year: 1991
Gepaid: CAD008237596
TSD EPA ID: NVT330010000
CA Waste Code: 272 - Polymeric resin waste
Disposal Method: D80 - Disposal, Land Fill
Tons: 105.4928

Year: 1991
Gepaid: CAD008237596
TSD EPA ID: NVT330010000
CA Waste Code: 272 - Polymeric resin waste
Disposal Method: -
Tons: 2.5228

Year: 1991
Gepaid: CAD008237596
TSD EPA ID: CAD089446710
CA Waste Code: 223 - Unspecified oil-containing waste
Disposal Method: 01 -
Tons: 75.894

Year: 1991
Gepaid: CAD008237596
TSD EPA ID: CAD008302903
CA Waste Code: 211 - Halogenated solvents (chloroforms, methyl chloride, perchloroethylene, etc)
Disposal Method: R01 - Recycler
Tons: 12.51

Year: 1991
Gepaid: CAD008237596
TSD EPA ID: CAD008364432
CA Waste Code: 212 - Oxygenated solvents (acetone, butanol, ethyl acetate, etc.)
Disposal Method: 01 -
Tons: 0

Year: 1991
Gepaid: CAD008237596
TSD EPA ID: CAD008364432
CA Waste Code: 211 - Halogenated solvents (chloroforms, methyl chloride, perchloroethylene, etc)
Disposal Method: R01 - Recycler
Tons: 87.0612

Year: 1991
Gepaid: CAD008237596
TSD EPA ID: CAD008364432
CA Waste Code: 211 - Halogenated solvents (chloroforms, methyl chloride, perchloroethylene, etc)
Disposal Method: 01 -
Tons: 15.896

Year: 1991
Gepaid: CAD008237596
TSD EPA ID: CAD008364432

CA Waste Code: -
Disposal Method: -
Tons: 3.9615

Year: 1991
Gepaid: CAD008237596
TSD EPA ID: CAD008364432
CA Waste Code: 212 - Oxygenated solvents (acetone, butanol, ethyl acetate, etc.)
Disposal Method: R01 - Recycler
Tons: 4.9623

Year: 1991
Gepaid: CAD008237596
TSD EPA ID: CAD099452708
CA Waste Code: 134 - Aqueous solution with total organic residues less than 10 percent
Disposal Method: -
Tons: 7.9938

Year: 1990
Gepaid: CAD008237596
TSD EPA ID: CAD008364432
CA Waste Code: 212 - Oxygenated solvents (acetone, butanol, ethyl acetate, etc.)
Disposal Method: R01 - Recycler
Tons: 5.5794

Year: 1990
Gepaid: CAD008237596
TSD EPA ID: NVT330010000
CA Waste Code: 272 - Polymeric resin waste
Disposal Method: D80 - Disposal, Land Fill
Tons: 107.3397

Year: 1990
Gepaid: CAD008237596
TSD EPA ID: CAD088364432
CA Waste Code: 211 - Halogenated solvents (chloroforms, methyl chloride, perchloroethylene, etc)
Disposal Method: 01 -
Tons: 12.8727

Year: 1990
Gepaid: CAD008237596
TSD EPA ID: CAD980883177
CA Waste Code: 223 - Unspecified oil-containing waste
Disposal Method: R01 - Recycler
Tons: 22.935

Year: 1990
Gepaid: CAD008237596
TSD EPA ID: CAD008364432
CA Waste Code: 211 - Halogenated solvents (chloroforms, methyl chloride, perchloroethylene, etc)
Disposal Method: D99 - Disposal, Other
Tons: 14.6658

Year: 1990
Gepaid: CAD008237596
TSD EPA ID: CAD008364432
CA Waste Code: -
Disposal Method: 01 -
Tons: 17.0052

Year: 1990
Gepaid: CAD008237596
TSD EPA ID: CAD008364432
CA Waste Code: 211 - Halogenated solvents (chloroforms, methyl chloride, perchloroethylene, etc)
Disposal Method: R01 - Recycler
Tons: 181.8992

Year: 1989
Gepaid: CAD008237596
TSD EPA ID: CAD008302903
CA Waste Code: 212 - Oxygenated solvents (acetone, butanol, ethyl acetate, etc.)
Disposal Method: R01 - Recycler
Tons: 20.6039

Year: 1989
Gepaid: CAD008237596
TSD EPA ID: NVT330010000
CA Waste Code: 513 - Empty containers less than 30 gallons
Disposal Method: D80 - Disposal, Land Fill
Tons: 1.0535

Year: 1989

Gepaid: CAD008237596
TSD EPA ID: CAD008364432
CA Waste Code: 211 - Halogenated solvents (chloroforms, methyl chloride, perchloroethylene, etc)
Disposal Method: R01 - Recycler
Tons: 198.5373

Year: 1989
Gepaid: CAD008237596
TSD EPA ID: CAD020748125
CA Waste Code: 513 - Empty containers less than 30 gallons
Disposal Method: D80 - Disposal, Land Fill
Tons: 5.0568

Year: 1989
Gepaid: CAD008237596
TSD EPA ID: NVT330010000
CA Waste Code: 272 - Polymeric resin waste
Disposal Method: D80 - Disposal, Land Fill
Tons: 33.0799

Year: 1989
Gepaid: CAD008237596
TSD EPA ID: CAD020748125
CA Waste Code: 512 - Other empty containers 30 gallons or more
Disposal Method: D80 - Disposal, Land Fill
Tons: 0.3475

Year: 1989
Gepaid: CAD008237596
TSD EPA ID: CAD008364432
CA Waste Code: 211 - Halogenated solvents (chloroforms, methyl chloride, perchloroethylene, etc)
Disposal Method: 01 -
Tons: 14.0487

Year: 1989
Gepaid: CAD008237596
TSD EPA ID: CAD020748125
CA Waste Code: 272 - Polymeric resin waste
Disposal Method: D80 - Disposal, Land Fill
Tons: 108.2998

Year: 1988
Gepaid: CAD008237596
TSD EPA ID: CAD020748125
CA Waste Code: 272 - Polymeric resin waste
Disposal Method: 03 -
Tons: 16.65

Year: 1988
Gepaid: CAD008237596
TSD EPA ID: Not reported
CA Waste Code: 213 - Hydrocarbon solvents (benzene, hexane, Stoddard, Etc.)
Disposal Method: -
Tons: 11.676

Year: 1988
Gepaid: CAD008237596
TSD EPA ID: CAD008302903
CA Waste Code: 211 - Halogenated solvents (chloroforms, methyl chloride, perchloroethylene, etc)
Disposal Method: R01 - Recycler
Tons: 159.7818

Year: 1988
Gepaid: CAD008237596
TSD EPA ID: CAD008302903
CA Waste Code: 212 - Oxygenated solvents (acetone, butanol, ethyl acetate, etc.)
Disposal Method: R01 - Recycler
Tons: 3.9615

Year: 1988
Gepaid: CAD008237596
TSD EPA ID: CAD008364432
CA Waste Code: 211 - Halogenated solvents (chloroforms, methyl chloride, perchloroethylene, etc)
Disposal Method: R01 - Recycler
Tons: 22.8265

Year: 1988
Gepaid: CAD008237596
TSD EPA ID: CAD020748125
CA Waste Code: 272 - Polymeric resin waste
Disposal Method: D80 - Disposal, Land Fill

Tons: 106.2838

Year: 1988
Gepaid: CAD008237596
TSD EPA ID: CAD042245001
CA Waste Code: 211 - Halogenated solvents (chloroforms, methyl chloride, perchloroethylene, etc)
Disposal Method: R01 - Recycler
Tons: 2.085

Year: 1988
Gepaid: CAD008237596
TSD EPA ID: CAD008302903
CA Waste Code: 214 - Unspecified solvent mixture
Disposal Method: R01 - Recycler
Tons: 67.554

Year: 1988
Gepaid: CAD008237596
TSD EPA ID: CAD008302903
CA Waste Code: 213 - Hydrocarbon solvents (benzene, hexane, Stoddard, Etc.)
Disposal Method: R01 - Recycler
Tons: 19.599

Year: 1988
Gepaid: CAD008237596
TSD EPA ID: Not reported
CA Waste Code: 212 - Oxygenated solvents (acetone, butanol, ethyl acetate, etc.)
Disposal Method: -
Tons: 5.838

Year: 1987
Gepaid: CAD008237596
TSD EPA ID: CAT000646117
CA Waste Code: 331 - Off-specification, aged or surplus organics
Disposal Method: D80 - Disposal, Land Fill
Tons: 0.4305

Year: 1987
Gepaid: CAD008237596
TSD EPA ID: CAT000646117
CA Waste Code: 331 - Off-specification, aged or surplus organics
Disposal Method: D99 - Disposal, Other
Tons: 0.06

Year: 1987
Gepaid: CAD008237596
TSD EPA ID: CAD020748125
CA Waste Code: 551 - Laboratory waste chemicals
Disposal Method: D80 - Disposal, Land Fill
Tons: 0.8375

Year: 1987
Gepaid: CAD008237596
TSD EPA ID: CAD020748125
CA Waste Code: 272 - Polymeric resin waste
Disposal Method: 03 -
Tons: 0

Year: 1987
Gepaid: CAD008237596
TSD EPA ID: CAD008302903
CA Waste Code: 214 - Unspecified solvent mixture
Disposal Method: R01 - Recycler
Tons: 231.4558

Year: 1987
Gepaid: CAD008237596
TSD EPA ID: CAD020748125
CA Waste Code: 272 - Polymeric resin waste
Disposal Method: D80 - Disposal, Land Fill
Tons: 128.092

Year: 1987
Gepaid: CAD008237596
TSD EPA ID: CAD020748125
CA Waste Code: 512 - Other empty containers 30 gallons or more
Disposal Method: D80 - Disposal, Land Fill
Tons: 0.3475

Year: 1987
Gepaid: CAD008237596
TSD EPA ID: CAD020748125
CA Waste Code: 271 - Organic monomer waste (includes unreacted resins)
Disposal Method: D80 - Disposal, Land Fill

Tons:	0.24
Year:	1987
Gepaid:	CAD008237596
TSD EPA ID:	CAD008302903
CA Waste Code:	-
Disposal Method:	01 -
Tons:	38.781
Year:	1986
Gepaid:	CAD008237596
TSD EPA ID:	CAD008302903
CA Waste Code:	213 - Hydrocarbon solvents (benzene, hexane, Stoddard, Etc.)
Disposal Method:	R01 - Recycler
Tons:	17.931
Year:	1986
Gepaid:	CAD008237596
TSD EPA ID:	GAD020748125
CA Waste Code:	272 - Polymeric resin waste
Disposal Method:	03 -
Tons:	17.1
Year:	1986
Gepaid:	CAD008237596
TSD EPA ID:	CAD008302903
CA Waste Code:	214 - Unspecified solvent mixture
Disposal Method:	R01 - Recycler
Tons:	59.214

Additional Info:

Year:	2000
Gen EPA ID:	CAD008237596
Shipment Date:	20001221
Creation Date:	3/22/2001 0:00:00
Receipt Date:	20001221
Manifest ID:	20506835
Trans EPA ID:	CAD981685886
Trans Name:	Not reported
Trans 2 EPA ID:	Not reported
Trans 2 Name:	Not reported
TSDF EPA ID:	CAD008364432
Trans Name:	Not reported
TSDF Alt EPA ID:	CAD008364432
TSDF Alt Name:	Not reported
Waste Code Description:	221 - Waste oil and mixed oil
RCRA Code:	Not reported
Meth Code:	T01 - Treatment, Tank
Quantity Tons:	5.586
Waste Quantity:	1470
Quantity Unit:	G
Additional Code 1:	Not reported
Additional Code 2:	Not reported
Additional Code 3:	Not reported
Additional Code 4:	Not reported
Additional Code 5:	Not reported
Shipment Date:	20001107
Creation Date:	Not reported
Receipt Date:	Not reported
Manifest ID:	20505246
Trans EPA ID:	CAD008364432
Trans Name:	Not reported
Trans 2 EPA ID:	Not reported
Trans 2 Name:	Not reported
TSDF EPA ID:	CAD008364432
Trans Name:	Not reported
TSDF Alt EPA ID:	Not reported
TSDF Alt Name:	Not reported
Waste Code Description:	551 - Laboratory waste chemicals 561 Detergent and soap
RCRA Code:	D001
Meth Code:	T03 - Treatment, Incineration
Quantity Tons:	0.074
Waste Quantity:	148
Quantity Unit:	P
Additional Code 1:	Not reported
Additional Code 2:	Not reported
Additional Code 3:	Not reported
Additional Code 4:	Not reported
Additional Code 5:	Not reported
Shipment Date:	20001107

Creation Date:	2/1/2001 0:00:00
Receipt Date:	20001201
Manifest ID:	20505247
Trans EPA ID:	CAD008364432
Trans Name:	Not reported
Trans 2 EPA ID:	CAT000624247
Trans 2 Name:	Not reported
TSDF EPA ID:	WAD991281767
Trans Name:	Not reported
TSDF Alt EPA ID:	Not reported
TSDF Alt Name:	Not reported
Waste Code Description:	551 - Laboratory waste chemicals 561 Detergent and soap
RCRA Code:	D001
Meth Code:	D80 - Disposal, Land Fill
Quantity Tons:	0.025
Waste Quantity:	50
Quantity Unit:	P
Additional Code 1:	Not reported
Additional Code 2:	Not reported
Additional Code 3:	Not reported
Additional Code 4:	Not reported
Additional Code 5:	Not reported

Shipment Date:	20001107
Creation Date:	2/1/2001 0:00:00
Receipt Date:	20001201
Manifest ID:	20505247
Trans EPA ID:	CAD008364432
Trans Name:	Not reported
Trans 2 EPA ID:	CAT000624247
Trans 2 Name:	Not reported
TSDF EPA ID:	WAD991281767
Trans Name:	Not reported
TSDF Alt EPA ID:	Not reported
TSDF Alt Name:	Not reported
Waste Code Description:	551 - Laboratory waste chemicals 561 Detergent and soap
RCRA Code:	D001
Meth Code:	T03 - Treatment, Incineration
Quantity Tons:	0.042
Waste Quantity:	84
Quantity Unit:	P
Additional Code 1:	Not reported
Additional Code 2:	Not reported
Additional Code 3:	Not reported
Additional Code 4:	Not reported
Additional Code 5:	Not reported

Shipment Date:	20001107
Creation Date:	2/1/2001 0:00:00
Receipt Date:	20001201
Manifest ID:	20505247
Trans EPA ID:	CAD008364432
Trans Name:	Not reported
Trans 2 EPA ID:	CAT000624247
Trans 2 Name:	Not reported
TSDF EPA ID:	WAD991281767
Trans Name:	Not reported
TSDF Alt EPA ID:	Not reported
TSDF Alt Name:	Not reported
Waste Code Description:	551 - Laboratory waste chemicals 561 Detergent and soap
RCRA Code:	D001
Meth Code:	T03 - Treatment, Incineration
Quantity Tons:	0.0065
Waste Quantity:	13
Quantity Unit:	P
Additional Code 1:	Not reported
Additional Code 2:	Not reported
Additional Code 3:	Not reported
Additional Code 4:	Not reported
Additional Code 5:	Not reported

Shipment Date:	20001107
Creation Date:	3/5/2001 0:00:00
Receipt Date:	20001107
Manifest ID:	20505246
Trans EPA ID:	CAD008364432
Trans Name:	Not reported
Trans 2 EPA ID:	Not reported
Trans 2 Name:	Not reported
TSDF EPA ID:	CAD008364432
Trans Name:	Not reported
TSDF Alt EPA ID:	Not reported
TSDF Alt Name:	Not reported
Waste Code Description:	343 - Unspecified organic liquid mixture
RCRA Code:	D001

Meth Code:	T03 - Treatment, Incineration
Quantity Tons:	0.49
Waste Quantity:	980
Quantity Unit:	P
Additional Code 1:	Not reported
Additional Code 2:	Not reported
Additional Code 3:	Not reported
Additional Code 4:	Not reported
Additional Code 5:	Not reported

Shipment Date:	20001107
Creation Date:	3/5/2001 0:00:00
Receipt Date:	20001107
Manifest ID:	20505246
Trans EPA ID:	CAD008364432
Trans Name:	Not reported
Trans 2 EPA ID:	Not reported
Trans 2 Name:	Not reported
TSDF EPA ID:	CAD008364432
Trans Name:	Not reported
TSDF Alt EPA ID:	Not reported
TSDF Alt Name:	Not reported
Waste Code Description:	343 - Unspecified organic liquid mixture
RCRA Code:	D001
Meth Code:	T03 - Treatment, Incineration
Quantity Tons:	0.488
Waste Quantity:	976
Quantity Unit:	P
Additional Code 1:	Not reported
Additional Code 2:	Not reported
Additional Code 3:	Not reported
Additional Code 4:	Not reported
Additional Code 5:	Not reported

Shipment Date:	20001107
Creation Date:	3/5/2001 0:00:00
Receipt Date:	20001107
Manifest ID:	20505246
Trans EPA ID:	CAD008364432
Trans Name:	Not reported
Trans 2 EPA ID:	Not reported
Trans 2 Name:	Not reported
TSDF EPA ID:	CAD008364432
Trans Name:	Not reported
TSDF Alt EPA ID:	Not reported
TSDF Alt Name:	Not reported
Waste Code Description:	551 - Laboratory waste chemicals 561 Detergent and soap
RCRA Code:	F002
Meth Code:	R01 - Recycler
Quantity Tons:	1.2625
Waste Quantity:	2525
Quantity Unit:	P
Additional Code 1:	Not reported
Additional Code 2:	Not reported
Additional Code 3:	Not reported
Additional Code 4:	Not reported
Additional Code 5:	Not reported

Shipment Date:	20001107
Creation Date:	3/5/2001 0:00:00
Receipt Date:	20001107
Manifest ID:	20505246
Trans EPA ID:	CAD008364432
Trans Name:	Not reported
Trans 2 EPA ID:	Not reported
Trans 2 Name:	Not reported
TSDF EPA ID:	CAD008364432
Trans Name:	Not reported
TSDF Alt EPA ID:	Not reported
TSDF Alt Name:	Not reported
Waste Code Description:	551 - Laboratory waste chemicals 561 Detergent and soap
RCRA Code:	F002
Meth Code:	R01 - Recycler
Quantity Tons:	1.575
Waste Quantity:	3150
Quantity Unit:	P
Additional Code 1:	Not reported
Additional Code 2:	Not reported
Additional Code 3:	Not reported
Additional Code 4:	Not reported
Additional Code 5:	Not reported

Shipment Date:	20001107
Creation Date:	Not reported
Receipt Date:	Not reported

Manifest ID:	20505246
Trans EPA ID:	CAD008364432
Trans Name:	Not reported
Trans 2 EPA ID:	Not reported
Trans 2 Name:	Not reported
TSDF EPA ID:	CAD008364432
Trans Name:	Not reported
TSDF Alt EPA ID:	Not reported
TSDF Alt Name:	Not reported
Waste Code Description:	551 - Laboratory waste chemicals 561 Detergent and soap
RCRA Code:	D002
Meth Code:	H01 - Transfer Station
Quantity Tons:	0.015
Waste Quantity:	30
Quantity Unit:	P
Additional Code 1:	Not reported
Additional Code 2:	Not reported
Additional Code 3:	Not reported
Additional Code 4:	Not reported
Additional Code 5:	Not reported

Shipment Date:	20001107
Creation Date:	Not reported
Receipt Date:	Not reported
Manifest ID:	20505246
Trans EPA ID:	CAD008364432
Trans Name:	Not reported
Trans 2 EPA ID:	Not reported
Trans 2 Name:	Not reported
TSDF EPA ID:	CAD008364432
Trans Name:	Not reported
TSDF Alt EPA ID:	Not reported
TSDF Alt Name:	Not reported
Waste Code Description:	551 - Laboratory waste chemicals 561 Detergent and soap
RCRA Code:	D001
Meth Code:	T03 - Treatment, Incineration
Quantity Tons:	0.125
Waste Quantity:	250
Quantity Unit:	P
Additional Code 1:	Not reported
Additional Code 2:	Not reported
Additional Code 3:	Not reported
Additional Code 4:	Not reported
Additional Code 5:	Not reported

Shipment Date:	20001107
Creation Date:	Not reported
Receipt Date:	Not reported
Manifest ID:	20505246
Trans EPA ID:	CAD008364432
Trans Name:	Not reported
Trans 2 EPA ID:	Not reported
Trans 2 Name:	Not reported
TSDF EPA ID:	CAD008364432
Trans Name:	Not reported
TSDF Alt EPA ID:	Not reported
TSDF Alt Name:	Not reported
Waste Code Description:	343 - Unspecified organic liquid mixture
RCRA Code:	D028
Meth Code:	H01 - Transfer Station
Quantity Tons:	0.0075
Waste Quantity:	15
Quantity Unit:	P
Additional Code 1:	Not reported
Additional Code 2:	Not reported
Additional Code 3:	Not reported
Additional Code 4:	Not reported
Additional Code 5:	Not reported

Shipment Date:	20001107
Creation Date:	Not reported
Receipt Date:	Not reported
Manifest ID:	20505246
Trans EPA ID:	CAD008364432
Trans Name:	Not reported
Trans 2 EPA ID:	Not reported
Trans 2 Name:	Not reported
TSDF EPA ID:	CAD008364432
Trans Name:	Not reported
TSDF Alt EPA ID:	Not reported
TSDF Alt Name:	Not reported
Waste Code Description:	551 - Laboratory waste chemicals 561 Detergent and soap
RCRA Code:	D002
Meth Code:	T01 - Treatment, Tank
Quantity Tons:	0.01

Waste Quantity:	20
Quantity Unit:	P
Additional Code 1:	Not reported
Additional Code 2:	Not reported
Additional Code 3:	Not reported
Additional Code 4:	Not reported
Additional Code 5:	Not reported

Shipment Date:	20001107
Creation Date:	Not reported
Receipt Date:	Not reported
Manifest ID:	20505246
Trans EPA ID:	CAD008364432
Trans Name:	Not reported
Trans 2 EPA ID:	Not reported
Trans 2 Name:	Not reported
TSDF EPA ID:	CAD008364432
Trans Name:	Not reported
TSDF Alt EPA ID:	Not reported
TSDF Alt Name:	Not reported
Waste Code Description:	343 - Unspecified organic liquid mixture
RCRA Code:	D001
Meth Code:	R01 - Recycler
Quantity Tons:	1.7505
Waste Quantity:	3501
Quantity Unit:	P
Additional Code 1:	Not reported
Additional Code 2:	Not reported
Additional Code 3:	Not reported
Additional Code 4:	Not reported
Additional Code 5:	Not reported

Shipment Date:	20001107
Creation Date:	Not reported
Receipt Date:	Not reported
Manifest ID:	20505246
Trans EPA ID:	CAD008364432
Trans Name:	Not reported
Trans 2 EPA ID:	Not reported
Trans 2 Name:	Not reported
TSDF EPA ID:	CAD008364432
Trans Name:	Not reported
TSDF Alt EPA ID:	Not reported
TSDF Alt Name:	Not reported
Waste Code Description:	551 - Laboratory waste chemicals 561 Detergent and soap
RCRA Code:	D001
Meth Code:	T03 - Treatment, Incineration
Quantity Tons:	0.2005
Waste Quantity:	401
Quantity Unit:	P
Additional Code 1:	Not reported
Additional Code 2:	Not reported
Additional Code 3:	Not reported
Additional Code 4:	Not reported
Additional Code 5:	Not reported

Shipment Date:	20001107
Creation Date:	Not reported
Receipt Date:	Not reported
Manifest ID:	20505246
Trans EPA ID:	CAD008364432
Trans Name:	Not reported
Trans 2 EPA ID:	Not reported
Trans 2 Name:	Not reported
TSDF EPA ID:	CAD008364432
Trans Name:	Not reported
TSDF Alt EPA ID:	Not reported
TSDF Alt Name:	Not reported
Waste Code Description:	551 - Laboratory waste chemicals 561 Detergent and soap
RCRA Code:	Not reported
Meth Code:	T03 - Treatment, Incineration
Quantity Tons:	0.228
Waste Quantity:	456
Quantity Unit:	P
Additional Code 1:	Not reported
Additional Code 2:	Not reported
Additional Code 3:	Not reported
Additional Code 4:	Not reported
Additional Code 5:	Not reported

Shipment Date:	20001027
Creation Date:	Not reported
Receipt Date:	Not reported
Manifest ID:	20505126
Trans EPA ID:	CAD008364432

Trans Name:	Not reported
Trans 2 EPA ID:	Not reported
Trans 2 Name:	Not reported
TSDF EPA ID:	CAD008364432
Trans Name:	Not reported
TSDF Alt EPA ID:	Not reported
TSDF Alt Name:	Not reported
Waste Code Description:	352 - Other organic solids
RCRA Code:	D007
Meth Code:	T03 - Treatment, Incineration
Quantity Tons:	0.385
Waste Quantity:	770
Quantity Unit:	P
Additional Code 1:	Not reported
Additional Code 2:	Not reported
Additional Code 3:	Not reported
Additional Code 4:	Not reported
Additional Code 5:	Not reported

Shipment Date:	20001027
Creation Date:	Not reported
Receipt Date:	Not reported
Manifest ID:	20505126
Trans EPA ID:	CAD008364432
Trans Name:	Not reported
Trans 2 EPA ID:	Not reported
Trans 2 Name:	Not reported
TSDF EPA ID:	CAD008364432
Trans Name:	Not reported
TSDF Alt EPA ID:	Not reported
TSDF Alt Name:	Not reported
Waste Code Description:	352 - Other organic solids
RCRA Code:	D007
Meth Code:	R01 - Recycler
Quantity Tons:	1.527
Waste Quantity:	3054
Quantity Unit:	P
Additional Code 1:	Not reported
Additional Code 2:	Not reported
Additional Code 3:	Not reported
Additional Code 4:	Not reported
Additional Code 5:	Not reported

Shipment Date:	20001027
Creation Date:	Not reported
Receipt Date:	Not reported
Manifest ID:	20505126
Trans EPA ID:	CAD008364432
Trans Name:	Not reported
Trans 2 EPA ID:	Not reported
Trans 2 Name:	Not reported
TSDF EPA ID:	CAD008364432
Trans Name:	Not reported
TSDF Alt EPA ID:	Not reported
TSDF Alt Name:	Not reported
Waste Code Description:	272 - Polymeric resin waste
RCRA Code:	Not reported
Meth Code:	R01 - Recycler
Quantity Tons:	1.178
Waste Quantity:	2356
Quantity Unit:	P
Additional Code 1:	Not reported
Additional Code 2:	Not reported
Additional Code 3:	Not reported
Additional Code 4:	Not reported
Additional Code 5:	Not reported

Shipment Date:	20001027
Creation Date:	Not reported
Receipt Date:	Not reported
Manifest ID:	20505126
Trans EPA ID:	CAD008364432
Trans Name:	Not reported
Trans 2 EPA ID:	Not reported
Trans 2 Name:	Not reported
TSDF EPA ID:	CAD008364432
Trans Name:	Not reported
TSDF Alt EPA ID:	Not reported
TSDF Alt Name:	Not reported
Waste Code Description:	135 - Unspecified aqueous solution
RCRA Code:	Not reported
Meth Code:	T01 - Treatment, Tank
Quantity Tons:	1.522
Waste Quantity:	3044
Quantity Unit:	P

Additional Code 1:	Not reported
Additional Code 2:	Not reported
Additional Code 3:	Not reported
Additional Code 4:	Not reported
Additional Code 5:	Not reported

Shipment Date:	20001027
Creation Date:	Not reported
Receipt Date:	Not reported
Manifest ID:	20505126
Trans EPA ID:	CAD008364432
Trans Name:	Not reported
Trans 2 EPA ID:	Not reported
Trans 2 Name:	Not reported
TSDF EPA ID:	CAD008364432
Trans Name:	Not reported
TSDF Alt EPA ID:	Not reported
TSDF Alt Name:	Not reported
Waste Code Description:	181 - Other inorganic solid waste Organics
RCRA Code:	D007
Meth Code:	D81 - Disposal, Land Application
Quantity Tons:	0.1015
Waste Quantity:	203
Quantity Unit:	P
Additional Code 1:	Not reported
Additional Code 2:	Not reported
Additional Code 3:	Not reported
Additional Code 4:	Not reported
Additional Code 5:	Not reported

Shipment Date:	20001027
Creation Date:	1/12/2001 0:00:00
Receipt Date:	20001027
Manifest ID:	20505126
Trans EPA ID:	CAD008364432
Trans Name:	Not reported
Trans 2 EPA ID:	Not reported
Trans 2 Name:	Not reported
TSDF EPA ID:	CAD008364432
Trans Name:	Not reported
TSDF Alt EPA ID:	Not reported
TSDF Alt Name:	Not reported
Waste Code Description:	352 - Other organic solids
RCRA Code:	F005
Meth Code:	T03 - Treatment, Incineration
Quantity Tons:	0.121
Waste Quantity:	242
Quantity Unit:	P
Additional Code 1:	Not reported
Additional Code 2:	Not reported
Additional Code 3:	Not reported
Additional Code 4:	Not reported
Additional Code 5:	Not reported

Shipment Date:	20001027
Creation Date:	1/12/2001 0:00:00
Receipt Date:	20001027
Manifest ID:	20505126
Trans EPA ID:	CAD008364432
Trans Name:	Not reported
Trans 2 EPA ID:	Not reported
Trans 2 Name:	Not reported
TSDF EPA ID:	CAD008364432
Trans Name:	Not reported
TSDF Alt EPA ID:	Not reported
TSDF Alt Name:	Not reported
Waste Code Description:	491 - Unspecified sludge waste
RCRA Code:	D007
Meth Code:	T01 - Treatment, Tank
Quantity Tons:	0.906
Waste Quantity:	1812
Quantity Unit:	P
Additional Code 1:	Not reported
Additional Code 2:	Not reported
Additional Code 3:	Not reported
Additional Code 4:	Not reported
Additional Code 5:	Not reported

Shipment Date:	20001027
Creation Date:	1/12/2001 0:00:00
Receipt Date:	20001027
Manifest ID:	20505126
Trans EPA ID:	CAD008364432
Trans Name:	Not reported
Trans 2 EPA ID:	Not reported

Trans 2 Name:	Not reported
TSDF EPA ID:	CAD008364432
Trans Name:	Not reported
TSDF Alt EPA ID:	Not reported
TSDF Alt Name:	Not reported
Waste Code Description:	214 - Unspecified solvent mixture
RCRA Code:	D001
Meth Code:	R01 - Recycler
Quantity Tons:	2.569
Waste Quantity:	5138
Quantity Unit:	P
Additional Code 1:	Not reported
Additional Code 2:	Not reported
Additional Code 3:	Not reported
Additional Code 4:	Not reported
Additional Code 5:	Not reported

Shipment Date:	20001027
Creation Date:	1/12/2001 0:00:00
Receipt Date:	20001027
Manifest ID:	20505126
Trans EPA ID:	CAD008364432
Trans Name:	Not reported
Trans 2 EPA ID:	Not reported
Trans 2 Name:	Not reported
TSDF EPA ID:	CAD008364432
Trans Name:	Not reported
TSDF Alt EPA ID:	Not reported
TSDF Alt Name:	Not reported
Waste Code Description:	352 - Other organic solids
RCRA Code:	D007
Meth Code:	T03 - Treatment, Incineration
Quantity Tons:	6.6215
Waste Quantity:	13243
Quantity Unit:	P
Additional Code 1:	Not reported
Additional Code 2:	Not reported
Additional Code 3:	Not reported
Additional Code 4:	Not reported
Additional Code 5:	Not reported

Shipment Date:	20001027
Creation Date:	Not reported
Receipt Date:	Not reported
Manifest ID:	20505126
Trans EPA ID:	CAD008364432
Trans Name:	Not reported
Trans 2 EPA ID:	Not reported
Trans 2 Name:	Not reported
TSDF EPA ID:	CAD008364432
Trans Name:	Not reported
TSDF Alt EPA ID:	Not reported
TSDF Alt Name:	Not reported
Waste Code Description:	223 - Unspecified oil-containing waste
RCRA Code:	Not reported
Meth Code:	D80 - Disposal, Land Fill
Quantity Tons:	0.87
Waste Quantity:	1740
Quantity Unit:	P
Additional Code 1:	Not reported
Additional Code 2:	Not reported
Additional Code 3:	Not reported
Additional Code 4:	Not reported
Additional Code 5:	Not reported

Shipment Date:	20000814
Creation Date:	Not reported
Receipt Date:	Not reported
Manifest ID:	99369812
Trans EPA ID:	CAD008364432
Trans Name:	Not reported
Trans 2 EPA ID:	Not reported
Trans 2 Name:	Not reported
TSDF EPA ID:	CAD008364432
Trans Name:	Not reported
TSDF Alt EPA ID:	CAD008364432
TSDF Alt Name:	Not reported
Waste Code Description:	122 - Alkaline solution without metals (pH > 12.5
RCRA Code:	D007
Meth Code:	- Not reported
Quantity Tons:	0
Waste Quantity:	0
Quantity Unit:	P
Additional Code 1:	Not reported
Additional Code 2:	Not reported

Additional Code 3:	Not reported
Additional Code 4:	Not reported
Additional Code 5:	Not reported

Shipment Date:	20000814
Creation Date:	Not reported
Receipt Date:	Not reported
Manifest ID:	99369812
Trans EPA ID:	CAD008364432
Trans Name:	Not reported
Trans 2 EPA ID:	Not reported
Trans 2 Name:	Not reported
TSDF EPA ID:	CAD008364432
Trans Name:	Not reported
TSDF Alt EPA ID:	CAD008364432
TSDF Alt Name:	Not reported
Waste Code Description:	272 - Polymeric resin waste
RCRA Code:	Not reported
Meth Code:	R01 - Recycler
Quantity Tons:	0.423
Waste Quantity:	846
Quantity Unit:	P
Additional Code 1:	Not reported
Additional Code 2:	Not reported
Additional Code 3:	Not reported
Additional Code 4:	Not reported
Additional Code 5:	Not reported

Shipment Date:	20000814
Creation Date:	Not reported
Receipt Date:	Not reported
Manifest ID:	99369812
Trans EPA ID:	CAD008364432
Trans Name:	Not reported
Trans 2 EPA ID:	Not reported
Trans 2 Name:	Not reported
TSDF EPA ID:	CAD008364432
Trans Name:	Not reported
TSDF Alt EPA ID:	CAD008364432
TSDF Alt Name:	Not reported
Waste Code Description:	343 - Unspecified organic liquid mixture
RCRA Code:	D001
Meth Code:	T03 - Treatment, Incineration
Quantity Tons:	0.1375
Waste Quantity:	275
Quantity Unit:	P
Additional Code 1:	Not reported
Additional Code 2:	Not reported
Additional Code 3:	Not reported
Additional Code 4:	Not reported
Additional Code 5:	Not reported

Shipment Date:	20000814
Creation Date:	Not reported
Receipt Date:	Not reported
Manifest ID:	99369812
Trans EPA ID:	CAD008364432
Trans Name:	Not reported
Trans 2 EPA ID:	Not reported
Trans 2 Name:	Not reported
TSDF EPA ID:	CAD008364432
Trans Name:	Not reported
TSDF Alt EPA ID:	CAD008364432
TSDF Alt Name:	Not reported
Waste Code Description:	551 - Laboratory waste chemicals 561 Detergent and soap
RCRA Code:	D001
Meth Code:	T03 - Treatment, Incineration
Quantity Tons:	0.0865
Waste Quantity:	173
Quantity Unit:	P
Additional Code 1:	Not reported
Additional Code 2:	Not reported
Additional Code 3:	Not reported
Additional Code 4:	Not reported
Additional Code 5:	Not reported

Shipment Date:	20000814
Creation Date:	Not reported
Receipt Date:	Not reported
Manifest ID:	99369812
Trans EPA ID:	CAD008364432
Trans Name:	Not reported
Trans 2 EPA ID:	Not reported
Trans 2 Name:	Not reported
TSDF EPA ID:	CAD008364432

Trans Name:	Not reported
TSDF Alt EPA ID:	CAD008364432
TSDF Alt Name:	Not reported
Waste Code Description:	551 - Laboratory waste chemicals 561 Detergent and soap
RCRA Code:	D002
Meth Code:	T01 - Treatment, Tank
Quantity Tons:	0.0075
Waste Quantity:	15
Quantity Unit:	P
Additional Code 1:	Not reported
Additional Code 2:	Not reported
Additional Code 3:	Not reported
Additional Code 4:	Not reported
Additional Code 5:	Not reported

Shipment Date:	20000814
Creation Date:	10/30/2000 0:00:00
Receipt Date:	20000914
Manifest ID:	99369813
Trans EPA ID:	CAD008364432
Trans Name:	Not reported
Trans 2 EPA ID:	CAD063547996
Trans 2 Name:	Not reported
TSDF EPA ID:	WAD991281767
Trans Name:	Not reported
TSDF Alt EPA ID:	Not reported
TSDF Alt Name:	Not reported
Waste Code Description:	551 - Laboratory waste chemicals 561 Detergent and soap
RCRA Code:	D001
Meth Code:	- Not reported
Quantity Tons:	0
Waste Quantity:	0
Quantity Unit:	P
Additional Code 1:	Not reported
Additional Code 2:	Not reported
Additional Code 3:	Not reported
Additional Code 4:	Not reported
Additional Code 5:	Not reported

Shipment Date:	20000814
Creation Date:	11/13/2000 0:00:00
Receipt Date:	20000814
Manifest ID:	99369812
Trans EPA ID:	CAD008364432
Trans Name:	Not reported
Trans 2 EPA ID:	Not reported
Trans 2 Name:	Not reported
TSDF EPA ID:	CAD008364432
Trans Name:	Not reported
TSDF Alt EPA ID:	CAD008364432
TSDF Alt Name:	Not reported
Waste Code Description:	551 - Laboratory waste chemicals 561 Detergent and soap
RCRA Code:	F002
Meth Code:	R01 - Recycler
Quantity Tons:	0.8955
Waste Quantity:	1791
Quantity Unit:	P
Additional Code 1:	Not reported
Additional Code 2:	Not reported
Additional Code 3:	Not reported
Additional Code 4:	Not reported
Additional Code 5:	Not reported

Shipment Date:	20000814
Creation Date:	11/13/2000 0:00:00
Receipt Date:	20000814
Manifest ID:	99369812
Trans EPA ID:	CAD008364432
Trans Name:	Not reported
Trans 2 EPA ID:	Not reported
Trans 2 Name:	Not reported
TSDF EPA ID:	CAD008364432
Trans Name:	Not reported
TSDF Alt EPA ID:	CAD008364432
TSDF Alt Name:	Not reported
Waste Code Description:	181 - Other inorganic solid waste Organics
RCRA Code:	D002
Meth Code:	H01 - Transfer Station
Quantity Tons:	0.06
Waste Quantity:	120
Quantity Unit:	P
Additional Code 1:	Not reported
Additional Code 2:	Not reported
Additional Code 3:	Not reported
Additional Code 4:	Not reported

Additional Code 5:	Not reported
Shipment Date:	20000814
Creation Date:	11/13/2000 0:00:00
Receipt Date:	20000814
Manifest ID:	99369812
Trans EPA ID:	CAD008364432
Trans Name:	Not reported
Trans 2 EPA ID:	Not reported
Trans 2 Name:	Not reported
TSDF EPA ID:	CAD008364432
Trans Name:	Not reported
TSDF Alt EPA ID:	CAD008364432
TSDF Alt Name:	Not reported
Waste Code Description:	551 - Laboratory waste chemicals 561 Detergent and soap
RCRA Code:	F002
Meth Code:	- Not reported
Quantity Tons:	0
Waste Quantity:	0
Quantity Unit:	P
Additional Code 1:	Not reported
Additional Code 2:	Not reported
Additional Code 3:	Not reported
Additional Code 4:	Not reported
Additional Code 5:	Not reported
Shipment Date:	20000814
Creation Date:	Not reported
Receipt Date:	Not reported
Manifest ID:	99369812
Trans EPA ID:	CAD008364432
Trans Name:	Not reported
Trans 2 EPA ID:	Not reported
Trans 2 Name:	Not reported
TSDF EPA ID:	CAD008364432
Trans Name:	Not reported
TSDF Alt EPA ID:	CAD008364432
TSDF Alt Name:	Not reported
Waste Code Description:	212 - Oxygenated solvents (acetone, butanol, ethyl acetate, etc.
RCRA Code:	D011
Meth Code:	R01 - Recycler
Quantity Tons:	0.2225
Waste Quantity:	445
Quantity Unit:	P
Additional Code 1:	Not reported
Additional Code 2:	Not reported
Additional Code 3:	Not reported
Additional Code 4:	Not reported
Additional Code 5:	Not reported
Shipment Date:	20000814
Creation Date:	11/13/2000 0:00:00
Receipt Date:	20000814
Manifest ID:	99369812
Trans EPA ID:	CAD008364432
Trans Name:	Not reported
Trans 2 EPA ID:	Not reported
Trans 2 Name:	Not reported
TSDF EPA ID:	CAD008364432
Trans Name:	Not reported
TSDF Alt EPA ID:	CAD008364432
TSDF Alt Name:	Not reported
Waste Code Description:	212 - Oxygenated solvents (acetone, butanol, ethyl acetate, etc.
RCRA Code:	D011
Meth Code:	R01 - Recycler
Quantity Tons:	2.7385
Waste Quantity:	5477
Quantity Unit:	P
Additional Code 1:	Not reported
Additional Code 2:	Not reported
Additional Code 3:	Not reported
Additional Code 4:	Not reported
Additional Code 5:	Not reported
Shipment Date:	20000814
Creation Date:	Not reported
Receipt Date:	Not reported
Manifest ID:	99369812
Trans EPA ID:	CAD008364432
Trans Name:	Not reported
Trans 2 EPA ID:	Not reported
Trans 2 Name:	Not reported
TSDF EPA ID:	CAD008364432
Trans Name:	Not reported
TSDF Alt EPA ID:	CAD008364432

TSDF Alt Name:	Not reported
Waste Code Description:	272 - Polymeric resin waste
RCRA Code:	Not reported
Meth Code:	R01 - Recycler
Quantity Tons:	0.439
Waste Quantity:	878
Quantity Unit:	P
Additional Code 1:	Not reported
Additional Code 2:	Not reported
Additional Code 3:	Not reported
Additional Code 4:	Not reported
Additional Code 5:	Not reported

Shipment Date:	20000814
Creation Date:	10/30/2000 0:00:00
Receipt Date:	20000914
Manifest ID:	99369813
Trans EPA ID:	CAD008364432
Trans Name:	Not reported
Trans 2 EPA ID:	CAD063547996
Trans 2 Name:	Not reported
TSDF EPA ID:	WAD991281767
Trans Name:	Not reported
TSDF Alt EPA ID:	Not reported
TSDF Alt Name:	Not reported
Waste Code Description:	551 - Laboratory waste chemicals 561 Detergent and soap
RCRA Code:	D001
Meth Code:	T03 - Treatment, Incineration
Quantity Tons:	0.01
Waste Quantity:	20
Quantity Unit:	P
Additional Code 1:	Not reported
Additional Code 2:	Not reported
Additional Code 3:	Not reported
Additional Code 4:	Not reported
Additional Code 5:	Not reported

Shipment Date:	20000803
Creation Date:	Not reported
Receipt Date:	Not reported
Manifest ID:	99369731
Trans EPA ID:	CAD008364432
Trans Name:	Not reported
Trans 2 EPA ID:	Not reported
Trans 2 Name:	Not reported
TSDF EPA ID:	CAD008364432
Trans Name:	Not reported
TSDF Alt EPA ID:	CAD008364432
TSDF Alt Name:	Not reported
Waste Code Description:	181 - Other inorganic solid waste Organics
RCRA Code:	D007
Meth Code:	D81 - Disposal, Land Application
Quantity Tons:	0.104
Waste Quantity:	208
Quantity Unit:	P
Additional Code 1:	Not reported
Additional Code 2:	Not reported
Additional Code 3:	Not reported
Additional Code 4:	Not reported
Additional Code 5:	Not reported

Shipment Date:	20000803
Creation Date:	Not reported
Receipt Date:	Not reported
Manifest ID:	99369731
Trans EPA ID:	CAD008364432
Trans Name:	Not reported
Trans 2 EPA ID:	Not reported
Trans 2 Name:	Not reported
TSDF EPA ID:	CAD008364432
Trans Name:	Not reported
TSDF Alt EPA ID:	CAD008364432
TSDF Alt Name:	Not reported
Waste Code Description:	223 - Unspecified oil-containing waste
RCRA Code:	Not reported
Meth Code:	D80 - Disposal, Land Fill
Quantity Tons:	0.3915
Waste Quantity:	783
Quantity Unit:	P
Additional Code 1:	Not reported
Additional Code 2:	Not reported
Additional Code 3:	Not reported
Additional Code 4:	Not reported
Additional Code 5:	Not reported

SECTION 1: FACILITY DETAIL REPORTS

...Continued...

Shipment Date:	20000803
Creation Date:	Not reported
Receipt Date:	Not reported
Manifest ID:	99369731
Trans EPA ID:	CAD008364432
Trans Name:	Not reported
Trans 2 EPA ID:	Not reported
Trans 2 Name:	Not reported
TSDF EPA ID:	CAD008364432
Trans Name:	Not reported
TSDF Alt EPA ID:	CAD008364432
TSDF Alt Name:	Not reported
Waste Code Description:	331 - Off-specification, aged, or surplus organics
RCRA Code:	Not reported
Meth Code:	R01 - Recycler
Quantity Tons:	0.412
Waste Quantity:	824
Quantity Unit:	P
Additional Code 1:	Not reported
Additional Code 2:	Not reported
Additional Code 3:	Not reported
Additional Code 4:	Not reported
Additional Code 5:	Not reported

Shipment Date:	20000803
Creation Date:	Not reported
Receipt Date:	Not reported
Manifest ID:	99369731
Trans EPA ID:	CAD008364432
Trans Name:	Not reported
Trans 2 EPA ID:	Not reported
Trans 2 Name:	Not reported
TSDF EPA ID:	CAD008364432
Trans Name:	Not reported
TSDF Alt EPA ID:	CAD008364432
TSDF Alt Name:	Not reported
Waste Code Description:	135 - Unspecified aqueous solution
RCRA Code:	Not reported
Meth Code:	T01 - Treatment, Tank
Quantity Tons:	1.015
Waste Quantity:	2030
Quantity Unit:	P
Additional Code 1:	Not reported
Additional Code 2:	Not reported
Additional Code 3:	Not reported
Additional Code 4:	Not reported
Additional Code 5:	Not reported

Shipment Date:	20000803
Creation Date:	Not reported
Receipt Date:	Not reported
Manifest ID:	99369731
Trans EPA ID:	CAD008364432
Trans Name:	Not reported
Trans 2 EPA ID:	Not reported
Trans 2 Name:	Not reported
TSDF EPA ID:	CAD008364432
Trans Name:	Not reported
TSDF Alt EPA ID:	CAD008364432
TSDF Alt Name:	Not reported
Waste Code Description:	272 - Polymeric resin waste
RCRA Code:	Not reported
Meth Code:	R01 - Recycler
Quantity Tons:	0.901
Waste Quantity:	1802
Quantity Unit:	P
Additional Code 1:	Not reported
Additional Code 2:	Not reported
Additional Code 3:	Not reported
Additional Code 4:	Not reported
Additional Code 5:	Not reported

Shipment Date:	20000803
Creation Date:	11/13/2000 0:00:00
Receipt Date:	20000803
Manifest ID:	99369731
Trans EPA ID:	CAD008364432
Trans Name:	Not reported
Trans 2 EPA ID:	Not reported
Trans 2 Name:	Not reported
TSDF EPA ID:	CAD008364432
Trans Name:	Not reported
TSDF Alt EPA ID:	CAD008364432
TSDF Alt Name:	Not reported
Waste Code Description:	352 - Other organic solids

RCRA Code:	D007
Meth Code:	T03 - Treatment, Incineration
Quantity Tons:	6.3955
Waste Quantity:	12791
Quantity Unit:	P
Additional Code 1:	Not reported
Additional Code 2:	Not reported
Additional Code 3:	Not reported
Additional Code 4:	Not reported
Additional Code 5:	Not reported

Shipment Date:	20000803
Creation Date:	11/13/2000 0:00:00
Receipt Date:	20000803
Manifest ID:	99369731
Trans EPA ID:	CAD008364432
Trans Name:	Not reported
Trans 2 EPA ID:	Not reported
Trans 2 Name:	Not reported
TSDF EPA ID:	CAD008364432
Trans Name:	Not reported
TSDF Alt EPA ID:	CAD008364432
TSDF Alt Name:	Not reported
Waste Code Description:	214 - Unspecified solvent mixture
RCRA Code:	D001
Meth Code:	R01 - Recycler
Quantity Tons:	1.288
Waste Quantity:	2576
Quantity Unit:	P
Additional Code 1:	Not reported
Additional Code 2:	Not reported
Additional Code 3:	Not reported
Additional Code 4:	Not reported
Additional Code 5:	Not reported

Shipment Date:	20000803
Creation Date:	11/13/2000 0:00:00
Receipt Date:	20000803
Manifest ID:	99369731
Trans EPA ID:	CAD008364432
Trans Name:	Not reported
Trans 2 EPA ID:	Not reported
Trans 2 Name:	Not reported
TSDF EPA ID:	CAD008364432
Trans Name:	Not reported
TSDF Alt EPA ID:	CAD008364432
TSDF Alt Name:	Not reported
Waste Code Description:	352 - Other organic solids
RCRA Code:	D007
Meth Code:	R01 - Recycler
Quantity Tons:	1.0685
Waste Quantity:	2137
Quantity Unit:	P
Additional Code 1:	Not reported
Additional Code 2:	Not reported
Additional Code 3:	Not reported
Additional Code 4:	Not reported
Additional Code 5:	Not reported

Shipment Date:	20000803
Creation Date:	11/13/2000 0:00:00
Receipt Date:	20000803
Manifest ID:	99369731
Trans EPA ID:	CAD008364432
Trans Name:	Not reported
Trans 2 EPA ID:	Not reported
Trans 2 Name:	Not reported
TSDF EPA ID:	CAD008364432
Trans Name:	Not reported
TSDF Alt EPA ID:	CAD008364432
TSDF Alt Name:	Not reported
Waste Code Description:	352 - Other organic solids
RCRA Code:	F005
Meth Code:	T03 - Treatment, Incineration
Quantity Tons:	0.236
Waste Quantity:	472
Quantity Unit:	P
Additional Code 1:	Not reported
Additional Code 2:	Not reported
Additional Code 3:	Not reported
Additional Code 4:	Not reported
Additional Code 5:	Not reported

Shipment Date:	20000510
Creation Date:	Not reported

Receipt Date:	Not reported
Manifest ID:	99373599
Trans EPA ID:	CAD008364432
Trans Name:	Not reported
Trans 2 EPA ID:	Not reported
Trans 2 Name:	Not reported
TSDF EPA ID:	CAD008364432
Trans Name:	Not reported
TSDF Alt EPA ID:	CAD008364432
TSDF Alt Name:	Not reported
Waste Code Description:	551 - Laboratory waste chemicals 561 Detergent and soap
RCRA Code:	D006
Meth Code:	H01 - Transfer Station
Quantity Tons:	0.0025
Waste Quantity:	5
Quantity Unit:	P
Additional Code 1:	Not reported
Additional Code 2:	Not reported
Additional Code 3:	Not reported
Additional Code 4:	Not reported
Additional Code 5:	Not reported

Shipment Date:	20000510
Creation Date:	8/1/2000 0:00:00
Receipt Date:	20000510
Manifest ID:	99373599
Trans EPA ID:	CAD008364432
Trans Name:	Not reported
Trans 2 EPA ID:	Not reported
Trans 2 Name:	Not reported
TSDF EPA ID:	CAD008364432
Trans Name:	Not reported
TSDF Alt EPA ID:	CAD008364432
TSDF Alt Name:	Not reported
Waste Code Description:	212 - Oxygenated solvents (acetone, butanol, ethyl acetate, etc.
RCRA Code:	D011
Meth Code:	R01 - Recycler
Quantity Tons:	1.3095
Waste Quantity:	2619
Quantity Unit:	P
Additional Code 1:	Not reported
Additional Code 2:	Not reported
Additional Code 3:	Not reported
Additional Code 4:	Not reported
Additional Code 5:	Not reported

Shipment Date:	20000510
Creation Date:	8/1/2000 0:00:00
Receipt Date:	20000510
Manifest ID:	99373599
Trans EPA ID:	CAD008364432
Trans Name:	Not reported
Trans 2 EPA ID:	Not reported
Trans 2 Name:	Not reported
TSDF EPA ID:	CAD008364432
Trans Name:	Not reported
TSDF Alt EPA ID:	CAD008364432
TSDF Alt Name:	Not reported
Waste Code Description:	551 - Laboratory waste chemicals 561 Detergent and soap
RCRA Code:	F002
Meth Code:	R01 - Recycler
Quantity Tons:	0.74
Waste Quantity:	1480
Quantity Unit:	P
Additional Code 1:	Not reported
Additional Code 2:	Not reported
Additional Code 3:	Not reported
Additional Code 4:	Not reported
Additional Code 5:	Not reported

Shipment Date:	20000510
Creation Date:	8/1/2000 0:00:00
Receipt Date:	20000510
Manifest ID:	99373599
Trans EPA ID:	CAD008364432
Trans Name:	Not reported
Trans 2 EPA ID:	Not reported
Trans 2 Name:	Not reported
TSDF EPA ID:	CAD008364432
Trans Name:	Not reported
TSDF Alt EPA ID:	CAD008364432
TSDF Alt Name:	Not reported
Waste Code Description:	212 - Oxygenated solvents (acetone, butanol, ethyl acetate, etc.
RCRA Code:	D001
Meth Code:	R01 - Recycler

Quantity Tons:	0.114
Waste Quantity:	228
Quantity Unit:	P
Additional Code 1:	Not reported
Additional Code 2:	Not reported
Additional Code 3:	Not reported
Additional Code 4:	Not reported
Additional Code 5:	Not reported

Shipment Date:	20000510
Creation Date:	Not reported
Receipt Date:	Not reported
Manifest ID:	99373599
Trans EPA ID:	CAD008364432
Trans Name:	Not reported
Trans 2 EPA ID:	Not reported
Trans 2 Name:	Not reported
TSDF EPA ID:	CAD008364432
Trans Name:	Not reported
TSDF Alt EPA ID:	CAD008364432
TSDF Alt Name:	Not reported
Waste Code Description:	551 - Laboratory waste chemicals 561 Detergent and soap
RCRA Code:	D001
Meth Code:	T03 - Treatment, Incineration
Quantity Tons:	0.138
Waste Quantity:	276
Quantity Unit:	P
Additional Code 1:	Not reported
Additional Code 2:	Not reported
Additional Code 3:	Not reported
Additional Code 4:	Not reported
Additional Code 5:	Not reported

Shipment Date:	20000510
Creation Date:	Not reported
Receipt Date:	Not reported
Manifest ID:	99373599
Trans EPA ID:	CAD008364432
Trans Name:	Not reported
Trans 2 EPA ID:	Not reported
Trans 2 Name:	Not reported
TSDF EPA ID:	CAD008364432
Trans Name:	Not reported
TSDF Alt EPA ID:	CAD008364432
TSDF Alt Name:	Not reported
Waste Code Description:	272 - Polymeric resin waste
RCRA Code:	Not reported
Meth Code:	R01 - Recycler
Quantity Tons:	0.416
Waste Quantity:	832
Quantity Unit:	P
Additional Code 1:	Not reported
Additional Code 2:	Not reported
Additional Code 3:	Not reported
Additional Code 4:	Not reported
Additional Code 5:	Not reported

Shipment Date:	20000510
Creation Date:	Not reported
Receipt Date:	Not reported
Manifest ID:	99373599
Trans EPA ID:	CAD008364432
Trans Name:	Not reported
Trans 2 EPA ID:	Not reported
Trans 2 Name:	Not reported
TSDF EPA ID:	CAD008364432
Trans Name:	Not reported
TSDF Alt EPA ID:	CAD008364432
TSDF Alt Name:	Not reported
Waste Code Description:	132 - Aqueous solution w/metals (< restricted levels and see waste code 121 for a list of metals
RCRA Code:	D007
Meth Code:	T01 - Treatment, Tank
Quantity Tons:	0.3125
Waste Quantity:	625
Quantity Unit:	P
Additional Code 1:	Not reported
Additional Code 2:	Not reported
Additional Code 3:	Not reported
Additional Code 4:	Not reported
Additional Code 5:	Not reported

Shipment Date:	20000510
Creation Date:	Not reported
Receipt Date:	Not reported

Manifest ID:	99373599
Trans EPA ID:	CAD008364432
Trans Name:	Not reported
Trans 2 EPA ID:	Not reported
Trans 2 Name:	Not reported
TSDF EPA ID:	CAD008364432
Trans Name:	Not reported
TSDF Alt EPA ID:	CAD008364432
TSDF Alt Name:	Not reported
Waste Code Description:	551 - Laboratory waste chemicals 561 Detergent and soap
RCRA Code:	D007
Meth Code:	T03 - Treatment, Incineration
Quantity Tons:	0.5715
Waste Quantity:	1143
Quantity Unit:	P
Additional Code 1:	Not reported
Additional Code 2:	Not reported
Additional Code 3:	Not reported
Additional Code 4:	Not reported
Additional Code 5:	Not reported

Shipment Date:	20000510
Creation Date:	Not reported
Receipt Date:	Not reported
Manifest ID:	99373599
Trans EPA ID:	CAD008364432
Trans Name:	Not reported
Trans 2 EPA ID:	Not reported
Trans 2 Name:	Not reported
TSDF EPA ID:	CAD008364432
Trans Name:	Not reported
TSDF Alt EPA ID:	CAD008364432
TSDF Alt Name:	Not reported
Waste Code Description:	551 - Laboratory waste chemicals 561 Detergent and soap
RCRA Code:	D001
Meth Code:	T03 - Treatment, Incineration
Quantity Tons:	0.276
Waste Quantity:	552
Quantity Unit:	P
Additional Code 1:	Not reported
Additional Code 2:	Not reported
Additional Code 3:	Not reported
Additional Code 4:	Not reported
Additional Code 5:	Not reported

Shipment Date:	20000510
Creation Date:	8/1/2000 0:00:00
Receipt Date:	20000510
Manifest ID:	99373599
Trans EPA ID:	CAD008364432
Trans Name:	Not reported
Trans 2 EPA ID:	Not reported
Trans 2 Name:	Not reported
TSDF EPA ID:	CAD008364432
Trans Name:	Not reported
TSDF Alt EPA ID:	CAD008364432
TSDF Alt Name:	Not reported
Waste Code Description:	551 - Laboratory waste chemicals 561 Detergent and soap
RCRA Code:	D002
Meth Code:	H01 - Transfer Station
Quantity Tons:	0.04
Waste Quantity:	80
Quantity Unit:	P
Additional Code 1:	Not reported
Additional Code 2:	Not reported
Additional Code 3:	Not reported
Additional Code 4:	Not reported
Additional Code 5:	Not reported

Shipment Date:	20000509
Creation Date:	8/1/2000 0:00:00
Receipt Date:	20000509
Manifest ID:	99373403
Trans EPA ID:	CAD008364432
Trans Name:	Not reported
Trans 2 EPA ID:	Not reported
Trans 2 Name:	Not reported
TSDF EPA ID:	CAD008364432
Trans Name:	Not reported
TSDF Alt EPA ID:	CAD008364432
TSDF Alt Name:	Not reported
Waste Code Description:	272 - Polymeric resin waste
RCRA Code:	Not reported
Meth Code:	R01 - Recycler
Quantity Tons:	0.886

Waste Quantity:	1772
Quantity Unit:	P
Additional Code 1:	Not reported
Additional Code 2:	Not reported
Additional Code 3:	Not reported
Additional Code 4:	Not reported
Additional Code 5:	Not reported
Shipment Date:	20000509
Creation Date:	Not reported
Receipt Date:	Not reported
Manifest ID:	99373403
Trans EPA ID:	CAD008364432
Trans Name:	Not reported
Trans 2 EPA ID:	Not reported
Trans 2 Name:	Not reported
TSDF EPA ID:	CAD008364432
Trans Name:	Not reported
TSDF Alt EPA ID:	CAD008364432
TSDF Alt Name:	Not reported
Waste Code Description:	181 - Other inorganic solid waste Organics
RCRA Code:	D007
Meth Code:	D81 - Disposal, Land Application
Quantity Tons:	0.211
Waste Quantity:	422
Quantity Unit:	P
Additional Code 1:	Not reported
Additional Code 2:	Not reported
Additional Code 3:	Not reported
Additional Code 4:	Not reported
Additional Code 5:	Not reported
Shipment Date:	20000509
Creation Date:	Not reported
Receipt Date:	Not reported
Manifest ID:	99373403
Trans EPA ID:	CAD008364432
Trans Name:	Not reported
Trans 2 EPA ID:	Not reported
Trans 2 Name:	Not reported
TSDF EPA ID:	CAD008364432
Trans Name:	Not reported
TSDF Alt EPA ID:	CAD008364432
TSDF Alt Name:	Not reported
Waste Code Description:	132 - Aqueous solution w/metals (< restricted levels and see waste code 121 for a list of metals
RCRA Code:	D007
Meth Code:	T01 - Treatment, Tank
Quantity Tons:	3.4145
Waste Quantity:	6829
Quantity Unit:	P
Additional Code 1:	Not reported
Additional Code 2:	Not reported
Additional Code 3:	Not reported
Additional Code 4:	Not reported
Additional Code 5:	Not reported
Shipment Date:	20000509
Creation Date:	Not reported
Receipt Date:	Not reported
Manifest ID:	99373403
Trans EPA ID:	CAD008364432
Trans Name:	Not reported
Trans 2 EPA ID:	Not reported
Trans 2 Name:	Not reported
TSDF EPA ID:	CAD008364432
Trans Name:	Not reported
TSDF Alt EPA ID:	CAD008364432
TSDF Alt Name:	Not reported
Waste Code Description:	223 - Unspecified oil-containing waste
RCRA Code:	Not reported
Meth Code:	D80 - Disposal, Land Fill
Quantity Tons:	0.3295
Waste Quantity:	659
Quantity Unit:	P
Additional Code 1:	Not reported
Additional Code 2:	Not reported
Additional Code 3:	Not reported
Additional Code 4:	Not reported
Additional Code 5:	Not reported
Shipment Date:	20000509
Creation Date:	Not reported
Receipt Date:	Not reported
Manifest ID:	99373403

Trans EPA ID:	CAD008364432
Trans Name:	Not reported
Trans 2 EPA ID:	Not reported
Trans 2 Name:	Not reported
TSDF EPA ID:	CAD008364432
Trans Name:	Not reported
TSDF Alt EPA ID:	CAD008364432
TSDF Alt Name:	Not reported
Waste Code Description:	343 - Unspecified organic liquid mixture
RCRA Code:	D001
Meth Code:	R01 - Recycler
Quantity Tons:	0
Waste Quantity:	0
Quantity Unit:	P
Additional Code 1:	Not reported
Additional Code 2:	Not reported
Additional Code 3:	Not reported
Additional Code 4:	Not reported
Additional Code 5:	Not reported

Shipment Date:	20000509
Creation Date:	Not reported
Receipt Date:	Not reported
Manifest ID:	99373403
Trans EPA ID:	CAD008364432
Trans Name:	Not reported
Trans 2 EPA ID:	Not reported
Trans 2 Name:	Not reported
TSDF EPA ID:	CAD008364432
Trans Name:	Not reported
TSDF Alt EPA ID:	CAD008364432
TSDF Alt Name:	Not reported
Waste Code Description:	135 - Unspecified aqueous solution
RCRA Code:	Not reported
Meth Code:	T01 - Treatment, Tank
Quantity Tons:	0.8825
Waste Quantity:	1765
Quantity Unit:	P
Additional Code 1:	Not reported
Additional Code 2:	Not reported
Additional Code 3:	Not reported
Additional Code 4:	Not reported
Additional Code 5:	Not reported

Shipment Date:	20000509
Creation Date:	Not reported
Receipt Date:	Not reported
Manifest ID:	99373403
Trans EPA ID:	CAD008364432
Trans Name:	Not reported
Trans 2 EPA ID:	Not reported
Trans 2 Name:	Not reported
TSDF EPA ID:	CAD008364432
Trans Name:	Not reported
TSDF Alt EPA ID:	CAD008364432
TSDF Alt Name:	Not reported
Waste Code Description:	352 - Other organic solids
RCRA Code:	D007
Meth Code:	T03 - Treatment, Incineration
Quantity Tons:	0.231
Waste Quantity:	462
Quantity Unit:	P
Additional Code 1:	Not reported
Additional Code 2:	Not reported
Additional Code 3:	Not reported
Additional Code 4:	Not reported
Additional Code 5:	Not reported

Shipment Date:	20000509
Creation Date:	8/1/2000 0:00:00
Receipt Date:	20000509
Manifest ID:	99373403
Trans EPA ID:	CAD008364432
Trans Name:	Not reported
Trans 2 EPA ID:	Not reported
Trans 2 Name:	Not reported
TSDF EPA ID:	CAD008364432
Trans Name:	Not reported
TSDF Alt EPA ID:	CAD008364432
TSDF Alt Name:	Not reported
Waste Code Description:	352 - Other organic solids
RCRA Code:	D007
Meth Code:	R01 - Recycler
Quantity Tons:	0.632
Waste Quantity:	1264

Quantity Unit:	P
Additional Code 1:	Not reported
Additional Code 2:	Not reported
Additional Code 3:	Not reported
Additional Code 4:	Not reported
Additional Code 5:	Not reported

Shipment Date:	20000509
Creation Date:	8/1/2000 0:00:00
Receipt Date:	20000509
Manifest ID:	99373403
Trans EPA ID:	CAD008364432
Trans Name:	Not reported
Trans 2 EPA ID:	Not reported
Trans 2 Name:	Not reported
TSDF EPA ID:	CAD008364432
Trans Name:	Not reported
TSDF Alt EPA ID:	CAD008364432
TSDF Alt Name:	Not reported
Waste Code Description:	214 - Unspecified solvent mixture
RCRA Code:	D001
Meth Code:	R01 - Recycler
Quantity Tons:	1.288
Waste Quantity:	2576
Quantity Unit:	P
Additional Code 1:	Not reported
Additional Code 2:	Not reported
Additional Code 3:	Not reported
Additional Code 4:	Not reported
Additional Code 5:	Not reported

Shipment Date:	20000509
Creation Date:	8/1/2000 0:00:00
Receipt Date:	20000509
Manifest ID:	99373403
Trans EPA ID:	CAD008364432
Trans Name:	Not reported
Trans 2 EPA ID:	Not reported
Trans 2 Name:	Not reported
TSDF EPA ID:	CAD008364432
Trans Name:	Not reported
TSDF Alt EPA ID:	CAD008364432
TSDF Alt Name:	Not reported
Waste Code Description:	352 - Other organic solids
RCRA Code:	D007
Meth Code:	T03 - Treatment, Incineration
Quantity Tons:	7.032
Waste Quantity:	14064
Quantity Unit:	P
Additional Code 1:	Not reported
Additional Code 2:	Not reported
Additional Code 3:	Not reported
Additional Code 4:	Not reported
Additional Code 5:	Not reported

Shipment Date:	20000228
Creation Date:	Not reported
Receipt Date:	Not reported
Manifest ID:	99316220
Trans EPA ID:	CAD008364432
Trans Name:	Not reported
Trans 2 EPA ID:	Not reported
Trans 2 Name:	Not reported
TSDF EPA ID:	CAD008364432
Trans Name:	Not reported
TSDF Alt EPA ID:	Not reported
TSDF Alt Name:	Not reported
Waste Code Description:	551 - Laboratory waste chemicals 561 Detergent and soap
RCRA Code:	Not reported
Meth Code:	T03 - Treatment, Incineration
Quantity Tons:	0.176
Waste Quantity:	352
Quantity Unit:	P
Additional Code 1:	Not reported
Additional Code 2:	Not reported
Additional Code 3:	Not reported
Additional Code 4:	Not reported
Additional Code 5:	Not reported

Shipment Date:	20000228
Creation Date:	Not reported
Receipt Date:	Not reported
Manifest ID:	99316220
Trans EPA ID:	CAD008364432
Trans Name:	Not reported

Trans 2 EPA ID:	Not reported
Trans 2 Name:	Not reported
TSDF EPA ID:	CAD008364432
Trans Name:	Not reported
TSDF Alt EPA ID:	Not reported
TSDF Alt Name:	Not reported
Waste Code Description:	551 - Laboratory waste chemicals 561 Detergent and soap
RCRA Code:	D002
Meth Code:	T01 - Treatment, Tank
Quantity Tons:	0.005
Waste Quantity:	10
Quantity Unit:	P
Additional Code 1:	Not reported
Additional Code 2:	Not reported
Additional Code 3:	Not reported
Additional Code 4:	Not reported
Additional Code 5:	Not reported

Shipment Date:	20000228
Creation Date:	Not reported
Receipt Date:	Not reported
Manifest ID:	99316220
Trans EPA ID:	CAD008364432
Trans Name:	Not reported
Trans 2 EPA ID:	Not reported
Trans 2 Name:	Not reported
TSDF EPA ID:	CAD008364432
Trans Name:	Not reported
TSDF Alt EPA ID:	Not reported
TSDF Alt Name:	Not reported
Waste Code Description:	132 - Aqueous solution w/metals (< restricted levels and see waste code 121 for a list of metals
RCRA Code:	D007
Meth Code:	T01 - Treatment, Tank
Quantity Tons:	0.168
Waste Quantity:	336
Quantity Unit:	P
Additional Code 1:	Not reported
Additional Code 2:	Not reported
Additional Code 3:	Not reported
Additional Code 4:	Not reported
Additional Code 5:	Not reported

Shipment Date:	20000228
Creation Date:	Not reported
Receipt Date:	Not reported
Manifest ID:	99316220
Trans EPA ID:	CAD008364432
Trans Name:	Not reported
Trans 2 EPA ID:	Not reported
Trans 2 Name:	Not reported
TSDF EPA ID:	CAD008364432
Trans Name:	Not reported
TSDF Alt EPA ID:	Not reported
TSDF Alt Name:	Not reported
Waste Code Description:	272 - Polymeric resin waste
RCRA Code:	Not reported
Meth Code:	R01 - Recycler
Quantity Tons:	0.1345
Waste Quantity:	269
Quantity Unit:	P
Additional Code 1:	Not reported
Additional Code 2:	Not reported
Additional Code 3:	Not reported
Additional Code 4:	Not reported
Additional Code 5:	Not reported

Shipment Date:	20000228
Creation Date:	Not reported
Receipt Date:	Not reported
Manifest ID:	99316220
Trans EPA ID:	CAD008364432
Trans Name:	Not reported
Trans 2 EPA ID:	Not reported
Trans 2 Name:	Not reported
TSDF EPA ID:	CAD008364432
Trans Name:	Not reported
TSDF Alt EPA ID:	Not reported
TSDF Alt Name:	Not reported
Waste Code Description:	212 - Oxygenated solvents (acetone, butanol, ethyl acetate, etc.
RCRA Code:	D011
Meth Code:	R01 - Recycler
Quantity Tons:	1.941
Waste Quantity:	3882
Quantity Unit:	P

Additional Code 1:	Not reported
Additional Code 2:	Not reported
Additional Code 3:	Not reported
Additional Code 4:	Not reported
Additional Code 5:	Not reported

Shipment Date:	20000228
Creation Date:	Not reported
Receipt Date:	Not reported
Manifest ID:	99316220
Trans EPA ID:	CAD008364432
Trans Name:	Not reported
Trans 2 EPA ID:	Not reported
Trans 2 Name:	Not reported
TSDF EPA ID:	CAD008364432
Trans Name:	Not reported
TSDF Alt EPA ID:	Not reported
TSDF Alt Name:	Not reported
Waste Code Description:	331 - Off-specification, aged, or surplus organics
RCRA Code:	D001
Meth Code:	- Not reported
Quantity Tons:	0
Waste Quantity:	0
Quantity Unit:	P
Additional Code 1:	Not reported
Additional Code 2:	Not reported
Additional Code 3:	Not reported
Additional Code 4:	Not reported
Additional Code 5:	Not reported

Shipment Date:	20000228
Creation Date:	Not reported
Receipt Date:	Not reported
Manifest ID:	99316215
Trans EPA ID:	CAD008364432
Trans Name:	Not reported
Trans 2 EPA ID:	Not reported
Trans 2 Name:	Not reported
TSDF EPA ID:	CAD008364432
Trans Name:	Not reported
TSDF Alt EPA ID:	Not reported
TSDF Alt Name:	Not reported
Waste Code Description:	221 - Waste oil and mixed oil
RCRA Code:	Not reported
Meth Code:	T03 - Treatment, Incineration
Quantity Tons:	0.178
Waste Quantity:	356
Quantity Unit:	P
Additional Code 1:	Not reported
Additional Code 2:	Not reported
Additional Code 3:	Not reported
Additional Code 4:	Not reported
Additional Code 5:	Not reported

Shipment Date:	20000228
Creation Date:	Not reported
Receipt Date:	Not reported
Manifest ID:	99316215
Trans EPA ID:	CAD008364432
Trans Name:	Not reported
Trans 2 EPA ID:	Not reported
Trans 2 Name:	Not reported
TSDF EPA ID:	CAD008364432
Trans Name:	Not reported
TSDF Alt EPA ID:	Not reported
TSDF Alt Name:	Not reported
Waste Code Description:	272 - Polymeric resin waste
RCRA Code:	D001
Meth Code:	D79 - Disposal, Injection Well
Quantity Tons:	0.296
Waste Quantity:	592
Quantity Unit:	P
Additional Code 1:	Not reported
Additional Code 2:	Not reported
Additional Code 3:	Not reported
Additional Code 4:	Not reported
Additional Code 5:	Not reported

Shipment Date:	20000228
Creation Date:	Not reported
Receipt Date:	Not reported
Manifest ID:	99316215
Trans EPA ID:	CAD008364432
Trans Name:	Not reported
Trans 2 EPA ID:	Not reported

Trans 2 Name:	Not reported
TSDF EPA ID:	CAD008364432
Trans Name:	Not reported
TSDF Alt EPA ID:	Not reported
TSDF Alt Name:	Not reported
Waste Code Description:	223 - Unspecified oil-containing waste
RCRA Code:	Not reported
Meth Code:	D80 - Disposal, Land Fill
Quantity Tons:	1.278
Waste Quantity:	2556
Quantity Unit:	P
Additional Code 1:	Not reported
Additional Code 2:	Not reported
Additional Code 3:	Not reported
Additional Code 4:	Not reported
Additional Code 5:	Not reported

Shipment Date:	20000228
Creation Date:	Not reported
Receipt Date:	Not reported
Manifest ID:	99316215
Trans EPA ID:	CAD008364432
Trans Name:	Not reported
Trans 2 EPA ID:	Not reported
Trans 2 Name:	Not reported
TSDF EPA ID:	CAD008364432
Trans Name:	Not reported
TSDF Alt EPA ID:	Not reported
TSDF Alt Name:	Not reported
Waste Code Description:	135 - Unspecified aqueous solution
RCRA Code:	Not reported
Meth Code:	T01 - Treatment, Tank
Quantity Tons:	1.2075
Waste Quantity:	2415
Quantity Unit:	P
Additional Code 1:	Not reported
Additional Code 2:	Not reported
Additional Code 3:	Not reported
Additional Code 4:	Not reported
Additional Code 5:	Not reported

Shipment Date:	20000228
Creation Date:	Not reported
Receipt Date:	Not reported
Manifest ID:	99316215
Trans EPA ID:	CAD008364432
Trans Name:	Not reported
Trans 2 EPA ID:	Not reported
Trans 2 Name:	Not reported
TSDF EPA ID:	CAD008364432
Trans Name:	Not reported
TSDF Alt EPA ID:	Not reported
TSDF Alt Name:	Not reported
Waste Code Description:	491 - Unspecified sludge waste
RCRA Code:	D007
Meth Code:	R01 - Recycler
Quantity Tons:	0.39
Waste Quantity:	780
Quantity Unit:	P
Additional Code 1:	Not reported
Additional Code 2:	Not reported
Additional Code 3:	Not reported
Additional Code 4:	Not reported
Additional Code 5:	Not reported

Shipment Date:	20000228
Creation Date:	Not reported
Receipt Date:	Not reported
Manifest ID:	99316215
Trans EPA ID:	CAD008364432
Trans Name:	Not reported
Trans 2 EPA ID:	Not reported
Trans 2 Name:	Not reported
TSDF EPA ID:	CAD008364432
Trans Name:	Not reported
TSDF Alt EPA ID:	Not reported
TSDF Alt Name:	Not reported
Waste Code Description:	331 - Off-specification, aged, or surplus organics
RCRA Code:	Not reported
Meth Code:	R01 - Recycler
Quantity Tons:	0.428
Waste Quantity:	856
Quantity Unit:	P
Additional Code 1:	Not reported
Additional Code 2:	Not reported

Additional Code 3:	Not reported
Additional Code 4:	Not reported
Additional Code 5:	Not reported

Shipment Date:	20000228
Creation Date:	Not reported
Receipt Date:	Not reported
Manifest ID:	99316215
Trans EPA ID:	CAD008364432
Trans Name:	Not reported
Trans 2 EPA ID:	Not reported
Trans 2 Name:	Not reported
TSDF EPA ID:	CAD008364432
Trans Name:	Not reported
TSDF Alt EPA ID:	Not reported
TSDF Alt Name:	Not reported
Waste Code Description:	132 - Aqueous solution w/metals (< restricted levels and see waste code 121 for a list of metals
RCRA Code:	D007
Meth Code:	T01 - Treatment, Tank
Quantity Tons:	1.925
Waste Quantity:	3850
Quantity Unit:	P
Additional Code 1:	Not reported
Additional Code 2:	Not reported
Additional Code 3:	Not reported
Additional Code 4:	Not reported
Additional Code 5:	Not reported

Shipment Date:	20000228
Creation Date:	Not reported
Receipt Date:	Not reported
Manifest ID:	99316215
Trans EPA ID:	CAD008364432
Trans Name:	Not reported
Trans 2 EPA ID:	Not reported
Trans 2 Name:	Not reported
TSDF EPA ID:	CAD008364432
Trans Name:	Not reported
TSDF Alt EPA ID:	Not reported
TSDF Alt Name:	Not reported
Waste Code Description:	352 - Other organic solids
RCRA Code:	D007
Meth Code:	R01 - Recycler
Quantity Tons:	0.5915
Waste Quantity:	1183
Quantity Unit:	P
Additional Code 1:	Not reported
Additional Code 2:	Not reported
Additional Code 3:	Not reported
Additional Code 4:	Not reported
Additional Code 5:	Not reported

Shipment Date:	20000228
Creation Date:	6/13/2000 0:00:00
Receipt Date:	20000228
Manifest ID:	99316220
Trans EPA ID:	CAD008364432
Trans Name:	Not reported
Trans 2 EPA ID:	Not reported
Trans 2 Name:	Not reported
TSDF EPA ID:	CAD008364432
Trans Name:	Not reported
TSDF Alt EPA ID:	Not reported
TSDF Alt Name:	Not reported
Waste Code Description:	181 - Other inorganic solid waste Organics
RCRA Code:	D002
Meth Code:	H01 - Transfer Station
Quantity Tons:	0.078
Waste Quantity:	156
Quantity Unit:	P
Additional Code 1:	Not reported
Additional Code 2:	Not reported
Additional Code 3:	Not reported
Additional Code 4:	Not reported
Additional Code 5:	Not reported

Shipment Date:	20000228
Creation Date:	6/13/2000 0:00:00
Receipt Date:	20000228
Manifest ID:	99316220
Trans EPA ID:	CAD008364432
Trans Name:	Not reported
Trans 2 EPA ID:	Not reported
Trans 2 Name:	Not reported

TSDF EPA ID:	CAD008364432
Trans Name:	Not reported
TSDF Alt EPA ID:	Not reported
TSDF Alt Name:	Not reported
Waste Code Description:	551 - Laboratory waste chemicals 561 Detergent and soap
RCRA Code:	D001
Meth Code:	T03 - Treatment, Incineration
Quantity Tons:	0.05
Waste Quantity:	100
Quantity Unit:	P
Additional Code 1:	Not reported
Additional Code 2:	Not reported
Additional Code 3:	Not reported
Additional Code 4:	Not reported
Additional Code 5:	Not reported

Shipment Date:	20000228
Creation Date:	6/13/2000 0:00:00
Receipt Date:	20000228
Manifest ID:	99316220
Trans EPA ID:	CAD008364432
Trans Name:	Not reported
Trans 2 EPA ID:	Not reported
Trans 2 Name:	Not reported
TSDF EPA ID:	CAD008364432
Trans Name:	Not reported
TSDF Alt EPA ID:	Not reported
TSDF Alt Name:	Not reported
Waste Code Description:	551 - Laboratory waste chemicals 561 Detergent and soap
RCRA Code:	F002
Meth Code:	R01 - Recycler
Quantity Tons:	0.1445
Waste Quantity:	289
Quantity Unit:	P
Additional Code 1:	Not reported
Additional Code 2:	Not reported
Additional Code 3:	Not reported
Additional Code 4:	Not reported
Additional Code 5:	Not reported

Shipment Date:	20000228
Creation Date:	6/13/2000 0:00:00
Receipt Date:	20000228
Manifest ID:	99316220
Trans EPA ID:	CAD008364432
Trans Name:	Not reported
Trans 2 EPA ID:	Not reported
Trans 2 Name:	Not reported
TSDF EPA ID:	CAD008364432
Trans Name:	Not reported
TSDF Alt EPA ID:	Not reported
TSDF Alt Name:	Not reported
Waste Code Description:	551 - Laboratory waste chemicals 561 Detergent and soap
RCRA Code:	F002
Meth Code:	R01 - Recycler
Quantity Tons:	0.3375
Waste Quantity:	675
Quantity Unit:	P
Additional Code 1:	Not reported
Additional Code 2:	Not reported
Additional Code 3:	Not reported
Additional Code 4:	Not reported
Additional Code 5:	Not reported

Shipment Date:	20000228
Creation Date:	6/13/2000 0:00:00
Receipt Date:	20000228
Manifest ID:	99316215
Trans EPA ID:	CAD008364432
Trans Name:	Not reported
Trans 2 EPA ID:	Not reported
Trans 2 Name:	Not reported
TSDF EPA ID:	CAD008364432
Trans Name:	Not reported
TSDF Alt EPA ID:	Not reported
TSDF Alt Name:	Not reported
Waste Code Description:	352 - Other organic solids
RCRA Code:	F005
Meth Code:	T03 - Treatment, Incineration
Quantity Tons:	0.3825
Waste Quantity:	765
Quantity Unit:	P
Additional Code 1:	Not reported
Additional Code 2:	Not reported
Additional Code 3:	Not reported

Additional Code 4:	Not reported
Additional Code 5:	Not reported

Shipment Date:	20000228
Creation Date:	6/13/2000 0:00:00
Receipt Date:	20000228
Manifest ID:	99316215
Trans EPA ID:	CAD008364432
Trans Name:	Not reported
Trans 2 EPA ID:	Not reported
Trans 2 Name:	Not reported
TSDF EPA ID:	CAD008364432
Trans Name:	Not reported
TSDF Alt EPA ID:	Not reported
TSDF Alt Name:	Not reported
Waste Code Description:	272 - Polymeric resin waste
RCRA Code:	Not reported
Meth Code:	R01 - Recycler
Quantity Tons:	1.303
Waste Quantity:	2606
Quantity Unit:	P
Additional Code 1:	Not reported
Additional Code 2:	Not reported
Additional Code 3:	Not reported
Additional Code 4:	Not reported
Additional Code 5:	Not reported

Shipment Date:	20000228
Creation Date:	Not reported
Receipt Date:	Not reported
Manifest ID:	99316220
Trans EPA ID:	CAD008364432
Trans Name:	Not reported
Trans 2 EPA ID:	Not reported
Trans 2 Name:	Not reported
TSDF EPA ID:	CAD008364432
Trans Name:	Not reported
TSDF Alt EPA ID:	Not reported
TSDF Alt Name:	Not reported
Waste Code Description:	551 - Laboratory waste chemicals 561 Detergent and soap
RCRA Code:	D002
Meth Code:	- Not reported
Quantity Tons:	0.281
Waste Quantity:	562
Quantity Unit:	P
Additional Code 1:	Not reported
Additional Code 2:	Not reported
Additional Code 3:	Not reported
Additional Code 4:	Not reported
Additional Code 5:	Not reported

Shipment Date:	20000228
Creation Date:	6/13/2000 0:00:00
Receipt Date:	20000228
Manifest ID:	99316215
Trans EPA ID:	CAD008364432
Trans Name:	Not reported
Trans 2 EPA ID:	Not reported
Trans 2 Name:	Not reported
TSDF EPA ID:	CAD008364432
Trans Name:	Not reported
TSDF Alt EPA ID:	Not reported
TSDF Alt Name:	Not reported
Waste Code Description:	352 - Other organic solids
RCRA Code:	D007
Meth Code:	T03 - Treatment, Incineration
Quantity Tons:	5.9085
Waste Quantity:	11817
Quantity Unit:	P
Additional Code 1:	Not reported
Additional Code 2:	Not reported
Additional Code 3:	Not reported
Additional Code 4:	Not reported
Additional Code 5:	Not reported

Shipment Date:	20000228
Creation Date:	6/13/2000 0:00:00
Receipt Date:	20000228
Manifest ID:	99316215
Trans EPA ID:	CAD008364432
Trans Name:	Not reported
Trans 2 EPA ID:	Not reported
Trans 2 Name:	Not reported
TSDF EPA ID:	CAD008364432
Trans Name:	Not reported

TSDF Alt EPA ID:	Not reported
TSDF Alt Name:	Not reported
Waste Code Description:	214 - Unspecified solvent mixture
RCRA Code:	D001
Meth Code:	R01 - Recycler
Quantity Tons:	1.613
Waste Quantity:	3226
Quantity Unit:	P
Additional Code 1:	Not reported
Additional Code 2:	Not reported
Additional Code 3:	Not reported
Additional Code 4:	Not reported
Additional Code 5:	Not reported

Additional Info:

Year:	1996
Gen EPA ID:	CAD008237596
Shipment Date:	19961224
Creation Date:	5/20/1997 0:00:00
Receipt Date:	19961224
Manifest ID:	96015199
Trans EPA ID:	NJD080631369
Trans Name:	Not reported
Trans 2 EPA ID:	Not reported
Trans 2 Name:	Not reported
TSDF EPA ID:	CAD008302903
Trans Name:	Not reported
TSDF Alt EPA ID:	Not reported
TSDF Alt Name:	Not reported
Waste Code Description:	331 - Off-specification, aged, or surplus organics
RCRA Code:	Not reported
Meth Code:	H01 - Transfer Station
Quantity Tons:	1.85
Waste Quantity:	3700
Quantity Unit:	P
Additional Code 1:	Not reported
Additional Code 2:	Not reported
Additional Code 3:	Not reported
Additional Code 4:	Not reported
Additional Code 5:	Not reported

Shipment Date:	19961224
Creation Date:	5/20/1997 0:00:00
Receipt Date:	19961224
Manifest ID:	96015199
Trans EPA ID:	NJD080631369
Trans Name:	Not reported
Trans 2 EPA ID:	Not reported
Trans 2 Name:	Not reported
TSDF EPA ID:	CAD008302903
Trans Name:	Not reported
TSDF Alt EPA ID:	Not reported
TSDF Alt Name:	Not reported
Waste Code Description:	331 - Off-specification, aged, or surplus organics
RCRA Code:	Not reported
Meth Code:	H01 - Transfer Station
Quantity Tons:	1.1535
Waste Quantity:	2307
Quantity Unit:	P
Additional Code 1:	Not reported
Additional Code 2:	Not reported
Additional Code 3:	Not reported
Additional Code 4:	Not reported
Additional Code 5:	Not reported

Shipment Date:	19961220
Creation Date:	5/20/1997 0:00:00
Receipt Date:	19961223
Manifest ID:	96015068
Trans EPA ID:	CAT000624247
Trans Name:	Not reported
Trans 2 EPA ID:	Not reported
Trans 2 Name:	Not reported
TSDF EPA ID:	CAD008302903
Trans Name:	Not reported
TSDF Alt EPA ID:	Not reported
TSDF Alt Name:	Not reported
Waste Code Description:	214 - Unspecified solvent mixture
RCRA Code:	D001
Meth Code:	R01 - Recycler
Quantity Tons:	2.483
Waste Quantity:	4966
Quantity Unit:	P

Additional Code 1:	Not reported
Additional Code 2:	Not reported
Additional Code 3:	Not reported
Additional Code 4:	Not reported
Additional Code 5:	Not reported

Shipment Date:	19961220
Creation Date:	9/12/1997 0:00:00
Receipt Date:	19961223
Manifest ID:	96015069
Trans EPA ID:	CAT000624247
Trans Name:	Not reported
Trans 2 EPA ID:	Not reported
Trans 2 Name:	Not reported
TSDF EPA ID:	CAD008302903
Trans Name:	Not reported
TSDF Alt EPA ID:	CAD008302903
TSDF Alt Name:	Not reported
Waste Code Description:	214 - Unspecified solvent mixture
RCRA Code:	F002
Meth Code:	R01 - Recycler
Quantity Tons:	0.42
Waste Quantity:	840
Quantity Unit:	P
Additional Code 1:	Not reported
Additional Code 2:	Not reported
Additional Code 3:	Not reported
Additional Code 4:	Not reported
Additional Code 5:	Not reported

Shipment Date:	19961220
Creation Date:	9/12/1997 0:00:00
Receipt Date:	19961223
Manifest ID:	96015069
Trans EPA ID:	CAT000624247
Trans Name:	Not reported
Trans 2 EPA ID:	Not reported
Trans 2 Name:	Not reported
TSDF EPA ID:	CAD008302903
Trans Name:	Not reported
TSDF Alt EPA ID:	CAD008302903
TSDF Alt Name:	Not reported
Waste Code Description:	591 - Baghouse waste
RCRA Code:	D005
Meth Code:	H01 - Transfer Station
Quantity Tons:	0.05
Waste Quantity:	100
Quantity Unit:	P
Additional Code 1:	Not reported
Additional Code 2:	Not reported
Additional Code 3:	Not reported
Additional Code 4:	Not reported
Additional Code 5:	Not reported

Shipment Date:	19961220
Creation Date:	9/12/1997 0:00:00
Receipt Date:	19961223
Manifest ID:	96015069
Trans EPA ID:	CAT000624247
Trans Name:	Not reported
Trans 2 EPA ID:	Not reported
Trans 2 Name:	Not reported
TSDF EPA ID:	CAD008302903
Trans Name:	Not reported
TSDF Alt EPA ID:	CAD008302903
TSDF Alt Name:	Not reported
Waste Code Description:	272 - Polymeric resin waste
RCRA Code:	D001
Meth Code:	R01 - Recycler
Quantity Tons:	0.22
Waste Quantity:	440
Quantity Unit:	P
Additional Code 1:	Not reported
Additional Code 2:	Not reported
Additional Code 3:	Not reported
Additional Code 4:	Not reported
Additional Code 5:	Not reported

Shipment Date:	19961220
Creation Date:	9/12/1997 0:00:00
Receipt Date:	19961223
Manifest ID:	96015069
Trans EPA ID:	CAT000624247
Trans Name:	Not reported
Trans 2 EPA ID:	Not reported

Trans 2 Name:	Not reported
TSDF EPA ID:	CAD008302903
Trans Name:	Not reported
TSDF Alt EPA ID:	CAD008302903
TSDF Alt Name:	Not reported
Waste Code Description:	331 - Off-specification, aged, or surplus organics
RCRA Code:	D001
Meth Code:	H01 - Transfer Station
Quantity Tons:	0.705
Waste Quantity:	1410
Quantity Unit:	P
Additional Code 1:	Not reported
Additional Code 2:	Not reported
Additional Code 3:	Not reported
Additional Code 4:	Not reported
Additional Code 5:	Not reported

Shipment Date:	19961220
Creation Date:	5/20/1997 0:00:00
Receipt Date:	19961223
Manifest ID:	96015068
Trans EPA ID:	CAT000624247
Trans Name:	Not reported
Trans 2 EPA ID:	Not reported
Trans 2 Name:	Not reported
TSDF EPA ID:	CAD008302903
Trans Name:	Not reported
TSDF Alt EPA ID:	Not reported
TSDF Alt Name:	Not reported
Waste Code Description:	343 - Unspecified organic liquid mixture
RCRA Code:	D007
Meth Code:	H01 - Transfer Station
Quantity Tons:	0.2475
Waste Quantity:	495
Quantity Unit:	P
Additional Code 1:	Not reported
Additional Code 2:	Not reported
Additional Code 3:	Not reported
Additional Code 4:	Not reported
Additional Code 5:	Not reported

Shipment Date:	19961220
Creation Date:	5/20/1997 0:00:00
Receipt Date:	19961223
Manifest ID:	96015068
Trans EPA ID:	CAT000624247
Trans Name:	Not reported
Trans 2 EPA ID:	Not reported
Trans 2 Name:	Not reported
TSDF EPA ID:	CAD008302903
Trans Name:	Not reported
TSDF Alt EPA ID:	Not reported
TSDF Alt Name:	Not reported
Waste Code Description:	331 - Off-specification, aged, or surplus organics
RCRA Code:	D001
Meth Code:	R01 - Recycler
Quantity Tons:	0.565
Waste Quantity:	1130
Quantity Unit:	P
Additional Code 1:	Not reported
Additional Code 2:	Not reported
Additional Code 3:	Not reported
Additional Code 4:	Not reported
Additional Code 5:	Not reported

Shipment Date:	19961220
Creation Date:	5/20/1997 0:00:00
Receipt Date:	19961223
Manifest ID:	96015068
Trans EPA ID:	CAT000624247
Trans Name:	Not reported
Trans 2 EPA ID:	Not reported
Trans 2 Name:	Not reported
TSDF EPA ID:	CAD008302903
Trans Name:	Not reported
TSDF Alt EPA ID:	Not reported
TSDF Alt Name:	Not reported
Waste Code Description:	331 - Off-specification, aged, or surplus organics
RCRA Code:	Not reported
Meth Code:	H01 - Transfer Station
Quantity Tons:	0.605
Waste Quantity:	1210
Quantity Unit:	P
Additional Code 1:	Not reported
Additional Code 2:	Not reported

Additional Code 3:	Not reported
Additional Code 4:	Not reported
Additional Code 5:	Not reported

Shipment Date:	19961213
Creation Date:	5/20/1997 0:00:00
Receipt Date:	19961216
Manifest ID:	93524438
Trans EPA ID:	CAD009452657
Trans Name:	Not reported
Trans 2 EPA ID:	Not reported
Trans 2 Name:	Not reported
TSDF EPA ID:	CAD009452657
Trans Name:	Not reported
TSDF Alt EPA ID:	Not reported
TSDF Alt Name:	Not reported
Waste Code Description:	343 - Unspecified organic liquid mixture
RCRA Code:	Not reported
Meth Code:	R01 - Recycler
Quantity Tons:	7.871
Waste Quantity:	2315
Quantity Unit:	G
Additional Code 1:	Not reported
Additional Code 2:	Not reported
Additional Code 3:	Not reported
Additional Code 4:	Not reported
Additional Code 5:	Not reported

Shipment Date:	19961111
Creation Date:	9/12/1997 0:00:00
Receipt Date:	19961112
Manifest ID:	96294980
Trans EPA ID:	CAD009452657
Trans Name:	Not reported
Trans 2 EPA ID:	Not reported
Trans 2 Name:	Not reported
TSDF EPA ID:	CAD009452657
Trans Name:	Not reported
TSDF Alt EPA ID:	CAD009452657
TSDF Alt Name:	Not reported
Waste Code Description:	214 - Unspecified solvent mixture
RCRA Code:	D001
Meth Code:	R01 - Recycler
Quantity Tons:	0.896
Waste Quantity:	1792
Quantity Unit:	P
Additional Code 1:	Not reported
Additional Code 2:	Not reported
Additional Code 3:	Not reported
Additional Code 4:	Not reported
Additional Code 5:	Not reported

Shipment Date:	19961111
Creation Date:	9/12/1997 0:00:00
Receipt Date:	19961112
Manifest ID:	96294980
Trans EPA ID:	CAD009452657
Trans Name:	Not reported
Trans 2 EPA ID:	Not reported
Trans 2 Name:	Not reported
TSDF EPA ID:	CAD009452657
Trans Name:	Not reported
TSDF Alt EPA ID:	CAD009452657
TSDF Alt Name:	Not reported
Waste Code Description:	352 - Other organic solids
RCRA Code:	D007
Meth Code:	R01 - Recycler
Quantity Tons:	4.451
Waste Quantity:	8902
Quantity Unit:	P
Additional Code 1:	Not reported
Additional Code 2:	Not reported
Additional Code 3:	Not reported
Additional Code 4:	Not reported
Additional Code 5:	Not reported

Shipment Date:	19961111
Creation Date:	9/12/1997 0:00:00
Receipt Date:	19961112
Manifest ID:	96294980
Trans EPA ID:	CAD009452657
Trans Name:	Not reported
Trans 2 EPA ID:	Not reported
Trans 2 Name:	Not reported
TSDF EPA ID:	CAD009452657

Trans Name:	Not reported
TSDF Alt EPA ID:	CAD009452657
TSDF Alt Name:	Not reported
Waste Code Description:	591 - Baghouse waste
RCRA Code:	D006
Meth Code:	R01 - Recycler
Quantity Tons:	0.291
Waste Quantity:	582
Quantity Unit:	P
Additional Code 1:	Not reported
Additional Code 2:	Not reported
Additional Code 3:	Not reported
Additional Code 4:	Not reported
Additional Code 5:	Not reported

Shipment Date:	19961111
Creation Date:	9/12/1997 0:00:00
Receipt Date:	19961112
Manifest ID:	96294980
Trans EPA ID:	CAD009452657
Trans Name:	Not reported
Trans 2 EPA ID:	Not reported
Trans 2 Name:	Not reported
TSDF EPA ID:	CAD009452657
Trans Name:	Not reported
TSDF Alt EPA ID:	CAD009452657
TSDF Alt Name:	Not reported
Waste Code Description:	223 - Unspecified oil-containing waste
RCRA Code:	D007
Meth Code:	D80 - Disposal, Land Fill
Quantity Tons:	0.3785
Waste Quantity:	757
Quantity Unit:	P
Additional Code 1:	Not reported
Additional Code 2:	Not reported
Additional Code 3:	Not reported
Additional Code 4:	Not reported
Additional Code 5:	Not reported

Shipment Date:	19961029
Creation Date:	5/20/1997 0:00:00
Receipt Date:	19961119
Manifest ID:	95783500
Trans EPA ID:	CAD008364432
Trans Name:	Not reported
Trans 2 EPA ID:	WAR000001743
Trans 2 Name:	Not reported
TSDF EPA ID:	WAD991281767
Trans Name:	Not reported
TSDF Alt EPA ID:	Not reported
TSDF Alt Name:	Not reported
Waste Code Description:	551 - Laboratory waste chemicals 561 Detergent and soap
RCRA Code:	D001
Meth Code:	- Not reported
Quantity Tons:	0.0625
Waste Quantity:	125
Quantity Unit:	P
Additional Code 1:	Not reported
Additional Code 2:	Not reported
Additional Code 3:	Not reported
Additional Code 4:	Not reported
Additional Code 5:	Not reported

Shipment Date:	19961018
Creation Date:	9/12/1997 0:00:00
Receipt Date:	19961018
Manifest ID:	92657418
Trans EPA ID:	CAD008364432
Trans Name:	Not reported
Trans 2 EPA ID:	Not reported
Trans 2 Name:	Not reported
TSDF EPA ID:	CAD008364432
Trans Name:	Not reported
TSDF Alt EPA ID:	CAD008364432
TSDF Alt Name:	Not reported
Waste Code Description:	551 - Laboratory waste chemicals 561 Detergent and soap
RCRA Code:	D001
Meth Code:	T01 - Treatment, Tank
Quantity Tons:	0.01
Waste Quantity:	20
Quantity Unit:	P
Additional Code 1:	Not reported
Additional Code 2:	Not reported
Additional Code 3:	Not reported
Additional Code 4:	Not reported

Additional Code 5:	Not reported
Shipment Date:	19961018
Creation Date:	9/12/1997 0:00:00
Receipt Date:	19961018
Manifest ID:	92657418
Trans EPA ID:	CAD008364432
Trans Name:	Not reported
Trans 2 EPA ID:	Not reported
Trans 2 Name:	Not reported
TSDF EPA ID:	CAD008364432
Trans Name:	Not reported
TSDF Alt EPA ID:	CAD008364432
TSDF Alt Name:	Not reported
Waste Code Description:	551 - Laboratory waste chemicals 561 Detergent and soap
RCRA Code:	Not reported
Meth Code:	T01 - Treatment, Tank
Quantity Tons:	0.015
Waste Quantity:	30
Quantity Unit:	P
Additional Code 1:	Not reported
Additional Code 2:	Not reported
Additional Code 3:	Not reported
Additional Code 4:	Not reported
Additional Code 5:	Not reported
Shipment Date:	19961018
Creation Date:	9/12/1997 0:00:00
Receipt Date:	19961018
Manifest ID:	92657418
Trans EPA ID:	CAD008364432
Trans Name:	Not reported
Trans 2 EPA ID:	Not reported
Trans 2 Name:	Not reported
TSDF EPA ID:	CAD008364432
Trans Name:	Not reported
TSDF Alt EPA ID:	CAD008364432
TSDF Alt Name:	Not reported
Waste Code Description:	343 - Unspecified organic liquid mixture
RCRA Code:	D007
Meth Code:	T01 - Treatment, Tank
Quantity Tons:	0.1
Waste Quantity:	200
Quantity Unit:	P
Additional Code 1:	Not reported
Additional Code 2:	Not reported
Additional Code 3:	Not reported
Additional Code 4:	Not reported
Additional Code 5:	Not reported
Shipment Date:	19961018
Creation Date:	9/12/1997 0:00:00
Receipt Date:	19961018
Manifest ID:	92657418
Trans EPA ID:	CAD008364432
Trans Name:	Not reported
Trans 2 EPA ID:	Not reported
Trans 2 Name:	Not reported
TSDF EPA ID:	CAD008364432
Trans Name:	Not reported
TSDF Alt EPA ID:	CAD008364432
TSDF Alt Name:	Not reported
Waste Code Description:	551 - Laboratory waste chemicals 561 Detergent and soap
RCRA Code:	D002
Meth Code:	T01 - Treatment, Tank
Quantity Tons:	0.0475
Waste Quantity:	95
Quantity Unit:	P
Additional Code 1:	Not reported
Additional Code 2:	Not reported
Additional Code 3:	Not reported
Additional Code 4:	Not reported
Additional Code 5:	Not reported
Shipment Date:	19961018
Creation Date:	5/20/1997 0:00:00
Receipt Date:	19961018
Manifest ID:	95783495
Trans EPA ID:	CAD008364432
Trans Name:	Not reported
Trans 2 EPA ID:	Not reported
Trans 2 Name:	Not reported
TSDF EPA ID:	CAD008364432
Trans Name:	Not reported
TSDF Alt EPA ID:	Not reported

TSDF Alt Name:	Not reported
Waste Code Description:	343 - Unspecified organic liquid mixture
RCRA Code:	D001
Meth Code:	R01 - Recycler
Quantity Tons:	0.15
Waste Quantity:	300
Quantity Unit:	P
Additional Code 1:	Not reported
Additional Code 2:	Not reported
Additional Code 3:	Not reported
Additional Code 4:	Not reported
Additional Code 5:	Not reported

Shipment Date:	19961018
Creation Date:	5/20/1997 0:00:00
Receipt Date:	19961018
Manifest ID:	95783495
Trans EPA ID:	CAD008364432
Trans Name:	Not reported
Trans 2 EPA ID:	Not reported
Trans 2 Name:	Not reported
TSDF EPA ID:	CAD008364432
Trans Name:	Not reported
TSDF Alt EPA ID:	Not reported
TSDF Alt Name:	Not reported
Waste Code Description:	343 - Unspecified organic liquid mixture
RCRA Code:	D001
Meth Code:	R01 - Recycler
Quantity Tons:	5.328
Waste Quantity:	10656
Quantity Unit:	P
Additional Code 1:	Not reported
Additional Code 2:	Not reported
Additional Code 3:	Not reported
Additional Code 4:	Not reported
Additional Code 5:	Not reported

Shipment Date:	19961018
Creation Date:	5/20/1997 0:00:00
Receipt Date:	19961018
Manifest ID:	95783495
Trans EPA ID:	CAD008364432
Trans Name:	Not reported
Trans 2 EPA ID:	Not reported
Trans 2 Name:	Not reported
TSDF EPA ID:	CAD008364432
Trans Name:	Not reported
TSDF Alt EPA ID:	Not reported
TSDF Alt Name:	Not reported
Waste Code Description:	343 - Unspecified organic liquid mixture
RCRA Code:	D001
Meth Code:	T01 - Treatment, Tank
Quantity Tons:	0.527
Waste Quantity:	1054
Quantity Unit:	P
Additional Code 1:	Not reported
Additional Code 2:	Not reported
Additional Code 3:	Not reported
Additional Code 4:	Not reported
Additional Code 5:	Not reported

Shipment Date:	19961018
Creation Date:	5/20/1997 0:00:00
Receipt Date:	19961018
Manifest ID:	95783495
Trans EPA ID:	CAD008364432
Trans Name:	Not reported
Trans 2 EPA ID:	Not reported
Trans 2 Name:	Not reported
TSDF EPA ID:	CAD008364432
Trans Name:	Not reported
TSDF Alt EPA ID:	Not reported
TSDF Alt Name:	Not reported
Waste Code Description:	343 - Unspecified organic liquid mixture
RCRA Code:	D001
Meth Code:	T01 - Treatment, Tank
Quantity Tons:	0.04
Waste Quantity:	80
Quantity Unit:	P
Additional Code 1:	Not reported
Additional Code 2:	Not reported
Additional Code 3:	Not reported
Additional Code 4:	Not reported
Additional Code 5:	Not reported

SECTION 1: FACILITY DETAIL REPORTS

...Continued...

Shipment Date:	19961018
Creation Date:	5/20/1997 0:00:00
Receipt Date:	19961018
Manifest ID:	95783496
Trans EPA ID:	CAD008364432
Trans Name:	Not reported
Trans 2 EPA ID:	Not reported
Trans 2 Name:	Not reported
TSDF EPA ID:	CAD008364432
Trans Name:	Not reported
TSDF Alt EPA ID:	Not reported
TSDF Alt Name:	Not reported
Waste Code Description:	343 - Unspecified organic liquid mixture
RCRA Code:	D002
Meth Code:	T01 - Treatment, Tank
Quantity Tons:	0.2
Waste Quantity:	400
Quantity Unit:	P
Additional Code 1:	Not reported
Additional Code 2:	Not reported
Additional Code 3:	Not reported
Additional Code 4:	Not reported
Additional Code 5:	Not reported

Shipment Date:	19961018
Creation Date:	5/20/1997 0:00:00
Receipt Date:	19961018
Manifest ID:	95783496
Trans EPA ID:	CAD008364432
Trans Name:	Not reported
Trans 2 EPA ID:	Not reported
Trans 2 Name:	Not reported
TSDF EPA ID:	CAD008364432
Trans Name:	Not reported
TSDF Alt EPA ID:	Not reported
TSDF Alt Name:	Not reported
Waste Code Description:	343 - Unspecified organic liquid mixture
RCRA Code:	Not reported
Meth Code:	D80 - Disposal, Land Fill
Quantity Tons:	0.3
Waste Quantity:	600
Quantity Unit:	P
Additional Code 1:	Not reported
Additional Code 2:	Not reported
Additional Code 3:	Not reported
Additional Code 4:	Not reported
Additional Code 5:	Not reported

Shipment Date:	19961018
Creation Date:	5/20/1997 0:00:00
Receipt Date:	19961018
Manifest ID:	95783496
Trans EPA ID:	CAD008364432
Trans Name:	Not reported
Trans 2 EPA ID:	Not reported
Trans 2 Name:	Not reported
TSDF EPA ID:	CAD008364432
Trans Name:	Not reported
TSDF Alt EPA ID:	Not reported
TSDF Alt Name:	Not reported
Waste Code Description:	343 - Unspecified organic liquid mixture
RCRA Code:	Not reported
Meth Code:	D80 - Disposal, Land Fill
Quantity Tons:	0.03
Waste Quantity:	60
Quantity Unit:	P
Additional Code 1:	Not reported
Additional Code 2:	Not reported
Additional Code 3:	Not reported
Additional Code 4:	Not reported
Additional Code 5:	Not reported

Shipment Date:	19960920
Creation Date:	5/20/1997 0:00:00
Receipt Date:	19960926
Manifest ID:	96426432
Trans EPA ID:	CA0000970392
Trans Name:	Not reported
Trans 2 EPA ID:	Not reported
Trans 2 Name:	Not reported
TSDF EPA ID:	CAD008364432
Trans Name:	Not reported
TSDF Alt EPA ID:	Not reported
TSDF Alt Name:	Not reported
Waste Code Description:	352 - Other organic solids

RCRA Code:	U244
Meth Code:	R01 - Recycler
Quantity Tons:	0.015
Waste Quantity:	30
Quantity Unit:	P
Additional Code 1:	Not reported
Additional Code 2:	Not reported
Additional Code 3:	Not reported
Additional Code 4:	Not reported
Additional Code 5:	Not reported

Shipment Date:	19960920
Creation Date:	5/20/1997 0:00:00
Receipt Date:	19960926
Manifest ID:	96426433
Trans EPA ID:	CA0000970392
Trans Name:	Not reported
Trans 2 EPA ID:	Not reported
Trans 2 Name:	Not reported
TSDF EPA ID:	CAD008364432
Trans Name:	Not reported
TSDF Alt EPA ID:	Not reported
TSDF Alt Name:	Not reported
Waste Code Description:	352 - Other organic solids
RCRA Code:	Not reported
Meth Code:	R01 - Recycler
Quantity Tons:	0.035
Waste Quantity:	70
Quantity Unit:	P
Additional Code 1:	Not reported
Additional Code 2:	Not reported
Additional Code 3:	Not reported
Additional Code 4:	Not reported
Additional Code 5:	Not reported

Shipment Date:	19960920
Creation Date:	5/20/1997 0:00:00
Receipt Date:	19960926
Manifest ID:	96426433
Trans EPA ID:	CA0000970392
Trans Name:	Not reported
Trans 2 EPA ID:	Not reported
Trans 2 Name:	Not reported
TSDF EPA ID:	CAD008364432
Trans Name:	Not reported
TSDF Alt EPA ID:	Not reported
TSDF Alt Name:	Not reported
Waste Code Description:	352 - Other organic solids
RCRA Code:	D018
Meth Code:	R01 - Recycler
Quantity Tons:	0.05
Waste Quantity:	100
Quantity Unit:	P
Additional Code 1:	Not reported
Additional Code 2:	Not reported
Additional Code 3:	Not reported
Additional Code 4:	Not reported
Additional Code 5:	Not reported

Shipment Date:	19960920
Creation Date:	5/20/1997 0:00:00
Receipt Date:	19960926
Manifest ID:	96426433
Trans EPA ID:	CA0000970392
Trans Name:	Not reported
Trans 2 EPA ID:	Not reported
Trans 2 Name:	Not reported
TSDF EPA ID:	CAD008364432
Trans Name:	Not reported
TSDF Alt EPA ID:	Not reported
TSDF Alt Name:	Not reported
Waste Code Description:	352 - Other organic solids
RCRA Code:	Not reported
Meth Code:	R01 - Recycler
Quantity Tons:	0.05
Waste Quantity:	100
Quantity Unit:	P
Additional Code 1:	Not reported
Additional Code 2:	Not reported
Additional Code 3:	Not reported
Additional Code 4:	Not reported
Additional Code 5:	Not reported

Shipment Date:	19960920
Creation Date:	5/20/1997 0:00:00

Receipt Date:	19960926
Manifest ID:	96426433
Trans EPA ID:	CA0000970392
Trans Name:	Not reported
Trans 2 EPA ID:	Not reported
Trans 2 Name:	Not reported
TSDF EPA ID:	CAD008364432
Trans Name:	Not reported
TSDF Alt EPA ID:	Not reported
TSDF Alt Name:	Not reported
Waste Code Description:	181 - Other inorganic solid waste Organics
RCRA Code:	D007
Meth Code:	D81 - Disposal, Land Application
Quantity Tons:	0.0125
Waste Quantity:	25
Quantity Unit:	P
Additional Code 1:	Not reported
Additional Code 2:	Not reported
Additional Code 3:	Not reported
Additional Code 4:	Not reported
Additional Code 5:	Not reported

Shipment Date:	19960920
Creation Date:	5/20/1997 0:00:00
Receipt Date:	19960926
Manifest ID:	96426432
Trans EPA ID:	CA0000970392
Trans Name:	Not reported
Trans 2 EPA ID:	Not reported
Trans 2 Name:	Not reported
TSDF EPA ID:	CAD008364432
Trans Name:	Not reported
TSDF Alt EPA ID:	Not reported
TSDF Alt Name:	Not reported
Waste Code Description:	211 - Halogenated solvents (chloroform, methyl chloride, perchloroethylene, etc.
RCRA Code:	F001
Meth Code:	R01 - Recycler
Quantity Tons:	0.315
Waste Quantity:	630
Quantity Unit:	P
Additional Code 1:	Not reported
Additional Code 2:	Not reported
Additional Code 3:	Not reported
Additional Code 4:	Not reported
Additional Code 5:	Not reported

Shipment Date:	19960919
Creation Date:	5/20/1997 0:00:00
Receipt Date:	19960921
Manifest ID:	96426421
Trans EPA ID:	CA0000970392
Trans Name:	Not reported
Trans 2 EPA ID:	MOD095038998
Trans 2 Name:	Not reported
TSDF EPA ID:	CAD008364432
Trans Name:	Not reported
TSDF Alt EPA ID:	Not reported
TSDF Alt Name:	Not reported
Waste Code Description:	331 - Off-specification, aged, or surplus organics
RCRA Code:	Not reported
Meth Code:	R01 - Recycler
Quantity Tons:	0.359
Waste Quantity:	718
Quantity Unit:	P
Additional Code 1:	Not reported
Additional Code 2:	Not reported
Additional Code 3:	Not reported
Additional Code 4:	Not reported
Additional Code 5:	Not reported

Shipment Date:	19960919
Creation Date:	5/20/1997 0:00:00
Receipt Date:	19960926
Manifest ID:	96426422
Trans EPA ID:	CA0000970392
Trans Name:	Not reported
Trans 2 EPA ID:	MOD095038998
Trans 2 Name:	Not reported
TSDF EPA ID:	CAD008364432
Trans Name:	Not reported
TSDF Alt EPA ID:	Not reported
TSDF Alt Name:	Not reported
Waste Code Description:	331 - Off-specification, aged, or surplus organics
RCRA Code:	Not reported
Meth Code:	D80 - Disposal, Land Fill

Quantity Tons:	0.035
Waste Quantity:	70
Quantity Unit:	P
Additional Code 1:	Not reported
Additional Code 2:	Not reported
Additional Code 3:	Not reported
Additional Code 4:	Not reported
Additional Code 5:	Not reported

Shipment Date:	19960919
Creation Date:	5/20/1997 0:00:00
Receipt Date:	19960926
Manifest ID:	96426422
Trans EPA ID:	CA0000970392
Trans Name:	Not reported
Trans 2 EPA ID:	MOD095038998
Trans 2 Name:	Not reported
TSDF EPA ID:	CAD008364432
Trans Name:	Not reported
TSDF Alt EPA ID:	Not reported
TSDF Alt Name:	Not reported
Waste Code Description:	331 - Off-specification, aged, or surplus organics
RCRA Code:	Not reported
Meth Code:	D80 - Disposal, Land Fill
Quantity Tons:	0.24
Waste Quantity:	480
Quantity Unit:	P
Additional Code 1:	Not reported
Additional Code 2:	Not reported
Additional Code 3:	Not reported
Additional Code 4:	Not reported
Additional Code 5:	Not reported

Shipment Date:	19960919
Creation Date:	5/20/1997 0:00:00
Receipt Date:	19960926
Manifest ID:	96426422
Trans EPA ID:	CA0000970392
Trans Name:	Not reported
Trans 2 EPA ID:	MOD095038998
Trans 2 Name:	Not reported
TSDF EPA ID:	CAD008364432
Trans Name:	Not reported
TSDF Alt EPA ID:	Not reported
TSDF Alt Name:	Not reported
Waste Code Description:	141 - Off-specification, aged, or surplus inorganics
RCRA Code:	Not reported
Meth Code:	R01 - Recycler
Quantity Tons:	0.4175
Waste Quantity:	835
Quantity Unit:	P
Additional Code 1:	Not reported
Additional Code 2:	Not reported
Additional Code 3:	Not reported
Additional Code 4:	Not reported
Additional Code 5:	Not reported

Shipment Date:	19960919
Creation Date:	5/20/1997 0:00:00
Receipt Date:	19960921
Manifest ID:	96426421
Trans EPA ID:	CA0000970392
Trans Name:	Not reported
Trans 2 EPA ID:	MOD095038998
Trans 2 Name:	Not reported
TSDF EPA ID:	CAD008364432
Trans Name:	Not reported
TSDF Alt EPA ID:	Not reported
TSDF Alt Name:	Not reported
Waste Code Description:	331 - Off-specification, aged, or surplus organics
RCRA Code:	Not reported
Meth Code:	D80 - Disposal, Land Fill
Quantity Tons:	0.532
Waste Quantity:	1064
Quantity Unit:	P
Additional Code 1:	Not reported
Additional Code 2:	Not reported
Additional Code 3:	Not reported
Additional Code 4:	Not reported
Additional Code 5:	Not reported

Shipment Date:	19960919
Creation Date:	5/20/1997 0:00:00
Receipt Date:	19960921
Manifest ID:	96426421

Trans EPA ID:	CA0000970392
Trans Name:	Not reported
Trans 2 EPA ID:	MOD095038998
Trans 2 Name:	Not reported
TSDF EPA ID:	CAD008364432
Trans Name:	Not reported
TSDF Alt EPA ID:	Not reported
TSDF Alt Name:	Not reported
Waste Code Description:	331 - Off-specification, aged, or surplus organics
RCRA Code:	Not reported
Meth Code:	D80 - Disposal, Land Fill
Quantity Tons:	0.505
Waste Quantity:	1010
Quantity Unit:	P
Additional Code 1:	Not reported
Additional Code 2:	Not reported
Additional Code 3:	Not reported
Additional Code 4:	Not reported
Additional Code 5:	Not reported

Shipment Date:	19960919
Creation Date:	5/20/1997 0:00:00
Receipt Date:	19960926
Manifest ID:	96426422
Trans EPA ID:	CA0000970392
Trans Name:	Not reported
Trans 2 EPA ID:	MOD095038998
Trans 2 Name:	Not reported
TSDF EPA ID:	CAD008364432
Trans Name:	Not reported
TSDF Alt EPA ID:	Not reported
TSDF Alt Name:	Not reported
Waste Code Description:	331 - Off-specification, aged, or surplus organics
RCRA Code:	Not reported
Meth Code:	D80 - Disposal, Land Fill
Quantity Tons:	0.25
Waste Quantity:	500
Quantity Unit:	P
Additional Code 1:	Not reported
Additional Code 2:	Not reported
Additional Code 3:	Not reported
Additional Code 4:	Not reported
Additional Code 5:	Not reported

Shipment Date:	19960917
Creation Date:	5/20/1997 0:00:00
Receipt Date:	19960923
Manifest ID:	96048791
Trans EPA ID:	CA0000970392
Trans Name:	Not reported
Trans 2 EPA ID:	Not reported
Trans 2 Name:	Not reported
TSDF EPA ID:	CAD008364432
Trans Name:	Not reported
TSDF Alt EPA ID:	Not reported
TSDF Alt Name:	Not reported
Waste Code Description:	331 - Off-specification, aged, or surplus organics
RCRA Code:	Not reported
Meth Code:	D80 - Disposal, Land Fill
Quantity Tons:	0.255
Waste Quantity:	510
Quantity Unit:	P
Additional Code 1:	Not reported
Additional Code 2:	Not reported
Additional Code 3:	Not reported
Additional Code 4:	Not reported
Additional Code 5:	Not reported

Shipment Date:	19960917
Creation Date:	5/20/1997 0:00:00
Receipt Date:	19960923
Manifest ID:	96048791
Trans EPA ID:	CA0000970392
Trans Name:	Not reported
Trans 2 EPA ID:	Not reported
Trans 2 Name:	Not reported
TSDF EPA ID:	CAD008364432
Trans Name:	Not reported
TSDF Alt EPA ID:	Not reported
TSDF Alt Name:	Not reported
Waste Code Description:	331 - Off-specification, aged, or surplus organics
RCRA Code:	Not reported
Meth Code:	D80 - Disposal, Land Fill
Quantity Tons:	0.5275
Waste Quantity:	1055

Quantity Unit:	P
Additional Code 1:	Not reported
Additional Code 2:	Not reported
Additional Code 3:	Not reported
Additional Code 4:	Not reported
Additional Code 5:	Not reported

Shipment Date:	19960917
Creation Date:	5/20/1997 0:00:00
Receipt Date:	19960923
Manifest ID:	96048790
Trans EPA ID:	CA0000970392
Trans Name:	Not reported
Trans 2 EPA ID:	Not reported
Trans 2 Name:	Not reported
TSDF EPA ID:	CAD008364432
Trans Name:	Not reported
TSDF Alt EPA ID:	Not reported
TSDF Alt Name:	Not reported
Waste Code Description:	331 - Off-specification, aged, or surplus organics
RCRA Code:	Not reported
Meth Code:	R01 - Recycler
Quantity Tons:	1.858
Waste Quantity:	3716
Quantity Unit:	P
Additional Code 1:	Not reported
Additional Code 2:	Not reported
Additional Code 3:	Not reported
Additional Code 4:	Not reported
Additional Code 5:	Not reported

Shipment Date:	19960917
Creation Date:	5/20/1997 0:00:00
Receipt Date:	19960923
Manifest ID:	96048790
Trans EPA ID:	CA0000970392
Trans Name:	Not reported
Trans 2 EPA ID:	Not reported
Trans 2 Name:	Not reported
TSDF EPA ID:	CAD008364432
Trans Name:	Not reported
TSDF Alt EPA ID:	Not reported
TSDF Alt Name:	Not reported
Waste Code Description:	331 - Off-specification, aged, or surplus organics
RCRA Code:	D001
Meth Code:	T01 - Treatment, Tank
Quantity Tons:	0.125
Waste Quantity:	250
Quantity Unit:	P
Additional Code 1:	Not reported
Additional Code 2:	Not reported
Additional Code 3:	Not reported
Additional Code 4:	Not reported
Additional Code 5:	Not reported

Shipment Date:	19960917
Creation Date:	5/20/1997 0:00:00
Receipt Date:	19960923
Manifest ID:	96048790
Trans EPA ID:	CA0000970392
Trans Name:	Not reported
Trans 2 EPA ID:	Not reported
Trans 2 Name:	Not reported
TSDF EPA ID:	CAD008364432
Trans Name:	Not reported
TSDF Alt EPA ID:	Not reported
TSDF Alt Name:	Not reported
Waste Code Description:	331 - Off-specification, aged, or surplus organics
RCRA Code:	Not reported
Meth Code:	R01 - Recycler
Quantity Tons:	0.107
Waste Quantity:	214
Quantity Unit:	P
Additional Code 1:	Not reported
Additional Code 2:	Not reported
Additional Code 3:	Not reported
Additional Code 4:	Not reported
Additional Code 5:	Not reported

Shipment Date:	19960910
Creation Date:	5/30/1997 0:00:00
Receipt Date:	19960912
Manifest ID:	96048738
Trans EPA ID:	CA0000970392
Trans Name:	Not reported

Trans 2 EPA ID:	Not reported
Trans 2 Name:	Not reported
TSDF EPA ID:	CAD000088252
Trans Name:	Not reported
TSDF Alt EPA ID:	Not reported
TSDF Alt Name:	Not reported
Waste Code Description:	272 - Polymeric resin waste
RCRA Code:	Not reported
Meth Code:	H01 - Transfer Station
Quantity Tons:	3.4805
Waste Quantity:	6961
Quantity Unit:	P
Additional Code 1:	Not reported
Additional Code 2:	Not reported
Additional Code 3:	Not reported
Additional Code 4:	Not reported
Additional Code 5:	Not reported

Shipment Date:	19960910
Creation Date:	5/20/1997 0:00:00
Receipt Date:	19960916
Manifest ID:	96048714
Trans EPA ID:	CA0000970392
Trans Name:	Not reported
Trans 2 EPA ID:	Not reported
Trans 2 Name:	Not reported
TSDF EPA ID:	CAT080013352
Trans Name:	Not reported
TSDF Alt EPA ID:	Not reported
TSDF Alt Name:	Not reported
Waste Code Description:	221 - Waste oil and mixed oil
RCRA Code:	Not reported
Meth Code:	R01 - Recycler
Quantity Tons:	0.71
Waste Quantity:	1420
Quantity Unit:	P
Additional Code 1:	Not reported
Additional Code 2:	Not reported
Additional Code 3:	Not reported
Additional Code 4:	Not reported
Additional Code 5:	Not reported

Shipment Date:	19960910
Creation Date:	5/20/1997 0:00:00
Receipt Date:	19960916
Manifest ID:	96048714
Trans EPA ID:	CA0000970392
Trans Name:	Not reported
Trans 2 EPA ID:	Not reported
Trans 2 Name:	Not reported
TSDF EPA ID:	CAT080013352
Trans Name:	Not reported
TSDF Alt EPA ID:	Not reported
TSDF Alt Name:	Not reported
Waste Code Description:	221 - Waste oil and mixed oil
RCRA Code:	Not reported
Meth Code:	- Not reported
Quantity Tons:	2
Waste Quantity:	4000
Quantity Unit:	P
Additional Code 1:	Not reported
Additional Code 2:	Not reported
Additional Code 3:	Not reported
Additional Code 4:	Not reported
Additional Code 5:	Not reported

Shipment Date:	19960910
Creation Date:	5/20/1997 0:00:00
Receipt Date:	19960916
Manifest ID:	96048714
Trans EPA ID:	CA0000970392
Trans Name:	Not reported
Trans 2 EPA ID:	Not reported
Trans 2 Name:	Not reported
TSDF EPA ID:	CAT080013352
Trans Name:	Not reported
TSDF Alt EPA ID:	Not reported
TSDF Alt Name:	Not reported
Waste Code Description:	221 - Waste oil and mixed oil
RCRA Code:	Not reported
Meth Code:	- Not reported
Quantity Tons:	0.16
Waste Quantity:	320
Quantity Unit:	P
Additional Code 1:	Not reported

Additional Code 2:	Not reported
Additional Code 3:	Not reported
Additional Code 4:	Not reported
Additional Code 5:	Not reported

Shipment Date:	19960910
Creation Date:	5/30/1997 0:00:00
Receipt Date:	19960912
Manifest ID:	96048738
Trans EPA ID:	CA0000970392
Trans Name:	Not reported
Trans 2 EPA ID:	Not reported
Trans 2 Name:	Not reported
TSDF EPA ID:	CAD000088252
Trans Name:	Not reported
TSDF Alt EPA ID:	Not reported
TSDF Alt Name:	Not reported
Waste Code Description:	352 - Other organic solids
RCRA Code:	D007
Meth Code:	H01 - Transfer Station
Quantity Tons:	0.252
Waste Quantity:	504
Quantity Unit:	P
Additional Code 1:	Not reported
Additional Code 2:	Not reported
Additional Code 3:	Not reported
Additional Code 4:	Not reported
Additional Code 5:	Not reported

Shipment Date:	19960827
Creation Date:	9/12/1997 0:00:00
Receipt Date:	19960828
Manifest ID:	95149001
Trans EPA ID:	ARD069748192
Trans Name:	Not reported
Trans 2 EPA ID:	Not reported
Trans 2 Name:	Not reported
TSDF EPA ID:	CAD044429835
Trans Name:	Not reported
TSDF Alt EPA ID:	CAD044429835
TSDF Alt Name:	Not reported
Waste Code Description:	331 - Off-specification, aged, or surplus organics
RCRA Code:	D001
Meth Code:	D99 - Disposal, Other
Quantity Tons:	3
Waste Quantity:	6000
Quantity Unit:	P
Additional Code 1:	Not reported
Additional Code 2:	Not reported
Additional Code 3:	Not reported
Additional Code 4:	Not reported
Additional Code 5:	Not reported

Shipment Date:	19960827
Creation Date:	9/12/1997 0:00:00
Receipt Date:	19960828
Manifest ID:	95149001
Trans EPA ID:	ARD069748192
Trans Name:	Not reported
Trans 2 EPA ID:	Not reported
Trans 2 Name:	Not reported
TSDF EPA ID:	CAD044429835
Trans Name:	Not reported
TSDF Alt EPA ID:	CAD044429835
TSDF Alt Name:	Not reported
Waste Code Description:	331 - Off-specification, aged, or surplus organics
RCRA Code:	D001
Meth Code:	D99 - Disposal, Other
Quantity Tons:	1.65
Waste Quantity:	3300
Quantity Unit:	P
Additional Code 1:	Not reported
Additional Code 2:	Not reported
Additional Code 3:	Not reported
Additional Code 4:	Not reported
Additional Code 5:	Not reported

Shipment Date:	19960827
Creation Date:	9/12/1997 0:00:00
Receipt Date:	19960828
Manifest ID:	95149001
Trans EPA ID:	ARD069748192
Trans Name:	Not reported
Trans 2 EPA ID:	Not reported
Trans 2 Name:	Not reported

TSDF EPA ID:	CAD044429835
Trans Name:	Not reported
TSDF Alt EPA ID:	CAD044429835
TSDF Alt Name:	Not reported
Waste Code Description:	331 - Off-specification, aged, or surplus organics
RCRA Code:	D001
Meth Code:	D99 - Disposal, Other
Quantity Tons:	0.6
Waste Quantity:	1200
Quantity Unit:	P
Additional Code 1:	Not reported
Additional Code 2:	Not reported
Additional Code 3:	Not reported
Additional Code 4:	Not reported
Additional Code 5:	Not reported

Shipment Date:	19960827
Creation Date:	9/12/1997 0:00:00
Receipt Date:	19960828
Manifest ID:	95149001
Trans EPA ID:	ARD069748192
Trans Name:	Not reported
Trans 2 EPA ID:	Not reported
Trans 2 Name:	Not reported
TSDF EPA ID:	CAD044429835
Trans Name:	Not reported
TSDF Alt EPA ID:	CAD044429835
TSDF Alt Name:	Not reported
Waste Code Description:	331 - Off-specification, aged, or surplus organics
RCRA Code:	D001
Meth Code:	D99 - Disposal, Other
Quantity Tons:	0.1
Waste Quantity:	200
Quantity Unit:	P
Additional Code 1:	Not reported
Additional Code 2:	Not reported
Additional Code 3:	Not reported
Additional Code 4:	Not reported
Additional Code 5:	Not reported

Shipment Date:	19960725
Creation Date:	12/4/1997 0:00:00
Receipt Date:	19960725
Manifest ID:	95778387
Trans EPA ID:	CAD008364432
Trans Name:	Not reported
Trans 2 EPA ID:	Not reported
Trans 2 Name:	Not reported
TSDF EPA ID:	CAD008364432
Trans Name:	Not reported
TSDF Alt EPA ID:	Not reported
TSDF Alt Name:	Not reported
Waste Code Description:	214 - Unspecified solvent mixture
RCRA Code:	D001
Meth Code:	R01 - Recycler
Quantity Tons:	1.0615
Waste Quantity:	2123
Quantity Unit:	P
Additional Code 1:	Not reported
Additional Code 2:	Not reported
Additional Code 3:	Not reported
Additional Code 4:	Not reported
Additional Code 5:	Not reported

Shipment Date:	19960725
Creation Date:	12/4/1997 0:00:00
Receipt Date:	19960725
Manifest ID:	95778387
Trans EPA ID:	CAD008364432
Trans Name:	Not reported
Trans 2 EPA ID:	Not reported
Trans 2 Name:	Not reported
TSDF EPA ID:	CAD008364432
Trans Name:	Not reported
TSDF Alt EPA ID:	Not reported
TSDF Alt Name:	Not reported
Waste Code Description:	331 - Off-specification, aged, or surplus organics
RCRA Code:	F002
Meth Code:	R01 - Recycler
Quantity Tons:	0.7815
Waste Quantity:	1563
Quantity Unit:	P
Additional Code 1:	Not reported
Additional Code 2:	Not reported
Additional Code 3:	Not reported

Additional Code 4:	Not reported
Additional Code 5:	Not reported
Shipment Date:	19960725
Creation Date:	12/4/1997 0:00:00
Receipt Date:	19960725
Manifest ID:	95778387
Trans EPA ID:	CAD008364432
Trans Name:	Not reported
Trans 2 EPA ID:	Not reported
Trans 2 Name:	Not reported
TSDF EPA ID:	CAD008364432
Trans Name:	Not reported
TSDF Alt EPA ID:	Not reported
TSDF Alt Name:	Not reported
Waste Code Description:	133 - Aqueous solution with 10% or more total organic residues
RCRA Code:	D035
Meth Code:	R01 - Recycler
Quantity Tons:	0.29
Waste Quantity:	580
Quantity Unit:	P
Additional Code 1:	Not reported
Additional Code 2:	Not reported
Additional Code 3:	Not reported
Additional Code 4:	Not reported
Additional Code 5:	Not reported
Shipment Date:	19960725
Creation Date:	12/4/1997 0:00:00
Receipt Date:	19960725
Manifest ID:	95778387
Trans EPA ID:	CAD008364432
Trans Name:	Not reported
Trans 2 EPA ID:	Not reported
Trans 2 Name:	Not reported
TSDF EPA ID:	CAD008364432
Trans Name:	Not reported
TSDF Alt EPA ID:	Not reported
TSDF Alt Name:	Not reported
Waste Code Description:	132 - Aqueous solution w/metals (< restricted levels and see waste code 121 for a list of metals
RCRA Code:	D007
Meth Code:	T01 - Treatment, Tank
Quantity Tons:	0.395
Waste Quantity:	790
Quantity Unit:	P
Additional Code 1:	Not reported
Additional Code 2:	Not reported
Additional Code 3:	Not reported
Additional Code 4:	Not reported
Additional Code 5:	Not reported
Shipment Date:	19960711
Creation Date:	5/20/1997 0:00:00
Receipt Date:	19960722
Manifest ID:	95783232
Trans EPA ID:	CAD008364432
Trans Name:	Not reported
Trans 2 EPA ID:	OKD981605363
Trans 2 Name:	Not reported
TSDF EPA ID:	WAD991281767
Trans Name:	Not reported
TSDF Alt EPA ID:	Not reported
TSDF Alt Name:	Not reported
Waste Code Description:	141 - Off-specification, aged, or surplus inorganics
RCRA Code:	D001
Meth Code:	- Not reported
Quantity Tons:	0.0025
Waste Quantity:	5
Quantity Unit:	P
Additional Code 1:	Not reported
Additional Code 2:	Not reported
Additional Code 3:	Not reported
Additional Code 4:	Not reported
Additional Code 5:	Not reported
Shipment Date:	19960711
Creation Date:	5/20/1997 0:00:00
Receipt Date:	19960722
Manifest ID:	95783232
Trans EPA ID:	CAD008364432
Trans Name:	Not reported
Trans 2 EPA ID:	OKD981605363
Trans 2 Name:	Not reported
TSDF EPA ID:	WAD991281767

Trans Name:	Not reported
TSDF Alt EPA ID:	Not reported
TSDF Alt Name:	Not reported
Waste Code Description:	141 - Off-specification, aged, or surplus inorganics
RCRA Code:	D003
Meth Code:	- Not reported
Quantity Tons:	0.004
Waste Quantity:	8
Quantity Unit:	P
Additional Code 1:	Not reported
Additional Code 2:	Not reported
Additional Code 3:	Not reported
Additional Code 4:	Not reported
Additional Code 5:	Not reported

Shipment Date:	19960711
Creation Date:	5/30/1997 0:00:00
Receipt Date:	19960712
Manifest ID:	95778278
Trans EPA ID:	OCD981605363
Trans Name:	Not reported
Trans 2 EPA ID:	Not reported
Trans 2 Name:	Not reported
TSDF EPA ID:	CAD008364432
Trans Name:	Not reported
TSDF Alt EPA ID:	Not reported
TSDF Alt Name:	Not reported
Waste Code Description:	611 - Contaminated soil from site clean-ups
RCRA Code:	Not reported
Meth Code:	D80 - Disposal, Land Fill
Quantity Tons:	26.5
Waste Quantity:	53000
Quantity Unit:	P
Additional Code 1:	Not reported
Additional Code 2:	Not reported
Additional Code 3:	Not reported
Additional Code 4:	Not reported
Additional Code 5:	Not reported

Shipment Date:	19960711
Creation Date:	5/30/1997 0:00:00
Receipt Date:	19960711
Manifest ID:	95778232
Trans EPA ID:	CAD008364432
Trans Name:	Not reported
Trans 2 EPA ID:	Not reported
Trans 2 Name:	Not reported
TSDF EPA ID:	CAD008237596
Trans Name:	Not reported
TSDF Alt EPA ID:	Not reported
TSDF Alt Name:	Not reported
Waste Code Description:	792 - Not reported
RCRA Code:	D002
Meth Code:	R01 - Recycler
Quantity Tons:	1
Waste Quantity:	2000
Quantity Unit:	P
Additional Code 1:	Not reported
Additional Code 2:	Not reported
Additional Code 3:	Not reported
Additional Code 4:	Not reported
Additional Code 5:	Not reported

Shipment Date:	19960627
Creation Date:	9/12/1997 0:00:00
Receipt Date:	19960627
Manifest ID:	95779525
Trans EPA ID:	CAD008364432
Trans Name:	Not reported
Trans 2 EPA ID:	Not reported
Trans 2 Name:	Not reported
TSDF EPA ID:	CAD008364432
Trans Name:	Not reported
TSDF Alt EPA ID:	Not reported
TSDF Alt Name:	Not reported
Waste Code Description:	343 - Unspecified organic liquid mixture
RCRA Code:	D001
Meth Code:	R01 - Recycler
Quantity Tons:	0.493
Waste Quantity:	986
Quantity Unit:	P
Additional Code 1:	Not reported
Additional Code 2:	Not reported
Additional Code 3:	Not reported
Additional Code 4:	Not reported

Additional Code 5:	Not reported
Shipment Date:	19960627
Creation Date:	9/12/1997 0:00:00
Receipt Date:	19960627
Manifest ID:	95779525
Trans EPA ID:	CAD008364432
Trans Name:	Not reported
Trans 2 EPA ID:	Not reported
Trans 2 Name:	Not reported
TSDF EPA ID:	CAD008364432
Trans Name:	Not reported
TSDF Alt EPA ID:	Not reported
TSDF Alt Name:	Not reported
Waste Code Description:	343 - Unspecified organic liquid mixture
RCRA Code:	D001
Meth Code:	R01 - Recycler
Quantity Tons:	0.436
Waste Quantity:	872
Quantity Unit:	P
Additional Code 1:	Not reported
Additional Code 2:	Not reported
Additional Code 3:	Not reported
Additional Code 4:	Not reported
Additional Code 5:	Not reported
Shipment Date:	19960627
Creation Date:	9/12/1997 0:00:00
Receipt Date:	19960627
Manifest ID:	95779525
Trans EPA ID:	CAD008364432
Trans Name:	Not reported
Trans 2 EPA ID:	Not reported
Trans 2 Name:	Not reported
TSDF EPA ID:	CAD008364432
Trans Name:	Not reported
TSDF Alt EPA ID:	Not reported
TSDF Alt Name:	Not reported
Waste Code Description:	343 - Unspecified organic liquid mixture
RCRA Code:	D001
Meth Code:	R01 - Recycler
Quantity Tons:	1.051
Waste Quantity:	2102
Quantity Unit:	P
Additional Code 1:	Not reported
Additional Code 2:	Not reported
Additional Code 3:	Not reported
Additional Code 4:	Not reported
Additional Code 5:	Not reported
Shipment Date:	19960627
Creation Date:	5/30/1997 0:00:00
Receipt Date:	19960627
Manifest ID:	95786393
Trans EPA ID:	CAD009452657
Trans Name:	Not reported
Trans 2 EPA ID:	Not reported
Trans 2 Name:	Not reported
TSDF EPA ID:	CAD009452657
Trans Name:	Not reported
TSDF Alt EPA ID:	Not reported
TSDF Alt Name:	Not reported
Waste Code Description:	343 - Unspecified organic liquid mixture
RCRA Code:	Not reported
Meth Code:	R01 - Recycler
Quantity Tons:	7.4256
Waste Quantity:	2184
Quantity Unit:	G
Additional Code 1:	Not reported
Additional Code 2:	Not reported
Additional Code 3:	Not reported
Additional Code 4:	Not reported
Additional Code 5:	Not reported
Shipment Date:	19960627
Creation Date:	9/12/1997 0:00:00
Receipt Date:	19960627
Manifest ID:	95779525
Trans EPA ID:	CAD008364432
Trans Name:	Not reported
Trans 2 EPA ID:	Not reported
Trans 2 Name:	Not reported
TSDF EPA ID:	CAD008364432
Trans Name:	Not reported
TSDF Alt EPA ID:	Not reported

TSDF Alt Name:	Not reported
Waste Code Description:	343 - Unspecified organic liquid mixture
RCRA Code:	D001
Meth Code:	R01 - Recycler
Quantity Tons:	1.4155
Waste Quantity:	2831
Quantity Unit:	P
Additional Code 1:	Not reported
Additional Code 2:	Not reported
Additional Code 3:	Not reported
Additional Code 4:	Not reported
Additional Code 5:	Not reported

Shipment Date:	19960603
Creation Date:	5/30/1997 0:00:00
Receipt Date:	19960603
Manifest ID:	95778038
Trans EPA ID:	CAD008364432
Trans Name:	Not reported
Trans 2 EPA ID:	Not reported
Trans 2 Name:	Not reported
TSDF EPA ID:	CAD008364432
Trans Name:	Not reported
TSDF Alt EPA ID:	Not reported
TSDF Alt Name:	Not reported
Waste Code Description:	141 - Off-specification, aged, or surplus inorganics
RCRA Code:	Not reported
Meth Code:	R01 - Recycler
Quantity Tons:	8.469
Waste Quantity:	16938
Quantity Unit:	P
Additional Code 1:	Not reported
Additional Code 2:	Not reported
Additional Code 3:	Not reported
Additional Code 4:	Not reported
Additional Code 5:	Not reported

Shipment Date:	19960530
Creation Date:	12/4/1997 0:00:00
Receipt Date:	19960530
Manifest ID:	95779457
Trans EPA ID:	CAD008364432
Trans Name:	Not reported
Trans 2 EPA ID:	Not reported
Trans 2 Name:	Not reported
TSDF EPA ID:	CAD008364432
Trans Name:	Not reported
TSDF Alt EPA ID:	Not reported
TSDF Alt Name:	Not reported
Waste Code Description:	352 - Other organic solids
RCRA Code:	D007
Meth Code:	R01 - Recycler
Quantity Tons:	3.485
Waste Quantity:	6970
Quantity Unit:	P
Additional Code 1:	Not reported
Additional Code 2:	Not reported
Additional Code 3:	Not reported
Additional Code 4:	Not reported
Additional Code 5:	Not reported

Shipment Date:	19960530
Creation Date:	12/4/1997 0:00:00
Receipt Date:	19960530
Manifest ID:	95779457
Trans EPA ID:	CAD008364432
Trans Name:	Not reported
Trans 2 EPA ID:	Not reported
Trans 2 Name:	Not reported
TSDF EPA ID:	CAD008364432
Trans Name:	Not reported
TSDF Alt EPA ID:	Not reported
TSDF Alt Name:	Not reported
Waste Code Description:	133 - Aqueous solution with 10% or more total organic residues
RCRA Code:	D035
Meth Code:	R01 - Recycler
Quantity Tons:	0.275
Waste Quantity:	550
Quantity Unit:	P
Additional Code 1:	Not reported
Additional Code 2:	Not reported
Additional Code 3:	Not reported
Additional Code 4:	Not reported
Additional Code 5:	Not reported

SECTION 1: FACILITY DETAIL REPORTS

...Continued...

Shipment Date:	19960530
Creation Date:	12/4/1997 0:00:00
Receipt Date:	19960530
Manifest ID:	95779457
Trans EPA ID:	CAD008364432
Trans Name:	Not reported
Trans 2 EPA ID:	Not reported
Trans 2 Name:	Not reported
TSDF EPA ID:	CAD008364432
Trans Name:	Not reported
TSDF Alt EPA ID:	Not reported
TSDF Alt Name:	Not reported
Waste Code Description:	214 - Unspecified solvent mixture
RCRA Code:	D001
Meth Code:	R01 - Recycler
Quantity Tons:	0.433
Waste Quantity:	866
Quantity Unit:	P
Additional Code 1:	Not reported
Additional Code 2:	Not reported
Additional Code 3:	Not reported
Additional Code 4:	Not reported
Additional Code 5:	Not reported

Shipment Date:	19960530
Creation Date:	12/4/1997 0:00:00
Receipt Date:	19960530
Manifest ID:	95779457
Trans EPA ID:	CAD008364432
Trans Name:	Not reported
Trans 2 EPA ID:	Not reported
Trans 2 Name:	Not reported
TSDF EPA ID:	CAD008364432
Trans Name:	Not reported
TSDF Alt EPA ID:	Not reported
TSDF Alt Name:	Not reported
Waste Code Description:	141 - Off-specification, aged, or surplus inorganics
RCRA Code:	D007
Meth Code:	R01 - Recycler
Quantity Tons:	0.33
Waste Quantity:	660
Quantity Unit:	P
Additional Code 1:	Not reported
Additional Code 2:	Not reported
Additional Code 3:	Not reported
Additional Code 4:	Not reported
Additional Code 5:	Not reported

Shipment Date:	19960425
Creation Date:	5/21/1997 0:00:00
Receipt Date:	19960501
Manifest ID:	96232405
Trans EPA ID:	CAD009452657
Trans Name:	Not reported
Trans 2 EPA ID:	Not reported
Trans 2 Name:	Not reported
TSDF EPA ID:	CAD009452657
Trans Name:	Not reported
TSDF Alt EPA ID:	CAD009452657
TSDF Alt Name:	Not reported
Waste Code Description:	331 - Off-specification, aged, or surplus organics
RCRA Code:	D001
Meth Code:	R01 - Recycler
Quantity Tons:	2.218
Waste Quantity:	4436
Quantity Unit:	P
Additional Code 1:	Not reported
Additional Code 2:	Not reported
Additional Code 3:	Not reported
Additional Code 4:	Not reported
Additional Code 5:	Not reported

Shipment Date:	19960425
Creation Date:	5/21/1997 0:00:00
Receipt Date:	19960501
Manifest ID:	96232405
Trans EPA ID:	CAD009452657
Trans Name:	Not reported
Trans 2 EPA ID:	Not reported
Trans 2 Name:	Not reported
TSDF EPA ID:	CAD009452657
Trans Name:	Not reported
TSDF Alt EPA ID:	CAD009452657
TSDF Alt Name:	Not reported
Waste Code Description:	331 - Off-specification, aged, or surplus organics

RCRA Code:	D001
Meth Code:	R01 - Recycler
Quantity Tons:	1.286
Waste Quantity:	2572
Quantity Unit:	P
Additional Code 1:	Not reported
Additional Code 2:	Not reported
Additional Code 3:	Not reported
Additional Code 4:	Not reported
Additional Code 5:	Not reported

Shipment Date:	19960425
Creation Date:	10/16/1996 0:00:00
Receipt Date:	19960501
Manifest ID:	96232411
Trans EPA ID:	CAD009452657
Trans Name:	Not reported
Trans 2 EPA ID:	Not reported
Trans 2 Name:	Not reported
TSDF EPA ID:	CAD009452657
Trans Name:	Not reported
TSDF Alt EPA ID:	Not reported
TSDF Alt Name:	Not reported
Waste Code Description:	331 - Off-specification, aged, or surplus organics
RCRA Code:	D001
Meth Code:	R01 - Recycler
Quantity Tons:	0.004
Waste Quantity:	8
Quantity Unit:	P
Additional Code 1:	Not reported
Additional Code 2:	Not reported
Additional Code 3:	Not reported
Additional Code 4:	Not reported
Additional Code 5:	Not reported

Shipment Date:	19960425
Creation Date:	10/16/1996 0:00:00
Receipt Date:	19960501
Manifest ID:	96232411
Trans EPA ID:	CAD009452657
Trans Name:	Not reported
Trans 2 EPA ID:	Not reported
Trans 2 Name:	Not reported
TSDF EPA ID:	CAD009452657
Trans Name:	Not reported
TSDF Alt EPA ID:	Not reported
TSDF Alt Name:	Not reported
Waste Code Description:	331 - Off-specification, aged, or surplus organics
RCRA Code:	D001
Meth Code:	R01 - Recycler
Quantity Tons:	0.005
Waste Quantity:	10
Quantity Unit:	P
Additional Code 1:	Not reported
Additional Code 2:	Not reported
Additional Code 3:	Not reported
Additional Code 4:	Not reported
Additional Code 5:	Not reported

Shipment Date:	19960409
Creation Date:	10/16/1996 0:00:00
Receipt Date:	19960409
Manifest ID:	95867822
Trans EPA ID:	CAD008364432
Trans Name:	Not reported
Trans 2 EPA ID:	Not reported
Trans 2 Name:	Not reported
TSDF EPA ID:	CAD008364432
Trans Name:	Not reported
TSDF Alt EPA ID:	Not reported
TSDF Alt Name:	Not reported
Waste Code Description:	352 - Other organic solids
RCRA Code:	D007
Meth Code:	T03 - Treatment, Incineration
Quantity Tons:	0.654
Waste Quantity:	1308
Quantity Unit:	P
Additional Code 1:	Not reported
Additional Code 2:	Not reported
Additional Code 3:	Not reported
Additional Code 4:	Not reported
Additional Code 5:	Not reported

Shipment Date:	19960409
Creation Date:	10/16/1996 0:00:00

Receipt Date:	19960409
Manifest ID:	95867822
Trans EPA ID:	CAD008364432
Trans Name:	Not reported
Trans 2 EPA ID:	Not reported
Trans 2 Name:	Not reported
TSDF EPA ID:	CAD008364432
Trans Name:	Not reported
TSDF Alt EPA ID:	Not reported
TSDF Alt Name:	Not reported
Waste Code Description:	272 - Polymeric resin waste
RCRA Code:	Not reported
Meth Code:	R01 - Recycler
Quantity Tons:	5.467
Waste Quantity:	10934
Quantity Unit:	P
Additional Code 1:	Not reported
Additional Code 2:	Not reported
Additional Code 3:	Not reported
Additional Code 4:	Not reported
Additional Code 5:	Not reported

Shipment Date:	19960401
Creation Date:	10/16/1996 0:00:00
Receipt Date:	19960403
Manifest ID:	96194575
Trans EPA ID:	CA0000970392
Trans Name:	Not reported
Trans 2 EPA ID:	Not reported
Trans 2 Name:	Not reported
TSDF EPA ID:	CAD000088252
Trans Name:	Not reported
TSDF Alt EPA ID:	Not reported
TSDF Alt Name:	Not reported
Waste Code Description:	331 - Off-specification, aged, or surplus organics
RCRA Code:	D002
Meth Code:	H01 - Transfer Station
Quantity Tons:	0.015
Waste Quantity:	30
Quantity Unit:	P
Additional Code 1:	Not reported
Additional Code 2:	Not reported
Additional Code 3:	Not reported
Additional Code 4:	Not reported
Additional Code 5:	Not reported

Shipment Date:	19960321
Creation Date:	10/4/1996 0:00:00
Receipt Date:	19960321
Manifest ID:	95148741
Trans EPA ID:	OHD009865825
Trans Name:	Not reported
Trans 2 EPA ID:	Not reported
Trans 2 Name:	Not reported
TSDF EPA ID:	CAD044429835
Trans Name:	Not reported
TSDF Alt EPA ID:	Not reported
TSDF Alt Name:	Not reported
Waste Code Description:	141 - Off-specification, aged, or surplus inorganics
RCRA Code:	D007
Meth Code:	T03 - Treatment, Incineration
Quantity Tons:	0.25
Waste Quantity:	500
Quantity Unit:	P
Additional Code 1:	Not reported
Additional Code 2:	Not reported
Additional Code 3:	Not reported
Additional Code 4:	Not reported
Additional Code 5:	Not reported

Shipment Date:	19960321
Creation Date:	10/4/1996 0:00:00
Receipt Date:	19960321
Manifest ID:	95148741
Trans EPA ID:	OHD009865825
Trans Name:	Not reported
Trans 2 EPA ID:	Not reported
Trans 2 Name:	Not reported
TSDF EPA ID:	CAD044429835
Trans Name:	Not reported
TSDF Alt EPA ID:	Not reported
TSDF Alt Name:	Not reported
Waste Code Description:	343 - Unspecified organic liquid mixture
RCRA Code:	D001
Meth Code:	R01 - Recycler

Quantity Tons:	0.6075
Waste Quantity:	1215
Quantity Unit:	P
Additional Code 1:	Not reported
Additional Code 2:	Not reported
Additional Code 3:	Not reported
Additional Code 4:	Not reported
Additional Code 5:	Not reported

Shipment Date:	19960321
Creation Date:	10/4/1996 0:00:00
Receipt Date:	19960321
Manifest ID:	95148741
Trans EPA ID:	OHD009865825
Trans Name:	Not reported
Trans 2 EPA ID:	Not reported
Trans 2 Name:	Not reported
TSDF EPA ID:	CAD044429835
Trans Name:	Not reported
TSDF Alt EPA ID:	Not reported
TSDF Alt Name:	Not reported
Waste Code Description:	352 - Other organic solids
RCRA Code:	F005
Meth Code:	T03 - Treatment, Incineration
Quantity Tons:	2.774
Waste Quantity:	5548
Quantity Unit:	P
Additional Code 1:	Not reported
Additional Code 2:	Not reported
Additional Code 3:	Not reported
Additional Code 4:	Not reported
Additional Code 5:	Not reported

Shipment Date:	19960320
Creation Date:	10/4/1996 0:00:00
Receipt Date:	19960320
Manifest ID:	95296982
Trans EPA ID:	CAT000624247
Trans Name:	Not reported
Trans 2 EPA ID:	Not reported
Trans 2 Name:	Not reported
TSDF EPA ID:	CAD008364432
Trans Name:	Not reported
TSDF Alt EPA ID:	Not reported
TSDF Alt Name:	Not reported
Waste Code Description:	135 - Unspecified aqueous solution
RCRA Code:	Not reported
Meth Code:	R01 - Recycler
Quantity Tons:	21
Waste Quantity:	5000
Quantity Unit:	G
Additional Code 1:	Not reported
Additional Code 2:	Not reported
Additional Code 3:	Not reported
Additional Code 4:	Not reported
Additional Code 5:	Not reported

Shipment Date:	19960319
Creation Date:	10/4/1996 0:00:00
Receipt Date:	19960319
Manifest ID:	95296983
Trans EPA ID:	CAT000624247
Trans Name:	Not reported
Trans 2 EPA ID:	Not reported
Trans 2 Name:	Not reported
TSDF EPA ID:	CAD008364432
Trans Name:	Not reported
TSDF Alt EPA ID:	Not reported
TSDF Alt Name:	Not reported
Waste Code Description:	135 - Unspecified aqueous solution
RCRA Code:	Not reported
Meth Code:	R01 - Recycler
Quantity Tons:	21
Waste Quantity:	5000
Quantity Unit:	G
Additional Code 1:	Not reported
Additional Code 2:	Not reported
Additional Code 3:	Not reported
Additional Code 4:	Not reported
Additional Code 5:	Not reported

Shipment Date:	19960226
Creation Date:	10/16/1996 0:00:00
Receipt Date:	19960226
Manifest ID:	95868348

Trans EPA ID:	CAD008364432
Trans Name:	Not reported
Trans 2 EPA ID:	Not reported
Trans 2 Name:	Not reported
TSDF EPA ID:	CAD008364432
Trans Name:	Not reported
TSDF Alt EPA ID:	CAD008364432
TSDF Alt Name:	Not reported
Waste Code Description:	343 - Unspecified organic liquid mixture
RCRA Code:	D001
Meth Code:	R01 - Recycler
Quantity Tons:	0.0884
Waste Quantity:	26
Quantity Unit:	G
Additional Code 1:	Not reported
Additional Code 2:	Not reported
Additional Code 3:	Not reported
Additional Code 4:	Not reported
Additional Code 5:	Not reported

Shipment Date:	19960226
Creation Date:	10/16/1996 0:00:00
Receipt Date:	19960226
Manifest ID:	95868348
Trans EPA ID:	CAD008364432
Trans Name:	Not reported
Trans 2 EPA ID:	Not reported
Trans 2 Name:	Not reported
TSDF EPA ID:	CAD008364432
Trans Name:	Not reported
TSDF Alt EPA ID:	CAD008364432
TSDF Alt Name:	Not reported
Waste Code Description:	343 - Unspecified organic liquid mixture
RCRA Code:	D001
Meth Code:	R01 - Recycler
Quantity Tons:	0.1088
Waste Quantity:	32
Quantity Unit:	G
Additional Code 1:	Not reported
Additional Code 2:	Not reported
Additional Code 3:	Not reported
Additional Code 4:	Not reported
Additional Code 5:	Not reported

Shipment Date:	19960226
Creation Date:	10/16/1996 0:00:00
Receipt Date:	19960226
Manifest ID:	95868348
Trans EPA ID:	CAD008364432
Trans Name:	Not reported
Trans 2 EPA ID:	Not reported
Trans 2 Name:	Not reported
TSDF EPA ID:	CAD008364432
Trans Name:	Not reported
TSDF Alt EPA ID:	CAD008364432
TSDF Alt Name:	Not reported
Waste Code Description:	343 - Unspecified organic liquid mixture
RCRA Code:	D001
Meth Code:	R01 - Recycler
Quantity Tons:	0.0816
Waste Quantity:	24
Quantity Unit:	G
Additional Code 1:	Not reported
Additional Code 2:	Not reported
Additional Code 3:	Not reported
Additional Code 4:	Not reported
Additional Code 5:	Not reported

Shipment Date:	19960226
Creation Date:	10/16/1996 0:00:00
Receipt Date:	19960226
Manifest ID:	95868348
Trans EPA ID:	CAD008364432
Trans Name:	Not reported
Trans 2 EPA ID:	Not reported
Trans 2 Name:	Not reported
TSDF EPA ID:	CAD008364432
Trans Name:	Not reported
TSDF Alt EPA ID:	CAD008364432
TSDF Alt Name:	Not reported
Waste Code Description:	343 - Unspecified organic liquid mixture
RCRA Code:	D001
Meth Code:	R01 - Recycler
Quantity Tons:	0.1088
Waste Quantity:	32

Quantity Unit:	G
Additional Code 1:	Not reported
Additional Code 2:	Not reported
Additional Code 3:	Not reported
Additional Code 4:	Not reported
Additional Code 5:	Not reported
Shipment Date:	19960208
Creation Date:	10/10/1996 0:00:00
Receipt Date:	19960209
Manifest ID:	93524333
Trans EPA ID:	CAD009452657
Trans Name:	Not reported
Trans 2 EPA ID:	Not reported
Trans 2 Name:	Not reported
TSDF EPA ID:	CAD009452657
Trans Name:	Not reported
TSDF Alt EPA ID:	CAD009452657
TSDF Alt Name:	Not reported
Waste Code Description:	343 - Unspecified organic liquid mixture
RCRA Code:	Not reported
Meth Code:	R01 - Recycler
Quantity Tons:	8.8128
Waste Quantity:	2592
Quantity Unit:	G
Additional Code 1:	Not reported
Additional Code 2:	Not reported
Additional Code 3:	Not reported
Additional Code 4:	Not reported
Additional Code 5:	Not reported
Shipment Date:	19960129
Creation Date:	10/10/1996 0:00:00
Receipt Date:	19960206
Manifest ID:	95797172
Trans EPA ID:	CA0000970392
Trans Name:	Not reported
Trans 2 EPA ID:	CA0000970392
Trans 2 Name:	Not reported
TSDF EPA ID:	CAT000646117
Trans Name:	Not reported
TSDF Alt EPA ID:	CAT000646117
TSDF Alt Name:	Not reported
Waste Code Description:	141 - Off-specification, aged, or surplus inorganics
RCRA Code:	Not reported
Meth Code:	D80 - Disposal, Land Fill
Quantity Tons:	5.591
Waste Quantity:	11182
Quantity Unit:	P
Additional Code 1:	Not reported
Additional Code 2:	Not reported
Additional Code 3:	Not reported
Additional Code 4:	Not reported
Additional Code 5:	Not reported
Shipment Date:	19960108
Creation Date:	9/18/1996 0:00:00
Receipt Date:	19960108
Manifest ID:	95796998
Trans EPA ID:	CA0000970392
Trans Name:	Not reported
Trans 2 EPA ID:	Not reported
Trans 2 Name:	Not reported
TSDF EPA ID:	CAD000088252
Trans Name:	Not reported
TSDF Alt EPA ID:	Not reported
TSDF Alt Name:	Not reported
Waste Code Description:	181 - Other inorganic solid waste Organics
RCRA Code:	D007
Meth Code:	H01 - Transfer Station
Quantity Tons:	3.3712
Waste Quantity:	4
Quantity Unit:	Y
Additional Code 1:	Not reported
Additional Code 2:	Not reported
Additional Code 3:	Not reported
Additional Code 4:	Not reported
Additional Code 5:	Not reported

Additional Info:

Year:	2009
Gen EPA ID:	CAD008237596
Shipment Date:	20090427

Creation Date: 6/17/2009 18:30:19
Receipt Date: 20090427
Manifest ID: 004030473JJK
Trans EPA ID: CAR000148338
Trans Name: AMERICAN INTEGRATED SERVICES INC
Trans 2 EPA ID: Not reported
Trans 2 Name: Not reported
TSDF EPA ID: CAT080013352
Trans Name: DEMENNO KERDOON
TSDF Alt EPA ID: Not reported
TSDF Alt Name: Not reported
Waste Code Description: 223 - Unspecified oil-containing waste
RCRA Code: Not reported
Meth Code: H039 - Other Recovery Of Reclamation For Reuse Including Acid Regeneration, Organics Recovery Ect
Quantity Tons: 0.02085
Waste Quantity: 5
Quantity Unit: G
Additional Code 1: Not reported
Additional Code 2: Not reported
Additional Code 3: Not reported
Additional Code 4: Not reported
Additional Code 5: Not reported

Shipment Date: 20090120
Creation Date: 3/9/2009 18:30:38
Receipt Date: 20090120
Manifest ID: 004030204JJK
Trans EPA ID: CAR000148338
Trans Name: AMERICAN INTEGRATED SERVICES INC
Trans 2 EPA ID: Not reported
Trans 2 Name: Not reported
TSDF EPA ID: CAD097030993
Trans Name: SIEMENS WATER TECHNOLOGIES
TSDF Alt EPA ID: Not reported
TSDF Alt Name: Not reported
Waste Code Description: 135 - Unspecified aqueous solution
RCRA Code: D010
Meth Code: H141 - Storage, Bulking, And/Or Transfer Off Site--No Treatment/Reovery (H010-H129) Or (H131-H135)
Quantity Tons: 11.4744
Waste Quantity: 2732
Quantity Unit: G
Additional Code 1: D008
Additional Code 2: D006
Additional Code 3: Not reported
Additional Code 4: Not reported
Additional Code 5: Not reported

Shipment Date: 20090114
Creation Date: 3/24/2009 18:30:09
Receipt Date: 20090114
Manifest ID: 004030203JJK
Trans EPA ID: CAR000148338
Trans Name: AMERICAN INTEGRATED SERVICES INC
Trans 2 EPA ID: Not reported
Trans 2 Name: Not reported
TSDF EPA ID: CAT080013352
Trans Name: DEMENNO KERDOON
TSDF Alt EPA ID: Not reported
TSDF Alt Name: Not reported
Waste Code Description: 223 - Unspecified oil-containing waste
RCRA Code: Not reported
Meth Code: H039 - Other Recovery Of Reclamation For Reuse Including Acid Regeneration, Organics Recovery Ect
Quantity Tons: 4.17
Waste Quantity: 1000
Quantity Unit: G
Additional Code 1: Not reported
Additional Code 2: Not reported
Additional Code 3: Not reported
Additional Code 4: Not reported
Additional Code 5: Not reported

Additional Info:
Year: 1994
Gen EPA ID: CAD008237596

Shipment Date: 19941129
Creation Date: 3/28/1996 0:00:00
Receipt Date: 19941129
Manifest ID: 93112287
Trans EPA ID: CAD000083121
Trans Name: Not reported

Trans 2 EPA ID:	Not reported
Trans 2 Name:	Not reported
TSDF EPA ID:	CAD000633164
Trans Name:	Not reported
TSDF Alt EPA ID:	CAD000633164
TSDF Alt Name:	Not reported
Waste Code Description:	272 - Polymeric resin waste
RCRA Code:	Not reported
Meth Code:	D80 - Disposal, Land Fill
Quantity Tons:	15.854
Waste Quantity:	31708
Quantity Unit:	P
Additional Code 1:	Not reported
Additional Code 2:	Not reported
Additional Code 3:	Not reported
Additional Code 4:	Not reported
Additional Code 5:	Not reported

Shipment Date:	19941128
Creation Date:	3/28/1996 0:00:00
Receipt Date:	19941129
Manifest ID:	93497306
Trans EPA ID:	OHD009865825
Trans Name:	Not reported
Trans 2 EPA ID:	Not reported
Trans 2 Name:	Not reported
TSDF EPA ID:	CAD044429835
Trans Name:	Not reported
TSDF Alt EPA ID:	CAD044429835
TSDF Alt Name:	Not reported
Waste Code Description:	141 - Off-specification, aged, or surplus inorganics
RCRA Code:	D007
Meth Code:	T03 - Treatment, Incineration
Quantity Tons:	0.8625
Waste Quantity:	1725
Quantity Unit:	P
Additional Code 1:	Not reported
Additional Code 2:	Not reported
Additional Code 3:	Not reported
Additional Code 4:	Not reported
Additional Code 5:	Not reported

Shipment Date:	19941128
Creation Date:	3/28/1996 0:00:00
Receipt Date:	19941129
Manifest ID:	93497306
Trans EPA ID:	OHD009865825
Trans Name:	Not reported
Trans 2 EPA ID:	Not reported
Trans 2 Name:	Not reported
TSDF EPA ID:	CAD044429835
Trans Name:	Not reported
TSDF Alt EPA ID:	CAD044429835
TSDF Alt Name:	Not reported
Waste Code Description:	214 - Unspecified solvent mixture
RCRA Code:	D001
Meth Code:	T03 - Treatment, Incineration
Quantity Tons:	0.857
Waste Quantity:	1714
Quantity Unit:	P
Additional Code 1:	Not reported
Additional Code 2:	Not reported
Additional Code 3:	Not reported
Additional Code 4:	Not reported
Additional Code 5:	Not reported

Shipment Date:	19941128
Creation Date:	3/28/1996 0:00:00
Receipt Date:	19941129
Manifest ID:	93497306
Trans EPA ID:	OHD009865825
Trans Name:	Not reported
Trans 2 EPA ID:	Not reported
Trans 2 Name:	Not reported
TSDF EPA ID:	CAD044429835
Trans Name:	Not reported
TSDF Alt EPA ID:	CAD044429835
TSDF Alt Name:	Not reported
Waste Code Description:	135 - Unspecified aqueous solution
RCRA Code:	D007
Meth Code:	R01 - Recycler
Quantity Tons:	0.45
Waste Quantity:	900
Quantity Unit:	P
Additional Code 1:	Not reported

Additional Code 2:	Not reported
Additional Code 3:	Not reported
Additional Code 4:	Not reported
Additional Code 5:	Not reported

Shipment Date:	19941031
Creation Date:	3/28/1996 0:00:00
Receipt Date:	19941104
Manifest ID:	93604056
Trans EPA ID:	CAD000083121
Trans Name:	Not reported
Trans 2 EPA ID:	Not reported
Trans 2 Name:	Not reported
TSDF EPA ID:	CAD000633164
Trans Name:	Not reported
TSDF Alt EPA ID:	CAD000633164
TSDF Alt Name:	Not reported
Waste Code Description:	272 - Polymeric resin waste
RCRA Code:	Not reported
Meth Code:	D80 - Disposal, Land Fill
Quantity Tons:	6.4105
Waste Quantity:	12821
Quantity Unit:	P
Additional Code 1:	Not reported
Additional Code 2:	Not reported
Additional Code 3:	Not reported
Additional Code 4:	Not reported
Additional Code 5:	Not reported

Shipment Date:	19941027
Creation Date:	3/28/1996 0:00:00
Receipt Date:	19941027
Manifest ID:	93006370
Trans EPA ID:	CAD008364432
Trans Name:	Not reported
Trans 2 EPA ID:	Not reported
Trans 2 Name:	Not reported
TSDF EPA ID:	CAD008364432
Trans Name:	Not reported
TSDF Alt EPA ID:	CAD008364432
TSDF Alt Name:	Not reported
Waste Code Description:	211 - Halogenated solvents (chloroform, methyl chloride, perchloroethylene, etc.
RCRA Code:	U226
Meth Code:	R01 - Recycler
Quantity Tons:	0.417
Waste Quantity:	100
Quantity Unit:	G
Additional Code 1:	Not reported
Additional Code 2:	Not reported
Additional Code 3:	Not reported
Additional Code 4:	Not reported
Additional Code 5:	Not reported

Shipment Date:	19941027
Creation Date:	3/28/1996 0:00:00
Receipt Date:	19941027
Manifest ID:	93006370
Trans EPA ID:	CAD008364432
Trans Name:	Not reported
Trans 2 EPA ID:	Not reported
Trans 2 Name:	Not reported
TSDF EPA ID:	CAD008364432
Trans Name:	Not reported
TSDF Alt EPA ID:	CAD008364432
TSDF Alt Name:	Not reported
Waste Code Description:	352 - Other organic solids
RCRA Code:	D007
Meth Code:	R01 - Recycler
Quantity Tons:	10.525
Waste Quantity:	21050
Quantity Unit:	P
Additional Code 1:	Not reported
Additional Code 2:	Not reported
Additional Code 3:	Not reported
Additional Code 4:	Not reported
Additional Code 5:	Not reported

Shipment Date:	19941026
Creation Date:	3/28/1996 0:00:00
Receipt Date:	19941026
Manifest ID:	93569627
Trans EPA ID:	OHD009865825
Trans Name:	Not reported
Trans 2 EPA ID:	Not reported
Trans 2 Name:	Not reported

TSDF EPA ID:	CAD044429835
Trans Name:	Not reported
TSDF Alt EPA ID:	CAD044429835
TSDF Alt Name:	Not reported
Waste Code Description:	- Not reported
RCRA Code:	F002
Meth Code:	R01 - Recycler
Quantity Tons:	1.5
Waste Quantity:	3000
Quantity Unit:	P
Additional Code 1:	Not reported
Additional Code 2:	Not reported
Additional Code 3:	Not reported
Additional Code 4:	Not reported
Additional Code 5:	Not reported

Shipment Date:	19941026
Creation Date:	3/28/1996 0:00:00
Receipt Date:	19941026
Manifest ID:	93569627
Trans EPA ID:	OHD009865825
Trans Name:	Not reported
Trans 2 EPA ID:	Not reported
Trans 2 Name:	Not reported
TSDF EPA ID:	CAD044429835
Trans Name:	Not reported
TSDF Alt EPA ID:	CAD044429835
TSDF Alt Name:	Not reported
Waste Code Description:	135 - Unspecified aqueous solution
RCRA Code:	D007
Meth Code:	T03 - Treatment, Incineration
Quantity Tons:	0.67
Waste Quantity:	1340
Quantity Unit:	P
Additional Code 1:	Not reported
Additional Code 2:	Not reported
Additional Code 3:	Not reported
Additional Code 4:	Not reported
Additional Code 5:	Not reported

Shipment Date:	19941026
Creation Date:	3/28/1996 0:00:00
Receipt Date:	19941026
Manifest ID:	93569627
Trans EPA ID:	OHD009865825
Trans Name:	Not reported
Trans 2 EPA ID:	Not reported
Trans 2 Name:	Not reported
TSDF EPA ID:	CAD044429835
Trans Name:	Not reported
TSDF Alt EPA ID:	CAD044429835
TSDF Alt Name:	Not reported
Waste Code Description:	352 - Other organic solids
RCRA Code:	D007
Meth Code:	T03 - Treatment, Incineration
Quantity Tons:	1.3515
Waste Quantity:	2703
Quantity Unit:	P
Additional Code 1:	Not reported
Additional Code 2:	Not reported
Additional Code 3:	Not reported
Additional Code 4:	Not reported
Additional Code 5:	Not reported

Shipment Date:	19941026
Creation Date:	3/28/1996 0:00:00
Receipt Date:	19941026
Manifest ID:	93569627
Trans EPA ID:	OHD009865825
Trans Name:	Not reported
Trans 2 EPA ID:	Not reported
Trans 2 Name:	Not reported
TSDF EPA ID:	CAD044429835
Trans Name:	Not reported
TSDF Alt EPA ID:	CAD044429835
TSDF Alt Name:	Not reported
Waste Code Description:	212 - Oxygenated solvents (acetone, butanol, ethyl acetate, etc.
RCRA Code:	D001
Meth Code:	T03 - Treatment, Incineration
Quantity Tons:	0.215
Waste Quantity:	430
Quantity Unit:	P
Additional Code 1:	Not reported
Additional Code 2:	Not reported
Additional Code 3:	Not reported

Additional Code 4:	Not reported
Additional Code 5:	Not reported

Shipment Date:	19941004
Creation Date:	10/18/1995 0:00:00
Receipt Date:	Not reported
Manifest ID:	90707327
Trans EPA ID:	CAD980735310
Trans Name:	Not reported
Trans 2 EPA ID:	Not reported
Trans 2 Name:	Not reported
TSDF EPA ID:	CAT000646117
Trans Name:	Not reported
TSDF Alt EPA ID:	Not reported
TSDF Alt Name:	Not reported
Waste Code Description:	272 - Polymeric resin waste
RCRA Code:	D035
Meth Code:	- Not reported
Quantity Tons:	22.5
Waste Quantity:	45000
Quantity Unit:	P
Additional Code 1:	Not reported
Additional Code 2:	Not reported
Additional Code 3:	Not reported
Additional Code 4:	Not reported
Additional Code 5:	Not reported

Shipment Date:	19940929
Creation Date:	3/26/1996 0:00:00
Receipt Date:	19940929
Manifest ID:	93365027
Trans EPA ID:	OHD009865825
Trans Name:	Not reported
Trans 2 EPA ID:	Not reported
Trans 2 Name:	Not reported
TSDF EPA ID:	CAD044429835
Trans Name:	Not reported
TSDF Alt EPA ID:	Not reported
TSDF Alt Name:	Not reported
Waste Code Description:	135 - Unspecified aqueous solution
RCRA Code:	D007
Meth Code:	R01 - Recycler
Quantity Tons:	0.486
Waste Quantity:	972
Quantity Unit:	P
Additional Code 1:	Not reported
Additional Code 2:	Not reported
Additional Code 3:	Not reported
Additional Code 4:	Not reported
Additional Code 5:	Not reported

Shipment Date:	19940929
Creation Date:	3/26/1996 0:00:00
Receipt Date:	19940929
Manifest ID:	93365027
Trans EPA ID:	OHD009865825
Trans Name:	Not reported
Trans 2 EPA ID:	Not reported
Trans 2 Name:	Not reported
TSDF EPA ID:	CAD044429835
Trans Name:	Not reported
TSDF Alt EPA ID:	Not reported
TSDF Alt Name:	Not reported
Waste Code Description:	141 - Off-specification, aged, or surplus inorganics
RCRA Code:	D007
Meth Code:	T03 - Treatment, Incineration
Quantity Tons:	0.65
Waste Quantity:	1300
Quantity Unit:	P
Additional Code 1:	Not reported
Additional Code 2:	Not reported
Additional Code 3:	Not reported
Additional Code 4:	Not reported
Additional Code 5:	Not reported

Shipment Date:	19940929
Creation Date:	3/26/1996 0:00:00
Receipt Date:	19940929
Manifest ID:	93365027
Trans EPA ID:	OHD009865825
Trans Name:	Not reported
Trans 2 EPA ID:	Not reported
Trans 2 Name:	Not reported
TSDF EPA ID:	CAD044429835
Trans Name:	Not reported

TSDF Alt EPA ID:	Not reported
TSDF Alt Name:	Not reported
Waste Code Description:	214 - Unspecified solvent mixture
RCRA Code:	D001
Meth Code:	T03 - Treatment, Incineration
Quantity Tons:	1.824
Waste Quantity:	3648
Quantity Unit:	P
Additional Code 1:	Not reported
Additional Code 2:	Not reported
Additional Code 3:	Not reported
Additional Code 4:	Not reported
Additional Code 5:	Not reported

Shipment Date:	19940929
Creation Date:	3/26/1996 0:00:00
Receipt Date:	19940929
Manifest ID:	93365027
Trans EPA ID:	OHD009865825
Trans Name:	Not reported
Trans 2 EPA ID:	Not reported
Trans 2 Name:	Not reported
TSDF EPA ID:	CAD044429835
Trans Name:	Not reported
TSDF Alt EPA ID:	Not reported
TSDF Alt Name:	Not reported
Waste Code Description:	343 - Unspecified organic liquid mixture
RCRA Code:	D001
Meth Code:	R01 - Recycler
Quantity Tons:	1.2275
Waste Quantity:	2455
Quantity Unit:	P
Additional Code 1:	Not reported
Additional Code 2:	Not reported
Additional Code 3:	Not reported
Additional Code 4:	Not reported
Additional Code 5:	Not reported

Shipment Date:	19940927
Creation Date:	3/26/1996 0:00:00
Receipt Date:	19940927
Manifest ID:	93011870
Trans EPA ID:	CAD008364432
Trans Name:	Not reported
Trans 2 EPA ID:	Not reported
Trans 2 Name:	Not reported
TSDF EPA ID:	CAD008364432
Trans Name:	Not reported
TSDF Alt EPA ID:	Not reported
TSDF Alt Name:	Not reported
Waste Code Description:	352 - Other organic solids
RCRA Code:	D007
Meth Code:	R01 - Recycler
Quantity Tons:	5.8215
Waste Quantity:	11643
Quantity Unit:	P
Additional Code 1:	Not reported
Additional Code 2:	Not reported
Additional Code 3:	Not reported
Additional Code 4:	Not reported
Additional Code 5:	Not reported

Shipment Date:	19940908
Creation Date:	3/26/1996 0:00:00
Receipt Date:	19940909
Manifest ID:	93365186
Trans EPA ID:	OHD009865825
Trans Name:	Not reported
Trans 2 EPA ID:	Not reported
Trans 2 Name:	Not reported
TSDF EPA ID:	CAD044429835
Trans Name:	Not reported
TSDF Alt EPA ID:	Not reported
TSDF Alt Name:	Not reported
Waste Code Description:	- Not reported
RCRA Code:	F002
Meth Code:	T03 - Treatment, Incineration
Quantity Tons:	3.675
Waste Quantity:	7350
Quantity Unit:	P
Additional Code 1:	Not reported
Additional Code 2:	Not reported
Additional Code 3:	Not reported
Additional Code 4:	Not reported
Additional Code 5:	Not reported

Shipment Date:	19940908
Creation Date:	3/26/1996 0:00:00
Receipt Date:	19940909
Manifest ID:	93365186
Trans EPA ID:	OHD009865825
Trans Name:	Not reported
Trans 2 EPA ID:	Not reported
Trans 2 Name:	Not reported
TSDF EPA ID:	CAD044429835
Trans Name:	Not reported
TSDF Alt EPA ID:	Not reported
TSDF Alt Name:	Not reported
Waste Code Description:	213 - Hydrocarbon solvents (benzene, hexane, Stoddard, etc.
RCRA Code:	D001
Meth Code:	R01 - Recycler
Quantity Tons:	1.4
Waste Quantity:	2800
Quantity Unit:	P
Additional Code 1:	Not reported
Additional Code 2:	Not reported
Additional Code 3:	Not reported
Additional Code 4:	Not reported
Additional Code 5:	Not reported

Shipment Date:	19940908
Creation Date:	3/26/1996 0:00:00
Receipt Date:	19940909
Manifest ID:	93365186
Trans EPA ID:	OHD009865825
Trans Name:	Not reported
Trans 2 EPA ID:	Not reported
Trans 2 Name:	Not reported
TSDF EPA ID:	CAD044429835
Trans Name:	Not reported
TSDF Alt EPA ID:	Not reported
TSDF Alt Name:	Not reported
Waste Code Description:	211 - Halogenated solvents (chloroform, methyl chloride, perchloroethylene, etc.
RCRA Code:	F002
Meth Code:	R01 - Recycler
Quantity Tons:	2.75
Waste Quantity:	5500
Quantity Unit:	P
Additional Code 1:	Not reported
Additional Code 2:	Not reported
Additional Code 3:	Not reported
Additional Code 4:	Not reported
Additional Code 5:	Not reported

Shipment Date:	19940908
Creation Date:	3/26/1996 0:00:00
Receipt Date:	19940909
Manifest ID:	93365186
Trans EPA ID:	OHD009865825
Trans Name:	Not reported
Trans 2 EPA ID:	Not reported
Trans 2 Name:	Not reported
TSDF EPA ID:	CAD044429835
Trans Name:	Not reported
TSDF Alt EPA ID:	Not reported
TSDF Alt Name:	Not reported
Waste Code Description:	212 - Oxygenated solvents (acetone, butanol, ethyl acetate, etc.
RCRA Code:	D001
Meth Code:	R01 - Recycler
Quantity Tons:	2.275
Waste Quantity:	4550
Quantity Unit:	P
Additional Code 1:	Not reported
Additional Code 2:	Not reported
Additional Code 3:	Not reported
Additional Code 4:	Not reported
Additional Code 5:	Not reported

Shipment Date:	19940907
Creation Date:	3/26/1996 0:00:00
Receipt Date:	19940907
Manifest ID:	92522517
Trans EPA ID:	CAD009452657
Trans Name:	Not reported
Trans 2 EPA ID:	Not reported
Trans 2 Name:	Not reported
TSDF EPA ID:	CAD009452657
Trans Name:	Not reported
TSDF Alt EPA ID:	CAD009452657
TSDF Alt Name:	Not reported

Waste Code Description:	343 - Unspecified organic liquid mixture
RCRA Code:	Not reported
Meth Code:	R01 - Recycler
Quantity Tons:	9.6968
Waste Quantity:	2852
Quantity Unit:	G
Additional Code 1:	Not reported
Additional Code 2:	Not reported
Additional Code 3:	Not reported
Additional Code 4:	Not reported
Additional Code 5:	Not reported

Shipment Date:	19940825
Creation Date:	3/26/1996 0:00:00
Receipt Date:	19940825
Manifest ID:	93112116
Trans EPA ID:	CAT080034184
Trans Name:	Not reported
Trans 2 EPA ID:	Not reported
Trans 2 Name:	Not reported
TSDF EPA ID:	CAD000633164
Trans Name:	Not reported
TSDF Alt EPA ID:	CAD000633164
TSDF Alt Name:	Not reported
Waste Code Description:	272 - Polymeric resin waste
RCRA Code:	D035
Meth Code:	D80 - Disposal, Land Fill
Quantity Tons:	13.075
Waste Quantity:	26150
Quantity Unit:	P
Additional Code 1:	Not reported
Additional Code 2:	Not reported
Additional Code 3:	Not reported
Additional Code 4:	Not reported
Additional Code 5:	Not reported

Shipment Date:	19940812
Creation Date:	3/26/1996 0:00:00
Receipt Date:	19940812
Manifest ID:	93497203
Trans EPA ID:	OHD009865825
Trans Name:	Not reported
Trans 2 EPA ID:	Not reported
Trans 2 Name:	Not reported
TSDF EPA ID:	CAD044429835
Trans Name:	Not reported
TSDF Alt EPA ID:	Not reported
TSDF Alt Name:	Not reported
Waste Code Description:	141 - Off-specification, aged, or surplus inorganics
RCRA Code:	D007
Meth Code:	T03 - Treatment, Incineration
Quantity Tons:	2.736
Waste Quantity:	5472
Quantity Unit:	P
Additional Code 1:	Not reported
Additional Code 2:	Not reported
Additional Code 3:	Not reported
Additional Code 4:	Not reported
Additional Code 5:	Not reported

Shipment Date:	19940812
Creation Date:	3/26/1996 0:00:00
Receipt Date:	19940812
Manifest ID:	93497203
Trans EPA ID:	OHD009865825
Trans Name:	Not reported
Trans 2 EPA ID:	Not reported
Trans 2 Name:	Not reported
TSDF EPA ID:	CAD044429835
Trans Name:	Not reported
TSDF Alt EPA ID:	Not reported
TSDF Alt Name:	Not reported
Waste Code Description:	135 - Unspecified aqueous solution
RCRA Code:	F005
Meth Code:	T03 - Treatment, Incineration
Quantity Tons:	0.475
Waste Quantity:	950
Quantity Unit:	P
Additional Code 1:	Not reported
Additional Code 2:	Not reported
Additional Code 3:	Not reported
Additional Code 4:	Not reported
Additional Code 5:	Not reported

Shipment Date:	19940812

Creation Date:	3/26/1996 0:00:00
Receipt Date:	19940812
Manifest ID:	93497203
Trans EPA ID:	OHD009865825
Trans Name:	Not reported
Trans 2 EPA ID:	Not reported
Trans 2 Name:	Not reported
TSDF EPA ID:	CAD044429835
Trans Name:	Not reported
TSDF Alt EPA ID:	Not reported
TSDF Alt Name:	Not reported
Waste Code Description:	- Not reported
RCRA Code:	D001
Meth Code:	T03 - Treatment, Incineration
Quantity Tons:	0.854
Waste Quantity:	1708
Quantity Unit:	P
Additional Code 1:	Not reported
Additional Code 2:	Not reported
Additional Code 3:	Not reported
Additional Code 4:	Not reported
Additional Code 5:	Not reported

Shipment Date:	19940812
Creation Date:	3/26/1996 0:00:00
Receipt Date:	19940812
Manifest ID:	93497203
Trans EPA ID:	OHD009865825
Trans Name:	Not reported
Trans 2 EPA ID:	Not reported
Trans 2 Name:	Not reported
TSDF EPA ID:	CAD044429835
Trans Name:	Not reported
TSDF Alt EPA ID:	Not reported
TSDF Alt Name:	Not reported
Waste Code Description:	214 - Unspecified solvent mixture
RCRA Code:	D001
Meth Code:	T03 - Treatment, Incineration
Quantity Tons:	0.673
Waste Quantity:	1346
Quantity Unit:	P
Additional Code 1:	Not reported
Additional Code 2:	Not reported
Additional Code 3:	Not reported
Additional Code 4:	Not reported
Additional Code 5:	Not reported

Shipment Date:	19940725
Creation Date:	3/26/1996 0:00:00
Receipt Date:	19940725
Manifest ID:	92864427
Trans EPA ID:	CAD980818702
Trans Name:	Not reported
Trans 2 EPA ID:	Not reported
Trans 2 Name:	Not reported
TSDF EPA ID:	CAD980883177
Trans Name:	Not reported
TSDF Alt EPA ID:	CAD980883177
TSDF Alt Name:	Not reported
Waste Code Description:	223 - Unspecified oil-containing waste
RCRA Code:	Not reported
Meth Code:	R01 - Recycler
Quantity Tons:	7.089
Waste Quantity:	1700
Quantity Unit:	G
Additional Code 1:	Not reported
Additional Code 2:	Not reported
Additional Code 3:	Not reported
Additional Code 4:	Not reported
Additional Code 5:	Not reported

Shipment Date:	19940715
Creation Date:	10/16/1995 0:00:00
Receipt Date:	19940715
Manifest ID:	93011378
Trans EPA ID:	CAD008364432
Trans Name:	Not reported
Trans 2 EPA ID:	Not reported
Trans 2 Name:	Not reported
TSDF EPA ID:	CAD008364432
Trans Name:	Not reported
TSDF Alt EPA ID:	CAD008364432
TSDF Alt Name:	Not reported
Waste Code Description:	214 - Unspecified solvent mixture
RCRA Code:	D001

Meth Code:	R01 - Recycler
Quantity Tons:	10.4868
Waste Quantity:	2913
Quantity Unit:	G
Additional Code 1:	Not reported
Additional Code 2:	Not reported
Additional Code 3:	Not reported
Additional Code 4:	Not reported
Additional Code 5:	Not reported

Shipment Date:	19940715
Creation Date:	10/16/1995 0:00:00
Receipt Date:	19940715
Manifest ID:	93011378
Trans EPA ID:	CAD008364432
Trans Name:	Not reported
Trans 2 EPA ID:	Not reported
Trans 2 Name:	Not reported
TSDF EPA ID:	CAD008364432
Trans Name:	Not reported
TSDF Alt EPA ID:	CAD008364432
TSDF Alt Name:	Not reported
Waste Code Description:	352 - Other organic solids
RCRA Code:	D007
Meth Code:	R01 - Recycler
Quantity Tons:	2.3135
Waste Quantity:	4627
Quantity Unit:	P
Additional Code 1:	Not reported
Additional Code 2:	Not reported
Additional Code 3:	Not reported
Additional Code 4:	Not reported
Additional Code 5:	Not reported

Shipment Date:	19940708
Creation Date:	3/26/1996 0:00:00
Receipt Date:	19940708
Manifest ID:	93452017
Trans EPA ID:	OHD009865825
Trans Name:	Not reported
Trans 2 EPA ID:	Not reported
Trans 2 Name:	Not reported
TSDF EPA ID:	CAD044429835
Trans Name:	Not reported
TSDF Alt EPA ID:	Not reported
TSDF Alt Name:	Not reported
Waste Code Description:	213 - Hydrocarbon solvents (benzene, hexane, Stoddard, etc.
RCRA Code:	D001
Meth Code:	T03 - Treatment, Incineration
Quantity Tons:	2.5
Waste Quantity:	5000
Quantity Unit:	P
Additional Code 1:	Not reported
Additional Code 2:	Not reported
Additional Code 3:	Not reported
Additional Code 4:	Not reported
Additional Code 5:	Not reported

Shipment Date:	19940708
Creation Date:	3/26/1996 0:00:00
Receipt Date:	19940708
Manifest ID:	93452017
Trans EPA ID:	OHD009865825
Trans Name:	Not reported
Trans 2 EPA ID:	Not reported
Trans 2 Name:	Not reported
TSDF EPA ID:	CAD044429835
Trans Name:	Not reported
TSDF Alt EPA ID:	Not reported
TSDF Alt Name:	Not reported
Waste Code Description:	135 - Unspecified aqueous solution
RCRA Code:	F005
Meth Code:	T03 - Treatment, Incineration
Quantity Tons:	1
Waste Quantity:	2000
Quantity Unit:	P
Additional Code 1:	Not reported
Additional Code 2:	Not reported
Additional Code 3:	Not reported
Additional Code 4:	Not reported
Additional Code 5:	Not reported

Shipment Date:	19940706
Creation Date:	10/11/1995 0:00:00
Receipt Date:	Not reported

Manifest ID:	91045383
Trans EPA ID:	CAT000624247
Trans Name:	Not reported
Trans 2 EPA ID:	Not reported
Trans 2 Name:	Not reported
TSDF EPA ID:	CAD980883177
Trans Name:	Not reported
TSDF Alt EPA ID:	Not reported
TSDF Alt Name:	Not reported
Waste Code Description:	221 - Waste oil and mixed oil
RCRA Code:	Not reported
Meth Code:	- Not reported
Quantity Tons:	4.94
Waste Quantity:	1300
Quantity Unit:	G
Additional Code 1:	Not reported
Additional Code 2:	Not reported
Additional Code 3:	Not reported
Additional Code 4:	Not reported
Additional Code 5:	Not reported

Shipment Date:	19940624
Creation Date:	3/26/1996 0:00:00
Receipt Date:	19940624
Manifest ID:	92298521
Trans EPA ID:	CAD982497158
Trans Name:	Not reported
Trans 2 EPA ID:	CAD004778742
Trans 2 Name:	Not reported
TSDF EPA ID:	CAT080014079
Trans Name:	Not reported
TSDF Alt EPA ID:	CAT080014079
TSDF Alt Name:	Not reported
Waste Code Description:	181 - Other inorganic solid waste Organics
RCRA Code:	D009
Meth Code:	H01 - Transfer Station
Quantity Tons:	0.0025
Waste Quantity:	5
Quantity Unit:	P
Additional Code 1:	Not reported
Additional Code 2:	Not reported
Additional Code 3:	Not reported
Additional Code 4:	Not reported
Additional Code 5:	Not reported

Shipment Date:	19940624
Creation Date:	3/26/1996 0:00:00
Receipt Date:	19940624
Manifest ID:	92298521
Trans EPA ID:	CAD982497158
Trans Name:	Not reported
Trans 2 EPA ID:	CAD004778742
Trans 2 Name:	Not reported
TSDF EPA ID:	CAT080014079
Trans Name:	Not reported
TSDF Alt EPA ID:	CAT080014079
TSDF Alt Name:	Not reported
Waste Code Description:	551 - Laboratory waste chemicals 561 Detergent and soap
RCRA Code:	D009
Meth Code:	H01 - Transfer Station
Quantity Tons:	0.005
Waste Quantity:	10
Quantity Unit:	P
Additional Code 1:	Not reported
Additional Code 2:	Not reported
Additional Code 3:	Not reported
Additional Code 4:	Not reported
Additional Code 5:	Not reported

Shipment Date:	19940621
Creation Date:	3/26/1996 0:00:00
Receipt Date:	19940622
Manifest ID:	93107068
Trans EPA ID:	CAT080034184
Trans Name:	Not reported
Trans 2 EPA ID:	Not reported
Trans 2 Name:	Not reported
TSDF EPA ID:	CAD000633164
Trans Name:	Not reported
TSDF Alt EPA ID:	CAD000633164
TSDF Alt Name:	Not reported
Waste Code Description:	272 - Polymeric resin waste
RCRA Code:	U159
Meth Code:	D80 - Disposal, Land Fill
Quantity Tons:	18

Waste Quantity:	36000
Quantity Unit:	P
Additional Code 1:	Not reported
Additional Code 2:	Not reported
Additional Code 3:	Not reported
Additional Code 4:	Not reported
Additional Code 5:	Not reported

Shipment Date:	19940525
Creation Date:	3/26/1996 0:00:00
Receipt Date:	19940527
Manifest ID:	93452134
Trans EPA ID:	OHD009865825
Trans Name:	Not reported
Trans 2 EPA ID:	Not reported
Trans 2 Name:	Not reported
TSDF EPA ID:	CAD044429835
Trans Name:	Not reported
TSDF Alt EPA ID:	Not reported
TSDF Alt Name:	Not reported
Waste Code Description:	213 - Hydrocarbon solvents (benzene, hexane, Stoddard, etc.
RCRA Code:	D001
Meth Code:	T03 - Treatment, Incineration
Quantity Tons:	0.25
Waste Quantity:	500
Quantity Unit:	P
Additional Code 1:	Not reported
Additional Code 2:	Not reported
Additional Code 3:	Not reported
Additional Code 4:	Not reported
Additional Code 5:	Not reported

Shipment Date:	19940525
Creation Date:	3/26/1996 0:00:00
Receipt Date:	19940527
Manifest ID:	93452134
Trans EPA ID:	OHD009865825
Trans Name:	Not reported
Trans 2 EPA ID:	Not reported
Trans 2 Name:	Not reported
TSDF EPA ID:	CAD044429835
Trans Name:	Not reported
TSDF Alt EPA ID:	Not reported
TSDF Alt Name:	Not reported
Waste Code Description:	- Not reported
RCRA Code:	D001
Meth Code:	T03 - Treatment, Incineration
Quantity Tons:	0.25
Waste Quantity:	500
Quantity Unit:	P
Additional Code 1:	Not reported
Additional Code 2:	Not reported
Additional Code 3:	Not reported
Additional Code 4:	Not reported
Additional Code 5:	Not reported

Shipment Date:	19940525
Creation Date:	3/26/1996 0:00:00
Receipt Date:	19940527
Manifest ID:	93452134
Trans EPA ID:	OHD009865825
Trans Name:	Not reported
Trans 2 EPA ID:	Not reported
Trans 2 Name:	Not reported
TSDF EPA ID:	CAD044429835
Trans Name:	Not reported
TSDF Alt EPA ID:	Not reported
TSDF Alt Name:	Not reported
Waste Code Description:	331 - Off-specification, aged, or surplus organics
RCRA Code:	D001
Meth Code:	T03 - Treatment, Incineration
Quantity Tons:	0.25
Waste Quantity:	500
Quantity Unit:	P
Additional Code 1:	Not reported
Additional Code 2:	Not reported
Additional Code 3:	Not reported
Additional Code 4:	Not reported
Additional Code 5:	Not reported

Shipment Date:	19940525
Creation Date:	3/26/1996 0:00:00
Receipt Date:	19940527
Manifest ID:	93452134
Trans EPA ID:	OHD009865825

Trans Name:	Not reported
Trans 2 EPA ID:	Not reported
Trans 2 Name:	Not reported
TSDF EPA ID:	CAD044429835
Trans Name:	Not reported
TSDF Alt EPA ID:	Not reported
TSDF Alt Name:	Not reported
Waste Code Description:	331 - Off-specification, aged, or surplus organics
RCRA Code:	D001
Meth Code:	T03 - Treatment, Incineration
Quantity Tons:	1
Waste Quantity:	2000
Quantity Unit:	P
Additional Code 1:	Not reported
Additional Code 2:	Not reported
Additional Code 3:	Not reported
Additional Code 4:	Not reported
Additional Code 5:	Not reported

Shipment Date:	19940519
Creation Date:	3/25/1996 0:00:00
Receipt Date:	Not reported
Manifest ID:	92522187
Trans EPA ID:	CAD009452657
Trans Name:	Not reported
Trans 2 EPA ID:	Not reported
Trans 2 Name:	Not reported
TSDF EPA ID:	CAD009452657
Trans Name:	Not reported
TSDF Alt EPA ID:	Not reported
TSDF Alt Name:	Not reported
Waste Code Description:	343 - Unspecified organic liquid mixture
RCRA Code:	Not reported
Meth Code:	- Not reported
Quantity Tons:	14.0522
Waste Quantity:	4133
Quantity Unit:	G
Additional Code 1:	Not reported
Additional Code 2:	Not reported
Additional Code 3:	Not reported
Additional Code 4:	Not reported
Additional Code 5:	Not reported

Shipment Date:	19940517
Creation Date:	3/25/1996 0:00:00
Receipt Date:	19940517
Manifest ID:	92701364
Trans EPA ID:	OHD009865825
Trans Name:	Not reported
Trans 2 EPA ID:	Not reported
Trans 2 Name:	Not reported
TSDF EPA ID:	CAD044429835
Trans Name:	Not reported
TSDF Alt EPA ID:	Not reported
TSDF Alt Name:	Not reported
Waste Code Description:	213 - Hydrocarbon solvents (benzene, hexane, Stoddard, etc.
RCRA Code:	D001
Meth Code:	R01 - Recycler
Quantity Tons:	1.2
Waste Quantity:	2400
Quantity Unit:	P
Additional Code 1:	Not reported
Additional Code 2:	Not reported
Additional Code 3:	Not reported
Additional Code 4:	Not reported
Additional Code 5:	Not reported

Shipment Date:	19940517
Creation Date:	3/25/1996 0:00:00
Receipt Date:	19940517
Manifest ID:	92701364
Trans EPA ID:	OHD009865825
Trans Name:	Not reported
Trans 2 EPA ID:	Not reported
Trans 2 Name:	Not reported
TSDF EPA ID:	CAD044429835
Trans Name:	Not reported
TSDF Alt EPA ID:	Not reported
TSDF Alt Name:	Not reported
Waste Code Description:	211 - Halogenated solvents (chloroform, methyl chloride, perchloroethylene, etc.
RCRA Code:	F002
Meth Code:	R01 - Recycler
Quantity Tons:	3.25
Waste Quantity:	6500
Quantity Unit:	P

Additional Code 1:	Not reported
Additional Code 2:	Not reported
Additional Code 3:	Not reported
Additional Code 4:	Not reported
Additional Code 5:	Not reported

Shipment Date:	19940517
Creation Date:	3/25/1996 0:00:00
Receipt Date:	19940517
Manifest ID:	92701364
Trans EPA ID:	OHD009865825
Trans Name:	Not reported
Trans 2 EPA ID:	Not reported
Trans 2 Name:	Not reported
TSDF EPA ID:	CAD044429835
Trans Name:	Not reported
TSDF Alt EPA ID:	Not reported
TSDF Alt Name:	Not reported
Waste Code Description:	212 - Oxygenated solvents (acetone, butanol, ethyl acetate, etc.
RCRA Code:	D001
Meth Code:	R01 - Recycler
Quantity Tons:	1.65
Waste Quantity:	3300
Quantity Unit:	P
Additional Code 1:	Not reported
Additional Code 2:	Not reported
Additional Code 3:	Not reported
Additional Code 4:	Not reported
Additional Code 5:	Not reported

Shipment Date:	19940517
Creation Date:	3/25/1996 0:00:00
Receipt Date:	19940517
Manifest ID:	92701364
Trans EPA ID:	OHD009865825
Trans Name:	Not reported
Trans 2 EPA ID:	Not reported
Trans 2 Name:	Not reported
TSDF EPA ID:	CAD044429835
Trans Name:	Not reported
TSDF Alt EPA ID:	Not reported
TSDF Alt Name:	Not reported
Waste Code Description:	- Not reported
RCRA Code:	F002
Meth Code:	T03 - Treatment, Incineration
Quantity Tons:	2.1
Waste Quantity:	4200
Quantity Unit:	P
Additional Code 1:	Not reported
Additional Code 2:	Not reported
Additional Code 3:	Not reported
Additional Code 4:	Not reported
Additional Code 5:	Not reported

Shipment Date:	19940506
Creation Date:	3/25/1996 0:00:00
Receipt Date:	19940506
Manifest ID:	93013696
Trans EPA ID:	CAD008364432
Trans Name:	Not reported
Trans 2 EPA ID:	Not reported
Trans 2 Name:	Not reported
TSDF EPA ID:	CAD008364432
Trans Name:	Not reported
TSDF Alt EPA ID:	CAD008364432
TSDF Alt Name:	Not reported
Waste Code Description:	214 - Unspecified solvent mixture
RCRA Code:	D001
Meth Code:	R01 - Recycler
Quantity Tons:	1.62
Waste Quantity:	450
Quantity Unit:	G
Additional Code 1:	Not reported
Additional Code 2:	Not reported
Additional Code 3:	Not reported
Additional Code 4:	Not reported
Additional Code 5:	Not reported

Shipment Date:	19940506
Creation Date:	3/25/1996 0:00:00
Receipt Date:	19940506
Manifest ID:	93013696
Trans EPA ID:	CAD008364432
Trans Name:	Not reported
Trans 2 EPA ID:	Not reported

Trans 2 Name:	Not reported
TSDF EPA ID:	CAD008364432
Trans Name:	Not reported
TSDF Alt EPA ID:	CAD008364432
TSDF Alt Name:	Not reported
Waste Code Description:	352 - Other organic solids
RCRA Code:	D007
Meth Code:	R01 - Recycler
Quantity Tons:	4.905
Waste Quantity:	9810
Quantity Unit:	P
Additional Code 1:	Not reported
Additional Code 2:	Not reported
Additional Code 3:	Not reported
Additional Code 4:	Not reported
Additional Code 5:	Not reported

Shipment Date:	19940428
Creation Date:	3/25/1996 0:00:00
Receipt Date:	19940429
Manifest ID:	92896726
Trans EPA ID:	CAD076548635
Trans Name:	Not reported
Trans 2 EPA ID:	Not reported
Trans 2 Name:	Not reported
TSDF EPA ID:	NVT330010000
Trans Name:	Not reported
TSDF Alt EPA ID:	Not reported
TSDF Alt Name:	Not reported
Waste Code Description:	272 - Polymeric resin waste
RCRA Code:	D035
Meth Code:	D80 - Disposal, Land Fill
Quantity Tons:	18.5
Waste Quantity:	37000
Quantity Unit:	P
Additional Code 1:	Not reported
Additional Code 2:	Not reported
Additional Code 3:	Not reported
Additional Code 4:	Not reported
Additional Code 5:	Not reported

Shipment Date:	19940419
Creation Date:	9/15/1995 0:00:00
Receipt Date:	Not reported
Manifest ID:	93452014
Trans EPA ID:	OHD009865825
Trans Name:	Not reported
Trans 2 EPA ID:	Not reported
Trans 2 Name:	Not reported
TSDF EPA ID:	CAD044428835
Trans Name:	Not reported
TSDF Alt EPA ID:	Not reported
TSDF Alt Name:	Not reported
Waste Code Description:	135 - Unspecified aqueous solution
RCRA Code:	F002
Meth Code:	- Not reported
Quantity Tons:	6.533
Waste Quantity:	13066
Quantity Unit:	P
Additional Code 1:	Not reported
Additional Code 2:	Not reported
Additional Code 3:	Not reported
Additional Code 4:	Not reported
Additional Code 5:	Not reported

Shipment Date:	19940223
Creation Date:	9/15/1995 0:00:00
Receipt Date:	19940224
Manifest ID:	92896737
Trans EPA ID:	CAD076548635
Trans Name:	Not reported
Trans 2 EPA ID:	Not reported
Trans 2 Name:	Not reported
TSDF EPA ID:	NVT330010000
Trans Name:	Not reported
TSDF Alt EPA ID:	Not reported
TSDF Alt Name:	Not reported
Waste Code Description:	331 - Off-specification, aged, or surplus organics
RCRA Code:	D035
Meth Code:	D80 - Disposal, Land Fill
Quantity Tons:	23.7
Waste Quantity:	47400
Quantity Unit:	P
Additional Code 1:	Not reported
Additional Code 2:	Not reported

Additional Code 3:	Not reported
Additional Code 4:	Not reported
Additional Code 5:	Not reported

Shipment Date:	19940112
Creation Date:	9/14/1995 0:00:00
Receipt Date:	Not reported
Manifest ID:	93361213
Trans EPA ID:	CAD076548635
Trans Name:	Not reported
Trans 2 EPA ID:	Not reported
Trans 2 Name:	Not reported
TSDF EPA ID:	NVT330010000
Trans Name:	Not reported
TSDF Alt EPA ID:	Not reported
TSDF Alt Name:	Not reported
Waste Code Description:	272 - Polymeric resin waste
RCRA Code:	D035
Meth Code:	- Not reported
Quantity Tons:	23.982
Waste Quantity:	47964
Quantity Unit:	P
Additional Code 1:	Not reported
Additional Code 2:	Not reported
Additional Code 3:	Not reported
Additional Code 4:	Not reported
Additional Code 5:	Not reported

Shipment Date:	19940111
Creation Date:	9/14/1995 0:00:00
Receipt Date:	Not reported
Manifest ID:	92063316
Trans EPA ID:	CAD009452657
Trans Name:	Not reported
Trans 2 EPA ID:	Not reported
Trans 2 Name:	Not reported
TSDF EPA ID:	CAD009452657
Trans Name:	Not reported
TSDF Alt EPA ID:	Not reported
TSDF Alt Name:	Not reported
Waste Code Description:	343 - Unspecified organic liquid mixture
RCRA Code:	Not reported
Meth Code:	- Not reported
Quantity Tons:	10.8766
Waste Quantity:	3199
Quantity Unit:	G
Additional Code 1:	Not reported
Additional Code 2:	Not reported
Additional Code 3:	Not reported
Additional Code 4:	Not reported
Additional Code 5:	Not reported

Additional Info:

Year:	1993
Gen EPA ID:	CAD008237596

Shipment Date:	19931221
Creation Date:	9/14/1995 0:00:00
Receipt Date:	19931221
Manifest ID:	93047860
Trans EPA ID:	CAD983640467
Trans Name:	Not reported
Trans 2 EPA ID:	Not reported
Trans 2 Name:	Not reported
TSDF EPA ID:	CAD028409019
Trans Name:	Not reported
TSDF Alt EPA ID:	Not reported
TSDF Alt Name:	Not reported
Waste Code Description:	135 - Unspecified aqueous solution
RCRA Code:	D001
Meth Code:	H01 - Transfer Station
Quantity Tons:	1.89
Waste Quantity:	450
Quantity Unit:	G
Additional Code 1:	Not reported
Additional Code 2:	Not reported
Additional Code 3:	Not reported
Additional Code 4:	Not reported
Additional Code 5:	Not reported

Shipment Date:	19931210
Creation Date:	9/14/1995 0:00:00
Receipt Date:	19931210
Manifest ID:	92656208

Trans EPA ID:	CAD008364432
Trans Name:	Not reported
Trans 2 EPA ID:	Not reported
Trans 2 Name:	Not reported
TSDF EPA ID:	CAD008364432
Trans Name:	Not reported
TSDF Alt EPA ID:	Not reported
TSDF Alt Name:	Not reported
Waste Code Description:	352 - Other organic solids
RCRA Code:	D007
Meth Code:	R01 - Recycler
Quantity Tons:	3.4665
Waste Quantity:	6933
Quantity Unit:	P
Additional Code 1:	Not reported
Additional Code 2:	Not reported
Additional Code 3:	Not reported
Additional Code 4:	Not reported
Additional Code 5:	Not reported

Shipment Date:	19931208
Creation Date:	9/14/1995 0:00:00
Receipt Date:	19931210
Manifest ID:	92838092
Trans EPA ID:	CAD076548635
Trans Name:	Not reported
Trans 2 EPA ID:	Not reported
Trans 2 Name:	Not reported
TSDF EPA ID:	NVT330010000
Trans Name:	Not reported
TSDF Alt EPA ID:	Not reported
TSDF Alt Name:	Not reported
Waste Code Description:	272 - Polymeric resin waste
RCRA Code:	D035
Meth Code:	- Not reported
Quantity Tons:	14.53
Waste Quantity:	29060
Quantity Unit:	P
Additional Code 1:	Not reported
Additional Code 2:	Not reported
Additional Code 3:	Not reported
Additional Code 4:	Not reported
Additional Code 5:	Not reported

Shipment Date:	19931110
Creation Date:	9/14/1995 0:00:00
Receipt Date:	19931111
Manifest ID:	92838083
Trans EPA ID:	CAT080012800
Trans Name:	Not reported
Trans 2 EPA ID:	Not reported
Trans 2 Name:	Not reported
TSDF EPA ID:	NVT330010000
Trans Name:	Not reported
TSDF Alt EPA ID:	NVT330010000
TSDF Alt Name:	Not reported
Waste Code Description:	272 - Polymeric resin waste
RCRA Code:	D035
Meth Code:	- Not reported
Quantity Tons:	23.71
Waste Quantity:	47420
Quantity Unit:	P
Additional Code 1:	Not reported
Additional Code 2:	Not reported
Additional Code 3:	Not reported
Additional Code 4:	Not reported
Additional Code 5:	Not reported

Shipment Date:	19931022
Creation Date:	9/13/1995 0:00:00
Receipt Date:	19931022
Manifest ID:	92236099
Trans EPA ID:	CAD008364432
Trans Name:	Not reported
Trans 2 EPA ID:	Not reported
Trans 2 Name:	Not reported
TSDF EPA ID:	CAD008364432
Trans Name:	Not reported
TSDF Alt EPA ID:	CAD008364432
TSDF Alt Name:	Not reported
Waste Code Description:	352 - Other organic solids
RCRA Code:	D007
Meth Code:	R01 - Recycler
Quantity Tons:	3.625
Waste Quantity:	7250

Quantity Unit:	P
Additional Code 1:	Not reported
Additional Code 2:	Not reported
Additional Code 3:	Not reported
Additional Code 4:	Not reported
Additional Code 5:	Not reported

Shipment Date:	19931022
Creation Date:	9/13/1995 0:00:00
Receipt Date:	19931022
Manifest ID:	92236099
Trans EPA ID:	CAD008364432
Trans Name:	Not reported
Trans 2 EPA ID:	Not reported
Trans 2 Name:	Not reported
TSDF EPA ID:	CAD008364432
Trans Name:	Not reported
TSDF Alt EPA ID:	CAD008364432
TSDF Alt Name:	Not reported
Waste Code Description:	214 - Unspecified solvent mixture
RCRA Code:	D001
Meth Code:	R01 - Recycler
Quantity Tons:	4.158
Waste Quantity:	1155
Quantity Unit:	G
Additional Code 1:	Not reported
Additional Code 2:	Not reported
Additional Code 3:	Not reported
Additional Code 4:	Not reported
Additional Code 5:	Not reported

Shipment Date:	19931006
Creation Date:	9/12/1995 0:00:00
Receipt Date:	19931006
Manifest ID:	93156475
Trans EPA ID:	ILD099202681
Trans Name:	Not reported
Trans 2 EPA ID:	Not reported
Trans 2 Name:	Not reported
TSDF EPA ID:	CAT000646117
Trans Name:	Not reported
TSDF Alt EPA ID:	Not reported
TSDF Alt Name:	Not reported
Waste Code Description:	272 - Polymeric resin waste
RCRA Code:	D035
Meth Code:	D80 - Disposal, Land Fill
Quantity Tons:	20
Waste Quantity:	40000
Quantity Unit:	P
Additional Code 1:	Not reported
Additional Code 2:	Not reported
Additional Code 3:	Not reported
Additional Code 4:	Not reported
Additional Code 5:	Not reported

Shipment Date:	19931005
Creation Date:	9/12/1995 0:00:00
Receipt Date:	19931005
Manifest ID:	93156476
Trans EPA ID:	ILD099202681
Trans Name:	Not reported
Trans 2 EPA ID:	Not reported
Trans 2 Name:	Not reported
TSDF EPA ID:	CAT000646117
Trans Name:	Not reported
TSDF Alt EPA ID:	Not reported
TSDF Alt Name:	Not reported
Waste Code Description:	272 - Polymeric resin waste
RCRA Code:	D035
Meth Code:	D80 - Disposal, Land Fill
Quantity Tons:	20
Waste Quantity:	40000
Quantity Unit:	P
Additional Code 1:	Not reported
Additional Code 2:	Not reported
Additional Code 3:	Not reported
Additional Code 4:	Not reported
Additional Code 5:	Not reported

Shipment Date:	19931004
Creation Date:	9/13/1995 0:00:00
Receipt Date:	Not reported
Manifest ID:	92795809
Trans EPA ID:	CAD009466392
Trans Name:	Not reported

Trans 2 EPA ID:	Not reported
Trans 2 Name:	Not reported
TSDF EPA ID:	CAD982484933
Trans Name:	Not reported
TSDF Alt EPA ID:	Not reported
TSDF Alt Name:	Not reported
Waste Code Description:	512 - Other empty containers 30 gallons or more
RCRA Code:	Not reported
Meth Code:	- Not reported
Quantity Tons:	7.5
Waste Quantity:	15000
Quantity Unit:	P
Additional Code 1:	Not reported
Additional Code 2:	Not reported
Additional Code 3:	Not reported
Additional Code 4:	Not reported
Additional Code 5:	Not reported

Shipment Date:	19931004
Creation Date:	9/13/1995 0:00:00
Receipt Date:	Not reported
Manifest ID:	92795808
Trans EPA ID:	CAD009466392
Trans Name:	Not reported
Trans 2 EPA ID:	Not reported
Trans 2 Name:	Not reported
TSDF EPA ID:	CAD982484933
Trans Name:	Not reported
TSDF Alt EPA ID:	Not reported
TSDF Alt Name:	Not reported
Waste Code Description:	512 - Other empty containers 30 gallons or more
RCRA Code:	Not reported
Meth Code:	- Not reported
Quantity Tons:	0.5
Waste Quantity:	1000
Quantity Unit:	P
Additional Code 1:	Not reported
Additional Code 2:	Not reported
Additional Code 3:	Not reported
Additional Code 4:	Not reported
Additional Code 5:	Not reported

Shipment Date:	19931004
Creation Date:	9/12/1995 0:00:00
Receipt Date:	19931004
Manifest ID:	92795764
Trans EPA ID:	CAD009466392
Trans Name:	Not reported
Trans 2 EPA ID:	Not reported
Trans 2 Name:	Not reported
TSDF EPA ID:	CAT080011059
Trans Name:	Not reported
TSDF Alt EPA ID:	Not reported
TSDF Alt Name:	Not reported
Waste Code Description:	134 - Aqueous solution with <10% total organic residues
RCRA Code:	D001
Meth Code:	R01 - Recycler
Quantity Tons:	1.68
Waste Quantity:	400
Quantity Unit:	G
Additional Code 1:	Not reported
Additional Code 2:	Not reported
Additional Code 3:	Not reported
Additional Code 4:	Not reported
Additional Code 5:	Not reported

Shipment Date:	19930930
Creation Date:	9/12/1995 0:00:00
Receipt Date:	Not reported
Manifest ID:	92655598
Trans EPA ID:	CAD008364432
Trans Name:	Not reported
Trans 2 EPA ID:	Not reported
Trans 2 Name:	Not reported
TSDF EPA ID:	CAD008364432
Trans Name:	Not reported
TSDF Alt EPA ID:	Not reported
TSDF Alt Name:	Not reported
Waste Code Description:	352 - Other organic solids
RCRA Code:	D007
Meth Code:	- Not reported
Quantity Tons:	3
Waste Quantity:	6000
Quantity Unit:	P
Additional Code 1:	Not reported

Additional Code 2:	Not reported
Additional Code 3:	Not reported
Additional Code 4:	Not reported
Additional Code 5:	Not reported

Shipment Date:	19930930
Creation Date:	9/12/1995 0:00:00
Receipt Date:	Not reported
Manifest ID:	92655598
Trans EPA ID:	CAD008364432
Trans Name:	Not reported
Trans 2 EPA ID:	Not reported
Trans 2 Name:	Not reported
TSDF EPA ID:	CAD008364432
Trans Name:	Not reported
TSDF Alt EPA ID:	Not reported
TSDF Alt Name:	Not reported
Waste Code Description:	- Not reported
RCRA Code:	Not reported
Meth Code:	- Not reported
Quantity Tons:	0.1
Waste Quantity:	200
Quantity Unit:	P
Additional Code 1:	Not reported
Additional Code 2:	Not reported
Additional Code 3:	Not reported
Additional Code 4:	Not reported
Additional Code 5:	Not reported

Shipment Date:	19930930
Creation Date:	9/12/1995 0:00:00
Receipt Date:	Not reported
Manifest ID:	91682375
Trans EPA ID:	CAD009452657
Trans Name:	Not reported
Trans 2 EPA ID:	Not reported
Trans 2 Name:	Not reported
TSDF EPA ID:	CAD009452657
Trans Name:	Not reported
TSDF Alt EPA ID:	Not reported
TSDF Alt Name:	Not reported
Waste Code Description:	343 - Unspecified organic liquid mixture
RCRA Code:	Not reported
Meth Code:	- Not reported
Quantity Tons:	15.3
Waste Quantity:	4500
Quantity Unit:	G
Additional Code 1:	Not reported
Additional Code 2:	Not reported
Additional Code 3:	Not reported
Additional Code 4:	Not reported
Additional Code 5:	Not reported

Shipment Date:	19930923
Creation Date:	9/13/1995 0:00:00
Receipt Date:	19930927
Manifest ID:	92795771
Trans EPA ID:	CAD009466392
Trans Name:	Not reported
Trans 2 EPA ID:	Not reported
Trans 2 Name:	Not reported
TSDF EPA ID:	CAT080013352
Trans Name:	Not reported
TSDF Alt EPA ID:	CAT080013352
TSDF Alt Name:	Not reported
Waste Code Description:	221 - Waste oil and mixed oil
RCRA Code:	D018
Meth Code:	R01 - Recycler
Quantity Tons:	0.19
Waste Quantity:	50
Quantity Unit:	G
Additional Code 1:	Not reported
Additional Code 2:	Not reported
Additional Code 3:	Not reported
Additional Code 4:	Not reported
Additional Code 5:	Not reported

Shipment Date:	19930915
Creation Date:	9/13/1995 0:00:00
Receipt Date:	19930915
Manifest ID:	92655313
Trans EPA ID:	CAD008364432
Trans Name:	Not reported
Trans 2 EPA ID:	Not reported
Trans 2 Name:	Not reported

TSDF EPA ID:	CAD008364432
Trans Name:	Not reported
TSDF Alt EPA ID:	CAD008364432
TSDF Alt Name:	Not reported
Waste Code Description:	211 - Halogenated solvents (chloroform, methyl chloride, perchloroethylene, etc.
RCRA Code:	F001
Meth Code:	R01 - Recycler
Quantity Tons:	9.0447
Waste Quantity:	2169
Quantity Unit:	G
Additional Code 1:	Not reported
Additional Code 2:	Not reported
Additional Code 3:	Not reported
Additional Code 4:	Not reported
Additional Code 5:	Not reported

Shipment Date:	19930826
Creation Date:	9/12/1995 0:00:00
Receipt Date:	19930826
Manifest ID:	92655433
Trans EPA ID:	CAD008364432
Trans Name:	Not reported
Trans 2 EPA ID:	Not reported
Trans 2 Name:	Not reported
TSDF EPA ID:	CAD008364432
Trans Name:	Not reported
TSDF Alt EPA ID:	CAD008364432
TSDF Alt Name:	Not reported
Waste Code Description:	343 - Unspecified organic liquid mixture
RCRA Code:	Not reported
Meth Code:	R01 - Recycler
Quantity Tons:	0.748
Waste Quantity:	220
Quantity Unit:	G
Additional Code 1:	Not reported
Additional Code 2:	Not reported
Additional Code 3:	Not reported
Additional Code 4:	Not reported
Additional Code 5:	Not reported

Shipment Date:	19930820
Creation Date:	9/11/1995 0:00:00
Receipt Date:	19930820
Manifest ID:	92655234
Trans EPA ID:	CAD008364432
Trans Name:	Not reported
Trans 2 EPA ID:	Not reported
Trans 2 Name:	Not reported
TSDF EPA ID:	CAD008364432
Trans Name:	Not reported
TSDF Alt EPA ID:	CAD008364432
TSDF Alt Name:	Not reported
Waste Code Description:	352 - Other organic solids
RCRA Code:	D007
Meth Code:	R01 - Recycler
Quantity Tons:	2.565
Waste Quantity:	5130
Quantity Unit:	P
Additional Code 1:	Not reported
Additional Code 2:	Not reported
Additional Code 3:	Not reported
Additional Code 4:	Not reported
Additional Code 5:	Not reported

Shipment Date:	19930730
Creation Date:	9/12/1995 0:00:00
Receipt Date:	19930803
Manifest ID:	92230952
Trans EPA ID:	CAD008364432
Trans Name:	Not reported
Trans 2 EPA ID:	Not reported
Trans 2 Name:	Not reported
TSDF EPA ID:	CAD050806850
Trans Name:	Not reported
TSDF Alt EPA ID:	CAD050806850
TSDF Alt Name:	Not reported
Waste Code Description:	211 - Halogenated solvents (chloroform, methyl chloride, perchloroethylene, etc.
RCRA Code:	D001
Meth Code:	H01 - Transfer Station
Quantity Tons:	1.251
Waste Quantity:	300
Quantity Unit:	G
Additional Code 1:	Not reported
Additional Code 2:	Not reported
Additional Code 3:	Not reported

Additional Code 4:	Not reported
Additional Code 5:	Not reported

Shipment Date:	19930709
Creation Date:	9/11/1995 0:00:00
Receipt Date:	19930709
Manifest ID:	92127484
Trans EPA ID:	CAL000020300
Trans Name:	Not reported
Trans 2 EPA ID:	Not reported
Trans 2 Name:	Not reported
TSDF EPA ID:	CAD099452708
Trans Name:	Not reported
TSDF Alt EPA ID:	Not reported
TSDF Alt Name:	Not reported
Waste Code Description:	134 - Aqueous solution with <10% total organic residues
RCRA Code:	Not reported
Meth Code:	R01 - Recycler
Quantity Tons:	5.8968
Waste Quantity:	1404
Quantity Unit:	G
Additional Code 1:	Not reported
Additional Code 2:	Not reported
Additional Code 3:	Not reported
Additional Code 4:	Not reported
Additional Code 5:	Not reported

Shipment Date:	19930623
Creation Date:	9/8/1995 0:00:00
Receipt Date:	19930623
Manifest ID:	90707334
Trans EPA ID:	CAD980735310
Trans Name:	Not reported
Trans 2 EPA ID:	Not reported
Trans 2 Name:	Not reported
TSDF EPA ID:	CAT000646117
Trans Name:	Not reported
TSDF Alt EPA ID:	CAT000646117
TSDF Alt Name:	Not reported
Waste Code Description:	272 - Polymeric resin waste
RCRA Code:	D035
Meth Code:	D80 - Disposal, Land Fill
Quantity Tons:	22.5
Waste Quantity:	45000
Quantity Unit:	P
Additional Code 1:	Not reported
Additional Code 2:	Not reported
Additional Code 3:	Not reported
Additional Code 4:	Not reported
Additional Code 5:	Not reported

Shipment Date:	19930617
Creation Date:	9/8/1995 0:00:00
Receipt Date:	19930617
Manifest ID:	90707332
Trans EPA ID:	CAL921206191
Trans Name:	Not reported
Trans 2 EPA ID:	Not reported
Trans 2 Name:	Not reported
TSDF EPA ID:	CAD089446710
Trans Name:	Not reported
TSDF Alt EPA ID:	CAD089446710
TSDF Alt Name:	Not reported
Waste Code Description:	212 - Oxygenated solvents (acetone, butanol, ethyl acetate, etc.
RCRA Code:	F003
Meth Code:	R01 - Recycler
Quantity Tons:	6.6
Waste Quantity:	2000
Quantity Unit:	G
Additional Code 1:	Not reported
Additional Code 2:	Not reported
Additional Code 3:	Not reported
Additional Code 4:	Not reported
Additional Code 5:	Not reported

Shipment Date:	19930616
Creation Date:	9/9/1995 0:00:00
Receipt Date:	19930616
Manifest ID:	90707333
Trans EPA ID:	CAD980735310
Trans Name:	Not reported
Trans 2 EPA ID:	Not reported
Trans 2 Name:	Not reported
TSDF EPA ID:	CAT000646117
Trans Name:	Not reported

TSDF Alt EPA ID:	CAT000646117
TSDF Alt Name:	Not reported
Waste Code Description:	272 - Polymeric resin waste
RCRA Code:	D035
Meth Code:	D80 - Disposal, Land Fill
Quantity Tons:	22.5
Waste Quantity:	45000
Quantity Unit:	P
Additional Code 1:	Not reported
Additional Code 2:	Not reported
Additional Code 3:	Not reported
Additional Code 4:	Not reported
Additional Code 5:	Not reported

Shipment Date:	19930610
Creation Date:	9/7/1995 0:00:00
Receipt Date:	Not reported
Manifest ID:	90707327
Trans EPA ID:	CAD980735310
Trans Name:	Not reported
Trans 2 EPA ID:	Not reported
Trans 2 Name:	Not reported
TSDF EPA ID:	CAT000646117
Trans Name:	Not reported
TSDF Alt EPA ID:	Not reported
TSDF Alt Name:	Not reported
Waste Code Description:	272 - Polymeric resin waste
RCRA Code:	D035
Meth Code:	- Not reported
Quantity Tons:	22.5
Waste Quantity:	45000
Quantity Unit:	P
Additional Code 1:	Not reported
Additional Code 2:	Not reported
Additional Code 3:	Not reported
Additional Code 4:	Not reported
Additional Code 5:	Not reported

Shipment Date:	19930609
Creation Date:	9/8/1995 0:00:00
Receipt Date:	19930609
Manifest ID:	90707331
Trans EPA ID:	CAD980735310
Trans Name:	Not reported
Trans 2 EPA ID:	Not reported
Trans 2 Name:	Not reported
TSDF EPA ID:	CAT000646117
Trans Name:	Not reported
TSDF Alt EPA ID:	CAT000646117
TSDF Alt Name:	Not reported
Waste Code Description:	272 - Polymeric resin waste
RCRA Code:	D035
Meth Code:	D80 - Disposal, Land Fill
Quantity Tons:	49.59
Waste Quantity:	45000
Quantity Unit:	L
Additional Code 1:	Not reported
Additional Code 2:	Not reported
Additional Code 3:	Not reported
Additional Code 4:	Not reported
Additional Code 5:	Not reported

Shipment Date:	19930609
Creation Date:	9/8/1995 0:00:00
Receipt Date:	Not reported
Manifest ID:	92656896
Trans EPA ID:	CAD008364432
Trans Name:	Not reported
Trans 2 EPA ID:	Not reported
Trans 2 Name:	Not reported
TSDF EPA ID:	CAD008364432
Trans Name:	Not reported
TSDF Alt EPA ID:	Not reported
TSDF Alt Name:	Not reported
Waste Code Description:	211 - Halogenated solvents (chloroform, methyl chloride, perchloroethylene, etc.
RCRA Code:	D001
Meth Code:	- Not reported
Quantity Tons:	1.8348
Waste Quantity:	440
Quantity Unit:	G
Additional Code 1:	Not reported
Additional Code 2:	Not reported
Additional Code 3:	Not reported
Additional Code 4:	Not reported
Additional Code 5:	Not reported

Shipment Date:	19930608
Creation Date:	9/8/1995 0:00:00
Receipt Date:	19930609
Manifest ID:	90707330
Trans EPA ID:	CAD009452657
Trans Name:	Not reported
Trans 2 EPA ID:	Not reported
Trans 2 Name:	Not reported
TSDF EPA ID:	CAD009452657
Trans Name:	Not reported
TSDF Alt EPA ID:	CAD009452657
TSDF Alt Name:	Not reported
Waste Code Description:	343 - Unspecified organic liquid mixture
RCRA Code:	Not reported
Meth Code:	R01 - Recycler
Quantity Tons:	12.5358
Waste Quantity:	3687
Quantity Unit:	G
Additional Code 1:	Not reported
Additional Code 2:	Not reported
Additional Code 3:	Not reported
Additional Code 4:	Not reported
Additional Code 5:	Not reported

Shipment Date:	19930527
Creation Date:	3/26/1996 0:00:00
Receipt Date:	Not reported
Manifest ID:	90707328
Trans EPA ID:	CAD980735310
Trans Name:	Not reported
Trans 2 EPA ID:	Not reported
Trans 2 Name:	Not reported
TSDF EPA ID:	CAT000646117
Trans Name:	Not reported
TSDF Alt EPA ID:	Not reported
TSDF Alt Name:	Not reported
Waste Code Description:	272 - Polymeric resin waste
RCRA Code:	D035
Meth Code:	- Not reported
Quantity Tons:	0
Waste Quantity:	45000
Quantity Unit:	*
Additional Code 1:	Not reported
Additional Code 2:	Not reported
Additional Code 3:	Not reported
Additional Code 4:	Not reported
Additional Code 5:	Not reported

Shipment Date:	19930520
Creation Date:	9/9/1995 0:00:00
Receipt Date:	19930520
Manifest ID:	90707326
Trans EPA ID:	CAD980735310
Trans Name:	Not reported
Trans 2 EPA ID:	Not reported
Trans 2 Name:	Not reported
TSDF EPA ID:	CAT000646117
Trans Name:	Not reported
TSDF Alt EPA ID:	Not reported
TSDF Alt Name:	Not reported
Waste Code Description:	272 - Polymeric resin waste
RCRA Code:	D035
Meth Code:	D80 - Disposal, Land Fill
Quantity Tons:	22.5
Waste Quantity:	45000
Quantity Unit:	P
Additional Code 1:	Not reported
Additional Code 2:	Not reported
Additional Code 3:	Not reported
Additional Code 4:	Not reported
Additional Code 5:	Not reported

Shipment Date:	19930519
Creation Date:	9/8/1995 0:00:00
Receipt Date:	19930519
Manifest ID:	92656806
Trans EPA ID:	CAD008364432
Trans Name:	Not reported
Trans 2 EPA ID:	Not reported
Trans 2 Name:	Not reported
TSDF EPA ID:	CAD008364432
Trans Name:	Not reported
TSDF Alt EPA ID:	Not reported
TSDF Alt Name:	Not reported

Waste Code Description:	211 - Halogenated solvents (chloroform, methyl chloride, perchloroethylene, etc.
RCRA Code:	F002
Meth Code:	R01 - Recycler
Quantity Tons:	2.7522
Waste Quantity:	660
Quantity Unit:	G
Additional Code 1:	Not reported
Additional Code 2:	Not reported
Additional Code 3:	Not reported
Additional Code 4:	Not reported
Additional Code 5:	Not reported

Shipment Date:	19930512
Creation Date:	9/8/1995 0:00:00
Receipt Date:	19930513
Manifest ID:	90943968
Trans EPA ID:	DED980918858
Trans Name:	Not reported
Trans 2 EPA ID:	Not reported
Trans 2 Name:	Not reported
TSDF EPA ID:	CAD050806850
Trans Name:	Not reported
TSDF Alt EPA ID:	CAD050806850
TSDF Alt Name:	Not reported
Waste Code Description:	281 - Adhesives
RCRA Code:	D001
Meth Code:	R01 - Recycler
Quantity Tons:	0.375
Waste Quantity:	750
Quantity Unit:	P
Additional Code 1:	Not reported
Additional Code 2:	Not reported
Additional Code 3:	Not reported
Additional Code 4:	Not reported
Additional Code 5:	Not reported

Shipment Date:	19930512
Creation Date:	9/8/1995 0:00:00
Receipt Date:	19930513
Manifest ID:	90943968
Trans EPA ID:	DED980918858
Trans Name:	Not reported
Trans 2 EPA ID:	Not reported
Trans 2 Name:	Not reported
TSDF EPA ID:	CAD050806850
Trans Name:	Not reported
TSDF Alt EPA ID:	CAD050806850
TSDF Alt Name:	Not reported
Waste Code Description:	281 - Adhesives
RCRA Code:	D001
Meth Code:	R01 - Recycler
Quantity Tons:	0.705
Waste Quantity:	1410
Quantity Unit:	P
Additional Code 1:	Not reported
Additional Code 2:	Not reported
Additional Code 3:	Not reported
Additional Code 4:	Not reported
Additional Code 5:	Not reported

Shipment Date:	19930512
Creation Date:	9/8/1995 0:00:00
Receipt Date:	19930513
Manifest ID:	90943968
Trans EPA ID:	DED980918858
Trans Name:	Not reported
Trans 2 EPA ID:	Not reported
Trans 2 Name:	Not reported
TSDF EPA ID:	CAD050806850
Trans Name:	Not reported
TSDF Alt EPA ID:	CAD050806850
TSDF Alt Name:	Not reported
Waste Code Description:	281 - Adhesives
RCRA Code:	D001
Meth Code:	R01 - Recycler
Quantity Tons:	0.15
Waste Quantity:	300
Quantity Unit:	P
Additional Code 1:	Not reported
Additional Code 2:	Not reported
Additional Code 3:	Not reported
Additional Code 4:	Not reported
Additional Code 5:	Not reported

Shipment Date:	19930512

Creation Date:	9/8/1995 0:00:00
Receipt Date:	19930513
Manifest ID:	90943968
Trans EPA ID:	DED980918858
Trans Name:	Not reported
Trans 2 EPA ID:	Not reported
Trans 2 Name:	Not reported
TSDF EPA ID:	CAD050806850
Trans Name:	Not reported
TSDF Alt EPA ID:	CAD050806850
TSDF Alt Name:	Not reported
Waste Code Description:	- Not reported
RCRA Code:	D008
Meth Code:	R01 - Recycler
Quantity Tons:	0.3
Waste Quantity:	600
Quantity Unit:	P
Additional Code 1:	Not reported
Additional Code 2:	Not reported
Additional Code 3:	Not reported
Additional Code 4:	Not reported
Additional Code 5:	Not reported

Shipment Date:	19930512
Creation Date:	9/9/1995 0:00:00
Receipt Date:	19930512
Manifest ID:	90707324
Trans EPA ID:	CAD980735310
Trans Name:	Not reported
Trans 2 EPA ID:	Not reported
Trans 2 Name:	Not reported
TSDF EPA ID:	CAT000646117
Trans Name:	Not reported
TSDF Alt EPA ID:	Not reported
TSDF Alt Name:	Not reported
Waste Code Description:	272 - Polymeric resin waste
RCRA Code:	D035
Meth Code:	D80 - Disposal, Land Fill
Quantity Tons:	22
Waste Quantity:	44000
Quantity Unit:	P
Additional Code 1:	Not reported
Additional Code 2:	Not reported
Additional Code 3:	Not reported
Additional Code 4:	Not reported
Additional Code 5:	Not reported

Shipment Date:	19930512
Creation Date:	9/8/1995 0:00:00
Receipt Date:	19930513
Manifest ID:	92309228
Trans EPA ID:	DED980918858
Trans Name:	Not reported
Trans 2 EPA ID:	Not reported
Trans 2 Name:	Not reported
TSDF EPA ID:	CAD050806850
Trans Name:	Not reported
TSDF Alt EPA ID:	CAD050806850
TSDF Alt Name:	Not reported
Waste Code Description:	281 - Adhesives
RCRA Code:	Not reported
Meth Code:	R01 - Recycler
Quantity Tons:	0.225
Waste Quantity:	450
Quantity Unit:	P
Additional Code 1:	Not reported
Additional Code 2:	Not reported
Additional Code 3:	Not reported
Additional Code 4:	Not reported
Additional Code 5:	Not reported

Shipment Date:	19930512
Creation Date:	9/8/1995 0:00:00
Receipt Date:	19930513
Manifest ID:	90943944
Trans EPA ID:	DED980918858
Trans Name:	Not reported
Trans 2 EPA ID:	Not reported
Trans 2 Name:	Not reported
TSDF EPA ID:	CAD050806850
Trans Name:	Not reported
TSDF Alt EPA ID:	CAD050806850
TSDF Alt Name:	Not reported
Waste Code Description:	281 - Adhesives
RCRA Code:	D001

Meth Code:	R01 - Recycler
Quantity Tons:	0.15
Waste Quantity:	300
Quantity Unit:	P
Additional Code 1:	Not reported
Additional Code 2:	Not reported
Additional Code 3:	Not reported
Additional Code 4:	Not reported
Additional Code 5:	Not reported

Shipment Date:	19930506
Creation Date:	9/8/1995 0:00:00
Receipt Date:	19930514
Manifest ID:	92736419
Trans EPA ID:	DED980918858
Trans Name:	Not reported
Trans 2 EPA ID:	Not reported
Trans 2 Name:	Not reported
TSDF EPA ID:	CAD050806850
Trans Name:	Not reported
TSDF Alt EPA ID:	CAD050806850
TSDF Alt Name:	Not reported
Waste Code Description:	281 - Adhesives
RCRA Code:	D007
Meth Code:	R01 - Recycler
Quantity Tons:	0.15
Waste Quantity:	300
Quantity Unit:	P
Additional Code 1:	Not reported
Additional Code 2:	Not reported
Additional Code 3:	Not reported
Additional Code 4:	Not reported
Additional Code 5:	Not reported

Shipment Date:	19930506
Creation Date:	9/8/1995 0:00:00
Receipt Date:	19930514
Manifest ID:	92736419
Trans EPA ID:	DED980918858
Trans Name:	Not reported
Trans 2 EPA ID:	Not reported
Trans 2 Name:	Not reported
TSDF EPA ID:	CAD050806850
Trans Name:	Not reported
TSDF Alt EPA ID:	CAD050806850
TSDF Alt Name:	Not reported
Waste Code Description:	281 - Adhesives
RCRA Code:	D001
Meth Code:	R01 - Recycler
Quantity Tons:	0.375
Waste Quantity:	750
Quantity Unit:	P
Additional Code 1:	Not reported
Additional Code 2:	Not reported
Additional Code 3:	Not reported
Additional Code 4:	Not reported
Additional Code 5:	Not reported

Shipment Date:	19930506
Creation Date:	9/8/1995 0:00:00
Receipt Date:	19930514
Manifest ID:	92736417
Trans EPA ID:	DED980918858
Trans Name:	Not reported
Trans 2 EPA ID:	Not reported
Trans 2 Name:	Not reported
TSDF EPA ID:	CAD050806850
Trans Name:	Not reported
TSDF Alt EPA ID:	CAD050806850
TSDF Alt Name:	Not reported
Waste Code Description:	281 - Adhesives
RCRA Code:	D001
Meth Code:	R01 - Recycler
Quantity Tons:	0.375
Waste Quantity:	750
Quantity Unit:	P
Additional Code 1:	Not reported
Additional Code 2:	Not reported
Additional Code 3:	Not reported
Additional Code 4:	Not reported
Additional Code 5:	Not reported

Shipment Date:	19930506
Creation Date:	9/8/1995 0:00:00
Receipt Date:	19930514

Manifest ID:	92736419
Trans EPA ID:	DED980918858
Trans Name:	Not reported
Trans 2 EPA ID:	Not reported
Trans 2 Name:	Not reported
TSDF EPA ID:	CAD050806850
Trans Name:	Not reported
TSDF Alt EPA ID:	CAD050806850
TSDF Alt Name:	Not reported
Waste Code Description:	- Not reported
RCRA Code:	D003
Meth Code:	R01 - Recycler
Quantity Tons:	0.6
Waste Quantity:	1200
Quantity Unit:	P
Additional Code 1:	Not reported
Additional Code 2:	Not reported
Additional Code 3:	Not reported
Additional Code 4:	Not reported
Additional Code 5:	Not reported

Shipment Date:	19930506
Creation Date:	9/7/1995 0:00:00
Receipt Date:	19930506
Manifest ID:	90707323
Trans EPA ID:	CAD980735310
Trans Name:	Not reported
Trans 2 EPA ID:	Not reported
Trans 2 Name:	Not reported
TSDF EPA ID:	CAT000646117
Trans Name:	Not reported
TSDF Alt EPA ID:	Not reported
TSDF Alt Name:	Not reported
Waste Code Description:	272 - Polymeric resin waste
RCRA Code:	D035
Meth Code:	D80 - Disposal, Land Fill
Quantity Tons:	19.8
Waste Quantity:	39600
Quantity Unit:	P
Additional Code 1:	Not reported
Additional Code 2:	Not reported
Additional Code 3:	Not reported
Additional Code 4:	Not reported
Additional Code 5:	Not reported

Shipment Date:	19930506
Creation Date:	9/8/1995 0:00:00
Receipt Date:	19930514
Manifest ID:	92736419
Trans EPA ID:	DED980918858
Trans Name:	Not reported
Trans 2 EPA ID:	Not reported
Trans 2 Name:	Not reported
TSDF EPA ID:	CAD050806850
Trans Name:	Not reported
TSDF Alt EPA ID:	CAD050806850
TSDF Alt Name:	Not reported
Waste Code Description:	281 - Adhesives
RCRA Code:	D001
Meth Code:	R01 - Recycler
Quantity Tons:	1.5
Waste Quantity:	3000
Quantity Unit:	P
Additional Code 1:	Not reported
Additional Code 2:	Not reported
Additional Code 3:	Not reported
Additional Code 4:	Not reported
Additional Code 5:	Not reported

Shipment Date:	19930505
Creation Date:	9/7/1995 0:00:00
Receipt Date:	19930505
Manifest ID:	90707322
Trans EPA ID:	CAD980735310
Trans Name:	Not reported
Trans 2 EPA ID:	Not reported
Trans 2 Name:	Not reported
TSDF EPA ID:	CAT000646117
Trans Name:	Not reported
TSDF Alt EPA ID:	Not reported
TSDF Alt Name:	Not reported
Waste Code Description:	272 - Polymeric resin waste
RCRA Code:	D035
Meth Code:	D80 - Disposal, Land Fill
Quantity Tons:	21.5

Waste Quantity:	43000
Quantity Unit:	P
Additional Code 1:	Not reported
Additional Code 2:	Not reported
Additional Code 3:	Not reported
Additional Code 4:	Not reported
Additional Code 5:	Not reported

Shipment Date:	19930428
Creation Date:	9/7/1995 0:00:00
Receipt Date:	19930430
Manifest ID:	90707321
Trans EPA ID:	CAD980735310
Trans Name:	Not reported
Trans 2 EPA ID:	Not reported
Trans 2 Name:	Not reported
TSDF EPA ID:	CAT000646117
Trans Name:	Not reported
TSDF Alt EPA ID:	Not reported
TSDF Alt Name:	Not reported
Waste Code Description:	272 - Polymeric resin waste
RCRA Code:	D035
Meth Code:	D80 - Disposal, Land Fill
Quantity Tons:	18.5
Waste Quantity:	37000
Quantity Unit:	P
Additional Code 1:	Not reported
Additional Code 2:	Not reported
Additional Code 3:	Not reported
Additional Code 4:	Not reported
Additional Code 5:	Not reported

Shipment Date:	19930421
Creation Date:	9/6/1995 0:00:00
Receipt Date:	19930421
Manifest ID:	90707320
Trans EPA ID:	CAD980735310
Trans Name:	Not reported
Trans 2 EPA ID:	Not reported
Trans 2 Name:	Not reported
TSDF EPA ID:	CAT000646117
Trans Name:	Not reported
TSDF Alt EPA ID:	Not reported
TSDF Alt Name:	Not reported
Waste Code Description:	272 - Polymeric resin waste
RCRA Code:	D035
Meth Code:	D80 - Disposal, Land Fill
Quantity Tons:	21
Waste Quantity:	42000
Quantity Unit:	P
Additional Code 1:	Not reported
Additional Code 2:	Not reported
Additional Code 3:	Not reported
Additional Code 4:	Not reported
Additional Code 5:	Not reported

Shipment Date:	19930412
Creation Date:	9/6/1995 0:00:00
Receipt Date:	19930412
Manifest ID:	92235937
Trans EPA ID:	CAD008364432
Trans Name:	Not reported
Trans 2 EPA ID:	Not reported
Trans 2 Name:	Not reported
TSDF EPA ID:	CAD008364432
Trans Name:	Not reported
TSDF Alt EPA ID:	Not reported
TSDF Alt Name:	Not reported
Waste Code Description:	211 - Halogenated solvents (chloroform, methyl chloride, perchloroethylene, etc.
RCRA Code:	F002
Meth Code:	R01 - Recycler
Quantity Tons:	18.9401
Waste Quantity:	4542
Quantity Unit:	G
Additional Code 1:	Not reported
Additional Code 2:	Not reported
Additional Code 3:	Not reported
Additional Code 4:	Not reported
Additional Code 5:	Not reported

Shipment Date:	19930407
Creation Date:	9/6/1995 0:00:00
Receipt Date:	19930407
Manifest ID:	90707319
Trans EPA ID:	CAD980735310

Trans Name:	Not reported
Trans 2 EPA ID:	Not reported
Trans 2 Name:	Not reported
TSDF EPA ID:	CAT000646117
Trans Name:	Not reported
TSDF Alt EPA ID:	Not reported
TSDF Alt Name:	Not reported
Waste Code Description:	272 - Polymeric resin waste
RCRA Code:	D035
Meth Code:	D80 - Disposal, Land Fill
Quantity Tons:	17.75
Waste Quantity:	35500
Quantity Unit:	P
Additional Code 1:	Not reported
Additional Code 2:	Not reported
Additional Code 3:	Not reported
Additional Code 4:	Not reported
Additional Code 5:	Not reported

Shipment Date:	19930331
Creation Date:	9/6/1995 0:00:00
Receipt Date:	19930331
Manifest ID:	90707318
Trans EPA ID:	CAD980735310
Trans Name:	Not reported
Trans 2 EPA ID:	Not reported
Trans 2 Name:	Not reported
TSDF EPA ID:	CAT000646117
Trans Name:	Not reported
TSDF Alt EPA ID:	Not reported
TSDF Alt Name:	Not reported
Waste Code Description:	272 - Polymeric resin waste
RCRA Code:	D035
Meth Code:	D80 - Disposal, Land Fill
Quantity Tons:	19.75
Waste Quantity:	39500
Quantity Unit:	P
Additional Code 1:	Not reported
Additional Code 2:	Not reported
Additional Code 3:	Not reported
Additional Code 4:	Not reported
Additional Code 5:	Not reported

Shipment Date:	19930326
Creation Date:	9/6/1995 0:00:00
Receipt Date:	19930331
Manifest ID:	91712234
Trans EPA ID:	CAD982442188
Trans Name:	Not reported
Trans 2 EPA ID:	Not reported
Trans 2 Name:	Not reported
TSDF EPA ID:	CAT080013352
Trans Name:	Not reported
TSDF Alt EPA ID:	Not reported
TSDF Alt Name:	Not reported
Waste Code Description:	241 - Tank bottom waste 251 Still bottoms with halogenated organics
RCRA Code:	Not reported
Meth Code:	R01 - Recycler
Quantity Tons:	3.336
Waste Quantity:	800
Quantity Unit:	G
Additional Code 1:	Not reported
Additional Code 2:	Not reported
Additional Code 3:	Not reported
Additional Code 4:	Not reported
Additional Code 5:	Not reported

Shipment Date:	19930326
Creation Date:	9/6/1995 0:00:00
Receipt Date:	19930331
Manifest ID:	91712231
Trans EPA ID:	CAD982442188
Trans Name:	Not reported
Trans 2 EPA ID:	Not reported
Trans 2 Name:	Not reported
TSDF EPA ID:	CAT080013352
Trans Name:	Not reported
TSDF Alt EPA ID:	Not reported
TSDF Alt Name:	Not reported
Waste Code Description:	241 - Tank bottom waste 251 Still bottoms with halogenated organics
RCRA Code:	Not reported
Meth Code:	R01 - Recycler
Quantity Tons:	1.3552
Waste Quantity:	325
Quantity Unit:	G

Additional Code 1:	Not reported
Additional Code 2:	Not reported
Additional Code 3:	Not reported
Additional Code 4:	Not reported
Additional Code 5:	Not reported

Shipment Date:	19930324
Creation Date:	9/6/1995 0:00:00
Receipt Date:	19930325
Manifest ID:	92339914
Trans EPA ID:	CAD008302903
Trans Name:	Not reported
Trans 2 EPA ID:	Not reported
Trans 2 Name:	Not reported
TSDF EPA ID:	CAD008302903
Trans Name:	Not reported
TSDF Alt EPA ID:	CAD008302903
TSDF Alt Name:	Not reported
Waste Code Description:	343 - Unspecified organic liquid mixture
RCRA Code:	Not reported
Meth Code:	R01 - Recycler
Quantity Tons:	14.62
Waste Quantity:	4300
Quantity Unit:	G
Additional Code 1:	Not reported
Additional Code 2:	Not reported
Additional Code 3:	Not reported
Additional Code 4:	Not reported
Additional Code 5:	Not reported

Shipment Date:	19930323
Creation Date:	9/1/1995 0:00:00
Receipt Date:	19930324
Manifest ID:	90707316
Trans EPA ID:	CAD980735310
Trans Name:	Not reported
Trans 2 EPA ID:	Not reported
Trans 2 Name:	Not reported
TSDF EPA ID:	CAT000646117
Trans Name:	Not reported
TSDF Alt EPA ID:	CAT000646117
TSDF Alt Name:	Not reported
Waste Code Description:	272 - Polymeric resin waste
RCRA Code:	D035
Meth Code:	D80 - Disposal, Land Fill
Quantity Tons:	17.55
Waste Quantity:	35100
Quantity Unit:	P
Additional Code 1:	Not reported
Additional Code 2:	Not reported
Additional Code 3:	Not reported
Additional Code 4:	Not reported
Additional Code 5:	Not reported

Shipment Date:	19930316
Creation Date:	9/7/1995 0:00:00
Receipt Date:	19930316
Manifest ID:	90707314
Trans EPA ID:	CAD980735310
Trans Name:	Not reported
Trans 2 EPA ID:	Not reported
Trans 2 Name:	Not reported
TSDF EPA ID:	CAT000646117
Trans Name:	Not reported
TSDF Alt EPA ID:	CAT000646117
TSDF Alt Name:	Not reported
Waste Code Description:	272 - Polymeric resin waste
RCRA Code:	D035
Meth Code:	D80 - Disposal, Land Fill
Quantity Tons:	17.1
Waste Quantity:	34200
Quantity Unit:	P
Additional Code 1:	Not reported
Additional Code 2:	Not reported
Additional Code 3:	Not reported
Additional Code 4:	Not reported
Additional Code 5:	Not reported

Additional Info:

Year:	1997
Gen EPA ID:	CAD008237596

Shipment Date:	19971230
Creation Date:	7/23/1998 0:00:00

Receipt Date:	19971230
Manifest ID:	97248945
Trans EPA ID:	CAD981685886
Trans Name:	Not reported
Trans 2 EPA ID:	Not reported
Trans 2 Name:	Not reported
TSDF EPA ID:	CAD028409019
Trans Name:	Not reported
TSDF Alt EPA ID:	Not reported
TSDF Alt Name:	Not reported
Waste Code Description:	221 - Waste oil and mixed oil
RCRA Code:	Not reported
Meth Code:	T01 - Treatment, Tank
Quantity Tons:	6.46
Waste Quantity:	1700
Quantity Unit:	G
Additional Code 1:	Not reported
Additional Code 2:	Not reported
Additional Code 3:	Not reported
Additional Code 4:	Not reported
Additional Code 5:	Not reported

Shipment Date:	19971219
Creation Date:	7/23/1998 0:00:00
Receipt Date:	19971224
Manifest ID:	97309761
Trans EPA ID:	CA0000970392
Trans Name:	Not reported
Trans 2 EPA ID:	Not reported
Trans 2 Name:	Not reported
TSDF EPA ID:	CAD008302903
Trans Name:	Not reported
TSDF Alt EPA ID:	CAD008302903
TSDF Alt Name:	Not reported
Waste Code Description:	141 - Off-specification, aged, or surplus inorganics
RCRA Code:	D007
Meth Code:	R01 - Recycler
Quantity Tons:	0.1775
Waste Quantity:	355
Quantity Unit:	P
Additional Code 1:	Not reported
Additional Code 2:	Not reported
Additional Code 3:	Not reported
Additional Code 4:	Not reported
Additional Code 5:	Not reported

Shipment Date:	19971029
Creation Date:	7/23/1998 0:00:00
Receipt Date:	19971031
Manifest ID:	96832999
Trans EPA ID:	CA0000970392
Trans Name:	Not reported
Trans 2 EPA ID:	Not reported
Trans 2 Name:	Not reported
TSDF EPA ID:	CAD008302903
Trans Name:	Not reported
TSDF Alt EPA ID:	CAD008302903
TSDF Alt Name:	Not reported
Waste Code Description:	551 - Laboratory waste chemicals 561 Detergent and soap
RCRA Code:	D001
Meth Code:	R01 - Recycler
Quantity Tons:	3.8115
Waste Quantity:	7623
Quantity Unit:	P
Additional Code 1:	Not reported
Additional Code 2:	Not reported
Additional Code 3:	Not reported
Additional Code 4:	Not reported
Additional Code 5:	Not reported

Shipment Date:	19971029
Creation Date:	7/23/1998 0:00:00
Receipt Date:	19971031
Manifest ID:	96833005
Trans EPA ID:	CA0000970392
Trans Name:	Not reported
Trans 2 EPA ID:	Not reported
Trans 2 Name:	Not reported
TSDF EPA ID:	CAD008302903
Trans Name:	Not reported
TSDF Alt EPA ID:	CAD008302903
TSDF Alt Name:	Not reported
Waste Code Description:	212 - Oxygenated solvents (acetone, butanol, ethyl acetate, etc.
RCRA Code:	D001
Meth Code:	R01 - Recycler

Quantity Tons:	0.2175
Waste Quantity:	435
Quantity Unit:	P
Additional Code 1:	Not reported
Additional Code 2:	Not reported
Additional Code 3:	Not reported
Additional Code 4:	Not reported
Additional Code 5:	Not reported

Shipment Date:	19971029
Creation Date:	7/23/1998 0:00:00
Receipt Date:	19971031
Manifest ID:	96833005
Trans EPA ID:	CA0000970392
Trans Name:	Not reported
Trans 2 EPA ID:	Not reported
Trans 2 Name:	Not reported
TSDF EPA ID:	CAD008302903
Trans Name:	Not reported
TSDF Alt EPA ID:	CAD008302903
TSDF Alt Name:	Not reported
Waste Code Description:	141 - Off-specification, aged, or surplus inorganics
RCRA Code:	D007
Meth Code:	R01 - Recycler
Quantity Tons:	2.6545
Waste Quantity:	5309
Quantity Unit:	P
Additional Code 1:	Not reported
Additional Code 2:	Not reported
Additional Code 3:	Not reported
Additional Code 4:	Not reported
Additional Code 5:	Not reported

Shipment Date:	19971029
Creation Date:	7/23/1998 0:00:00
Receipt Date:	19971031
Manifest ID:	96833005
Trans EPA ID:	CA0000970392
Trans Name:	Not reported
Trans 2 EPA ID:	Not reported
Trans 2 Name:	Not reported
TSDF EPA ID:	CAD008302903
Trans Name:	Not reported
TSDF Alt EPA ID:	CAD008302903
TSDF Alt Name:	Not reported
Waste Code Description:	272 - Polymeric resin waste
RCRA Code:	Not reported
Meth Code:	H01 - Transfer Station
Quantity Tons:	1.3975
Waste Quantity:	2795
Quantity Unit:	P
Additional Code 1:	Not reported
Additional Code 2:	Not reported
Additional Code 3:	Not reported
Additional Code 4:	Not reported
Additional Code 5:	Not reported

Shipment Date:	19971029
Creation Date:	7/23/1998 0:00:00
Receipt Date:	19971031
Manifest ID:	96832999
Trans EPA ID:	CA0000970392
Trans Name:	Not reported
Trans 2 EPA ID:	Not reported
Trans 2 Name:	Not reported
TSDF EPA ID:	CAD008302903
Trans Name:	Not reported
TSDF Alt EPA ID:	CAD008302903
TSDF Alt Name:	Not reported
Waste Code Description:	551 - Laboratory waste chemicals 561 Detergent and soap
RCRA Code:	D001
Meth Code:	R01 - Recycler
Quantity Tons:	1.396
Waste Quantity:	2792
Quantity Unit:	P
Additional Code 1:	Not reported
Additional Code 2:	Not reported
Additional Code 3:	Not reported
Additional Code 4:	Not reported
Additional Code 5:	Not reported

Shipment Date:	19971029
Creation Date:	7/23/1998 0:00:00
Receipt Date:	19971031
Manifest ID:	96833005

Trans EPA ID:	CA0000970392
Trans Name:	Not reported
Trans 2 EPA ID:	Not reported
Trans 2 Name:	Not reported
TSDF EPA ID:	CAD008302903
Trans Name:	Not reported
TSDF Alt EPA ID:	CAD008302903
TSDF Alt Name:	Not reported
Waste Code Description:	212 - Oxygenated solvents (acetone, butanol, ethyl acetate, etc.
RCRA Code:	F003
Meth Code:	R01 - Recycler
Quantity Tons:	0.185
Waste Quantity:	370
Quantity Unit:	P
Additional Code 1:	Not reported
Additional Code 2:	Not reported
Additional Code 3:	Not reported
Additional Code 4:	Not reported
Additional Code 5:	Not reported

Shipment Date:	19971029
Creation Date:	7/23/1998 0:00:00
Receipt Date:	19971031
Manifest ID:	96832999
Trans EPA ID:	CA0000970392
Trans Name:	Not reported
Trans 2 EPA ID:	Not reported
Trans 2 Name:	Not reported
TSDF EPA ID:	CAD008302903
Trans Name:	Not reported
TSDF Alt EPA ID:	CAD008302903
TSDF Alt Name:	Not reported
Waste Code Description:	551 - Laboratory waste chemicals 561 Detergent and soap
RCRA Code:	Not reported
Meth Code:	R01 - Recycler
Quantity Tons:	0.412
Waste Quantity:	824
Quantity Unit:	P
Additional Code 1:	Not reported
Additional Code 2:	Not reported
Additional Code 3:	Not reported
Additional Code 4:	Not reported
Additional Code 5:	Not reported

Shipment Date:	19971017
Creation Date:	7/23/1998 0:00:00
Receipt Date:	19971023
Manifest ID:	96631030
Trans EPA ID:	CA0000970392
Trans Name:	Not reported
Trans 2 EPA ID:	Not reported
Trans 2 Name:	Not reported
TSDF EPA ID:	CAD008302903
Trans Name:	Not reported
TSDF Alt EPA ID:	CAD008302903
TSDF Alt Name:	Not reported
Waste Code Description:	551 - Laboratory waste chemicals 561 Detergent and soap
RCRA Code:	Not reported
Meth Code:	R01 - Recycler
Quantity Tons:	0.25
Waste Quantity:	500
Quantity Unit:	P
Additional Code 1:	Not reported
Additional Code 2:	Not reported
Additional Code 3:	Not reported
Additional Code 4:	Not reported
Additional Code 5:	Not reported

Shipment Date:	19971017
Creation Date:	7/23/1998 0:00:00
Receipt Date:	19971023
Manifest ID:	96631030
Trans EPA ID:	CA0000970392
Trans Name:	Not reported
Trans 2 EPA ID:	Not reported
Trans 2 Name:	Not reported
TSDF EPA ID:	CAD008302903
Trans Name:	Not reported
TSDF Alt EPA ID:	CAD008302903
TSDF Alt Name:	Not reported
Waste Code Description:	551 - Laboratory waste chemicals 561 Detergent and soap
RCRA Code:	Not reported
Meth Code:	H01 - Transfer Station
Quantity Tons:	0.25
Waste Quantity:	500

Quantity Unit:	P
Additional Code 1:	Not reported
Additional Code 2:	Not reported
Additional Code 3:	Not reported
Additional Code 4:	Not reported
Additional Code 5:	Not reported

Shipment Date:	19971017
Creation Date:	7/23/1998 0:00:00
Receipt Date:	19971023
Manifest ID:	96631030
Trans EPA ID:	CA0000970392
Trans Name:	Not reported
Trans 2 EPA ID:	Not reported
Trans 2 Name:	Not reported
TSDF EPA ID:	CAD008302903
Trans Name:	Not reported
TSDF Alt EPA ID:	CAD008302903
TSDF Alt Name:	Not reported
Waste Code Description:	551 - Laboratory waste chemicals 561 Detergent and soap
RCRA Code:	D001
Meth Code:	R01 - Recycler
Quantity Tons:	0.75
Waste Quantity:	1500
Quantity Unit:	P
Additional Code 1:	Not reported
Additional Code 2:	Not reported
Additional Code 3:	Not reported
Additional Code 4:	Not reported
Additional Code 5:	Not reported

Shipment Date:	19971017
Creation Date:	7/23/1998 0:00:00
Receipt Date:	19971023
Manifest ID:	96631030
Trans EPA ID:	CA0000970392
Trans Name:	Not reported
Trans 2 EPA ID:	Not reported
Trans 2 Name:	Not reported
TSDF EPA ID:	CAD008302903
Trans Name:	Not reported
TSDF Alt EPA ID:	CAD008302903
TSDF Alt Name:	Not reported
Waste Code Description:	551 - Laboratory waste chemicals 561 Detergent and soap
RCRA Code:	D001
Meth Code:	R01 - Recycler
Quantity Tons:	0.25
Waste Quantity:	500
Quantity Unit:	P
Additional Code 1:	Not reported
Additional Code 2:	Not reported
Additional Code 3:	Not reported
Additional Code 4:	Not reported
Additional Code 5:	Not reported

Shipment Date:	19971017
Creation Date:	7/23/1998 0:00:00
Receipt Date:	19971023
Manifest ID:	96631029
Trans EPA ID:	CA0000970392
Trans Name:	Not reported
Trans 2 EPA ID:	Not reported
Trans 2 Name:	Not reported
TSDF EPA ID:	CAD008302903
Trans Name:	Not reported
TSDF Alt EPA ID:	CAD008302903
TSDF Alt Name:	Not reported
Waste Code Description:	272 - Polymeric resin waste
RCRA Code:	D001
Meth Code:	R01 - Recycler
Quantity Tons:	0.65
Waste Quantity:	1300
Quantity Unit:	P
Additional Code 1:	Not reported
Additional Code 2:	Not reported
Additional Code 3:	Not reported
Additional Code 4:	Not reported
Additional Code 5:	Not reported

Shipment Date:	19971017
Creation Date:	7/23/1998 0:00:00
Receipt Date:	19971023
Manifest ID:	96631029
Trans EPA ID:	CA0000970392
Trans Name:	Not reported

Trans 2 EPA ID:	Not reported
Trans 2 Name:	Not reported
TSDF EPA ID:	CAD008302903
Trans Name:	Not reported
TSDF Alt EPA ID:	CAD008302903
TSDF Alt Name:	Not reported
Waste Code Description:	331 - Off-specification, aged, or surplus organics
RCRA Code:	D001
Meth Code:	H01 - Transfer Station
Quantity Tons:	1.1825
Waste Quantity:	2365
Quantity Unit:	P
Additional Code 1:	Not reported
Additional Code 2:	Not reported
Additional Code 3:	Not reported
Additional Code 4:	Not reported
Additional Code 5:	Not reported

Shipment Date:	19971017
Creation Date:	7/23/1998 0:00:00
Receipt Date:	19971023
Manifest ID:	96631029
Trans EPA ID:	CA0000970392
Trans Name:	Not reported
Trans 2 EPA ID:	Not reported
Trans 2 Name:	Not reported
TSDF EPA ID:	CAD008302903
Trans Name:	Not reported
TSDF Alt EPA ID:	CAD008302903
TSDF Alt Name:	Not reported
Waste Code Description:	141 - Off-specification, aged, or surplus inorganics
RCRA Code:	Not reported
Meth Code:	H01 - Transfer Station
Quantity Tons:	0.75
Waste Quantity:	1500
Quantity Unit:	P
Additional Code 1:	Not reported
Additional Code 2:	Not reported
Additional Code 3:	Not reported
Additional Code 4:	Not reported
Additional Code 5:	Not reported

Shipment Date:	19971017
Creation Date:	7/23/1998 0:00:00
Receipt Date:	19971023
Manifest ID:	96631121
Trans EPA ID:	CA0000970392
Trans Name:	Not reported
Trans 2 EPA ID:	Not reported
Trans 2 Name:	Not reported
TSDF EPA ID:	CAD008302903
Trans Name:	Not reported
TSDF Alt EPA ID:	CAD008302903
TSDF Alt Name:	Not reported
Waste Code Description:	352 - Other organic solids
RCRA Code:	D007
Meth Code:	H01 - Transfer Station
Quantity Tons:	0.25
Waste Quantity:	500
Quantity Unit:	P
Additional Code 1:	Not reported
Additional Code 2:	Not reported
Additional Code 3:	Not reported
Additional Code 4:	Not reported
Additional Code 5:	Not reported

Shipment Date:	19971017
Creation Date:	7/23/1998 0:00:00
Receipt Date:	19971023
Manifest ID:	96631132
Trans EPA ID:	CA0000970392
Trans Name:	Not reported
Trans 2 EPA ID:	Not reported
Trans 2 Name:	Not reported
TSDF EPA ID:	CAD008302903
Trans Name:	Not reported
TSDF Alt EPA ID:	CAD008302903
TSDF Alt Name:	Not reported
Waste Code Description:	141 - Off-specification, aged, or surplus inorganics
RCRA Code:	Not reported
Meth Code:	R01 - Recycler
Quantity Tons:	0.1
Waste Quantity:	200
Quantity Unit:	P
Additional Code 1:	Not reported

Additional Code 2:	Not reported
Additional Code 3:	Not reported
Additional Code 4:	Not reported
Additional Code 5:	Not reported

Shipment Date:	19971017
Creation Date:	7/23/1998 0:00:00
Receipt Date:	19971023
Manifest ID:	96631132
Trans EPA ID:	CA0000970392
Trans Name:	Not reported
Trans 2 EPA ID:	Not reported
Trans 2 Name:	Not reported
TSDF EPA ID:	CAD008302903
Trans Name:	Not reported
TSDF Alt EPA ID:	CAD008302903
TSDF Alt Name:	Not reported
Waste Code Description:	141 - Off-specification, aged, or surplus inorganics
RCRA Code:	D002
Meth Code:	H01 - Transfer Station
Quantity Tons:	0.25
Waste Quantity:	500
Quantity Unit:	P
Additional Code 1:	Not reported
Additional Code 2:	Not reported
Additional Code 3:	Not reported
Additional Code 4:	Not reported
Additional Code 5:	Not reported

Shipment Date:	19971017
Creation Date:	7/23/1998 0:00:00
Receipt Date:	19971023
Manifest ID:	96631131
Trans EPA ID:	CA0000970392
Trans Name:	Not reported
Trans 2 EPA ID:	Not reported
Trans 2 Name:	Not reported
TSDF EPA ID:	CAD008302903
Trans Name:	Not reported
TSDF Alt EPA ID:	CAD008302903
TSDF Alt Name:	Not reported
Waste Code Description:	141 - Off-specification, aged, or surplus inorganics
RCRA Code:	Not reported
Meth Code:	R01 - Recycler
Quantity Tons:	0.0375
Waste Quantity:	75
Quantity Unit:	P
Additional Code 1:	Not reported
Additional Code 2:	Not reported
Additional Code 3:	Not reported
Additional Code 4:	Not reported
Additional Code 5:	Not reported

Shipment Date:	19971017
Creation Date:	7/23/1998 0:00:00
Receipt Date:	19971023
Manifest ID:	96631131
Trans EPA ID:	CA0000970392
Trans Name:	Not reported
Trans 2 EPA ID:	Not reported
Trans 2 Name:	Not reported
TSDF EPA ID:	CAD008302903
Trans Name:	Not reported
TSDF Alt EPA ID:	CAD008302903
TSDF Alt Name:	Not reported
Waste Code Description:	141 - Off-specification, aged, or surplus inorganics
RCRA Code:	Not reported
Meth Code:	R01 - Recycler
Quantity Tons:	0.0125
Waste Quantity:	25
Quantity Unit:	P
Additional Code 1:	Not reported
Additional Code 2:	Not reported
Additional Code 3:	Not reported
Additional Code 4:	Not reported
Additional Code 5:	Not reported

Shipment Date:	19971017
Creation Date:	7/23/1998 0:00:00
Receipt Date:	19971023
Manifest ID:	96631131
Trans EPA ID:	CA0000970392
Trans Name:	Not reported
Trans 2 EPA ID:	Not reported
Trans 2 Name:	Not reported

TSDF EPA ID:	CAD008302903
Trans Name:	Not reported
TSDF Alt EPA ID:	CAD008302903
TSDF Alt Name:	Not reported
Waste Code Description:	141 - Off-specification, aged, or surplus inorganics
RCRA Code:	D002
Meth Code:	H01 - Transfer Station
Quantity Tons:	0.025
Waste Quantity:	50
Quantity Unit:	P
Additional Code 1:	Not reported
Additional Code 2:	Not reported
Additional Code 3:	Not reported
Additional Code 4:	Not reported
Additional Code 5:	Not reported

Shipment Date:	19971017
Creation Date:	7/23/1998 0:00:00
Receipt Date:	19971023
Manifest ID:	96631131
Trans EPA ID:	CA0000970392
Trans Name:	Not reported
Trans 2 EPA ID:	Not reported
Trans 2 Name:	Not reported
TSDF EPA ID:	CAD008302903
Trans Name:	Not reported
TSDF Alt EPA ID:	CAD008302903
TSDF Alt Name:	Not reported
Waste Code Description:	141 - Off-specification, aged, or surplus inorganics
RCRA Code:	D001
Meth Code:	H01 - Transfer Station
Quantity Tons:	0.0125
Waste Quantity:	25
Quantity Unit:	P
Additional Code 1:	Not reported
Additional Code 2:	Not reported
Additional Code 3:	Not reported
Additional Code 4:	Not reported
Additional Code 5:	Not reported

Shipment Date:	19971017
Creation Date:	7/23/1998 0:00:00
Receipt Date:	19971023
Manifest ID:	96631130
Trans EPA ID:	CA0000970392
Trans Name:	Not reported
Trans 2 EPA ID:	Not reported
Trans 2 Name:	Not reported
TSDF EPA ID:	CAD008302903
Trans Name:	Not reported
TSDF Alt EPA ID:	CAD008302903
TSDF Alt Name:	Not reported
Waste Code Description:	212 - Oxygenated solvents (acetone, butanol, ethyl acetate, etc.
RCRA Code:	D001
Meth Code:	R01 - Recycler
Quantity Tons:	0.25
Waste Quantity:	500
Quantity Unit:	P
Additional Code 1:	Not reported
Additional Code 2:	Not reported
Additional Code 3:	Not reported
Additional Code 4:	Not reported
Additional Code 5:	Not reported

Shipment Date:	19971017
Creation Date:	7/23/1998 0:00:00
Receipt Date:	19971023
Manifest ID:	96631130
Trans EPA ID:	CA0000970392
Trans Name:	Not reported
Trans 2 EPA ID:	Not reported
Trans 2 Name:	Not reported
TSDF EPA ID:	CAD008302903
Trans Name:	Not reported
TSDF Alt EPA ID:	CAD008302903
TSDF Alt Name:	Not reported
Waste Code Description:	141 - Off-specification, aged, or surplus inorganics
RCRA Code:	D007
Meth Code:	R01 - Recycler
Quantity Tons:	0.5
Waste Quantity:	1000
Quantity Unit:	P
Additional Code 1:	Not reported
Additional Code 2:	Not reported
Additional Code 3:	Not reported

Additional Code 4:	Not reported
Additional Code 5:	Not reported

Shipment Date:	19971017
Creation Date:	7/23/1998 0:00:00
Receipt Date:	19971023
Manifest ID:	96631130
Trans EPA ID:	CA0000970392
Trans Name:	Not reported
Trans 2 EPA ID:	Not reported
Trans 2 Name:	Not reported
TSDF EPA ID:	CAD008302903
Trans Name:	Not reported
TSDF Alt EPA ID:	CAD008302903
TSDF Alt Name:	Not reported
Waste Code Description:	331 - Off-specification, aged, or surplus organics
RCRA Code:	Not reported
Meth Code:	H01 - Transfer Station
Quantity Tons:	0.25
Waste Quantity:	500
Quantity Unit:	P
Additional Code 1:	Not reported
Additional Code 2:	Not reported
Additional Code 3:	Not reported
Additional Code 4:	Not reported
Additional Code 5:	Not reported

Shipment Date:	19971017
Creation Date:	7/23/1998 0:00:00
Receipt Date:	19971023
Manifest ID:	96631130
Trans EPA ID:	CA0000970392
Trans Name:	Not reported
Trans 2 EPA ID:	Not reported
Trans 2 Name:	Not reported
TSDF EPA ID:	CAD008302903
Trans Name:	Not reported
TSDF Alt EPA ID:	CAD008302903
TSDF Alt Name:	Not reported
Waste Code Description:	141 - Off-specification, aged, or surplus inorganics
RCRA Code:	D001
Meth Code:	R01 - Recycler
Quantity Tons:	0.25
Waste Quantity:	500
Quantity Unit:	P
Additional Code 1:	Not reported
Additional Code 2:	Not reported
Additional Code 3:	Not reported
Additional Code 4:	Not reported
Additional Code 5:	Not reported

Shipment Date:	19971017
Creation Date:	7/23/1998 0:00:00
Receipt Date:	19971023
Manifest ID:	96631122
Trans EPA ID:	CA0000970392
Trans Name:	Not reported
Trans 2 EPA ID:	Not reported
Trans 2 Name:	Not reported
TSDF EPA ID:	CAD008302903
Trans Name:	Not reported
TSDF Alt EPA ID:	CAD008302903
TSDF Alt Name:	Not reported
Waste Code Description:	141 - Off-specification, aged, or surplus inorganics
RCRA Code:	D007
Meth Code:	H01 - Transfer Station
Quantity Tons:	0.3065
Waste Quantity:	613
Quantity Unit:	P
Additional Code 1:	Not reported
Additional Code 2:	Not reported
Additional Code 3:	Not reported
Additional Code 4:	Not reported
Additional Code 5:	Not reported

Shipment Date:	19971017
Creation Date:	7/23/1998 0:00:00
Receipt Date:	19971023
Manifest ID:	96631122
Trans EPA ID:	CA0000970392
Trans Name:	Not reported
Trans 2 EPA ID:	Not reported
Trans 2 Name:	Not reported
TSDF EPA ID:	CAD008302903
Trans Name:	Not reported

TSDF Alt EPA ID:	CAD008302903
TSDF Alt Name:	Not reported
Waste Code Description:	331 - Off-specification, aged, or surplus organics
RCRA Code:	D001
Meth Code:	H01 - Transfer Station
Quantity Tons:	0.3
Waste Quantity:	600
Quantity Unit:	P
Additional Code 1:	Not reported
Additional Code 2:	Not reported
Additional Code 3:	Not reported
Additional Code 4:	Not reported
Additional Code 5:	Not reported

Shipment Date:	19971017
Creation Date:	7/23/1998 0:00:00
Receipt Date:	19971023
Manifest ID:	96631122
Trans EPA ID:	CA0000970392
Trans Name:	Not reported
Trans 2 EPA ID:	Not reported
Trans 2 Name:	Not reported
TSDF EPA ID:	CAD008302903
Trans Name:	Not reported
TSDF Alt EPA ID:	CAD008302903
TSDF Alt Name:	Not reported
Waste Code Description:	141 - Off-specification, aged, or surplus inorganics
RCRA Code:	D001
Meth Code:	H01 - Transfer Station
Quantity Tons:	0.025
Waste Quantity:	50
Quantity Unit:	P
Additional Code 1:	Not reported
Additional Code 2:	Not reported
Additional Code 3:	Not reported
Additional Code 4:	Not reported
Additional Code 5:	Not reported

Shipment Date:	19971017
Creation Date:	7/23/1998 0:00:00
Receipt Date:	19971023
Manifest ID:	96631122
Trans EPA ID:	CA0000970392
Trans Name:	Not reported
Trans 2 EPA ID:	Not reported
Trans 2 Name:	Not reported
TSDF EPA ID:	CAD008302903
Trans Name:	Not reported
TSDF Alt EPA ID:	CAD008302903
TSDF Alt Name:	Not reported
Waste Code Description:	331 - Off-specification, aged, or surplus organics
RCRA Code:	D001
Meth Code:	H01 - Transfer Station
Quantity Tons:	1
Waste Quantity:	2000
Quantity Unit:	P
Additional Code 1:	Not reported
Additional Code 2:	Not reported
Additional Code 3:	Not reported
Additional Code 4:	Not reported
Additional Code 5:	Not reported

Shipment Date:	19971017
Creation Date:	7/23/1998 0:00:00
Receipt Date:	19971023
Manifest ID:	96631121
Trans EPA ID:	CA0000970392
Trans Name:	Not reported
Trans 2 EPA ID:	Not reported
Trans 2 Name:	Not reported
TSDF EPA ID:	CAD008302903
Trans Name:	Not reported
TSDF Alt EPA ID:	CAD008302903
TSDF Alt Name:	Not reported
Waste Code Description:	551 - Laboratory waste chemicals 561 Detergent and soap
RCRA Code:	D001
Meth Code:	R01 - Recycler
Quantity Tons:	0.25
Waste Quantity:	500
Quantity Unit:	P
Additional Code 1:	Not reported
Additional Code 2:	Not reported
Additional Code 3:	Not reported
Additional Code 4:	Not reported
Additional Code 5:	Not reported

Shipment Date:	19971017
Creation Date:	7/23/1998 0:00:00
Receipt Date:	19971023
Manifest ID:	96631121
Trans EPA ID:	CA0000970392
Trans Name:	Not reported
Trans 2 EPA ID:	Not reported
Trans 2 Name:	Not reported
TSDF EPA ID:	CAD008302903
Trans Name:	Not reported
TSDF Alt EPA ID:	CAD008302903
TSDF Alt Name:	Not reported
Waste Code Description:	141 - Off-specification, aged, or surplus inorganics
RCRA Code:	D007
Meth Code:	H01 - Transfer Station
Quantity Tons:	0.25
Waste Quantity:	500
Quantity Unit:	P
Additional Code 1:	Not reported
Additional Code 2:	Not reported
Additional Code 3:	Not reported
Additional Code 4:	Not reported
Additional Code 5:	Not reported

Shipment Date:	19971017
Creation Date:	7/23/1998 0:00:00
Receipt Date:	19971023
Manifest ID:	96631107
Trans EPA ID:	CA0000970392
Trans Name:	Not reported
Trans 2 EPA ID:	Not reported
Trans 2 Name:	Not reported
TSDF EPA ID:	CAD008302903
Trans Name:	Not reported
TSDF Alt EPA ID:	CAD008302903
TSDF Alt Name:	Not reported
Waste Code Description:	141 - Off-specification, aged, or surplus inorganics
RCRA Code:	Not reported
Meth Code:	H01 - Transfer Station
Quantity Tons:	0.0375
Waste Quantity:	75
Quantity Unit:	P
Additional Code 1:	Not reported
Additional Code 2:	Not reported
Additional Code 3:	Not reported
Additional Code 4:	Not reported
Additional Code 5:	Not reported

Shipment Date:	19971017
Creation Date:	7/23/1998 0:00:00
Receipt Date:	19971023
Manifest ID:	96631107
Trans EPA ID:	CA0000970392
Trans Name:	Not reported
Trans 2 EPA ID:	Not reported
Trans 2 Name:	Not reported
TSDF EPA ID:	CAD008302903
Trans Name:	Not reported
TSDF Alt EPA ID:	CAD008302903
TSDF Alt Name:	Not reported
Waste Code Description:	141 - Off-specification, aged, or surplus inorganics
RCRA Code:	Not reported
Meth Code:	H01 - Transfer Station
Quantity Tons:	0.0125
Waste Quantity:	25
Quantity Unit:	P
Additional Code 1:	Not reported
Additional Code 2:	Not reported
Additional Code 3:	Not reported
Additional Code 4:	Not reported
Additional Code 5:	Not reported

Shipment Date:	19971017
Creation Date:	7/23/1998 0:00:00
Receipt Date:	19971023
Manifest ID:	96631107
Trans EPA ID:	CA0000970392
Trans Name:	Not reported
Trans 2 EPA ID:	Not reported
Trans 2 Name:	Not reported
TSDF EPA ID:	CAD008302903
Trans Name:	Not reported
TSDF Alt EPA ID:	CAD008302903
TSDF Alt Name:	Not reported

Waste Code Description:	141 - Off-specification, aged, or surplus inorganics
RCRA Code:	D001
Meth Code:	R01 - Recycler
Quantity Tons:	0.25
Waste Quantity:	500
Quantity Unit:	P
Additional Code 1:	Not reported
Additional Code 2:	Not reported
Additional Code 3:	Not reported
Additional Code 4:	Not reported
Additional Code 5:	Not reported

Shipment Date:	19971017
Creation Date:	7/23/1998 0:00:00
Receipt Date:	19971023
Manifest ID:	96631107
Trans EPA ID:	CA0000970392
Trans Name:	Not reported
Trans 2 EPA ID:	Not reported
Trans 2 Name:	Not reported
TSDF EPA ID:	CAD008302903
Trans Name:	Not reported
TSDF Alt EPA ID:	CAD008302903
TSDF Alt Name:	Not reported
Waste Code Description:	141 - Off-specification, aged, or surplus inorganics
RCRA Code:	D007
Meth Code:	R01 - Recycler
Quantity Tons:	1.25
Waste Quantity:	2500
Quantity Unit:	P
Additional Code 1:	Not reported
Additional Code 2:	Not reported
Additional Code 3:	Not reported
Additional Code 4:	Not reported
Additional Code 5:	Not reported

Shipment Date:	19971016
Creation Date:	7/23/1998 0:00:00
Receipt Date:	19971023
Manifest ID:	96631028
Trans EPA ID:	CA0000970392
Trans Name:	Not reported
Trans 2 EPA ID:	Not reported
Trans 2 Name:	Not reported
TSDF EPA ID:	CAD008302903
Trans Name:	Not reported
TSDF Alt EPA ID:	CAD008302903
TSDF Alt Name:	Not reported
Waste Code Description:	141 - Off-specification, aged, or surplus inorganics
RCRA Code:	D007
Meth Code:	H01 - Transfer Station
Quantity Tons:	0.322
Waste Quantity:	644
Quantity Unit:	P
Additional Code 1:	Not reported
Additional Code 2:	Not reported
Additional Code 3:	Not reported
Additional Code 4:	Not reported
Additional Code 5:	Not reported

Shipment Date:	19971016
Creation Date:	7/23/1998 0:00:00
Receipt Date:	19971023
Manifest ID:	96631031
Trans EPA ID:	CA0000970392
Trans Name:	Not reported
Trans 2 EPA ID:	Not reported
Trans 2 Name:	Not reported
TSDF EPA ID:	CAD008302903
Trans Name:	Not reported
TSDF Alt EPA ID:	CAD008302903
TSDF Alt Name:	Not reported
Waste Code Description:	352 - Other organic solids
RCRA Code:	Not reported
Meth Code:	H01 - Transfer Station
Quantity Tons:	0.14
Waste Quantity:	280
Quantity Unit:	P
Additional Code 1:	Not reported
Additional Code 2:	Not reported
Additional Code 3:	Not reported
Additional Code 4:	Not reported
Additional Code 5:	Not reported

Shipment Date:	19971016

Creation Date:	7/23/1998 0:00:00
Receipt Date:	19971023
Manifest ID:	96631031
Trans EPA ID:	CA0000970392
Trans Name:	Not reported
Trans 2 EPA ID:	Not reported
Trans 2 Name:	Not reported
TSDF EPA ID:	CAD008302903
Trans Name:	Not reported
TSDF Alt EPA ID:	CAD008302903
TSDF Alt Name:	Not reported
Waste Code Description:	141 - Off-specification, aged, or surplus inorganics
RCRA Code:	D007
Meth Code:	R01 - Recycler
Quantity Tons:	0.495
Waste Quantity:	990
Quantity Unit:	P
Additional Code 1:	Not reported
Additional Code 2:	Not reported
Additional Code 3:	Not reported
Additional Code 4:	Not reported
Additional Code 5:	Not reported

Shipment Date:	19971016
Creation Date:	7/23/1998 0:00:00
Receipt Date:	19971023
Manifest ID:	96631032
Trans EPA ID:	CA0000970392
Trans Name:	Not reported
Trans 2 EPA ID:	Not reported
Trans 2 Name:	Not reported
TSDF EPA ID:	CAD008302903
Trans Name:	Not reported
TSDF Alt EPA ID:	CAD008302903
TSDF Alt Name:	Not reported
Waste Code Description:	212 - Oxygenated solvents (acetone, butanol, ethyl acetate, etc.
RCRA Code:	F003
Meth Code:	R01 - Recycler
Quantity Tons:	0.13
Waste Quantity:	260
Quantity Unit:	P
Additional Code 1:	Not reported
Additional Code 2:	Not reported
Additional Code 3:	Not reported
Additional Code 4:	Not reported
Additional Code 5:	Not reported

Shipment Date:	19971016
Creation Date:	7/23/1998 0:00:00
Receipt Date:	19971023
Manifest ID:	96631028
Trans EPA ID:	CA0000970392
Trans Name:	Not reported
Trans 2 EPA ID:	Not reported
Trans 2 Name:	Not reported
TSDF EPA ID:	CAD008302903
Trans Name:	Not reported
TSDF Alt EPA ID:	CAD008302903
TSDF Alt Name:	Not reported
Waste Code Description:	141 - Off-specification, aged, or surplus inorganics
RCRA Code:	Not reported
Meth Code:	H01 - Transfer Station
Quantity Tons:	2.195
Waste Quantity:	4390
Quantity Unit:	P
Additional Code 1:	Not reported
Additional Code 2:	Not reported
Additional Code 3:	Not reported
Additional Code 4:	Not reported
Additional Code 5:	Not reported

Shipment Date:	19971016
Creation Date:	7/23/1998 0:00:00
Receipt Date:	19971023
Manifest ID:	96631028
Trans EPA ID:	CA0000970392
Trans Name:	Not reported
Trans 2 EPA ID:	Not reported
Trans 2 Name:	Not reported
TSDF EPA ID:	CAD008302903
Trans Name:	Not reported
TSDF Alt EPA ID:	CAD008302903
TSDF Alt Name:	Not reported
Waste Code Description:	272 - Polymeric resin waste
RCRA Code:	D035

Meth Code:	R01 - Recycler
Quantity Tons:	3.3535
Waste Quantity:	6707
Quantity Unit:	P
Additional Code 1:	Not reported
Additional Code 2:	Not reported
Additional Code 3:	Not reported
Additional Code 4:	Not reported
Additional Code 5:	Not reported

Shipment Date:	19971016
Creation Date:	7/23/1998 0:00:00
Receipt Date:	19971023
Manifest ID:	96631027
Trans EPA ID:	CA0000970392
Trans Name:	Not reported
Trans 2 EPA ID:	Not reported
Trans 2 Name:	Not reported
TSDF EPA ID:	CAD008302903
Trans Name:	Not reported
TSDF Alt EPA ID:	CAD008302903
TSDF Alt Name:	Not reported
Waste Code Description:	141 - Off-specification, aged, or surplus inorganics
RCRA Code:	D001
Meth Code:	R01 - Recycler
Quantity Tons:	0.12
Waste Quantity:	240
Quantity Unit:	P
Additional Code 1:	Not reported
Additional Code 2:	Not reported
Additional Code 3:	Not reported
Additional Code 4:	Not reported
Additional Code 5:	Not reported

Shipment Date:	19971016
Creation Date:	7/23/1998 0:00:00
Receipt Date:	19971023
Manifest ID:	96631027
Trans EPA ID:	CA0000970392
Trans Name:	Not reported
Trans 2 EPA ID:	Not reported
Trans 2 Name:	Not reported
TSDF EPA ID:	CAD008302903
Trans Name:	Not reported
TSDF Alt EPA ID:	CAD008302903
TSDF Alt Name:	Not reported
Waste Code Description:	141 - Off-specification, aged, or surplus inorganics
RCRA Code:	D007
Meth Code:	R01 - Recycler
Quantity Tons:	2.1725
Waste Quantity:	4345
Quantity Unit:	P
Additional Code 1:	Not reported
Additional Code 2:	Not reported
Additional Code 3:	Not reported
Additional Code 4:	Not reported
Additional Code 5:	Not reported

Shipment Date:	19971016
Creation Date:	7/23/1998 0:00:00
Receipt Date:	19971023
Manifest ID:	96631027
Trans EPA ID:	CA0000970392
Trans Name:	Not reported
Trans 2 EPA ID:	Not reported
Trans 2 Name:	Not reported
TSDF EPA ID:	CAD008302903
Trans Name:	Not reported
TSDF Alt EPA ID:	CAD008302903
TSDF Alt Name:	Not reported
Waste Code Description:	212 - Oxygenated solvents (acetone, butanol, ethyl acetate, etc.
RCRA Code:	D001
Meth Code:	R01 - Recycler
Quantity Tons:	1.3015
Waste Quantity:	2603
Quantity Unit:	P
Additional Code 1:	Not reported
Additional Code 2:	Not reported
Additional Code 3:	Not reported
Additional Code 4:	Not reported
Additional Code 5:	Not reported

Shipment Date:	19971016
Creation Date:	7/23/1998 0:00:00
Receipt Date:	19971023

Manifest ID:	96631027
Trans EPA ID:	CA0000970392
Trans Name:	Not reported
Trans 2 EPA ID:	Not reported
Trans 2 Name:	Not reported
TSDF EPA ID:	CAD008302903
Trans Name:	Not reported
TSDF Alt EPA ID:	CAD008302903
TSDF Alt Name:	Not reported
Waste Code Description:	352 - Other organic solids
RCRA Code:	D007
Meth Code:	H01 - Transfer Station
Quantity Tons:	0.05
Waste Quantity:	100
Quantity Unit:	P
Additional Code 1:	Not reported
Additional Code 2:	Not reported
Additional Code 3:	Not reported
Additional Code 4:	Not reported
Additional Code 5:	Not reported

Shipment Date:	19971016
Creation Date:	7/23/1998 0:00:00
Receipt Date:	19971023
Manifest ID:	96631031
Trans EPA ID:	CA0000970392
Trans Name:	Not reported
Trans 2 EPA ID:	Not reported
Trans 2 Name:	Not reported
TSDF EPA ID:	CAD008302903
Trans Name:	Not reported
TSDF Alt EPA ID:	CAD008302903
TSDF Alt Name:	Not reported
Waste Code Description:	331 - Off-specification, aged, or surplus organics
RCRA Code:	Not reported
Meth Code:	H01 - Transfer Station
Quantity Tons:	1.3
Waste Quantity:	2600
Quantity Unit:	P
Additional Code 1:	Not reported
Additional Code 2:	Not reported
Additional Code 3:	Not reported
Additional Code 4:	Not reported
Additional Code 5:	Not reported

Shipment Date:	19971016
Creation Date:	7/23/1998 0:00:00
Receipt Date:	19971023
Manifest ID:	96631028
Trans EPA ID:	CA0000970392
Trans Name:	Not reported
Trans 2 EPA ID:	Not reported
Trans 2 Name:	Not reported
TSDF EPA ID:	CAD008302903
Trans Name:	Not reported
TSDF Alt EPA ID:	CAD008302903
TSDF Alt Name:	Not reported
Waste Code Description:	135 - Unspecified aqueous solution
RCRA Code:	D007
Meth Code:	H01 - Transfer Station
Quantity Tons:	0.67
Waste Quantity:	1340
Quantity Unit:	P
Additional Code 1:	Not reported
Additional Code 2:	Not reported
Additional Code 3:	Not reported
Additional Code 4:	Not reported
Additional Code 5:	Not reported

Shipment Date:	19971016
Creation Date:	7/23/1998 0:00:00
Receipt Date:	19971023
Manifest ID:	96631031
Trans EPA ID:	CA0000970392
Trans Name:	Not reported
Trans 2 EPA ID:	Not reported
Trans 2 Name:	Not reported
TSDF EPA ID:	CAD008302903
Trans Name:	Not reported
TSDF Alt EPA ID:	CAD008302903
TSDF Alt Name:	Not reported
Waste Code Description:	212 - Oxygenated solvents (acetone, butanol, ethyl acetate, etc.
RCRA Code:	F003
Meth Code:	R01 - Recycler
Quantity Tons:	0.4355

Waste Quantity:	871
Quantity Unit:	P
Additional Code 1:	Not reported
Additional Code 2:	Not reported
Additional Code 3:	Not reported
Additional Code 4:	Not reported
Additional Code 5:	Not reported

Shipment Date:	19971016
Creation Date:	7/23/1998 0:00:00
Receipt Date:	19971023
Manifest ID:	96631033
Trans EPA ID:	CA0000970392
Trans Name:	Not reported
Trans 2 EPA ID:	Not reported
Trans 2 Name:	Not reported
TSDF EPA ID:	CAD008302903
Trans Name:	Not reported
TSDF Alt EPA ID:	CAD008302903
TSDF Alt Name:	Not reported
Waste Code Description:	141 - Off-specification, aged, or surplus inorganics
RCRA Code:	D001
Meth Code:	R01 - Recycler
Quantity Tons:	5.9005
Waste Quantity:	1415
Quantity Unit:	G
Additional Code 1:	Not reported
Additional Code 2:	Not reported
Additional Code 3:	Not reported
Additional Code 4:	Not reported
Additional Code 5:	Not reported

Shipment Date:	19971016
Creation Date:	7/23/1998 0:00:00
Receipt Date:	19971023
Manifest ID:	96631032
Trans EPA ID:	CA0000970392
Trans Name:	Not reported
Trans 2 EPA ID:	Not reported
Trans 2 Name:	Not reported
TSDF EPA ID:	CAD008302903
Trans Name:	Not reported
TSDF Alt EPA ID:	CAD008302903
TSDF Alt Name:	Not reported
Waste Code Description:	212 - Oxygenated solvents (acetone, butanol, ethyl acetate, etc.
RCRA Code:	D001
Meth Code:	R01 - Recycler
Quantity Tons:	0.72
Waste Quantity:	1440
Quantity Unit:	P
Additional Code 1:	Not reported
Additional Code 2:	Not reported
Additional Code 3:	Not reported
Additional Code 4:	Not reported
Additional Code 5:	Not reported

Shipment Date:	19971016
Creation Date:	7/23/1998 0:00:00
Receipt Date:	19971023
Manifest ID:	96631032
Trans EPA ID:	CA0000970392
Trans Name:	Not reported
Trans 2 EPA ID:	Not reported
Trans 2 Name:	Not reported
TSDF EPA ID:	CAD008302903
Trans Name:	Not reported
TSDF Alt EPA ID:	CAD008302903
TSDF Alt Name:	Not reported
Waste Code Description:	551 - Laboratory waste chemicals 561 Detergent and soap
RCRA Code:	D001
Meth Code:	R01 - Recycler
Quantity Tons:	0.961
Waste Quantity:	1922
Quantity Unit:	P
Additional Code 1:	Not reported
Additional Code 2:	Not reported
Additional Code 3:	Not reported
Additional Code 4:	Not reported
Additional Code 5:	Not reported

Shipment Date:	19971016
Creation Date:	7/23/1998 0:00:00
Receipt Date:	19971023
Manifest ID:	96631032
Trans EPA ID:	CA0000970392

Trans Name:	Not reported
Trans 2 EPA ID:	Not reported
Trans 2 Name:	Not reported
TSDF EPA ID:	CAD008302903
Trans Name:	Not reported
TSDF Alt EPA ID:	CAD008302903
TSDF Alt Name:	Not reported
Waste Code Description:	212 - Oxygenated solvents (acetone, butanol, ethyl acetate, etc.
RCRA Code:	D001
Meth Code:	R01 - Recycler
Quantity Tons:	3.392
Waste Quantity:	6784
Quantity Unit:	P
Additional Code 1:	Not reported
Additional Code 2:	Not reported
Additional Code 3:	Not reported
Additional Code 4:	Not reported
Additional Code 5:	Not reported

Shipment Date:	19970911
Creation Date:	9/3/1998 0:00:00
Receipt Date:	19970929
Manifest ID:	96614124
Trans EPA ID:	CAD008364432
Trans Name:	Not reported
Trans 2 EPA ID:	WAR000001743
Trans 2 Name:	Not reported
TSDF EPA ID:	WAD991281767
Trans Name:	Not reported
TSDF Alt EPA ID:	Not reported
TSDF Alt Name:	Not reported
Waste Code Description:	331 - Off-specification, aged, or surplus organics
RCRA Code:	D003
Meth Code:	T03 - Treatment, Incineration
Quantity Tons:	0.042
Waste Quantity:	84
Quantity Unit:	P
Additional Code 1:	Not reported
Additional Code 2:	Not reported
Additional Code 3:	Not reported
Additional Code 4:	Not reported
Additional Code 5:	Not reported

Shipment Date:	19970911
Creation Date:	9/3/1998 0:00:00
Receipt Date:	19970929
Manifest ID:	96614124
Trans EPA ID:	CAD008364432
Trans Name:	Not reported
Trans 2 EPA ID:	WAR000001743
Trans 2 Name:	Not reported
TSDF EPA ID:	WAD991281767
Trans Name:	Not reported
TSDF Alt EPA ID:	Not reported
TSDF Alt Name:	Not reported
Waste Code Description:	141 - Off-specification, aged, or surplus inorganics
RCRA Code:	D003
Meth Code:	T03 - Treatment, Incineration
Quantity Tons:	0.0975
Waste Quantity:	195
Quantity Unit:	P
Additional Code 1:	Not reported
Additional Code 2:	Not reported
Additional Code 3:	Not reported
Additional Code 4:	Not reported
Additional Code 5:	Not reported

Shipment Date:	19970911
Creation Date:	7/23/1998 0:00:00
Receipt Date:	19970911
Manifest ID:	96614059
Trans EPA ID:	CAD008364432
Trans Name:	Not reported
Trans 2 EPA ID:	Not reported
Trans 2 Name:	Not reported
TSDF EPA ID:	CAD008364432
Trans Name:	Not reported
TSDF Alt EPA ID:	CAD008364432
TSDF Alt Name:	Not reported
Waste Code Description:	343 - Unspecified organic liquid mixture
RCRA Code:	D002
Meth Code:	T01 - Treatment, Tank
Quantity Tons:	0.09
Waste Quantity:	180
Quantity Unit:	P

Additional Code 1:	Not reported
Additional Code 2:	Not reported
Additional Code 3:	Not reported
Additional Code 4:	Not reported
Additional Code 5:	Not reported

Shipment Date:	19970911
Creation Date:	7/23/1998 0:00:00
Receipt Date:	19970911
Manifest ID:	96614059
Trans EPA ID:	CAD008364432
Trans Name:	Not reported
Trans 2 EPA ID:	Not reported
Trans 2 Name:	Not reported
TSDF EPA ID:	CAD008364432
Trans Name:	Not reported
TSDF Alt EPA ID:	CAD008364432
TSDF Alt Name:	Not reported
Waste Code Description:	331 - Off-specification, aged, or surplus organics
RCRA Code:	D002
Meth Code:	T01 - Treatment, Tank
Quantity Tons:	0.062
Waste Quantity:	124
Quantity Unit:	P
Additional Code 1:	Not reported
Additional Code 2:	Not reported
Additional Code 3:	Not reported
Additional Code 4:	Not reported
Additional Code 5:	Not reported

Shipment Date:	19970829
Creation Date:	Not reported
Receipt Date:	Not reported
Manifest ID:	96614110
Trans EPA ID:	CAD008364432
Trans Name:	Not reported
Trans 2 EPA ID:	Not reported
Trans 2 Name:	Not reported
TSDF EPA ID:	CAD008364432
Trans Name:	Not reported
TSDF Alt EPA ID:	Not reported
TSDF Alt Name:	Not reported
Waste Code Description:	343 - Unspecified organic liquid mixture
RCRA Code:	D001
Meth Code:	D99 - Disposal, Other
Quantity Tons:	0.316
Waste Quantity:	632
Quantity Unit:	P
Additional Code 1:	Not reported
Additional Code 2:	Not reported
Additional Code 3:	Not reported
Additional Code 4:	Not reported
Additional Code 5:	Not reported

Shipment Date:	19970829
Creation Date:	Not reported
Receipt Date:	Not reported
Manifest ID:	96614110
Trans EPA ID:	CAD008364432
Trans Name:	Not reported
Trans 2 EPA ID:	Not reported
Trans 2 Name:	Not reported
TSDF EPA ID:	CAD008364432
Trans Name:	Not reported
TSDF Alt EPA ID:	Not reported
TSDF Alt Name:	Not reported
Waste Code Description:	343 - Unspecified organic liquid mixture
RCRA Code:	D001
Meth Code:	D99 - Disposal, Other
Quantity Tons:	3.452
Waste Quantity:	6904
Quantity Unit:	P
Additional Code 1:	Not reported
Additional Code 2:	Not reported
Additional Code 3:	Not reported
Additional Code 4:	Not reported
Additional Code 5:	Not reported

Shipment Date:	19970829
Creation Date:	Not reported
Receipt Date:	Not reported
Manifest ID:	96614110
Trans EPA ID:	CAD008364432
Trans Name:	Not reported
Trans 2 EPA ID:	Not reported

Trans 2 Name:	Not reported
TSDF EPA ID:	CAD008364432
Trans Name:	Not reported
TSDF Alt EPA ID:	Not reported
TSDF Alt Name:	Not reported
Waste Code Description:	343 - Unspecified organic liquid mixture
RCRA Code:	D001
Meth Code:	D99 - Disposal, Other
Quantity Tons:	0.551
Waste Quantity:	1102
Quantity Unit:	P
Additional Code 1:	Not reported
Additional Code 2:	Not reported
Additional Code 3:	Not reported
Additional Code 4:	Not reported
Additional Code 5:	Not reported

Shipment Date:	19970829
Creation Date:	Not reported
Receipt Date:	Not reported
Manifest ID:	96614110
Trans EPA ID:	CAD008364432
Trans Name:	Not reported
Trans 2 EPA ID:	Not reported
Trans 2 Name:	Not reported
TSDF EPA ID:	CAD008364432
Trans Name:	Not reported
TSDF Alt EPA ID:	Not reported
TSDF Alt Name:	Not reported
Waste Code Description:	343 - Unspecified organic liquid mixture
RCRA Code:	D001
Meth Code:	D99 - Disposal, Other
Quantity Tons:	3.098
Waste Quantity:	6196
Quantity Unit:	P
Additional Code 1:	Not reported
Additional Code 2:	Not reported
Additional Code 3:	Not reported
Additional Code 4:	Not reported
Additional Code 5:	Not reported

Shipment Date:	19970829
Creation Date:	Not reported
Receipt Date:	Not reported
Manifest ID:	96614110
Trans EPA ID:	CAD008364432
Trans Name:	Not reported
Trans 2 EPA ID:	Not reported
Trans 2 Name:	Not reported
TSDF EPA ID:	CAD008364432
Trans Name:	Not reported
TSDF Alt EPA ID:	Not reported
TSDF Alt Name:	Not reported
Waste Code Description:	343 - Unspecified organic liquid mixture
RCRA Code:	Not reported
Meth Code:	D99 - Disposal, Other
Quantity Tons:	1.086
Waste Quantity:	2172
Quantity Unit:	P
Additional Code 1:	Not reported
Additional Code 2:	Not reported
Additional Code 3:	Not reported
Additional Code 4:	Not reported
Additional Code 5:	Not reported

Shipment Date:	19970829
Creation Date:	Not reported
Receipt Date:	Not reported
Manifest ID:	96614110
Trans EPA ID:	CAD008364432
Trans Name:	Not reported
Trans 2 EPA ID:	Not reported
Trans 2 Name:	Not reported
TSDF EPA ID:	CAD008364432
Trans Name:	Not reported
TSDF Alt EPA ID:	Not reported
TSDF Alt Name:	Not reported
Waste Code Description:	141 - Off-specification, aged, or surplus inorganics
RCRA Code:	Not reported
Meth Code:	D99 - Disposal, Other
Quantity Tons:	1.347
Waste Quantity:	2694
Quantity Unit:	P
Additional Code 1:	Not reported
Additional Code 2:	Not reported

Additional Code 3:	Not reported
Additional Code 4:	Not reported
Additional Code 5:	Not reported

Shipment Date:	19970829
Creation Date:	Not reported
Receipt Date:	Not reported
Manifest ID:	96614110
Trans EPA ID:	CAD008364432
Trans Name:	Not reported
Trans 2 EPA ID:	Not reported
Trans 2 Name:	Not reported
TSDF EPA ID:	CAD008364432
Trans Name:	Not reported
TSDF Alt EPA ID:	Not reported
TSDF Alt Name:	Not reported
Waste Code Description:	141 - Off-specification, aged, or surplus inorganics
RCRA Code:	D001
Meth Code:	D99 - Disposal, Other
Quantity Tons:	0.2
Waste Quantity:	400
Quantity Unit:	P
Additional Code 1:	Not reported
Additional Code 2:	Not reported
Additional Code 3:	Not reported
Additional Code 4:	Not reported
Additional Code 5:	Not reported

Shipment Date:	19970829
Creation Date:	Not reported
Receipt Date:	Not reported
Manifest ID:	96614110
Trans EPA ID:	CAD008364432
Trans Name:	Not reported
Trans 2 EPA ID:	Not reported
Trans 2 Name:	Not reported
TSDF EPA ID:	CAD008364432
Trans Name:	Not reported
TSDF Alt EPA ID:	Not reported
TSDF Alt Name:	Not reported
Waste Code Description:	141 - Off-specification, aged, or surplus inorganics
RCRA Code:	D005
Meth Code:	D99 - Disposal, Other
Quantity Tons:	0.074
Waste Quantity:	148
Quantity Unit:	P
Additional Code 1:	Not reported
Additional Code 2:	Not reported
Additional Code 3:	Not reported
Additional Code 4:	Not reported
Additional Code 5:	Not reported

Shipment Date:	19970829
Creation Date:	Not reported
Receipt Date:	Not reported
Manifest ID:	96614110
Trans EPA ID:	CAD008364432
Trans Name:	Not reported
Trans 2 EPA ID:	Not reported
Trans 2 Name:	Not reported
TSDF EPA ID:	CAD008364432
Trans Name:	Not reported
TSDF Alt EPA ID:	Not reported
TSDF Alt Name:	Not reported
Waste Code Description:	343 - Unspecified organic liquid mixture
RCRA Code:	Not reported
Meth Code:	- Not reported
Quantity Tons:	0.0815
Waste Quantity:	163
Quantity Unit:	P
Additional Code 1:	Not reported
Additional Code 2:	Not reported
Additional Code 3:	Not reported
Additional Code 4:	Not reported
Additional Code 5:	Not reported

Shipment Date:	19970829
Creation Date:	Not reported
Receipt Date:	Not reported
Manifest ID:	96614110
Trans EPA ID:	CAD008364432
Trans Name:	Not reported
Trans 2 EPA ID:	Not reported
Trans 2 Name:	Not reported
TSDF EPA ID:	CAD008364432

Trans Name:	Not reported
TSDF Alt EPA ID:	Not reported
TSDF Alt Name:	Not reported
Waste Code Description:	343 - Unspecified organic liquid mixture
RCRA Code:	Not reported
Meth Code:	- Not reported
Quantity Tons:	0.524
Waste Quantity:	1048
Quantity Unit:	P
Additional Code 1:	Not reported
Additional Code 2:	Not reported
Additional Code 3:	Not reported
Additional Code 4:	Not reported
Additional Code 5:	Not reported

Shipment Date:	19970829
Creation Date:	Not reported
Receipt Date:	Not reported
Manifest ID:	96614110
Trans EPA ID:	CAD008364432
Trans Name:	Not reported
Trans 2 EPA ID:	Not reported
Trans 2 Name:	Not reported
TSDF EPA ID:	CAD008364432
Trans Name:	Not reported
TSDF Alt EPA ID:	Not reported
TSDF Alt Name:	Not reported
Waste Code Description:	343 - Unspecified organic liquid mixture
RCRA Code:	D001
Meth Code:	- Not reported
Quantity Tons:	0.206
Waste Quantity:	412
Quantity Unit:	P
Additional Code 1:	Not reported
Additional Code 2:	Not reported
Additional Code 3:	Not reported
Additional Code 4:	Not reported
Additional Code 5:	Not reported

Shipment Date:	19970829
Creation Date:	Not reported
Receipt Date:	Not reported
Manifest ID:	96614110
Trans EPA ID:	CAD008364432
Trans Name:	Not reported
Trans 2 EPA ID:	Not reported
Trans 2 Name:	Not reported
TSDF EPA ID:	CAD008364432
Trans Name:	Not reported
TSDF Alt EPA ID:	Not reported
TSDF Alt Name:	Not reported
Waste Code Description:	272 - Polymeric resin waste
RCRA Code:	Not reported
Meth Code:	- Not reported
Quantity Tons:	0.18
Waste Quantity:	360
Quantity Unit:	P
Additional Code 1:	Not reported
Additional Code 2:	Not reported
Additional Code 3:	Not reported
Additional Code 4:	Not reported
Additional Code 5:	Not reported

Shipment Date:	19970829
Creation Date:	Not reported
Receipt Date:	Not reported
Manifest ID:	96614110
Trans EPA ID:	CAD008364432
Trans Name:	Not reported
Trans 2 EPA ID:	Not reported
Trans 2 Name:	Not reported
TSDF EPA ID:	CAD008364432
Trans Name:	Not reported
TSDF Alt EPA ID:	Not reported
TSDF Alt Name:	Not reported
Waste Code Description:	343 - Unspecified organic liquid mixture
RCRA Code:	Not reported
Meth Code:	- Not reported
Quantity Tons:	0.1675
Waste Quantity:	335
Quantity Unit:	P
Additional Code 1:	Not reported
Additional Code 2:	Not reported
Additional Code 3:	Not reported
Additional Code 4:	Not reported

Additional Code 5:	Not reported
Shipment Date:	19970829
Creation Date:	Not reported
Receipt Date:	Not reported
Manifest ID:	96614110
Trans EPA ID:	CAD008364432
Trans Name:	Not reported
Trans 2 EPA ID:	Not reported
Trans 2 Name:	Not reported
TSDF EPA ID:	CAD008364432
Trans Name:	Not reported
TSDF Alt EPA ID:	Not reported
TSDF Alt Name:	Not reported
Waste Code Description:	343 - Unspecified organic liquid mixture
RCRA Code:	D001
Meth Code:	- Not reported
Quantity Tons:	0.035
Waste Quantity:	70
Quantity Unit:	P
Additional Code 1:	Not reported
Additional Code 2:	Not reported
Additional Code 3:	Not reported
Additional Code 4:	Not reported
Additional Code 5:	Not reported
Shipment Date:	19970829
Creation Date:	Not reported
Receipt Date:	Not reported
Manifest ID:	96614110
Trans EPA ID:	CAD008364432
Trans Name:	Not reported
Trans 2 EPA ID:	Not reported
Trans 2 Name:	Not reported
TSDF EPA ID:	CAD008364432
Trans Name:	Not reported
TSDF Alt EPA ID:	Not reported
TSDF Alt Name:	Not reported
Waste Code Description:	343 - Unspecified organic liquid mixture
RCRA Code:	Not reported
Meth Code:	- Not reported
Quantity Tons:	0.12
Waste Quantity:	240
Quantity Unit:	P
Additional Code 1:	Not reported
Additional Code 2:	Not reported
Additional Code 3:	Not reported
Additional Code 4:	Not reported
Additional Code 5:	Not reported
Shipment Date:	19970829
Creation Date:	Not reported
Receipt Date:	Not reported
Manifest ID:	96614110
Trans EPA ID:	CAD008364432
Trans Name:	Not reported
Trans 2 EPA ID:	Not reported
Trans 2 Name:	Not reported
TSDF EPA ID:	CAD008364432
Trans Name:	Not reported
TSDF Alt EPA ID:	Not reported
TSDF Alt Name:	Not reported
Waste Code Description:	343 - Unspecified organic liquid mixture
RCRA Code:	D001
Meth Code:	- Not reported
Quantity Tons:	0.275
Waste Quantity:	550
Quantity Unit:	P
Additional Code 1:	Not reported
Additional Code 2:	Not reported
Additional Code 3:	Not reported
Additional Code 4:	Not reported
Additional Code 5:	Not reported
Shipment Date:	19970829
Creation Date:	Not reported
Receipt Date:	Not reported
Manifest ID:	96614110
Trans EPA ID:	CAD008364432
Trans Name:	Not reported
Trans 2 EPA ID:	Not reported
Trans 2 Name:	Not reported
TSDF EPA ID:	CAD008364432
Trans Name:	Not reported
TSDF Alt EPA ID:	Not reported

TSDF Alt Name:	Not reported
Waste Code Description:	343 - Unspecified organic liquid mixture
RCRA Code:	Not reported
Meth Code:	- Not reported
Quantity Tons:	0.21
Waste Quantity:	420
Quantity Unit:	P
Additional Code 1:	Not reported
Additional Code 2:	Not reported
Additional Code 3:	Not reported
Additional Code 4:	Not reported
Additional Code 5:	Not reported

Shipment Date:	19970829
Creation Date:	Not reported
Receipt Date:	Not reported
Manifest ID:	96614110
Trans EPA ID:	CAD008364432
Trans Name:	Not reported
Trans 2 EPA ID:	Not reported
Trans 2 Name:	Not reported
TSDF EPA ID:	CAD008364432
Trans Name:	Not reported
TSDF Alt EPA ID:	Not reported
TSDF Alt Name:	Not reported
Waste Code Description:	343 - Unspecified organic liquid mixture
RCRA Code:	D001
Meth Code:	- Not reported
Quantity Tons:	0.075
Waste Quantity:	150
Quantity Unit:	P
Additional Code 1:	Not reported
Additional Code 2:	Not reported
Additional Code 3:	Not reported
Additional Code 4:	Not reported
Additional Code 5:	Not reported

Shipment Date:	19970829
Creation Date:	Not reported
Receipt Date:	Not reported
Manifest ID:	96614110
Trans EPA ID:	CAD008364432
Trans Name:	Not reported
Trans 2 EPA ID:	Not reported
Trans 2 Name:	Not reported
TSDF EPA ID:	CAD008364432
Trans Name:	Not reported
TSDF Alt EPA ID:	Not reported
TSDF Alt Name:	Not reported
Waste Code Description:	141 - Off-specification, aged, or surplus inorganics
RCRA Code:	D001
Meth Code:	- Not reported
Quantity Tons:	0.105
Waste Quantity:	210
Quantity Unit:	P
Additional Code 1:	Not reported
Additional Code 2:	Not reported
Additional Code 3:	Not reported
Additional Code 4:	Not reported
Additional Code 5:	Not reported

Shipment Date:	19970829
Creation Date:	Not reported
Receipt Date:	Not reported
Manifest ID:	96614110
Trans EPA ID:	CAD008364432
Trans Name:	Not reported
Trans 2 EPA ID:	Not reported
Trans 2 Name:	Not reported
TSDF EPA ID:	CAD008364432
Trans Name:	Not reported
TSDF Alt EPA ID:	Not reported
TSDF Alt Name:	Not reported
Waste Code Description:	272 - Polymeric resin waste
RCRA Code:	Not reported
Meth Code:	- Not reported
Quantity Tons:	0.26
Waste Quantity:	520
Quantity Unit:	P
Additional Code 1:	Not reported
Additional Code 2:	Not reported
Additional Code 3:	Not reported
Additional Code 4:	Not reported
Additional Code 5:	Not reported

Shipment Date:	19970829
Creation Date:	Not reported
Receipt Date:	Not reported
Manifest ID:	96614110
Trans EPA ID:	CAD008364432
Trans Name:	Not reported
Trans 2 EPA ID:	Not reported
Trans 2 Name:	Not reported
TSDF EPA ID:	CAD008364432
Trans Name:	Not reported
TSDF Alt EPA ID:	Not reported
TSDF Alt Name:	Not reported
Waste Code Description:	343 - Unspecified organic liquid mixture
RCRA Code:	D001
Meth Code:	D99 - Disposal, Other
Quantity Tons:	0.316
Waste Quantity:	632
Quantity Unit:	P
Additional Code 1:	Not reported
Additional Code 2:	Not reported
Additional Code 3:	Not reported
Additional Code 4:	Not reported
Additional Code 5:	Not reported

Shipment Date:	19970829
Creation Date:	Not reported
Receipt Date:	Not reported
Manifest ID:	96614110
Trans EPA ID:	CAD008364432
Trans Name:	Not reported
Trans 2 EPA ID:	Not reported
Trans 2 Name:	Not reported
TSDF EPA ID:	CAD008364432
Trans Name:	Not reported
TSDF Alt EPA ID:	Not reported
TSDF Alt Name:	Not reported
Waste Code Description:	343 - Unspecified organic liquid mixture
RCRA Code:	D001
Meth Code:	D99 - Disposal, Other
Quantity Tons:	3.452
Waste Quantity:	6904
Quantity Unit:	P
Additional Code 1:	Not reported
Additional Code 2:	Not reported
Additional Code 3:	Not reported
Additional Code 4:	Not reported
Additional Code 5:	Not reported

Shipment Date:	19970829
Creation Date:	Not reported
Receipt Date:	Not reported
Manifest ID:	96614110
Trans EPA ID:	CAD008364432
Trans Name:	Not reported
Trans 2 EPA ID:	Not reported
Trans 2 Name:	Not reported
TSDF EPA ID:	CAD008364432
Trans Name:	Not reported
TSDF Alt EPA ID:	Not reported
TSDF Alt Name:	Not reported
Waste Code Description:	343 - Unspecified organic liquid mixture
RCRA Code:	D001
Meth Code:	D99 - Disposal, Other
Quantity Tons:	0.551
Waste Quantity:	1102
Quantity Unit:	P
Additional Code 1:	Not reported
Additional Code 2:	Not reported
Additional Code 3:	Not reported
Additional Code 4:	Not reported
Additional Code 5:	Not reported

Shipment Date:	19970829
Creation Date:	Not reported
Receipt Date:	Not reported
Manifest ID:	96614110
Trans EPA ID:	CAD008364432
Trans Name:	Not reported
Trans 2 EPA ID:	Not reported
Trans 2 Name:	Not reported
TSDF EPA ID:	CAD008364432
Trans Name:	Not reported
TSDF Alt EPA ID:	Not reported
TSDF Alt Name:	Not reported
Waste Code Description:	343 - Unspecified organic liquid mixture

RCRA Code:	D001
Meth Code:	D99 - Disposal, Other
Quantity Tons:	3.098
Waste Quantity:	6196
Quantity Unit:	P
Additional Code 1:	Not reported
Additional Code 2:	Not reported
Additional Code 3:	Not reported
Additional Code 4:	Not reported
Additional Code 5:	Not reported

Shipment Date:	19970829
Creation Date:	Not reported
Receipt Date:	Not reported
Manifest ID:	96614110
Trans EPA ID:	CAD008364432
Trans Name:	Not reported
Trans 2 EPA ID:	Not reported
Trans 2 Name:	Not reported
TSDF EPA ID:	CAD008364432
Trans Name:	Not reported
TSDF Alt EPA ID:	Not reported
TSDF Alt Name:	Not reported
Waste Code Description:	343 - Unspecified organic liquid mixture
RCRA Code:	Not reported
Meth Code:	D99 - Disposal, Other
Quantity Tons:	1.086
Waste Quantity:	2172
Quantity Unit:	P
Additional Code 1:	Not reported
Additional Code 2:	Not reported
Additional Code 3:	Not reported
Additional Code 4:	Not reported
Additional Code 5:	Not reported

Shipment Date:	19970829
Creation Date:	Not reported
Receipt Date:	Not reported
Manifest ID:	96614110
Trans EPA ID:	CAD008364432
Trans Name:	Not reported
Trans 2 EPA ID:	Not reported
Trans 2 Name:	Not reported
TSDF EPA ID:	CAD008364432
Trans Name:	Not reported
TSDF Alt EPA ID:	Not reported
TSDF Alt Name:	Not reported
Waste Code Description:	141 - Off-specification, aged, or surplus inorganics
RCRA Code:	Not reported
Meth Code:	D99 - Disposal, Other
Quantity Tons:	1.347
Waste Quantity:	2694
Quantity Unit:	P
Additional Code 1:	Not reported
Additional Code 2:	Not reported
Additional Code 3:	Not reported
Additional Code 4:	Not reported
Additional Code 5:	Not reported

Shipment Date:	19970829
Creation Date:	Not reported
Receipt Date:	Not reported
Manifest ID:	96614110
Trans EPA ID:	CAD008364432
Trans Name:	Not reported
Trans 2 EPA ID:	Not reported
Trans 2 Name:	Not reported
TSDF EPA ID:	CAD008364432
Trans Name:	Not reported
TSDF Alt EPA ID:	Not reported
TSDF Alt Name:	Not reported
Waste Code Description:	141 - Off-specification, aged, or surplus inorganics
RCRA Code:	D001
Meth Code:	D99 - Disposal, Other
Quantity Tons:	0.2
Waste Quantity:	400
Quantity Unit:	P
Additional Code 1:	Not reported
Additional Code 2:	Not reported
Additional Code 3:	Not reported
Additional Code 4:	Not reported
Additional Code 5:	Not reported

Shipment Date:	19970829
Creation Date:	Not reported

Receipt Date:	Not reported
Manifest ID:	96614110
Trans EPA ID:	CAD008364432
Trans Name:	Not reported
Trans 2 EPA ID:	Not reported
Trans 2 Name:	Not reported
TSDF EPA ID:	CAD008364432
Trans Name:	Not reported
TSDF Alt EPA ID:	Not reported
TSDF Alt Name:	Not reported
Waste Code Description:	141 - Off-specification, aged, or surplus inorganics
RCRA Code:	D005
Meth Code:	D99 - Disposal, Other
Quantity Tons:	0.074
Waste Quantity:	148
Quantity Unit:	P
Additional Code 1:	Not reported
Additional Code 2:	Not reported
Additional Code 3:	Not reported
Additional Code 4:	Not reported
Additional Code 5:	Not reported

Shipment Date:	19970829
Creation Date:	Not reported
Receipt Date:	Not reported
Manifest ID:	96614110
Trans EPA ID:	CAD008364432
Trans Name:	Not reported
Trans 2 EPA ID:	Not reported
Trans 2 Name:	Not reported
TSDF EPA ID:	CAD008364432
Trans Name:	Not reported
TSDF Alt EPA ID:	Not reported
TSDF Alt Name:	Not reported
Waste Code Description:	343 - Unspecified organic liquid mixture
RCRA Code:	Not reported
Meth Code:	- Not reported
Quantity Tons:	0.0815
Waste Quantity:	163
Quantity Unit:	P
Additional Code 1:	Not reported
Additional Code 2:	Not reported
Additional Code 3:	Not reported
Additional Code 4:	Not reported
Additional Code 5:	Not reported

Shipment Date:	19970829
Creation Date:	Not reported
Receipt Date:	Not reported
Manifest ID:	96614110
Trans EPA ID:	CAD008364432
Trans Name:	Not reported
Trans 2 EPA ID:	Not reported
Trans 2 Name:	Not reported
TSDF EPA ID:	CAD008364432
Trans Name:	Not reported
TSDF Alt EPA ID:	Not reported
TSDF Alt Name:	Not reported
Waste Code Description:	343 - Unspecified organic liquid mixture
RCRA Code:	Not reported
Meth Code:	- Not reported
Quantity Tons:	0.524
Waste Quantity:	1048
Quantity Unit:	P
Additional Code 1:	Not reported
Additional Code 2:	Not reported
Additional Code 3:	Not reported
Additional Code 4:	Not reported
Additional Code 5:	Not reported

Shipment Date:	19970829
Creation Date:	Not reported
Receipt Date:	Not reported
Manifest ID:	96614110
Trans EPA ID:	CAD008364432
Trans Name:	Not reported
Trans 2 EPA ID:	Not reported
Trans 2 Name:	Not reported
TSDF EPA ID:	CAD008364432
Trans Name:	Not reported
TSDF Alt EPA ID:	Not reported
TSDF Alt Name:	Not reported
Waste Code Description:	343 - Unspecified organic liquid mixture
RCRA Code:	D001
Meth Code:	- Not reported

Quantity Tons:	0.206
Waste Quantity:	412
Quantity Unit:	P
Additional Code 1:	Not reported
Additional Code 2:	Not reported
Additional Code 3:	Not reported
Additional Code 4:	Not reported
Additional Code 5:	Not reported

Shipment Date:	19970829
Creation Date:	Not reported
Receipt Date:	Not reported
Manifest ID:	96614110
Trans EPA ID:	CAD008364432
Trans Name:	Not reported
Trans 2 EPA ID:	Not reported
Trans 2 Name:	Not reported
TSDF EPA ID:	CAD008364432
Trans Name:	Not reported
TSDF Alt EPA ID:	Not reported
TSDF Alt Name:	Not reported
Waste Code Description:	272 - Polymeric resin waste
RCRA Code:	Not reported
Meth Code:	- Not reported
Quantity Tons:	0.18
Waste Quantity:	360
Quantity Unit:	P
Additional Code 1:	Not reported
Additional Code 2:	Not reported
Additional Code 3:	Not reported
Additional Code 4:	Not reported
Additional Code 5:	Not reported

Shipment Date:	19970829
Creation Date:	Not reported
Receipt Date:	Not reported
Manifest ID:	96614110
Trans EPA ID:	CAD008364432
Trans Name:	Not reported
Trans 2 EPA ID:	Not reported
Trans 2 Name:	Not reported
TSDF EPA ID:	CAD008364432
Trans Name:	Not reported
TSDF Alt EPA ID:	Not reported
TSDF Alt Name:	Not reported
Waste Code Description:	343 - Unspecified organic liquid mixture
RCRA Code:	Not reported
Meth Code:	- Not reported
Quantity Tons:	0.1675
Waste Quantity:	335
Quantity Unit:	P
Additional Code 1:	Not reported
Additional Code 2:	Not reported
Additional Code 3:	Not reported
Additional Code 4:	Not reported
Additional Code 5:	Not reported

Shipment Date:	19970829
Creation Date:	Not reported
Receipt Date:	Not reported
Manifest ID:	96614110
Trans EPA ID:	CAD008364432
Trans Name:	Not reported
Trans 2 EPA ID:	Not reported
Trans 2 Name:	Not reported
TSDF EPA ID:	CAD008364432
Trans Name:	Not reported
TSDF Alt EPA ID:	Not reported
TSDF Alt Name:	Not reported
Waste Code Description:	343 - Unspecified organic liquid mixture
RCRA Code:	D001
Meth Code:	- Not reported
Quantity Tons:	0.035
Waste Quantity:	70
Quantity Unit:	P
Additional Code 1:	Not reported
Additional Code 2:	Not reported
Additional Code 3:	Not reported
Additional Code 4:	Not reported
Additional Code 5:	Not reported

Shipment Date:	19970829
Creation Date:	Not reported
Receipt Date:	Not reported
Manifest ID:	96614110

Trans EPA ID:	CAD008364432
Trans Name:	Not reported
Trans 2 EPA ID:	Not reported
Trans 2 Name:	Not reported
TSDF EPA ID:	CAD008364432
Trans Name:	Not reported
TSDF Alt EPA ID:	Not reported
TSDF Alt Name:	Not reported
Waste Code Description:	343 - Unspecified organic liquid mixture
RCRA Code:	Not reported
Meth Code:	- Not reported
Quantity Tons:	0.12
Waste Quantity:	240
Quantity Unit:	P
Additional Code 1:	Not reported
Additional Code 2:	Not reported
Additional Code 3:	Not reported
Additional Code 4:	Not reported
Additional Code 5:	Not reported

Shipment Date:	19970829
Creation Date:	Not reported
Receipt Date:	Not reported
Manifest ID:	96614110
Trans EPA ID:	CAD008364432
Trans Name:	Not reported
Trans 2 EPA ID:	Not reported
Trans 2 Name:	Not reported
TSDF EPA ID:	CAD008364432
Trans Name:	Not reported
TSDF Alt EPA ID:	Not reported
TSDF Alt Name:	Not reported
Waste Code Description:	343 - Unspecified organic liquid mixture
RCRA Code:	D001
Meth Code:	- Not reported
Quantity Tons:	0.275
Waste Quantity:	550
Quantity Unit:	P
Additional Code 1:	Not reported
Additional Code 2:	Not reported
Additional Code 3:	Not reported
Additional Code 4:	Not reported
Additional Code 5:	Not reported

Shipment Date:	19970829
Creation Date:	Not reported
Receipt Date:	Not reported
Manifest ID:	96614110
Trans EPA ID:	CAD008364432
Trans Name:	Not reported
Trans 2 EPA ID:	Not reported
Trans 2 Name:	Not reported
TSDF EPA ID:	CAD008364432
Trans Name:	Not reported
TSDF Alt EPA ID:	Not reported
TSDF Alt Name:	Not reported
Waste Code Description:	343 - Unspecified organic liquid mixture
RCRA Code:	Not reported
Meth Code:	- Not reported
Quantity Tons:	0.21
Waste Quantity:	420
Quantity Unit:	P
Additional Code 1:	Not reported
Additional Code 2:	Not reported
Additional Code 3:	Not reported
Additional Code 4:	Not reported
Additional Code 5:	Not reported

Shipment Date:	19970829
Creation Date:	Not reported
Receipt Date:	Not reported
Manifest ID:	96614110
Trans EPA ID:	CAD008364432
Trans Name:	Not reported
Trans 2 EPA ID:	Not reported
Trans 2 Name:	Not reported
TSDF EPA ID:	CAD008364432
Trans Name:	Not reported
TSDF Alt EPA ID:	Not reported
TSDF Alt Name:	Not reported
Waste Code Description:	343 - Unspecified organic liquid mixture
RCRA Code:	D001
Meth Code:	- Not reported
Quantity Tons:	0.075
Waste Quantity:	150

Quantity Unit:	P
Additional Code 1:	Not reported
Additional Code 2:	Not reported
Additional Code 3:	Not reported
Additional Code 4:	Not reported
Additional Code 5:	Not reported

Shipment Date:	19970829
Creation Date:	Not reported
Receipt Date:	Not reported
Manifest ID:	96614110
Trans EPA ID:	CAD008364432
Trans Name:	Not reported
Trans 2 EPA ID:	Not reported
Trans 2 Name:	Not reported
TSDF EPA ID:	CAD008364432
Trans Name:	Not reported
TSDF Alt EPA ID:	Not reported
TSDF Alt Name:	Not reported
Waste Code Description:	141 - Off-specification, aged, or surplus inorganics
RCRA Code:	D001
Meth Code:	- Not reported
Quantity Tons:	0.105
Waste Quantity:	210
Quantity Unit:	P
Additional Code 1:	Not reported
Additional Code 2:	Not reported
Additional Code 3:	Not reported
Additional Code 4:	Not reported
Additional Code 5:	Not reported

Shipment Date:	19970829
Creation Date:	Not reported
Receipt Date:	Not reported
Manifest ID:	96614110
Trans EPA ID:	CAD008364432
Trans Name:	Not reported
Trans 2 EPA ID:	Not reported
Trans 2 Name:	Not reported
TSDF EPA ID:	CAD008364432
Trans Name:	Not reported
TSDF Alt EPA ID:	Not reported
TSDF Alt Name:	Not reported
Waste Code Description:	272 - Polymeric resin waste
RCRA Code:	Not reported
Meth Code:	- Not reported
Quantity Tons:	0.26
Waste Quantity:	520
Quantity Unit:	P
Additional Code 1:	Not reported
Additional Code 2:	Not reported
Additional Code 3:	Not reported
Additional Code 4:	Not reported
Additional Code 5:	Not reported

Shipment Date:	19970829
Creation Date:	Not reported
Receipt Date:	Not reported
Manifest ID:	96614110
Trans EPA ID:	CAD008364432
Trans Name:	Not reported
Trans 2 EPA ID:	Not reported
Trans 2 Name:	Not reported
TSDF EPA ID:	CAD008364432
Trans Name:	Not reported
TSDF Alt EPA ID:	Not reported
TSDF Alt Name:	Not reported
Waste Code Description:	343 - Unspecified organic liquid mixture
RCRA Code:	D001
Meth Code:	D99 - Disposal, Other
Quantity Tons:	0.316
Waste Quantity:	632
Quantity Unit:	P
Additional Code 1:	Not reported
Additional Code 2:	Not reported
Additional Code 3:	Not reported
Additional Code 4:	Not reported
Additional Code 5:	Not reported

Shipment Date:	19970829
Creation Date:	Not reported
Receipt Date:	Not reported
Manifest ID:	96614110
Trans EPA ID:	CAD008364432
Trans Name:	Not reported

Trans 2 EPA ID:	Not reported
Trans 2 Name:	Not reported
TSDF EPA ID:	CAD008364432
Trans Name:	Not reported
TSDF Alt EPA ID:	Not reported
TSDF Alt Name:	Not reported
Waste Code Description:	343 - Unspecified organic liquid mixture
RCRA Code:	D001
Meth Code:	D99 - Disposal, Other
Quantity Tons:	3.452
Waste Quantity:	6904
Quantity Unit:	P
Additional Code 1:	Not reported
Additional Code 2:	Not reported
Additional Code 3:	Not reported
Additional Code 4:	Not reported
Additional Code 5:	Not reported

Shipment Date:	19970829
Creation Date:	Not reported
Receipt Date:	Not reported
Manifest ID:	96614110
Trans EPA ID:	CAD008364432
Trans Name:	Not reported
Trans 2 EPA ID:	Not reported
Trans 2 Name:	Not reported
TSDF EPA ID:	CAD008364432
Trans Name:	Not reported
TSDF Alt EPA ID:	Not reported
TSDF Alt Name:	Not reported
Waste Code Description:	343 - Unspecified organic liquid mixture
RCRA Code:	D001
Meth Code:	D99 - Disposal, Other
Quantity Tons:	0.551
Waste Quantity:	1102
Quantity Unit:	P
Additional Code 1:	Not reported
Additional Code 2:	Not reported
Additional Code 3:	Not reported
Additional Code 4:	Not reported
Additional Code 5:	Not reported

Shipment Date:	19970829
Creation Date:	Not reported
Receipt Date:	Not reported
Manifest ID:	96614110
Trans EPA ID:	CAD008364432
Trans Name:	Not reported
Trans 2 EPA ID:	Not reported
Trans 2 Name:	Not reported
TSDF EPA ID:	CAD008364432
Trans Name:	Not reported
TSDF Alt EPA ID:	Not reported
TSDF Alt Name:	Not reported
Waste Code Description:	343 - Unspecified organic liquid mixture
RCRA Code:	D001
Meth Code:	D99 - Disposal, Other
Quantity Tons:	3.098
Waste Quantity:	6196
Quantity Unit:	P
Additional Code 1:	Not reported
Additional Code 2:	Not reported
Additional Code 3:	Not reported
Additional Code 4:	Not reported
Additional Code 5:	Not reported

Shipment Date:	19970829
Creation Date:	Not reported
Receipt Date:	Not reported
Manifest ID:	96614110
Trans EPA ID:	CAD008364432
Trans Name:	Not reported
Trans 2 EPA ID:	Not reported
Trans 2 Name:	Not reported
TSDF EPA ID:	CAD008364432
Trans Name:	Not reported
TSDF Alt EPA ID:	Not reported
TSDF Alt Name:	Not reported
Waste Code Description:	343 - Unspecified organic liquid mixture
RCRA Code:	Not reported
Meth Code:	D99 - Disposal, Other
Quantity Tons:	1.086
Waste Quantity:	2172
Quantity Unit:	P
Additional Code 1:	Not reported

Additional Code 2:	Not reported
Additional Code 3:	Not reported
Additional Code 4:	Not reported
Additional Code 5:	Not reported

Shipment Date:	19970829
Creation Date:	Not reported
Receipt Date:	Not reported
Manifest ID:	96614110
Trans EPA ID:	CAD008364432
Trans Name:	Not reported
Trans 2 EPA ID:	Not reported
Trans 2 Name:	Not reported
TSDF EPA ID:	CAD008364432
Trans Name:	Not reported
TSDF Alt EPA ID:	Not reported
TSDF Alt Name:	Not reported
Waste Code Description:	141 - Off-specification, aged, or surplus inorganics
RCRA Code:	Not reported
Meth Code:	D99 - Disposal, Other
Quantity Tons:	1.347
Waste Quantity:	2694
Quantity Unit:	P
Additional Code 1:	Not reported
Additional Code 2:	Not reported
Additional Code 3:	Not reported
Additional Code 4:	Not reported
Additional Code 5:	Not reported

Shipment Date:	19970829
Creation Date:	Not reported
Receipt Date:	Not reported
Manifest ID:	96614110
Trans EPA ID:	CAD008364432
Trans Name:	Not reported
Trans 2 EPA ID:	Not reported
Trans 2 Name:	Not reported
TSDF EPA ID:	CAD008364432
Trans Name:	Not reported
TSDF Alt EPA ID:	Not reported
TSDF Alt Name:	Not reported
Waste Code Description:	141 - Off-specification, aged, or surplus inorganics
RCRA Code:	D001
Meth Code:	D99 - Disposal, Other
Quantity Tons:	0.2
Waste Quantity:	400
Quantity Unit:	P
Additional Code 1:	Not reported
Additional Code 2:	Not reported
Additional Code 3:	Not reported
Additional Code 4:	Not reported
Additional Code 5:	Not reported

Shipment Date:	19970829
Creation Date:	Not reported
Receipt Date:	Not reported
Manifest ID:	96614110
Trans EPA ID:	CAD008364432
Trans Name:	Not reported
Trans 2 EPA ID:	Not reported
Trans 2 Name:	Not reported
TSDF EPA ID:	CAD008364432
Trans Name:	Not reported
TSDF Alt EPA ID:	Not reported
TSDF Alt Name:	Not reported
Waste Code Description:	141 - Off-specification, aged, or surplus inorganics
RCRA Code:	D005
Meth Code:	D99 - Disposal, Other
Quantity Tons:	0.074
Waste Quantity:	148
Quantity Unit:	P
Additional Code 1:	Not reported
Additional Code 2:	Not reported
Additional Code 3:	Not reported
Additional Code 4:	Not reported
Additional Code 5:	Not reported

Shipment Date:	19970829
Creation Date:	Not reported
Receipt Date:	Not reported
Manifest ID:	96614110
Trans EPA ID:	CAD008364432
Trans Name:	Not reported
Trans 2 EPA ID:	Not reported
Trans 2 Name:	Not reported

TSDF EPA ID:	CAD008364432
Trans Name:	Not reported
TSDF Alt EPA ID:	Not reported
TSDF Alt Name:	Not reported
Waste Code Description:	343 - Unspecified organic liquid mixture
RCRA Code:	Not reported
Meth Code:	- Not reported
Quantity Tons:	0.0815
Waste Quantity:	163
Quantity Unit:	P
Additional Code 1:	Not reported
Additional Code 2:	Not reported
Additional Code 3:	Not reported
Additional Code 4:	Not reported
Additional Code 5:	Not reported

Shipment Date:	19970829
Creation Date:	Not reported
Receipt Date:	Not reported
Manifest ID:	96614110
Trans EPA ID:	CAD008364432
Trans Name:	Not reported
Trans 2 EPA ID:	Not reported
Trans 2 Name:	Not reported
TSDF EPA ID:	CAD008364432
Trans Name:	Not reported
TSDF Alt EPA ID:	Not reported
TSDF Alt Name:	Not reported
Waste Code Description:	343 - Unspecified organic liquid mixture
RCRA Code:	Not reported
Meth Code:	- Not reported
Quantity Tons:	0.524
Waste Quantity:	1048
Quantity Unit:	P
Additional Code 1:	Not reported
Additional Code 2:	Not reported
Additional Code 3:	Not reported
Additional Code 4:	Not reported
Additional Code 5:	Not reported

Shipment Date:	19970829
Creation Date:	Not reported
Receipt Date:	Not reported
Manifest ID:	96614110
Trans EPA ID:	CAD008364432
Trans Name:	Not reported
Trans 2 EPA ID:	Not reported
Trans 2 Name:	Not reported
TSDF EPA ID:	CAD008364432
Trans Name:	Not reported
TSDF Alt EPA ID:	Not reported
TSDF Alt Name:	Not reported
Waste Code Description:	343 - Unspecified organic liquid mixture
RCRA Code:	D001
Meth Code:	- Not reported
Quantity Tons:	0.206
Waste Quantity:	412
Quantity Unit:	P
Additional Code 1:	Not reported
Additional Code 2:	Not reported
Additional Code 3:	Not reported
Additional Code 4:	Not reported
Additional Code 5:	Not reported

Shipment Date:	19970829
Creation Date:	Not reported
Receipt Date:	Not reported
Manifest ID:	96614110
Trans EPA ID:	CAD008364432
Trans Name:	Not reported
Trans 2 EPA ID:	Not reported
Trans 2 Name:	Not reported
TSDF EPA ID:	CAD008364432
Trans Name:	Not reported
TSDF Alt EPA ID:	Not reported
TSDF Alt Name:	Not reported
Waste Code Description:	272 - Polymeric resin waste
RCRA Code:	Not reported
Meth Code:	- Not reported
Quantity Tons:	0.18
Waste Quantity:	360
Quantity Unit:	P
Additional Code 1:	Not reported
Additional Code 2:	Not reported
Additional Code 3:	Not reported

Additional Code 4:	Not reported
Additional Code 5:	Not reported

Shipment Date:	19970829
Creation Date:	Not reported
Receipt Date:	Not reported
Manifest ID:	96614110
Trans EPA ID:	CAD008364432
Trans Name:	Not reported
Trans 2 EPA ID:	Not reported
Trans 2 Name:	Not reported
TSDF EPA ID:	CAD008364432
Trans Name:	Not reported
TSDF Alt EPA ID:	Not reported
TSDF Alt Name:	Not reported
Waste Code Description:	343 - Unspecified organic liquid mixture
RCRA Code:	Not reported
Meth Code:	- Not reported
Quantity Tons:	0.1675
Waste Quantity:	335
Quantity Unit:	P
Additional Code 1:	Not reported
Additional Code 2:	Not reported
Additional Code 3:	Not reported
Additional Code 4:	Not reported
Additional Code 5:	Not reported

Shipment Date:	19970829
Creation Date:	Not reported
Receipt Date:	Not reported
Manifest ID:	96614110
Trans EPA ID:	CAD008364432
Trans Name:	Not reported
Trans 2 EPA ID:	Not reported
Trans 2 Name:	Not reported
TSDF EPA ID:	CAD008364432
Trans Name:	Not reported
TSDF Alt EPA ID:	Not reported
TSDF Alt Name:	Not reported
Waste Code Description:	343 - Unspecified organic liquid mixture
RCRA Code:	D001
Meth Code:	- Not reported
Quantity Tons:	0.035
Waste Quantity:	70
Quantity Unit:	P
Additional Code 1:	Not reported
Additional Code 2:	Not reported
Additional Code 3:	Not reported
Additional Code 4:	Not reported
Additional Code 5:	Not reported

Shipment Date:	19970829
Creation Date:	Not reported
Receipt Date:	Not reported
Manifest ID:	96614110
Trans EPA ID:	CAD008364432
Trans Name:	Not reported
Trans 2 EPA ID:	Not reported
Trans 2 Name:	Not reported
TSDF EPA ID:	CAD008364432
Trans Name:	Not reported
TSDF Alt EPA ID:	Not reported
TSDF Alt Name:	Not reported
Waste Code Description:	343 - Unspecified organic liquid mixture
RCRA Code:	Not reported
Meth Code:	- Not reported
Quantity Tons:	0.12
Waste Quantity:	240
Quantity Unit:	P
Additional Code 1:	Not reported
Additional Code 2:	Not reported
Additional Code 3:	Not reported
Additional Code 4:	Not reported
Additional Code 5:	Not reported

Shipment Date:	19970829
Creation Date:	Not reported
Receipt Date:	Not reported
Manifest ID:	96614110
Trans EPA ID:	CAD008364432
Trans Name:	Not reported
Trans 2 EPA ID:	Not reported
Trans 2 Name:	Not reported
TSDF EPA ID:	CAD008364432
Trans Name:	Not reported

TSDF Alt EPA ID:	Not reported
TSDF Alt Name:	Not reported
Waste Code Description:	343 - Unspecified organic liquid mixture
RCRA Code:	D001
Meth Code:	- Not reported
Quantity Tons:	0.275
Waste Quantity:	550
Quantity Unit:	P
Additional Code 1:	Not reported
Additional Code 2:	Not reported
Additional Code 3:	Not reported
Additional Code 4:	Not reported
Additional Code 5:	Not reported

Shipment Date:	19970829
Creation Date:	Not reported
Receipt Date:	Not reported
Manifest ID:	96614110
Trans EPA ID:	CAD008364432
Trans Name:	Not reported
Trans 2 EPA ID:	Not reported
Trans 2 Name:	Not reported
TSDF EPA ID:	CAD008364432
Trans Name:	Not reported
TSDF Alt EPA ID:	Not reported
TSDF Alt Name:	Not reported
Waste Code Description:	343 - Unspecified organic liquid mixture
RCRA Code:	Not reported
Meth Code:	- Not reported
Quantity Tons:	0.21
Waste Quantity:	420
Quantity Unit:	P
Additional Code 1:	Not reported
Additional Code 2:	Not reported
Additional Code 3:	Not reported
Additional Code 4:	Not reported
Additional Code 5:	Not reported

Shipment Date:	19970829
Creation Date:	Not reported
Receipt Date:	Not reported
Manifest ID:	96614110
Trans EPA ID:	CAD008364432
Trans Name:	Not reported
Trans 2 EPA ID:	Not reported
Trans 2 Name:	Not reported
TSDF EPA ID:	CAD008364432
Trans Name:	Not reported
TSDF Alt EPA ID:	Not reported
TSDF Alt Name:	Not reported
Waste Code Description:	343 - Unspecified organic liquid mixture
RCRA Code:	D001
Meth Code:	- Not reported
Quantity Tons:	0.075
Waste Quantity:	150
Quantity Unit:	P
Additional Code 1:	Not reported
Additional Code 2:	Not reported
Additional Code 3:	Not reported
Additional Code 4:	Not reported
Additional Code 5:	Not reported

Shipment Date:	19970829
Creation Date:	Not reported
Receipt Date:	Not reported
Manifest ID:	96614110
Trans EPA ID:	CAD008364432
Trans Name:	Not reported
Trans 2 EPA ID:	Not reported
Trans 2 Name:	Not reported
TSDF EPA ID:	CAD008364432
Trans Name:	Not reported
TSDF Alt EPA ID:	Not reported
TSDF Alt Name:	Not reported
Waste Code Description:	141 - Off-specification, aged, or surplus inorganics
RCRA Code:	D001
Meth Code:	- Not reported
Quantity Tons:	0.105
Waste Quantity:	210
Quantity Unit:	P
Additional Code 1:	Not reported
Additional Code 2:	Not reported
Additional Code 3:	Not reported
Additional Code 4:	Not reported
Additional Code 5:	Not reported

Shipment Date:	19970829
Creation Date:	Not reported
Receipt Date:	Not reported
Manifest ID:	96614110
Trans EPA ID:	CAD008364432
Trans Name:	Not reported
Trans 2 EPA ID:	Not reported
Trans 2 Name:	Not reported
TSDF EPA ID:	CAD008364432
Trans Name:	Not reported
TSDF Alt EPA ID:	Not reported
TSDF Alt Name:	Not reported
Waste Code Description:	272 - Polymeric resin waste
RCRA Code:	Not reported
Meth Code:	- Not reported
Quantity Tons:	0.26
Waste Quantity:	520
Quantity Unit:	P
Additional Code 1:	Not reported
Additional Code 2:	Not reported
Additional Code 3:	Not reported
Additional Code 4:	Not reported
Additional Code 5:	Not reported

Shipment Date:	19970829
Creation Date:	4/23/1998 0:00:00
Receipt Date:	19970829
Manifest ID:	96614110
Trans EPA ID:	CAD008364432
Trans Name:	Not reported
Trans 2 EPA ID:	Not reported
Trans 2 Name:	Not reported
TSDF EPA ID:	CAD008364432
Trans Name:	Not reported
TSDF Alt EPA ID:	Not reported
TSDF Alt Name:	Not reported
Waste Code Description:	343 - Unspecified organic liquid mixture
RCRA Code:	D007
Meth Code:	D99 - Disposal, Other
Quantity Tons:	0.156
Waste Quantity:	312
Quantity Unit:	P
Additional Code 1:	Not reported
Additional Code 2:	Not reported
Additional Code 3:	Not reported
Additional Code 4:	Not reported
Additional Code 5:	Not reported

Shipment Date:	19970829
Creation Date:	4/23/1998 0:00:00
Receipt Date:	19970829
Manifest ID:	96614110
Trans EPA ID:	CAD008364432
Trans Name:	Not reported
Trans 2 EPA ID:	Not reported
Trans 2 Name:	Not reported
TSDF EPA ID:	CAD008364432
Trans Name:	Not reported
TSDF Alt EPA ID:	Not reported
TSDF Alt Name:	Not reported
Waste Code Description:	343 - Unspecified organic liquid mixture
RCRA Code:	Not reported
Meth Code:	D99 - Disposal, Other
Quantity Tons:	1.021
Waste Quantity:	2042
Quantity Unit:	P
Additional Code 1:	Not reported
Additional Code 2:	Not reported
Additional Code 3:	Not reported
Additional Code 4:	Not reported
Additional Code 5:	Not reported

Shipment Date:	19970829
Creation Date:	4/23/1998 0:00:00
Receipt Date:	19970829
Manifest ID:	96614110
Trans EPA ID:	CAD008364432
Trans Name:	Not reported
Trans 2 EPA ID:	Not reported
Trans 2 Name:	Not reported
TSDF EPA ID:	CAD008364432
Trans Name:	Not reported
TSDF Alt EPA ID:	Not reported
TSDF Alt Name:	Not reported

Waste Code Description:	343 - Unspecified organic liquid mixture
RCRA Code:	D001
Meth Code:	D99 - Disposal, Other
Quantity Tons:	0.413
Waste Quantity:	826
Quantity Unit:	P
Additional Code 1:	Not reported
Additional Code 2:	Not reported
Additional Code 3:	Not reported
Additional Code 4:	Not reported
Additional Code 5:	Not reported

Shipment Date:	19970829
Creation Date:	4/23/1998 0:00:00
Receipt Date:	19970829
Manifest ID:	96614110
Trans EPA ID:	CAD008364432
Trans Name:	Not reported
Trans 2 EPA ID:	Not reported
Trans 2 Name:	Not reported
TSDF EPA ID:	CAD008364432
Trans Name:	Not reported
TSDF Alt EPA ID:	Not reported
TSDF Alt Name:	Not reported
Waste Code Description:	352 - Other organic solids
RCRA Code:	D007
Meth Code:	D99 - Disposal, Other
Quantity Tons:	0.332
Waste Quantity:	664
Quantity Unit:	P
Additional Code 1:	Not reported
Additional Code 2:	Not reported
Additional Code 3:	Not reported
Additional Code 4:	Not reported
Additional Code 5:	Not reported

Shipment Date:	19970828
Creation Date:	Not reported
Receipt Date:	Not reported
Manifest ID:	96614426
Trans EPA ID:	CAD008364432
Trans Name:	Not reported
Trans 2 EPA ID:	Not reported
Trans 2 Name:	Not reported
TSDF EPA ID:	CAD008364432
Trans Name:	Not reported
TSDF Alt EPA ID:	CAD008364432
TSDF Alt Name:	Not reported
Waste Code Description:	272 - Polymeric resin waste
RCRA Code:	Not reported
Meth Code:	- Not reported
Quantity Tons:	15.9711
Waste Quantity:	3830
Quantity Unit:	G
Additional Code 1:	Not reported
Additional Code 2:	Not reported
Additional Code 3:	Not reported
Additional Code 4:	Not reported
Additional Code 5:	Not reported

Shipment Date:	19970828
Creation Date:	Not reported
Receipt Date:	Not reported
Manifest ID:	96614426
Trans EPA ID:	CAD008364432
Trans Name:	Not reported
Trans 2 EPA ID:	Not reported
Trans 2 Name:	Not reported
TSDF EPA ID:	CAD008364432
Trans Name:	Not reported
TSDF Alt EPA ID:	CAD008364432
TSDF Alt Name:	Not reported
Waste Code Description:	133 - Aqueous solution with 10% or more total organic residues
RCRA Code:	D035
Meth Code:	- Not reported
Quantity Tons:	0.23
Waste Quantity:	460
Quantity Unit:	P
Additional Code 1:	Not reported
Additional Code 2:	Not reported
Additional Code 3:	Not reported
Additional Code 4:	Not reported
Additional Code 5:	Not reported

Shipment Date:	19970828

Creation Date:	Not reported
Receipt Date:	Not reported
Manifest ID:	96614426
Trans EPA ID:	CAD008364432
Trans Name:	Not reported
Trans 2 EPA ID:	Not reported
Trans 2 Name:	Not reported
TSDF EPA ID:	CAD008364432
Trans Name:	Not reported
TSDF Alt EPA ID:	CAD008364432
TSDF Alt Name:	Not reported
Waste Code Description:	352 - Other organic solids
RCRA Code:	D007
Meth Code:	- Not reported
Quantity Tons:	1.35
Waste Quantity:	2700
Quantity Unit:	P
Additional Code 1:	Not reported
Additional Code 2:	Not reported
Additional Code 3:	Not reported
Additional Code 4:	Not reported
Additional Code 5:	Not reported

Shipment Date:	19970828
Creation Date:	Not reported
Receipt Date:	Not reported
Manifest ID:	96614426
Trans EPA ID:	CAD008364432
Trans Name:	Not reported
Trans 2 EPA ID:	Not reported
Trans 2 Name:	Not reported
TSDF EPA ID:	CAD008364432
Trans Name:	Not reported
TSDF Alt EPA ID:	CAD008364432
TSDF Alt Name:	Not reported
Waste Code Description:	141 - Off-specification, aged, or surplus inorganics
RCRA Code:	D007
Meth Code:	- Not reported
Quantity Tons:	0.5645
Waste Quantity:	1129
Quantity Unit:	P
Additional Code 1:	Not reported
Additional Code 2:	Not reported
Additional Code 3:	Not reported
Additional Code 4:	Not reported
Additional Code 5:	Not reported

Shipment Date:	19970828
Creation Date:	Not reported
Receipt Date:	Not reported
Manifest ID:	96614426
Trans EPA ID:	CAD008364432
Trans Name:	Not reported
Trans 2 EPA ID:	Not reported
Trans 2 Name:	Not reported
TSDF EPA ID:	CAD008364432
Trans Name:	Not reported
TSDF Alt EPA ID:	CAD008364432
TSDF Alt Name:	Not reported
Waste Code Description:	591 - Baghouse waste
RCRA Code:	D007
Meth Code:	- Not reported
Quantity Tons:	0.058
Waste Quantity:	116
Quantity Unit:	P
Additional Code 1:	Not reported
Additional Code 2:	Not reported
Additional Code 3:	Not reported
Additional Code 4:	Not reported
Additional Code 5:	Not reported

Shipment Date:	19970828
Creation Date:	Not reported
Receipt Date:	Not reported
Manifest ID:	96614426
Trans EPA ID:	CAD008364432
Trans Name:	Not reported
Trans 2 EPA ID:	Not reported
Trans 2 Name:	Not reported
TSDF EPA ID:	CAD008364432
Trans Name:	Not reported
TSDF Alt EPA ID:	CAD008364432
TSDF Alt Name:	Not reported
Waste Code Description:	223 - Unspecified oil-containing waste
RCRA Code:	Not reported

Meth Code:	- Not reported
Quantity Tons:	0.348
Waste Quantity:	696
Quantity Unit:	P
Additional Code 1:	Not reported
Additional Code 2:	Not reported
Additional Code 3:	Not reported
Additional Code 4:	Not reported
Additional Code 5:	Not reported

Shipment Date:	19970828
Creation Date:	7/23/1998 0:00:00
Receipt Date:	19970828
Manifest ID:	96614426
Trans EPA ID:	CAD008364432
Trans Name:	Not reported
Trans 2 EPA ID:	Not reported
Trans 2 Name:	Not reported
TSDF EPA ID:	CAD008364432
Trans Name:	Not reported
TSDF Alt EPA ID:	CAD008364432
TSDF Alt Name:	Not reported
Waste Code Description:	352 - Other organic solids
RCRA Code:	D007
Meth Code:	R01 - Recycler
Quantity Tons:	3.494
Waste Quantity:	6988
Quantity Unit:	P
Additional Code 1:	Not reported
Additional Code 2:	Not reported
Additional Code 3:	Not reported
Additional Code 4:	Not reported
Additional Code 5:	Not reported

Shipment Date:	19970828
Creation Date:	Not reported
Receipt Date:	Not reported
Manifest ID:	96614426
Trans EPA ID:	CAD008364432
Trans Name:	Not reported
Trans 2 EPA ID:	Not reported
Trans 2 Name:	Not reported
TSDF EPA ID:	CAD008364432
Trans Name:	Not reported
TSDF Alt EPA ID:	CAD008364432
TSDF Alt Name:	Not reported
Waste Code Description:	141 - Off-specification, aged, or surplus inorganics
RCRA Code:	Not reported
Meth Code:	- Not reported
Quantity Tons:	0.376
Waste Quantity:	752
Quantity Unit:	P
Additional Code 1:	Not reported
Additional Code 2:	Not reported
Additional Code 3:	Not reported
Additional Code 4:	Not reported
Additional Code 5:	Not reported

Shipment Date:	19970828
Creation Date:	Not reported
Receipt Date:	Not reported
Manifest ID:	96614426
Trans EPA ID:	CAD008364432
Trans Name:	Not reported
Trans 2 EPA ID:	Not reported
Trans 2 Name:	Not reported
TSDF EPA ID:	CAD008364432
Trans Name:	Not reported
TSDF Alt EPA ID:	CAD008364432
TSDF Alt Name:	Not reported
Waste Code Description:	272 - Polymeric resin waste
RCRA Code:	Not reported
Meth Code:	- Not reported
Quantity Tons:	0.485
Waste Quantity:	970
Quantity Unit:	P
Additional Code 1:	Not reported
Additional Code 2:	Not reported
Additional Code 3:	Not reported
Additional Code 4:	Not reported
Additional Code 5:	Not reported

Shipment Date:	19970828
Creation Date:	7/23/1998 0:00:00
Receipt Date:	19970828

Manifest ID:	96614426
Trans EPA ID:	CAD008364432
Trans Name:	Not reported
Trans 2 EPA ID:	Not reported
Trans 2 Name:	Not reported
TSDF EPA ID:	CAD008364432
Trans Name:	Not reported
TSDF Alt EPA ID:	CAD008364432
TSDF Alt Name:	Not reported
Waste Code Description:	214 - Unspecified solvent mixture
RCRA Code:	D001
Meth Code:	R01 - Recycler
Quantity Tons:	0.845
Waste Quantity:	1690
Quantity Unit:	P
Additional Code 1:	Not reported
Additional Code 2:	Not reported
Additional Code 3:	Not reported
Additional Code 4:	Not reported
Additional Code 5:	Not reported

Shipment Date:	19970828
Creation Date:	7/23/1998 0:00:00
Receipt Date:	19970828
Manifest ID:	96614426
Trans EPA ID:	CAD008364432
Trans Name:	Not reported
Trans 2 EPA ID:	Not reported
Trans 2 Name:	Not reported
TSDF EPA ID:	CAD008364432
Trans Name:	Not reported
TSDF Alt EPA ID:	CAD008364432
TSDF Alt Name:	Not reported
Waste Code Description:	132 - Aqueous solution w/metals (< restricted levels and see waste code 121 for a list of metals
RCRA Code:	D007
Meth Code:	T01 - Treatment, Tank
Quantity Tons:	0.4525
Waste Quantity:	905
Quantity Unit:	P
Additional Code 1:	Not reported
Additional Code 2:	Not reported
Additional Code 3:	Not reported
Additional Code 4:	Not reported
Additional Code 5:	Not reported

Shipment Date:	19970828
Creation Date:	7/23/1998 0:00:00
Receipt Date:	19970828
Manifest ID:	96614426
Trans EPA ID:	CAD008364432
Trans Name:	Not reported
Trans 2 EPA ID:	Not reported
Trans 2 Name:	Not reported
TSDF EPA ID:	CAD008364432
Trans Name:	Not reported
TSDF Alt EPA ID:	CAD008364432
TSDF Alt Name:	Not reported
Waste Code Description:	352 - Other organic solids
RCRA Code:	F005
Meth Code:	R01 - Recycler
Quantity Tons:	0.485
Waste Quantity:	970
Quantity Unit:	P
Additional Code 1:	Not reported
Additional Code 2:	Not reported
Additional Code 3:	Not reported
Additional Code 4:	Not reported
Additional Code 5:	Not reported

Shipment Date:	19970814
Creation Date:	7/23/1998 0:00:00
Receipt Date:	19970815
Manifest ID:	96812112
Trans EPA ID:	CAD009452657
Trans Name:	Not reported
Trans 2 EPA ID:	Not reported
Trans 2 Name:	Not reported
TSDF EPA ID:	CAD009452657
Trans Name:	Not reported
TSDF Alt EPA ID:	CAD009452657
TSDF Alt Name:	Not reported
Waste Code Description:	343 - Unspecified organic liquid mixture
RCRA Code:	Not reported
Meth Code:	R01 - Recycler

Quantity Tons:	8.4762
Waste Quantity:	2493
Quantity Unit:	G
Additional Code 1:	Not reported
Additional Code 2:	Not reported
Additional Code 3:	Not reported
Additional Code 4:	Not reported
Additional Code 5:	Not reported

Shipment Date:	19970708
Creation Date:	4/23/1998 0:00:00
Receipt Date:	19970711
Manifest ID:	96287256
Trans EPA ID:	CAD009452657
Trans Name:	Not reported
Trans 2 EPA ID:	Not reported
Trans 2 Name:	Not reported
TSDF EPA ID:	CAD009452657
Trans Name:	Not reported
TSDF Alt EPA ID:	CAD009452657
TSDF Alt Name:	Not reported
Waste Code Description:	331 - Off-specification, aged, or surplus organics
RCRA Code:	D001
Meth Code:	T03 - Treatment, Incineration
Quantity Tons:	0.6935
Waste Quantity:	1387
Quantity Unit:	P
Additional Code 1:	Not reported
Additional Code 2:	Not reported
Additional Code 3:	Not reported
Additional Code 4:	Not reported
Additional Code 5:	Not reported

Shipment Date:	19970708
Creation Date:	4/23/1998 0:00:00
Receipt Date:	19970711
Manifest ID:	96287256
Trans EPA ID:	CAD009452657
Trans Name:	Not reported
Trans 2 EPA ID:	Not reported
Trans 2 Name:	Not reported
TSDF EPA ID:	CAD009452657
Trans Name:	Not reported
TSDF Alt EPA ID:	CAD009452657
TSDF Alt Name:	Not reported
Waste Code Description:	214 - Unspecified solvent mixture
RCRA Code:	D001
Meth Code:	R01 - Recycler
Quantity Tons:	1.079
Waste Quantity:	2158
Quantity Unit:	P
Additional Code 1:	Not reported
Additional Code 2:	Not reported
Additional Code 3:	Not reported
Additional Code 4:	Not reported
Additional Code 5:	Not reported

Shipment Date:	19970708
Creation Date:	Not reported
Receipt Date:	Not reported
Manifest ID:	96287256
Trans EPA ID:	CAD009452657
Trans Name:	Not reported
Trans 2 EPA ID:	Not reported
Trans 2 Name:	Not reported
TSDF EPA ID:	CAD009452657
Trans Name:	Not reported
TSDF Alt EPA ID:	CAD009452657
TSDF Alt Name:	Not reported
Waste Code Description:	724 - Liquids with lead > 500 mg/l
RCRA Code:	D002
Meth Code:	R01 - Recycler
Quantity Tons:	0.5
Waste Quantity:	1000
Quantity Unit:	P
Additional Code 1:	Not reported
Additional Code 2:	Not reported
Additional Code 3:	Not reported
Additional Code 4:	Not reported
Additional Code 5:	Not reported

Shipment Date:	19970708
Creation Date:	Not reported
Receipt Date:	Not reported
Manifest ID:	96287256

Trans EPA ID:	CAD009452657
Trans Name:	Not reported
Trans 2 EPA ID:	Not reported
Trans 2 Name:	Not reported
TSDF EPA ID:	CAD009452657
Trans Name:	Not reported
TSDF Alt EPA ID:	CAD009452657
TSDF Alt Name:	Not reported
Waste Code Description:	343 - Unspecified organic liquid mixture
RCRA Code:	Not reported
Meth Code:	R01 - Recycler
Quantity Tons:	0.7725
Waste Quantity:	1545
Quantity Unit:	P
Additional Code 1:	Not reported
Additional Code 2:	Not reported
Additional Code 3:	Not reported
Additional Code 4:	Not reported
Additional Code 5:	Not reported

Shipment Date:	19970708
Creation Date:	Not reported
Receipt Date:	Not reported
Manifest ID:	96287256
Trans EPA ID:	CAD009452657
Trans Name:	Not reported
Trans 2 EPA ID:	Not reported
Trans 2 Name:	Not reported
TSDF EPA ID:	CAD009452657
Trans Name:	Not reported
TSDF Alt EPA ID:	CAD009452657
TSDF Alt Name:	Not reported
Waste Code Description:	272 - Polymeric resin waste
RCRA Code:	Not reported
Meth Code:	R01 - Recycler
Quantity Tons:	0.556
Waste Quantity:	1112
Quantity Unit:	P
Additional Code 1:	Not reported
Additional Code 2:	Not reported
Additional Code 3:	Not reported
Additional Code 4:	Not reported
Additional Code 5:	Not reported

Shipment Date:	19970708
Creation Date:	4/23/1998 0:00:00
Receipt Date:	19970711
Manifest ID:	96287256
Trans EPA ID:	CAD009452657
Trans Name:	Not reported
Trans 2 EPA ID:	Not reported
Trans 2 Name:	Not reported
TSDF EPA ID:	CAD009452657
Trans Name:	Not reported
TSDF Alt EPA ID:	CAD009452657
TSDF Alt Name:	Not reported
Waste Code Description:	331 - Off-specification, aged, or surplus organics
RCRA Code:	D001
Meth Code:	R01 - Recycler
Quantity Tons:	1.1
Waste Quantity:	2200
Quantity Unit:	P
Additional Code 1:	Not reported
Additional Code 2:	Not reported
Additional Code 3:	Not reported
Additional Code 4:	Not reported
Additional Code 5:	Not reported

Shipment Date:	19970708
Creation Date:	Not reported
Receipt Date:	Not reported
Manifest ID:	96287256
Trans EPA ID:	CAD009452657
Trans Name:	Not reported
Trans 2 EPA ID:	Not reported
Trans 2 Name:	Not reported
TSDF EPA ID:	CAD009452657
Trans Name:	Not reported
TSDF Alt EPA ID:	CAD009452657
TSDF Alt Name:	Not reported
Waste Code Description:	352 - Other organic solids
RCRA Code:	D007
Meth Code:	R01 - Recycler
Quantity Tons:	0.3875
Waste Quantity:	775

Quantity Unit:	P
Additional Code 1:	Not reported
Additional Code 2:	Not reported
Additional Code 3:	Not reported
Additional Code 4:	Not reported
Additional Code 5:	Not reported

Shipment Date:	19970708
Creation Date:	Not reported
Receipt Date:	Not reported
Manifest ID:	96287256
Trans EPA ID:	CAD009452657
Trans Name:	Not reported
Trans 2 EPA ID:	Not reported
Trans 2 Name:	Not reported
TSDF EPA ID:	CAD009452657
Trans Name:	Not reported
TSDF Alt EPA ID:	CAD009452657
TSDF Alt Name:	Not reported
Waste Code Description:	352 - Other organic solids
RCRA Code:	D007
Meth Code:	R01 - Recycler
Quantity Tons:	4.9985
Waste Quantity:	9997
Quantity Unit:	P
Additional Code 1:	Not reported
Additional Code 2:	Not reported
Additional Code 3:	Not reported
Additional Code 4:	Not reported
Additional Code 5:	Not reported

Shipment Date:	19970708
Creation Date:	Not reported
Receipt Date:	Not reported
Manifest ID:	96287256
Trans EPA ID:	CAD009452657
Trans Name:	Not reported
Trans 2 EPA ID:	Not reported
Trans 2 Name:	Not reported
TSDF EPA ID:	CAD009452657
Trans Name:	Not reported
TSDF Alt EPA ID:	CAD009452657
TSDF Alt Name:	Not reported
Waste Code Description:	591 - Baghouse waste
RCRA Code:	D006
Meth Code:	D80 - Disposal, Land Fill
Quantity Tons:	0.06
Waste Quantity:	120
Quantity Unit:	P
Additional Code 1:	Not reported
Additional Code 2:	Not reported
Additional Code 3:	Not reported
Additional Code 4:	Not reported
Additional Code 5:	Not reported

Shipment Date:	19970708
Creation Date:	Not reported
Receipt Date:	Not reported
Manifest ID:	96287256
Trans EPA ID:	CAD009452657
Trans Name:	Not reported
Trans 2 EPA ID:	Not reported
Trans 2 Name:	Not reported
TSDF EPA ID:	CAD009452657
Trans Name:	Not reported
TSDF Alt EPA ID:	CAD009452657
TSDF Alt Name:	Not reported
Waste Code Description:	342 - Organic liquids with metals (see 121
RCRA Code:	D001
Meth Code:	T03 - Treatment, Incineration
Quantity Tons:	0.65
Waste Quantity:	1300
Quantity Unit:	P
Additional Code 1:	Not reported
Additional Code 2:	Not reported
Additional Code 3:	Not reported
Additional Code 4:	Not reported
Additional Code 5:	Not reported

Shipment Date:	19970708
Creation Date:	4/23/1998 0:00:00
Receipt Date:	19970711
Manifest ID:	96287256
Trans EPA ID:	CAD009452657
Trans Name:	Not reported

Trans 2 EPA ID:	Not reported
Trans 2 Name:	Not reported
TSDF EPA ID:	CAD009452657
Trans Name:	Not reported
TSDF Alt EPA ID:	CAD009452657
TSDF Alt Name:	Not reported
Waste Code Description:	352 - Other organic solids
RCRA Code:	D001
Meth Code:	T03 - Treatment, Incineration
Quantity Tons:	1.519
Waste Quantity:	3038
Quantity Unit:	P
Additional Code 1:	Not reported
Additional Code 2:	Not reported
Additional Code 3:	Not reported
Additional Code 4:	Not reported
Additional Code 5:	Not reported

Shipment Date:	19970708
Creation Date:	Not reported
Receipt Date:	Not reported
Manifest ID:	96287256
Trans EPA ID:	CAD009452657
Trans Name:	Not reported
Trans 2 EPA ID:	Not reported
Trans 2 Name:	Not reported
TSDF EPA ID:	CAD009452657
Trans Name:	Not reported
TSDF Alt EPA ID:	CAD009452657
TSDF Alt Name:	Not reported
Waste Code Description:	272 - Polymeric resin waste
RCRA Code:	Not reported
Meth Code:	T03 - Treatment, Incineration
Quantity Tons:	1.634
Waste Quantity:	3268
Quantity Unit:	P
Additional Code 1:	Not reported
Additional Code 2:	Not reported
Additional Code 3:	Not reported
Additional Code 4:	Not reported
Additional Code 5:	Not reported

Shipment Date:	19970702
Creation Date:	Not reported
Receipt Date:	Not reported
Manifest ID:	96294250
Trans EPA ID:	CAD009452657
Trans Name:	Not reported
Trans 2 EPA ID:	Not reported
Trans 2 Name:	Not reported
TSDF EPA ID:	CAD009452657
Trans Name:	Not reported
TSDF Alt EPA ID:	CAD009452657
TSDF Alt Name:	Not reported
Waste Code Description:	551 - Laboratory waste chemicals 561 Detergent and soap
RCRA Code:	Not reported
Meth Code:	T03 - Treatment, Incineration
Quantity Tons:	0.0025
Waste Quantity:	5
Quantity Unit:	P
Additional Code 1:	Not reported
Additional Code 2:	Not reported
Additional Code 3:	Not reported
Additional Code 4:	Not reported
Additional Code 5:	Not reported

Shipment Date:	19970702
Creation Date:	Not reported
Receipt Date:	Not reported
Manifest ID:	96294250
Trans EPA ID:	CAD009452657
Trans Name:	Not reported
Trans 2 EPA ID:	Not reported
Trans 2 Name:	Not reported
TSDF EPA ID:	CAD009452657
Trans Name:	Not reported
TSDF Alt EPA ID:	CAD009452657
TSDF Alt Name:	Not reported
Waste Code Description:	551 - Laboratory waste chemicals 561 Detergent and soap
RCRA Code:	D002
Meth Code:	T03 - Treatment, Incineration
Quantity Tons:	0.014
Waste Quantity:	28
Quantity Unit:	P
Additional Code 1:	Not reported

Additional Code 2:	Not reported
Additional Code 3:	Not reported
Additional Code 4:	Not reported
Additional Code 5:	Not reported

Shipment Date:	19970702
Creation Date:	4/23/1998 0:00:00
Receipt Date:	19970707
Manifest ID:	96294251
Trans EPA ID:	CAD009452657
Trans Name:	Not reported
Trans 2 EPA ID:	Not reported
Trans 2 Name:	Not reported
TSDF EPA ID:	CAD009452657
Trans Name:	Not reported
TSDF Alt EPA ID:	Not reported
TSDF Alt Name:	Not reported
Waste Code Description:	352 - Other organic solids
RCRA Code:	D007
Meth Code:	T03 - Treatment, Incineration
Quantity Tons:	0.535
Waste Quantity:	1070
Quantity Unit:	P
Additional Code 1:	Not reported
Additional Code 2:	Not reported
Additional Code 3:	Not reported
Additional Code 4:	Not reported
Additional Code 5:	Not reported

Shipment Date:	19970702
Creation Date:	4/23/1998 0:00:00
Receipt Date:	19970707
Manifest ID:	96294251
Trans EPA ID:	CAD009452657
Trans Name:	Not reported
Trans 2 EPA ID:	Not reported
Trans 2 Name:	Not reported
TSDF EPA ID:	CAD009452657
Trans Name:	Not reported
TSDF Alt EPA ID:	Not reported
TSDF Alt Name:	Not reported
Waste Code Description:	272 - Polymeric resin waste
RCRA Code:	D001
Meth Code:	T03 - Treatment, Incineration
Quantity Tons:	0.2
Waste Quantity:	400
Quantity Unit:	P
Additional Code 1:	Not reported
Additional Code 2:	Not reported
Additional Code 3:	Not reported
Additional Code 4:	Not reported
Additional Code 5:	Not reported

Shipment Date:	19970702
Creation Date:	4/23/1998 0:00:00
Receipt Date:	19970707
Manifest ID:	96294251
Trans EPA ID:	CAD009452657
Trans Name:	Not reported
Trans 2 EPA ID:	Not reported
Trans 2 Name:	Not reported
TSDF EPA ID:	CAD009452657
Trans Name:	Not reported
TSDF Alt EPA ID:	Not reported
TSDF Alt Name:	Not reported
Waste Code Description:	272 - Polymeric resin waste
RCRA Code:	D001
Meth Code:	R01 - Recycler
Quantity Tons:	1.035
Waste Quantity:	2070
Quantity Unit:	P
Additional Code 1:	Not reported
Additional Code 2:	Not reported
Additional Code 3:	Not reported
Additional Code 4:	Not reported
Additional Code 5:	Not reported

Shipment Date:	19970702
Creation Date:	4/23/1998 0:00:00
Receipt Date:	19970707
Manifest ID:	96294251
Trans EPA ID:	CAD009452657
Trans Name:	Not reported
Trans 2 EPA ID:	Not reported
Trans 2 Name:	Not reported

TSDF EPA ID:	CAD009452657
Trans Name:	Not reported
TSDF Alt EPA ID:	Not reported
TSDF Alt Name:	Not reported
Waste Code Description:	331 - Off-specification, aged, or surplus organics
RCRA Code:	D001
Meth Code:	T03 - Treatment, Incineration
Quantity Tons:	1.185
Waste Quantity:	2370
Quantity Unit:	P
Additional Code 1:	Not reported
Additional Code 2:	Not reported
Additional Code 3:	Not reported
Additional Code 4:	Not reported
Additional Code 5:	Not reported

Shipment Date:	19970702
Creation Date:	4/23/1998 0:00:00
Receipt Date:	19970707
Manifest ID:	96294250
Trans EPA ID:	CAD009452657
Trans Name:	Not reported
Trans 2 EPA ID:	Not reported
Trans 2 Name:	Not reported
TSDF EPA ID:	CAD009452657
Trans Name:	Not reported
TSDF Alt EPA ID:	CAD009452657
TSDF Alt Name:	Not reported
Waste Code Description:	551 - Laboratory waste chemicals 561 Detergent and soap
RCRA Code:	D001
Meth Code:	T03 - Treatment, Incineration
Quantity Tons:	0.025
Waste Quantity:	50
Quantity Unit:	P
Additional Code 1:	Not reported
Additional Code 2:	Not reported
Additional Code 3:	Not reported
Additional Code 4:	Not reported
Additional Code 5:	Not reported

Shipment Date:	19970702
Creation Date:	4/23/1998 0:00:00
Receipt Date:	19970707
Manifest ID:	96294250
Trans EPA ID:	CAD009452657
Trans Name:	Not reported
Trans 2 EPA ID:	Not reported
Trans 2 Name:	Not reported
TSDF EPA ID:	CAD009452657
Trans Name:	Not reported
TSDF Alt EPA ID:	CAD009452657
TSDF Alt Name:	Not reported
Waste Code Description:	- Not reported
RCRA Code:	D001
Meth Code:	T03 - Treatment, Incineration
Quantity Tons:	0.0175
Waste Quantity:	35
Quantity Unit:	P
Additional Code 1:	Not reported
Additional Code 2:	Not reported
Additional Code 3:	Not reported
Additional Code 4:	Not reported
Additional Code 5:	Not reported

Shipment Date:	19970702
Creation Date:	Not reported
Receipt Date:	Not reported
Manifest ID:	96294251
Trans EPA ID:	CAD009452657
Trans Name:	Not reported
Trans 2 EPA ID:	Not reported
Trans 2 Name:	Not reported
TSDF EPA ID:	CAD009452657
Trans Name:	Not reported
TSDF Alt EPA ID:	Not reported
TSDF Alt Name:	Not reported
Waste Code Description:	272 - Polymeric resin waste
RCRA Code:	Not reported
Meth Code:	T03 - Treatment, Incineration
Quantity Tons:	0.46
Waste Quantity:	920
Quantity Unit:	P
Additional Code 1:	Not reported
Additional Code 2:	Not reported
Additional Code 3:	Not reported

Additional Code 4:	Not reported
Additional Code 5:	Not reported

Shipment Date:	19970702
Creation Date:	4/23/1998 0:00:00
Receipt Date:	19970707
Manifest ID:	96294250
Trans EPA ID:	CAD009452657
Trans Name:	Not reported
Trans 2 EPA ID:	Not reported
Trans 2 Name:	Not reported
TSDF EPA ID:	CAD009452657
Trans Name:	Not reported
TSDF Alt EPA ID:	CAD009452657
TSDF Alt Name:	Not reported
Waste Code Description:	551 - Laboratory waste chemicals 561 Detergent and soap
RCRA Code:	D001
Meth Code:	T03 - Treatment, Incineration
Quantity Tons:	0.0075
Waste Quantity:	15
Quantity Unit:	P
Additional Code 1:	Not reported
Additional Code 2:	Not reported
Additional Code 3:	Not reported
Additional Code 4:	Not reported
Additional Code 5:	Not reported

Shipment Date:	19970702
Creation Date:	4/23/1998 0:00:00
Receipt Date:	19970707
Manifest ID:	96294250
Trans EPA ID:	CAD009452657
Trans Name:	Not reported
Trans 2 EPA ID:	Not reported
Trans 2 Name:	Not reported
TSDF EPA ID:	CAD009452657
Trans Name:	Not reported
TSDF Alt EPA ID:	CAD009452657
TSDF Alt Name:	Not reported
Waste Code Description:	551 - Laboratory waste chemicals 561 Detergent and soap
RCRA Code:	D001
Meth Code:	T03 - Treatment, Incineration
Quantity Tons:	0.01
Waste Quantity:	20
Quantity Unit:	P
Additional Code 1:	Not reported
Additional Code 2:	Not reported
Additional Code 3:	Not reported
Additional Code 4:	Not reported
Additional Code 5:	Not reported

Shipment Date:	19970509
Creation Date:	7/17/1997 0:00:00
Receipt Date:	19970509
Manifest ID:	96787195
Trans EPA ID:	CAD008364432
Trans Name:	Not reported
Trans 2 EPA ID:	Not reported
Trans 2 Name:	Not reported
TSDF EPA ID:	CAD008364432
Trans Name:	Not reported
TSDF Alt EPA ID:	Not reported
TSDF Alt Name:	Not reported
Waste Code Description:	122 - Alkaline solution without metals (pH > 12.5
RCRA Code:	D002
Meth Code:	T01 - Treatment, Tank
Quantity Tons:	0.1251
Waste Quantity:	30
Quantity Unit:	G
Additional Code 1:	Not reported
Additional Code 2:	Not reported
Additional Code 3:	Not reported
Additional Code 4:	Not reported
Additional Code 5:	Not reported

Shipment Date:	19970509
Creation Date:	7/23/1998 0:00:00
Receipt Date:	19970509
Manifest ID:	96787197
Trans EPA ID:	CAD008364432
Trans Name:	Not reported
Trans 2 EPA ID:	Not reported
Trans 2 Name:	Not reported
TSDF EPA ID:	CAD008364432
Trans Name:	Not reported

TSDF Alt EPA ID:	CAD008364432
TSDF Alt Name:	Not reported
Waste Code Description:	343 - Unspecified organic liquid mixture
RCRA Code:	D001
Meth Code:	R01 - Recycler
Quantity Tons:	0.102
Waste Quantity:	30
Quantity Unit:	G
Additional Code 1:	Not reported
Additional Code 2:	Not reported
Additional Code 3:	Not reported
Additional Code 4:	Not reported
Additional Code 5:	Not reported

Shipment Date:	19970509
Creation Date:	7/23/1998 0:00:00
Receipt Date:	19970509
Manifest ID:	96787197
Trans EPA ID:	CAD008364432
Trans Name:	Not reported
Trans 2 EPA ID:	Not reported
Trans 2 Name:	Not reported
TSDF EPA ID:	CAD008364432
Trans Name:	Not reported
TSDF Alt EPA ID:	CAD008364432
TSDF Alt Name:	Not reported
Waste Code Description:	343 - Unspecified organic liquid mixture
RCRA Code:	D001
Meth Code:	R01 - Recycler
Quantity Tons:	0.204
Waste Quantity:	60
Quantity Unit:	G
Additional Code 1:	Not reported
Additional Code 2:	Not reported
Additional Code 3:	Not reported
Additional Code 4:	Not reported
Additional Code 5:	Not reported

Shipment Date:	19970509
Creation Date:	7/23/1998 0:00:00
Receipt Date:	19970509
Manifest ID:	96787197
Trans EPA ID:	CAD008364432
Trans Name:	Not reported
Trans 2 EPA ID:	Not reported
Trans 2 Name:	Not reported
TSDF EPA ID:	CAD008364432
Trans Name:	Not reported
TSDF Alt EPA ID:	CAD008364432
TSDF Alt Name:	Not reported
Waste Code Description:	343 - Unspecified organic liquid mixture
RCRA Code:	D001
Meth Code:	R01 - Recycler
Quantity Tons:	1.7
Waste Quantity:	500
Quantity Unit:	G
Additional Code 1:	Not reported
Additional Code 2:	Not reported
Additional Code 3:	Not reported
Additional Code 4:	Not reported
Additional Code 5:	Not reported

Shipment Date:	19970509
Creation Date:	7/17/1997 0:00:00
Receipt Date:	19970509
Manifest ID:	96787196
Trans EPA ID:	CAD008364432
Trans Name:	Not reported
Trans 2 EPA ID:	Not reported
Trans 2 Name:	Not reported
TSDF EPA ID:	CAD008364432
Trans Name:	Not reported
TSDF Alt EPA ID:	Not reported
TSDF Alt Name:	Not reported
Waste Code Description:	551 - Laboratory waste chemicals 561 Detergent and soap
RCRA Code:	D002
Meth Code:	D99 - Disposal, Other
Quantity Tons:	0.0208
Waste Quantity:	5
Quantity Unit:	G
Additional Code 1:	Not reported
Additional Code 2:	Not reported
Additional Code 3:	Not reported
Additional Code 4:	Not reported
Additional Code 5:	Not reported

Shipment Date:	19970509
Creation Date:	7/23/1998 0:00:00
Receipt Date:	19970509
Manifest ID:	96886768
Trans EPA ID:	CAD008364432
Trans Name:	Not reported
Trans 2 EPA ID:	Not reported
Trans 2 Name:	Not reported
TSDF EPA ID:	CAD008237596
Trans Name:	Not reported
TSDF Alt EPA ID:	CAD008364432
TSDF Alt Name:	Not reported
Waste Code Description:	133 - Aqueous solution with 10% or more total organic residues
RCRA Code:	D035
Meth Code:	R01 - Recycler
Quantity Tons:	0.904
Waste Quantity:	1808
Quantity Unit:	P
Additional Code 1:	Not reported
Additional Code 2:	Not reported
Additional Code 3:	Not reported
Additional Code 4:	Not reported
Additional Code 5:	Not reported

Shipment Date:	19970509
Creation Date:	7/23/1998 0:00:00
Receipt Date:	19970509
Manifest ID:	96886768
Trans EPA ID:	CAD008364432
Trans Name:	Not reported
Trans 2 EPA ID:	Not reported
Trans 2 Name:	Not reported
TSDF EPA ID:	CAD008237596
Trans Name:	Not reported
TSDF Alt EPA ID:	CAD008364432
TSDF Alt Name:	Not reported
Waste Code Description:	591 - Baghouse waste
RCRA Code:	D007
Meth Code:	D80 - Disposal, Land Fill
Quantity Tons:	0.314
Waste Quantity:	628
Quantity Unit:	P
Additional Code 1:	Not reported
Additional Code 2:	Not reported
Additional Code 3:	Not reported
Additional Code 4:	Not reported
Additional Code 5:	Not reported

Shipment Date:	19970509
Creation Date:	7/23/1998 0:00:00
Receipt Date:	19970509
Manifest ID:	96886768
Trans EPA ID:	CAD008364432
Trans Name:	Not reported
Trans 2 EPA ID:	Not reported
Trans 2 Name:	Not reported
TSDF EPA ID:	CAD008237596
Trans Name:	Not reported
TSDF Alt EPA ID:	CAD008364432
TSDF Alt Name:	Not reported
Waste Code Description:	331 - Off-specification, aged, or surplus organics
RCRA Code:	U223
Meth Code:	T03 - Treatment, Incineration
Quantity Tons:	0.28
Waste Quantity:	560
Quantity Unit:	P
Additional Code 1:	Not reported
Additional Code 2:	Not reported
Additional Code 3:	Not reported
Additional Code 4:	Not reported
Additional Code 5:	Not reported

Shipment Date:	19970509
Creation Date:	7/23/1998 0:00:00
Receipt Date:	19970509
Manifest ID:	96886768
Trans EPA ID:	CAD008364432
Trans Name:	Not reported
Trans 2 EPA ID:	Not reported
Trans 2 Name:	Not reported
TSDF EPA ID:	CAD008237596
Trans Name:	Not reported
TSDF Alt EPA ID:	CAD008364432
TSDF Alt Name:	Not reported

Waste Code Description:	132 - Aqueous solution w/metals (< restricted levels and see waste code 121 for a list of metals
RCRA Code:	D007
Meth Code:	T01 - Treatment, Tank
Quantity Tons:	1.235
Waste Quantity:	2470
Quantity Unit:	P
Additional Code 1:	Not reported
Additional Code 2:	Not reported
Additional Code 3:	Not reported
Additional Code 4:	Not reported
Additional Code 5:	Not reported

Shipment Date:	19970509
Creation Date:	7/17/1997 0:00:00
Receipt Date:	19970509
Manifest ID:	96787195
Trans EPA ID:	CAD008364432
Trans Name:	Not reported
Trans 2 EPA ID:	Not reported
Trans 2 Name:	Not reported
TSDF EPA ID:	CAD008364432
Trans Name:	Not reported
TSDF Alt EPA ID:	Not reported
TSDF Alt Name:	Not reported
Waste Code Description:	122 - Alkaline solution without metals (pH > 12.5
RCRA Code:	D002
Meth Code:	T01 - Treatment, Tank
Quantity Tons:	0.0417
Waste Quantity:	10
Quantity Unit:	G
Additional Code 1:	Not reported
Additional Code 2:	Not reported
Additional Code 3:	Not reported
Additional Code 4:	Not reported
Additional Code 5:	Not reported

Shipment Date:	19970509
Creation Date:	7/23/1998 0:00:00
Receipt Date:	19970509
Manifest ID:	96787197
Trans EPA ID:	CAD008364432
Trans Name:	Not reported
Trans 2 EPA ID:	Not reported
Trans 2 Name:	Not reported
TSDF EPA ID:	CAD008364432
Trans Name:	Not reported
TSDF Alt EPA ID:	CAD008364432
TSDF Alt Name:	Not reported
Waste Code Description:	343 - Unspecified organic liquid mixture
RCRA Code:	D001
Meth Code:	R01 - Recycler
Quantity Tons:	0.34
Waste Quantity:	100
Quantity Unit:	G
Additional Code 1:	Not reported
Additional Code 2:	Not reported
Additional Code 3:	Not reported
Additional Code 4:	Not reported
Additional Code 5:	Not reported

Shipment Date:	19970509
Creation Date:	7/17/1997 0:00:00
Receipt Date:	19970509
Manifest ID:	96787195
Trans EPA ID:	CAD008364432
Trans Name:	Not reported
Trans 2 EPA ID:	Not reported
Trans 2 Name:	Not reported
TSDF EPA ID:	CAD008364432
Trans Name:	Not reported
TSDF Alt EPA ID:	Not reported
TSDF Alt Name:	Not reported
Waste Code Description:	352 - Other organic solids
RCRA Code:	Not reported
Meth Code:	D81 - Disposal, Land Application
Quantity Tons:	0.9005
Waste Quantity:	1801
Quantity Unit:	P
Additional Code 1:	Not reported
Additional Code 2:	Not reported
Additional Code 3:	Not reported
Additional Code 4:	Not reported
Additional Code 5:	Not reported

Shipment Date:	19970509
Creation Date:	7/17/1997 0:00:00
Receipt Date:	19970509
Manifest ID:	96787195
Trans EPA ID:	CAD008364432
Trans Name:	Not reported
Trans 2 EPA ID:	Not reported
Trans 2 Name:	Not reported
TSDF EPA ID:	CAD008364432
Trans Name:	Not reported
TSDF Alt EPA ID:	Not reported
TSDF Alt Name:	Not reported
Waste Code Description:	352 - Other organic solids
RCRA Code:	Not reported
Meth Code:	D81 - Disposal, Land Application
Quantity Tons:	0.317
Waste Quantity:	634
Quantity Unit:	P
Additional Code 1:	Not reported
Additional Code 2:	Not reported
Additional Code 3:	Not reported
Additional Code 4:	Not reported
Additional Code 5:	Not reported

Shipment Date:	19970509
Creation Date:	7/17/1997 0:00:00
Receipt Date:	19970509
Manifest ID:	96787196
Trans EPA ID:	CAD008364432
Trans Name:	Not reported
Trans 2 EPA ID:	Not reported
Trans 2 Name:	Not reported
TSDF EPA ID:	CAD008364432
Trans Name:	Not reported
TSDF Alt EPA ID:	Not reported
TSDF Alt Name:	Not reported
Waste Code Description:	343 - Unspecified organic liquid mixture
RCRA Code:	D002
Meth Code:	D99 - Disposal, Other
Quantity Tons:	0.034
Waste Quantity:	10
Quantity Unit:	G
Additional Code 1:	Not reported
Additional Code 2:	Not reported
Additional Code 3:	Not reported
Additional Code 4:	Not reported
Additional Code 5:	Not reported

Shipment Date:	19970509
Creation Date:	7/17/1997 0:00:00
Receipt Date:	19970509
Manifest ID:	96787196
Trans EPA ID:	CAD008364432
Trans Name:	Not reported
Trans 2 EPA ID:	Not reported
Trans 2 Name:	Not reported
TSDF EPA ID:	CAD008364432
Trans Name:	Not reported
TSDF Alt EPA ID:	Not reported
TSDF Alt Name:	Not reported
Waste Code Description:	551 - Laboratory waste chemicals 561 Detergent and soap
RCRA Code:	D001
Meth Code:	D99 - Disposal, Other
Quantity Tons:	0.0625
Waste Quantity:	15
Quantity Unit:	G
Additional Code 1:	Not reported
Additional Code 2:	Not reported
Additional Code 3:	Not reported
Additional Code 4:	Not reported
Additional Code 5:	Not reported

Shipment Date:	19970509
Creation Date:	7/17/1997 0:00:00
Receipt Date:	19970509
Manifest ID:	96787196
Trans EPA ID:	CAD008364432
Trans Name:	Not reported
Trans 2 EPA ID:	Not reported
Trans 2 Name:	Not reported
TSDF EPA ID:	CAD008364432
Trans Name:	Not reported
TSDF Alt EPA ID:	Not reported
TSDF Alt Name:	Not reported
Waste Code Description:	352 - Other organic solids

RCRA Code: D007
Meth Code: D99 - Disposal, Other
Quantity Tons: 0.1251
Waste Quantity: 30
Quantity Unit: G
Additional Code 1: Not reported
Additional Code 2: Not reported
Additional Code 3: Not reported
Additional Code 4: Not reported
Additional Code 5: Not reported

Shipment Date: 19970508
Creation Date: 7/17/1997 0:00:00
Receipt Date: 19970521
Manifest ID: 96886764
Trans EPA ID: CAD008364432
Trans Name: Not reported
Trans 2 EPA ID: WAR000001743
Trans 2 Name: Not reported
TSDF EPA ID: WAD991281767
Trans Name: Not reported
TSDF Alt EPA ID: Not reported
TSDF Alt Name: Not reported
Waste Code Description: 791 - Liquids with pH < 2 792 Liquids with pH < 2 with metals
RCRA Code: D002
Meth Code: T01 - Treatment, Tank
Quantity Tons: 0.09
Waste Quantity: 180
Quantity Unit: P
Additional Code 1: Not reported
Additional Code 2: Not reported
Additional Code 3: Not reported
Additional Code 4: Not reported
Additional Code 5: Not reported

Shipment Date: 19970508
Creation Date: 7/23/1998 0:00:00
Receipt Date: 19970508
Manifest ID: 96886763
Trans EPA ID: CAD008364432
Trans Name: Not reported
Trans 2 EPA ID: Not reported
Trans 2 Name: Not reported
TSDF EPA ID: CAD008364432
Trans Name: Not reported
TSDF Alt EPA ID: CAD008364432
TSDF Alt Name: Not reported
Waste Code Description: 352 - Other organic solids
RCRA Code: D007
Meth Code: R01 - Recycler
Quantity Tons: 6.54
Waste Quantity: 13080
Quantity Unit: P
Additional Code 1: Not reported
Additional Code 2: Not reported
Additional Code 3: Not reported
Additional Code 4: Not reported
Additional Code 5: Not reported

Shipment Date: 19970508
Creation Date: 7/23/1998 0:00:00
Receipt Date: 19970508
Manifest ID: 96886763
Trans EPA ID: CAD008364432
Trans Name: Not reported
Trans 2 EPA ID: Not reported
Trans 2 Name: Not reported
TSDF EPA ID: CAD008364432
Trans Name: Not reported
TSDF Alt EPA ID: CAD008364432
TSDF Alt Name: Not reported
Waste Code Description: 352 - Other organic solids
RCRA Code: F005
Meth Code: R01 - Recycler
Quantity Tons: 0.975
Waste Quantity: 1950
Quantity Unit: P
Additional Code 1: Not reported
Additional Code 2: Not reported
Additional Code 3: Not reported
Additional Code 4: Not reported
Additional Code 5: Not reported

Shipment Date: 19970508
Creation Date: 7/23/1998 0:00:00

Receipt Date:	19970508
Manifest ID:	96886763
Trans EPA ID:	CAD008364432
Trans Name:	Not reported
Trans 2 EPA ID:	Not reported
Trans 2 Name:	Not reported
TSDF EPA ID:	CAD008364432
Trans Name:	Not reported
TSDF Alt EPA ID:	CAD008364432
TSDF Alt Name:	Not reported
Waste Code Description:	132 - Aqueous solution w/metals (< restricted levels and see waste code 121 for a list of metals
RCRA Code:	D007
Meth Code:	T01 - Treatment, Tank
Quantity Tons:	0.363
Waste Quantity:	726
Quantity Unit:	P
Additional Code 1:	Not reported
Additional Code 2:	Not reported
Additional Code 3:	Not reported
Additional Code 4:	Not reported
Additional Code 5:	Not reported

Shipment Date:	19970508
Creation Date:	7/23/1998 0:00:00
Receipt Date:	19970508
Manifest ID:	96886763
Trans EPA ID:	CAD008364432
Trans Name:	Not reported
Trans 2 EPA ID:	Not reported
Trans 2 Name:	Not reported
TSDF EPA ID:	CAD008364432
Trans Name:	Not reported
TSDF Alt EPA ID:	CAD008364432
TSDF Alt Name:	Not reported
Waste Code Description:	214 - Unspecified solvent mixture
RCRA Code:	D001
Meth Code:	R01 - Recycler
Quantity Tons:	2.2495
Waste Quantity:	4499
Quantity Unit:	P
Additional Code 1:	Not reported
Additional Code 2:	Not reported
Additional Code 3:	Not reported
Additional Code 4:	Not reported
Additional Code 5:	Not reported

Shipment Date:	19970408
Creation Date:	6/26/1997 0:00:00
Receipt Date:	19970409
Manifest ID:	96680703
Trans EPA ID:	CAD009452657
Trans Name:	Not reported
Trans 2 EPA ID:	Not reported
Trans 2 Name:	Not reported
TSDF EPA ID:	CAD009452657
Trans Name:	Not reported
TSDF Alt EPA ID:	CAD009452657
TSDF Alt Name:	Not reported
Waste Code Description:	343 - Unspecified organic liquid mixture
RCRA Code:	Not reported
Meth Code:	R01 - Recycler
Quantity Tons:	7.65
Waste Quantity:	2250
Quantity Unit:	G
Additional Code 1:	Not reported
Additional Code 2:	Not reported
Additional Code 3:	Not reported
Additional Code 4:	Not reported
Additional Code 5:	Not reported

Shipment Date:	19970313
Creation Date:	6/26/1997 0:00:00
Receipt Date:	19970318
Manifest ID:	96294210
Trans EPA ID:	CAD009452657
Trans Name:	Not reported
Trans 2 EPA ID:	Not reported
Trans 2 Name:	Not reported
TSDF EPA ID:	CAD009452657
Trans Name:	Not reported
TSDF Alt EPA ID:	CAD009452657
TSDF Alt Name:	Not reported
Waste Code Description:	331 - Off-specification, aged, or surplus organics
RCRA Code:	D001

Meth Code:	T03 - Treatment, Incineration
Quantity Tons:	4.1055
Waste Quantity:	8211
Quantity Unit:	P
Additional Code 1:	Not reported
Additional Code 2:	Not reported
Additional Code 3:	Not reported
Additional Code 4:	Not reported
Additional Code 5:	Not reported
Shipment Date:	19970313
Creation Date:	9/12/1997 0:00:00
Receipt Date:	19970314
Manifest ID:	96295087
Trans EPA ID:	CAD009452657
Trans Name:	Not reported
Trans 2 EPA ID:	Not reported
Trans 2 Name:	Not reported
TSDF EPA ID:	CAD009452657
Trans Name:	Not reported
TSDF Alt EPA ID:	CAD009452657
TSDF Alt Name:	Not reported
Waste Code Description:	214 - Unspecified solvent mixture
RCRA Code:	D001
Meth Code:	R01 - Recycler
Quantity Tons:	0.83
Waste Quantity:	1660
Quantity Unit:	P
Additional Code 1:	Not reported
Additional Code 2:	Not reported
Additional Code 3:	Not reported
Additional Code 4:	Not reported
Additional Code 5:	Not reported
Shipment Date:	19970313
Creation Date:	9/12/1997 0:00:00
Receipt Date:	19970314
Manifest ID:	96295087
Trans EPA ID:	CAD009452657
Trans Name:	Not reported
Trans 2 EPA ID:	Not reported
Trans 2 Name:	Not reported
TSDF EPA ID:	CAD009452657
Trans Name:	Not reported
TSDF Alt EPA ID:	CAD009452657
TSDF Alt Name:	Not reported
Waste Code Description:	352 - Other organic solids
RCRA Code:	D007
Meth Code:	R01 - Recycler
Quantity Tons:	0.5095
Waste Quantity:	1019
Quantity Unit:	P
Additional Code 1:	Not reported
Additional Code 2:	Not reported
Additional Code 3:	Not reported
Additional Code 4:	Not reported
Additional Code 5:	Not reported
Shipment Date:	19970313
Creation Date:	9/12/1997 0:00:00
Receipt Date:	19970314
Manifest ID:	96295087
Trans EPA ID:	CAD009452657
Trans Name:	Not reported
Trans 2 EPA ID:	Not reported
Trans 2 Name:	Not reported
TSDF EPA ID:	CAD009452657
Trans Name:	Not reported
TSDF Alt EPA ID:	CAD009452657
TSDF Alt Name:	Not reported
Waste Code Description:	132 - Aqueous solution w/metals (< restricted levels and see waste code 121 for a list of metals
RCRA Code:	D007
Meth Code:	R01 - Recycler
Quantity Tons:	0.486
Waste Quantity:	972
Quantity Unit:	P
Additional Code 1:	Not reported
Additional Code 2:	Not reported
Additional Code 3:	Not reported
Additional Code 4:	Not reported
Additional Code 5:	Not reported
Shipment Date:	19970313
Creation Date:	9/12/1997 0:00:00

Receipt Date:	19970314
Manifest ID:	96295087
Trans EPA ID:	CAD009452657
Trans Name:	Not reported
Trans 2 EPA ID:	Not reported
Trans 2 Name:	Not reported
TSDF EPA ID:	CAD009452657
Trans Name:	Not reported
TSDF Alt EPA ID:	CAD009452657
TSDF Alt Name:	Not reported
Waste Code Description:	331 - Off-specification, aged, or surplus organics
RCRA Code:	D001
Meth Code:	T03 - Treatment, Incineration
Quantity Tons:	0.255
Waste Quantity:	510
Quantity Unit:	P
Additional Code 1:	Not reported
Additional Code 2:	Not reported
Additional Code 3:	Not reported
Additional Code 4:	Not reported
Additional Code 5:	Not reported

Shipment Date:	19970213
Creation Date:	9/12/1997 0:00:00
Receipt Date:	19970213
Manifest ID:	96787103
Trans EPA ID:	CAD008364432
Trans Name:	Not reported
Trans 2 EPA ID:	WAR000001743
Trans 2 Name:	Not reported
TSDF EPA ID:	WAD991281767
Trans Name:	Not reported
TSDF Alt EPA ID:	CAD008364432
TSDF Alt Name:	Not reported
Waste Code Description:	343 - Unspecified organic liquid mixture
RCRA Code:	D001
Meth Code:	T03 - Treatment, Incineration
Quantity Tons:	0.265
Waste Quantity:	530
Quantity Unit:	P
Additional Code 1:	Not reported
Additional Code 2:	Not reported
Additional Code 3:	Not reported
Additional Code 4:	Not reported
Additional Code 5:	Not reported

Shipment Date:	19970213
Creation Date:	5/30/1997 0:00:00
Receipt Date:	19970213
Manifest ID:	96787188
Trans EPA ID:	CAD008364432
Trans Name:	Not reported
Trans 2 EPA ID:	Not reported
Trans 2 Name:	Not reported
TSDF EPA ID:	CAD008364432
Trans Name:	Not reported
TSDF Alt EPA ID:	Not reported
TSDF Alt Name:	Not reported
Waste Code Description:	551 - Laboratory waste chemicals 561 Detergent and soap
RCRA Code:	D001
Meth Code:	T01 - Treatment, Tank
Quantity Tons:	0.005
Waste Quantity:	10
Quantity Unit:	P
Additional Code 1:	Not reported
Additional Code 2:	Not reported
Additional Code 3:	Not reported
Additional Code 4:	Not reported
Additional Code 5:	Not reported

Shipment Date:	19970213
Creation Date:	5/30/1997 0:00:00
Receipt Date:	19970213
Manifest ID:	96787188
Trans EPA ID:	CAD008364432
Trans Name:	Not reported
Trans 2 EPA ID:	Not reported
Trans 2 Name:	Not reported
TSDF EPA ID:	CAD008364432
Trans Name:	Not reported
TSDF Alt EPA ID:	Not reported
TSDF Alt Name:	Not reported
Waste Code Description:	551 - Laboratory waste chemicals 561 Detergent and soap
RCRA Code:	D007
Meth Code:	D81 - Disposal, Land Application

Quantity Tons:	0.065
Waste Quantity:	130
Quantity Unit:	P
Additional Code 1:	Not reported
Additional Code 2:	Not reported
Additional Code 3:	Not reported
Additional Code 4:	Not reported
Additional Code 5:	Not reported

Shipment Date:	19970213
Creation Date:	9/12/1997 0:00:00
Receipt Date:	19970213
Manifest ID:	96787103
Trans EPA ID:	CAD008364432
Trans Name:	Not reported
Trans 2 EPA ID:	WAR000001743
Trans 2 Name:	Not reported
TSDF EPA ID:	WAD991281767
Trans Name:	Not reported
TSDF Alt EPA ID:	CAD008364432
TSDF Alt Name:	Not reported
Waste Code Description:	343 - Unspecified organic liquid mixture
RCRA Code:	D001
Meth Code:	T03 - Treatment, Incineration
Quantity Tons:	1.42
Waste Quantity:	2840
Quantity Unit:	P
Additional Code 1:	Not reported
Additional Code 2:	Not reported
Additional Code 3:	Not reported
Additional Code 4:	Not reported
Additional Code 5:	Not reported

Shipment Date:	19970213
Creation Date:	9/12/1997 0:00:00
Receipt Date:	19970213
Manifest ID:	96787103
Trans EPA ID:	CAD008364432
Trans Name:	Not reported
Trans 2 EPA ID:	WAR000001743
Trans 2 Name:	Not reported
TSDF EPA ID:	WAD991281767
Trans Name:	Not reported
TSDF Alt EPA ID:	CAD008364432
TSDF Alt Name:	Not reported
Waste Code Description:	343 - Unspecified organic liquid mixture
RCRA Code:	D001
Meth Code:	R01 - Recycler
Quantity Tons:	9.1095
Waste Quantity:	18219
Quantity Unit:	P
Additional Code 1:	Not reported
Additional Code 2:	Not reported
Additional Code 3:	Not reported
Additional Code 4:	Not reported
Additional Code 5:	Not reported

Shipment Date:	19970213
Creation Date:	5/30/1997 0:00:00
Receipt Date:	19970213
Manifest ID:	96787188
Trans EPA ID:	CAD008364432
Trans Name:	Not reported
Trans 2 EPA ID:	Not reported
Trans 2 Name:	Not reported
TSDF EPA ID:	CAD008364432
Trans Name:	Not reported
TSDF Alt EPA ID:	Not reported
TSDF Alt Name:	Not reported
Waste Code Description:	551 - Laboratory waste chemicals 561 Detergent and soap
RCRA Code:	Not reported
Meth Code:	R01 - Recycler
Quantity Tons:	0.1
Waste Quantity:	200
Quantity Unit:	P
Additional Code 1:	Not reported
Additional Code 2:	Not reported
Additional Code 3:	Not reported
Additional Code 4:	Not reported
Additional Code 5:	Not reported

Shipment Date:	19970213
Creation Date:	9/12/1997 0:00:00
Receipt Date:	19970213
Manifest ID:	96787103

Trans EPA ID:	CAD008364432
Trans Name:	Not reported
Trans 2 EPA ID:	WAR000001743
Trans 2 Name:	Not reported
TSDF EPA ID:	WAD991281767
Trans Name:	Not reported
TSDF Alt EPA ID:	CAD008364432
TSDF Alt Name:	Not reported
Waste Code Description:	343 - Unspecified organic liquid mixture
RCRA Code:	D001
Meth Code:	T03 - Treatment, Incineration
Quantity Tons:	0.455
Waste Quantity:	910
Quantity Unit:	P
Additional Code 1:	Not reported
Additional Code 2:	Not reported
Additional Code 3:	Not reported
Additional Code 4:	Not reported
Additional Code 5:	Not reported

Shipment Date:	19970206
Creation Date:	9/12/1997 0:00:00
Receipt Date:	19970206
Manifest ID:	96782772
Trans EPA ID:	CAD008364432
Trans Name:	Not reported
Trans 2 EPA ID:	Not reported
Trans 2 Name:	Not reported
TSDF EPA ID:	CAD008364432
Trans Name:	Not reported
TSDF Alt EPA ID:	CAD008364432
TSDF Alt Name:	Not reported
Waste Code Description:	352 - Other organic solids
RCRA Code:	D007
Meth Code:	R01 - Recycler
Quantity Tons:	1.711
Waste Quantity:	3422
Quantity Unit:	P
Additional Code 1:	Not reported
Additional Code 2:	Not reported
Additional Code 3:	Not reported
Additional Code 4:	Not reported
Additional Code 5:	Not reported

Shipment Date:	19970206
Creation Date:	9/12/1997 0:00:00
Receipt Date:	19970206
Manifest ID:	96782772
Trans EPA ID:	CAD008364432
Trans Name:	Not reported
Trans 2 EPA ID:	Not reported
Trans 2 Name:	Not reported
TSDF EPA ID:	CAD008364432
Trans Name:	Not reported
TSDF Alt EPA ID:	CAD008364432
TSDF Alt Name:	Not reported
Waste Code Description:	352 - Other organic solids
RCRA Code:	F005
Meth Code:	R01 - Recycler
Quantity Tons:	0.315
Waste Quantity:	630
Quantity Unit:	P
Additional Code 1:	Not reported
Additional Code 2:	Not reported
Additional Code 3:	Not reported
Additional Code 4:	Not reported
Additional Code 5:	Not reported

Shipment Date:	19970206
Creation Date:	9/12/1997 0:00:00
Receipt Date:	19970206
Manifest ID:	96782772
Trans EPA ID:	CAD008364432
Trans Name:	Not reported
Trans 2 EPA ID:	Not reported
Trans 2 Name:	Not reported
TSDF EPA ID:	CAD008364432
Trans Name:	Not reported
TSDF Alt EPA ID:	CAD008364432
TSDF Alt Name:	Not reported
Waste Code Description:	132 - Aqueous solution w/metals (< restricted levels and see waste code 121 for a list of metals
RCRA Code:	D007
Meth Code:	T01 - Treatment, Tank
Quantity Tons:	1.944

Waste Quantity:	3888
Quantity Unit:	P
Additional Code 1:	Not reported
Additional Code 2:	Not reported
Additional Code 3:	Not reported
Additional Code 4:	Not reported
Additional Code 5:	Not reported

Shipment Date:	19970206
Creation Date:	9/12/1997 0:00:00
Receipt Date:	19970206
Manifest ID:	96782772
Trans EPA ID:	CAD008364432
Trans Name:	Not reported
Trans 2 EPA ID:	Not reported
Trans 2 Name:	Not reported
TSDF EPA ID:	CAD008364432
Trans Name:	Not reported
TSDF Alt EPA ID:	CAD008364432
TSDF Alt Name:	Not reported
Waste Code Description:	214 - Unspecified solvent mixture
RCRA Code:	D001
Meth Code:	R01 - Recycler
Quantity Tons:	1.277
Waste Quantity:	2554
Quantity Unit:	P
Additional Code 1:	Not reported
Additional Code 2:	Not reported
Additional Code 3:	Not reported
Additional Code 4:	Not reported
Additional Code 5:	Not reported

Additional Info:

Year:	2003
Gen EPA ID:	CAD008237596

Shipment Date:	20031222
Creation Date:	8/30/2004 14:52:16
Receipt Date:	20031222
Manifest ID:	23313557
Trans EPA ID:	CAR000017657
Trans Name:	BDC SPECIAL WASTE SERVICES
Trans 2 EPA ID:	Not reported
Trans 2 Name:	Not reported
TSDF EPA ID:	CAD009007626
Trans Name:	AZUSA LAND RECLAMATION
TSDF Alt EPA ID:	CAD009007626
TSDF Alt Name:	Not reported
Waste Code Description:	151 - Asbestos-containing waste
RCRA Code:	Not reported
Meth Code:	D80 - Disposal, Land Fill
Quantity Tons:	16.856
Waste Quantity:	20
Quantity Unit:	Y
Additional Code 1:	Not reported
Additional Code 2:	Not reported
Additional Code 3:	Not reported
Additional Code 4:	Not reported
Additional Code 5:	Not reported

Shipment Date:	20030826
Creation Date:	8/2/2004 9:37:42
Receipt Date:	20030910
Manifest ID:	22638165
Trans EPA ID:	TXR000050930
Trans Name:	Not reported
Trans 2 EPA ID:	Not reported
Trans 2 Name:	Not reported
TSDF EPA ID:	CAD982411993
Trans Name:	Not reported
TSDF Alt EPA ID:	CAD982411993
TSDF Alt Name:	Not reported
Waste Code Description:	- Not reported
RCRA Code:	Not reported
Meth Code:	H01 - Transfer Station
Quantity Tons:	0.0075
Waste Quantity:	15
Quantity Unit:	P
Additional Code 1:	Not reported
Additional Code 2:	Not reported
Additional Code 3:	Not reported
Additional Code 4:	Not reported
Additional Code 5:	Not reported

Shipment Date:	20030701
Creation Date:	7/22/2004 7:52:06
Receipt Date:	20030703
Manifest ID:	22385682
Trans EPA ID:	TXR000050930
Trans Name:	Not reported
Trans 2 EPA ID:	Not reported
Trans 2 Name:	Not reported
TSDF EPA ID:	CAT000613893
Trans Name:	Not reported
TSDF Alt EPA ID:	CAT000613893
TSDF Alt Name:	Not reported
Waste Code Description:	134 - Aqueous solution with <10% total organic residues
RCRA Code:	Not reported
Meth Code:	H01 - Transfer Station
Quantity Tons:	0.063
Waste Quantity:	15
Quantity Unit:	G
Additional Code 1:	Not reported
Additional Code 2:	Not reported
Additional Code 3:	Not reported
Additional Code 4:	Not reported
Additional Code 5:	Not reported

Shipment Date:	20030604
Creation Date:	6/23/2004 10:00:42
Receipt Date:	20030606
Manifest ID:	22378629
Trans EPA ID:	TXR000050930
Trans Name:	Not reported
Trans 2 EPA ID:	Not reported
Trans 2 Name:	Not reported
TSDF EPA ID:	CAT000613893
Trans Name:	Not reported
TSDF Alt EPA ID:	CAT000613893
TSDF Alt Name:	Not reported
Waste Code Description:	134 - Aqueous solution with <10% total organic residues
RCRA Code:	Not reported
Meth Code:	H01 - Transfer Station
Quantity Tons:	0.084
Waste Quantity:	20
Quantity Unit:	G
Additional Code 1:	Not reported
Additional Code 2:	Not reported
Additional Code 3:	Not reported
Additional Code 4:	Not reported
Additional Code 5:	Not reported

Shipment Date:	20030505
Creation Date:	8/5/2003 18:31:37
Receipt Date:	20030506
Manifest ID:	22371527
Trans EPA ID:	TXR000050930
Trans Name:	Not reported
Trans 2 EPA ID:	Not reported
Trans 2 Name:	Not reported
TSDF EPA ID:	CAT000613893
Trans Name:	Not reported
TSDF Alt EPA ID:	CAT000613893
TSDF Alt Name:	Not reported
Waste Code Description:	134 - Aqueous solution with <10% total organic residues
RCRA Code:	Not reported
Meth Code:	H01 - Transfer Station
Quantity Tons:	0.084
Waste Quantity:	20
Quantity Unit:	G
Additional Code 1:	Not reported
Additional Code 2:	Not reported
Additional Code 3:	Not reported
Additional Code 4:	Not reported
Additional Code 5:	Not reported

Shipment Date:	20030411
Creation Date:	6/21/2003 18:30:56
Receipt Date:	20030415
Manifest ID:	22439873
Trans EPA ID:	TXR000050930
Trans Name:	Not reported
Trans 2 EPA ID:	Not reported
Trans 2 Name:	Not reported
TSDF EPA ID:	CAT000613893
Trans Name:	Not reported
TSDF Alt EPA ID:	CAT000613893
TSDF Alt Name:	Not reported
Waste Code Description:	134 - Aqueous solution with <10% total organic residues

RCRA Code:	Not reported
Meth Code:	H01 - Transfer Station
Quantity Tons:	0.042
Waste Quantity:	10
Quantity Unit:	G
Additional Code 1:	Not reported
Additional Code 2:	Not reported
Additional Code 3:	Not reported
Additional Code 4:	Not reported
Additional Code 5:	Not reported

Shipment Date:	20030311
Creation Date:	3/16/2007 18:30:41
Receipt Date:	20030313
Manifest ID:	22441370
Trans EPA ID:	TXR000050930
Trans Name:	Not reported
Trans 2 EPA ID:	Not reported
Trans 2 Name:	Not reported
TSDF EPA ID:	CAT000613893
Trans Name:	Not reported
TSDF Alt EPA ID:	CAT000613893
TSDF Alt Name:	Not reported
Waste Code Description:	134 - Aqueous solution with <10% total organic residues
RCRA Code:	Not reported
Meth Code:	H01 - Transfer Station
Quantity Tons:	0.084
Waste Quantity:	20
Quantity Unit:	G
Additional Code 1:	Not reported
Additional Code 2:	Not reported
Additional Code 3:	Not reported
Additional Code 4:	Not reported
Additional Code 5:	Not reported

Shipment Date:	20030211
Creation Date:	5/18/2003 14:32:26
Receipt Date:	20030213
Manifest ID:	22434109
Trans EPA ID:	TXR000050930
Trans Name:	Not reported
Trans 2 EPA ID:	Not reported
Trans 2 Name:	Not reported
TSDF EPA ID:	CAT000613893
Trans Name:	Not reported
TSDF Alt EPA ID:	CAT000613893
TSDF Alt Name:	Not reported
Waste Code Description:	134 - Aqueous solution with <10% total organic residues
RCRA Code:	Not reported
Meth Code:	H01 - Transfer Station
Quantity Tons:	0.084
Waste Quantity:	20
Quantity Unit:	G
Additional Code 1:	Not reported
Additional Code 2:	Not reported
Additional Code 3:	Not reported
Additional Code 4:	Not reported
Additional Code 5:	Not reported

Shipment Date:	20030116
Creation Date:	5/13/2003 18:32:19
Receipt Date:	20030116
Manifest ID:	21947694
Trans EPA ID:	CAD008364432
Trans Name:	Not reported
Trans 2 EPA ID:	Not reported
Trans 2 Name:	Not reported
TSDF EPA ID:	CAD008364432
Trans Name:	Not reported
TSDF Alt EPA ID:	CAD008364432
TSDF Alt Name:	Not reported
Waste Code Description:	223 - Unspecified oil-containing waste
RCRA Code:	Not reported
Meth Code:	H01 - Transfer Station
Quantity Tons:	5.421
Waste Quantity:	1300
Quantity Unit:	G
Additional Code 1:	Not reported
Additional Code 2:	Not reported
Additional Code 3:	Not reported
Additional Code 4:	Not reported
Additional Code 5:	Not reported

Shipment Date:	20030115
Creation Date:	4/10/2003 10:20:47

Receipt Date:	20030121
Manifest ID:	22281654
Trans EPA ID:	TXR000050930
Trans Name:	Not reported
Trans 2 EPA ID:	Not reported
Trans 2 Name:	Not reported
TSDF EPA ID:	CAT000613893
Trans Name:	Not reported
TSDF Alt EPA ID:	Not reported
TSDF Alt Name:	Not reported
Waste Code Description:	134 - Aqueous solution with <10% total organic residues
RCRA Code:	Not reported
Meth Code:	H01 - Transfer Station
Quantity Tons:	0.084
Waste Quantity:	20
Quantity Unit:	G
Additional Code 1:	Not reported
Additional Code 2:	Not reported
Additional Code 3:	Not reported
Additional Code 4:	Not reported
Additional Code 5:	Not reported

Additional Info:

Year:	2004
Gen EPA ID:	CAD008237596

Shipment Date:	20041202
Creation Date:	2/16/2005 18:32:45
Receipt Date:	Not reported
Manifest ID:	23807203
Trans EPA ID:	NJD986607380
Trans Name:	MAUMEE EXPRESS INC
Trans 2 EPA ID:	Not reported
Trans 2 Name:	Not reported
TSDF EPA ID:	OHD980613541
Trans Name:	VON ROLL AMERICA WTI
TSDF Alt EPA ID:	Not reported
TSDF Alt Name:	Not reported
Waste Code Description:	551 - Laboratory waste chemicals 561 Detergent and soap
RCRA Code:	D003
Meth Code:	- Not reported
Quantity Tons:	0.005
Waste Quantity:	10
Quantity Unit:	P
Additional Code 1:	Not reported
Additional Code 2:	Not reported
Additional Code 3:	Not reported
Additional Code 4:	Not reported
Additional Code 5:	Not reported

Shipment Date:	20040910
Creation Date:	3/16/2007 18:31:12
Receipt Date:	20040920
Manifest ID:	23807344
Trans EPA ID:	NJD986607380
Trans Name:	MAUMEE EXPRESS INC
Trans 2 EPA ID:	OKD981588791
Trans 2 Name:	TRIAD TRANSPORT
TSDF EPA ID:	OHD980613541
Trans Name:	VON ROLL AMERICA WTI
TSDF Alt EPA ID:	Not reported
TSDF Alt Name:	Not reported
Waste Code Description:	172 - Metal dust (see 121) and machining waste
RCRA Code:	D001
Meth Code:	- Not reported
Quantity Tons:	0.005
Waste Quantity:	10
Quantity Unit:	P
Additional Code 1:	Not reported
Additional Code 2:	Not reported
Additional Code 3:	Not reported
Additional Code 4:	Not reported
Additional Code 5:	Not reported

Shipment Date:	20040910
Creation Date:	3/16/2007 18:31:12
Receipt Date:	20040920
Manifest ID:	23807344
Trans EPA ID:	NJD986607380
Trans Name:	MAUMEE EXPRESS INC
Trans 2 EPA ID:	OKD981588791
Trans 2 Name:	TRIAD TRANSPORT
TSDF EPA ID:	OHD980613541
Trans Name:	VON ROLL AMERICA WTI

TSDF Alt EPA ID:	Not reported
TSDF Alt Name:	Not reported
Waste Code Description:	D003 - Not reported
RCRA Code:	Not reported
Meth Code:	- Not reported
Quantity Tons:	0.01
Waste Quantity:	20
Quantity Unit:	P
Additional Code 1:	Not reported
Additional Code 2:	Not reported
Additional Code 3:	Not reported
Additional Code 4:	Not reported
Additional Code 5:	Not reported

Shipment Date:	20040519
Creation Date:	10/15/2004 15:16:06
Receipt Date:	20040519
Manifest ID:	23420009
Trans EPA ID:	CAT080016116
Trans Name:	NIETO AND SONS TRUCKING INC
Trans 2 EPA ID:	Not reported
Trans 2 Name:	Not reported
TSDF EPA ID:	CAT080013352
Trans Name:	DEMENNO KERDOON
TSDF Alt EPA ID:	CAT080013352
TSDF Alt Name:	Not reported
Waste Code Description:	221 - Waste oil and mixed oil
RCRA Code:	Not reported
Meth Code:	- Not reported
Quantity Tons:	4.94
Waste Quantity:	1300
Quantity Unit:	G
Additional Code 1:	Not reported
Additional Code 2:	Not reported
Additional Code 3:	Not reported
Additional Code 4:	Not reported
Additional Code 5:	Not reported

Shipment Date:	20040402
Creation Date:	10/1/2004 18:31:09
Receipt Date:	20040408
Manifest ID:	23469356
Trans EPA ID:	TXR000050930
Trans Name:	SAFETY-KLEEN SYSTEMS INC
Trans 2 EPA ID:	Not reported
Trans 2 Name:	Not reported
TSDF EPA ID:	CAT000613893
Trans Name:	SAFETY-KLEEN SYSTEMS INC
TSDF Alt EPA ID:	CAT000613893
TSDF Alt Name:	Not reported
Waste Code Description:	134 - Aqueous solution with <10% total organic residues
RCRA Code:	Not reported
Meth Code:	H01 - Transfer Station
Quantity Tons:	0.063
Waste Quantity:	15
Quantity Unit:	G
Additional Code 1:	Not reported
Additional Code 2:	Not reported
Additional Code 3:	Not reported
Additional Code 4:	Not reported
Additional Code 5:	Not reported

Shipment Date:	20040326
Creation Date:	8/23/2004 8:48:57
Receipt Date:	20040331
Manifest ID:	23320864
Trans EPA ID:	CAR000017657
Trans Name:	BDC SPECIAL WASTE SERVICES
Trans 2 EPA ID:	Not reported
Trans 2 Name:	Not reported
TSDF EPA ID:	CAD009007626
Trans Name:	AZUSA LAND RECLAMATION
TSDF Alt EPA ID:	CAD009007626
TSDF Alt Name:	Not reported
Waste Code Description:	151 - Asbestos-containing waste
RCRA Code:	Not reported
Meth Code:	D80 - Disposal, Land Fill
Quantity Tons:	2.5284
Waste Quantity:	3
Quantity Unit:	Y
Additional Code 1:	Not reported
Additional Code 2:	Not reported
Additional Code 3:	Not reported
Additional Code 4:	Not reported
Additional Code 5:	Not reported

Shipment Date:	20040323
Creation Date:	8/23/2004 8:25:08
Receipt Date:	20040326
Manifest ID:	23316621
Trans EPA ID:	CAR000017657
Trans Name:	BDC SPECIAL WASTE SERVICES
Trans 2 EPA ID:	Not reported
Trans 2 Name:	Not reported
TSDF EPA ID:	CAD009007626
Trans Name:	AZUSA LAND RECLAMATION
TSDF Alt EPA ID:	CAD009007626
TSDF Alt Name:	Not reported
Waste Code Description:	151 - Asbestos-containing waste
RCRA Code:	Not reported
Meth Code:	D80 - Disposal, Land Fill
Quantity Tons:	8.76512
Waste Quantity:	10.4
Quantity Unit:	Y
Additional Code 1:	Not reported
Additional Code 2:	Not reported
Additional Code 3:	Not reported
Additional Code 4:	Not reported
Additional Code 5:	Not reported

Shipment Date:	20040319
Creation Date:	10/1/2004 18:31:09
Receipt Date:	20040407
Manifest ID:	22012704
Trans EPA ID:	NJD986607380
Trans Name:	MAUMEE EXPRESS
Trans 2 EPA ID:	OKD981588791
Trans 2 Name:	TRIAD TRANSPORT
TSDF EPA ID:	OHD980613541
Trans Name:	VON ROLL AMERICA WTI
TSDF Alt EPA ID:	Not reported
TSDF Alt Name:	Not reported
Waste Code Description:	272 - Polymeric resin waste
RCRA Code:	D003
Meth Code:	- Not reported
Quantity Tons:	0.0075
Waste Quantity:	15
Quantity Unit:	P
Additional Code 1:	Not reported
Additional Code 2:	Not reported
Additional Code 3:	Not reported
Additional Code 4:	Not reported
Additional Code 5:	Not reported

Additional Info:

Year:	1998
Gen EPA ID:	CAD008237596

Shipment Date:	19981230
Creation Date:	3/17/1999 0:00:00
Receipt Date:	19981230
Manifest ID:	98489376
Trans EPA ID:	CAD008364432
Trans Name:	Not reported
Trans 2 EPA ID:	Not reported
Trans 2 Name:	Not reported
TSDF EPA ID:	CAD008364432
Trans Name:	Not reported
TSDF Alt EPA ID:	CAD008364432
TSDF Alt Name:	Not reported
Waste Code Description:	221 - Waste oil and mixed oil
RCRA Code:	Not reported
Meth Code:	T01 - Treatment, Tank
Quantity Tons:	4.4498
Waste Quantity:	1171
Quantity Unit:	G
Additional Code 1:	Not reported
Additional Code 2:	Not reported
Additional Code 3:	Not reported
Additional Code 4:	Not reported
Additional Code 5:	Not reported

Shipment Date:	19981029
Creation Date:	12/10/1998 0:00:00
Receipt Date:	19981030
Manifest ID:	98424873
Trans EPA ID:	CAD009452657
Trans Name:	Not reported
Trans 2 EPA ID:	Not reported

Trans 2 Name:	Not reported
TSDF EPA ID:	CAD009452657
Trans Name:	Not reported
TSDF Alt EPA ID:	Not reported
TSDF Alt Name:	Not reported
Waste Code Description:	343 - Unspecified organic liquid mixture
RCRA Code:	Not reported
Meth Code:	R01 - Recycler
Quantity Tons:	8.7074
Waste Quantity:	2561
Quantity Unit:	G
Additional Code 1:	Not reported
Additional Code 2:	Not reported
Additional Code 3:	Not reported
Additional Code 4:	Not reported
Additional Code 5:	Not reported

Shipment Date:	19981028
Creation Date:	1/5/1999 0:00:00
Receipt Date:	19981030
Manifest ID:	98481373
Trans EPA ID:	CA0000970392
Trans Name:	Not reported
Trans 2 EPA ID:	Not reported
Trans 2 Name:	Not reported
TSDF EPA ID:	CAD008302903
Trans Name:	Not reported
TSDF Alt EPA ID:	CAD008302903
TSDF Alt Name:	Not reported
Waste Code Description:	331 - Off-specification, aged, or surplus organics
RCRA Code:	D001
Meth Code:	H01 - Transfer Station
Quantity Tons:	0.457
Waste Quantity:	914
Quantity Unit:	P
Additional Code 1:	Not reported
Additional Code 2:	Not reported
Additional Code 3:	Not reported
Additional Code 4:	Not reported
Additional Code 5:	Not reported

Shipment Date:	19981028
Creation Date:	1/5/1999 0:00:00
Receipt Date:	19981030
Manifest ID:	98481373
Trans EPA ID:	CA0000970392
Trans Name:	Not reported
Trans 2 EPA ID:	Not reported
Trans 2 Name:	Not reported
TSDF EPA ID:	CAD008302903
Trans Name:	Not reported
TSDF Alt EPA ID:	CAD008302903
TSDF Alt Name:	Not reported
Waste Code Description:	141 - Off-specification, aged, or surplus inorganics
RCRA Code:	D001
Meth Code:	H01 - Transfer Station
Quantity Tons:	0.16
Waste Quantity:	320
Quantity Unit:	P
Additional Code 1:	Not reported
Additional Code 2:	Not reported
Additional Code 3:	Not reported
Additional Code 4:	Not reported
Additional Code 5:	Not reported

Shipment Date:	19981028
Creation Date:	1/5/1999 0:00:00
Receipt Date:	19981030
Manifest ID:	98481373
Trans EPA ID:	CA0000970392
Trans Name:	Not reported
Trans 2 EPA ID:	Not reported
Trans 2 Name:	Not reported
TSDF EPA ID:	CAD008302903
Trans Name:	Not reported
TSDF Alt EPA ID:	CAD008302903
TSDF Alt Name:	Not reported
Waste Code Description:	212 - Oxygenated solvents (acetone, butanol, ethyl acetate, etc.
RCRA Code:	D001
Meth Code:	H01 - Transfer Station
Quantity Tons:	0.4835
Waste Quantity:	967
Quantity Unit:	P
Additional Code 1:	Not reported
Additional Code 2:	Not reported

Additional Code 3:	Not reported
Additional Code 4:	Not reported
Additional Code 5:	Not reported

Shipment Date:	19981028
Creation Date:	1/5/1999 0:00:00
Receipt Date:	19981030
Manifest ID:	98481373
Trans EPA ID:	CA0000970392
Trans Name:	Not reported
Trans 2 EPA ID:	Not reported
Trans 2 Name:	Not reported
TSDF EPA ID:	CAD008302903
Trans Name:	Not reported
TSDF Alt EPA ID:	CAD008302903
TSDF Alt Name:	Not reported
Waste Code Description:	212 - Oxygenated solvents (acetone, butanol, ethyl acetate, etc.
RCRA Code:	D001
Meth Code:	H01 - Transfer Station
Quantity Tons:	2.418
Waste Quantity:	4836
Quantity Unit:	P
Additional Code 1:	Not reported
Additional Code 2:	Not reported
Additional Code 3:	Not reported
Additional Code 4:	Not reported
Additional Code 5:	Not reported

Shipment Date:	19981028
Creation Date:	1/13/1999 0:00:00
Receipt Date:	19981103
Manifest ID:	98481375
Trans EPA ID:	CA0000970392
Trans Name:	Not reported
Trans 2 EPA ID:	Not reported
Trans 2 Name:	Not reported
TSDF EPA ID:	CAD097030993
Trans Name:	Not reported
TSDF Alt EPA ID:	CAD097030993
TSDF Alt Name:	Not reported
Waste Code Description:	331 - Off-specification, aged, or surplus organics
RCRA Code:	Not reported
Meth Code:	D99 - Disposal, Other
Quantity Tons:	0.118
Waste Quantity:	236
Quantity Unit:	P
Additional Code 1:	Not reported
Additional Code 2:	Not reported
Additional Code 3:	Not reported
Additional Code 4:	Not reported
Additional Code 5:	Not reported

Shipment Date:	19981028
Creation Date:	1/13/1999 0:00:00
Receipt Date:	19981103
Manifest ID:	98481372
Trans EPA ID:	CA0000970392
Trans Name:	Not reported
Trans 2 EPA ID:	Not reported
Trans 2 Name:	Not reported
TSDF EPA ID:	CAD097030993
Trans Name:	Not reported
TSDF Alt EPA ID:	CAD097030993
TSDF Alt Name:	Not reported
Waste Code Description:	331 - Off-specification, aged, or surplus organics
RCRA Code:	D007
Meth Code:	D99 - Disposal, Other
Quantity Tons:	0.11
Waste Quantity:	220
Quantity Unit:	P
Additional Code 1:	Not reported
Additional Code 2:	Not reported
Additional Code 3:	Not reported
Additional Code 4:	Not reported
Additional Code 5:	Not reported

Shipment Date:	19981028
Creation Date:	1/13/1999 0:00:00
Receipt Date:	19981103
Manifest ID:	98481372
Trans EPA ID:	CA0000970392
Trans Name:	Not reported
Trans 2 EPA ID:	Not reported
Trans 2 Name:	Not reported
TSDF EPA ID:	CAD097030993

Trans Name:	Not reported
TSDF Alt EPA ID:	CAD097030993
TSDF Alt Name:	Not reported
Waste Code Description:	331 - Off-specification, aged, or surplus organics
RCRA Code:	D007
Meth Code:	D99 - Disposal, Other
Quantity Tons:	0.182
Waste Quantity:	364
Quantity Unit:	P
Additional Code 1:	Not reported
Additional Code 2:	Not reported
Additional Code 3:	Not reported
Additional Code 4:	Not reported
Additional Code 5:	Not reported

Shipment Date:	19981028
Creation Date:	1/5/1999 0:00:00
Receipt Date:	19981030
Manifest ID:	98481441
Trans EPA ID:	CA0000970392
Trans Name:	Not reported
Trans 2 EPA ID:	Not reported
Trans 2 Name:	Not reported
TSDF EPA ID:	CAD008302903
Trans Name:	Not reported
TSDF Alt EPA ID:	CAD008302903
TSDF Alt Name:	Not reported
Waste Code Description:	212 - Oxygenated solvents (acetone, butanol, ethyl acetate, etc.
RCRA Code:	D001
Meth Code:	H01 - Transfer Station
Quantity Tons:	0.119
Waste Quantity:	238
Quantity Unit:	P
Additional Code 1:	Not reported
Additional Code 2:	Not reported
Additional Code 3:	Not reported
Additional Code 4:	Not reported
Additional Code 5:	Not reported

Shipment Date:	19981028
Creation Date:	1/5/1999 0:00:00
Receipt Date:	19981030
Manifest ID:	98481441
Trans EPA ID:	CA0000970392
Trans Name:	Not reported
Trans 2 EPA ID:	Not reported
Trans 2 Name:	Not reported
TSDF EPA ID:	CAD008302903
Trans Name:	Not reported
TSDF Alt EPA ID:	CAD008302903
TSDF Alt Name:	Not reported
Waste Code Description:	212 - Oxygenated solvents (acetone, butanol, ethyl acetate, etc.
RCRA Code:	D001
Meth Code:	H01 - Transfer Station
Quantity Tons:	0.3325
Waste Quantity:	665
Quantity Unit:	P
Additional Code 1:	Not reported
Additional Code 2:	Not reported
Additional Code 3:	Not reported
Additional Code 4:	Not reported
Additional Code 5:	Not reported

Shipment Date:	19981028
Creation Date:	12/17/1998 0:00:00
Receipt Date:	19981030
Manifest ID:	98481374
Trans EPA ID:	CA0000970392
Trans Name:	Not reported
Trans 2 EPA ID:	Not reported
Trans 2 Name:	Not reported
TSDF EPA ID:	CAD008302903
Trans Name:	Not reported
TSDF Alt EPA ID:	CAD008302903
TSDF Alt Name:	Not reported
Waste Code Description:	331 - Off-specification, aged, or surplus organics
RCRA Code:	D001
Meth Code:	H01 - Transfer Station
Quantity Tons:	0.465
Waste Quantity:	930
Quantity Unit:	P
Additional Code 1:	Not reported
Additional Code 2:	Not reported
Additional Code 3:	Not reported
Additional Code 4:	Not reported

Additional Code 5:	Not reported
Shipment Date:	19981028
Creation Date:	12/17/1998 0:00:00
Receipt Date:	19981030
Manifest ID:	98481374
Trans EPA ID:	CA0000970392
Trans Name:	Not reported
Trans 2 EPA ID:	Not reported
Trans 2 Name:	Not reported
TSDF EPA ID:	CAD008302903
Trans Name:	Not reported
TSDF Alt EPA ID:	CAD008302903
TSDF Alt Name:	Not reported
Waste Code Description:	141 - Off-specification, aged, or surplus inorganics
RCRA Code:	D002
Meth Code:	H01 - Transfer Station
Quantity Tons:	0.0535
Waste Quantity:	107
Quantity Unit:	P
Additional Code 1:	Not reported
Additional Code 2:	Not reported
Additional Code 3:	Not reported
Additional Code 4:	Not reported
Additional Code 5:	Not reported
Shipment Date:	19981028
Creation Date:	1/13/1999 0:00:00
Receipt Date:	19981103
Manifest ID:	98481372
Trans EPA ID:	CA0000970392
Trans Name:	Not reported
Trans 2 EPA ID:	Not reported
Trans 2 Name:	Not reported
TSDF EPA ID:	CAD097030993
Trans Name:	Not reported
TSDF Alt EPA ID:	CAD097030993
TSDF Alt Name:	Not reported
Waste Code Description:	331 - Off-specification, aged, or surplus organics
RCRA Code:	D007
Meth Code:	D99 - Disposal, Other
Quantity Tons:	0.287
Waste Quantity:	574
Quantity Unit:	P
Additional Code 1:	Not reported
Additional Code 2:	Not reported
Additional Code 3:	Not reported
Additional Code 4:	Not reported
Additional Code 5:	Not reported
Shipment Date:	19981027
Creation Date:	Not reported
Receipt Date:	Not reported
Manifest ID:	98202376
Trans EPA ID:	CAD008364432
Trans Name:	Not reported
Trans 2 EPA ID:	Not reported
Trans 2 Name:	Not reported
TSDF EPA ID:	CAD008364432
Trans Name:	Not reported
TSDF Alt EPA ID:	CAD008364432
TSDF Alt Name:	Not reported
Waste Code Description:	331 - Off-specification, aged, or surplus organics
RCRA Code:	Not reported
Meth Code:	R01 - Recycler
Quantity Tons:	0.24
Waste Quantity:	480
Quantity Unit:	P
Additional Code 1:	Not reported
Additional Code 2:	Not reported
Additional Code 3:	Not reported
Additional Code 4:	Not reported
Additional Code 5:	Not reported
Shipment Date:	19981027
Creation Date:	Not reported
Receipt Date:	Not reported
Manifest ID:	98202376
Trans EPA ID:	CAD008364432
Trans Name:	Not reported
Trans 2 EPA ID:	Not reported
Trans 2 Name:	Not reported
TSDF EPA ID:	CAD008364432
Trans Name:	Not reported
TSDF Alt EPA ID:	CAD008364432

TSDF Alt Name:	Not reported
Waste Code Description:	331 - Off-specification, aged, or surplus organics
RCRA Code:	D001
Meth Code:	R01 - Recycler
Quantity Tons:	0.148
Waste Quantity:	296
Quantity Unit:	P
Additional Code 1:	Not reported
Additional Code 2:	Not reported
Additional Code 3:	Not reported
Additional Code 4:	Not reported
Additional Code 5:	Not reported

Shipment Date:	19981027
Creation Date:	Not reported
Receipt Date:	Not reported
Manifest ID:	98202376
Trans EPA ID:	CAD008364432
Trans Name:	Not reported
Trans 2 EPA ID:	Not reported
Trans 2 Name:	Not reported
TSDF EPA ID:	CAD008364432
Trans Name:	Not reported
TSDF Alt EPA ID:	CAD008364432
TSDF Alt Name:	Not reported
Waste Code Description:	132 - Aqueous solution w/metals (< restricted levels and see waste code 121 for a list of metals
RCRA Code:	D007
Meth Code:	T01 - Treatment, Tank
Quantity Tons:	0.245
Waste Quantity:	490
Quantity Unit:	P
Additional Code 1:	Not reported
Additional Code 2:	Not reported
Additional Code 3:	Not reported
Additional Code 4:	Not reported
Additional Code 5:	Not reported

Shipment Date:	19981027
Creation Date:	Not reported
Receipt Date:	Not reported
Manifest ID:	98202376
Trans EPA ID:	CAD008364432
Trans Name:	Not reported
Trans 2 EPA ID:	Not reported
Trans 2 Name:	Not reported
TSDF EPA ID:	CAD008364432
Trans Name:	Not reported
TSDF Alt EPA ID:	CAD008364432
TSDF Alt Name:	Not reported
Waste Code Description:	352 - Other organic solids
RCRA Code:	D007
Meth Code:	R01 - Recycler
Quantity Tons:	0.5525
Waste Quantity:	1105
Quantity Unit:	P
Additional Code 1:	Not reported
Additional Code 2:	Not reported
Additional Code 3:	Not reported
Additional Code 4:	Not reported
Additional Code 5:	Not reported

Shipment Date:	19981027
Creation Date:	Not reported
Receipt Date:	Not reported
Manifest ID:	98202376
Trans EPA ID:	CAD008364432
Trans Name:	Not reported
Trans 2 EPA ID:	Not reported
Trans 2 Name:	Not reported
TSDF EPA ID:	CAD008364432
Trans Name:	Not reported
TSDF Alt EPA ID:	CAD008364432
TSDF Alt Name:	Not reported
Waste Code Description:	181 - Other inorganic solid waste Organics
RCRA Code:	D007
Meth Code:	D81 - Disposal, Land Application
Quantity Tons:	0.048
Waste Quantity:	96
Quantity Unit:	P
Additional Code 1:	Not reported
Additional Code 2:	Not reported
Additional Code 3:	Not reported
Additional Code 4:	Not reported
Additional Code 5:	Not reported

Shipment Date:	19981027
Creation Date:	Not reported
Receipt Date:	Not reported
Manifest ID:	98202376
Trans EPA ID:	CAD008364432
Trans Name:	Not reported
Trans 2 EPA ID:	Not reported
Trans 2 Name:	Not reported
TSDF EPA ID:	CAD008364432
Trans Name:	Not reported
TSDF Alt EPA ID:	CAD008364432
TSDF Alt Name:	Not reported
Waste Code Description:	223 - Unspecified oil-containing waste
RCRA Code:	Not reported
Meth Code:	D80 - Disposal, Land Fill
Quantity Tons:	0.4865
Waste Quantity:	973
Quantity Unit:	P
Additional Code 1:	Not reported
Additional Code 2:	Not reported
Additional Code 3:	Not reported
Additional Code 4:	Not reported
Additional Code 5:	Not reported

Shipment Date:	19981027
Creation Date:	Not reported
Receipt Date:	Not reported
Manifest ID:	98202376
Trans EPA ID:	CAD008364432
Trans Name:	Not reported
Trans 2 EPA ID:	Not reported
Trans 2 Name:	Not reported
TSDF EPA ID:	CAD008364432
Trans Name:	Not reported
TSDF Alt EPA ID:	CAD008364432
TSDF Alt Name:	Not reported
Waste Code Description:	352 - Other organic solids
RCRA Code:	D007
Meth Code:	R01 - Recycler
Quantity Tons:	0.604
Waste Quantity:	1208
Quantity Unit:	P
Additional Code 1:	Not reported
Additional Code 2:	Not reported
Additional Code 3:	Not reported
Additional Code 4:	Not reported
Additional Code 5:	Not reported

Shipment Date:	19981027
Creation Date:	12/17/1998 0:00:00
Receipt Date:	19981027
Manifest ID:	98489210
Trans EPA ID:	CAD008364432
Trans Name:	Not reported
Trans 2 EPA ID:	Not reported
Trans 2 Name:	Not reported
TSDF EPA ID:	CAD008364432
Trans Name:	Not reported
TSDF Alt EPA ID:	CAD008364432
TSDF Alt Name:	Not reported
Waste Code Description:	491 - Unspecified sludge waste
RCRA Code:	D007
Meth Code:	R01 - Recycler
Quantity Tons:	0.196
Waste Quantity:	392
Quantity Unit:	P
Additional Code 1:	Not reported
Additional Code 2:	Not reported
Additional Code 3:	Not reported
Additional Code 4:	Not reported
Additional Code 5:	Not reported

Shipment Date:	19981027
Creation Date:	12/17/1998 0:00:00
Receipt Date:	19981027
Manifest ID:	98489210
Trans EPA ID:	CAD008364432
Trans Name:	Not reported
Trans 2 EPA ID:	Not reported
Trans 2 Name:	Not reported
TSDF EPA ID:	CAD008364432
Trans Name:	Not reported
TSDF Alt EPA ID:	CAD008364432
TSDF Alt Name:	Not reported

Waste Code Description:	141 - Off-specification, aged, or surplus inorganics
RCRA Code:	D007
Meth Code:	D81 - Disposal, Land Application
Quantity Tons:	0.29
Waste Quantity:	580
Quantity Unit:	P
Additional Code 1:	Not reported
Additional Code 2:	Not reported
Additional Code 3:	Not reported
Additional Code 4:	Not reported
Additional Code 5:	Not reported

Shipment Date:	19981027
Creation Date:	1/13/1999 0:00:00
Receipt Date:	19981027
Manifest ID:	98202376
Trans EPA ID:	CAD008364432
Trans Name:	Not reported
Trans 2 EPA ID:	Not reported
Trans 2 Name:	Not reported
TSDF EPA ID:	CAD008364432
Trans Name:	Not reported
TSDF Alt EPA ID:	CAD008364432
TSDF Alt Name:	Not reported
Waste Code Description:	352 - Other organic solids
RCRA Code:	F005
Meth Code:	R01 - Recycler
Quantity Tons:	0.545
Waste Quantity:	1090
Quantity Unit:	P
Additional Code 1:	Not reported
Additional Code 2:	Not reported
Additional Code 3:	Not reported
Additional Code 4:	Not reported
Additional Code 5:	Not reported

Shipment Date:	19981027
Creation Date:	1/13/1999 0:00:00
Receipt Date:	19981027
Manifest ID:	98202376
Trans EPA ID:	CAD008364432
Trans Name:	Not reported
Trans 2 EPA ID:	Not reported
Trans 2 Name:	Not reported
TSDF EPA ID:	CAD008364432
Trans Name:	Not reported
TSDF Alt EPA ID:	CAD008364432
TSDF Alt Name:	Not reported
Waste Code Description:	272 - Polymeric resin waste
RCRA Code:	Not reported
Meth Code:	R01 - Recycler
Quantity Tons:	2.8175
Waste Quantity:	5635
Quantity Unit:	P
Additional Code 1:	Not reported
Additional Code 2:	Not reported
Additional Code 3:	Not reported
Additional Code 4:	Not reported
Additional Code 5:	Not reported

Shipment Date:	19981027
Creation Date:	Not reported
Receipt Date:	Not reported
Manifest ID:	98202376
Trans EPA ID:	CAD008364432
Trans Name:	Not reported
Trans 2 EPA ID:	Not reported
Trans 2 Name:	Not reported
TSDF EPA ID:	CAD008364432
Trans Name:	Not reported
TSDF Alt EPA ID:	CAD008364432
TSDF Alt Name:	Not reported
Waste Code Description:	331 - Off-specification, aged, or surplus organics
RCRA Code:	F002
Meth Code:	R01 - Recycler
Quantity Tons:	0.334
Waste Quantity:	668
Quantity Unit:	P
Additional Code 1:	Not reported
Additional Code 2:	Not reported
Additional Code 3:	Not reported
Additional Code 4:	Not reported
Additional Code 5:	Not reported

Shipment Date:	19981027

Creation Date:	1/13/1999 0:00:00
Receipt Date:	19981027
Manifest ID:	98202376
Trans EPA ID:	CAD008364432
Trans Name:	Not reported
Trans 2 EPA ID:	Not reported
Trans 2 Name:	Not reported
TSDF EPA ID:	CAD008364432
Trans Name:	Not reported
TSDF Alt EPA ID:	CAD008364432
TSDF Alt Name:	Not reported
Waste Code Description:	352 - Other organic solids
RCRA Code:	D007
Meth Code:	R01 - Recycler
Quantity Tons:	5.604
Waste Quantity:	11208
Quantity Unit:	P
Additional Code 1:	Not reported
Additional Code 2:	Not reported
Additional Code 3:	Not reported
Additional Code 4:	Not reported
Additional Code 5:	Not reported

Shipment Date:	19981027
Creation Date:	1/13/1999 0:00:00
Receipt Date:	19981027
Manifest ID:	98202376
Trans EPA ID:	CAD008364432
Trans Name:	Not reported
Trans 2 EPA ID:	Not reported
Trans 2 Name:	Not reported
TSDF EPA ID:	CAD008364432
Trans Name:	Not reported
TSDF Alt EPA ID:	CAD008364432
TSDF Alt Name:	Not reported
Waste Code Description:	214 - Unspecified solvent mixture
RCRA Code:	D001
Meth Code:	R01 - Recycler
Quantity Tons:	1.5185
Waste Quantity:	3037
Quantity Unit:	P
Additional Code 1:	Not reported
Additional Code 2:	Not reported
Additional Code 3:	Not reported
Additional Code 4:	Not reported
Additional Code 5:	Not reported

Shipment Date:	19980826
Creation Date:	11/24/1998 0:00:00
Receipt Date:	19980901
Manifest ID:	98405589
Trans EPA ID:	CA0000970392
Trans Name:	Not reported
Trans 2 EPA ID:	Not reported
Trans 2 Name:	Not reported
TSDF EPA ID:	CAD097030993
Trans Name:	Not reported
TSDF Alt EPA ID:	CAD097030993
TSDF Alt Name:	Not reported
Waste Code Description:	331 - Off-specification, aged, or surplus organics
RCRA Code:	D007
Meth Code:	D99 - Disposal, Other
Quantity Tons:	0.425
Waste Quantity:	850
Quantity Unit:	P
Additional Code 1:	Not reported
Additional Code 2:	Not reported
Additional Code 3:	Not reported
Additional Code 4:	Not reported
Additional Code 5:	Not reported

Shipment Date:	19980826
Creation Date:	11/24/1998 0:00:00
Receipt Date:	19980901
Manifest ID:	98405589
Trans EPA ID:	CA0000970392
Trans Name:	Not reported
Trans 2 EPA ID:	Not reported
Trans 2 Name:	Not reported
TSDF EPA ID:	CAD097030993
Trans Name:	Not reported
TSDF Alt EPA ID:	CAD097030993
TSDF Alt Name:	Not reported
Waste Code Description:	331 - Off-specification, aged, or surplus organics
RCRA Code:	D007

Meth Code:	D99 - Disposal, Other
Quantity Tons:	0.2835
Waste Quantity:	567
Quantity Unit:	P
Additional Code 1:	Not reported
Additional Code 2:	Not reported
Additional Code 3:	Not reported
Additional Code 4:	Not reported
Additional Code 5:	Not reported

Shipment Date:	19980826
Creation Date:	11/24/1998 0:00:00
Receipt Date:	19980901
Manifest ID:	98405589
Trans EPA ID:	CA0000970392
Trans Name:	Not reported
Trans 2 EPA ID:	Not reported
Trans 2 Name:	Not reported
TSDF EPA ID:	CAD097030993
Trans Name:	Not reported
TSDF Alt EPA ID:	CAD097030993
TSDF Alt Name:	Not reported
Waste Code Description:	331 - Off-specification, aged, or surplus organics
RCRA Code:	Not reported
Meth Code:	D99 - Disposal, Other
Quantity Tons:	0.22
Waste Quantity:	440
Quantity Unit:	P
Additional Code 1:	Not reported
Additional Code 2:	Not reported
Additional Code 3:	Not reported
Additional Code 4:	Not reported
Additional Code 5:	Not reported

Shipment Date:	19980826
Creation Date:	11/24/1998 0:00:00
Receipt Date:	19980901
Manifest ID:	98405589
Trans EPA ID:	CA0000970392
Trans Name:	Not reported
Trans 2 EPA ID:	Not reported
Trans 2 Name:	Not reported
TSDF EPA ID:	CAD097030993
Trans Name:	Not reported
TSDF Alt EPA ID:	CAD097030993
TSDF Alt Name:	Not reported
Waste Code Description:	331 - Off-specification, aged, or surplus organics
RCRA Code:	D007
Meth Code:	D99 - Disposal, Other
Quantity Tons:	0.1925
Waste Quantity:	385
Quantity Unit:	P
Additional Code 1:	Not reported
Additional Code 2:	Not reported
Additional Code 3:	Not reported
Additional Code 4:	Not reported
Additional Code 5:	Not reported

Shipment Date:	19980826
Creation Date:	11/24/1998 0:00:00
Receipt Date:	19980901
Manifest ID:	98405590
Trans EPA ID:	CA0000970392
Trans Name:	Not reported
Trans 2 EPA ID:	Not reported
Trans 2 Name:	Not reported
TSDF EPA ID:	CAD097030993
Trans Name:	Not reported
TSDF Alt EPA ID:	CAD097030993
TSDF Alt Name:	Not reported
Waste Code Description:	141 - Off-specification, aged, or surplus inorganics
RCRA Code:	Not reported
Meth Code:	R01 - Recycler
Quantity Tons:	0.152
Waste Quantity:	304
Quantity Unit:	P
Additional Code 1:	Not reported
Additional Code 2:	Not reported
Additional Code 3:	Not reported
Additional Code 4:	Not reported
Additional Code 5:	Not reported

Shipment Date:	19980826
Creation Date:	11/2/1998 0:00:00
Receipt Date:	19980901

Manifest ID:	98405592
Trans EPA ID:	CA0000970392
Trans Name:	Not reported
Trans 2 EPA ID:	Not reported
Trans 2 Name:	Not reported
TSDF EPA ID:	CAD008302903
Trans Name:	Not reported
TSDF Alt EPA ID:	CAD008302903
TSDF Alt Name:	Not reported
Waste Code Description:	212 - Oxygenated solvents (acetone, butanol, ethyl acetate, etc.
RCRA Code:	D001
Meth Code:	R01 - Recycler
Quantity Tons:	2.503
Waste Quantity:	5006
Quantity Unit:	P
Additional Code 1:	Not reported
Additional Code 2:	Not reported
Additional Code 3:	Not reported
Additional Code 4:	Not reported
Additional Code 5:	Not reported

Shipment Date:	19980826
Creation Date:	11/2/1998 0:00:00
Receipt Date:	19980831
Manifest ID:	98405594
Trans EPA ID:	CA0000970392
Trans Name:	Not reported
Trans 2 EPA ID:	Not reported
Trans 2 Name:	Not reported
TSDF EPA ID:	CAT080033681
Trans Name:	Not reported
TSDF Alt EPA ID:	CAT080033681
TSDF Alt Name:	Not reported
Waste Code Description:	352 - Other organic solids
RCRA Code:	D007
Meth Code:	D99 - Disposal, Other
Quantity Tons:	0.6675
Waste Quantity:	1335
Quantity Unit:	P
Additional Code 1:	Not reported
Additional Code 2:	Not reported
Additional Code 3:	Not reported
Additional Code 4:	Not reported
Additional Code 5:	Not reported

Shipment Date:	19980826
Creation Date:	11/2/1998 0:00:00
Receipt Date:	19980901
Manifest ID:	98405592
Trans EPA ID:	CA0000970392
Trans Name:	Not reported
Trans 2 EPA ID:	Not reported
Trans 2 Name:	Not reported
TSDF EPA ID:	CAD008302903
Trans Name:	Not reported
TSDF Alt EPA ID:	CAD008302903
TSDF Alt Name:	Not reported
Waste Code Description:	331 - Off-specification, aged, or surplus organics
RCRA Code:	D001
Meth Code:	H01 - Transfer Station
Quantity Tons:	0.336
Waste Quantity:	672
Quantity Unit:	P
Additional Code 1:	Not reported
Additional Code 2:	Not reported
Additional Code 3:	Not reported
Additional Code 4:	Not reported
Additional Code 5:	Not reported

Shipment Date:	19980826
Creation Date:	11/2/1998 0:00:00
Receipt Date:	19980901
Manifest ID:	98405592
Trans EPA ID:	CA0000970392
Trans Name:	Not reported
Trans 2 EPA ID:	Not reported
Trans 2 Name:	Not reported
TSDF EPA ID:	CAD008302903
Trans Name:	Not reported
TSDF Alt EPA ID:	CAD008302903
TSDF Alt Name:	Not reported
Waste Code Description:	551 - Laboratory waste chemicals 561 Detergent and soap
RCRA Code:	D001
Meth Code:	R01 - Recycler
Quantity Tons:	0.4837

Waste Quantity:	116
Quantity Unit:	G
Additional Code 1:	Not reported
Additional Code 2:	Not reported
Additional Code 3:	Not reported
Additional Code 4:	Not reported
Additional Code 5:	Not reported

Shipment Date:	19980826
Creation Date:	11/2/1998 0:00:00
Receipt Date:	19980901
Manifest ID:	98405593
Trans EPA ID:	CA0000970392
Trans Name:	Not reported
Trans 2 EPA ID:	Not reported
Trans 2 Name:	Not reported
TSDF EPA ID:	CAD008302903
Trans Name:	Not reported
TSDF Alt EPA ID:	CAD008302903
TSDF Alt Name:	Not reported
Waste Code Description:	141 - Off-specification, aged, or surplus inorganics
RCRA Code:	D001
Meth Code:	R01 - Recycler
Quantity Tons:	0.055
Waste Quantity:	110
Quantity Unit:	P
Additional Code 1:	Not reported
Additional Code 2:	Not reported
Additional Code 3:	Not reported
Additional Code 4:	Not reported
Additional Code 5:	Not reported

Shipment Date:	19980826
Creation Date:	11/2/1998 0:00:00
Receipt Date:	19980901
Manifest ID:	98405593
Trans EPA ID:	CA0000970392
Trans Name:	Not reported
Trans 2 EPA ID:	Not reported
Trans 2 Name:	Not reported
TSDF EPA ID:	CAD008302903
Trans Name:	Not reported
TSDF Alt EPA ID:	CAD008302903
TSDF Alt Name:	Not reported
Waste Code Description:	331 - Off-specification, aged, or surplus organics
RCRA Code:	D001
Meth Code:	R01 - Recycler
Quantity Tons:	0.0775
Waste Quantity:	155
Quantity Unit:	P
Additional Code 1:	Not reported
Additional Code 2:	Not reported
Additional Code 3:	Not reported
Additional Code 4:	Not reported
Additional Code 5:	Not reported

Shipment Date:	19980826
Creation Date:	11/2/1998 0:00:00
Receipt Date:	19980901
Manifest ID:	98405593
Trans EPA ID:	CA0000970392
Trans Name:	Not reported
Trans 2 EPA ID:	Not reported
Trans 2 Name:	Not reported
TSDF EPA ID:	CAD008302903
Trans Name:	Not reported
TSDF Alt EPA ID:	CAD008302903
TSDF Alt Name:	Not reported
Waste Code Description:	141 - Off-specification, aged, or surplus inorganics
RCRA Code:	D002
Meth Code:	H01 - Transfer Station
Quantity Tons:	0.05
Waste Quantity:	100
Quantity Unit:	P
Additional Code 1:	Not reported
Additional Code 2:	Not reported
Additional Code 3:	Not reported
Additional Code 4:	Not reported
Additional Code 5:	Not reported

Shipment Date:	19980826
Creation Date:	11/2/1998 0:00:00
Receipt Date:	19980901
Manifest ID:	98405592
Trans EPA ID:	CA0000970392

Trans Name:	Not reported
Trans 2 EPA ID:	Not reported
Trans 2 Name:	Not reported
TSDF EPA ID:	CAD008302903
Trans Name:	Not reported
TSDF Alt EPA ID:	CAD008302903
TSDF Alt Name:	Not reported
Waste Code Description:	331 - Off-specification, aged, or surplus organics
RCRA Code:	D001
Meth Code:	H01 - Transfer Station
Quantity Tons:	0.1325
Waste Quantity:	265
Quantity Unit:	P
Additional Code 1:	Not reported
Additional Code 2:	Not reported
Additional Code 3:	Not reported
Additional Code 4:	Not reported
Additional Code 5:	Not reported

Shipment Date:	19980820
Creation Date:	Not reported
Receipt Date:	Not reported
Manifest ID:	98198622
Trans EPA ID:	CAD008364432
Trans Name:	Not reported
Trans 2 EPA ID:	Not reported
Trans 2 Name:	Not reported
TSDF EPA ID:	CAD008364432
Trans Name:	Not reported
TSDF Alt EPA ID:	CAD008364432
TSDF Alt Name:	Not reported
Waste Code Description:	181 - Other inorganic solid waste Organics
RCRA Code:	D007
Meth Code:	D81 - Disposal, Land Application
Quantity Tons:	0.062
Waste Quantity:	124
Quantity Unit:	P
Additional Code 1:	Not reported
Additional Code 2:	Not reported
Additional Code 3:	Not reported
Additional Code 4:	Not reported
Additional Code 5:	Not reported

Shipment Date:	19980820
Creation Date:	Not reported
Receipt Date:	Not reported
Manifest ID:	98198622
Trans EPA ID:	CAD008364432
Trans Name:	Not reported
Trans 2 EPA ID:	Not reported
Trans 2 Name:	Not reported
TSDF EPA ID:	CAD008364432
Trans Name:	Not reported
TSDF Alt EPA ID:	CAD008364432
TSDF Alt Name:	Not reported
Waste Code Description:	352 - Other organic solids
RCRA Code:	D007
Meth Code:	R01 - Recycler
Quantity Tons:	0.3075
Waste Quantity:	615
Quantity Unit:	P
Additional Code 1:	Not reported
Additional Code 2:	Not reported
Additional Code 3:	Not reported
Additional Code 4:	Not reported
Additional Code 5:	Not reported

Shipment Date:	19980820
Creation Date:	Not reported
Receipt Date:	Not reported
Manifest ID:	98198622
Trans EPA ID:	CAD008364432
Trans Name:	Not reported
Trans 2 EPA ID:	Not reported
Trans 2 Name:	Not reported
TSDF EPA ID:	CAD008364432
Trans Name:	Not reported
TSDF Alt EPA ID:	CAD008364432
TSDF Alt Name:	Not reported
Waste Code Description:	331 - Off-specification, aged, or surplus organics
RCRA Code:	Not reported
Meth Code:	R01 - Recycler
Quantity Tons:	0.7015
Waste Quantity:	1403
Quantity Unit:	P

Additional Code 1:	Not reported
Additional Code 2:	Not reported
Additional Code 3:	Not reported
Additional Code 4:	Not reported
Additional Code 5:	Not reported

Shipment Date:	19980820
Creation Date:	Not reported
Receipt Date:	Not reported
Manifest ID:	98198622
Trans EPA ID:	CAD008364432
Trans Name:	Not reported
Trans 2 EPA ID:	Not reported
Trans 2 Name:	Not reported
TSDF EPA ID:	CAD008364432
Trans Name:	Not reported
TSDF Alt EPA ID:	CAD008364432
TSDF Alt Name:	Not reported
Waste Code Description:	223 - Unspecified oil-containing waste
RCRA Code:	Not reported
Meth Code:	D80 - Disposal, Land Fill
Quantity Tons:	0.304
Waste Quantity:	608
Quantity Unit:	P
Additional Code 1:	Not reported
Additional Code 2:	Not reported
Additional Code 3:	Not reported
Additional Code 4:	Not reported
Additional Code 5:	Not reported

Shipment Date:	19980820
Creation Date:	Not reported
Receipt Date:	Not reported
Manifest ID:	98198622
Trans EPA ID:	CAD008364432
Trans Name:	Not reported
Trans 2 EPA ID:	Not reported
Trans 2 Name:	Not reported
TSDF EPA ID:	CAD008364432
Trans Name:	Not reported
TSDF Alt EPA ID:	CAD008364432
TSDF Alt Name:	Not reported
Waste Code Description:	331 - Off-specification, aged, or surplus organics
RCRA Code:	F002
Meth Code:	R01 - Recycler
Quantity Tons:	0.17
Waste Quantity:	340
Quantity Unit:	P
Additional Code 1:	Not reported
Additional Code 2:	Not reported
Additional Code 3:	Not reported
Additional Code 4:	Not reported
Additional Code 5:	Not reported

Shipment Date:	19980820
Creation Date:	Not reported
Receipt Date:	Not reported
Manifest ID:	98198622
Trans EPA ID:	CAD008364432
Trans Name:	Not reported
Trans 2 EPA ID:	Not reported
Trans 2 Name:	Not reported
TSDF EPA ID:	CAD008364432
Trans Name:	Not reported
TSDF Alt EPA ID:	CAD008364432
TSDF Alt Name:	Not reported
Waste Code Description:	132 - Aqueous solution w/metals (< restricted levels and see waste code 121 for a list of metals
RCRA Code:	D007
Meth Code:	T01 - Treatment, Tank
Quantity Tons:	0.15
Waste Quantity:	300
Quantity Unit:	P
Additional Code 1:	Not reported
Additional Code 2:	Not reported
Additional Code 3:	Not reported
Additional Code 4:	Not reported
Additional Code 5:	Not reported

Shipment Date:	19980820
Creation Date:	11/24/1998 0:00:00
Receipt Date:	19980820
Manifest ID:	98198622
Trans EPA ID:	CAD008364432
Trans Name:	Not reported

Trans 2 EPA ID:	Not reported
Trans 2 Name:	Not reported
TSDF EPA ID:	CAD008364432
Trans Name:	Not reported
TSDF Alt EPA ID:	CAD008364432
TSDF Alt Name:	Not reported
Waste Code Description:	352 - Other organic solids
RCRA Code:	D007
Meth Code:	R01 - Recycler
Quantity Tons:	4.989
Waste Quantity:	9978
Quantity Unit:	P
Additional Code 1:	Not reported
Additional Code 2:	Not reported
Additional Code 3:	Not reported
Additional Code 4:	Not reported
Additional Code 5:	Not reported

Shipment Date:	19980820
Creation Date:	11/24/1998 0:00:00
Receipt Date:	19980820
Manifest ID:	98198622
Trans EPA ID:	CAD008364432
Trans Name:	Not reported
Trans 2 EPA ID:	Not reported
Trans 2 Name:	Not reported
TSDF EPA ID:	CAD008364432
Trans Name:	Not reported
TSDF Alt EPA ID:	CAD008364432
TSDF Alt Name:	Not reported
Waste Code Description:	214 - Unspecified solvent mixture
RCRA Code:	D001
Meth Code:	R01 - Recycler
Quantity Tons:	1.236
Waste Quantity:	2472
Quantity Unit:	P
Additional Code 1:	Not reported
Additional Code 2:	Not reported
Additional Code 3:	Not reported
Additional Code 4:	Not reported
Additional Code 5:	Not reported

Shipment Date:	19980820
Creation Date:	11/24/1998 0:00:00
Receipt Date:	19980820
Manifest ID:	98198622
Trans EPA ID:	CAD008364432
Trans Name:	Not reported
Trans 2 EPA ID:	Not reported
Trans 2 Name:	Not reported
TSDF EPA ID:	CAD008364432
Trans Name:	Not reported
TSDF Alt EPA ID:	CAD008364432
TSDF Alt Name:	Not reported
Waste Code Description:	272 - Polymeric resin waste
RCRA Code:	Not reported
Meth Code:	R01 - Recycler
Quantity Tons:	1.9705
Waste Quantity:	3941
Quantity Unit:	P
Additional Code 1:	Not reported
Additional Code 2:	Not reported
Additional Code 3:	Not reported
Additional Code 4:	Not reported
Additional Code 5:	Not reported

Shipment Date:	19980820
Creation Date:	11/24/1998 0:00:00
Receipt Date:	19980820
Manifest ID:	98198622
Trans EPA ID:	CAD008364432
Trans Name:	Not reported
Trans 2 EPA ID:	Not reported
Trans 2 Name:	Not reported
TSDF EPA ID:	CAD008364432
Trans Name:	Not reported
TSDF Alt EPA ID:	CAD008364432
TSDF Alt Name:	Not reported
Waste Code Description:	352 - Other organic solids
RCRA Code:	F005
Meth Code:	R01 - Recycler
Quantity Tons:	0.398
Waste Quantity:	796
Quantity Unit:	P
Additional Code 1:	Not reported

Additional Code 2:	Not reported
Additional Code 3:	Not reported
Additional Code 4:	Not reported
Additional Code 5:	Not reported

Shipment Date:	19980820
Creation Date:	Not reported
Receipt Date:	Not reported
Manifest ID:	98198622
Trans EPA ID:	CAD008364432
Trans Name:	Not reported
Trans 2 EPA ID:	Not reported
Trans 2 Name:	Not reported
TSDF EPA ID:	CAD008364432
Trans Name:	Not reported
TSDF Alt EPA ID:	CAD008364432
TSDF Alt Name:	Not reported
Waste Code Description:	352 - Other organic solids
RCRA Code:	D007
Meth Code:	R01 - Recycler
Quantity Tons:	0.33
Waste Quantity:	660
Quantity Unit:	P
Additional Code 1:	Not reported
Additional Code 2:	Not reported
Additional Code 3:	Not reported
Additional Code 4:	Not reported
Additional Code 5:	Not reported

Shipment Date:	19980820
Creation Date:	Not reported
Receipt Date:	Not reported
Manifest ID:	98198622
Trans EPA ID:	CAD008364432
Trans Name:	Not reported
Trans 2 EPA ID:	Not reported
Trans 2 Name:	Not reported
TSDF EPA ID:	CAD008364432
Trans Name:	Not reported
TSDF Alt EPA ID:	CAD008364432
TSDF Alt Name:	Not reported
Waste Code Description:	221 - Waste oil and mixed oil
RCRA Code:	Not reported
Meth Code:	T01 - Treatment, Tank
Quantity Tons:	1.8725
Waste Quantity:	3745
Quantity Unit:	P
Additional Code 1:	Not reported
Additional Code 2:	Not reported
Additional Code 3:	Not reported
Additional Code 4:	Not reported
Additional Code 5:	Not reported

Shipment Date:	19980626
Creation Date:	9/22/1998 0:00:00
Receipt Date:	19980630
Manifest ID:	98401713
Trans EPA ID:	CA0000970392
Trans Name:	Not reported
Trans 2 EPA ID:	Not reported
Trans 2 Name:	Not reported
TSDF EPA ID:	CAD097030993
Trans Name:	Not reported
TSDF Alt EPA ID:	CAD097030993
TSDF Alt Name:	Not reported
Waste Code Description:	791 - Liquids with pH < 2 792 Liquids with pH < 2 with metals
RCRA Code:	D002
Meth Code:	R01 - Recycler
Quantity Tons:	0.01
Waste Quantity:	20
Quantity Unit:	P
Additional Code 1:	Not reported
Additional Code 2:	Not reported
Additional Code 3:	Not reported
Additional Code 4:	Not reported
Additional Code 5:	Not reported

Shipment Date:	19980626
Creation Date:	10/20/1998 0:00:00
Receipt Date:	19980630
Manifest ID:	98401712
Trans EPA ID:	CA0000970392
Trans Name:	Not reported
Trans 2 EPA ID:	Not reported
Trans 2 Name:	Not reported

TSDF EPA ID:	CAD097030993
Trans Name:	Not reported
TSDF Alt EPA ID:	CAD097030993
TSDF Alt Name:	Not reported
Waste Code Description:	331 - Off-specification, aged, or surplus organics
RCRA Code:	D007
Meth Code:	D99 - Disposal, Other
Quantity Tons:	0.134
Waste Quantity:	268
Quantity Unit:	P
Additional Code 1:	Not reported
Additional Code 2:	Not reported
Additional Code 3:	Not reported
Additional Code 4:	Not reported
Additional Code 5:	Not reported

Shipment Date:	19980626
Creation Date:	10/20/1998 0:00:00
Receipt Date:	19980630
Manifest ID:	98401712
Trans EPA ID:	CA0000970392
Trans Name:	Not reported
Trans 2 EPA ID:	Not reported
Trans 2 Name:	Not reported
TSDF EPA ID:	CAD097030993
Trans Name:	Not reported
TSDF Alt EPA ID:	CAD097030993
TSDF Alt Name:	Not reported
Waste Code Description:	181 - Other inorganic solid waste Organics
RCRA Code:	Not reported
Meth Code:	D99 - Disposal, Other
Quantity Tons:	0.219
Waste Quantity:	438
Quantity Unit:	P
Additional Code 1:	Not reported
Additional Code 2:	Not reported
Additional Code 3:	Not reported
Additional Code 4:	Not reported
Additional Code 5:	Not reported

Shipment Date:	19980626
Creation Date:	10/20/1998 0:00:00
Receipt Date:	19980630
Manifest ID:	98401712
Trans EPA ID:	CA0000970392
Trans Name:	Not reported
Trans 2 EPA ID:	Not reported
Trans 2 Name:	Not reported
TSDF EPA ID:	CAD097030993
Trans Name:	Not reported
TSDF Alt EPA ID:	CAD097030993
TSDF Alt Name:	Not reported
Waste Code Description:	331 - Off-specification, aged, or surplus organics
RCRA Code:	D007
Meth Code:	D99 - Disposal, Other
Quantity Tons:	0.5695
Waste Quantity:	1139
Quantity Unit:	P
Additional Code 1:	Not reported
Additional Code 2:	Not reported
Additional Code 3:	Not reported
Additional Code 4:	Not reported
Additional Code 5:	Not reported

Shipment Date:	19980626
Creation Date:	10/20/1998 0:00:00
Receipt Date:	19980630
Manifest ID:	98401712
Trans EPA ID:	CA0000970392
Trans Name:	Not reported
Trans 2 EPA ID:	Not reported
Trans 2 Name:	Not reported
TSDF EPA ID:	CAD097030993
Trans Name:	Not reported
TSDF Alt EPA ID:	CAD097030993
TSDF Alt Name:	Not reported
Waste Code Description:	331 - Off-specification, aged, or surplus organics
RCRA Code:	D007
Meth Code:	D99 - Disposal, Other
Quantity Tons:	0.499
Waste Quantity:	998
Quantity Unit:	P
Additional Code 1:	Not reported
Additional Code 2:	Not reported
Additional Code 3:	Not reported

Additional Code 4:	Not reported
Additional Code 5:	Not reported

Shipment Date:	19980626
Creation Date:	9/3/1998 0:00:00
Receipt Date:	19980630
Manifest ID:	98401711
Trans EPA ID:	CA0000970392
Trans Name:	Not reported
Trans 2 EPA ID:	Not reported
Trans 2 Name:	Not reported
TSDF EPA ID:	CAD008302903
Trans Name:	Not reported
TSDF Alt EPA ID:	Not reported
TSDF Alt Name:	Not reported
Waste Code Description:	141 - Off-specification, aged, or surplus inorganics
RCRA Code:	D001
Meth Code:	R01 - Recycler
Quantity Tons:	0.2125
Waste Quantity:	425
Quantity Unit:	P
Additional Code 1:	Not reported
Additional Code 2:	Not reported
Additional Code 3:	Not reported
Additional Code 4:	Not reported
Additional Code 5:	Not reported

Shipment Date:	19980626
Creation Date:	9/22/1998 0:00:00
Receipt Date:	19980630
Manifest ID:	98401713
Trans EPA ID:	CA0000970392
Trans Name:	Not reported
Trans 2 EPA ID:	Not reported
Trans 2 Name:	Not reported
TSDF EPA ID:	CAD097030993
Trans Name:	Not reported
TSDF Alt EPA ID:	CAD097030993
TSDF Alt Name:	Not reported
Waste Code Description:	331 - Off-specification, aged, or surplus organics
RCRA Code:	Not reported
Meth Code:	D99 - Disposal, Other
Quantity Tons:	0.2675
Waste Quantity:	535
Quantity Unit:	P
Additional Code 1:	Not reported
Additional Code 2:	Not reported
Additional Code 3:	Not reported
Additional Code 4:	Not reported
Additional Code 5:	Not reported

Shipment Date:	19980626
Creation Date:	9/3/1998 0:00:00
Receipt Date:	19980630
Manifest ID:	98401711
Trans EPA ID:	CA0000970392
Trans Name:	Not reported
Trans 2 EPA ID:	Not reported
Trans 2 Name:	Not reported
TSDF EPA ID:	CAD008302903
Trans Name:	Not reported
TSDF Alt EPA ID:	Not reported
TSDF Alt Name:	Not reported
Waste Code Description:	212 - Oxygenated solvents (acetone, butanol, ethyl acetate, etc.
RCRA Code:	D001
Meth Code:	R01 - Recycler
Quantity Tons:	0.273
Waste Quantity:	546
Quantity Unit:	P
Additional Code 1:	Not reported
Additional Code 2:	Not reported
Additional Code 3:	Not reported
Additional Code 4:	Not reported
Additional Code 5:	Not reported

Shipment Date:	19980626
Creation Date:	9/3/1998 0:00:00
Receipt Date:	19980630
Manifest ID:	98401710
Trans EPA ID:	CA0000970392
Trans Name:	Not reported
Trans 2 EPA ID:	Not reported
Trans 2 Name:	Not reported
TSDF EPA ID:	CAD008302903
Trans Name:	Not reported

TSDF Alt EPA ID:	Not reported
TSDF Alt Name:	Not reported
Waste Code Description:	331 - Off-specification, aged, or surplus organics
RCRA Code:	D001
Meth Code:	H01 - Transfer Station
Quantity Tons:	0.17
Waste Quantity:	340
Quantity Unit:	P
Additional Code 1:	Not reported
Additional Code 2:	Not reported
Additional Code 3:	Not reported
Additional Code 4:	Not reported
Additional Code 5:	Not reported

Shipment Date:	19980626
Creation Date:	9/3/1998 0:00:00
Receipt Date:	19980630
Manifest ID:	98401710
Trans EPA ID:	CA0000970392
Trans Name:	Not reported
Trans 2 EPA ID:	Not reported
Trans 2 Name:	Not reported
TSDF EPA ID:	CAD008302903
Trans Name:	Not reported
TSDF Alt EPA ID:	Not reported
TSDF Alt Name:	Not reported
Waste Code Description:	212 - Oxygenated solvents (acetone, butanol, ethyl acetate, etc.
RCRA Code:	D001
Meth Code:	H01 - Transfer Station
Quantity Tons:	0.01
Waste Quantity:	20
Quantity Unit:	P
Additional Code 1:	Not reported
Additional Code 2:	Not reported
Additional Code 3:	Not reported
Additional Code 4:	Not reported
Additional Code 5:	Not reported

Shipment Date:	19980626
Creation Date:	9/3/1998 0:00:00
Receipt Date:	19980630
Manifest ID:	98401710
Trans EPA ID:	CA0000970392
Trans Name:	Not reported
Trans 2 EPA ID:	Not reported
Trans 2 Name:	Not reported
TSDF EPA ID:	CAD008302903
Trans Name:	Not reported
TSDF Alt EPA ID:	Not reported
TSDF Alt Name:	Not reported
Waste Code Description:	331 - Off-specification, aged, or surplus organics
RCRA Code:	D001
Meth Code:	R01 - Recycler
Quantity Tons:	2.4475
Waste Quantity:	4895
Quantity Unit:	P
Additional Code 1:	Not reported
Additional Code 2:	Not reported
Additional Code 3:	Not reported
Additional Code 4:	Not reported
Additional Code 5:	Not reported

Shipment Date:	19980626
Creation Date:	9/3/1998 0:00:00
Receipt Date:	19980630
Manifest ID:	98401710
Trans EPA ID:	CA0000970392
Trans Name:	Not reported
Trans 2 EPA ID:	Not reported
Trans 2 Name:	Not reported
TSDF EPA ID:	CAD008302903
Trans Name:	Not reported
TSDF Alt EPA ID:	Not reported
TSDF Alt Name:	Not reported
Waste Code Description:	331 - Off-specification, aged, or surplus organics
RCRA Code:	D001
Meth Code:	R01 - Recycler
Quantity Tons:	0.6655
Waste Quantity:	1331
Quantity Unit:	P
Additional Code 1:	Not reported
Additional Code 2:	Not reported
Additional Code 3:	Not reported
Additional Code 4:	Not reported
Additional Code 5:	Not reported

Shipment Date:	19980626
Creation Date:	9/3/1998 0:00:00
Receipt Date:	19980630
Manifest ID:	98401711
Trans EPA ID:	CA0000970392
Trans Name:	Not reported
Trans 2 EPA ID:	Not reported
Trans 2 Name:	Not reported
TSDF EPA ID:	CAD008302903
Trans Name:	Not reported
TSDF Alt EPA ID:	Not reported
TSDF Alt Name:	Not reported
Waste Code Description:	212 - Oxygenated solvents (acetone, butanol, ethyl acetate, etc.
RCRA Code:	D001
Meth Code:	R01 - Recycler
Quantity Tons:	1.2655
Waste Quantity:	2531
Quantity Unit:	P
Additional Code 1:	Not reported
Additional Code 2:	Not reported
Additional Code 3:	Not reported
Additional Code 4:	Not reported
Additional Code 5:	Not reported

Shipment Date:	19980625
Creation Date:	Not reported
Receipt Date:	Not reported
Manifest ID:	98201730
Trans EPA ID:	CAD008364432
Trans Name:	Not reported
Trans 2 EPA ID:	Not reported
Trans 2 Name:	Not reported
TSDF EPA ID:	CAD008364432
Trans Name:	Not reported
TSDF Alt EPA ID:	Not reported
TSDF Alt Name:	Not reported
Waste Code Description:	181 - Other inorganic solid waste Organics
RCRA Code:	D007
Meth Code:	D81 - Disposal, Land Application
Quantity Tons:	0.0475
Waste Quantity:	95
Quantity Unit:	P
Additional Code 1:	Not reported
Additional Code 2:	Not reported
Additional Code 3:	Not reported
Additional Code 4:	Not reported
Additional Code 5:	Not reported

Shipment Date:	19980625
Creation Date:	Not reported
Receipt Date:	Not reported
Manifest ID:	98201730
Trans EPA ID:	CAD008364432
Trans Name:	Not reported
Trans 2 EPA ID:	Not reported
Trans 2 Name:	Not reported
TSDF EPA ID:	CAD008364432
Trans Name:	Not reported
TSDF Alt EPA ID:	Not reported
TSDF Alt Name:	Not reported
Waste Code Description:	352 - Other organic solids
RCRA Code:	D007
Meth Code:	T03 - Treatment, Incineration
Quantity Tons:	0.33
Waste Quantity:	660
Quantity Unit:	P
Additional Code 1:	Not reported
Additional Code 2:	Not reported
Additional Code 3:	Not reported
Additional Code 4:	Not reported
Additional Code 5:	Not reported

Shipment Date:	19980625
Creation Date:	Not reported
Receipt Date:	Not reported
Manifest ID:	98201730
Trans EPA ID:	CAD008364432
Trans Name:	Not reported
Trans 2 EPA ID:	Not reported
Trans 2 Name:	Not reported
TSDF EPA ID:	CAD008364432
Trans Name:	Not reported
TSDF Alt EPA ID:	Not reported
TSDF Alt Name:	Not reported

Waste Code Description:	132 - Aqueous solution w/metals (< restricted levels and see waste code 121 for a list of metals
RCRA Code:	D007
Meth Code:	T01 - Treatment, Tank
Quantity Tons:	1.217
Waste Quantity:	2434
Quantity Unit:	P
Additional Code 1:	Not reported
Additional Code 2:	Not reported
Additional Code 3:	Not reported
Additional Code 4:	Not reported
Additional Code 5:	Not reported

Shipment Date:	19980625
Creation Date:	Not reported
Receipt Date:	Not reported
Manifest ID:	98201730
Trans EPA ID:	CAD008364432
Trans Name:	Not reported
Trans 2 EPA ID:	Not reported
Trans 2 Name:	Not reported
TSDF EPA ID:	CAD008364432
Trans Name:	Not reported
TSDF Alt EPA ID:	Not reported
TSDF Alt Name:	Not reported
Waste Code Description:	331 - Off-specification, aged, or surplus organics
RCRA Code:	D035
Meth Code:	R01 - Recycler
Quantity Tons:	0.1825
Waste Quantity:	365
Quantity Unit:	P
Additional Code 1:	Not reported
Additional Code 2:	Not reported
Additional Code 3:	Not reported
Additional Code 4:	Not reported
Additional Code 5:	Not reported

Shipment Date:	19980625
Creation Date:	Not reported
Receipt Date:	Not reported
Manifest ID:	98201730
Trans EPA ID:	CAD008364432
Trans Name:	Not reported
Trans 2 EPA ID:	Not reported
Trans 2 Name:	Not reported
TSDF EPA ID:	CAD008364432
Trans Name:	Not reported
TSDF Alt EPA ID:	Not reported
TSDF Alt Name:	Not reported
Waste Code Description:	331 - Off-specification, aged, or surplus organics
RCRA Code:	Not reported
Meth Code:	R01 - Recycler
Quantity Tons:	0.42
Waste Quantity:	840
Quantity Unit:	P
Additional Code 1:	Not reported
Additional Code 2:	Not reported
Additional Code 3:	Not reported
Additional Code 4:	Not reported
Additional Code 5:	Not reported

Shipment Date:	19980625
Creation Date:	Not reported
Receipt Date:	Not reported
Manifest ID:	98201730
Trans EPA ID:	CAD008364432
Trans Name:	Not reported
Trans 2 EPA ID:	Not reported
Trans 2 Name:	Not reported
TSDF EPA ID:	CAD008364432
Trans Name:	Not reported
TSDF Alt EPA ID:	Not reported
TSDF Alt Name:	Not reported
Waste Code Description:	223 - Unspecified oil-containing waste
RCRA Code:	Not reported
Meth Code:	D80 - Disposal, Land Fill
Quantity Tons:	0.1975
Waste Quantity:	395
Quantity Unit:	P
Additional Code 1:	Not reported
Additional Code 2:	Not reported
Additional Code 3:	Not reported
Additional Code 4:	Not reported
Additional Code 5:	Not reported

Shipment Date:	19980625
Creation Date:	Not reported
Receipt Date:	Not reported
Manifest ID:	98201730
Trans EPA ID:	CAD008364432
Trans Name:	Not reported
Trans 2 EPA ID:	Not reported
Trans 2 Name:	Not reported
TSDF EPA ID:	CAD008364432
Trans Name:	Not reported
TSDF Alt EPA ID:	Not reported
TSDF Alt Name:	Not reported
Waste Code Description:	491 - Unspecified sludge waste
RCRA Code:	D007
Meth Code:	R01 - Recycler
Quantity Tons:	0.422
Waste Quantity:	844
Quantity Unit:	P
Additional Code 1:	Not reported
Additional Code 2:	Not reported
Additional Code 3:	Not reported
Additional Code 4:	Not reported
Additional Code 5:	Not reported

Shipment Date:	19980625
Creation Date:	Not reported
Receipt Date:	Not reported
Manifest ID:	98201730
Trans EPA ID:	CAD008364432
Trans Name:	Not reported
Trans 2 EPA ID:	Not reported
Trans 2 Name:	Not reported
TSDF EPA ID:	CAD008364432
Trans Name:	Not reported
TSDF Alt EPA ID:	Not reported
TSDF Alt Name:	Not reported
Waste Code Description:	352 - Other organic solids
RCRA Code:	D001
Meth Code:	R01 - Recycler
Quantity Tons:	0.267
Waste Quantity:	534
Quantity Unit:	P
Additional Code 1:	Not reported
Additional Code 2:	Not reported
Additional Code 3:	Not reported
Additional Code 4:	Not reported
Additional Code 5:	Not reported

Shipment Date:	19980625
Creation Date:	Not reported
Receipt Date:	Not reported
Manifest ID:	98201730
Trans EPA ID:	CAD008364432
Trans Name:	Not reported
Trans 2 EPA ID:	Not reported
Trans 2 Name:	Not reported
TSDF EPA ID:	CAD008364432
Trans Name:	Not reported
TSDF Alt EPA ID:	Not reported
TSDF Alt Name:	Not reported
Waste Code Description:	221 - Waste oil and mixed oil
RCRA Code:	Not reported
Meth Code:	D80 - Disposal, Land Fill
Quantity Tons:	1.995
Waste Quantity:	525
Quantity Unit:	G
Additional Code 1:	Not reported
Additional Code 2:	Not reported
Additional Code 3:	Not reported
Additional Code 4:	Not reported
Additional Code 5:	Not reported

Shipment Date:	19980625
Creation Date:	Not reported
Receipt Date:	Not reported
Manifest ID:	98201730
Trans EPA ID:	CAD008364432
Trans Name:	Not reported
Trans 2 EPA ID:	Not reported
Trans 2 Name:	Not reported
TSDF EPA ID:	CAD008364432
Trans Name:	Not reported
TSDF Alt EPA ID:	Not reported
TSDF Alt Name:	Not reported
Waste Code Description:	331 - Off-specification, aged, or surplus organics

RCRA Code:	F002
Meth Code:	R01 - Recycler
Quantity Tons:	2.376
Waste Quantity:	720
Quantity Unit:	G
Additional Code 1:	Not reported
Additional Code 2:	Not reported
Additional Code 3:	Not reported
Additional Code 4:	Not reported
Additional Code 5:	Not reported

Shipment Date:	19980625
Creation Date:	Not reported
Receipt Date:	Not reported
Manifest ID:	98201730
Trans EPA ID:	CAD008364432
Trans Name:	Not reported
Trans 2 EPA ID:	Not reported
Trans 2 Name:	Not reported
TSDF EPA ID:	CAD008364432
Trans Name:	Not reported
TSDF Alt EPA ID:	Not reported
TSDF Alt Name:	Not reported
Waste Code Description:	352 - Other organic solids
RCRA Code:	D007
Meth Code:	R01 - Recycler
Quantity Tons:	1.4575
Waste Quantity:	2915
Quantity Unit:	P
Additional Code 1:	Not reported
Additional Code 2:	Not reported
Additional Code 3:	Not reported
Additional Code 4:	Not reported
Additional Code 5:	Not reported

Shipment Date:	19980625
Creation Date:	Not reported
Receipt Date:	Not reported
Manifest ID:	98201730
Trans EPA ID:	CAD008364432
Trans Name:	Not reported
Trans 2 EPA ID:	Not reported
Trans 2 Name:	Not reported
TSDF EPA ID:	CAD008364432
Trans Name:	Not reported
TSDF Alt EPA ID:	Not reported
TSDF Alt Name:	Not reported
Waste Code Description:	221 - Waste oil and mixed oil
RCRA Code:	Not reported
Meth Code:	D80 - Disposal, Land Fill
Quantity Tons:	1.995
Waste Quantity:	525
Quantity Unit:	G
Additional Code 1:	Not reported
Additional Code 2:	Not reported
Additional Code 3:	Not reported
Additional Code 4:	Not reported
Additional Code 5:	Not reported

Shipment Date:	19980625
Creation Date:	Not reported
Receipt Date:	Not reported
Manifest ID:	98201730
Trans EPA ID:	CAD008364432
Trans Name:	Not reported
Trans 2 EPA ID:	Not reported
Trans 2 Name:	Not reported
TSDF EPA ID:	CAD008364432
Trans Name:	Not reported
TSDF Alt EPA ID:	Not reported
TSDF Alt Name:	Not reported
Waste Code Description:	352 - Other organic solids
RCRA Code:	D001
Meth Code:	R01 - Recycler
Quantity Tons:	0.267
Waste Quantity:	534
Quantity Unit:	P
Additional Code 1:	Not reported
Additional Code 2:	Not reported
Additional Code 3:	Not reported
Additional Code 4:	Not reported
Additional Code 5:	Not reported

Shipment Date:	19980625
Creation Date:	Not reported

Receipt Date:	Not reported
Manifest ID:	98201730
Trans EPA ID:	CAD008364432
Trans Name:	Not reported
Trans 2 EPA ID:	Not reported
Trans 2 Name:	Not reported
TSDF EPA ID:	CAD008364432
Trans Name:	Not reported
TSDF Alt EPA ID:	Not reported
TSDF Alt Name:	Not reported
Waste Code Description:	491 - Unspecified sludge waste
RCRA Code:	D007
Meth Code:	R01 - Recycler
Quantity Tons:	0.422
Waste Quantity:	844
Quantity Unit:	P
Additional Code 1:	Not reported
Additional Code 2:	Not reported
Additional Code 3:	Not reported
Additional Code 4:	Not reported
Additional Code 5:	Not reported

Shipment Date:	19980625
Creation Date:	Not reported
Receipt Date:	Not reported
Manifest ID:	98201730
Trans EPA ID:	CAD008364432
Trans Name:	Not reported
Trans 2 EPA ID:	Not reported
Trans 2 Name:	Not reported
TSDF EPA ID:	CAD008364432
Trans Name:	Not reported
TSDF Alt EPA ID:	Not reported
TSDF Alt Name:	Not reported
Waste Code Description:	223 - Unspecified oil-containing waste
RCRA Code:	Not reported
Meth Code:	D80 - Disposal, Land Fill
Quantity Tons:	0.1975
Waste Quantity:	395
Quantity Unit:	P
Additional Code 1:	Not reported
Additional Code 2:	Not reported
Additional Code 3:	Not reported
Additional Code 4:	Not reported
Additional Code 5:	Not reported

Shipment Date:	19980625
Creation Date:	Not reported
Receipt Date:	Not reported
Manifest ID:	98201730
Trans EPA ID:	CAD008364432
Trans Name:	Not reported
Trans 2 EPA ID:	Not reported
Trans 2 Name:	Not reported
TSDF EPA ID:	CAD008364432
Trans Name:	Not reported
TSDF Alt EPA ID:	Not reported
TSDF Alt Name:	Not reported
Waste Code Description:	331 - Off-specification, aged, or surplus organics
RCRA Code:	Not reported
Meth Code:	R01 - Recycler
Quantity Tons:	0.42
Waste Quantity:	840
Quantity Unit:	P
Additional Code 1:	Not reported
Additional Code 2:	Not reported
Additional Code 3:	Not reported
Additional Code 4:	Not reported
Additional Code 5:	Not reported

Shipment Date:	19980625
Creation Date:	Not reported
Receipt Date:	Not reported
Manifest ID:	98201730
Trans EPA ID:	CAD008364432
Trans Name:	Not reported
Trans 2 EPA ID:	Not reported
Trans 2 Name:	Not reported
TSDF EPA ID:	CAD008364432
Trans Name:	Not reported
TSDF Alt EPA ID:	Not reported
TSDF Alt Name:	Not reported
Waste Code Description:	331 - Off-specification, aged, or surplus organics
RCRA Code:	D035
Meth Code:	R01 - Recycler

Quantity Tons:	0.1825
Waste Quantity:	365
Quantity Unit:	P
Additional Code 1:	Not reported
Additional Code 2:	Not reported
Additional Code 3:	Not reported
Additional Code 4:	Not reported
Additional Code 5:	Not reported

Shipment Date:	19980625
Creation Date:	Not reported
Receipt Date:	Not reported
Manifest ID:	98201730
Trans EPA ID:	CAD008364432
Trans Name:	Not reported
Trans 2 EPA ID:	Not reported
Trans 2 Name:	Not reported
TSDF EPA ID:	CAD008364432
Trans Name:	Not reported
TSDF Alt EPA ID:	Not reported
TSDF Alt Name:	Not reported
Waste Code Description:	132 - Aqueous solution w/metals (< restricted levels and see waste code 121 for a list of metals
RCRA Code:	D007
Meth Code:	T01 - Treatment, Tank
Quantity Tons:	1.217
Waste Quantity:	2434
Quantity Unit:	P
Additional Code 1:	Not reported
Additional Code 2:	Not reported
Additional Code 3:	Not reported
Additional Code 4:	Not reported
Additional Code 5:	Not reported

Shipment Date:	19980625
Creation Date:	Not reported
Receipt Date:	Not reported
Manifest ID:	98201730
Trans EPA ID:	CAD008364432
Trans Name:	Not reported
Trans 2 EPA ID:	Not reported
Trans 2 Name:	Not reported
TSDF EPA ID:	CAD008364432
Trans Name:	Not reported
TSDF Alt EPA ID:	Not reported
TSDF Alt Name:	Not reported
Waste Code Description:	352 - Other organic solids
RCRA Code:	D007
Meth Code:	T03 - Treatment, Incineration
Quantity Tons:	0.33
Waste Quantity:	660
Quantity Unit:	P
Additional Code 1:	Not reported
Additional Code 2:	Not reported
Additional Code 3:	Not reported
Additional Code 4:	Not reported
Additional Code 5:	Not reported

Shipment Date:	19980625
Creation Date:	Not reported
Receipt Date:	Not reported
Manifest ID:	98201730
Trans EPA ID:	CAD008364432
Trans Name:	Not reported
Trans 2 EPA ID:	Not reported
Trans 2 Name:	Not reported
TSDF EPA ID:	CAD008364432
Trans Name:	Not reported
TSDF Alt EPA ID:	Not reported
TSDF Alt Name:	Not reported
Waste Code Description:	181 - Other inorganic solid waste Organics
RCRA Code:	D007
Meth Code:	D81 - Disposal, Land Application
Quantity Tons:	0.0475
Waste Quantity:	95
Quantity Unit:	P
Additional Code 1:	Not reported
Additional Code 2:	Not reported
Additional Code 3:	Not reported
Additional Code 4:	Not reported
Additional Code 5:	Not reported

Shipment Date:	19980625
Creation Date:	9/15/1998 0:00:00
Receipt Date:	19980625

Manifest ID:	98201730
Trans EPA ID:	CAD008364432
Trans Name:	Not reported
Trans 2 EPA ID:	Not reported
Trans 2 Name:	Not reported
TSDF EPA ID:	CAD008364432
Trans Name:	Not reported
TSDF Alt EPA ID:	Not reported
TSDF Alt Name:	Not reported
Waste Code Description:	352 - Other organic solids
RCRA Code:	F005
Meth Code:	R01 - Recycler
Quantity Tons:	0.4355
Waste Quantity:	871
Quantity Unit:	P
Additional Code 1:	Not reported
Additional Code 2:	Not reported
Additional Code 3:	Not reported
Additional Code 4:	Not reported
Additional Code 5:	Not reported

Shipment Date:	19980625
Creation Date:	Not reported
Receipt Date:	Not reported
Manifest ID:	98201730
Trans EPA ID:	CAD008364432
Trans Name:	Not reported
Trans 2 EPA ID:	Not reported
Trans 2 Name:	Not reported
TSDF EPA ID:	CAD008364432
Trans Name:	Not reported
TSDF Alt EPA ID:	Not reported
TSDF Alt Name:	Not reported
Waste Code Description:	352 - Other organic solids
RCRA Code:	D007
Meth Code:	R01 - Recycler
Quantity Tons:	1.4575
Waste Quantity:	2915
Quantity Unit:	P
Additional Code 1:	Not reported
Additional Code 2:	Not reported
Additional Code 3:	Not reported
Additional Code 4:	Not reported
Additional Code 5:	Not reported

Shipment Date:	19980625
Creation Date:	Not reported
Receipt Date:	Not reported
Manifest ID:	98201730
Trans EPA ID:	CAD008364432
Trans Name:	Not reported
Trans 2 EPA ID:	Not reported
Trans 2 Name:	Not reported
TSDF EPA ID:	CAD008364432
Trans Name:	Not reported
TSDF Alt EPA ID:	Not reported
TSDF Alt Name:	Not reported
Waste Code Description:	331 - Off-specification, aged, or surplus organics
RCRA Code:	F002
Meth Code:	R01 - Recycler
Quantity Tons:	2.376
Waste Quantity:	720
Quantity Unit:	G
Additional Code 1:	Not reported
Additional Code 2:	Not reported
Additional Code 3:	Not reported
Additional Code 4:	Not reported
Additional Code 5:	Not reported

Shipment Date:	19980625
Creation Date:	9/15/1998 0:00:00
Receipt Date:	19980625
Manifest ID:	98201730
Trans EPA ID:	CAD008364432
Trans Name:	Not reported
Trans 2 EPA ID:	Not reported
Trans 2 Name:	Not reported
TSDF EPA ID:	CAD008364432
Trans Name:	Not reported
TSDF Alt EPA ID:	Not reported
TSDF Alt Name:	Not reported
Waste Code Description:	352 - Other organic solids
RCRA Code:	D007
Meth Code:	R01 - Recycler
Quantity Tons:	5.6495

Waste Quantity:	11299
Quantity Unit:	P
Additional Code 1:	Not reported
Additional Code 2:	Not reported
Additional Code 3:	Not reported
Additional Code 4:	Not reported
Additional Code 5:	Not reported

Shipment Date:	19980625
Creation Date:	9/15/1998 0:00:00
Receipt Date:	19980625
Manifest ID:	98201730
Trans EPA ID:	CAD008364432
Trans Name:	Not reported
Trans 2 EPA ID:	Not reported
Trans 2 Name:	Not reported
TSDF EPA ID:	CAD008364432
Trans Name:	Not reported
TSDF Alt EPA ID:	Not reported
TSDF Alt Name:	Not reported
Waste Code Description:	214 - Unspecified solvent mixture
RCRA Code:	D001
Meth Code:	R01 - Recycler
Quantity Tons:	1.2915
Waste Quantity:	2583
Quantity Unit:	P
Additional Code 1:	Not reported
Additional Code 2:	Not reported
Additional Code 3:	Not reported
Additional Code 4:	Not reported
Additional Code 5:	Not reported

Shipment Date:	19980625
Creation Date:	9/15/1998 0:00:00
Receipt Date:	19980625
Manifest ID:	98201730
Trans EPA ID:	CAD008364432
Trans Name:	Not reported
Trans 2 EPA ID:	Not reported
Trans 2 Name:	Not reported
TSDF EPA ID:	CAD008364432
Trans Name:	Not reported
TSDF Alt EPA ID:	Not reported
TSDF Alt Name:	Not reported
Waste Code Description:	272 - Polymeric resin waste
RCRA Code:	Not reported
Meth Code:	R01 - Recycler
Quantity Tons:	2.014
Waste Quantity:	4028
Quantity Unit:	P
Additional Code 1:	Not reported
Additional Code 2:	Not reported
Additional Code 3:	Not reported
Additional Code 4:	Not reported
Additional Code 5:	Not reported

Shipment Date:	19980604
Creation Date:	9/3/1998 0:00:00
Receipt Date:	19980612
Manifest ID:	98188859
Trans EPA ID:	CA0000970392
Trans Name:	Not reported
Trans 2 EPA ID:	Not reported
Trans 2 Name:	Not reported
TSDF EPA ID:	CAT080033681
Trans Name:	Not reported
TSDF Alt EPA ID:	CAT080033681
TSDF Alt Name:	Not reported
Waste Code Description:	352 - Other organic solids
RCRA Code:	D007
Meth Code:	D99 - Disposal, Other
Quantity Tons:	0.5
Waste Quantity:	1000
Quantity Unit:	P
Additional Code 1:	Not reported
Additional Code 2:	Not reported
Additional Code 3:	Not reported
Additional Code 4:	Not reported
Additional Code 5:	Not reported

Shipment Date:	19980528
Creation Date:	8/3/1998 0:00:00
Receipt Date:	19980529
Manifest ID:	98204446
Trans EPA ID:	CAD009452657

Trans Name:	Not reported
Trans 2 EPA ID:	Not reported
Trans 2 Name:	Not reported
TSDF EPA ID:	CAD009452657
Trans Name:	Not reported
TSDF Alt EPA ID:	CAD009452657
TSDF Alt Name:	Not reported
Waste Code Description:	343 - Unspecified organic liquid mixture
RCRA Code:	Not reported
Meth Code:	R01 - Recycler
Quantity Tons:	8.3742
Waste Quantity:	2463
Quantity Unit:	G
Additional Code 1:	Not reported
Additional Code 2:	Not reported
Additional Code 3:	Not reported
Additional Code 4:	Not reported
Additional Code 5:	Not reported

Shipment Date:	19980429
Creation Date:	8/3/1998 0:00:00
Receipt Date:	19980511
Manifest ID:	98335797
Trans EPA ID:	CA0000970392
Trans Name:	Not reported
Trans 2 EPA ID:	Not reported
Trans 2 Name:	Not reported
TSDF EPA ID:	CAD097030993
Trans Name:	Not reported
TSDF Alt EPA ID:	CAD097030993
TSDF Alt Name:	Not reported
Waste Code Description:	331 - Off-specification, aged, or surplus organics
RCRA Code:	D007
Meth Code:	D99 - Disposal, Other
Quantity Tons:	0.54
Waste Quantity:	1080
Quantity Unit:	P
Additional Code 1:	Not reported
Additional Code 2:	Not reported
Additional Code 3:	Not reported
Additional Code 4:	Not reported
Additional Code 5:	Not reported

Shipment Date:	19980429
Creation Date:	8/3/1998 0:00:00
Receipt Date:	19980511
Manifest ID:	98335797
Trans EPA ID:	CA0000970392
Trans Name:	Not reported
Trans 2 EPA ID:	Not reported
Trans 2 Name:	Not reported
TSDF EPA ID:	CAD097030993
Trans Name:	Not reported
TSDF Alt EPA ID:	CAD097030993
TSDF Alt Name:	Not reported
Waste Code Description:	331 - Off-specification, aged, or surplus organics
RCRA Code:	D007
Meth Code:	D99 - Disposal, Other
Quantity Tons:	0.2775
Waste Quantity:	555
Quantity Unit:	P
Additional Code 1:	Not reported
Additional Code 2:	Not reported
Additional Code 3:	Not reported
Additional Code 4:	Not reported
Additional Code 5:	Not reported

Shipment Date:	19980429
Creation Date:	6/26/1998 0:00:00
Receipt Date:	19980504
Manifest ID:	98335800
Trans EPA ID:	CA0000970392
Trans Name:	Not reported
Trans 2 EPA ID:	Not reported
Trans 2 Name:	Not reported
TSDF EPA ID:	CAD008302903
Trans Name:	Not reported
TSDF Alt EPA ID:	CAD008302903
TSDF Alt Name:	Not reported
Waste Code Description:	212 - Oxygenated solvents (acetone, butanol, ethyl acetate, etc.
RCRA Code:	D001
Meth Code:	H01 - Transfer Station
Quantity Tons:	0.04
Waste Quantity:	80
Quantity Unit:	P

Additional Code 1:	Not reported
Additional Code 2:	Not reported
Additional Code 3:	Not reported
Additional Code 4:	Not reported
Additional Code 5:	Not reported

Shipment Date:	19980429
Creation Date:	6/26/1998 0:00:00
Receipt Date:	19980504
Manifest ID:	98335800
Trans EPA ID:	CA0000970392
Trans Name:	Not reported
Trans 2 EPA ID:	Not reported
Trans 2 Name:	Not reported
TSDF EPA ID:	CAD008302903
Trans Name:	Not reported
TSDF Alt EPA ID:	CAD008302903
TSDF Alt Name:	Not reported
Waste Code Description:	351 - Organic solids with halogens
RCRA Code:	D001
Meth Code:	R01 - Recycler
Quantity Tons:	0.352
Waste Quantity:	704
Quantity Unit:	P
Additional Code 1:	Not reported
Additional Code 2:	Not reported
Additional Code 3:	Not reported
Additional Code 4:	Not reported
Additional Code 5:	Not reported

Shipment Date:	19980429
Creation Date:	6/26/1998 0:00:00
Receipt Date:	19980504
Manifest ID:	98335800
Trans EPA ID:	CA0000970392
Trans Name:	Not reported
Trans 2 EPA ID:	Not reported
Trans 2 Name:	Not reported
TSDF EPA ID:	CAD008302903
Trans Name:	Not reported
TSDF Alt EPA ID:	CAD008302903
TSDF Alt Name:	Not reported
Waste Code Description:	551 - Laboratory waste chemicals 561 Detergent and soap
RCRA Code:	D001
Meth Code:	R01 - Recycler
Quantity Tons:	0.05
Waste Quantity:	100
Quantity Unit:	P
Additional Code 1:	Not reported
Additional Code 2:	Not reported
Additional Code 3:	Not reported
Additional Code 4:	Not reported
Additional Code 5:	Not reported

Shipment Date:	19980429
Creation Date:	6/26/1998 0:00:00
Receipt Date:	19980504
Manifest ID:	98335800
Trans EPA ID:	CA0000970392
Trans Name:	Not reported
Trans 2 EPA ID:	Not reported
Trans 2 Name:	Not reported
TSDF EPA ID:	CAD008302903
Trans Name:	Not reported
TSDF Alt EPA ID:	CAD008302903
TSDF Alt Name:	Not reported
Waste Code Description:	351 - Organic solids with halogens
RCRA Code:	D001
Meth Code:	R01 - Recycler
Quantity Tons:	0.04
Waste Quantity:	80
Quantity Unit:	P
Additional Code 1:	Not reported
Additional Code 2:	Not reported
Additional Code 3:	Not reported
Additional Code 4:	Not reported
Additional Code 5:	Not reported

Shipment Date:	19980429
Creation Date:	6/26/1998 0:00:00
Receipt Date:	19980504
Manifest ID:	98335799
Trans EPA ID:	CA0000970392
Trans Name:	Not reported
Trans 2 EPA ID:	Not reported

Trans 2 Name:	Not reported
TSDF EPA ID:	CAD008302903
Trans Name:	Not reported
TSDF Alt EPA ID:	CAD008302903
TSDF Alt Name:	Not reported
Waste Code Description:	331 - Off-specification, aged, or surplus organics
RCRA Code:	D001
Meth Code:	H01 - Transfer Station
Quantity Tons:	0.185
Waste Quantity:	370
Quantity Unit:	P
Additional Code 1:	Not reported
Additional Code 2:	Not reported
Additional Code 3:	Not reported
Additional Code 4:	Not reported
Additional Code 5:	Not reported

Shipment Date:	19980429
Creation Date:	6/26/1998 0:00:00
Receipt Date:	19980504
Manifest ID:	98335799
Trans EPA ID:	CA0000970392
Trans Name:	Not reported
Trans 2 EPA ID:	Not reported
Trans 2 Name:	Not reported
TSDF EPA ID:	CAD008302903
Trans Name:	Not reported
TSDF Alt EPA ID:	CAD008302903
TSDF Alt Name:	Not reported
Waste Code Description:	212 - Oxygenated solvents (acetone, butanol, ethyl acetate, etc.
RCRA Code:	D001
Meth Code:	R01 - Recycler
Quantity Tons:	0.175
Waste Quantity:	350
Quantity Unit:	P
Additional Code 1:	Not reported
Additional Code 2:	Not reported
Additional Code 3:	Not reported
Additional Code 4:	Not reported
Additional Code 5:	Not reported

Shipment Date:	19980429
Creation Date:	6/26/1998 0:00:00
Receipt Date:	19980504
Manifest ID:	98335799
Trans EPA ID:	CA0000970392
Trans Name:	Not reported
Trans 2 EPA ID:	Not reported
Trans 2 Name:	Not reported
TSDF EPA ID:	CAD008302903
Trans Name:	Not reported
TSDF Alt EPA ID:	CAD008302903
TSDF Alt Name:	Not reported
Waste Code Description:	551 - Laboratory waste chemicals 561 Detergent and soap
RCRA Code:	D001
Meth Code:	R01 - Recycler
Quantity Tons:	0.255
Waste Quantity:	510
Quantity Unit:	P
Additional Code 1:	Not reported
Additional Code 2:	Not reported
Additional Code 3:	Not reported
Additional Code 4:	Not reported
Additional Code 5:	Not reported

Shipment Date:	19980429
Creation Date:	6/26/1998 0:00:00
Receipt Date:	19980504
Manifest ID:	98335799
Trans EPA ID:	CA0000970392
Trans Name:	Not reported
Trans 2 EPA ID:	Not reported
Trans 2 Name:	Not reported
TSDF EPA ID:	CAD008302903
Trans Name:	Not reported
TSDF Alt EPA ID:	CAD008302903
TSDF Alt Name:	Not reported
Waste Code Description:	212 - Oxygenated solvents (acetone, butanol, ethyl acetate, etc.
RCRA Code:	D001
Meth Code:	R01 - Recycler
Quantity Tons:	1.162
Waste Quantity:	2324
Quantity Unit:	P
Additional Code 1:	Not reported
Additional Code 2:	Not reported

Additional Code 3:	Not reported
Additional Code 4:	Not reported
Additional Code 5:	Not reported

Shipment Date:	19980429
Creation Date:	8/3/1998 0:00:00
Receipt Date:	19980511
Manifest ID:	98335798
Trans EPA ID:	CA0000970392
Trans Name:	Not reported
Trans 2 EPA ID:	Not reported
Trans 2 Name:	Not reported
TSDF EPA ID:	CAD097030993
Trans Name:	Not reported
TSDF Alt EPA ID:	CAD097030993
TSDF Alt Name:	Not reported
Waste Code Description:	331 - Off-specification, aged, or surplus organics
RCRA Code:	Not reported
Meth Code:	D99 - Disposal, Other
Quantity Tons:	0.12
Waste Quantity:	240
Quantity Unit:	P
Additional Code 1:	Not reported
Additional Code 2:	Not reported
Additional Code 3:	Not reported
Additional Code 4:	Not reported
Additional Code 5:	Not reported

Shipment Date:	19980429
Creation Date:	8/3/1998 0:00:00
Receipt Date:	19980511
Manifest ID:	98335798
Trans EPA ID:	CA0000970392
Trans Name:	Not reported
Trans 2 EPA ID:	Not reported
Trans 2 Name:	Not reported
TSDF EPA ID:	CAD097030993
Trans Name:	Not reported
TSDF Alt EPA ID:	CAD097030993
TSDF Alt Name:	Not reported
Waste Code Description:	141 - Off-specification, aged, or surplus inorganics
RCRA Code:	Not reported
Meth Code:	R01 - Recycler
Quantity Tons:	0.135
Waste Quantity:	270
Quantity Unit:	P
Additional Code 1:	Not reported
Additional Code 2:	Not reported
Additional Code 3:	Not reported
Additional Code 4:	Not reported
Additional Code 5:	Not reported

Shipment Date:	19980429
Creation Date:	8/3/1998 0:00:00
Receipt Date:	19980511
Manifest ID:	98335797
Trans EPA ID:	CA0000970392
Trans Name:	Not reported
Trans 2 EPA ID:	Not reported
Trans 2 Name:	Not reported
TSDF EPA ID:	CAD097030993
Trans Name:	Not reported
TSDF Alt EPA ID:	CAD097030993
TSDF Alt Name:	Not reported
Waste Code Description:	791 - Liquids with pH < 2 792 Liquids with pH < 2 with metals
RCRA Code:	D002
Meth Code:	R01 - Recycler
Quantity Tons:	0.02
Waste Quantity:	40
Quantity Unit:	P
Additional Code 1:	Not reported
Additional Code 2:	Not reported
Additional Code 3:	Not reported
Additional Code 4:	Not reported
Additional Code 5:	Not reported

Shipment Date:	19980429
Creation Date:	8/3/1998 0:00:00
Receipt Date:	19980511
Manifest ID:	98335797
Trans EPA ID:	CA0000970392
Trans Name:	Not reported
Trans 2 EPA ID:	Not reported
Trans 2 Name:	Not reported
TSDF EPA ID:	CAD097030993

Trans Name:	Not reported
TSDF Alt EPA ID:	CAD097030993
TSDF Alt Name:	Not reported
Waste Code Description:	172 - Metal dust (see 121) and machining waste
RCRA Code:	Not reported
Meth Code:	D99 - Disposal, Other
Quantity Tons:	0.115
Waste Quantity:	230
Quantity Unit:	P
Additional Code 1:	Not reported
Additional Code 2:	Not reported
Additional Code 3:	Not reported
Additional Code 4:	Not reported
Additional Code 5:	Not reported

Shipment Date:	19980428
Creation Date:	8/3/1998 0:00:00
Receipt Date:	19980428
Manifest ID:	97253503
Trans EPA ID:	CAD008364432
Trans Name:	Not reported
Trans 2 EPA ID:	Not reported
Trans 2 Name:	Not reported
TSDF EPA ID:	CAD008364432
Trans Name:	Not reported
TSDF Alt EPA ID:	CAD008364432
TSDF Alt Name:	Not reported
Waste Code Description:	214 - Unspecified solvent mixture
RCRA Code:	D001
Meth Code:	R01 - Recycler
Quantity Tons:	0.8015
Waste Quantity:	1603
Quantity Unit:	P
Additional Code 1:	Not reported
Additional Code 2:	Not reported
Additional Code 3:	Not reported
Additional Code 4:	Not reported
Additional Code 5:	Not reported

Shipment Date:	19980428
Creation Date:	8/3/1998 0:00:00
Receipt Date:	19980428
Manifest ID:	97253503
Trans EPA ID:	CAD008364432
Trans Name:	Not reported
Trans 2 EPA ID:	Not reported
Trans 2 Name:	Not reported
TSDF EPA ID:	CAD008364432
Trans Name:	Not reported
TSDF Alt EPA ID:	CAD008364432
TSDF Alt Name:	Not reported
Waste Code Description:	221 - Waste oil and mixed oil
RCRA Code:	Not reported
Meth Code:	T01 - Treatment, Tank
Quantity Tons:	0.15
Waste Quantity:	300
Quantity Unit:	P
Additional Code 1:	Not reported
Additional Code 2:	Not reported
Additional Code 3:	Not reported
Additional Code 4:	Not reported
Additional Code 5:	Not reported

Shipment Date:	19980428
Creation Date:	8/3/1998 0:00:00
Receipt Date:	19980428
Manifest ID:	97253503
Trans EPA ID:	CAD008364432
Trans Name:	Not reported
Trans 2 EPA ID:	Not reported
Trans 2 Name:	Not reported
TSDF EPA ID:	CAD008364432
Trans Name:	Not reported
TSDF Alt EPA ID:	CAD008364432
TSDF Alt Name:	Not reported
Waste Code Description:	331 - Off-specification, aged, or surplus organics
RCRA Code:	Not reported
Meth Code:	R01 - Recycler
Quantity Tons:	0.235
Waste Quantity:	470
Quantity Unit:	P
Additional Code 1:	Not reported
Additional Code 2:	Not reported
Additional Code 3:	Not reported
Additional Code 4:	Not reported

Additional Code 5:	Not reported
Shipment Date:	19980428
Creation Date:	Not reported
Receipt Date:	Not reported
Manifest ID:	97253503
Trans EPA ID:	CAD008364432
Trans Name:	Not reported
Trans 2 EPA ID:	Not reported
Trans 2 Name:	Not reported
TSDF EPA ID:	CAD008364432
Trans Name:	Not reported
TSDF Alt EPA ID:	CAD008364432
TSDF Alt Name:	Not reported
Waste Code Description:	- Not reported
RCRA Code:	Not reported
Meth Code:	T01 - Treatment, Tank
Quantity Tons:	0
Waste Quantity:	0
Quantity Unit:	Not reported
Additional Code 1:	Not reported
Additional Code 2:	Not reported
Additional Code 3:	Not reported
Additional Code 4:	Not reported
Additional Code 5:	Not reported
Shipment Date:	19980428
Creation Date:	Not reported
Receipt Date:	Not reported
Manifest ID:	97253503
Trans EPA ID:	CAD008364432
Trans Name:	Not reported
Trans 2 EPA ID:	Not reported
Trans 2 Name:	Not reported
TSDF EPA ID:	CAD008364432
Trans Name:	Not reported
TSDF Alt EPA ID:	CAD008364432
TSDF Alt Name:	Not reported
Waste Code Description:	132 - Aqueous solution w/metals (< restricted levels and see waste code 121 for a list of metals
RCRA Code:	D007
Meth Code:	R01 - Recycler
Quantity Tons:	1.448
Waste Quantity:	2896
Quantity Unit:	P
Additional Code 1:	Not reported
Additional Code 2:	Not reported
Additional Code 3:	Not reported
Additional Code 4:	Not reported
Additional Code 5:	Not reported
Shipment Date:	19980428
Creation Date:	Not reported
Receipt Date:	Not reported
Manifest ID:	97253503
Trans EPA ID:	CAD008364432
Trans Name:	Not reported
Trans 2 EPA ID:	Not reported
Trans 2 Name:	Not reported
TSDF EPA ID:	CAD008364432
Trans Name:	Not reported
TSDF Alt EPA ID:	CAD008364432
TSDF Alt Name:	Not reported
Waste Code Description:	272 - Polymeric resin waste
RCRA Code:	D001
Meth Code:	D81 - Disposal, Land Application
Quantity Tons:	0.878
Waste Quantity:	1756
Quantity Unit:	P
Additional Code 1:	Not reported
Additional Code 2:	Not reported
Additional Code 3:	Not reported
Additional Code 4:	Not reported
Additional Code 5:	Not reported
Shipment Date:	19980428
Creation Date:	8/3/1998 0:00:00
Receipt Date:	19980428
Manifest ID:	97253503
Trans EPA ID:	CAD008364432
Trans Name:	Not reported
Trans 2 EPA ID:	Not reported
Trans 2 Name:	Not reported
TSDF EPA ID:	CAD008364432
Trans Name:	Not reported

TSDF Alt EPA ID:	CAD008364432
TSDF Alt Name:	Not reported
Waste Code Description:	352 - Other organic solids
RCRA Code:	D007
Meth Code:	R01 - Recycler
Quantity Tons:	4.3005
Waste Quantity:	8601
Quantity Unit:	P
Additional Code 1:	Not reported
Additional Code 2:	Not reported
Additional Code 3:	Not reported
Additional Code 4:	Not reported
Additional Code 5:	Not reported

Shipment Date:	19980428
Creation Date:	Not reported
Receipt Date:	Not reported
Manifest ID:	97253503
Trans EPA ID:	CAD008364432
Trans Name:	Not reported
Trans 2 EPA ID:	Not reported
Trans 2 Name:	Not reported
TSDF EPA ID:	CAD008364432
Trans Name:	Not reported
TSDF Alt EPA ID:	CAD008364432
TSDF Alt Name:	Not reported
Waste Code Description:	331 - Off-specification, aged, or surplus organics
RCRA Code:	F002
Meth Code:	R01 - Recycler
Quantity Tons:	0.3255
Waste Quantity:	651
Quantity Unit:	P
Additional Code 1:	Not reported
Additional Code 2:	Not reported
Additional Code 3:	Not reported
Additional Code 4:	Not reported
Additional Code 5:	Not reported

Shipment Date:	19980428
Creation Date:	Not reported
Receipt Date:	Not reported
Manifest ID:	97253503
Trans EPA ID:	CAD008364432
Trans Name:	Not reported
Trans 2 EPA ID:	Not reported
Trans 2 Name:	Not reported
TSDF EPA ID:	CAD008364432
Trans Name:	Not reported
TSDF Alt EPA ID:	CAD008364432
TSDF Alt Name:	Not reported
Waste Code Description:	352 - Other organic solids
RCRA Code:	D007
Meth Code:	R01 - Recycler
Quantity Tons:	0.8825
Waste Quantity:	1765
Quantity Unit:	P
Additional Code 1:	Not reported
Additional Code 2:	Not reported
Additional Code 3:	Not reported
Additional Code 4:	Not reported
Additional Code 5:	Not reported

Shipment Date:	19980428
Creation Date:	Not reported
Receipt Date:	Not reported
Manifest ID:	97253503
Trans EPA ID:	CAD008364432
Trans Name:	Not reported
Trans 2 EPA ID:	Not reported
Trans 2 Name:	Not reported
TSDF EPA ID:	CAD008364432
Trans Name:	Not reported
TSDF Alt EPA ID:	CAD008364432
TSDF Alt Name:	Not reported
Waste Code Description:	272 - Polymeric resin waste
RCRA Code:	Not reported
Meth Code:	R01 - Recycler
Quantity Tons:	5.0485
Waste Quantity:	10097
Quantity Unit:	P
Additional Code 1:	Not reported
Additional Code 2:	Not reported
Additional Code 3:	Not reported
Additional Code 4:	Not reported
Additional Code 5:	Not reported

Shipment Date:	19980428
Creation Date:	Not reported
Receipt Date:	Not reported
Manifest ID:	97253503
Trans EPA ID:	CAD008364432
Trans Name:	Not reported
Trans 2 EPA ID:	Not reported
Trans 2 Name:	Not reported
TSDF EPA ID:	CAD008364432
Trans Name:	Not reported
TSDF Alt EPA ID:	CAD008364432
TSDF Alt Name:	Not reported
Waste Code Description:	352 - Other organic solids
RCRA Code:	F005
Meth Code:	R01 - Recycler
Quantity Tons:	0.356
Waste Quantity:	712
Quantity Unit:	P
Additional Code 1:	Not reported
Additional Code 2:	Not reported
Additional Code 3:	Not reported
Additional Code 4:	Not reported
Additional Code 5:	Not reported

Shipment Date:	19980428
Creation Date:	Not reported
Receipt Date:	Not reported
Manifest ID:	97253503
Trans EPA ID:	CAD008364432
Trans Name:	Not reported
Trans 2 EPA ID:	Not reported
Trans 2 Name:	Not reported
TSDF EPA ID:	CAD008364432
Trans Name:	Not reported
TSDF Alt EPA ID:	CAD008364432
TSDF Alt Name:	Not reported
Waste Code Description:	352 - Other organic solids
RCRA Code:	D007
Meth Code:	T03 - Treatment, Incineration
Quantity Tons:	0.3325
Waste Quantity:	665
Quantity Unit:	P
Additional Code 1:	Not reported
Additional Code 2:	Not reported
Additional Code 3:	Not reported
Additional Code 4:	Not reported
Additional Code 5:	Not reported

Shipment Date:	19980428
Creation Date:	Not reported
Receipt Date:	Not reported
Manifest ID:	97253503
Trans EPA ID:	CAD008364432
Trans Name:	Not reported
Trans 2 EPA ID:	Not reported
Trans 2 Name:	Not reported
TSDF EPA ID:	CAD008364432
Trans Name:	Not reported
TSDF Alt EPA ID:	CAD008364432
TSDF Alt Name:	Not reported
Waste Code Description:	181 - Other inorganic solid waste Organics
RCRA Code:	D007
Meth Code:	T03 - Treatment, Incineration
Quantity Tons:	0.105
Waste Quantity:	210
Quantity Unit:	P
Additional Code 1:	Not reported
Additional Code 2:	Not reported
Additional Code 3:	Not reported
Additional Code 4:	Not reported
Additional Code 5:	Not reported

Shipment Date:	19980318
Creation Date:	6/26/1998 0:00:00
Receipt Date:	19980325
Manifest ID:	97449148
Trans EPA ID:	CA0000970392
Trans Name:	Not reported
Trans 2 EPA ID:	Not reported
Trans 2 Name:	Not reported
TSDF EPA ID:	CAD008302903
Trans Name:	Not reported
TSDF Alt EPA ID:	CAD008302903
TSDF Alt Name:	Not reported

Waste Code Description:	551 - Laboratory waste chemicals 561 Detergent and soap
RCRA Code:	D001
Meth Code:	R01 - Recycler
Quantity Tons:	0.1
Waste Quantity:	200
Quantity Unit:	P
Additional Code 1:	Not reported
Additional Code 2:	Not reported
Additional Code 3:	Not reported
Additional Code 4:	Not reported
Additional Code 5:	Not reported

Shipment Date:	19980318
Creation Date:	6/26/1998 0:00:00
Receipt Date:	19980325
Manifest ID:	97449148
Trans EPA ID:	CA0000970392
Trans Name:	Not reported
Trans 2 EPA ID:	Not reported
Trans 2 Name:	Not reported
TSDF EPA ID:	CAD008302903
Trans Name:	Not reported
TSDF Alt EPA ID:	CAD008302903
TSDF Alt Name:	Not reported
Waste Code Description:	212 - Oxygenated solvents (acetone, butanol, ethyl acetate, etc.
RCRA Code:	D001
Meth Code:	R01 - Recycler
Quantity Tons:	1.8615
Waste Quantity:	3723
Quantity Unit:	P
Additional Code 1:	Not reported
Additional Code 2:	Not reported
Additional Code 3:	Not reported
Additional Code 4:	Not reported
Additional Code 5:	Not reported

Shipment Date:	19980318
Creation Date:	6/26/1998 0:00:00
Receipt Date:	19980325
Manifest ID:	97449148
Trans EPA ID:	CA0000970392
Trans Name:	Not reported
Trans 2 EPA ID:	Not reported
Trans 2 Name:	Not reported
TSDF EPA ID:	CAD008302903
Trans Name:	Not reported
TSDF Alt EPA ID:	CAD008302903
TSDF Alt Name:	Not reported
Waste Code Description:	551 - Laboratory waste chemicals 561 Detergent and soap
RCRA Code:	Not reported
Meth Code:	H01 - Transfer Station
Quantity Tons:	0.0875
Waste Quantity:	175
Quantity Unit:	P
Additional Code 1:	Not reported
Additional Code 2:	Not reported
Additional Code 3:	Not reported
Additional Code 4:	Not reported
Additional Code 5:	Not reported

Shipment Date:	19980318
Creation Date:	6/26/1998 0:00:00
Receipt Date:	19980325
Manifest ID:	97449148
Trans EPA ID:	CA0000970392
Trans Name:	Not reported
Trans 2 EPA ID:	Not reported
Trans 2 Name:	Not reported
TSDF EPA ID:	CAD008302903
Trans Name:	Not reported
TSDF Alt EPA ID:	CAD008302903
TSDF Alt Name:	Not reported
Waste Code Description:	212 - Oxygenated solvents (acetone, butanol, ethyl acetate, etc.
RCRA Code:	D001
Meth Code:	H01 - Transfer Station
Quantity Tons:	0.0175
Waste Quantity:	35
Quantity Unit:	P
Additional Code 1:	Not reported
Additional Code 2:	Not reported
Additional Code 3:	Not reported
Additional Code 4:	Not reported
Additional Code 5:	Not reported

Shipment Date:	19980318

Creation Date:	5/26/1998 0:00:00
Receipt Date:	19980325
Manifest ID:	97449149
Trans EPA ID:	CA0000970392
Trans Name:	Not reported
Trans 2 EPA ID:	Not reported
Trans 2 Name:	Not reported
TSDF EPA ID:	CAD008302903
Trans Name:	Not reported
TSDF Alt EPA ID:	CAD008302903
TSDF Alt Name:	Not reported
Waste Code Description:	141 - Off-specification, aged, or surplus inorganics
RCRA Code:	D001
Meth Code:	H01 - Transfer Station
Quantity Tons:	0.006
Waste Quantity:	12
Quantity Unit:	P
Additional Code 1:	Not reported
Additional Code 2:	Not reported
Additional Code 3:	Not reported
Additional Code 4:	Not reported
Additional Code 5:	Not reported

Shipment Date:	19980318
Creation Date:	5/26/1998 0:00:00
Receipt Date:	19980325
Manifest ID:	97449149
Trans EPA ID:	CA0000970392
Trans Name:	Not reported
Trans 2 EPA ID:	Not reported
Trans 2 Name:	Not reported
TSDF EPA ID:	CAD008302903
Trans Name:	Not reported
TSDF Alt EPA ID:	CAD008302903
TSDF Alt Name:	Not reported
Waste Code Description:	212 - Oxygenated solvents (acetone, butanol, ethyl acetate, etc.
RCRA Code:	D001
Meth Code:	R01 - Recycler
Quantity Tons:	0.22
Waste Quantity:	440
Quantity Unit:	P
Additional Code 1:	Not reported
Additional Code 2:	Not reported
Additional Code 3:	Not reported
Additional Code 4:	Not reported
Additional Code 5:	Not reported

Shipment Date:	19980318
Creation Date:	5/26/1998 0:00:00
Receipt Date:	19980325
Manifest ID:	97449149
Trans EPA ID:	CA0000970392
Trans Name:	Not reported
Trans 2 EPA ID:	Not reported
Trans 2 Name:	Not reported
TSDF EPA ID:	CAD008302903
Trans Name:	Not reported
TSDF Alt EPA ID:	CAD008302903
TSDF Alt Name:	Not reported
Waste Code Description:	212 - Oxygenated solvents (acetone, butanol, ethyl acetate, etc.
RCRA Code:	D001
Meth Code:	R01 - Recycler
Quantity Tons:	4.987
Waste Quantity:	9974
Quantity Unit:	P
Additional Code 1:	Not reported
Additional Code 2:	Not reported
Additional Code 3:	Not reported
Additional Code 4:	Not reported
Additional Code 5:	Not reported

Shipment Date:	19980318
Creation Date:	5/26/1998 0:00:00
Receipt Date:	19980325
Manifest ID:	97449149
Trans EPA ID:	CA0000970392
Trans Name:	Not reported
Trans 2 EPA ID:	Not reported
Trans 2 Name:	Not reported
TSDF EPA ID:	CAD008302903
Trans Name:	Not reported
TSDF Alt EPA ID:	CAD008302903
TSDF Alt Name:	Not reported
Waste Code Description:	212 - Oxygenated solvents (acetone, butanol, ethyl acetate, etc.
RCRA Code:	D001

Meth Code:	R01 - Recycler
Quantity Tons:	1.524
Waste Quantity:	3048
Quantity Unit:	P
Additional Code 1:	Not reported
Additional Code 2:	Not reported
Additional Code 3:	Not reported
Additional Code 4:	Not reported
Additional Code 5:	Not reported

Shipment Date:	19980318
Creation Date:	5/26/1998 0:00:00
Receipt Date:	19980325
Manifest ID:	97449150
Trans EPA ID:	CA0000970392
Trans Name:	Not reported
Trans 2 EPA ID:	Not reported
Trans 2 Name:	Not reported
TSDF EPA ID:	CAD008302903
Trans Name:	Not reported
TSDF Alt EPA ID:	CAD008302903
TSDF Alt Name:	Not reported
Waste Code Description:	551 - Laboratory waste chemicals 561 Detergent and soap
RCRA Code:	D001
Meth Code:	R01 - Recycler
Quantity Tons:	0.1875
Waste Quantity:	375
Quantity Unit:	P
Additional Code 1:	Not reported
Additional Code 2:	Not reported
Additional Code 3:	Not reported
Additional Code 4:	Not reported
Additional Code 5:	Not reported

Shipment Date:	19980318
Creation Date:	5/26/1998 0:00:00
Receipt Date:	19980325
Manifest ID:	97449150
Trans EPA ID:	CA0000970392
Trans Name:	Not reported
Trans 2 EPA ID:	Not reported
Trans 2 Name:	Not reported
TSDF EPA ID:	CAD008302903
Trans Name:	Not reported
TSDF Alt EPA ID:	CAD008302903
TSDF Alt Name:	Not reported
Waste Code Description:	141 - Off-specification, aged, or surplus inorganics
RCRA Code:	D002
Meth Code:	H01 - Transfer Station
Quantity Tons:	0.08
Waste Quantity:	160
Quantity Unit:	P
Additional Code 1:	Not reported
Additional Code 2:	Not reported
Additional Code 3:	Not reported
Additional Code 4:	Not reported
Additional Code 5:	Not reported

Shipment Date:	19980318
Creation Date:	5/26/1998 0:00:00
Receipt Date:	19980325
Manifest ID:	97449150
Trans EPA ID:	CA0000970392
Trans Name:	Not reported
Trans 2 EPA ID:	Not reported
Trans 2 Name:	Not reported
TSDF EPA ID:	CAD008302903
Trans Name:	Not reported
TSDF Alt EPA ID:	CAD008302903
TSDF Alt Name:	Not reported
Waste Code Description:	551 - Laboratory waste chemicals 561 Detergent and soap
RCRA Code:	D001
Meth Code:	R01 - Recycler
Quantity Tons:	0.276
Waste Quantity:	552
Quantity Unit:	P
Additional Code 1:	Not reported
Additional Code 2:	Not reported
Additional Code 3:	Not reported
Additional Code 4:	Not reported
Additional Code 5:	Not reported

Shipment Date:	19980318
Creation Date:	5/26/1998 0:00:00
Receipt Date:	19980325

Manifest ID:	97449150
Trans EPA ID:	CA0000970392
Trans Name:	Not reported
Trans 2 EPA ID:	Not reported
Trans 2 Name:	Not reported
TSDF EPA ID:	CAD008302903
Trans Name:	Not reported
TSDF Alt EPA ID:	CAD008302903
TSDF Alt Name:	Not reported
Waste Code Description:	141 - Off-specification, aged, or surplus inorganics
RCRA Code:	D001
Meth Code:	R01 - Recycler
Quantity Tons:	0.058
Waste Quantity:	116
Quantity Unit:	P
Additional Code 1:	Not reported
Additional Code 2:	Not reported
Additional Code 3:	Not reported
Additional Code 4:	Not reported
Additional Code 5:	Not reported

Shipment Date:	19980318
Creation Date:	6/26/1998 0:00:00
Receipt Date:	19980325
Manifest ID:	97449151
Trans EPA ID:	CA0000970392
Trans Name:	Not reported
Trans 2 EPA ID:	Not reported
Trans 2 Name:	Not reported
TSDF EPA ID:	CAD008302903
Trans Name:	Not reported
TSDF Alt EPA ID:	CAD008302903
TSDF Alt Name:	Not reported
Waste Code Description:	- Not reported
RCRA Code:	Not reported
Meth Code:	R01 - Recycler
Quantity Tons:	0
Waste Quantity:	0
Quantity Unit:	Not reported
Additional Code 1:	Not reported
Additional Code 2:	Not reported
Additional Code 3:	Not reported
Additional Code 4:	Not reported
Additional Code 5:	Not reported

Shipment Date:	19980318
Creation Date:	6/26/1998 0:00:00
Receipt Date:	19980325
Manifest ID:	97449151
Trans EPA ID:	CA0000970392
Trans Name:	Not reported
Trans 2 EPA ID:	Not reported
Trans 2 Name:	Not reported
TSDF EPA ID:	CAD008302903
Trans Name:	Not reported
TSDF Alt EPA ID:	CAD008302903
TSDF Alt Name:	Not reported
Waste Code Description:	551 - Laboratory waste chemicals 561 Detergent and soap
RCRA Code:	D001
Meth Code:	R01 - Recycler
Quantity Tons:	0.478
Waste Quantity:	956
Quantity Unit:	P
Additional Code 1:	Not reported
Additional Code 2:	Not reported
Additional Code 3:	Not reported
Additional Code 4:	Not reported
Additional Code 5:	Not reported

Shipment Date:	19980318
Creation Date:	6/26/1998 0:00:00
Receipt Date:	19980325
Manifest ID:	97449151
Trans EPA ID:	CA0000970392
Trans Name:	Not reported
Trans 2 EPA ID:	Not reported
Trans 2 Name:	Not reported
TSDF EPA ID:	CAD008302903
Trans Name:	Not reported
TSDF Alt EPA ID:	CAD008302903
TSDF Alt Name:	Not reported
Waste Code Description:	221 - Waste oil and mixed oil
RCRA Code:	Not reported
Meth Code:	- Not reported
Quantity Tons:	0.033

Waste Quantity:	66
Quantity Unit:	P
Additional Code 1:	Not reported
Additional Code 2:	Not reported
Additional Code 3:	Not reported
Additional Code 4:	Not reported
Additional Code 5:	Not reported

Shipment Date:	19980318
Creation Date:	5/26/1998 0:00:00
Receipt Date:	19980323
Manifest ID:	97449152
Trans EPA ID:	CA0000970392
Trans Name:	Not reported
Trans 2 EPA ID:	Not reported
Trans 2 Name:	Not reported
TSDF EPA ID:	CAT080033681
Trans Name:	Not reported
TSDF Alt EPA ID:	CAT080033681
TSDF Alt Name:	Not reported
Waste Code Description:	331 - Off-specification, aged, or surplus organics
RCRA Code:	D007
Meth Code:	D99 - Disposal, Other
Quantity Tons:	0.4225
Waste Quantity:	845
Quantity Unit:	P
Additional Code 1:	Not reported
Additional Code 2:	Not reported
Additional Code 3:	Not reported
Additional Code 4:	Not reported
Additional Code 5:	Not reported

Shipment Date:	19980318
Creation Date:	5/26/1998 0:00:00
Receipt Date:	19980323
Manifest ID:	97449152
Trans EPA ID:	CA0000970392
Trans Name:	Not reported
Trans 2 EPA ID:	Not reported
Trans 2 Name:	Not reported
TSDF EPA ID:	CAT080033681
Trans Name:	Not reported
TSDF Alt EPA ID:	CAT080033681
TSDF Alt Name:	Not reported
Waste Code Description:	331 - Off-specification, aged, or surplus organics
RCRA Code:	D007
Meth Code:	D99 - Disposal, Other
Quantity Tons:	0.729
Waste Quantity:	1458
Quantity Unit:	P
Additional Code 1:	Not reported
Additional Code 2:	Not reported
Additional Code 3:	Not reported
Additional Code 4:	Not reported
Additional Code 5:	Not reported

Shipment Date:	19980318
Creation Date:	5/26/1998 0:00:00
Receipt Date:	19980323
Manifest ID:	97449152
Trans EPA ID:	CA0000970392
Trans Name:	Not reported
Trans 2 EPA ID:	Not reported
Trans 2 Name:	Not reported
TSDF EPA ID:	CAT080033681
Trans Name:	Not reported
TSDF Alt EPA ID:	CAT080033681
TSDF Alt Name:	Not reported
Waste Code Description:	141 - Off-specification, aged, or surplus inorganics
RCRA Code:	Not reported
Meth Code:	D99 - Disposal, Other
Quantity Tons:	2.919
Waste Quantity:	700
Quantity Unit:	G
Additional Code 1:	Not reported
Additional Code 2:	Not reported
Additional Code 3:	Not reported
Additional Code 4:	Not reported
Additional Code 5:	Not reported

Shipment Date:	19980318
Creation Date:	5/26/1998 0:00:00
Receipt Date:	19980323
Manifest ID:	97449152
Trans EPA ID:	CA0000970392

Trans Name:	Not reported
Trans 2 EPA ID:	Not reported
Trans 2 Name:	Not reported
TSDF EPA ID:	CAT080033681
Trans Name:	Not reported
TSDF Alt EPA ID:	CAT080033681
TSDF Alt Name:	Not reported
Waste Code Description:	331 - Off-specification, aged, or surplus organics
RCRA Code:	D007
Meth Code:	D99 - Disposal, Other
Quantity Tons:	0.969
Waste Quantity:	1938
Quantity Unit:	P
Additional Code 1:	Not reported
Additional Code 2:	Not reported
Additional Code 3:	Not reported
Additional Code 4:	Not reported
Additional Code 5:	Not reported

Shipment Date:	19980318
Creation Date:	5/26/1998 0:00:00
Receipt Date:	19980323
Manifest ID:	97449153
Trans EPA ID:	CA0000970392
Trans Name:	Not reported
Trans 2 EPA ID:	Not reported
Trans 2 Name:	Not reported
TSDF EPA ID:	CAT080033681
Trans Name:	Not reported
TSDF Alt EPA ID:	CAT080033681
TSDF Alt Name:	Not reported
Waste Code Description:	331 - Off-specification, aged, or surplus organics
RCRA Code:	D011
Meth Code:	D99 - Disposal, Other
Quantity Tons:	0.0035
Waste Quantity:	7
Quantity Unit:	P
Additional Code 1:	Not reported
Additional Code 2:	Not reported
Additional Code 3:	Not reported
Additional Code 4:	Not reported
Additional Code 5:	Not reported

Shipment Date:	19980318
Creation Date:	5/26/1998 0:00:00
Receipt Date:	19980323
Manifest ID:	97449153
Trans EPA ID:	CA0000970392
Trans Name:	Not reported
Trans 2 EPA ID:	Not reported
Trans 2 Name:	Not reported
TSDF EPA ID:	CAT080033681
Trans Name:	Not reported
TSDF Alt EPA ID:	CAT080033681
TSDF Alt Name:	Not reported
Waste Code Description:	352 - Other organic solids
RCRA Code:	D007
Meth Code:	D99 - Disposal, Other
Quantity Tons:	1.335
Waste Quantity:	2670
Quantity Unit:	P
Additional Code 1:	Not reported
Additional Code 2:	Not reported
Additional Code 3:	Not reported
Additional Code 4:	Not reported
Additional Code 5:	Not reported

Shipment Date:	19980318
Creation Date:	5/26/1998 0:00:00
Receipt Date:	19980323
Manifest ID:	97449153
Trans EPA ID:	CA0000970392
Trans Name:	Not reported
Trans 2 EPA ID:	Not reported
Trans 2 Name:	Not reported
TSDF EPA ID:	CAT080033681
Trans Name:	Not reported
TSDF Alt EPA ID:	CAT080033681
TSDF Alt Name:	Not reported
Waste Code Description:	331 - Off-specification, aged, or surplus organics
RCRA Code:	Not reported
Meth Code:	D99 - Disposal, Other
Quantity Tons:	0.215
Waste Quantity:	430
Quantity Unit:	P

Additional Code 1:	Not reported
Additional Code 2:	Not reported
Additional Code 3:	Not reported
Additional Code 4:	Not reported
Additional Code 5:	Not reported

Shipment Date:	19980305
Creation Date:	Not reported
Receipt Date:	Not reported
Manifest ID:	96006435
Trans EPA ID:	CAD008364432
Trans Name:	Not reported
Trans 2 EPA ID:	Not reported
Trans 2 Name:	Not reported
TSDF EPA ID:	CAD008364432
Trans Name:	Not reported
TSDF Alt EPA ID:	CAD008364432
TSDF Alt Name:	Not reported
Waste Code Description:	352 - Other organic solids
RCRA Code:	D007
Meth Code:	R01 - Recycler
Quantity Tons:	0.34
Waste Quantity:	680
Quantity Unit:	P
Additional Code 1:	Not reported
Additional Code 2:	Not reported
Additional Code 3:	Not reported
Additional Code 4:	Not reported
Additional Code 5:	Not reported

Shipment Date:	19980305
Creation Date:	Not reported
Receipt Date:	Not reported
Manifest ID:	96006435
Trans EPA ID:	CAD008364432
Trans Name:	Not reported
Trans 2 EPA ID:	Not reported
Trans 2 Name:	Not reported
TSDF EPA ID:	CAD008364432
Trans Name:	Not reported
TSDF Alt EPA ID:	CAD008364432
TSDF Alt Name:	Not reported
Waste Code Description:	132 - Aqueous solution w/metals (< restricted levels and see waste code 121 for a list of metals
RCRA Code:	D007
Meth Code:	T01 - Treatment, Tank
Quantity Tons:	3.1105
Waste Quantity:	6221
Quantity Unit:	P
Additional Code 1:	Not reported
Additional Code 2:	Not reported
Additional Code 3:	Not reported
Additional Code 4:	Not reported
Additional Code 5:	Not reported

Shipment Date:	19980305
Creation Date:	Not reported
Receipt Date:	Not reported
Manifest ID:	96006435
Trans EPA ID:	CAD008364432
Trans Name:	Not reported
Trans 2 EPA ID:	Not reported
Trans 2 Name:	Not reported
TSDF EPA ID:	CAD008364432
Trans Name:	Not reported
TSDF Alt EPA ID:	CAD008364432
TSDF Alt Name:	Not reported
Waste Code Description:	591 - Baghouse waste
RCRA Code:	D007
Meth Code:	D81 - Disposal, Land Application
Quantity Tons:	0.06
Waste Quantity:	120
Quantity Unit:	P
Additional Code 1:	Not reported
Additional Code 2:	Not reported
Additional Code 3:	Not reported
Additional Code 4:	Not reported
Additional Code 5:	Not reported

Shipment Date:	19980305
Creation Date:	Not reported
Receipt Date:	Not reported
Manifest ID:	96006435
Trans EPA ID:	CAD008364432
Trans Name:	Not reported

Trans 2 EPA ID:	Not reported
Trans 2 Name:	Not reported
TSDF EPA ID:	CAD008364432
Trans Name:	Not reported
TSDF Alt EPA ID:	CAD008364432
TSDF Alt Name:	Not reported
Waste Code Description:	223 - Unspecified oil-containing waste
RCRA Code:	Not reported
Meth Code:	T03 - Treatment, Incineration
Quantity Tons:	0.522
Waste Quantity:	1044
Quantity Unit:	P
Additional Code 1:	Not reported
Additional Code 2:	Not reported
Additional Code 3:	Not reported
Additional Code 4:	Not reported
Additional Code 5:	Not reported

Shipment Date:	19980305
Creation Date:	Not reported
Receipt Date:	Not reported
Manifest ID:	96006435
Trans EPA ID:	CAD008364432
Trans Name:	Not reported
Trans 2 EPA ID:	Not reported
Trans 2 Name:	Not reported
TSDF EPA ID:	CAD008364432
Trans Name:	Not reported
TSDF Alt EPA ID:	CAD008364432
TSDF Alt Name:	Not reported
Waste Code Description:	352 - Other organic solids
RCRA Code:	D007
Meth Code:	R01 - Recycler
Quantity Tons:	0.984
Waste Quantity:	1968
Quantity Unit:	P
Additional Code 1:	Not reported
Additional Code 2:	Not reported
Additional Code 3:	Not reported
Additional Code 4:	Not reported
Additional Code 5:	Not reported

Shipment Date:	19980305
Creation Date:	Not reported
Receipt Date:	Not reported
Manifest ID:	96006435
Trans EPA ID:	CAD008364432
Trans Name:	Not reported
Trans 2 EPA ID:	Not reported
Trans 2 Name:	Not reported
TSDF EPA ID:	CAD008364432
Trans Name:	Not reported
TSDF Alt EPA ID:	CAD008364432
TSDF Alt Name:	Not reported
Waste Code Description:	272 - Polymeric resin waste
RCRA Code:	Not reported
Meth Code:	R01 - Recycler
Quantity Tons:	0
Waste Quantity:	0
Quantity Unit:	P
Additional Code 1:	Not reported
Additional Code 2:	Not reported
Additional Code 3:	Not reported
Additional Code 4:	Not reported
Additional Code 5:	Not reported

Shipment Date:	19980305
Creation Date:	7/23/1998 0:00:00
Receipt Date:	19980305
Manifest ID:	96006435
Trans EPA ID:	CAD008364432
Trans Name:	Not reported
Trans 2 EPA ID:	Not reported
Trans 2 Name:	Not reported
TSDF EPA ID:	CAD008364432
Trans Name:	Not reported
TSDF Alt EPA ID:	CAD008364432
TSDF Alt Name:	Not reported
Waste Code Description:	352 - Other organic solids
RCRA Code:	F005
Meth Code:	T03 - Treatment, Incineration
Quantity Tons:	0.68
Waste Quantity:	1360
Quantity Unit:	P
Additional Code 1:	Not reported

Additional Code 2:	Not reported
Additional Code 3:	Not reported
Additional Code 4:	Not reported
Additional Code 5:	Not reported

Shipment Date:	19980305
Creation Date:	Not reported
Receipt Date:	Not reported
Manifest ID:	96006435
Trans EPA ID:	CAD008364432
Trans Name:	Not reported
Trans 2 EPA ID:	Not reported
Trans 2 Name:	Not reported
TSDF EPA ID:	CAD008364432
Trans Name:	Not reported
TSDF Alt EPA ID:	CAD008364432
TSDF Alt Name:	Not reported
Waste Code Description:	133 - Aqueous solution with 10% or more total organic residues
RCRA Code:	D035
Meth Code:	R01 - Recycler
Quantity Tons:	0.232
Waste Quantity:	464
Quantity Unit:	P
Additional Code 1:	Not reported
Additional Code 2:	Not reported
Additional Code 3:	Not reported
Additional Code 4:	Not reported
Additional Code 5:	Not reported

Shipment Date:	19980305
Creation Date:	Not reported
Receipt Date:	Not reported
Manifest ID:	96006435
Trans EPA ID:	CAD008364432
Trans Name:	Not reported
Trans 2 EPA ID:	Not reported
Trans 2 Name:	Not reported
TSDF EPA ID:	CAD008364432
Trans Name:	Not reported
TSDF Alt EPA ID:	CAD008364432
TSDF Alt Name:	Not reported
Waste Code Description:	141 - Off-specification, aged, or surplus inorganics
RCRA Code:	Not reported
Meth Code:	R01 - Recycler
Quantity Tons:	0.824
Waste Quantity:	1648
Quantity Unit:	P
Additional Code 1:	Not reported
Additional Code 2:	Not reported
Additional Code 3:	Not reported
Additional Code 4:	Not reported
Additional Code 5:	Not reported

Shipment Date:	19980305
Creation Date:	Not reported
Receipt Date:	Not reported
Manifest ID:	96006435
Trans EPA ID:	CAD008364432
Trans Name:	Not reported
Trans 2 EPA ID:	Not reported
Trans 2 Name:	Not reported
TSDF EPA ID:	CAD008364432
Trans Name:	Not reported
TSDF Alt EPA ID:	CAD008364432
TSDF Alt Name:	Not reported
Waste Code Description:	352 - Other organic solids
RCRA Code:	D001
Meth Code:	R01 - Recycler
Quantity Tons:	0.025
Waste Quantity:	50
Quantity Unit:	P
Additional Code 1:	Not reported
Additional Code 2:	Not reported
Additional Code 3:	Not reported
Additional Code 4:	Not reported
Additional Code 5:	Not reported

Shipment Date:	19980305
Creation Date:	7/23/1998 0:00:00
Receipt Date:	19980305
Manifest ID:	96006435
Trans EPA ID:	CAD008364432
Trans Name:	Not reported
Trans 2 EPA ID:	Not reported
Trans 2 Name:	Not reported

TSDF EPA ID:	CAD008364432
Trans Name:	Not reported
TSDF Alt EPA ID:	CAD008364432
TSDF Alt Name:	Not reported
Waste Code Description:	352 - Other organic solids
RCRA Code:	D007
Meth Code:	R01 - Recycler
Quantity Tons:	4.682
Waste Quantity:	9364
Quantity Unit:	P
Additional Code 1:	Not reported
Additional Code 2:	Not reported
Additional Code 3:	Not reported
Additional Code 4:	Not reported
Additional Code 5:	Not reported

Shipment Date:	19980305
Creation Date:	7/23/1998 0:00:00
Receipt Date:	19980305
Manifest ID:	96006435
Trans EPA ID:	CAD008364432
Trans Name:	Not reported
Trans 2 EPA ID:	Not reported
Trans 2 Name:	Not reported
TSDF EPA ID:	CAD008364432
Trans Name:	Not reported
TSDF Alt EPA ID:	CAD008364432
TSDF Alt Name:	Not reported
Waste Code Description:	214 - Unspecified solvent mixture
RCRA Code:	D001
Meth Code:	R01 - Recycler
Quantity Tons:	2.032
Waste Quantity:	4064
Quantity Unit:	P
Additional Code 1:	Not reported
Additional Code 2:	Not reported
Additional Code 3:	Not reported
Additional Code 4:	Not reported
Additional Code 5:	Not reported

Shipment Date:	19980305
Creation Date:	7/23/1998 0:00:00
Receipt Date:	19980305
Manifest ID:	96006435
Trans EPA ID:	CAD008364432
Trans Name:	Not reported
Trans 2 EPA ID:	Not reported
Trans 2 Name:	Not reported
TSDF EPA ID:	CAD008364432
Trans Name:	Not reported
TSDF Alt EPA ID:	CAD008364432
TSDF Alt Name:	Not reported
Waste Code Description:	272 - Polymeric resin waste
RCRA Code:	Not reported
Meth Code:	R01 - Recycler
Quantity Tons:	4.494
Waste Quantity:	8988
Quantity Unit:	P
Additional Code 1:	Not reported
Additional Code 2:	Not reported
Additional Code 3:	Not reported
Additional Code 4:	Not reported
Additional Code 5:	Not reported

Shipment Date:	19980115
Creation Date:	3/31/1998 0:00:00
Receipt Date:	19980116
Manifest ID:	97304126
Trans EPA ID:	CAD009452657
Trans Name:	Not reported
Trans 2 EPA ID:	Not reported
Trans 2 Name:	Not reported
TSDF EPA ID:	CAD009452657
Trans Name:	Not reported
TSDF Alt EPA ID:	CAD009452657
TSDF Alt Name:	Not reported
Waste Code Description:	343 - Unspecified organic liquid mixture
RCRA Code:	Not reported
Meth Code:	R01 - Recycler
Quantity Tons:	8.279
Waste Quantity:	2435
Quantity Unit:	G
Additional Code 1:	Not reported
Additional Code 2:	Not reported
Additional Code 3:	Not reported

Additional Code 4:	Not reported
Additional Code 5:	Not reported

Shipment Date:	19980109
Creation Date:	3/31/1998 0:00:00
Receipt Date:	19980113
Manifest ID:	97310113
Trans EPA ID:	CA0000970392
Trans Name:	Not reported
Trans 2 EPA ID:	Not reported
Trans 2 Name:	Not reported
TSDF EPA ID:	CAD008302903
Trans Name:	Not reported
TSDF Alt EPA ID:	CAD008302903
TSDF Alt Name:	Not reported
Waste Code Description:	551 - Laboratory waste chemicals 561 Detergent and soap
RCRA Code:	D001
Meth Code:	H01 - Transfer Station
Quantity Tons:	0.4125
Waste Quantity:	825
Quantity Unit:	P
Additional Code 1:	Not reported
Additional Code 2:	Not reported
Additional Code 3:	Not reported
Additional Code 4:	Not reported
Additional Code 5:	Not reported

Shipment Date:	19980109
Creation Date:	3/31/1998 0:00:00
Receipt Date:	19980113
Manifest ID:	97310113
Trans EPA ID:	CA0000970392
Trans Name:	Not reported
Trans 2 EPA ID:	Not reported
Trans 2 Name:	Not reported
TSDF EPA ID:	CAD008302903
Trans Name:	Not reported
TSDF Alt EPA ID:	CAD008302903
TSDF Alt Name:	Not reported
Waste Code Description:	212 - Oxygenated solvents (acetone, butanol, ethyl acetate, etc.
RCRA Code:	D001
Meth Code:	R01 - Recycler
Quantity Tons:	6.869
Waste Quantity:	13738
Quantity Unit:	P
Additional Code 1:	Not reported
Additional Code 2:	Not reported
Additional Code 3:	Not reported
Additional Code 4:	Not reported
Additional Code 5:	Not reported

Shipment Date:	19980109
Creation Date:	3/31/1998 0:00:00
Receipt Date:	19980113
Manifest ID:	97310112
Trans EPA ID:	CA0000970392
Trans Name:	Not reported
Trans 2 EPA ID:	Not reported
Trans 2 Name:	Not reported
TSDF EPA ID:	CAD008302903
Trans Name:	Not reported
TSDF Alt EPA ID:	CAD008302903
TSDF Alt Name:	Not reported
Waste Code Description:	551 - Laboratory waste chemicals 561 Detergent and soap
RCRA Code:	D001
Meth Code:	H01 - Transfer Station
Quantity Tons:	1.852
Waste Quantity:	3704
Quantity Unit:	P
Additional Code 1:	Not reported
Additional Code 2:	Not reported
Additional Code 3:	Not reported
Additional Code 4:	Not reported
Additional Code 5:	Not reported

Shipment Date:	19980109
Creation Date:	3/31/1998 0:00:00
Receipt Date:	19980113
Manifest ID:	97310112
Trans EPA ID:	CA0000970392
Trans Name:	Not reported
Trans 2 EPA ID:	Not reported
Trans 2 Name:	Not reported
TSDF EPA ID:	CAD008302903
Trans Name:	Not reported

TSDF Alt EPA ID:	CAD008302903
TSDF Alt Name:	Not reported
Waste Code Description:	141 - Off-specification, aged, or surplus inorganics
RCRA Code:	D001
Meth Code:	R01 - Recycler
Quantity Tons:	0.086
Waste Quantity:	172
Quantity Unit:	P
Additional Code 1:	Not reported
Additional Code 2:	Not reported
Additional Code 3:	Not reported
Additional Code 4:	Not reported
Additional Code 5:	Not reported

Shipment Date:	19980109
Creation Date:	3/31/1998 0:00:00
Receipt Date:	19980113
Manifest ID:	97310112
Trans EPA ID:	CA0000970392
Trans Name:	Not reported
Trans 2 EPA ID:	Not reported
Trans 2 Name:	Not reported
TSDF EPA ID:	CAD008302903
Trans Name:	Not reported
TSDF Alt EPA ID:	CAD008302903
TSDF Alt Name:	Not reported
Waste Code Description:	551 - Laboratory waste chemicals 561 Detergent and soap
RCRA Code:	D001
Meth Code:	R01 - Recycler
Quantity Tons:	0.32
Waste Quantity:	640
Quantity Unit:	P
Additional Code 1:	Not reported
Additional Code 2:	Not reported
Additional Code 3:	Not reported
Additional Code 4:	Not reported
Additional Code 5:	Not reported

Shipment Date:	19980109
Creation Date:	3/31/1998 0:00:00
Receipt Date:	19980113
Manifest ID:	97310112
Trans EPA ID:	CA0000970392
Trans Name:	Not reported
Trans 2 EPA ID:	Not reported
Trans 2 Name:	Not reported
TSDF EPA ID:	CAD008302903
Trans Name:	Not reported
TSDF Alt EPA ID:	CAD008302903
TSDF Alt Name:	Not reported
Waste Code Description:	551 - Laboratory waste chemicals 561 Detergent and soap
RCRA Code:	D001
Meth Code:	R01 - Recycler
Quantity Tons:	0.8885
Waste Quantity:	1777
Quantity Unit:	P
Additional Code 1:	Not reported
Additional Code 2:	Not reported
Additional Code 3:	Not reported
Additional Code 4:	Not reported
Additional Code 5:	Not reported

Shipment Date:	19980109
Creation Date:	3/31/1998 0:00:00
Receipt Date:	19980113
Manifest ID:	97310113
Trans EPA ID:	CA0000970392
Trans Name:	Not reported
Trans 2 EPA ID:	Not reported
Trans 2 Name:	Not reported
TSDF EPA ID:	CAD008302903
Trans Name:	Not reported
TSDF Alt EPA ID:	CAD008302903
TSDF Alt Name:	Not reported
Waste Code Description:	141 - Off-specification, aged, or surplus inorganics
RCRA Code:	D002
Meth Code:	H01 - Transfer Station
Quantity Tons:	0.314
Waste Quantity:	628
Quantity Unit:	P
Additional Code 1:	Not reported
Additional Code 2:	Not reported
Additional Code 3:	Not reported
Additional Code 4:	Not reported
Additional Code 5:	Not reported

Shipment Date:	19980109
Creation Date:	4/16/1998 0:00:00
Receipt Date:	19980116
Manifest ID:	97310117
Trans EPA ID:	CA0000970392
Trans Name:	Not reported
Trans 2 EPA ID:	Not reported
Trans 2 Name:	Not reported
TSDF EPA ID:	CAD097030993
Trans Name:	Not reported
TSDF Alt EPA ID:	CAD097030993
TSDF Alt Name:	Not reported
Waste Code Description:	331 - Off-specification, aged, or surplus organics
RCRA Code:	D007
Meth Code:	D99 - Disposal, Other
Quantity Tons:	0.576
Waste Quantity:	1152
Quantity Unit:	P
Additional Code 1:	Not reported
Additional Code 2:	Not reported
Additional Code 3:	Not reported
Additional Code 4:	Not reported
Additional Code 5:	Not reported

Shipment Date:	19980109
Creation Date:	4/16/1998 0:00:00
Receipt Date:	19980116
Manifest ID:	97310117
Trans EPA ID:	CA0000970392
Trans Name:	Not reported
Trans 2 EPA ID:	Not reported
Trans 2 Name:	Not reported
TSDF EPA ID:	CAD097030993
Trans Name:	Not reported
TSDF Alt EPA ID:	CAD097030993
TSDF Alt Name:	Not reported
Waste Code Description:	791 - Liquids with pH < 2 792 Liquids with pH < 2 with metals
RCRA Code:	D002
Meth Code:	R01 - Recycler
Quantity Tons:	0.02
Waste Quantity:	40
Quantity Unit:	P
Additional Code 1:	Not reported
Additional Code 2:	Not reported
Additional Code 3:	Not reported
Additional Code 4:	Not reported
Additional Code 5:	Not reported

Shipment Date:	19980109
Creation Date:	4/16/1998 0:00:00
Receipt Date:	19980116
Manifest ID:	97310116
Trans EPA ID:	CA0000970392
Trans Name:	Not reported
Trans 2 EPA ID:	Not reported
Trans 2 Name:	Not reported
TSDF EPA ID:	CAD097030993
Trans Name:	Not reported
TSDF Alt EPA ID:	Not reported
TSDF Alt Name:	Not reported
Waste Code Description:	331 - Off-specification, aged, or surplus organics
RCRA Code:	D007
Meth Code:	D99 - Disposal, Other
Quantity Tons:	0.14
Waste Quantity:	280
Quantity Unit:	P
Additional Code 1:	Not reported
Additional Code 2:	Not reported
Additional Code 3:	Not reported
Additional Code 4:	Not reported
Additional Code 5:	Not reported

Shipment Date:	19980109
Creation Date:	4/16/1998 0:00:00
Receipt Date:	19980116
Manifest ID:	97310116
Trans EPA ID:	CA0000970392
Trans Name:	Not reported
Trans 2 EPA ID:	Not reported
Trans 2 Name:	Not reported
TSDF EPA ID:	CAD097030993
Trans Name:	Not reported
TSDF Alt EPA ID:	Not reported
TSDF Alt Name:	Not reported

Waste Code Description:	331 - Off-specification, aged, or surplus organics
RCRA Code:	Not reported
Meth Code:	D99 - Disposal, Other
Quantity Tons:	0.235
Waste Quantity:	470
Quantity Unit:	P
Additional Code 1:	Not reported
Additional Code 2:	Not reported
Additional Code 3:	Not reported
Additional Code 4:	Not reported
Additional Code 5:	Not reported

Shipment Date:	19980109
Creation Date:	4/16/1998 0:00:00
Receipt Date:	19980116
Manifest ID:	97310116
Trans EPA ID:	CA0000970392
Trans Name:	Not reported
Trans 2 EPA ID:	Not reported
Trans 2 Name:	Not reported
TSDF EPA ID:	CAD097030993
Trans Name:	Not reported
TSDF Alt EPA ID:	Not reported
TSDF Alt Name:	Not reported
Waste Code Description:	331 - Off-specification, aged, or surplus organics
RCRA Code:	D007
Meth Code:	D99 - Disposal, Other
Quantity Tons:	0.53
Waste Quantity:	1060
Quantity Unit:	P
Additional Code 1:	Not reported
Additional Code 2:	Not reported
Additional Code 3:	Not reported
Additional Code 4:	Not reported
Additional Code 5:	Not reported

Shipment Date:	19980109
Creation Date:	4/16/1998 0:00:00
Receipt Date:	19980116
Manifest ID:	97310116
Trans EPA ID:	CA0000970392
Trans Name:	Not reported
Trans 2 EPA ID:	Not reported
Trans 2 Name:	Not reported
TSDF EPA ID:	CAD097030993
Trans Name:	Not reported
TSDF Alt EPA ID:	Not reported
TSDF Alt Name:	Not reported
Waste Code Description:	331 - Off-specification, aged, or surplus organics
RCRA Code:	D007
Meth Code:	D99 - Disposal, Other
Quantity Tons:	0.366
Waste Quantity:	732
Quantity Unit:	P
Additional Code 1:	Not reported
Additional Code 2:	Not reported
Additional Code 3:	Not reported
Additional Code 4:	Not reported
Additional Code 5:	Not reported

Shipment Date:	19980109
Creation Date:	3/31/1998 0:00:00
Receipt Date:	19980113
Manifest ID:	97310115
Trans EPA ID:	CA0000970392
Trans Name:	Not reported
Trans 2 EPA ID:	Not reported
Trans 2 Name:	Not reported
TSDF EPA ID:	CAD008302903
Trans Name:	Not reported
TSDF Alt EPA ID:	CAD008302903
TSDF Alt Name:	Not reported
Waste Code Description:	551 - Laboratory waste chemicals 561 Detergent and soap
RCRA Code:	D001
Meth Code:	H01 - Transfer Station
Quantity Tons:	0.0475
Waste Quantity:	95
Quantity Unit:	P
Additional Code 1:	Not reported
Additional Code 2:	Not reported
Additional Code 3:	Not reported
Additional Code 4:	Not reported
Additional Code 5:	Not reported

Shipment Date:	19980109

Creation Date:	3/31/1998 0:00:00
Receipt Date:	19980113
Manifest ID:	97310115
Trans EPA ID:	CA0000970392
Trans Name:	Not reported
Trans 2 EPA ID:	Not reported
Trans 2 Name:	Not reported
TSDF EPA ID:	CAD008302903
Trans Name:	Not reported
TSDF Alt EPA ID:	CAD008302903
TSDF Alt Name:	Not reported
Waste Code Description:	141 - Off-specification, aged, or surplus inorganics
RCRA Code:	D001
Meth Code:	H01 - Transfer Station
Quantity Tons:	0.01
Waste Quantity:	20
Quantity Unit:	P
Additional Code 1:	Not reported
Additional Code 2:	Not reported
Additional Code 3:	Not reported
Additional Code 4:	Not reported
Additional Code 5:	Not reported

Shipment Date:	19980109
Creation Date:	3/31/1998 0:00:00
Receipt Date:	19980113
Manifest ID:	97310113
Trans EPA ID:	CA0000970392
Trans Name:	Not reported
Trans 2 EPA ID:	Not reported
Trans 2 Name:	Not reported
TSDF EPA ID:	CAD008302903
Trans Name:	Not reported
TSDF Alt EPA ID:	CAD008302903
TSDF Alt Name:	Not reported
Waste Code Description:	551 - Laboratory waste chemicals 561 Detergent and soap
RCRA Code:	D001
Meth Code:	H01 - Transfer Station
Quantity Tons:	0.08
Waste Quantity:	160
Quantity Unit:	P
Additional Code 1:	Not reported
Additional Code 2:	Not reported
Additional Code 3:	Not reported
Additional Code 4:	Not reported
Additional Code 5:	Not reported

Shipment Date:	19980108
Creation Date:	Not reported
Receipt Date:	Not reported
Manifest ID:	93072986
Trans EPA ID:	CAD008364432
Trans Name:	Not reported
Trans 2 EPA ID:	Not reported
Trans 2 Name:	Not reported
TSDF EPA ID:	CAD008364432
Trans Name:	Not reported
TSDF Alt EPA ID:	Not reported
TSDF Alt Name:	Not reported
Waste Code Description:	223 - Unspecified oil-containing waste
RCRA Code:	Not reported
Meth Code:	- Not reported
Quantity Tons:	0.629
Waste Quantity:	1258
Quantity Unit:	P
Additional Code 1:	Not reported
Additional Code 2:	Not reported
Additional Code 3:	Not reported
Additional Code 4:	Not reported
Additional Code 5:	Not reported

Shipment Date:	19980108
Creation Date:	Not reported
Receipt Date:	Not reported
Manifest ID:	93072986
Trans EPA ID:	CAD008364432
Trans Name:	Not reported
Trans 2 EPA ID:	Not reported
Trans 2 Name:	Not reported
TSDF EPA ID:	CAD008364432
Trans Name:	Not reported
TSDF Alt EPA ID:	Not reported
TSDF Alt Name:	Not reported
Waste Code Description:	591 - Baghouse waste
RCRA Code:	D007

Meth Code: - Not reported
Quantity Tons: 0.116
Waste Quantity: 232
Quantity Unit: P
Additional Code 1: Not reported
Additional Code 2: Not reported
Additional Code 3: Not reported
Additional Code 4: Not reported
Additional Code 5: Not reported

Shipment Date: 19980108
Creation Date: 4/23/1998 0:00:00
Receipt Date: Not reported
Manifest ID: 93072986
Trans EPA ID: CAD008364432
Trans Name: Not reported
Trans 2 EPA ID: Not reported
Trans 2 Name: Not reported
TSDF EPA ID: CAD008364432
Trans Name: Not reported
TSDF Alt EPA ID: Not reported
TSDF Alt Name: Not reported
Waste Code Description: 272 - Polymeric resin waste
RCRA Code: Not reported
Meth Code: - Not reported
Quantity Tons: 2.54
Waste Quantity: 5080
Quantity Unit: P
Additional Code 1: Not reported
Additional Code 2: Not reported
Additional Code 3: Not reported
Additional Code 4: Not reported
Additional Code 5: Not reported

Shipment Date: 19980108
Creation Date: 4/23/1998 0:00:00
Receipt Date: Not reported
Manifest ID: 93072986
Trans EPA ID: CAD008364432
Trans Name: Not reported
Trans 2 EPA ID: Not reported
Trans 2 Name: Not reported
TSDF EPA ID: CAD008364432
Trans Name: Not reported
TSDF Alt EPA ID: Not reported
TSDF Alt Name: Not reported
Waste Code Description: 214 - Unspecified solvent mixture
RCRA Code: D001
Meth Code: - Not reported
Quantity Tons: 1.284
Waste Quantity: 2568
Quantity Unit: P
Additional Code 1: Not reported
Additional Code 2: Not reported
Additional Code 3: Not reported
Additional Code 4: Not reported
Additional Code 5: Not reported

Shipment Date: 19980108
Creation Date: 4/23/1998 0:00:00
Receipt Date: Not reported
Manifest ID: 93072986
Trans EPA ID: CAD008364432
Trans Name: Not reported
Trans 2 EPA ID: Not reported
Trans 2 Name: Not reported
TSDF EPA ID: CAD008364432
Trans Name: Not reported
TSDF Alt EPA ID: Not reported
TSDF Alt Name: Not reported
Waste Code Description: 352 - Other organic solids
RCRA Code: D001
Meth Code: - Not reported
Quantity Tons: 4.663
Waste Quantity: 9326
Quantity Unit: P
Additional Code 1: Not reported
Additional Code 2: Not reported
Additional Code 3: Not reported
Additional Code 4: Not reported
Additional Code 5: Not reported

Shipment Date: 19980108
Creation Date: 4/23/1998 0:00:00
Receipt Date: Not reported

Manifest ID:	93072986
Trans EPA ID:	CAD008364432
Trans Name:	Not reported
Trans 2 EPA ID:	Not reported
Trans 2 Name:	Not reported
TSDF EPA ID:	CAD008364432
Trans Name:	Not reported
TSDF Alt EPA ID:	Not reported
TSDF Alt Name:	Not reported
Waste Code Description:	352 - Other organic solids
RCRA Code:	F003
Meth Code:	- Not reported
Quantity Tons:	0.7145
Waste Quantity:	1429
Quantity Unit:	P
Additional Code 1:	Not reported
Additional Code 2:	Not reported
Additional Code 3:	Not reported
Additional Code 4:	Not reported
Additional Code 5:	Not reported

Shipment Date:	19980108
Creation Date:	Not reported
Receipt Date:	Not reported
Manifest ID:	93072986
Trans EPA ID:	CAD008364432
Trans Name:	Not reported
Trans 2 EPA ID:	Not reported
Trans 2 Name:	Not reported
TSDF EPA ID:	CAD008364432
Trans Name:	Not reported
TSDF Alt EPA ID:	Not reported
TSDF Alt Name:	Not reported
Waste Code Description:	352 - Other organic solids
RCRA Code:	D002
Meth Code:	- Not reported
Quantity Tons:	0.869
Waste Quantity:	1738
Quantity Unit:	P
Additional Code 1:	Not reported
Additional Code 2:	Not reported
Additional Code 3:	Not reported
Additional Code 4:	Not reported
Additional Code 5:	Not reported

Shipment Date:	19980108
Creation Date:	Not reported
Receipt Date:	Not reported
Manifest ID:	93072986
Trans EPA ID:	CAD008364432
Trans Name:	Not reported
Trans 2 EPA ID:	Not reported
Trans 2 Name:	Not reported
TSDF EPA ID:	CAD008364432
Trans Name:	Not reported
TSDF Alt EPA ID:	Not reported
TSDF Alt Name:	Not reported
Waste Code Description:	331 - Off-specification, aged, or surplus organics
RCRA Code:	F002
Meth Code:	- Not reported
Quantity Tons:	0.72
Waste Quantity:	1440
Quantity Unit:	P
Additional Code 1:	Not reported
Additional Code 2:	Not reported
Additional Code 3:	Not reported
Additional Code 4:	Not reported
Additional Code 5:	Not reported

Shipment Date:	19980108
Creation Date:	Not reported
Receipt Date:	Not reported
Manifest ID:	93072986
Trans EPA ID:	CAD008364432
Trans Name:	Not reported
Trans 2 EPA ID:	Not reported
Trans 2 Name:	Not reported
TSDF EPA ID:	CAD008364432
Trans Name:	Not reported
TSDF Alt EPA ID:	Not reported
TSDF Alt Name:	Not reported
Waste Code Description:	352 - Other organic solids
RCRA Code:	D007
Meth Code:	- Not reported
Quantity Tons:	0.354

Waste Quantity:	708
Quantity Unit:	P
Additional Code 1:	Not reported
Additional Code 2:	Not reported
Additional Code 3:	Not reported
Additional Code 4:	Not reported
Additional Code 5:	Not reported
Shipment Date:	19980108
Creation Date:	Not reported
Receipt Date:	Not reported
Manifest ID:	93072986
Trans EPA ID:	CAD008364432
Trans Name:	Not reported
Trans 2 EPA ID:	Not reported
Trans 2 Name:	Not reported
TSDF EPA ID:	CAD008364432
Trans Name:	Not reported
TSDF Alt EPA ID:	Not reported
TSDF Alt Name:	Not reported
Waste Code Description:	132 - Aqueous solution w/metals (< restricted levels and see waste code 121 for a list of metals
RCRA Code:	D007
Meth Code:	- Not reported
Quantity Tons:	0.428
Waste Quantity:	856
Quantity Unit:	P
Additional Code 1:	Not reported
Additional Code 2:	Not reported
Additional Code 3:	Not reported
Additional Code 4:	Not reported
Additional Code 5:	Not reported
Shipment Date:	19980108
Creation Date:	Not reported
Receipt Date:	Not reported
Manifest ID:	93072986
Trans EPA ID:	CAD008364432
Trans Name:	Not reported
Trans 2 EPA ID:	Not reported
Trans 2 Name:	Not reported
TSDF EPA ID:	CAD008364432
Trans Name:	Not reported
TSDF Alt EPA ID:	Not reported
TSDF Alt Name:	Not reported
Waste Code Description:	141 - Off-specification, aged, or surplus inorganics
RCRA Code:	D007
Meth Code:	- Not reported
Quantity Tons:	0.3
Waste Quantity:	600
Quantity Unit:	P
Additional Code 1:	Not reported
Additional Code 2:	Not reported
Additional Code 3:	Not reported
Additional Code 4:	Not reported
Additional Code 5:	Not reported
Shipment Date:	19980108
Creation Date:	Not reported
Receipt Date:	Not reported
Manifest ID:	93072986
Trans EPA ID:	CAD008364432
Trans Name:	Not reported
Trans 2 EPA ID:	Not reported
Trans 2 Name:	Not reported
TSDF EPA ID:	CAD008364432
Trans Name:	Not reported
TSDF Alt EPA ID:	Not reported
TSDF Alt Name:	Not reported
Waste Code Description:	272 - Polymeric resin waste
RCRA Code:	Not reported
Meth Code:	- Not reported
Quantity Tons:	0.24
Waste Quantity:	480
Quantity Unit:	P
Additional Code 1:	Not reported
Additional Code 2:	Not reported
Additional Code 3:	Not reported
Additional Code 4:	Not reported
Additional Code 5:	Not reported

Additional Info:

Year:	1995
Gen EPA ID:	CAD008237596

Shipment Date:	19951128
Creation Date:	7/26/1996 0:00:00
Receipt Date:	19951128
Manifest ID:	95867432
Trans EPA ID:	CAD008364432
Trans Name:	Not reported
Trans 2 EPA ID:	Not reported
Trans 2 Name:	Not reported
TSDF EPA ID:	CAD008364432
Trans Name:	Not reported
TSDF Alt EPA ID:	Not reported
TSDF Alt Name:	Not reported
Waste Code Description:	272 - Polymeric resin waste
RCRA Code:	Not reported
Meth Code:	D80 - Disposal, Land Fill
Quantity Tons:	8.8535
Waste Quantity:	17707
Quantity Unit:	P
Additional Code 1:	Not reported
Additional Code 2:	Not reported
Additional Code 3:	Not reported
Additional Code 4:	Not reported
Additional Code 5:	Not reported

Shipment Date:	19951128
Creation Date:	7/26/1996 0:00:00
Receipt Date:	19951128
Manifest ID:	95867432
Trans EPA ID:	CAD008364432
Trans Name:	Not reported
Trans 2 EPA ID:	Not reported
Trans 2 Name:	Not reported
TSDF EPA ID:	CAD008364432
Trans Name:	Not reported
TSDF Alt EPA ID:	Not reported
TSDF Alt Name:	Not reported
Waste Code Description:	141 - Off-specification, aged, or surplus inorganics
RCRA Code:	D001
Meth Code:	R01 - Recycler
Quantity Tons:	0.37
Waste Quantity:	740
Quantity Unit:	P
Additional Code 1:	Not reported
Additional Code 2:	Not reported
Additional Code 3:	Not reported
Additional Code 4:	Not reported
Additional Code 5:	Not reported

Shipment Date:	19951128
Creation Date:	7/26/1996 0:00:00
Receipt Date:	19951128
Manifest ID:	95867432
Trans EPA ID:	CAD008364432
Trans Name:	Not reported
Trans 2 EPA ID:	Not reported
Trans 2 Name:	Not reported
TSDF EPA ID:	CAD008364432
Trans Name:	Not reported
TSDF Alt EPA ID:	Not reported
TSDF Alt Name:	Not reported
Waste Code Description:	132 - Aqueous solution w/metals (< restricted levels and see waste code 121 for a list of metals
RCRA Code:	D007
Meth Code:	T01 - Treatment, Tank
Quantity Tons:	0.476
Waste Quantity:	952
Quantity Unit:	P
Additional Code 1:	Not reported
Additional Code 2:	Not reported
Additional Code 3:	Not reported
Additional Code 4:	Not reported
Additional Code 5:	Not reported

Shipment Date:	19951128
Creation Date:	7/26/1996 0:00:00
Receipt Date:	19951128
Manifest ID:	95867432
Trans EPA ID:	CAD008364432
Trans Name:	Not reported
Trans 2 EPA ID:	Not reported
Trans 2 Name:	Not reported
TSDF EPA ID:	CAD008364432
Trans Name:	Not reported
TSDF Alt EPA ID:	Not reported

TSDF Alt Name:	Not reported
Waste Code Description:	352 - Other organic solids
RCRA Code:	D007
Meth Code:	R01 - Recycler
Quantity Tons:	4.4025
Waste Quantity:	8805
Quantity Unit:	P
Additional Code 1:	Not reported
Additional Code 2:	Not reported
Additional Code 3:	Not reported
Additional Code 4:	Not reported
Additional Code 5:	Not reported

Shipment Date:	19951006
Creation Date:	7/26/1996 0:00:00
Receipt Date:	19951011
Manifest ID:	93478482
Trans EPA ID:	OHD009865825
Trans Name:	Not reported
Trans 2 EPA ID:	Not reported
Trans 2 Name:	Not reported
TSDF EPA ID:	CAD044429835
Trans Name:	Not reported
TSDF Alt EPA ID:	Not reported
TSDF Alt Name:	Not reported
Waste Code Description:	331 - Off-specification, aged, or surplus organics
RCRA Code:	D001
Meth Code:	T03 - Treatment, Incineration
Quantity Tons:	3
Waste Quantity:	6000
Quantity Unit:	P
Additional Code 1:	Not reported
Additional Code 2:	Not reported
Additional Code 3:	Not reported
Additional Code 4:	Not reported
Additional Code 5:	Not reported

Shipment Date:	19951006
Creation Date:	7/26/1996 0:00:00
Receipt Date:	19951011
Manifest ID:	93478482
Trans EPA ID:	OHD009865825
Trans Name:	Not reported
Trans 2 EPA ID:	Not reported
Trans 2 Name:	Not reported
TSDF EPA ID:	CAD044429835
Trans Name:	Not reported
TSDF Alt EPA ID:	Not reported
TSDF Alt Name:	Not reported
Waste Code Description:	271 - Organic monomer waste (includes unreacted resins
RCRA Code:	D001
Meth Code:	- Not reported
Quantity Tons:	0.6
Waste Quantity:	1200
Quantity Unit:	P
Additional Code 1:	Not reported
Additional Code 2:	Not reported
Additional Code 3:	Not reported
Additional Code 4:	Not reported
Additional Code 5:	Not reported

Shipment Date:	19951006
Creation Date:	7/26/1996 0:00:00
Receipt Date:	19951011
Manifest ID:	93478482
Trans EPA ID:	OHD009865825
Trans Name:	Not reported
Trans 2 EPA ID:	Not reported
Trans 2 Name:	Not reported
TSDF EPA ID:	CAD044429835
Trans Name:	Not reported
TSDF Alt EPA ID:	Not reported
TSDF Alt Name:	Not reported
Waste Code Description:	331 - Off-specification, aged, or surplus organics
RCRA Code:	D001
Meth Code:	T03 - Treatment, Incineration
Quantity Tons:	0.025
Waste Quantity:	50
Quantity Unit:	P
Additional Code 1:	Not reported
Additional Code 2:	Not reported
Additional Code 3:	Not reported
Additional Code 4:	Not reported
Additional Code 5:	Not reported

Shipment Date:	19951006
Creation Date:	7/26/1996 0:00:00
Receipt Date:	19951011
Manifest ID:	93478482
Trans EPA ID:	OHD009865825
Trans Name:	Not reported
Trans 2 EPA ID:	Not reported
Trans 2 Name:	Not reported
TSDF EPA ID:	CAD044429835
Trans Name:	Not reported
TSDF Alt EPA ID:	Not reported
TSDF Alt Name:	Not reported
Waste Code Description:	- Not reported
RCRA Code:	Not reported
Meth Code:	T03 - Treatment, Incineration
Quantity Tons:	0
Waste Quantity:	0
Quantity Unit:	Not reported
Additional Code 1:	Not reported
Additional Code 2:	Not reported
Additional Code 3:	Not reported
Additional Code 4:	Not reported
Additional Code 5:	Not reported

Shipment Date:	19951003
Creation Date:	7/26/1996 0:00:00
Receipt Date:	19951003
Manifest ID:	95694234
Trans EPA ID:	CAD009452657
Trans Name:	Not reported
Trans 2 EPA ID:	Not reported
Trans 2 Name:	Not reported
TSDF EPA ID:	CAD009452657
Trans Name:	Not reported
TSDF Alt EPA ID:	Not reported
TSDF Alt Name:	Not reported
Waste Code Description:	343 - Unspecified organic liquid mixture
RCRA Code:	Not reported
Meth Code:	R01 - Recycler
Quantity Tons:	7.5922
Waste Quantity:	2233
Quantity Unit:	G
Additional Code 1:	Not reported
Additional Code 2:	Not reported
Additional Code 3:	Not reported
Additional Code 4:	Not reported
Additional Code 5:	Not reported

Shipment Date:	19950929
Creation Date:	7/26/1996 0:00:00
Receipt Date:	19951003
Manifest ID:	95386908
Trans EPA ID:	CA0000970392
Trans Name:	Not reported
Trans 2 EPA ID:	Not reported
Trans 2 Name:	Not reported
TSDF EPA ID:	CAD097030993
Trans Name:	Not reported
TSDF Alt EPA ID:	Not reported
TSDF Alt Name:	Not reported
Waste Code Description:	141 - Off-specification, aged, or surplus inorganics
RCRA Code:	D007
Meth Code:	- Not reported
Quantity Tons:	0.8
Waste Quantity:	1600
Quantity Unit:	P
Additional Code 1:	Not reported
Additional Code 2:	Not reported
Additional Code 3:	Not reported
Additional Code 4:	Not reported
Additional Code 5:	Not reported

Shipment Date:	19950929
Creation Date:	7/26/1996 0:00:00
Receipt Date:	19951003
Manifest ID:	95386908
Trans EPA ID:	CA0000970392
Trans Name:	Not reported
Trans 2 EPA ID:	Not reported
Trans 2 Name:	Not reported
TSDF EPA ID:	CAD097030993
Trans Name:	Not reported
TSDF Alt EPA ID:	Not reported
TSDF Alt Name:	Not reported
Waste Code Description:	141 - Off-specification, aged, or surplus inorganics

RCRA Code:	D008
Meth Code:	D99 - Disposal, Other
Quantity Tons:	0.075
Waste Quantity:	150
Quantity Unit:	P
Additional Code 1:	Not reported
Additional Code 2:	Not reported
Additional Code 3:	Not reported
Additional Code 4:	Not reported
Additional Code 5:	Not reported

Shipment Date:	19950929
Creation Date:	7/26/1996 0:00:00
Receipt Date:	19951003
Manifest ID:	95386909
Trans EPA ID:	CA0000970392
Trans Name:	Not reported
Trans 2 EPA ID:	CAD981634116
Trans 2 Name:	Not reported
TSDF EPA ID:	CAT000646117
Trans Name:	Not reported
TSDF Alt EPA ID:	Not reported
TSDF Alt Name:	Not reported
Waste Code Description:	141 - Off-specification, aged, or surplus inorganics
RCRA Code:	Not reported
Meth Code:	D80 - Disposal, Land Fill
Quantity Tons:	10.5
Waste Quantity:	21000
Quantity Unit:	P
Additional Code 1:	Not reported
Additional Code 2:	Not reported
Additional Code 3:	Not reported
Additional Code 4:	Not reported
Additional Code 5:	Not reported

Shipment Date:	19950929
Creation Date:	7/26/1996 0:00:00
Receipt Date:	19951005
Manifest ID:	95386910
Trans EPA ID:	CA0000970392
Trans Name:	Not reported
Trans 2 EPA ID:	CAD028277036
Trans 2 Name:	Not reported
TSDF EPA ID:	CAT080013352
Trans Name:	Not reported
TSDF Alt EPA ID:	Not reported
TSDF Alt Name:	Not reported
Waste Code Description:	221 - Waste oil and mixed oil
RCRA Code:	Not reported
Meth Code:	R01 - Recycler
Quantity Tons:	1.881
Waste Quantity:	495
Quantity Unit:	G
Additional Code 1:	Not reported
Additional Code 2:	Not reported
Additional Code 3:	Not reported
Additional Code 4:	Not reported
Additional Code 5:	Not reported

Shipment Date:	19950926
Creation Date:	7/26/1996 0:00:00
Receipt Date:	19950926
Manifest ID:	95386899
Trans EPA ID:	CA0000970392
Trans Name:	Not reported
Trans 2 EPA ID:	Not reported
Trans 2 Name:	Not reported
TSDF EPA ID:	CAT080013352
Trans Name:	Not reported
TSDF Alt EPA ID:	Not reported
TSDF Alt Name:	Not reported
Waste Code Description:	135 - Unspecified aqueous solution
RCRA Code:	Not reported
Meth Code:	R01 - Recycler
Quantity Tons:	2.94
Waste Quantity:	700
Quantity Unit:	G
Additional Code 1:	Not reported
Additional Code 2:	Not reported
Additional Code 3:	Not reported
Additional Code 4:	Not reported
Additional Code 5:	Not reported

Shipment Date:	19950821
Creation Date:	4/2/1996 0:00:00

Receipt Date:	19950821
Manifest ID:	92657653
Trans EPA ID:	CAD008364432
Trans Name:	Not reported
Trans 2 EPA ID:	Not reported
Trans 2 Name:	Not reported
TSDF EPA ID:	CAD008364432
Trans Name:	Not reported
TSDF Alt EPA ID:	CAD008364432
TSDF Alt Name:	Not reported
Waste Code Description:	132 - Aqueous solution w/metals (< restricted levels and see waste code 121 for a list of metals
RCRA Code:	D007
Meth Code:	R01 - Recycler
Quantity Tons:	0.4005
Waste Quantity:	801
Quantity Unit:	P
Additional Code 1:	Not reported
Additional Code 2:	Not reported
Additional Code 3:	Not reported
Additional Code 4:	Not reported
Additional Code 5:	Not reported

Shipment Date:	19950821
Creation Date:	4/2/1996 0:00:00
Receipt Date:	19950821
Manifest ID:	92657653
Trans EPA ID:	CAD008364432
Trans Name:	Not reported
Trans 2 EPA ID:	Not reported
Trans 2 Name:	Not reported
TSDF EPA ID:	CAD008364432
Trans Name:	Not reported
TSDF Alt EPA ID:	CAD008364432
TSDF Alt Name:	Not reported
Waste Code Description:	352 - Other organic solids
RCRA Code:	D007
Meth Code:	R01 - Recycler
Quantity Tons:	1.7425
Waste Quantity:	3485
Quantity Unit:	P
Additional Code 1:	Not reported
Additional Code 2:	Not reported
Additional Code 3:	Not reported
Additional Code 4:	Not reported
Additional Code 5:	Not reported

Shipment Date:	19950821
Creation Date:	4/2/1996 0:00:00
Receipt Date:	19950821
Manifest ID:	92657653
Trans EPA ID:	CAD008364432
Trans Name:	Not reported
Trans 2 EPA ID:	Not reported
Trans 2 Name:	Not reported
TSDF EPA ID:	CAD008364432
Trans Name:	Not reported
TSDF Alt EPA ID:	CAD008364432
TSDF Alt Name:	Not reported
Waste Code Description:	272 - Polymeric resin waste
RCRA Code:	Not reported
Meth Code:	R01 - Recycler
Quantity Tons:	12.976
Waste Quantity:	25952
Quantity Unit:	P
Additional Code 1:	Not reported
Additional Code 2:	Not reported
Additional Code 3:	Not reported
Additional Code 4:	Not reported
Additional Code 5:	Not reported

Shipment Date:	19950718
Creation Date:	11/15/1995 0:00:00
Receipt Date:	19950718
Manifest ID:	93489790
Trans EPA ID:	CAD008364432
Trans Name:	Not reported
Trans 2 EPA ID:	Not reported
Trans 2 Name:	Not reported
TSDF EPA ID:	CAD008364432
Trans Name:	Not reported
TSDF Alt EPA ID:	CAD008364432
TSDF Alt Name:	Not reported
Waste Code Description:	211 - Halogenated solvents (chloroform, methyl chloride, perchloroethylene, etc.
RCRA Code:	D001

Meth Code:	R01 - Recycler
Quantity Tons:	0.06
Waste Quantity:	120
Quantity Unit:	P
Additional Code 1:	Not reported
Additional Code 2:	Not reported
Additional Code 3:	Not reported
Additional Code 4:	Not reported
Additional Code 5:	Not reported

Shipment Date:	19950718
Creation Date:	11/15/1995 0:00:00
Receipt Date:	19950718
Manifest ID:	93489790
Trans EPA ID:	CAD008364432
Trans Name:	Not reported
Trans 2 EPA ID:	Not reported
Trans 2 Name:	Not reported
TSDF EPA ID:	CAD008364432
Trans Name:	Not reported
TSDF Alt EPA ID:	CAD008364432
TSDF Alt Name:	Not reported
Waste Code Description:	- Not reported
RCRA Code:	D007
Meth Code:	R01 - Recycler
Quantity Tons:	5.513
Waste Quantity:	11026
Quantity Unit:	P
Additional Code 1:	Not reported
Additional Code 2:	Not reported
Additional Code 3:	Not reported
Additional Code 4:	Not reported
Additional Code 5:	Not reported

Shipment Date:	19950718
Creation Date:	11/15/1995 0:00:00
Receipt Date:	19950718
Manifest ID:	93489790
Trans EPA ID:	CAD008364432
Trans Name:	Not reported
Trans 2 EPA ID:	Not reported
Trans 2 Name:	Not reported
TSDF EPA ID:	CAD008364432
Trans Name:	Not reported
TSDF Alt EPA ID:	CAD008364432
TSDF Alt Name:	Not reported
Waste Code Description:	211 - Halogenated solvents (chloroform, methyl chloride, perchloroethylene, etc.
RCRA Code:	F002
Meth Code:	R01 - Recycler
Quantity Tons:	0.24
Waste Quantity:	480
Quantity Unit:	P
Additional Code 1:	Not reported
Additional Code 2:	Not reported
Additional Code 3:	Not reported
Additional Code 4:	Not reported
Additional Code 5:	Not reported

Shipment Date:	19950718
Creation Date:	11/15/1995 0:00:00
Receipt Date:	19950718
Manifest ID:	93489790
Trans EPA ID:	CAD008364432
Trans Name:	Not reported
Trans 2 EPA ID:	Not reported
Trans 2 Name:	Not reported
TSDF EPA ID:	CAD008364432
Trans Name:	Not reported
TSDF Alt EPA ID:	CAD008364432
TSDF Alt Name:	Not reported
Waste Code Description:	214 - Unspecified solvent mixture
RCRA Code:	D001
Meth Code:	R01 - Recycler
Quantity Tons:	1.6665
Waste Quantity:	3333
Quantity Unit:	P
Additional Code 1:	Not reported
Additional Code 2:	Not reported
Additional Code 3:	Not reported
Additional Code 4:	Not reported
Additional Code 5:	Not reported

Shipment Date:	19950623
Creation Date:	4/2/1996 0:00:00
Receipt Date:	19950626

Manifest ID:	93478247
Trans EPA ID:	OHD009865825
Trans Name:	Not reported
Trans 2 EPA ID:	Not reported
Trans 2 Name:	Not reported
TSDF EPA ID:	CAD044429835
Trans Name:	Not reported
TSDF Alt EPA ID:	CAD044429835
TSDF Alt Name:	Not reported
Waste Code Description:	- Not reported
RCRA Code:	D007
Meth Code:	R01 - Recycler
Quantity Tons:	1.192
Waste Quantity:	2384
Quantity Unit:	P
Additional Code 1:	Not reported
Additional Code 2:	Not reported
Additional Code 3:	Not reported
Additional Code 4:	Not reported
Additional Code 5:	Not reported

Shipment Date:	19950623
Creation Date:	4/2/1996 0:00:00
Receipt Date:	19950626
Manifest ID:	93478247
Trans EPA ID:	OHD009865825
Trans Name:	Not reported
Trans 2 EPA ID:	Not reported
Trans 2 Name:	Not reported
TSDF EPA ID:	CAD044429835
Trans Name:	Not reported
TSDF Alt EPA ID:	CAD044429835
TSDF Alt Name:	Not reported
Waste Code Description:	343 - Unspecified organic liquid mixture
RCRA Code:	D001
Meth Code:	R01 - Recycler
Quantity Tons:	0.679
Waste Quantity:	1358
Quantity Unit:	P
Additional Code 1:	Not reported
Additional Code 2:	Not reported
Additional Code 3:	Not reported
Additional Code 4:	Not reported
Additional Code 5:	Not reported

Shipment Date:	19950623
Creation Date:	4/2/1996 0:00:00
Receipt Date:	19950626
Manifest ID:	93478247
Trans EPA ID:	OHD009865825
Trans Name:	Not reported
Trans 2 EPA ID:	Not reported
Trans 2 Name:	Not reported
TSDF EPA ID:	CAD044429835
Trans Name:	Not reported
TSDF Alt EPA ID:	CAD044429835
TSDF Alt Name:	Not reported
Waste Code Description:	214 - Unspecified solvent mixture
RCRA Code:	D001
Meth Code:	T03 - Treatment, Incineration
Quantity Tons:	1.252
Waste Quantity:	2504
Quantity Unit:	P
Additional Code 1:	Not reported
Additional Code 2:	Not reported
Additional Code 3:	Not reported
Additional Code 4:	Not reported
Additional Code 5:	Not reported

Shipment Date:	19950623
Creation Date:	4/2/1996 0:00:00
Receipt Date:	19950626
Manifest ID:	93478247
Trans EPA ID:	OHD009865825
Trans Name:	Not reported
Trans 2 EPA ID:	Not reported
Trans 2 Name:	Not reported
TSDF EPA ID:	CAD044429835
Trans Name:	Not reported
TSDF Alt EPA ID:	CAD044429835
TSDF Alt Name:	Not reported
Waste Code Description:	141 - Off-specification, aged, or surplus inorganics
RCRA Code:	D007
Meth Code:	T03 - Treatment, Incineration
Quantity Tons:	0.64

Waste Quantity:	1280
Quantity Unit:	P
Additional Code 1:	Not reported
Additional Code 2:	Not reported
Additional Code 3:	Not reported
Additional Code 4:	Not reported
Additional Code 5:	Not reported

Shipment Date:	19950614
Creation Date:	4/2/1996 0:00:00
Receipt Date:	19950615
Manifest ID:	95199332
Trans EPA ID:	CAD000083121
Trans Name:	Not reported
Trans 2 EPA ID:	Not reported
Trans 2 Name:	Not reported
TSDF EPA ID:	CAD000633164
Trans Name:	Not reported
TSDF Alt EPA ID:	CAD000633164
TSDF Alt Name:	Not reported
Waste Code Description:	272 - Polymeric resin waste
RCRA Code:	Not reported
Meth Code:	D80 - Disposal, Land Fill
Quantity Tons:	11.779
Waste Quantity:	23558
Quantity Unit:	P
Additional Code 1:	Not reported
Additional Code 2:	Not reported
Additional Code 3:	Not reported
Additional Code 4:	Not reported
Additional Code 5:	Not reported

Shipment Date:	19950609
Creation Date:	4/2/1996 0:00:00
Receipt Date:	19950609
Manifest ID:	95368820
Trans EPA ID:	CAD072953771
Trans Name:	Not reported
Trans 2 EPA ID:	Not reported
Trans 2 Name:	Not reported
TSDF EPA ID:	CAD044429835
Trans Name:	Not reported
TSDF Alt EPA ID:	CAD044429835
TSDF Alt Name:	Not reported
Waste Code Description:	331 - Off-specification, aged, or surplus organics
RCRA Code:	D003
Meth Code:	T03 - Treatment, Incineration
Quantity Tons:	2
Waste Quantity:	4000
Quantity Unit:	P
Additional Code 1:	Not reported
Additional Code 2:	Not reported
Additional Code 3:	Not reported
Additional Code 4:	Not reported
Additional Code 5:	Not reported

Shipment Date:	19950609
Creation Date:	4/2/1996 0:00:00
Receipt Date:	19950609
Manifest ID:	95368820
Trans EPA ID:	CAD072953771
Trans Name:	Not reported
Trans 2 EPA ID:	Not reported
Trans 2 Name:	Not reported
TSDF EPA ID:	CAD044429835
Trans Name:	Not reported
TSDF Alt EPA ID:	CAD044429835
TSDF Alt Name:	Not reported
Waste Code Description:	- Not reported
RCRA Code:	D004
Meth Code:	T03 - Treatment, Incineration
Quantity Tons:	1
Waste Quantity:	2000
Quantity Unit:	P
Additional Code 1:	Not reported
Additional Code 2:	Not reported
Additional Code 3:	Not reported
Additional Code 4:	Not reported
Additional Code 5:	Not reported

Shipment Date:	19950609
Creation Date:	4/2/1996 0:00:00
Receipt Date:	19950609
Manifest ID:	95368820
Trans EPA ID:	CAD072953771

Trans Name:	Not reported
Trans 2 EPA ID:	Not reported
Trans 2 Name:	Not reported
TSDF EPA ID:	CAD044429835
Trans Name:	Not reported
TSDF Alt EPA ID:	CAD044429835
TSDF Alt Name:	Not reported
Waste Code Description:	123 - Unspecified alkaline solution
RCRA Code:	D002
Meth Code:	T03 - Treatment, Incineration
Quantity Tons:	1.25
Waste Quantity:	2500
Quantity Unit:	P
Additional Code 1:	Not reported
Additional Code 2:	Not reported
Additional Code 3:	Not reported
Additional Code 4:	Not reported
Additional Code 5:	Not reported

Shipment Date:	19950609
Creation Date:	4/2/1996 0:00:00
Receipt Date:	19950609
Manifest ID:	95368820
Trans EPA ID:	CAD072953771
Trans Name:	Not reported
Trans 2 EPA ID:	Not reported
Trans 2 Name:	Not reported
TSDF EPA ID:	CAD044429835
Trans Name:	Not reported
TSDF Alt EPA ID:	CAD044429835
TSDF Alt Name:	Not reported
Waste Code Description:	331 - Off-specification, aged, or surplus organics
RCRA Code:	D001
Meth Code:	T03 - Treatment, Incineration
Quantity Tons:	6.25
Waste Quantity:	12500
Quantity Unit:	P
Additional Code 1:	Not reported
Additional Code 2:	Not reported
Additional Code 3:	Not reported
Additional Code 4:	Not reported
Additional Code 5:	Not reported

Shipment Date:	19950518
Creation Date:	4/2/1996 0:00:00
Receipt Date:	19950519
Manifest ID:	92522193
Trans EPA ID:	CAD009452657
Trans Name:	Not reported
Trans 2 EPA ID:	Not reported
Trans 2 Name:	Not reported
TSDF EPA ID:	CAD009452657
Trans Name:	Not reported
TSDF Alt EPA ID:	CAD009452657
TSDF Alt Name:	Not reported
Waste Code Description:	343 - Unspecified organic liquid mixture
RCRA Code:	Not reported
Meth Code:	R01 - Recycler
Quantity Tons:	11.4274
Waste Quantity:	3361
Quantity Unit:	G
Additional Code 1:	Not reported
Additional Code 2:	Not reported
Additional Code 3:	Not reported
Additional Code 4:	Not reported
Additional Code 5:	Not reported

Shipment Date:	19950510
Creation Date:	4/2/1996 0:00:00
Receipt Date:	19950512
Manifest ID:	93473859
Trans EPA ID:	OHD009865825
Trans Name:	Not reported
Trans 2 EPA ID:	Not reported
Trans 2 Name:	Not reported
TSDF EPA ID:	CAD044429835
Trans Name:	Not reported
TSDF Alt EPA ID:	CAD044429835
TSDF Alt Name:	Not reported
Waste Code Description:	141 - Off-specification, aged, or surplus inorganics
RCRA Code:	D002
Meth Code:	T03 - Treatment, Incineration
Quantity Tons:	0.165
Waste Quantity:	330
Quantity Unit:	P

Additional Code 1:	Not reported
Additional Code 2:	Not reported
Additional Code 3:	Not reported
Additional Code 4:	Not reported
Additional Code 5:	Not reported

Shipment Date:	19950510
Creation Date:	4/2/1996 0:00:00
Receipt Date:	19950512
Manifest ID:	93473859
Trans EPA ID:	OHD009865825
Trans Name:	Not reported
Trans 2 EPA ID:	Not reported
Trans 2 Name:	Not reported
TSDF EPA ID:	CAD044429835
Trans Name:	Not reported
TSDF Alt EPA ID:	CAD044429835
TSDF Alt Name:	Not reported
Waste Code Description:	141 - Off-specification, aged, or surplus inorganics
RCRA Code:	D002
Meth Code:	T03 - Treatment, Incineration
Quantity Tons:	0.825
Waste Quantity:	1650
Quantity Unit:	P
Additional Code 1:	Not reported
Additional Code 2:	Not reported
Additional Code 3:	Not reported
Additional Code 4:	Not reported
Additional Code 5:	Not reported

Shipment Date:	19950425
Creation Date:	4/2/1996 0:00:00
Receipt Date:	19950425
Manifest ID:	95302684
Trans EPA ID:	CAD008364432
Trans Name:	Not reported
Trans 2 EPA ID:	Not reported
Trans 2 Name:	Not reported
TSDF EPA ID:	CAD008364432
Trans Name:	Not reported
TSDF Alt EPA ID:	CAD008364432
TSDF Alt Name:	Not reported
Waste Code Description:	211 - Halogenated solvents (chloroform, methyl chloride, perchloroethylene, etc.
RCRA Code:	U226
Meth Code:	R01 - Recycler
Quantity Tons:	0.221
Waste Quantity:	442
Quantity Unit:	P
Additional Code 1:	Not reported
Additional Code 2:	Not reported
Additional Code 3:	Not reported
Additional Code 4:	Not reported
Additional Code 5:	Not reported

Shipment Date:	19950407
Creation Date:	4/2/1996 0:00:00
Receipt Date:	19950407
Manifest ID:	95368816
Trans EPA ID:	ARD069748192
Trans Name:	Not reported
Trans 2 EPA ID:	Not reported
Trans 2 Name:	Not reported
TSDF EPA ID:	CAD044429835
Trans Name:	Not reported
TSDF Alt EPA ID:	CAD044429835
TSDF Alt Name:	Not reported
Waste Code Description:	271 - Organic monomer waste (includes unreacted resins
RCRA Code:	D001
Meth Code:	T03 - Treatment, Incineration
Quantity Tons:	0.2
Waste Quantity:	400
Quantity Unit:	P
Additional Code 1:	Not reported
Additional Code 2:	Not reported
Additional Code 3:	Not reported
Additional Code 4:	Not reported
Additional Code 5:	Not reported

Shipment Date:	19950407
Creation Date:	4/2/1996 0:00:00
Receipt Date:	19950407
Manifest ID:	95368816
Trans EPA ID:	ARD069748192
Trans Name:	Not reported
Trans 2 EPA ID:	Not reported

Trans 2 Name:	Not reported
TSDF EPA ID:	CAD044429835
Trans Name:	Not reported
TSDF Alt EPA ID:	CAD044429835
TSDF Alt Name:	Not reported
Waste Code Description:	791 - Liquids with pH < 2 792 Liquids with pH < 2 with metals
RCRA Code:	D002
Meth Code:	R01 - Recycler
Quantity Tons:	0.275
Waste Quantity:	550
Quantity Unit:	P
Additional Code 1:	Not reported
Additional Code 2:	Not reported
Additional Code 3:	Not reported
Additional Code 4:	Not reported
Additional Code 5:	Not reported

Shipment Date:	19950407
Creation Date:	4/2/1996 0:00:00
Receipt Date:	19950407
Manifest ID:	95368816
Trans EPA ID:	ARD069748192
Trans Name:	Not reported
Trans 2 EPA ID:	Not reported
Trans 2 Name:	Not reported
TSDF EPA ID:	CAD044429835
Trans Name:	Not reported
TSDF Alt EPA ID:	CAD044429835
TSDF Alt Name:	Not reported
Waste Code Description:	271 - Organic monomer waste (includes unreacted resins
RCRA Code:	D001
Meth Code:	T03 - Treatment, Incineration
Quantity Tons:	1.3
Waste Quantity:	2600
Quantity Unit:	P
Additional Code 1:	Not reported
Additional Code 2:	Not reported
Additional Code 3:	Not reported
Additional Code 4:	Not reported
Additional Code 5:	Not reported

Shipment Date:	19950407
Creation Date:	4/2/1996 0:00:00
Receipt Date:	19950407
Manifest ID:	95368816
Trans EPA ID:	ARD069748192
Trans Name:	Not reported
Trans 2 EPA ID:	Not reported
Trans 2 Name:	Not reported
TSDF EPA ID:	CAD044429835
Trans Name:	Not reported
TSDF Alt EPA ID:	CAD044429835
TSDF Alt Name:	Not reported
Waste Code Description:	- Not reported
RCRA Code:	D001
Meth Code:	T03 - Treatment, Incineration
Quantity Tons:	0.2
Waste Quantity:	400
Quantity Unit:	P
Additional Code 1:	Not reported
Additional Code 2:	Not reported
Additional Code 3:	Not reported
Additional Code 4:	Not reported
Additional Code 5:	Not reported

Shipment Date:	19950331
Creation Date:	3/29/1996 0:00:00
Receipt Date:	19950405
Manifest ID:	95130550
Trans EPA ID:	CAD000083121
Trans Name:	Not reported
Trans 2 EPA ID:	Not reported
Trans 2 Name:	Not reported
TSDF EPA ID:	CAD000633164
Trans Name:	Not reported
TSDF Alt EPA ID:	CAD000633164
TSDF Alt Name:	Not reported
Waste Code Description:	272 - Polymeric resin waste
RCRA Code:	Not reported
Meth Code:	D80 - Disposal, Land Fill
Quantity Tons:	21.7435
Waste Quantity:	43487
Quantity Unit:	P
Additional Code 1:	Not reported
Additional Code 2:	Not reported

Additional Code 3:	Not reported
Additional Code 4:	Not reported
Additional Code 5:	Not reported

Shipment Date:	19950330
Creation Date:	3/29/1996 0:00:00
Receipt Date:	19950330
Manifest ID:	93473636
Trans EPA ID:	OHD009865825
Trans Name:	Not reported
Trans 2 EPA ID:	Not reported
Trans 2 Name:	Not reported
TSDF EPA ID:	CAD044429835
Trans Name:	Not reported
TSDF Alt EPA ID:	CAD044429835
TSDF Alt Name:	Not reported
Waste Code Description:	331 - Off-specification, aged, or surplus organics
RCRA Code:	D001
Meth Code:	T03 - Treatment, Incineration
Quantity Tons:	1.939
Waste Quantity:	3878
Quantity Unit:	P
Additional Code 1:	Not reported
Additional Code 2:	Not reported
Additional Code 3:	Not reported
Additional Code 4:	Not reported
Additional Code 5:	Not reported

Shipment Date:	19950330
Creation Date:	3/29/1996 0:00:00
Receipt Date:	19950330
Manifest ID:	93473636
Trans EPA ID:	OHD009865825
Trans Name:	Not reported
Trans 2 EPA ID:	Not reported
Trans 2 Name:	Not reported
TSDF EPA ID:	CAD044429835
Trans Name:	Not reported
TSDF Alt EPA ID:	CAD044429835
TSDF Alt Name:	Not reported
Waste Code Description:	- Not reported
RCRA Code:	D001
Meth Code:	R01 - Recycler
Quantity Tons:	1.027
Waste Quantity:	2054
Quantity Unit:	P
Additional Code 1:	Not reported
Additional Code 2:	Not reported
Additional Code 3:	Not reported
Additional Code 4:	Not reported
Additional Code 5:	Not reported

Shipment Date:	19950330
Creation Date:	3/29/1996 0:00:00
Receipt Date:	19950330
Manifest ID:	93473636
Trans EPA ID:	OHD009865825
Trans Name:	Not reported
Trans 2 EPA ID:	Not reported
Trans 2 Name:	Not reported
TSDF EPA ID:	CAD044429835
Trans Name:	Not reported
TSDF Alt EPA ID:	CAD044429835
TSDF Alt Name:	Not reported
Waste Code Description:	141 - Off-specification, aged, or surplus inorganics
RCRA Code:	D007
Meth Code:	R01 - Recycler
Quantity Tons:	1.436
Waste Quantity:	2872
Quantity Unit:	P
Additional Code 1:	Not reported
Additional Code 2:	Not reported
Additional Code 3:	Not reported
Additional Code 4:	Not reported
Additional Code 5:	Not reported

Shipment Date:	19950330
Creation Date:	3/29/1996 0:00:00
Receipt Date:	19950330
Manifest ID:	93473636
Trans EPA ID:	OHD009865825
Trans Name:	Not reported
Trans 2 EPA ID:	Not reported
Trans 2 Name:	Not reported
TSDF EPA ID:	CAD044429835

Trans Name:	Not reported
TSDF Alt EPA ID:	CAD044429835
TSDF Alt Name:	Not reported
Waste Code Description:	181 - Other inorganic solid waste Organics
RCRA Code:	D001
Meth Code:	T03 - Treatment, Incineration
Quantity Tons:	4.58
Waste Quantity:	9160
Quantity Unit:	P
Additional Code 1:	Not reported
Additional Code 2:	Not reported
Additional Code 3:	Not reported
Additional Code 4:	Not reported
Additional Code 5:	Not reported

Shipment Date:	19950322
Creation Date:	3/29/1996 0:00:00
Receipt Date:	19950324
Manifest ID:	95199300
Trans EPA ID:	CAD000083121
Trans Name:	Not reported
Trans 2 EPA ID:	Not reported
Trans 2 Name:	Not reported
TSDF EPA ID:	CAD000633164
Trans Name:	Not reported
TSDF Alt EPA ID:	CAD000633164
TSDF Alt Name:	Not reported
Waste Code Description:	272 - Polymeric resin waste
RCRA Code:	Not reported
Meth Code:	D80 - Disposal, Land Fill
Quantity Tons:	8.651
Waste Quantity:	17302
Quantity Unit:	P
Additional Code 1:	Not reported
Additional Code 2:	Not reported
Additional Code 3:	Not reported
Additional Code 4:	Not reported
Additional Code 5:	Not reported

Shipment Date:	19950209
Creation Date:	3/29/1996 0:00:00
Receipt Date:	19950210
Manifest ID:	93477733
Trans EPA ID:	OHD009865825
Trans Name:	Not reported
Trans 2 EPA ID:	Not reported
Trans 2 Name:	Not reported
TSDF EPA ID:	CAD044429835
Trans Name:	Not reported
TSDF Alt EPA ID:	CAD044429835
TSDF Alt Name:	Not reported
Waste Code Description:	- Not reported
RCRA Code:	F002
Meth Code:	R01 - Recycler
Quantity Tons:	2.996
Waste Quantity:	5992
Quantity Unit:	P
Additional Code 1:	Not reported
Additional Code 2:	Not reported
Additional Code 3:	Not reported
Additional Code 4:	Not reported
Additional Code 5:	Not reported

Shipment Date:	19950209
Creation Date:	3/29/1996 0:00:00
Receipt Date:	19950210
Manifest ID:	93477733
Trans EPA ID:	OHD009865825
Trans Name:	Not reported
Trans 2 EPA ID:	Not reported
Trans 2 Name:	Not reported
TSDF EPA ID:	CAD044429835
Trans Name:	Not reported
TSDF Alt EPA ID:	CAD044429835
TSDF Alt Name:	Not reported
Waste Code Description:	214 - Unspecified solvent mixture
RCRA Code:	F003
Meth Code:	T03 - Treatment, Incineration
Quantity Tons:	2.4765
Waste Quantity:	4953
Quantity Unit:	P
Additional Code 1:	Not reported
Additional Code 2:	Not reported
Additional Code 3:	Not reported
Additional Code 4:	Not reported

Additional Code 5:	Not reported
Shipment Date:	19950209
Creation Date:	3/29/1996 0:00:00
Receipt Date:	19950210
Manifest ID:	93477733
Trans EPA ID:	OHD009865825
Trans Name:	Not reported
Trans 2 EPA ID:	Not reported
Trans 2 Name:	Not reported
TSDF EPA ID:	CAD044429835
Trans Name:	Not reported
TSDF Alt EPA ID:	CAD044429835
TSDF Alt Name:	Not reported
Waste Code Description:	- Not reported
RCRA Code:	D007
Meth Code:	R01 - Recycler
Quantity Tons:	3.0985
Waste Quantity:	6197
Quantity Unit:	P
Additional Code 1:	Not reported
Additional Code 2:	Not reported
Additional Code 3:	Not reported
Additional Code 4:	Not reported
Additional Code 5:	Not reported
Shipment Date:	19950209
Creation Date:	3/29/1996 0:00:00
Receipt Date:	19950210
Manifest ID:	93477733
Trans EPA ID:	OHD009865825
Trans Name:	Not reported
Trans 2 EPA ID:	Not reported
Trans 2 Name:	Not reported
TSDF EPA ID:	CAD044429835
Trans Name:	Not reported
TSDF Alt EPA ID:	CAD044429835
TSDF Alt Name:	Not reported
Waste Code Description:	141 - Off-specification, aged, or surplus inorganics
RCRA Code:	D007
Meth Code:	T03 - Treatment, Incineration
Quantity Tons:	0.711
Waste Quantity:	1422
Quantity Unit:	P
Additional Code 1:	Not reported
Additional Code 2:	Not reported
Additional Code 3:	Not reported
Additional Code 4:	Not reported
Additional Code 5:	Not reported
Shipment Date:	19950126
Creation Date:	3/28/1996 0:00:00
Receipt Date:	19950127
Manifest ID:	93603336
Trans EPA ID:	CAD000083121
Trans Name:	Not reported
Trans 2 EPA ID:	Not reported
Trans 2 Name:	Not reported
TSDF EPA ID:	CAD000633164
Trans Name:	Not reported
TSDF Alt EPA ID:	Not reported
TSDF Alt Name:	Not reported
Waste Code Description:	272 - Polymeric resin waste
RCRA Code:	Not reported
Meth Code:	D80 - Disposal, Land Fill
Quantity Tons:	8
Waste Quantity:	16000
Quantity Unit:	P
Additional Code 1:	Not reported
Additional Code 2:	Not reported
Additional Code 3:	Not reported
Additional Code 4:	Not reported
Additional Code 5:	Not reported
Shipment Date:	19950126
Creation Date:	3/29/1996 0:00:00
Receipt Date:	19950126
Manifest ID:	93574403
Trans EPA ID:	CAD009452657
Trans Name:	Not reported
Trans 2 EPA ID:	Not reported
Trans 2 Name:	Not reported
TSDF EPA ID:	CAD009452657
Trans Name:	Not reported
TSDF Alt EPA ID:	CAD009452657

TSDF Alt Name: Not reported
Waste Code Description: 343 - Unspecified organic liquid mixture
RCRA Code: Not reported
Meth Code: R01 - Recycler
Quantity Tons: 12.971
Waste Quantity: 3815
Quantity Unit: G
Additional Code 1: Not reported
Additional Code 2: Not reported
Additional Code 3: Not reported
Additional Code 4: Not reported
Additional Code 5: Not reported

Additional Info:
Year: 1999
Gen EPA ID: CAD008237596

Shipment Date: 19991202
Creation Date: Not reported
Receipt Date: Not reported
Manifest ID: 99369419
Trans EPA ID: CAD008364432
Trans Name: Not reported
Trans 2 EPA ID: Not reported
Trans 2 Name: Not reported
TSDF EPA ID: CAD008364432
Trans Name: Not reported
TSDF Alt EPA ID: CAD008364432
TSDF Alt Name: Not reported
Waste Code Description: *** - Not reported
RCRA Code: D001
Meth Code: R01 - Recycler
Quantity Tons: 0.278
Waste Quantity: 556
Quantity Unit: P
Additional Code 1: Not reported
Additional Code 2: Not reported
Additional Code 3: Not reported
Additional Code 4: Not reported
Additional Code 5: Not reported

Shipment Date: 19991202
Creation Date: Not reported
Receipt Date: Not reported
Manifest ID: 99369419
Trans EPA ID: CAD008364432
Trans Name: Not reported
Trans 2 EPA ID: Not reported
Trans 2 Name: Not reported
TSDF EPA ID: CAD008364432
Trans Name: Not reported
TSDF Alt EPA ID: CAD008364432
TSDF Alt Name: Not reported
Waste Code Description: 792 - Not reported
RCRA Code: D002
Meth Code: H01 - Transfer Station
Quantity Tons: 0.07
Waste Quantity: 140
Quantity Unit: P
Additional Code 1: Not reported
Additional Code 2: Not reported
Additional Code 3: Not reported
Additional Code 4: Not reported
Additional Code 5: Not reported

Shipment Date: 19991202
Creation Date: Not reported
Receipt Date: Not reported
Manifest ID: 99369419
Trans EPA ID: CAD008364432
Trans Name: Not reported
Trans 2 EPA ID: Not reported
Trans 2 Name: Not reported
TSDF EPA ID: CAD008364432
Trans Name: Not reported
TSDF Alt EPA ID: CAD008364432
TSDF Alt Name: Not reported
Waste Code Description: 792 - Not reported
RCRA Code: D002
Meth Code: H01 - Transfer Station
Quantity Tons: 0.07
Waste Quantity: 140
Quantity Unit: P
Additional Code 1: Not reported

Additional Code 2:	Not reported
Additional Code 3:	Not reported
Additional Code 4:	Not reported
Additional Code 5:	Not reported

Shipment Date:	19991202
Creation Date:	Not reported
Receipt Date:	Not reported
Manifest ID:	99369419
Trans EPA ID:	CAD008364432
Trans Name:	Not reported
Trans 2 EPA ID:	Not reported
Trans 2 Name:	Not reported
TSDF EPA ID:	CAD008364432
Trans Name:	Not reported
TSDF Alt EPA ID:	CAD008364432
TSDF Alt Name:	Not reported
Waste Code Description:	551 - Laboratory waste chemicals 561 Detergent and soap
RCRA Code:	D001
Meth Code:	T03 - Treatment, Incineration
Quantity Tons:	0.005
Waste Quantity:	10
Quantity Unit:	P
Additional Code 1:	Not reported
Additional Code 2:	Not reported
Additional Code 3:	Not reported
Additional Code 4:	Not reported
Additional Code 5:	Not reported

Shipment Date:	19991202
Creation Date:	Not reported
Receipt Date:	Not reported
Manifest ID:	99369419
Trans EPA ID:	CAD008364432
Trans Name:	Not reported
Trans 2 EPA ID:	Not reported
Trans 2 Name:	Not reported
TSDF EPA ID:	CAD008364432
Trans Name:	Not reported
TSDF Alt EPA ID:	CAD008364432
TSDF Alt Name:	Not reported
Waste Code Description:	343 - Unspecified organic liquid mixture
RCRA Code:	D001
Meth Code:	R01 - Recycler
Quantity Tons:	0.12
Waste Quantity:	240
Quantity Unit:	P
Additional Code 1:	Not reported
Additional Code 2:	Not reported
Additional Code 3:	Not reported
Additional Code 4:	Not reported
Additional Code 5:	Not reported

Shipment Date:	19991202
Creation Date:	Not reported
Receipt Date:	Not reported
Manifest ID:	99369419
Trans EPA ID:	CAD008364432
Trans Name:	Not reported
Trans 2 EPA ID:	Not reported
Trans 2 Name:	Not reported
TSDF EPA ID:	CAD008364432
Trans Name:	Not reported
TSDF Alt EPA ID:	CAD008364432
TSDF Alt Name:	Not reported
Waste Code Description:	551 - Laboratory waste chemicals 561 Detergent and soap
RCRA Code:	D001
Meth Code:	R01 - Recycler
Quantity Tons:	11.894
Waste Quantity:	23788
Quantity Unit:	P
Additional Code 1:	Not reported
Additional Code 2:	Not reported
Additional Code 3:	Not reported
Additional Code 4:	Not reported
Additional Code 5:	Not reported

Shipment Date:	19991202
Creation Date:	Not reported
Receipt Date:	Not reported
Manifest ID:	99369419
Trans EPA ID:	CAD008364432
Trans Name:	Not reported
Trans 2 EPA ID:	Not reported
Trans 2 Name:	Not reported

TSDF EPA ID:	CAD008364432
Trans Name:	Not reported
TSDF Alt EPA ID:	CAD008364432
TSDF Alt Name:	Not reported
Waste Code Description:	343 - Unspecified organic liquid mixture
RCRA Code:	D001
Meth Code:	R01 - Recycler
Quantity Tons:	1.4405
Waste Quantity:	2881
Quantity Unit:	P
Additional Code 1:	Not reported
Additional Code 2:	Not reported
Additional Code 3:	Not reported
Additional Code 4:	Not reported
Additional Code 5:	Not reported

Shipment Date:	19991202
Creation Date:	Not reported
Receipt Date:	Not reported
Manifest ID:	99369419
Trans EPA ID:	CAD008364432
Trans Name:	Not reported
Trans 2 EPA ID:	Not reported
Trans 2 Name:	Not reported
TSDF EPA ID:	CAD008364432
Trans Name:	Not reported
TSDF Alt EPA ID:	CAD008364432
TSDF Alt Name:	Not reported
Waste Code Description:	551 - Laboratory waste chemicals 561 Detergent and soap
RCRA Code:	D001
Meth Code:	T03 - Treatment, Incineration
Quantity Tons:	0.5305
Waste Quantity:	1061
Quantity Unit:	P
Additional Code 1:	Not reported
Additional Code 2:	Not reported
Additional Code 3:	Not reported
Additional Code 4:	Not reported
Additional Code 5:	Not reported

Shipment Date:	19991202
Creation Date:	Not reported
Receipt Date:	Not reported
Manifest ID:	99369419
Trans EPA ID:	CAD008364432
Trans Name:	Not reported
Trans 2 EPA ID:	Not reported
Trans 2 Name:	Not reported
TSDF EPA ID:	CAD008364432
Trans Name:	Not reported
TSDF Alt EPA ID:	CAD008364432
TSDF Alt Name:	Not reported
Waste Code Description:	551 - Laboratory waste chemicals 561 Detergent and soap
RCRA Code:	Not reported
Meth Code:	T03 - Treatment, Incineration
Quantity Tons:	0.203
Waste Quantity:	406
Quantity Unit:	P
Additional Code 1:	Not reported
Additional Code 2:	Not reported
Additional Code 3:	Not reported
Additional Code 4:	Not reported
Additional Code 5:	Not reported

Shipment Date:	19991202
Creation Date:	Not reported
Receipt Date:	Not reported
Manifest ID:	99369419
Trans EPA ID:	CAD008364432
Trans Name:	Not reported
Trans 2 EPA ID:	Not reported
Trans 2 Name:	Not reported
TSDF EPA ID:	CAD008364432
Trans Name:	Not reported
TSDF Alt EPA ID:	CAD008364432
TSDF Alt Name:	Not reported
Waste Code Description:	551 - Laboratory waste chemicals 561 Detergent and soap
RCRA Code:	F002
Meth Code:	R01 - Recycler
Quantity Tons:	0.234
Waste Quantity:	468
Quantity Unit:	P
Additional Code 1:	Not reported
Additional Code 2:	Not reported
Additional Code 3:	Not reported

Additional Code 4:	Not reported
Additional Code 5:	Not reported

Shipment Date:	19991202
Creation Date:	Not reported
Receipt Date:	Not reported
Manifest ID:	99369419
Trans EPA ID:	CAD008364432
Trans Name:	Not reported
Trans 2 EPA ID:	Not reported
Trans 2 Name:	Not reported
TSDF EPA ID:	CAD008364432
Trans Name:	Not reported
TSDF Alt EPA ID:	CAD008364432
TSDF Alt Name:	Not reported
Waste Code Description:	551 - Laboratory waste chemicals 561 Detergent and soap
RCRA Code:	D001
Meth Code:	T03 - Treatment, Incineration
Quantity Tons:	0.01
Waste Quantity:	20
Quantity Unit:	P
Additional Code 1:	Not reported
Additional Code 2:	Not reported
Additional Code 3:	Not reported
Additional Code 4:	Not reported
Additional Code 5:	Not reported

Shipment Date:	19991202
Creation Date:	Not reported
Receipt Date:	Not reported
Manifest ID:	99369419
Trans EPA ID:	CAD008364432
Trans Name:	Not reported
Trans 2 EPA ID:	Not reported
Trans 2 Name:	Not reported
TSDF EPA ID:	CAD008364432
Trans Name:	Not reported
TSDF Alt EPA ID:	CAD008364432
TSDF Alt Name:	Not reported
Waste Code Description:	551 - Laboratory waste chemicals 561 Detergent and soap
RCRA Code:	Not reported
Meth Code:	T03 - Treatment, Incineration
Quantity Tons:	0.203
Waste Quantity:	406
Quantity Unit:	P
Additional Code 1:	Not reported
Additional Code 2:	Not reported
Additional Code 3:	Not reported
Additional Code 4:	Not reported
Additional Code 5:	Not reported

Shipment Date:	19991202
Creation Date:	Not reported
Receipt Date:	Not reported
Manifest ID:	99369419
Trans EPA ID:	CAD008364432
Trans Name:	Not reported
Trans 2 EPA ID:	Not reported
Trans 2 Name:	Not reported
TSDF EPA ID:	CAD008364432
Trans Name:	Not reported
TSDF Alt EPA ID:	CAD008364432
TSDF Alt Name:	Not reported
Waste Code Description:	551 - Laboratory waste chemicals 561 Detergent and soap
RCRA Code:	D001
Meth Code:	T03 - Treatment, Incineration
Quantity Tons:	0.5305
Waste Quantity:	1061
Quantity Unit:	P
Additional Code 1:	Not reported
Additional Code 2:	Not reported
Additional Code 3:	Not reported
Additional Code 4:	Not reported
Additional Code 5:	Not reported

Shipment Date:	19991202
Creation Date:	Not reported
Receipt Date:	Not reported
Manifest ID:	99369419
Trans EPA ID:	CAD008364432
Trans Name:	Not reported
Trans 2 EPA ID:	Not reported
Trans 2 Name:	Not reported
TSDF EPA ID:	CAD008364432
Trans Name:	Not reported

TSDF Alt EPA ID:	CAD008364432
TSDF Alt Name:	Not reported
Waste Code Description:	343 - Unspecified organic liquid mixture
RCRA Code:	D001
Meth Code:	R01 - Recycler
Quantity Tons:	1.4405
Waste Quantity:	2881
Quantity Unit:	P
Additional Code 1:	Not reported
Additional Code 2:	Not reported
Additional Code 3:	Not reported
Additional Code 4:	Not reported
Additional Code 5:	Not reported

Shipment Date:	19991202
Creation Date:	Not reported
Receipt Date:	Not reported
Manifest ID:	99369419
Trans EPA ID:	CAD008364432
Trans Name:	Not reported
Trans 2 EPA ID:	Not reported
Trans 2 Name:	Not reported
TSDF EPA ID:	CAD008364432
Trans Name:	Not reported
TSDF Alt EPA ID:	CAD008364432
TSDF Alt Name:	Not reported
Waste Code Description:	551 - Laboratory waste chemicals 561 Detergent and soap
RCRA Code:	D001
Meth Code:	R01 - Recycler
Quantity Tons:	11.894
Waste Quantity:	23788
Quantity Unit:	P
Additional Code 1:	Not reported
Additional Code 2:	Not reported
Additional Code 3:	Not reported
Additional Code 4:	Not reported
Additional Code 5:	Not reported

Shipment Date:	19991202
Creation Date:	4/4/2000 0:00:00
Receipt Date:	19991202
Manifest ID:	99369419
Trans EPA ID:	CAD008364432
Trans Name:	Not reported
Trans 2 EPA ID:	Not reported
Trans 2 Name:	Not reported
TSDF EPA ID:	CAD008364432
Trans Name:	Not reported
TSDF Alt EPA ID:	CAD008364432
TSDF Alt Name:	Not reported
Waste Code Description:	272 - Polymeric resin waste
RCRA Code:	Not reported
Meth Code:	R01 - Recycler
Quantity Tons:	0.355
Waste Quantity:	710
Quantity Unit:	P
Additional Code 1:	Not reported
Additional Code 2:	Not reported
Additional Code 3:	Not reported
Additional Code 4:	Not reported
Additional Code 5:	Not reported

Shipment Date:	19991202
Creation Date:	4/4/2000 0:00:00
Receipt Date:	19991202
Manifest ID:	99369419
Trans EPA ID:	CAD008364432
Trans Name:	Not reported
Trans 2 EPA ID:	Not reported
Trans 2 Name:	Not reported
TSDF EPA ID:	CAD008364432
Trans Name:	Not reported
TSDF Alt EPA ID:	CAD008364432
TSDF Alt Name:	Not reported
Waste Code Description:	352 - Other organic solids
RCRA Code:	D007
Meth Code:	R01 - Recycler
Quantity Tons:	0.301
Waste Quantity:	602
Quantity Unit:	P
Additional Code 1:	Not reported
Additional Code 2:	Not reported
Additional Code 3:	Not reported
Additional Code 4:	Not reported
Additional Code 5:	Not reported

Shipment Date:	19991202
Creation Date:	4/4/2000 0:00:00
Receipt Date:	19991202
Manifest ID:	99369419
Trans EPA ID:	CAD008364432
Trans Name:	Not reported
Trans 2 EPA ID:	Not reported
Trans 2 Name:	Not reported
TSDF EPA ID:	CAD008364432
Trans Name:	Not reported
TSDF Alt EPA ID:	CAD008364432
TSDF Alt Name:	Not reported
Waste Code Description:	352 - Other organic solids
RCRA Code:	D007
Meth Code:	R01 - Recycler
Quantity Tons:	0.161
Waste Quantity:	322
Quantity Unit:	P
Additional Code 1:	Not reported
Additional Code 2:	Not reported
Additional Code 3:	Not reported
Additional Code 4:	Not reported
Additional Code 5:	Not reported

Shipment Date:	19991202
Creation Date:	4/4/2000 0:00:00
Receipt Date:	19991202
Manifest ID:	99369419
Trans EPA ID:	CAD008364432
Trans Name:	Not reported
Trans 2 EPA ID:	Not reported
Trans 2 Name:	Not reported
TSDF EPA ID:	CAD008364432
Trans Name:	Not reported
TSDF Alt EPA ID:	CAD008364432
TSDF Alt Name:	Not reported
Waste Code Description:	214 - Unspecified solvent mixture
RCRA Code:	D001
Meth Code:	R01 - Recycler
Quantity Tons:	0.19
Waste Quantity:	380
Quantity Unit:	P
Additional Code 1:	Not reported
Additional Code 2:	Not reported
Additional Code 3:	Not reported
Additional Code 4:	Not reported
Additional Code 5:	Not reported

Shipment Date:	19991202
Creation Date:	Not reported
Receipt Date:	Not reported
Manifest ID:	99369419
Trans EPA ID:	CAD008364432
Trans Name:	Not reported
Trans 2 EPA ID:	Not reported
Trans 2 Name:	Not reported
TSDF EPA ID:	CAD008364432
Trans Name:	Not reported
TSDF Alt EPA ID:	CAD008364432
TSDF Alt Name:	Not reported
Waste Code Description:	*** - Not reported
RCRA Code:	D001
Meth Code:	R01 - Recycler
Quantity Tons:	0.278
Waste Quantity:	556
Quantity Unit:	P
Additional Code 1:	Not reported
Additional Code 2:	Not reported
Additional Code 3:	Not reported
Additional Code 4:	Not reported
Additional Code 5:	Not reported

Shipment Date:	19991202
Creation Date:	2/1/2000 0:00:00
Receipt Date:	19991210
Manifest ID:	99369417
Trans EPA ID:	CAD008364432
Trans Name:	Not reported
Trans 2 EPA ID:	CAD063547996
Trans 2 Name:	Not reported
TSDF EPA ID:	WAD991281767
Trans Name:	Not reported
TSDF Alt EPA ID:	WAD991281767
TSDF Alt Name:	Not reported

Waste Code Description:	212 - Oxygenated solvents (acetone, butanol, ethyl acetate, etc.
RCRA Code:	D011
Meth Code:	T03 - Treatment, Incineration
Quantity Tons:	23.243
Waste Quantity:	46486
Quantity Unit:	P
Additional Code 1:	Not reported
Additional Code 2:	Not reported
Additional Code 3:	Not reported
Additional Code 4:	Not reported
Additional Code 5:	Not reported

Shipment Date:	19991202
Creation Date:	Not reported
Receipt Date:	Not reported
Manifest ID:	99369419
Trans EPA ID:	CAD008364432
Trans Name:	Not reported
Trans 2 EPA ID:	Not reported
Trans 2 Name:	Not reported
TSDF EPA ID:	CAD008364432
Trans Name:	Not reported
TSDF Alt EPA ID:	CAD008364432
TSDF Alt Name:	Not reported
Waste Code Description:	343 - Unspecified organic liquid mixture
RCRA Code:	D001
Meth Code:	R01 - Recycler
Quantity Tons:	0.12
Waste Quantity:	240
Quantity Unit:	P
Additional Code 1:	Not reported
Additional Code 2:	Not reported
Additional Code 3:	Not reported
Additional Code 4:	Not reported
Additional Code 5:	Not reported

Shipment Date:	19991202
Creation Date:	Not reported
Receipt Date:	Not reported
Manifest ID:	99369419
Trans EPA ID:	CAD008364432
Trans Name:	Not reported
Trans 2 EPA ID:	Not reported
Trans 2 Name:	Not reported
TSDF EPA ID:	CAD008364432
Trans Name:	Not reported
TSDF Alt EPA ID:	CAD008364432
TSDF Alt Name:	Not reported
Waste Code Description:	551 - Laboratory waste chemicals 561 Detergent and soap
RCRA Code:	D001
Meth Code:	T03 - Treatment, Incineration
Quantity Tons:	0.005
Waste Quantity:	10
Quantity Unit:	P
Additional Code 1:	Not reported
Additional Code 2:	Not reported
Additional Code 3:	Not reported
Additional Code 4:	Not reported
Additional Code 5:	Not reported

Shipment Date:	19991202
Creation Date:	Not reported
Receipt Date:	Not reported
Manifest ID:	99369419
Trans EPA ID:	CAD008364432
Trans Name:	Not reported
Trans 2 EPA ID:	Not reported
Trans 2 Name:	Not reported
TSDF EPA ID:	CAD008364432
Trans Name:	Not reported
TSDF Alt EPA ID:	CAD008364432
TSDF Alt Name:	Not reported
Waste Code Description:	551 - Laboratory waste chemicals 561 Detergent and soap
RCRA Code:	F002
Meth Code:	R01 - Recycler
Quantity Tons:	0.234
Waste Quantity:	468
Quantity Unit:	P
Additional Code 1:	Not reported
Additional Code 2:	Not reported
Additional Code 3:	Not reported
Additional Code 4:	Not reported
Additional Code 5:	Not reported

Shipment Date:	19991202

Creation Date:	Not reported
Receipt Date:	Not reported
Manifest ID:	99369419
Trans EPA ID:	CAD008364432
Trans Name:	Not reported
Trans 2 EPA ID:	Not reported
Trans 2 Name:	Not reported
TSDF EPA ID:	CAD008364432
Trans Name:	Not reported
TSDF Alt EPA ID:	CAD008364432
TSDF Alt Name:	Not reported
Waste Code Description:	551 - Laboratory waste chemicals 561 Detergent and soap
RCRA Code:	D001
Meth Code:	T03 - Treatment, Incineration
Quantity Tons:	0.01
Waste Quantity:	20
Quantity Unit:	P
Additional Code 1:	Not reported
Additional Code 2:	Not reported
Additional Code 3:	Not reported
Additional Code 4:	Not reported
Additional Code 5:	Not reported

Shipment Date:	19991202
Creation Date:	Not reported
Receipt Date:	Not reported
Manifest ID:	99369419
Trans EPA ID:	CAD008364432
Trans Name:	Not reported
Trans 2 EPA ID:	Not reported
Trans 2 Name:	Not reported
TSDF EPA ID:	CAD008364432
Trans Name:	Not reported
TSDF Alt EPA ID:	CAD008364432
TSDF Alt Name:	Not reported
Waste Code Description:	*** - Not reported
RCRA Code:	D001
Meth Code:	T03 - Treatment, Incineration
Quantity Tons:	0.439
Waste Quantity:	878
Quantity Unit:	P
Additional Code 1:	Not reported
Additional Code 2:	Not reported
Additional Code 3:	Not reported
Additional Code 4:	Not reported
Additional Code 5:	Not reported

Shipment Date:	19991202
Creation Date:	Not reported
Receipt Date:	Not reported
Manifest ID:	99369419
Trans EPA ID:	CAD008364432
Trans Name:	Not reported
Trans 2 EPA ID:	Not reported
Trans 2 Name:	Not reported
TSDF EPA ID:	CAD008364432
Trans Name:	Not reported
TSDF Alt EPA ID:	CAD008364432
TSDF Alt Name:	Not reported
Waste Code Description:	*** - Not reported
RCRA Code:	D001
Meth Code:	T03 - Treatment, Incineration
Quantity Tons:	0.439
Waste Quantity:	878
Quantity Unit:	P
Additional Code 1:	Not reported
Additional Code 2:	Not reported
Additional Code 3:	Not reported
Additional Code 4:	Not reported
Additional Code 5:	Not reported

Shipment Date:	19991201
Creation Date:	Not reported
Receipt Date:	Not reported
Manifest ID:	99369402
Trans EPA ID:	CAD008364432
Trans Name:	Not reported
Trans 2 EPA ID:	Not reported
Trans 2 Name:	Not reported
TSDF EPA ID:	CAD008364432
Trans Name:	Not reported
TSDF Alt EPA ID:	CAD008364432
TSDF Alt Name:	Not reported
Waste Code Description:	272 - Polymeric resin waste
RCRA Code:	D001

Meth Code:	R01 - Recycler
Quantity Tons:	0.396
Waste Quantity:	792
Quantity Unit:	P
Additional Code 1:	Not reported
Additional Code 2:	Not reported
Additional Code 3:	Not reported
Additional Code 4:	Not reported
Additional Code 5:	Not reported

Shipment Date:	19991201
Creation Date:	Not reported
Receipt Date:	Not reported
Manifest ID:	99369402
Trans EPA ID:	CAD008364432
Trans Name:	Not reported
Trans 2 EPA ID:	Not reported
Trans 2 Name:	Not reported
TSDF EPA ID:	CAD008364432
Trans Name:	Not reported
TSDF Alt EPA ID:	CAD008364432
TSDF Alt Name:	Not reported
Waste Code Description:	331 - Off-specification, aged, or surplus organics
RCRA Code:	F002
Meth Code:	R01 - Recycler
Quantity Tons:	0.16
Waste Quantity:	320
Quantity Unit:	P
Additional Code 1:	Not reported
Additional Code 2:	Not reported
Additional Code 3:	Not reported
Additional Code 4:	Not reported
Additional Code 5:	Not reported

Shipment Date:	19991201
Creation Date:	Not reported
Receipt Date:	Not reported
Manifest ID:	99369402
Trans EPA ID:	CAD008364432
Trans Name:	Not reported
Trans 2 EPA ID:	Not reported
Trans 2 Name:	Not reported
TSDF EPA ID:	CAD008364432
Trans Name:	Not reported
TSDF Alt EPA ID:	CAD008364432
TSDF Alt Name:	Not reported
Waste Code Description:	141 - Off-specification, aged, or surplus inorganics
RCRA Code:	D007
Meth Code:	D81 - Disposal, Land Application
Quantity Tons:	0.1955
Waste Quantity:	391
Quantity Unit:	P
Additional Code 1:	Not reported
Additional Code 2:	Not reported
Additional Code 3:	Not reported
Additional Code 4:	Not reported
Additional Code 5:	Not reported

Shipment Date:	19991201
Creation Date:	Not reported
Receipt Date:	Not reported
Manifest ID:	99369402
Trans EPA ID:	CAD008364432
Trans Name:	Not reported
Trans 2 EPA ID:	Not reported
Trans 2 Name:	Not reported
TSDF EPA ID:	CAD008364432
Trans Name:	Not reported
TSDF Alt EPA ID:	CAD008364432
TSDF Alt Name:	Not reported
Waste Code Description:	223 - Unspecified oil-containing waste
RCRA Code:	Not reported
Meth Code:	D80 - Disposal, Land Fill
Quantity Tons:	0.3705
Waste Quantity:	741
Quantity Unit:	P
Additional Code 1:	Not reported
Additional Code 2:	Not reported
Additional Code 3:	Not reported
Additional Code 4:	Not reported
Additional Code 5:	Not reported

Shipment Date:	19991201
Creation Date:	Not reported
Receipt Date:	Not reported

Manifest ID:	99369402
Trans EPA ID:	CAD008364432
Trans Name:	Not reported
Trans 2 EPA ID:	Not reported
Trans 2 Name:	Not reported
TSDF EPA ID:	CAD008364432
Trans Name:	Not reported
TSDF Alt EPA ID:	CAD008364432
TSDF Alt Name:	Not reported
Waste Code Description:	491 - Unspecified sludge waste
RCRA Code:	D007
Meth Code:	R01 - Recycler
Quantity Tons:	1.146
Waste Quantity:	2292
Quantity Unit:	P
Additional Code 1:	Not reported
Additional Code 2:	Not reported
Additional Code 3:	Not reported
Additional Code 4:	Not reported
Additional Code 5:	Not reported

Shipment Date:	19991201
Creation Date:	Not reported
Receipt Date:	Not reported
Manifest ID:	99369402
Trans EPA ID:	CAD008364432
Trans Name:	Not reported
Trans 2 EPA ID:	Not reported
Trans 2 Name:	Not reported
TSDF EPA ID:	CAD008364432
Trans Name:	Not reported
TSDF Alt EPA ID:	CAD008364432
TSDF Alt Name:	Not reported
Waste Code Description:	132 - Aqueous solution w/metals (< restricted levels and see waste code 121 for a list of metals
RCRA Code:	D007
Meth Code:	T01 - Treatment, Tank
Quantity Tons:	0.4775
Waste Quantity:	955
Quantity Unit:	P
Additional Code 1:	Not reported
Additional Code 2:	Not reported
Additional Code 3:	Not reported
Additional Code 4:	Not reported
Additional Code 5:	Not reported

Shipment Date:	19991201
Creation Date:	Not reported
Receipt Date:	Not reported
Manifest ID:	99369402
Trans EPA ID:	CAD008364432
Trans Name:	Not reported
Trans 2 EPA ID:	Not reported
Trans 2 Name:	Not reported
TSDF EPA ID:	CAD008364432
Trans Name:	Not reported
TSDF Alt EPA ID:	CAD008364432
TSDF Alt Name:	Not reported
Waste Code Description:	135 - Unspecified aqueous solution
RCRA Code:	Not reported
Meth Code:	T01 - Treatment, Tank
Quantity Tons:	1.4405
Waste Quantity:	2881
Quantity Unit:	P
Additional Code 1:	Not reported
Additional Code 2:	Not reported
Additional Code 3:	Not reported
Additional Code 4:	Not reported
Additional Code 5:	Not reported

Shipment Date:	19991201
Creation Date:	Not reported
Receipt Date:	Not reported
Manifest ID:	99369402
Trans EPA ID:	CAD008364432
Trans Name:	Not reported
Trans 2 EPA ID:	Not reported
Trans 2 Name:	Not reported
TSDF EPA ID:	CAD008364432
Trans Name:	Not reported
TSDF Alt EPA ID:	CAD008364432
TSDF Alt Name:	Not reported
Waste Code Description:	352 - Other organic solids
RCRA Code:	D007
Meth Code:	R01 - Recycler

Quantity Tons:	0.5725
Waste Quantity:	1145
Quantity Unit:	P
Additional Code 1:	Not reported
Additional Code 2:	Not reported
Additional Code 3:	Not reported
Additional Code 4:	Not reported
Additional Code 5:	Not reported

Shipment Date:	19991201
Creation Date:	Not reported
Receipt Date:	Not reported
Manifest ID:	99369402
Trans EPA ID:	CAD008364432
Trans Name:	Not reported
Trans 2 EPA ID:	Not reported
Trans 2 Name:	Not reported
TSDF EPA ID:	CAD008364432
Trans Name:	Not reported
TSDF Alt EPA ID:	CAD008364432
TSDF Alt Name:	Not reported
Waste Code Description:	352 - Other organic solids
RCRA Code:	D007
Meth Code:	R01 - Recycler
Quantity Tons:	0.528
Waste Quantity:	1056
Quantity Unit:	P
Additional Code 1:	Not reported
Additional Code 2:	Not reported
Additional Code 3:	Not reported
Additional Code 4:	Not reported
Additional Code 5:	Not reported

Shipment Date:	19991201
Creation Date:	Not reported
Receipt Date:	Not reported
Manifest ID:	99369402
Trans EPA ID:	CAD008364432
Trans Name:	Not reported
Trans 2 EPA ID:	Not reported
Trans 2 Name:	Not reported
TSDF EPA ID:	CAD008364432
Trans Name:	Not reported
TSDF Alt EPA ID:	CAD008364432
TSDF Alt Name:	Not reported
Waste Code Description:	272 - Polymeric resin waste
RCRA Code:	D001
Meth Code:	R01 - Recycler
Quantity Tons:	0.396
Waste Quantity:	792
Quantity Unit:	P
Additional Code 1:	Not reported
Additional Code 2:	Not reported
Additional Code 3:	Not reported
Additional Code 4:	Not reported
Additional Code 5:	Not reported

Shipment Date:	19991201
Creation Date:	Not reported
Receipt Date:	Not reported
Manifest ID:	99369402
Trans EPA ID:	CAD008364432
Trans Name:	Not reported
Trans 2 EPA ID:	Not reported
Trans 2 Name:	Not reported
TSDF EPA ID:	CAD008364432
Trans Name:	Not reported
TSDF Alt EPA ID:	CAD008364432
TSDF Alt Name:	Not reported
Waste Code Description:	331 - Off-specification, aged, or surplus organics
RCRA Code:	F002
Meth Code:	R01 - Recycler
Quantity Tons:	0.16
Waste Quantity:	320
Quantity Unit:	P
Additional Code 1:	Not reported
Additional Code 2:	Not reported
Additional Code 3:	Not reported
Additional Code 4:	Not reported
Additional Code 5:	Not reported

Shipment Date:	19991201
Creation Date:	Not reported
Receipt Date:	Not reported
Manifest ID:	99369402

Trans EPA ID:	CAD008364432
Trans Name:	Not reported
Trans 2 EPA ID:	Not reported
Trans 2 Name:	Not reported
TSDF EPA ID:	CAD008364432
Trans Name:	Not reported
TSDF Alt EPA ID:	CAD008364432
TSDF Alt Name:	Not reported
Waste Code Description:	141 - Off-specification, aged, or surplus inorganics
RCRA Code:	D007
Meth Code:	D81 - Disposal, Land Application
Quantity Tons:	0.1955
Waste Quantity:	391
Quantity Unit:	P
Additional Code 1:	Not reported
Additional Code 2:	Not reported
Additional Code 3:	Not reported
Additional Code 4:	Not reported
Additional Code 5:	Not reported

Shipment Date:	19991201
Creation Date:	Not reported
Receipt Date:	Not reported
Manifest ID:	99369402
Trans EPA ID:	CAD008364432
Trans Name:	Not reported
Trans 2 EPA ID:	Not reported
Trans 2 Name:	Not reported
TSDF EPA ID:	CAD008364432
Trans Name:	Not reported
TSDF Alt EPA ID:	CAD008364432
TSDF Alt Name:	Not reported
Waste Code Description:	223 - Unspecified oil-containing waste
RCRA Code:	Not reported
Meth Code:	D80 - Disposal, Land Fill
Quantity Tons:	0.3705
Waste Quantity:	741
Quantity Unit:	P
Additional Code 1:	Not reported
Additional Code 2:	Not reported
Additional Code 3:	Not reported
Additional Code 4:	Not reported
Additional Code 5:	Not reported

Shipment Date:	19991201
Creation Date:	Not reported
Receipt Date:	Not reported
Manifest ID:	99369402
Trans EPA ID:	CAD008364432
Trans Name:	Not reported
Trans 2 EPA ID:	Not reported
Trans 2 Name:	Not reported
TSDF EPA ID:	CAD008364432
Trans Name:	Not reported
TSDF Alt EPA ID:	CAD008364432
TSDF Alt Name:	Not reported
Waste Code Description:	491 - Unspecified sludge waste
RCRA Code:	D007
Meth Code:	R01 - Recycler
Quantity Tons:	1.146
Waste Quantity:	2292
Quantity Unit:	P
Additional Code 1:	Not reported
Additional Code 2:	Not reported
Additional Code 3:	Not reported
Additional Code 4:	Not reported
Additional Code 5:	Not reported

Shipment Date:	19991201
Creation Date:	Not reported
Receipt Date:	Not reported
Manifest ID:	99369402
Trans EPA ID:	CAD008364432
Trans Name:	Not reported
Trans 2 EPA ID:	Not reported
Trans 2 Name:	Not reported
TSDF EPA ID:	CAD008364432
Trans Name:	Not reported
TSDF Alt EPA ID:	CAD008364432
TSDF Alt Name:	Not reported
Waste Code Description:	132 - Aqueous solution w/metals (< restricted levels and see waste code 121 for a list of metals
RCRA Code:	D007
Meth Code:	T01 - Treatment, Tank
Quantity Tons:	0.4775

Waste Quantity:	955
Quantity Unit:	P
Additional Code 1:	Not reported
Additional Code 2:	Not reported
Additional Code 3:	Not reported
Additional Code 4:	Not reported
Additional Code 5:	Not reported

Shipment Date:	19991201
Creation Date:	Not reported
Receipt Date:	Not reported
Manifest ID:	99369402
Trans EPA ID:	CAD008364432
Trans Name:	Not reported
Trans 2 EPA ID:	Not reported
Trans 2 Name:	Not reported
TSDF EPA ID:	CAD008364432
Trans Name:	Not reported
TSDF Alt EPA ID:	CAD008364432
TSDF Alt Name:	Not reported
Waste Code Description:	135 - Unspecified aqueous solution
RCRA Code:	Not reported
Meth Code:	T01 - Treatment, Tank
Quantity Tons:	1.4405
Waste Quantity:	2881
Quantity Unit:	P
Additional Code 1:	Not reported
Additional Code 2:	Not reported
Additional Code 3:	Not reported
Additional Code 4:	Not reported
Additional Code 5:	Not reported

Shipment Date:	19991201
Creation Date:	Not reported
Receipt Date:	Not reported
Manifest ID:	99369402
Trans EPA ID:	CAD008364432
Trans Name:	Not reported
Trans 2 EPA ID:	Not reported
Trans 2 Name:	Not reported
TSDF EPA ID:	CAD008364432
Trans Name:	Not reported
TSDF Alt EPA ID:	CAD008364432
TSDF Alt Name:	Not reported
Waste Code Description:	352 - Other organic solids
RCRA Code:	D007
Meth Code:	R01 - Recycler
Quantity Tons:	0.5725
Waste Quantity:	1145
Quantity Unit:	P
Additional Code 1:	Not reported
Additional Code 2:	Not reported
Additional Code 3:	Not reported
Additional Code 4:	Not reported
Additional Code 5:	Not reported

Shipment Date:	19991201
Creation Date:	Not reported
Receipt Date:	Not reported
Manifest ID:	99369402
Trans EPA ID:	CAD008364432
Trans Name:	Not reported
Trans 2 EPA ID:	Not reported
Trans 2 Name:	Not reported
TSDF EPA ID:	CAD008364432
Trans Name:	Not reported
TSDF Alt EPA ID:	CAD008364432
TSDF Alt Name:	Not reported
Waste Code Description:	181 - Other inorganic solid waste Organics
RCRA Code:	D007
Meth Code:	D81 - Disposal, Land Application
Quantity Tons:	0.055
Waste Quantity:	110
Quantity Unit:	P
Additional Code 1:	Not reported
Additional Code 2:	Not reported
Additional Code 3:	Not reported
Additional Code 4:	Not reported
Additional Code 5:	Not reported

Shipment Date:	19991201
Creation Date:	Not reported
Receipt Date:	Not reported
Manifest ID:	99369402
Trans EPA ID:	CAD008364432

Trans Name:	Not reported
Trans 2 EPA ID:	Not reported
Trans 2 Name:	Not reported
TSDF EPA ID:	CAD008364432
Trans Name:	Not reported
TSDF Alt EPA ID:	CAD008364432
TSDF Alt Name:	Not reported
Waste Code Description:	352 - Other organic solids
RCRA Code:	D007
Meth Code:	R01 - Recycler
Quantity Tons:	0.528
Waste Quantity:	1056
Quantity Unit:	P
Additional Code 1:	Not reported
Additional Code 2:	Not reported
Additional Code 3:	Not reported
Additional Code 4:	Not reported
Additional Code 5:	Not reported

Shipment Date:	19991201
Creation Date:	2/15/2000 0:00:00
Receipt Date:	19991201
Manifest ID:	99369402
Trans EPA ID:	CAD008364432
Trans Name:	Not reported
Trans 2 EPA ID:	Not reported
Trans 2 Name:	Not reported
TSDF EPA ID:	CAD008364432
Trans Name:	Not reported
TSDF Alt EPA ID:	CAD008364432
TSDF Alt Name:	Not reported
Waste Code Description:	352 - Other organic solids
RCRA Code:	F005
Meth Code:	R01 - Recycler
Quantity Tons:	0.2815
Waste Quantity:	563
Quantity Unit:	P
Additional Code 1:	Not reported
Additional Code 2:	Not reported
Additional Code 3:	Not reported
Additional Code 4:	Not reported
Additional Code 5:	Not reported

Shipment Date:	19991201
Creation Date:	2/15/2000 0:00:00
Receipt Date:	19991201
Manifest ID:	99369402
Trans EPA ID:	CAD008364432
Trans Name:	Not reported
Trans 2 EPA ID:	Not reported
Trans 2 Name:	Not reported
TSDF EPA ID:	CAD008364432
Trans Name:	Not reported
TSDF Alt EPA ID:	CAD008364432
TSDF Alt Name:	Not reported
Waste Code Description:	272 - Polymeric resin waste
RCRA Code:	Not reported
Meth Code:	R01 - Recycler
Quantity Tons:	1.2275
Waste Quantity:	2455
Quantity Unit:	P
Additional Code 1:	Not reported
Additional Code 2:	Not reported
Additional Code 3:	Not reported
Additional Code 4:	Not reported
Additional Code 5:	Not reported

Shipment Date:	19991201
Creation Date:	2/15/2000 0:00:00
Receipt Date:	19991201
Manifest ID:	99369402
Trans EPA ID:	CAD008364432
Trans Name:	Not reported
Trans 2 EPA ID:	Not reported
Trans 2 Name:	Not reported
TSDF EPA ID:	CAD008364432
Trans Name:	Not reported
TSDF Alt EPA ID:	CAD008364432
TSDF Alt Name:	Not reported
Waste Code Description:	214 - Unspecified solvent mixture
RCRA Code:	D001
Meth Code:	R01 - Recycler
Quantity Tons:	5.561
Waste Quantity:	11122
Quantity Unit:	P

Additional Code 1:	Not reported
Additional Code 2:	Not reported
Additional Code 3:	Not reported
Additional Code 4:	Not reported
Additional Code 5:	Not reported

Shipment Date:	19991201
Creation Date:	2/15/2000 0:00:00
Receipt Date:	19991201
Manifest ID:	99369402
Trans EPA ID:	CAD008364432
Trans Name:	Not reported
Trans 2 EPA ID:	Not reported
Trans 2 Name:	Not reported
TSDF EPA ID:	CAD008364432
Trans Name:	Not reported
TSDF Alt EPA ID:	CAD008364432
TSDF Alt Name:	Not reported
Waste Code Description:	352 - Other organic solids
RCRA Code:	D007
Meth Code:	R01 - Recycler
Quantity Tons:	5.586
Waste Quantity:	11172
Quantity Unit:	P
Additional Code 1:	Not reported
Additional Code 2:	Not reported
Additional Code 3:	Not reported
Additional Code 4:	Not reported
Additional Code 5:	Not reported

Shipment Date:	19991201
Creation Date:	Not reported
Receipt Date:	Not reported
Manifest ID:	99369402
Trans EPA ID:	CAD008364432
Trans Name:	Not reported
Trans 2 EPA ID:	Not reported
Trans 2 Name:	Not reported
TSDF EPA ID:	CAD008364432
Trans Name:	Not reported
TSDF Alt EPA ID:	CAD008364432
TSDF Alt Name:	Not reported
Waste Code Description:	181 - Other inorganic solid waste Organics
RCRA Code:	D007
Meth Code:	D81 - Disposal, Land Application
Quantity Tons:	0.055
Waste Quantity:	110
Quantity Unit:	P
Additional Code 1:	Not reported
Additional Code 2:	Not reported
Additional Code 3:	Not reported
Additional Code 4:	Not reported
Additional Code 5:	Not reported

Shipment Date:	19990930
Creation Date:	Not reported
Receipt Date:	Not reported
Manifest ID:	99300911
Trans EPA ID:	ARD069748192
Trans Name:	Not reported
Trans 2 EPA ID:	Not reported
Trans 2 Name:	Not reported
TSDF EPA ID:	CAD044429835
Trans Name:	Not reported
TSDF Alt EPA ID:	CAD044429835
TSDF Alt Name:	Not reported
Waste Code Description:	141 - Off-specification, aged, or surplus inorganics
RCRA Code:	D004
Meth Code:	D99 - Disposal, Other
Quantity Tons:	0.13
Waste Quantity:	260
Quantity Unit:	P
Additional Code 1:	Not reported
Additional Code 2:	Not reported
Additional Code 3:	Not reported
Additional Code 4:	Not reported
Additional Code 5:	Not reported

Shipment Date:	19990930
Creation Date:	1/4/2000 0:00:00
Receipt Date:	19991001
Manifest ID:	99300911
Trans EPA ID:	ARD069748192
Trans Name:	Not reported
Trans 2 EPA ID:	Not reported

Trans 2 Name: Not reported
TSDF EPA ID: CAD044429835
Trans Name: Not reported
TSDF Alt EPA ID: CAD044429835
TSDF Alt Name: Not reported
Waste Code Description: 271 - Organic monomer waste (includes unreacted resins
RCRA Code: D001
Meth Code: D99 - Disposal, Other
Quantity Tons: 0.07
Waste Quantity: 140
Quantity Unit: P
Additional Code 1: Not reported
Additional Code 2: Not reported
Additional Code 3: Not reported
Additional Code 4: Not reported
Additional Code 5: Not reported

Shipment Date: 19990930
Creation Date: Not reported
Receipt Date: Not reported
Manifest ID: 99300911
Trans EPA ID: ARD069748192
Trans Name: Not reported
Trans 2 EPA ID: Not reported
Trans 2 Name: Not reported
TSDF EPA ID: CAD044429835
Trans Name: Not reported
TSDF Alt EPA ID: CAD044429835
TSDF Alt Name: Not reported
Waste Code Description: 181 - Other inorganic solid waste Organics
RCRA Code: D002
Meth Code: D99 - Disposal, Other
Quantity Tons: 0.021
Waste Quantity: 42
Quantity Unit: P
Additional Code 1: Not reported
Additional Code 2: Not reported
Additional Code 3: Not reported
Additional Code 4: Not reported
Additional Code 5: Not reported

Shipment Date: 19990930
Creation Date: Not reported
Receipt Date: Not reported
Manifest ID: 99300911
Trans EPA ID: ARD069748192
Trans Name: Not reported
Trans 2 EPA ID: Not reported
Trans 2 Name: Not reported
TSDF EPA ID: CAD044429835
Trans Name: Not reported
TSDF Alt EPA ID: CAD044429835
TSDF Alt Name: Not reported
Waste Code Description: 331 - Off-specification, aged, or surplus organics
RCRA Code: D001
Meth Code: D99 - Disposal, Other
Quantity Tons: 0.7825
Waste Quantity: 1565
Quantity Unit: P
Additional Code 1: Not reported
Additional Code 2: Not reported
Additional Code 3: Not reported
Additional Code 4: Not reported
Additional Code 5: Not reported

Shipment Date: 19990930
Creation Date: Not reported
Receipt Date: Not reported
Manifest ID: 99300911
Trans EPA ID: ARD069748192
Trans Name: Not reported
Trans 2 EPA ID: Not reported
Trans 2 Name: Not reported
TSDF EPA ID: CAD044429835
Trans Name: Not reported
TSDF Alt EPA ID: CAD044429835
TSDF Alt Name: Not reported
Waste Code Description: 331 - Off-specification, aged, or surplus organics
RCRA Code: D003
Meth Code: D99 - Disposal, Other
Quantity Tons: 0.899
Waste Quantity: 1798
Quantity Unit: P
Additional Code 1: Not reported
Additional Code 2: Not reported

Additional Code 3:	Not reported
Additional Code 4:	Not reported
Additional Code 5:	Not reported

Shipment Date:	19990930
Creation Date:	1/4/2000 0:00:00
Receipt Date:	19991001
Manifest ID:	99300911
Trans EPA ID:	ARD069748192
Trans Name:	Not reported
Trans 2 EPA ID:	Not reported
Trans 2 Name:	Not reported
TSDF EPA ID:	CAD044429835
Trans Name:	Not reported
TSDF Alt EPA ID:	CAD044429835
TSDF Alt Name:	Not reported
Waste Code Description:	123 - Unspecified alkaline solution
RCRA Code:	D001
Meth Code:	D99 - Disposal, Other
Quantity Tons:	0.844
Waste Quantity:	1688
Quantity Unit:	P
Additional Code 1:	Not reported
Additional Code 2:	Not reported
Additional Code 3:	Not reported
Additional Code 4:	Not reported
Additional Code 5:	Not reported

Shipment Date:	19990930
Creation Date:	1/4/2000 0:00:00
Receipt Date:	19991001
Manifest ID:	99300911
Trans EPA ID:	ARD069748192
Trans Name:	Not reported
Trans 2 EPA ID:	Not reported
Trans 2 Name:	Not reported
TSDF EPA ID:	CAD044429835
Trans Name:	Not reported
TSDF Alt EPA ID:	CAD044429835
TSDF Alt Name:	Not reported
Waste Code Description:	213 - Hydrocarbon solvents (benzene, hexane, Stoddard, etc.
RCRA Code:	D001
Meth Code:	D99 - Disposal, Other
Quantity Tons:	0.59
Waste Quantity:	1180
Quantity Unit:	P
Additional Code 1:	Not reported
Additional Code 2:	Not reported
Additional Code 3:	Not reported
Additional Code 4:	Not reported
Additional Code 5:	Not reported

Shipment Date:	19990930
Creation Date:	1/4/2000 0:00:00
Receipt Date:	19991001
Manifest ID:	99300911
Trans EPA ID:	ARD069748192
Trans Name:	Not reported
Trans 2 EPA ID:	Not reported
Trans 2 Name:	Not reported
TSDF EPA ID:	CAD044429835
Trans Name:	Not reported
TSDF Alt EPA ID:	CAD044429835
TSDF Alt Name:	Not reported
Waste Code Description:	271 - Organic monomer waste (includes unreacted resins
RCRA Code:	D001
Meth Code:	D99 - Disposal, Other
Quantity Tons:	0.295
Waste Quantity:	590
Quantity Unit:	P
Additional Code 1:	Not reported
Additional Code 2:	Not reported
Additional Code 3:	Not reported
Additional Code 4:	Not reported
Additional Code 5:	Not reported

Shipment Date:	19990924
Creation Date:	11/19/1999 0:00:00
Receipt Date:	19990924
Manifest ID:	99559869
Trans EPA ID:	CAD008364432
Trans Name:	Not reported
Trans 2 EPA ID:	Not reported
Trans 2 Name:	Not reported
TSDF EPA ID:	CAD008364432

Trans Name:	Not reported
TSDF Alt EPA ID:	CAD008364432
TSDF Alt Name:	Not reported
Waste Code Description:	134 - Aqueous solution with <10% total organic residues
RCRA Code:	Not reported
Meth Code:	T01 - Treatment, Tank
Quantity Tons:	11.998
Waste Quantity:	23996
Quantity Unit:	P
Additional Code 1:	Not reported
Additional Code 2:	Not reported
Additional Code 3:	Not reported
Additional Code 4:	Not reported
Additional Code 5:	Not reported

Shipment Date:	19990924
Creation Date:	11/19/1999 0:00:00
Receipt Date:	19990924
Manifest ID:	99559869
Trans EPA ID:	CAD008364432
Trans Name:	Not reported
Trans 2 EPA ID:	Not reported
Trans 2 Name:	Not reported
TSDF EPA ID:	CAD008364432
Trans Name:	Not reported
TSDF Alt EPA ID:	CAD008364432
TSDF Alt Name:	Not reported
Waste Code Description:	352 - Other organic solids
RCRA Code:	Not reported
Meth Code:	D81 - Disposal, Land Application
Quantity Tons:	2.8275
Waste Quantity:	5655
Quantity Unit:	P
Additional Code 1:	Not reported
Additional Code 2:	Not reported
Additional Code 3:	Not reported
Additional Code 4:	Not reported
Additional Code 5:	Not reported

Shipment Date:	19990923
Creation Date:	Not reported
Receipt Date:	Not reported
Manifest ID:	99559866
Trans EPA ID:	CAD008364432
Trans Name:	Not reported
Trans 2 EPA ID:	Not reported
Trans 2 Name:	Not reported
TSDF EPA ID:	CAD008364432
Trans Name:	Not reported
TSDF Alt EPA ID:	CAD008364432
TSDF Alt Name:	Not reported
Waste Code Description:	352 - Other organic solids
RCRA Code:	D007
Meth Code:	R01 - Recycler
Quantity Tons:	0.8605
Waste Quantity:	1721
Quantity Unit:	P
Additional Code 1:	Not reported
Additional Code 2:	Not reported
Additional Code 3:	Not reported
Additional Code 4:	Not reported
Additional Code 5:	Not reported

Shipment Date:	19990923
Creation Date:	Not reported
Receipt Date:	Not reported
Manifest ID:	99559866
Trans EPA ID:	CAD008364432
Trans Name:	Not reported
Trans 2 EPA ID:	Not reported
Trans 2 Name:	Not reported
TSDF EPA ID:	CAD008364432
Trans Name:	Not reported
TSDF Alt EPA ID:	CAD008364432
TSDF Alt Name:	Not reported
Waste Code Description:	132 - Aqueous solution w/metals (< restricted levels and see waste code 121 for a list of metals
RCRA Code:	D007
Meth Code:	T01 - Treatment, Tank
Quantity Tons:	0.2125
Waste Quantity:	425
Quantity Unit:	P
Additional Code 1:	Not reported
Additional Code 2:	Not reported
Additional Code 3:	Not reported

Additional Code 4:	Not reported
Additional Code 5:	Not reported

Shipment Date:	19990923
Creation Date:	Not reported
Receipt Date:	Not reported
Manifest ID:	99559866
Trans EPA ID:	CAD008364432
Trans Name:	Not reported
Trans 2 EPA ID:	Not reported
Trans 2 Name:	Not reported
TSDF EPA ID:	CAD008364432
Trans Name:	Not reported
TSDF Alt EPA ID:	CAD008364432
TSDF Alt Name:	Not reported
Waste Code Description:	491 - Unspecified sludge waste
RCRA Code:	D007
Meth Code:	R01 - Recycler
Quantity Tons:	0.244
Waste Quantity:	488
Quantity Unit:	P
Additional Code 1:	Not reported
Additional Code 2:	Not reported
Additional Code 3:	Not reported
Additional Code 4:	Not reported
Additional Code 5:	Not reported

Shipment Date:	19990923
Creation Date:	Not reported
Receipt Date:	Not reported
Manifest ID:	99559866
Trans EPA ID:	CAD008364432
Trans Name:	Not reported
Trans 2 EPA ID:	Not reported
Trans 2 Name:	Not reported
TSDF EPA ID:	CAD008364432
Trans Name:	Not reported
TSDF Alt EPA ID:	CAD008364432
TSDF Alt Name:	Not reported
Waste Code Description:	135 - Unspecified aqueous solution
RCRA Code:	Not reported
Meth Code:	T01 - Treatment, Tank
Quantity Tons:	2.275
Waste Quantity:	4550
Quantity Unit:	P
Additional Code 1:	Not reported
Additional Code 2:	Not reported
Additional Code 3:	Not reported
Additional Code 4:	Not reported
Additional Code 5:	Not reported

Shipment Date:	19990923
Creation Date:	Not reported
Receipt Date:	Not reported
Manifest ID:	99559866
Trans EPA ID:	CAD008364432
Trans Name:	Not reported
Trans 2 EPA ID:	Not reported
Trans 2 Name:	Not reported
TSDF EPA ID:	CAD008364432
Trans Name:	Not reported
TSDF Alt EPA ID:	CAD008364432
TSDF Alt Name:	Not reported
Waste Code Description:	223 - Unspecified oil-containing waste
RCRA Code:	Not reported
Meth Code:	D80 - Disposal, Land Fill
Quantity Tons:	0.427
Waste Quantity:	854
Quantity Unit:	P
Additional Code 1:	Not reported
Additional Code 2:	Not reported
Additional Code 3:	Not reported
Additional Code 4:	Not reported
Additional Code 5:	Not reported

Shipment Date:	19990923
Creation Date:	Not reported
Receipt Date:	Not reported
Manifest ID:	99559866
Trans EPA ID:	CAD008364432
Trans Name:	Not reported
Trans 2 EPA ID:	Not reported
Trans 2 Name:	Not reported
TSDF EPA ID:	CAD008364432
Trans Name:	Not reported

TSDF Alt EPA ID:	CAD008364432
TSDF Alt Name:	Not reported
Waste Code Description:	141 - Off-specification, aged, or surplus inorganics
RCRA Code:	D007
Meth Code:	D81 - Disposal, Land Application
Quantity Tons:	0.274
Waste Quantity:	548
Quantity Unit:	P
Additional Code 1:	Not reported
Additional Code 2:	Not reported
Additional Code 3:	Not reported
Additional Code 4:	Not reported
Additional Code 5:	Not reported

Shipment Date:	19990923
Creation Date:	Not reported
Receipt Date:	Not reported
Manifest ID:	99559866
Trans EPA ID:	CAD008364432
Trans Name:	Not reported
Trans 2 EPA ID:	Not reported
Trans 2 Name:	Not reported
TSDF EPA ID:	CAD008364432
Trans Name:	Not reported
TSDF Alt EPA ID:	CAD008364432
TSDF Alt Name:	Not reported
Waste Code Description:	181 - Other inorganic solid waste Organics
RCRA Code:	D007
Meth Code:	D81 - Disposal, Land Application
Quantity Tons:	0.05
Waste Quantity:	100
Quantity Unit:	P
Additional Code 1:	Not reported
Additional Code 2:	Not reported
Additional Code 3:	Not reported
Additional Code 4:	Not reported
Additional Code 5:	Not reported

Shipment Date:	19990923
Creation Date:	Not reported
Receipt Date:	Not reported
Manifest ID:	99559866
Trans EPA ID:	CAD008364432
Trans Name:	Not reported
Trans 2 EPA ID:	Not reported
Trans 2 Name:	Not reported
TSDF EPA ID:	CAD008364432
Trans Name:	Not reported
TSDF Alt EPA ID:	CAD008364432
TSDF Alt Name:	Not reported
Waste Code Description:	352 - Other organic solids
RCRA Code:	D007
Meth Code:	R01 - Recycler
Quantity Tons:	0.282
Waste Quantity:	564
Quantity Unit:	P
Additional Code 1:	Not reported
Additional Code 2:	Not reported
Additional Code 3:	Not reported
Additional Code 4:	Not reported
Additional Code 5:	Not reported

Shipment Date:	19990923
Creation Date:	Not reported
Receipt Date:	Not reported
Manifest ID:	99559866
Trans EPA ID:	CAD008364432
Trans Name:	Not reported
Trans 2 EPA ID:	Not reported
Trans 2 Name:	Not reported
TSDF EPA ID:	CAD008364432
Trans Name:	Not reported
TSDF Alt EPA ID:	CAD008364432
TSDF Alt Name:	Not reported
Waste Code Description:	331 - Off-specification, aged, or surplus organics
RCRA Code:	D001
Meth Code:	R01 - Recycler
Quantity Tons:	0.226
Waste Quantity:	452
Quantity Unit:	P
Additional Code 1:	Not reported
Additional Code 2:	Not reported
Additional Code 3:	Not reported
Additional Code 4:	Not reported
Additional Code 5:	Not reported

Shipment Date:	19990923
Creation Date:	11/19/1999 0:00:00
Receipt Date:	19990923
Manifest ID:	99559866
Trans EPA ID:	CAD008364432
Trans Name:	Not reported
Trans 2 EPA ID:	Not reported
Trans 2 Name:	Not reported
TSDF EPA ID:	CAD008364432
Trans Name:	Not reported
TSDF Alt EPA ID:	CAD008364432
TSDF Alt Name:	Not reported
Waste Code Description:	352 - Other organic solids
RCRA Code:	D007
Meth Code:	R01 - Recycler
Quantity Tons:	5.649
Waste Quantity:	11298
Quantity Unit:	P
Additional Code 1:	Not reported
Additional Code 2:	Not reported
Additional Code 3:	Not reported
Additional Code 4:	Not reported
Additional Code 5:	Not reported

Shipment Date:	19990923
Creation Date:	11/19/1999 0:00:00
Receipt Date:	19990923
Manifest ID:	99559866
Trans EPA ID:	CAD008364432
Trans Name:	Not reported
Trans 2 EPA ID:	Not reported
Trans 2 Name:	Not reported
TSDF EPA ID:	CAD008364432
Trans Name:	Not reported
TSDF Alt EPA ID:	CAD008364432
TSDF Alt Name:	Not reported
Waste Code Description:	214 - Unspecified solvent mixture
RCRA Code:	D001
Meth Code:	R01 - Recycler
Quantity Tons:	1.1345
Waste Quantity:	2269
Quantity Unit:	P
Additional Code 1:	Not reported
Additional Code 2:	Not reported
Additional Code 3:	Not reported
Additional Code 4:	Not reported
Additional Code 5:	Not reported

Shipment Date:	19990923
Creation Date:	11/19/1999 0:00:00
Receipt Date:	19990923
Manifest ID:	99559866
Trans EPA ID:	CAD008364432
Trans Name:	Not reported
Trans 2 EPA ID:	Not reported
Trans 2 Name:	Not reported
TSDF EPA ID:	CAD008364432
Trans Name:	Not reported
TSDF Alt EPA ID:	CAD008364432
TSDF Alt Name:	Not reported
Waste Code Description:	272 - Polymeric resin waste
RCRA Code:	Not reported
Meth Code:	R01 - Recycler
Quantity Tons:	0.34
Waste Quantity:	680
Quantity Unit:	P
Additional Code 1:	Not reported
Additional Code 2:	Not reported
Additional Code 3:	Not reported
Additional Code 4:	Not reported
Additional Code 5:	Not reported

Shipment Date:	19990923
Creation Date:	11/19/1999 0:00:00
Receipt Date:	19990923
Manifest ID:	99559866
Trans EPA ID:	CAD008364432
Trans Name:	Not reported
Trans 2 EPA ID:	Not reported
Trans 2 Name:	Not reported
TSDF EPA ID:	CAD008364432
Trans Name:	Not reported
TSDF Alt EPA ID:	CAD008364432
TSDF Alt Name:	Not reported

Waste Code Description:	352 - Other organic solids
RCRA Code:	F005
Meth Code:	R01 - Recycler
Quantity Tons:	0.279
Waste Quantity:	558
Quantity Unit:	P
Additional Code 1:	Not reported
Additional Code 2:	Not reported
Additional Code 3:	Not reported
Additional Code 4:	Not reported
Additional Code 5:	Not reported

Shipment Date:	19990908
Creation Date:	11/19/1999 0:00:00
Receipt Date:	19990908
Manifest ID:	99252784
Trans EPA ID:	CAD981685886
Trans Name:	Not reported
Trans 2 EPA ID:	Not reported
Trans 2 Name:	Not reported
TSDF EPA ID:	CAD097030993
Trans Name:	Not reported
TSDF Alt EPA ID:	CAD097030993
TSDF Alt Name:	Not reported
Waste Code Description:	134 - Aqueous solution with <10% total organic residues
RCRA Code:	Not reported
Meth Code:	R01 - Recycler
Quantity Tons:	20.16
Waste Quantity:	4800
Quantity Unit:	G
Additional Code 1:	Not reported
Additional Code 2:	Not reported
Additional Code 3:	Not reported
Additional Code 4:	Not reported
Additional Code 5:	Not reported

Shipment Date:	19990908
Creation Date:	11/19/1999 0:00:00
Receipt Date:	19990908
Manifest ID:	99252785
Trans EPA ID:	CAD981685886
Trans Name:	Not reported
Trans 2 EPA ID:	Not reported
Trans 2 Name:	Not reported
TSDF EPA ID:	CAD097030993
Trans Name:	Not reported
TSDF Alt EPA ID:	CAD097030993
TSDF Alt Name:	Not reported
Waste Code Description:	134 - Aqueous solution with <10% total organic residues
RCRA Code:	Not reported
Meth Code:	R01 - Recycler
Quantity Tons:	6.3
Waste Quantity:	1500
Quantity Unit:	G
Additional Code 1:	Not reported
Additional Code 2:	Not reported
Additional Code 3:	Not reported
Additional Code 4:	Not reported
Additional Code 5:	Not reported

Shipment Date:	19990907
Creation Date:	11/19/1999 0:00:00
Receipt Date:	19990907
Manifest ID:	98490295
Trans EPA ID:	CAD008364432
Trans Name:	Not reported
Trans 2 EPA ID:	Not reported
Trans 2 Name:	Not reported
TSDF EPA ID:	CAD097030993
Trans Name:	Not reported
TSDF Alt EPA ID:	CAD097030993
TSDF Alt Name:	Not reported
Waste Code Description:	134 - Aqueous solution with <10% total organic residues
RCRA Code:	Not reported
Meth Code:	R01 - Recycler
Quantity Tons:	20.16
Waste Quantity:	4800
Quantity Unit:	G
Additional Code 1:	Not reported
Additional Code 2:	Not reported
Additional Code 3:	Not reported
Additional Code 4:	Not reported
Additional Code 5:	Not reported

Shipment Date:	19990907

Creation Date:	11/19/1999 0:00:00
Receipt Date:	19990907
Manifest ID:	99252783
Trans EPA ID:	CAD008364432
Trans Name:	Not reported
Trans 2 EPA ID:	Not reported
Trans 2 Name:	Not reported
TSDF EPA ID:	CAD097030993
Trans Name:	Not reported
TSDF Alt EPA ID:	CAD097030993
TSDF Alt Name:	Not reported
Waste Code Description:	134 - Aqueous solution with <10% total organic residues
RCRA Code:	Not reported
Meth Code:	R01 - Recycler
Quantity Tons:	20.16
Waste Quantity:	4800
Quantity Unit:	G
Additional Code 1:	Not reported
Additional Code 2:	Not reported
Additional Code 3:	Not reported
Additional Code 4:	Not reported
Additional Code 5:	Not reported

Shipment Date:	19990727
Creation Date:	10/27/1999 0:00:00
Receipt Date:	19990728
Manifest ID:	99300821
Trans EPA ID:	ARD069748192
Trans Name:	Not reported
Trans 2 EPA ID:	Not reported
Trans 2 Name:	Not reported
TSDF EPA ID:	CAD044429835
Trans Name:	Not reported
TSDF Alt EPA ID:	Not reported
TSDF Alt Name:	Not reported
Waste Code Description:	331 - Off-specification, aged, or surplus organics
RCRA Code:	D001
Meth Code:	D99 - Disposal, Other
Quantity Tons:	0.5565
Waste Quantity:	1113
Quantity Unit:	P
Additional Code 1:	Not reported
Additional Code 2:	Not reported
Additional Code 3:	Not reported
Additional Code 4:	Not reported
Additional Code 5:	Not reported

Shipment Date:	19990727
Creation Date:	10/27/1999 0:00:00
Receipt Date:	19990728
Manifest ID:	99300821
Trans EPA ID:	ARD069748192
Trans Name:	Not reported
Trans 2 EPA ID:	Not reported
Trans 2 Name:	Not reported
TSDF EPA ID:	CAD044429835
Trans Name:	Not reported
TSDF Alt EPA ID:	Not reported
TSDF Alt Name:	Not reported
Waste Code Description:	331 - Off-specification, aged, or surplus organics
RCRA Code:	D003
Meth Code:	D99 - Disposal, Other
Quantity Tons:	0.358
Waste Quantity:	716
Quantity Unit:	P
Additional Code 1:	Not reported
Additional Code 2:	Not reported
Additional Code 3:	Not reported
Additional Code 4:	Not reported
Additional Code 5:	Not reported

Shipment Date:	19990727
Creation Date:	10/27/1999 0:00:00
Receipt Date:	19990728
Manifest ID:	99300821
Trans EPA ID:	ARD069748192
Trans Name:	Not reported
Trans 2 EPA ID:	Not reported
Trans 2 Name:	Not reported
TSDF EPA ID:	CAD044429835
Trans Name:	Not reported
TSDF Alt EPA ID:	Not reported
TSDF Alt Name:	Not reported
Waste Code Description:	141 - Off-specification, aged, or surplus inorganics
RCRA Code:	D004

Meth Code:	D99 - Disposal, Other
Quantity Tons:	0.3535
Waste Quantity:	707
Quantity Unit:	P
Additional Code 1:	Not reported
Additional Code 2:	Not reported
Additional Code 3:	Not reported
Additional Code 4:	Not reported
Additional Code 5:	Not reported

Shipment Date:	19990727
Creation Date:	Not reported
Receipt Date:	Not reported
Manifest ID:	99300821
Trans EPA ID:	ARD069748192
Trans Name:	Not reported
Trans 2 EPA ID:	Not reported
Trans 2 Name:	Not reported
TSDF EPA ID:	CAD044429835
Trans Name:	Not reported
TSDF Alt EPA ID:	Not reported
TSDF Alt Name:	Not reported
Waste Code Description:	331 - Off-specification, aged, or surplus organics
RCRA Code:	D001
Meth Code:	D99 - Disposal, Other
Quantity Tons:	0.17
Waste Quantity:	340
Quantity Unit:	P
Additional Code 1:	Not reported
Additional Code 2:	Not reported
Additional Code 3:	Not reported
Additional Code 4:	Not reported
Additional Code 5:	Not reported

Shipment Date:	19990727
Creation Date:	Not reported
Receipt Date:	Not reported
Manifest ID:	99300821
Trans EPA ID:	ARD069748192
Trans Name:	Not reported
Trans 2 EPA ID:	Not reported
Trans 2 Name:	Not reported
TSDF EPA ID:	CAD044429835
Trans Name:	Not reported
TSDF Alt EPA ID:	Not reported
TSDF Alt Name:	Not reported
Waste Code Description:	123 - Unspecified alkaline solution
RCRA Code:	D002
Meth Code:	D99 - Disposal, Other
Quantity Tons:	0.65
Waste Quantity:	1300
Quantity Unit:	P
Additional Code 1:	Not reported
Additional Code 2:	Not reported
Additional Code 3:	Not reported
Additional Code 4:	Not reported
Additional Code 5:	Not reported

Shipment Date:	19990727
Creation Date:	Not reported
Receipt Date:	Not reported
Manifest ID:	99300821
Trans EPA ID:	ARD069748192
Trans Name:	Not reported
Trans 2 EPA ID:	Not reported
Trans 2 Name:	Not reported
TSDF EPA ID:	CAD044429835
Trans Name:	Not reported
TSDF Alt EPA ID:	Not reported
TSDF Alt Name:	Not reported
Waste Code Description:	271 - Organic monomer waste (includes unreacted resins
RCRA Code:	D001
Meth Code:	D99 - Disposal, Other
Quantity Tons:	1.089
Waste Quantity:	2178
Quantity Unit:	P
Additional Code 1:	Not reported
Additional Code 2:	Not reported
Additional Code 3:	Not reported
Additional Code 4:	Not reported
Additional Code 5:	Not reported

Shipment Date:	19990727
Creation Date:	Not reported
Receipt Date:	Not reported

Manifest ID:	99300821
Trans EPA ID:	ARD069748192
Trans Name:	Not reported
Trans 2 EPA ID:	Not reported
Trans 2 Name:	Not reported
TSDF EPA ID:	CAD044429835
Trans Name:	Not reported
TSDF Alt EPA ID:	Not reported
TSDF Alt Name:	Not reported
Waste Code Description:	271 - Organic monomer waste (includes unreacted resins
RCRA Code:	D001
Meth Code:	D99 - Disposal, Other
Quantity Tons:	0.9
Waste Quantity:	1800
Quantity Unit:	P
Additional Code 1:	Not reported
Additional Code 2:	Not reported
Additional Code 3:	Not reported
Additional Code 4:	Not reported
Additional Code 5:	Not reported

Shipment Date:	19990727
Creation Date:	Not reported
Receipt Date:	Not reported
Manifest ID:	99300821
Trans EPA ID:	ARD069748192
Trans Name:	Not reported
Trans 2 EPA ID:	Not reported
Trans 2 Name:	Not reported
TSDF EPA ID:	CAD044429835
Trans Name:	Not reported
TSDF Alt EPA ID:	Not reported
TSDF Alt Name:	Not reported
Waste Code Description:	331 - Off-specification, aged, or surplus organics
RCRA Code:	D001
Meth Code:	D99 - Disposal, Other
Quantity Tons:	0.0075
Waste Quantity:	15
Quantity Unit:	P
Additional Code 1:	Not reported
Additional Code 2:	Not reported
Additional Code 3:	Not reported
Additional Code 4:	Not reported
Additional Code 5:	Not reported

Shipment Date:	19990727
Creation Date:	10/27/1999 0:00:00
Receipt Date:	19990728
Manifest ID:	99300821
Trans EPA ID:	ARD069748192
Trans Name:	Not reported
Trans 2 EPA ID:	Not reported
Trans 2 Name:	Not reported
TSDF EPA ID:	CAD044429835
Trans Name:	Not reported
TSDF Alt EPA ID:	Not reported
TSDF Alt Name:	Not reported
Waste Code Description:	271 - Organic monomer waste (includes unreacted resins
RCRA Code:	D001
Meth Code:	D99 - Disposal, Other
Quantity Tons:	0.2475
Waste Quantity:	495
Quantity Unit:	P
Additional Code 1:	Not reported
Additional Code 2:	Not reported
Additional Code 3:	Not reported
Additional Code 4:	Not reported
Additional Code 5:	Not reported

Shipment Date:	19990727
Creation Date:	Not reported
Receipt Date:	Not reported
Manifest ID:	99300821
Trans EPA ID:	ARD069748192
Trans Name:	Not reported
Trans 2 EPA ID:	Not reported
Trans 2 Name:	Not reported
TSDF EPA ID:	CAD044429835
Trans Name:	Not reported
TSDF Alt EPA ID:	Not reported
TSDF Alt Name:	Not reported
Waste Code Description:	271 - Organic monomer waste (includes unreacted resins
RCRA Code:	D001
Meth Code:	D99 - Disposal, Other
Quantity Tons:	0.163

Waste Quantity:	326
Quantity Unit:	P
Additional Code 1:	Not reported
Additional Code 2:	Not reported
Additional Code 3:	Not reported
Additional Code 4:	Not reported
Additional Code 5:	Not reported

Shipment Date:	19990727
Creation Date:	Not reported
Receipt Date:	Not reported
Manifest ID:	99300821
Trans EPA ID:	ARD069748192
Trans Name:	Not reported
Trans 2 EPA ID:	Not reported
Trans 2 Name:	Not reported
TSDF EPA ID:	CAD044429835
Trans Name:	Not reported
TSDF Alt EPA ID:	Not reported
TSDF Alt Name:	Not reported
Waste Code Description:	123 - Unspecified alkaline solution
RCRA Code:	D001
Meth Code:	D99 - Disposal, Other
Quantity Tons:	0.267
Waste Quantity:	534
Quantity Unit:	P
Additional Code 1:	Not reported
Additional Code 2:	Not reported
Additional Code 3:	Not reported
Additional Code 4:	Not reported
Additional Code 5:	Not reported

Shipment Date:	19990727
Creation Date:	Not reported
Receipt Date:	Not reported
Manifest ID:	99300821
Trans EPA ID:	ARD069748192
Trans Name:	Not reported
Trans 2 EPA ID:	Not reported
Trans 2 Name:	Not reported
TSDF EPA ID:	CAD044429835
Trans Name:	Not reported
TSDF Alt EPA ID:	Not reported
TSDF Alt Name:	Not reported
Waste Code Description:	213 - Hydrocarbon solvents (benzene, hexane, Stoddard, etc.
RCRA Code:	D001
Meth Code:	D99 - Disposal, Other
Quantity Tons:	0.9265
Waste Quantity:	1853
Quantity Unit:	P
Additional Code 1:	Not reported
Additional Code 2:	Not reported
Additional Code 3:	Not reported
Additional Code 4:	Not reported
Additional Code 5:	Not reported

Shipment Date:	19990722
Creation Date:	Not reported
Receipt Date:	Not reported
Manifest ID:	99252409
Trans EPA ID:	CAD008364432
Trans Name:	Not reported
Trans 2 EPA ID:	Not reported
Trans 2 Name:	Not reported
TSDF EPA ID:	CAD008364432
Trans Name:	Not reported
TSDF Alt EPA ID:	Not reported
TSDF Alt Name:	Not reported
Waste Code Description:	331 - Off-specification, aged, or surplus organics
RCRA Code:	F002
Meth Code:	R01 - Recycler
Quantity Tons:	0.115
Waste Quantity:	230
Quantity Unit:	P
Additional Code 1:	Not reported
Additional Code 2:	Not reported
Additional Code 3:	Not reported
Additional Code 4:	Not reported
Additional Code 5:	Not reported

Shipment Date:	19990722
Creation Date:	Not reported
Receipt Date:	Not reported
Manifest ID:	99252409
Trans EPA ID:	CAD008364432

Trans Name:	Not reported
Trans 2 EPA ID:	Not reported
Trans 2 Name:	Not reported
TSDF EPA ID:	CAD008364432
Trans Name:	Not reported
TSDF Alt EPA ID:	Not reported
TSDF Alt Name:	Not reported
Waste Code Description:	135 - Unspecified aqueous solution
RCRA Code:	Not reported
Meth Code:	T01 - Treatment, Tank
Quantity Tons:	1.775
Waste Quantity:	3550
Quantity Unit:	P
Additional Code 1:	Not reported
Additional Code 2:	Not reported
Additional Code 3:	Not reported
Additional Code 4:	Not reported
Additional Code 5:	Not reported

Shipment Date:	19990722
Creation Date:	Not reported
Receipt Date:	Not reported
Manifest ID:	99252409
Trans EPA ID:	CAD008364432
Trans Name:	Not reported
Trans 2 EPA ID:	Not reported
Trans 2 Name:	Not reported
TSDF EPA ID:	CAD008364432
Trans Name:	Not reported
TSDF Alt EPA ID:	Not reported
TSDF Alt Name:	Not reported
Waste Code Description:	491 - Unspecified sludge waste
RCRA Code:	D007
Meth Code:	R01 - Recycler
Quantity Tons:	0.02
Waste Quantity:	40
Quantity Unit:	P
Additional Code 1:	Not reported
Additional Code 2:	Not reported
Additional Code 3:	Not reported
Additional Code 4:	Not reported
Additional Code 5:	Not reported

Shipment Date:	19990722
Creation Date:	Not reported
Receipt Date:	Not reported
Manifest ID:	99252409
Trans EPA ID:	CAD008364432
Trans Name:	Not reported
Trans 2 EPA ID:	Not reported
Trans 2 Name:	Not reported
TSDF EPA ID:	CAD008364432
Trans Name:	Not reported
TSDF Alt EPA ID:	Not reported
TSDF Alt Name:	Not reported
Waste Code Description:	331 - Off-specification, aged, or surplus organics
RCRA Code:	Not reported
Meth Code:	R01 - Recycler
Quantity Tons:	0.424
Waste Quantity:	848
Quantity Unit:	P
Additional Code 1:	Not reported
Additional Code 2:	Not reported
Additional Code 3:	Not reported
Additional Code 4:	Not reported
Additional Code 5:	Not reported

Shipment Date:	19990722
Creation Date:	Not reported
Receipt Date:	Not reported
Manifest ID:	99252409
Trans EPA ID:	CAD008364432
Trans Name:	Not reported
Trans 2 EPA ID:	Not reported
Trans 2 Name:	Not reported
TSDF EPA ID:	CAD008364432
Trans Name:	Not reported
TSDF Alt EPA ID:	Not reported
TSDF Alt Name:	Not reported
Waste Code Description:	132 - Aqueous solution w/metals (< restricted levels and see waste code 121 for a list of metals
RCRA Code:	D007
Meth Code:	T01 - Treatment, Tank
Quantity Tons:	0.541
Waste Quantity:	1082

Quantity Unit:	P
Additional Code 1:	Not reported
Additional Code 2:	Not reported
Additional Code 3:	Not reported
Additional Code 4:	Not reported
Additional Code 5:	Not reported

Shipment Date:	19990722
Creation Date:	Not reported
Receipt Date:	Not reported
Manifest ID:	99252409
Trans EPA ID:	CAD008364432
Trans Name:	Not reported
Trans 2 EPA ID:	Not reported
Trans 2 Name:	Not reported
TSDF EPA ID:	CAD008364432
Trans Name:	Not reported
TSDF Alt EPA ID:	Not reported
TSDF Alt Name:	Not reported
Waste Code Description:	352 - Other organic solids
RCRA Code:	D007
Meth Code:	T03 - Treatment, Incineration
Quantity Tons:	0.6935
Waste Quantity:	1387
Quantity Unit:	P
Additional Code 1:	Not reported
Additional Code 2:	Not reported
Additional Code 3:	Not reported
Additional Code 4:	Not reported
Additional Code 5:	Not reported

Shipment Date:	19990722
Creation Date:	Not reported
Receipt Date:	Not reported
Manifest ID:	99252409
Trans EPA ID:	CAD008364432
Trans Name:	Not reported
Trans 2 EPA ID:	Not reported
Trans 2 Name:	Not reported
TSDF EPA ID:	CAD008364432
Trans Name:	Not reported
TSDF Alt EPA ID:	Not reported
TSDF Alt Name:	Not reported
Waste Code Description:	181 - Other inorganic solid waste Organics
RCRA Code:	D007
Meth Code:	D81 - Disposal, Land Application
Quantity Tons:	0.6935
Waste Quantity:	1387
Quantity Unit:	P
Additional Code 1:	Not reported
Additional Code 2:	Not reported
Additional Code 3:	Not reported
Additional Code 4:	Not reported
Additional Code 5:	Not reported

Shipment Date:	19990722
Creation Date:	Not reported
Receipt Date:	Not reported
Manifest ID:	99252409
Trans EPA ID:	CAD008364432
Trans Name:	Not reported
Trans 2 EPA ID:	Not reported
Trans 2 Name:	Not reported
TSDF EPA ID:	CAD008364432
Trans Name:	Not reported
TSDF Alt EPA ID:	Not reported
TSDF Alt Name:	Not reported
Waste Code Description:	212 - Oxygenated solvents (acetone, butanol, ethyl acetate, etc.
RCRA Code:	Not reported
Meth Code:	R01 - Recycler
Quantity Tons:	1.408
Waste Quantity:	2816
Quantity Unit:	P
Additional Code 1:	Not reported
Additional Code 2:	Not reported
Additional Code 3:	Not reported
Additional Code 4:	Not reported
Additional Code 5:	Not reported

Shipment Date:	19990722
Creation Date:	Not reported
Receipt Date:	Not reported
Manifest ID:	99252409
Trans EPA ID:	CAD008364432
Trans Name:	Not reported

Trans 2 EPA ID:	Not reported
Trans 2 Name:	Not reported
TSDF EPA ID:	CAD008364432
Trans Name:	Not reported
TSDF Alt EPA ID:	Not reported
TSDF Alt Name:	Not reported
Waste Code Description:	352 - Other organic solids
RCRA Code:	D007
Meth Code:	R01 - Recycler
Quantity Tons:	3.274
Waste Quantity:	6548
Quantity Unit:	P
Additional Code 1:	Not reported
Additional Code 2:	Not reported
Additional Code 3:	Not reported
Additional Code 4:	Not reported
Additional Code 5:	Not reported

Shipment Date:	19990722
Creation Date:	10/27/1999 0:00:00
Receipt Date:	19990722
Manifest ID:	99252409
Trans EPA ID:	CAD008364432
Trans Name:	Not reported
Trans 2 EPA ID:	Not reported
Trans 2 Name:	Not reported
TSDF EPA ID:	CAD008364432
Trans Name:	Not reported
TSDF Alt EPA ID:	Not reported
TSDF Alt Name:	Not reported
Waste Code Description:	223 - Unspecified oil-containing waste
RCRA Code:	Not reported
Meth Code:	D80 - Disposal, Land Fill
Quantity Tons:	0.3655
Waste Quantity:	731
Quantity Unit:	P
Additional Code 1:	Not reported
Additional Code 2:	Not reported
Additional Code 3:	Not reported
Additional Code 4:	Not reported
Additional Code 5:	Not reported

Shipment Date:	19990722
Creation Date:	10/27/1999 0:00:00
Receipt Date:	19990722
Manifest ID:	99252409
Trans EPA ID:	CAD008364432
Trans Name:	Not reported
Trans 2 EPA ID:	Not reported
Trans 2 Name:	Not reported
TSDF EPA ID:	CAD008364432
Trans Name:	Not reported
TSDF Alt EPA ID:	Not reported
TSDF Alt Name:	Not reported
Waste Code Description:	352 - Other organic solids
RCRA Code:	D007
Meth Code:	R01 - Recycler
Quantity Tons:	6.473
Waste Quantity:	12946
Quantity Unit:	P
Additional Code 1:	Not reported
Additional Code 2:	Not reported
Additional Code 3:	Not reported
Additional Code 4:	Not reported
Additional Code 5:	Not reported

Shipment Date:	19990722
Creation Date:	10/27/1999 0:00:00
Receipt Date:	19990722
Manifest ID:	99252409
Trans EPA ID:	CAD008364432
Trans Name:	Not reported
Trans 2 EPA ID:	Not reported
Trans 2 Name:	Not reported
TSDF EPA ID:	CAD008364432
Trans Name:	Not reported
TSDF Alt EPA ID:	Not reported
TSDF Alt Name:	Not reported
Waste Code Description:	352 - Other organic solids
RCRA Code:	F005
Meth Code:	R01 - Recycler
Quantity Tons:	0.4515
Waste Quantity:	903
Quantity Unit:	P
Additional Code 1:	Not reported

Additional Code 2:	Not reported
Additional Code 3:	Not reported
Additional Code 4:	Not reported
Additional Code 5:	Not reported

Shipment Date:	19990722
Creation Date:	10/27/1999 0:00:00
Receipt Date:	19990722
Manifest ID:	99252409
Trans EPA ID:	CAD008364432
Trans Name:	Not reported
Trans 2 EPA ID:	Not reported
Trans 2 Name:	Not reported
TSDF EPA ID:	CAD008364432
Trans Name:	Not reported
TSDF Alt EPA ID:	Not reported
TSDF Alt Name:	Not reported
Waste Code Description:	214 - Unspecified solvent mixture
RCRA Code:	D001
Meth Code:	R01 - Recycler
Quantity Tons:	2.5655
Waste Quantity:	5131
Quantity Unit:	P
Additional Code 1:	Not reported
Additional Code 2:	Not reported
Additional Code 3:	Not reported
Additional Code 4:	Not reported
Additional Code 5:	Not reported

Shipment Date:	19990707
Creation Date:	10/12/1999 0:00:00
Receipt Date:	19990708
Manifest ID:	99333575
Trans EPA ID:	CA0000970392
Trans Name:	Not reported
Trans 2 EPA ID:	Not reported
Trans 2 Name:	Not reported
TSDF EPA ID:	CAD050806850
Trans Name:	Not reported
TSDF Alt EPA ID:	Not reported
TSDF Alt Name:	Not reported
Waste Code Description:	792 - Not reported
RCRA Code:	D002
Meth Code:	H01 - Transfer Station
Quantity Tons:	0.1251
Waste Quantity:	30
Quantity Unit:	G
Additional Code 1:	Not reported
Additional Code 2:	Not reported
Additional Code 3:	Not reported
Additional Code 4:	Not reported
Additional Code 5:	Not reported

Shipment Date:	19990506
Creation Date:	7/30/1999 0:00:00
Receipt Date:	19990510
Manifest ID:	99142402
Trans EPA ID:	CA0000970392
Trans Name:	Not reported
Trans 2 EPA ID:	Not reported
Trans 2 Name:	Not reported
TSDF EPA ID:	CAD097030993
Trans Name:	Not reported
TSDF Alt EPA ID:	CAD097030993
TSDF Alt Name:	Not reported
Waste Code Description:	331 - Off-specification, aged, or surplus organics
RCRA Code:	D007
Meth Code:	D99 - Disposal, Other
Quantity Tons:	0.164
Waste Quantity:	328
Quantity Unit:	P
Additional Code 1:	Not reported
Additional Code 2:	Not reported
Additional Code 3:	Not reported
Additional Code 4:	Not reported
Additional Code 5:	Not reported

Shipment Date:	19990506
Creation Date:	7/13/1999 0:00:00
Receipt Date:	19990506
Manifest ID:	99253646
Trans EPA ID:	CAD008364432
Trans Name:	Not reported
Trans 2 EPA ID:	Not reported
Trans 2 Name:	Not reported

TSDF EPA ID:	CAD008364432
Trans Name:	Not reported
TSDF Alt EPA ID:	Not reported
TSDF Alt Name:	Not reported
Waste Code Description:	352 - Other organic solids
RCRA Code:	F005
Meth Code:	R01 - Recycler
Quantity Tons:	0.2905
Waste Quantity:	581
Quantity Unit:	P
Additional Code 1:	Not reported
Additional Code 2:	Not reported
Additional Code 3:	Not reported
Additional Code 4:	Not reported
Additional Code 5:	Not reported

Shipment Date:	19990506
Creation Date:	7/30/1999 0:00:00
Receipt Date:	19990510
Manifest ID:	99142402
Trans EPA ID:	CA0000970392
Trans Name:	Not reported
Trans 2 EPA ID:	Not reported
Trans 2 Name:	Not reported
TSDF EPA ID:	CAD097030993
Trans Name:	Not reported
TSDF Alt EPA ID:	CAD097030993
TSDF Alt Name:	Not reported
Waste Code Description:	331 - Off-specification, aged, or surplus organics
RCRA Code:	D007
Meth Code:	D99 - Disposal, Other
Quantity Tons:	0.146
Waste Quantity:	292
Quantity Unit:	P
Additional Code 1:	Not reported
Additional Code 2:	Not reported
Additional Code 3:	Not reported
Additional Code 4:	Not reported
Additional Code 5:	Not reported

Shipment Date:	19990506
Creation Date:	10/28/1999 0:00:00
Receipt Date:	19990510
Manifest ID:	99142403
Trans EPA ID:	CA0000970392
Trans Name:	Not reported
Trans 2 EPA ID:	Not reported
Trans 2 Name:	Not reported
TSDF EPA ID:	CAD097030993
Trans Name:	Not reported
TSDF Alt EPA ID:	CAD097030993
TSDF Alt Name:	Not reported
Waste Code Description:	792 - Not reported
RCRA Code:	D002
Meth Code:	- Not reported
Quantity Tons:	0.1251
Waste Quantity:	30
Quantity Unit:	G
Additional Code 1:	Not reported
Additional Code 2:	Not reported
Additional Code 3:	Not reported
Additional Code 4:	Not reported
Additional Code 5:	Not reported

Shipment Date:	19990506
Creation Date:	10/28/1999 0:00:00
Receipt Date:	19990510
Manifest ID:	99142403
Trans EPA ID:	CA0000970392
Trans Name:	Not reported
Trans 2 EPA ID:	Not reported
Trans 2 Name:	Not reported
TSDF EPA ID:	CAD097030993
Trans Name:	Not reported
TSDF Alt EPA ID:	CAD097030993
TSDF Alt Name:	Not reported
Waste Code Description:	331 - Off-specification, aged, or surplus organics
RCRA Code:	Not reported
Meth Code:	D99 - Disposal, Other
Quantity Tons:	0.2155
Waste Quantity:	431
Quantity Unit:	P
Additional Code 1:	Not reported
Additional Code 2:	Not reported
Additional Code 3:	Not reported

Additional Code 4:	Not reported
Additional Code 5:	Not reported

Shipment Date:	19990506
Creation Date:	10/28/1999 0:00:00
Receipt Date:	19990510
Manifest ID:	99142403
Trans EPA ID:	CA0000970392
Trans Name:	Not reported
Trans 2 EPA ID:	Not reported
Trans 2 Name:	Not reported
TSDF EPA ID:	CAD097030993
Trans Name:	Not reported
TSDF Alt EPA ID:	CAD097030993
TSDF Alt Name:	Not reported
Waste Code Description:	135 - Unspecified aqueous solution
RCRA Code:	Not reported
Meth Code:	R01 - Recycler
Quantity Tons:	0.139
Waste Quantity:	278
Quantity Unit:	P
Additional Code 1:	Not reported
Additional Code 2:	Not reported
Additional Code 3:	Not reported
Additional Code 4:	Not reported
Additional Code 5:	Not reported

Shipment Date:	19990506
Creation Date:	Not reported
Receipt Date:	Not reported
Manifest ID:	99253646
Trans EPA ID:	CAD008364432
Trans Name:	Not reported
Trans 2 EPA ID:	Not reported
Trans 2 Name:	Not reported
TSDF EPA ID:	CAD008364432
Trans Name:	Not reported
TSDF Alt EPA ID:	Not reported
TSDF Alt Name:	Not reported
Waste Code Description:	352 - Other organic solids
RCRA Code:	D007
Meth Code:	R01 - Recycler
Quantity Tons:	0.836
Waste Quantity:	1672
Quantity Unit:	P
Additional Code 1:	Not reported
Additional Code 2:	Not reported
Additional Code 3:	Not reported
Additional Code 4:	Not reported
Additional Code 5:	Not reported

Shipment Date:	19990506
Creation Date:	Not reported
Receipt Date:	Not reported
Manifest ID:	99253646
Trans EPA ID:	CAD008364432
Trans Name:	Not reported
Trans 2 EPA ID:	Not reported
Trans 2 Name:	Not reported
TSDF EPA ID:	CAD008364432
Trans Name:	Not reported
TSDF Alt EPA ID:	Not reported
TSDF Alt Name:	Not reported
Waste Code Description:	181 - Other inorganic solid waste Organics
RCRA Code:	D007
Meth Code:	T03 - Treatment, Incineration
Quantity Tons:	0.059
Waste Quantity:	118
Quantity Unit:	P
Additional Code 1:	Not reported
Additional Code 2:	Not reported
Additional Code 3:	Not reported
Additional Code 4:	Not reported
Additional Code 5:	Not reported

Shipment Date:	19990506
Creation Date:	Not reported
Receipt Date:	Not reported
Manifest ID:	99253646
Trans EPA ID:	CAD008364432
Trans Name:	Not reported
Trans 2 EPA ID:	Not reported
Trans 2 Name:	Not reported
TSDF EPA ID:	CAD008364432
Trans Name:	Not reported

TSDF Alt EPA ID:	Not reported
TSDF Alt Name:	Not reported
Waste Code Description:	132 - Aqueous solution w/metals (< restricted levels and see waste code 121 for a list of metals
RCRA Code:	D007
Meth Code:	T01 - Treatment, Tank
Quantity Tons:	1.3985
Waste Quantity:	2797
Quantity Unit:	P
Additional Code 1:	Not reported
Additional Code 2:	Not reported
Additional Code 3:	Not reported
Additional Code 4:	Not reported
Additional Code 5:	Not reported

Shipment Date:	19990506
Creation Date:	Not reported
Receipt Date:	Not reported
Manifest ID:	99253646
Trans EPA ID:	CAD008364432
Trans Name:	Not reported
Trans 2 EPA ID:	Not reported
Trans 2 Name:	Not reported
TSDF EPA ID:	CAD008364432
Trans Name:	Not reported
TSDF Alt EPA ID:	Not reported
TSDF Alt Name:	Not reported
Waste Code Description:	491 - Unspecified sludge waste
RCRA Code:	D007
Meth Code:	R01 - Recycler
Quantity Tons:	0.234
Waste Quantity:	468
Quantity Unit:	P
Additional Code 1:	Not reported
Additional Code 2:	Not reported
Additional Code 3:	Not reported
Additional Code 4:	Not reported
Additional Code 5:	Not reported

Shipment Date:	19990506
Creation Date:	Not reported
Receipt Date:	Not reported
Manifest ID:	99253646
Trans EPA ID:	CAD008364432
Trans Name:	Not reported
Trans 2 EPA ID:	Not reported
Trans 2 Name:	Not reported
TSDF EPA ID:	CAD008364432
Trans Name:	Not reported
TSDF Alt EPA ID:	Not reported
TSDF Alt Name:	Not reported
Waste Code Description:	135 - Unspecified aqueous solution
RCRA Code:	Not reported
Meth Code:	T01 - Treatment, Tank
Quantity Tons:	2.7555
Waste Quantity:	5511
Quantity Unit:	P
Additional Code 1:	Not reported
Additional Code 2:	Not reported
Additional Code 3:	Not reported
Additional Code 4:	Not reported
Additional Code 5:	Not reported

Shipment Date:	19990506
Creation Date:	Not reported
Receipt Date:	Not reported
Manifest ID:	99253646
Trans EPA ID:	CAD008364432
Trans Name:	Not reported
Trans 2 EPA ID:	Not reported
Trans 2 Name:	Not reported
TSDF EPA ID:	CAD008364432
Trans Name:	Not reported
TSDF Alt EPA ID:	Not reported
TSDF Alt Name:	Not reported
Waste Code Description:	223 - Unspecified oil-containing waste
RCRA Code:	Not reported
Meth Code:	D80 - Disposal, Land Fill
Quantity Tons:	0.13
Waste Quantity:	260
Quantity Unit:	P
Additional Code 1:	Not reported
Additional Code 2:	Not reported
Additional Code 3:	Not reported
Additional Code 4:	Not reported

Additional Code 5:	Not reported
Shipment Date:	19990506
Creation Date:	Not reported
Receipt Date:	Not reported
Manifest ID:	99253646
Trans EPA ID:	CAD008364432
Trans Name:	Not reported
Trans 2 EPA ID:	Not reported
Trans 2 Name:	Not reported
TSDF EPA ID:	CAD008364432
Trans Name:	Not reported
TSDF Alt EPA ID:	Not reported
TSDF Alt Name:	Not reported
Waste Code Description:	272 - Polymeric resin waste
RCRA Code:	D001
Meth Code:	R01 - Recycler
Quantity Tons:	0.611
Waste Quantity:	1222
Quantity Unit:	P
Additional Code 1:	Not reported
Additional Code 2:	Not reported
Additional Code 3:	Not reported
Additional Code 4:	Not reported
Additional Code 5:	Not reported
Shipment Date:	19990506
Creation Date:	Not reported
Receipt Date:	Not reported
Manifest ID:	99253646
Trans EPA ID:	CAD008364432
Trans Name:	Not reported
Trans 2 EPA ID:	Not reported
Trans 2 Name:	Not reported
TSDF EPA ID:	CAD008364432
Trans Name:	Not reported
TSDF Alt EPA ID:	Not reported
TSDF Alt Name:	Not reported
Waste Code Description:	134 - Aqueous solution with <10% total organic residues
RCRA Code:	D001
Meth Code:	R01 - Recycler
Quantity Tons:	1.337
Waste Quantity:	2674
Quantity Unit:	P
Additional Code 1:	Not reported
Additional Code 2:	Not reported
Additional Code 3:	Not reported
Additional Code 4:	Not reported
Additional Code 5:	Not reported
Shipment Date:	19990506
Creation Date:	7/13/1999 0:00:00
Receipt Date:	19990506
Manifest ID:	99253646
Trans EPA ID:	CAD008364432
Trans Name:	Not reported
Trans 2 EPA ID:	Not reported
Trans 2 Name:	Not reported
TSDF EPA ID:	CAD008364432
Trans Name:	Not reported
TSDF Alt EPA ID:	Not reported
TSDF Alt Name:	Not reported
Waste Code Description:	352 - Other organic solids
RCRA Code:	D007
Meth Code:	R01 - Recycler
Quantity Tons:	3.9665
Waste Quantity:	7933
Quantity Unit:	P
Additional Code 1:	Not reported
Additional Code 2:	Not reported
Additional Code 3:	Not reported
Additional Code 4:	Not reported
Additional Code 5:	Not reported
Shipment Date:	19990506
Creation Date:	7/13/1999 0:00:00
Receipt Date:	19990506
Manifest ID:	99253646
Trans EPA ID:	CAD008364432
Trans Name:	Not reported
Trans 2 EPA ID:	Not reported
Trans 2 Name:	Not reported
TSDF EPA ID:	CAD008364432
Trans Name:	Not reported
TSDF Alt EPA ID:	Not reported

TSDF Alt Name:	Not reported
Waste Code Description:	214 - Unspecified solvent mixture
RCRA Code:	D001
Meth Code:	R01 - Recycler
Quantity Tons:	2.7245
Waste Quantity:	5449
Quantity Unit:	P
Additional Code 1:	Not reported
Additional Code 2:	Not reported
Additional Code 3:	Not reported
Additional Code 4:	Not reported
Additional Code 5:	Not reported

Shipment Date:	19990506
Creation Date:	7/13/1999 0:00:00
Receipt Date:	19990506
Manifest ID:	99253646
Trans EPA ID:	CAD008364432
Trans Name:	Not reported
Trans 2 EPA ID:	Not reported
Trans 2 Name:	Not reported
TSDF EPA ID:	CAD008364432
Trans Name:	Not reported
TSDF Alt EPA ID:	Not reported
TSDF Alt Name:	Not reported
Waste Code Description:	272 - Polymeric resin waste
RCRA Code:	Not reported
Meth Code:	R01 - Recycler
Quantity Tons:	2.7005
Waste Quantity:	5401
Quantity Unit:	P
Additional Code 1:	Not reported
Additional Code 2:	Not reported
Additional Code 3:	Not reported
Additional Code 4:	Not reported
Additional Code 5:	Not reported

Shipment Date:	19990506
Creation Date:	7/30/1999 0:00:00
Receipt Date:	19990510
Manifest ID:	99142402
Trans EPA ID:	CA0000970392
Trans Name:	Not reported
Trans 2 EPA ID:	Not reported
Trans 2 Name:	Not reported
TSDF EPA ID:	CAD097030993
Trans Name:	Not reported
TSDF Alt EPA ID:	CAD097030993
TSDF Alt Name:	Not reported
Waste Code Description:	331 - Off-specification, aged, or surplus organics
RCRA Code:	D007
Meth Code:	D99 - Disposal, Other
Quantity Tons:	0.15
Waste Quantity:	300
Quantity Unit:	P
Additional Code 1:	Not reported
Additional Code 2:	Not reported
Additional Code 3:	Not reported
Additional Code 4:	Not reported
Additional Code 5:	Not reported

Shipment Date:	19990319
Creation Date:	5/17/1999 0:00:00
Receipt Date:	19990322
Manifest ID:	98608658
Trans EPA ID:	ARD069748192
Trans Name:	Not reported
Trans 2 EPA ID:	Not reported
Trans 2 Name:	Not reported
TSDF EPA ID:	CAD044429835
Trans Name:	Not reported
TSDF Alt EPA ID:	Not reported
TSDF Alt Name:	Not reported
Waste Code Description:	181 - Other inorganic solid waste Organics
RCRA Code:	Not reported
Meth Code:	D99 - Disposal, Other
Quantity Tons:	0.12
Waste Quantity:	240
Quantity Unit:	P
Additional Code 1:	Not reported
Additional Code 2:	Not reported
Additional Code 3:	Not reported
Additional Code 4:	Not reported
Additional Code 5:	Not reported

Shipment Date:	19990319
Creation Date:	5/17/1999 0:00:00
Receipt Date:	19990322
Manifest ID:	98608658
Trans EPA ID:	ARD069748192
Trans Name:	Not reported
Trans 2 EPA ID:	Not reported
Trans 2 Name:	Not reported
TSDF EPA ID:	CAD044429835
Trans Name:	Not reported
TSDF Alt EPA ID:	Not reported
TSDF Alt Name:	Not reported
Waste Code Description:	181 - Other inorganic solid waste Organics
RCRA Code:	D006
Meth Code:	D99 - Disposal, Other
Quantity Tons:	0.005
Waste Quantity:	10
Quantity Unit:	P
Additional Code 1:	Not reported
Additional Code 2:	Not reported
Additional Code 3:	Not reported
Additional Code 4:	Not reported
Additional Code 5:	Not reported

Shipment Date:	19990319
Creation Date:	5/17/1999 0:00:00
Receipt Date:	19990322
Manifest ID:	98608658
Trans EPA ID:	ARD069748192
Trans Name:	Not reported
Trans 2 EPA ID:	Not reported
Trans 2 Name:	Not reported
TSDF EPA ID:	CAD044429835
Trans Name:	Not reported
TSDF Alt EPA ID:	Not reported
TSDF Alt Name:	Not reported
Waste Code Description:	181 - Other inorganic solid waste Organics
RCRA Code:	D002
Meth Code:	D99 - Disposal, Other
Quantity Tons:	0.025
Waste Quantity:	50
Quantity Unit:	P
Additional Code 1:	Not reported
Additional Code 2:	Not reported
Additional Code 3:	Not reported
Additional Code 4:	Not reported
Additional Code 5:	Not reported

Shipment Date:	19990319
Creation Date:	5/17/1999 0:00:00
Receipt Date:	19990322
Manifest ID:	98608658
Trans EPA ID:	ARD069748192
Trans Name:	Not reported
Trans 2 EPA ID:	Not reported
Trans 2 Name:	Not reported
TSDF EPA ID:	CAD044429835
Trans Name:	Not reported
TSDF Alt EPA ID:	Not reported
TSDF Alt Name:	Not reported
Waste Code Description:	181 - Other inorganic solid waste Organics
RCRA Code:	D007
Meth Code:	D99 - Disposal, Other
Quantity Tons:	0.054
Waste Quantity:	108
Quantity Unit:	P
Additional Code 1:	Not reported
Additional Code 2:	Not reported
Additional Code 3:	Not reported
Additional Code 4:	Not reported
Additional Code 5:	Not reported

Shipment Date:	19990317
Creation Date:	Not reported
Receipt Date:	Not reported
Manifest ID:	98487906
Trans EPA ID:	CAD008364432
Trans Name:	Not reported
Trans 2 EPA ID:	Not reported
Trans 2 Name:	Not reported
TSDF EPA ID:	CAD008364432
Trans Name:	Not reported
TSDF Alt EPA ID:	Not reported
TSDF Alt Name:	Not reported
Waste Code Description:	741 - Liquids with halogenated organic compounds > 1000 mg/l

RCRA Code:	D001
Meth Code:	- Not reported
Quantity Tons:	1.0755
Waste Quantity:	2151
Quantity Unit:	P
Additional Code 1:	Not reported
Additional Code 2:	Not reported
Additional Code 3:	Not reported
Additional Code 4:	Not reported
Additional Code 5:	Not reported

Shipment Date:	19990317
Creation Date:	Not reported
Receipt Date:	Not reported
Manifest ID:	98487906
Trans EPA ID:	CAD008364432
Trans Name:	Not reported
Trans 2 EPA ID:	Not reported
Trans 2 Name:	Not reported
TSDF EPA ID:	CAD008364432
Trans Name:	Not reported
TSDF Alt EPA ID:	Not reported
TSDF Alt Name:	Not reported
Waste Code Description:	223 - Unspecified oil-containing waste
RCRA Code:	Not reported
Meth Code:	- Not reported
Quantity Tons:	1.9705
Waste Quantity:	3941
Quantity Unit:	P
Additional Code 1:	Not reported
Additional Code 2:	Not reported
Additional Code 3:	Not reported
Additional Code 4:	Not reported
Additional Code 5:	Not reported

Shipment Date:	19990317
Creation Date:	Not reported
Receipt Date:	Not reported
Manifest ID:	98487906
Trans EPA ID:	CAD008364432
Trans Name:	Not reported
Trans 2 EPA ID:	Not reported
Trans 2 Name:	Not reported
TSDF EPA ID:	CAD008364432
Trans Name:	Not reported
TSDF Alt EPA ID:	Not reported
TSDF Alt Name:	Not reported
Waste Code Description:	331 - Off-specification, aged, or surplus organics
RCRA Code:	F002
Meth Code:	- Not reported
Quantity Tons:	0.15
Waste Quantity:	300
Quantity Unit:	P
Additional Code 1:	Not reported
Additional Code 2:	Not reported
Additional Code 3:	Not reported
Additional Code 4:	Not reported
Additional Code 5:	Not reported

Shipment Date:	19990317
Creation Date:	Not reported
Receipt Date:	Not reported
Manifest ID:	98487906
Trans EPA ID:	CAD008364432
Trans Name:	Not reported
Trans 2 EPA ID:	Not reported
Trans 2 Name:	Not reported
TSDF EPA ID:	CAD008364432
Trans Name:	Not reported
TSDF Alt EPA ID:	Not reported
TSDF Alt Name:	Not reported
Waste Code Description:	352 - Other organic solids
RCRA Code:	D007
Meth Code:	- Not reported
Quantity Tons:	3.3365
Waste Quantity:	6673
Quantity Unit:	P
Additional Code 1:	Not reported
Additional Code 2:	Not reported
Additional Code 3:	Not reported
Additional Code 4:	Not reported
Additional Code 5:	Not reported

Shipment Date:	19990317
Creation Date:	Not reported

Receipt Date:	Not reported
Manifest ID:	98487906
Trans EPA ID:	CAD008364432
Trans Name:	Not reported
Trans 2 EPA ID:	Not reported
Trans 2 Name:	Not reported
TSDF EPA ID:	CAD008364432
Trans Name:	Not reported
TSDF Alt EPA ID:	Not reported
TSDF Alt Name:	Not reported
Waste Code Description:	181 - Other inorganic solid waste Organics
RCRA Code:	D007
Meth Code:	- Not reported
Quantity Tons:	0.058
Waste Quantity:	116
Quantity Unit:	P
Additional Code 1:	Not reported
Additional Code 2:	Not reported
Additional Code 3:	Not reported
Additional Code 4:	Not reported
Additional Code 5:	Not reported

Shipment Date:	19990317
Creation Date:	Not reported
Receipt Date:	Not reported
Manifest ID:	98487906
Trans EPA ID:	CAD008364432
Trans Name:	Not reported
Trans 2 EPA ID:	Not reported
Trans 2 Name:	Not reported
TSDF EPA ID:	CAD008364432
Trans Name:	Not reported
TSDF Alt EPA ID:	Not reported
TSDF Alt Name:	Not reported
Waste Code Description:	221 - Waste oil and mixed oil
RCRA Code:	Not reported
Meth Code:	- Not reported
Quantity Tons:	0.12
Waste Quantity:	240
Quantity Unit:	P
Additional Code 1:	Not reported
Additional Code 2:	Not reported
Additional Code 3:	Not reported
Additional Code 4:	Not reported
Additional Code 5:	Not reported

Shipment Date:	19990317
Creation Date:	Not reported
Receipt Date:	Not reported
Manifest ID:	98487906
Trans EPA ID:	CAD008364432
Trans Name:	Not reported
Trans 2 EPA ID:	Not reported
Trans 2 Name:	Not reported
TSDF EPA ID:	CAD008364432
Trans Name:	Not reported
TSDF Alt EPA ID:	Not reported
TSDF Alt Name:	Not reported
Waste Code Description:	352 - Other organic solids
RCRA Code:	D007
Meth Code:	- Not reported
Quantity Tons:	0.602
Waste Quantity:	1204
Quantity Unit:	P
Additional Code 1:	Not reported
Additional Code 2:	Not reported
Additional Code 3:	Not reported
Additional Code 4:	Not reported
Additional Code 5:	Not reported

Shipment Date:	19990317
Creation Date:	Not reported
Receipt Date:	Not reported
Manifest ID:	98487906
Trans EPA ID:	CAD008364432
Trans Name:	Not reported
Trans 2 EPA ID:	Not reported
Trans 2 Name:	Not reported
TSDF EPA ID:	CAD008364432
Trans Name:	Not reported
TSDF Alt EPA ID:	Not reported
TSDF Alt Name:	Not reported
Waste Code Description:	212 - Oxygenated solvents (acetone, butanol, ethyl acetate, etc.
RCRA Code:	Not reported
Meth Code:	- Not reported

Quantity Tons:	1.17
Waste Quantity:	2340
Quantity Unit:	P
Additional Code 1:	Not reported
Additional Code 2:	Not reported
Additional Code 3:	Not reported
Additional Code 4:	Not reported
Additional Code 5:	Not reported

Shipment Date:	19990317
Creation Date:	Not reported
Receipt Date:	Not reported
Manifest ID:	98487906
Trans EPA ID:	CAD008364432
Trans Name:	Not reported
Trans 2 EPA ID:	Not reported
Trans 2 Name:	Not reported
TSDF EPA ID:	CAD008364432
Trans Name:	Not reported
TSDF Alt EPA ID:	Not reported
TSDF Alt Name:	Not reported
Waste Code Description:	352 - Other organic solids
RCRA Code:	F005
Meth Code:	- Not reported
Quantity Tons:	0.9775
Waste Quantity:	1955
Quantity Unit:	P
Additional Code 1:	Not reported
Additional Code 2:	Not reported
Additional Code 3:	Not reported
Additional Code 4:	Not reported
Additional Code 5:	Not reported

Shipment Date:	19990317
Creation Date:	Not reported
Receipt Date:	Not reported
Manifest ID:	98487906
Trans EPA ID:	CAD008364432
Trans Name:	Not reported
Trans 2 EPA ID:	Not reported
Trans 2 Name:	Not reported
TSDF EPA ID:	CAD008364432
Trans Name:	Not reported
TSDF Alt EPA ID:	Not reported
TSDF Alt Name:	Not reported
Waste Code Description:	741 - Liquids with halogenated organic compounds > 1000 mg/l
RCRA Code:	D001
Meth Code:	- Not reported
Quantity Tons:	1.0755
Waste Quantity:	2151
Quantity Unit:	P
Additional Code 1:	Not reported
Additional Code 2:	Not reported
Additional Code 3:	Not reported
Additional Code 4:	Not reported
Additional Code 5:	Not reported

Shipment Date:	19990317
Creation Date:	Not reported
Receipt Date:	Not reported
Manifest ID:	98487906
Trans EPA ID:	CAD008364432
Trans Name:	Not reported
Trans 2 EPA ID:	Not reported
Trans 2 Name:	Not reported
TSDF EPA ID:	CAD008364432
Trans Name:	Not reported
TSDF Alt EPA ID:	Not reported
TSDF Alt Name:	Not reported
Waste Code Description:	223 - Unspecified oil-containing waste
RCRA Code:	Not reported
Meth Code:	- Not reported
Quantity Tons:	1.9705
Waste Quantity:	3941
Quantity Unit:	P
Additional Code 1:	Not reported
Additional Code 2:	Not reported
Additional Code 3:	Not reported
Additional Code 4:	Not reported
Additional Code 5:	Not reported

Shipment Date:	19990317
Creation Date:	Not reported
Receipt Date:	Not reported
Manifest ID:	98487906

Trans EPA ID:	CAD008364432
Trans Name:	Not reported
Trans 2 EPA ID:	Not reported
Trans 2 Name:	Not reported
TSDF EPA ID:	CAD008364432
Trans Name:	Not reported
TSDF Alt EPA ID:	Not reported
TSDF Alt Name:	Not reported
Waste Code Description:	331 - Off-specification, aged, or surplus organics
RCRA Code:	F002
Meth Code:	- Not reported
Quantity Tons:	0.15
Waste Quantity:	300
Quantity Unit:	P
Additional Code 1:	Not reported
Additional Code 2:	Not reported
Additional Code 3:	Not reported
Additional Code 4:	Not reported
Additional Code 5:	Not reported

Shipment Date:	19990317
Creation Date:	Not reported
Receipt Date:	Not reported
Manifest ID:	98487906
Trans EPA ID:	CAD008364432
Trans Name:	Not reported
Trans 2 EPA ID:	Not reported
Trans 2 Name:	Not reported
TSDF EPA ID:	CAD008364432
Trans Name:	Not reported
TSDF Alt EPA ID:	Not reported
TSDF Alt Name:	Not reported
Waste Code Description:	352 - Other organic solids
RCRA Code:	D007
Meth Code:	- Not reported
Quantity Tons:	3.3365
Waste Quantity:	6673
Quantity Unit:	P
Additional Code 1:	Not reported
Additional Code 2:	Not reported
Additional Code 3:	Not reported
Additional Code 4:	Not reported
Additional Code 5:	Not reported

Shipment Date:	19990317
Creation Date:	Not reported
Receipt Date:	Not reported
Manifest ID:	98487906
Trans EPA ID:	CAD008364432
Trans Name:	Not reported
Trans 2 EPA ID:	Not reported
Trans 2 Name:	Not reported
TSDF EPA ID:	CAD008364432
Trans Name:	Not reported
TSDF Alt EPA ID:	Not reported
TSDF Alt Name:	Not reported
Waste Code Description:	181 - Other inorganic solid waste Organics
RCRA Code:	D007
Meth Code:	- Not reported
Quantity Tons:	0.058
Waste Quantity:	116
Quantity Unit:	P
Additional Code 1:	Not reported
Additional Code 2:	Not reported
Additional Code 3:	Not reported
Additional Code 4:	Not reported
Additional Code 5:	Not reported

Shipment Date:	19990317
Creation Date:	Not reported
Receipt Date:	Not reported
Manifest ID:	98487906
Trans EPA ID:	CAD008364432
Trans Name:	Not reported
Trans 2 EPA ID:	Not reported
Trans 2 Name:	Not reported
TSDF EPA ID:	CAD008364432
Trans Name:	Not reported
TSDF Alt EPA ID:	Not reported
TSDF Alt Name:	Not reported
Waste Code Description:	221 - Waste oil and mixed oil
RCRA Code:	Not reported
Meth Code:	- Not reported
Quantity Tons:	0.12
Waste Quantity:	240

Quantity Unit:	P
Additional Code 1:	Not reported
Additional Code 2:	Not reported
Additional Code 3:	Not reported
Additional Code 4:	Not reported
Additional Code 5:	Not reported

Shipment Date:	19990317
Creation Date:	Not reported
Receipt Date:	Not reported
Manifest ID:	98487906
Trans EPA ID:	CAD008364432
Trans Name:	Not reported
Trans 2 EPA ID:	Not reported
Trans 2 Name:	Not reported
TSDF EPA ID:	CAD008364432
Trans Name:	Not reported
TSDF Alt EPA ID:	Not reported
TSDF Alt Name:	Not reported
Waste Code Description:	352 - Other organic solids
RCRA Code:	D007
Meth Code:	- Not reported
Quantity Tons:	0.602
Waste Quantity:	1204
Quantity Unit:	P
Additional Code 1:	Not reported
Additional Code 2:	Not reported
Additional Code 3:	Not reported
Additional Code 4:	Not reported
Additional Code 5:	Not reported

Shipment Date:	19990317
Creation Date:	Not reported
Receipt Date:	Not reported
Manifest ID:	98487906
Trans EPA ID:	CAD008364432
Trans Name:	Not reported
Trans 2 EPA ID:	Not reported
Trans 2 Name:	Not reported
TSDF EPA ID:	CAD008364432
Trans Name:	Not reported
TSDF Alt EPA ID:	Not reported
TSDF Alt Name:	Not reported
Waste Code Description:	212 - Oxygenated solvents (acetone, butanol, ethyl acetate, etc.
RCRA Code:	Not reported
Meth Code:	- Not reported
Quantity Tons:	1.17
Waste Quantity:	2340
Quantity Unit:	P
Additional Code 1:	Not reported
Additional Code 2:	Not reported
Additional Code 3:	Not reported
Additional Code 4:	Not reported
Additional Code 5:	Not reported

Shipment Date:	19990317
Creation Date:	Not reported
Receipt Date:	Not reported
Manifest ID:	98487906
Trans EPA ID:	CAD008364432
Trans Name:	Not reported
Trans 2 EPA ID:	Not reported
Trans 2 Name:	Not reported
TSDF EPA ID:	CAD008364432
Trans Name:	Not reported
TSDF Alt EPA ID:	Not reported
TSDF Alt Name:	Not reported
Waste Code Description:	352 - Other organic solids
RCRA Code:	F005
Meth Code:	- Not reported
Quantity Tons:	0.9775
Waste Quantity:	1955
Quantity Unit:	P
Additional Code 1:	Not reported
Additional Code 2:	Not reported
Additional Code 3:	Not reported
Additional Code 4:	Not reported
Additional Code 5:	Not reported

Shipment Date:	19990317
Creation Date:	Not reported
Receipt Date:	Not reported
Manifest ID:	98487906
Trans EPA ID:	CAD008364432
Trans Name:	Not reported

Trans 2 EPA ID:	Not reported
Trans 2 Name:	Not reported
TSDF EPA ID:	CAD008364432
Trans Name:	Not reported
TSDF Alt EPA ID:	Not reported
TSDF Alt Name:	Not reported
Waste Code Description:	741 - Liquids with halogenated organic compounds > 1000 mg/l
RCRA Code:	D001
Meth Code:	- Not reported
Quantity Tons:	1.0755
Waste Quantity:	2151
Quantity Unit:	P
Additional Code 1:	Not reported
Additional Code 2:	Not reported
Additional Code 3:	Not reported
Additional Code 4:	Not reported
Additional Code 5:	Not reported

Shipment Date:	19990317
Creation Date:	Not reported
Receipt Date:	Not reported
Manifest ID:	98487906
Trans EPA ID:	CAD008364432
Trans Name:	Not reported
Trans 2 EPA ID:	Not reported
Trans 2 Name:	Not reported
TSDF EPA ID:	CAD008364432
Trans Name:	Not reported
TSDF Alt EPA ID:	Not reported
TSDF Alt Name:	Not reported
Waste Code Description:	223 - Unspecified oil-containing waste
RCRA Code:	Not reported
Meth Code:	- Not reported
Quantity Tons:	1.9705
Waste Quantity:	3941
Quantity Unit:	P
Additional Code 1:	Not reported
Additional Code 2:	Not reported
Additional Code 3:	Not reported
Additional Code 4:	Not reported
Additional Code 5:	Not reported

Shipment Date:	19990317
Creation Date:	Not reported
Receipt Date:	Not reported
Manifest ID:	98487906
Trans EPA ID:	CAD008364432
Trans Name:	Not reported
Trans 2 EPA ID:	Not reported
Trans 2 Name:	Not reported
TSDF EPA ID:	CAD008364432
Trans Name:	Not reported
TSDF Alt EPA ID:	Not reported
TSDF Alt Name:	Not reported
Waste Code Description:	331 - Off-specification, aged, or surplus organics
RCRA Code:	F002
Meth Code:	- Not reported
Quantity Tons:	0.15
Waste Quantity:	300
Quantity Unit:	P
Additional Code 1:	Not reported
Additional Code 2:	Not reported
Additional Code 3:	Not reported
Additional Code 4:	Not reported
Additional Code 5:	Not reported

Shipment Date:	19990317
Creation Date:	Not reported
Receipt Date:	Not reported
Manifest ID:	98487906
Trans EPA ID:	CAD008364432
Trans Name:	Not reported
Trans 2 EPA ID:	Not reported
Trans 2 Name:	Not reported
TSDF EPA ID:	CAD008364432
Trans Name:	Not reported
TSDF Alt EPA ID:	Not reported
TSDF Alt Name:	Not reported
Waste Code Description:	352 - Other organic solids
RCRA Code:	D007
Meth Code:	- Not reported
Quantity Tons:	3.3365
Waste Quantity:	6673
Quantity Unit:	P
Additional Code 1:	Not reported

Additional Code 2:	Not reported
Additional Code 3:	Not reported
Additional Code 4:	Not reported
Additional Code 5:	Not reported

Shipment Date:	19990317
Creation Date:	Not reported
Receipt Date:	Not reported
Manifest ID:	98487906
Trans EPA ID:	CAD008364432
Trans Name:	Not reported
Trans 2 EPA ID:	Not reported
Trans 2 Name:	Not reported
TSDF EPA ID:	CAD008364432
Trans Name:	Not reported
TSDF Alt EPA ID:	Not reported
TSDF Alt Name:	Not reported
Waste Code Description:	181 - Other inorganic solid waste Organics
RCRA Code:	D007
Meth Code:	- Not reported
Quantity Tons:	0.058
Waste Quantity:	116
Quantity Unit:	P
Additional Code 1:	Not reported
Additional Code 2:	Not reported
Additional Code 3:	Not reported
Additional Code 4:	Not reported
Additional Code 5:	Not reported

Shipment Date:	19990317
Creation Date:	Not reported
Receipt Date:	Not reported
Manifest ID:	98487906
Trans EPA ID:	CAD008364432
Trans Name:	Not reported
Trans 2 EPA ID:	Not reported
Trans 2 Name:	Not reported
TSDF EPA ID:	CAD008364432
Trans Name:	Not reported
TSDF Alt EPA ID:	Not reported
TSDF Alt Name:	Not reported
Waste Code Description:	221 - Waste oil and mixed oil
RCRA Code:	Not reported
Meth Code:	- Not reported
Quantity Tons:	0.12
Waste Quantity:	240
Quantity Unit:	P
Additional Code 1:	Not reported
Additional Code 2:	Not reported
Additional Code 3:	Not reported
Additional Code 4:	Not reported
Additional Code 5:	Not reported

Shipment Date:	19990317
Creation Date:	Not reported
Receipt Date:	Not reported
Manifest ID:	98487906
Trans EPA ID:	CAD008364432
Trans Name:	Not reported
Trans 2 EPA ID:	Not reported
Trans 2 Name:	Not reported
TSDF EPA ID:	CAD008364432
Trans Name:	Not reported
TSDF Alt EPA ID:	Not reported
TSDF Alt Name:	Not reported
Waste Code Description:	352 - Other organic solids
RCRA Code:	D007
Meth Code:	- Not reported
Quantity Tons:	0.602
Waste Quantity:	1204
Quantity Unit:	P
Additional Code 1:	Not reported
Additional Code 2:	Not reported
Additional Code 3:	Not reported
Additional Code 4:	Not reported
Additional Code 5:	Not reported

Shipment Date:	19990317
Creation Date:	Not reported
Receipt Date:	Not reported
Manifest ID:	98487906
Trans EPA ID:	CAD008364432
Trans Name:	Not reported
Trans 2 EPA ID:	Not reported
Trans 2 Name:	Not reported

TSDF EPA ID:	CAD008364432
Trans Name:	Not reported
TSDF Alt EPA ID:	Not reported
TSDF Alt Name:	Not reported
Waste Code Description:	212 - Oxygenated solvents (acetone, butanol, ethyl acetate, etc.
RCRA Code:	Not reported
Meth Code:	- Not reported
Quantity Tons:	1.17
Waste Quantity:	2340
Quantity Unit:	P
Additional Code 1:	Not reported
Additional Code 2:	Not reported
Additional Code 3:	Not reported
Additional Code 4:	Not reported
Additional Code 5:	Not reported

Shipment Date:	19990317
Creation Date:	Not reported
Receipt Date:	Not reported
Manifest ID:	98487906
Trans EPA ID:	CAD008364432
Trans Name:	Not reported
Trans 2 EPA ID:	Not reported
Trans 2 Name:	Not reported
TSDF EPA ID:	CAD008364432
Trans Name:	Not reported
TSDF Alt EPA ID:	Not reported
TSDF Alt Name:	Not reported
Waste Code Description:	352 - Other organic solids
RCRA Code:	F005
Meth Code:	- Not reported
Quantity Tons:	0.9775
Waste Quantity:	1955
Quantity Unit:	P
Additional Code 1:	Not reported
Additional Code 2:	Not reported
Additional Code 3:	Not reported
Additional Code 4:	Not reported
Additional Code 5:	Not reported

Shipment Date:	19990317
Creation Date:	Not reported
Receipt Date:	Not reported
Manifest ID:	98487906
Trans EPA ID:	CAD008364432
Trans Name:	Not reported
Trans 2 EPA ID:	Not reported
Trans 2 Name:	Not reported
TSDF EPA ID:	CAD008364432
Trans Name:	Not reported
TSDF Alt EPA ID:	Not reported
TSDF Alt Name:	Not reported
Waste Code Description:	741 - Liquids with halogenated organic compounds > 1000 mg/l
RCRA Code:	D001
Meth Code:	- Not reported
Quantity Tons:	1.0755
Waste Quantity:	2151
Quantity Unit:	P
Additional Code 1:	Not reported
Additional Code 2:	Not reported
Additional Code 3:	Not reported
Additional Code 4:	Not reported
Additional Code 5:	Not reported

Shipment Date:	19990317
Creation Date:	Not reported
Receipt Date:	Not reported
Manifest ID:	98487906
Trans EPA ID:	CAD008364432
Trans Name:	Not reported
Trans 2 EPA ID:	Not reported
Trans 2 Name:	Not reported
TSDF EPA ID:	CAD008364432
Trans Name:	Not reported
TSDF Alt EPA ID:	Not reported
TSDF Alt Name:	Not reported
Waste Code Description:	223 - Unspecified oil-containing waste
RCRA Code:	Not reported
Meth Code:	- Not reported
Quantity Tons:	1.9705
Waste Quantity:	3941
Quantity Unit:	P
Additional Code 1:	Not reported
Additional Code 2:	Not reported
Additional Code 3:	Not reported

Additional Code 4:	Not reported
Additional Code 5:	Not reported

Shipment Date:	19990317
Creation Date:	Not reported
Receipt Date:	Not reported
Manifest ID:	98487906
Trans EPA ID:	CAD008364432
Trans Name:	Not reported
Trans 2 EPA ID:	Not reported
Trans 2 Name:	Not reported
TSDF EPA ID:	CAD008364432
Trans Name:	Not reported
TSDF Alt EPA ID:	Not reported
TSDF Alt Name:	Not reported
Waste Code Description:	331 - Off-specification, aged, or surplus organics
RCRA Code:	F002
Meth Code:	- Not reported
Quantity Tons:	0.15
Waste Quantity:	300
Quantity Unit:	P
Additional Code 1:	Not reported
Additional Code 2:	Not reported
Additional Code 3:	Not reported
Additional Code 4:	Not reported
Additional Code 5:	Not reported

Shipment Date:	19990317
Creation Date:	Not reported
Receipt Date:	Not reported
Manifest ID:	98487906
Trans EPA ID:	CAD008364432
Trans Name:	Not reported
Trans 2 EPA ID:	Not reported
Trans 2 Name:	Not reported
TSDF EPA ID:	CAD008364432
Trans Name:	Not reported
TSDF Alt EPA ID:	Not reported
TSDF Alt Name:	Not reported
Waste Code Description:	352 - Other organic solids
RCRA Code:	D007
Meth Code:	- Not reported
Quantity Tons:	3.3365
Waste Quantity:	6673
Quantity Unit:	P
Additional Code 1:	Not reported
Additional Code 2:	Not reported
Additional Code 3:	Not reported
Additional Code 4:	Not reported
Additional Code 5:	Not reported

Shipment Date:	19990317
Creation Date:	5/27/1999 0:00:00
Receipt Date:	19990317
Manifest ID:	98487906
Trans EPA ID:	CAD008364432
Trans Name:	Not reported
Trans 2 EPA ID:	Not reported
Trans 2 Name:	Not reported
TSDF EPA ID:	CAD008364432
Trans Name:	Not reported
TSDF Alt EPA ID:	Not reported
TSDF Alt Name:	Not reported
Waste Code Description:	331 - Off-specification, aged, or surplus organics
RCRA Code:	D001
Meth Code:	R01 - Recycler
Quantity Tons:	0.8825
Waste Quantity:	1765
Quantity Unit:	P
Additional Code 1:	Not reported
Additional Code 2:	Not reported
Additional Code 3:	Not reported
Additional Code 4:	Not reported
Additional Code 5:	Not reported

Shipment Date:	19990317
Creation Date:	5/27/1999 0:00:00
Receipt Date:	19990317
Manifest ID:	98487906
Trans EPA ID:	CAD008364432
Trans Name:	Not reported
Trans 2 EPA ID:	Not reported
Trans 2 Name:	Not reported
TSDF EPA ID:	CAD008364432
Trans Name:	Not reported

TSDF Alt EPA ID:	Not reported
TSDF Alt Name:	Not reported
Waste Code Description:	491 - Unspecified sludge waste
RCRA Code:	D007
Meth Code:	R01 - Recycler
Quantity Tons:	5.9885
Waste Quantity:	11977
Quantity Unit:	P
Additional Code 1:	Not reported
Additional Code 2:	Not reported
Additional Code 3:	Not reported
Additional Code 4:	Not reported
Additional Code 5:	Not reported

Shipment Date:	19990317
Creation Date:	5/27/1999 0:00:00
Receipt Date:	19990317
Manifest ID:	98487906
Trans EPA ID:	CAD008364432
Trans Name:	Not reported
Trans 2 EPA ID:	Not reported
Trans 2 Name:	Not reported
TSDF EPA ID:	CAD008364432
Trans Name:	Not reported
TSDF Alt EPA ID:	Not reported
TSDF Alt Name:	Not reported
Waste Code Description:	352 - Other organic solids
RCRA Code:	D007
Meth Code:	R01 - Recycler
Quantity Tons:	0.7355
Waste Quantity:	1471
Quantity Unit:	P
Additional Code 1:	Not reported
Additional Code 2:	Not reported
Additional Code 3:	Not reported
Additional Code 4:	Not reported
Additional Code 5:	Not reported

Shipment Date:	19990317
Creation Date:	5/27/1999 0:00:00
Receipt Date:	19990317
Manifest ID:	98487906
Trans EPA ID:	CAD008364432
Trans Name:	Not reported
Trans 2 EPA ID:	Not reported
Trans 2 Name:	Not reported
TSDF EPA ID:	CAD008364432
Trans Name:	Not reported
TSDF Alt EPA ID:	Not reported
TSDF Alt Name:	Not reported
Waste Code Description:	132 - Aqueous solution w/metals (< restricted levels and see waste code 121 for a list of metals
RCRA Code:	D007
Meth Code:	T01 - Treatment, Tank
Quantity Tons:	1.9815
Waste Quantity:	3963
Quantity Unit:	P
Additional Code 1:	Not reported
Additional Code 2:	Not reported
Additional Code 3:	Not reported
Additional Code 4:	Not reported
Additional Code 5:	Not reported

Shipment Date:	19990317
Creation Date:	Not reported
Receipt Date:	Not reported
Manifest ID:	98487906
Trans EPA ID:	CAD008364432
Trans Name:	Not reported
Trans 2 EPA ID:	Not reported
Trans 2 Name:	Not reported
TSDF EPA ID:	CAD008364432
Trans Name:	Not reported
TSDF Alt EPA ID:	Not reported
TSDF Alt Name:	Not reported
Waste Code Description:	352 - Other organic solids
RCRA Code:	F005
Meth Code:	- Not reported
Quantity Tons:	0.9775
Waste Quantity:	1955
Quantity Unit:	P
Additional Code 1:	Not reported
Additional Code 2:	Not reported
Additional Code 3:	Not reported
Additional Code 4:	Not reported

Additional Code 5:	Not reported
Shipment Date:	19990317
Creation Date:	Not reported
Receipt Date:	Not reported
Manifest ID:	98487906
Trans EPA ID:	CAD008364432
Trans Name:	Not reported
Trans 2 EPA ID:	Not reported
Trans 2 Name:	Not reported
TSDF EPA ID:	CAD008364432
Trans Name:	Not reported
TSDF Alt EPA ID:	Not reported
TSDF Alt Name:	Not reported
Waste Code Description:	212 - Oxygenated solvents (acetone, butanol, ethyl acetate, etc.
RCRA Code:	Not reported
Meth Code:	- Not reported
Quantity Tons:	1.17
Waste Quantity:	2340
Quantity Unit:	P
Additional Code 1:	Not reported
Additional Code 2:	Not reported
Additional Code 3:	Not reported
Additional Code 4:	Not reported
Additional Code 5:	Not reported
Shipment Date:	19990317
Creation Date:	Not reported
Receipt Date:	Not reported
Manifest ID:	98487906
Trans EPA ID:	CAD008364432
Trans Name:	Not reported
Trans 2 EPA ID:	Not reported
Trans 2 Name:	Not reported
TSDF EPA ID:	CAD008364432
Trans Name:	Not reported
TSDF Alt EPA ID:	Not reported
TSDF Alt Name:	Not reported
Waste Code Description:	352 - Other organic solids
RCRA Code:	D007
Meth Code:	- Not reported
Quantity Tons:	0.602
Waste Quantity:	1204
Quantity Unit:	P
Additional Code 1:	Not reported
Additional Code 2:	Not reported
Additional Code 3:	Not reported
Additional Code 4:	Not reported
Additional Code 5:	Not reported
Shipment Date:	19990317
Creation Date:	Not reported
Receipt Date:	Not reported
Manifest ID:	98487906
Trans EPA ID:	CAD008364432
Trans Name:	Not reported
Trans 2 EPA ID:	Not reported
Trans 2 Name:	Not reported
TSDF EPA ID:	CAD008364432
Trans Name:	Not reported
TSDF Alt EPA ID:	Not reported
TSDF Alt Name:	Not reported
Waste Code Description:	181 - Other inorganic solid waste Organics
RCRA Code:	D007
Meth Code:	- Not reported
Quantity Tons:	0.058
Waste Quantity:	116
Quantity Unit:	P
Additional Code 1:	Not reported
Additional Code 2:	Not reported
Additional Code 3:	Not reported
Additional Code 4:	Not reported
Additional Code 5:	Not reported
Shipment Date:	19990317
Creation Date:	Not reported
Receipt Date:	Not reported
Manifest ID:	98487906
Trans EPA ID:	CAD008364432
Trans Name:	Not reported
Trans 2 EPA ID:	Not reported
Trans 2 Name:	Not reported
TSDF EPA ID:	CAD008364432
Trans Name:	Not reported
TSDF Alt EPA ID:	Not reported

TSDF Alt Name:	Not reported
Waste Code Description:	221 - Waste oil and mixed oil
RCRA Code:	Not reported
Meth Code:	- Not reported
Quantity Tons:	0.12
Waste Quantity:	240
Quantity Unit:	P
Additional Code 1:	Not reported
Additional Code 2:	Not reported
Additional Code 3:	Not reported
Additional Code 4:	Not reported
Additional Code 5:	Not reported

Shipment Date:	19990305
Creation Date:	5/17/1999 0:00:00
Receipt Date:	19990312
Manifest ID:	99285088
Trans EPA ID:	CA0000970392
Trans Name:	Not reported
Trans 2 EPA ID:	MOD095038998
Trans 2 Name:	Not reported
TSDF EPA ID:	OHD048415665
Trans Name:	Not reported
TSDF Alt EPA ID:	Not reported
TSDF Alt Name:	Not reported
Waste Code Description:	331 - Off-specification, aged, or surplus organics
RCRA Code:	D003
Meth Code:	- Not reported
Quantity Tons:	0.184
Waste Quantity:	368
Quantity Unit:	P
Additional Code 1:	Not reported
Additional Code 2:	Not reported
Additional Code 3:	Not reported
Additional Code 4:	Not reported
Additional Code 5:	Not reported

Shipment Date:	19990122
Creation Date:	3/17/1999 0:00:00
Receipt Date:	19990127
Manifest ID:	98748922
Trans EPA ID:	CA0000970392
Trans Name:	Not reported
Trans 2 EPA ID:	Not reported
Trans 2 Name:	Not reported
TSDF EPA ID:	CAD008302903
Trans Name:	Not reported
TSDF Alt EPA ID:	CAD008302903
TSDF Alt Name:	Not reported
Waste Code Description:	331 - Off-specification, aged, or surplus organics
RCRA Code:	D001
Meth Code:	H01 - Transfer Station
Quantity Tons:	0.184
Waste Quantity:	368
Quantity Unit:	P
Additional Code 1:	Not reported
Additional Code 2:	Not reported
Additional Code 3:	Not reported
Additional Code 4:	Not reported
Additional Code 5:	Not reported

Shipment Date:	19990122
Creation Date:	3/17/1999 0:00:00
Receipt Date:	19990127
Manifest ID:	98748923
Trans EPA ID:	CA0000970392
Trans Name:	Not reported
Trans 2 EPA ID:	Not reported
Trans 2 Name:	Not reported
TSDF EPA ID:	CAD008302903
Trans Name:	Not reported
TSDF Alt EPA ID:	CAD008302903
TSDF Alt Name:	Not reported
Waste Code Description:	212 - Oxygenated solvents (acetone, butanol, ethyl acetate, etc.
RCRA Code:	D001
Meth Code:	H01 - Transfer Station
Quantity Tons:	0.658
Waste Quantity:	1316
Quantity Unit:	P
Additional Code 1:	Not reported
Additional Code 2:	Not reported
Additional Code 3:	Not reported
Additional Code 4:	Not reported
Additional Code 5:	Not reported

Shipment Date:	19990122
Creation Date:	3/17/1999 0:00:00
Receipt Date:	19990127
Manifest ID:	98748922
Trans EPA ID:	CA0000970392
Trans Name:	Not reported
Trans 2 EPA ID:	Not reported
Trans 2 Name:	Not reported
TSDF EPA ID:	CAD008302903
Trans Name:	Not reported
TSDF Alt EPA ID:	CAD008302903
TSDF Alt Name:	Not reported
Waste Code Description:	212 - Oxygenated solvents (acetone, butanol, ethyl acetate, etc.
RCRA Code:	D001
Meth Code:	H01 - Transfer Station
Quantity Tons:	0.583
Waste Quantity:	1166
Quantity Unit:	P
Additional Code 1:	Not reported
Additional Code 2:	Not reported
Additional Code 3:	Not reported
Additional Code 4:	Not reported
Additional Code 5:	Not reported

Shipment Date:	19990122
Creation Date:	3/17/1999 0:00:00
Receipt Date:	19990127
Manifest ID:	98748949
Trans EPA ID:	CA0000970392
Trans Name:	Not reported
Trans 2 EPA ID:	Not reported
Trans 2 Name:	Not reported
TSDF EPA ID:	CAD008302903
Trans Name:	Not reported
TSDF Alt EPA ID:	CAD008302903
TSDF Alt Name:	Not reported
Waste Code Description:	212 - Oxygenated solvents (acetone, butanol, ethyl acetate, etc.
RCRA Code:	D001
Meth Code:	H01 - Transfer Station
Quantity Tons:	0.005
Waste Quantity:	10
Quantity Unit:	P
Additional Code 1:	Not reported
Additional Code 2:	Not reported
Additional Code 3:	Not reported
Additional Code 4:	Not reported
Additional Code 5:	Not reported

Shipment Date:	19990122
Creation Date:	3/17/1999 0:00:00
Receipt Date:	19990126
Manifest ID:	98748925
Trans EPA ID:	CA0000970392
Trans Name:	Not reported
Trans 2 EPA ID:	Not reported
Trans 2 Name:	Not reported
TSDF EPA ID:	CAD028409019
Trans Name:	Not reported
TSDF Alt EPA ID:	CAD028409019
TSDF Alt Name:	Not reported
Waste Code Description:	791 - Liquids with pH < 2 792 Liquids with pH < 2 with metals
RCRA Code:	D002
Meth Code:	H01 - Transfer Station
Quantity Tons:	0.0025
Waste Quantity:	5
Quantity Unit:	P
Additional Code 1:	Not reported
Additional Code 2:	Not reported
Additional Code 3:	Not reported
Additional Code 4:	Not reported
Additional Code 5:	Not reported

Shipment Date:	19990122
Creation Date:	3/17/1999 0:00:00
Receipt Date:	19990126
Manifest ID:	98748925
Trans EPA ID:	CA0000970392
Trans Name:	Not reported
Trans 2 EPA ID:	Not reported
Trans 2 Name:	Not reported
TSDF EPA ID:	CAD028409019
Trans Name:	Not reported
TSDF Alt EPA ID:	CAD028409019
TSDF Alt Name:	Not reported
Waste Code Description:	122 - Alkaline solution without metals (pH > 12.5

RCRA Code: D002
Meth Code: H01 - Transfer Station
Quantity Tons: 0.005
Waste Quantity: 10
Quantity Unit: P
Additional Code 1: Not reported
Additional Code 2: Not reported
Additional Code 3: Not reported
Additional Code 4: Not reported
Additional Code 5: Not reported

Shipment Date: 19990122
Creation Date: 3/17/1999 0:00:00
Receipt Date: 19990126
Manifest ID: 98748925
Trans EPA ID: CA0000970392
Trans Name: Not reported
Trans 2 EPA ID: Not reported
Trans 2 Name: Not reported
TSDF EPA ID: CAD028409019
Trans Name: Not reported
TSDF Alt EPA ID: CAD028409019
TSDF Alt Name: Not reported
Waste Code Description: 791 - Liquids with pH < 2 792 Liquids with pH < 2 with metals
RCRA Code: D002
Meth Code: H01 - Transfer Station
Quantity Tons: 0.005
Waste Quantity: 10
Quantity Unit: P
Additional Code 1: Not reported
Additional Code 2: Not reported
Additional Code 3: Not reported
Additional Code 4: Not reported
Additional Code 5: Not reported

Shipment Date: 19990122
Creation Date: 3/17/1999 0:00:00
Receipt Date: 19990126
Manifest ID: 98748925
Trans EPA ID: CA0000970392
Trans Name: Not reported
Trans 2 EPA ID: Not reported
Trans 2 Name: Not reported
TSDF EPA ID: CAD028409019
Trans Name: Not reported
TSDF Alt EPA ID: CAD028409019
TSDF Alt Name: Not reported
Waste Code Description: 551 - Laboratory waste chemicals 561 Detergent and soap
RCRA Code: D009
Meth Code: H01 - Transfer Station
Quantity Tons: 0.005
Waste Quantity: 10
Quantity Unit: P
Additional Code 1: Not reported
Additional Code 2: Not reported
Additional Code 3: Not reported
Additional Code 4: Not reported
Additional Code 5: Not reported

Shipment Date: 19990122
Creation Date: 4/20/1999 0:00:00
Receipt Date: 19990126
Manifest ID: 98748924
Trans EPA ID: CA0000970392
Trans Name: Not reported
Trans 2 EPA ID: Not reported
Trans 2 Name: Not reported
TSDF EPA ID: CAD097030993
Trans Name: Not reported
TSDF Alt EPA ID: CAD097030993
TSDF Alt Name: Not reported
Waste Code Description: 331 - Off-specification, aged, or surplus organics
RCRA Code: D007
Meth Code: D99 - Disposal, Other
Quantity Tons: 0.342
Waste Quantity: 684
Quantity Unit: P
Additional Code 1: Not reported
Additional Code 2: Not reported
Additional Code 3: Not reported
Additional Code 4: Not reported
Additional Code 5: Not reported

Shipment Date: 19990122
Creation Date: 4/20/1999 0:00:00

Receipt Date:	19990126
Manifest ID:	98748924
Trans EPA ID:	CA0000970392
Trans Name:	Not reported
Trans 2 EPA ID:	Not reported
Trans 2 Name:	Not reported
TSDF EPA ID:	CAD097030993
Trans Name:	Not reported
TSDF Alt EPA ID:	CAD097030993
TSDF Alt Name:	Not reported
Waste Code Description:	141 - Off-specification, aged, or surplus inorganics
RCRA Code:	Not reported
Meth Code:	D99 - Disposal, Other
Quantity Tons:	3.5445
Waste Quantity:	850
Quantity Unit:	G
Additional Code 1:	Not reported
Additional Code 2:	Not reported
Additional Code 3:	Not reported
Additional Code 4:	Not reported
Additional Code 5:	Not reported

Shipment Date:	19990122
Creation Date:	4/20/1999 0:00:00
Receipt Date:	19990126
Manifest ID:	98748924
Trans EPA ID:	CA0000970392
Trans Name:	Not reported
Trans 2 EPA ID:	Not reported
Trans 2 Name:	Not reported
TSDF EPA ID:	CAD097030993
Trans Name:	Not reported
TSDF Alt EPA ID:	CAD097030993
TSDF Alt Name:	Not reported
Waste Code Description:	331 - Off-specification, aged, or surplus organics
RCRA Code:	D007
Meth Code:	D99 - Disposal, Other
Quantity Tons:	0.5365
Waste Quantity:	1073
Quantity Unit:	P
Additional Code 1:	Not reported
Additional Code 2:	Not reported
Additional Code 3:	Not reported
Additional Code 4:	Not reported
Additional Code 5:	Not reported

Shipment Date:	19990122
Creation Date:	4/20/1999 0:00:00
Receipt Date:	19990126
Manifest ID:	98748924
Trans EPA ID:	CA0000970392
Trans Name:	Not reported
Trans 2 EPA ID:	Not reported
Trans 2 Name:	Not reported
TSDF EPA ID:	CAD097030993
Trans Name:	Not reported
TSDF Alt EPA ID:	CAD097030993
TSDF Alt Name:	Not reported
Waste Code Description:	331 - Off-specification, aged, or surplus organics
RCRA Code:	D007
Meth Code:	D99 - Disposal, Other
Quantity Tons:	0.531
Waste Quantity:	1062
Quantity Unit:	P
Additional Code 1:	Not reported
Additional Code 2:	Not reported
Additional Code 3:	Not reported
Additional Code 4:	Not reported
Additional Code 5:	Not reported

Shipment Date:	19990122
Creation Date:	3/17/1999 0:00:00
Receipt Date:	19990127
Manifest ID:	98748922
Trans EPA ID:	CA0000970392
Trans Name:	Not reported
Trans 2 EPA ID:	Not reported
Trans 2 Name:	Not reported
TSDF EPA ID:	CAD008302903
Trans Name:	Not reported
TSDF Alt EPA ID:	CAD008302903
TSDF Alt Name:	Not reported
Waste Code Description:	141 - Off-specification, aged, or surplus inorganics
RCRA Code:	D001
Meth Code:	H01 - Transfer Station

Quantity Tons:	0.1075
Waste Quantity:	215
Quantity Unit:	P
Additional Code 1:	Not reported
Additional Code 2:	Not reported
Additional Code 3:	Not reported
Additional Code 4:	Not reported
Additional Code 5:	Not reported

Shipment Date:	19990122
Creation Date:	3/17/1999 0:00:00
Receipt Date:	19990127
Manifest ID:	98748923
Trans EPA ID:	CA0000970392
Trans Name:	Not reported
Trans 2 EPA ID:	Not reported
Trans 2 Name:	Not reported
TSDF EPA ID:	CAD008302903
Trans Name:	Not reported
TSDF Alt EPA ID:	CAD008302903
TSDF Alt Name:	Not reported
Waste Code Description:	331 - Off-specification, aged, or surplus organics
RCRA Code:	D001
Meth Code:	H01 - Transfer Station
Quantity Tons:	0.1505
Waste Quantity:	301
Quantity Unit:	P
Additional Code 1:	Not reported
Additional Code 2:	Not reported
Additional Code 3:	Not reported
Additional Code 4:	Not reported
Additional Code 5:	Not reported

Shipment Date:	19990122
Creation Date:	3/17/1999 0:00:00
Receipt Date:	19990127
Manifest ID:	98748922
Trans EPA ID:	CA0000970392
Trans Name:	Not reported
Trans 2 EPA ID:	Not reported
Trans 2 Name:	Not reported
TSDF EPA ID:	CAD008302903
Trans Name:	Not reported
TSDF Alt EPA ID:	CAD008302903
TSDF Alt Name:	Not reported
Waste Code Description:	331 - Off-specification, aged, or surplus organics
RCRA Code:	D001
Meth Code:	H01 - Transfer Station
Quantity Tons:	0.0885
Waste Quantity:	177
Quantity Unit:	P
Additional Code 1:	Not reported
Additional Code 2:	Not reported
Additional Code 3:	Not reported
Additional Code 4:	Not reported
Additional Code 5:	Not reported

Shipment Date:	19990114
Creation Date:	5/17/1999 0:00:00
Receipt Date:	19990114
Manifest ID:	98489423
Trans EPA ID:	CAD008364432
Trans Name:	Not reported
Trans 2 EPA ID:	Not reported
Trans 2 Name:	Not reported
TSDF EPA ID:	CAD008364432
Trans Name:	Not reported
TSDF Alt EPA ID:	Not reported
TSDF Alt Name:	Not reported
Waste Code Description:	272 - Polymeric resin waste
RCRA Code:	Not reported
Meth Code:	R01 - Recycler
Quantity Tons:	1.8485
Waste Quantity:	3697
Quantity Unit:	P
Additional Code 1:	Not reported
Additional Code 2:	Not reported
Additional Code 3:	Not reported
Additional Code 4:	Not reported
Additional Code 5:	Not reported

Shipment Date:	19990114
Creation Date:	5/17/1999 0:00:00
Receipt Date:	19990114
Manifest ID:	98489423

Trans EPA ID:	CAD008364432
Trans Name:	Not reported
Trans 2 EPA ID:	Not reported
Trans 2 Name:	Not reported
TSDF EPA ID:	CAD008364432
Trans Name:	Not reported
TSDF Alt EPA ID:	Not reported
TSDF Alt Name:	Not reported
Waste Code Description:	214 - Unspecified solvent mixture
RCRA Code:	D001
Meth Code:	R01 - Recycler
Quantity Tons:	2.1135
Waste Quantity:	4227
Quantity Unit:	P
Additional Code 1:	Not reported
Additional Code 2:	Not reported
Additional Code 3:	Not reported
Additional Code 4:	Not reported
Additional Code 5:	Not reported

Shipment Date:	19990114
Creation Date:	5/17/1999 0:00:00
Receipt Date:	19990114
Manifest ID:	98489423
Trans EPA ID:	CAD008364432
Trans Name:	Not reported
Trans 2 EPA ID:	Not reported
Trans 2 Name:	Not reported
TSDF EPA ID:	CAD008364432
Trans Name:	Not reported
TSDF Alt EPA ID:	Not reported
TSDF Alt Name:	Not reported
Waste Code Description:	352 - Other organic solids
RCRA Code:	D007
Meth Code:	R01 - Recycler
Quantity Tons:	5.829
Waste Quantity:	11658
Quantity Unit:	P
Additional Code 1:	Not reported
Additional Code 2:	Not reported
Additional Code 3:	Not reported
Additional Code 4:	Not reported
Additional Code 5:	Not reported

Shipment Date:	19990114
Creation Date:	Not reported
Receipt Date:	Not reported
Manifest ID:	98489423
Trans EPA ID:	CAD008364432
Trans Name:	Not reported
Trans 2 EPA ID:	Not reported
Trans 2 Name:	Not reported
TSDF EPA ID:	CAD008364432
Trans Name:	Not reported
TSDF Alt EPA ID:	Not reported
TSDF Alt Name:	Not reported
Waste Code Description:	491 - Unspecified sludge waste
RCRA Code:	D007
Meth Code:	R01 - Recycler
Quantity Tons:	4.75
Waste Quantity:	9500
Quantity Unit:	P
Additional Code 1:	Not reported
Additional Code 2:	Not reported
Additional Code 3:	Not reported
Additional Code 4:	Not reported
Additional Code 5:	Not reported

Shipment Date:	19990114
Creation Date:	Not reported
Receipt Date:	Not reported
Manifest ID:	98489423
Trans EPA ID:	CAD008364432
Trans Name:	Not reported
Trans 2 EPA ID:	Not reported
Trans 2 Name:	Not reported
TSDF EPA ID:	CAD008364432
Trans Name:	Not reported
TSDF Alt EPA ID:	Not reported
TSDF Alt Name:	Not reported
Waste Code Description:	141 - Off-specification, aged, or surplus inorganics
RCRA Code:	D007
Meth Code:	D81 - Disposal, Land Application
Quantity Tons:	0.1975
Waste Quantity:	395

Quantity Unit:	P
Additional Code 1:	Not reported
Additional Code 2:	Not reported
Additional Code 3:	Not reported
Additional Code 4:	Not reported
Additional Code 5:	Not reported

Shipment Date:	19990114
Creation Date:	Not reported
Receipt Date:	Not reported
Manifest ID:	98489423
Trans EPA ID:	CAD008364432
Trans Name:	Not reported
Trans 2 EPA ID:	Not reported
Trans 2 Name:	Not reported
TSDF EPA ID:	CAD008364432
Trans Name:	Not reported
TSDF Alt EPA ID:	Not reported
TSDF Alt Name:	Not reported
Waste Code Description:	331 - Off-specification, aged, or surplus organics
RCRA Code:	F002
Meth Code:	R01 - Recycler
Quantity Tons:	0.153
Waste Quantity:	306
Quantity Unit:	P
Additional Code 1:	Not reported
Additional Code 2:	Not reported
Additional Code 3:	Not reported
Additional Code 4:	Not reported
Additional Code 5:	Not reported

Shipment Date:	19990114
Creation Date:	Not reported
Receipt Date:	Not reported
Manifest ID:	98489423
Trans EPA ID:	CAD008364432
Trans Name:	Not reported
Trans 2 EPA ID:	Not reported
Trans 2 Name:	Not reported
TSDF EPA ID:	CAD008364432
Trans Name:	Not reported
TSDF Alt EPA ID:	Not reported
TSDF Alt Name:	Not reported
Waste Code Description:	223 - Unspecified oil-containing waste
RCRA Code:	Not reported
Meth Code:	D80 - Disposal, Land Fill
Quantity Tons:	0.168
Waste Quantity:	336
Quantity Unit:	P
Additional Code 1:	Not reported
Additional Code 2:	Not reported
Additional Code 3:	Not reported
Additional Code 4:	Not reported
Additional Code 5:	Not reported

Shipment Date:	19990114
Creation Date:	Not reported
Receipt Date:	Not reported
Manifest ID:	98489423
Trans EPA ID:	CAD008364432
Trans Name:	Not reported
Trans 2 EPA ID:	Not reported
Trans 2 Name:	Not reported
TSDF EPA ID:	CAD008364432
Trans Name:	Not reported
TSDF Alt EPA ID:	Not reported
TSDF Alt Name:	Not reported
Waste Code Description:	331 - Off-specification, aged, or surplus organics
RCRA Code:	Not reported
Meth Code:	R01 - Recycler
Quantity Tons:	0.428
Waste Quantity:	856
Quantity Unit:	P
Additional Code 1:	Not reported
Additional Code 2:	Not reported
Additional Code 3:	Not reported
Additional Code 4:	Not reported
Additional Code 5:	Not reported

Shipment Date:	19990114
Creation Date:	Not reported
Receipt Date:	Not reported
Manifest ID:	98489423
Trans EPA ID:	CAD008364432
Trans Name:	Not reported

Trans 2 EPA ID:	Not reported
Trans 2 Name:	Not reported
TSDF EPA ID:	CAD008364432
Trans Name:	Not reported
TSDF Alt EPA ID:	Not reported
TSDF Alt Name:	Not reported
Waste Code Description:	132 - Aqueous solution w/metals (< restricted levels and see waste code 121 for a list of metals
RCRA Code:	D007
Meth Code:	T01 - Treatment, Tank
Quantity Tons:	0.375
Waste Quantity:	750
Quantity Unit:	P
Additional Code 1:	Not reported
Additional Code 2:	Not reported
Additional Code 3:	Not reported
Additional Code 4:	Not reported
Additional Code 5:	Not reported

Shipment Date:	19990114
Creation Date:	Not reported
Receipt Date:	Not reported
Manifest ID:	98489423
Trans EPA ID:	CAD008364432
Trans Name:	Not reported
Trans 2 EPA ID:	Not reported
Trans 2 Name:	Not reported
TSDF EPA ID:	CAD008364432
Trans Name:	Not reported
TSDF Alt EPA ID:	Not reported
TSDF Alt Name:	Not reported
Waste Code Description:	352 - Other organic solids
RCRA Code:	D007
Meth Code:	R01 - Recycler
Quantity Tons:	0.2975
Waste Quantity:	595
Quantity Unit:	P
Additional Code 1:	Not reported
Additional Code 2:	Not reported
Additional Code 3:	Not reported
Additional Code 4:	Not reported
Additional Code 5:	Not reported

Shipment Date:	19990114
Creation Date:	5/17/1999 0:00:00
Receipt Date:	19990114
Manifest ID:	98489423
Trans EPA ID:	CAD008364432
Trans Name:	Not reported
Trans 2 EPA ID:	Not reported
Trans 2 Name:	Not reported
TSDF EPA ID:	CAD008364432
Trans Name:	Not reported
TSDF Alt EPA ID:	Not reported
TSDF Alt Name:	Not reported
Waste Code Description:	352 - Other organic solids
RCRA Code:	F005
Meth Code:	R01 - Recycler
Quantity Tons:	0.4555
Waste Quantity:	911
Quantity Unit:	P
Additional Code 1:	Not reported
Additional Code 2:	Not reported
Additional Code 3:	Not reported
Additional Code 4:	Not reported
Additional Code 5:	Not reported

Shipment Date:	19990114
Creation Date:	Not reported
Receipt Date:	Not reported
Manifest ID:	98489423
Trans EPA ID:	CAD008364432
Trans Name:	Not reported
Trans 2 EPA ID:	Not reported
Trans 2 Name:	Not reported
TSDF EPA ID:	CAD008364432
Trans Name:	Not reported
TSDF Alt EPA ID:	Not reported
TSDF Alt Name:	Not reported
Waste Code Description:	352 - Other organic solids
RCRA Code:	D007
Meth Code:	R01 - Recycler
Quantity Tons:	2.6445
Waste Quantity:	5289
Quantity Unit:	P

Additional Code 1:	Not reported
Additional Code 2:	Not reported
Additional Code 3:	Not reported
Additional Code 4:	Not reported
Additional Code 5:	Not reported
Shipment Date:	19990114
Creation Date:	Not reported
Receipt Date:	Not reported
Manifest ID:	98489423
Trans EPA ID:	CAD008364432
Trans Name:	Not reported
Trans 2 EPA ID:	Not reported
Trans 2 Name:	Not reported
TSDF EPA ID:	CAD008364432
Trans Name:	Not reported
TSDF Alt EPA ID:	Not reported
TSDF Alt Name:	Not reported
Waste Code Description:	181 - Other inorganic solid waste Organics
RCRA Code:	D007
Meth Code:	D81 - Disposal, Land Application
Quantity Tons:	0.0985
Waste Quantity:	197
Quantity Unit:	P
Additional Code 1:	Not reported
Additional Code 2:	Not reported
Additional Code 3:	Not reported
Additional Code 4:	Not reported
Additional Code 5:	Not reported

Additional Info:

Year:	2006
Gen EPA ID:	CAD008237596
Shipment Date:	20061108
Creation Date:	3/30/2007 13:33:02
Receipt Date:	20061108
Manifest ID:	000566458JJK
Trans EPA ID:	CAT080032253
Trans Name:	OC VACUUM INC
Trans 2 EPA ID:	Not reported
Trans 2 Name:	Not reported
TSDF EPA ID:	CAT080013352
Trans Name:	DEMENNO/KERDOON
TSDF Alt EPA ID:	Not reported
TSDF Alt Name:	Not reported
Waste Code Description:	221 - Waste oil and mixed oil
RCRA Code:	Not reported
Meth Code:	H135 - Discharge To Sewer/Potw Or Npdes(With Prior Storage--With Or Without Treatment)
Quantity Tons:	5.32
Waste Quantity:	1400
Quantity Unit:	G
Additional Code 1:	Not reported
Additional Code 2:	Not reported
Additional Code 3:	Not reported
Additional Code 4:	Not reported
Additional Code 5:	Not reported
Shipment Date:	20061020
Creation Date:	5/6/2008 18:30:17
Receipt Date:	20061023
Manifest ID:	001428615JJK
Trans EPA ID:	NJD986607380
Trans Name:	MAUMEE EXPRESS INC
Trans 2 EPA ID:	Not reported
Trans 2 Name:	Not reported
TSDF EPA ID:	ARD981057870
Trans Name:	RINECO
TSDF Alt EPA ID:	Not reported
TSDF Alt Name:	Not reported
Waste Code Description:	724 - Liquids with lead > 500 mg/l
RCRA Code:	D008
Meth Code:	H141 - Storage, Bulking, And/Or Transfer Off Site--No Treatment/Reovery (H010-H129) Or (H131-H135)
Quantity Tons:	0.0375
Waste Quantity:	75
Quantity Unit:	P
Additional Code 1:	D002
Additional Code 2:	Not reported
Additional Code 3:	Not reported
Additional Code 4:	Not reported
Additional Code 5:	Not reported

Shipment Date:	20061020
Creation Date:	5/6/2008 18:30:17
Receipt Date:	20061023
Manifest ID:	001428615JJK
Trans EPA ID:	NJD986607380
Trans Name:	MAUMEE EXPRESS INC
Trans 2 EPA ID:	Not reported
Trans 2 Name:	Not reported
TSDF EPA ID:	ARD981057870
Trans Name:	RINECO
TSDF Alt EPA ID:	Not reported
TSDF Alt Name:	Not reported
Waste Code Description:	141 - Off-specification, aged, or surplus inorganics
RCRA Code:	D001
Meth Code:	H061 - Fuel Blending Prior To Energy Recovery At Another Site
Quantity Tons:	0.038
Waste Quantity:	76
Quantity Unit:	P
Additional Code 1:	Not reported
Additional Code 2:	Not reported
Additional Code 3:	Not reported
Additional Code 4:	Not reported
Additional Code 5:	Not reported

Shipment Date:	20061020
Creation Date:	5/6/2008 18:30:17
Receipt Date:	20061023
Manifest ID:	001428615JJK
Trans EPA ID:	NJD986607380
Trans Name:	MAUMEE EXPRESS INC
Trans 2 EPA ID:	Not reported
Trans 2 Name:	Not reported
TSDF EPA ID:	ARD981057870
Trans Name:	RINECO
TSDF Alt EPA ID:	Not reported
TSDF Alt Name:	Not reported
Waste Code Description:	331 - Off-specification, aged, or surplus organics
RCRA Code:	D035
Meth Code:	H141 - Storage, Bulking, And/Or Transfer Off Site--No Treatment/Reovery (H010-H129) Or (H131-H135)
Quantity Tons:	0.15
Waste Quantity:	300
Quantity Unit:	P
Additional Code 1:	D002
Additional Code 2:	D001
Additional Code 3:	Not reported
Additional Code 4:	Not reported
Additional Code 5:	Not reported

Shipment Date:	20061020
Creation Date:	5/6/2008 18:30:17
Receipt Date:	20061023
Manifest ID:	001428615JJK
Trans EPA ID:	NJD986607380
Trans Name:	MAUMEE EXPRESS INC
Trans 2 EPA ID:	Not reported
Trans 2 Name:	Not reported
TSDF EPA ID:	ARD981057870
Trans Name:	RINECO
TSDF Alt EPA ID:	Not reported
TSDF Alt Name:	Not reported
Waste Code Description:	352 - Other organic solids
RCRA Code:	F005
Meth Code:	H061 - Fuel Blending Prior To Energy Recovery At Another Site
Quantity Tons:	4.4595
Waste Quantity:	8919
Quantity Unit:	P
Additional Code 1:	F003
Additional Code 2:	D035
Additional Code 3:	D007
Additional Code 4:	Not reported
Additional Code 5:	Not reported

Shipment Date:	20061020
Creation Date:	Not reported
Receipt Date:	Not reported
Manifest ID:	001428615JJK
Trans EPA ID:	NJD986607380
Trans Name:	MAUMEE EXPRESS INC
Trans 2 EPA ID:	Not reported
Trans 2 Name:	Not reported
TSDF EPA ID:	ARD981057870
Trans Name:	RINECO
TSDF Alt EPA ID:	Not reported
TSDF Alt Name:	Not reported

Waste Code Description:	135 - Unspecified aqueous solution
RCRA Code:	D035
Meth Code:	H141 - Storage, Bulking, And/Or Transfer Off Site--No Treatment/Reovery (H010-H129) Or (H131-H135)
Quantity Tons:	0.5035
Waste Quantity:	1007
Quantity Unit:	P
Additional Code 1:	D007
Additional Code 2:	Not reported
Additional Code 3:	Not reported
Additional Code 4:	Not reported
Additional Code 5:	Not reported

Shipment Date:	20061020
Creation Date:	Not reported
Receipt Date:	Not reported
Manifest ID:	001428615JJK
Trans EPA ID:	NJD986607380
Trans Name:	MAUMEE EXPRESS INC
Trans 2 EPA ID:	Not reported
Trans 2 Name:	Not reported
TSDF EPA ID:	ARD981057870
Trans Name:	RINECO
TSDF Alt EPA ID:	Not reported
TSDF Alt Name:	Not reported
Waste Code Description:	343 - Unspecified organic liquid mixture
RCRA Code:	F005
Meth Code:	H061 - Fuel Blending Prior To Energy Recovery At Another Site
Quantity Tons:	2.8625
Waste Quantity:	5725
Quantity Unit:	P
Additional Code 1:	F003
Additional Code 2:	D021
Additional Code 3:	D007
Additional Code 4:	D001
Additional Code 5:	Not reported

Shipment Date:	20061020
Creation Date:	Not reported
Receipt Date:	Not reported
Manifest ID:	001428615JJK
Trans EPA ID:	NJD986607380
Trans Name:	MAUMEE EXPRESS INC
Trans 2 EPA ID:	Not reported
Trans 2 Name:	Not reported
TSDF EPA ID:	ARD981057870
Trans Name:	RINECO
TSDF Alt EPA ID:	Not reported
TSDF Alt Name:	Not reported
Waste Code Description:	343 - Unspecified organic liquid mixture
RCRA Code:	F005
Meth Code:	H061 - Fuel Blending Prior To Energy Recovery At Another Site
Quantity Tons:	5.6995
Waste Quantity:	11399
Quantity Unit:	P
Additional Code 1:	F003
Additional Code 2:	D021
Additional Code 3:	D007
Additional Code 4:	D001
Additional Code 5:	Not reported

Shipment Date:	20061020
Creation Date:	Not reported
Receipt Date:	Not reported
Manifest ID:	001428615JJK
Trans EPA ID:	NJD986607380
Trans Name:	MAUMEE EXPRESS INC
Trans 2 EPA ID:	Not reported
Trans 2 Name:	Not reported
TSDF EPA ID:	ARD981057870
Trans Name:	RINECO
TSDF Alt EPA ID:	Not reported
TSDF Alt Name:	Not reported
Waste Code Description:	331 - Off-specification, aged, or surplus organics
RCRA Code:	D007
Meth Code:	H141 - Storage, Bulking, And/Or Transfer Off Site--No Treatment/Reovery (H010-H129) Or (H131-H135)
Quantity Tons:	0.546
Waste Quantity:	1092
Quantity Unit:	P
Additional Code 1:	Not reported
Additional Code 2:	Not reported
Additional Code 3:	Not reported
Additional Code 4:	Not reported
Additional Code 5:	Not reported

Shipment Date:	20061020
Creation Date:	Not reported
Receipt Date:	Not reported
Manifest ID:	001428615JJK
Trans EPA ID:	NJD986607380
Trans Name:	MAUMEE EXPRESS INC
Trans 2 EPA ID:	Not reported
Trans 2 Name:	Not reported
TSDF EPA ID:	ARD981057870
Trans Name:	RINECO
TSDF Alt EPA ID:	Not reported
TSDF Alt Name:	Not reported
Waste Code Description:	331 - Off-specification, aged, or surplus organics
RCRA Code:	D007
Meth Code:	H141 - Storage, Bulking, And/Or Transfer Off Site--No Treatment/Reovery (H010-H129) Or (H131-H135)
Quantity Tons:	0.1875
Waste Quantity:	375
Quantity Unit:	P
Additional Code 1:	Not reported
Additional Code 2:	Not reported
Additional Code 3:	Not reported
Additional Code 4:	Not reported
Additional Code 5:	Not reported

Shipment Date:	20061020
Creation Date:	Not reported
Receipt Date:	Not reported
Manifest ID:	001428615JJK
Trans EPA ID:	NJD986607380
Trans Name:	MAUMEE EXPRESS INC
Trans 2 EPA ID:	Not reported
Trans 2 Name:	Not reported
TSDF EPA ID:	ARD981057870
Trans Name:	RINECO
TSDF Alt EPA ID:	Not reported
TSDF Alt Name:	Not reported
Waste Code Description:	331 - Off-specification, aged, or surplus organics
RCRA Code:	D035
Meth Code:	H141 - Storage, Bulking, And/Or Transfer Off Site--No Treatment/Reovery (H010-H129) Or (H131-H135)
Quantity Tons:	0.087
Waste Quantity:	174
Quantity Unit:	P
Additional Code 1:	D002
Additional Code 2:	D001
Additional Code 3:	Not reported
Additional Code 4:	Not reported
Additional Code 5:	Not reported

Shipment Date:	20061020
Creation Date:	Not reported
Receipt Date:	Not reported
Manifest ID:	001428615JJK
Trans EPA ID:	NJD986607380
Trans Name:	MAUMEE EXPRESS INC
Trans 2 EPA ID:	Not reported
Trans 2 Name:	Not reported
TSDF EPA ID:	ARD981057870
Trans Name:	RINECO
TSDF Alt EPA ID:	Not reported
TSDF Alt Name:	Not reported
Waste Code Description:	331 - Off-specification, aged, or surplus organics
RCRA Code:	D021
Meth Code:	H141 - Storage, Bulking, And/Or Transfer Off Site--No Treatment/Reovery (H010-H129) Or (H131-H135)
Quantity Tons:	0.05
Waste Quantity:	100
Quantity Unit:	P
Additional Code 1:	D001
Additional Code 2:	Not reported
Additional Code 3:	Not reported
Additional Code 4:	Not reported
Additional Code 5:	Not reported

Shipment Date:	20061020
Creation Date:	Not reported
Receipt Date:	Not reported
Manifest ID:	001428615JJK
Trans EPA ID:	NJD986607380
Trans Name:	MAUMEE EXPRESS INC
Trans 2 EPA ID:	Not reported
Trans 2 Name:	Not reported
TSDF EPA ID:	ARD981057870

Trans Name: RINECO
TSDF Alt EPA ID: Not reported
TSDF Alt Name: Not reported
Waste Code Description: 331 - Off-specification, aged, or surplus organics
RCRA Code: D021
Meth Code: H141 - Storage, Bulking, And/Or Transfer Off Site--No Treatment/Reovery (H010-H129) Or (H131-H135)
Quantity Tons: 0.825
Waste Quantity: 1650
Quantity Unit: P
Additional Code 1: D001
Additional Code 2: Not reported
Additional Code 3: Not reported
Additional Code 4: Not reported
Additional Code 5: Not reported

Shipment Date: 20061020
Creation Date: Not reported
Receipt Date: Not reported
Manifest ID: 001428615JJK
Trans EPA ID: NJD986607380
Trans Name: MAUMEE EXPRESS INC
Trans 2 EPA ID: Not reported
Trans 2 Name: Not reported
TSDF EPA ID: ARD981057870
Trans Name: RINECO
TSDF Alt EPA ID: Not reported
TSDF Alt Name: Not reported
Waste Code Description: 331 - Off-specification, aged, or surplus organics
RCRA Code: F003
Meth Code: H061 - Fuel Blending Prior To Energy Recovery At Another Site
Quantity Tons: 0.5975
Waste Quantity: 1195
Quantity Unit: P
Additional Code 1: D035
Additional Code 2: D008
Additional Code 3: D007
Additional Code 4: D001
Additional Code 5: Not reported

Shipment Date: 20061020
Creation Date: Not reported
Receipt Date: Not reported
Manifest ID: 001428615JJK
Trans EPA ID: NJD986607380
Trans Name: MAUMEE EXPRESS INC
Trans 2 EPA ID: Not reported
Trans 2 Name: Not reported
TSDF EPA ID: ARD981057870
Trans Name: RINECO
TSDF Alt EPA ID: Not reported
TSDF Alt Name: Not reported
Waste Code Description: 135 - Unspecified aqueous solution
RCRA Code: D035
Meth Code: H141 - Storage, Bulking, And/Or Transfer Off Site--No Treatment/Reovery (H010-H129) Or (H131-H135)
Quantity Tons: 0.75
Waste Quantity: 1500
Quantity Unit: P
Additional Code 1: D007
Additional Code 2: Not reported
Additional Code 3: Not reported
Additional Code 4: Not reported
Additional Code 5: Not reported

Shipment Date: 20061020
Creation Date: Not reported
Receipt Date: Not reported
Manifest ID: 001428615JJK
Trans EPA ID: NJD986607380
Trans Name: MAUMEE EXPRESS INC
Trans 2 EPA ID: Not reported
Trans 2 Name: Not reported
TSDF EPA ID: ARD981057870
Trans Name: RINECO
TSDF Alt EPA ID: Not reported
TSDF Alt Name: Not reported
Waste Code Description: 331 - Off-specification, aged, or surplus organics
RCRA Code: F005
Meth Code: H061 - Fuel Blending Prior To Energy Recovery At Another Site
Quantity Tons: 0.5975
Waste Quantity: 1195
Quantity Unit: P
Additional Code 1: F003
Additional Code 2: F002

Additional Code 3:	D001
Additional Code 4:	Not reported
Additional Code 5:	Not reported

Shipment Date:	20061020
Creation Date:	Not reported
Receipt Date:	Not reported
Manifest ID:	001428615JJK
Trans EPA ID:	NJD986607380
Trans Name:	MAUMEE EXPRESS INC
Trans 2 EPA ID:	Not reported
Trans 2 Name:	Not reported
TSDF EPA ID:	ARD981057870
Trans Name:	RINECO
TSDF Alt EPA ID:	Not reported
TSDF Alt Name:	Not reported
Waste Code Description:	343 - Unspecified organic liquid mixture
RCRA Code:	F003
Meth Code:	H061 - Fuel Blending Prior To Energy Recovery At Another Site
Quantity Tons:	0.53
Waste Quantity:	1060
Quantity Unit:	P
Additional Code 1:	D035
Additional Code 2:	D021
Additional Code 3:	D007
Additional Code 4:	D001
Additional Code 5:	Not reported

Shipment Date:	20061020
Creation Date:	Not reported
Receipt Date:	Not reported
Manifest ID:	001428615JJK
Trans EPA ID:	NJD986607380
Trans Name:	MAUMEE EXPRESS INC
Trans 2 EPA ID:	Not reported
Trans 2 Name:	Not reported
TSDF EPA ID:	ARD981057870
Trans Name:	RINECO
TSDF Alt EPA ID:	Not reported
TSDF Alt Name:	Not reported
Waste Code Description:	343 - Unspecified organic liquid mixture
RCRA Code:	F005
Meth Code:	H141 - Storage, Bulking, And/Or Transfer Off Site--No Treatment/Reovery (H010-H129) Or (H131-H135)
Quantity Tons:	0.195
Waste Quantity:	390
Quantity Unit:	P
Additional Code 1:	F003
Additional Code 2:	D035
Additional Code 3:	D007
Additional Code 4:	D001
Additional Code 5:	Not reported

Shipment Date:	20061020
Creation Date:	Not reported
Receipt Date:	Not reported
Manifest ID:	001428615JJK
Trans EPA ID:	NJD986607380
Trans Name:	MAUMEE EXPRESS INC
Trans 2 EPA ID:	Not reported
Trans 2 Name:	Not reported
TSDF EPA ID:	ARD981057870
Trans Name:	RINECO
TSDF Alt EPA ID:	Not reported
TSDF Alt Name:	Not reported
Waste Code Description:	- Not reported
RCRA Code:	Not reported
Meth Code:	H061 - Fuel Blending Prior To Energy Recovery At Another Site
Quantity Tons:	Not reported
Waste Quantity:	Not reported
Quantity Unit:	Not reported
Additional Code 1:	Not reported
Additional Code 2:	Not reported
Additional Code 3:	Not reported
Additional Code 4:	Not reported
Additional Code 5:	Not reported

Shipment Date:	20061020
Creation Date:	Not reported
Receipt Date:	Not reported
Manifest ID:	001428615JJK
Trans EPA ID:	NJD986607380
Trans Name:	MAUMEE EXPRESS INC
Trans 2 EPA ID:	Not reported
Trans 2 Name:	Not reported

TSDF EPA ID:	ARD981057870
Trans Name:	RINECO
TSDF Alt EPA ID:	Not reported
TSDF Alt Name:	Not reported
Waste Code Description:	- Not reported
RCRA Code:	Not reported
Meth Code:	H141 - Storage, Bulking, And/Or Transfer Off Site--No Treatment/Reovery (H010-H129) Or (H131-H135)
Quantity Tons:	Not reported
Waste Quantity:	Not reported
Quantity Unit:	Not reported
Additional Code 1:	Not reported
Additional Code 2:	Not reported
Additional Code 3:	Not reported
Additional Code 4:	Not reported
Additional Code 5:	Not reported

Shipment Date:	20061020
Creation Date:	Not reported
Receipt Date:	Not reported
Manifest ID:	001428615JJK
Trans EPA ID:	NJD986607380
Trans Name:	MAUMEE EXPRESS INC
Trans 2 EPA ID:	Not reported
Trans 2 Name:	Not reported
TSDF EPA ID:	ARD981057870
Trans Name:	RINECO
TSDF Alt EPA ID:	Not reported
TSDF Alt Name:	Not reported
Waste Code Description:	352 - Other organic solids
RCRA Code:	Not reported
Meth Code:	H061 - Fuel Blending Prior To Energy Recovery At Another Site
Quantity Tons:	1.7925
Waste Quantity:	3585
Quantity Unit:	P
Additional Code 1:	Not reported
Additional Code 2:	Not reported
Additional Code 3:	Not reported
Additional Code 4:	Not reported
Additional Code 5:	Not reported

Shipment Date:	20061020
Creation Date:	Not reported
Receipt Date:	Not reported
Manifest ID:	001428615JJK
Trans EPA ID:	NJD986607380
Trans Name:	MAUMEE EXPRESS INC
Trans 2 EPA ID:	Not reported
Trans 2 Name:	Not reported
TSDF EPA ID:	ARD981057870
Trans Name:	RINECO
TSDF Alt EPA ID:	Not reported
TSDF Alt Name:	Not reported
Waste Code Description:	135 - Unspecified aqueous solution
RCRA Code:	D035
Meth Code:	H141 - Storage, Bulking, And/Or Transfer Off Site--No Treatment/Reovery (H010-H129) Or (H131-H135)
Quantity Tons:	0.12
Waste Quantity:	240
Quantity Unit:	P
Additional Code 1:	D007
Additional Code 2:	Not reported
Additional Code 3:	Not reported
Additional Code 4:	Not reported
Additional Code 5:	Not reported

Shipment Date:	20061020
Creation Date:	Not reported
Receipt Date:	Not reported
Manifest ID:	001428615JJK
Trans EPA ID:	NJD986607380
Trans Name:	MAUMEE EXPRESS INC
Trans 2 EPA ID:	Not reported
Trans 2 Name:	Not reported
TSDF EPA ID:	ARD981057870
Trans Name:	RINECO
TSDF Alt EPA ID:	Not reported
TSDF Alt Name:	Not reported
Waste Code Description:	135 - Unspecified aqueous solution
RCRA Code:	D035
Meth Code:	H141 - Storage, Bulking, And/Or Transfer Off Site--No Treatment/Reovery (H010-H129) Or (H131-H135)
Quantity Tons:	0.5035
Waste Quantity:	1007
Quantity Unit:	P

Additional Code 1:	D007
Additional Code 2:	Not reported
Additional Code 3:	Not reported
Additional Code 4:	Not reported
Additional Code 5:	Not reported

Shipment Date:	20061020
Creation Date:	Not reported
Receipt Date:	Not reported
Manifest ID:	001428615JJK
Trans EPA ID:	NJD986607380
Trans Name:	MAUMEE EXPRESS INC
Trans 2 EPA ID:	Not reported
Trans 2 Name:	Not reported
TSDF EPA ID:	ARD981057870
Trans Name:	RINECO
TSDF Alt EPA ID:	Not reported
TSDF Alt Name:	Not reported
Waste Code Description:	343 - Unspecified organic liquid mixture
RCRA Code:	F005
Meth Code:	H061 - Fuel Blending Prior To Energy Recovery At Another Site
Quantity Tons:	2.8625
Waste Quantity:	5725
Quantity Unit:	P
Additional Code 1:	F003
Additional Code 2:	D021
Additional Code 3:	D007
Additional Code 4:	D001
Additional Code 5:	Not reported

Shipment Date:	20061020
Creation Date:	Not reported
Receipt Date:	Not reported
Manifest ID:	001428615JJK
Trans EPA ID:	NJD986607380
Trans Name:	MAUMEE EXPRESS INC
Trans 2 EPA ID:	Not reported
Trans 2 Name:	Not reported
TSDF EPA ID:	ARD981057870
Trans Name:	RINECO
TSDF Alt EPA ID:	Not reported
TSDF Alt Name:	Not reported
Waste Code Description:	343 - Unspecified organic liquid mixture
RCRA Code:	F005
Meth Code:	H061 - Fuel Blending Prior To Energy Recovery At Another Site
Quantity Tons:	5.6995
Waste Quantity:	11399
Quantity Unit:	P
Additional Code 1:	F003
Additional Code 2:	D021
Additional Code 3:	D007
Additional Code 4:	D001
Additional Code 5:	Not reported

Shipment Date:	20061020
Creation Date:	Not reported
Receipt Date:	Not reported
Manifest ID:	001428615JJK
Trans EPA ID:	NJD986607380
Trans Name:	MAUMEE EXPRESS INC
Trans 2 EPA ID:	Not reported
Trans 2 Name:	Not reported
TSDF EPA ID:	ARD981057870
Trans Name:	RINECO
TSDF Alt EPA ID:	Not reported
TSDF Alt Name:	Not reported
Waste Code Description:	331 - Off-specification, aged, or surplus organics
RCRA Code:	D007
Meth Code:	H141 - Storage, Bulking, And/Or Transfer Off Site--No Treatment/Reovery (H010-H129) Or (H131-H135)
Quantity Tons:	0.546
Waste Quantity:	1092
Quantity Unit:	P
Additional Code 1:	Not reported
Additional Code 2:	Not reported
Additional Code 3:	Not reported
Additional Code 4:	Not reported
Additional Code 5:	Not reported

Shipment Date:	20061020
Creation Date:	Not reported
Receipt Date:	Not reported
Manifest ID:	001428615JJK
Trans EPA ID:	NJD986607380
Trans Name:	MAUMEE EXPRESS INC

Trans 2 EPA ID:	Not reported
Trans 2 Name:	Not reported
TSDF EPA ID:	ARD981057870
Trans Name:	RINECO
TSDF Alt EPA ID:	Not reported
TSDF Alt Name:	Not reported
Waste Code Description:	331 - Off-specification, aged, or surplus organics
RCRA Code:	D007
Meth Code:	H141 - Storage, Bulking, And/Or Transfer Off Site--No Treatment/Reovery (H010-H129) Or (H131-H135)
Quantity Tons:	0.1875
Waste Quantity:	375
Quantity Unit:	P
Additional Code 1:	Not reported
Additional Code 2:	Not reported
Additional Code 3:	Not reported
Additional Code 4:	Not reported
Additional Code 5:	Not reported

Shipment Date:	20061020
Creation Date:	Not reported
Receipt Date:	Not reported
Manifest ID:	001428615JJK
Trans EPA ID:	NJD986607380
Trans Name:	MAUMEE EXPRESS INC
Trans 2 EPA ID:	Not reported
Trans 2 Name:	Not reported
TSDF EPA ID:	ARD981057870
Trans Name:	RINECO
TSDF Alt EPA ID:	Not reported
TSDF Alt Name:	Not reported
Waste Code Description:	331 - Off-specification, aged, or surplus organics
RCRA Code:	D035
Meth Code:	H141 - Storage, Bulking, And/Or Transfer Off Site--No Treatment/Reovery (H010-H129) Or (H131-H135)
Quantity Tons:	0.087
Waste Quantity:	174
Quantity Unit:	P
Additional Code 1:	D002
Additional Code 2:	D001
Additional Code 3:	Not reported
Additional Code 4:	Not reported
Additional Code 5:	Not reported

Shipment Date:	20061020
Creation Date:	Not reported
Receipt Date:	Not reported
Manifest ID:	001428615JJK
Trans EPA ID:	NJD986607380
Trans Name:	MAUMEE EXPRESS INC
Trans 2 EPA ID:	Not reported
Trans 2 Name:	Not reported
TSDF EPA ID:	ARD981057870
Trans Name:	RINECO
TSDF Alt EPA ID:	Not reported
TSDF Alt Name:	Not reported
Waste Code Description:	331 - Off-specification, aged, or surplus organics
RCRA Code:	D021
Meth Code:	H141 - Storage, Bulking, And/Or Transfer Off Site--No Treatment/Reovery (H010-H129) Or (H131-H135)
Quantity Tons:	0.05
Waste Quantity:	100
Quantity Unit:	P
Additional Code 1:	D001
Additional Code 2:	Not reported
Additional Code 3:	Not reported
Additional Code 4:	Not reported
Additional Code 5:	Not reported

Shipment Date:	20061020
Creation Date:	Not reported
Receipt Date:	Not reported
Manifest ID:	001428615JJK
Trans EPA ID:	NJD986607380
Trans Name:	MAUMEE EXPRESS INC
Trans 2 EPA ID:	Not reported
Trans 2 Name:	Not reported
TSDF EPA ID:	ARD981057870
Trans Name:	RINECO
TSDF Alt EPA ID:	Not reported
TSDF Alt Name:	Not reported
Waste Code Description:	331 - Off-specification, aged, or surplus organics
RCRA Code:	D021
Meth Code:	H141 - Storage, Bulking, And/Or Transfer Off Site--No Treatment/Reovery (H010-H129) Or (H131-H135)

Quantity Tons:	0.825
Waste Quantity:	1650
Quantity Unit:	P
Additional Code 1:	D001
Additional Code 2:	Not reported
Additional Code 3:	Not reported
Additional Code 4:	Not reported
Additional Code 5:	Not reported

Shipment Date:	20061020
Creation Date:	Not reported
Receipt Date:	Not reported
Manifest ID:	001428615JJK
Trans EPA ID:	NJD986607380
Trans Name:	MAUMEE EXPRESS INC
Trans 2 EPA ID:	Not reported
Trans 2 Name:	Not reported
TSDF EPA ID:	ARD981057870
Trans Name:	RINECO
TSDF Alt EPA ID:	Not reported
TSDF Alt Name:	Not reported
Waste Code Description:	331 - Off-specification, aged, or surplus organics
RCRA Code:	F003
Meth Code:	H061 - Fuel Blending Prior To Energy Recovery At Another Site
Quantity Tons:	0.5975
Waste Quantity:	1195
Quantity Unit:	P
Additional Code 1:	D035
Additional Code 2:	D008
Additional Code 3:	D007
Additional Code 4:	D001
Additional Code 5:	Not reported

Shipment Date:	20061020
Creation Date:	Not reported
Receipt Date:	Not reported
Manifest ID:	001428615JJK
Trans EPA ID:	NJD986607380
Trans Name:	MAUMEE EXPRESS INC
Trans 2 EPA ID:	Not reported
Trans 2 Name:	Not reported
TSDF EPA ID:	ARD981057870
Trans Name:	RINECO
TSDF Alt EPA ID:	Not reported
TSDF Alt Name:	Not reported
Waste Code Description:	135 - Unspecified aqueous solution
RCRA Code:	D035
Meth Code:	H141 - Storage, Bulking, And/Or Transfer Off Site--No Treatment/Reovery (H010-H129) Or (H131-H135)
Quantity Tons:	0.75
Waste Quantity:	1500
Quantity Unit:	P
Additional Code 1:	D007
Additional Code 2:	Not reported
Additional Code 3:	Not reported
Additional Code 4:	Not reported
Additional Code 5:	Not reported

Shipment Date:	20061020
Creation Date:	Not reported
Receipt Date:	Not reported
Manifest ID:	001428615JJK
Trans EPA ID:	NJD986607380
Trans Name:	MAUMEE EXPRESS INC
Trans 2 EPA ID:	Not reported
Trans 2 Name:	Not reported
TSDF EPA ID:	ARD981057870
Trans Name:	RINECO
TSDF Alt EPA ID:	Not reported
TSDF Alt Name:	Not reported
Waste Code Description:	331 - Off-specification, aged, or surplus organics
RCRA Code:	F005
Meth Code:	H061 - Fuel Blending Prior To Energy Recovery At Another Site
Quantity Tons:	0.5975
Waste Quantity:	1195
Quantity Unit:	P
Additional Code 1:	F003
Additional Code 2:	F002
Additional Code 3:	D001
Additional Code 4:	Not reported
Additional Code 5:	Not reported

Shipment Date:	20061020
Creation Date:	Not reported
Receipt Date:	Not reported

Manifest ID:	001428615JJK
Trans EPA ID:	NJD986607380
Trans Name:	MAUMEE EXPRESS INC
Trans 2 EPA ID:	Not reported
Trans 2 Name:	Not reported
TSDF EPA ID:	ARD981057870
Trans Name:	RINECO
TSDF Alt EPA ID:	Not reported
TSDF Alt Name:	Not reported
Waste Code Description:	343 - Unspecified organic liquid mixture
RCRA Code:	F003
Meth Code:	H061 - Fuel Blending Prior To Energy Recovery At Another Site
Quantity Tons:	0.53
Waste Quantity:	1060
Quantity Unit:	P
Additional Code 1:	D035
Additional Code 2:	D021
Additional Code 3:	D007
Additional Code 4:	D001
Additional Code 5:	Not reported

Shipment Date:	20061020
Creation Date:	Not reported
Receipt Date:	Not reported
Manifest ID:	001428615JJK
Trans EPA ID:	NJD986607380
Trans Name:	MAUMEE EXPRESS INC
Trans 2 EPA ID:	Not reported
Trans 2 Name:	Not reported
TSDF EPA ID:	ARD981057870
Trans Name:	RINECO
TSDF Alt EPA ID:	Not reported
TSDF Alt Name:	Not reported
Waste Code Description:	343 - Unspecified organic liquid mixture
RCRA Code:	F005
Meth Code:	H141 - Storage, Bulking, And/Or Transfer Off Site--No Treatment/Reovery (H010-H129) Or (H131-H135)
Quantity Tons:	0.195
Waste Quantity:	390
Quantity Unit:	P
Additional Code 1:	F003
Additional Code 2:	D035
Additional Code 3:	D007
Additional Code 4:	D001
Additional Code 5:	Not reported

Shipment Date:	20061020
Creation Date:	Not reported
Receipt Date:	Not reported
Manifest ID:	001428615JJK
Trans EPA ID:	NJD986607380
Trans Name:	MAUMEE EXPRESS INC
Trans 2 EPA ID:	Not reported
Trans 2 Name:	Not reported
TSDF EPA ID:	ARD981057870
Trans Name:	RINECO
TSDF Alt EPA ID:	Not reported
TSDF Alt Name:	Not reported
Waste Code Description:	- Not reported
RCRA Code:	Not reported
Meth Code:	H061 - Fuel Blending Prior To Energy Recovery At Another Site
Quantity Tons:	Not reported
Waste Quantity:	Not reported
Quantity Unit:	Not reported
Additional Code 1:	Not reported
Additional Code 2:	Not reported
Additional Code 3:	Not reported
Additional Code 4:	Not reported
Additional Code 5:	Not reported

Shipment Date:	20061020
Creation Date:	Not reported
Receipt Date:	Not reported
Manifest ID:	001428615JJK
Trans EPA ID:	NJD986607380
Trans Name:	MAUMEE EXPRESS INC
Trans 2 EPA ID:	Not reported
Trans 2 Name:	Not reported
TSDF EPA ID:	ARD981057870
Trans Name:	RINECO
TSDF Alt EPA ID:	Not reported
TSDF Alt Name:	Not reported
Waste Code Description:	- Not reported
RCRA Code:	Not reported
Meth Code:	H141 - Storage, Bulking, And/Or Transfer Off Site--No Treatment/Reovery

	(H010-H129) Or (H131-H135)
Quantity Tons:	Not reported
Waste Quantity:	Not reported
Quantity Unit:	Not reported
Additional Code 1:	Not reported
Additional Code 2:	Not reported
Additional Code 3:	Not reported
Additional Code 4:	Not reported
Additional Code 5:	Not reported
Shipment Date:	20061020
Creation Date:	Not reported
Receipt Date:	Not reported
Manifest ID:	001428615JJK
Trans EPA ID:	NJD986607380
Trans Name:	MAUMEE EXPRESS INC
Trans 2 EPA ID:	Not reported
Trans 2 Name:	Not reported
TSDF EPA ID:	ARD981057870
Trans Name:	RINECO
TSDF Alt EPA ID:	Not reported
TSDF Alt Name:	Not reported
Waste Code Description:	352 - Other organic solids
RCRA Code:	Not reported
Meth Code:	H061 - Fuel Blending Prior To Energy Recovery At Another Site
Quantity Tons:	1.7925
Waste Quantity:	3585
Quantity Unit:	P
Additional Code 1:	Not reported
Additional Code 2:	Not reported
Additional Code 3:	Not reported
Additional Code 4:	Not reported
Additional Code 5:	Not reported
Shipment Date:	20061020
Creation Date:	Not reported
Receipt Date:	Not reported
Manifest ID:	001428615JJK
Trans EPA ID:	NJD986607380
Trans Name:	MAUMEE EXPRESS INC
Trans 2 EPA ID:	Not reported
Trans 2 Name:	Not reported
TSDF EPA ID:	ARD981057870
Trans Name:	RINECO
TSDF Alt EPA ID:	Not reported
TSDF Alt Name:	Not reported
Waste Code Description:	135 - Unspecified aqueous solution
RCRA Code:	D035
Meth Code:	H141 - Storage, Bulking, And/Or Transfer Off Site--No Treatment/Reovery (H010-H129) Or (H131-H135)
Quantity Tons:	0.12
Waste Quantity:	240
Quantity Unit:	P
Additional Code 1:	D007
Additional Code 2:	Not reported
Additional Code 3:	Not reported
Additional Code 4:	Not reported
Additional Code 5:	Not reported
Shipment Date:	20061020
Creation Date:	Not reported
Receipt Date:	Not reported
Manifest ID:	001428615JJK
Trans EPA ID:	NJD986607380
Trans Name:	MAUMEE EXPRESS INC
Trans 2 EPA ID:	Not reported
Trans 2 Name:	Not reported
TSDF EPA ID:	ARD981057870
Trans Name:	RINECO
TSDF Alt EPA ID:	Not reported
TSDF Alt Name:	Not reported
Waste Code Description:	135 - Unspecified aqueous solution
RCRA Code:	D035
Meth Code:	H141 - Storage, Bulking, And/Or Transfer Off Site--No Treatment/Reovery (H010-H129) Or (H131-H135)
Quantity Tons:	0.5035
Waste Quantity:	1007
Quantity Unit:	P
Additional Code 1:	D007
Additional Code 2:	Not reported
Additional Code 3:	Not reported
Additional Code 4:	Not reported
Additional Code 5:	Not reported
Shipment Date:	20061020

Creation Date:	Not reported
Receipt Date:	Not reported
Manifest ID:	001428615JJK
Trans EPA ID:	NJD986607380
Trans Name:	MAUMEE EXPRESS INC
Trans 2 EPA ID:	Not reported
Trans 2 Name:	Not reported
TSDF EPA ID:	ARD981057870
Trans Name:	RINECO
TSDF Alt EPA ID:	Not reported
TSDF Alt Name:	Not reported
Waste Code Description:	343 - Unspecified organic liquid mixture
RCRA Code:	F005
Meth Code:	H061 - Fuel Blending Prior To Energy Recovery At Another Site
Quantity Tons:	2.8625
Waste Quantity:	5725
Quantity Unit:	P
Additional Code 1:	F003
Additional Code 2:	D021
Additional Code 3:	D007
Additional Code 4:	D001
Additional Code 5:	Not reported

Shipment Date:	20061020
Creation Date:	Not reported
Receipt Date:	Not reported
Manifest ID:	001428615JJK
Trans EPA ID:	NJD986607380
Trans Name:	MAUMEE EXPRESS INC
Trans 2 EPA ID:	Not reported
Trans 2 Name:	Not reported
TSDF EPA ID:	ARD981057870
Trans Name:	RINECO
TSDF Alt EPA ID:	Not reported
TSDF Alt Name:	Not reported
Waste Code Description:	343 - Unspecified organic liquid mixture
RCRA Code:	F005
Meth Code:	H061 - Fuel Blending Prior To Energy Recovery At Another Site
Quantity Tons:	5.6995
Waste Quantity:	11399
Quantity Unit:	P
Additional Code 1:	F003
Additional Code 2:	D021
Additional Code 3:	D007
Additional Code 4:	D001
Additional Code 5:	Not reported

Shipment Date:	20061020
Creation Date:	Not reported
Receipt Date:	Not reported
Manifest ID:	001428615JJK
Trans EPA ID:	NJD986607380
Trans Name:	MAUMEE EXPRESS INC
Trans 2 EPA ID:	Not reported
Trans 2 Name:	Not reported
TSDF EPA ID:	ARD981057870
Trans Name:	RINECO
TSDF Alt EPA ID:	Not reported
TSDF Alt Name:	Not reported
Waste Code Description:	331 - Off-specification, aged, or surplus organics
RCRA Code:	D007
Meth Code:	H141 - Storage, Bulking, And/Or Transfer Off Site--No Treatment/Reovery (H010-H129) Or (H131-H135)
Quantity Tons:	0.546
Waste Quantity:	1092
Quantity Unit:	P
Additional Code 1:	Not reported
Additional Code 2:	Not reported
Additional Code 3:	Not reported
Additional Code 4:	Not reported
Additional Code 5:	Not reported

Shipment Date:	20061020
Creation Date:	Not reported
Receipt Date:	Not reported
Manifest ID:	001428615JJK
Trans EPA ID:	NJD986607380
Trans Name:	MAUMEE EXPRESS INC
Trans 2 EPA ID:	Not reported
Trans 2 Name:	Not reported
TSDF EPA ID:	ARD981057870
Trans Name:	RINECO
TSDF Alt EPA ID:	Not reported
TSDF Alt Name:	Not reported
Waste Code Description:	331 - Off-specification, aged, or surplus organics

RCRA Code: D007
Meth Code: H141 - Storage, Bulking, And/Or Transfer Off Site--No Treatment/Reovery (H010-H129) Or (H131-H135)
Quantity Tons: 0.1875
Waste Quantity: 375
Quantity Unit: P
Additional Code 1: Not reported
Additional Code 2: Not reported
Additional Code 3: Not reported
Additional Code 4: Not reported
Additional Code 5: Not reported

Shipment Date: 20061020
Creation Date: Not reported
Receipt Date: Not reported
Manifest ID: 001428615JJK
Trans EPA ID: NJD986607380
Trans Name: MAUMEE EXPRESS INC
Trans 2 EPA ID: Not reported
Trans 2 Name: Not reported
TSDF EPA ID: ARD981057870
Trans Name: RINECO
TSDF Alt EPA ID: Not reported
TSDF Alt Name: Not reported
Waste Code Description: 331 - Off-specification, aged, or surplus organics
RCRA Code: D035
Meth Code: H141 - Storage, Bulking, And/Or Transfer Off Site--No Treatment/Reovery (H010-H129) Or (H131-H135)
Quantity Tons: 0.087
Waste Quantity: 174
Quantity Unit: P
Additional Code 1: D002
Additional Code 2: D001
Additional Code 3: Not reported
Additional Code 4: Not reported
Additional Code 5: Not reported

Shipment Date: 20061020
Creation Date: Not reported
Receipt Date: Not reported
Manifest ID: 001428615JJK
Trans EPA ID: NJD986607380
Trans Name: MAUMEE EXPRESS INC
Trans 2 EPA ID: Not reported
Trans 2 Name: Not reported
TSDF EPA ID: ARD981057870
Trans Name: RINECO
TSDF Alt EPA ID: Not reported
TSDF Alt Name: Not reported
Waste Code Description: 331 - Off-specification, aged, or surplus organics
RCRA Code: D021
Meth Code: H141 - Storage, Bulking, And/Or Transfer Off Site--No Treatment/Reovery (H010-H129) Or (H131-H135)
Quantity Tons: 0.05
Waste Quantity: 100
Quantity Unit: P
Additional Code 1: D001
Additional Code 2: Not reported
Additional Code 3: Not reported
Additional Code 4: Not reported
Additional Code 5: Not reported

Shipment Date: 20061020
Creation Date: Not reported
Receipt Date: Not reported
Manifest ID: 001428615JJK
Trans EPA ID: NJD986607380
Trans Name: MAUMEE EXPRESS INC
Trans 2 EPA ID: Not reported
Trans 2 Name: Not reported
TSDF EPA ID: ARD981057870
Trans Name: RINECO
TSDF Alt EPA ID: Not reported
TSDF Alt Name: Not reported
Waste Code Description: 331 - Off-specification, aged, or surplus organics
RCRA Code: D021
Meth Code: H141 - Storage, Bulking, And/Or Transfer Off Site--No Treatment/Reovery (H010-H129) Or (H131-H135)
Quantity Tons: 0.825
Waste Quantity: 1650
Quantity Unit: P
Additional Code 1: D001
Additional Code 2: Not reported
Additional Code 3: Not reported
Additional Code 4: Not reported

Additional Code 5:	Not reported
Shipment Date:	20061020
Creation Date:	Not reported
Receipt Date:	Not reported
Manifest ID:	001428615JJK
Trans EPA ID:	NJD986607380
Trans Name:	MAUMEE EXPRESS INC
Trans 2 EPA ID:	Not reported
Trans 2 Name:	Not reported
TSDF EPA ID:	ARD981057870
Trans Name:	RINECO
TSDF Alt EPA ID:	Not reported
TSDF Alt Name:	Not reported
Waste Code Description:	331 - Off-specification, aged, or surplus organics
RCRA Code:	F003
Meth Code:	H061 - Fuel Blending Prior To Energy Recovery At Another Site
Quantity Tons:	0.5975
Waste Quantity:	1195
Quantity Unit:	P
Additional Code 1:	D035
Additional Code 2:	D008
Additional Code 3:	D007
Additional Code 4:	D001
Additional Code 5:	Not reported
Shipment Date:	20061020
Creation Date:	Not reported
Receipt Date:	Not reported
Manifest ID:	001428615JJK
Trans EPA ID:	NJD986607380
Trans Name:	MAUMEE EXPRESS INC
Trans 2 EPA ID:	Not reported
Trans 2 Name:	Not reported
TSDF EPA ID:	ARD981057870
Trans Name:	RINECO
TSDF Alt EPA ID:	Not reported
TSDF Alt Name:	Not reported
Waste Code Description:	135 - Unspecified aqueous solution
RCRA Code:	D035
Meth Code:	H141 - Storage, Bulking, And/Or Transfer Off Site--No Treatment/Reovery (H010-H129) Or (H131-H135)
Quantity Tons:	0.75
Waste Quantity:	1500
Quantity Unit:	P
Additional Code 1:	D007
Additional Code 2:	Not reported
Additional Code 3:	Not reported
Additional Code 4:	Not reported
Additional Code 5:	Not reported
Shipment Date:	20061020
Creation Date:	Not reported
Receipt Date:	Not reported
Manifest ID:	001428615JJK
Trans EPA ID:	NJD986607380
Trans Name:	MAUMEE EXPRESS INC
Trans 2 EPA ID:	Not reported
Trans 2 Name:	Not reported
TSDF EPA ID:	ARD981057870
Trans Name:	RINECO
TSDF Alt EPA ID:	Not reported
TSDF Alt Name:	Not reported
Waste Code Description:	331 - Off-specification, aged, or surplus organics
RCRA Code:	F005
Meth Code:	H061 - Fuel Blending Prior To Energy Recovery At Another Site
Quantity Tons:	0.5975
Waste Quantity:	1195
Quantity Unit:	P
Additional Code 1:	F003
Additional Code 2:	F002
Additional Code 3:	D001
Additional Code 4:	Not reported
Additional Code 5:	Not reported
Shipment Date:	20061020
Creation Date:	Not reported
Receipt Date:	Not reported
Manifest ID:	001428615JJK
Trans EPA ID:	NJD986607380
Trans Name:	MAUMEE EXPRESS INC
Trans 2 EPA ID:	Not reported
Trans 2 Name:	Not reported
TSDF EPA ID:	ARD981057870
Trans Name:	RINECO

TSDF Alt EPA ID:	Not reported
TSDF Alt Name:	Not reported
Waste Code Description:	343 - Unspecified organic liquid mixture
RCRA Code:	F003
Meth Code:	H061 - Fuel Blending Prior To Energy Recovery At Another Site
Quantity Tons:	0.53
Waste Quantity:	1060
Quantity Unit:	P
Additional Code 1:	D035
Additional Code 2:	D021
Additional Code 3:	D007
Additional Code 4:	D001
Additional Code 5:	Not reported

Shipment Date:	20061020
Creation Date:	Not reported
Receipt Date:	Not reported
Manifest ID:	001428615JJK
Trans EPA ID:	NJD986607380
Trans Name:	MAUMEE EXPRESS INC
Trans 2 EPA ID:	Not reported
Trans 2 Name:	Not reported
TSDF EPA ID:	ARD981057870
Trans Name:	RINECO
TSDF Alt EPA ID:	Not reported
TSDF Alt Name:	Not reported
Waste Code Description:	343 - Unspecified organic liquid mixture
RCRA Code:	F005
Meth Code:	H141 - Storage, Bulking, And/Or Transfer Off Site--No Treatment/Reovery (H010-H129) Or (H131-H135)
Quantity Tons:	0.195
Waste Quantity:	390
Quantity Unit:	P
Additional Code 1:	F003
Additional Code 2:	D035
Additional Code 3:	D007
Additional Code 4:	D001
Additional Code 5:	Not reported

Shipment Date:	20061020
Creation Date:	Not reported
Receipt Date:	Not reported
Manifest ID:	001428615JJK
Trans EPA ID:	NJD986607380
Trans Name:	MAUMEE EXPRESS INC
Trans 2 EPA ID:	Not reported
Trans 2 Name:	Not reported
TSDF EPA ID:	ARD981057870
Trans Name:	RINECO
TSDF Alt EPA ID:	Not reported
TSDF Alt Name:	Not reported
Waste Code Description:	- Not reported
RCRA Code:	Not reported
Meth Code:	H061 - Fuel Blending Prior To Energy Recovery At Another Site
Quantity Tons:	Not reported
Waste Quantity:	Not reported
Quantity Unit:	Not reported
Additional Code 1:	Not reported
Additional Code 2:	Not reported
Additional Code 3:	Not reported
Additional Code 4:	Not reported
Additional Code 5:	Not reported

Shipment Date:	20061020
Creation Date:	Not reported
Receipt Date:	Not reported
Manifest ID:	001428615JJK
Trans EPA ID:	NJD986607380
Trans Name:	MAUMEE EXPRESS INC
Trans 2 EPA ID:	Not reported
Trans 2 Name:	Not reported
TSDF EPA ID:	ARD981057870
Trans Name:	RINECO
TSDF Alt EPA ID:	Not reported
TSDF Alt Name:	Not reported
Waste Code Description:	- Not reported
RCRA Code:	Not reported
Meth Code:	H141 - Storage, Bulking, And/Or Transfer Off Site--No Treatment/Reovery (H010-H129) Or (H131-H135)
Quantity Tons:	Not reported
Waste Quantity:	Not reported
Quantity Unit:	Not reported
Additional Code 1:	Not reported
Additional Code 2:	Not reported
Additional Code 3:	Not reported

Additional Code 4:	Not reported
Additional Code 5:	Not reported

Shipment Date:	20061020
Creation Date:	Not reported
Receipt Date:	Not reported
Manifest ID:	001428615JJK
Trans EPA ID:	NJD986607380
Trans Name:	MAUMEE EXPRESS INC
Trans 2 EPA ID:	Not reported
Trans 2 Name:	Not reported
TSDF EPA ID:	ARD981057870
Trans Name:	RINECO
TSDF Alt EPA ID:	Not reported
TSDF Alt Name:	Not reported
Waste Code Description:	352 - Other organic solids
RCRA Code:	Not reported
Meth Code:	H061 - Fuel Blending Prior To Energy Recovery At Another Site
Quantity Tons:	1.7925
Waste Quantity:	3585
Quantity Unit:	P
Additional Code 1:	Not reported
Additional Code 2:	Not reported
Additional Code 3:	Not reported
Additional Code 4:	Not reported
Additional Code 5:	Not reported

Shipment Date:	20061020
Creation Date:	Not reported
Receipt Date:	Not reported
Manifest ID:	001428615JJK
Trans EPA ID:	NJD986607380
Trans Name:	MAUMEE EXPRESS INC
Trans 2 EPA ID:	Not reported
Trans 2 Name:	Not reported
TSDF EPA ID:	ARD981057870
Trans Name:	RINECO
TSDF Alt EPA ID:	Not reported
TSDF Alt Name:	Not reported
Waste Code Description:	135 - Unspecified aqueous solution
RCRA Code:	D035
Meth Code:	H141 - Storage, Bulking, And/Or Transfer Off Site--No Treatment/Reovery (H010-H129) Or (H131-H135)
Quantity Tons:	0.12
Waste Quantity:	240
Quantity Unit:	P
Additional Code 1:	D007
Additional Code 2:	Not reported
Additional Code 3:	Not reported
Additional Code 4:	Not reported
Additional Code 5:	Not reported

Shipment Date:	20060726
Creation Date:	10/21/2006 18:30:10
Receipt Date:	20060729
Manifest ID:	25177888
Trans EPA ID:	NJD986607380
Trans Name:	MAUMEE EXPRESS INC
Trans 2 EPA ID:	Not reported
Trans 2 Name:	Not reported
TSDF EPA ID:	ARD981057870
Trans Name:	RINECO
TSDF Alt EPA ID:	Not reported
TSDF Alt Name:	Not reported
Waste Code Description:	343 - Unspecified organic liquid mixture
RCRA Code:	D001
Meth Code:	- Not reported
Quantity Tons:	2.363
Waste Quantity:	4726
Quantity Unit:	P
Additional Code 1:	Not reported
Additional Code 2:	Not reported
Additional Code 3:	Not reported
Additional Code 4:	Not reported
Additional Code 5:	Not reported

Shipment Date:	20060726
Creation Date:	10/21/2006 18:30:10
Receipt Date:	20060729
Manifest ID:	25177888
Trans EPA ID:	NJD986607380
Trans Name:	MAUMEE EXPRESS INC
Trans 2 EPA ID:	Not reported
Trans 2 Name:	Not reported
TSDF EPA ID:	ARD981057870

Trans Name:	RINECO
TSDF Alt EPA ID:	Not reported
TSDF Alt Name:	Not reported
Waste Code Description:	331 - Off-specification, aged, or surplus organics
RCRA Code:	D007
Meth Code:	- Not reported
Quantity Tons:	0.135
Waste Quantity:	270
Quantity Unit:	P
Additional Code 1:	Not reported
Additional Code 2:	Not reported
Additional Code 3:	Not reported
Additional Code 4:	Not reported
Additional Code 5:	Not reported

Shipment Date:	20060726
Creation Date:	10/21/2006 18:30:10
Receipt Date:	20060729
Manifest ID:	25177888
Trans EPA ID:	NJD986607380
Trans Name:	MAUMEE EXPRESS INC
Trans 2 EPA ID:	Not reported
Trans 2 Name:	Not reported
TSDF EPA ID:	ARD981057870
Trans Name:	RINECO
TSDF Alt EPA ID:	Not reported
TSDF Alt Name:	Not reported
Waste Code Description:	343 - Unspecified organic liquid mixture
RCRA Code:	D001
Meth Code:	- Not reported
Quantity Tons:	4.1075
Waste Quantity:	8215
Quantity Unit:	P
Additional Code 1:	Not reported
Additional Code 2:	Not reported
Additional Code 3:	Not reported
Additional Code 4:	Not reported
Additional Code 5:	Not reported

Shipment Date:	20060726
Creation Date:	10/21/2006 18:30:10
Receipt Date:	20060729
Manifest ID:	25177888
Trans EPA ID:	NJD986607380
Trans Name:	MAUMEE EXPRESS INC
Trans 2 EPA ID:	Not reported
Trans 2 Name:	Not reported
TSDF EPA ID:	ARD981057870
Trans Name:	RINECO
TSDF Alt EPA ID:	Not reported
TSDF Alt Name:	Not reported
Waste Code Description:	352 - Other organic solids
RCRA Code:	D007
Meth Code:	- Not reported
Quantity Tons:	4.1385
Waste Quantity:	8277
Quantity Unit:	P
Additional Code 1:	Not reported
Additional Code 2:	Not reported
Additional Code 3:	Not reported
Additional Code 4:	Not reported
Additional Code 5:	Not reported

Shipment Date:	20060502
Creation Date:	Not reported
Receipt Date:	Not reported
Manifest ID:	24848421
Trans EPA ID:	NJD986607380
Trans Name:	MAUMEE EXPRESS INC
Trans 2 EPA ID:	Not reported
Trans 2 Name:	Not reported
TSDF EPA ID:	ARD981057870
Trans Name:	RINECO
TSDF Alt EPA ID:	Not reported
TSDF Alt Name:	Not reported
Waste Code Description:	331 - Off-specification, aged, or surplus organics
RCRA Code:	D001
Meth Code:	- Not reported
Quantity Tons:	0.5325
Waste Quantity:	1065
Quantity Unit:	P
Additional Code 1:	Not reported
Additional Code 2:	Not reported
Additional Code 3:	Not reported
Additional Code 4:	Not reported

Additional Code 5:	Not reported
Shipment Date:	20060502
Creation Date:	Not reported
Receipt Date:	Not reported
Manifest ID:	24848421
Trans EPA ID:	NJD986607380
Trans Name:	MAUMEE EXPRESS INC
Trans 2 EPA ID:	Not reported
Trans 2 Name:	Not reported
TSDF EPA ID:	ARD981057870
Trans Name:	RINECO
TSDF Alt EPA ID:	Not reported
TSDF Alt Name:	Not reported
Waste Code Description:	331 - Off-specification, aged, or surplus organics
RCRA Code:	D007
Meth Code:	- Not reported
Quantity Tons:	0.544
Waste Quantity:	1088
Quantity Unit:	P
Additional Code 1:	Not reported
Additional Code 2:	Not reported
Additional Code 3:	Not reported
Additional Code 4:	Not reported
Additional Code 5:	Not reported
Shipment Date:	20060502
Creation Date:	Not reported
Receipt Date:	Not reported
Manifest ID:	24848421
Trans EPA ID:	NJD986607380
Trans Name:	MAUMEE EXPRESS INC
Trans 2 EPA ID:	Not reported
Trans 2 Name:	Not reported
TSDF EPA ID:	ARD981057870
Trans Name:	RINECO
TSDF Alt EPA ID:	Not reported
TSDF Alt Name:	Not reported
Waste Code Description:	331 - Off-specification, aged, or surplus organics
RCRA Code:	D001
Meth Code:	- Not reported
Quantity Tons:	1.355
Waste Quantity:	2710
Quantity Unit:	P
Additional Code 1:	Not reported
Additional Code 2:	Not reported
Additional Code 3:	Not reported
Additional Code 4:	Not reported
Additional Code 5:	Not reported
Shipment Date:	20060502
Creation Date:	Not reported
Receipt Date:	Not reported
Manifest ID:	24848421
Trans EPA ID:	NJD986607380
Trans Name:	MAUMEE EXPRESS INC
Trans 2 EPA ID:	Not reported
Trans 2 Name:	Not reported
TSDF EPA ID:	ARD981057870
Trans Name:	RINECO
TSDF Alt EPA ID:	Not reported
TSDF Alt Name:	Not reported
Waste Code Description:	135 - Unspecified aqueous solution
RCRA Code:	D007
Meth Code:	- Not reported
Quantity Tons:	0.5075
Waste Quantity:	1015
Quantity Unit:	P
Additional Code 1:	Not reported
Additional Code 2:	Not reported
Additional Code 3:	Not reported
Additional Code 4:	Not reported
Additional Code 5:	Not reported
Shipment Date:	20060502
Creation Date:	Not reported
Receipt Date:	Not reported
Manifest ID:	24848421
Trans EPA ID:	NJD986607380
Trans Name:	MAUMEE EXPRESS INC
Trans 2 EPA ID:	Not reported
Trans 2 Name:	Not reported
TSDF EPA ID:	ARD981057870
Trans Name:	RINECO
TSDF Alt EPA ID:	Not reported

TSDF Alt Name:	Not reported
Waste Code Description:	135 - Unspecified aqueous solution
RCRA Code:	D007
Meth Code:	- Not reported
Quantity Tons:	0.735
Waste Quantity:	1470
Quantity Unit:	P
Additional Code 1:	Not reported
Additional Code 2:	Not reported
Additional Code 3:	Not reported
Additional Code 4:	Not reported
Additional Code 5:	Not reported

Shipment Date:	20060502
Creation Date:	8/10/2006 18:35:36
Receipt Date:	20060514
Manifest ID:	24848421
Trans EPA ID:	NJD986607380
Trans Name:	MAUMEE EXPRESS INC
Trans 2 EPA ID:	Not reported
Trans 2 Name:	Not reported
TSDF EPA ID:	ARD981057870
Trans Name:	RINECO
TSDF Alt EPA ID:	Not reported
TSDF Alt Name:	Not reported
Waste Code Description:	352 - Other organic solids
RCRA Code:	D007
Meth Code:	- Not reported
Quantity Tons:	3.715
Waste Quantity:	7430
Quantity Unit:	P
Additional Code 1:	Not reported
Additional Code 2:	Not reported
Additional Code 3:	Not reported
Additional Code 4:	Not reported
Additional Code 5:	Not reported

Shipment Date:	20060502
Creation Date:	8/10/2006 18:35:36
Receipt Date:	20060514
Manifest ID:	24848421
Trans EPA ID:	NJD986607380
Trans Name:	MAUMEE EXPRESS INC
Trans 2 EPA ID:	Not reported
Trans 2 Name:	Not reported
TSDF EPA ID:	ARD981057870
Trans Name:	RINECO
TSDF Alt EPA ID:	Not reported
TSDF Alt Name:	Not reported
Waste Code Description:	343 - Unspecified organic liquid mixture
RCRA Code:	D001
Meth Code:	- Not reported
Quantity Tons:	6.145
Waste Quantity:	12290
Quantity Unit:	P
Additional Code 1:	Not reported
Additional Code 2:	Not reported
Additional Code 3:	Not reported
Additional Code 4:	Not reported
Additional Code 5:	Not reported

Shipment Date:	20060502
Creation Date:	8/10/2006 18:35:36
Receipt Date:	20060514
Manifest ID:	24848421
Trans EPA ID:	NJD986607380
Trans Name:	MAUMEE EXPRESS INC
Trans 2 EPA ID:	Not reported
Trans 2 Name:	Not reported
TSDF EPA ID:	ARD981057870
Trans Name:	RINECO
TSDF Alt EPA ID:	Not reported
TSDF Alt Name:	Not reported
Waste Code Description:	331 - Off-specification, aged, or surplus organics
RCRA Code:	D007
Meth Code:	- Not reported
Quantity Tons:	0.2925
Waste Quantity:	585
Quantity Unit:	P
Additional Code 1:	Not reported
Additional Code 2:	Not reported
Additional Code 3:	Not reported
Additional Code 4:	Not reported
Additional Code 5:	Not reported

Shipment Date:	20060502
Creation Date:	8/10/2006 18:35:36
Receipt Date:	20060514
Manifest ID:	24848421
Trans EPA ID:	NJD986607380
Trans Name:	MAUMEE EXPRESS INC
Trans 2 EPA ID:	Not reported
Trans 2 Name:	Not reported
TSDF EPA ID:	ARD981057870
Trans Name:	RINECO
TSDF Alt EPA ID:	Not reported
TSDF Alt Name:	Not reported
Waste Code Description:	331 - Off-specification, aged, or surplus organics
RCRA Code:	D001
Meth Code:	- Not reported
Quantity Tons:	0.21
Waste Quantity:	420
Quantity Unit:	P
Additional Code 1:	Not reported
Additional Code 2:	Not reported
Additional Code 3:	Not reported
Additional Code 4:	Not reported
Additional Code 5:	Not reported

Shipment Date:	20060502
Creation Date:	Not reported
Receipt Date:	Not reported
Manifest ID:	24848421
Trans EPA ID:	NJD986607380
Trans Name:	MAUMEE EXPRESS INC
Trans 2 EPA ID:	Not reported
Trans 2 Name:	Not reported
TSDF EPA ID:	ARD981057870
Trans Name:	RINECO
TSDF Alt EPA ID:	Not reported
TSDF Alt Name:	Not reported
Waste Code Description:	551 - Laboratory waste chemicals 561 Detergent and soap
RCRA Code:	Not reported
Meth Code:	- Not reported
Quantity Tons:	0.04
Waste Quantity:	80
Quantity Unit:	P
Additional Code 1:	Not reported
Additional Code 2:	Not reported
Additional Code 3:	Not reported
Additional Code 4:	Not reported
Additional Code 5:	Not reported

Shipment Date:	20060502
Creation Date:	Not reported
Receipt Date:	Not reported
Manifest ID:	24848421
Trans EPA ID:	NJD986607380
Trans Name:	MAUMEE EXPRESS INC
Trans 2 EPA ID:	Not reported
Trans 2 Name:	Not reported
TSDF EPA ID:	ARD981057870
Trans Name:	RINECO
TSDF Alt EPA ID:	Not reported
TSDF Alt Name:	Not reported
Waste Code Description:	331 - Off-specification, aged, or surplus organics
RCRA Code:	D001
Meth Code:	- Not reported
Quantity Tons:	0.745
Waste Quantity:	1490
Quantity Unit:	P
Additional Code 1:	Not reported
Additional Code 2:	Not reported
Additional Code 3:	Not reported
Additional Code 4:	Not reported
Additional Code 5:	Not reported

Shipment Date:	20060502
Creation Date:	Not reported
Receipt Date:	Not reported
Manifest ID:	24848421
Trans EPA ID:	NJD986607380
Trans Name:	MAUMEE EXPRESS INC
Trans 2 EPA ID:	Not reported
Trans 2 Name:	Not reported
TSDF EPA ID:	ARD981057870
Trans Name:	RINECO
TSDF Alt EPA ID:	Not reported
TSDF Alt Name:	Not reported
Waste Code Description:	135 - Unspecified aqueous solution

RCRA Code:	D007
Meth Code:	- Not reported
Quantity Tons:	0.735
Waste Quantity:	1470
Quantity Unit:	P
Additional Code 1:	Not reported
Additional Code 2:	Not reported
Additional Code 3:	Not reported
Additional Code 4:	Not reported
Additional Code 5:	Not reported

Shipment Date:	20060502
Creation Date:	Not reported
Receipt Date:	Not reported
Manifest ID:	24848421
Trans EPA ID:	NJD986607380
Trans Name:	MAUMEE EXPRESS INC
Trans 2 EPA ID:	Not reported
Trans 2 Name:	Not reported
TSDF EPA ID:	ARD981057870
Trans Name:	RINECO
TSDF Alt EPA ID:	Not reported
TSDF Alt Name:	Not reported
Waste Code Description:	135 - Unspecified aqueous solution
RCRA Code:	D007
Meth Code:	- Not reported
Quantity Tons:	0.5075
Waste Quantity:	1015
Quantity Unit:	P
Additional Code 1:	Not reported
Additional Code 2:	Not reported
Additional Code 3:	Not reported
Additional Code 4:	Not reported
Additional Code 5:	Not reported

Shipment Date:	20060502
Creation Date:	Not reported
Receipt Date:	Not reported
Manifest ID:	24848421
Trans EPA ID:	NJD986607380
Trans Name:	MAUMEE EXPRESS INC
Trans 2 EPA ID:	Not reported
Trans 2 Name:	Not reported
TSDF EPA ID:	ARD981057870
Trans Name:	RINECO
TSDF Alt EPA ID:	Not reported
TSDF Alt Name:	Not reported
Waste Code Description:	331 - Off-specification, aged, or surplus organics
RCRA Code:	D001
Meth Code:	- Not reported
Quantity Tons:	1.355
Waste Quantity:	2710
Quantity Unit:	P
Additional Code 1:	Not reported
Additional Code 2:	Not reported
Additional Code 3:	Not reported
Additional Code 4:	Not reported
Additional Code 5:	Not reported

Shipment Date:	20060502
Creation Date:	Not reported
Receipt Date:	Not reported
Manifest ID:	24848421
Trans EPA ID:	NJD986607380
Trans Name:	MAUMEE EXPRESS INC
Trans 2 EPA ID:	Not reported
Trans 2 Name:	Not reported
TSDF EPA ID:	ARD981057870
Trans Name:	RINECO
TSDF Alt EPA ID:	Not reported
TSDF Alt Name:	Not reported
Waste Code Description:	331 - Off-specification, aged, or surplus organics
RCRA Code:	D007
Meth Code:	- Not reported
Quantity Tons:	0.544
Waste Quantity:	1088
Quantity Unit:	P
Additional Code 1:	Not reported
Additional Code 2:	Not reported
Additional Code 3:	Not reported
Additional Code 4:	Not reported
Additional Code 5:	Not reported

Shipment Date:	20060502
Creation Date:	Not reported

Receipt Date:	Not reported
Manifest ID:	24848421
Trans EPA ID:	NJD986607380
Trans Name:	MAUMEE EXPRESS INC
Trans 2 EPA ID:	Not reported
Trans 2 Name:	Not reported
TSDF EPA ID:	ARD981057870
Trans Name:	RINECO
TSDF Alt EPA ID:	Not reported
TSDF Alt Name:	Not reported
Waste Code Description:	551 - Laboratory waste chemicals 561 Detergent and soap
RCRA Code:	Not reported
Meth Code:	- Not reported
Quantity Tons:	0.04
Waste Quantity:	80
Quantity Unit:	P
Additional Code 1:	Not reported
Additional Code 2:	Not reported
Additional Code 3:	Not reported
Additional Code 4:	Not reported
Additional Code 5:	Not reported

Shipment Date:	20060502
Creation Date:	Not reported
Receipt Date:	Not reported
Manifest ID:	24848421
Trans EPA ID:	NJD986607380
Trans Name:	MAUMEE EXPRESS INC
Trans 2 EPA ID:	Not reported
Trans 2 Name:	Not reported
TSDF EPA ID:	ARD981057870
Trans Name:	RINECO
TSDF Alt EPA ID:	Not reported
TSDF Alt Name:	Not reported
Waste Code Description:	331 - Off-specification, aged, or surplus organics
RCRA Code:	D001
Meth Code:	- Not reported
Quantity Tons:	0.5325
Waste Quantity:	1065
Quantity Unit:	P
Additional Code 1:	Not reported
Additional Code 2:	Not reported
Additional Code 3:	Not reported
Additional Code 4:	Not reported
Additional Code 5:	Not reported

Shipment Date:	20060502
Creation Date:	Not reported
Receipt Date:	Not reported
Manifest ID:	24848421
Trans EPA ID:	NJD986607380
Trans Name:	MAUMEE EXPRESS INC
Trans 2 EPA ID:	Not reported
Trans 2 Name:	Not reported
TSDF EPA ID:	ARD981057870
Trans Name:	RINECO
TSDF Alt EPA ID:	Not reported
TSDF Alt Name:	Not reported
Waste Code Description:	331 - Off-specification, aged, or surplus organics
RCRA Code:	D001
Meth Code:	- Not reported
Quantity Tons:	0.745
Waste Quantity:	1490
Quantity Unit:	P
Additional Code 1:	Not reported
Additional Code 2:	Not reported
Additional Code 3:	Not reported
Additional Code 4:	Not reported
Additional Code 5:	Not reported

Shipment Date:	20060203
Creation Date:	5/27/2006 18:31:40
Receipt Date:	20060212
Manifest ID:	25115755
Trans EPA ID:	NJD986607380
Trans Name:	MAUMEE EXPRESS INC
Trans 2 EPA ID:	Not reported
Trans 2 Name:	Not reported
TSDF EPA ID:	ARD981057870
Trans Name:	RINECO
TSDF Alt EPA ID:	Not reported
TSDF Alt Name:	Not reported
Waste Code Description:	725 - Liquids with mercury > 20 mg/l
RCRA Code:	D009
Meth Code:	- Not reported

Quantity Tons:	0.0125
Waste Quantity:	25
Quantity Unit:	P
Additional Code 1:	Not reported
Additional Code 2:	Not reported
Additional Code 3:	Not reported
Additional Code 4:	Not reported
Additional Code 5:	Not reported

Shipment Date:	20060203
Creation Date:	6/14/2006 18:34:03
Receipt Date:	20060212
Manifest ID:	25115744
Trans EPA ID:	NJD986607380
Trans Name:	MAUMEE EXPRESS INC
Trans 2 EPA ID:	Not reported
Trans 2 Name:	Not reported
TSDF EPA ID:	ARD981057870
Trans Name:	RINECO
TSDF Alt EPA ID:	Not reported
TSDF Alt Name:	Not reported
Waste Code Description:	343 - Unspecified organic liquid mixture
RCRA Code:	D001
Meth Code:	- Not reported
Quantity Tons:	2.78
Waste Quantity:	5560
Quantity Unit:	P
Additional Code 1:	Not reported
Additional Code 2:	Not reported
Additional Code 3:	Not reported
Additional Code 4:	Not reported
Additional Code 5:	Not reported

Shipment Date:	20060203
Creation Date:	6/14/2006 18:34:03
Receipt Date:	20060212
Manifest ID:	25115744
Trans EPA ID:	NJD986607380
Trans Name:	MAUMEE EXPRESS INC
Trans 2 EPA ID:	Not reported
Trans 2 Name:	Not reported
TSDF EPA ID:	ARD981057870
Trans Name:	RINECO
TSDF Alt EPA ID:	Not reported
TSDF Alt Name:	Not reported
Waste Code Description:	331 - Off-specification, aged, or surplus organics
RCRA Code:	D007
Meth Code:	- Not reported
Quantity Tons:	0.12
Waste Quantity:	240
Quantity Unit:	P
Additional Code 1:	Not reported
Additional Code 2:	Not reported
Additional Code 3:	Not reported
Additional Code 4:	Not reported
Additional Code 5:	Not reported

Shipment Date:	20060203
Creation Date:	6/14/2006 18:34:03
Receipt Date:	20060212
Manifest ID:	25115744
Trans EPA ID:	NJD986607380
Trans Name:	MAUMEE EXPRESS INC
Trans 2 EPA ID:	Not reported
Trans 2 Name:	Not reported
TSDF EPA ID:	ARD981057870
Trans Name:	RINECO
TSDF Alt EPA ID:	Not reported
TSDF Alt Name:	Not reported
Waste Code Description:	331 - Off-specification, aged, or surplus organics
RCRA Code:	D007
Meth Code:	- Not reported
Quantity Tons:	0.4965
Waste Quantity:	993
Quantity Unit:	P
Additional Code 1:	Not reported
Additional Code 2:	Not reported
Additional Code 3:	Not reported
Additional Code 4:	Not reported
Additional Code 5:	Not reported

Shipment Date:	20060203
Creation Date:	6/14/2006 18:34:03
Receipt Date:	20060212
Manifest ID:	25115744

Trans EPA ID:	NJD986607380
Trans Name:	MAUMEE EXPRESS INC
Trans 2 EPA ID:	Not reported
Trans 2 Name:	Not reported
TSDF EPA ID:	ARD981057870
Trans Name:	RINECO
TSDF Alt EPA ID:	Not reported
TSDF Alt Name:	Not reported
Waste Code Description:	343 - Unspecified organic liquid mixture
RCRA Code:	D001
Meth Code:	- Not reported
Quantity Tons:	7.3355
Waste Quantity:	14671
Quantity Unit:	P
Additional Code 1:	Not reported
Additional Code 2:	Not reported
Additional Code 3:	Not reported
Additional Code 4:	Not reported
Additional Code 5:	Not reported

Additional Info:

Year:	2001
Gen EPA ID:	CAD008237596
Shipment Date:	20011217
Creation Date:	2/13/2002 0:00:00
Receipt Date:	20011220
Manifest ID:	21324426
Trans EPA ID:	SCR000075150
Trans Name:	Not reported
Trans 2 EPA ID:	Not reported
Trans 2 Name:	Not reported
TSDF EPA ID:	CAT000613893
Trans Name:	Not reported
TSDF Alt EPA ID:	Not reported
TSDF Alt Name:	Not reported
Waste Code Description:	134 - Aqueous solution with <10% total organic residues
RCRA Code:	D039
Meth Code:	H01 - Transfer Station
Quantity Tons:	0.042
Waste Quantity:	10
Quantity Unit:	G
Additional Code 1:	Not reported
Additional Code 2:	Not reported
Additional Code 3:	Not reported
Additional Code 4:	Not reported
Additional Code 5:	Not reported
Shipment Date:	20011214
Creation Date:	2/13/2002 0:00:00
Receipt Date:	20011214
Manifest ID:	98101918
Trans EPA ID:	MOD095038998
Trans Name:	Not reported
Trans 2 EPA ID:	Not reported
Trans 2 Name:	Not reported
TSDF EPA ID:	OHD004304689
Trans Name:	Not reported
TSDF Alt EPA ID:	Not reported
TSDF Alt Name:	Not reported
Waste Code Description:	352 - Other organic solids
RCRA Code:	Not reported
Meth Code:	- Not reported
Quantity Tons:	0.626
Waste Quantity:	1252
Quantity Unit:	P
Additional Code 1:	Not reported
Additional Code 2:	Not reported
Additional Code 3:	Not reported
Additional Code 4:	Not reported
Additional Code 5:	Not reported
Shipment Date:	20011210
Creation Date:	2/13/2002 0:00:00
Receipt Date:	20011214
Manifest ID:	98101916
Trans EPA ID:	MOD095038998
Trans Name:	Not reported
Trans 2 EPA ID:	Not reported
Trans 2 Name:	Not reported
TSDF EPA ID:	OHD004304689
Trans Name:	Not reported
TSDF Alt EPA ID:	Not reported
TSDF Alt Name:	Not reported

Waste Code Description:	352 - Other organic solids
RCRA Code:	D007
Meth Code:	- Not reported
Quantity Tons:	0.106
Waste Quantity:	212
Quantity Unit:	P
Additional Code 1:	Not reported
Additional Code 2:	Not reported
Additional Code 3:	Not reported
Additional Code 4:	Not reported
Additional Code 5:	Not reported

Shipment Date:	20011210
Creation Date:	2/13/2002 0:00:00
Receipt Date:	20011214
Manifest ID:	98101916
Trans EPA ID:	MOD095038998
Trans Name:	Not reported
Trans 2 EPA ID:	Not reported
Trans 2 Name:	Not reported
TSDF EPA ID:	OHD004304689
Trans Name:	Not reported
TSDF Alt EPA ID:	Not reported
TSDF Alt Name:	Not reported
Waste Code Description:	135 - Unspecified aqueous solution
RCRA Code:	D007
Meth Code:	- Not reported
Quantity Tons:	0.194
Waste Quantity:	388
Quantity Unit:	P
Additional Code 1:	Not reported
Additional Code 2:	Not reported
Additional Code 3:	Not reported
Additional Code 4:	Not reported
Additional Code 5:	Not reported

Shipment Date:	20011210
Creation Date:	2/13/2002 0:00:00
Receipt Date:	20011214
Manifest ID:	98101917
Trans EPA ID:	MOD095038998
Trans Name:	Not reported
Trans 2 EPA ID:	Not reported
Trans 2 Name:	Not reported
TSDF EPA ID:	OHD004304689
Trans Name:	Not reported
TSDF Alt EPA ID:	Not reported
TSDF Alt Name:	Not reported
Waste Code Description:	- Not reported
RCRA Code:	Not reported
Meth Code:	- Not reported
Quantity Tons:	0.25
Waste Quantity:	500
Quantity Unit:	P
Additional Code 1:	Not reported
Additional Code 2:	Not reported
Additional Code 3:	Not reported
Additional Code 4:	Not reported
Additional Code 5:	Not reported

Shipment Date:	20011210
Creation Date:	2/13/2002 0:00:00
Receipt Date:	20011214
Manifest ID:	98101916
Trans EPA ID:	MOD095038998
Trans Name:	Not reported
Trans 2 EPA ID:	Not reported
Trans 2 Name:	Not reported
TSDF EPA ID:	OHD004304689
Trans Name:	Not reported
TSDF Alt EPA ID:	Not reported
TSDF Alt Name:	Not reported
Waste Code Description:	352 - Other organic solids
RCRA Code:	D007
Meth Code:	- Not reported
Quantity Tons:	5.5895
Waste Quantity:	11179
Quantity Unit:	P
Additional Code 1:	Not reported
Additional Code 2:	Not reported
Additional Code 3:	Not reported
Additional Code 4:	Not reported
Additional Code 5:	Not reported

Shipment Date:	20011210

Creation Date:	2/13/2002 0:00:00
Receipt Date:	20011214
Manifest ID:	98101917
Trans EPA ID:	MOD095038998
Trans Name:	Not reported
Trans 2 EPA ID:	Not reported
Trans 2 Name:	Not reported
TSDF EPA ID:	OHD004304689
Trans Name:	Not reported
TSDF Alt EPA ID:	Not reported
TSDF Alt Name:	Not reported
Waste Code Description:	- Not reported
RCRA Code:	Not reported
Meth Code:	- Not reported
Quantity Tons:	0.735
Waste Quantity:	1470
Quantity Unit:	P
Additional Code 1:	Not reported
Additional Code 2:	Not reported
Additional Code 3:	Not reported
Additional Code 4:	Not reported
Additional Code 5:	Not reported

Shipment Date:	20011210
Creation Date:	2/13/2002 0:00:00
Receipt Date:	20011214
Manifest ID:	98101917
Trans EPA ID:	MOD095038998
Trans Name:	Not reported
Trans 2 EPA ID:	Not reported
Trans 2 Name:	Not reported
TSDF EPA ID:	OHD004304689
Trans Name:	Not reported
TSDF Alt EPA ID:	Not reported
TSDF Alt Name:	Not reported
Waste Code Description:	- Not reported
RCRA Code:	D007
Meth Code:	- Not reported
Quantity Tons:	0.719
Waste Quantity:	1438
Quantity Unit:	P
Additional Code 1:	Not reported
Additional Code 2:	Not reported
Additional Code 3:	Not reported
Additional Code 4:	Not reported
Additional Code 5:	Not reported

Shipment Date:	20011210
Creation Date:	2/13/2002 0:00:00
Receipt Date:	20011214
Manifest ID:	98101917
Trans EPA ID:	MOD095038998
Trans Name:	Not reported
Trans 2 EPA ID:	Not reported
Trans 2 Name:	Not reported
TSDF EPA ID:	OHD004304689
Trans Name:	Not reported
TSDF Alt EPA ID:	Not reported
TSDF Alt Name:	Not reported
Waste Code Description:	- Not reported
RCRA Code:	Not reported
Meth Code:	- Not reported
Quantity Tons:	0.448
Waste Quantity:	896
Quantity Unit:	P
Additional Code 1:	Not reported
Additional Code 2:	Not reported
Additional Code 3:	Not reported
Additional Code 4:	Not reported
Additional Code 5:	Not reported

Shipment Date:	20011210
Creation Date:	2/13/2002 0:00:00
Receipt Date:	20011214
Manifest ID:	98101916
Trans EPA ID:	MOD095038998
Trans Name:	Not reported
Trans 2 EPA ID:	Not reported
Trans 2 Name:	Not reported
TSDF EPA ID:	OHD004304689
Trans Name:	Not reported
TSDF Alt EPA ID:	Not reported
TSDF Alt Name:	Not reported
Waste Code Description:	331 - Off-specification, aged, or surplus organics
RCRA Code:	D001

Meth Code:	- Not reported
Quantity Tons:	5.6305
Waste Quantity:	11261
Quantity Unit:	P
Additional Code 1:	Not reported
Additional Code 2:	Not reported
Additional Code 3:	Not reported
Additional Code 4:	Not reported
Additional Code 5:	Not reported

Shipment Date:	20011207
Creation Date:	Not reported
Receipt Date:	Not reported
Manifest ID:	21724090
Trans EPA ID:	CAD008364432
Trans Name:	Not reported
Trans 2 EPA ID:	Not reported
Trans 2 Name:	Not reported
TSDF EPA ID:	CAD008364432
Trans Name:	Not reported
TSDF Alt EPA ID:	Not reported
TSDF Alt Name:	Not reported
Waste Code Description:	551 - Laboratory waste chemicals 561 Detergent and soap
RCRA Code:	D001
Meth Code:	T01 - Treatment, Tank
Quantity Tons:	1.673
Waste Quantity:	3346
Quantity Unit:	P
Additional Code 1:	Not reported
Additional Code 2:	Not reported
Additional Code 3:	Not reported
Additional Code 4:	Not reported
Additional Code 5:	Not reported

Shipment Date:	20011207
Creation Date:	Not reported
Receipt Date:	Not reported
Manifest ID:	21724090
Trans EPA ID:	CAD008364432
Trans Name:	Not reported
Trans 2 EPA ID:	Not reported
Trans 2 Name:	Not reported
TSDF EPA ID:	CAD008364432
Trans Name:	Not reported
TSDF Alt EPA ID:	Not reported
TSDF Alt Name:	Not reported
Waste Code Description:	551 - Laboratory waste chemicals 561 Detergent and soap
RCRA Code:	D002
Meth Code:	H01 - Transfer Station
Quantity Tons:	0.488
Waste Quantity:	976
Quantity Unit:	P
Additional Code 1:	Not reported
Additional Code 2:	Not reported
Additional Code 3:	Not reported
Additional Code 4:	Not reported
Additional Code 5:	Not reported

Shipment Date:	20011207
Creation Date:	Not reported
Receipt Date:	Not reported
Manifest ID:	21724090
Trans EPA ID:	CAD008364432
Trans Name:	Not reported
Trans 2 EPA ID:	Not reported
Trans 2 Name:	Not reported
TSDF EPA ID:	CAD008364432
Trans Name:	Not reported
TSDF Alt EPA ID:	Not reported
TSDF Alt Name:	Not reported
Waste Code Description:	551 - Laboratory waste chemicals 561 Detergent and soap
RCRA Code:	D001
Meth Code:	H01 - Transfer Station
Quantity Tons:	0.334
Waste Quantity:	668
Quantity Unit:	P
Additional Code 1:	Not reported
Additional Code 2:	Not reported
Additional Code 3:	Not reported
Additional Code 4:	Not reported
Additional Code 5:	Not reported

Shipment Date:	20011207
Creation Date:	Not reported
Receipt Date:	Not reported

Manifest ID:	21724090
Trans EPA ID:	CAD008364432
Trans Name:	Not reported
Trans 2 EPA ID:	Not reported
Trans 2 Name:	Not reported
TSDF EPA ID:	CAD008364432
Trans Name:	Not reported
TSDF Alt EPA ID:	Not reported
TSDF Alt Name:	Not reported
Waste Code Description:	331 - Off-specification, aged, or surplus organics
RCRA Code:	D001
Meth Code:	T01 - Treatment, Tank
Quantity Tons:	5.973
Waste Quantity:	11946
Quantity Unit:	P
Additional Code 1:	Not reported
Additional Code 2:	Not reported
Additional Code 3:	Not reported
Additional Code 4:	Not reported
Additional Code 5:	Not reported

Shipment Date:	20011207
Creation Date:	Not reported
Receipt Date:	Not reported
Manifest ID:	21724090
Trans EPA ID:	CAD008364432
Trans Name:	Not reported
Trans 2 EPA ID:	Not reported
Trans 2 Name:	Not reported
TSDF EPA ID:	CAD008364432
Trans Name:	Not reported
TSDF Alt EPA ID:	Not reported
TSDF Alt Name:	Not reported
Waste Code Description:	352 - Other organic solids
RCRA Code:	D007
Meth Code:	H01 - Transfer Station
Quantity Tons:	1.0725
Waste Quantity:	2145
Quantity Unit:	P
Additional Code 1:	Not reported
Additional Code 2:	Not reported
Additional Code 3:	Not reported
Additional Code 4:	Not reported
Additional Code 5:	Not reported

Shipment Date:	20011207
Creation Date:	Not reported
Receipt Date:	Not reported
Manifest ID:	21724090
Trans EPA ID:	CAD008364432
Trans Name:	Not reported
Trans 2 EPA ID:	Not reported
Trans 2 Name:	Not reported
TSDF EPA ID:	CAD008364432
Trans Name:	Not reported
TSDF Alt EPA ID:	Not reported
TSDF Alt Name:	Not reported
Waste Code Description:	551 - Laboratory waste chemicals 561 Detergent and soap
RCRA Code:	D009
Meth Code:	H01 - Transfer Station
Quantity Tons:	0.01
Waste Quantity:	20
Quantity Unit:	P
Additional Code 1:	Not reported
Additional Code 2:	Not reported
Additional Code 3:	Not reported
Additional Code 4:	Not reported
Additional Code 5:	Not reported

Shipment Date:	20011207
Creation Date:	Not reported
Receipt Date:	Not reported
Manifest ID:	21724090
Trans EPA ID:	CAD008364432
Trans Name:	Not reported
Trans 2 EPA ID:	Not reported
Trans 2 Name:	Not reported
TSDF EPA ID:	CAD008364432
Trans Name:	Not reported
TSDF Alt EPA ID:	Not reported
TSDF Alt Name:	Not reported
Waste Code Description:	791 - Liquids with pH < 2 792 Liquids with pH < 2 with metals
RCRA Code:	D002
Meth Code:	T01 - Treatment, Tank
Quantity Tons:	0.009

Waste Quantity:	18
Quantity Unit:	P
Additional Code 1:	Not reported
Additional Code 2:	Not reported
Additional Code 3:	Not reported
Additional Code 4:	Not reported
Additional Code 5:	Not reported

Shipment Date:	20011207
Creation Date:	Not reported
Receipt Date:	Not reported
Manifest ID:	21724090
Trans EPA ID:	CAD008364432
Trans Name:	Not reported
Trans 2 EPA ID:	Not reported
Trans 2 Name:	Not reported
TSDF EPA ID:	CAD008364432
Trans Name:	Not reported
TSDF Alt EPA ID:	Not reported
TSDF Alt Name:	Not reported
Waste Code Description:	551 - Laboratory waste chemicals 561 Detergent and soap
RCRA Code:	Not reported
Meth Code:	H01 - Transfer Station
Quantity Tons:	0.007
Waste Quantity:	14
Quantity Unit:	P
Additional Code 1:	Not reported
Additional Code 2:	Not reported
Additional Code 3:	Not reported
Additional Code 4:	Not reported
Additional Code 5:	Not reported

Shipment Date:	20011207
Creation Date:	Not reported
Receipt Date:	Not reported
Manifest ID:	21724090
Trans EPA ID:	CAD008364432
Trans Name:	Not reported
Trans 2 EPA ID:	Not reported
Trans 2 Name:	Not reported
TSDF EPA ID:	CAD008364432
Trans Name:	Not reported
TSDF Alt EPA ID:	Not reported
TSDF Alt Name:	Not reported
Waste Code Description:	181 - Other inorganic solid waste Organics
RCRA Code:	D007
Meth Code:	H01 - Transfer Station
Quantity Tons:	0.016
Waste Quantity:	32
Quantity Unit:	P
Additional Code 1:	Not reported
Additional Code 2:	Not reported
Additional Code 3:	Not reported
Additional Code 4:	Not reported
Additional Code 5:	Not reported

Shipment Date:	20011207
Creation Date:	Not reported
Receipt Date:	Not reported
Manifest ID:	21724090
Trans EPA ID:	CAD008364432
Trans Name:	Not reported
Trans 2 EPA ID:	Not reported
Trans 2 Name:	Not reported
TSDF EPA ID:	CAD008364432
Trans Name:	Not reported
TSDF Alt EPA ID:	Not reported
TSDF Alt Name:	Not reported
Waste Code Description:	331 - Off-specification, aged, or surplus organics
RCRA Code:	D001
Meth Code:	T01 - Treatment, Tank
Quantity Tons:	1.445
Waste Quantity:	2890
Quantity Unit:	P
Additional Code 1:	Not reported
Additional Code 2:	Not reported
Additional Code 3:	Not reported
Additional Code 4:	Not reported
Additional Code 5:	Not reported

Shipment Date:	20011207
Creation Date:	Not reported
Receipt Date:	Not reported
Manifest ID:	21724090
Trans EPA ID:	CAD008364432

Trans Name:	Not reported
Trans 2 EPA ID:	Not reported
Trans 2 Name:	Not reported
TSDF EPA ID:	CAD008364432
Trans Name:	Not reported
TSDF Alt EPA ID:	Not reported
TSDF Alt Name:	Not reported
Waste Code Description:	551 - Laboratory waste chemicals 561 Detergent and soap
RCRA Code:	D001
Meth Code:	T01 - Treatment, Tank
Quantity Tons:	0.492
Waste Quantity:	984
Quantity Unit:	P
Additional Code 1:	Not reported
Additional Code 2:	Not reported
Additional Code 3:	Not reported
Additional Code 4:	Not reported
Additional Code 5:	Not reported

Shipment Date:	20011207
Creation Date:	Not reported
Receipt Date:	Not reported
Manifest ID:	21724090
Trans EPA ID:	CAD008364432
Trans Name:	Not reported
Trans 2 EPA ID:	Not reported
Trans 2 Name:	Not reported
TSDF EPA ID:	CAD008364432
Trans Name:	Not reported
TSDF Alt EPA ID:	Not reported
TSDF Alt Name:	Not reported
Waste Code Description:	551 - Laboratory waste chemicals 561 Detergent and soap
RCRA Code:	D001
Meth Code:	T01 - Treatment, Tank
Quantity Tons:	1.673
Waste Quantity:	3346
Quantity Unit:	P
Additional Code 1:	Not reported
Additional Code 2:	Not reported
Additional Code 3:	Not reported
Additional Code 4:	Not reported
Additional Code 5:	Not reported

Shipment Date:	20011207
Creation Date:	Not reported
Receipt Date:	Not reported
Manifest ID:	21724090
Trans EPA ID:	CAD008364432
Trans Name:	Not reported
Trans 2 EPA ID:	Not reported
Trans 2 Name:	Not reported
TSDF EPA ID:	CAD008364432
Trans Name:	Not reported
TSDF Alt EPA ID:	Not reported
TSDF Alt Name:	Not reported
Waste Code Description:	551 - Laboratory waste chemicals 561 Detergent and soap
RCRA Code:	D002
Meth Code:	H01 - Transfer Station
Quantity Tons:	0.488
Waste Quantity:	976
Quantity Unit:	P
Additional Code 1:	Not reported
Additional Code 2:	Not reported
Additional Code 3:	Not reported
Additional Code 4:	Not reported
Additional Code 5:	Not reported

Shipment Date:	20011207
Creation Date:	Not reported
Receipt Date:	Not reported
Manifest ID:	21724090
Trans EPA ID:	CAD008364432
Trans Name:	Not reported
Trans 2 EPA ID:	Not reported
Trans 2 Name:	Not reported
TSDF EPA ID:	CAD008364432
Trans Name:	Not reported
TSDF Alt EPA ID:	Not reported
TSDF Alt Name:	Not reported
Waste Code Description:	551 - Laboratory waste chemicals 561 Detergent and soap
RCRA Code:	D001
Meth Code:	H01 - Transfer Station
Quantity Tons:	0.334
Waste Quantity:	668
Quantity Unit:	P

Additional Code 1:	Not reported
Additional Code 2:	Not reported
Additional Code 3:	Not reported
Additional Code 4:	Not reported
Additional Code 5:	Not reported

Shipment Date:	20011207
Creation Date:	Not reported
Receipt Date:	Not reported
Manifest ID:	21724090
Trans EPA ID:	CAD008364432
Trans Name:	Not reported
Trans 2 EPA ID:	Not reported
Trans 2 Name:	Not reported
TSDF EPA ID:	CAD008364432
Trans Name:	Not reported
TSDF Alt EPA ID:	Not reported
TSDF Alt Name:	Not reported
Waste Code Description:	331 - Off-specification, aged, or surplus organics
RCRA Code:	D001
Meth Code:	T01 - Treatment, Tank
Quantity Tons:	5.973
Waste Quantity:	11946
Quantity Unit:	P
Additional Code 1:	Not reported
Additional Code 2:	Not reported
Additional Code 3:	Not reported
Additional Code 4:	Not reported
Additional Code 5:	Not reported

Shipment Date:	20011207
Creation Date:	Not reported
Receipt Date:	Not reported
Manifest ID:	21724090
Trans EPA ID:	CAD008364432
Trans Name:	Not reported
Trans 2 EPA ID:	Not reported
Trans 2 Name:	Not reported
TSDF EPA ID:	CAD008364432
Trans Name:	Not reported
TSDF Alt EPA ID:	Not reported
TSDF Alt Name:	Not reported
Waste Code Description:	352 - Other organic solids
RCRA Code:	D007
Meth Code:	H01 - Transfer Station
Quantity Tons:	1.0725
Waste Quantity:	2145
Quantity Unit:	P
Additional Code 1:	Not reported
Additional Code 2:	Not reported
Additional Code 3:	Not reported
Additional Code 4:	Not reported
Additional Code 5:	Not reported

Shipment Date:	20011207
Creation Date:	Not reported
Receipt Date:	Not reported
Manifest ID:	21724090
Trans EPA ID:	CAD008364432
Trans Name:	Not reported
Trans 2 EPA ID:	Not reported
Trans 2 Name:	Not reported
TSDF EPA ID:	CAD008364432
Trans Name:	Not reported
TSDF Alt EPA ID:	Not reported
TSDF Alt Name:	Not reported
Waste Code Description:	551 - Laboratory waste chemicals 561 Detergent and soap
RCRA Code:	D001
Meth Code:	T01 - Treatment, Tank
Quantity Tons:	0.492
Waste Quantity:	984
Quantity Unit:	P
Additional Code 1:	Not reported
Additional Code 2:	Not reported
Additional Code 3:	Not reported
Additional Code 4:	Not reported
Additional Code 5:	Not reported

Shipment Date:	20011207
Creation Date:	Not reported
Receipt Date:	Not reported
Manifest ID:	21724090
Trans EPA ID:	CAD008364432
Trans Name:	Not reported
Trans 2 EPA ID:	Not reported

Trans 2 Name:	Not reported
TSDF EPA ID:	CAD008364432
Trans Name:	Not reported
TSDF Alt EPA ID:	Not reported
TSDF Alt Name:	Not reported
Waste Code Description:	331 - Off-specification, aged, or surplus organics
RCRA Code:	D001
Meth Code:	T01 - Treatment, Tank
Quantity Tons:	1.445
Waste Quantity:	2890
Quantity Unit:	P
Additional Code 1:	Not reported
Additional Code 2:	Not reported
Additional Code 3:	Not reported
Additional Code 4:	Not reported
Additional Code 5:	Not reported

Shipment Date:	20011207
Creation Date:	Not reported
Receipt Date:	Not reported
Manifest ID:	21724090
Trans EPA ID:	CAD008364432
Trans Name:	Not reported
Trans 2 EPA ID:	Not reported
Trans 2 Name:	Not reported
TSDF EPA ID:	CAD008364432
Trans Name:	Not reported
TSDF Alt EPA ID:	Not reported
TSDF Alt Name:	Not reported
Waste Code Description:	181 - Other inorganic solid waste Organics
RCRA Code:	D007
Meth Code:	H01 - Transfer Station
Quantity Tons:	0.016
Waste Quantity:	32
Quantity Unit:	P
Additional Code 1:	Not reported
Additional Code 2:	Not reported
Additional Code 3:	Not reported
Additional Code 4:	Not reported
Additional Code 5:	Not reported

Shipment Date:	20011207
Creation Date:	Not reported
Receipt Date:	Not reported
Manifest ID:	21724090
Trans EPA ID:	CAD008364432
Trans Name:	Not reported
Trans 2 EPA ID:	Not reported
Trans 2 Name:	Not reported
TSDF EPA ID:	CAD008364432
Trans Name:	Not reported
TSDF Alt EPA ID:	Not reported
TSDF Alt Name:	Not reported
Waste Code Description:	551 - Laboratory waste chemicals 561 Detergent and soap
RCRA Code:	Not reported
Meth Code:	H01 - Transfer Station
Quantity Tons:	0.007
Waste Quantity:	14
Quantity Unit:	P
Additional Code 1:	Not reported
Additional Code 2:	Not reported
Additional Code 3:	Not reported
Additional Code 4:	Not reported
Additional Code 5:	Not reported

Shipment Date:	20011207
Creation Date:	Not reported
Receipt Date:	Not reported
Manifest ID:	21724090
Trans EPA ID:	CAD008364432
Trans Name:	Not reported
Trans 2 EPA ID:	Not reported
Trans 2 Name:	Not reported
TSDF EPA ID:	CAD008364432
Trans Name:	Not reported
TSDF Alt EPA ID:	Not reported
TSDF Alt Name:	Not reported
Waste Code Description:	791 - Liquids with pH < 2 792 Liquids with pH < 2 with metals
RCRA Code:	D002
Meth Code:	T01 - Treatment, Tank
Quantity Tons:	0.009
Waste Quantity:	18
Quantity Unit:	P
Additional Code 1:	Not reported
Additional Code 2:	Not reported

Additional Code 3:	Not reported
Additional Code 4:	Not reported
Additional Code 5:	Not reported

Shipment Date:	20011207
Creation Date:	Not reported
Receipt Date:	Not reported
Manifest ID:	21724090
Trans EPA ID:	CAD008364432
Trans Name:	Not reported
Trans 2 EPA ID:	Not reported
Trans 2 Name:	Not reported
TSDF EPA ID:	CAD008364432
Trans Name:	Not reported
TSDF Alt EPA ID:	Not reported
TSDF Alt Name:	Not reported
Waste Code Description:	551 - Laboratory waste chemicals 561 Detergent and soap
RCRA Code:	D009
Meth Code:	H01 - Transfer Station
Quantity Tons:	0.01
Waste Quantity:	20
Quantity Unit:	P
Additional Code 1:	Not reported
Additional Code 2:	Not reported
Additional Code 3:	Not reported
Additional Code 4:	Not reported
Additional Code 5:	Not reported

Shipment Date:	20011207
Creation Date:	2/20/2002 0:00:00
Receipt Date:	20011207
Manifest ID:	21724090
Trans EPA ID:	CAD008364432
Trans Name:	Not reported
Trans 2 EPA ID:	Not reported
Trans 2 Name:	Not reported
TSDF EPA ID:	CAD008364432
Trans Name:	Not reported
TSDF Alt EPA ID:	Not reported
TSDF Alt Name:	Not reported
Waste Code Description:	551 - Laboratory waste chemicals 561 Detergent and soap
RCRA Code:	D001
Meth Code:	H01 - Transfer Station
Quantity Tons:	0.126
Waste Quantity:	252
Quantity Unit:	P
Additional Code 1:	Not reported
Additional Code 2:	Not reported
Additional Code 3:	Not reported
Additional Code 4:	Not reported
Additional Code 5:	Not reported

Shipment Date:	20011207
Creation Date:	2/20/2002 0:00:00
Receipt Date:	20011207
Manifest ID:	21724090
Trans EPA ID:	CAD008364432
Trans Name:	Not reported
Trans 2 EPA ID:	Not reported
Trans 2 Name:	Not reported
TSDF EPA ID:	CAD008364432
Trans Name:	Not reported
TSDF Alt EPA ID:	Not reported
TSDF Alt Name:	Not reported
Waste Code Description:	343 - Unspecified organic liquid mixture
RCRA Code:	D001
Meth Code:	H01 - Transfer Station
Quantity Tons:	0.062
Waste Quantity:	124
Quantity Unit:	P
Additional Code 1:	Not reported
Additional Code 2:	Not reported
Additional Code 3:	Not reported
Additional Code 4:	Not reported
Additional Code 5:	Not reported

Shipment Date:	20011207
Creation Date:	2/20/2002 0:00:00
Receipt Date:	20011207
Manifest ID:	21724090
Trans EPA ID:	CAD008364432
Trans Name:	Not reported
Trans 2 EPA ID:	Not reported
Trans 2 Name:	Not reported
TSDF EPA ID:	CAD008364432

Trans Name:	Not reported
TSDF Alt EPA ID:	Not reported
TSDF Alt Name:	Not reported
Waste Code Description:	551 - Laboratory waste chemicals 561 Detergent and soap
RCRA Code:	D002
Meth Code:	H01 - Transfer Station
Quantity Tons:	0.081
Waste Quantity:	162
Quantity Unit:	P
Additional Code 1:	Not reported
Additional Code 2:	Not reported
Additional Code 3:	Not reported
Additional Code 4:	Not reported
Additional Code 5:	Not reported

Shipment Date:	20011207
Creation Date:	2/26/2002 0:00:00
Receipt Date:	20020110
Manifest ID:	21724089
Trans EPA ID:	CAD008364432
Trans Name:	Not reported
Trans 2 EPA ID:	CAT000624247
Trans 2 Name:	Not reported
TSDF EPA ID:	WAD991281767
Trans Name:	Not reported
TSDF Alt EPA ID:	Not reported
TSDF Alt Name:	Not reported
Waste Code Description:	551 - Laboratory waste chemicals 561 Detergent and soap
RCRA Code:	D001
Meth Code:	T03 - Treatment, Incineration
Quantity Tons:	0.108
Waste Quantity:	216
Quantity Unit:	P
Additional Code 1:	Not reported
Additional Code 2:	Not reported
Additional Code 3:	Not reported
Additional Code 4:	Not reported
Additional Code 5:	Not reported

Shipment Date:	20011207
Creation Date:	2/20/2002 0:00:00
Receipt Date:	20011207
Manifest ID:	21724090
Trans EPA ID:	CAD008364432
Trans Name:	Not reported
Trans 2 EPA ID:	Not reported
Trans 2 Name:	Not reported
TSDF EPA ID:	CAD008364432
Trans Name:	Not reported
TSDF Alt EPA ID:	Not reported
TSDF Alt Name:	Not reported
Waste Code Description:	343 - Unspecified organic liquid mixture
RCRA Code:	D002
Meth Code:	H01 - Transfer Station
Quantity Tons:	0.107
Waste Quantity:	214
Quantity Unit:	P
Additional Code 1:	Not reported
Additional Code 2:	Not reported
Additional Code 3:	Not reported
Additional Code 4:	Not reported
Additional Code 5:	Not reported

Shipment Date:	20011121
Creation Date:	1/16/2002 0:00:00
Receipt Date:	20011128
Manifest ID:	21315754
Trans EPA ID:	SCR000075150
Trans Name:	Not reported
Trans 2 EPA ID:	Not reported
Trans 2 Name:	Not reported
TSDF EPA ID:	CAT000613893
Trans Name:	Not reported
TSDF Alt EPA ID:	Not reported
TSDF Alt Name:	Not reported
Waste Code Description:	134 - Aqueous solution with <10% total organic residues
RCRA Code:	D039
Meth Code:	H01 - Transfer Station
Quantity Tons:	0.063
Waste Quantity:	15
Quantity Unit:	G
Additional Code 1:	Not reported
Additional Code 2:	Not reported
Additional Code 3:	Not reported
Additional Code 4:	Not reported

Additional Code 5:	Not reported
Shipment Date:	20011112
Creation Date:	1/16/2002 0:00:00
Receipt Date:	20011114
Manifest ID:	20334998
Trans EPA ID:	SCR000075150
Trans Name:	Not reported
Trans 2 EPA ID:	Not reported
Trans 2 Name:	Not reported
TSDF EPA ID:	CAT000613893
Trans Name:	Not reported
TSDF Alt EPA ID:	Not reported
TSDF Alt Name:	Not reported
Waste Code Description:	134 - Aqueous solution with <10% total organic residues
RCRA Code:	D039
Meth Code:	H01 - Transfer Station
Quantity Tons:	0.0672
Waste Quantity:	16
Quantity Unit:	G
Additional Code 1:	Not reported
Additional Code 2:	Not reported
Additional Code 3:	Not reported
Additional Code 4:	Not reported
Additional Code 5:	Not reported
Shipment Date:	20010926
Creation Date:	12/17/2001 0:00:00
Receipt Date:	Not reported
Manifest ID:	21401335
Trans EPA ID:	SCR000075150
Trans Name:	Not reported
Trans 2 EPA ID:	Not reported
Trans 2 Name:	Not reported
TSDF EPA ID:	CAT000613893
Trans Name:	Not reported
TSDF Alt EPA ID:	Not reported
TSDF Alt Name:	Not reported
Waste Code Description:	134 - Aqueous solution with <10% total organic residues
RCRA Code:	D039
Meth Code:	- Not reported
Quantity Tons:	0.063
Waste Quantity:	15
Quantity Unit:	G
Additional Code 1:	Not reported
Additional Code 2:	Not reported
Additional Code 3:	Not reported
Additional Code 4:	Not reported
Additional Code 5:	Not reported
Shipment Date:	20010925
Creation Date:	12/17/2001 0:00:00
Receipt Date:	20011002
Manifest ID:	99645835
Trans EPA ID:	KS0000336891
Trans Name:	Not reported
Trans 2 EPA ID:	Not reported
Trans 2 Name:	Not reported
TSDF EPA ID:	OHD004304689
Trans Name:	Not reported
TSDF Alt EPA ID:	Not reported
TSDF Alt Name:	Not reported
Waste Code Description:	331 - Off-specification, aged, or surplus organics
RCRA Code:	D001
Meth Code:	- Not reported
Quantity Tons:	2.43
Waste Quantity:	4860
Quantity Unit:	P
Additional Code 1:	Not reported
Additional Code 2:	Not reported
Additional Code 3:	Not reported
Additional Code 4:	Not reported
Additional Code 5:	Not reported
Shipment Date:	20010925
Creation Date:	11/1/2001 0:00:00
Receipt Date:	Not reported
Manifest ID:	99645836
Trans EPA ID:	KS0000336891
Trans Name:	Not reported
Trans 2 EPA ID:	Not reported
Trans 2 Name:	Not reported
TSDF EPA ID:	OHD004304689
Trans Name:	Not reported
TSDF Alt EPA ID:	Not reported

TSDF Alt Name:	Not reported
Waste Code Description:	343 - Unspecified organic liquid mixture
RCRA Code:	Not reported
Meth Code:	- Not reported
Quantity Tons:	1.691
Waste Quantity:	3382
Quantity Unit:	P
Additional Code 1:	Not reported
Additional Code 2:	Not reported
Additional Code 3:	Not reported
Additional Code 4:	Not reported
Additional Code 5:	Not reported

Shipment Date:	20010925
Creation Date:	12/17/2001 0:00:00
Receipt Date:	20011002
Manifest ID:	99645835
Trans EPA ID:	KS0000336891
Trans Name:	Not reported
Trans 2 EPA ID:	Not reported
Trans 2 Name:	Not reported
TSDF EPA ID:	OHD004304689
Trans Name:	Not reported
TSDF Alt EPA ID:	Not reported
TSDF Alt Name:	Not reported
Waste Code Description:	352 - Other organic solids
RCRA Code:	D007
Meth Code:	- Not reported
Quantity Tons:	0.086
Waste Quantity:	172
Quantity Unit:	P
Additional Code 1:	Not reported
Additional Code 2:	Not reported
Additional Code 3:	Not reported
Additional Code 4:	Not reported
Additional Code 5:	Not reported

Shipment Date:	20010925
Creation Date:	12/17/2001 0:00:00
Receipt Date:	20011002
Manifest ID:	99645835
Trans EPA ID:	KS0000336891
Trans Name:	Not reported
Trans 2 EPA ID:	Not reported
Trans 2 Name:	Not reported
TSDF EPA ID:	OHD004304689
Trans Name:	Not reported
TSDF Alt EPA ID:	Not reported
TSDF Alt Name:	Not reported
Waste Code Description:	- Not reported
RCRA Code:	D004
Meth Code:	- Not reported
Quantity Tons:	0.622
Waste Quantity:	1244
Quantity Unit:	P
Additional Code 1:	Not reported
Additional Code 2:	Not reported
Additional Code 3:	Not reported
Additional Code 4:	Not reported
Additional Code 5:	Not reported

Shipment Date:	20010925
Creation Date:	12/17/2001 0:00:00
Receipt Date:	20011002
Manifest ID:	99645835
Trans EPA ID:	KS0000336891
Trans Name:	Not reported
Trans 2 EPA ID:	Not reported
Trans 2 Name:	Not reported
TSDF EPA ID:	OHD004304689
Trans Name:	Not reported
TSDF Alt EPA ID:	Not reported
TSDF Alt Name:	Not reported
Waste Code Description:	352 - Other organic solids
RCRA Code:	D007
Meth Code:	- Not reported
Quantity Tons:	5.801
Waste Quantity:	11602
Quantity Unit:	P
Additional Code 1:	Not reported
Additional Code 2:	Not reported
Additional Code 3:	Not reported
Additional Code 4:	Not reported
Additional Code 5:	Not reported

Shipment Date:	20010914
Creation Date:	Not reported
Receipt Date:	Not reported
Manifest ID:	20963970
Trans EPA ID:	CAD008364432
Trans Name:	Not reported
Trans 2 EPA ID:	Not reported
Trans 2 Name:	Not reported
TSDF EPA ID:	CAD008364432
Trans Name:	Not reported
TSDF Alt EPA ID:	Not reported
TSDF Alt Name:	Not reported
Waste Code Description:	343 - Unspecified organic liquid mixture
RCRA Code:	D002
Meth Code:	- Not reported
Quantity Tons:	0.02
Waste Quantity:	40
Quantity Unit:	P
Additional Code 1:	Not reported
Additional Code 2:	Not reported
Additional Code 3:	Not reported
Additional Code 4:	Not reported
Additional Code 5:	Not reported

Shipment Date:	20010914
Creation Date:	Not reported
Receipt Date:	Not reported
Manifest ID:	20963970
Trans EPA ID:	CAD008364432
Trans Name:	Not reported
Trans 2 EPA ID:	Not reported
Trans 2 Name:	Not reported
TSDF EPA ID:	CAD008364432
Trans Name:	Not reported
TSDF Alt EPA ID:	Not reported
TSDF Alt Name:	Not reported
Waste Code Description:	- Not reported
RCRA Code:	D001
Meth Code:	- Not reported
Quantity Tons:	0.087
Waste Quantity:	174
Quantity Unit:	P
Additional Code 1:	Not reported
Additional Code 2:	Not reported
Additional Code 3:	Not reported
Additional Code 4:	Not reported
Additional Code 5:	Not reported

Shipment Date:	20010914
Creation Date:	Not reported
Receipt Date:	Not reported
Manifest ID:	20963970
Trans EPA ID:	CAD008364432
Trans Name:	Not reported
Trans 2 EPA ID:	Not reported
Trans 2 Name:	Not reported
TSDF EPA ID:	CAD008364432
Trans Name:	Not reported
TSDF Alt EPA ID:	Not reported
TSDF Alt Name:	Not reported
Waste Code Description:	352 - Other organic solids
RCRA Code:	D001
Meth Code:	- Not reported
Quantity Tons:	0.015
Waste Quantity:	30
Quantity Unit:	P
Additional Code 1:	Not reported
Additional Code 2:	Not reported
Additional Code 3:	Not reported
Additional Code 4:	Not reported
Additional Code 5:	Not reported

Shipment Date:	20010914
Creation Date:	Not reported
Receipt Date:	Not reported
Manifest ID:	20963970
Trans EPA ID:	CAD008364432
Trans Name:	Not reported
Trans 2 EPA ID:	Not reported
Trans 2 Name:	Not reported
TSDF EPA ID:	CAD008364432
Trans Name:	Not reported
TSDF Alt EPA ID:	Not reported
TSDF Alt Name:	Not reported
Waste Code Description:	551 - Laboratory waste chemicals 561 Detergent and soap

RCRA Code:	D002
Meth Code:	- Not reported
Quantity Tons:	0.0025
Waste Quantity:	5
Quantity Unit:	P
Additional Code 1:	Not reported
Additional Code 2:	Not reported
Additional Code 3:	Not reported
Additional Code 4:	Not reported
Additional Code 5:	Not reported

Shipment Date:	20010914
Creation Date:	Not reported
Receipt Date:	Not reported
Manifest ID:	20963970
Trans EPA ID:	CAD008364432
Trans Name:	Not reported
Trans 2 EPA ID:	Not reported
Trans 2 Name:	Not reported
TSDF EPA ID:	CAD008364432
Trans Name:	Not reported
TSDF Alt EPA ID:	Not reported
TSDF Alt Name:	Not reported
Waste Code Description:	551 - Laboratory waste chemicals 561 Detergent and soap
RCRA Code:	Not reported
Meth Code:	- Not reported
Quantity Tons:	0.054
Waste Quantity:	108
Quantity Unit:	P
Additional Code 1:	Not reported
Additional Code 2:	Not reported
Additional Code 3:	Not reported
Additional Code 4:	Not reported
Additional Code 5:	Not reported

Shipment Date:	20010914
Creation Date:	Not reported
Receipt Date:	Not reported
Manifest ID:	20963970
Trans EPA ID:	CAD008364432
Trans Name:	Not reported
Trans 2 EPA ID:	Not reported
Trans 2 Name:	Not reported
TSDF EPA ID:	CAD008364432
Trans Name:	Not reported
TSDF Alt EPA ID:	Not reported
TSDF Alt Name:	Not reported
Waste Code Description:	181 - Other inorganic solid waste Organics
RCRA Code:	D002
Meth Code:	- Not reported
Quantity Tons:	0.01
Waste Quantity:	20
Quantity Unit:	P
Additional Code 1:	Not reported
Additional Code 2:	Not reported
Additional Code 3:	Not reported
Additional Code 4:	Not reported
Additional Code 5:	Not reported

Shipment Date:	20010914
Creation Date:	Not reported
Receipt Date:	Not reported
Manifest ID:	20963970
Trans EPA ID:	CAD008364432
Trans Name:	Not reported
Trans 2 EPA ID:	Not reported
Trans 2 Name:	Not reported
TSDF EPA ID:	CAD008364432
Trans Name:	Not reported
TSDF Alt EPA ID:	Not reported
TSDF Alt Name:	Not reported
Waste Code Description:	551 - Laboratory waste chemicals 561 Detergent and soap
RCRA Code:	Not reported
Meth Code:	- Not reported
Quantity Tons:	0.232
Waste Quantity:	464
Quantity Unit:	P
Additional Code 1:	Not reported
Additional Code 2:	Not reported
Additional Code 3:	Not reported
Additional Code 4:	Not reported
Additional Code 5:	Not reported

Shipment Date:	20010914
Creation Date:	Not reported

Receipt Date:	Not reported
Manifest ID:	20963970
Trans EPA ID:	CAD008364432
Trans Name:	Not reported
Trans 2 EPA ID:	Not reported
Trans 2 Name:	Not reported
TSDF EPA ID:	CAD008364432
Trans Name:	Not reported
TSDF Alt EPA ID:	Not reported
TSDF Alt Name:	Not reported
Waste Code Description:	343 - Unspecified organic liquid mixture
RCRA Code:	D001
Meth Code:	- Not reported
Quantity Tons:	0.138
Waste Quantity:	276
Quantity Unit:	P
Additional Code 1:	Not reported
Additional Code 2:	Not reported
Additional Code 3:	Not reported
Additional Code 4:	Not reported
Additional Code 5:	Not reported

Shipment Date:	20010914
Creation Date:	12/17/2001 0:00:00
Receipt Date:	Not reported
Manifest ID:	20963970
Trans EPA ID:	CAD008364432
Trans Name:	Not reported
Trans 2 EPA ID:	Not reported
Trans 2 Name:	Not reported
TSDF EPA ID:	CAD008364432
Trans Name:	Not reported
TSDF Alt EPA ID:	Not reported
TSDF Alt Name:	Not reported
Waste Code Description:	212 - Oxygenated solvents (acetone, butanol, ethyl acetate, etc.
RCRA Code:	D011
Meth Code:	- Not reported
Quantity Tons:	1.928
Waste Quantity:	3856
Quantity Unit:	P
Additional Code 1:	Not reported
Additional Code 2:	Not reported
Additional Code 3:	Not reported
Additional Code 4:	Not reported
Additional Code 5:	Not reported

Shipment Date:	20010914
Creation Date:	11/1/2001 0:00:00
Receipt Date:	Not reported
Manifest ID:	20963969
Trans EPA ID:	CAD008364432
Trans Name:	Not reported
Trans 2 EPA ID:	Not reported
Trans 2 Name:	Not reported
TSDF EPA ID:	WAD991281767
Trans Name:	Not reported
TSDF Alt EPA ID:	Not reported
TSDF Alt Name:	Not reported
Waste Code Description:	551 - Laboratory waste chemicals 561 Detergent and soap
RCRA Code:	D001
Meth Code:	- Not reported
Quantity Tons:	0.034
Waste Quantity:	68
Quantity Unit:	P
Additional Code 1:	Not reported
Additional Code 2:	Not reported
Additional Code 3:	Not reported
Additional Code 4:	Not reported
Additional Code 5:	Not reported

Shipment Date:	20010914
Creation Date:	12/17/2001 0:00:00
Receipt Date:	Not reported
Manifest ID:	20963970
Trans EPA ID:	CAD008364432
Trans Name:	Not reported
Trans 2 EPA ID:	Not reported
Trans 2 Name:	Not reported
TSDF EPA ID:	CAD008364432
Trans Name:	Not reported
TSDF Alt EPA ID:	Not reported
TSDF Alt Name:	Not reported
Waste Code Description:	551 - Laboratory waste chemicals 561 Detergent and soap
RCRA Code:	D001
Meth Code:	- Not reported

Quantity Tons:	0.541
Waste Quantity:	1082
Quantity Unit:	P
Additional Code 1:	Not reported
Additional Code 2:	Not reported
Additional Code 3:	Not reported
Additional Code 4:	Not reported
Additional Code 5:	Not reported

Shipment Date:	20010914
Creation Date:	12/17/2001 0:00:00
Receipt Date:	Not reported
Manifest ID:	20963970
Trans EPA ID:	CAD008364432
Trans Name:	Not reported
Trans 2 EPA ID:	Not reported
Trans 2 Name:	Not reported
TSDF EPA ID:	CAD008364432
Trans Name:	Not reported
TSDF Alt EPA ID:	Not reported
TSDF Alt Name:	Not reported
Waste Code Description:	212 - Oxygenated solvents (acetone, butanol, ethyl acetate, etc.
RCRA Code:	D011
Meth Code:	- Not reported
Quantity Tons:	4.6165
Waste Quantity:	9233
Quantity Unit:	P
Additional Code 1:	Not reported
Additional Code 2:	Not reported
Additional Code 3:	Not reported
Additional Code 4:	Not reported
Additional Code 5:	Not reported

Shipment Date:	20010914
Creation Date:	12/17/2001 0:00:00
Receipt Date:	Not reported
Manifest ID:	20963970
Trans EPA ID:	CAD008364432
Trans Name:	Not reported
Trans 2 EPA ID:	Not reported
Trans 2 Name:	Not reported
TSDF EPA ID:	CAD008364432
Trans Name:	Not reported
TSDF Alt EPA ID:	Not reported
TSDF Alt Name:	Not reported
Waste Code Description:	181 - Other inorganic solid waste Organics
RCRA Code:	D007
Meth Code:	- Not reported
Quantity Tons:	0.0735
Waste Quantity:	147
Quantity Unit:	P
Additional Code 1:	Not reported
Additional Code 2:	Not reported
Additional Code 3:	Not reported
Additional Code 4:	Not reported
Additional Code 5:	Not reported

Shipment Date:	20010831
Creation Date:	11/1/2001 0:00:00
Receipt Date:	20010905
Manifest ID:	21001821
Trans EPA ID:	SCR000075150
Trans Name:	Not reported
Trans 2 EPA ID:	Not reported
Trans 2 Name:	Not reported
TSDF EPA ID:	CAT000613893
Trans Name:	Not reported
TSDF Alt EPA ID:	CAT000613893
TSDF Alt Name:	Not reported
Waste Code Description:	134 - Aqueous solution with <10% total organic residues
RCRA Code:	D039
Meth Code:	H01 - Transfer Station
Quantity Tons:	0.063
Waste Quantity:	15
Quantity Unit:	G
Additional Code 1:	Not reported
Additional Code 2:	Not reported
Additional Code 3:	Not reported
Additional Code 4:	Not reported
Additional Code 5:	Not reported

Shipment Date:	20010730
Creation Date:	10/1/2001 0:00:00
Receipt Date:	20010802
Manifest ID:	21113006

Trans EPA ID:	SCR000075150
Trans Name:	Not reported
Trans 2 EPA ID:	Not reported
Trans 2 Name:	Not reported
TSDF EPA ID:	CAT000613893
Trans Name:	Not reported
TSDF Alt EPA ID:	CAT000613893
TSDF Alt Name:	Not reported
Waste Code Description:	134 - Aqueous solution with <10% total organic residues
RCRA Code:	D039
Meth Code:	H01 - Transfer Station
Quantity Tons:	0.063
Waste Quantity:	15
Quantity Unit:	G
Additional Code 1:	Not reported
Additional Code 2:	Not reported
Additional Code 3:	Not reported
Additional Code 4:	Not reported
Additional Code 5:	Not reported

Shipment Date:	20010706
Creation Date:	8/24/2001 0:00:00
Receipt Date:	20010711
Manifest ID:	21134436
Trans EPA ID:	SCR000075150
Trans Name:	Not reported
Trans 2 EPA ID:	Not reported
Trans 2 Name:	Not reported
TSDF EPA ID:	CAT000613893
Trans Name:	Not reported
TSDF Alt EPA ID:	Not reported
TSDF Alt Name:	Not reported
Waste Code Description:	134 - Aqueous solution with <10% total organic residues
RCRA Code:	D039
Meth Code:	H01 - Transfer Station
Quantity Tons:	0.0588
Waste Quantity:	14
Quantity Unit:	G
Additional Code 1:	Not reported
Additional Code 2:	Not reported
Additional Code 3:	Not reported
Additional Code 4:	Not reported
Additional Code 5:	Not reported

Shipment Date:	20010706
Creation Date:	Not reported
Receipt Date:	Not reported
Manifest ID:	20961436
Trans EPA ID:	CAD008364432
Trans Name:	Not reported
Trans 2 EPA ID:	Not reported
Trans 2 Name:	Not reported
TSDF EPA ID:	CAD008364432
Trans Name:	Not reported
TSDF Alt EPA ID:	Not reported
TSDF Alt Name:	Not reported
Waste Code Description:	181 - Other inorganic solid waste Organics
RCRA Code:	D007
Meth Code:	H01 - Transfer Station
Quantity Tons:	0.005
Waste Quantity:	10
Quantity Unit:	P
Additional Code 1:	Not reported
Additional Code 2:	Not reported
Additional Code 3:	Not reported
Additional Code 4:	Not reported
Additional Code 5:	Not reported

Shipment Date:	20010706
Creation Date:	Not reported
Receipt Date:	Not reported
Manifest ID:	20961436
Trans EPA ID:	CAD008364432
Trans Name:	Not reported
Trans 2 EPA ID:	Not reported
Trans 2 Name:	Not reported
TSDF EPA ID:	CAD008364432
Trans Name:	Not reported
TSDF Alt EPA ID:	Not reported
TSDF Alt Name:	Not reported
Waste Code Description:	551 - Laboratory waste chemicals 561 Detergent and soap
RCRA Code:	Not reported
Meth Code:	D80 - Disposal, Land Fill
Quantity Tons:	0.184
Waste Quantity:	368

Quantity Unit:	P
Additional Code 1:	Not reported
Additional Code 2:	Not reported
Additional Code 3:	Not reported
Additional Code 4:	Not reported
Additional Code 5:	Not reported

Shipment Date:	20010706
Creation Date:	Not reported
Receipt Date:	Not reported
Manifest ID:	20961436
Trans EPA ID:	CAD008364432
Trans Name:	Not reported
Trans 2 EPA ID:	Not reported
Trans 2 Name:	Not reported
TSDF EPA ID:	CAD008364432
Trans Name:	Not reported
TSDF Alt EPA ID:	Not reported
TSDF Alt Name:	Not reported
Waste Code Description:	791 - Liquids with pH < 2 792 Liquids with pH < 2 with metals
RCRA Code:	D002
Meth Code:	R01 - Recycler
Quantity Tons:	0.0125
Waste Quantity:	25
Quantity Unit:	P
Additional Code 1:	Not reported
Additional Code 2:	Not reported
Additional Code 3:	Not reported
Additional Code 4:	Not reported
Additional Code 5:	Not reported

Shipment Date:	20010706
Creation Date:	Not reported
Receipt Date:	Not reported
Manifest ID:	20961436
Trans EPA ID:	CAD008364432
Trans Name:	Not reported
Trans 2 EPA ID:	Not reported
Trans 2 Name:	Not reported
TSDF EPA ID:	CAD008364432
Trans Name:	Not reported
TSDF Alt EPA ID:	Not reported
TSDF Alt Name:	Not reported
Waste Code Description:	171 - Metal sludge (see 121
RCRA Code:	D007
Meth Code:	T03 - Treatment, Incineration
Quantity Tons:	0.0125
Waste Quantity:	25
Quantity Unit:	P
Additional Code 1:	Not reported
Additional Code 2:	Not reported
Additional Code 3:	Not reported
Additional Code 4:	Not reported
Additional Code 5:	Not reported

Shipment Date:	20010706
Creation Date:	Not reported
Receipt Date:	Not reported
Manifest ID:	20961436
Trans EPA ID:	CAD008364432
Trans Name:	Not reported
Trans 2 EPA ID:	Not reported
Trans 2 Name:	Not reported
TSDF EPA ID:	CAD008364432
Trans Name:	Not reported
TSDF Alt EPA ID:	Not reported
TSDF Alt Name:	Not reported
Waste Code Description:	551 - Laboratory waste chemicals 561 Detergent and soap
RCRA Code:	Not reported
Meth Code:	T03 - Treatment, Incineration
Quantity Tons:	0.3395
Waste Quantity:	679
Quantity Unit:	P
Additional Code 1:	Not reported
Additional Code 2:	Not reported
Additional Code 3:	Not reported
Additional Code 4:	Not reported
Additional Code 5:	Not reported

Shipment Date:	20010706
Creation Date:	Not reported
Receipt Date:	Not reported
Manifest ID:	20961436
Trans EPA ID:	CAD008364432
Trans Name:	Not reported

Trans 2 EPA ID:	Not reported
Trans 2 Name:	Not reported
TSDF EPA ID:	CAD008364432
Trans Name:	Not reported
TSDF Alt EPA ID:	Not reported
TSDF Alt Name:	Not reported
Waste Code Description:	551 - Laboratory waste chemicals 561 Detergent and soap
RCRA Code:	D001
Meth Code:	T03 - Treatment, Incineration
Quantity Tons:	0.005
Waste Quantity:	10
Quantity Unit:	P
Additional Code 1:	Not reported
Additional Code 2:	Not reported
Additional Code 3:	Not reported
Additional Code 4:	Not reported
Additional Code 5:	Not reported

Shipment Date:	20010706
Creation Date:	Not reported
Receipt Date:	Not reported
Manifest ID:	20961436
Trans EPA ID:	CAD008364432
Trans Name:	Not reported
Trans 2 EPA ID:	Not reported
Trans 2 Name:	Not reported
TSDF EPA ID:	CAD008364432
Trans Name:	Not reported
TSDF Alt EPA ID:	Not reported
TSDF Alt Name:	Not reported
Waste Code Description:	343 - Unspecified organic liquid mixture
RCRA Code:	D001
Meth Code:	T03 - Treatment, Incineration
Quantity Tons:	0.206
Waste Quantity:	412
Quantity Unit:	P
Additional Code 1:	Not reported
Additional Code 2:	Not reported
Additional Code 3:	Not reported
Additional Code 4:	Not reported
Additional Code 5:	Not reported

Shipment Date:	20010706
Creation Date:	Not reported
Receipt Date:	Not reported
Manifest ID:	20961436
Trans EPA ID:	CAD008364432
Trans Name:	Not reported
Trans 2 EPA ID:	Not reported
Trans 2 Name:	Not reported
TSDF EPA ID:	CAD008364432
Trans Name:	Not reported
TSDF Alt EPA ID:	Not reported
TSDF Alt Name:	Not reported
Waste Code Description:	343 - Unspecified organic liquid mixture
RCRA Code:	D002
Meth Code:	T03 - Treatment, Incineration
Quantity Tons:	0.229
Waste Quantity:	458
Quantity Unit:	P
Additional Code 1:	Not reported
Additional Code 2:	Not reported
Additional Code 3:	Not reported
Additional Code 4:	Not reported
Additional Code 5:	Not reported

Shipment Date:	20010706
Creation Date:	Not reported
Receipt Date:	Not reported
Manifest ID:	20961436
Trans EPA ID:	CAD008364432
Trans Name:	Not reported
Trans 2 EPA ID:	Not reported
Trans 2 Name:	Not reported
TSDF EPA ID:	CAD008364432
Trans Name:	Not reported
TSDF Alt EPA ID:	Not reported
TSDF Alt Name:	Not reported
Waste Code Description:	181 - Other inorganic solid waste Organics
RCRA Code:	D007
Meth Code:	H01 - Transfer Station
Quantity Tons:	0.005
Waste Quantity:	10
Quantity Unit:	P
Additional Code 1:	Not reported

Additional Code 2:	Not reported
Additional Code 3:	Not reported
Additional Code 4:	Not reported
Additional Code 5:	Not reported

Shipment Date:	20010706
Creation Date:	Not reported
Receipt Date:	Not reported
Manifest ID:	20961436
Trans EPA ID:	CAD008364432
Trans Name:	Not reported
Trans 2 EPA ID:	Not reported
Trans 2 Name:	Not reported
TSDF EPA ID:	CAD008364432
Trans Name:	Not reported
TSDF Alt EPA ID:	Not reported
TSDF Alt Name:	Not reported
Waste Code Description:	551 - Laboratory waste chemicals 561 Detergent and soap
RCRA Code:	Not reported
Meth Code:	D80 - Disposal, Land Fill
Quantity Tons:	0.184
Waste Quantity:	368
Quantity Unit:	P
Additional Code 1:	Not reported
Additional Code 2:	Not reported
Additional Code 3:	Not reported
Additional Code 4:	Not reported
Additional Code 5:	Not reported

Shipment Date:	20010706
Creation Date:	Not reported
Receipt Date:	Not reported
Manifest ID:	20961436
Trans EPA ID:	CAD008364432
Trans Name:	Not reported
Trans 2 EPA ID:	Not reported
Trans 2 Name:	Not reported
TSDF EPA ID:	CAD008364432
Trans Name:	Not reported
TSDF Alt EPA ID:	Not reported
TSDF Alt Name:	Not reported
Waste Code Description:	791 - Liquids with pH < 2 792 Liquids with pH < 2 with metals
RCRA Code:	D002
Meth Code:	R01 - Recycler
Quantity Tons:	0.0125
Waste Quantity:	25
Quantity Unit:	P
Additional Code 1:	Not reported
Additional Code 2:	Not reported
Additional Code 3:	Not reported
Additional Code 4:	Not reported
Additional Code 5:	Not reported

Shipment Date:	20010706
Creation Date:	Not reported
Receipt Date:	Not reported
Manifest ID:	20961436
Trans EPA ID:	CAD008364432
Trans Name:	Not reported
Trans 2 EPA ID:	Not reported
Trans 2 Name:	Not reported
TSDF EPA ID:	CAD008364432
Trans Name:	Not reported
TSDF Alt EPA ID:	Not reported
TSDF Alt Name:	Not reported
Waste Code Description:	171 - Metal sludge (see 121
RCRA Code:	D007
Meth Code:	T03 - Treatment, Incineration
Quantity Tons:	0.0125
Waste Quantity:	25
Quantity Unit:	P
Additional Code 1:	Not reported
Additional Code 2:	Not reported
Additional Code 3:	Not reported
Additional Code 4:	Not reported
Additional Code 5:	Not reported

Shipment Date:	20010706
Creation Date:	Not reported
Receipt Date:	Not reported
Manifest ID:	20961436
Trans EPA ID:	CAD008364432
Trans Name:	Not reported
Trans 2 EPA ID:	Not reported
Trans 2 Name:	Not reported

TSDF EPA ID:	CAD008364432
Trans Name:	Not reported
TSDF Alt EPA ID:	Not reported
TSDF Alt Name:	Not reported
Waste Code Description:	551 - Laboratory waste chemicals 561 Detergent and soap
RCRA Code:	Not reported
Meth Code:	T03 - Treatment, Incineration
Quantity Tons:	0.3395
Waste Quantity:	679
Quantity Unit:	P
Additional Code 1:	Not reported
Additional Code 2:	Not reported
Additional Code 3:	Not reported
Additional Code 4:	Not reported
Additional Code 5:	Not reported

Shipment Date:	20010706
Creation Date:	Not reported
Receipt Date:	Not reported
Manifest ID:	20961436
Trans EPA ID:	CAD008364432
Trans Name:	Not reported
Trans 2 EPA ID:	Not reported
Trans 2 Name:	Not reported
TSDF EPA ID:	CAD008364432
Trans Name:	Not reported
TSDF Alt EPA ID:	Not reported
TSDF Alt Name:	Not reported
Waste Code Description:	551 - Laboratory waste chemicals 561 Detergent and soap
RCRA Code:	D001
Meth Code:	T03 - Treatment, Incineration
Quantity Tons:	0.005
Waste Quantity:	10
Quantity Unit:	P
Additional Code 1:	Not reported
Additional Code 2:	Not reported
Additional Code 3:	Not reported
Additional Code 4:	Not reported
Additional Code 5:	Not reported

Shipment Date:	20010706
Creation Date:	Not reported
Receipt Date:	Not reported
Manifest ID:	20961436
Trans EPA ID:	CAD008364432
Trans Name:	Not reported
Trans 2 EPA ID:	Not reported
Trans 2 Name:	Not reported
TSDF EPA ID:	CAD008364432
Trans Name:	Not reported
TSDF Alt EPA ID:	Not reported
TSDF Alt Name:	Not reported
Waste Code Description:	343 - Unspecified organic liquid mixture
RCRA Code:	D002
Meth Code:	T03 - Treatment, Incineration
Quantity Tons:	0.229
Waste Quantity:	458
Quantity Unit:	P
Additional Code 1:	Not reported
Additional Code 2:	Not reported
Additional Code 3:	Not reported
Additional Code 4:	Not reported
Additional Code 5:	Not reported

Shipment Date:	20010706
Creation Date:	Not reported
Receipt Date:	Not reported
Manifest ID:	20961436
Trans EPA ID:	CAD008364432
Trans Name:	Not reported
Trans 2 EPA ID:	Not reported
Trans 2 Name:	Not reported
TSDF EPA ID:	CAD008364432
Trans Name:	Not reported
TSDF Alt EPA ID:	Not reported
TSDF Alt Name:	Not reported
Waste Code Description:	343 - Unspecified organic liquid mixture
RCRA Code:	D001
Meth Code:	T03 - Treatment, Incineration
Quantity Tons:	0.206
Waste Quantity:	412
Quantity Unit:	P
Additional Code 1:	Not reported
Additional Code 2:	Not reported
Additional Code 3:	Not reported

Additional Code 4:	Not reported
Additional Code 5:	Not reported

Shipment Date:	20010706
Creation Date:	10/1/2001 0:00:00
Receipt Date:	20010706
Manifest ID:	20961436
Trans EPA ID:	CAD008364432
Trans Name:	Not reported
Trans 2 EPA ID:	Not reported
Trans 2 Name:	Not reported
TSDF EPA ID:	CAD008364432
Trans Name:	Not reported
TSDF Alt EPA ID:	Not reported
TSDF Alt Name:	Not reported
Waste Code Description:	- Not reported
RCRA Code:	D001
Meth Code:	T03 - Treatment, Incineration
Quantity Tons:	0.0025
Waste Quantity:	5
Quantity Unit:	P
Additional Code 1:	Not reported
Additional Code 2:	Not reported
Additional Code 3:	Not reported
Additional Code 4:	Not reported
Additional Code 5:	Not reported

Shipment Date:	20010706
Creation Date:	10/1/2001 0:00:00
Receipt Date:	20010706
Manifest ID:	20961436
Trans EPA ID:	CAD008364432
Trans Name:	Not reported
Trans 2 EPA ID:	Not reported
Trans 2 Name:	Not reported
TSDF EPA ID:	CAD008364432
Trans Name:	Not reported
TSDF Alt EPA ID:	Not reported
TSDF Alt Name:	Not reported
Waste Code Description:	551 - Laboratory waste chemicals 561 Detergent and soap
RCRA Code:	Not reported
Meth Code:	T03 - Treatment, Incineration
Quantity Tons:	0.444
Waste Quantity:	888
Quantity Unit:	P
Additional Code 1:	Not reported
Additional Code 2:	Not reported
Additional Code 3:	Not reported
Additional Code 4:	Not reported
Additional Code 5:	Not reported

Shipment Date:	20010706
Creation Date:	10/1/2001 0:00:00
Receipt Date:	20010706
Manifest ID:	20961436
Trans EPA ID:	CAD008364432
Trans Name:	Not reported
Trans 2 EPA ID:	Not reported
Trans 2 Name:	Not reported
TSDF EPA ID:	CAD008364432
Trans Name:	Not reported
TSDF Alt EPA ID:	Not reported
TSDF Alt Name:	Not reported
Waste Code Description:	212 - Oxygenated solvents (acetone, butanol, ethyl acetate, etc.
RCRA Code:	D011
Meth Code:	R01 - Recycler
Quantity Tons:	1.752
Waste Quantity:	3504
Quantity Unit:	P
Additional Code 1:	Not reported
Additional Code 2:	Not reported
Additional Code 3:	Not reported
Additional Code 4:	Not reported
Additional Code 5:	Not reported

Shipment Date:	20010706
Creation Date:	10/1/2001 0:00:00
Receipt Date:	20010706
Manifest ID:	20961436
Trans EPA ID:	CAD008364432
Trans Name:	Not reported
Trans 2 EPA ID:	Not reported
Trans 2 Name:	Not reported
TSDF EPA ID:	CAD008364432
Trans Name:	Not reported

TSDF Alt EPA ID:	Not reported
TSDF Alt Name:	Not reported
Waste Code Description:	331 - Off-specification, aged, or surplus organics
RCRA Code:	D001
Meth Code:	R01 - Recycler
Quantity Tons:	2.3975
Waste Quantity:	4795
Quantity Unit:	P
Additional Code 1:	Not reported
Additional Code 2:	Not reported
Additional Code 3:	Not reported
Additional Code 4:	Not reported
Additional Code 5:	Not reported

Shipment Date:	20010629
Creation Date:	Not reported
Receipt Date:	Not reported
Manifest ID:	20986831
Trans EPA ID:	CAD008364432
Trans Name:	Not reported
Trans 2 EPA ID:	Not reported
Trans 2 Name:	Not reported
TSDF EPA ID:	CAD008364432
Trans Name:	Not reported
TSDF Alt EPA ID:	Not reported
TSDF Alt Name:	Not reported
Waste Code Description:	221 - Waste oil and mixed oil
RCRA Code:	Not reported
Meth Code:	T01 - Treatment, Tank
Quantity Tons:	0.7125
Waste Quantity:	1425
Quantity Unit:	P
Additional Code 1:	Not reported
Additional Code 2:	Not reported
Additional Code 3:	Not reported
Additional Code 4:	Not reported
Additional Code 5:	Not reported

Shipment Date:	20010629
Creation Date:	Not reported
Receipt Date:	Not reported
Manifest ID:	20986831
Trans EPA ID:	CAD008364432
Trans Name:	Not reported
Trans 2 EPA ID:	Not reported
Trans 2 Name:	Not reported
TSDF EPA ID:	CAD008364432
Trans Name:	Not reported
TSDF Alt EPA ID:	Not reported
TSDF Alt Name:	Not reported
Waste Code Description:	352 - Other organic solids
RCRA Code:	D007
Meth Code:	R01 - Recycler
Quantity Tons:	0.352
Waste Quantity:	704
Quantity Unit:	P
Additional Code 1:	Not reported
Additional Code 2:	Not reported
Additional Code 3:	Not reported
Additional Code 4:	Not reported
Additional Code 5:	Not reported

Shipment Date:	20010629
Creation Date:	10/1/2001 0:00:00
Receipt Date:	20010629
Manifest ID:	20986831
Trans EPA ID:	CAD008364432
Trans Name:	Not reported
Trans 2 EPA ID:	Not reported
Trans 2 Name:	Not reported
TSDF EPA ID:	CAD008364432
Trans Name:	Not reported
TSDF Alt EPA ID:	Not reported
TSDF Alt Name:	Not reported
Waste Code Description:	352 - Other organic solids
RCRA Code:	F005
Meth Code:	T03 - Treatment, Incineration
Quantity Tons:	0.084
Waste Quantity:	168
Quantity Unit:	P
Additional Code 1:	Not reported
Additional Code 2:	Not reported
Additional Code 3:	Not reported
Additional Code 4:	Not reported
Additional Code 5:	Not reported

Shipment Date:	20010629
Creation Date:	10/1/2001 0:00:00
Receipt Date:	20010629
Manifest ID:	20986831
Trans EPA ID:	CAD008364432
Trans Name:	Not reported
Trans 2 EPA ID:	Not reported
Trans 2 Name:	Not reported
TSDF EPA ID:	CAD008364432
Trans Name:	Not reported
TSDF Alt EPA ID:	Not reported
TSDF Alt Name:	Not reported
Waste Code Description:	272 - Polymeric resin waste
RCRA Code:	Not reported
Meth Code:	R01 - Recycler
Quantity Tons:	0.3175
Waste Quantity:	635
Quantity Unit:	P
Additional Code 1:	Not reported
Additional Code 2:	Not reported
Additional Code 3:	Not reported
Additional Code 4:	Not reported
Additional Code 5:	Not reported

Shipment Date:	20010629
Creation Date:	10/1/2001 0:00:00
Receipt Date:	20010629
Manifest ID:	20986831
Trans EPA ID:	CAD008364432
Trans Name:	Not reported
Trans 2 EPA ID:	Not reported
Trans 2 Name:	Not reported
TSDF EPA ID:	CAD008364432
Trans Name:	Not reported
TSDF Alt EPA ID:	Not reported
TSDF Alt Name:	Not reported
Waste Code Description:	214 - Unspecified solvent mixture
RCRA Code:	D001
Meth Code:	R01 - Recycler
Quantity Tons:	1.45
Waste Quantity:	2900
Quantity Unit:	P
Additional Code 1:	Not reported
Additional Code 2:	Not reported
Additional Code 3:	Not reported
Additional Code 4:	Not reported
Additional Code 5:	Not reported

Shipment Date:	20010629
Creation Date:	Not reported
Receipt Date:	Not reported
Manifest ID:	20986831
Trans EPA ID:	CAD008364432
Trans Name:	Not reported
Trans 2 EPA ID:	Not reported
Trans 2 Name:	Not reported
TSDF EPA ID:	CAD008364432
Trans Name:	Not reported
TSDF Alt EPA ID:	Not reported
TSDF Alt Name:	Not reported
Waste Code Description:	135 - Unspecified aqueous solution
RCRA Code:	Not reported
Meth Code:	- Not reported
Quantity Tons:	1.273
Waste Quantity:	2546
Quantity Unit:	P
Additional Code 1:	Not reported
Additional Code 2:	Not reported
Additional Code 3:	Not reported
Additional Code 4:	Not reported
Additional Code 5:	Not reported

Shipment Date:	20010629
Creation Date:	Not reported
Receipt Date:	Not reported
Manifest ID:	20986831
Trans EPA ID:	CAD008364432
Trans Name:	Not reported
Trans 2 EPA ID:	Not reported
Trans 2 Name:	Not reported
TSDF EPA ID:	CAD008364432
Trans Name:	Not reported
TSDF Alt EPA ID:	Not reported
TSDF Alt Name:	Not reported

Waste Code Description:	181 - Other inorganic solid waste Organics
RCRA Code:	D007
Meth Code:	D81 - Disposal, Land Application
Quantity Tons:	0.2985
Waste Quantity:	597
Quantity Unit:	P
Additional Code 1:	Not reported
Additional Code 2:	Not reported
Additional Code 3:	Not reported
Additional Code 4:	Not reported
Additional Code 5:	Not reported

Shipment Date:	20010629
Creation Date:	Not reported
Receipt Date:	Not reported
Manifest ID:	20986831
Trans EPA ID:	CAD008364432
Trans Name:	Not reported
Trans 2 EPA ID:	Not reported
Trans 2 Name:	Not reported
TSDF EPA ID:	CAD008364432
Trans Name:	Not reported
TSDF Alt EPA ID:	Not reported
TSDF Alt Name:	Not reported
Waste Code Description:	352 - Other organic solids
RCRA Code:	D007
Meth Code:	T03 - Treatment, Incineration
Quantity Tons:	0.33
Waste Quantity:	660
Quantity Unit:	P
Additional Code 1:	Not reported
Additional Code 2:	Not reported
Additional Code 3:	Not reported
Additional Code 4:	Not reported
Additional Code 5:	Not reported

Shipment Date:	20010629
Creation Date:	Not reported
Receipt Date:	Not reported
Manifest ID:	20986831
Trans EPA ID:	CAD008364432
Trans Name:	Not reported
Trans 2 EPA ID:	Not reported
Trans 2 Name:	Not reported
TSDF EPA ID:	CAD008364432
Trans Name:	Not reported
TSDF Alt EPA ID:	Not reported
TSDF Alt Name:	Not reported
Waste Code Description:	132 - Aqueous solution w/metals (< restricted levels and see waste code 121 for a list of metals
RCRA Code:	D007
Meth Code:	H01 - Transfer Station
Quantity Tons:	0.234
Waste Quantity:	468
Quantity Unit:	P
Additional Code 1:	Not reported
Additional Code 2:	Not reported
Additional Code 3:	Not reported
Additional Code 4:	Not reported
Additional Code 5:	Not reported

Shipment Date:	20010629
Creation Date:	Not reported
Receipt Date:	Not reported
Manifest ID:	20986831
Trans EPA ID:	CAD008364432
Trans Name:	Not reported
Trans 2 EPA ID:	Not reported
Trans 2 Name:	Not reported
TSDF EPA ID:	CAD008364432
Trans Name:	Not reported
TSDF Alt EPA ID:	Not reported
TSDF Alt Name:	Not reported
Waste Code Description:	223 - Unspecified oil-containing waste
RCRA Code:	Not reported
Meth Code:	D80 - Disposal, Land Fill
Quantity Tons:	0.658
Waste Quantity:	1316
Quantity Unit:	P
Additional Code 1:	Not reported
Additional Code 2:	Not reported
Additional Code 3:	Not reported
Additional Code 4:	Not reported
Additional Code 5:	Not reported

Shipment Date:	20010629
Creation Date:	10/1/2001 0:00:00
Receipt Date:	20010629
Manifest ID:	20986831
Trans EPA ID:	CAD008364432
Trans Name:	Not reported
Trans 2 EPA ID:	Not reported
Trans 2 Name:	Not reported
TSDF EPA ID:	CAD008364432
Trans Name:	Not reported
TSDF Alt EPA ID:	Not reported
TSDF Alt Name:	Not reported
Waste Code Description:	352 - Other organic solids
RCRA Code:	D007
Meth Code:	T03 - Treatment, Incineration
Quantity Tons:	5.2215
Waste Quantity:	10443
Quantity Unit:	P
Additional Code 1:	Not reported
Additional Code 2:	Not reported
Additional Code 3:	Not reported
Additional Code 4:	Not reported
Additional Code 5:	Not reported

Shipment Date:	20010606
Creation Date:	7/30/2001 0:00:00
Receipt Date:	20010611
Manifest ID:	21129522
Trans EPA ID:	SCR000075150
Trans Name:	Not reported
Trans 2 EPA ID:	Not reported
Trans 2 Name:	Not reported
TSDF EPA ID:	CAT000613893
Trans Name:	Not reported
TSDF Alt EPA ID:	Not reported
TSDF Alt Name:	Not reported
Waste Code Description:	134 - Aqueous solution with <10% total organic residues
RCRA Code:	D039
Meth Code:	H01 - Transfer Station
Quantity Tons:	0.126
Waste Quantity:	30
Quantity Unit:	G
Additional Code 1:	Not reported
Additional Code 2:	Not reported
Additional Code 3:	Not reported
Additional Code 4:	Not reported
Additional Code 5:	Not reported

Shipment Date:	20010507
Creation Date:	7/10/2001 0:00:00
Receipt Date:	20010509
Manifest ID:	20530798
Trans EPA ID:	SCR000075150
Trans Name:	Not reported
Trans 2 EPA ID:	Not reported
Trans 2 Name:	Not reported
TSDF EPA ID:	CAT000613893
Trans Name:	Not reported
TSDF Alt EPA ID:	CAT000613893
TSDF Alt Name:	Not reported
Waste Code Description:	134 - Aqueous solution with <10% total organic residues
RCRA Code:	D039
Meth Code:	H01 - Transfer Station
Quantity Tons:	0.063
Waste Quantity:	15
Quantity Unit:	G
Additional Code 1:	Not reported
Additional Code 2:	Not reported
Additional Code 3:	Not reported
Additional Code 4:	Not reported
Additional Code 5:	Not reported

Shipment Date:	20010427
Creation Date:	7/10/2001 0:00:00
Receipt Date:	20010427
Manifest ID:	20960704
Trans EPA ID:	CAD008364432
Trans Name:	Not reported
Trans 2 EPA ID:	Not reported
Trans 2 Name:	Not reported
TSDF EPA ID:	CAD008364432
Trans Name:	Not reported
TSDF Alt EPA ID:	Not reported
TSDF Alt Name:	Not reported
Waste Code Description:	212 - Oxygenated solvents (acetone, butanol, ethyl acetate, etc.

RCRA Code:	D011
Meth Code:	R01 - Recycler
Quantity Tons:	0.35
Waste Quantity:	700
Quantity Unit:	P
Additional Code 1:	Not reported
Additional Code 2:	Not reported
Additional Code 3:	Not reported
Additional Code 4:	Not reported
Additional Code 5:	Not reported

Shipment Date:	20010427
Creation Date:	7/10/2001 0:00:00
Receipt Date:	20010427
Manifest ID:	20960704
Trans EPA ID:	CAD008364432
Trans Name:	Not reported
Trans 2 EPA ID:	Not reported
Trans 2 Name:	Not reported
TSDF EPA ID:	CAD008364432
Trans Name:	Not reported
TSDF Alt EPA ID:	Not reported
TSDF Alt Name:	Not reported
Waste Code Description:	343 - Unspecified organic liquid mixture
RCRA Code:	D001
Meth Code:	T03 - Treatment, Incineration
Quantity Tons:	0.08
Waste Quantity:	160
Quantity Unit:	P
Additional Code 1:	Not reported
Additional Code 2:	Not reported
Additional Code 3:	Not reported
Additional Code 4:	Not reported
Additional Code 5:	Not reported

Shipment Date:	20010427
Creation Date:	Not reported
Receipt Date:	Not reported
Manifest ID:	20960704
Trans EPA ID:	CAD008364432
Trans Name:	Not reported
Trans 2 EPA ID:	Not reported
Trans 2 Name:	Not reported
TSDF EPA ID:	CAD008364432
Trans Name:	Not reported
TSDF Alt EPA ID:	Not reported
TSDF Alt Name:	Not reported
Waste Code Description:	551 - Laboratory waste chemicals 561 Detergent and soap
RCRA Code:	Not reported
Meth Code:	D80 - Disposal, Land Fill
Quantity Tons:	0.276
Waste Quantity:	552
Quantity Unit:	P
Additional Code 1:	Not reported
Additional Code 2:	Not reported
Additional Code 3:	Not reported
Additional Code 4:	Not reported
Additional Code 5:	Not reported

Shipment Date:	20010427
Creation Date:	Not reported
Receipt Date:	Not reported
Manifest ID:	20960704
Trans EPA ID:	CAD008364432
Trans Name:	Not reported
Trans 2 EPA ID:	Not reported
Trans 2 Name:	Not reported
TSDF EPA ID:	CAD008364432
Trans Name:	Not reported
TSDF Alt EPA ID:	Not reported
TSDF Alt Name:	Not reported
Waste Code Description:	551 - Laboratory waste chemicals 561 Detergent and soap
RCRA Code:	D001
Meth Code:	T03 - Treatment, Incineration
Quantity Tons:	0.0025
Waste Quantity:	5
Quantity Unit:	P
Additional Code 1:	Not reported
Additional Code 2:	Not reported
Additional Code 3:	Not reported
Additional Code 4:	Not reported
Additional Code 5:	Not reported

Shipment Date:	20010427
Creation Date:	Not reported

Receipt Date:	Not reported
Manifest ID:	20960704
Trans EPA ID:	CAD008364432
Trans Name:	Not reported
Trans 2 EPA ID:	Not reported
Trans 2 Name:	Not reported
TSDF EPA ID:	CAD008364432
Trans Name:	Not reported
TSDF Alt EPA ID:	Not reported
TSDF Alt Name:	Not reported
Waste Code Description:	343 - Unspecified organic liquid mixture
RCRA Code:	D002
Meth Code:	T03 - Treatment, Incineration
Quantity Tons:	0.038
Waste Quantity:	76
Quantity Unit:	P
Additional Code 1:	Not reported
Additional Code 2:	Not reported
Additional Code 3:	Not reported
Additional Code 4:	Not reported
Additional Code 5:	Not reported

Shipment Date:	20010427
Creation Date:	7/10/2001 0:00:00
Receipt Date:	20010427
Manifest ID:	20960704
Trans EPA ID:	CAD008364432
Trans Name:	Not reported
Trans 2 EPA ID:	Not reported
Trans 2 Name:	Not reported
TSDF EPA ID:	CAD008364432
Trans Name:	Not reported
TSDF Alt EPA ID:	Not reported
TSDF Alt Name:	Not reported
Waste Code Description:	551 - Laboratory waste chemicals 561 Detergent and soap
RCRA Code:	D001
Meth Code:	T03 - Treatment, Incineration
Quantity Tons:	0.0075
Waste Quantity:	15
Quantity Unit:	P
Additional Code 1:	Not reported
Additional Code 2:	Not reported
Additional Code 3:	Not reported
Additional Code 4:	Not reported
Additional Code 5:	Not reported

Shipment Date:	20010427
Creation Date:	Not reported
Receipt Date:	Not reported
Manifest ID:	20960704
Trans EPA ID:	CAD008364432
Trans Name:	Not reported
Trans 2 EPA ID:	Not reported
Trans 2 Name:	Not reported
TSDF EPA ID:	CAD008364432
Trans Name:	Not reported
TSDF Alt EPA ID:	Not reported
TSDF Alt Name:	Not reported
Waste Code Description:	551 - Laboratory waste chemicals 561 Detergent and soap
RCRA Code:	Not reported
Meth Code:	T03 - Treatment, Incineration
Quantity Tons:	0.373
Waste Quantity:	746
Quantity Unit:	P
Additional Code 1:	Not reported
Additional Code 2:	Not reported
Additional Code 3:	Not reported
Additional Code 4:	Not reported
Additional Code 5:	Not reported

Shipment Date:	20010427
Creation Date:	Not reported
Receipt Date:	Not reported
Manifest ID:	20960704
Trans EPA ID:	CAD008364432
Trans Name:	Not reported
Trans 2 EPA ID:	Not reported
Trans 2 Name:	Not reported
TSDF EPA ID:	CAD008364432
Trans Name:	Not reported
TSDF Alt EPA ID:	Not reported
TSDF Alt Name:	Not reported
Waste Code Description:	551 - Laboratory waste chemicals 561 Detergent and soap
RCRA Code:	D001
Meth Code:	T03 - Treatment, Incineration

Quantity Tons:	0.01
Waste Quantity:	20
Quantity Unit:	P
Additional Code 1:	Not reported
Additional Code 2:	Not reported
Additional Code 3:	Not reported
Additional Code 4:	Not reported
Additional Code 5:	Not reported

Shipment Date:	20010427
Creation Date:	7/10/2001 0:00:00
Receipt Date:	20010427
Manifest ID:	20960704
Trans EPA ID:	CAD008364432
Trans Name:	Not reported
Trans 2 EPA ID:	Not reported
Trans 2 Name:	Not reported
TSDF EPA ID:	CAD008364432
Trans Name:	Not reported
TSDF Alt EPA ID:	Not reported
TSDF Alt Name:	Not reported
Waste Code Description:	331 - Off-specification, aged, or surplus organics
RCRA Code:	D001
Meth Code:	R01 - Recycler
Quantity Tons:	1.974
Waste Quantity:	3948
Quantity Unit:	P
Additional Code 1:	Not reported
Additional Code 2:	Not reported
Additional Code 3:	Not reported
Additional Code 4:	Not reported
Additional Code 5:	Not reported

Shipment Date:	20010427
Creation Date:	Not reported
Receipt Date:	Not reported
Manifest ID:	20960704
Trans EPA ID:	CAD008364432
Trans Name:	Not reported
Trans 2 EPA ID:	Not reported
Trans 2 Name:	Not reported
TSDF EPA ID:	CAD008364432
Trans Name:	Not reported
TSDF Alt EPA ID:	Not reported
TSDF Alt Name:	Not reported
Waste Code Description:	272 - Polymeric resin waste
RCRA Code:	Not reported
Meth Code:	R01 - Recycler
Quantity Tons:	0.064
Waste Quantity:	128
Quantity Unit:	P
Additional Code 1:	Not reported
Additional Code 2:	Not reported
Additional Code 3:	Not reported
Additional Code 4:	Not reported
Additional Code 5:	Not reported

Shipment Date:	20010420
Creation Date:	Not reported
Receipt Date:	Not reported
Manifest ID:	20960698
Trans EPA ID:	CAD008364432
Trans Name:	Not reported
Trans 2 EPA ID:	Not reported
Trans 2 Name:	Not reported
TSDF EPA ID:	CAD008364432
Trans Name:	Not reported
TSDF Alt EPA ID:	Not reported
TSDF Alt Name:	Not reported
Waste Code Description:	223 - Unspecified oil-containing waste
RCRA Code:	Not reported
Meth Code:	D80 - Disposal, Land Fill
Quantity Tons:	0.7885
Waste Quantity:	1577
Quantity Unit:	P
Additional Code 1:	Not reported
Additional Code 2:	Not reported
Additional Code 3:	Not reported
Additional Code 4:	Not reported
Additional Code 5:	Not reported

Shipment Date:	20010420
Creation Date:	Not reported
Receipt Date:	Not reported
Manifest ID:	20960698

Trans EPA ID:	CAD008364432
Trans Name:	Not reported
Trans 2 EPA ID:	Not reported
Trans 2 Name:	Not reported
TSDF EPA ID:	CAD008364432
Trans Name:	Not reported
TSDF Alt EPA ID:	Not reported
TSDF Alt Name:	Not reported
Waste Code Description:	135 - Unspecified aqueous solution
RCRA Code:	Not reported
Meth Code:	T01 - Treatment, Tank
Quantity Tons:	1.106
Waste Quantity:	2212
Quantity Unit:	P
Additional Code 1:	Not reported
Additional Code 2:	Not reported
Additional Code 3:	Not reported
Additional Code 4:	Not reported
Additional Code 5:	Not reported

Shipment Date:	20010420
Creation Date:	Not reported
Receipt Date:	Not reported
Manifest ID:	20960698
Trans EPA ID:	CAD008364432
Trans Name:	Not reported
Trans 2 EPA ID:	Not reported
Trans 2 Name:	Not reported
TSDF EPA ID:	CAD008364432
Trans Name:	Not reported
TSDF Alt EPA ID:	Not reported
TSDF Alt Name:	Not reported
Waste Code Description:	331 - Off-specification, aged, or surplus organics
RCRA Code:	Not reported
Meth Code:	R01 - Recycler
Quantity Tons:	0.445
Waste Quantity:	890
Quantity Unit:	P
Additional Code 1:	Not reported
Additional Code 2:	Not reported
Additional Code 3:	Not reported
Additional Code 4:	Not reported
Additional Code 5:	Not reported

Shipment Date:	20010420
Creation Date:	Not reported
Receipt Date:	Not reported
Manifest ID:	20960698
Trans EPA ID:	CAD008364432
Trans Name:	Not reported
Trans 2 EPA ID:	Not reported
Trans 2 Name:	Not reported
TSDF EPA ID:	CAD008364432
Trans Name:	Not reported
TSDF Alt EPA ID:	Not reported
TSDF Alt Name:	Not reported
Waste Code Description:	221 - Waste oil and mixed oil
RCRA Code:	Not reported
Meth Code:	T01 - Treatment, Tank
Quantity Tons:	0.217
Waste Quantity:	434
Quantity Unit:	P
Additional Code 1:	Not reported
Additional Code 2:	Not reported
Additional Code 3:	Not reported
Additional Code 4:	Not reported
Additional Code 5:	Not reported

Shipment Date:	20010420
Creation Date:	Not reported
Receipt Date:	Not reported
Manifest ID:	20960698
Trans EPA ID:	CAD008364432
Trans Name:	Not reported
Trans 2 EPA ID:	Not reported
Trans 2 Name:	Not reported
TSDF EPA ID:	CAD008364432
Trans Name:	Not reported
TSDF Alt EPA ID:	Not reported
TSDF Alt Name:	Not reported
Waste Code Description:	272 - Polymeric resin waste
RCRA Code:	Not reported
Meth Code:	R01 - Recycler
Quantity Tons:	1.933
Waste Quantity:	3866

Quantity Unit:	P
Additional Code 1:	Not reported
Additional Code 2:	Not reported
Additional Code 3:	Not reported
Additional Code 4:	Not reported
Additional Code 5:	Not reported

Shipment Date:	20010420
Creation Date:	Not reported
Receipt Date:	Not reported
Manifest ID:	20960698
Trans EPA ID:	CAD008364432
Trans Name:	Not reported
Trans 2 EPA ID:	Not reported
Trans 2 Name:	Not reported
TSDF EPA ID:	CAD008364432
Trans Name:	Not reported
TSDF Alt EPA ID:	Not reported
TSDF Alt Name:	Not reported
Waste Code Description:	132 - Aqueous solution w/metals (< restricted levels and see waste code 121 for a list of metals
RCRA Code:	D007
Meth Code:	T01 - Treatment, Tank
Quantity Tons:	0.7365
Waste Quantity:	1473
Quantity Unit:	P
Additional Code 1:	Not reported
Additional Code 2:	Not reported
Additional Code 3:	Not reported
Additional Code 4:	Not reported
Additional Code 5:	Not reported

Shipment Date:	20010420
Creation Date:	Not reported
Receipt Date:	Not reported
Manifest ID:	20960698
Trans EPA ID:	CAD008364432
Trans Name:	Not reported
Trans 2 EPA ID:	Not reported
Trans 2 Name:	Not reported
TSDF EPA ID:	CAD008364432
Trans Name:	Not reported
TSDF Alt EPA ID:	Not reported
TSDF Alt Name:	Not reported
Waste Code Description:	352 - Other organic solids
RCRA Code:	D007
Meth Code:	R01 - Recycler
Quantity Tons:	0.343
Waste Quantity:	686
Quantity Unit:	P
Additional Code 1:	Not reported
Additional Code 2:	Not reported
Additional Code 3:	Not reported
Additional Code 4:	Not reported
Additional Code 5:	Not reported

Shipment Date:	20010420
Creation Date:	Not reported
Receipt Date:	Not reported
Manifest ID:	20960698
Trans EPA ID:	CAD008364432
Trans Name:	Not reported
Trans 2 EPA ID:	Not reported
Trans 2 Name:	Not reported
TSDF EPA ID:	CAD008364432
Trans Name:	Not reported
TSDF Alt EPA ID:	Not reported
TSDF Alt Name:	Not reported
Waste Code Description:	181 - Other inorganic solid waste Organics
RCRA Code:	D007
Meth Code:	D81 - Disposal, Land Application
Quantity Tons:	0.144
Waste Quantity:	288
Quantity Unit:	P
Additional Code 1:	Not reported
Additional Code 2:	Not reported
Additional Code 3:	Not reported
Additional Code 4:	Not reported
Additional Code 5:	Not reported

Shipment Date:	20010420
Creation Date:	7/10/2001 0:00:00
Receipt Date:	20010420
Manifest ID:	20960698
Trans EPA ID:	CAD008364432

Trans Name:	Not reported
Trans 2 EPA ID:	Not reported
Trans 2 Name:	Not reported
TSDF EPA ID:	CAD008364432
Trans Name:	Not reported
TSDF Alt EPA ID:	Not reported
TSDF Alt Name:	Not reported
Waste Code Description:	352 - Other organic solids
RCRA Code:	D007
Meth Code:	T03 - Treatment, Incineration
Quantity Tons:	6.0375
Waste Quantity:	12075
Quantity Unit:	P
Additional Code 1:	Not reported
Additional Code 2:	Not reported
Additional Code 3:	Not reported
Additional Code 4:	Not reported
Additional Code 5:	Not reported

Shipment Date:	20010420
Creation Date:	7/10/2001 0:00:00
Receipt Date:	20010420
Manifest ID:	20960698
Trans EPA ID:	CAD008364432
Trans Name:	Not reported
Trans 2 EPA ID:	Not reported
Trans 2 Name:	Not reported
TSDF EPA ID:	CAD008364432
Trans Name:	Not reported
TSDF Alt EPA ID:	Not reported
TSDF Alt Name:	Not reported
Waste Code Description:	352 - Other organic solids
RCRA Code:	F005
Meth Code:	T03 - Treatment, Incineration
Quantity Tons:	0.204
Waste Quantity:	408
Quantity Unit:	P
Additional Code 1:	Not reported
Additional Code 2:	Not reported
Additional Code 3:	Not reported
Additional Code 4:	Not reported
Additional Code 5:	Not reported

Shipment Date:	20010420
Creation Date:	7/10/2001 0:00:00
Receipt Date:	20010420
Manifest ID:	20960698
Trans EPA ID:	CAD008364432
Trans Name:	Not reported
Trans 2 EPA ID:	Not reported
Trans 2 Name:	Not reported
TSDF EPA ID:	CAD008364432
Trans Name:	Not reported
TSDF Alt EPA ID:	Not reported
TSDF Alt Name:	Not reported
Waste Code Description:	214 - Unspecified solvent mixture
RCRA Code:	D001
Meth Code:	R01 - Recycler
Quantity Tons:	4.287
Waste Quantity:	8574
Quantity Unit:	P
Additional Code 1:	Not reported
Additional Code 2:	Not reported
Additional Code 3:	Not reported
Additional Code 4:	Not reported
Additional Code 5:	Not reported

Shipment Date:	20010420
Creation Date:	7/10/2001 0:00:00
Receipt Date:	20010420
Manifest ID:	20960698
Trans EPA ID:	CAD008364432
Trans Name:	Not reported
Trans 2 EPA ID:	Not reported
Trans 2 Name:	Not reported
TSDF EPA ID:	CAD008364432
Trans Name:	Not reported
TSDF Alt EPA ID:	Not reported
TSDF Alt Name:	Not reported
Waste Code Description:	331 - Off-specification, aged, or surplus organics
RCRA Code:	F002
Meth Code:	T03 - Treatment, Incineration
Quantity Tons:	0.088
Waste Quantity:	176
Quantity Unit:	P

Additional Code 1:	Not reported
Additional Code 2:	Not reported
Additional Code 3:	Not reported
Additional Code 4:	Not reported
Additional Code 5:	Not reported

Shipment Date:	20010201
Creation Date:	4/30/2001 0:00:00
Receipt Date:	20010201
Manifest ID:	20540564
Trans EPA ID:	CAD008364432
Trans Name:	Not reported
Trans 2 EPA ID:	Not reported
Trans 2 Name:	Not reported
TSDF EPA ID:	CAD008364432
Trans Name:	Not reported
TSDF Alt EPA ID:	Not reported
TSDF Alt Name:	Not reported
Waste Code Description:	212 - Oxygenated solvents (acetone, butanol, ethyl acetate, etc.
RCRA Code:	D011
Meth Code:	R01 - Recycler
Quantity Tons:	0.3655
Waste Quantity:	731
Quantity Unit:	P
Additional Code 1:	Not reported
Additional Code 2:	Not reported
Additional Code 3:	Not reported
Additional Code 4:	Not reported
Additional Code 5:	Not reported

Shipment Date:	20010201
Creation Date:	4/30/2001 0:00:00
Receipt Date:	20010201
Manifest ID:	20540564
Trans EPA ID:	CAD008364432
Trans Name:	Not reported
Trans 2 EPA ID:	Not reported
Trans 2 Name:	Not reported
TSDF EPA ID:	CAD008364432
Trans Name:	Not reported
TSDF Alt EPA ID:	Not reported
TSDF Alt Name:	Not reported
Waste Code Description:	331 - Off-specification, aged, or surplus organics
RCRA Code:	D001
Meth Code:	R01 - Recycler
Quantity Tons:	4.8235
Waste Quantity:	9647
Quantity Unit:	P
Additional Code 1:	Not reported
Additional Code 2:	Not reported
Additional Code 3:	Not reported
Additional Code 4:	Not reported
Additional Code 5:	Not reported

Shipment Date:	20010201
Creation Date:	Not reported
Receipt Date:	Not reported
Manifest ID:	20540564
Trans EPA ID:	CAD008364432
Trans Name:	Not reported
Trans 2 EPA ID:	Not reported
Trans 2 Name:	Not reported
TSDF EPA ID:	CAD008364432
Trans Name:	Not reported
TSDF Alt EPA ID:	Not reported
TSDF Alt Name:	Not reported
Waste Code Description:	551 - Laboratory waste chemicals 561 Detergent and soap
RCRA Code:	Not reported
Meth Code:	D80 - Disposal, Land Fill
Quantity Tons:	0.24
Waste Quantity:	480
Quantity Unit:	P
Additional Code 1:	Not reported
Additional Code 2:	Not reported
Additional Code 3:	Not reported
Additional Code 4:	Not reported
Additional Code 5:	Not reported

Shipment Date:	20010201
Creation Date:	4/30/2001 0:00:00
Receipt Date:	20010201
Manifest ID:	20540564
Trans EPA ID:	CAD008364432
Trans Name:	Not reported
Trans 2 EPA ID:	Not reported

Trans 2 Name:	Not reported
TSDF EPA ID:	CAD008364432
Trans Name:	Not reported
TSDF Alt EPA ID:	Not reported
TSDF Alt Name:	Not reported
Waste Code Description:	551 - Laboratory waste chemicals 561 Detergent and soap
RCRA Code:	D002
Meth Code:	T01 - Treatment, Tank
Quantity Tons:	0.01
Waste Quantity:	20
Quantity Unit:	P
Additional Code 1:	Not reported
Additional Code 2:	Not reported
Additional Code 3:	Not reported
Additional Code 4:	Not reported
Additional Code 5:	Not reported

Shipment Date:	20010201
Creation Date:	Not reported
Receipt Date:	Not reported
Manifest ID:	20540564
Trans EPA ID:	CAD008364432
Trans Name:	Not reported
Trans 2 EPA ID:	Not reported
Trans 2 Name:	Not reported
TSDF EPA ID:	CAD008364432
Trans Name:	Not reported
TSDF Alt EPA ID:	Not reported
TSDF Alt Name:	Not reported
Waste Code Description:	343 - Unspecified organic liquid mixture
RCRA Code:	D001
Meth Code:	T03 - Treatment, Incineration
Quantity Tons:	0.085
Waste Quantity:	170
Quantity Unit:	P
Additional Code 1:	Not reported
Additional Code 2:	Not reported
Additional Code 3:	Not reported
Additional Code 4:	Not reported
Additional Code 5:	Not reported

Shipment Date:	20010201
Creation Date:	Not reported
Receipt Date:	Not reported
Manifest ID:	20540564
Trans EPA ID:	CAD008364432
Trans Name:	Not reported
Trans 2 EPA ID:	Not reported
Trans 2 Name:	Not reported
TSDF EPA ID:	CAD008364432
Trans Name:	Not reported
TSDF Alt EPA ID:	Not reported
TSDF Alt Name:	Not reported
Waste Code Description:	551 - Laboratory waste chemicals 561 Detergent and soap
RCRA Code:	Not reported
Meth Code:	D80 - Disposal, Land Fill
Quantity Tons:	0.068
Waste Quantity:	136
Quantity Unit:	P
Additional Code 1:	Not reported
Additional Code 2:	Not reported
Additional Code 3:	Not reported
Additional Code 4:	Not reported
Additional Code 5:	Not reported

Shipment Date:	20010201
Creation Date:	Not reported
Receipt Date:	Not reported
Manifest ID:	20540564
Trans EPA ID:	CAD008364432
Trans Name:	Not reported
Trans 2 EPA ID:	Not reported
Trans 2 Name:	Not reported
TSDF EPA ID:	CAD008364432
Trans Name:	Not reported
TSDF Alt EPA ID:	Not reported
TSDF Alt Name:	Not reported
Waste Code Description:	181 - Other inorganic solid waste Organics
RCRA Code:	D002
Meth Code:	H01 - Transfer Station
Quantity Tons:	0.058
Waste Quantity:	116
Quantity Unit:	P
Additional Code 1:	Not reported
Additional Code 2:	Not reported

Additional Code 3:	Not reported
Additional Code 4:	Not reported
Additional Code 5:	Not reported

Shipment Date:	20010201
Creation Date:	4/30/2001 0:00:00
Receipt Date:	20010201
Manifest ID:	20540564
Trans EPA ID:	CAD008364432
Trans Name:	Not reported
Trans 2 EPA ID:	Not reported
Trans 2 Name:	Not reported
TSDF EPA ID:	CAD008364432
Trans Name:	Not reported
TSDF Alt EPA ID:	Not reported
TSDF Alt Name:	Not reported
Waste Code Description:	343 - Unspecified organic liquid mixture
RCRA Code:	D002
Meth Code:	T03 - Treatment, Incineration
Quantity Tons:	0.0125
Waste Quantity:	25
Quantity Unit:	P
Additional Code 1:	Not reported
Additional Code 2:	Not reported
Additional Code 3:	Not reported
Additional Code 4:	Not reported
Additional Code 5:	Not reported

Shipment Date:	20010130
Creation Date:	Not reported
Receipt Date:	Not reported
Manifest ID:	20540604
Trans EPA ID:	CAD008364432
Trans Name:	Not reported
Trans 2 EPA ID:	Not reported
Trans 2 Name:	Not reported
TSDF EPA ID:	CAD008364432
Trans Name:	Not reported
TSDF Alt EPA ID:	Not reported
TSDF Alt Name:	Not reported
Waste Code Description:	132 - Aqueous solution w/metals (< restricted levels and see waste code 121 for a list of metals
RCRA Code:	D007
Meth Code:	T01 - Treatment, Tank
Quantity Tons:	0.477
Waste Quantity:	954
Quantity Unit:	P
Additional Code 1:	Not reported
Additional Code 2:	Not reported
Additional Code 3:	Not reported
Additional Code 4:	Not reported
Additional Code 5:	Not reported

Shipment Date:	20010130
Creation Date:	Not reported
Receipt Date:	Not reported
Manifest ID:	20540604
Trans EPA ID:	CAD008364432
Trans Name:	Not reported
Trans 2 EPA ID:	Not reported
Trans 2 Name:	Not reported
TSDF EPA ID:	CAD008364432
Trans Name:	Not reported
TSDF Alt EPA ID:	Not reported
TSDF Alt Name:	Not reported
Waste Code Description:	221 - Waste oil and mixed oil
RCRA Code:	Not reported
Meth Code:	R01 - Recycler
Quantity Tons:	0.08
Waste Quantity:	160
Quantity Unit:	P
Additional Code 1:	Not reported
Additional Code 2:	Not reported
Additional Code 3:	Not reported
Additional Code 4:	Not reported
Additional Code 5:	Not reported

Shipment Date:	20010130
Creation Date:	Not reported
Receipt Date:	Not reported
Manifest ID:	20540604
Trans EPA ID:	CAD008364432
Trans Name:	Not reported
Trans 2 EPA ID:	Not reported
Trans 2 Name:	Not reported

TSDF EPA ID:	CAD008364432
Trans Name:	Not reported
TSDF Alt EPA ID:	Not reported
TSDF Alt Name:	Not reported
Waste Code Description:	135 - Unspecified aqueous solution
RCRA Code:	Not reported
Meth Code:	T01 - Treatment, Tank
Quantity Tons:	1.286
Waste Quantity:	2572
Quantity Unit:	P
Additional Code 1:	Not reported
Additional Code 2:	Not reported
Additional Code 3:	Not reported
Additional Code 4:	Not reported
Additional Code 5:	Not reported

Shipment Date:	20010130
Creation Date:	Not reported
Receipt Date:	Not reported
Manifest ID:	20540604
Trans EPA ID:	CAD008364432
Trans Name:	Not reported
Trans 2 EPA ID:	Not reported
Trans 2 Name:	Not reported
TSDF EPA ID:	CAD008364432
Trans Name:	Not reported
TSDF Alt EPA ID:	Not reported
TSDF Alt Name:	Not reported
Waste Code Description:	223 - Unspecified oil-containing waste
RCRA Code:	Not reported
Meth Code:	D80 - Disposal, Land Fill
Quantity Tons:	2.331
Waste Quantity:	4662
Quantity Unit:	P
Additional Code 1:	Not reported
Additional Code 2:	Not reported
Additional Code 3:	Not reported
Additional Code 4:	Not reported
Additional Code 5:	Not reported

Shipment Date:	20010130
Creation Date:	Not reported
Receipt Date:	Not reported
Manifest ID:	20540604
Trans EPA ID:	CAD008364432
Trans Name:	Not reported
Trans 2 EPA ID:	Not reported
Trans 2 Name:	Not reported
TSDF EPA ID:	CAD008364432
Trans Name:	Not reported
TSDF Alt EPA ID:	Not reported
TSDF Alt Name:	Not reported
Waste Code Description:	181 - Other inorganic solid waste Organics
RCRA Code:	D007
Meth Code:	D81 - Disposal, Land Application
Quantity Tons:	0.112
Waste Quantity:	224
Quantity Unit:	P
Additional Code 1:	Not reported
Additional Code 2:	Not reported
Additional Code 3:	Not reported
Additional Code 4:	Not reported
Additional Code 5:	Not reported

Shipment Date:	20010130
Creation Date:	4/30/2001 0:00:00
Receipt Date:	20010130
Manifest ID:	20540604
Trans EPA ID:	CAD008364432
Trans Name:	Not reported
Trans 2 EPA ID:	Not reported
Trans 2 Name:	Not reported
TSDF EPA ID:	CAD008364432
Trans Name:	Not reported
TSDF Alt EPA ID:	Not reported
TSDF Alt Name:	Not reported
Waste Code Description:	352 - Other organic solids
RCRA Code:	D007
Meth Code:	R01 - Recycler
Quantity Tons:	1.661
Waste Quantity:	3322
Quantity Unit:	P
Additional Code 1:	Not reported
Additional Code 2:	Not reported
Additional Code 3:	Not reported

Additional Code 4:	Not reported
Additional Code 5:	Not reported
Shipment Date:	20010130
Creation Date:	4/30/2001 0:00:00
Receipt Date:	20010130
Manifest ID:	20540604
Trans EPA ID:	CAD008364432
Trans Name:	Not reported
Trans 2 EPA ID:	Not reported
Trans 2 Name:	Not reported
TSDF EPA ID:	CAD008364432
Trans Name:	Not reported
TSDF Alt EPA ID:	Not reported
TSDF Alt Name:	Not reported
Waste Code Description:	214 - Unspecified solvent mixture
RCRA Code:	D001
Meth Code:	R01 - Recycler
Quantity Tons:	1.0525
Waste Quantity:	2105
Quantity Unit:	P
Additional Code 1:	Not reported
Additional Code 2:	Not reported
Additional Code 3:	Not reported
Additional Code 4:	Not reported
Additional Code 5:	Not reported
Shipment Date:	20010130
Creation Date:	4/30/2001 0:00:00
Receipt Date:	20010130
Manifest ID:	20540604
Trans EPA ID:	CAD008364432
Trans Name:	Not reported
Trans 2 EPA ID:	Not reported
Trans 2 Name:	Not reported
TSDF EPA ID:	CAD008364432
Trans Name:	Not reported
TSDF Alt EPA ID:	Not reported
TSDF Alt Name:	Not reported
Waste Code Description:	352 - Other organic solids
RCRA Code:	D007
Meth Code:	T03 - Treatment, Incineration
Quantity Tons:	7.221
Waste Quantity:	14442
Quantity Unit:	P
Additional Code 1:	Not reported
Additional Code 2:	Not reported
Additional Code 3:	Not reported
Additional Code 4:	Not reported
Additional Code 5:	Not reported
Shipment Date:	20010130
Creation Date:	4/30/2001 0:00:00
Receipt Date:	20010130
Manifest ID:	20540604
Trans EPA ID:	CAD008364432
Trans Name:	Not reported
Trans 2 EPA ID:	Not reported
Trans 2 Name:	Not reported
TSDF EPA ID:	CAD008364432
Trans Name:	Not reported
TSDF Alt EPA ID:	Not reported
TSDF Alt Name:	Not reported
Waste Code Description:	352 - Other organic solids
RCRA Code:	F005
Meth Code:	R01 - Recycler
Quantity Tons:	0.248
Waste Quantity:	496
Quantity Unit:	P
Additional Code 1:	Not reported
Additional Code 2:	Not reported
Additional Code 3:	Not reported
Additional Code 4:	Not reported
Additional Code 5:	Not reported

Additional Info:

Year:	2002
Gen EPA ID:	CAD008237596
Shipment Date:	Not reported
Creation Date:	Not reported
Receipt Date:	Not reported
Manifest ID:	21434247
Trans EPA ID:	CAL000113451

Trans Name:	Not reported
Trans 2 EPA ID:	AZD009015389
Trans 2 Name:	Not reported
TSDF EPA ID:	AZD009015389
Trans Name:	Not reported
TSDF Alt EPA ID:	Not reported
TSDF Alt Name:	Not reported
Waste Code Description:	272 - Polymeric resin waste
RCRA Code:	Not reported
Meth Code:	- Not reported
Quantity Tons:	0.12
Waste Quantity:	240
Quantity Unit:	P
Additional Code 1:	Not reported
Additional Code 2:	Not reported
Additional Code 3:	Not reported
Additional Code 4:	Not reported
Additional Code 5:	Not reported

Shipment Date:	Not reported
Creation Date:	Not reported
Receipt Date:	Not reported
Manifest ID:	21434247
Trans EPA ID:	CAL000113451
Trans Name:	Not reported
Trans 2 EPA ID:	AZD009015389
Trans 2 Name:	Not reported
TSDF EPA ID:	AZD009015389
Trans Name:	Not reported
TSDF Alt EPA ID:	Not reported
TSDF Alt Name:	Not reported
Waste Code Description:	331 - Off-specification, aged, or surplus organics
RCRA Code:	D001
Meth Code:	- Not reported
Quantity Tons:	0.226
Waste Quantity:	452
Quantity Unit:	P
Additional Code 1:	Not reported
Additional Code 2:	Not reported
Additional Code 3:	Not reported
Additional Code 4:	Not reported
Additional Code 5:	Not reported

Shipment Date:	Not reported
Creation Date:	Not reported
Receipt Date:	Not reported
Manifest ID:	21434247
Trans EPA ID:	CAL000113451
Trans Name:	Not reported
Trans 2 EPA ID:	AZD009015389
Trans 2 Name:	Not reported
TSDF EPA ID:	AZD009015389
Trans Name:	Not reported
TSDF Alt EPA ID:	Not reported
TSDF Alt Name:	Not reported
Waste Code Description:	331 - Off-specification, aged, or surplus organics
RCRA Code:	D001
Meth Code:	- Not reported
Quantity Tons:	0.024
Waste Quantity:	48
Quantity Unit:	P
Additional Code 1:	Not reported
Additional Code 2:	Not reported
Additional Code 3:	Not reported
Additional Code 4:	Not reported
Additional Code 5:	Not reported

Shipment Date:	Not reported
Creation Date:	Not reported
Receipt Date:	Not reported
Manifest ID:	21434247
Trans EPA ID:	CAL000113451
Trans Name:	Not reported
Trans 2 EPA ID:	AZD009015389
Trans 2 Name:	Not reported
TSDF EPA ID:	AZD009015389
Trans Name:	Not reported
TSDF Alt EPA ID:	Not reported
TSDF Alt Name:	Not reported
Waste Code Description:	272 - Polymeric resin waste
RCRA Code:	D001
Meth Code:	- Not reported
Quantity Tons:	0.088
Waste Quantity:	176
Quantity Unit:	P

Additional Code 1:	Not reported
Additional Code 2:	Not reported
Additional Code 3:	Not reported
Additional Code 4:	Not reported
Additional Code 5:	Not reported

Shipment Date:	Not reported
Creation Date:	Not reported
Receipt Date:	Not reported
Manifest ID:	21434247
Trans EPA ID:	CAL000113451
Trans Name:	Not reported
Trans 2 EPA ID:	AZD009015389
Trans 2 Name:	Not reported
TSDF EPA ID:	AZD009015389
Trans Name:	Not reported
TSDF Alt EPA ID:	Not reported
TSDF Alt Name:	Not reported
Waste Code Description:	272 - Polymeric resin waste
RCRA Code:	D001
Meth Code:	- Not reported
Quantity Tons:	0.84
Waste Quantity:	1680
Quantity Unit:	P
Additional Code 1:	Not reported
Additional Code 2:	Not reported
Additional Code 3:	Not reported
Additional Code 4:	Not reported
Additional Code 5:	Not reported

Shipment Date:	Not reported
Creation Date:	Not reported
Receipt Date:	Not reported
Manifest ID:	21434247
Trans EPA ID:	CAL000113451
Trans Name:	Not reported
Trans 2 EPA ID:	AZD009015389
Trans 2 Name:	Not reported
TSDF EPA ID:	AZD009015389
Trans Name:	Not reported
TSDF Alt EPA ID:	Not reported
TSDF Alt Name:	Not reported
Waste Code Description:	352 - Other organic solids
RCRA Code:	D001
Meth Code:	- Not reported
Quantity Tons:	0.09
Waste Quantity:	180
Quantity Unit:	P
Additional Code 1:	Not reported
Additional Code 2:	Not reported
Additional Code 3:	Not reported
Additional Code 4:	Not reported
Additional Code 5:	Not reported

Shipment Date:	Not reported
Creation Date:	Not reported
Receipt Date:	Not reported
Manifest ID:	21434247
Trans EPA ID:	CAL000113451
Trans Name:	Not reported
Trans 2 EPA ID:	AZD009015389
Trans 2 Name:	Not reported
TSDF EPA ID:	AZD009015389
Trans Name:	Not reported
TSDF Alt EPA ID:	Not reported
TSDF Alt Name:	Not reported
Waste Code Description:	331 - Off-specification, aged, or surplus organics
RCRA Code:	D001
Meth Code:	- Not reported
Quantity Tons:	0.394
Waste Quantity:	788
Quantity Unit:	P
Additional Code 1:	Not reported
Additional Code 2:	Not reported
Additional Code 3:	Not reported
Additional Code 4:	Not reported
Additional Code 5:	Not reported

Shipment Date:	Not reported
Creation Date:	Not reported
Receipt Date:	Not reported
Manifest ID:	21434247
Trans EPA ID:	CAL000113451
Trans Name:	Not reported
Trans 2 EPA ID:	AZD009015389

Trans 2 Name:	Not reported
TSDF EPA ID:	AZD009015389
Trans Name:	Not reported
TSDF Alt EPA ID:	Not reported
TSDF Alt Name:	Not reported
Waste Code Description:	272 - Polymeric resin waste
RCRA Code:	D001
Meth Code:	- Not reported
Quantity Tons:	0.048
Waste Quantity:	96
Quantity Unit:	P
Additional Code 1:	Not reported
Additional Code 2:	Not reported
Additional Code 3:	Not reported
Additional Code 4:	Not reported
Additional Code 5:	Not reported

Shipment Date:	Not reported
Creation Date:	Not reported
Receipt Date:	Not reported
Manifest ID:	21434247
Trans EPA ID:	CAL000113451
Trans Name:	Not reported
Trans 2 EPA ID:	AZD009015389
Trans 2 Name:	Not reported
TSDF EPA ID:	AZD009015389
Trans Name:	Not reported
TSDF Alt EPA ID:	Not reported
TSDF Alt Name:	Not reported
Waste Code Description:	272 - Polymeric resin waste
RCRA Code:	D001
Meth Code:	- Not reported
Quantity Tons:	0.224
Waste Quantity:	448
Quantity Unit:	P
Additional Code 1:	Not reported
Additional Code 2:	Not reported
Additional Code 3:	Not reported
Additional Code 4:	Not reported
Additional Code 5:	Not reported

Shipment Date:	Not reported
Creation Date:	Not reported
Receipt Date:	Not reported
Manifest ID:	21434247
Trans EPA ID:	CAL000113451
Trans Name:	Not reported
Trans 2 EPA ID:	AZD009015389
Trans 2 Name:	Not reported
TSDF EPA ID:	AZD009015389
Trans Name:	Not reported
TSDF Alt EPA ID:	Not reported
TSDF Alt Name:	Not reported
Waste Code Description:	272 - Polymeric resin waste
RCRA Code:	D001
Meth Code:	- Not reported
Quantity Tons:	0.375
Waste Quantity:	750
Quantity Unit:	P
Additional Code 1:	Not reported
Additional Code 2:	Not reported
Additional Code 3:	Not reported
Additional Code 4:	Not reported
Additional Code 5:	Not reported

Shipment Date:	Not reported
Creation Date:	Not reported
Receipt Date:	Not reported
Manifest ID:	21434247
Trans EPA ID:	CAL000113451
Trans Name:	Not reported
Trans 2 EPA ID:	AZD009015389
Trans 2 Name:	Not reported
TSDF EPA ID:	AZD009015389
Trans Name:	Not reported
TSDF Alt EPA ID:	Not reported
TSDF Alt Name:	Not reported
Waste Code Description:	331 - Off-specification, aged, or surplus organics
RCRA Code:	D001
Meth Code:	- Not reported
Quantity Tons:	0.03
Waste Quantity:	60
Quantity Unit:	P
Additional Code 1:	Not reported
Additional Code 2:	Not reported

Additional Code 3:	Not reported
Additional Code 4:	Not reported
Additional Code 5:	Not reported

Shipment Date:	Not reported
Creation Date:	Not reported
Receipt Date:	Not reported
Manifest ID:	21434247
Trans EPA ID:	CAL000113451
Trans Name:	Not reported
Trans 2 EPA ID:	AZD009015389
Trans 2 Name:	Not reported
TSDF EPA ID:	AZD009015389
Trans Name:	Not reported
TSDF Alt EPA ID:	Not reported
TSDF Alt Name:	Not reported
Waste Code Description:	272 - Polymeric resin waste
RCRA Code:	Not reported
Meth Code:	- Not reported
Quantity Tons:	1.3885
Waste Quantity:	2777
Quantity Unit:	P
Additional Code 1:	Not reported
Additional Code 2:	Not reported
Additional Code 3:	Not reported
Additional Code 4:	Not reported
Additional Code 5:	Not reported

Shipment Date:	Not reported
Creation Date:	Not reported
Receipt Date:	Not reported
Manifest ID:	21434247
Trans EPA ID:	CAL000113451
Trans Name:	Not reported
Trans 2 EPA ID:	AZD009015389
Trans 2 Name:	Not reported
TSDF EPA ID:	AZD009015389
Trans Name:	Not reported
TSDF Alt EPA ID:	Not reported
TSDF Alt Name:	Not reported
Waste Code Description:	272 - Polymeric resin waste
RCRA Code:	Not reported
Meth Code:	- Not reported
Quantity Tons:	0.12
Waste Quantity:	240
Quantity Unit:	P
Additional Code 1:	Not reported
Additional Code 2:	Not reported
Additional Code 3:	Not reported
Additional Code 4:	Not reported
Additional Code 5:	Not reported

Shipment Date:	Not reported
Creation Date:	Not reported
Receipt Date:	Not reported
Manifest ID:	21434247
Trans EPA ID:	CAL000113451
Trans Name:	Not reported
Trans 2 EPA ID:	AZD009015389
Trans 2 Name:	Not reported
TSDF EPA ID:	AZD009015389
Trans Name:	Not reported
TSDF Alt EPA ID:	Not reported
TSDF Alt Name:	Not reported
Waste Code Description:	221 - Waste oil and mixed oil
RCRA Code:	Not reported
Meth Code:	- Not reported
Quantity Tons:	0.4325
Waste Quantity:	865
Quantity Unit:	P
Additional Code 1:	Not reported
Additional Code 2:	Not reported
Additional Code 3:	Not reported
Additional Code 4:	Not reported
Additional Code 5:	Not reported

Shipment Date:	Not reported
Creation Date:	Not reported
Receipt Date:	Not reported
Manifest ID:	21434247
Trans EPA ID:	CAL000113451
Trans Name:	Not reported
Trans 2 EPA ID:	AZD009015389
Trans 2 Name:	Not reported
TSDF EPA ID:	AZD009015389

Trans Name:	Not reported
TSDF Alt EPA ID:	Not reported
TSDF Alt Name:	Not reported
Waste Code Description:	352 - Other organic solids
RCRA Code:	Not reported
Meth Code:	- Not reported
Quantity Tons:	0.942
Waste Quantity:	1884
Quantity Unit:	P
Additional Code 1:	Not reported
Additional Code 2:	Not reported
Additional Code 3:	Not reported
Additional Code 4:	Not reported
Additional Code 5:	Not reported

Shipment Date:	Not reported
Creation Date:	Not reported
Receipt Date:	Not reported
Manifest ID:	21434247
Trans EPA ID:	CAL000113451
Trans Name:	Not reported
Trans 2 EPA ID:	AZD009015389
Trans 2 Name:	Not reported
TSDF EPA ID:	AZD009015389
Trans Name:	Not reported
TSDF Alt EPA ID:	Not reported
TSDF Alt Name:	Not reported
Waste Code Description:	331 - Off-specification, aged, or surplus organics
RCRA Code:	Not reported
Meth Code:	- Not reported
Quantity Tons:	0.125
Waste Quantity:	250
Quantity Unit:	P
Additional Code 1:	Not reported
Additional Code 2:	Not reported
Additional Code 3:	Not reported
Additional Code 4:	Not reported
Additional Code 5:	Not reported

Shipment Date:	Not reported
Creation Date:	Not reported
Receipt Date:	Not reported
Manifest ID:	21434247
Trans EPA ID:	CAL000113451
Trans Name:	Not reported
Trans 2 EPA ID:	AZD009015389
Trans 2 Name:	Not reported
TSDF EPA ID:	AZD009015389
Trans Name:	Not reported
TSDF Alt EPA ID:	Not reported
TSDF Alt Name:	Not reported
Waste Code Description:	331 - Off-specification, aged, or surplus organics
RCRA Code:	D001
Meth Code:	- Not reported
Quantity Tons:	0.226
Waste Quantity:	452
Quantity Unit:	P
Additional Code 1:	Not reported
Additional Code 2:	Not reported
Additional Code 3:	Not reported
Additional Code 4:	Not reported
Additional Code 5:	Not reported

Shipment Date:	Not reported
Creation Date:	Not reported
Receipt Date:	Not reported
Manifest ID:	21434247
Trans EPA ID:	CAL000113451
Trans Name:	Not reported
Trans 2 EPA ID:	AZD009015389
Trans 2 Name:	Not reported
TSDF EPA ID:	AZD009015389
Trans Name:	Not reported
TSDF Alt EPA ID:	Not reported
TSDF Alt Name:	Not reported
Waste Code Description:	331 - Off-specification, aged, or surplus organics
RCRA Code:	D001
Meth Code:	- Not reported
Quantity Tons:	0.024
Waste Quantity:	48
Quantity Unit:	P
Additional Code 1:	Not reported
Additional Code 2:	Not reported
Additional Code 3:	Not reported
Additional Code 4:	Not reported

Additional Code 5:	Not reported
Shipment Date:	Not reported
Creation Date:	Not reported
Receipt Date:	Not reported
Manifest ID:	21434247
Trans EPA ID:	CAL000113451
Trans Name:	Not reported
Trans 2 EPA ID:	AZD009015389
Trans 2 Name:	Not reported
TSDF EPA ID:	AZD009015389
Trans Name:	Not reported
TSDF Alt EPA ID:	Not reported
TSDF Alt Name:	Not reported
Waste Code Description:	272 - Polymeric resin waste
RCRA Code:	D001
Meth Code:	- Not reported
Quantity Tons:	0.088
Waste Quantity:	176
Quantity Unit:	P
Additional Code 1:	Not reported
Additional Code 2:	Not reported
Additional Code 3:	Not reported
Additional Code 4:	Not reported
Additional Code 5:	Not reported
Shipment Date:	Not reported
Creation Date:	Not reported
Receipt Date:	Not reported
Manifest ID:	21434247
Trans EPA ID:	CAL000113451
Trans Name:	Not reported
Trans 2 EPA ID:	AZD009015389
Trans 2 Name:	Not reported
TSDF EPA ID:	AZD009015389
Trans Name:	Not reported
TSDF Alt EPA ID:	Not reported
TSDF Alt Name:	Not reported
Waste Code Description:	272 - Polymeric resin waste
RCRA Code:	D001
Meth Code:	- Not reported
Quantity Tons:	0.84
Waste Quantity:	1680
Quantity Unit:	P
Additional Code 1:	Not reported
Additional Code 2:	Not reported
Additional Code 3:	Not reported
Additional Code 4:	Not reported
Additional Code 5:	Not reported
Shipment Date:	Not reported
Creation Date:	Not reported
Receipt Date:	Not reported
Manifest ID:	21434247
Trans EPA ID:	CAL000113451
Trans Name:	Not reported
Trans 2 EPA ID:	AZD009015389
Trans 2 Name:	Not reported
TSDF EPA ID:	AZD009015389
Trans Name:	Not reported
TSDF Alt EPA ID:	Not reported
TSDF Alt Name:	Not reported
Waste Code Description:	352 - Other organic solids
RCRA Code:	D001
Meth Code:	- Not reported
Quantity Tons:	0.09
Waste Quantity:	180
Quantity Unit:	P
Additional Code 1:	Not reported
Additional Code 2:	Not reported
Additional Code 3:	Not reported
Additional Code 4:	Not reported
Additional Code 5:	Not reported
Shipment Date:	Not reported
Creation Date:	Not reported
Receipt Date:	Not reported
Manifest ID:	21434247
Trans EPA ID:	CAL000113451
Trans Name:	Not reported
Trans 2 EPA ID:	AZD009015389
Trans 2 Name:	Not reported
TSDF EPA ID:	AZD009015389
Trans Name:	Not reported
TSDF Alt EPA ID:	Not reported

TSDF Alt Name:	Not reported
Waste Code Description:	331 - Off-specification, aged, or surplus organics
RCRA Code:	D001
Meth Code:	- Not reported
Quantity Tons:	0.394
Waste Quantity:	788
Quantity Unit:	P
Additional Code 1:	Not reported
Additional Code 2:	Not reported
Additional Code 3:	Not reported
Additional Code 4:	Not reported
Additional Code 5:	Not reported

Shipment Date:	Not reported
Creation Date:	Not reported
Receipt Date:	Not reported
Manifest ID:	21434247
Trans EPA ID:	CAL000113451
Trans Name:	Not reported
Trans 2 EPA ID:	AZD009015389
Trans 2 Name:	Not reported
TSDF EPA ID:	AZD009015389
Trans Name:	Not reported
TSDF Alt EPA ID:	Not reported
TSDF Alt Name:	Not reported
Waste Code Description:	272 - Polymeric resin waste
RCRA Code:	D001
Meth Code:	- Not reported
Quantity Tons:	0.048
Waste Quantity:	96
Quantity Unit:	P
Additional Code 1:	Not reported
Additional Code 2:	Not reported
Additional Code 3:	Not reported
Additional Code 4:	Not reported
Additional Code 5:	Not reported

Shipment Date:	Not reported
Creation Date:	Not reported
Receipt Date:	Not reported
Manifest ID:	21434247
Trans EPA ID:	CAL000113451
Trans Name:	Not reported
Trans 2 EPA ID:	AZD009015389
Trans 2 Name:	Not reported
TSDF EPA ID:	AZD009015389
Trans Name:	Not reported
TSDF Alt EPA ID:	Not reported
TSDF Alt Name:	Not reported
Waste Code Description:	272 - Polymeric resin waste
RCRA Code:	D001
Meth Code:	- Not reported
Quantity Tons:	0.224
Waste Quantity:	448
Quantity Unit:	P
Additional Code 1:	Not reported
Additional Code 2:	Not reported
Additional Code 3:	Not reported
Additional Code 4:	Not reported
Additional Code 5:	Not reported

Shipment Date:	Not reported
Creation Date:	Not reported
Receipt Date:	Not reported
Manifest ID:	21434247
Trans EPA ID:	CAL000113451
Trans Name:	Not reported
Trans 2 EPA ID:	AZD009015389
Trans 2 Name:	Not reported
TSDF EPA ID:	AZD009015389
Trans Name:	Not reported
TSDF Alt EPA ID:	Not reported
TSDF Alt Name:	Not reported
Waste Code Description:	352 - Other organic solids
RCRA Code:	Not reported
Meth Code:	- Not reported
Quantity Tons:	0.942
Waste Quantity:	1884
Quantity Unit:	P
Additional Code 1:	Not reported
Additional Code 2:	Not reported
Additional Code 3:	Not reported
Additional Code 4:	Not reported
Additional Code 5:	Not reported

Shipment Date:	Not reported
Creation Date:	Not reported
Receipt Date:	Not reported
Manifest ID:	21434247
Trans EPA ID:	CAL000113451
Trans Name:	Not reported
Trans 2 EPA ID:	AZD009015389
Trans 2 Name:	Not reported
TSDF EPA ID:	AZD009015389
Trans Name:	Not reported
TSDF Alt EPA ID:	Not reported
TSDF Alt Name:	Not reported
Waste Code Description:	221 - Waste oil and mixed oil
RCRA Code:	Not reported
Meth Code:	- Not reported
Quantity Tons:	0.4325
Waste Quantity:	865
Quantity Unit:	P
Additional Code 1:	Not reported
Additional Code 2:	Not reported
Additional Code 3:	Not reported
Additional Code 4:	Not reported
Additional Code 5:	Not reported

Shipment Date:	Not reported
Creation Date:	Not reported
Receipt Date:	Not reported
Manifest ID:	21434247
Trans EPA ID:	CAL000113451
Trans Name:	Not reported
Trans 2 EPA ID:	AZD009015389
Trans 2 Name:	Not reported
TSDF EPA ID:	AZD009015389
Trans Name:	Not reported
TSDF Alt EPA ID:	Not reported
TSDF Alt Name:	Not reported
Waste Code Description:	331 - Off-specification, aged, or surplus organics
RCRA Code:	Not reported
Meth Code:	- Not reported
Quantity Tons:	0.125
Waste Quantity:	250
Quantity Unit:	P
Additional Code 1:	Not reported
Additional Code 2:	Not reported
Additional Code 3:	Not reported
Additional Code 4:	Not reported
Additional Code 5:	Not reported

Shipment Date:	Not reported
Creation Date:	Not reported
Receipt Date:	Not reported
Manifest ID:	21434247
Trans EPA ID:	CAL000113451
Trans Name:	Not reported
Trans 2 EPA ID:	AZD009015389
Trans 2 Name:	Not reported
TSDF EPA ID:	AZD009015389
Trans Name:	Not reported
TSDF Alt EPA ID:	Not reported
TSDF Alt Name:	Not reported
Waste Code Description:	272 - Polymeric resin waste
RCRA Code:	Not reported
Meth Code:	- Not reported
Quantity Tons:	1.3885
Waste Quantity:	2777
Quantity Unit:	P
Additional Code 1:	Not reported
Additional Code 2:	Not reported
Additional Code 3:	Not reported
Additional Code 4:	Not reported
Additional Code 5:	Not reported

Shipment Date:	Not reported
Creation Date:	Not reported
Receipt Date:	Not reported
Manifest ID:	21434247
Trans EPA ID:	CAL000113451
Trans Name:	Not reported
Trans 2 EPA ID:	AZD009015389
Trans 2 Name:	Not reported
TSDF EPA ID:	AZD009015389
Trans Name:	Not reported
TSDF Alt EPA ID:	Not reported
TSDF Alt Name:	Not reported
Waste Code Description:	331 - Off-specification, aged, or surplus organics

RCRA Code:	D001
Meth Code:	- Not reported
Quantity Tons:	0.03
Waste Quantity:	60
Quantity Unit:	P
Additional Code 1:	Not reported
Additional Code 2:	Not reported
Additional Code 3:	Not reported
Additional Code 4:	Not reported
Additional Code 5:	Not reported

Shipment Date:	Not reported
Creation Date:	Not reported
Receipt Date:	Not reported
Manifest ID:	21434247
Trans EPA ID:	CAL000113451
Trans Name:	Not reported
Trans 2 EPA ID:	AZD009015389
Trans 2 Name:	Not reported
TSDF EPA ID:	AZD009015389
Trans Name:	Not reported
TSDF Alt EPA ID:	Not reported
TSDF Alt Name:	Not reported
Waste Code Description:	272 - Polymeric resin waste
RCRA Code:	D001
Meth Code:	- Not reported
Quantity Tons:	0.375
Waste Quantity:	750
Quantity Unit:	P
Additional Code 1:	Not reported
Additional Code 2:	Not reported
Additional Code 3:	Not reported
Additional Code 4:	Not reported
Additional Code 5:	Not reported

Shipment Date:	20021216
Creation Date:	3/27/2003 18:31:27
Receipt Date:	20021219
Manifest ID:	22199044
Trans EPA ID:	SCR000075150
Trans Name:	Not reported
Trans 2 EPA ID:	Not reported
Trans 2 Name:	Not reported
TSDF EPA ID:	CAT000613893
Trans Name:	Not reported
TSDF Alt EPA ID:	Not reported
TSDF Alt Name:	Not reported
Waste Code Description:	134 - Aqueous solution with <10% total organic residues
RCRA Code:	Not reported
Meth Code:	H01 - Transfer Station
Quantity Tons:	0.084
Waste Quantity:	20
Quantity Unit:	G
Additional Code 1:	Not reported
Additional Code 2:	Not reported
Additional Code 3:	Not reported
Additional Code 4:	Not reported
Additional Code 5:	Not reported

Shipment Date:	20021120
Creation Date:	2/13/2003 18:31:35
Receipt Date:	20021125
Manifest ID:	22139117
Trans EPA ID:	SCR000075150
Trans Name:	Not reported
Trans 2 EPA ID:	Not reported
Trans 2 Name:	Not reported
TSDF EPA ID:	CAT000613893
Trans Name:	Not reported
TSDF Alt EPA ID:	Not reported
TSDF Alt Name:	Not reported
Waste Code Description:	134 - Aqueous solution with <10% total organic residues
RCRA Code:	Not reported
Meth Code:	H01 - Transfer Station
Quantity Tons:	0.084
Waste Quantity:	20
Quantity Unit:	G
Additional Code 1:	Not reported
Additional Code 2:	Not reported
Additional Code 3:	Not reported
Additional Code 4:	Not reported
Additional Code 5:	Not reported

Shipment Date:	20021022
Creation Date:	2/10/2003 18:31:16

Receipt Date:	20021025
Manifest ID:	22147450
Trans EPA ID:	SCR000075150
Trans Name:	Not reported
Trans 2 EPA ID:	Not reported
Trans 2 Name:	Not reported
TSDF EPA ID:	CAT000613893
Trans Name:	Not reported
TSDF Alt EPA ID:	Not reported
TSDF Alt Name:	Not reported
Waste Code Description:	134 - Aqueous solution with <10% total organic residues
RCRA Code:	Not reported
Meth Code:	H01 - Transfer Station
Quantity Tons:	0.084
Waste Quantity:	20
Quantity Unit:	G
Additional Code 1:	Not reported
Additional Code 2:	Not reported
Additional Code 3:	Not reported
Additional Code 4:	Not reported
Additional Code 5:	Not reported

Shipment Date:	20020927
Creation Date:	1/28/2003 18:32:43
Receipt Date:	20021002
Manifest ID:	22189419
Trans EPA ID:	SCR000075150
Trans Name:	Not reported
Trans 2 EPA ID:	Not reported
Trans 2 Name:	Not reported
TSDF EPA ID:	CAT000613893
Trans Name:	Not reported
TSDF Alt EPA ID:	Not reported
TSDF Alt Name:	Not reported
Waste Code Description:	134 - Aqueous solution with <10% total organic residues
RCRA Code:	Not reported
Meth Code:	H01 - Transfer Station
Quantity Tons:	0.063
Waste Quantity:	15
Quantity Unit:	G
Additional Code 1:	Not reported
Additional Code 2:	Not reported
Additional Code 3:	Not reported
Additional Code 4:	Not reported
Additional Code 5:	Not reported

Shipment Date:	20020826
Creation Date:	1/27/2003 18:32:25
Receipt Date:	20020911
Manifest ID:	21970208
Trans EPA ID:	SCR000075150
Trans Name:	Not reported
Trans 2 EPA ID:	Not reported
Trans 2 Name:	Not reported
TSDF EPA ID:	CAD982411993
Trans Name:	Not reported
TSDF Alt EPA ID:	Not reported
TSDF Alt Name:	Not reported
Waste Code Description:	181 - Other inorganic solid waste Organics
RCRA Code:	Not reported
Meth Code:	H01 - Transfer Station
Quantity Tons:	0.05
Waste Quantity:	100
Quantity Unit:	P
Additional Code 1:	Not reported
Additional Code 2:	Not reported
Additional Code 3:	Not reported
Additional Code 4:	Not reported
Additional Code 5:	Not reported

Shipment Date:	20020826
Creation Date:	1/31/2003 15:02:08
Receipt Date:	20020903
Manifest ID:	21901473
Trans EPA ID:	SCR000075150
Trans Name:	Not reported
Trans 2 EPA ID:	Not reported
Trans 2 Name:	Not reported
TSDF EPA ID:	CAT000613893
Trans Name:	Not reported
TSDF Alt EPA ID:	Not reported
TSDF Alt Name:	Not reported
Waste Code Description:	134 - Aqueous solution with <10% total organic residues
RCRA Code:	Not reported
Meth Code:	H01 - Transfer Station

Quantity Tons:	0.084
Waste Quantity:	20
Quantity Unit:	G
Additional Code 1:	Not reported
Additional Code 2:	Not reported
Additional Code 3:	Not reported
Additional Code 4:	Not reported
Additional Code 5:	Not reported

Shipment Date:	20020730
Creation Date:	1/21/2003 18:31:48
Receipt Date:	20020802
Manifest ID:	21741877
Trans EPA ID:	SCR000075150
Trans Name:	Not reported
Trans 2 EPA ID:	Not reported
Trans 2 Name:	Not reported
TSDF EPA ID:	CAT000613893
Trans Name:	Not reported
TSDF Alt EPA ID:	Not reported
TSDF Alt Name:	Not reported
Waste Code Description:	134 - Aqueous solution with <10% total organic residues
RCRA Code:	Not reported
Meth Code:	H01 - Transfer Station
Quantity Tons:	0.084
Waste Quantity:	20
Quantity Unit:	G
Additional Code 1:	Not reported
Additional Code 2:	Not reported
Additional Code 3:	Not reported
Additional Code 4:	Not reported
Additional Code 5:	Not reported

Shipment Date:	20020702
Creation Date:	8/29/2002 18:31:58
Receipt Date:	20020709
Manifest ID:	21736735
Trans EPA ID:	SCR000075150
Trans Name:	Not reported
Trans 2 EPA ID:	Not reported
Trans 2 Name:	Not reported
TSDF EPA ID:	CAT000613893
Trans Name:	Not reported
TSDF Alt EPA ID:	Not reported
TSDF Alt Name:	Not reported
Waste Code Description:	134 - Aqueous solution with <10% total organic residues
RCRA Code:	Not reported
Meth Code:	H01 - Transfer Station
Quantity Tons:	0.084
Waste Quantity:	20
Quantity Unit:	G
Additional Code 1:	Not reported
Additional Code 2:	Not reported
Additional Code 3:	Not reported
Additional Code 4:	Not reported
Additional Code 5:	Not reported

Shipment Date:	20020603
Creation Date:	1/24/2003 18:31:04
Receipt Date:	20020606
Manifest ID:	21734608
Trans EPA ID:	SCR000075150
Trans Name:	Not reported
Trans 2 EPA ID:	Not reported
Trans 2 Name:	Not reported
TSDF EPA ID:	CAT000613893
Trans Name:	Not reported
TSDF Alt EPA ID:	Not reported
TSDF Alt Name:	Not reported
Waste Code Description:	134 - Aqueous solution with <10% total organic residues
RCRA Code:	Not reported
Meth Code:	H01 - Transfer Station
Quantity Tons:	0.063
Waste Quantity:	15
Quantity Unit:	G
Additional Code 1:	Not reported
Additional Code 2:	Not reported
Additional Code 3:	Not reported
Additional Code 4:	Not reported
Additional Code 5:	Not reported

Shipment Date:	20020508
Creation Date:	7/17/2002 18:34:52
Receipt Date:	20020513
Manifest ID:	21590484

Trans EPA ID:	SCR000075150
Trans Name:	Not reported
Trans 2 EPA ID:	Not reported
Trans 2 Name:	Not reported
TSDF EPA ID:	CAT000613893
Trans Name:	Not reported
TSDF Alt EPA ID:	Not reported
TSDF Alt Name:	Not reported
Waste Code Description:	134 - Aqueous solution with <10% total organic residues
RCRA Code:	Not reported
Meth Code:	H01 - Transfer Station
Quantity Tons:	0.084
Waste Quantity:	20
Quantity Unit:	G
Additional Code 1:	Not reported
Additional Code 2:	Not reported
Additional Code 3:	Not reported
Additional Code 4:	Not reported
Additional Code 5:	Not reported

Shipment Date:	20020410
Creation Date:	7/17/2002 18:34:07
Receipt Date:	20020416
Manifest ID:	21582503
Trans EPA ID:	SCR000075150
Trans Name:	Not reported
Trans 2 EPA ID:	Not reported
Trans 2 Name:	Not reported
TSDF EPA ID:	CAT000613893
Trans Name:	Not reported
TSDF Alt EPA ID:	Not reported
TSDF Alt Name:	Not reported
Waste Code Description:	134 - Aqueous solution with <10% total organic residues
RCRA Code:	Not reported
Meth Code:	H01 - Transfer Station
Quantity Tons:	0.063
Waste Quantity:	15
Quantity Unit:	G
Additional Code 1:	Not reported
Additional Code 2:	Not reported
Additional Code 3:	Not reported
Additional Code 4:	Not reported
Additional Code 5:	Not reported

Shipment Date:	20020314
Creation Date:	7/17/2002 18:32:08
Receipt Date:	20020319
Manifest ID:	21495608
Trans EPA ID:	SCR000075150
Trans Name:	Not reported
Trans 2 EPA ID:	Not reported
Trans 2 Name:	Not reported
TSDF EPA ID:	CAT000613893
Trans Name:	Not reported
TSDF Alt EPA ID:	Not reported
TSDF Alt Name:	Not reported
Waste Code Description:	134 - Aqueous solution with <10% total organic residues
RCRA Code:	Not reported
Meth Code:	H01 - Transfer Station
Quantity Tons:	0.063
Waste Quantity:	15
Quantity Unit:	G
Additional Code 1:	Not reported
Additional Code 2:	Not reported
Additional Code 3:	Not reported
Additional Code 4:	Not reported
Additional Code 5:	Not reported

Shipment Date:	20020312
Creation Date:	12/26/2002 18:30:50
Receipt Date:	20020312
Manifest ID:	21720267
Trans EPA ID:	CAD008364432
Trans Name:	Not reported
Trans 2 EPA ID:	Not reported
Trans 2 Name:	Not reported
TSDF EPA ID:	CAD008364432
Trans Name:	Not reported
TSDF Alt EPA ID:	Not reported
TSDF Alt Name:	Not reported
Waste Code Description:	352 - Other organic solids
RCRA Code:	D007
Meth Code:	H01 - Transfer Station
Quantity Tons:	5.273
Waste Quantity:	10546

Quantity Unit:	P
Additional Code 1:	Not reported
Additional Code 2:	Not reported
Additional Code 3:	Not reported
Additional Code 4:	Not reported
Additional Code 5:	Not reported

Shipment Date:	20020312
Creation Date:	12/26/2002 18:30:50
Receipt Date:	20020312
Manifest ID:	21720267
Trans EPA ID:	CAD008364432
Trans Name:	Not reported
Trans 2 EPA ID:	Not reported
Trans 2 Name:	Not reported
TSDF EPA ID:	CAD008364432
Trans Name:	Not reported
TSDF Alt EPA ID:	Not reported
TSDF Alt Name:	Not reported
Waste Code Description:	352 - Other organic solids
RCRA Code:	F005
Meth Code:	H01 - Transfer Station
Quantity Tons:	0.098
Waste Quantity:	196
Quantity Unit:	P
Additional Code 1:	Not reported
Additional Code 2:	Not reported
Additional Code 3:	Not reported
Additional Code 4:	Not reported
Additional Code 5:	Not reported

Shipment Date:	20020312
Creation Date:	12/26/2002 18:30:50
Receipt Date:	20020312
Manifest ID:	21720267
Trans EPA ID:	CAD008364432
Trans Name:	Not reported
Trans 2 EPA ID:	Not reported
Trans 2 Name:	Not reported
TSDF EPA ID:	CAD008364432
Trans Name:	Not reported
TSDF Alt EPA ID:	Not reported
TSDF Alt Name:	Not reported
Waste Code Description:	135 - Unspecified aqueous solution
RCRA Code:	Not reported
Meth Code:	T01 - Treatment, Tank
Quantity Tons:	0.475
Waste Quantity:	950
Quantity Unit:	P
Additional Code 1:	Not reported
Additional Code 2:	Not reported
Additional Code 3:	Not reported
Additional Code 4:	Not reported
Additional Code 5:	Not reported

Shipment Date:	20020312
Creation Date:	12/26/2002 18:30:50
Receipt Date:	20020312
Manifest ID:	21720267
Trans EPA ID:	CAD008364432
Trans Name:	Not reported
Trans 2 EPA ID:	Not reported
Trans 2 Name:	Not reported
TSDF EPA ID:	CAD008364432
Trans Name:	Not reported
TSDF Alt EPA ID:	Not reported
TSDF Alt Name:	Not reported
Waste Code Description:	214 - Unspecified solvent mixture
RCRA Code:	D001
Meth Code:	T01 - Treatment, Tank
Quantity Tons:	0.218
Waste Quantity:	436
Quantity Unit:	P
Additional Code 1:	Not reported
Additional Code 2:	Not reported
Additional Code 3:	Not reported
Additional Code 4:	Not reported
Additional Code 5:	Not reported

Shipment Date:	20020221
Creation Date:	12/26/2002 18:30:50
Receipt Date:	20020226
Manifest ID:	21434247
Trans EPA ID:	CAL000113451
Trans Name:	Not reported

Trans 2 EPA ID:	AZD009015389
Trans 2 Name:	Not reported
TSDF EPA ID:	AZD009015389
Trans Name:	Not reported
TSDF Alt EPA ID:	Not reported
TSDF Alt Name:	Not reported
Waste Code Description:	331 - Off-specification, aged, or surplus organics
RCRA Code:	D001
Meth Code:	R01 - Recycler
Quantity Tons:	1.0032
Waste Quantity:	304
Quantity Unit:	G
Additional Code 1:	Not reported
Additional Code 2:	Not reported
Additional Code 3:	Not reported
Additional Code 4:	Not reported
Additional Code 5:	Not reported

Shipment Date:	20020221
Creation Date:	12/26/2002 18:30:50
Receipt Date:	20020226
Manifest ID:	21434247
Trans EPA ID:	CAL000113451
Trans Name:	Not reported
Trans 2 EPA ID:	AZD009015389
Trans 2 Name:	Not reported
TSDF EPA ID:	AZD009015389
Trans Name:	Not reported
TSDF Alt EPA ID:	Not reported
TSDF Alt Name:	Not reported
Waste Code Description:	331 - Off-specification, aged, or surplus organics
RCRA Code:	Not reported
Meth Code:	R01 - Recycler
Quantity Tons:	0.494
Waste Quantity:	988
Quantity Unit:	P
Additional Code 1:	Not reported
Additional Code 2:	Not reported
Additional Code 3:	Not reported
Additional Code 4:	Not reported
Additional Code 5:	Not reported

Shipment Date:	20020221
Creation Date:	12/26/2002 18:30:50
Receipt Date:	20020226
Manifest ID:	21434247
Trans EPA ID:	CAL000113451
Trans Name:	Not reported
Trans 2 EPA ID:	AZD009015389
Trans 2 Name:	Not reported
TSDF EPA ID:	AZD009015389
Trans Name:	Not reported
TSDF Alt EPA ID:	Not reported
TSDF Alt Name:	Not reported
Waste Code Description:	331 - Off-specification, aged, or surplus organics
RCRA Code:	D001
Meth Code:	R01 - Recycler
Quantity Tons:	0.814
Waste Quantity:	1628
Quantity Unit:	P
Additional Code 1:	Not reported
Additional Code 2:	Not reported
Additional Code 3:	Not reported
Additional Code 4:	Not reported
Additional Code 5:	Not reported

Shipment Date:	20020221
Creation Date:	12/26/2002 18:30:50
Receipt Date:	20020226
Manifest ID:	21434247
Trans EPA ID:	CAL000113451
Trans Name:	Not reported
Trans 2 EPA ID:	AZD009015389
Trans 2 Name:	Not reported
TSDF EPA ID:	AZD009015389
Trans Name:	Not reported
TSDF Alt EPA ID:	Not reported
TSDF Alt Name:	Not reported
Waste Code Description:	331 - Off-specification, aged, or surplus organics
RCRA Code:	D001
Meth Code:	R01 - Recycler
Quantity Tons:	0.746
Waste Quantity:	1492
Quantity Unit:	P
Additional Code 1:	Not reported

Additional Code 2:	Not reported
Additional Code 3:	Not reported
Additional Code 4:	Not reported
Additional Code 5:	Not reported

Shipment Date:	20020213
Creation Date:	7/25/2002 18:31:24
Receipt Date:	Not reported
Manifest ID:	21497941
Trans EPA ID:	SCR000075150
Trans Name:	Not reported
Trans 2 EPA ID:	Not reported
Trans 2 Name:	Not reported
TSDF EPA ID:	CAT000613893
Trans Name:	Not reported
TSDF Alt EPA ID:	Not reported
TSDF Alt Name:	Not reported
Waste Code Description:	134 - Aqueous solution with <10% total organic residues
RCRA Code:	Not reported
Meth Code:	H01 - Transfer Station
Quantity Tons:	0.042
Waste Quantity:	10
Quantity Unit:	G
Additional Code 1:	Not reported
Additional Code 2:	Not reported
Additional Code 3:	Not reported
Additional Code 4:	Not reported
Additional Code 5:	Not reported

Shipment Date:	20020209
Creation Date:	7/2/2002 18:31:06
Receipt Date:	20020211
Manifest ID:	21719088
Trans EPA ID:	CAD008364432
Trans Name:	Not reported
Trans 2 EPA ID:	Not reported
Trans 2 Name:	Not reported
TSDF EPA ID:	CAD008364432
Trans Name:	Not reported
TSDF Alt EPA ID:	Not reported
TSDF Alt Name:	Not reported
Waste Code Description:	134 - Aqueous solution with <10% total organic residues
RCRA Code:	Not reported
Meth Code:	- Not reported
Quantity Tons:	14.7
Waste Quantity:	3500
Quantity Unit:	G
Additional Code 1:	Not reported
Additional Code 2:	Not reported
Additional Code 3:	Not reported
Additional Code 4:	Not reported
Additional Code 5:	Not reported

Shipment Date:	20020209
Creation Date:	7/2/2002 18:31:06
Receipt Date:	20020211
Manifest ID:	21719089
Trans EPA ID:	CAD008364432
Trans Name:	Not reported
Trans 2 EPA ID:	Not reported
Trans 2 Name:	Not reported
TSDF EPA ID:	CAD008364432
Trans Name:	Not reported
TSDF Alt EPA ID:	Not reported
TSDF Alt Name:	Not reported
Waste Code Description:	551 - Laboratory waste chemicals 561 Detergent and soap
RCRA Code:	Not reported
Meth Code:	- Not reported
Quantity Tons:	0.45
Waste Quantity:	900
Quantity Unit:	P
Additional Code 1:	Not reported
Additional Code 2:	Not reported
Additional Code 3:	Not reported
Additional Code 4:	Not reported
Additional Code 5:	Not reported

Shipment Date:	20020114
Creation Date:	2/20/2002 0:00:00
Receipt Date:	20020117
Manifest ID:	21486229
Trans EPA ID:	SCR000075150
Trans Name:	Not reported
Trans 2 EPA ID:	Not reported
Trans 2 Name:	Not reported

TSDF EPA ID: CAT000613893
Trans Name: Not reported
TSDF Alt EPA ID: Not reported
TSDF Alt Name: Not reported
Waste Code Description: 134 - Aqueous solution with <10% total organic residues
RCRA Code: Not reported
Meth Code: H01 - Transfer Station
Quantity Tons: 0.063
Waste Quantity: 15
Quantity Unit: G
Additional Code 1: Not reported
Additional Code 2: Not reported
Additional Code 3: Not reported
Additional Code 4: Not reported
Additional Code 5: Not reported

Additional Info:
Year: 2005
Gen EPA ID: CAD008237596

Shipment Date: 20050812
Creation Date: 1/4/2007 18:30:12
Receipt Date: 20051004
Manifest ID: 24442615
Trans EPA ID: NJD986607380
Trans Name: MAUMEE EXPRESS INC
Trans 2 EPA ID: OKD981588791
Trans 2 Name: TRIAD TRANSPORT
TSDF EPA ID: AZ0000337360
Trans Name: ONYX ENVIRONMENTAL SERVICES - PH
TSDF Alt EPA ID: AZ0000337360
TSDF Alt Name: Not reported
Waste Code Description: 261 - Not reported
RCRA Code: Not reported
Meth Code: R01 - Recycler
Quantity Tons: 0.0425
Waste Quantity: 85
Quantity Unit: P
Additional Code 1: Not reported
Additional Code 2: Not reported
Additional Code 3: Not reported
Additional Code 4: Not reported
Additional Code 5: Not reported

Shipment Date: 20050211
Creation Date: 5/27/2005 18:30:42
Receipt Date: 20050307
Manifest ID: 23807479
Trans EPA ID: NJD986607380
Trans Name: MAUMEE EXPRESS INC
Trans 2 EPA ID: OKD988388991
Trans 2 Name: TRIAD TRANSPORT INC
TSDF EPA ID: AZ0000337360
Trans Name: ONYX ENVIRONMENTAL SERVICES - PH
TSDF Alt EPA ID: AZ0000337360
TSDF Alt Name: Not reported
Waste Code Description: 261 - Not reported
RCRA Code: NON
Meth Code: R01 - Recycler
Quantity Tons: 0.045
Waste Quantity: 90
Quantity Unit: P
Additional Code 1: Not reported
Additional Code 2: Not reported
Additional Code 3: Not reported
Additional Code 4: Not reported
Additional Code 5: Not reported

Additional Info:
Year: 2007
Gen EPA ID: CAD008237596

Shipment Date: 20071011
Creation Date: 12/30/2008 18:30:07
Receipt Date: 20071109
Manifest ID: 001608211FLE
Trans EPA ID: NJD986607380
Trans Name: MAUMEE EXPRESS INC
Trans 2 EPA ID: OKD981588791
Trans 2 Name: TRIAD TRANSPORT
TSDF EPA ID: TXD000838896
Trans Name: VEOLIA ENVIRONMENTAL SERVICES LLC - PORT ARTHUR
TSDF Alt EPA ID: Not reported
TSDF Alt Name: Not reported

Waste Code Description:	331 - Off-specification, aged, or surplus organics
RCRA Code:	Not reported
Meth Code:	H040 - Incineration--Thermal Destruction Other Than Use As A Fuel
Quantity Tons:	0.0575
Waste Quantity:	115
Quantity Unit:	P
Additional Code 1:	Not reported
Additional Code 2:	Not reported
Additional Code 3:	Not reported
Additional Code 4:	Not reported
Additional Code 5:	Not reported

Shipment Date:	20071011
Creation Date:	Not reported
Receipt Date:	Not reported
Manifest ID:	001608287FLE
Trans EPA ID:	NJD986607380
Trans Name:	MAUMEE EXPRESS INC
Trans 2 EPA ID:	Not reported
Trans 2 Name:	Not reported
TSDF EPA ID:	ARD981057870
Trans Name:	RINECO
TSDF Alt EPA ID:	Not reported
TSDF Alt Name:	Not reported
Waste Code Description:	331 - Off-specification, aged, or surplus organics
RCRA Code:	F005
Meth Code:	H061 - Fuel Blending Prior To Energy Recovery At Another Site
Quantity Tons:	0.485
Waste Quantity:	970
Quantity Unit:	P
Additional Code 1:	F003
Additional Code 2:	F002
Additional Code 3:	D001
Additional Code 4:	Not reported
Additional Code 5:	Not reported

Shipment Date:	20071011
Creation Date:	Not reported
Receipt Date:	Not reported
Manifest ID:	001608287FLE
Trans EPA ID:	NJD986607380
Trans Name:	MAUMEE EXPRESS INC
Trans 2 EPA ID:	Not reported
Trans 2 Name:	Not reported
TSDF EPA ID:	ARD981057870
Trans Name:	RINECO
TSDF Alt EPA ID:	Not reported
TSDF Alt Name:	Not reported
Waste Code Description:	343 - Unspecified organic liquid mixture
RCRA Code:	F003
Meth Code:	H061 - Fuel Blending Prior To Energy Recovery At Another Site
Quantity Tons:	0.36
Waste Quantity:	720
Quantity Unit:	P
Additional Code 1:	D021
Additional Code 2:	D007
Additional Code 3:	D001
Additional Code 4:	Not reported
Additional Code 5:	Not reported

Shipment Date:	20071011
Creation Date:	Not reported
Receipt Date:	Not reported
Manifest ID:	001608287FLE
Trans EPA ID:	NJD986607380
Trans Name:	MAUMEE EXPRESS INC
Trans 2 EPA ID:	Not reported
Trans 2 Name:	Not reported
TSDF EPA ID:	ARD981057870
Trans Name:	RINECO
TSDF Alt EPA ID:	Not reported
TSDF Alt Name:	Not reported
Waste Code Description:	135 - Unspecified aqueous solution
RCRA Code:	D035
Meth Code:	H141 - Storage, Bulking, And/Or Transfer Off Site--No Treatment/Reovery (H010-H129) Or (H131-H135)
Quantity Tons:	0.25
Waste Quantity:	500
Quantity Unit:	P
Additional Code 1:	D007
Additional Code 2:	Not reported
Additional Code 3:	Not reported
Additional Code 4:	Not reported
Additional Code 5:	Not reported

Shipment Date:	20071011
Creation Date:	Not reported
Receipt Date:	Not reported
Manifest ID:	001608287FLE
Trans EPA ID:	NJD986607380
Trans Name:	MAUMEE EXPRESS INC
Trans 2 EPA ID:	Not reported
Trans 2 Name:	Not reported
TSDF EPA ID:	ARD981057870
Trans Name:	RINECO
TSDF Alt EPA ID:	Not reported
TSDF Alt Name:	Not reported
Waste Code Description:	331 - Off-specification, aged, or surplus organics
RCRA Code:	F005
Meth Code:	H061 - Fuel Blending Prior To Energy Recovery At Another Site
Quantity Tons:	0.475
Waste Quantity:	950
Quantity Unit:	P
Additional Code 1:	F003
Additional Code 2:	D008
Additional Code 3:	D007
Additional Code 4:	D001
Additional Code 5:	Not reported

Shipment Date:	20071011
Creation Date:	Not reported
Receipt Date:	Not reported
Manifest ID:	001608287FLE
Trans EPA ID:	NJD986607380
Trans Name:	MAUMEE EXPRESS INC
Trans 2 EPA ID:	Not reported
Trans 2 Name:	Not reported
TSDF EPA ID:	ARD981057870
Trans Name:	RINECO
TSDF Alt EPA ID:	Not reported
TSDF Alt Name:	Not reported
Waste Code Description:	331 - Off-specification, aged, or surplus organics
RCRA Code:	D021
Meth Code:	H141 - Storage, Bulking, And/Or Transfer Off Site--No Treatment/Reovery (H010-H129) Or (H131-H135)
Quantity Tons:	0.178
Waste Quantity:	356
Quantity Unit:	P
Additional Code 1:	D001
Additional Code 2:	Not reported
Additional Code 3:	Not reported
Additional Code 4:	Not reported
Additional Code 5:	Not reported

Shipment Date:	20071011
Creation Date:	Not reported
Receipt Date:	Not reported
Manifest ID:	001608287FLE
Trans EPA ID:	NJD986607380
Trans Name:	MAUMEE EXPRESS INC
Trans 2 EPA ID:	Not reported
Trans 2 Name:	Not reported
TSDF EPA ID:	ARD981057870
Trans Name:	RINECO
TSDF Alt EPA ID:	Not reported
TSDF Alt Name:	Not reported
Waste Code Description:	331 - Off-specification, aged, or surplus organics
RCRA Code:	D021
Meth Code:	H141 - Storage, Bulking, And/Or Transfer Off Site--No Treatment/Reovery (H010-H129) Or (H131-H135)
Quantity Tons:	0.2625
Waste Quantity:	525
Quantity Unit:	P
Additional Code 1:	D001
Additional Code 2:	Not reported
Additional Code 3:	Not reported
Additional Code 4:	Not reported
Additional Code 5:	Not reported

Shipment Date:	20071011
Creation Date:	Not reported
Receipt Date:	Not reported
Manifest ID:	001608287FLE
Trans EPA ID:	NJD986607380
Trans Name:	MAUMEE EXPRESS INC
Trans 2 EPA ID:	Not reported
Trans 2 Name:	Not reported
TSDF EPA ID:	ARD981057870
Trans Name:	RINECO
TSDF Alt EPA ID:	Not reported

TSDF Alt Name:	Not reported
Waste Code Description:	331 - Off-specification, aged, or surplus organics
RCRA Code:	D035
Meth Code:	H141 - Storage, Bulking, And/Or Transfer Off Site--No Treatment/Reovery (H010-H129) Or (H131-H135)
Quantity Tons:	0.084
Waste Quantity:	168
Quantity Unit:	P
Additional Code 1:	D002
Additional Code 2:	D001
Additional Code 3:	Not reported
Additional Code 4:	Not reported
Additional Code 5:	Not reported

Shipment Date:	20071011
Creation Date:	Not reported
Receipt Date:	Not reported
Manifest ID:	001608287FLE
Trans EPA ID:	NJD986607380
Trans Name:	MAUMEE EXPRESS INC
Trans 2 EPA ID:	Not reported
Trans 2 Name:	Not reported
TSDF EPA ID:	ARD981057870
Trans Name:	RINECO
TSDF Alt EPA ID:	Not reported
TSDF Alt Name:	Not reported
Waste Code Description:	- Not reported
RCRA Code:	Not reported
Meth Code:	H141 - Storage, Bulking, And/Or Transfer Off Site--No Treatment/Reovery (H010-H129) Or (H131-H135)
Quantity Tons:	Not reported
Waste Quantity:	Not reported
Quantity Unit:	Not reported
Additional Code 1:	Not reported
Additional Code 2:	Not reported
Additional Code 3:	Not reported
Additional Code 4:	Not reported
Additional Code 5:	Not reported

Shipment Date:	20071011
Creation Date:	Not reported
Receipt Date:	Not reported
Manifest ID:	001608287FLE
Trans EPA ID:	NJD986607380
Trans Name:	MAUMEE EXPRESS INC
Trans 2 EPA ID:	Not reported
Trans 2 Name:	Not reported
TSDF EPA ID:	ARD981057870
Trans Name:	RINECO
TSDF Alt EPA ID:	Not reported
TSDF Alt Name:	Not reported
Waste Code Description:	331 - Off-specification, aged, or surplus organics
RCRA Code:	D007
Meth Code:	H141 - Storage, Bulking, And/Or Transfer Off Site--No Treatment/Reovery (H010-H129) Or (H131-H135)
Quantity Tons:	0.6585
Waste Quantity:	1317
Quantity Unit:	P
Additional Code 1:	Not reported
Additional Code 2:	Not reported
Additional Code 3:	Not reported
Additional Code 4:	Not reported
Additional Code 5:	Not reported

Shipment Date:	20071011
Creation Date:	Not reported
Receipt Date:	Not reported
Manifest ID:	001608287FLE
Trans EPA ID:	NJD986607380
Trans Name:	MAUMEE EXPRESS INC
Trans 2 EPA ID:	Not reported
Trans 2 Name:	Not reported
TSDF EPA ID:	ARD981057870
Trans Name:	RINECO
TSDF Alt EPA ID:	Not reported
TSDF Alt Name:	Not reported
Waste Code Description:	331 - Off-specification, aged, or surplus organics
RCRA Code:	D007
Meth Code:	H141 - Storage, Bulking, And/Or Transfer Off Site--No Treatment/Reovery (H010-H129) Or (H131-H135)
Quantity Tons:	0.19
Waste Quantity:	380
Quantity Unit:	P
Additional Code 1:	Not reported
Additional Code 2:	Not reported

Additional Code 3:	Not reported
Additional Code 4:	Not reported
Additional Code 5:	Not reported

Shipment Date:	20071011
Creation Date:	Not reported
Receipt Date:	Not reported
Manifest ID:	001608287FLE
Trans EPA ID:	NJD986607380
Trans Name:	MAUMEE EXPRESS INC
Trans 2 EPA ID:	Not reported
Trans 2 Name:	Not reported
TSDF EPA ID:	ARD981057870
Trans Name:	RINECO
TSDF Alt EPA ID:	Not reported
TSDF Alt Name:	Not reported
Waste Code Description:	343 - Unspecified organic liquid mixture
RCRA Code:	F005
Meth Code:	H061 - Fuel Blending Prior To Energy Recovery At Another Site
Quantity Tons:	2.3675
Waste Quantity:	4735
Quantity Unit:	P
Additional Code 1:	F003
Additional Code 2:	D021
Additional Code 3:	D007
Additional Code 4:	D001
Additional Code 5:	Not reported

Shipment Date:	20071011
Creation Date:	Not reported
Receipt Date:	Not reported
Manifest ID:	001608287FLE
Trans EPA ID:	NJD986607380
Trans Name:	MAUMEE EXPRESS INC
Trans 2 EPA ID:	Not reported
Trans 2 Name:	Not reported
TSDF EPA ID:	ARD981057870
Trans Name:	RINECO
TSDF Alt EPA ID:	Not reported
TSDF Alt Name:	Not reported
Waste Code Description:	343 - Unspecified organic liquid mixture
RCRA Code:	F005
Meth Code:	H141 - Storage, Bulking, And/Or Transfer Off Site--No Treatment/Reovery (H010-H129) Or (H131-H135)
Quantity Tons:	0.2
Waste Quantity:	400
Quantity Unit:	P
Additional Code 1:	F003
Additional Code 2:	D035
Additional Code 3:	D007
Additional Code 4:	D001
Additional Code 5:	Not reported

Shipment Date:	20071011
Creation Date:	Not reported
Receipt Date:	Not reported
Manifest ID:	001608287FLE
Trans EPA ID:	NJD986607380
Trans Name:	MAUMEE EXPRESS INC
Trans 2 EPA ID:	Not reported
Trans 2 Name:	Not reported
TSDF EPA ID:	ARD981057870
Trans Name:	RINECO
TSDF Alt EPA ID:	Not reported
TSDF Alt Name:	Not reported
Waste Code Description:	331 - Off-specification, aged, or surplus organics
RCRA Code:	F005
Meth Code:	H061 - Fuel Blending Prior To Energy Recovery At Another Site
Quantity Tons:	0.485
Waste Quantity:	970
Quantity Unit:	P
Additional Code 1:	F003
Additional Code 2:	F002
Additional Code 3:	D001
Additional Code 4:	Not reported
Additional Code 5:	Not reported

Shipment Date:	20071011
Creation Date:	Not reported
Receipt Date:	Not reported
Manifest ID:	001608287FLE
Trans EPA ID:	NJD986607380
Trans Name:	MAUMEE EXPRESS INC
Trans 2 EPA ID:	Not reported
Trans 2 Name:	Not reported

TSDF EPA ID:	ARD981057870
Trans Name:	RINECO
TSDF Alt EPA ID:	Not reported
TSDF Alt Name:	Not reported
Waste Code Description:	343 - Unspecified organic liquid mixture
RCRA Code:	F003
Meth Code:	H061 - Fuel Blending Prior To Energy Recovery At Another Site
Quantity Tons:	0.36
Waste Quantity:	720
Quantity Unit:	P
Additional Code 1:	D021
Additional Code 2:	D007
Additional Code 3:	D001
Additional Code 4:	Not reported
Additional Code 5:	Not reported

Shipment Date:	20071011
Creation Date:	Not reported
Receipt Date:	Not reported
Manifest ID:	001608287FLE
Trans EPA ID:	NJD986607380
Trans Name:	MAUMEE EXPRESS INC
Trans 2 EPA ID:	Not reported
Trans 2 Name:	Not reported
TSDF EPA ID:	ARD981057870
Trans Name:	RINECO
TSDF Alt EPA ID:	Not reported
TSDF Alt Name:	Not reported
Waste Code Description:	135 - Unspecified aqueous solution
RCRA Code:	D035
Meth Code:	H141 - Storage, Bulking, And/Or Transfer Off Site--No Treatment/Reovery (H010-H129) Or (H131-H135)
Quantity Tons:	0.25
Waste Quantity:	500
Quantity Unit:	P
Additional Code 1:	D007
Additional Code 2:	Not reported
Additional Code 3:	Not reported
Additional Code 4:	Not reported
Additional Code 5:	Not reported

Shipment Date:	20071011
Creation Date:	Not reported
Receipt Date:	Not reported
Manifest ID:	001608287FLE
Trans EPA ID:	NJD986607380
Trans Name:	MAUMEE EXPRESS INC
Trans 2 EPA ID:	Not reported
Trans 2 Name:	Not reported
TSDF EPA ID:	ARD981057870
Trans Name:	RINECO
TSDF Alt EPA ID:	Not reported
TSDF Alt Name:	Not reported
Waste Code Description:	331 - Off-specification, aged, or surplus organics
RCRA Code:	F005
Meth Code:	H061 - Fuel Blending Prior To Energy Recovery At Another Site
Quantity Tons:	0.475
Waste Quantity:	950
Quantity Unit:	P
Additional Code 1:	F003
Additional Code 2:	D008
Additional Code 3:	D007
Additional Code 4:	D001
Additional Code 5:	Not reported

Shipment Date:	20071011
Creation Date:	Not reported
Receipt Date:	Not reported
Manifest ID:	001608287FLE
Trans EPA ID:	NJD986607380
Trans Name:	MAUMEE EXPRESS INC
Trans 2 EPA ID:	Not reported
Trans 2 Name:	Not reported
TSDF EPA ID:	ARD981057870
Trans Name:	RINECO
TSDF Alt EPA ID:	Not reported
TSDF Alt Name:	Not reported
Waste Code Description:	331 - Off-specification, aged, or surplus organics
RCRA Code:	D021
Meth Code:	H141 - Storage, Bulking, And/Or Transfer Off Site--No Treatment/Reovery (H010-H129) Or (H131-H135)
Quantity Tons:	0.178
Waste Quantity:	356
Quantity Unit:	P
Additional Code 1:	D001

Additional Code 2:	Not reported
Additional Code 3:	Not reported
Additional Code 4:	Not reported
Additional Code 5:	Not reported

Shipment Date:	20071011
Creation Date:	Not reported
Receipt Date:	Not reported
Manifest ID:	001608287FLE
Trans EPA ID:	NJD986607380
Trans Name:	MAUMEE EXPRESS INC
Trans 2 EPA ID:	Not reported
Trans 2 Name:	Not reported
TSDF EPA ID:	ARD981057870
Trans Name:	RINECO
TSDF Alt EPA ID:	Not reported
TSDF Alt Name:	Not reported
Waste Code Description:	331 - Off-specification, aged, or surplus organics
RCRA Code:	D021
Meth Code:	H141 - Storage, Bulking, And/Or Transfer Off Site--No Treatment/Reovery (H010-H129) Or (H131-H135)
Quantity Tons:	0.2625
Waste Quantity:	525
Quantity Unit:	P
Additional Code 1:	D001
Additional Code 2:	Not reported
Additional Code 3:	Not reported
Additional Code 4:	Not reported
Additional Code 5:	Not reported

Shipment Date:	20071011
Creation Date:	Not reported
Receipt Date:	Not reported
Manifest ID:	001608287FLE
Trans EPA ID:	NJD986607380
Trans Name:	MAUMEE EXPRESS INC
Trans 2 EPA ID:	Not reported
Trans 2 Name:	Not reported
TSDF EPA ID:	ARD981057870
Trans Name:	RINECO
TSDF Alt EPA ID:	Not reported
TSDF Alt Name:	Not reported
Waste Code Description:	331 - Off-specification, aged, or surplus organics
RCRA Code:	D035
Meth Code:	H141 - Storage, Bulking, And/Or Transfer Off Site--No Treatment/Reovery (H010-H129) Or (H131-H135)
Quantity Tons:	0.084
Waste Quantity:	168
Quantity Unit:	P
Additional Code 1:	D002
Additional Code 2:	D001
Additional Code 3:	Not reported
Additional Code 4:	Not reported
Additional Code 5:	Not reported

Shipment Date:	20071011
Creation Date:	Not reported
Receipt Date:	Not reported
Manifest ID:	001608287FLE
Trans EPA ID:	NJD986607380
Trans Name:	MAUMEE EXPRESS INC
Trans 2 EPA ID:	Not reported
Trans 2 Name:	Not reported
TSDF EPA ID:	ARD981057870
Trans Name:	RINECO
TSDF Alt EPA ID:	Not reported
TSDF Alt Name:	Not reported
Waste Code Description:	- Not reported
RCRA Code:	Not reported
Meth Code:	H141 - Storage, Bulking, And/Or Transfer Off Site--No Treatment/Reovery (H010-H129) Or (H131-H135)
Quantity Tons:	Not reported
Waste Quantity:	Not reported
Quantity Unit:	Not reported
Additional Code 1:	Not reported
Additional Code 2:	Not reported
Additional Code 3:	Not reported
Additional Code 4:	Not reported
Additional Code 5:	Not reported

Shipment Date:	20071011
Creation Date:	Not reported
Receipt Date:	Not reported
Manifest ID:	001608287FLE
Trans EPA ID:	NJD986607380

Trans Name:	MAUMEE EXPRESS INC
Trans 2 EPA ID:	Not reported
Trans 2 Name:	Not reported
TSDF EPA ID:	ARD981057870
Trans Name:	RINECO
TSDF Alt EPA ID:	Not reported
TSDF Alt Name:	Not reported
Waste Code Description:	331 - Off-specification, aged, or surplus organics
RCRA Code:	D007
Meth Code:	H141 - Storage, Bulking, And/Or Transfer Off Site--No Treatment/Reovery (H010-H129) Or (H131-H135)
Quantity Tons:	0.6585
Waste Quantity:	1317
Quantity Unit:	P
Additional Code 1:	Not reported
Additional Code 2:	Not reported
Additional Code 3:	Not reported
Additional Code 4:	Not reported
Additional Code 5:	Not reported

Shipment Date:	20071011
Creation Date:	Not reported
Receipt Date:	Not reported
Manifest ID:	001608287FLE
Trans EPA ID:	NJD986607380
Trans Name:	MAUMEE EXPRESS INC
Trans 2 EPA ID:	Not reported
Trans 2 Name:	Not reported
TSDF EPA ID:	ARD981057870
Trans Name:	RINECO
TSDF Alt EPA ID:	Not reported
TSDF Alt Name:	Not reported
Waste Code Description:	331 - Off-specification, aged, or surplus organics
RCRA Code:	D007
Meth Code:	H141 - Storage, Bulking, And/Or Transfer Off Site--No Treatment/Reovery (H010-H129) Or (H131-H135)
Quantity Tons:	0.19
Waste Quantity:	380
Quantity Unit:	P
Additional Code 1:	Not reported
Additional Code 2:	Not reported
Additional Code 3:	Not reported
Additional Code 4:	Not reported
Additional Code 5:	Not reported

Shipment Date:	20071011
Creation Date:	Not reported
Receipt Date:	Not reported
Manifest ID:	001608287FLE
Trans EPA ID:	NJD986607380
Trans Name:	MAUMEE EXPRESS INC
Trans 2 EPA ID:	Not reported
Trans 2 Name:	Not reported
TSDF EPA ID:	ARD981057870
Trans Name:	RINECO
TSDF Alt EPA ID:	Not reported
TSDF Alt Name:	Not reported
Waste Code Description:	343 - Unspecified organic liquid mixture
RCRA Code:	F005
Meth Code:	H061 - Fuel Blending Prior To Energy Recovery At Another Site
Quantity Tons:	2.3675
Waste Quantity:	4735
Quantity Unit:	P
Additional Code 1:	F003
Additional Code 2:	D021
Additional Code 3:	D007
Additional Code 4:	D001
Additional Code 5:	Not reported

Shipment Date:	20071011
Creation Date:	7/16/2008 18:30:34
Receipt Date:	20071021
Manifest ID:	001608287FLE
Trans EPA ID:	NJD986607380
Trans Name:	MAUMEE EXPRESS INC
Trans 2 EPA ID:	Not reported
Trans 2 Name:	Not reported
TSDF EPA ID:	ARD981057870
Trans Name:	RINECO
TSDF Alt EPA ID:	Not reported
TSDF Alt Name:	Not reported
Waste Code Description:	343 - Unspecified organic liquid mixture
RCRA Code:	F005
Meth Code:	H061 - Fuel Blending Prior To Energy Recovery At Another Site
Quantity Tons:	6.94

Waste Quantity:	13880
Quantity Unit:	P
Additional Code 1:	F003
Additional Code 2:	D021
Additional Code 3:	D007
Additional Code 4:	D001
Additional Code 5:	Not reported
Shipment Date:	20071011
Creation Date:	7/16/2008 18:30:34
Receipt Date:	20071021
Manifest ID:	001608287FLE
Trans EPA ID:	NJD986607380
Trans Name:	MAUMEE EXPRESS INC
Trans 2 EPA ID:	Not reported
Trans 2 Name:	Not reported
TSDF EPA ID:	ARD981057870
Trans Name:	RINECO
TSDF Alt EPA ID:	Not reported
TSDF Alt Name:	Not reported
Waste Code Description:	- Not reported
RCRA Code:	U070
Meth Code:	H141 - Storage, Bulking, And/Or Transfer Off Site--No Treatment/Reovery (H010-H129) Or (H131-H135)
Quantity Tons:	0.2275
Waste Quantity:	455
Quantity Unit:	P
Additional Code 1:	Not reported
Additional Code 2:	Not reported
Additional Code 3:	Not reported
Additional Code 4:	Not reported
Additional Code 5:	Not reported
Shipment Date:	20071011
Creation Date:	7/16/2008 18:30:34
Receipt Date:	20071021
Manifest ID:	001608287FLE
Trans EPA ID:	NJD986607380
Trans Name:	MAUMEE EXPRESS INC
Trans 2 EPA ID:	Not reported
Trans 2 Name:	Not reported
TSDF EPA ID:	ARD981057870
Trans Name:	RINECO
TSDF Alt EPA ID:	Not reported
TSDF Alt Name:	Not reported
Waste Code Description:	141 - Off-specification, aged, or surplus inorganics
RCRA Code:	D001
Meth Code:	H061 - Fuel Blending Prior To Energy Recovery At Another Site
Quantity Tons:	0.02
Waste Quantity:	40
Quantity Unit:	P
Additional Code 1:	Not reported
Additional Code 2:	Not reported
Additional Code 3:	Not reported
Additional Code 4:	Not reported
Additional Code 5:	Not reported
Shipment Date:	20071011
Creation Date:	7/16/2008 18:30:34
Receipt Date:	20071021
Manifest ID:	001608287FLE
Trans EPA ID:	NJD986607380
Trans Name:	MAUMEE EXPRESS INC
Trans 2 EPA ID:	Not reported
Trans 2 Name:	Not reported
TSDF EPA ID:	ARD981057870
Trans Name:	RINECO
TSDF Alt EPA ID:	Not reported
TSDF Alt Name:	Not reported
Waste Code Description:	352 - Other organic solids
RCRA Code:	F005
Meth Code:	H061 - Fuel Blending Prior To Energy Recovery At Another Site
Quantity Tons:	5.34
Waste Quantity:	10680
Quantity Unit:	P
Additional Code 1:	F003
Additional Code 2:	D035
Additional Code 3:	D007
Additional Code 4:	Not reported
Additional Code 5:	Not reported
Shipment Date:	20071011
Creation Date:	Not reported
Receipt Date:	Not reported
Manifest ID:	001608287FLE

Trans EPA ID:	NJD986607380
Trans Name:	MAUMEE EXPRESS INC
Trans 2 EPA ID:	Not reported
Trans 2 Name:	Not reported
TSDF EPA ID:	ARD981057870
Trans Name:	RINECO
TSDF Alt EPA ID:	Not reported
TSDF Alt Name:	Not reported
Waste Code Description:	343 - Unspecified organic liquid mixture
RCRA Code:	F005
Meth Code:	H141 - Storage, Bulking, And/Or Transfer Off Site--No Treatment/Reovery (H010-H129) Or (H131-H135)
Quantity Tons:	0.2
Waste Quantity:	400
Quantity Unit:	P
Additional Code 1:	F003
Additional Code 2:	D035
Additional Code 3:	D007
Additional Code 4:	D001
Additional Code 5:	Not reported

Shipment Date:	20070716
Creation Date:	Not reported
Receipt Date:	Not reported
Manifest ID:	001618754FLE
Trans EPA ID:	KS0000336891
Trans Name:	SAVANNAH TRANSPORT INC
Trans 2 EPA ID:	Not reported
Trans 2 Name:	Not reported
TSDF EPA ID:	ARD981057870
Trans Name:	RINECO
TSDF Alt EPA ID:	Not reported
TSDF Alt Name:	Not reported
Waste Code Description:	343 - Unspecified organic liquid mixture
RCRA Code:	F005
Meth Code:	H141 - Storage, Bulking, And/Or Transfer Off Site--No Treatment/Reovery (H010-H129) Or (H131-H135)
Quantity Tons:	0.11
Waste Quantity:	220
Quantity Unit:	P
Additional Code 1:	F003
Additional Code 2:	D035
Additional Code 3:	D007
Additional Code 4:	D001
Additional Code 5:	Not reported

Shipment Date:	20070716
Creation Date:	8/4/2008 18:30:07
Receipt Date:	20070719
Manifest ID:	001618754FLE
Trans EPA ID:	KS0000336891
Trans Name:	SAVANNAH TRANSPORT INC
Trans 2 EPA ID:	Not reported
Trans 2 Name:	Not reported
TSDF EPA ID:	ARD981057870
Trans Name:	RINECO
TSDF Alt EPA ID:	Not reported
TSDF Alt Name:	Not reported
Waste Code Description:	352 - Other organic solids
RCRA Code:	F005
Meth Code:	H061 - Fuel Blending Prior To Energy Recovery At Another Site
Quantity Tons:	5.0555
Waste Quantity:	10111
Quantity Unit:	P
Additional Code 1:	F003
Additional Code 2:	D035
Additional Code 3:	D007
Additional Code 4:	Not reported
Additional Code 5:	Not reported

Shipment Date:	20070716
Creation Date:	Not reported
Receipt Date:	Not reported
Manifest ID:	001618754FLE
Trans EPA ID:	KS0000336891
Trans Name:	SAVANNAH TRANSPORT INC
Trans 2 EPA ID:	Not reported
Trans 2 Name:	Not reported
TSDF EPA ID:	ARD981057870
Trans Name:	RINECO
TSDF Alt EPA ID:	Not reported
TSDF Alt Name:	Not reported
Waste Code Description:	331 - Off-specification, aged, or surplus organics
RCRA Code:	F005
Meth Code:	H061 - Fuel Blending Prior To Energy Recovery At Another Site

Quantity Tons:	3.14
Waste Quantity:	6280
Quantity Unit:	P
Additional Code 1:	F003
Additional Code 2:	F002
Additional Code 3:	D001
Additional Code 4:	Not reported
Additional Code 5:	Not reported

Shipment Date:	20070716
Creation Date:	Not reported
Receipt Date:	Not reported
Manifest ID:	001618754FLE
Trans EPA ID:	KS0000336891
Trans Name:	SAVANNAH TRANSPORT INC
Trans 2 EPA ID:	Not reported
Trans 2 Name:	Not reported
TSDF EPA ID:	ARD981057870
Trans Name:	RINECO
TSDF Alt EPA ID:	Not reported
TSDF Alt Name:	Not reported
Waste Code Description:	135 - Unspecified aqueous solution
RCRA Code:	D035
Meth Code:	H141 - Storage, Bulking, And/Or Transfer Off Site--No Treatment/Reovery (H010-H129) Or (H131-H135)
Quantity Tons:	0.2325
Waste Quantity:	465
Quantity Unit:	P
Additional Code 1:	D007
Additional Code 2:	Not reported
Additional Code 3:	Not reported
Additional Code 4:	Not reported
Additional Code 5:	Not reported

Shipment Date:	20070716
Creation Date:	Not reported
Receipt Date:	Not reported
Manifest ID:	001618754FLE
Trans EPA ID:	KS0000336891
Trans Name:	SAVANNAH TRANSPORT INC
Trans 2 EPA ID:	Not reported
Trans 2 Name:	Not reported
TSDF EPA ID:	ARD981057870
Trans Name:	RINECO
TSDF Alt EPA ID:	Not reported
TSDF Alt Name:	Not reported
Waste Code Description:	135 - Unspecified aqueous solution
RCRA Code:	D035
Meth Code:	H141 - Storage, Bulking, And/Or Transfer Off Site--No Treatment/Reovery (H010-H129) Or (H131-H135)
Quantity Tons:	0.255
Waste Quantity:	510
Quantity Unit:	P
Additional Code 1:	D007
Additional Code 2:	Not reported
Additional Code 3:	Not reported
Additional Code 4:	Not reported
Additional Code 5:	Not reported

Shipment Date:	20070716
Creation Date:	Not reported
Receipt Date:	Not reported
Manifest ID:	001618754FLE
Trans EPA ID:	KS0000336891
Trans Name:	SAVANNAH TRANSPORT INC
Trans 2 EPA ID:	Not reported
Trans 2 Name:	Not reported
TSDF EPA ID:	ARD981057870
Trans Name:	RINECO
TSDF Alt EPA ID:	Not reported
TSDF Alt Name:	Not reported
Waste Code Description:	331 - Off-specification, aged, or surplus organics
RCRA Code:	F005
Meth Code:	H061 - Fuel Blending Prior To Energy Recovery At Another Site
Quantity Tons:	0.8575
Waste Quantity:	1715
Quantity Unit:	P
Additional Code 1:	F003
Additional Code 2:	D008
Additional Code 3:	D007
Additional Code 4:	D001
Additional Code 5:	Not reported

Shipment Date:	20070716
Creation Date:	Not reported

Receipt Date:	Not reported
Manifest ID:	001618754FLE
Trans EPA ID:	KS0000336891
Trans Name:	SAVANNAH TRANSPORT INC
Trans 2 EPA ID:	Not reported
Trans 2 Name:	Not reported
TSDF EPA ID:	ARD981057870
Trans Name:	RINECO
TSDF Alt EPA ID:	Not reported
TSDF Alt Name:	Not reported
Waste Code Description:	331 - Off-specification, aged, or surplus organics
RCRA Code:	D021
Meth Code:	H141 - Storage, Bulking, And/Or Transfer Off Site--No Treatment/Reovery (H010-H129) Or (H131-H135)
Quantity Tons:	0.155
Waste Quantity:	310
Quantity Unit:	P
Additional Code 1:	D001
Additional Code 2:	Not reported
Additional Code 3:	Not reported
Additional Code 4:	Not reported
Additional Code 5:	Not reported

Shipment Date:	20070716
Creation Date:	Not reported
Receipt Date:	Not reported
Manifest ID:	001618754FLE
Trans EPA ID:	KS0000336891
Trans Name:	SAVANNAH TRANSPORT INC
Trans 2 EPA ID:	Not reported
Trans 2 Name:	Not reported
TSDF EPA ID:	ARD981057870
Trans Name:	RINECO
TSDF Alt EPA ID:	Not reported
TSDF Alt Name:	Not reported
Waste Code Description:	331 - Off-specification, aged, or surplus organics
RCRA Code:	D021
Meth Code:	H141 - Storage, Bulking, And/Or Transfer Off Site--No Treatment/Reovery (H010-H129) Or (H131-H135)
Quantity Tons:	0.4525
Waste Quantity:	905
Quantity Unit:	P
Additional Code 1:	D001
Additional Code 2:	Not reported
Additional Code 3:	Not reported
Additional Code 4:	Not reported
Additional Code 5:	Not reported

Shipment Date:	20070716
Creation Date:	Not reported
Receipt Date:	Not reported
Manifest ID:	001618754FLE
Trans EPA ID:	KS0000336891
Trans Name:	SAVANNAH TRANSPORT INC
Trans 2 EPA ID:	Not reported
Trans 2 Name:	Not reported
TSDF EPA ID:	ARD981057870
Trans Name:	RINECO
TSDF Alt EPA ID:	Not reported
TSDF Alt Name:	Not reported
Waste Code Description:	331 - Off-specification, aged, or surplus organics
RCRA Code:	D035
Meth Code:	H141 - Storage, Bulking, And/Or Transfer Off Site--No Treatment/Reovery (H010-H129) Or (H131-H135)
Quantity Tons:	0.085
Waste Quantity:	170
Quantity Unit:	P
Additional Code 1:	D002
Additional Code 2:	D001
Additional Code 3:	Not reported
Additional Code 4:	Not reported
Additional Code 5:	Not reported

Shipment Date:	20070716
Creation Date:	Not reported
Receipt Date:	Not reported
Manifest ID:	001618754FLE
Trans EPA ID:	KS0000336891
Trans Name:	SAVANNAH TRANSPORT INC
Trans 2 EPA ID:	Not reported
Trans 2 Name:	Not reported
TSDF EPA ID:	ARD981057870
Trans Name:	RINECO
TSDF Alt EPA ID:	Not reported
TSDF Alt Name:	Not reported

Waste Code Description:	- Not reported
RCRA Code:	Not reported
Meth Code:	H141 - Storage, Bulking, And/Or Transfer Off Site--No Treatment/Reovery (H010-H129) Or (H131-H135)
Quantity Tons:	Not reported
Waste Quantity:	Not reported
Quantity Unit:	Not reported
Additional Code 1:	Not reported
Additional Code 2:	Not reported
Additional Code 3:	Not reported
Additional Code 4:	Not reported
Additional Code 5:	Not reported

Shipment Date:	20070716
Creation Date:	Not reported
Receipt Date:	Not reported
Manifest ID:	001618754FLE
Trans EPA ID:	KS0000336891
Trans Name:	SAVANNAH TRANSPORT INC
Trans 2 EPA ID:	Not reported
Trans 2 Name:	Not reported
TSDF EPA ID:	ARD981057870
Trans Name:	RINECO
TSDF Alt EPA ID:	Not reported
TSDF Alt Name:	Not reported
Waste Code Description:	331 - Off-specification, aged, or surplus organics
RCRA Code:	D007
Meth Code:	H141 - Storage, Bulking, And/Or Transfer Off Site--No Treatment/Reovery (H010-H129) Or (H131-H135)
Quantity Tons:	0.6525
Waste Quantity:	1305
Quantity Unit:	P
Additional Code 1:	Not reported
Additional Code 2:	Not reported
Additional Code 3:	Not reported
Additional Code 4:	Not reported
Additional Code 5:	Not reported

Shipment Date:	20070716
Creation Date:	Not reported
Receipt Date:	Not reported
Manifest ID:	001618754FLE
Trans EPA ID:	KS0000336891
Trans Name:	SAVANNAH TRANSPORT INC
Trans 2 EPA ID:	Not reported
Trans 2 Name:	Not reported
TSDF EPA ID:	ARD981057870
Trans Name:	RINECO
TSDF Alt EPA ID:	Not reported
TSDF Alt Name:	Not reported
Waste Code Description:	331 - Off-specification, aged, or surplus organics
RCRA Code:	D007
Meth Code:	H141 - Storage, Bulking, And/Or Transfer Off Site--No Treatment/Reovery (H010-H129) Or (H131-H135)
Quantity Tons:	0.2775
Waste Quantity:	555
Quantity Unit:	P
Additional Code 1:	Not reported
Additional Code 2:	Not reported
Additional Code 3:	Not reported
Additional Code 4:	Not reported
Additional Code 5:	Not reported

Shipment Date:	20070716
Creation Date:	Not reported
Receipt Date:	Not reported
Manifest ID:	001618754FLE
Trans EPA ID:	KS0000336891
Trans Name:	SAVANNAH TRANSPORT INC
Trans 2 EPA ID:	Not reported
Trans 2 Name:	Not reported
TSDF EPA ID:	ARD981057870
Trans Name:	RINECO
TSDF Alt EPA ID:	Not reported
TSDF Alt Name:	Not reported
Waste Code Description:	343 - Unspecified organic liquid mixture
RCRA Code:	F005
Meth Code:	H141 - Storage, Bulking, And/Or Transfer Off Site--No Treatment/Reovery (H010-H129) Or (H131-H135)
Quantity Tons:	0.11
Waste Quantity:	220
Quantity Unit:	P
Additional Code 1:	F003
Additional Code 2:	D035
Additional Code 3:	D007

Additional Code 4:	D001
Additional Code 5:	Not reported
Shipment Date:	20070716
Creation Date:	Not reported
Receipt Date:	Not reported
Manifest ID:	001618754FLE
Trans EPA ID:	KS0000336891
Trans Name:	SAVANNAH TRANSPORT INC
Trans 2 EPA ID:	Not reported
Trans 2 Name:	Not reported
TSDF EPA ID:	ARD981057870
Trans Name:	RINECO
TSDF Alt EPA ID:	Not reported
TSDF Alt Name:	Not reported
Waste Code Description:	- Not reported
RCRA Code:	F003
Meth Code:	H061 - Fuel Blending Prior To Energy Recovery At Another Site
Quantity Tons:	0.0675
Waste Quantity:	135
Quantity Unit:	P
Additional Code 1:	D021
Additional Code 2:	D007
Additional Code 3:	D001
Additional Code 4:	Not reported
Additional Code 5:	Not reported
Shipment Date:	20070716
Creation Date:	Not reported
Receipt Date:	Not reported
Manifest ID:	001618754FLE
Trans EPA ID:	KS0000336891
Trans Name:	SAVANNAH TRANSPORT INC
Trans 2 EPA ID:	Not reported
Trans 2 Name:	Not reported
TSDF EPA ID:	ARD981057870
Trans Name:	RINECO
TSDF Alt EPA ID:	Not reported
TSDF Alt Name:	Not reported
Waste Code Description:	331 - Off-specification, aged, or surplus organics
RCRA Code:	F005
Meth Code:	H061 - Fuel Blending Prior To Energy Recovery At Another Site
Quantity Tons:	3.14
Waste Quantity:	6280
Quantity Unit:	P
Additional Code 1:	F003
Additional Code 2:	F002
Additional Code 3:	D001
Additional Code 4:	Not reported
Additional Code 5:	Not reported
Shipment Date:	20070716
Creation Date:	Not reported
Receipt Date:	Not reported
Manifest ID:	001618754FLE
Trans EPA ID:	KS0000336891
Trans Name:	SAVANNAH TRANSPORT INC
Trans 2 EPA ID:	Not reported
Trans 2 Name:	Not reported
TSDF EPA ID:	ARD981057870
Trans Name:	RINECO
TSDF Alt EPA ID:	Not reported
TSDF Alt Name:	Not reported
Waste Code Description:	135 - Unspecified aqueous solution
RCRA Code:	D035
Meth Code:	H141 - Storage, Bulking, And/Or Transfer Off Site--No Treatment/Reovery (H010-H129) Or (H131-H135)
Quantity Tons:	0.2325
Waste Quantity:	465
Quantity Unit:	P
Additional Code 1:	D007
Additional Code 2:	Not reported
Additional Code 3:	Not reported
Additional Code 4:	Not reported
Additional Code 5:	Not reported
Shipment Date:	20070716
Creation Date:	Not reported
Receipt Date:	Not reported
Manifest ID:	001618754FLE
Trans EPA ID:	KS0000336891
Trans Name:	SAVANNAH TRANSPORT INC
Trans 2 EPA ID:	Not reported
Trans 2 Name:	Not reported
TSDF EPA ID:	ARD981057870

Trans Name:	RINECO
TSDF Alt EPA ID:	Not reported
TSDF Alt Name:	Not reported
Waste Code Description:	135 - Unspecified aqueous solution
RCRA Code:	D035
Meth Code:	H141 - Storage, Bulking, And/Or Transfer Off Site--No Treatment/Reovery (H010-H129) Or (H131-H135)
Quantity Tons:	0.255
Waste Quantity:	510
Quantity Unit:	P
Additional Code 1:	D007
Additional Code 2:	Not reported
Additional Code 3:	Not reported
Additional Code 4:	Not reported
Additional Code 5:	Not reported

Shipment Date:	20070716
Creation Date:	Not reported
Receipt Date:	Not reported
Manifest ID:	001618754FLE
Trans EPA ID:	KS0000336891
Trans Name:	SAVANNAH TRANSPORT INC
Trans 2 EPA ID:	Not reported
Trans 2 Name:	Not reported
TSDF EPA ID:	ARD981057870
Trans Name:	RINECO
TSDF Alt EPA ID:	Not reported
TSDF Alt Name:	Not reported
Waste Code Description:	331 - Off-specification, aged, or surplus organics
RCRA Code:	F005
Meth Code:	H061 - Fuel Blending Prior To Energy Recovery At Another Site
Quantity Tons:	0.8575
Waste Quantity:	1715
Quantity Unit:	P
Additional Code 1:	F003
Additional Code 2:	D008
Additional Code 3:	D007
Additional Code 4:	D001
Additional Code 5:	Not reported

Shipment Date:	20070716
Creation Date:	Not reported
Receipt Date:	Not reported
Manifest ID:	001618754FLE
Trans EPA ID:	KS0000336891
Trans Name:	SAVANNAH TRANSPORT INC
Trans 2 EPA ID:	Not reported
Trans 2 Name:	Not reported
TSDF EPA ID:	ARD981057870
Trans Name:	RINECO
TSDF Alt EPA ID:	Not reported
TSDF Alt Name:	Not reported
Waste Code Description:	331 - Off-specification, aged, or surplus organics
RCRA Code:	D021
Meth Code:	H141 - Storage, Bulking, And/Or Transfer Off Site--No Treatment/Reovery (H010-H129) Or (H131-H135)
Quantity Tons:	0.155
Waste Quantity:	310
Quantity Unit:	P
Additional Code 1:	D001
Additional Code 2:	Not reported
Additional Code 3:	Not reported
Additional Code 4:	Not reported
Additional Code 5:	Not reported

Shipment Date:	20070716
Creation Date:	Not reported
Receipt Date:	Not reported
Manifest ID:	001618754FLE
Trans EPA ID:	KS0000336891
Trans Name:	SAVANNAH TRANSPORT INC
Trans 2 EPA ID:	Not reported
Trans 2 Name:	Not reported
TSDF EPA ID:	ARD981057870
Trans Name:	RINECO
TSDF Alt EPA ID:	Not reported
TSDF Alt Name:	Not reported
Waste Code Description:	331 - Off-specification, aged, or surplus organics
RCRA Code:	D021
Meth Code:	H141 - Storage, Bulking, And/Or Transfer Off Site--No Treatment/Reovery (H010-H129) Or (H131-H135)
Quantity Tons:	0.4525
Waste Quantity:	905
Quantity Unit:	P
Additional Code 1:	D001

Additional Code 2:	Not reported
Additional Code 3:	Not reported
Additional Code 4:	Not reported
Additional Code 5:	Not reported

Shipment Date:	20070716
Creation Date:	Not reported
Receipt Date:	Not reported
Manifest ID:	001618754FLE
Trans EPA ID:	KS0000336891
Trans Name:	SAVANNAH TRANSPORT INC
Trans 2 EPA ID:	Not reported
Trans 2 Name:	Not reported
TSDF EPA ID:	ARD981057870
Trans Name:	RINECO
TSDF Alt EPA ID:	Not reported
TSDF Alt Name:	Not reported
Waste Code Description:	331 - Off-specification, aged, or surplus organics
RCRA Code:	D035
Meth Code:	H141 - Storage, Bulking, And/Or Transfer Off Site--No Treatment/Reovery (H010-H129) Or (H131-H135)
Quantity Tons:	0.085
Waste Quantity:	170
Quantity Unit:	P
Additional Code 1:	D002
Additional Code 2:	D001
Additional Code 3:	Not reported
Additional Code 4:	Not reported
Additional Code 5:	Not reported

Shipment Date:	20070716
Creation Date:	Not reported
Receipt Date:	Not reported
Manifest ID:	001618754FLE
Trans EPA ID:	KS0000336891
Trans Name:	SAVANNAH TRANSPORT INC
Trans 2 EPA ID:	Not reported
Trans 2 Name:	Not reported
TSDF EPA ID:	ARD981057870
Trans Name:	RINECO
TSDF Alt EPA ID:	Not reported
TSDF Alt Name:	Not reported
Waste Code Description:	- Not reported
RCRA Code:	Not reported
Meth Code:	H141 - Storage, Bulking, And/Or Transfer Off Site--No Treatment/Reovery (H010-H129) Or (H131-H135)
Quantity Tons:	Not reported
Waste Quantity:	Not reported
Quantity Unit:	Not reported
Additional Code 1:	Not reported
Additional Code 2:	Not reported
Additional Code 3:	Not reported
Additional Code 4:	Not reported
Additional Code 5:	Not reported

Shipment Date:	20070716
Creation Date:	Not reported
Receipt Date:	Not reported
Manifest ID:	001618754FLE
Trans EPA ID:	KS0000336891
Trans Name:	SAVANNAH TRANSPORT INC
Trans 2 EPA ID:	Not reported
Trans 2 Name:	Not reported
TSDF EPA ID:	ARD981057870
Trans Name:	RINECO
TSDF Alt EPA ID:	Not reported
TSDF Alt Name:	Not reported
Waste Code Description:	331 - Off-specification, aged, or surplus organics
RCRA Code:	D007
Meth Code:	H141 - Storage, Bulking, And/Or Transfer Off Site--No Treatment/Reovery (H010-H129) Or (H131-H135)
Quantity Tons:	0.6525
Waste Quantity:	1305
Quantity Unit:	P
Additional Code 1:	Not reported
Additional Code 2:	Not reported
Additional Code 3:	Not reported
Additional Code 4:	Not reported
Additional Code 5:	Not reported

Shipment Date:	20070716
Creation Date:	Not reported
Receipt Date:	Not reported
Manifest ID:	001618754FLE
Trans EPA ID:	KS0000336891

Trans Name:	SAVANNAH TRANSPORT INC
Trans 2 EPA ID:	Not reported
Trans 2 Name:	Not reported
TSDF EPA ID:	ARD981057870
Trans Name:	RINECO
TSDF Alt EPA ID:	Not reported
TSDF Alt Name:	Not reported
Waste Code Description:	331 - Off-specification, aged, or surplus organics
RCRA Code:	D007
Meth Code:	H141 - Storage, Bulking, And/Or Transfer Off Site--No Treatment/Reovery (H010-H129) Or (H131-H135)
Quantity Tons:	0.2775
Waste Quantity:	555
Quantity Unit:	P
Additional Code 1:	Not reported
Additional Code 2:	Not reported
Additional Code 3:	Not reported
Additional Code 4:	Not reported
Additional Code 5:	Not reported

Shipment Date:	20070716
Creation Date:	8/4/2008 18:30:07
Receipt Date:	20070719
Manifest ID:	001618754FLE
Trans EPA ID:	KS0000336891
Trans Name:	SAVANNAH TRANSPORT INC
Trans 2 EPA ID:	Not reported
Trans 2 Name:	Not reported
TSDF EPA ID:	ARD981057870
Trans Name:	RINECO
TSDF Alt EPA ID:	Not reported
TSDF Alt Name:	Not reported
Waste Code Description:	343 - Unspecified organic liquid mixture
RCRA Code:	F005
Meth Code:	H061 - Fuel Blending Prior To Energy Recovery At Another Site
Quantity Tons:	2.2095
Waste Quantity:	4419
Quantity Unit:	P
Additional Code 1:	F003
Additional Code 2:	D021
Additional Code 3:	D007
Additional Code 4:	D001
Additional Code 5:	Not reported

Shipment Date:	20070716
Creation Date:	8/4/2008 18:30:07
Receipt Date:	20070719
Manifest ID:	001618754FLE
Trans EPA ID:	KS0000336891
Trans Name:	SAVANNAH TRANSPORT INC
Trans 2 EPA ID:	Not reported
Trans 2 Name:	Not reported
TSDF EPA ID:	ARD981057870
Trans Name:	RINECO
TSDF Alt EPA ID:	Not reported
TSDF Alt Name:	Not reported
Waste Code Description:	343 - Unspecified organic liquid mixture
RCRA Code:	F005
Meth Code:	H061 - Fuel Blending Prior To Energy Recovery At Another Site
Quantity Tons:	6.1145
Waste Quantity:	12229
Quantity Unit:	P
Additional Code 1:	F003
Additional Code 2:	D021
Additional Code 3:	D007
Additional Code 4:	D001
Additional Code 5:	Not reported

Shipment Date:	20070716
Creation Date:	8/4/2008 18:30:07
Receipt Date:	20070719
Manifest ID:	001618754FLE
Trans EPA ID:	KS0000336891
Trans Name:	SAVANNAH TRANSPORT INC
Trans 2 EPA ID:	Not reported
Trans 2 Name:	Not reported
TSDF EPA ID:	ARD981057870
Trans Name:	RINECO
TSDF Alt EPA ID:	Not reported
TSDF Alt Name:	Not reported
Waste Code Description:	- Not reported
RCRA Code:	Not reported
Meth Code:	H061 - Fuel Blending Prior To Energy Recovery At Another Site
Quantity Tons:	Not reported
Waste Quantity:	Not reported

Quantity Unit:	Not reported
Additional Code 1:	Not reported
Additional Code 2:	Not reported
Additional Code 3:	Not reported
Additional Code 4:	Not reported
Additional Code 5:	Not reported

Shipment Date:	20070716
Creation Date:	Not reported
Receipt Date:	Not reported
Manifest ID:	001618754FLE
Trans EPA ID:	KS0000336891
Trans Name:	SAVANNAH TRANSPORT INC
Trans 2 EPA ID:	Not reported
Trans 2 Name:	Not reported
TSDF EPA ID:	ARD981057870
Trans Name:	RINECO
TSDF Alt EPA ID:	Not reported
TSDF Alt Name:	Not reported
Waste Code Description:	- Not reported
RCRA Code:	F003
Meth Code:	H061 - Fuel Blending Prior To Energy Recovery At Another Site
Quantity Tons:	0.0675
Waste Quantity:	135
Quantity Unit:	P
Additional Code 1:	D021
Additional Code 2:	D007
Additional Code 3:	D001
Additional Code 4:	Not reported
Additional Code 5:	Not reported

Shipment Date:	20070418
Creation Date:	7/3/2008 18:30:07
Receipt Date:	20070427
Manifest ID:	001548485FLE
Trans EPA ID:	NJD986607380
Trans Name:	MAUMEE EXPRESS INC
Trans 2 EPA ID:	Not reported
Trans 2 Name:	Not reported
TSDF EPA ID:	ARD981057870
Trans Name:	RINECO
TSDF Alt EPA ID:	Not reported
TSDF Alt Name:	Not reported
Waste Code Description:	141 - Off-specification, aged, or surplus inorganics
RCRA Code:	D001
Meth Code:	H061 - Fuel Blending Prior To Energy Recovery At Another Site
Quantity Tons:	0.03
Waste Quantity:	60
Quantity Unit:	P
Additional Code 1:	Not reported
Additional Code 2:	Not reported
Additional Code 3:	Not reported
Additional Code 4:	Not reported
Additional Code 5:	Not reported

Shipment Date:	20070418
Creation Date:	7/3/2008 18:30:07
Receipt Date:	20070427
Manifest ID:	001548485FLE
Trans EPA ID:	NJD986607380
Trans Name:	MAUMEE EXPRESS INC
Trans 2 EPA ID:	Not reported
Trans 2 Name:	Not reported
TSDF EPA ID:	ARD981057870
Trans Name:	RINECO
TSDF Alt EPA ID:	Not reported
TSDF Alt Name:	Not reported
Waste Code Description:	724 - Liquids with lead > 500 mg/l
RCRA Code:	D008
Meth Code:	H141 - Storage, Bulking, And/Or Transfer Off Site--No Treatment/Reovery (H010-H129) Or (H131-H135)
Quantity Tons:	0.055
Waste Quantity:	110
Quantity Unit:	P
Additional Code 1:	D002
Additional Code 2:	Not reported
Additional Code 3:	Not reported
Additional Code 4:	Not reported
Additional Code 5:	Not reported

Shipment Date:	20070418
Creation Date:	7/3/2008 18:30:07
Receipt Date:	20070427
Manifest ID:	001548485FLE
Trans EPA ID:	NJD986607380

Trans Name:	MAUMEE EXPRESS INC
Trans 2 EPA ID:	Not reported
Trans 2 Name:	Not reported
TSDF EPA ID:	ARD981057870
Trans Name:	RINECO
TSDF Alt EPA ID:	Not reported
TSDF Alt Name:	Not reported
Waste Code Description:	352 - Other organic solids
RCRA Code:	F005
Meth Code:	H061 - Fuel Blending Prior To Energy Recovery At Another Site
Quantity Tons:	5.9825
Waste Quantity:	11965
Quantity Unit:	P
Additional Code 1:	F003
Additional Code 2:	D035
Additional Code 3:	D007
Additional Code 4:	Not reported
Additional Code 5:	Not reported

Shipment Date:	20070418
Creation Date:	7/3/2008 18:30:07
Receipt Date:	20070427
Manifest ID:	001548485FLE
Trans EPA ID:	NJD986607380
Trans Name:	MAUMEE EXPRESS INC
Trans 2 EPA ID:	Not reported
Trans 2 Name:	Not reported
TSDF EPA ID:	ARD981057870
Trans Name:	RINECO
TSDF Alt EPA ID:	Not reported
TSDF Alt Name:	Not reported
Waste Code Description:	343 - Unspecified organic liquid mixture
RCRA Code:	F005
Meth Code:	H061 - Fuel Blending Prior To Energy Recovery At Another Site
Quantity Tons:	0.563
Waste Quantity:	1126
Quantity Unit:	P
Additional Code 1:	F003
Additional Code 2:	D021
Additional Code 3:	D007
Additional Code 4:	D001
Additional Code 5:	Not reported

Shipment Date:	20070418
Creation Date:	Not reported
Receipt Date:	Not reported
Manifest ID:	001548485FLE
Trans EPA ID:	NJD986607380
Trans Name:	MAUMEE EXPRESS INC
Trans 2 EPA ID:	Not reported
Trans 2 Name:	Not reported
TSDF EPA ID:	ARD981057870
Trans Name:	RINECO
TSDF Alt EPA ID:	Not reported
TSDF Alt Name:	Not reported
Waste Code Description:	343 - Unspecified organic liquid mixture
RCRA Code:	F005
Meth Code:	H141 - Storage, Bulking, And/Or Transfer Off Site--No Treatment/Reovery (H010-H129) Or (H131-H135)
Quantity Tons:	0.135
Waste Quantity:	270
Quantity Unit:	P
Additional Code 1:	F003
Additional Code 2:	D035
Additional Code 3:	D007
Additional Code 4:	D001
Additional Code 5:	Not reported

Shipment Date:	20070418
Creation Date:	Not reported
Receipt Date:	Not reported
Manifest ID:	001548485FLE
Trans EPA ID:	NJD986607380
Trans Name:	MAUMEE EXPRESS INC
Trans 2 EPA ID:	Not reported
Trans 2 Name:	Not reported
TSDF EPA ID:	ARD981057870
Trans Name:	RINECO
TSDF Alt EPA ID:	Not reported
TSDF Alt Name:	Not reported
Waste Code Description:	725 - Liquids with mercury > 20 mg/l
RCRA Code:	D009
Meth Code:	H141 - Storage, Bulking, And/Or Transfer Off Site--No Treatment/Reovery (H010-H129) Or (H131-H135)
Quantity Tons:	0.0125

Waste Quantity:	25
Quantity Unit:	P
Additional Code 1:	Not reported
Additional Code 2:	Not reported
Additional Code 3:	Not reported
Additional Code 4:	Not reported
Additional Code 5:	Not reported

Shipment Date:	20070418
Creation Date:	Not reported
Receipt Date:	Not reported
Manifest ID:	001548485FLE
Trans EPA ID:	NJD986607380
Trans Name:	MAUMEE EXPRESS INC
Trans 2 EPA ID:	Not reported
Trans 2 Name:	Not reported
TSDF EPA ID:	ARD981057870
Trans Name:	RINECO
TSDF Alt EPA ID:	Not reported
TSDF Alt Name:	Not reported
Waste Code Description:	- Not reported
RCRA Code:	Not reported
Meth Code:	H141 - Storage, Bulking, And/Or Transfer Off Site--No Treatment/Reovery (H010-H129) Or (H131-H135)
Quantity Tons:	Not reported
Waste Quantity:	Not reported
Quantity Unit:	Not reported
Additional Code 1:	Not reported
Additional Code 2:	Not reported
Additional Code 3:	Not reported
Additional Code 4:	Not reported
Additional Code 5:	Not reported

Shipment Date:	20070418
Creation Date:	Not reported
Receipt Date:	Not reported
Manifest ID:	001548485FLE
Trans EPA ID:	NJD986607380
Trans Name:	MAUMEE EXPRESS INC
Trans 2 EPA ID:	Not reported
Trans 2 Name:	Not reported
TSDF EPA ID:	ARD981057870
Trans Name:	RINECO
TSDF Alt EPA ID:	Not reported
TSDF Alt Name:	Not reported
Waste Code Description:	343 - Unspecified organic liquid mixture
RCRA Code:	F005
Meth Code:	H061 - Fuel Blending Prior To Energy Recovery At Another Site
Quantity Tons:	4.6925
Waste Quantity:	9385
Quantity Unit:	P
Additional Code 1:	F003
Additional Code 2:	D021
Additional Code 3:	D007
Additional Code 4:	D001
Additional Code 5:	Not reported

Shipment Date:	20070418
Creation Date:	Not reported
Receipt Date:	Not reported
Manifest ID:	001548485FLE
Trans EPA ID:	NJD986607380
Trans Name:	MAUMEE EXPRESS INC
Trans 2 EPA ID:	Not reported
Trans 2 Name:	Not reported
TSDF EPA ID:	ARD981057870
Trans Name:	RINECO
TSDF Alt EPA ID:	Not reported
TSDF Alt Name:	Not reported
Waste Code Description:	343 - Unspecified organic liquid mixture
RCRA Code:	F005
Meth Code:	H061 - Fuel Blending Prior To Energy Recovery At Another Site
Quantity Tons:	2.865
Waste Quantity:	5730
Quantity Unit:	P
Additional Code 1:	F003
Additional Code 2:	D021
Additional Code 3:	D007
Additional Code 4:	D001
Additional Code 5:	Not reported

Shipment Date:	20070418
Creation Date:	Not reported
Receipt Date:	Not reported
Manifest ID:	001548485FLE

Trans EPA ID:	NJD986607380
Trans Name:	MAUMEE EXPRESS INC
Trans 2 EPA ID:	Not reported
Trans 2 Name:	Not reported
TSDF EPA ID:	ARD981057870
Trans Name:	RINECO
TSDF Alt EPA ID:	Not reported
TSDF Alt Name:	Not reported
Waste Code Description:	331 - Off-specification, aged, or surplus organics
RCRA Code:	D007
Meth Code:	H141 - Storage, Bulking, And/Or Transfer Off Site--No Treatment/Reovery (H010-H129) Or (H131-H135)
Quantity Tons:	0.764
Waste Quantity:	1528
Quantity Unit:	P
Additional Code 1:	Not reported
Additional Code 2:	Not reported
Additional Code 3:	Not reported
Additional Code 4:	Not reported
Additional Code 5:	Not reported

Shipment Date:	20070418
Creation Date:	Not reported
Receipt Date:	Not reported
Manifest ID:	001548485FLE
Trans EPA ID:	NJD986607380
Trans Name:	MAUMEE EXPRESS INC
Trans 2 EPA ID:	Not reported
Trans 2 Name:	Not reported
TSDF EPA ID:	ARD981057870
Trans Name:	RINECO
TSDF Alt EPA ID:	Not reported
TSDF Alt Name:	Not reported
Waste Code Description:	331 - Off-specification, aged, or surplus organics
RCRA Code:	D007
Meth Code:	H141 - Storage, Bulking, And/Or Transfer Off Site--No Treatment/Reovery (H010-H129) Or (H131-H135)
Quantity Tons:	0.494
Waste Quantity:	988
Quantity Unit:	P
Additional Code 1:	Not reported
Additional Code 2:	Not reported
Additional Code 3:	Not reported
Additional Code 4:	Not reported
Additional Code 5:	Not reported

Shipment Date:	20070418
Creation Date:	Not reported
Receipt Date:	Not reported
Manifest ID:	001548485FLE
Trans EPA ID:	NJD986607380
Trans Name:	MAUMEE EXPRESS INC
Trans 2 EPA ID:	Not reported
Trans 2 Name:	Not reported
TSDF EPA ID:	ARD981057870
Trans Name:	RINECO
TSDF Alt EPA ID:	Not reported
TSDF Alt Name:	Not reported
Waste Code Description:	331 - Off-specification, aged, or surplus organics
RCRA Code:	D035
Meth Code:	H141 - Storage, Bulking, And/Or Transfer Off Site--No Treatment/Reovery (H010-H129) Or (H131-H135)
Quantity Tons:	0.1125
Waste Quantity:	225
Quantity Unit:	P
Additional Code 1:	D002
Additional Code 2:	D001
Additional Code 3:	Not reported
Additional Code 4:	Not reported
Additional Code 5:	Not reported

Shipment Date:	20070418
Creation Date:	Not reported
Receipt Date:	Not reported
Manifest ID:	001548485FLE
Trans EPA ID:	NJD986607380
Trans Name:	MAUMEE EXPRESS INC
Trans 2 EPA ID:	Not reported
Trans 2 Name:	Not reported
TSDF EPA ID:	ARD981057870
Trans Name:	RINECO
TSDF Alt EPA ID:	Not reported
TSDF Alt Name:	Not reported
Waste Code Description:	331 - Off-specification, aged, or surplus organics
RCRA Code:	D035

Meth Code:	H141 - Storage, Bulking, And/Or Transfer Off Site--No Treatment/Reovery (H010-H129) Or (H131-H135)
Quantity Tons:	0.114
Waste Quantity:	228
Quantity Unit:	P
Additional Code 1:	D002
Additional Code 2:	D001
Additional Code 3:	Not reported
Additional Code 4:	Not reported
Additional Code 5:	Not reported

Shipment Date:	20070418
Creation Date:	Not reported
Receipt Date:	Not reported
Manifest ID:	001548485FLE
Trans EPA ID:	NJD986607380
Trans Name:	MAUMEE EXPRESS INC
Trans 2 EPA ID:	Not reported
Trans 2 Name:	Not reported
TSDF EPA ID:	ARD981057870
Trans Name:	RINECO
TSDF Alt EPA ID:	Not reported
TSDF Alt Name:	Not reported
Waste Code Description:	331 - Off-specification, aged, or surplus organics
RCRA Code:	D021
Meth Code:	H141 - Storage, Bulking, And/Or Transfer Off Site--No Treatment/Reovery (H010-H129) Or (H131-H135)
Quantity Tons:	0.3025
Waste Quantity:	605
Quantity Unit:	P
Additional Code 1:	D001
Additional Code 2:	Not reported
Additional Code 3:	Not reported
Additional Code 4:	Not reported
Additional Code 5:	Not reported

Shipment Date:	20070418
Creation Date:	Not reported
Receipt Date:	Not reported
Manifest ID:	001548485FLE
Trans EPA ID:	NJD986607380
Trans Name:	MAUMEE EXPRESS INC
Trans 2 EPA ID:	Not reported
Trans 2 Name:	Not reported
TSDF EPA ID:	ARD981057870
Trans Name:	RINECO
TSDF Alt EPA ID:	Not reported
TSDF Alt Name:	Not reported
Waste Code Description:	331 - Off-specification, aged, or surplus organics
RCRA Code:	D021
Meth Code:	H141 - Storage, Bulking, And/Or Transfer Off Site--No Treatment/Reovery (H010-H129) Or (H131-H135)
Quantity Tons:	0.233
Waste Quantity:	466
Quantity Unit:	P
Additional Code 1:	D001
Additional Code 2:	Not reported
Additional Code 3:	Not reported
Additional Code 4:	Not reported
Additional Code 5:	Not reported

Shipment Date:	20070418
Creation Date:	Not reported
Receipt Date:	Not reported
Manifest ID:	001548485FLE
Trans EPA ID:	NJD986607380
Trans Name:	MAUMEE EXPRESS INC
Trans 2 EPA ID:	Not reported
Trans 2 Name:	Not reported
TSDF EPA ID:	ARD981057870
Trans Name:	RINECO
TSDF Alt EPA ID:	Not reported
TSDF Alt Name:	Not reported
Waste Code Description:	331 - Off-specification, aged, or surplus organics
RCRA Code:	F005
Meth Code:	H061 - Fuel Blending Prior To Energy Recovery At Another Site
Quantity Tons:	1.095
Waste Quantity:	2190
Quantity Unit:	P
Additional Code 1:	F003
Additional Code 2:	D008
Additional Code 3:	D007
Additional Code 4:	D001
Additional Code 5:	Not reported

Shipment Date:	20070418
Creation Date:	Not reported
Receipt Date:	Not reported
Manifest ID:	001548485FLE
Trans EPA ID:	NJD986607380
Trans Name:	MAUMEE EXPRESS INC
Trans 2 EPA ID:	Not reported
Trans 2 Name:	Not reported
TSDF EPA ID:	ARD981057870
Trans Name:	RINECO
TSDF Alt EPA ID:	Not reported
TSDF Alt Name:	Not reported
Waste Code Description:	135 - Unspecified aqueous solution
RCRA Code:	D035
Meth Code:	H141 - Storage, Bulking, And/Or Transfer Off Site--No Treatment/Reovery (H010-H129) Or (H131-H135)
Quantity Tons:	0.2375
Waste Quantity:	475
Quantity Unit:	P
Additional Code 1:	D007
Additional Code 2:	Not reported
Additional Code 3:	Not reported
Additional Code 4:	Not reported
Additional Code 5:	Not reported

Shipment Date:	20070418
Creation Date:	Not reported
Receipt Date:	Not reported
Manifest ID:	001548485FLE
Trans EPA ID:	NJD986607380
Trans Name:	MAUMEE EXPRESS INC
Trans 2 EPA ID:	Not reported
Trans 2 Name:	Not reported
TSDF EPA ID:	ARD981057870
Trans Name:	RINECO
TSDF Alt EPA ID:	Not reported
TSDF Alt Name:	Not reported
Waste Code Description:	135 - Unspecified aqueous solution
RCRA Code:	D035
Meth Code:	H141 - Storage, Bulking, And/Or Transfer Off Site--No Treatment/Reovery (H010-H129) Or (H131-H135)
Quantity Tons:	1.2275
Waste Quantity:	2455
Quantity Unit:	P
Additional Code 1:	D007
Additional Code 2:	Not reported
Additional Code 3:	Not reported
Additional Code 4:	Not reported
Additional Code 5:	Not reported

Shipment Date:	20070418
Creation Date:	Not reported
Receipt Date:	Not reported
Manifest ID:	001548485FLE
Trans EPA ID:	NJD986607380
Trans Name:	MAUMEE EXPRESS INC
Trans 2 EPA ID:	Not reported
Trans 2 Name:	Not reported
TSDF EPA ID:	ARD981057870
Trans Name:	RINECO
TSDF Alt EPA ID:	Not reported
TSDF Alt Name:	Not reported
Waste Code Description:	331 - Off-specification, aged, or surplus organics
RCRA Code:	F005
Meth Code:	H061 - Fuel Blending Prior To Energy Recovery At Another Site
Quantity Tons:	0.35
Waste Quantity:	700
Quantity Unit:	P
Additional Code 1:	F003
Additional Code 2:	F002
Additional Code 3:	D001
Additional Code 4:	Not reported
Additional Code 5:	Not reported

Shipment Date:	20070418
Creation Date:	Not reported
Receipt Date:	Not reported
Manifest ID:	001548485FLE
Trans EPA ID:	NJD986607380
Trans Name:	MAUMEE EXPRESS INC
Trans 2 EPA ID:	Not reported
Trans 2 Name:	Not reported
TSDF EPA ID:	ARD981057870
Trans Name:	RINECO
TSDF Alt EPA ID:	Not reported

TSDF Alt Name:	Not reported
Waste Code Description:	343 - Unspecified organic liquid mixture
RCRA Code:	F005
Meth Code:	H141 - Storage, Bulking, And/Or Transfer Off Site--No Treatment/Reovery (H010-H129) Or (H131-H135)
Quantity Tons:	0.135
Waste Quantity:	270
Quantity Unit:	P
Additional Code 1:	F003
Additional Code 2:	D035
Additional Code 3:	D007
Additional Code 4:	D001
Additional Code 5:	Not reported

Shipment Date:	20070418
Creation Date:	Not reported
Receipt Date:	Not reported
Manifest ID:	001548485FLE
Trans EPA ID:	NJD986607380
Trans Name:	MAUMEE EXPRESS INC
Trans 2 EPA ID:	Not reported
Trans 2 Name:	Not reported
TSDF EPA ID:	ARD981057870
Trans Name:	RINECO
TSDF Alt EPA ID:	Not reported
TSDF Alt Name:	Not reported
Waste Code Description:	725 - Liquids with mercury > 20 mg/l
RCRA Code:	D009
Meth Code:	H141 - Storage, Bulking, And/Or Transfer Off Site--No Treatment/Reovery (H010-H129) Or (H131-H135)
Quantity Tons:	0.0125
Waste Quantity:	25
Quantity Unit:	P
Additional Code 1:	Not reported
Additional Code 2:	Not reported
Additional Code 3:	Not reported
Additional Code 4:	Not reported
Additional Code 5:	Not reported

Shipment Date:	20070418
Creation Date:	Not reported
Receipt Date:	Not reported
Manifest ID:	001548485FLE
Trans EPA ID:	NJD986607380
Trans Name:	MAUMEE EXPRESS INC
Trans 2 EPA ID:	Not reported
Trans 2 Name:	Not reported
TSDF EPA ID:	ARD981057870
Trans Name:	RINECO
TSDF Alt EPA ID:	Not reported
TSDF Alt Name:	Not reported
Waste Code Description:	- Not reported
RCRA Code:	Not reported
Meth Code:	H141 - Storage, Bulking, And/Or Transfer Off Site--No Treatment/Reovery (H010-H129) Or (H131-H135)
Quantity Tons:	Not reported
Waste Quantity:	Not reported
Quantity Unit:	Not reported
Additional Code 1:	Not reported
Additional Code 2:	Not reported
Additional Code 3:	Not reported
Additional Code 4:	Not reported
Additional Code 5:	Not reported

Shipment Date:	20070418
Creation Date:	Not reported
Receipt Date:	Not reported
Manifest ID:	001548485FLE
Trans EPA ID:	NJD986607380
Trans Name:	MAUMEE EXPRESS INC
Trans 2 EPA ID:	Not reported
Trans 2 Name:	Not reported
TSDF EPA ID:	ARD981057870
Trans Name:	RINECO
TSDF Alt EPA ID:	Not reported
TSDF Alt Name:	Not reported
Waste Code Description:	343 - Unspecified organic liquid mixture
RCRA Code:	F005
Meth Code:	H061 - Fuel Blending Prior To Energy Recovery At Another Site
Quantity Tons:	4.6925
Waste Quantity:	9385
Quantity Unit:	P
Additional Code 1:	F003
Additional Code 2:	D021
Additional Code 3:	D007

Additional Code 4:	D001
Additional Code 5:	Not reported
Shipment Date:	20070418
Creation Date:	Not reported
Receipt Date:	Not reported
Manifest ID:	001548485FLE
Trans EPA ID:	NJD986607380
Trans Name:	MAUMEE EXPRESS INC
Trans 2 EPA ID:	Not reported
Trans 2 Name:	Not reported
TSDF EPA ID:	ARD981057870
Trans Name:	RINECO
TSDF Alt EPA ID:	Not reported
TSDF Alt Name:	Not reported
Waste Code Description:	343 - Unspecified organic liquid mixture
RCRA Code:	F005
Meth Code:	H061 - Fuel Blending Prior To Energy Recovery At Another Site
Quantity Tons:	2.865
Waste Quantity:	5730
Quantity Unit:	P
Additional Code 1:	F003
Additional Code 2:	D021
Additional Code 3:	D007
Additional Code 4:	D001
Additional Code 5:	Not reported
Shipment Date:	20070418
Creation Date:	Not reported
Receipt Date:	Not reported
Manifest ID:	001548485FLE
Trans EPA ID:	NJD986607380
Trans Name:	MAUMEE EXPRESS INC
Trans 2 EPA ID:	Not reported
Trans 2 Name:	Not reported
TSDF EPA ID:	ARD981057870
Trans Name:	RINECO
TSDF Alt EPA ID:	Not reported
TSDF Alt Name:	Not reported
Waste Code Description:	331 - Off-specification, aged, or surplus organics
RCRA Code:	D007
Meth Code:	H141 - Storage, Bulking, And/Or Transfer Off Site--No Treatment/Reovery (H010-H129) Or (H131-H135)
Quantity Tons:	0.764
Waste Quantity:	1528
Quantity Unit:	P
Additional Code 1:	Not reported
Additional Code 2:	Not reported
Additional Code 3:	Not reported
Additional Code 4:	Not reported
Additional Code 5:	Not reported
Shipment Date:	20070418
Creation Date:	Not reported
Receipt Date:	Not reported
Manifest ID:	001548485FLE
Trans EPA ID:	NJD986607380
Trans Name:	MAUMEE EXPRESS INC
Trans 2 EPA ID:	Not reported
Trans 2 Name:	Not reported
TSDF EPA ID:	ARD981057870
Trans Name:	RINECO
TSDF Alt EPA ID:	Not reported
TSDF Alt Name:	Not reported
Waste Code Description:	331 - Off-specification, aged, or surplus organics
RCRA Code:	D007
Meth Code:	H141 - Storage, Bulking, And/Or Transfer Off Site--No Treatment/Reovery (H010-H129) Or (H131-H135)
Quantity Tons:	0.494
Waste Quantity:	988
Quantity Unit:	P
Additional Code 1:	Not reported
Additional Code 2:	Not reported
Additional Code 3:	Not reported
Additional Code 4:	Not reported
Additional Code 5:	Not reported
Shipment Date:	20070418
Creation Date:	Not reported
Receipt Date:	Not reported
Manifest ID:	001548485FLE
Trans EPA ID:	NJD986607380
Trans Name:	MAUMEE EXPRESS INC
Trans 2 EPA ID:	Not reported
Trans 2 Name:	Not reported

TSDF EPA ID:	ARD981057870
Trans Name:	RINECO
TSDF Alt EPA ID:	Not reported
TSDF Alt Name:	Not reported
Waste Code Description:	331 - Off-specification, aged, or surplus organics
RCRA Code:	D035
Meth Code:	H141 - Storage, Bulking, And/Or Transfer Off Site--No Treatment/Reovery (H010-H129) Or (H131-H135)
Quantity Tons:	0.1125
Waste Quantity:	225
Quantity Unit:	P
Additional Code 1:	D002
Additional Code 2:	D001
Additional Code 3:	Not reported
Additional Code 4:	Not reported
Additional Code 5:	Not reported

Shipment Date:	20070418
Creation Date:	Not reported
Receipt Date:	Not reported
Manifest ID:	001548485FLE
Trans EPA ID:	NJD986607380
Trans Name:	MAUMEE EXPRESS INC
Trans 2 EPA ID:	Not reported
Trans 2 Name:	Not reported
TSDF EPA ID:	ARD981057870
Trans Name:	RINECO
TSDF Alt EPA ID:	Not reported
TSDF Alt Name:	Not reported
Waste Code Description:	331 - Off-specification, aged, or surplus organics
RCRA Code:	D035
Meth Code:	H141 - Storage, Bulking, And/Or Transfer Off Site--No Treatment/Reovery (H010-H129) Or (H131-H135)
Quantity Tons:	0.114
Waste Quantity:	228
Quantity Unit:	P
Additional Code 1:	D002
Additional Code 2:	D001
Additional Code 3:	Not reported
Additional Code 4:	Not reported
Additional Code 5:	Not reported

Shipment Date:	20070418
Creation Date:	Not reported
Receipt Date:	Not reported
Manifest ID:	001548485FLE
Trans EPA ID:	NJD986607380
Trans Name:	MAUMEE EXPRESS INC
Trans 2 EPA ID:	Not reported
Trans 2 Name:	Not reported
TSDF EPA ID:	ARD981057870
Trans Name:	RINECO
TSDF Alt EPA ID:	Not reported
TSDF Alt Name:	Not reported
Waste Code Description:	331 - Off-specification, aged, or surplus organics
RCRA Code:	D021
Meth Code:	H141 - Storage, Bulking, And/Or Transfer Off Site--No Treatment/Reovery (H010-H129) Or (H131-H135)
Quantity Tons:	0.3025
Waste Quantity:	605
Quantity Unit:	P
Additional Code 1:	D001
Additional Code 2:	Not reported
Additional Code 3:	Not reported
Additional Code 4:	Not reported
Additional Code 5:	Not reported

Shipment Date:	20070418
Creation Date:	Not reported
Receipt Date:	Not reported
Manifest ID:	001548485FLE
Trans EPA ID:	NJD986607380
Trans Name:	MAUMEE EXPRESS INC
Trans 2 EPA ID:	Not reported
Trans 2 Name:	Not reported
TSDF EPA ID:	ARD981057870
Trans Name:	RINECO
TSDF Alt EPA ID:	Not reported
TSDF Alt Name:	Not reported
Waste Code Description:	331 - Off-specification, aged, or surplus organics
RCRA Code:	D021
Meth Code:	H141 - Storage, Bulking, And/Or Transfer Off Site--No Treatment/Reovery (H010-H129) Or (H131-H135)
Quantity Tons:	0.233
Waste Quantity:	466

Quantity Unit:	P
Additional Code 1:	D001
Additional Code 2:	Not reported
Additional Code 3:	Not reported
Additional Code 4:	Not reported
Additional Code 5:	Not reported
Shipment Date:	20070418
Creation Date:	Not reported
Receipt Date:	Not reported
Manifest ID:	001548485FLE
Trans EPA ID:	NJD986607380
Trans Name:	MAUMEE EXPRESS INC
Trans 2 EPA ID:	Not reported
Trans 2 Name:	Not reported
TSDF EPA ID:	ARD981057870
Trans Name:	RINECO
TSDF Alt EPA ID:	Not reported
TSDF Alt Name:	Not reported
Waste Code Description:	331 - Off-specification, aged, or surplus organics
RCRA Code:	F005
Meth Code:	H061 - Fuel Blending Prior To Energy Recovery At Another Site
Quantity Tons:	1.095
Waste Quantity:	2190
Quantity Unit:	P
Additional Code 1:	F003
Additional Code 2:	D008
Additional Code 3:	D007
Additional Code 4:	D001
Additional Code 5:	Not reported
Shipment Date:	20070418
Creation Date:	Not reported
Receipt Date:	Not reported
Manifest ID:	001548485FLE
Trans EPA ID:	NJD986607380
Trans Name:	MAUMEE EXPRESS INC
Trans 2 EPA ID:	Not reported
Trans 2 Name:	Not reported
TSDF EPA ID:	ARD981057870
Trans Name:	RINECO
TSDF Alt EPA ID:	Not reported
TSDF Alt Name:	Not reported
Waste Code Description:	135 - Unspecified aqueous solution
RCRA Code:	D035
Meth Code:	H141 - Storage, Bulking, And/Or Transfer Off Site--No Treatment/Reovery (H010-H129) Or (H131-H135)
Quantity Tons:	0.2375
Waste Quantity:	475
Quantity Unit:	P
Additional Code 1:	D007
Additional Code 2:	Not reported
Additional Code 3:	Not reported
Additional Code 4:	Not reported
Additional Code 5:	Not reported
Shipment Date:	20070418
Creation Date:	Not reported
Receipt Date:	Not reported
Manifest ID:	001548485FLE
Trans EPA ID:	NJD986607380
Trans Name:	MAUMEE EXPRESS INC
Trans 2 EPA ID:	Not reported
Trans 2 Name:	Not reported
TSDF EPA ID:	ARD981057870
Trans Name:	RINECO
TSDF Alt EPA ID:	Not reported
TSDF Alt Name:	Not reported
Waste Code Description:	135 - Unspecified aqueous solution
RCRA Code:	D035
Meth Code:	H141 - Storage, Bulking, And/Or Transfer Off Site--No Treatment/Reovery (H010-H129) Or (H131-H135)
Quantity Tons:	1.2275
Waste Quantity:	2455
Quantity Unit:	P
Additional Code 1:	D007
Additional Code 2:	Not reported
Additional Code 3:	Not reported
Additional Code 4:	Not reported
Additional Code 5:	Not reported
Shipment Date:	20070418
Creation Date:	Not reported
Receipt Date:	Not reported
Manifest ID:	001548485FLE

SECTION 1: FACILITY DETAIL REPORTS

...Continued...

Trans EPA ID:	NJD986607380
Trans Name:	MAUMEE EXPRESS INC
Trans 2 EPA ID:	Not reported
Trans 2 Name:	Not reported
TSDF EPA ID:	ARD981057870
Trans Name:	RINECO
TSDF Alt EPA ID:	Not reported
TSDF Alt Name:	Not reported
Waste Code Description:	331 - Off-specification, aged, or surplus organics
RCRA Code:	F005
Meth Code:	H061 - Fuel Blending Prior To Energy Recovery At Another Site
Quantity Tons:	0.35
Waste Quantity:	700
Quantity Unit:	P
Additional Code 1:	F003
Additional Code 2:	F002
Additional Code 3:	D001
Additional Code 4:	Not reported
Additional Code 5:	Not reported

Shipment Date:	20070418
Creation Date:	Not reported
Receipt Date:	Not reported
Manifest ID:	001548485FLE
Trans EPA ID:	NJD986607380
Trans Name:	MAUMEE EXPRESS INC
Trans 2 EPA ID:	Not reported
Trans 2 Name:	Not reported
TSDF EPA ID:	ARD981057870
Trans Name:	RINECO
TSDF Alt EPA ID:	Not reported
TSDF Alt Name:	Not reported
Waste Code Description:	343 - Unspecified organic liquid mixture
RCRA Code:	F005
Meth Code:	H141 - Storage, Bulking, And/Or Transfer Off Site--No Treatment/Reovery (H010-H129) Or (H131-H135)
Quantity Tons:	0.135
Waste Quantity:	270
Quantity Unit:	P
Additional Code 1:	F003
Additional Code 2:	D035
Additional Code 3:	D007
Additional Code 4:	D001
Additional Code 5:	Not reported

Shipment Date:	20070418
Creation Date:	Not reported
Receipt Date:	Not reported
Manifest ID:	001548485FLE
Trans EPA ID:	NJD986607380
Trans Name:	MAUMEE EXPRESS INC
Trans 2 EPA ID:	Not reported
Trans 2 Name:	Not reported
TSDF EPA ID:	ARD981057870
Trans Name:	RINECO
TSDF Alt EPA ID:	Not reported
TSDF Alt Name:	Not reported
Waste Code Description:	725 - Liquids with mercury > 20 mg/l
RCRA Code:	D009
Meth Code:	H141 - Storage, Bulking, And/Or Transfer Off Site--No Treatment/Reovery (H010-H129) Or (H131-H135)
Quantity Tons:	0.0125
Waste Quantity:	25
Quantity Unit:	P
Additional Code 1:	Not reported
Additional Code 2:	Not reported
Additional Code 3:	Not reported
Additional Code 4:	Not reported
Additional Code 5:	Not reported

Shipment Date:	20070418
Creation Date:	Not reported
Receipt Date:	Not reported
Manifest ID:	001548485FLE
Trans EPA ID:	NJD986607380
Trans Name:	MAUMEE EXPRESS INC
Trans 2 EPA ID:	Not reported
Trans 2 Name:	Not reported
TSDF EPA ID:	ARD981057870
Trans Name:	RINECO
TSDF Alt EPA ID:	Not reported
TSDF Alt Name:	Not reported
Waste Code Description:	- Not reported
RCRA Code:	Not reported
Meth Code:	H141 - Storage, Bulking, And/Or Transfer Off Site--No Treatment/Reovery

	(H010-H129) Or (H131-H135)
Quantity Tons:	Not reported
Waste Quantity:	Not reported
Quantity Unit:	Not reported
Additional Code 1:	Not reported
Additional Code 2:	Not reported
Additional Code 3:	Not reported
Additional Code 4:	Not reported
Additional Code 5:	Not reported

Shipment Date:	20070418
Creation Date:	Not reported
Receipt Date:	Not reported
Manifest ID:	001548485FLE
Trans EPA ID:	NJD986607380
Trans Name:	MAUMEE EXPRESS INC
Trans 2 EPA ID:	Not reported
Trans 2 Name:	Not reported
TSDF EPA ID:	ARD981057870
Trans Name:	RINECO
TSDF Alt EPA ID:	Not reported
TSDF Alt Name:	Not reported
Waste Code Description:	343 - Unspecified organic liquid mixture
RCRA Code:	F005
Meth Code:	H061 - Fuel Blending Prior To Energy Recovery At Another Site
Quantity Tons:	4.6925
Waste Quantity:	9385
Quantity Unit:	P
Additional Code 1:	F003
Additional Code 2:	D021
Additional Code 3:	D007
Additional Code 4:	D001
Additional Code 5:	Not reported

Shipment Date:	20070418
Creation Date:	Not reported
Receipt Date:	Not reported
Manifest ID:	001548485FLE
Trans EPA ID:	NJD986607380
Trans Name:	MAUMEE EXPRESS INC
Trans 2 EPA ID:	Not reported
Trans 2 Name:	Not reported
TSDF EPA ID:	ARD981057870
Trans Name:	RINECO
TSDF Alt EPA ID:	Not reported
TSDF Alt Name:	Not reported
Waste Code Description:	343 - Unspecified organic liquid mixture
RCRA Code:	F005
Meth Code:	H061 - Fuel Blending Prior To Energy Recovery At Another Site
Quantity Tons:	2.865
Waste Quantity:	5730
Quantity Unit:	P
Additional Code 1:	F003
Additional Code 2:	D021
Additional Code 3:	D007
Additional Code 4:	D001
Additional Code 5:	Not reported

Shipment Date:	20070418
Creation Date:	Not reported
Receipt Date:	Not reported
Manifest ID:	001548485FLE
Trans EPA ID:	NJD986607380
Trans Name:	MAUMEE EXPRESS INC
Trans 2 EPA ID:	Not reported
Trans 2 Name:	Not reported
TSDF EPA ID:	ARD981057870
Trans Name:	RINECO
TSDF Alt EPA ID:	Not reported
TSDF Alt Name:	Not reported
Waste Code Description:	331 - Off-specification, aged, or surplus organics
RCRA Code:	D007
Meth Code:	H141 - Storage, Bulking, And/Or Transfer Off Site--No Treatment/Reovery (H010-H129) Or (H131-H135)
Quantity Tons:	0.764
Waste Quantity:	1528
Quantity Unit:	P
Additional Code 1:	Not reported
Additional Code 2:	Not reported
Additional Code 3:	Not reported
Additional Code 4:	Not reported
Additional Code 5:	Not reported

Shipment Date:	20070418
Creation Date:	Not reported

Receipt Date:	Not reported
Manifest ID:	001548485FLE
Trans EPA ID:	NJD986607380
Trans Name:	MAUMEE EXPRESS INC
Trans 2 EPA ID:	Not reported
Trans 2 Name:	Not reported
TSDF EPA ID:	ARD981057870
Trans Name:	RINECO
TSDF Alt EPA ID:	Not reported
TSDF Alt Name:	Not reported
Waste Code Description:	331 - Off-specification, aged, or surplus organics
RCRA Code:	D007
Meth Code:	H141 - Storage, Bulking, And/Or Transfer Off Site--No Treatment/Reovery (H010-H129) Or (H131-H135)
Quantity Tons:	0.494
Waste Quantity:	988
Quantity Unit:	P
Additional Code 1:	Not reported
Additional Code 2:	Not reported
Additional Code 3:	Not reported
Additional Code 4:	Not reported
Additional Code 5:	Not reported

Shipment Date:	20070418
Creation Date:	Not reported
Receipt Date:	Not reported
Manifest ID:	001548485FLE
Trans EPA ID:	NJD986607380
Trans Name:	MAUMEE EXPRESS INC
Trans 2 EPA ID:	Not reported
Trans 2 Name:	Not reported
TSDF EPA ID:	ARD981057870
Trans Name:	RINECO
TSDF Alt EPA ID:	Not reported
TSDF Alt Name:	Not reported
Waste Code Description:	331 - Off-specification, aged, or surplus organics
RCRA Code:	D035
Meth Code:	H141 - Storage, Bulking, And/Or Transfer Off Site--No Treatment/Reovery (H010-H129) Or (H131-H135)
Quantity Tons:	0.1125
Waste Quantity:	225
Quantity Unit:	P
Additional Code 1:	D002
Additional Code 2:	D001
Additional Code 3:	Not reported
Additional Code 4:	Not reported
Additional Code 5:	Not reported

Shipment Date:	20070418
Creation Date:	Not reported
Receipt Date:	Not reported
Manifest ID:	001548485FLE
Trans EPA ID:	NJD986607380
Trans Name:	MAUMEE EXPRESS INC
Trans 2 EPA ID:	Not reported
Trans 2 Name:	Not reported
TSDF EPA ID:	ARD981057870
Trans Name:	RINECO
TSDF Alt EPA ID:	Not reported
TSDF Alt Name:	Not reported
Waste Code Description:	331 - Off-specification, aged, or surplus organics
RCRA Code:	D035
Meth Code:	H141 - Storage, Bulking, And/Or Transfer Off Site--No Treatment/Reovery (H010-H129) Or (H131-H135)
Quantity Tons:	0.114
Waste Quantity:	228
Quantity Unit:	P
Additional Code 1:	D002
Additional Code 2:	D001
Additional Code 3:	Not reported
Additional Code 4:	Not reported
Additional Code 5:	Not reported

Shipment Date:	20070418
Creation Date:	Not reported
Receipt Date:	Not reported
Manifest ID:	001548485FLE
Trans EPA ID:	NJD986607380
Trans Name:	MAUMEE EXPRESS INC
Trans 2 EPA ID:	Not reported
Trans 2 Name:	Not reported
TSDF EPA ID:	ARD981057870
Trans Name:	RINECO
TSDF Alt EPA ID:	Not reported
TSDF Alt Name:	Not reported

Waste Code Description:	331 - Off-specification, aged, or surplus organics
RCRA Code:	D021
Meth Code:	H141 - Storage, Bulking, And/Or Transfer Off Site--No Treatment/Reovery (H010-H129) Or (H131-H135)
Quantity Tons:	0.3025
Waste Quantity:	605
Quantity Unit:	P
Additional Code 1:	D001
Additional Code 2:	Not reported
Additional Code 3:	Not reported
Additional Code 4:	Not reported
Additional Code 5:	Not reported

Shipment Date:	20070418
Creation Date:	Not reported
Receipt Date:	Not reported
Manifest ID:	001548485FLE
Trans EPA ID:	NJD986607380
Trans Name:	MAUMEE EXPRESS INC
Trans 2 EPA ID:	Not reported
Trans 2 Name:	Not reported
TSDF EPA ID:	ARD981057870
Trans Name:	RINECO
TSDF Alt EPA ID:	Not reported
TSDF Alt Name:	Not reported
Waste Code Description:	331 - Off-specification, aged, or surplus organics
RCRA Code:	D021
Meth Code:	H141 - Storage, Bulking, And/Or Transfer Off Site--No Treatment/Reovery (H010-H129) Or (H131-H135)
Quantity Tons:	0.233
Waste Quantity:	466
Quantity Unit:	P
Additional Code 1:	D001
Additional Code 2:	Not reported
Additional Code 3:	Not reported
Additional Code 4:	Not reported
Additional Code 5:	Not reported

Shipment Date:	20070418
Creation Date:	Not reported
Receipt Date:	Not reported
Manifest ID:	001548485FLE
Trans EPA ID:	NJD986607380
Trans Name:	MAUMEE EXPRESS INC
Trans 2 EPA ID:	Not reported
Trans 2 Name:	Not reported
TSDF EPA ID:	ARD981057870
Trans Name:	RINECO
TSDF Alt EPA ID:	Not reported
TSDF Alt Name:	Not reported
Waste Code Description:	331 - Off-specification, aged, or surplus organics
RCRA Code:	F005
Meth Code:	H061 - Fuel Blending Prior To Energy Recovery At Another Site
Quantity Tons:	1.095
Waste Quantity:	2190
Quantity Unit:	P
Additional Code 1:	F003
Additional Code 2:	D008
Additional Code 3:	D007
Additional Code 4:	D001
Additional Code 5:	Not reported

Shipment Date:	20070418
Creation Date:	Not reported
Receipt Date:	Not reported
Manifest ID:	001548485FLE
Trans EPA ID:	NJD986607380
Trans Name:	MAUMEE EXPRESS INC
Trans 2 EPA ID:	Not reported
Trans 2 Name:	Not reported
TSDF EPA ID:	ARD981057870
Trans Name:	RINECO
TSDF Alt EPA ID:	Not reported
TSDF Alt Name:	Not reported
Waste Code Description:	135 - Unspecified aqueous solution
RCRA Code:	D035
Meth Code:	H141 - Storage, Bulking, And/Or Transfer Off Site--No Treatment/Reovery (H010-H129) Or (H131-H135)
Quantity Tons:	0.2375
Waste Quantity:	475
Quantity Unit:	P
Additional Code 1:	D007
Additional Code 2:	Not reported
Additional Code 3:	Not reported
Additional Code 4:	Not reported

Additional Code 5:	Not reported
Shipment Date:	20070418
Creation Date:	Not reported
Receipt Date:	Not reported
Manifest ID:	001548485FLE
Trans EPA ID:	NJD986607380
Trans Name:	MAUMEE EXPRESS INC
Trans 2 EPA ID:	Not reported
Trans 2 Name:	Not reported
TSDF EPA ID:	ARD981057870
Trans Name:	RINECO
TSDF Alt EPA ID:	Not reported
TSDF Alt Name:	Not reported
Waste Code Description:	135 - Unspecified aqueous solution
RCRA Code:	D035
Meth Code:	H141 - Storage, Bulking, And/Or Transfer Off Site--No Treatment/Reovery (H010-H129) Or (H131-H135)
Quantity Tons:	1.2275
Waste Quantity:	2455
Quantity Unit:	P
Additional Code 1:	D007
Additional Code 2:	Not reported
Additional Code 3:	Not reported
Additional Code 4:	Not reported
Additional Code 5:	Not reported
Shipment Date:	20070418
Creation Date:	Not reported
Receipt Date:	Not reported
Manifest ID:	001548485FLE
Trans EPA ID:	NJD986607380
Trans Name:	MAUMEE EXPRESS INC
Trans 2 EPA ID:	Not reported
Trans 2 Name:	Not reported
TSDF EPA ID:	ARD981057870
Trans Name:	RINECO
TSDF Alt EPA ID:	Not reported
TSDF Alt Name:	Not reported
Waste Code Description:	331 - Off-specification, aged, or surplus organics
RCRA Code:	F005
Meth Code:	H061 - Fuel Blending Prior To Energy Recovery At Another Site
Quantity Tons:	0.35
Waste Quantity:	700
Quantity Unit:	P
Additional Code 1:	F003
Additional Code 2:	F002
Additional Code 3:	D001
Additional Code 4:	Not reported
Additional Code 5:	Not reported
Shipment Date:	20070418
Creation Date:	7/3/2008 18:30:07
Receipt Date:	20070508
Manifest ID:	001546504FLE
Trans EPA ID:	NTD986607380
Trans Name:	MAUMEE EXPRESS
Trans 2 EPA ID:	OKD981588791
Trans 2 Name:	TRIAD TRANS
TSDF EPA ID:	AZ0000337360
Trans Name:	VEOLIA ES TECHNICAL SOLUTIONS LLC -PHOENIX AZ
TSDF Alt EPA ID:	Not reported
TSDF Alt Name:	Not reported
Waste Code Description:	261 - Not reported
RCRA Code:	Not reported
Meth Code:	H141 - Storage, Bulking, And/Or Transfer Off Site--No Treatment/Reovery (H010-H129) Or (H131-H135)
Quantity Tons:	0.15428
Waste Quantity:	140
Quantity Unit:	K
Additional Code 1:	Not reported
Additional Code 2:	Not reported
Additional Code 3:	Not reported
Additional Code 4:	Not reported
Additional Code 5:	Not reported
Shipment Date:	20070119
Creation Date:	Not reported
Receipt Date:	Not reported
Manifest ID:	000436014FLE
Trans EPA ID:	NJD986607380
Trans Name:	MAUMEE EXPRESS INC
Trans 2 EPA ID:	Not reported
Trans 2 Name:	Not reported
TSDF EPA ID:	ARD981057870

Trans Name:	RINECO
TSDF Alt EPA ID:	Not reported
TSDF Alt Name:	Not reported
Waste Code Description:	- Not reported
RCRA Code:	Not reported
Meth Code:	H061 - Fuel Blending Prior To Energy Recovery At Another Site
Quantity Tons:	Not reported
Waste Quantity:	Not reported
Quantity Unit:	Not reported
Additional Code 1:	Not reported
Additional Code 2:	Not reported
Additional Code 3:	Not reported
Additional Code 4:	Not reported
Additional Code 5:	Not reported

Shipment Date:	20070119
Creation Date:	10/30/2008 18:30:32
Receipt Date:	20070128
Manifest ID:	000436014FLE
Trans EPA ID:	NJD986607380
Trans Name:	MAUMEE EXPRESS INC
Trans 2 EPA ID:	Not reported
Trans 2 Name:	Not reported
TSDF EPA ID:	ARD981057870
Trans Name:	RINECO
TSDF Alt EPA ID:	Not reported
TSDF Alt Name:	Not reported
Waste Code Description:	331 - Off-specification, aged, or surplus organics
RCRA Code:	D001
Meth Code:	H061 - Fuel Blending Prior To Energy Recovery At Another Site
Quantity Tons:	0.045
Waste Quantity:	90
Quantity Unit:	P
Additional Code 1:	Not reported
Additional Code 2:	Not reported
Additional Code 3:	Not reported
Additional Code 4:	Not reported
Additional Code 5:	Not reported

Shipment Date:	20070119
Creation Date:	Not reported
Receipt Date:	Not reported
Manifest ID:	000436014FLE
Trans EPA ID:	NJD986607380
Trans Name:	MAUMEE EXPRESS INC
Trans 2 EPA ID:	Not reported
Trans 2 Name:	Not reported
TSDF EPA ID:	ARD981057870
Trans Name:	RINECO
TSDF Alt EPA ID:	Not reported
TSDF Alt Name:	Not reported
Waste Code Description:	343 - Unspecified organic liquid mixture
RCRA Code:	F005
Meth Code:	H061 - Fuel Blending Prior To Energy Recovery At Another Site
Quantity Tons:	4.545
Waste Quantity:	9090
Quantity Unit:	P
Additional Code 1:	F003
Additional Code 2:	D021
Additional Code 3:	D007
Additional Code 4:	D001
Additional Code 5:	Not reported

Shipment Date:	20070119
Creation Date:	Not reported
Receipt Date:	Not reported
Manifest ID:	000436014FLE
Trans EPA ID:	NJD986607380
Trans Name:	MAUMEE EXPRESS INC
Trans 2 EPA ID:	Not reported
Trans 2 Name:	Not reported
TSDF EPA ID:	ARD981057870
Trans Name:	RINECO
TSDF Alt EPA ID:	Not reported
TSDF Alt Name:	Not reported
Waste Code Description:	343 - Unspecified organic liquid mixture
RCRA Code:	F005
Meth Code:	H061 - Fuel Blending Prior To Energy Recovery At Another Site
Quantity Tons:	2.9645
Waste Quantity:	5929
Quantity Unit:	P
Additional Code 1:	F003
Additional Code 2:	D021
Additional Code 3:	D007
Additional Code 4:	D001

Additional Code 5:	Not reported
Shipment Date:	20070119
Creation Date:	Not reported
Receipt Date:	Not reported
Manifest ID:	000436014FLE
Trans EPA ID:	NJD986607380
Trans Name:	MAUMEE EXPRESS INC
Trans 2 EPA ID:	Not reported
Trans 2 Name:	Not reported
TSDF EPA ID:	ARD981057870
Trans Name:	RINECO
TSDF Alt EPA ID:	Not reported
TSDF Alt Name:	Not reported
Waste Code Description:	331 - Off-specification, aged, or surplus organics
RCRA Code:	D007
Meth Code:	H141 - Storage, Bulking, And/Or Transfer Off Site--No Treatment/Reovery (H010-H129) Or (H131-H135)
Quantity Tons:	0.2375
Waste Quantity:	475
Quantity Unit:	P
Additional Code 1:	Not reported
Additional Code 2:	Not reported
Additional Code 3:	Not reported
Additional Code 4:	Not reported
Additional Code 5:	Not reported
Shipment Date:	20070119
Creation Date:	Not reported
Receipt Date:	Not reported
Manifest ID:	000436014FLE
Trans EPA ID:	NJD986607380
Trans Name:	MAUMEE EXPRESS INC
Trans 2 EPA ID:	Not reported
Trans 2 Name:	Not reported
TSDF EPA ID:	ARD981057870
Trans Name:	RINECO
TSDF Alt EPA ID:	Not reported
TSDF Alt Name:	Not reported
Waste Code Description:	331 - Off-specification, aged, or surplus organics
RCRA Code:	D007
Meth Code:	H141 - Storage, Bulking, And/Or Transfer Off Site--No Treatment/Reovery (H010-H129) Or (H131-H135)
Quantity Tons:	0.4725
Waste Quantity:	945
Quantity Unit:	P
Additional Code 1:	Not reported
Additional Code 2:	Not reported
Additional Code 3:	Not reported
Additional Code 4:	Not reported
Additional Code 5:	Not reported
Shipment Date:	20070119
Creation Date:	Not reported
Receipt Date:	Not reported
Manifest ID:	000436014FLE
Trans EPA ID:	NJD986607380
Trans Name:	MAUMEE EXPRESS INC
Trans 2 EPA ID:	Not reported
Trans 2 Name:	Not reported
TSDF EPA ID:	ARD981057870
Trans Name:	RINECO
TSDF Alt EPA ID:	Not reported
TSDF Alt Name:	Not reported
Waste Code Description:	331 - Off-specification, aged, or surplus organics
RCRA Code:	D035
Meth Code:	H141 - Storage, Bulking, And/Or Transfer Off Site--No Treatment/Reovery (H010-H129) Or (H131-H135)
Quantity Tons:	0.225
Waste Quantity:	450
Quantity Unit:	P
Additional Code 1:	D002
Additional Code 2:	D001
Additional Code 3:	Not reported
Additional Code 4:	Not reported
Additional Code 5:	Not reported
Shipment Date:	20070119
Creation Date:	Not reported
Receipt Date:	Not reported
Manifest ID:	000436014FLE
Trans EPA ID:	NJD986607380
Trans Name:	MAUMEE EXPRESS INC
Trans 2 EPA ID:	Not reported
Trans 2 Name:	Not reported

TSDF EPA ID:	ARD981057870
Trans Name:	RINECO
TSDF Alt EPA ID:	Not reported
TSDF Alt Name:	Not reported
Waste Code Description:	- Not reported
RCRA Code:	Not reported
Meth Code:	H141 - Storage, Bulking, And/Or Transfer Off Site--No Treatment/Reovery (H010-H129) Or (H131-H135)
Quantity Tons:	Not reported
Waste Quantity:	Not reported
Quantity Unit:	Not reported
Additional Code 1:	Not reported
Additional Code 2:	Not reported
Additional Code 3:	Not reported
Additional Code 4:	Not reported
Additional Code 5:	Not reported

Shipment Date:	20070119
Creation Date:	Not reported
Receipt Date:	Not reported
Manifest ID:	000436014FLE
Trans EPA ID:	NJD986607380
Trans Name:	MAUMEE EXPRESS INC
Trans 2 EPA ID:	Not reported
Trans 2 Name:	Not reported
TSDF EPA ID:	ARD981057870
Trans Name:	RINECO
TSDF Alt EPA ID:	Not reported
TSDF Alt Name:	Not reported
Waste Code Description:	331 - Off-specification, aged, or surplus organics
RCRA Code:	F005
Meth Code:	H061 - Fuel Blending Prior To Energy Recovery At Another Site
Quantity Tons:	0.73
Waste Quantity:	1460
Quantity Unit:	P
Additional Code 1:	F003
Additional Code 2:	D008
Additional Code 3:	D007
Additional Code 4:	D001
Additional Code 5:	Not reported

Shipment Date:	20070119
Creation Date:	Not reported
Receipt Date:	Not reported
Manifest ID:	000436014FLE
Trans EPA ID:	NJD986607380
Trans Name:	MAUMEE EXPRESS INC
Trans 2 EPA ID:	Not reported
Trans 2 Name:	Not reported
TSDF EPA ID:	ARD981057870
Trans Name:	RINECO
TSDF Alt EPA ID:	Not reported
TSDF Alt Name:	Not reported
Waste Code Description:	135 - Unspecified aqueous solution
RCRA Code:	D035
Meth Code:	H141 - Storage, Bulking, And/Or Transfer Off Site--No Treatment/Reovery (H010-H129) Or (H131-H135)
Quantity Tons:	0.5
Waste Quantity:	1000
Quantity Unit:	P
Additional Code 1:	D007
Additional Code 2:	Not reported
Additional Code 3:	Not reported
Additional Code 4:	Not reported
Additional Code 5:	Not reported

Shipment Date:	20070119
Creation Date:	Not reported
Receipt Date:	Not reported
Manifest ID:	000436014FLE
Trans EPA ID:	NJD986607380
Trans Name:	MAUMEE EXPRESS INC
Trans 2 EPA ID:	Not reported
Trans 2 Name:	Not reported
TSDF EPA ID:	ARD981057870
Trans Name:	RINECO
TSDF Alt EPA ID:	Not reported
TSDF Alt Name:	Not reported
Waste Code Description:	331 - Off-specification, aged, or surplus organics
RCRA Code:	F005
Meth Code:	H061 - Fuel Blending Prior To Energy Recovery At Another Site
Quantity Tons:	0.195
Waste Quantity:	390
Quantity Unit:	P
Additional Code 1:	F003

Additional Code 2:	F002
Additional Code 3:	D001
Additional Code 4:	Not reported
Additional Code 5:	Not reported

Shipment Date:	20070119
Creation Date:	Not reported
Receipt Date:	Not reported
Manifest ID:	000436014FLE
Trans EPA ID:	NJD986607380
Trans Name:	MAUMEE EXPRESS INC
Trans 2 EPA ID:	Not reported
Trans 2 Name:	Not reported
TSDF EPA ID:	ARD981057870
Trans Name:	RINECO
TSDF Alt EPA ID:	Not reported
TSDF Alt Name:	Not reported
Waste Code Description:	343 - Unspecified organic liquid mixture
RCRA Code:	F005
Meth Code:	H061 - Fuel Blending Prior To Energy Recovery At Another Site
Quantity Tons:	0.345
Waste Quantity:	690
Quantity Unit:	P
Additional Code 1:	F003
Additional Code 2:	D021
Additional Code 3:	D007
Additional Code 4:	D001
Additional Code 5:	Not reported

Shipment Date:	20070119
Creation Date:	Not reported
Receipt Date:	Not reported
Manifest ID:	000436014FLE
Trans EPA ID:	NJD986607380
Trans Name:	MAUMEE EXPRESS INC
Trans 2 EPA ID:	Not reported
Trans 2 Name:	Not reported
TSDF EPA ID:	ARD981057870
Trans Name:	RINECO
TSDF Alt EPA ID:	Not reported
TSDF Alt Name:	Not reported
Waste Code Description:	343 - Unspecified organic liquid mixture
RCRA Code:	F005
Meth Code:	H141 - Storage, Bulking, And/Or Transfer Off Site--No Treatment/Reovery (H010-H129) Or (H131-H135)
Quantity Tons:	0.3025
Waste Quantity:	605
Quantity Unit:	P
Additional Code 1:	F003
Additional Code 2:	D035
Additional Code 3:	D007
Additional Code 4:	D001
Additional Code 5:	Not reported

Shipment Date:	20070119
Creation Date:	Not reported
Receipt Date:	Not reported
Manifest ID:	000436014FLE
Trans EPA ID:	NJD986607380
Trans Name:	MAUMEE EXPRESS INC
Trans 2 EPA ID:	Not reported
Trans 2 Name:	Not reported
TSDF EPA ID:	ARD981057870
Trans Name:	RINECO
TSDF Alt EPA ID:	Not reported
TSDF Alt Name:	Not reported
Waste Code Description:	352 - Other organic solids
RCRA Code:	F005
Meth Code:	H061 - Fuel Blending Prior To Energy Recovery At Another Site
Quantity Tons:	4.225
Waste Quantity:	8450
Quantity Unit:	P
Additional Code 1:	F003
Additional Code 2:	D035
Additional Code 3:	D007
Additional Code 4:	Not reported
Additional Code 5:	Not reported

Shipment Date:	20070119
Creation Date:	Not reported
Receipt Date:	Not reported
Manifest ID:	000436014FLE
Trans EPA ID:	NJD986607380
Trans Name:	MAUMEE EXPRESS INC
Trans 2 EPA ID:	Not reported

Trans 2 Name:	Not reported
TSDF EPA ID:	ARD981057870
Trans Name:	RINECO
TSDF Alt EPA ID:	Not reported
TSDF Alt Name:	Not reported
Waste Code Description:	331 - Off-specification, aged, or surplus organics
RCRA Code:	D021
Meth Code:	H141 - Storage, Bulking, And/Or Transfer Off Site--No Treatment/Reovery (H010-H129) Or (H131-H135)
Quantity Tons:	0.4825
Waste Quantity:	965
Quantity Unit:	P
Additional Code 1:	D001
Additional Code 2:	Not reported
Additional Code 3:	Not reported
Additional Code 4:	Not reported
Additional Code 5:	Not reported

Shipment Date:	20070119
Creation Date:	Not reported
Receipt Date:	Not reported
Manifest ID:	000436014FLE
Trans EPA ID:	NJD986607380
Trans Name:	MAUMEE EXPRESS INC
Trans 2 EPA ID:	Not reported
Trans 2 Name:	Not reported
TSDF EPA ID:	ARD981057870
Trans Name:	RINECO
TSDF Alt EPA ID:	Not reported
TSDF Alt Name:	Not reported
Waste Code Description:	331 - Off-specification, aged, or surplus organics
RCRA Code:	D021
Meth Code:	H141 - Storage, Bulking, And/Or Transfer Off Site--No Treatment/Reovery (H010-H129) Or (H131-H135)
Quantity Tons:	0.1
Waste Quantity:	200
Quantity Unit:	P
Additional Code 1:	D001
Additional Code 2:	Not reported
Additional Code 3:	Not reported
Additional Code 4:	Not reported
Additional Code 5:	Not reported

Shipment Date:	20070119
Creation Date:	Not reported
Receipt Date:	Not reported
Manifest ID:	000436014FLE
Trans EPA ID:	NJD986607380
Trans Name:	MAUMEE EXPRESS INC
Trans 2 EPA ID:	Not reported
Trans 2 Name:	Not reported
TSDF EPA ID:	ARD981057870
Trans Name:	RINECO
TSDF Alt EPA ID:	Not reported
TSDF Alt Name:	Not reported
Waste Code Description:	331 - Off-specification, aged, or surplus organics
RCRA Code:	F005
Meth Code:	H061 - Fuel Blending Prior To Energy Recovery At Another Site
Quantity Tons:	4.925
Waste Quantity:	9850
Quantity Unit:	P
Additional Code 1:	F003
Additional Code 2:	F002
Additional Code 3:	D001
Additional Code 4:	Not reported
Additional Code 5:	Not reported

Shipment Date:	20070119
Creation Date:	Not reported
Receipt Date:	Not reported
Manifest ID:	000436014FLE
Trans EPA ID:	NJD986607380
Trans Name:	MAUMEE EXPRESS INC
Trans 2 EPA ID:	Not reported
Trans 2 Name:	Not reported
TSDF EPA ID:	ARD981057870
Trans Name:	RINECO
TSDF Alt EPA ID:	Not reported
TSDF Alt Name:	Not reported
Waste Code Description:	352 - Other organic solids
RCRA Code:	Not reported
Meth Code:	H061 - Fuel Blending Prior To Energy Recovery At Another Site
Quantity Tons:	0.7725
Waste Quantity:	1545
Quantity Unit:	P

Additional Code 1:	Not reported
Additional Code 2:	Not reported
Additional Code 3:	Not reported
Additional Code 4:	Not reported
Additional Code 5:	Not reported

Shipment Date:	20070119
Creation Date:	Not reported
Receipt Date:	Not reported
Manifest ID:	000436014FLE
Trans EPA ID:	NJD986607380
Trans Name:	MAUMEE EXPRESS INC
Trans 2 EPA ID:	Not reported
Trans 2 Name:	Not reported
TSDF EPA ID:	ARD981057870
Trans Name:	RINECO
TSDF Alt EPA ID:	Not reported
TSDF Alt Name:	Not reported
Waste Code Description:	- Not reported
RCRA Code:	Not reported
Meth Code:	H061 - Fuel Blending Prior To Energy Recovery At Another Site
Quantity Tons:	Not reported
Waste Quantity:	Not reported
Quantity Unit:	Not reported
Additional Code 1:	Not reported
Additional Code 2:	Not reported
Additional Code 3:	Not reported
Additional Code 4:	Not reported
Additional Code 5:	Not reported

Shipment Date:	20070119
Creation Date:	Not reported
Receipt Date:	Not reported
Manifest ID:	000436014FLE
Trans EPA ID:	NJD986607380
Trans Name:	MAUMEE EXPRESS INC
Trans 2 EPA ID:	Not reported
Trans 2 Name:	Not reported
TSDF EPA ID:	ARD981057870
Trans Name:	RINECO
TSDF Alt EPA ID:	Not reported
TSDF Alt Name:	Not reported
Waste Code Description:	135 - Unspecified aqueous solution
RCRA Code:	D035
Meth Code:	H141 - Storage, Bulking, And/Or Transfer Off Site--No Treatment/Reovery (H010-H129) Or (H131-H135)
Quantity Tons:	0.71
Waste Quantity:	1420
Quantity Unit:	P
Additional Code 1:	D007
Additional Code 2:	Not reported
Additional Code 3:	Not reported
Additional Code 4:	Not reported
Additional Code 5:	Not reported

Shipment Date:	20070119
Creation Date:	Not reported
Receipt Date:	Not reported
Manifest ID:	000436014FLE
Trans EPA ID:	NJD986607380
Trans Name:	MAUMEE EXPRESS INC
Trans 2 EPA ID:	Not reported
Trans 2 Name:	Not reported
TSDF EPA ID:	ARD981057870
Trans Name:	RINECO
TSDF Alt EPA ID:	Not reported
TSDF Alt Name:	Not reported
Waste Code Description:	343 - Unspecified organic liquid mixture
RCRA Code:	F005
Meth Code:	H061 - Fuel Blending Prior To Energy Recovery At Another Site
Quantity Tons:	4.545
Waste Quantity:	9090
Quantity Unit:	P
Additional Code 1:	F003
Additional Code 2:	D021
Additional Code 3:	D007
Additional Code 4:	D001
Additional Code 5:	Not reported

Shipment Date:	20070119
Creation Date:	Not reported
Receipt Date:	Not reported
Manifest ID:	000436014FLE
Trans EPA ID:	NJD986607380
Trans Name:	MAUMEE EXPRESS INC

Trans 2 EPA ID:	Not reported
Trans 2 Name:	Not reported
TSDF EPA ID:	ARD981057870
Trans Name:	RINECO
TSDF Alt EPA ID:	Not reported
TSDF Alt Name:	Not reported
Waste Code Description:	343 - Unspecified organic liquid mixture
RCRA Code:	F005
Meth Code:	H061 - Fuel Blending Prior To Energy Recovery At Another Site
Quantity Tons:	2.9645
Waste Quantity:	5929
Quantity Unit:	P
Additional Code 1:	F003
Additional Code 2:	D021
Additional Code 3:	D007
Additional Code 4:	D001
Additional Code 5:	Not reported

Shipment Date:	20070119
Creation Date:	Not reported
Receipt Date:	Not reported
Manifest ID:	000436014FLE
Trans EPA ID:	NJD986607380
Trans Name:	MAUMEE EXPRESS INC
Trans 2 EPA ID:	Not reported
Trans 2 Name:	Not reported
TSDF EPA ID:	ARD981057870
Trans Name:	RINECO
TSDF Alt EPA ID:	Not reported
TSDF Alt Name:	Not reported
Waste Code Description:	331 - Off-specification, aged, or surplus organics
RCRA Code:	D007
Meth Code:	H141 - Storage, Bulking, And/Or Transfer Off Site--No Treatment/Reovery (H010-H129) Or (H131-H135)
Quantity Tons:	0.2375
Waste Quantity:	475
Quantity Unit:	P
Additional Code 1:	Not reported
Additional Code 2:	Not reported
Additional Code 3:	Not reported
Additional Code 4:	Not reported
Additional Code 5:	Not reported

Shipment Date:	20070119
Creation Date:	Not reported
Receipt Date:	Not reported
Manifest ID:	000436014FLE
Trans EPA ID:	NJD986607380
Trans Name:	MAUMEE EXPRESS INC
Trans 2 EPA ID:	Not reported
Trans 2 Name:	Not reported
TSDF EPA ID:	ARD981057870
Trans Name:	RINECO
TSDF Alt EPA ID:	Not reported
TSDF Alt Name:	Not reported
Waste Code Description:	331 - Off-specification, aged, or surplus organics
RCRA Code:	D007
Meth Code:	H141 - Storage, Bulking, And/Or Transfer Off Site--No Treatment/Reovery (H010-H129) Or (H131-H135)
Quantity Tons:	0.4725
Waste Quantity:	945
Quantity Unit:	P
Additional Code 1:	Not reported
Additional Code 2:	Not reported
Additional Code 3:	Not reported
Additional Code 4:	Not reported
Additional Code 5:	Not reported

Shipment Date:	20070119
Creation Date:	Not reported
Receipt Date:	Not reported
Manifest ID:	000436014FLE
Trans EPA ID:	NJD986607380
Trans Name:	MAUMEE EXPRESS INC
Trans 2 EPA ID:	Not reported
Trans 2 Name:	Not reported
TSDF EPA ID:	ARD981057870
Trans Name:	RINECO
TSDF Alt EPA ID:	Not reported
TSDF Alt Name:	Not reported
Waste Code Description:	331 - Off-specification, aged, or surplus organics
RCRA Code:	D035
Meth Code:	H141 - Storage, Bulking, And/Or Transfer Off Site--No Treatment/Reovery (H010-H129) Or (H131-H135)
Quantity Tons:	0.225

Waste Quantity:	450
Quantity Unit:	P
Additional Code 1:	D002
Additional Code 2:	D001
Additional Code 3:	Not reported
Additional Code 4:	Not reported
Additional Code 5:	Not reported

Shipment Date:	20070119
Creation Date:	Not reported
Receipt Date:	Not reported
Manifest ID:	000436014FLE
Trans EPA ID:	NJD986607380
Trans Name:	MAUMEE EXPRESS INC
Trans 2 EPA ID:	Not reported
Trans 2 Name:	Not reported
TSDF EPA ID:	ARD981057870
Trans Name:	RINECO
TSDF Alt EPA ID:	Not reported
TSDF Alt Name:	Not reported
Waste Code Description:	- Not reported
RCRA Code:	Not reported
Meth Code:	H141 - Storage, Bulking, And/Or Transfer Off Site--No Treatment/Reovery (H010-H129) Or (H131-H135)
Quantity Tons:	Not reported
Waste Quantity:	Not reported
Quantity Unit:	Not reported
Additional Code 1:	Not reported
Additional Code 2:	Not reported
Additional Code 3:	Not reported
Additional Code 4:	Not reported
Additional Code 5:	Not reported

Shipment Date:	20070119
Creation Date:	Not reported
Receipt Date:	Not reported
Manifest ID:	000436014FLE
Trans EPA ID:	NJD986607380
Trans Name:	MAUMEE EXPRESS INC
Trans 2 EPA ID:	Not reported
Trans 2 Name:	Not reported
TSDF EPA ID:	ARD981057870
Trans Name:	RINECO
TSDF Alt EPA ID:	Not reported
TSDF Alt Name:	Not reported
Waste Code Description:	331 - Off-specification, aged, or surplus organics
RCRA Code:	F005
Meth Code:	H061 - Fuel Blending Prior To Energy Recovery At Another Site
Quantity Tons:	0.73
Waste Quantity:	1460
Quantity Unit:	P
Additional Code 1:	F003
Additional Code 2:	D008
Additional Code 3:	D007
Additional Code 4:	D001
Additional Code 5:	Not reported

Shipment Date:	20070119
Creation Date:	Not reported
Receipt Date:	Not reported
Manifest ID:	000436014FLE
Trans EPA ID:	NJD986607380
Trans Name:	MAUMEE EXPRESS INC
Trans 2 EPA ID:	Not reported
Trans 2 Name:	Not reported
TSDF EPA ID:	ARD981057870
Trans Name:	RINECO
TSDF Alt EPA ID:	Not reported
TSDF Alt Name:	Not reported
Waste Code Description:	135 - Unspecified aqueous solution
RCRA Code:	D035
Meth Code:	H141 - Storage, Bulking, And/Or Transfer Off Site--No Treatment/Reovery (H010-H129) Or (H131-H135)
Quantity Tons:	0.5
Waste Quantity:	1000
Quantity Unit:	P
Additional Code 1:	D007
Additional Code 2:	Not reported
Additional Code 3:	Not reported
Additional Code 4:	Not reported
Additional Code 5:	Not reported

Shipment Date:	20070119
Creation Date:	Not reported
Receipt Date:	Not reported

Manifest ID:	000436014FLE
Trans EPA ID:	NJD986607380
Trans Name:	MAUMEE EXPRESS INC
Trans 2 EPA ID:	Not reported
Trans 2 Name:	Not reported
TSDF EPA ID:	ARD981057870
Trans Name:	RINECO
TSDF Alt EPA ID:	Not reported
TSDF Alt Name:	Not reported
Waste Code Description:	331 - Off-specification, aged, or surplus organics
RCRA Code:	F005
Meth Code:	H061 - Fuel Blending Prior To Energy Recovery At Another Site
Quantity Tons:	0.195
Waste Quantity:	390
Quantity Unit:	P
Additional Code 1:	F003
Additional Code 2:	F002
Additional Code 3:	D001
Additional Code 4:	Not reported
Additional Code 5:	Not reported

Shipment Date:	20070119
Creation Date:	Not reported
Receipt Date:	Not reported
Manifest ID:	000436014FLE
Trans EPA ID:	NJD986607380
Trans Name:	MAUMEE EXPRESS INC
Trans 2 EPA ID:	Not reported
Trans 2 Name:	Not reported
TSDF EPA ID:	ARD981057870
Trans Name:	RINECO
TSDF Alt EPA ID:	Not reported
TSDF Alt Name:	Not reported
Waste Code Description:	343 - Unspecified organic liquid mixture
RCRA Code:	F005
Meth Code:	H061 - Fuel Blending Prior To Energy Recovery At Another Site
Quantity Tons:	0.345
Waste Quantity:	690
Quantity Unit:	P
Additional Code 1:	F003
Additional Code 2:	D021
Additional Code 3:	D007
Additional Code 4:	D001
Additional Code 5:	Not reported

Shipment Date:	20070119
Creation Date:	Not reported
Receipt Date:	Not reported
Manifest ID:	000436014FLE
Trans EPA ID:	NJD986607380
Trans Name:	MAUMEE EXPRESS INC
Trans 2 EPA ID:	Not reported
Trans 2 Name:	Not reported
TSDF EPA ID:	ARD981057870
Trans Name:	RINECO
TSDF Alt EPA ID:	Not reported
TSDF Alt Name:	Not reported
Waste Code Description:	343 - Unspecified organic liquid mixture
RCRA Code:	F005
Meth Code:	H141 - Storage, Bulking, And/Or Transfer Off Site--No Treatment/Reovery (H010-H129) Or (H131-H135)
Quantity Tons:	0.3025
Waste Quantity:	605
Quantity Unit:	P
Additional Code 1:	F003
Additional Code 2:	D035
Additional Code 3:	D007
Additional Code 4:	D001
Additional Code 5:	Not reported

Shipment Date:	20070119
Creation Date:	Not reported
Receipt Date:	Not reported
Manifest ID:	000436014FLE
Trans EPA ID:	NJD986607380
Trans Name:	MAUMEE EXPRESS INC
Trans 2 EPA ID:	Not reported
Trans 2 Name:	Not reported
TSDF EPA ID:	ARD981057870
Trans Name:	RINECO
TSDF Alt EPA ID:	Not reported
TSDF Alt Name:	Not reported
Waste Code Description:	352 - Other organic solids
RCRA Code:	F005
Meth Code:	H061 - Fuel Blending Prior To Energy Recovery At Another Site

Quantity Tons:	4.225
Waste Quantity:	8450
Quantity Unit:	P
Additional Code 1:	F003
Additional Code 2:	D035
Additional Code 3:	D007
Additional Code 4:	Not reported
Additional Code 5:	Not reported

Shipment Date:	20070119
Creation Date:	Not reported
Receipt Date:	Not reported
Manifest ID:	000436014FLE
Trans EPA ID:	NJD986607380
Trans Name:	MAUMEE EXPRESS INC
Trans 2 EPA ID:	Not reported
Trans 2 Name:	Not reported
TSDF EPA ID:	ARD981057870
Trans Name:	RINECO
TSDF Alt EPA ID:	Not reported
TSDF Alt Name:	Not reported
Waste Code Description:	331 - Off-specification, aged, or surplus organics
RCRA Code:	D021
Meth Code:	H141 - Storage, Bulking, And/Or Transfer Off Site--No Treatment/Reovery (H010-H129) Or (H131-H135)
Quantity Tons:	0.4825
Waste Quantity:	965
Quantity Unit:	P
Additional Code 1:	D001
Additional Code 2:	Not reported
Additional Code 3:	Not reported
Additional Code 4:	Not reported
Additional Code 5:	Not reported

Shipment Date:	20070119
Creation Date:	Not reported
Receipt Date:	Not reported
Manifest ID:	000436014FLE
Trans EPA ID:	NJD986607380
Trans Name:	MAUMEE EXPRESS INC
Trans 2 EPA ID:	Not reported
Trans 2 Name:	Not reported
TSDF EPA ID:	ARD981057870
Trans Name:	RINECO
TSDF Alt EPA ID:	Not reported
TSDF Alt Name:	Not reported
Waste Code Description:	331 - Off-specification, aged, or surplus organics
RCRA Code:	D021
Meth Code:	H141 - Storage, Bulking, And/Or Transfer Off Site--No Treatment/Reovery (H010-H129) Or (H131-H135)
Quantity Tons:	0.1
Waste Quantity:	200
Quantity Unit:	P
Additional Code 1:	D001
Additional Code 2:	Not reported
Additional Code 3:	Not reported
Additional Code 4:	Not reported
Additional Code 5:	Not reported

Shipment Date:	20070119
Creation Date:	Not reported
Receipt Date:	Not reported
Manifest ID:	000436014FLE
Trans EPA ID:	NJD986607380
Trans Name:	MAUMEE EXPRESS INC
Trans 2 EPA ID:	Not reported
Trans 2 Name:	Not reported
TSDF EPA ID:	ARD981057870
Trans Name:	RINECO
TSDF Alt EPA ID:	Not reported
TSDF Alt Name:	Not reported
Waste Code Description:	331 - Off-specification, aged, or surplus organics
RCRA Code:	F005
Meth Code:	H061 - Fuel Blending Prior To Energy Recovery At Another Site
Quantity Tons:	4.925
Waste Quantity:	9850
Quantity Unit:	P
Additional Code 1:	F003
Additional Code 2:	F002
Additional Code 3:	D001
Additional Code 4:	Not reported
Additional Code 5:	Not reported

Shipment Date:	20070119
Creation Date:	Not reported

Receipt Date:	Not reported
Manifest ID:	000436014FLE
Trans EPA ID:	NJD986607380
Trans Name:	MAUMEE EXPRESS INC
Trans 2 EPA ID:	Not reported
Trans 2 Name:	Not reported
TSDF EPA ID:	ARD981057870
Trans Name:	RINECO
TSDF Alt EPA ID:	Not reported
TSDF Alt Name:	Not reported
Waste Code Description:	352 - Other organic solids
RCRA Code:	Not reported
Meth Code:	H061 - Fuel Blending Prior To Energy Recovery At Another Site
Quantity Tons:	0.7725
Waste Quantity:	1545
Quantity Unit:	P
Additional Code 1:	Not reported
Additional Code 2:	Not reported
Additional Code 3:	Not reported
Additional Code 4:	Not reported
Additional Code 5:	Not reported

Shipment Date:	20070119
Creation Date:	Not reported
Receipt Date:	Not reported
Manifest ID:	000436014FLE
Trans EPA ID:	NJD986607380
Trans Name:	MAUMEE EXPRESS INC
Trans 2 EPA ID:	Not reported
Trans 2 Name:	Not reported
TSDF EPA ID:	ARD981057870
Trans Name:	RINECO
TSDF Alt EPA ID:	Not reported
TSDF Alt Name:	Not reported
Waste Code Description:	- Not reported
RCRA Code:	Not reported
Meth Code:	H061 - Fuel Blending Prior To Energy Recovery At Another Site
Quantity Tons:	Not reported
Waste Quantity:	Not reported
Quantity Unit:	Not reported
Additional Code 1:	Not reported
Additional Code 2:	Not reported
Additional Code 3:	Not reported
Additional Code 4:	Not reported
Additional Code 5:	Not reported

Shipment Date:	20070119
Creation Date:	Not reported
Receipt Date:	Not reported
Manifest ID:	000436014FLE
Trans EPA ID:	NJD986607380
Trans Name:	MAUMEE EXPRESS INC
Trans 2 EPA ID:	Not reported
Trans 2 Name:	Not reported
TSDF EPA ID:	ARD981057870
Trans Name:	RINECO
TSDF Alt EPA ID:	Not reported
TSDF Alt Name:	Not reported
Waste Code Description:	135 - Unspecified aqueous solution
RCRA Code:	D035
Meth Code:	H141 - Storage, Bulking, And/Or Transfer Off Site--No Treatment/Reovery (H010-H129) Or (H131-H135)
Quantity Tons:	0.71
Waste Quantity:	1420
Quantity Unit:	P
Additional Code 1:	D007
Additional Code 2:	Not reported
Additional Code 3:	Not reported
Additional Code 4:	Not reported
Additional Code 5:	Not reported

Shipment Date:	20070119
Creation Date:	Not reported
Receipt Date:	Not reported
Manifest ID:	000436014FLE
Trans EPA ID:	NJD986607380
Trans Name:	MAUMEE EXPRESS INC
Trans 2 EPA ID:	Not reported
Trans 2 Name:	Not reported
TSDF EPA ID:	ARD981057870
Trans Name:	RINECO
TSDF Alt EPA ID:	Not reported
TSDF Alt Name:	Not reported
Waste Code Description:	343 - Unspecified organic liquid mixture
RCRA Code:	F005

Meth Code:	H061 - Fuel Blending Prior To Energy Recovery At Another Site
Quantity Tons:	4.545
Waste Quantity:	9090
Quantity Unit:	P
Additional Code 1:	F003
Additional Code 2:	D021
Additional Code 3:	D007
Additional Code 4:	D001
Additional Code 5:	Not reported

Shipment Date:	20070119
Creation Date:	Not reported
Receipt Date:	Not reported
Manifest ID:	000436014FLE
Trans EPA ID:	NJD986607380
Trans Name:	MAUMEE EXPRESS INC
Trans 2 EPA ID:	Not reported
Trans 2 Name:	Not reported
TSDF EPA ID:	ARD981057870
Trans Name:	RINECO
TSDF Alt EPA ID:	Not reported
TSDF Alt Name:	Not reported
Waste Code Description:	343 - Unspecified organic liquid mixture
RCRA Code:	F005
Meth Code:	H061 - Fuel Blending Prior To Energy Recovery At Another Site
Quantity Tons:	2.9645
Waste Quantity:	5929
Quantity Unit:	P
Additional Code 1:	F003
Additional Code 2:	D021
Additional Code 3:	D007
Additional Code 4:	D001
Additional Code 5:	Not reported

Shipment Date:	20070119
Creation Date:	Not reported
Receipt Date:	Not reported
Manifest ID:	000436014FLE
Trans EPA ID:	NJD986607380
Trans Name:	MAUMEE EXPRESS INC
Trans 2 EPA ID:	Not reported
Trans 2 Name:	Not reported
TSDF EPA ID:	ARD981057870
Trans Name:	RINECO
TSDF Alt EPA ID:	Not reported
TSDF Alt Name:	Not reported
Waste Code Description:	331 - Off-specification, aged, or surplus organics
RCRA Code:	D007
Meth Code:	H141 - Storage, Bulking, And/Or Transfer Off Site--No Treatment/Reovery (H010-H129) Or (H131-H135)
Quantity Tons:	0.2375
Waste Quantity:	475
Quantity Unit:	P
Additional Code 1:	Not reported
Additional Code 2:	Not reported
Additional Code 3:	Not reported
Additional Code 4:	Not reported
Additional Code 5:	Not reported

Shipment Date:	20070119
Creation Date:	Not reported
Receipt Date:	Not reported
Manifest ID:	000436014FLE
Trans EPA ID:	NJD986607380
Trans Name:	MAUMEE EXPRESS INC
Trans 2 EPA ID:	Not reported
Trans 2 Name:	Not reported
TSDF EPA ID:	ARD981057870
Trans Name:	RINECO
TSDF Alt EPA ID:	Not reported
TSDF Alt Name:	Not reported
Waste Code Description:	331 - Off-specification, aged, or surplus organics
RCRA Code:	D007
Meth Code:	H141 - Storage, Bulking, And/Or Transfer Off Site--No Treatment/Reovery (H010-H129) Or (H131-H135)
Quantity Tons:	0.4725
Waste Quantity:	945
Quantity Unit:	P
Additional Code 1:	Not reported
Additional Code 2:	Not reported
Additional Code 3:	Not reported
Additional Code 4:	Not reported
Additional Code 5:	Not reported

Shipment Date:	20070119

Creation Date:	Not reported
Receipt Date:	Not reported
Manifest ID:	000436014FLE
Trans EPA ID:	NJD986607380
Trans Name:	MAUMEE EXPRESS INC
Trans 2 EPA ID:	Not reported
Trans 2 Name:	Not reported
TSDF EPA ID:	ARD981057870
Trans Name:	RINECO
TSDF Alt EPA ID:	Not reported
TSDF Alt Name:	Not reported
Waste Code Description:	331 - Off-specification, aged, or surplus organics
RCRA Code:	D035
Meth Code:	H141 - Storage, Bulking, And/Or Transfer Off Site--No Treatment/Reovery (H010-H129) Or (H131-H135)
Quantity Tons:	0.225
Waste Quantity:	450
Quantity Unit:	P
Additional Code 1:	D002
Additional Code 2:	D001
Additional Code 3:	Not reported
Additional Code 4:	Not reported
Additional Code 5:	Not reported

Shipment Date:	20070119
Creation Date:	Not reported
Receipt Date:	Not reported
Manifest ID:	000436014FLE
Trans EPA ID:	NJD986607380
Trans Name:	MAUMEE EXPRESS INC
Trans 2 EPA ID:	Not reported
Trans 2 Name:	Not reported
TSDF EPA ID:	ARD981057870
Trans Name:	RINECO
TSDF Alt EPA ID:	Not reported
TSDF Alt Name:	Not reported
Waste Code Description:	- Not reported
RCRA Code:	Not reported
Meth Code:	H141 - Storage, Bulking, And/Or Transfer Off Site--No Treatment/Reovery (H010-H129) Or (H131-H135)
Quantity Tons:	Not reported
Waste Quantity:	Not reported
Quantity Unit:	Not reported
Additional Code 1:	Not reported
Additional Code 2:	Not reported
Additional Code 3:	Not reported
Additional Code 4:	Not reported
Additional Code 5:	Not reported

Shipment Date:	20070119
Creation Date:	Not reported
Receipt Date:	Not reported
Manifest ID:	000436014FLE
Trans EPA ID:	NJD986607380
Trans Name:	MAUMEE EXPRESS INC
Trans 2 EPA ID:	Not reported
Trans 2 Name:	Not reported
TSDF EPA ID:	ARD981057870
Trans Name:	RINECO
TSDF Alt EPA ID:	Not reported
TSDF Alt Name:	Not reported
Waste Code Description:	331 - Off-specification, aged, or surplus organics
RCRA Code:	F005
Meth Code:	H061 - Fuel Blending Prior To Energy Recovery At Another Site
Quantity Tons:	0.73
Waste Quantity:	1460
Quantity Unit:	P
Additional Code 1:	F003
Additional Code 2:	D008
Additional Code 3:	D007
Additional Code 4:	D001
Additional Code 5:	Not reported

Shipment Date:	20070119
Creation Date:	Not reported
Receipt Date:	Not reported
Manifest ID:	000436014FLE
Trans EPA ID:	NJD986607380
Trans Name:	MAUMEE EXPRESS INC
Trans 2 EPA ID:	Not reported
Trans 2 Name:	Not reported
TSDF EPA ID:	ARD981057870
Trans Name:	RINECO
TSDF Alt EPA ID:	Not reported
TSDF Alt Name:	Not reported

Waste Code Description:	135 - Unspecified aqueous solution
RCRA Code:	D035
Meth Code:	H141 - Storage, Bulking, And/Or Transfer Off Site--No Treatment/Reovery (H010-H129) Or (H131-H135)
Quantity Tons:	0.5
Waste Quantity:	1000
Quantity Unit:	P
Additional Code 1:	D007
Additional Code 2:	Not reported
Additional Code 3:	Not reported
Additional Code 4:	Not reported
Additional Code 5:	Not reported

Shipment Date:	20070119
Creation Date:	Not reported
Receipt Date:	Not reported
Manifest ID:	000436014FLE
Trans EPA ID:	NJD986607380
Trans Name:	MAUMEE EXPRESS INC
Trans 2 EPA ID:	Not reported
Trans 2 Name:	Not reported
TSDF EPA ID:	ARD981057870
Trans Name:	RINECO
TSDF Alt EPA ID:	Not reported
TSDF Alt Name:	Not reported
Waste Code Description:	331 - Off-specification, aged, or surplus organics
RCRA Code:	F005
Meth Code:	H061 - Fuel Blending Prior To Energy Recovery At Another Site
Quantity Tons:	0.195
Waste Quantity:	390
Quantity Unit:	P
Additional Code 1:	F003
Additional Code 2:	F002
Additional Code 3:	D001
Additional Code 4:	Not reported
Additional Code 5:	Not reported

Shipment Date:	20070119
Creation Date:	Not reported
Receipt Date:	Not reported
Manifest ID:	000436014FLE
Trans EPA ID:	NJD986607380
Trans Name:	MAUMEE EXPRESS INC
Trans 2 EPA ID:	Not reported
Trans 2 Name:	Not reported
TSDF EPA ID:	ARD981057870
Trans Name:	RINECO
TSDF Alt EPA ID:	Not reported
TSDF Alt Name:	Not reported
Waste Code Description:	343 - Unspecified organic liquid mixture
RCRA Code:	F005
Meth Code:	H061 - Fuel Blending Prior To Energy Recovery At Another Site
Quantity Tons:	0.345
Waste Quantity:	690
Quantity Unit:	P
Additional Code 1:	F003
Additional Code 2:	D021
Additional Code 3:	D007
Additional Code 4:	D001
Additional Code 5:	Not reported

Shipment Date:	20070119
Creation Date:	Not reported
Receipt Date:	Not reported
Manifest ID:	000436014FLE
Trans EPA ID:	NJD986607380
Trans Name:	MAUMEE EXPRESS INC
Trans 2 EPA ID:	Not reported
Trans 2 Name:	Not reported
TSDF EPA ID:	ARD981057870
Trans Name:	RINECO
TSDF Alt EPA ID:	Not reported
TSDF Alt Name:	Not reported
Waste Code Description:	343 - Unspecified organic liquid mixture
RCRA Code:	F005
Meth Code:	H141 - Storage, Bulking, And/Or Transfer Off Site--No Treatment/Reovery (H010-H129) Or (H131-H135)
Quantity Tons:	0.3025
Waste Quantity:	605
Quantity Unit:	P
Additional Code 1:	F003
Additional Code 2:	D035
Additional Code 3:	D007
Additional Code 4:	D001
Additional Code 5:	Not reported

SECTION 1: FACILITY DETAIL REPORTS

...Continued...

Shipment Date:	20070119
Creation Date:	Not reported
Receipt Date:	Not reported
Manifest ID:	000436014FLE
Trans EPA ID:	NJD986607380
Trans Name:	MAUMEE EXPRESS INC
Trans 2 EPA ID:	Not reported
Trans 2 Name:	Not reported
TSDF EPA ID:	ARD981057870
Trans Name:	RINECO
TSDF Alt EPA ID:	Not reported
TSDF Alt Name:	Not reported
Waste Code Description:	352 - Other organic solids
RCRA Code:	F005
Meth Code:	H061 - Fuel Blending Prior To Energy Recovery At Another Site
Quantity Tons:	4.225
Waste Quantity:	8450
Quantity Unit:	P
Additional Code 1:	F003
Additional Code 2:	D035
Additional Code 3:	D007
Additional Code 4:	Not reported
Additional Code 5:	Not reported

Shipment Date:	20070119
Creation Date:	Not reported
Receipt Date:	Not reported
Manifest ID:	000436014FLE
Trans EPA ID:	NJD986607380
Trans Name:	MAUMEE EXPRESS INC
Trans 2 EPA ID:	Not reported
Trans 2 Name:	Not reported
TSDF EPA ID:	ARD981057870
Trans Name:	RINECO
TSDF Alt EPA ID:	Not reported
TSDF Alt Name:	Not reported
Waste Code Description:	331 - Off-specification, aged, or surplus organics
RCRA Code:	D021
Meth Code:	H141 - Storage, Bulking, And/Or Transfer Off Site--No Treatment/Reovery (H010-H129) Or (H131-H135)
Quantity Tons:	0.4825
Waste Quantity:	965
Quantity Unit:	P
Additional Code 1:	D001
Additional Code 2:	Not reported
Additional Code 3:	Not reported
Additional Code 4:	Not reported
Additional Code 5:	Not reported

Shipment Date:	20070119
Creation Date:	Not reported
Receipt Date:	Not reported
Manifest ID:	000436014FLE
Trans EPA ID:	NJD986607380
Trans Name:	MAUMEE EXPRESS INC
Trans 2 EPA ID:	Not reported
Trans 2 Name:	Not reported
TSDF EPA ID:	ARD981057870
Trans Name:	RINECO
TSDF Alt EPA ID:	Not reported
TSDF Alt Name:	Not reported
Waste Code Description:	331 - Off-specification, aged, or surplus organics
RCRA Code:	D021
Meth Code:	H141 - Storage, Bulking, And/Or Transfer Off Site--No Treatment/Reovery (H010-H129) Or (H131-H135)
Quantity Tons:	0.1
Waste Quantity:	200
Quantity Unit:	P
Additional Code 1:	D001
Additional Code 2:	Not reported
Additional Code 3:	Not reported
Additional Code 4:	Not reported
Additional Code 5:	Not reported

Shipment Date:	20070119
Creation Date:	Not reported
Receipt Date:	Not reported
Manifest ID:	000436014FLE
Trans EPA ID:	NJD986607380
Trans Name:	MAUMEE EXPRESS INC
Trans 2 EPA ID:	Not reported
Trans 2 Name:	Not reported
TSDF EPA ID:	ARD981057870
Trans Name:	RINECO

TSDF Alt EPA ID:	Not reported
TSDF Alt Name:	Not reported
Waste Code Description:	331 - Off-specification, aged, or surplus organics
RCRA Code:	F005
Meth Code:	H061 - Fuel Blending Prior To Energy Recovery At Another Site
Quantity Tons:	4.925
Waste Quantity:	9850
Quantity Unit:	P
Additional Code 1:	F003
Additional Code 2:	F002
Additional Code 3:	D001
Additional Code 4:	Not reported
Additional Code 5:	Not reported

Shipment Date:	20070119
Creation Date:	Not reported
Receipt Date:	Not reported
Manifest ID:	000436014FLE
Trans EPA ID:	NJD986607380
Trans Name:	MAUMEE EXPRESS INC
Trans 2 EPA ID:	Not reported
Trans 2 Name:	Not reported
TSDF EPA ID:	ARD981057870
Trans Name:	RINECO
TSDF Alt EPA ID:	Not reported
TSDF Alt Name:	Not reported
Waste Code Description:	352 - Other organic solids
RCRA Code:	Not reported
Meth Code:	H061 - Fuel Blending Prior To Energy Recovery At Another Site
Quantity Tons:	0.7725
Waste Quantity:	1545
Quantity Unit:	P
Additional Code 1:	Not reported
Additional Code 2:	Not reported
Additional Code 3:	Not reported
Additional Code 4:	Not reported
Additional Code 5:	Not reported

Shipment Date:	20070119
Creation Date:	10/30/2008 18:30:32
Receipt Date:	20070128
Manifest ID:	000436014FLE
Trans EPA ID:	NJD986607380
Trans Name:	MAUMEE EXPRESS INC
Trans 2 EPA ID:	Not reported
Trans 2 Name:	Not reported
TSDF EPA ID:	ARD981057870
Trans Name:	RINECO
TSDF Alt EPA ID:	Not reported
TSDF Alt Name:	Not reported
Waste Code Description:	141 - Off-specification, aged, or surplus inorganics
RCRA Code:	D001
Meth Code:	H061 - Fuel Blending Prior To Energy Recovery At Another Site
Quantity Tons:	0.0275
Waste Quantity:	55
Quantity Unit:	P
Additional Code 1:	Not reported
Additional Code 2:	Not reported
Additional Code 3:	Not reported
Additional Code 4:	Not reported
Additional Code 5:	Not reported

Shipment Date:	20070119
Creation Date:	10/30/2008 18:30:32
Receipt Date:	20070128
Manifest ID:	000436014FLE
Trans EPA ID:	NJD986607380
Trans Name:	MAUMEE EXPRESS INC
Trans 2 EPA ID:	Not reported
Trans 2 Name:	Not reported
TSDF EPA ID:	ARD981057870
Trans Name:	RINECO
TSDF Alt EPA ID:	Not reported
TSDF Alt Name:	Not reported
Waste Code Description:	141 - Off-specification, aged, or surplus inorganics
RCRA Code:	D007
Meth Code:	H141 - Storage, Bulking, And/Or Transfer Off Site--No Treatment/Reovery (H010-H129) Or (H131-H135)
Quantity Tons:	0.01
Waste Quantity:	20
Quantity Unit:	P
Additional Code 1:	D002
Additional Code 2:	Not reported
Additional Code 3:	Not reported
Additional Code 4:	Not reported

Additional Code 5: Not reported

Shipment Date: 20070119
Creation Date: 10/30/2008 18:30:32
Receipt Date: 20070128
Manifest ID: 000436014FLE
Trans EPA ID: NJD986607380
Trans Name: MAUMEE EXPRESS INC
Trans 2 EPA ID: Not reported
Trans 2 Name: Not reported
TSDF EPA ID: ARD981057870
Trans Name: RINECO
TSDF Alt EPA ID: Not reported
TSDF Alt Name: Not reported
Waste Code Description: - Not reported
RCRA Code: D007
Meth Code: H141 - Storage, Bulking, And/Or Transfer Off Site--No Treatment/Reovery (H010-H129) Or (H131-H135)
Quantity Tons: 0.09
Waste Quantity: 180
Quantity Unit: P
Additional Code 1: D002
Additional Code 2: Not reported
Additional Code 3: Not reported
Additional Code 4: Not reported
Additional Code 5: Not reported

Shipment Date: 20070119
Creation Date: Not reported
Receipt Date: Not reported
Manifest ID: 000436014FLE
Trans EPA ID: NJD986607380
Trans Name: MAUMEE EXPRESS INC
Trans 2 EPA ID: Not reported
Trans 2 Name: Not reported
TSDF EPA ID: ARD981057870
Trans Name: RINECO
TSDF Alt EPA ID: Not reported
TSDF Alt Name: Not reported
Waste Code Description: 135 - Unspecified aqueous solution
RCRA Code: D035
Meth Code: H141 - Storage, Bulking, And/Or Transfer Off Site--No Treatment/Reovery (H010-H129) Or (H131-H135)
Quantity Tons: 0.71
Waste Quantity: 1420
Quantity Unit: P
Additional Code 1: D007
Additional Code 2: Not reported
Additional Code 3: Not reported
Additional Code 4: Not reported
Additional Code 5: Not reported

Additional Info:
Year: 2008
Gen EPA ID: CAD008237596

Shipment Date: 20081213
Creation Date: 4/21/2009 18:30:09
Receipt Date: 20081216
Manifest ID: 002520223FLE
Trans EPA ID: NJD986607380
Trans Name: MAUMEE EXPRESS INC
Trans 2 EPA ID: Not reported
Trans 2 Name: Not reported
TSDF EPA ID: ARD981057870
Trans Name: RINECO
TSDF Alt EPA ID: Not reported
TSDF Alt Name: Not reported
Waste Code Description: 331 - Off-specification, aged, or surplus organics
RCRA Code: D021
Meth Code: H141 - Storage, Bulking, And/Or Transfer Off Site--No Treatment/Reovery (H010-H129) Or (H131-H135)
Quantity Tons: 0.03
Waste Quantity: 60
Quantity Unit: P
Additional Code 1: D001
Additional Code 2: Not reported
Additional Code 3: Not reported
Additional Code 4: Not reported
Additional Code 5: Not reported

Shipment Date: 20081213
Creation Date: Not reported
Receipt Date: Not reported

Manifest ID: 002520223FLE
Trans EPA ID: NJD986607380
Trans Name: MAUMEE EXPRESS INC
Trans 2 EPA ID: Not reported
Trans 2 Name: Not reported
TSDF EPA ID: ARD981057870
Trans Name: RINECO
TSDF Alt EPA ID: Not reported
TSDF Alt Name: Not reported
Waste Code Description: 331 - Off-specification, aged, or surplus organics
RCRA Code: D007
Meth Code: H141 - Storage, Bulking, And/Or Transfer Off Site--No Treatment/Reovery (H010-H129) Or (H131-H135)
Quantity Tons: 0.1625
Waste Quantity: 325
Quantity Unit: P
Additional Code 1: Not reported
Additional Code 2: Not reported
Additional Code 3: Not reported
Additional Code 4: Not reported
Additional Code 5: Not reported

Shipment Date: 20081213
Creation Date: 4/21/2009 18:30:09
Receipt Date: 20081216
Manifest ID: 002520223FLE
Trans EPA ID: NJD986607380
Trans Name: MAUMEE EXPRESS INC
Trans 2 EPA ID: Not reported
Trans 2 Name: Not reported
TSDF EPA ID: ARD981057870
Trans Name: RINECO
TSDF Alt EPA ID: Not reported
TSDF Alt Name: Not reported
Waste Code Description: 331 - Off-specification, aged, or surplus organics
RCRA Code: D035
Meth Code: H141 - Storage, Bulking, And/Or Transfer Off Site--No Treatment/Reovery (H010-H129) Or (H131-H135)
Quantity Tons: 0.06
Waste Quantity: 120
Quantity Unit: P
Additional Code 1: D002
Additional Code 2: D001
Additional Code 3: Not reported
Additional Code 4: Not reported
Additional Code 5: Not reported

Shipment Date: 20081213
Creation Date: 4/21/2009 18:30:09
Receipt Date: 20081216
Manifest ID: 002520223FLE
Trans EPA ID: NJD986607380
Trans Name: MAUMEE EXPRESS INC
Trans 2 EPA ID: Not reported
Trans 2 Name: Not reported
TSDF EPA ID: ARD981057870
Trans Name: RINECO
TSDF Alt EPA ID: Not reported
TSDF Alt Name: Not reported
Waste Code Description: 343 - Unspecified organic liquid mixture
RCRA Code: F005
Meth Code: H061 - Fuel Blending Prior To Energy Recovery At Another Site
Quantity Tons: 1.615
Waste Quantity: 3230
Quantity Unit: P
Additional Code 1: F003
Additional Code 2: D021
Additional Code 3: D007
Additional Code 4: D001
Additional Code 5: Not reported

Shipment Date: 20081213
Creation Date: 4/21/2009 18:30:09
Receipt Date: 20081216
Manifest ID: 002520223FLE
Trans EPA ID: NJD986607380
Trans Name: MAUMEE EXPRESS INC
Trans 2 EPA ID: Not reported
Trans 2 Name: Not reported
TSDF EPA ID: ARD981057870
Trans Name: RINECO
TSDF Alt EPA ID: Not reported
TSDF Alt Name: Not reported
Waste Code Description: 352 - Other organic solids
RCRA Code: F005

Meth Code:	H061 - Fuel Blending Prior To Energy Recovery At Another Site
Quantity Tons:	0.4175
Waste Quantity:	835
Quantity Unit:	P
Additional Code 1:	F003
Additional Code 2:	D035
Additional Code 3:	D007
Additional Code 4:	Not reported
Additional Code 5:	Not reported

Shipment Date:	20081213
Creation Date:	Not reported
Receipt Date:	Not reported
Manifest ID:	002520223FLE
Trans EPA ID:	NJD986607380
Trans Name:	MAUMEE EXPRESS INC
Trans 2 EPA ID:	Not reported
Trans 2 Name:	Not reported
TSDF EPA ID:	ARD981057870
Trans Name:	RINECO
TSDF Alt EPA ID:	Not reported
TSDF Alt Name:	Not reported
Waste Code Description:	551 - Laboratory waste chemicals 561 Detergent and soap
RCRA Code:	Not reported
Meth Code:	H141 - Storage, Bulking, And/Or Transfer Off Site--No Treatment/Reovery (H010-H129) Or (H131-H135)
Quantity Tons:	0.01
Waste Quantity:	20
Quantity Unit:	P
Additional Code 1:	Not reported
Additional Code 2:	Not reported
Additional Code 3:	Not reported
Additional Code 4:	Not reported
Additional Code 5:	Not reported

Shipment Date:	20081213
Creation Date:	Not reported
Receipt Date:	Not reported
Manifest ID:	002520223FLE
Trans EPA ID:	NJD986607380
Trans Name:	MAUMEE EXPRESS INC
Trans 2 EPA ID:	Not reported
Trans 2 Name:	Not reported
TSDF EPA ID:	ARD981057870
Trans Name:	RINECO
TSDF Alt EPA ID:	Not reported
TSDF Alt Name:	Not reported
Waste Code Description:	352 - Other organic solids
RCRA Code:	Not reported
Meth Code:	H061 - Fuel Blending Prior To Energy Recovery At Another Site
Quantity Tons:	1.16
Waste Quantity:	2320
Quantity Unit:	P
Additional Code 1:	Not reported
Additional Code 2:	Not reported
Additional Code 3:	Not reported
Additional Code 4:	Not reported
Additional Code 5:	Not reported

Shipment Date:	20081213
Creation Date:	Not reported
Receipt Date:	Not reported
Manifest ID:	002520223FLE
Trans EPA ID:	NJD986607380
Trans Name:	MAUMEE EXPRESS INC
Trans 2 EPA ID:	Not reported
Trans 2 Name:	Not reported
TSDF EPA ID:	ARD981057870
Trans Name:	RINECO
TSDF Alt EPA ID:	Not reported
TSDF Alt Name:	Not reported
Waste Code Description:	331 - Off-specification, aged, or surplus organics
RCRA Code:	Not reported
Meth Code:	H061 - Fuel Blending Prior To Energy Recovery At Another Site
Quantity Tons:	0.0075
Waste Quantity:	15
Quantity Unit:	P
Additional Code 1:	Not reported
Additional Code 2:	Not reported
Additional Code 3:	Not reported
Additional Code 4:	Not reported
Additional Code 5:	Not reported

Shipment Date:	20081213
Creation Date:	Not reported

Receipt Date:	Not reported
Manifest ID:	002520223FLE
Trans EPA ID:	NJD986607380
Trans Name:	MAUMEE EXPRESS INC
Trans 2 EPA ID:	Not reported
Trans 2 Name:	Not reported
TSDF EPA ID:	ARD981057870
Trans Name:	RINECO
TSDF Alt EPA ID:	Not reported
TSDF Alt Name:	Not reported
Waste Code Description:	512 - Other empty containers 30 gallons or more
RCRA Code:	Not reported
Meth Code:	H010 - Metals Recovery Including Retoring,Smelting,Chemicals,Ect
Quantity Tons:	0.225
Waste Quantity:	450
Quantity Unit:	P
Additional Code 1:	Not reported
Additional Code 2:	Not reported
Additional Code 3:	Not reported
Additional Code 4:	Not reported
Additional Code 5:	Not reported

Shipment Date:	20081213
Creation Date:	2/17/2009 18:30:19
Receipt Date:	20081213
Manifest ID:	005133533JJK
Trans EPA ID:	CAD028277036
Trans Name:	ASBURY ENVIRONMENTAL SERVICES
Trans 2 EPA ID:	Not reported
Trans 2 Name:	Not reported
TSDF EPA ID:	CAT080013352
Trans Name:	DEMENNO / KERDOON
TSDF Alt EPA ID:	Not reported
TSDF Alt Name:	Not reported
Waste Code Description:	222 - Oil/water separation sludge
RCRA Code:	Not reported
Meth Code:	H039 - Other Recovery Of Reclamation For Reuse Including Acid Regeneration, Organics Recovery Ect
Quantity Tons:	8.34
Waste Quantity:	2000
Quantity Unit:	G
Additional Code 1:	Not reported
Additional Code 2:	Not reported
Additional Code 3:	Not reported
Additional Code 4:	Not reported
Additional Code 5:	Not reported

Shipment Date:	20081213
Creation Date:	Not reported
Receipt Date:	Not reported
Manifest ID:	002520223FLE
Trans EPA ID:	NJD986607380
Trans Name:	MAUMEE EXPRESS INC
Trans 2 EPA ID:	Not reported
Trans 2 Name:	Not reported
TSDF EPA ID:	ARD981057870
Trans Name:	RINECO
TSDF Alt EPA ID:	Not reported
TSDF Alt Name:	Not reported
Waste Code Description:	343 - Unspecified organic liquid mixture
RCRA Code:	F005
Meth Code:	H141 - Storage, Bulking, And/Or Transfer Off Site--No Treatment/Reovery (H010-H129) Or (H131-H135)
Quantity Tons:	0.12
Waste Quantity:	240
Quantity Unit:	P
Additional Code 1:	F003
Additional Code 2:	D035
Additional Code 3:	D007
Additional Code 4:	D001
Additional Code 5:	Not reported

Shipment Date:	20081213
Creation Date:	Not reported
Receipt Date:	Not reported
Manifest ID:	002520223FLE
Trans EPA ID:	NJD986607380
Trans Name:	MAUMEE EXPRESS INC
Trans 2 EPA ID:	Not reported
Trans 2 Name:	Not reported
TSDF EPA ID:	ARD981057870
Trans Name:	RINECO
TSDF Alt EPA ID:	Not reported
TSDF Alt Name:	Not reported
Waste Code Description:	343 - Unspecified organic liquid mixture

RCRA Code: F005
Meth Code: H061 - Fuel Blending Prior To Energy Recovery At Another Site
Quantity Tons: 0.4075
Waste Quantity: 815
Quantity Unit: P
Additional Code 1: F003
Additional Code 2: D021
Additional Code 3: D007
Additional Code 4: D001
Additional Code 5: Not reported

Shipment Date: 20081213
Creation Date: Not reported
Receipt Date: Not reported
Manifest ID: 002520223FLE
Trans EPA ID: NJD986607380
Trans Name: MAUMEE EXPRESS INC
Trans 2 EPA ID: Not reported
Trans 2 Name: Not reported
TSDF EPA ID: ARD981057870
Trans Name: RINECO
TSDF Alt EPA ID: Not reported
TSDF Alt Name: Not reported
Waste Code Description: 331 - Off-specification, aged, or surplus organics
RCRA Code: F005
Meth Code: H061 - Fuel Blending Prior To Energy Recovery At Another Site
Quantity Tons: 0.15
Waste Quantity: 300
Quantity Unit: P
Additional Code 1: F003
Additional Code 2: F002
Additional Code 3: D001
Additional Code 4: Not reported
Additional Code 5: Not reported

Shipment Date: 20081213
Creation Date: Not reported
Receipt Date: Not reported
Manifest ID: 002520223FLE
Trans EPA ID: NJD986607380
Trans Name: MAUMEE EXPRESS INC
Trans 2 EPA ID: Not reported
Trans 2 Name: Not reported
TSDF EPA ID: ARD981057870
Trans Name: RINECO
TSDF Alt EPA ID: Not reported
TSDF Alt Name: Not reported
Waste Code Description: 135 - Unspecified aqueous solution
RCRA Code: D035
Meth Code: H141 - Storage, Bulking, And/Or Transfer Off Site--No Treatment/Reovery (H010-H129) Or (H131-H135)
Quantity Tons: 0.295
Waste Quantity: 590
Quantity Unit: P
Additional Code 1: D007
Additional Code 2: Not reported
Additional Code 3: Not reported
Additional Code 4: Not reported
Additional Code 5: Not reported

Shipment Date: 20081213
Creation Date: Not reported
Receipt Date: Not reported
Manifest ID: 002520223FLE
Trans EPA ID: NJD986607380
Trans Name: MAUMEE EXPRESS INC
Trans 2 EPA ID: Not reported
Trans 2 Name: Not reported
TSDF EPA ID: ARD981057870
Trans Name: RINECO
TSDF Alt EPA ID: Not reported
TSDF Alt Name: Not reported
Waste Code Description: 331 - Off-specification, aged, or surplus organics
RCRA Code: F005
Meth Code: H061 - Fuel Blending Prior To Energy Recovery At Another Site
Quantity Tons: 0.61
Waste Quantity: 1220
Quantity Unit: P
Additional Code 1: F003
Additional Code 2: D008
Additional Code 3: D007
Additional Code 4: D001
Additional Code 5: Not reported

Shipment Date: 20081212

Creation Date:	2/4/2009 18:30:27
Receipt Date:	20081212
Manifest ID:	002520196FLE
Trans EPA ID:	CAD028277036
Trans Name:	ASBURY ENVIRONMENTAL SERVICES
Trans 2 EPA ID:	Not reported
Trans 2 Name:	Not reported
TSDF EPA ID:	CAT080013352
Trans Name:	DEMENNO/KERDOON (OUTLET)
TSDF Alt EPA ID:	Not reported
TSDF Alt Name:	Not reported
Waste Code Description:	135 - Unspecified aqueous solution
RCRA Code:	Not reported
Meth Code:	H039 - Other Recovery Of Reclamation For Reuse Including Acid Regeneration, Organics Recovery Ect
Quantity Tons:	21
Waste Quantity:	5000
Quantity Unit:	G
Additional Code 1:	Not reported
Additional Code 2:	Not reported
Additional Code 3:	Not reported
Additional Code 4:	Not reported
Additional Code 5:	Not reported

Shipment Date:	20081206
Creation Date:	Not reported
Receipt Date:	Not reported
Manifest ID:	002520004FLE
Trans EPA ID:	NJD986607380
Trans Name:	MAUMEE EXPRESS INC
Trans 2 EPA ID:	Not reported
Trans 2 Name:	Not reported
TSDF EPA ID:	ARD981057870
Trans Name:	RINECO
TSDF Alt EPA ID:	Not reported
TSDF Alt Name:	Not reported
Waste Code Description:	343 - Unspecified organic liquid mixture
RCRA Code:	F005
Meth Code:	H061 - Fuel Blending Prior To Energy Recovery At Another Site
Quantity Tons:	1.0325
Waste Quantity:	2065
Quantity Unit:	P
Additional Code 1:	F003
Additional Code 2:	D021
Additional Code 3:	D007
Additional Code 4:	D001
Additional Code 5:	Not reported

Shipment Date:	20081206
Creation Date:	4/21/2009 18:30:09
Receipt Date:	20090102
Manifest ID:	002520005FLE
Trans EPA ID:	NJD986607380
Trans Name:	MAUMEE EXPRESS INC
Trans 2 EPA ID:	OKD981588791
Trans 2 Name:	TRIAD TRANSPORT
TSDF EPA ID:	ARD069748192
Trans Name:	CLEAN HARBORS EL DORADO LLC
TSDF Alt EPA ID:	Not reported
TSDF Alt Name:	Not reported
Waste Code Description:	181 - Other inorganic solid waste Organics
RCRA Code:	D007
Meth Code:	H040 - Incineration--Thermal Destruction Other Than Use As A Fuel
Quantity Tons:	0.0775
Waste Quantity:	155
Quantity Unit:	P
Additional Code 1:	D001
Additional Code 2:	Not reported
Additional Code 3:	Not reported
Additional Code 4:	Not reported
Additional Code 5:	Not reported

Shipment Date:	20081206
Creation Date:	4/21/2009 18:30:09
Receipt Date:	20090102
Manifest ID:	002520005FLE
Trans EPA ID:	NJD986607380
Trans Name:	MAUMEE EXPRESS INC
Trans 2 EPA ID:	OKD981588791
Trans 2 Name:	TRIAD TRANSPORT
TSDF EPA ID:	ARD069748192
Trans Name:	CLEAN HARBORS EL DORADO LLC
TSDF Alt EPA ID:	Not reported
TSDF Alt Name:	Not reported
Waste Code Description:	181 - Other inorganic solid waste Organics

RCRA Code:	D003
Meth Code:	H040 - Incineration--Thermal Destruction Other Than Use As A Fuel
Quantity Tons:	0.005
Waste Quantity:	10
Quantity Unit:	P
Additional Code 1:	Not reported
Additional Code 2:	Not reported
Additional Code 3:	Not reported
Additional Code 4:	Not reported
Additional Code 5:	Not reported

Shipment Date:	20081206
Creation Date:	4/21/2009 18:30:09
Receipt Date:	20090102
Manifest ID:	002520005FLE
Trans EPA ID:	NJD986607380
Trans Name:	MAUMEE EXPRESS INC
Trans 2 EPA ID:	OKD981588791
Trans 2 Name:	TRIAD TRANSPORT
TSDF EPA ID:	ARD069748192
Trans Name:	CLEAN HARBORS EL DORADO LLC
TSDF Alt EPA ID:	Not reported
TSDF Alt Name:	Not reported
Waste Code Description:	181 - Other inorganic solid waste Organics
RCRA Code:	D003
Meth Code:	H040 - Incineration--Thermal Destruction Other Than Use As A Fuel
Quantity Tons:	0.02
Waste Quantity:	40
Quantity Unit:	P
Additional Code 1:	D001
Additional Code 2:	Not reported
Additional Code 3:	Not reported
Additional Code 4:	Not reported
Additional Code 5:	Not reported

Shipment Date:	20081206
Creation Date:	4/21/2009 18:30:09
Receipt Date:	20081209
Manifest ID:	002520004FLE
Trans EPA ID:	NJD986607380
Trans Name:	MAUMEE EXPRESS INC
Trans 2 EPA ID:	Not reported
Trans 2 Name:	Not reported
TSDF EPA ID:	ARD981057870
Trans Name:	RINECO
TSDF Alt EPA ID:	Not reported
TSDF Alt Name:	Not reported
Waste Code Description:	122 - Alkaline solution without metals (pH > 12.5
RCRA Code:	D002
Meth Code:	H141 - Storage, Bulking, And/Or Transfer Off Site--No Treatment/Reovery (H010-H129) Or (H131-H135)
Quantity Tons:	0.005
Waste Quantity:	10
Quantity Unit:	P
Additional Code 1:	Not reported
Additional Code 2:	Not reported
Additional Code 3:	Not reported
Additional Code 4:	Not reported
Additional Code 5:	Not reported

Shipment Date:	20081206
Creation Date:	4/21/2009 18:30:09
Receipt Date:	20081209
Manifest ID:	002520004FLE
Trans EPA ID:	NJD986607380
Trans Name:	MAUMEE EXPRESS INC
Trans 2 EPA ID:	Not reported
Trans 2 Name:	Not reported
TSDF EPA ID:	ARD981057870
Trans Name:	RINECO
TSDF Alt EPA ID:	Not reported
TSDF Alt Name:	Not reported
Waste Code Description:	141 - Off-specification, aged, or surplus inorganics
RCRA Code:	D001
Meth Code:	H061 - Fuel Blending Prior To Energy Recovery At Another Site
Quantity Tons:	0.0055
Waste Quantity:	11
Quantity Unit:	P
Additional Code 1:	Not reported
Additional Code 2:	Not reported
Additional Code 3:	Not reported
Additional Code 4:	Not reported
Additional Code 5:	Not reported

Shipment Date:	20081206

Creation Date:	4/21/2009 18:30:09
Receipt Date:	20081209
Manifest ID:	002520004FLE
Trans EPA ID:	NJD986607380
Trans Name:	MAUMEE EXPRESS INC
Trans 2 EPA ID:	Not reported
Trans 2 Name:	Not reported
TSDF EPA ID:	ARD981057870
Trans Name:	RINECO
TSDF Alt EPA ID:	Not reported
TSDF Alt Name:	Not reported
Waste Code Description:	352 - Other organic solids
RCRA Code:	F005
Meth Code:	H061 - Fuel Blending Prior To Energy Recovery At Another Site
Quantity Tons:	0.835
Waste Quantity:	1670
Quantity Unit:	P
Additional Code 1:	F003
Additional Code 2:	D035
Additional Code 3:	D007
Additional Code 4:	Not reported
Additional Code 5:	Not reported

Shipment Date:	20081206
Creation Date:	Not reported
Receipt Date:	Not reported
Manifest ID:	002520004FLE
Trans EPA ID:	NJD986607380
Trans Name:	MAUMEE EXPRESS INC
Trans 2 EPA ID:	Not reported
Trans 2 Name:	Not reported
TSDF EPA ID:	ARD981057870
Trans Name:	RINECO
TSDF Alt EPA ID:	Not reported
TSDF Alt Name:	Not reported
Waste Code Description:	181 - Other inorganic solid waste Organics
RCRA Code:	Not reported
Meth Code:	- Not reported
Quantity Tons:	0.175
Waste Quantity:	350
Quantity Unit:	P
Additional Code 1:	Not reported
Additional Code 2:	Not reported
Additional Code 3:	Not reported
Additional Code 4:	Not reported
Additional Code 5:	Not reported

Shipment Date:	20081206
Creation Date:	Not reported
Receipt Date:	Not reported
Manifest ID:	002520004FLE
Trans EPA ID:	NJD986607380
Trans Name:	MAUMEE EXPRESS INC
Trans 2 EPA ID:	Not reported
Trans 2 Name:	Not reported
TSDF EPA ID:	ARD981057870
Trans Name:	RINECO
TSDF Alt EPA ID:	Not reported
TSDF Alt Name:	Not reported
Waste Code Description:	331 - Off-specification, aged, or surplus organics
RCRA Code:	D007
Meth Code:	- Not reported
Quantity Tons:	0.25
Waste Quantity:	500
Quantity Unit:	P
Additional Code 1:	Not reported
Additional Code 2:	Not reported
Additional Code 3:	Not reported
Additional Code 4:	Not reported
Additional Code 5:	Not reported

Shipment Date:	20081206
Creation Date:	Not reported
Receipt Date:	Not reported
Manifest ID:	002520004FLE
Trans EPA ID:	NJD986607380
Trans Name:	MAUMEE EXPRESS INC
Trans 2 EPA ID:	Not reported
Trans 2 Name:	Not reported
TSDF EPA ID:	ARD981057870
Trans Name:	RINECO
TSDF Alt EPA ID:	Not reported
TSDF Alt Name:	Not reported
Waste Code Description:	331 - Off-specification, aged, or surplus organics
RCRA Code:	D007

Meth Code:	- Not reported
Quantity Tons:	0.4225
Waste Quantity:	845
Quantity Unit:	P
Additional Code 1:	Not reported
Additional Code 2:	Not reported
Additional Code 3:	Not reported
Additional Code 4:	Not reported
Additional Code 5:	Not reported

Shipment Date:	20081206
Creation Date:	Not reported
Receipt Date:	Not reported
Manifest ID:	002520004FLE
Trans EPA ID:	NJD986607380
Trans Name:	MAUMEE EXPRESS INC
Trans 2 EPA ID:	Not reported
Trans 2 Name:	Not reported
TSDF EPA ID:	ARD981057870
Trans Name:	RINECO
TSDF Alt EPA ID:	Not reported
TSDF Alt Name:	Not reported
Waste Code Description:	331 - Off-specification, aged, or surplus organics
RCRA Code:	D021
Meth Code:	- Not reported
Quantity Tons:	0.17
Waste Quantity:	340
Quantity Unit:	P
Additional Code 1:	D001
Additional Code 2:	Not reported
Additional Code 3:	Not reported
Additional Code 4:	Not reported
Additional Code 5:	Not reported

Shipment Date:	20081206
Creation Date:	Not reported
Receipt Date:	Not reported
Manifest ID:	002520004FLE
Trans EPA ID:	NJD986607380
Trans Name:	MAUMEE EXPRESS INC
Trans 2 EPA ID:	Not reported
Trans 2 Name:	Not reported
TSDF EPA ID:	ARD981057870
Trans Name:	RINECO
TSDF Alt EPA ID:	Not reported
TSDF Alt Name:	Not reported
Waste Code Description:	331 - Off-specification, aged, or surplus organics
RCRA Code:	D035
Meth Code:	- Not reported
Quantity Tons:	0.14
Waste Quantity:	280
Quantity Unit:	P
Additional Code 1:	D002
Additional Code 2:	D001
Additional Code 3:	Not reported
Additional Code 4:	Not reported
Additional Code 5:	Not reported

Shipment Date:	20081206
Creation Date:	Not reported
Receipt Date:	Not reported
Manifest ID:	002520004FLE
Trans EPA ID:	NJD986607380
Trans Name:	MAUMEE EXPRESS INC
Trans 2 EPA ID:	Not reported
Trans 2 Name:	Not reported
TSDF EPA ID:	ARD981057870
Trans Name:	RINECO
TSDF Alt EPA ID:	Not reported
TSDF Alt Name:	Not reported
Waste Code Description:	331 - Off-specification, aged, or surplus organics
RCRA Code:	F005
Meth Code:	H061 - Fuel Blending Prior To Energy Recovery At Another Site
Quantity Tons:	0.165
Waste Quantity:	330
Quantity Unit:	P
Additional Code 1:	F003
Additional Code 2:	D008
Additional Code 3:	D007
Additional Code 4:	D001
Additional Code 5:	Not reported

Shipment Date:	20081206
Creation Date:	Not reported
Receipt Date:	Not reported

Manifest ID:	002520004FLE
Trans EPA ID:	NJD986607380
Trans Name:	MAUMEE EXPRESS INC
Trans 2 EPA ID:	Not reported
Trans 2 Name:	Not reported
TSDF EPA ID:	ARD981057870
Trans Name:	RINECO
TSDF Alt EPA ID:	Not reported
TSDF Alt Name:	Not reported
Waste Code Description:	331 - Off-specification, aged, or surplus organics
RCRA Code:	F005
Meth Code:	H061 - Fuel Blending Prior To Energy Recovery At Another Site
Quantity Tons:	0.2225
Waste Quantity:	445
Quantity Unit:	P
Additional Code 1:	F003
Additional Code 2:	F002
Additional Code 3:	D001
Additional Code 4:	Not reported
Additional Code 5:	Not reported

Shipment Date:	20081206
Creation Date:	Not reported
Receipt Date:	Not reported
Manifest ID:	002520004FLE
Trans EPA ID:	NJD986607380
Trans Name:	MAUMEE EXPRESS INC
Trans 2 EPA ID:	Not reported
Trans 2 Name:	Not reported
TSDF EPA ID:	ARD981057870
Trans Name:	RINECO
TSDF Alt EPA ID:	Not reported
TSDF Alt Name:	Not reported
Waste Code Description:	- Not reported
RCRA Code:	Not reported
Meth Code:	H141 - Storage, Bulking, And/Or Transfer Off Site--No Treatment/Reovery (H010-H129) Or (H131-H135)
Quantity Tons:	Not reported
Waste Quantity:	Not reported
Quantity Unit:	Not reported
Additional Code 1:	Not reported
Additional Code 2:	Not reported
Additional Code 3:	Not reported
Additional Code 4:	Not reported
Additional Code 5:	Not reported

Shipment Date:	20081206
Creation Date:	Not reported
Receipt Date:	Not reported
Manifest ID:	002520004FLE
Trans EPA ID:	NJD986607380
Trans Name:	MAUMEE EXPRESS INC
Trans 2 EPA ID:	Not reported
Trans 2 Name:	Not reported
TSDF EPA ID:	ARD981057870
Trans Name:	RINECO
TSDF Alt EPA ID:	Not reported
TSDF Alt Name:	Not reported
Waste Code Description:	- Not reported
RCRA Code:	Not reported
Meth Code:	H141 - Storage, Bulking, And/Or Transfer Off Site--No Treatment/Reovery (H010-H129) Or (H131-H135)
Quantity Tons:	Not reported
Waste Quantity:	Not reported
Quantity Unit:	Not reported
Additional Code 1:	Not reported
Additional Code 2:	Not reported
Additional Code 3:	Not reported
Additional Code 4:	Not reported
Additional Code 5:	Not reported

Shipment Date:	20081206
Creation Date:	4/21/2009 18:30:09
Receipt Date:	20081209
Manifest ID:	002520004FLE
Trans EPA ID:	NJD986607380
Trans Name:	MAUMEE EXPRESS INC
Trans 2 EPA ID:	Not reported
Trans 2 Name:	Not reported
TSDF EPA ID:	ARD981057870
Trans Name:	RINECO
TSDF Alt EPA ID:	Not reported
TSDF Alt Name:	Not reported
Waste Code Description:	141 - Off-specification, aged, or surplus inorganics
RCRA Code:	D007

Meth Code:	H141 - Storage, Bulking, And/Or Transfer Off Site--No Treatment/Reovery (H010-H129) Or (H131-H135)
Quantity Tons:	0.14
Waste Quantity:	280
Quantity Unit:	P
Additional Code 1:	D002
Additional Code 2:	Not reported
Additional Code 3:	Not reported
Additional Code 4:	Not reported
Additional Code 5:	Not reported

Shipment Date:	20081206
Creation Date:	4/21/2009 18:30:09
Receipt Date:	20090102
Manifest ID:	002520005FLE
Trans EPA ID:	NJD986607380
Trans Name:	MAUMEE EXPRESS INC
Trans 2 EPA ID:	OKD981588791
Trans 2 Name:	TRIAD TRANSPORT
TSDF EPA ID:	ARD069748192
Trans Name:	CLEAN HARBORS EL DORADO LLC
TSDF Alt EPA ID:	Not reported
TSDF Alt Name:	Not reported
Waste Code Description:	331 - Off-specification, aged, or surplus organics
RCRA Code:	D003
Meth Code:	H040 - Incineration--Thermal Destruction Other Than Use As A Fuel
Quantity Tons:	1.375
Waste Quantity:	2750
Quantity Unit:	P
Additional Code 1:	Not reported
Additional Code 2:	Not reported
Additional Code 3:	Not reported
Additional Code 4:	Not reported
Additional Code 5:	Not reported

Shipment Date:	20081130
Creation Date:	Not reported
Receipt Date:	Not reported
Manifest ID:	002537080FLE
Trans EPA ID:	NJD986607380
Trans Name:	MAUMEE EXPRESS INC
Trans 2 EPA ID:	Not reported
Trans 2 Name:	Not reported
TSDF EPA ID:	ARD981057870
Trans Name:	RINECO
TSDF Alt EPA ID:	Not reported
TSDF Alt Name:	Not reported
Waste Code Description:	141 - Off-specification, aged, or surplus inorganics
RCRA Code:	Not reported
Meth Code:	H061 - Fuel Blending Prior To Energy Recovery At Another Site
Quantity Tons:	0.005
Waste Quantity:	10
Quantity Unit:	P
Additional Code 1:	Not reported
Additional Code 2:	Not reported
Additional Code 3:	Not reported
Additional Code 4:	Not reported
Additional Code 5:	Not reported

Shipment Date:	20081130
Creation Date:	Not reported
Receipt Date:	Not reported
Manifest ID:	002537080FLE
Trans EPA ID:	NJD986607380
Trans Name:	MAUMEE EXPRESS INC
Trans 2 EPA ID:	Not reported
Trans 2 Name:	Not reported
TSDF EPA ID:	ARD981057870
Trans Name:	RINECO
TSDF Alt EPA ID:	Not reported
TSDF Alt Name:	Not reported
Waste Code Description:	141 - Off-specification, aged, or surplus inorganics
RCRA Code:	Not reported
Meth Code:	H061 - Fuel Blending Prior To Energy Recovery At Another Site
Quantity Tons:	0.003
Waste Quantity:	6
Quantity Unit:	P
Additional Code 1:	Not reported
Additional Code 2:	Not reported
Additional Code 3:	Not reported
Additional Code 4:	Not reported
Additional Code 5:	Not reported

Shipment Date:	20081130
Creation Date:	4/21/2009 18:30:09

Receipt Date:	20081205
Manifest ID:	002537080FLE
Trans EPA ID:	NJD986607380
Trans Name:	MAUMEE EXPRESS INC
Trans 2 EPA ID:	Not reported
Trans 2 Name:	Not reported
TSDF EPA ID:	ARD981057870
Trans Name:	RINECO
TSDF Alt EPA ID:	Not reported
TSDF Alt Name:	Not reported
Waste Code Description:	352 - Other organic solids
RCRA Code:	F005
Meth Code:	H061 - Fuel Blending Prior To Energy Recovery At Another Site
Quantity Tons:	1.33
Waste Quantity:	2660
Quantity Unit:	P
Additional Code 1:	F003
Additional Code 2:	D035
Additional Code 3:	D007
Additional Code 4:	Not reported
Additional Code 5:	Not reported

Shipment Date:	20081130
Creation Date:	4/21/2009 18:30:09
Receipt Date:	20081205
Manifest ID:	002537080FLE
Trans EPA ID:	NJD986607380
Trans Name:	MAUMEE EXPRESS INC
Trans 2 EPA ID:	Not reported
Trans 2 Name:	Not reported
TSDF EPA ID:	ARD981057870
Trans Name:	RINECO
TSDF Alt EPA ID:	Not reported
TSDF Alt Name:	Not reported
Waste Code Description:	141 - Off-specification, aged, or surplus inorganics
RCRA Code:	D001
Meth Code:	H061 - Fuel Blending Prior To Energy Recovery At Another Site
Quantity Tons:	0.0075
Waste Quantity:	15
Quantity Unit:	P
Additional Code 1:	Not reported
Additional Code 2:	Not reported
Additional Code 3:	Not reported
Additional Code 4:	Not reported
Additional Code 5:	Not reported

Shipment Date:	20081130
Creation Date:	4/21/2009 18:30:09
Receipt Date:	20081205
Manifest ID:	002537080FLE
Trans EPA ID:	NJD986607380
Trans Name:	MAUMEE EXPRESS INC
Trans 2 EPA ID:	Not reported
Trans 2 Name:	Not reported
TSDF EPA ID:	ARD981057870
Trans Name:	RINECO
TSDF Alt EPA ID:	Not reported
TSDF Alt Name:	Not reported
Waste Code Description:	343 - Unspecified organic liquid mixture
RCRA Code:	F005
Meth Code:	H061 - Fuel Blending Prior To Energy Recovery At Another Site
Quantity Tons:	2.7625
Waste Quantity:	5525
Quantity Unit:	P
Additional Code 1:	F003
Additional Code 2:	D021
Additional Code 3:	D007
Additional Code 4:	D001
Additional Code 5:	Not reported

Shipment Date:	20081130
Creation Date:	4/21/2009 18:30:09
Receipt Date:	20081205
Manifest ID:	002537080FLE
Trans EPA ID:	NJD986607380
Trans Name:	MAUMEE EXPRESS INC
Trans 2 EPA ID:	Not reported
Trans 2 Name:	Not reported
TSDF EPA ID:	ARD981057870
Trans Name:	RINECO
TSDF Alt EPA ID:	Not reported
TSDF Alt Name:	Not reported
Waste Code Description:	343 - Unspecified organic liquid mixture
RCRA Code:	F005
Meth Code:	H061 - Fuel Blending Prior To Energy Recovery At Another Site

Quantity Tons:	1.802
Waste Quantity:	3604
Quantity Unit:	P
Additional Code 1:	F003
Additional Code 2:	D021
Additional Code 3:	D007
Additional Code 4:	D001
Additional Code 5:	Not reported
Shipment Date:	20081130
Creation Date:	Not reported
Receipt Date:	Not reported
Manifest ID:	002537080FLE
Trans EPA ID:	NJD986607380
Trans Name:	MAUMEE EXPRESS INC
Trans 2 EPA ID:	Not reported
Trans 2 Name:	Not reported
TSDF EPA ID:	ARD981057870
Trans Name:	RINECO
TSDF Alt EPA ID:	Not reported
TSDF Alt Name:	Not reported
Waste Code Description:	331 - Off-specification, aged, or surplus organics
RCRA Code:	D035
Meth Code:	H141 - Storage, Bulking, And/Or Transfer Off Site--No Treatment/Reovery (H010-H129) Or (H131-H135)
Quantity Tons:	0.08
Waste Quantity:	160
Quantity Unit:	P
Additional Code 1:	D002
Additional Code 2:	D001
Additional Code 3:	Not reported
Additional Code 4:	Not reported
Additional Code 5:	Not reported
Shipment Date:	20081130
Creation Date:	Not reported
Receipt Date:	Not reported
Manifest ID:	002537080FLE
Trans EPA ID:	NJD986607380
Trans Name:	MAUMEE EXPRESS INC
Trans 2 EPA ID:	Not reported
Trans 2 Name:	Not reported
TSDF EPA ID:	ARD981057870
Trans Name:	RINECO
TSDF Alt EPA ID:	Not reported
TSDF Alt Name:	Not reported
Waste Code Description:	331 - Off-specification, aged, or surplus organics
RCRA Code:	D035
Meth Code:	H141 - Storage, Bulking, And/Or Transfer Off Site--No Treatment/Reovery (H010-H129) Or (H131-H135)
Quantity Tons:	0.2925
Waste Quantity:	585
Quantity Unit:	P
Additional Code 1:	D002
Additional Code 2:	D001
Additional Code 3:	Not reported
Additional Code 4:	Not reported
Additional Code 5:	Not reported
Shipment Date:	20081130
Creation Date:	Not reported
Receipt Date:	Not reported
Manifest ID:	002537080FLE
Trans EPA ID:	NJD986607380
Trans Name:	MAUMEE EXPRESS INC
Trans 2 EPA ID:	Not reported
Trans 2 Name:	Not reported
TSDF EPA ID:	ARD981057870
Trans Name:	RINECO
TSDF Alt EPA ID:	Not reported
TSDF Alt Name:	Not reported
Waste Code Description:	331 - Off-specification, aged, or surplus organics
RCRA Code:	D021
Meth Code:	H141 - Storage, Bulking, And/Or Transfer Off Site--No Treatment/Reovery (H010-H129) Or (H131-H135)
Quantity Tons:	0.5175
Waste Quantity:	1035
Quantity Unit:	P
Additional Code 1:	D001
Additional Code 2:	Not reported
Additional Code 3:	Not reported
Additional Code 4:	Not reported
Additional Code 5:	Not reported
Shipment Date:	20081130

Creation Date:	Not reported
Receipt Date:	Not reported
Manifest ID:	002537080FLE
Trans EPA ID:	NJD986607380
Trans Name:	MAUMEE EXPRESS INC
Trans 2 EPA ID:	Not reported
Trans 2 Name:	Not reported
TSDF EPA ID:	ARD981057870
Trans Name:	RINECO
TSDF Alt EPA ID:	Not reported
TSDF Alt Name:	Not reported
Waste Code Description:	331 - Off-specification, aged, or surplus organics
RCRA Code:	F005
Meth Code:	H061 - Fuel Blending Prior To Energy Recovery At Another Site
Quantity Tons:	0.32
Waste Quantity:	640
Quantity Unit:	P
Additional Code 1:	F003
Additional Code 2:	D008
Additional Code 3:	D007
Additional Code 4:	D001
Additional Code 5:	Not reported

Shipment Date:	20081130
Creation Date:	Not reported
Receipt Date:	Not reported
Manifest ID:	002537080FLE
Trans EPA ID:	NJD986607380
Trans Name:	MAUMEE EXPRESS INC
Trans 2 EPA ID:	Not reported
Trans 2 Name:	Not reported
TSDF EPA ID:	ARD981057870
Trans Name:	RINECO
TSDF Alt EPA ID:	Not reported
TSDF Alt Name:	Not reported
Waste Code Description:	135 - Unspecified aqueous solution
RCRA Code:	D035
Meth Code:	H141 - Storage, Bulking, And/Or Transfer Off Site--No Treatment/Reovery (H010-H129) Or (H131-H135)
Quantity Tons:	0.48
Waste Quantity:	960
Quantity Unit:	P
Additional Code 1:	D007
Additional Code 2:	Not reported
Additional Code 3:	Not reported
Additional Code 4:	Not reported
Additional Code 5:	Not reported

Shipment Date:	20081130
Creation Date:	Not reported
Receipt Date:	Not reported
Manifest ID:	002537080FLE
Trans EPA ID:	NJD986607380
Trans Name:	MAUMEE EXPRESS INC
Trans 2 EPA ID:	Not reported
Trans 2 Name:	Not reported
TSDF EPA ID:	ARD981057870
Trans Name:	RINECO
TSDF Alt EPA ID:	Not reported
TSDF Alt Name:	Not reported
Waste Code Description:	135 - Unspecified aqueous solution
RCRA Code:	D035
Meth Code:	H141 - Storage, Bulking, And/Or Transfer Off Site--No Treatment/Reovery (H010-H129) Or (H131-H135)
Quantity Tons:	0.215
Waste Quantity:	430
Quantity Unit:	P
Additional Code 1:	D007
Additional Code 2:	Not reported
Additional Code 3:	Not reported
Additional Code 4:	Not reported
Additional Code 5:	Not reported

Shipment Date:	20081130
Creation Date:	Not reported
Receipt Date:	Not reported
Manifest ID:	002537080FLE
Trans EPA ID:	NJD986607380
Trans Name:	MAUMEE EXPRESS INC
Trans 2 EPA ID:	Not reported
Trans 2 Name:	Not reported
TSDF EPA ID:	ARD981057870
Trans Name:	RINECO
TSDF Alt EPA ID:	Not reported
TSDF Alt Name:	Not reported

Waste Code Description:	331 - Off-specification, aged, or surplus organics
RCRA Code:	F005
Meth Code:	H061 - Fuel Blending Prior To Energy Recovery At Another Site
Quantity Tons:	1.6475
Waste Quantity:	3295
Quantity Unit:	P
Additional Code 1:	F003
Additional Code 2:	F002
Additional Code 3:	D001
Additional Code 4:	Not reported
Additional Code 5:	Not reported

Shipment Date:	20081130
Creation Date:	Not reported
Receipt Date:	Not reported
Manifest ID:	002537080FLE
Trans EPA ID:	NJD986607380
Trans Name:	MAUMEE EXPRESS INC
Trans 2 EPA ID:	Not reported
Trans 2 Name:	Not reported
TSDF EPA ID:	ARD981057870
Trans Name:	RINECO
TSDF Alt EPA ID:	Not reported
TSDF Alt Name:	Not reported
Waste Code Description:	343 - Unspecified organic liquid mixture
RCRA Code:	F005
Meth Code:	H061 - Fuel Blending Prior To Energy Recovery At Another Site
Quantity Tons:	0.4
Waste Quantity:	800
Quantity Unit:	P
Additional Code 1:	F003
Additional Code 2:	D021
Additional Code 3:	D007
Additional Code 4:	D001
Additional Code 5:	Not reported

Shipment Date:	20081130
Creation Date:	Not reported
Receipt Date:	Not reported
Manifest ID:	002537080FLE
Trans EPA ID:	NJD986607380
Trans Name:	MAUMEE EXPRESS INC
Trans 2 EPA ID:	Not reported
Trans 2 Name:	Not reported
TSDF EPA ID:	ARD981057870
Trans Name:	RINECO
TSDF Alt EPA ID:	Not reported
TSDF Alt Name:	Not reported
Waste Code Description:	343 - Unspecified organic liquid mixture
RCRA Code:	F005
Meth Code:	H141 - Storage, Bulking, And/Or Transfer Off Site--No Treatment/Reovery (H010-H129) Or (H131-H135)
Quantity Tons:	0.07
Waste Quantity:	140
Quantity Unit:	P
Additional Code 1:	F003
Additional Code 2:	D035
Additional Code 3:	D007
Additional Code 4:	D001
Additional Code 5:	Not reported

Shipment Date:	20081130
Creation Date:	Not reported
Receipt Date:	Not reported
Manifest ID:	002537080FLE
Trans EPA ID:	NJD986607380
Trans Name:	MAUMEE EXPRESS INC
Trans 2 EPA ID:	Not reported
Trans 2 Name:	Not reported
TSDF EPA ID:	ARD981057870
Trans Name:	RINECO
TSDF Alt EPA ID:	Not reported
TSDF Alt Name:	Not reported
Waste Code Description:	331 - Off-specification, aged, or surplus organics
RCRA Code:	D011
Meth Code:	H141 - Storage, Bulking, And/Or Transfer Off Site--No Treatment/Reovery (H010-H129) Or (H131-H135)
Quantity Tons:	0.005
Waste Quantity:	10
Quantity Unit:	P
Additional Code 1:	D001
Additional Code 2:	Not reported
Additional Code 3:	Not reported
Additional Code 4:	Not reported
Additional Code 5:	Not reported

Shipment Date:	20081130
Creation Date:	Not reported
Receipt Date:	Not reported
Manifest ID:	002537080FLE
Trans EPA ID:	NJD986607380
Trans Name:	MAUMEE EXPRESS INC
Trans 2 EPA ID:	Not reported
Trans 2 Name:	Not reported
TSDF EPA ID:	ARD981057870
Trans Name:	RINECO
TSDF Alt EPA ID:	Not reported
TSDF Alt Name:	Not reported
Waste Code Description:	135 - Unspecified aqueous solution
RCRA Code:	D002
Meth Code:	H061 - Fuel Blending Prior To Energy Recovery At Another Site
Quantity Tons:	0.006
Waste Quantity:	12
Quantity Unit:	P
Additional Code 1:	Not reported
Additional Code 2:	Not reported
Additional Code 3:	Not reported
Additional Code 4:	Not reported
Additional Code 5:	Not reported

Shipment Date:	20081130
Creation Date:	Not reported
Receipt Date:	Not reported
Manifest ID:	002537080FLE
Trans EPA ID:	NJD986607380
Trans Name:	MAUMEE EXPRESS INC
Trans 2 EPA ID:	Not reported
Trans 2 Name:	Not reported
TSDF EPA ID:	ARD981057870
Trans Name:	RINECO
TSDF Alt EPA ID:	Not reported
TSDF Alt Name:	Not reported
Waste Code Description:	331 - Off-specification, aged, or surplus organics
RCRA Code:	D002
Meth Code:	H061 - Fuel Blending Prior To Energy Recovery At Another Site
Quantity Tons:	0.005
Waste Quantity:	10
Quantity Unit:	P
Additional Code 1:	D001
Additional Code 2:	Not reported
Additional Code 3:	Not reported
Additional Code 4:	Not reported
Additional Code 5:	Not reported

Shipment Date:	20081130
Creation Date:	Not reported
Receipt Date:	Not reported
Manifest ID:	002537080FLE
Trans EPA ID:	NJD986607380
Trans Name:	MAUMEE EXPRESS INC
Trans 2 EPA ID:	Not reported
Trans 2 Name:	Not reported
TSDF EPA ID:	ARD981057870
Trans Name:	RINECO
TSDF Alt EPA ID:	Not reported
TSDF Alt Name:	Not reported
Waste Code Description:	352 - Other organic solids
RCRA Code:	D001
Meth Code:	H141 - Storage, Bulking, And/Or Transfer Off Site--No Treatment/Reovery (H010-H129) Or (H131-H135)
Quantity Tons:	0.006
Waste Quantity:	12
Quantity Unit:	P
Additional Code 1:	Not reported
Additional Code 2:	Not reported
Additional Code 3:	Not reported
Additional Code 4:	Not reported
Additional Code 5:	Not reported

Shipment Date:	20081130
Creation Date:	Not reported
Receipt Date:	Not reported
Manifest ID:	002537080FLE
Trans EPA ID:	NJD986607380
Trans Name:	MAUMEE EXPRESS INC
Trans 2 EPA ID:	Not reported
Trans 2 Name:	Not reported
TSDF EPA ID:	ARD981057870
Trans Name:	RINECO
TSDF Alt EPA ID:	Not reported

TSDF Alt Name: Not reported
Waste Code Description: 352 - Other organic solids
RCRA Code: D001
Meth Code: H141 - Storage, Bulking, And/Or Transfer Off Site--No Treatment/Reovery (H010-H129) Or (H131-H135)
Quantity Tons: 0.006
Waste Quantity: 12
Quantity Unit: P
Additional Code 1: Not reported
Additional Code 2: Not reported
Additional Code 3: Not reported
Additional Code 4: Not reported
Additional Code 5: Not reported

Shipment Date: 20081130
Creation Date: Not reported
Receipt Date: Not reported
Manifest ID: 002537080FLE
Trans EPA ID: NJD986607380
Trans Name: MAUMEE EXPRESS INC
Trans 2 EPA ID: Not reported
Trans 2 Name: Not reported
TSDF EPA ID: ARD981057870
Trans Name: RINECO
TSDF Alt EPA ID: Not reported
TSDF Alt Name: Not reported
Waste Code Description: 725 - Liquids with mercury > 20 mg/l
RCRA Code: D009
Meth Code: H141 - Storage, Bulking, And/Or Transfer Off Site--No Treatment/Reovery (H010-H129) Or (H131-H135)
Quantity Tons: 0.003
Waste Quantity: 6
Quantity Unit: P
Additional Code 1: Not reported
Additional Code 2: Not reported
Additional Code 3: Not reported
Additional Code 4: Not reported
Additional Code 5: Not reported

Shipment Date: 20081130
Creation Date: Not reported
Receipt Date: Not reported
Manifest ID: 002537080FLE
Trans EPA ID: NJD986607380
Trans Name: MAUMEE EXPRESS INC
Trans 2 EPA ID: Not reported
Trans 2 Name: Not reported
TSDF EPA ID: ARD981057870
Trans Name: RINECO
TSDF Alt EPA ID: Not reported
TSDF Alt Name: Not reported
Waste Code Description: 331 - Off-specification, aged, or surplus organics
RCRA Code: Not reported
Meth Code: H141 - Storage, Bulking, And/Or Transfer Off Site--No Treatment/Reovery (H010-H129) Or (H131-H135)
Quantity Tons: 0.04
Waste Quantity: 80
Quantity Unit: P
Additional Code 1: Not reported
Additional Code 2: Not reported
Additional Code 3: Not reported
Additional Code 4: Not reported
Additional Code 5: Not reported

Shipment Date: 20081130
Creation Date: Not reported
Receipt Date: Not reported
Manifest ID: 002537080FLE
Trans EPA ID: NJD986607380
Trans Name: MAUMEE EXPRESS INC
Trans 2 EPA ID: Not reported
Trans 2 Name: Not reported
TSDF EPA ID: ARD981057870
Trans Name: RINECO
TSDF Alt EPA ID: Not reported
TSDF Alt Name: Not reported
Waste Code Description: - Not reported
RCRA Code: Not reported
Meth Code: H010 - Metals Recovery Including Retoring,Smelting,Chemicals,Ect
Quantity Tons: Not reported
Waste Quantity: Not reported
Quantity Unit: Not reported
Additional Code 1: Not reported
Additional Code 2: Not reported
Additional Code 3: Not reported

Additional Code 4:	Not reported
Additional Code 5:	Not reported

Shipment Date:	20081130
Creation Date:	Not reported
Receipt Date:	Not reported
Manifest ID:	002537080FLE
Trans EPA ID:	NJD986607380
Trans Name:	MAUMEE EXPRESS INC
Trans 2 EPA ID:	Not reported
Trans 2 Name:	Not reported
TSDF EPA ID:	ARD981057870
Trans Name:	RINECO
TSDF Alt EPA ID:	Not reported
TSDF Alt Name:	Not reported
Waste Code Description:	181 - Other inorganic solid waste Organics
RCRA Code:	Not reported
Meth Code:	H061 - Fuel Blending Prior To Energy Recovery At Another Site
Quantity Tons:	0.6875
Waste Quantity:	1375
Quantity Unit:	P
Additional Code 1:	Not reported
Additional Code 2:	Not reported
Additional Code 3:	Not reported
Additional Code 4:	Not reported
Additional Code 5:	Not reported

Shipment Date:	20081130
Creation Date:	Not reported
Receipt Date:	Not reported
Manifest ID:	002537080FLE
Trans EPA ID:	NJD986607380
Trans Name:	MAUMEE EXPRESS INC
Trans 2 EPA ID:	Not reported
Trans 2 Name:	Not reported
TSDF EPA ID:	ARD981057870
Trans Name:	RINECO
TSDF Alt EPA ID:	Not reported
TSDF Alt Name:	Not reported
Waste Code Description:	512 - Other empty containers 30 gallons or more
RCRA Code:	Not reported
Meth Code:	H141 - Storage, Bulking, And/Or Transfer Off Site--No Treatment/Reovery (H010-H129) Or (H131-H135)
Quantity Tons:	0.05
Waste Quantity:	100
Quantity Unit:	P
Additional Code 1:	Not reported
Additional Code 2:	Not reported
Additional Code 3:	Not reported
Additional Code 4:	Not reported
Additional Code 5:	Not reported

Shipment Date:	20081130
Creation Date:	Not reported
Receipt Date:	Not reported
Manifest ID:	002537080FLE
Trans EPA ID:	NJD986607380
Trans Name:	MAUMEE EXPRESS INC
Trans 2 EPA ID:	Not reported
Trans 2 Name:	Not reported
TSDF EPA ID:	ARD981057870
Trans Name:	RINECO
TSDF Alt EPA ID:	Not reported
TSDF Alt Name:	Not reported
Waste Code Description:	141 - Off-specification, aged, or surplus inorganics
RCRA Code:	Not reported
Meth Code:	H061 - Fuel Blending Prior To Energy Recovery At Another Site
Quantity Tons:	0.226
Waste Quantity:	452
Quantity Unit:	P
Additional Code 1:	Not reported
Additional Code 2:	Not reported
Additional Code 3:	Not reported
Additional Code 4:	Not reported
Additional Code 5:	Not reported

Shipment Date:	20081130
Creation Date:	Not reported
Receipt Date:	Not reported
Manifest ID:	002537080FLE
Trans EPA ID:	NJD986607380
Trans Name:	MAUMEE EXPRESS INC
Trans 2 EPA ID:	Not reported
Trans 2 Name:	Not reported
TSDF EPA ID:	ARD981057870

Trans Name:	RINECO
TSDF Alt EPA ID:	Not reported
TSDF Alt Name:	Not reported
Waste Code Description:	141 - Off-specification, aged, or surplus inorganics
RCRA Code:	Not reported
Meth Code:	H061 - Fuel Blending Prior To Energy Recovery At Another Site
Quantity Tons:	0.005
Waste Quantity:	10
Quantity Unit:	P
Additional Code 1:	Not reported
Additional Code 2:	Not reported
Additional Code 3:	Not reported
Additional Code 4:	Not reported
Additional Code 5:	Not reported

Shipment Date:	20081130
Creation Date:	Not reported
Receipt Date:	Not reported
Manifest ID:	002537080FLE
Trans EPA ID:	NJD986607380
Trans Name:	MAUMEE EXPRESS INC
Trans 2 EPA ID:	Not reported
Trans 2 Name:	Not reported
TSDF EPA ID:	ARD981057870
Trans Name:	RINECO
TSDF Alt EPA ID:	Not reported
TSDF Alt Name:	Not reported
Waste Code Description:	141 - Off-specification, aged, or surplus inorganics
RCRA Code:	Not reported
Meth Code:	H061 - Fuel Blending Prior To Energy Recovery At Another Site
Quantity Tons:	0.003
Waste Quantity:	6
Quantity Unit:	P
Additional Code 1:	Not reported
Additional Code 2:	Not reported
Additional Code 3:	Not reported
Additional Code 4:	Not reported
Additional Code 5:	Not reported

Shipment Date:	20081130
Creation Date:	Not reported
Receipt Date:	Not reported
Manifest ID:	002537080FLE
Trans EPA ID:	NJD986607380
Trans Name:	MAUMEE EXPRESS INC
Trans 2 EPA ID:	Not reported
Trans 2 Name:	Not reported
TSDF EPA ID:	ARD981057870
Trans Name:	RINECO
TSDF Alt EPA ID:	Not reported
TSDF Alt Name:	Not reported
Waste Code Description:	331 - Off-specification, aged, or surplus organics
RCRA Code:	D035
Meth Code:	H141 - Storage, Bulking, And/Or Transfer Off Site--No Treatment/Reovery (H010-H129) Or (H131-H135)
Quantity Tons:	0.08
Waste Quantity:	160
Quantity Unit:	P
Additional Code 1:	D002
Additional Code 2:	D001
Additional Code 3:	Not reported
Additional Code 4:	Not reported
Additional Code 5:	Not reported

Shipment Date:	20081130
Creation Date:	Not reported
Receipt Date:	Not reported
Manifest ID:	002537080FLE
Trans EPA ID:	NJD986607380
Trans Name:	MAUMEE EXPRESS INC
Trans 2 EPA ID:	Not reported
Trans 2 Name:	Not reported
TSDF EPA ID:	ARD981057870
Trans Name:	RINECO
TSDF Alt EPA ID:	Not reported
TSDF Alt Name:	Not reported
Waste Code Description:	331 - Off-specification, aged, or surplus organics
RCRA Code:	D035
Meth Code:	H141 - Storage, Bulking, And/Or Transfer Off Site--No Treatment/Reovery (H010-H129) Or (H131-H135)
Quantity Tons:	0.2925
Waste Quantity:	585
Quantity Unit:	P
Additional Code 1:	D002
Additional Code 2:	D001

Additional Code 3:	Not reported
Additional Code 4:	Not reported
Additional Code 5:	Not reported

Shipment Date:	20081130
Creation Date:	Not reported
Receipt Date:	Not reported
Manifest ID:	002537080FLE
Trans EPA ID:	NJD986607380
Trans Name:	MAUMEE EXPRESS INC
Trans 2 EPA ID:	Not reported
Trans 2 Name:	Not reported
TSDF EPA ID:	ARD981057870
Trans Name:	RINECO
TSDF Alt EPA ID:	Not reported
TSDF Alt Name:	Not reported
Waste Code Description:	331 - Off-specification, aged, or surplus organics
RCRA Code:	D021
Meth Code:	H141 - Storage, Bulking, And/Or Transfer Off Site--No Treatment/Reovery (H010-H129) Or (H131-H135)
Quantity Tons:	0.5175
Waste Quantity:	1035
Quantity Unit:	P
Additional Code 1:	D001
Additional Code 2:	Not reported
Additional Code 3:	Not reported
Additional Code 4:	Not reported
Additional Code 5:	Not reported

Shipment Date:	20081130
Creation Date:	Not reported
Receipt Date:	Not reported
Manifest ID:	002537080FLE
Trans EPA ID:	NJD986607380
Trans Name:	MAUMEE EXPRESS INC
Trans 2 EPA ID:	Not reported
Trans 2 Name:	Not reported
TSDF EPA ID:	ARD981057870
Trans Name:	RINECO
TSDF Alt EPA ID:	Not reported
TSDF Alt Name:	Not reported
Waste Code Description:	331 - Off-specification, aged, or surplus organics
RCRA Code:	F005
Meth Code:	H061 - Fuel Blending Prior To Energy Recovery At Another Site
Quantity Tons:	0.32
Waste Quantity:	640
Quantity Unit:	P
Additional Code 1:	F003
Additional Code 2:	D008
Additional Code 3:	D007
Additional Code 4:	D001
Additional Code 5:	Not reported

Shipment Date:	20081130
Creation Date:	Not reported
Receipt Date:	Not reported
Manifest ID:	002537080FLE
Trans EPA ID:	NJD986607380
Trans Name:	MAUMEE EXPRESS INC
Trans 2 EPA ID:	Not reported
Trans 2 Name:	Not reported
TSDF EPA ID:	ARD981057870
Trans Name:	RINECO
TSDF Alt EPA ID:	Not reported
TSDF Alt Name:	Not reported
Waste Code Description:	135 - Unspecified aqueous solution
RCRA Code:	D035
Meth Code:	H141 - Storage, Bulking, And/Or Transfer Off Site--No Treatment/Reovery (H010-H129) Or (H131-H135)
Quantity Tons:	0.48
Waste Quantity:	960
Quantity Unit:	P
Additional Code 1:	D007
Additional Code 2:	Not reported
Additional Code 3:	Not reported
Additional Code 4:	Not reported
Additional Code 5:	Not reported

Shipment Date:	20081130
Creation Date:	Not reported
Receipt Date:	Not reported
Manifest ID:	002537080FLE
Trans EPA ID:	NJD986607380
Trans Name:	MAUMEE EXPRESS INC
Trans 2 EPA ID:	Not reported

Trans 2 Name:	Not reported
TSDF EPA ID:	ARD981057870
Trans Name:	RINECO
TSDF Alt EPA ID:	Not reported
TSDF Alt Name:	Not reported
Waste Code Description:	135 - Unspecified aqueous solution
RCRA Code:	D035
Meth Code:	H141 - Storage, Bulking, And/Or Transfer Off Site--No Treatment/Reovery (H010-H129) Or (H131-H135)
Quantity Tons:	0.215
Waste Quantity:	430
Quantity Unit:	P
Additional Code 1:	D007
Additional Code 2:	Not reported
Additional Code 3:	Not reported
Additional Code 4:	Not reported
Additional Code 5:	Not reported

Shipment Date:	20081130
Creation Date:	Not reported
Receipt Date:	Not reported
Manifest ID:	002537080FLE
Trans EPA ID:	NJD986607380
Trans Name:	MAUMEE EXPRESS INC
Trans 2 EPA ID:	Not reported
Trans 2 Name:	Not reported
TSDF EPA ID:	ARD981057870
Trans Name:	RINECO
TSDF Alt EPA ID:	Not reported
TSDF Alt Name:	Not reported
Waste Code Description:	331 - Off-specification, aged, or surplus organics
RCRA Code:	F005
Meth Code:	H061 - Fuel Blending Prior To Energy Recovery At Another Site
Quantity Tons:	1.6475
Waste Quantity:	3295
Quantity Unit:	P
Additional Code 1:	F003
Additional Code 2:	F002
Additional Code 3:	D001
Additional Code 4:	Not reported
Additional Code 5:	Not reported

Shipment Date:	20081130
Creation Date:	Not reported
Receipt Date:	Not reported
Manifest ID:	002537080FLE
Trans EPA ID:	NJD986607380
Trans Name:	MAUMEE EXPRESS INC
Trans 2 EPA ID:	Not reported
Trans 2 Name:	Not reported
TSDF EPA ID:	ARD981057870
Trans Name:	RINECO
TSDF Alt EPA ID:	Not reported
TSDF Alt Name:	Not reported
Waste Code Description:	343 - Unspecified organic liquid mixture
RCRA Code:	F005
Meth Code:	H061 - Fuel Blending Prior To Energy Recovery At Another Site
Quantity Tons:	0.4
Waste Quantity:	800
Quantity Unit:	P
Additional Code 1:	F003
Additional Code 2:	D021
Additional Code 3:	D007
Additional Code 4:	D001
Additional Code 5:	Not reported

Shipment Date:	20081130
Creation Date:	Not reported
Receipt Date:	Not reported
Manifest ID:	002537080FLE
Trans EPA ID:	NJD986607380
Trans Name:	MAUMEE EXPRESS INC
Trans 2 EPA ID:	Not reported
Trans 2 Name:	Not reported
TSDF EPA ID:	ARD981057870
Trans Name:	RINECO
TSDF Alt EPA ID:	Not reported
TSDF Alt Name:	Not reported
Waste Code Description:	343 - Unspecified organic liquid mixture
RCRA Code:	F005
Meth Code:	H141 - Storage, Bulking, And/Or Transfer Off Site--No Treatment/Reovery (H010-H129) Or (H131-H135)
Quantity Tons:	0.07
Waste Quantity:	140
Quantity Unit:	P

Additional Code 1:	F003
Additional Code 2:	D035
Additional Code 3:	D007
Additional Code 4:	D001
Additional Code 5:	Not reported
Shipment Date:	20081130
Creation Date:	Not reported
Receipt Date:	Not reported
Manifest ID:	002537080FLE
Trans EPA ID:	NJD986607380
Trans Name:	MAUMEE EXPRESS INC
Trans 2 EPA ID:	Not reported
Trans 2 Name:	Not reported
TSDF EPA ID:	ARD981057870
Trans Name:	RINECO
TSDF Alt EPA ID:	Not reported
TSDF Alt Name:	Not reported
Waste Code Description:	331 - Off-specification, aged, or surplus organics
RCRA Code:	D011
Meth Code:	H141 - Storage, Bulking, And/Or Transfer Off Site--No Treatment/Reovery (H010-H129) Or (H131-H135)
Quantity Tons:	0.005
Waste Quantity:	10
Quantity Unit:	P
Additional Code 1:	D001
Additional Code 2:	Not reported
Additional Code 3:	Not reported
Additional Code 4:	Not reported
Additional Code 5:	Not reported
Shipment Date:	20081130
Creation Date:	Not reported
Receipt Date:	Not reported
Manifest ID:	002537080FLE
Trans EPA ID:	NJD986607380
Trans Name:	MAUMEE EXPRESS INC
Trans 2 EPA ID:	Not reported
Trans 2 Name:	Not reported
TSDF EPA ID:	ARD981057870
Trans Name:	RINECO
TSDF Alt EPA ID:	Not reported
TSDF Alt Name:	Not reported
Waste Code Description:	135 - Unspecified aqueous solution
RCRA Code:	D002
Meth Code:	H061 - Fuel Blending Prior To Energy Recovery At Another Site
Quantity Tons:	0.006
Waste Quantity:	12
Quantity Unit:	P
Additional Code 1:	Not reported
Additional Code 2:	Not reported
Additional Code 3:	Not reported
Additional Code 4:	Not reported
Additional Code 5:	Not reported
Shipment Date:	20081130
Creation Date:	Not reported
Receipt Date:	Not reported
Manifest ID:	002537080FLE
Trans EPA ID:	NJD986607380
Trans Name:	MAUMEE EXPRESS INC
Trans 2 EPA ID:	Not reported
Trans 2 Name:	Not reported
TSDF EPA ID:	ARD981057870
Trans Name:	RINECO
TSDF Alt EPA ID:	Not reported
TSDF Alt Name:	Not reported
Waste Code Description:	331 - Off-specification, aged, or surplus organics
RCRA Code:	D002
Meth Code:	H061 - Fuel Blending Prior To Energy Recovery At Another Site
Quantity Tons:	0.005
Waste Quantity:	10
Quantity Unit:	P
Additional Code 1:	D001
Additional Code 2:	Not reported
Additional Code 3:	Not reported
Additional Code 4:	Not reported
Additional Code 5:	Not reported
Shipment Date:	20081130
Creation Date:	Not reported
Receipt Date:	Not reported
Manifest ID:	002537080FLE
Trans EPA ID:	NJD986607380
Trans Name:	MAUMEE EXPRESS INC

Trans 2 EPA ID:	Not reported
Trans 2 Name:	Not reported
TSDF EPA ID:	ARD981057870
Trans Name:	RINECO
TSDF Alt EPA ID:	Not reported
TSDF Alt Name:	Not reported
Waste Code Description:	352 - Other organic solids
RCRA Code:	D001
Meth Code:	H141 - Storage, Bulking, And/Or Transfer Off Site--No Treatment/Reovery (H010-H129) Or (H131-H135)
Quantity Tons:	0.006
Waste Quantity:	12
Quantity Unit:	P
Additional Code 1:	Not reported
Additional Code 2:	Not reported
Additional Code 3:	Not reported
Additional Code 4:	Not reported
Additional Code 5:	Not reported

Shipment Date:	20081130
Creation Date:	Not reported
Receipt Date:	Not reported
Manifest ID:	002537080FLE
Trans EPA ID:	NJD986607380
Trans Name:	MAUMEE EXPRESS INC
Trans 2 EPA ID:	Not reported
Trans 2 Name:	Not reported
TSDF EPA ID:	ARD981057870
Trans Name:	RINECO
TSDF Alt EPA ID:	Not reported
TSDF Alt Name:	Not reported
Waste Code Description:	352 - Other organic solids
RCRA Code:	D001
Meth Code:	H141 - Storage, Bulking, And/Or Transfer Off Site--No Treatment/Reovery (H010-H129) Or (H131-H135)
Quantity Tons:	0.006
Waste Quantity:	12
Quantity Unit:	P
Additional Code 1:	Not reported
Additional Code 2:	Not reported
Additional Code 3:	Not reported
Additional Code 4:	Not reported
Additional Code 5:	Not reported

Shipment Date:	20081130
Creation Date:	Not reported
Receipt Date:	Not reported
Manifest ID:	002537080FLE
Trans EPA ID:	NJD986607380
Trans Name:	MAUMEE EXPRESS INC
Trans 2 EPA ID:	Not reported
Trans 2 Name:	Not reported
TSDF EPA ID:	ARD981057870
Trans Name:	RINECO
TSDF Alt EPA ID:	Not reported
TSDF Alt Name:	Not reported
Waste Code Description:	725 - Liquids with mercury > 20 mg/l
RCRA Code:	D009
Meth Code:	H141 - Storage, Bulking, And/Or Transfer Off Site--No Treatment/Reovery (H010-H129) Or (H131-H135)
Quantity Tons:	0.003
Waste Quantity:	6
Quantity Unit:	P
Additional Code 1:	Not reported
Additional Code 2:	Not reported
Additional Code 3:	Not reported
Additional Code 4:	Not reported
Additional Code 5:	Not reported

Shipment Date:	20081130
Creation Date:	Not reported
Receipt Date:	Not reported
Manifest ID:	002537080FLE
Trans EPA ID:	NJD986607380
Trans Name:	MAUMEE EXPRESS INC
Trans 2 EPA ID:	Not reported
Trans 2 Name:	Not reported
TSDF EPA ID:	ARD981057870
Trans Name:	RINECO
TSDF Alt EPA ID:	Not reported
TSDF Alt Name:	Not reported
Waste Code Description:	331 - Off-specification, aged, or surplus organics
RCRA Code:	Not reported
Meth Code:	H141 - Storage, Bulking, And/Or Transfer Off Site--No Treatment/Reovery (H010-H129) Or (H131-H135)

Quantity Tons:	0.04
Waste Quantity:	80
Quantity Unit:	P
Additional Code 1:	Not reported
Additional Code 2:	Not reported
Additional Code 3:	Not reported
Additional Code 4:	Not reported
Additional Code 5:	Not reported

Shipment Date:	20081130
Creation Date:	Not reported
Receipt Date:	Not reported
Manifest ID:	002537080FLE
Trans EPA ID:	NJD986607380
Trans Name:	MAUMEE EXPRESS INC
Trans 2 EPA ID:	Not reported
Trans 2 Name:	Not reported
TSDF EPA ID:	ARD981057870
Trans Name:	RINECO
TSDF Alt EPA ID:	Not reported
TSDF Alt Name:	Not reported
Waste Code Description:	- Not reported
RCRA Code:	Not reported
Meth Code:	H010 - Metals Recovery Including Retoring,Smelting,Chemicals,Ect
Quantity Tons:	Not reported
Waste Quantity:	Not reported
Quantity Unit:	Not reported
Additional Code 1:	Not reported
Additional Code 2:	Not reported
Additional Code 3:	Not reported
Additional Code 4:	Not reported
Additional Code 5:	Not reported

Shipment Date:	20081130
Creation Date:	Not reported
Receipt Date:	Not reported
Manifest ID:	002537080FLE
Trans EPA ID:	NJD986607380
Trans Name:	MAUMEE EXPRESS INC
Trans 2 EPA ID:	Not reported
Trans 2 Name:	Not reported
TSDF EPA ID:	ARD981057870
Trans Name:	RINECO
TSDF Alt EPA ID:	Not reported
TSDF Alt Name:	Not reported
Waste Code Description:	181 - Other inorganic solid waste Organics
RCRA Code:	Not reported
Meth Code:	H061 - Fuel Blending Prior To Energy Recovery At Another Site
Quantity Tons:	0.6875
Waste Quantity:	1375
Quantity Unit:	P
Additional Code 1:	Not reported
Additional Code 2:	Not reported
Additional Code 3:	Not reported
Additional Code 4:	Not reported
Additional Code 5:	Not reported

Shipment Date:	20081130
Creation Date:	Not reported
Receipt Date:	Not reported
Manifest ID:	002537080FLE
Trans EPA ID:	NJD986607380
Trans Name:	MAUMEE EXPRESS INC
Trans 2 EPA ID:	Not reported
Trans 2 Name:	Not reported
TSDF EPA ID:	ARD981057870
Trans Name:	RINECO
TSDF Alt EPA ID:	Not reported
TSDF Alt Name:	Not reported
Waste Code Description:	512 - Other empty containers 30 gallons or more
RCRA Code:	Not reported
Meth Code:	H141 - Storage, Bulking, And/Or Transfer Off Site--No Treatment/Reovery (H010-H129) Or (H131-H135)
Quantity Tons:	0.05
Waste Quantity:	100
Quantity Unit:	P
Additional Code 1:	Not reported
Additional Code 2:	Not reported
Additional Code 3:	Not reported
Additional Code 4:	Not reported
Additional Code 5:	Not reported

Shipment Date:	20081130
Creation Date:	Not reported
Receipt Date:	Not reported

Manifest ID:	002537080FLE
Trans EPA ID:	NJD986607380
Trans Name:	MAUMEE EXPRESS INC
Trans 2 EPA ID:	Not reported
Trans 2 Name:	Not reported
TSDF EPA ID:	ARD981057870
Trans Name:	RINECO
TSDF Alt EPA ID:	Not reported
TSDF Alt Name:	Not reported
Waste Code Description:	141 - Off-specification, aged, or surplus inorganics
RCRA Code:	Not reported
Meth Code:	H061 - Fuel Blending Prior To Energy Recovery At Another Site
Quantity Tons:	0.226
Waste Quantity:	452
Quantity Unit:	P
Additional Code 1:	Not reported
Additional Code 2:	Not reported
Additional Code 3:	Not reported
Additional Code 4:	Not reported
Additional Code 5:	Not reported

Shipment Date:	20081130
Creation Date:	Not reported
Receipt Date:	Not reported
Manifest ID:	002537080FLE
Trans EPA ID:	NJD986607380
Trans Name:	MAUMEE EXPRESS INC
Trans 2 EPA ID:	Not reported
Trans 2 Name:	Not reported
TSDF EPA ID:	ARD981057870
Trans Name:	RINECO
TSDF Alt EPA ID:	Not reported
TSDF Alt Name:	Not reported
Waste Code Description:	141 - Off-specification, aged, or surplus inorganics
RCRA Code:	Not reported
Meth Code:	H061 - Fuel Blending Prior To Energy Recovery At Another Site
Quantity Tons:	0.005
Waste Quantity:	10
Quantity Unit:	P
Additional Code 1:	Not reported
Additional Code 2:	Not reported
Additional Code 3:	Not reported
Additional Code 4:	Not reported
Additional Code 5:	Not reported

Shipment Date:	20081130
Creation Date:	Not reported
Receipt Date:	Not reported
Manifest ID:	002537080FLE
Trans EPA ID:	NJD986607380
Trans Name:	MAUMEE EXPRESS INC
Trans 2 EPA ID:	Not reported
Trans 2 Name:	Not reported
TSDF EPA ID:	ARD981057870
Trans Name:	RINECO
TSDF Alt EPA ID:	Not reported
TSDF Alt Name:	Not reported
Waste Code Description:	141 - Off-specification, aged, or surplus inorganics
RCRA Code:	Not reported
Meth Code:	H061 - Fuel Blending Prior To Energy Recovery At Another Site
Quantity Tons:	0.003
Waste Quantity:	6
Quantity Unit:	P
Additional Code 1:	Not reported
Additional Code 2:	Not reported
Additional Code 3:	Not reported
Additional Code 4:	Not reported
Additional Code 5:	Not reported

Shipment Date:	20081130
Creation Date:	Not reported
Receipt Date:	Not reported
Manifest ID:	002537080FLE
Trans EPA ID:	NJD986607380
Trans Name:	MAUMEE EXPRESS INC
Trans 2 EPA ID:	Not reported
Trans 2 Name:	Not reported
TSDF EPA ID:	ARD981057870
Trans Name:	RINECO
TSDF Alt EPA ID:	Not reported
TSDF Alt Name:	Not reported
Waste Code Description:	331 - Off-specification, aged, or surplus organics
RCRA Code:	D035
Meth Code:	H141 - Storage, Bulking, And/Or Transfer Off Site--No Treatment/Reovery (H010-H129) Or (H131-H135)

Quantity Tons:	0.08
Waste Quantity:	160
Quantity Unit:	P
Additional Code 1:	D002
Additional Code 2:	D001
Additional Code 3:	Not reported
Additional Code 4:	Not reported
Additional Code 5:	Not reported

Shipment Date:	20081130
Creation Date:	Not reported
Receipt Date:	Not reported
Manifest ID:	002537080FLE
Trans EPA ID:	NJD986607380
Trans Name:	MAUMEE EXPRESS INC
Trans 2 EPA ID:	Not reported
Trans 2 Name:	Not reported
TSDF EPA ID:	ARD981057870
Trans Name:	RINECO
TSDF Alt EPA ID:	Not reported
TSDF Alt Name:	Not reported
Waste Code Description:	331 - Off-specification, aged, or surplus organics
RCRA Code:	D035
Meth Code:	H141 - Storage, Bulking, And/Or Transfer Off Site--No Treatment/Reovery (H010-H129) Or (H131-H135)
Quantity Tons:	0.2925
Waste Quantity:	585
Quantity Unit:	P
Additional Code 1:	D002
Additional Code 2:	D001
Additional Code 3:	Not reported
Additional Code 4:	Not reported
Additional Code 5:	Not reported

Shipment Date:	20081130
Creation Date:	Not reported
Receipt Date:	Not reported
Manifest ID:	002537080FLE
Trans EPA ID:	NJD986607380
Trans Name:	MAUMEE EXPRESS INC
Trans 2 EPA ID:	Not reported
Trans 2 Name:	Not reported
TSDF EPA ID:	ARD981057870
Trans Name:	RINECO
TSDF Alt EPA ID:	Not reported
TSDF Alt Name:	Not reported
Waste Code Description:	331 - Off-specification, aged, or surplus organics
RCRA Code:	D021
Meth Code:	H141 - Storage, Bulking, And/Or Transfer Off Site--No Treatment/Reovery (H010-H129) Or (H131-H135)
Quantity Tons:	0.5175
Waste Quantity:	1035
Quantity Unit:	P
Additional Code 1:	D001
Additional Code 2:	Not reported
Additional Code 3:	Not reported
Additional Code 4:	Not reported
Additional Code 5:	Not reported

Shipment Date:	20081130
Creation Date:	Not reported
Receipt Date:	Not reported
Manifest ID:	002537080FLE
Trans EPA ID:	NJD986607380
Trans Name:	MAUMEE EXPRESS INC
Trans 2 EPA ID:	Not reported
Trans 2 Name:	Not reported
TSDF EPA ID:	ARD981057870
Trans Name:	RINECO
TSDF Alt EPA ID:	Not reported
TSDF Alt Name:	Not reported
Waste Code Description:	331 - Off-specification, aged, or surplus organics
RCRA Code:	F005
Meth Code:	H061 - Fuel Blending Prior To Energy Recovery At Another Site
Quantity Tons:	0.32
Waste Quantity:	640
Quantity Unit:	P
Additional Code 1:	F003
Additional Code 2:	D008
Additional Code 3:	D007
Additional Code 4:	D001
Additional Code 5:	Not reported

Shipment Date:	20081130
Creation Date:	Not reported

Receipt Date:	Not reported
Manifest ID:	002537080FLE
Trans EPA ID:	NJD986607380
Trans Name:	MAUMEE EXPRESS INC
Trans 2 EPA ID:	Not reported
Trans 2 Name:	Not reported
TSDF EPA ID:	ARD981057870
Trans Name:	RINECO
TSDF Alt EPA ID:	Not reported
TSDF Alt Name:	Not reported
Waste Code Description:	135 - Unspecified aqueous solution
RCRA Code:	D035
Meth Code:	H141 - Storage, Bulking, And/Or Transfer Off Site--No Treatment/Reovery (H010-H129) Or (H131-H135)
Quantity Tons:	0.48
Waste Quantity:	960
Quantity Unit:	P
Additional Code 1:	D007
Additional Code 2:	Not reported
Additional Code 3:	Not reported
Additional Code 4:	Not reported
Additional Code 5:	Not reported

Shipment Date:	20081130
Creation Date:	Not reported
Receipt Date:	Not reported
Manifest ID:	002537080FLE
Trans EPA ID:	NJD986607380
Trans Name:	MAUMEE EXPRESS INC
Trans 2 EPA ID:	Not reported
Trans 2 Name:	Not reported
TSDF EPA ID:	ARD981057870
Trans Name:	RINECO
TSDF Alt EPA ID:	Not reported
TSDF Alt Name:	Not reported
Waste Code Description:	135 - Unspecified aqueous solution
RCRA Code:	D035
Meth Code:	H141 - Storage, Bulking, And/Or Transfer Off Site--No Treatment/Reovery (H010-H129) Or (H131-H135)
Quantity Tons:	0.215
Waste Quantity:	430
Quantity Unit:	P
Additional Code 1:	D007
Additional Code 2:	Not reported
Additional Code 3:	Not reported
Additional Code 4:	Not reported
Additional Code 5:	Not reported

Shipment Date:	20081130
Creation Date:	Not reported
Receipt Date:	Not reported
Manifest ID:	002537080FLE
Trans EPA ID:	NJD986607380
Trans Name:	MAUMEE EXPRESS INC
Trans 2 EPA ID:	Not reported
Trans 2 Name:	Not reported
TSDF EPA ID:	ARD981057870
Trans Name:	RINECO
TSDF Alt EPA ID:	Not reported
TSDF Alt Name:	Not reported
Waste Code Description:	331 - Off-specification, aged, or surplus organics
RCRA Code:	F005
Meth Code:	H061 - Fuel Blending Prior To Energy Recovery At Another Site
Quantity Tons:	1.6475
Waste Quantity:	3295
Quantity Unit:	P
Additional Code 1:	F003
Additional Code 2:	F002
Additional Code 3:	D001
Additional Code 4:	Not reported
Additional Code 5:	Not reported

Shipment Date:	20081130
Creation Date:	Not reported
Receipt Date:	Not reported
Manifest ID:	002537080FLE
Trans EPA ID:	NJD986607380
Trans Name:	MAUMEE EXPRESS INC
Trans 2 EPA ID:	Not reported
Trans 2 Name:	Not reported
TSDF EPA ID:	ARD981057870
Trans Name:	RINECO
TSDF Alt EPA ID:	Not reported
TSDF Alt Name:	Not reported
Waste Code Description:	343 - Unspecified organic liquid mixture

RCRA Code:	F005
Meth Code:	H061 - Fuel Blending Prior To Energy Recovery At Another Site
Quantity Tons:	0.4
Waste Quantity:	800
Quantity Unit:	P
Additional Code 1:	F003
Additional Code 2:	D021
Additional Code 3:	D007
Additional Code 4:	D001
Additional Code 5:	Not reported

Shipment Date:	20081130
Creation Date:	Not reported
Receipt Date:	Not reported
Manifest ID:	002537080FLE
Trans EPA ID:	NJD986607380
Trans Name:	MAUMEE EXPRESS INC
Trans 2 EPA ID:	Not reported
Trans 2 Name:	Not reported
TSDF EPA ID:	ARD981057870
Trans Name:	RINECO
TSDF Alt EPA ID:	Not reported
TSDF Alt Name:	Not reported
Waste Code Description:	343 - Unspecified organic liquid mixture
RCRA Code:	F005
Meth Code:	H141 - Storage, Bulking, And/Or Transfer Off Site--No Treatment/Reovery (H010-H129) Or (H131-H135)
Quantity Tons:	0.07
Waste Quantity:	140
Quantity Unit:	P
Additional Code 1:	F003
Additional Code 2:	D035
Additional Code 3:	D007
Additional Code 4:	D001
Additional Code 5:	Not reported

Shipment Date:	20081130
Creation Date:	Not reported
Receipt Date:	Not reported
Manifest ID:	002537080FLE
Trans EPA ID:	NJD986607380
Trans Name:	MAUMEE EXPRESS INC
Trans 2 EPA ID:	Not reported
Trans 2 Name:	Not reported
TSDF EPA ID:	ARD981057870
Trans Name:	RINECO
TSDF Alt EPA ID:	Not reported
TSDF Alt Name:	Not reported
Waste Code Description:	331 - Off-specification, aged, or surplus organics
RCRA Code:	D011
Meth Code:	H141 - Storage, Bulking, And/Or Transfer Off Site--No Treatment/Reovery (H010-H129) Or (H131-H135)
Quantity Tons:	0.005
Waste Quantity:	10
Quantity Unit:	P
Additional Code 1:	D001
Additional Code 2:	Not reported
Additional Code 3:	Not reported
Additional Code 4:	Not reported
Additional Code 5:	Not reported

Shipment Date:	20081130
Creation Date:	Not reported
Receipt Date:	Not reported
Manifest ID:	002537080FLE
Trans EPA ID:	NJD986607380
Trans Name:	MAUMEE EXPRESS INC
Trans 2 EPA ID:	Not reported
Trans 2 Name:	Not reported
TSDF EPA ID:	ARD981057870
Trans Name:	RINECO
TSDF Alt EPA ID:	Not reported
TSDF Alt Name:	Not reported
Waste Code Description:	135 - Unspecified aqueous solution
RCRA Code:	D002
Meth Code:	H061 - Fuel Blending Prior To Energy Recovery At Another Site
Quantity Tons:	0.006
Waste Quantity:	12
Quantity Unit:	P
Additional Code 1:	Not reported
Additional Code 2:	Not reported
Additional Code 3:	Not reported
Additional Code 4:	Not reported
Additional Code 5:	Not reported

Shipment Date:	20081130
Creation Date:	Not reported
Receipt Date:	Not reported
Manifest ID:	002537080FLE
Trans EPA ID:	NJD986607380
Trans Name:	MAUMEE EXPRESS INC
Trans 2 EPA ID:	Not reported
Trans 2 Name:	Not reported
TSDF EPA ID:	ARD981057870
Trans Name:	RINECO
TSDF Alt EPA ID:	Not reported
TSDF Alt Name:	Not reported
Waste Code Description:	331 - Off-specification, aged, or surplus organics
RCRA Code:	D002
Meth Code:	H061 - Fuel Blending Prior To Energy Recovery At Another Site
Quantity Tons:	0.005
Waste Quantity:	10
Quantity Unit:	P
Additional Code 1:	D001
Additional Code 2:	Not reported
Additional Code 3:	Not reported
Additional Code 4:	Not reported
Additional Code 5:	Not reported

Shipment Date:	20081130
Creation Date:	Not reported
Receipt Date:	Not reported
Manifest ID:	002537080FLE
Trans EPA ID:	NJD986607380
Trans Name:	MAUMEE EXPRESS INC
Trans 2 EPA ID:	Not reported
Trans 2 Name:	Not reported
TSDF EPA ID:	ARD981057870
Trans Name:	RINECO
TSDF Alt EPA ID:	Not reported
TSDF Alt Name:	Not reported
Waste Code Description:	352 - Other organic solids
RCRA Code:	D001
Meth Code:	H141 - Storage, Bulking, And/Or Transfer Off Site--No Treatment/Reovery (H010-H129) Or (H131-H135)
Quantity Tons:	0.006
Waste Quantity:	12
Quantity Unit:	P
Additional Code 1:	Not reported
Additional Code 2:	Not reported
Additional Code 3:	Not reported
Additional Code 4:	Not reported
Additional Code 5:	Not reported

Shipment Date:	20081130
Creation Date:	Not reported
Receipt Date:	Not reported
Manifest ID:	002537080FLE
Trans EPA ID:	NJD986607380
Trans Name:	MAUMEE EXPRESS INC
Trans 2 EPA ID:	Not reported
Trans 2 Name:	Not reported
TSDF EPA ID:	ARD981057870
Trans Name:	RINECO
TSDF Alt EPA ID:	Not reported
TSDF Alt Name:	Not reported
Waste Code Description:	352 - Other organic solids
RCRA Code:	D001
Meth Code:	H141 - Storage, Bulking, And/Or Transfer Off Site--No Treatment/Reovery (H010-H129) Or (H131-H135)
Quantity Tons:	0.006
Waste Quantity:	12
Quantity Unit:	P
Additional Code 1:	Not reported
Additional Code 2:	Not reported
Additional Code 3:	Not reported
Additional Code 4:	Not reported
Additional Code 5:	Not reported

Shipment Date:	20081130
Creation Date:	Not reported
Receipt Date:	Not reported
Manifest ID:	002537080FLE
Trans EPA ID:	NJD986607380
Trans Name:	MAUMEE EXPRESS INC
Trans 2 EPA ID:	Not reported
Trans 2 Name:	Not reported
TSDF EPA ID:	ARD981057870
Trans Name:	RINECO
TSDF Alt EPA ID:	Not reported

TSDF Alt Name:	Not reported
Waste Code Description:	725 - Liquids with mercury > 20 mg/l
RCRA Code:	D009
Meth Code:	H141 - Storage, Bulking, And/Or Transfer Off Site--No Treatment/Reovery (H010-H129) Or (H131-H135)
Quantity Tons:	0.003
Waste Quantity:	6
Quantity Unit:	P
Additional Code 1:	Not reported
Additional Code 2:	Not reported
Additional Code 3:	Not reported
Additional Code 4:	Not reported
Additional Code 5:	Not reported

Shipment Date:	20081130
Creation Date:	Not reported
Receipt Date:	Not reported
Manifest ID:	002537080FLE
Trans EPA ID:	NJD986607380
Trans Name:	MAUMEE EXPRESS INC
Trans 2 EPA ID:	Not reported
Trans 2 Name:	Not reported
TSDF EPA ID:	ARD981057870
Trans Name:	RINECO
TSDF Alt EPA ID:	Not reported
TSDF Alt Name:	Not reported
Waste Code Description:	331 - Off-specification, aged, or surplus organics
RCRA Code:	Not reported
Meth Code:	H141 - Storage, Bulking, And/Or Transfer Off Site--No Treatment/Reovery (H010-H129) Or (H131-H135)
Quantity Tons:	0.04
Waste Quantity:	80
Quantity Unit:	P
Additional Code 1:	Not reported
Additional Code 2:	Not reported
Additional Code 3:	Not reported
Additional Code 4:	Not reported
Additional Code 5:	Not reported

Shipment Date:	20081130
Creation Date:	Not reported
Receipt Date:	Not reported
Manifest ID:	002537080FLE
Trans EPA ID:	NJD986607380
Trans Name:	MAUMEE EXPRESS INC
Trans 2 EPA ID:	Not reported
Trans 2 Name:	Not reported
TSDF EPA ID:	ARD981057870
Trans Name:	RINECO
TSDF Alt EPA ID:	Not reported
TSDF Alt Name:	Not reported
Waste Code Description:	- Not reported
RCRA Code:	Not reported
Meth Code:	H010 - Metals Recovery Including Retoring,Smelting,Chemicals,Ect
Quantity Tons:	Not reported
Waste Quantity:	Not reported
Quantity Unit:	Not reported
Additional Code 1:	Not reported
Additional Code 2:	Not reported
Additional Code 3:	Not reported
Additional Code 4:	Not reported
Additional Code 5:	Not reported

Shipment Date:	20081130
Creation Date:	Not reported
Receipt Date:	Not reported
Manifest ID:	002537080FLE
Trans EPA ID:	NJD986607380
Trans Name:	MAUMEE EXPRESS INC
Trans 2 EPA ID:	Not reported
Trans 2 Name:	Not reported
TSDF EPA ID:	ARD981057870
Trans Name:	RINECO
TSDF Alt EPA ID:	Not reported
TSDF Alt Name:	Not reported
Waste Code Description:	181 - Other inorganic solid waste Organics
RCRA Code:	Not reported
Meth Code:	H061 - Fuel Blending Prior To Energy Recovery At Another Site
Quantity Tons:	0.6875
Waste Quantity:	1375
Quantity Unit:	P
Additional Code 1:	Not reported
Additional Code 2:	Not reported
Additional Code 3:	Not reported
Additional Code 4:	Not reported

Additional Code 5:	Not reported
Shipment Date:	20081130
Creation Date:	Not reported
Receipt Date:	Not reported
Manifest ID:	002537080FLE
Trans EPA ID:	NJD986607380
Trans Name:	MAUMEE EXPRESS INC
Trans 2 EPA ID:	Not reported
Trans 2 Name:	Not reported
TSDF EPA ID:	ARD981057870
Trans Name:	RINECO
TSDF Alt EPA ID:	Not reported
TSDF Alt Name:	Not reported
Waste Code Description:	512 - Other empty containers 30 gallons or more
RCRA Code:	Not reported
Meth Code:	H141 - Storage, Bulking, And/Or Transfer Off Site--No Treatment/Reovery (H010-H129) Or (H131-H135)
Quantity Tons:	0.05
Waste Quantity:	100
Quantity Unit:	P
Additional Code 1:	Not reported
Additional Code 2:	Not reported
Additional Code 3:	Not reported
Additional Code 4:	Not reported
Additional Code 5:	Not reported
Shipment Date:	20081130
Creation Date:	Not reported
Receipt Date:	Not reported
Manifest ID:	002537080FLE
Trans EPA ID:	NJD986607380
Trans Name:	MAUMEE EXPRESS INC
Trans 2 EPA ID:	Not reported
Trans 2 Name:	Not reported
TSDF EPA ID:	ARD981057870
Trans Name:	RINECO
TSDF Alt EPA ID:	Not reported
TSDF Alt Name:	Not reported
Waste Code Description:	141 - Off-specification, aged, or surplus inorganics
RCRA Code:	Not reported
Meth Code:	H061 - Fuel Blending Prior To Energy Recovery At Another Site
Quantity Tons:	0.226
Waste Quantity:	452
Quantity Unit:	P
Additional Code 1:	Not reported
Additional Code 2:	Not reported
Additional Code 3:	Not reported
Additional Code 4:	Not reported
Additional Code 5:	Not reported
Shipment Date:	20081129
Creation Date:	4/21/2009 18:30:09
Receipt Date:	20081219
Manifest ID:	002537081FLE
Trans EPA ID:	NJD986607380
Trans Name:	MAUMEE EXPRESS INC
Trans 2 EPA ID:	OKD981588791
Trans 2 Name:	TRIAD TRANSPORT
TSDF EPA ID:	UTD981552177
Trans Name:	CLEAN HARBORS ARAGONITE
TSDF Alt EPA ID:	Not reported
TSDF Alt Name:	Not reported
Waste Code Description:	331 - Off-specification, aged, or surplus organics
RCRA Code:	Not reported
Meth Code:	- Not reported
Quantity Tons:	0.04
Waste Quantity:	80
Quantity Unit:	P
Additional Code 1:	Not reported
Additional Code 2:	Not reported
Additional Code 3:	Not reported
Additional Code 4:	Not reported
Additional Code 5:	Not reported
Shipment Date:	20081120
Creation Date:	Not reported
Receipt Date:	Not reported
Manifest ID:	002519937FLE
Trans EPA ID:	MOD095038998
Trans Name:	BEDROCK INC DBA TRI STATE MOTOR TRANSIT
Trans 2 EPA ID:	Not reported
Trans 2 Name:	Not reported
TSDF EPA ID:	ARD981057870
Trans Name:	RINECO

TSDF Alt EPA ID:	Not reported
TSDF Alt Name:	Not reported
Waste Code Description:	331 - Off-specification, aged, or surplus organics
RCRA Code:	D035
Meth Code:	H141 - Storage, Bulking, And/Or Transfer Off Site--No Treatment/Reovery (H010-H129) Or (H131-H135)
Quantity Tons:	0.565
Waste Quantity:	1130
Quantity Unit:	P
Additional Code 1:	D002
Additional Code 2:	D001
Additional Code 3:	Not reported
Additional Code 4:	Not reported
Additional Code 5:	Not reported

Shipment Date:	20081120
Creation Date:	Not reported
Receipt Date:	Not reported
Manifest ID:	002519937FLE
Trans EPA ID:	MOD095038998
Trans Name:	BEDROCK INC DBA TRI STATE MOTOR TRANSIT
Trans 2 EPA ID:	Not reported
Trans 2 Name:	Not reported
TSDF EPA ID:	ARD981057870
Trans Name:	RINECO
TSDF Alt EPA ID:	Not reported
TSDF Alt Name:	Not reported
Waste Code Description:	331 - Off-specification, aged, or surplus organics
RCRA Code:	D021
Meth Code:	H141 - Storage, Bulking, And/Or Transfer Off Site--No Treatment/Reovery (H010-H129) Or (H131-H135)
Quantity Tons:	0.8325
Waste Quantity:	1665
Quantity Unit:	P
Additional Code 1:	D001
Additional Code 2:	Not reported
Additional Code 3:	Not reported
Additional Code 4:	Not reported
Additional Code 5:	Not reported

Shipment Date:	20081120
Creation Date:	Not reported
Receipt Date:	Not reported
Manifest ID:	002519937FLE
Trans EPA ID:	MOD095038998
Trans Name:	BEDROCK INC DBA TRI STATE MOTOR TRANSIT
Trans 2 EPA ID:	Not reported
Trans 2 Name:	Not reported
TSDF EPA ID:	ARD981057870
Trans Name:	RINECO
TSDF Alt EPA ID:	Not reported
TSDF Alt Name:	Not reported
Waste Code Description:	- Not reported
RCRA Code:	Not reported
Meth Code:	H141 - Storage, Bulking, And/Or Transfer Off Site--No Treatment/Reovery (H010-H129) Or (H131-H135)
Quantity Tons:	Not reported
Waste Quantity:	Not reported
Quantity Unit:	Not reported
Additional Code 1:	Not reported
Additional Code 2:	Not reported
Additional Code 3:	Not reported
Additional Code 4:	Not reported
Additional Code 5:	Not reported

Shipment Date:	20081120
Creation Date:	Not reported
Receipt Date:	Not reported
Manifest ID:	002519937FLE
Trans EPA ID:	MOD095038998
Trans Name:	BEDROCK INC DBA TRI STATE MOTOR TRANSIT
Trans 2 EPA ID:	Not reported
Trans 2 Name:	Not reported
TSDF EPA ID:	ARD981057870
Trans Name:	RINECO
TSDF Alt EPA ID:	Not reported
TSDF Alt Name:	Not reported
Waste Code Description:	331 - Off-specification, aged, or surplus organics
RCRA Code:	F005
Meth Code:	H061 - Fuel Blending Prior To Energy Recovery At Another Site
Quantity Tons:	1.75
Waste Quantity:	3500
Quantity Unit:	P
Additional Code 1:	F003
Additional Code 2:	D008

Additional Code 3:	D007
Additional Code 4:	D001
Additional Code 5:	Not reported
Shipment Date:	20081120
Creation Date:	Not reported
Receipt Date:	Not reported
Manifest ID:	002519937FLE
Trans EPA ID:	MOD095038998
Trans Name:	BEDROCK INC DBA TRI STATE MOTOR TRANSIT
Trans 2 EPA ID:	Not reported
Trans 2 Name:	Not reported
TSDF EPA ID:	ARD981057870
Trans Name:	RINECO
TSDF Alt EPA ID:	Not reported
TSDF Alt Name:	Not reported
Waste Code Description:	135 - Unspecified aqueous solution
RCRA Code:	D035
Meth Code:	H141 - Storage, Bulking, And/Or Transfer Off Site--No Treatment/Reovery (H010-H129) Or (H131-H135)
Quantity Tons:	0.9325
Waste Quantity:	1865
Quantity Unit:	P
Additional Code 1:	D007
Additional Code 2:	Not reported
Additional Code 3:	Not reported
Additional Code 4:	Not reported
Additional Code 5:	Not reported
Shipment Date:	20081120
Creation Date:	Not reported
Receipt Date:	Not reported
Manifest ID:	002519937FLE
Trans EPA ID:	MOD095038998
Trans Name:	BEDROCK INC DBA TRI STATE MOTOR TRANSIT
Trans 2 EPA ID:	Not reported
Trans 2 Name:	Not reported
TSDF EPA ID:	ARD981057870
Trans Name:	RINECO
TSDF Alt EPA ID:	Not reported
TSDF Alt Name:	Not reported
Waste Code Description:	135 - Unspecified aqueous solution
RCRA Code:	D035
Meth Code:	H141 - Storage, Bulking, And/Or Transfer Off Site--No Treatment/Reovery (H010-H129) Or (H131-H135)
Quantity Tons:	0.42
Waste Quantity:	840
Quantity Unit:	P
Additional Code 1:	D007
Additional Code 2:	Not reported
Additional Code 3:	Not reported
Additional Code 4:	Not reported
Additional Code 5:	Not reported
Shipment Date:	20081120
Creation Date:	Not reported
Receipt Date:	Not reported
Manifest ID:	002519937FLE
Trans EPA ID:	MOD095038998
Trans Name:	BEDROCK INC DBA TRI STATE MOTOR TRANSIT
Trans 2 EPA ID:	Not reported
Trans 2 Name:	Not reported
TSDF EPA ID:	ARD981057870
Trans Name:	RINECO
TSDF Alt EPA ID:	Not reported
TSDF Alt Name:	Not reported
Waste Code Description:	331 - Off-specification, aged, or surplus organics
RCRA Code:	F005
Meth Code:	H061 - Fuel Blending Prior To Energy Recovery At Another Site
Quantity Tons:	1.3975
Waste Quantity:	2795
Quantity Unit:	P
Additional Code 1:	F003
Additional Code 2:	F002
Additional Code 3:	D001
Additional Code 4:	Not reported
Additional Code 5:	Not reported
Shipment Date:	20081120
Creation Date:	Not reported
Receipt Date:	Not reported
Manifest ID:	002519937FLE
Trans EPA ID:	MOD095038998
Trans Name:	BEDROCK INC DBA TRI STATE MOTOR TRANSIT
Trans 2 EPA ID:	Not reported

Trans 2 Name:	Not reported
TSDF EPA ID:	ARD981057870
Trans Name:	RINECO
TSDF Alt EPA ID:	Not reported
TSDF Alt Name:	Not reported
Waste Code Description:	343 - Unspecified organic liquid mixture
RCRA Code:	F005
Meth Code:	H061 - Fuel Blending Prior To Energy Recovery At Another Site
Quantity Tons:	1.566
Waste Quantity:	3132
Quantity Unit:	P
Additional Code 1:	F003
Additional Code 2:	D021
Additional Code 3:	D007
Additional Code 4:	D001
Additional Code 5:	Not reported

Shipment Date:	20081120
Creation Date:	Not reported
Receipt Date:	Not reported
Manifest ID:	002519937FLE
Trans EPA ID:	MOD095038998
Trans Name:	BEDROCK INC DBA TRI STATE MOTOR TRANSIT
Trans 2 EPA ID:	Not reported
Trans 2 Name:	Not reported
TSDF EPA ID:	ARD981057870
Trans Name:	RINECO
TSDF Alt EPA ID:	Not reported
TSDF Alt Name:	Not reported
Waste Code Description:	343 - Unspecified organic liquid mixture
RCRA Code:	F005
Meth Code:	H141 - Storage, Bulking, And/Or Transfer Off Site--No Treatment/Reovery (H010-H129) Or (H131-H135)
Quantity Tons:	0.06
Waste Quantity:	120
Quantity Unit:	P
Additional Code 1:	F003
Additional Code 2:	D035
Additional Code 3:	D007
Additional Code 4:	D001
Additional Code 5:	Not reported

Shipment Date:	20081120
Creation Date:	Not reported
Receipt Date:	Not reported
Manifest ID:	002519937FLE
Trans EPA ID:	MOD095038998
Trans Name:	BEDROCK INC DBA TRI STATE MOTOR TRANSIT
Trans 2 EPA ID:	Not reported
Trans 2 Name:	Not reported
TSDF EPA ID:	ARD981057870
Trans Name:	RINECO
TSDF Alt EPA ID:	Not reported
TSDF Alt Name:	Not reported
Waste Code Description:	331 - Off-specification, aged, or surplus organics
RCRA Code:	F005
Meth Code:	H061 - Fuel Blending Prior To Energy Recovery At Another Site
Quantity Tons:	0.3425
Waste Quantity:	685
Quantity Unit:	P
Additional Code 1:	F003
Additional Code 2:	F002
Additional Code 3:	D001
Additional Code 4:	Not reported
Additional Code 5:	Not reported

Shipment Date:	20081120
Creation Date:	Not reported
Receipt Date:	Not reported
Manifest ID:	002519937FLE
Trans EPA ID:	MOD095038998
Trans Name:	BEDROCK INC DBA TRI STATE MOTOR TRANSIT
Trans 2 EPA ID:	Not reported
Trans 2 Name:	Not reported
TSDF EPA ID:	ARD981057870
Trans Name:	RINECO
TSDF Alt EPA ID:	Not reported
TSDF Alt Name:	Not reported
Waste Code Description:	331 - Off-specification, aged, or surplus organics
RCRA Code:	Not reported
Meth Code:	H061 - Fuel Blending Prior To Energy Recovery At Another Site
Quantity Tons:	0.03
Waste Quantity:	60
Quantity Unit:	P
Additional Code 1:	Not reported

Additional Code 2:	Not reported
Additional Code 3:	Not reported
Additional Code 4:	Not reported
Additional Code 5:	Not reported

Shipment Date:	20081120
Creation Date:	Not reported
Receipt Date:	Not reported
Manifest ID:	002519937FLE
Trans EPA ID:	MOD095038998
Trans Name:	BEDROCK INC DBA TRI STATE MOTOR TRANSIT
Trans 2 EPA ID:	Not reported
Trans 2 Name:	Not reported
TSDF EPA ID:	ARD981057870
Trans Name:	RINECO
TSDF Alt EPA ID:	Not reported
TSDF Alt Name:	Not reported
Waste Code Description:	331 - Off-specification, aged, or surplus organics
RCRA Code:	D007
Meth Code:	H141 - Storage, Bulking, And/Or Transfer Off Site--No Treatment/Reovery (H010-H129) Or (H131-H135)
Quantity Tons:	0.31
Waste Quantity:	620
Quantity Unit:	P
Additional Code 1:	Not reported
Additional Code 2:	Not reported
Additional Code 3:	Not reported
Additional Code 4:	Not reported
Additional Code 5:	Not reported

Shipment Date:	20081120
Creation Date:	Not reported
Receipt Date:	Not reported
Manifest ID:	002519937FLE
Trans EPA ID:	MOD095038998
Trans Name:	BEDROCK INC DBA TRI STATE MOTOR TRANSIT
Trans 2 EPA ID:	Not reported
Trans 2 Name:	Not reported
TSDF EPA ID:	ARD981057870
Trans Name:	RINECO
TSDF Alt EPA ID:	Not reported
TSDF Alt Name:	Not reported
Waste Code Description:	331 - Off-specification, aged, or surplus organics
RCRA Code:	D007
Meth Code:	H141 - Storage, Bulking, And/Or Transfer Off Site--No Treatment/Reovery (H010-H129) Or (H131-H135)
Quantity Tons:	0.703
Waste Quantity:	1406
Quantity Unit:	P
Additional Code 1:	Not reported
Additional Code 2:	Not reported
Additional Code 3:	Not reported
Additional Code 4:	Not reported
Additional Code 5:	Not reported

Shipment Date:	20081120
Creation Date:	Not reported
Receipt Date:	Not reported
Manifest ID:	002519937FLE
Trans EPA ID:	MOD095038998
Trans Name:	BEDROCK INC DBA TRI STATE MOTOR TRANSIT
Trans 2 EPA ID:	Not reported
Trans 2 Name:	Not reported
TSDF EPA ID:	ARD981057870
Trans Name:	RINECO
TSDF Alt EPA ID:	Not reported
TSDF Alt Name:	Not reported
Waste Code Description:	331 - Off-specification, aged, or surplus organics
RCRA Code:	D035
Meth Code:	H141 - Storage, Bulking, And/Or Transfer Off Site--No Treatment/Reovery (H010-H129) Or (H131-H135)
Quantity Tons:	0.565
Waste Quantity:	1130
Quantity Unit:	P
Additional Code 1:	D002
Additional Code 2:	D001
Additional Code 3:	Not reported
Additional Code 4:	Not reported
Additional Code 5:	Not reported

Shipment Date:	20081120
Creation Date:	Not reported
Receipt Date:	Not reported
Manifest ID:	002519937FLE
Trans EPA ID:	MOD095038998

Trans Name:	BEDROCK INC DBA TRI STATE MOTOR TRANSIT
Trans 2 EPA ID:	Not reported
Trans 2 Name:	Not reported
TSDF EPA ID:	ARD981057870
Trans Name:	RINECO
TSDF Alt EPA ID:	Not reported
TSDF Alt Name:	Not reported
Waste Code Description:	331 - Off-specification, aged, or surplus organics
RCRA Code:	D021
Meth Code:	H141 - Storage, Bulking, And/Or Transfer Off Site--No Treatment/Reovery (H010-H129) Or (H131-H135)
Quantity Tons:	0.8325
Waste Quantity:	1665
Quantity Unit:	P
Additional Code 1:	D001
Additional Code 2:	Not reported
Additional Code 3:	Not reported
Additional Code 4:	Not reported
Additional Code 5:	Not reported

Shipment Date:	20081120
Creation Date:	Not reported
Receipt Date:	Not reported
Manifest ID:	002519937FLE
Trans EPA ID:	MOD095038998
Trans Name:	BEDROCK INC DBA TRI STATE MOTOR TRANSIT
Trans 2 EPA ID:	Not reported
Trans 2 Name:	Not reported
TSDF EPA ID:	ARD981057870
Trans Name:	RINECO
TSDF Alt EPA ID:	Not reported
TSDF Alt Name:	Not reported
Waste Code Description:	- Not reported
RCRA Code:	Not reported
Meth Code:	H141 - Storage, Bulking, And/Or Transfer Off Site--No Treatment/Reovery (H010-H129) Or (H131-H135)
Quantity Tons:	Not reported
Waste Quantity:	Not reported
Quantity Unit:	Not reported
Additional Code 1:	Not reported
Additional Code 2:	Not reported
Additional Code 3:	Not reported
Additional Code 4:	Not reported
Additional Code 5:	Not reported

Shipment Date:	20081120
Creation Date:	Not reported
Receipt Date:	Not reported
Manifest ID:	002519937FLE
Trans EPA ID:	MOD095038998
Trans Name:	BEDROCK INC DBA TRI STATE MOTOR TRANSIT
Trans 2 EPA ID:	Not reported
Trans 2 Name:	Not reported
TSDF EPA ID:	ARD981057870
Trans Name:	RINECO
TSDF Alt EPA ID:	Not reported
TSDF Alt Name:	Not reported
Waste Code Description:	331 - Off-specification, aged, or surplus organics
RCRA Code:	F005
Meth Code:	H061 - Fuel Blending Prior To Energy Recovery At Another Site
Quantity Tons:	1.75
Waste Quantity:	3500
Quantity Unit:	P
Additional Code 1:	F003
Additional Code 2:	D008
Additional Code 3:	D007
Additional Code 4:	D001
Additional Code 5:	Not reported

Shipment Date:	20081120
Creation Date:	Not reported
Receipt Date:	Not reported
Manifest ID:	002519937FLE
Trans EPA ID:	MOD095038998
Trans Name:	BEDROCK INC DBA TRI STATE MOTOR TRANSIT
Trans 2 EPA ID:	Not reported
Trans 2 Name:	Not reported
TSDF EPA ID:	ARD981057870
Trans Name:	RINECO
TSDF Alt EPA ID:	Not reported
TSDF Alt Name:	Not reported
Waste Code Description:	135 - Unspecified aqueous solution
RCRA Code:	D035
Meth Code:	H141 - Storage, Bulking, And/Or Transfer Off Site--No Treatment/Reovery (H010-H129) Or (H131-H135)

Quantity Tons:	0.9325
Waste Quantity:	1865
Quantity Unit:	P
Additional Code 1:	D007
Additional Code 2:	Not reported
Additional Code 3:	Not reported
Additional Code 4:	Not reported
Additional Code 5:	Not reported

Shipment Date:	20081120
Creation Date:	Not reported
Receipt Date:	Not reported
Manifest ID:	002519937FLE
Trans EPA ID:	MOD095038998
Trans Name:	BEDROCK INC DBA TRI STATE MOTOR TRANSIT
Trans 2 EPA ID:	Not reported
Trans 2 Name:	Not reported
TSDF EPA ID:	ARD981057870
Trans Name:	RINECO
TSDF Alt EPA ID:	Not reported
TSDF Alt Name:	Not reported
Waste Code Description:	135 - Unspecified aqueous solution
RCRA Code:	D035
Meth Code:	H141 - Storage, Bulking, And/Or Transfer Off Site--No Treatment/Reovery (H010-H129) Or (H131-H135)
Quantity Tons:	0.42
Waste Quantity:	840
Quantity Unit:	P
Additional Code 1:	D007
Additional Code 2:	Not reported
Additional Code 3:	Not reported
Additional Code 4:	Not reported
Additional Code 5:	Not reported

Shipment Date:	20081120
Creation Date:	Not reported
Receipt Date:	Not reported
Manifest ID:	002519937FLE
Trans EPA ID:	MOD095038998
Trans Name:	BEDROCK INC DBA TRI STATE MOTOR TRANSIT
Trans 2 EPA ID:	Not reported
Trans 2 Name:	Not reported
TSDF EPA ID:	ARD981057870
Trans Name:	RINECO
TSDF Alt EPA ID:	Not reported
TSDF Alt Name:	Not reported
Waste Code Description:	331 - Off-specification, aged, or surplus organics
RCRA Code:	F005
Meth Code:	H061 - Fuel Blending Prior To Energy Recovery At Another Site
Quantity Tons:	1.3975
Waste Quantity:	2795
Quantity Unit:	P
Additional Code 1:	F003
Additional Code 2:	F002
Additional Code 3:	D001
Additional Code 4:	Not reported
Additional Code 5:	Not reported

Shipment Date:	20081120
Creation Date:	Not reported
Receipt Date:	Not reported
Manifest ID:	002519937FLE
Trans EPA ID:	MOD095038998
Trans Name:	BEDROCK INC DBA TRI STATE MOTOR TRANSIT
Trans 2 EPA ID:	Not reported
Trans 2 Name:	Not reported
TSDF EPA ID:	ARD981057870
Trans Name:	RINECO
TSDF Alt EPA ID:	Not reported
TSDF Alt Name:	Not reported
Waste Code Description:	343 - Unspecified organic liquid mixture
RCRA Code:	F005
Meth Code:	H061 - Fuel Blending Prior To Energy Recovery At Another Site
Quantity Tons:	1.566
Waste Quantity:	3132
Quantity Unit:	P
Additional Code 1:	F003
Additional Code 2:	D021
Additional Code 3:	D007
Additional Code 4:	D001
Additional Code 5:	Not reported

Shipment Date:	20081120
Creation Date:	Not reported
Receipt Date:	Not reported

Manifest ID:	002519937FLE
Trans EPA ID:	MOD095038998
Trans Name:	BEDROCK INC DBA TRI STATE MOTOR TRANSIT
Trans 2 EPA ID:	Not reported
Trans 2 Name:	Not reported
TSDF EPA ID:	ARD981057870
Trans Name:	RINECO
TSDF Alt EPA ID:	Not reported
TSDF Alt Name:	Not reported
Waste Code Description:	343 - Unspecified organic liquid mixture
RCRA Code:	F005
Meth Code:	H141 - Storage, Bulking, And/Or Transfer Off Site--No Treatment/Reovery (H010-H129) Or (H131-H135)
Quantity Tons:	0.06
Waste Quantity:	120
Quantity Unit:	P
Additional Code 1:	F003
Additional Code 2:	D035
Additional Code 3:	D007
Additional Code 4:	D001
Additional Code 5:	Not reported

Shipment Date:	20081120
Creation Date:	Not reported
Receipt Date:	Not reported
Manifest ID:	002519937FLE
Trans EPA ID:	MOD095038998
Trans Name:	BEDROCK INC DBA TRI STATE MOTOR TRANSIT
Trans 2 EPA ID:	Not reported
Trans 2 Name:	Not reported
TSDF EPA ID:	ARD981057870
Trans Name:	RINECO
TSDF Alt EPA ID:	Not reported
TSDF Alt Name:	Not reported
Waste Code Description:	331 - Off-specification, aged, or surplus organics
RCRA Code:	F005
Meth Code:	H061 - Fuel Blending Prior To Energy Recovery At Another Site
Quantity Tons:	0.3425
Waste Quantity:	685
Quantity Unit:	P
Additional Code 1:	F003
Additional Code 2:	F002
Additional Code 3:	D001
Additional Code 4:	Not reported
Additional Code 5:	Not reported

Shipment Date:	20081120
Creation Date:	Not reported
Receipt Date:	Not reported
Manifest ID:	002519937FLE
Trans EPA ID:	MOD095038998
Trans Name:	BEDROCK INC DBA TRI STATE MOTOR TRANSIT
Trans 2 EPA ID:	Not reported
Trans 2 Name:	Not reported
TSDF EPA ID:	ARD981057870
Trans Name:	RINECO
TSDF Alt EPA ID:	Not reported
TSDF Alt Name:	Not reported
Waste Code Description:	331 - Off-specification, aged, or surplus organics
RCRA Code:	Not reported
Meth Code:	H061 - Fuel Blending Prior To Energy Recovery At Another Site
Quantity Tons:	0.03
Waste Quantity:	60
Quantity Unit:	P
Additional Code 1:	Not reported
Additional Code 2:	Not reported
Additional Code 3:	Not reported
Additional Code 4:	Not reported
Additional Code 5:	Not reported

Shipment Date:	20081120
Creation Date:	Not reported
Receipt Date:	Not reported
Manifest ID:	002519937FLE
Trans EPA ID:	MOD095038998
Trans Name:	BEDROCK INC DBA TRI STATE MOTOR TRANSIT
Trans 2 EPA ID:	Not reported
Trans 2 Name:	Not reported
TSDF EPA ID:	ARD981057870
Trans Name:	RINECO
TSDF Alt EPA ID:	Not reported
TSDF Alt Name:	Not reported
Waste Code Description:	331 - Off-specification, aged, or surplus organics
RCRA Code:	D007
Meth Code:	H141 - Storage, Bulking, And/Or Transfer Off Site--No Treatment/Reovery

	(H010-H129) Or (H131-H135)
Quantity Tons:	0.31
Waste Quantity:	620
Quantity Unit:	P
Additional Code 1:	Not reported
Additional Code 2:	Not reported
Additional Code 3:	Not reported
Additional Code 4:	Not reported
Additional Code 5:	Not reported
Shipment Date:	20081120
Creation Date:	Not reported
Receipt Date:	Not reported
Manifest ID:	002519937FLE
Trans EPA ID:	MOD095038998
Trans Name:	BEDROCK INC DBA TRI STATE MOTOR TRANSIT
Trans 2 EPA ID:	Not reported
Trans 2 Name:	Not reported
TSDF EPA ID:	ARD981057870
Trans Name:	RINECO
TSDF Alt EPA ID:	Not reported
TSDF Alt Name:	Not reported
Waste Code Description:	331 - Off-specification, aged, or surplus organics
RCRA Code:	D007
Meth Code:	H141 - Storage, Bulking, And/Or Transfer Off Site--No Treatment/Reovery (H010-H129) Or (H131-H135)
Quantity Tons:	0.703
Waste Quantity:	1406
Quantity Unit:	P
Additional Code 1:	Not reported
Additional Code 2:	Not reported
Additional Code 3:	Not reported
Additional Code 4:	Not reported
Additional Code 5:	Not reported
Shipment Date:	20081120
Creation Date:	8/31/2012 22:15:09
Receipt Date:	Not reported
Manifest ID:	002519940FLE
Trans EPA ID:	MOD095038998
Trans Name:	BED ROCK INC DBA TAI STATE MOTOR TRANSIT
Trans 2 EPA ID:	Not reported
Trans 2 Name:	Not reported
TSDF EPA ID:	LA0000365668
Trans Name:	LEI (LAMP ENVIRONMENTAL INDUSTRIES)
TSDF Alt EPA ID:	Not reported
TSDF Alt Name:	Not reported
Waste Code Description:	261 - Not reported
RCRA Code:	Not reported
Meth Code:	- Not reported
Quantity Tons:	0.06612
Waste Quantity:	60
Quantity Unit:	K
Additional Code 1:	Not reported
Additional Code 2:	Not reported
Additional Code 3:	Not reported
Additional Code 4:	Not reported
Additional Code 5:	Not reported
Shipment Date:	20081120
Creation Date:	1/14/2009 18:30:27
Receipt Date:	20081120
Manifest ID:	002519615FLE
Trans EPA ID:	CAD028277036
Trans Name:	ASBURY ENVIRONMENTAL SERVICES
Trans 2 EPA ID:	Not reported
Trans 2 Name:	Not reported
TSDF EPA ID:	CAT080013352
Trans Name:	DEMENNO/KERDOON (OUTLET)
TSDF Alt EPA ID:	Not reported
TSDF Alt Name:	Not reported
Waste Code Description:	135 - Unspecified aqueous solution
RCRA Code:	Not reported
Meth Code:	H039 - Other Recovery Of Reclamation For Reuse Including Acid Regeneration, Organics Recovery Ect
Quantity Tons:	21
Waste Quantity:	5000
Quantity Unit:	G
Additional Code 1:	Not reported
Additional Code 2:	Not reported
Additional Code 3:	Not reported
Additional Code 4:	Not reported
Additional Code 5:	Not reported
Shipment Date:	20081120

Creation Date:	1/14/2009 18:30:27
Receipt Date:	20081120
Manifest ID:	002519616FLE
Trans EPA ID:	CAD028277036
Trans Name:	ASBURY ENVIRONMENTAL SERVICES
Trans 2 EPA ID:	Not reported
Trans 2 Name:	Not reported
TSDF EPA ID:	CAT080013352
Trans Name:	DEMENNO/KERDOON (OUTLET)
TSDF Alt EPA ID:	Not reported
TSDF Alt Name:	Not reported
Waste Code Description:	135 - Unspecified aqueous solution
RCRA Code:	Not reported
Meth Code:	H039 - Other Recovery Of Reclamation For Reuse Including Acid Regeneration, Organics Recovery Ect
Quantity Tons:	21
Waste Quantity:	5000
Quantity Unit:	G
Additional Code 1:	Not reported
Additional Code 2:	Not reported
Additional Code 3:	Not reported
Additional Code 4:	Not reported
Additional Code 5:	Not reported

Shipment Date:	20081120
Creation Date:	4/21/2009 18:30:09
Receipt Date:	20081123
Manifest ID:	002519937FLE
Trans EPA ID:	MOD095038998
Trans Name:	BEDROCK INC DBA TRI STATE MOTOR TRANSIT
Trans 2 EPA ID:	Not reported
Trans 2 Name:	Not reported
TSDF EPA ID:	ARD981057870
Trans Name:	RINECO
TSDF Alt EPA ID:	Not reported
TSDF Alt Name:	Not reported
Waste Code Description:	352 - Other organic solids
RCRA Code:	F005
Meth Code:	H061 - Fuel Blending Prior To Energy Recovery At Another Site
Quantity Tons:	3.5465
Waste Quantity:	7093
Quantity Unit:	P
Additional Code 1:	F003
Additional Code 2:	D035
Additional Code 3:	D007
Additional Code 4:	Not reported
Additional Code 5:	Not reported

Shipment Date:	20081120
Creation Date:	4/21/2009 18:30:09
Receipt Date:	20081123
Manifest ID:	002519937FLE
Trans EPA ID:	MOD095038998
Trans Name:	BEDROCK INC DBA TRI STATE MOTOR TRANSIT
Trans 2 EPA ID:	Not reported
Trans 2 Name:	Not reported
TSDF EPA ID:	ARD981057870
Trans Name:	RINECO
TSDF Alt EPA ID:	Not reported
TSDF Alt Name:	Not reported
Waste Code Description:	141 - Off-specification, aged, or surplus inorganics
RCRA Code:	D001
Meth Code:	H061 - Fuel Blending Prior To Energy Recovery At Another Site
Quantity Tons:	0.0275
Waste Quantity:	55
Quantity Unit:	P
Additional Code 1:	Not reported
Additional Code 2:	Not reported
Additional Code 3:	Not reported
Additional Code 4:	Not reported
Additional Code 5:	Not reported

Shipment Date:	20081120
Creation Date:	4/21/2009 18:30:09
Receipt Date:	20081123
Manifest ID:	002519937FLE
Trans EPA ID:	MOD095038998
Trans Name:	BEDROCK INC DBA TRI STATE MOTOR TRANSIT
Trans 2 EPA ID:	Not reported
Trans 2 Name:	Not reported
TSDF EPA ID:	ARD981057870
Trans Name:	RINECO
TSDF Alt EPA ID:	Not reported
TSDF Alt Name:	Not reported
Waste Code Description:	343 - Unspecified organic liquid mixture

RCRA Code:	F005
Meth Code:	H061 - Fuel Blending Prior To Energy Recovery At Another Site
Quantity Tons:	4.8025
Waste Quantity:	9605
Quantity Unit:	P
Additional Code 1:	F003
Additional Code 2:	D021
Additional Code 3:	D007
Additional Code 4:	D001
Additional Code 5:	Not reported

Shipment Date:	20081120
Creation Date:	4/21/2009 18:30:09
Receipt Date:	20081123
Manifest ID:	002519937FLE
Trans EPA ID:	MOD095038998
Trans Name:	BEDROCK INC DBA TRI STATE MOTOR TRANSIT
Trans 2 EPA ID:	Not reported
Trans 2 Name:	Not reported
TSDF EPA ID:	ARD981057870
Trans Name:	RINECO
TSDF Alt EPA ID:	Not reported
TSDF Alt Name:	Not reported
Waste Code Description:	343 - Unspecified organic liquid mixture
RCRA Code:	F005
Meth Code:	H061 - Fuel Blending Prior To Energy Recovery At Another Site
Quantity Tons:	1.78
Waste Quantity:	3560
Quantity Unit:	P
Additional Code 1:	F003
Additional Code 2:	D021
Additional Code 3:	D007
Additional Code 4:	D001
Additional Code 5:	Not reported

Shipment Date:	20081027
Creation Date:	Not reported
Receipt Date:	Not reported
Manifest ID:	002518830FLE
Trans EPA ID:	NJD986607380
Trans Name:	MAUMEE EXPRESS INC
Trans 2 EPA ID:	Not reported
Trans 2 Name:	Not reported
TSDF EPA ID:	ARD981057870
Trans Name:	RINECO
TSDF Alt EPA ID:	Not reported
TSDF Alt Name:	Not reported
Waste Code Description:	331 - Off-specification, aged, or surplus organics
RCRA Code:	D007
Meth Code:	H141 - Storage, Bulking, And/Or Transfer Off Site--No Treatment/Reovery (H010-H129) Or (H131-H135)
Quantity Tons:	0.54
Waste Quantity:	1080
Quantity Unit:	P
Additional Code 1:	Not reported
Additional Code 2:	Not reported
Additional Code 3:	Not reported
Additional Code 4:	Not reported
Additional Code 5:	Not reported

Shipment Date:	20081027
Creation Date:	3/30/2009 18:30:08
Receipt Date:	20081030
Manifest ID:	002518830FLE
Trans EPA ID:	NJD986607380
Trans Name:	MAUMEE EXPRESS INC
Trans 2 EPA ID:	Not reported
Trans 2 Name:	Not reported
TSDF EPA ID:	ARD981057870
Trans Name:	RINECO
TSDF Alt EPA ID:	Not reported
TSDF Alt Name:	Not reported
Waste Code Description:	- Not reported
RCRA Code:	Not reported
Meth Code:	H141 - Storage, Bulking, And/Or Transfer Off Site--No Treatment/Reovery (H010-H129) Or (H131-H135)
Quantity Tons:	Not reported
Waste Quantity:	Not reported
Quantity Unit:	Not reported
Additional Code 1:	Not reported
Additional Code 2:	Not reported
Additional Code 3:	Not reported
Additional Code 4:	Not reported
Additional Code 5:	Not reported

SECTION 1: FACILITY DETAIL REPORTS

...Continued...

Shipment Date:	20081027
Creation Date:	Not reported
Receipt Date:	Not reported
Manifest ID:	002518830FLE
Trans EPA ID:	NJD986607380
Trans Name:	MAUMEE EXPRESS INC
Trans 2 EPA ID:	Not reported
Trans 2 Name:	Not reported
TSDF EPA ID:	ARD981057870
Trans Name:	RINECO
TSDF Alt EPA ID:	Not reported
TSDF Alt Name:	Not reported
Waste Code Description:	331 - Off-specification, aged, or surplus organics
RCRA Code:	D021
Meth Code:	H141 - Storage, Bulking, And/Or Transfer Off Site--No Treatment/Reovery (H010-H129) Or (H131-H135)
Quantity Tons:	0.215
Waste Quantity:	430
Quantity Unit:	P
Additional Code 1:	D001
Additional Code 2:	Not reported
Additional Code 3:	Not reported
Additional Code 4:	Not reported
Additional Code 5:	Not reported

Shipment Date:	20081027
Creation Date:	Not reported
Receipt Date:	Not reported
Manifest ID:	002518830FLE
Trans EPA ID:	NJD986607380
Trans Name:	MAUMEE EXPRESS INC
Trans 2 EPA ID:	Not reported
Trans 2 Name:	Not reported
TSDF EPA ID:	ARD981057870
Trans Name:	RINECO
TSDF Alt EPA ID:	Not reported
TSDF Alt Name:	Not reported
Waste Code Description:	331 - Off-specification, aged, or surplus organics
RCRA Code:	F005
Meth Code:	H061 - Fuel Blending Prior To Energy Recovery At Another Site
Quantity Tons:	0.545
Waste Quantity:	1090
Quantity Unit:	P
Additional Code 1:	F003
Additional Code 2:	D008
Additional Code 3:	D007
Additional Code 4:	D001
Additional Code 5:	Not reported

Shipment Date:	20081027
Creation Date:	Not reported
Receipt Date:	Not reported
Manifest ID:	002518830FLE
Trans EPA ID:	NJD986607380
Trans Name:	MAUMEE EXPRESS INC
Trans 2 EPA ID:	Not reported
Trans 2 Name:	Not reported
TSDF EPA ID:	ARD981057870
Trans Name:	RINECO
TSDF Alt EPA ID:	Not reported
TSDF Alt Name:	Not reported
Waste Code Description:	- Not reported
RCRA Code:	Not reported
Meth Code:	H141 - Storage, Bulking, And/Or Transfer Off Site--No Treatment/Reovery (H010-H129) Or (H131-H135)
Quantity Tons:	Not reported
Waste Quantity:	Not reported
Quantity Unit:	Not reported
Additional Code 1:	Not reported
Additional Code 2:	Not reported
Additional Code 3:	Not reported
Additional Code 4:	Not reported
Additional Code 5:	Not reported

Shipment Date:	20081027
Creation Date:	Not reported
Receipt Date:	Not reported
Manifest ID:	002518830FLE
Trans EPA ID:	NJD986607380
Trans Name:	MAUMEE EXPRESS INC
Trans 2 EPA ID:	Not reported
Trans 2 Name:	Not reported
TSDF EPA ID:	ARD981057870
Trans Name:	RINECO
TSDF Alt EPA ID:	Not reported

TSDF Alt Name:	Not reported
Waste Code Description:	- Not reported
RCRA Code:	Not reported
Meth Code:	H061 - Fuel Blending Prior To Energy Recovery At Another Site
Quantity Tons:	Not reported
Waste Quantity:	Not reported
Quantity Unit:	Not reported
Additional Code 1:	Not reported
Additional Code 2:	Not reported
Additional Code 3:	Not reported
Additional Code 4:	Not reported
Additional Code 5:	Not reported

Shipment Date:	20081027
Creation Date:	Not reported
Receipt Date:	Not reported
Manifest ID:	002518830FLE
Trans EPA ID:	NJD986607380
Trans Name:	MAUMEE EXPRESS INC
Trans 2 EPA ID:	Not reported
Trans 2 Name:	Not reported
TSDF EPA ID:	ARD981057870
Trans Name:	RINECO
TSDF Alt EPA ID:	Not reported
TSDF Alt Name:	Not reported
Waste Code Description:	343 - Unspecified organic liquid mixture
RCRA Code:	F005
Meth Code:	H061 - Fuel Blending Prior To Energy Recovery At Another Site
Quantity Tons:	0.3875
Waste Quantity:	775
Quantity Unit:	P
Additional Code 1:	F003
Additional Code 2:	D021
Additional Code 3:	D007
Additional Code 4:	D001
Additional Code 5:	Not reported

Shipment Date:	20081027
Creation Date:	Not reported
Receipt Date:	Not reported
Manifest ID:	002518830FLE
Trans EPA ID:	NJD986607380
Trans Name:	MAUMEE EXPRESS INC
Trans 2 EPA ID:	Not reported
Trans 2 Name:	Not reported
TSDF EPA ID:	ARD981057870
Trans Name:	RINECO
TSDF Alt EPA ID:	Not reported
TSDF Alt Name:	Not reported
Waste Code Description:	343 - Unspecified organic liquid mixture
RCRA Code:	F005
Meth Code:	H141 - Storage, Bulking, And/Or Transfer Off Site--No Treatment/Reovery (H010-H129) Or (H131-H135)
Quantity Tons:	0.1375
Waste Quantity:	275
Quantity Unit:	P
Additional Code 1:	F003
Additional Code 2:	D035
Additional Code 3:	D007
Additional Code 4:	D001
Additional Code 5:	Not reported

Shipment Date:	20081027
Creation Date:	Not reported
Receipt Date:	Not reported
Manifest ID:	002518830FLE
Trans EPA ID:	NJD986607380
Trans Name:	MAUMEE EXPRESS INC
Trans 2 EPA ID:	Not reported
Trans 2 Name:	Not reported
TSDF EPA ID:	ARD981057870
Trans Name:	RINECO
TSDF Alt EPA ID:	Not reported
TSDF Alt Name:	Not reported
Waste Code Description:	331 - Off-specification, aged, or surplus organics
RCRA Code:	Not reported
Meth Code:	H061 - Fuel Blending Prior To Energy Recovery At Another Site
Quantity Tons:	0.89
Waste Quantity:	1780
Quantity Unit:	P
Additional Code 1:	Not reported
Additional Code 2:	Not reported
Additional Code 3:	Not reported
Additional Code 4:	Not reported
Additional Code 5:	Not reported

Shipment Date:	20081027
Creation Date:	Not reported
Receipt Date:	Not reported
Manifest ID:	002518830FLE
Trans EPA ID:	NJD986607380
Trans Name:	MAUMEE EXPRESS INC
Trans 2 EPA ID:	Not reported
Trans 2 Name:	Not reported
TSDF EPA ID:	ARD981057870
Trans Name:	RINECO
TSDF Alt EPA ID:	Not reported
TSDF Alt Name:	Not reported
Waste Code Description:	331 - Off-specification, aged, or surplus organics
RCRA Code:	Not reported
Meth Code:	H061 - Fuel Blending Prior To Energy Recovery At Another Site
Quantity Tons:	0.6825
Waste Quantity:	1365
Quantity Unit:	P
Additional Code 1:	Not reported
Additional Code 2:	Not reported
Additional Code 3:	Not reported
Additional Code 4:	Not reported
Additional Code 5:	Not reported

Shipment Date:	20081027
Creation Date:	Not reported
Receipt Date:	Not reported
Manifest ID:	002518830FLE
Trans EPA ID:	NJD986607380
Trans Name:	MAUMEE EXPRESS INC
Trans 2 EPA ID:	Not reported
Trans 2 Name:	Not reported
TSDF EPA ID:	ARD981057870
Trans Name:	RINECO
TSDF Alt EPA ID:	Not reported
TSDF Alt Name:	Not reported
Waste Code Description:	331 - Off-specification, aged, or surplus organics
RCRA Code:	Not reported
Meth Code:	H061 - Fuel Blending Prior To Energy Recovery At Another Site
Quantity Tons:	1.141
Waste Quantity:	2282
Quantity Unit:	P
Additional Code 1:	Not reported
Additional Code 2:	Not reported
Additional Code 3:	Not reported
Additional Code 4:	Not reported
Additional Code 5:	Not reported

Shipment Date:	20081027
Creation Date:	Not reported
Receipt Date:	Not reported
Manifest ID:	002518830FLE
Trans EPA ID:	NJD986607380
Trans Name:	MAUMEE EXPRESS INC
Trans 2 EPA ID:	Not reported
Trans 2 Name:	Not reported
TSDF EPA ID:	ARD981057870
Trans Name:	RINECO
TSDF Alt EPA ID:	Not reported
TSDF Alt Name:	Not reported
Waste Code Description:	331 - Off-specification, aged, or surplus organics
RCRA Code:	D007
Meth Code:	H141 - Storage, Bulking, And/Or Transfer Off Site--No Treatment/Reovery (H010-H129) Or (H131-H135)
Quantity Tons:	0.54
Waste Quantity:	1080
Quantity Unit:	P
Additional Code 1:	Not reported
Additional Code 2:	Not reported
Additional Code 3:	Not reported
Additional Code 4:	Not reported
Additional Code 5:	Not reported

Shipment Date:	20081027
Creation Date:	Not reported
Receipt Date:	Not reported
Manifest ID:	002518830FLE
Trans EPA ID:	NJD986607380
Trans Name:	MAUMEE EXPRESS INC
Trans 2 EPA ID:	Not reported
Trans 2 Name:	Not reported
TSDF EPA ID:	ARD981057870
Trans Name:	RINECO
TSDF Alt EPA ID:	Not reported

TSDF Alt Name:	Not reported
Waste Code Description:	- Not reported
RCRA Code:	Not reported
Meth Code:	H141 - Storage, Bulking, And/Or Transfer Off Site--No Treatment/Reovery (H010-H129) Or (H131-H135)
Quantity Tons:	Not reported
Waste Quantity:	Not reported
Quantity Unit:	Not reported
Additional Code 1:	Not reported
Additional Code 2:	Not reported
Additional Code 3:	Not reported
Additional Code 4:	Not reported
Additional Code 5:	Not reported

Shipment Date:	20081027
Creation Date:	Not reported
Receipt Date:	Not reported
Manifest ID:	002518830FLE
Trans EPA ID:	NJD986607380
Trans Name:	MAUMEE EXPRESS INC
Trans 2 EPA ID:	Not reported
Trans 2 Name:	Not reported
TSDF EPA ID:	ARD981057870
Trans Name:	RINECO
TSDF Alt EPA ID:	Not reported
TSDF Alt Name:	Not reported
Waste Code Description:	331 - Off-specification, aged, or surplus organics
RCRA Code:	D021
Meth Code:	H141 - Storage, Bulking, And/Or Transfer Off Site--No Treatment/Reovery (H010-H129) Or (H131-H135)
Quantity Tons:	0.215
Waste Quantity:	430
Quantity Unit:	P
Additional Code 1:	D001
Additional Code 2:	Not reported
Additional Code 3:	Not reported
Additional Code 4:	Not reported
Additional Code 5:	Not reported

Shipment Date:	20081027
Creation Date:	Not reported
Receipt Date:	Not reported
Manifest ID:	002518830FLE
Trans EPA ID:	NJD986607380
Trans Name:	MAUMEE EXPRESS INC
Trans 2 EPA ID:	Not reported
Trans 2 Name:	Not reported
TSDF EPA ID:	ARD981057870
Trans Name:	RINECO
TSDF Alt EPA ID:	Not reported
TSDF Alt Name:	Not reported
Waste Code Description:	331 - Off-specification, aged, or surplus organics
RCRA Code:	F005
Meth Code:	H061 - Fuel Blending Prior To Energy Recovery At Another Site
Quantity Tons:	0.545
Waste Quantity:	1090
Quantity Unit:	P
Additional Code 1:	F003
Additional Code 2:	D008
Additional Code 3:	D007
Additional Code 4:	D001
Additional Code 5:	Not reported

Shipment Date:	20081027
Creation Date:	Not reported
Receipt Date:	Not reported
Manifest ID:	002518830FLE
Trans EPA ID:	NJD986607380
Trans Name:	MAUMEE EXPRESS INC
Trans 2 EPA ID:	Not reported
Trans 2 Name:	Not reported
TSDF EPA ID:	ARD981057870
Trans Name:	RINECO
TSDF Alt EPA ID:	Not reported
TSDF Alt Name:	Not reported
Waste Code Description:	- Not reported
RCRA Code:	Not reported
Meth Code:	H141 - Storage, Bulking, And/Or Transfer Off Site--No Treatment/Reovery (H010-H129) Or (H131-H135)
Quantity Tons:	Not reported
Waste Quantity:	Not reported
Quantity Unit:	Not reported
Additional Code 1:	Not reported
Additional Code 2:	Not reported
Additional Code 3:	Not reported

Additional Code 4:	Not reported
Additional Code 5:	Not reported

Shipment Date:	20081027
Creation Date:	Not reported
Receipt Date:	Not reported
Manifest ID:	002518830FLE
Trans EPA ID:	NJD986607380
Trans Name:	MAUMEE EXPRESS INC
Trans 2 EPA ID:	Not reported
Trans 2 Name:	Not reported
TSDF EPA ID:	ARD981057870
Trans Name:	RINECO
TSDF Alt EPA ID:	Not reported
TSDF Alt Name:	Not reported
Waste Code Description:	- Not reported
RCRA Code:	Not reported
Meth Code:	H061 - Fuel Blending Prior To Energy Recovery At Another Site
Quantity Tons:	Not reported
Waste Quantity:	Not reported
Quantity Unit:	Not reported
Additional Code 1:	Not reported
Additional Code 2:	Not reported
Additional Code 3:	Not reported
Additional Code 4:	Not reported
Additional Code 5:	Not reported

Shipment Date:	20081027
Creation Date:	Not reported
Receipt Date:	Not reported
Manifest ID:	002518830FLE
Trans EPA ID:	NJD986607380
Trans Name:	MAUMEE EXPRESS INC
Trans 2 EPA ID:	Not reported
Trans 2 Name:	Not reported
TSDF EPA ID:	ARD981057870
Trans Name:	RINECO
TSDF Alt EPA ID:	Not reported
TSDF Alt Name:	Not reported
Waste Code Description:	343 - Unspecified organic liquid mixture
RCRA Code:	F005
Meth Code:	H061 - Fuel Blending Prior To Energy Recovery At Another Site
Quantity Tons:	0.3875
Waste Quantity:	775
Quantity Unit:	P
Additional Code 1:	F003
Additional Code 2:	D021
Additional Code 3:	D007
Additional Code 4:	D001
Additional Code 5:	Not reported

Shipment Date:	20081027
Creation Date:	Not reported
Receipt Date:	Not reported
Manifest ID:	002518830FLE
Trans EPA ID:	NJD986607380
Trans Name:	MAUMEE EXPRESS INC
Trans 2 EPA ID:	Not reported
Trans 2 Name:	Not reported
TSDF EPA ID:	ARD981057870
Trans Name:	RINECO
TSDF Alt EPA ID:	Not reported
TSDF Alt Name:	Not reported
Waste Code Description:	343 - Unspecified organic liquid mixture
RCRA Code:	F005
Meth Code:	H141 - Storage, Bulking, And/Or Transfer Off Site--No Treatment/Reovery (H010-H129) Or (H131-H135)
Quantity Tons:	0.1375
Waste Quantity:	275
Quantity Unit:	P
Additional Code 1:	F003
Additional Code 2:	D035
Additional Code 3:	D007
Additional Code 4:	D001
Additional Code 5:	Not reported

Shipment Date:	20081027
Creation Date:	Not reported
Receipt Date:	Not reported
Manifest ID:	002518830FLE
Trans EPA ID:	NJD986607380
Trans Name:	MAUMEE EXPRESS INC
Trans 2 EPA ID:	Not reported
Trans 2 Name:	Not reported
TSDF EPA ID:	ARD981057870

Trans Name:	RINECO
TSDF Alt EPA ID:	Not reported
TSDF Alt Name:	Not reported
Waste Code Description:	331 - Off-specification, aged, or surplus organics
RCRA Code:	Not reported
Meth Code:	H061 - Fuel Blending Prior To Energy Recovery At Another Site
Quantity Tons:	0.89
Waste Quantity:	1780
Quantity Unit:	P
Additional Code 1:	Not reported
Additional Code 2:	Not reported
Additional Code 3:	Not reported
Additional Code 4:	Not reported
Additional Code 5:	Not reported

Shipment Date:	20081027
Creation Date:	Not reported
Receipt Date:	Not reported
Manifest ID:	002518830FLE
Trans EPA ID:	NJD986607380
Trans Name:	MAUMEE EXPRESS INC
Trans 2 EPA ID:	Not reported
Trans 2 Name:	Not reported
TSDF EPA ID:	ARD981057870
Trans Name:	RINECO
TSDF Alt EPA ID:	Not reported
TSDF Alt Name:	Not reported
Waste Code Description:	331 - Off-specification, aged, or surplus organics
RCRA Code:	Not reported
Meth Code:	H061 - Fuel Blending Prior To Energy Recovery At Another Site
Quantity Tons:	0.6825
Waste Quantity:	1365
Quantity Unit:	P
Additional Code 1:	Not reported
Additional Code 2:	Not reported
Additional Code 3:	Not reported
Additional Code 4:	Not reported
Additional Code 5:	Not reported

Shipment Date:	20081027
Creation Date:	Not reported
Receipt Date:	Not reported
Manifest ID:	002518830FLE
Trans EPA ID:	NJD986607380
Trans Name:	MAUMEE EXPRESS INC
Trans 2 EPA ID:	Not reported
Trans 2 Name:	Not reported
TSDF EPA ID:	ARD981057870
Trans Name:	RINECO
TSDF Alt EPA ID:	Not reported
TSDF Alt Name:	Not reported
Waste Code Description:	331 - Off-specification, aged, or surplus organics
RCRA Code:	Not reported
Meth Code:	H061 - Fuel Blending Prior To Energy Recovery At Another Site
Quantity Tons:	1.141
Waste Quantity:	2282
Quantity Unit:	P
Additional Code 1:	Not reported
Additional Code 2:	Not reported
Additional Code 3:	Not reported
Additional Code 4:	Not reported
Additional Code 5:	Not reported

Shipment Date:	20081027
Creation Date:	3/30/2009 18:30:08
Receipt Date:	20081030
Manifest ID:	002518830FLE
Trans EPA ID:	NJD986607380
Trans Name:	MAUMEE EXPRESS INC
Trans 2 EPA ID:	Not reported
Trans 2 Name:	Not reported
TSDF EPA ID:	ARD981057870
Trans Name:	RINECO
TSDF Alt EPA ID:	Not reported
TSDF Alt Name:	Not reported
Waste Code Description:	352 - Other organic solids
RCRA Code:	F005
Meth Code:	H061 - Fuel Blending Prior To Energy Recovery At Another Site
Quantity Tons:	5.615
Waste Quantity:	11230
Quantity Unit:	P
Additional Code 1:	F003
Additional Code 2:	D035
Additional Code 3:	D007
Additional Code 4:	Not reported

Additional Code 5:	Not reported
Shipment Date:	20081027
Creation Date:	3/30/2009 18:30:08
Receipt Date:	20081030
Manifest ID:	002518830FLE
Trans EPA ID:	NJD986607380
Trans Name:	MAUMEE EXPRESS INC
Trans 2 EPA ID:	Not reported
Trans 2 Name:	Not reported
TSDF EPA ID:	ARD981057870
Trans Name:	RINECO
TSDF Alt EPA ID:	Not reported
TSDF Alt Name:	Not reported
Waste Code Description:	343 - Unspecified organic liquid mixture
RCRA Code:	F005
Meth Code:	H061 - Fuel Blending Prior To Energy Recovery At Another Site
Quantity Tons:	7.8175
Waste Quantity:	15635
Quantity Unit:	P
Additional Code 1:	F003
Additional Code 2:	D021
Additional Code 3:	D007
Additional Code 4:	D001
Additional Code 5:	Not reported
Shipment Date:	20081027
Creation Date:	3/30/2009 18:30:08
Receipt Date:	20081030
Manifest ID:	002518830FLE
Trans EPA ID:	NJD986607380
Trans Name:	MAUMEE EXPRESS INC
Trans 2 EPA ID:	Not reported
Trans 2 Name:	Not reported
TSDF EPA ID:	ARD981057870
Trans Name:	RINECO
TSDF Alt EPA ID:	Not reported
TSDF Alt Name:	Not reported
Waste Code Description:	343 - Unspecified organic liquid mixture
RCRA Code:	F005
Meth Code:	H061 - Fuel Blending Prior To Energy Recovery At Another Site
Quantity Tons:	3.089
Waste Quantity:	6178
Quantity Unit:	P
Additional Code 1:	F003
Additional Code 2:	D021
Additional Code 3:	D007
Additional Code 4:	D001
Additional Code 5:	Not reported
Shipment Date:	20081027
Creation Date:	Not reported
Receipt Date:	Not reported
Manifest ID:	002518830FLE
Trans EPA ID:	NJD986607380
Trans Name:	MAUMEE EXPRESS INC
Trans 2 EPA ID:	Not reported
Trans 2 Name:	Not reported
TSDF EPA ID:	ARD981057870
Trans Name:	RINECO
TSDF Alt EPA ID:	Not reported
TSDF Alt Name:	Not reported
Waste Code Description:	- Not reported
RCRA Code:	Not reported
Meth Code:	H141 - Storage, Bulking, And/Or Transfer Off Site--No Treatment/Reovery (H010-H129) Or (H131-H135)
Quantity Tons:	Not reported
Waste Quantity:	Not reported
Quantity Unit:	Not reported
Additional Code 1:	Not reported
Additional Code 2:	Not reported
Additional Code 3:	Not reported
Additional Code 4:	Not reported
Additional Code 5:	Not reported
Shipment Date:	20080801
Creation Date:	12/30/2008 18:30:07
Receipt Date:	20080806
Manifest ID:	002174378FLE
Trans EPA ID:	NJD986607380
Trans Name:	MAUMEE EXPRESS INC
Trans 2 EPA ID:	Not reported
Trans 2 Name:	Not reported
TSDF EPA ID:	ARD981057870
Trans Name:	RINECO

TSDF Alt EPA ID:	Not reported
TSDF Alt Name:	Not reported
Waste Code Description:	352 - Other organic solids
RCRA Code:	F005
Meth Code:	H061 - Fuel Blending Prior To Energy Recovery At Another Site
Quantity Tons:	6.02
Waste Quantity:	12040
Quantity Unit:	P
Additional Code 1:	F003
Additional Code 2:	D035
Additional Code 3:	D007
Additional Code 4:	Not reported
Additional Code 5:	Not reported

Shipment Date:	20080801
Creation Date:	Not reported
Receipt Date:	Not reported
Manifest ID:	002174378FLE
Trans EPA ID:	NJD986607380
Trans Name:	MAUMEE EXPRESS INC
Trans 2 EPA ID:	Not reported
Trans 2 Name:	Not reported
TSDF EPA ID:	ARD981057870
Trans Name:	RINECO
TSDF Alt EPA ID:	Not reported
TSDF Alt Name:	Not reported
Waste Code Description:	331 - Off-specification, aged, or surplus organics
RCRA Code:	Not reported
Meth Code:	H061 - Fuel Blending Prior To Energy Recovery At Another Site
Quantity Tons:	0.492
Waste Quantity:	984
Quantity Unit:	P
Additional Code 1:	Not reported
Additional Code 2:	Not reported
Additional Code 3:	Not reported
Additional Code 4:	Not reported
Additional Code 5:	Not reported

Shipment Date:	20080801
Creation Date:	Not reported
Receipt Date:	Not reported
Manifest ID:	002174378FLE
Trans EPA ID:	NJD986607380
Trans Name:	MAUMEE EXPRESS INC
Trans 2 EPA ID:	Not reported
Trans 2 Name:	Not reported
TSDF EPA ID:	ARD981057870
Trans Name:	RINECO
TSDF Alt EPA ID:	Not reported
TSDF Alt Name:	Not reported
Waste Code Description:	- Not reported
RCRA Code:	Not reported
Meth Code:	H061 - Fuel Blending Prior To Energy Recovery At Another Site
Quantity Tons:	Not reported
Waste Quantity:	Not reported
Quantity Unit:	Not reported
Additional Code 1:	Not reported
Additional Code 2:	Not reported
Additional Code 3:	Not reported
Additional Code 4:	Not reported
Additional Code 5:	Not reported

Shipment Date:	20080801
Creation Date:	Not reported
Receipt Date:	Not reported
Manifest ID:	002174378FLE
Trans EPA ID:	NJD986607380
Trans Name:	MAUMEE EXPRESS INC
Trans 2 EPA ID:	Not reported
Trans 2 Name:	Not reported
TSDF EPA ID:	ARD981057870
Trans Name:	RINECO
TSDF Alt EPA ID:	Not reported
TSDF Alt Name:	Not reported
Waste Code Description:	331 - Off-specification, aged, or surplus organics
RCRA Code:	Not reported
Meth Code:	H061 - Fuel Blending Prior To Energy Recovery At Another Site
Quantity Tons:	0.198
Waste Quantity:	396
Quantity Unit:	P
Additional Code 1:	Not reported
Additional Code 2:	Not reported
Additional Code 3:	Not reported
Additional Code 4:	Not reported
Additional Code 5:	Not reported

Shipment Date:	20080801
Creation Date:	Not reported
Receipt Date:	Not reported
Manifest ID:	002174378FLE
Trans EPA ID:	NJD986607380
Trans Name:	MAUMEE EXPRESS INC
Trans 2 EPA ID:	Not reported
Trans 2 Name:	Not reported
TSDF EPA ID:	ARD981057870
Trans Name:	RINECO
TSDF Alt EPA ID:	Not reported
TSDF Alt Name:	Not reported
Waste Code Description:	331 - Off-specification, aged, or surplus organics
RCRA Code:	F005
Meth Code:	H061 - Fuel Blending Prior To Energy Recovery At Another Site
Quantity Tons:	0.533
Waste Quantity:	1066
Quantity Unit:	P
Additional Code 1:	F003
Additional Code 2:	D008
Additional Code 3:	D007
Additional Code 4:	D001
Additional Code 5:	Not reported

Shipment Date:	20080801
Creation Date:	Not reported
Receipt Date:	Not reported
Manifest ID:	002174378FLE
Trans EPA ID:	NJD986607380
Trans Name:	MAUMEE EXPRESS INC
Trans 2 EPA ID:	Not reported
Trans 2 Name:	Not reported
TSDF EPA ID:	ARD981057870
Trans Name:	RINECO
TSDF Alt EPA ID:	Not reported
TSDF Alt Name:	Not reported
Waste Code Description:	- Not reported
RCRA Code:	Not reported
Meth Code:	H061 - Fuel Blending Prior To Energy Recovery At Another Site
Quantity Tons:	Not reported
Waste Quantity:	Not reported
Quantity Unit:	Not reported
Additional Code 1:	Not reported
Additional Code 2:	Not reported
Additional Code 3:	Not reported
Additional Code 4:	Not reported
Additional Code 5:	Not reported

Shipment Date:	20080801
Creation Date:	Not reported
Receipt Date:	Not reported
Manifest ID:	002174378FLE
Trans EPA ID:	NJD986607380
Trans Name:	MAUMEE EXPRESS INC
Trans 2 EPA ID:	Not reported
Trans 2 Name:	Not reported
TSDF EPA ID:	ARD981057870
Trans Name:	RINECO
TSDF Alt EPA ID:	Not reported
TSDF Alt Name:	Not reported
Waste Code Description:	- Not reported
RCRA Code:	Not reported
Meth Code:	H061 - Fuel Blending Prior To Energy Recovery At Another Site
Quantity Tons:	Not reported
Waste Quantity:	Not reported
Quantity Unit:	Not reported
Additional Code 1:	Not reported
Additional Code 2:	Not reported
Additional Code 3:	Not reported
Additional Code 4:	Not reported
Additional Code 5:	Not reported

Shipment Date:	20080801
Creation Date:	Not reported
Receipt Date:	Not reported
Manifest ID:	002174378FLE
Trans EPA ID:	NJD986607380
Trans Name:	MAUMEE EXPRESS INC
Trans 2 EPA ID:	Not reported
Trans 2 Name:	Not reported
TSDF EPA ID:	ARD981057870
Trans Name:	RINECO
TSDF Alt EPA ID:	Not reported
TSDF Alt Name:	Not reported

Waste Code Description:	331 - Off-specification, aged, or surplus organics
RCRA Code:	Not reported
Meth Code:	H061 - Fuel Blending Prior To Energy Recovery At Another Site
Quantity Tons:	0.92
Waste Quantity:	1840
Quantity Unit:	P
Additional Code 1:	Not reported
Additional Code 2:	Not reported
Additional Code 3:	Not reported
Additional Code 4:	Not reported
Additional Code 5:	Not reported

Shipment Date:	20080801
Creation Date:	Not reported
Receipt Date:	Not reported
Manifest ID:	002174378FLE
Trans EPA ID:	NJD986607380
Trans Name:	MAUMEE EXPRESS INC
Trans 2 EPA ID:	Not reported
Trans 2 Name:	Not reported
TSDF EPA ID:	ARD981057870
Trans Name:	RINECO
TSDF Alt EPA ID:	Not reported
TSDF Alt Name:	Not reported
Waste Code Description:	- Not reported
RCRA Code:	Not reported
Meth Code:	H141 - Storage, Bulking, And/Or Transfer Off Site--No Treatment/Reovery (H010-H129) Or (H131-H135)
Quantity Tons:	Not reported
Waste Quantity:	Not reported
Quantity Unit:	Not reported
Additional Code 1:	Not reported
Additional Code 2:	Not reported
Additional Code 3:	Not reported
Additional Code 4:	Not reported
Additional Code 5:	Not reported

Shipment Date:	20080801
Creation Date:	Not reported
Receipt Date:	Not reported
Manifest ID:	002174378FLE
Trans EPA ID:	NJD986607380
Trans Name:	MAUMEE EXPRESS INC
Trans 2 EPA ID:	Not reported
Trans 2 Name:	Not reported
TSDF EPA ID:	ARD981057870
Trans Name:	RINECO
TSDF Alt EPA ID:	Not reported
TSDF Alt Name:	Not reported
Waste Code Description:	- Not reported
RCRA Code:	Not reported
Meth Code:	H141 - Storage, Bulking, And/Or Transfer Off Site--No Treatment/Reovery (H010-H129) Or (H131-H135)
Quantity Tons:	Not reported
Waste Quantity:	Not reported
Quantity Unit:	Not reported
Additional Code 1:	Not reported
Additional Code 2:	Not reported
Additional Code 3:	Not reported
Additional Code 4:	Not reported
Additional Code 5:	Not reported

Shipment Date:	20080801
Creation Date:	Not reported
Receipt Date:	Not reported
Manifest ID:	002174378FLE
Trans EPA ID:	NJD986607380
Trans Name:	MAUMEE EXPRESS INC
Trans 2 EPA ID:	Not reported
Trans 2 Name:	Not reported
TSDF EPA ID:	ARD981057870
Trans Name:	RINECO
TSDF Alt EPA ID:	Not reported
TSDF Alt Name:	Not reported
Waste Code Description:	343 - Unspecified organic liquid mixture
RCRA Code:	F005
Meth Code:	H061 - Fuel Blending Prior To Energy Recovery At Another Site
Quantity Tons:	0.4225
Waste Quantity:	845
Quantity Unit:	P
Additional Code 1:	F003
Additional Code 2:	D021
Additional Code 3:	D007
Additional Code 4:	D001
Additional Code 5:	Not reported

Shipment Date:	20080801
Creation Date:	Not reported
Receipt Date:	Not reported
Manifest ID:	002174378FLE
Trans EPA ID:	NJD986607380
Trans Name:	MAUMEE EXPRESS INC
Trans 2 EPA ID:	Not reported
Trans 2 Name:	Not reported
TSDF EPA ID:	ARD981057870
Trans Name:	RINECO
TSDF Alt EPA ID:	Not reported
TSDF Alt Name:	Not reported
Waste Code Description:	331 - Off-specification, aged, or surplus organics
RCRA Code:	F005
Meth Code:	H061 - Fuel Blending Prior To Energy Recovery At Another Site
Quantity Tons:	0.4125
Waste Quantity:	825
Quantity Unit:	P
Additional Code 1:	F003
Additional Code 2:	F002
Additional Code 3:	D001
Additional Code 4:	Not reported
Additional Code 5:	Not reported

Shipment Date:	20080801
Creation Date:	Not reported
Receipt Date:	Not reported
Manifest ID:	002174378FLE
Trans EPA ID:	NJD986607380
Trans Name:	MAUMEE EXPRESS INC
Trans 2 EPA ID:	Not reported
Trans 2 Name:	Not reported
TSDF EPA ID:	ARD981057870
Trans Name:	RINECO
TSDF Alt EPA ID:	Not reported
TSDF Alt Name:	Not reported
Waste Code Description:	135 - Unspecified aqueous solution
RCRA Code:	D035
Meth Code:	H141 - Storage, Bulking, And/Or Transfer Off Site--No Treatment/Reovery (H010-H129) Or (H131-H135)
Quantity Tons:	0.2575
Waste Quantity:	515
Quantity Unit:	P
Additional Code 1:	D007
Additional Code 2:	Not reported
Additional Code 3:	Not reported
Additional Code 4:	Not reported
Additional Code 5:	Not reported

Shipment Date:	20080801
Creation Date:	Not reported
Receipt Date:	Not reported
Manifest ID:	002174378FLE
Trans EPA ID:	NJD986607380
Trans Name:	MAUMEE EXPRESS INC
Trans 2 EPA ID:	Not reported
Trans 2 Name:	Not reported
TSDF EPA ID:	ARD981057870
Trans Name:	RINECO
TSDF Alt EPA ID:	Not reported
TSDF Alt Name:	Not reported
Waste Code Description:	135 - Unspecified aqueous solution
RCRA Code:	D035
Meth Code:	H141 - Storage, Bulking, And/Or Transfer Off Site--No Treatment/Reovery (H010-H129) Or (H131-H135)
Quantity Tons:	0.1925
Waste Quantity:	385
Quantity Unit:	P
Additional Code 1:	D007
Additional Code 2:	Not reported
Additional Code 3:	Not reported
Additional Code 4:	Not reported
Additional Code 5:	Not reported

Shipment Date:	20080801
Creation Date:	Not reported
Receipt Date:	Not reported
Manifest ID:	002174378FLE
Trans EPA ID:	NJD986607380
Trans Name:	MAUMEE EXPRESS INC
Trans 2 EPA ID:	Not reported
Trans 2 Name:	Not reported
TSDF EPA ID:	ARD981057870
Trans Name:	RINECO

TSDF Alt EPA ID:	Not reported
TSDF Alt Name:	Not reported
Waste Code Description:	331 - Off-specification, aged, or surplus organics
RCRA Code:	F005
Meth Code:	H061 - Fuel Blending Prior To Energy Recovery At Another Site
Quantity Tons:	0.1475
Waste Quantity:	295
Quantity Unit:	P
Additional Code 1:	F003
Additional Code 2:	D008
Additional Code 3:	D007
Additional Code 4:	D001
Additional Code 5:	Not reported

Shipment Date:	20080801
Creation Date:	12/30/2008 18:30:07
Receipt Date:	20080806
Manifest ID:	002174378FLE
Trans EPA ID:	NJD986607380
Trans Name:	MAUMEE EXPRESS INC
Trans 2 EPA ID:	Not reported
Trans 2 Name:	Not reported
TSDF EPA ID:	ARD981057870
Trans Name:	RINECO
TSDF Alt EPA ID:	Not reported
TSDF Alt Name:	Not reported
Waste Code Description:	141 - Off-specification, aged, or surplus inorganics
RCRA Code:	D001
Meth Code:	H061 - Fuel Blending Prior To Energy Recovery At Another Site
Quantity Tons:	0.035
Waste Quantity:	70
Quantity Unit:	P
Additional Code 1:	Not reported
Additional Code 2:	Not reported
Additional Code 3:	Not reported
Additional Code 4:	Not reported
Additional Code 5:	Not reported

Shipment Date:	20080801
Creation Date:	12/30/2008 18:30:07
Receipt Date:	20080806
Manifest ID:	002174378FLE
Trans EPA ID:	NJD986607380
Trans Name:	MAUMEE EXPRESS INC
Trans 2 EPA ID:	Not reported
Trans 2 Name:	Not reported
TSDF EPA ID:	ARD981057870
Trans Name:	RINECO
TSDF Alt EPA ID:	Not reported
TSDF Alt Name:	Not reported
Waste Code Description:	343 - Unspecified organic liquid mixture
RCRA Code:	F005
Meth Code:	H061 - Fuel Blending Prior To Energy Recovery At Another Site
Quantity Tons:	5.7975
Waste Quantity:	11595
Quantity Unit:	P
Additional Code 1:	F003
Additional Code 2:	D021
Additional Code 3:	D007
Additional Code 4:	D001
Additional Code 5:	Not reported

Shipment Date:	20080801
Creation Date:	12/30/2008 18:30:07
Receipt Date:	20080806
Manifest ID:	002174378FLE
Trans EPA ID:	NJD986607380
Trans Name:	MAUMEE EXPRESS INC
Trans 2 EPA ID:	Not reported
Trans 2 Name:	Not reported
TSDF EPA ID:	ARD981057870
Trans Name:	RINECO
TSDF Alt EPA ID:	Not reported
TSDF Alt Name:	Not reported
Waste Code Description:	343 - Unspecified organic liquid mixture
RCRA Code:	F005
Meth Code:	H061 - Fuel Blending Prior To Energy Recovery At Another Site
Quantity Tons:	2.724
Waste Quantity:	5448
Quantity Unit:	P
Additional Code 1:	F003
Additional Code 2:	D021
Additional Code 3:	D007
Additional Code 4:	D001
Additional Code 5:	Not reported

Shipment Date:	20080801
Creation Date:	Not reported
Receipt Date:	Not reported
Manifest ID:	002174378FLE
Trans EPA ID:	NJD986607380
Trans Name:	MAUMEE EXPRESS INC
Trans 2 EPA ID:	Not reported
Trans 2 Name:	Not reported
TSDF EPA ID:	ARD981057870
Trans Name:	RINECO
TSDF Alt EPA ID:	Not reported
TSDF Alt Name:	Not reported
Waste Code Description:	331 - Off-specification, aged, or surplus organics
RCRA Code:	D007
Meth Code:	H141 - Storage, Bulking, And/Or Transfer Off Site--No Treatment/Reovery (H010-H129) Or (H131-H135)
Quantity Tons:	0.2025
Waste Quantity:	405
Quantity Unit:	P
Additional Code 1:	Not reported
Additional Code 2:	Not reported
Additional Code 3:	Not reported
Additional Code 4:	Not reported
Additional Code 5:	Not reported

Shipment Date:	20080801
Creation Date:	Not reported
Receipt Date:	Not reported
Manifest ID:	002174378FLE
Trans EPA ID:	NJD986607380
Trans Name:	MAUMEE EXPRESS INC
Trans 2 EPA ID:	Not reported
Trans 2 Name:	Not reported
TSDF EPA ID:	ARD981057870
Trans Name:	RINECO
TSDF Alt EPA ID:	Not reported
TSDF Alt Name:	Not reported
Waste Code Description:	331 - Off-specification, aged, or surplus organics
RCRA Code:	D007
Meth Code:	H141 - Storage, Bulking, And/Or Transfer Off Site--No Treatment/Reovery (H010-H129) Or (H131-H135)
Quantity Tons:	1.1375
Waste Quantity:	2275
Quantity Unit:	P
Additional Code 1:	Not reported
Additional Code 2:	Not reported
Additional Code 3:	Not reported
Additional Code 4:	Not reported
Additional Code 5:	Not reported

Shipment Date:	20080801
Creation Date:	Not reported
Receipt Date:	Not reported
Manifest ID:	002174378FLE
Trans EPA ID:	NJD986607380
Trans Name:	MAUMEE EXPRESS INC
Trans 2 EPA ID:	Not reported
Trans 2 Name:	Not reported
TSDF EPA ID:	ARD981057870
Trans Name:	RINECO
TSDF Alt EPA ID:	Not reported
TSDF Alt Name:	Not reported
Waste Code Description:	331 - Off-specification, aged, or surplus organics
RCRA Code:	D035
Meth Code:	H141 - Storage, Bulking, And/Or Transfer Off Site--No Treatment/Reovery (H010-H129) Or (H131-H135)
Quantity Tons:	0.095
Waste Quantity:	190
Quantity Unit:	P
Additional Code 1:	D002
Additional Code 2:	D001
Additional Code 3:	Not reported
Additional Code 4:	Not reported
Additional Code 5:	Not reported

Shipment Date:	20080801
Creation Date:	Not reported
Receipt Date:	Not reported
Manifest ID:	002174378FLE
Trans EPA ID:	NJD986607380
Trans Name:	MAUMEE EXPRESS INC
Trans 2 EPA ID:	Not reported
Trans 2 Name:	Not reported
TSDF EPA ID:	ARD981057870

Trans Name:	RINECO
TSDF Alt EPA ID:	Not reported
TSDF Alt Name:	Not reported
Waste Code Description:	331 - Off-specification, aged, or surplus organics
RCRA Code:	D035
Meth Code:	H141 - Storage, Bulking, And/Or Transfer Off Site--No Treatment/Reovery (H010-H129) Or (H131-H135)
Quantity Tons:	0.337
Waste Quantity:	674
Quantity Unit:	P
Additional Code 1:	D002
Additional Code 2:	D001
Additional Code 3:	Not reported
Additional Code 4:	Not reported
Additional Code 5:	Not reported

Shipment Date:	20080801
Creation Date:	Not reported
Receipt Date:	Not reported
Manifest ID:	002174378FLE
Trans EPA ID:	NJD986607380
Trans Name:	MAUMEE EXPRESS INC
Trans 2 EPA ID:	Not reported
Trans 2 Name:	Not reported
TSDF EPA ID:	ARD981057870
Trans Name:	RINECO
TSDF Alt EPA ID:	Not reported
TSDF Alt Name:	Not reported
Waste Code Description:	331 - Off-specification, aged, or surplus organics
RCRA Code:	D021
Meth Code:	H141 - Storage, Bulking, And/Or Transfer Off Site--No Treatment/Reovery (H010-H129) Or (H131-H135)
Quantity Tons:	0.7375
Waste Quantity:	1475
Quantity Unit:	P
Additional Code 1:	D001
Additional Code 2:	Not reported
Additional Code 3:	Not reported
Additional Code 4:	Not reported
Additional Code 5:	Not reported

Shipment Date:	20080801
Creation Date:	Not reported
Receipt Date:	Not reported
Manifest ID:	002174378FLE
Trans EPA ID:	NJD986607380
Trans Name:	MAUMEE EXPRESS INC
Trans 2 EPA ID:	Not reported
Trans 2 Name:	Not reported
TSDF EPA ID:	ARD981057870
Trans Name:	RINECO
TSDF Alt EPA ID:	Not reported
TSDF Alt Name:	Not reported
Waste Code Description:	331 - Off-specification, aged, or surplus organics
RCRA Code:	D021
Meth Code:	H141 - Storage, Bulking, And/Or Transfer Off Site--No Treatment/Reovery (H010-H129) Or (H131-H135)
Quantity Tons:	0.259
Waste Quantity:	518
Quantity Unit:	P
Additional Code 1:	D001
Additional Code 2:	Not reported
Additional Code 3:	Not reported
Additional Code 4:	Not reported
Additional Code 5:	Not reported

Shipment Date:	20080801
Creation Date:	Not reported
Receipt Date:	Not reported
Manifest ID:	002174378FLE
Trans EPA ID:	NJD986607380
Trans Name:	MAUMEE EXPRESS INC
Trans 2 EPA ID:	Not reported
Trans 2 Name:	Not reported
TSDF EPA ID:	ARD981057870
Trans Name:	RINECO
TSDF Alt EPA ID:	Not reported
TSDF Alt Name:	Not reported
Waste Code Description:	331 - Off-specification, aged, or surplus organics
RCRA Code:	F005
Meth Code:	H061 - Fuel Blending Prior To Energy Recovery At Another Site
Quantity Tons:	0.1475
Waste Quantity:	295
Quantity Unit:	P
Additional Code 1:	F003

Additional Code 2:	D008
Additional Code 3:	D007
Additional Code 4:	D001
Additional Code 5:	Not reported
Shipment Date:	20080801
Creation Date:	Not reported
Receipt Date:	Not reported
Manifest ID:	002174378FLE
Trans EPA ID:	NJD986607380
Trans Name:	MAUMEE EXPRESS INC
Trans 2 EPA ID:	Not reported
Trans 2 Name:	Not reported
TSDF EPA ID:	ARD981057870
Trans Name:	RINECO
TSDF Alt EPA ID:	Not reported
TSDF Alt Name:	Not reported
Waste Code Description:	135 - Unspecified aqueous solution
RCRA Code:	D035
Meth Code:	H141 - Storage, Bulking, And/Or Transfer Off Site--No Treatment/Reovery (H010-H129) Or (H131-H135)
Quantity Tons:	0.1925
Waste Quantity:	385
Quantity Unit:	P
Additional Code 1:	D007
Additional Code 2:	Not reported
Additional Code 3:	Not reported
Additional Code 4:	Not reported
Additional Code 5:	Not reported
Shipment Date:	20080801
Creation Date:	Not reported
Receipt Date:	Not reported
Manifest ID:	002174378FLE
Trans EPA ID:	NJD986607380
Trans Name:	MAUMEE EXPRESS INC
Trans 2 EPA ID:	Not reported
Trans 2 Name:	Not reported
TSDF EPA ID:	ARD981057870
Trans Name:	RINECO
TSDF Alt EPA ID:	Not reported
TSDF Alt Name:	Not reported
Waste Code Description:	135 - Unspecified aqueous solution
RCRA Code:	D035
Meth Code:	H141 - Storage, Bulking, And/Or Transfer Off Site--No Treatment/Reovery (H010-H129) Or (H131-H135)
Quantity Tons:	0.2575
Waste Quantity:	515
Quantity Unit:	P
Additional Code 1:	D007
Additional Code 2:	Not reported
Additional Code 3:	Not reported
Additional Code 4:	Not reported
Additional Code 5:	Not reported
Shipment Date:	20080801
Creation Date:	Not reported
Receipt Date:	Not reported
Manifest ID:	002174378FLE
Trans EPA ID:	NJD986607380
Trans Name:	MAUMEE EXPRESS INC
Trans 2 EPA ID:	Not reported
Trans 2 Name:	Not reported
TSDF EPA ID:	ARD981057870
Trans Name:	RINECO
TSDF Alt EPA ID:	Not reported
TSDF Alt Name:	Not reported
Waste Code Description:	331 - Off-specification, aged, or surplus organics
RCRA Code:	F005
Meth Code:	H061 - Fuel Blending Prior To Energy Recovery At Another Site
Quantity Tons:	0.4125
Waste Quantity:	825
Quantity Unit:	P
Additional Code 1:	F003
Additional Code 2:	F002
Additional Code 3:	D001
Additional Code 4:	Not reported
Additional Code 5:	Not reported
Shipment Date:	20080801
Creation Date:	Not reported
Receipt Date:	Not reported
Manifest ID:	002174378FLE
Trans EPA ID:	NJD986607380
Trans Name:	MAUMEE EXPRESS INC

Trans 2 EPA ID:	Not reported
Trans 2 Name:	Not reported
TSDF EPA ID:	ARD981057870
Trans Name:	RINECO
TSDF Alt EPA ID:	Not reported
TSDF Alt Name:	Not reported
Waste Code Description:	343 - Unspecified organic liquid mixture
RCRA Code:	F005
Meth Code:	H061 - Fuel Blending Prior To Energy Recovery At Another Site
Quantity Tons:	0.4225
Waste Quantity:	845
Quantity Unit:	P
Additional Code 1:	F003
Additional Code 2:	D021
Additional Code 3:	D007
Additional Code 4:	D001
Additional Code 5:	Not reported

Shipment Date:	20080801
Creation Date:	Not reported
Receipt Date:	Not reported
Manifest ID:	002174378FLE
Trans EPA ID:	NJD986607380
Trans Name:	MAUMEE EXPRESS INC
Trans 2 EPA ID:	Not reported
Trans 2 Name:	Not reported
TSDF EPA ID:	ARD981057870
Trans Name:	RINECO
TSDF Alt EPA ID:	Not reported
TSDF Alt Name:	Not reported
Waste Code Description:	- Not reported
RCRA Code:	Not reported
Meth Code:	H141 - Storage, Bulking, And/Or Transfer Off Site--No Treatment/Reovery (H010-H129) Or (H131-H135)
Quantity Tons:	Not reported
Waste Quantity:	Not reported
Quantity Unit:	Not reported
Additional Code 1:	Not reported
Additional Code 2:	Not reported
Additional Code 3:	Not reported
Additional Code 4:	Not reported
Additional Code 5:	Not reported

Shipment Date:	20080801
Creation Date:	Not reported
Receipt Date:	Not reported
Manifest ID:	002174378FLE
Trans EPA ID:	NJD986607380
Trans Name:	MAUMEE EXPRESS INC
Trans 2 EPA ID:	Not reported
Trans 2 Name:	Not reported
TSDF EPA ID:	ARD981057870
Trans Name:	RINECO
TSDF Alt EPA ID:	Not reported
TSDF Alt Name:	Not reported
Waste Code Description:	- Not reported
RCRA Code:	Not reported
Meth Code:	H141 - Storage, Bulking, And/Or Transfer Off Site--No Treatment/Reovery (H010-H129) Or (H131-H135)
Quantity Tons:	Not reported
Waste Quantity:	Not reported
Quantity Unit:	Not reported
Additional Code 1:	Not reported
Additional Code 2:	Not reported
Additional Code 3:	Not reported
Additional Code 4:	Not reported
Additional Code 5:	Not reported

Shipment Date:	20080801
Creation Date:	Not reported
Receipt Date:	Not reported
Manifest ID:	002174378FLE
Trans EPA ID:	NJD986607380
Trans Name:	MAUMEE EXPRESS INC
Trans 2 EPA ID:	Not reported
Trans 2 Name:	Not reported
TSDF EPA ID:	ARD981057870
Trans Name:	RINECO
TSDF Alt EPA ID:	Not reported
TSDF Alt Name:	Not reported
Waste Code Description:	331 - Off-specification, aged, or surplus organics
RCRA Code:	Not reported
Meth Code:	H061 - Fuel Blending Prior To Energy Recovery At Another Site
Quantity Tons:	0.92
Waste Quantity:	1840

Quantity Unit:	P
Additional Code 1:	Not reported
Additional Code 2:	Not reported
Additional Code 3:	Not reported
Additional Code 4:	Not reported
Additional Code 5:	Not reported

Shipment Date:	20080801
Creation Date:	Not reported
Receipt Date:	Not reported
Manifest ID:	002174378FLE
Trans EPA ID:	NJD986607380
Trans Name:	MAUMEE EXPRESS INC
Trans 2 EPA ID:	Not reported
Trans 2 Name:	Not reported
TSDF EPA ID:	ARD981057870
Trans Name:	RINECO
TSDF Alt EPA ID:	Not reported
TSDF Alt Name:	Not reported
Waste Code Description:	- Not reported
RCRA Code:	Not reported
Meth Code:	H061 - Fuel Blending Prior To Energy Recovery At Another Site
Quantity Tons:	Not reported
Waste Quantity:	Not reported
Quantity Unit:	Not reported
Additional Code 1:	Not reported
Additional Code 2:	Not reported
Additional Code 3:	Not reported
Additional Code 4:	Not reported
Additional Code 5:	Not reported

Shipment Date:	20080801
Creation Date:	Not reported
Receipt Date:	Not reported
Manifest ID:	002174378FLE
Trans EPA ID:	NJD986607380
Trans Name:	MAUMEE EXPRESS INC
Trans 2 EPA ID:	Not reported
Trans 2 Name:	Not reported
TSDF EPA ID:	ARD981057870
Trans Name:	RINECO
TSDF Alt EPA ID:	Not reported
TSDF Alt Name:	Not reported
Waste Code Description:	- Not reported
RCRA Code:	Not reported
Meth Code:	H061 - Fuel Blending Prior To Energy Recovery At Another Site
Quantity Tons:	Not reported
Waste Quantity:	Not reported
Quantity Unit:	Not reported
Additional Code 1:	Not reported
Additional Code 2:	Not reported
Additional Code 3:	Not reported
Additional Code 4:	Not reported
Additional Code 5:	Not reported

Shipment Date:	20080801
Creation Date:	Not reported
Receipt Date:	Not reported
Manifest ID:	002174378FLE
Trans EPA ID:	NJD986607380
Trans Name:	MAUMEE EXPRESS INC
Trans 2 EPA ID:	Not reported
Trans 2 Name:	Not reported
TSDF EPA ID:	ARD981057870
Trans Name:	RINECO
TSDF Alt EPA ID:	Not reported
TSDF Alt Name:	Not reported
Waste Code Description:	331 - Off-specification, aged, or surplus organics
RCRA Code:	F005
Meth Code:	H061 - Fuel Blending Prior To Energy Recovery At Another Site
Quantity Tons:	0.533
Waste Quantity:	1066
Quantity Unit:	P
Additional Code 1:	F003
Additional Code 2:	D008
Additional Code 3:	D007
Additional Code 4:	D001
Additional Code 5:	Not reported

Shipment Date:	20080801
Creation Date:	Not reported
Receipt Date:	Not reported
Manifest ID:	002174378FLE
Trans EPA ID:	NJD986607380
Trans Name:	MAUMEE EXPRESS INC

Trans 2 EPA ID:	Not reported
Trans 2 Name:	Not reported
TSDF EPA ID:	ARD981057870
Trans Name:	RINECO
TSDF Alt EPA ID:	Not reported
TSDF Alt Name:	Not reported
Waste Code Description:	331 - Off-specification, aged, or surplus organics
RCRA Code:	Not reported
Meth Code:	H061 - Fuel Blending Prior To Energy Recovery At Another Site
Quantity Tons:	0.198
Waste Quantity:	396
Quantity Unit:	P
Additional Code 1:	Not reported
Additional Code 2:	Not reported
Additional Code 3:	Not reported
Additional Code 4:	Not reported
Additional Code 5:	Not reported

Shipment Date:	20080801
Creation Date:	Not reported
Receipt Date:	Not reported
Manifest ID:	002174378FLE
Trans EPA ID:	NJD986607380
Trans Name:	MAUMEE EXPRESS INC
Trans 2 EPA ID:	Not reported
Trans 2 Name:	Not reported
TSDF EPA ID:	ARD981057870
Trans Name:	RINECO
TSDF Alt EPA ID:	Not reported
TSDF Alt Name:	Not reported
Waste Code Description:	- Not reported
RCRA Code:	Not reported
Meth Code:	H061 - Fuel Blending Prior To Energy Recovery At Another Site
Quantity Tons:	Not reported
Waste Quantity:	Not reported
Quantity Unit:	Not reported
Additional Code 1:	Not reported
Additional Code 2:	Not reported
Additional Code 3:	Not reported
Additional Code 4:	Not reported
Additional Code 5:	Not reported

Shipment Date:	20080801
Creation Date:	Not reported
Receipt Date:	Not reported
Manifest ID:	002174378FLE
Trans EPA ID:	NJD986607380
Trans Name:	MAUMEE EXPRESS INC
Trans 2 EPA ID:	Not reported
Trans 2 Name:	Not reported
TSDF EPA ID:	ARD981057870
Trans Name:	RINECO
TSDF Alt EPA ID:	Not reported
TSDF Alt Name:	Not reported
Waste Code Description:	331 - Off-specification, aged, or surplus organics
RCRA Code:	Not reported
Meth Code:	H061 - Fuel Blending Prior To Energy Recovery At Another Site
Quantity Tons:	0.492
Waste Quantity:	984
Quantity Unit:	P
Additional Code 1:	Not reported
Additional Code 2:	Not reported
Additional Code 3:	Not reported
Additional Code 4:	Not reported
Additional Code 5:	Not reported

Shipment Date:	20080801
Creation Date:	Not reported
Receipt Date:	Not reported
Manifest ID:	002174378FLE
Trans EPA ID:	NJD986607380
Trans Name:	MAUMEE EXPRESS INC
Trans 2 EPA ID:	Not reported
Trans 2 Name:	Not reported
TSDF EPA ID:	ARD981057870
Trans Name:	RINECO
TSDF Alt EPA ID:	Not reported
TSDF Alt Name:	Not reported
Waste Code Description:	331 - Off-specification, aged, or surplus organics
RCRA Code:	D007
Meth Code:	H141 - Storage, Bulking, And/Or Transfer Off Site--No Treatment/Reovery (H010-H129) Or (H131-H135)
Quantity Tons:	0.2025
Waste Quantity:	405
Quantity Unit:	P

Additional Code 1:	Not reported
Additional Code 2:	Not reported
Additional Code 3:	Not reported
Additional Code 4:	Not reported
Additional Code 5:	Not reported
Shipment Date:	20080801
Creation Date:	Not reported
Receipt Date:	Not reported
Manifest ID:	002174378FLE
Trans EPA ID:	NJD986607380
Trans Name:	MAUMEE EXPRESS INC
Trans 2 EPA ID:	Not reported
Trans 2 Name:	Not reported
TSDF EPA ID:	ARD981057870
Trans Name:	RINECO
TSDF Alt EPA ID:	Not reported
TSDF Alt Name:	Not reported
Waste Code Description:	331 - Off-specification, aged, or surplus organics
RCRA Code:	D007
Meth Code:	H141 - Storage, Bulking, And/Or Transfer Off Site--No Treatment/Reovery (H010-H129) Or (H131-H135)
Quantity Tons:	1.1375
Waste Quantity:	2275
Quantity Unit:	P
Additional Code 1:	Not reported
Additional Code 2:	Not reported
Additional Code 3:	Not reported
Additional Code 4:	Not reported
Additional Code 5:	Not reported
Shipment Date:	20080801
Creation Date:	Not reported
Receipt Date:	Not reported
Manifest ID:	002174378FLE
Trans EPA ID:	NJD986607380
Trans Name:	MAUMEE EXPRESS INC
Trans 2 EPA ID:	Not reported
Trans 2 Name:	Not reported
TSDF EPA ID:	ARD981057870
Trans Name:	RINECO
TSDF Alt EPA ID:	Not reported
TSDF Alt Name:	Not reported
Waste Code Description:	331 - Off-specification, aged, or surplus organics
RCRA Code:	D035
Meth Code:	H141 - Storage, Bulking, And/Or Transfer Off Site--No Treatment/Reovery (H010-H129) Or (H131-H135)
Quantity Tons:	0.095
Waste Quantity:	190
Quantity Unit:	P
Additional Code 1:	D002
Additional Code 2:	D001
Additional Code 3:	Not reported
Additional Code 4:	Not reported
Additional Code 5:	Not reported
Shipment Date:	20080801
Creation Date:	Not reported
Receipt Date:	Not reported
Manifest ID:	002174378FLE
Trans EPA ID:	NJD986607380
Trans Name:	MAUMEE EXPRESS INC
Trans 2 EPA ID:	Not reported
Trans 2 Name:	Not reported
TSDF EPA ID:	ARD981057870
Trans Name:	RINECO
TSDF Alt EPA ID:	Not reported
TSDF Alt Name:	Not reported
Waste Code Description:	331 - Off-specification, aged, or surplus organics
RCRA Code:	D035
Meth Code:	H141 - Storage, Bulking, And/Or Transfer Off Site--No Treatment/Reovery (H010-H129) Or (H131-H135)
Quantity Tons:	0.337
Waste Quantity:	674
Quantity Unit:	P
Additional Code 1:	D002
Additional Code 2:	D001
Additional Code 3:	Not reported
Additional Code 4:	Not reported
Additional Code 5:	Not reported
Shipment Date:	20080801
Creation Date:	Not reported
Receipt Date:	Not reported
Manifest ID:	002174378FLE

Trans EPA ID:	NJD986607380
Trans Name:	MAUMEE EXPRESS INC
Trans 2 EPA ID:	Not reported
Trans 2 Name:	Not reported
TSDF EPA ID:	ARD981057870
Trans Name:	RINECO
TSDF Alt EPA ID:	Not reported
TSDF Alt Name:	Not reported
Waste Code Description:	331 - Off-specification, aged, or surplus organics
RCRA Code:	D021
Meth Code:	H141 - Storage, Bulking, And/Or Transfer Off Site--No Treatment/Reovery (H010-H129) Or (H131-H135)
Quantity Tons:	0.7375
Waste Quantity:	1475
Quantity Unit:	P
Additional Code 1:	D001
Additional Code 2:	Not reported
Additional Code 3:	Not reported
Additional Code 4:	Not reported
Additional Code 5:	Not reported

Shipment Date:	20080801
Creation Date:	Not reported
Receipt Date:	Not reported
Manifest ID:	002174378FLE
Trans EPA ID:	NJD986607380
Trans Name:	MAUMEE EXPRESS INC
Trans 2 EPA ID:	Not reported
Trans 2 Name:	Not reported
TSDF EPA ID:	ARD981057870
Trans Name:	RINECO
TSDF Alt EPA ID:	Not reported
TSDF Alt Name:	Not reported
Waste Code Description:	331 - Off-specification, aged, or surplus organics
RCRA Code:	D021
Meth Code:	H141 - Storage, Bulking, And/Or Transfer Off Site--No Treatment/Reovery (H010-H129) Or (H131-H135)
Quantity Tons:	0.259
Waste Quantity:	518
Quantity Unit:	P
Additional Code 1:	D001
Additional Code 2:	Not reported
Additional Code 3:	Not reported
Additional Code 4:	Not reported
Additional Code 5:	Not reported

Shipment Date:	20080728
Creation Date:	9/25/2008 18:30:18
Receipt Date:	20080728
Manifest ID:	002174498FLE
Trans EPA ID:	CAD028277036
Trans Name:	ASBURY ENVIRONMENTAL SERVICES
Trans 2 EPA ID:	Not reported
Trans 2 Name:	Not reported
TSDF EPA ID:	CAT080013352
Trans Name:	DEMENNO/KERDOON (GENERATOR)
TSDF Alt EPA ID:	Not reported
TSDF Alt Name:	Not reported
Waste Code Description:	135 - Unspecified aqueous solution
RCRA Code:	Not reported
Meth Code:	H039 - Other Recovery Of Reclamation For Reuse Including Acid Regeneration, Organics Recovery Ect
Quantity Tons:	21.21
Waste Quantity:	5050
Quantity Unit:	G
Additional Code 1:	Not reported
Additional Code 2:	Not reported
Additional Code 3:	Not reported
Additional Code 4:	Not reported
Additional Code 5:	Not reported

Shipment Date:	20080728
Creation Date:	9/25/2008 18:30:18
Receipt Date:	20080728
Manifest ID:	004549104JJK
Trans EPA ID:	CAD028277036
Trans Name:	ASBURY ENVIRONMENTAL SERVICES
Trans 2 EPA ID:	Not reported
Trans 2 Name:	Not reported
TSDF EPA ID:	CAT080013352
Trans Name:	DEMENNO / KERDOON
TSDF Alt EPA ID:	Not reported
TSDF Alt Name:	Not reported
Waste Code Description:	135 - Unspecified aqueous solution
RCRA Code:	Not reported

Meth Code:	H039 - Other Recovery Of Reclamation For Reuse Including Acid Regeneration, Organics Recovery Ect
Quantity Tons:	11.34
Waste Quantity:	2700
Quantity Unit:	G
Additional Code 1:	Not reported
Additional Code 2:	Not reported
Additional Code 3:	Not reported
Additional Code 4:	Not reported
Additional Code 5:	Not reported

Shipment Date:	20080521
Creation Date:	Not reported
Receipt Date:	Not reported
Manifest ID:	001488148FLE
Trans EPA ID:	NJD986607380
Trans Name:	MAUMEE EXPRESS INC
Trans 2 EPA ID:	Not reported
Trans 2 Name:	Not reported
TSDF EPA ID:	ARD981057870
Trans Name:	RINECO
TSDF Alt EPA ID:	Not reported
TSDF Alt Name:	Not reported
Waste Code Description:	343 - Unspecified organic liquid mixture
RCRA Code:	F005
Meth Code:	H061 - Fuel Blending Prior To Energy Recovery At Another Site
Quantity Tons:	3.8825
Waste Quantity:	7765
Quantity Unit:	P
Additional Code 1:	F003
Additional Code 2:	D021
Additional Code 3:	D007
Additional Code 4:	D001
Additional Code 5:	Not reported

Shipment Date:	20080521
Creation Date:	Not reported
Receipt Date:	Not reported
Manifest ID:	001488148FLE
Trans EPA ID:	NJD986607380
Trans Name:	MAUMEE EXPRESS INC
Trans 2 EPA ID:	Not reported
Trans 2 Name:	Not reported
TSDF EPA ID:	ARD981057870
Trans Name:	RINECO
TSDF Alt EPA ID:	Not reported
TSDF Alt Name:	Not reported
Waste Code Description:	331 - Off-specification, aged, or surplus organics
RCRA Code:	D021
Meth Code:	H141 - Storage, Bulking, And/Or Transfer Off Site--No Treatment/Reovery (H010-H129) Or (H131-H135)
Quantity Tons:	0.57
Waste Quantity:	1140
Quantity Unit:	P
Additional Code 1:	D001
Additional Code 2:	Not reported
Additional Code 3:	Not reported
Additional Code 4:	Not reported
Additional Code 5:	Not reported

Shipment Date:	20080521
Creation Date:	10/10/2008 18:30:08
Receipt Date:	20080523
Manifest ID:	001488148FLE
Trans EPA ID:	NJD986607380
Trans Name:	MAUMEE EXPRESS INC
Trans 2 EPA ID:	Not reported
Trans 2 Name:	Not reported
TSDF EPA ID:	ARD981057870
Trans Name:	RINECO
TSDF Alt EPA ID:	Not reported
TSDF Alt Name:	Not reported
Waste Code Description:	331 - Off-specification, aged, or surplus organics
RCRA Code:	F005
Meth Code:	H061 - Fuel Blending Prior To Energy Recovery At Another Site
Quantity Tons:	2.435
Waste Quantity:	4870
Quantity Unit:	P
Additional Code 1:	F003
Additional Code 2:	F002
Additional Code 3:	D001
Additional Code 4:	Not reported
Additional Code 5:	Not reported

Shipment Date:	20080521

Creation Date:	10/10/2008 18:30:08
Receipt Date:	20080523
Manifest ID:	001488148FLE
Trans EPA ID:	NJD986607380
Trans Name:	MAUMEE EXPRESS INC
Trans 2 EPA ID:	Not reported
Trans 2 Name:	Not reported
TSDF EPA ID:	ARD981057870
Trans Name:	RINECO
TSDF Alt EPA ID:	Not reported
TSDF Alt Name:	Not reported
Waste Code Description:	331 - Off-specification, aged, or surplus organics
RCRA Code:	D007
Meth Code:	H141 - Storage, Bulking, And/Or Transfer Off Site--No Treatment/Reovery (H010-H129) Or (H131-H135)
Quantity Tons:	0.547
Waste Quantity:	1094
Quantity Unit:	P
Additional Code 1:	Not reported
Additional Code 2:	Not reported
Additional Code 3:	Not reported
Additional Code 4:	Not reported
Additional Code 5:	Not reported

Shipment Date:	20080521
Creation Date:	10/10/2008 18:30:08
Receipt Date:	20080523
Manifest ID:	001488148FLE
Trans EPA ID:	NJD986607380
Trans Name:	MAUMEE EXPRESS INC
Trans 2 EPA ID:	Not reported
Trans 2 Name:	Not reported
TSDF EPA ID:	ARD981057870
Trans Name:	RINECO
TSDF Alt EPA ID:	Not reported
TSDF Alt Name:	Not reported
Waste Code Description:	331 - Off-specification, aged, or surplus organics
RCRA Code:	D007
Meth Code:	H141 - Storage, Bulking, And/Or Transfer Off Site--No Treatment/Reovery (H010-H129) Or (H131-H135)
Quantity Tons:	0.215
Waste Quantity:	430
Quantity Unit:	P
Additional Code 1:	Not reported
Additional Code 2:	Not reported
Additional Code 3:	Not reported
Additional Code 4:	Not reported
Additional Code 5:	Not reported

Shipment Date:	20080521
Creation Date:	10/10/2008 18:30:08
Receipt Date:	20080523
Manifest ID:	001488148FLE
Trans EPA ID:	NJD986607380
Trans Name:	MAUMEE EXPRESS INC
Trans 2 EPA ID:	Not reported
Trans 2 Name:	Not reported
TSDF EPA ID:	ARD981057870
Trans Name:	RINECO
TSDF Alt EPA ID:	Not reported
TSDF Alt Name:	Not reported
Waste Code Description:	352 - Other organic solids
RCRA Code:	F005
Meth Code:	H061 - Fuel Blending Prior To Energy Recovery At Another Site
Quantity Tons:	6.6175
Waste Quantity:	13235
Quantity Unit:	P
Additional Code 1:	F003
Additional Code 2:	D035
Additional Code 3:	D007
Additional Code 4:	Not reported
Additional Code 5:	Not reported

Shipment Date:	20080521
Creation Date:	Not reported
Receipt Date:	Not reported
Manifest ID:	001488148FLE
Trans EPA ID:	NJD986607380
Trans Name:	MAUMEE EXPRESS INC
Trans 2 EPA ID:	Not reported
Trans 2 Name:	Not reported
TSDF EPA ID:	ARD981057870
Trans Name:	RINECO
TSDF Alt EPA ID:	Not reported
TSDF Alt Name:	Not reported

Waste Code Description:	343 - Unspecified organic liquid mixture
RCRA Code:	F005
Meth Code:	- Not reported
Quantity Tons:	Not reported
Waste Quantity:	290
Quantity Unit:	Not reported
Additional Code 1:	F003
Additional Code 2:	D021
Additional Code 3:	D007
Additional Code 4:	D001
Additional Code 5:	Not reported

Shipment Date:	20080521
Creation Date:	Not reported
Receipt Date:	Not reported
Manifest ID:	001488148FLE
Trans EPA ID:	NJD986607380
Trans Name:	MAUMEE EXPRESS INC
Trans 2 EPA ID:	Not reported
Trans 2 Name:	Not reported
TSDF EPA ID:	ARD981057870
Trans Name:	RINECO
TSDF Alt EPA ID:	Not reported
TSDF Alt Name:	Not reported
Waste Code Description:	343 - Unspecified organic liquid mixture
RCRA Code:	F005
Meth Code:	- Not reported
Quantity Tons:	0.07
Waste Quantity:	140
Quantity Unit:	P
Additional Code 1:	F003
Additional Code 2:	D035
Additional Code 3:	D007
Additional Code 4:	D001
Additional Code 5:	Not reported

Shipment Date:	20080521
Creation Date:	Not reported
Receipt Date:	Not reported
Manifest ID:	001488148FLE
Trans EPA ID:	NJD986607380
Trans Name:	MAUMEE EXPRESS INC
Trans 2 EPA ID:	Not reported
Trans 2 Name:	Not reported
TSDF EPA ID:	ARD981057870
Trans Name:	RINECO
TSDF Alt EPA ID:	Not reported
TSDF Alt Name:	Not reported
Waste Code Description:	135 - Unspecified aqueous solution
RCRA Code:	D035
Meth Code:	- Not reported
Quantity Tons:	0.25
Waste Quantity:	500
Quantity Unit:	P
Additional Code 1:	D007
Additional Code 2:	Not reported
Additional Code 3:	Not reported
Additional Code 4:	Not reported
Additional Code 5:	Not reported

Shipment Date:	20080521
Creation Date:	Not reported
Receipt Date:	Not reported
Manifest ID:	001488148FLE
Trans EPA ID:	NJD986607380
Trans Name:	MAUMEE EXPRESS INC
Trans 2 EPA ID:	Not reported
Trans 2 Name:	Not reported
TSDF EPA ID:	ARD981057870
Trans Name:	RINECO
TSDF Alt EPA ID:	Not reported
TSDF Alt Name:	Not reported
Waste Code Description:	331 - Off-specification, aged, or surplus organics
RCRA Code:	F005
Meth Code:	- Not reported
Quantity Tons:	Not reported
Waste Quantity:	1475
Quantity Unit:	Not reported
Additional Code 1:	F003
Additional Code 2:	D008
Additional Code 3:	D007
Additional Code 4:	D001
Additional Code 5:	Not reported

Shipment Date:	20080521

Creation Date:	Not reported
Receipt Date:	Not reported
Manifest ID:	001488148FLE
Trans EPA ID:	NJD986607380
Trans Name:	MAUMEE EXPRESS INC
Trans 2 EPA ID:	Not reported
Trans 2 Name:	Not reported
TSDF EPA ID:	ARD981057870
Trans Name:	RINECO
TSDF Alt EPA ID:	Not reported
TSDF Alt Name:	Not reported
Waste Code Description:	343 - Unspecified organic liquid mixture
RCRA Code:	F005
Meth Code:	H061 - Fuel Blending Prior To Energy Recovery At Another Site
Quantity Tons:	3.964
Waste Quantity:	7928
Quantity Unit:	P
Additional Code 1:	F003
Additional Code 2:	D021
Additional Code 3:	D007
Additional Code 4:	D001
Additional Code 5:	Not reported

Shipment Date:	20080521
Creation Date:	Not reported
Receipt Date:	Not reported
Manifest ID:	001488148FLE
Trans EPA ID:	NJD986607380
Trans Name:	MAUMEE EXPRESS INC
Trans 2 EPA ID:	Not reported
Trans 2 Name:	Not reported
TSDF EPA ID:	ARD981057870
Trans Name:	RINECO
TSDF Alt EPA ID:	Not reported
TSDF Alt Name:	Not reported
Waste Code Description:	331 - Off-specification, aged, or surplus organics
RCRA Code:	D035
Meth Code:	H141 - Storage, Bulking, And/Or Transfer Off Site--No Treatment/Reovery (H010-H129) Or (H131-H135)
Quantity Tons:	0.186
Waste Quantity:	372
Quantity Unit:	P
Additional Code 1:	D002
Additional Code 2:	D001
Additional Code 3:	Not reported
Additional Code 4:	Not reported
Additional Code 5:	Not reported

Shipment Date:	20080521
Creation Date:	Not reported
Receipt Date:	Not reported
Manifest ID:	001488148FLE
Trans EPA ID:	NJD986607380
Trans Name:	MAUMEE EXPRESS INC
Trans 2 EPA ID:	Not reported
Trans 2 Name:	Not reported
TSDF EPA ID:	ARD981057870
Trans Name:	RINECO
TSDF Alt EPA ID:	Not reported
TSDF Alt Name:	Not reported
Waste Code Description:	331 - Off-specification, aged, or surplus organics
RCRA Code:	D035
Meth Code:	H141 - Storage, Bulking, And/Or Transfer Off Site--No Treatment/Reovery (H010-H129) Or (H131-H135)
Quantity Tons:	0.1975
Waste Quantity:	395
Quantity Unit:	P
Additional Code 1:	D002
Additional Code 2:	D001
Additional Code 3:	Not reported
Additional Code 4:	Not reported
Additional Code 5:	Not reported

Shipment Date:	20080314
Creation Date:	Not reported
Receipt Date:	Not reported
Manifest ID:	001488684FLE
Trans EPA ID:	CAR000183822
Trans Name:	HAZARDOUS MATERIAL TRANSPORTATION INC
Trans 2 EPA ID:	Not reported
Trans 2 Name:	Not reported
TSDF EPA ID:	ARD981057870
Trans Name:	RINECO
TSDF Alt EPA ID:	Not reported
TSDF Alt Name:	Not reported

Waste Code Description:	135 - Unspecified aqueous solution
RCRA Code:	D035
Meth Code:	H141 - Storage, Bulking, And/Or Transfer Off Site--No Treatment/Reovery (H010-H129) Or (H131-H135)
Quantity Tons:	0.41
Waste Quantity:	820
Quantity Unit:	P
Additional Code 1:	D007
Additional Code 2:	Not reported
Additional Code 3:	Not reported
Additional Code 4:	Not reported
Additional Code 5:	Not reported

Shipment Date:	20080314
Creation Date:	Not reported
Receipt Date:	Not reported
Manifest ID:	001488684FLE
Trans EPA ID:	CAR000183822
Trans Name:	HAZARDOUS MATERIAL TRANSPORTATION INC
Trans 2 EPA ID:	Not reported
Trans 2 Name:	Not reported
TSDF EPA ID:	ARD981057870
Trans Name:	RINECO
TSDF Alt EPA ID:	Not reported
TSDF Alt Name:	Not reported
Waste Code Description:	331 - Off-specification, aged, or surplus organics
RCRA Code:	F005
Meth Code:	H061 - Fuel Blending Prior To Energy Recovery At Another Site
Quantity Tons:	0.4175
Waste Quantity:	835
Quantity Unit:	P
Additional Code 1:	F003
Additional Code 2:	F002
Additional Code 3:	D001
Additional Code 4:	Not reported
Additional Code 5:	Not reported

Shipment Date:	20080314
Creation Date:	Not reported
Receipt Date:	Not reported
Manifest ID:	001488684FLE
Trans EPA ID:	CAR000183822
Trans Name:	HAZARDOUS MATERIAL TRANSPORTATION INC
Trans 2 EPA ID:	Not reported
Trans 2 Name:	Not reported
TSDF EPA ID:	ARD981057870
Trans Name:	RINECO
TSDF Alt EPA ID:	Not reported
TSDF Alt Name:	Not reported
Waste Code Description:	343 - Unspecified organic liquid mixture
RCRA Code:	F003
Meth Code:	H061 - Fuel Blending Prior To Energy Recovery At Another Site
Quantity Tons:	0.0625
Waste Quantity:	125
Quantity Unit:	P
Additional Code 1:	D021
Additional Code 2:	D007
Additional Code 3:	D001
Additional Code 4:	Not reported
Additional Code 5:	Not reported

Shipment Date:	20080314
Creation Date:	8/20/2008 18:30:39
Receipt Date:	20080321
Manifest ID:	001488684FLE
Trans EPA ID:	CAR000183822
Trans Name:	HAZARDOUS MATERIAL TRANSPORTATION INC
Trans 2 EPA ID:	Not reported
Trans 2 Name:	Not reported
TSDF EPA ID:	ARD981057870
Trans Name:	RINECO
TSDF Alt EPA ID:	Not reported
TSDF Alt Name:	Not reported
Waste Code Description:	352 - Other organic solids
RCRA Code:	F005
Meth Code:	H061 - Fuel Blending Prior To Energy Recovery At Another Site
Quantity Tons:	6.7625
Waste Quantity:	13525
Quantity Unit:	P
Additional Code 1:	F003
Additional Code 2:	D035
Additional Code 3:	D007
Additional Code 4:	Not reported
Additional Code 5:	Not reported

Shipment Date:	20080314
Creation Date:	8/20/2008 18:30:39
Receipt Date:	20080321
Manifest ID:	001488684FLE
Trans EPA ID:	CAR000183822
Trans Name:	HAZARDOUS MATERIAL TRANSPORTATION INC
Trans 2 EPA ID:	Not reported
Trans 2 Name:	Not reported
TSDF EPA ID:	ARD981057870
Trans Name:	RINECO
TSDF Alt EPA ID:	Not reported
TSDF Alt Name:	Not reported
Waste Code Description:	343 - Unspecified organic liquid mixture
RCRA Code:	F005
Meth Code:	H061 - Fuel Blending Prior To Energy Recovery At Another Site
Quantity Tons:	6.205
Waste Quantity:	12410
Quantity Unit:	P
Additional Code 1:	F003
Additional Code 2:	D021
Additional Code 3:	D007
Additional Code 4:	D001
Additional Code 5:	Not reported

Shipment Date:	20080314
Creation Date:	8/20/2008 18:30:39
Receipt Date:	20080321
Manifest ID:	001488684FLE
Trans EPA ID:	CAR000183822
Trans Name:	HAZARDOUS MATERIAL TRANSPORTATION INC
Trans 2 EPA ID:	Not reported
Trans 2 Name:	Not reported
TSDF EPA ID:	ARD981057870
Trans Name:	RINECO
TSDF Alt EPA ID:	Not reported
TSDF Alt Name:	Not reported
Waste Code Description:	343 - Unspecified organic liquid mixture
RCRA Code:	F005
Meth Code:	H061 - Fuel Blending Prior To Energy Recovery At Another Site
Quantity Tons:	2.7515
Waste Quantity:	5503
Quantity Unit:	P
Additional Code 1:	F003
Additional Code 2:	D021
Additional Code 3:	D007
Additional Code 4:	D001
Additional Code 5:	Not reported

Shipment Date:	20080314
Creation Date:	8/20/2008 18:30:39
Receipt Date:	20080321
Manifest ID:	001488684FLE
Trans EPA ID:	CAR000183822
Trans Name:	HAZARDOUS MATERIAL TRANSPORTATION INC
Trans 2 EPA ID:	Not reported
Trans 2 Name:	Not reported
TSDF EPA ID:	ARD981057870
Trans Name:	RINECO
TSDF Alt EPA ID:	Not reported
TSDF Alt Name:	Not reported
Waste Code Description:	331 - Off-specification, aged, or surplus organics
RCRA Code:	D007
Meth Code:	H141 - Storage, Bulking, And/Or Transfer Off Site--No Treatment/Reovery (H010-H129) Or (H131-H135)
Quantity Tons:	0.19
Waste Quantity:	380
Quantity Unit:	P
Additional Code 1:	Not reported
Additional Code 2:	Not reported
Additional Code 3:	Not reported
Additional Code 4:	Not reported
Additional Code 5:	Not reported

Shipment Date:	20080314
Creation Date:	Not reported
Receipt Date:	Not reported
Manifest ID:	001488684FLE
Trans EPA ID:	CAR000183822
Trans Name:	HAZARDOUS MATERIAL TRANSPORTATION INC
Trans 2 EPA ID:	Not reported
Trans 2 Name:	Not reported
TSDF EPA ID:	ARD981057870
Trans Name:	RINECO
TSDF Alt EPA ID:	Not reported
TSDF Alt Name:	Not reported

Waste Code Description:	331 - Off-specification, aged, or surplus organics
RCRA Code:	D007
Meth Code:	H141 - Storage, Bulking, And/Or Transfer Off Site--No Treatment/Reovery (H010-H129) Or (H131-H135)
Quantity Tons:	0.555
Waste Quantity:	1110
Quantity Unit:	P
Additional Code 1:	Not reported
Additional Code 2:	Not reported
Additional Code 3:	Not reported
Additional Code 4:	Not reported
Additional Code 5:	Not reported

Shipment Date:	20080314
Creation Date:	Not reported
Receipt Date:	Not reported
Manifest ID:	001488684FLE
Trans EPA ID:	CAR000183822
Trans Name:	HAZARDOUS MATERIAL TRANSPORTATION INC
Trans 2 EPA ID:	Not reported
Trans 2 Name:	Not reported
TSDF EPA ID:	ARD981057870
Trans Name:	RINECO
TSDF Alt EPA ID:	Not reported
TSDF Alt Name:	Not reported
Waste Code Description:	331 - Off-specification, aged, or surplus organics
RCRA Code:	D035
Meth Code:	H141 - Storage, Bulking, And/Or Transfer Off Site--No Treatment/Reovery (H010-H129) Or (H131-H135)
Quantity Tons:	0.3675
Waste Quantity:	735
Quantity Unit:	P
Additional Code 1:	D002
Additional Code 2:	D001
Additional Code 3:	Not reported
Additional Code 4:	Not reported
Additional Code 5:	Not reported

Shipment Date:	20080314
Creation Date:	Not reported
Receipt Date:	Not reported
Manifest ID:	001488684FLE
Trans EPA ID:	CAR000183822
Trans Name:	HAZARDOUS MATERIAL TRANSPORTATION INC
Trans 2 EPA ID:	Not reported
Trans 2 Name:	Not reported
TSDF EPA ID:	ARD981057870
Trans Name:	RINECO
TSDF Alt EPA ID:	Not reported
TSDF Alt Name:	Not reported
Waste Code Description:	331 - Off-specification, aged, or surplus organics
RCRA Code:	D035
Meth Code:	H141 - Storage, Bulking, And/Or Transfer Off Site--No Treatment/Reovery (H010-H129) Or (H131-H135)
Quantity Tons:	0.163
Waste Quantity:	326
Quantity Unit:	P
Additional Code 1:	D002
Additional Code 2:	D001
Additional Code 3:	Not reported
Additional Code 4:	Not reported
Additional Code 5:	Not reported

Shipment Date:	20080314
Creation Date:	Not reported
Receipt Date:	Not reported
Manifest ID:	001488684FLE
Trans EPA ID:	CAR000183822
Trans Name:	HAZARDOUS MATERIAL TRANSPORTATION INC
Trans 2 EPA ID:	Not reported
Trans 2 Name:	Not reported
TSDF EPA ID:	ARD981057870
Trans Name:	RINECO
TSDF Alt EPA ID:	Not reported
TSDF Alt Name:	Not reported
Waste Code Description:	331 - Off-specification, aged, or surplus organics
RCRA Code:	D021
Meth Code:	H141 - Storage, Bulking, And/Or Transfer Off Site--No Treatment/Reovery (H010-H129) Or (H131-H135)
Quantity Tons:	0.5
Waste Quantity:	1000
Quantity Unit:	P
Additional Code 1:	D001
Additional Code 2:	Not reported
Additional Code 3:	Not reported

Additional Code 4:	Not reported
Additional Code 5:	Not reported

Shipment Date:	20080314
Creation Date:	Not reported
Receipt Date:	Not reported
Manifest ID:	001488684FLE
Trans EPA ID:	CAR000183822
Trans Name:	HAZARDOUS MATERIAL TRANSPORTATION INC
Trans 2 EPA ID:	Not reported
Trans 2 Name:	Not reported
TSDF EPA ID:	ARD981057870
Trans Name:	RINECO
TSDF Alt EPA ID:	Not reported
TSDF Alt Name:	Not reported
Waste Code Description:	- Not reported
RCRA Code:	Not reported
Meth Code:	H141 - Storage, Bulking, And/Or Transfer Off Site--No Treatment/Reovery (H010-H129) Or (H131-H135)
Quantity Tons:	Not reported
Waste Quantity:	Not reported
Quantity Unit:	Not reported
Additional Code 1:	Not reported
Additional Code 2:	Not reported
Additional Code 3:	Not reported
Additional Code 4:	Not reported
Additional Code 5:	Not reported

Shipment Date:	20080314
Creation Date:	Not reported
Receipt Date:	Not reported
Manifest ID:	001488684FLE
Trans EPA ID:	CAR000183822
Trans Name:	HAZARDOUS MATERIAL TRANSPORTATION INC
Trans 2 EPA ID:	Not reported
Trans 2 Name:	Not reported
TSDF EPA ID:	ARD981057870
Trans Name:	RINECO
TSDF Alt EPA ID:	Not reported
TSDF Alt Name:	Not reported
Waste Code Description:	331 - Off-specification, aged, or surplus organics
RCRA Code:	F005
Meth Code:	H061 - Fuel Blending Prior To Energy Recovery At Another Site
Quantity Tons:	1.2075
Waste Quantity:	2415
Quantity Unit:	P
Additional Code 1:	F003
Additional Code 2:	D008
Additional Code 3:	D007
Additional Code 4:	D001
Additional Code 5:	Not reported

Shipment Date:	20080314
Creation Date:	Not reported
Receipt Date:	Not reported
Manifest ID:	001488684FLE
Trans EPA ID:	CAR000183822
Trans Name:	HAZARDOUS MATERIAL TRANSPORTATION INC
Trans 2 EPA ID:	Not reported
Trans 2 Name:	Not reported
TSDF EPA ID:	ARD981057870
Trans Name:	RINECO
TSDF Alt EPA ID:	Not reported
TSDF Alt Name:	Not reported
Waste Code Description:	135 - Unspecified aqueous solution
RCRA Code:	D035
Meth Code:	H141 - Storage, Bulking, And/Or Transfer Off Site--No Treatment/Reovery (H010-H129) Or (H131-H135)
Quantity Tons:	0.4075
Waste Quantity:	815
Quantity Unit:	P
Additional Code 1:	D007
Additional Code 2:	Not reported
Additional Code 3:	Not reported
Additional Code 4:	Not reported
Additional Code 5:	Not reported

Shipment Date:	20080108
Creation Date:	Not reported
Receipt Date:	Not reported
Manifest ID:	001607326FLE
Trans EPA ID:	OKD981588791
Trans Name:	TRIAD TRANSPORT INC
Trans 2 EPA ID:	Not reported
Trans 2 Name:	Not reported

TSDF EPA ID:	ARD981057870
Trans Name:	RINECO
TSDF Alt EPA ID:	Not reported
TSDF Alt Name:	Not reported
Waste Code Description:	331 - Off-specification, aged, or surplus organics
RCRA Code:	D007
Meth Code:	H141 - Storage, Bulking, And/Or Transfer Off Site--No Treatment/Reovery (H010-H129) Or (H131-H135)
Quantity Tons:	0.4255
Waste Quantity:	851
Quantity Unit:	P
Additional Code 1:	Not reported
Additional Code 2:	Not reported
Additional Code 3:	Not reported
Additional Code 4:	Not reported
Additional Code 5:	Not reported

Shipment Date:	20080108
Creation Date:	7/16/2008 18:30:41
Receipt Date:	20080112
Manifest ID:	001607326FLE
Trans EPA ID:	OKD981588791
Trans Name:	TRIAD TRANSPORT INC
Trans 2 EPA ID:	Not reported
Trans 2 Name:	Not reported
TSDF EPA ID:	ARD981057870
Trans Name:	RINECO
TSDF Alt EPA ID:	Not reported
TSDF Alt Name:	Not reported
Waste Code Description:	331 - Off-specification, aged, or surplus organics
RCRA Code:	D007
Meth Code:	H141 - Storage, Bulking, And/Or Transfer Off Site--No Treatment/Reovery (H010-H129) Or (H131-H135)
Quantity Tons:	0.105
Waste Quantity:	210
Quantity Unit:	P
Additional Code 1:	Not reported
Additional Code 2:	Not reported
Additional Code 3:	Not reported
Additional Code 4:	Not reported
Additional Code 5:	Not reported

Shipment Date:	20080108
Creation Date:	Not reported
Receipt Date:	Not reported
Manifest ID:	001607326FLE
Trans EPA ID:	OKD981588791
Trans Name:	TRIAD TRANSPORT INC
Trans 2 EPA ID:	Not reported
Trans 2 Name:	Not reported
TSDF EPA ID:	ARD981057870
Trans Name:	RINECO
TSDF Alt EPA ID:	Not reported
TSDF Alt Name:	Not reported
Waste Code Description:	331 - Off-specification, aged, or surplus organics
RCRA Code:	D035
Meth Code:	H141 - Storage, Bulking, And/Or Transfer Off Site--No Treatment/Reovery (H010-H129) Or (H131-H135)
Quantity Tons:	0.262
Waste Quantity:	524
Quantity Unit:	P
Additional Code 1:	D002
Additional Code 2:	D001
Additional Code 3:	Not reported
Additional Code 4:	Not reported
Additional Code 5:	Not reported

Shipment Date:	20080108
Creation Date:	Not reported
Receipt Date:	Not reported
Manifest ID:	001607326FLE
Trans EPA ID:	OKD981588791
Trans Name:	TRIAD TRANSPORT INC
Trans 2 EPA ID:	Not reported
Trans 2 Name:	Not reported
TSDF EPA ID:	ARD981057870
Trans Name:	RINECO
TSDF Alt EPA ID:	Not reported
TSDF Alt Name:	Not reported
Waste Code Description:	331 - Off-specification, aged, or surplus organics
RCRA Code:	D021
Meth Code:	H141 - Storage, Bulking, And/Or Transfer Off Site--No Treatment/Reovery (H010-H129) Or (H131-H135)
Quantity Tons:	0.8575
Waste Quantity:	1715

Quantity Unit:	P
Additional Code 1:	D001
Additional Code 2:	Not reported
Additional Code 3:	Not reported
Additional Code 4:	Not reported
Additional Code 5:	Not reported
Shipment Date:	20080108
Creation Date:	Not reported
Receipt Date:	Not reported
Manifest ID:	001607326FLE
Trans EPA ID:	OKD981588791
Trans Name:	TRIAD TRANSPORT INC
Trans 2 EPA ID:	Not reported
Trans 2 Name:	Not reported
TSDF EPA ID:	ARD981057870
Trans Name:	RINECO
TSDF Alt EPA ID:	Not reported
TSDF Alt Name:	Not reported
Waste Code Description:	331 - Off-specification, aged, or surplus organics
RCRA Code:	D021
Meth Code:	H141 - Storage, Bulking, And/Or Transfer Off Site--No Treatment/Reovery (H010-H129) Or (H131-H135)
Quantity Tons:	0.328
Waste Quantity:	656
Quantity Unit:	P
Additional Code 1:	D001
Additional Code 2:	Not reported
Additional Code 3:	Not reported
Additional Code 4:	Not reported
Additional Code 5:	Not reported
Shipment Date:	20080108
Creation Date:	Not reported
Receipt Date:	Not reported
Manifest ID:	001607326FLE
Trans EPA ID:	OKD981588791
Trans Name:	TRIAD TRANSPORT INC
Trans 2 EPA ID:	Not reported
Trans 2 Name:	Not reported
TSDF EPA ID:	ARD981057870
Trans Name:	RINECO
TSDF Alt EPA ID:	Not reported
TSDF Alt Name:	Not reported
Waste Code Description:	331 - Off-specification, aged, or surplus organics
RCRA Code:	F005
Meth Code:	H061 - Fuel Blending Prior To Energy Recovery At Another Site
Quantity Tons:	0.995
Waste Quantity:	1990
Quantity Unit:	P
Additional Code 1:	F003
Additional Code 2:	D008
Additional Code 3:	D007
Additional Code 4:	D001
Additional Code 5:	Not reported
Shipment Date:	20080108
Creation Date:	Not reported
Receipt Date:	Not reported
Manifest ID:	001607326FLE
Trans EPA ID:	OKD981588791
Trans Name:	TRIAD TRANSPORT INC
Trans 2 EPA ID:	Not reported
Trans 2 Name:	Not reported
TSDF EPA ID:	ARD981057870
Trans Name:	RINECO
TSDF Alt EPA ID:	Not reported
TSDF Alt Name:	Not reported
Waste Code Description:	- Not reported
RCRA Code:	Not reported
Meth Code:	H141 - Storage, Bulking, And/Or Transfer Off Site--No Treatment/Reovery (H010-H129) Or (H131-H135)
Quantity Tons:	Not reported
Waste Quantity:	Not reported
Quantity Unit:	Not reported
Additional Code 1:	Not reported
Additional Code 2:	Not reported
Additional Code 3:	Not reported
Additional Code 4:	Not reported
Additional Code 5:	Not reported
Shipment Date:	20080108
Creation Date:	Not reported
Receipt Date:	Not reported
Manifest ID:	001607326FLE

Trans EPA ID:	OKD981588791
Trans Name:	TRIAD TRANSPORT INC
Trans 2 EPA ID:	Not reported
Trans 2 Name:	Not reported
TSDF EPA ID:	ARD981057870
Trans Name:	RINECO
TSDF Alt EPA ID:	Not reported
TSDF Alt Name:	Not reported
Waste Code Description:	135 - Unspecified aqueous solution
RCRA Code:	D035
Meth Code:	H141 - Storage, Bulking, And/Or Transfer Off Site--No Treatment/Reovery (H010-H129) Or (H131-H135)
Quantity Tons:	0.925
Waste Quantity:	1850
Quantity Unit:	P
Additional Code 1:	D007
Additional Code 2:	Not reported
Additional Code 3:	Not reported
Additional Code 4:	Not reported
Additional Code 5:	Not reported

Shipment Date:	20080108
Creation Date:	Not reported
Receipt Date:	Not reported
Manifest ID:	001607326FLE
Trans EPA ID:	OKD981588791
Trans Name:	TRIAD TRANSPORT INC
Trans 2 EPA ID:	Not reported
Trans 2 Name:	Not reported
TSDF EPA ID:	ARD981057870
Trans Name:	RINECO
TSDF Alt EPA ID:	Not reported
TSDF Alt Name:	Not reported
Waste Code Description:	331 - Off-specification, aged, or surplus organics
RCRA Code:	F005
Meth Code:	H061 - Fuel Blending Prior To Energy Recovery At Another Site
Quantity Tons:	0.23
Waste Quantity:	460
Quantity Unit:	P
Additional Code 1:	F003
Additional Code 2:	F002
Additional Code 3:	D001
Additional Code 4:	Not reported
Additional Code 5:	Not reported

Shipment Date:	20080108
Creation Date:	Not reported
Receipt Date:	Not reported
Manifest ID:	001607326FLE
Trans EPA ID:	OKD981588791
Trans Name:	TRIAD TRANSPORT INC
Trans 2 EPA ID:	Not reported
Trans 2 Name:	Not reported
TSDF EPA ID:	ARD981057870
Trans Name:	RINECO
TSDF Alt EPA ID:	Not reported
TSDF Alt Name:	Not reported
Waste Code Description:	343 - Unspecified organic liquid mixture
RCRA Code:	F003
Meth Code:	H061 - Fuel Blending Prior To Energy Recovery At Another Site
Quantity Tons:	0.505
Waste Quantity:	1010
Quantity Unit:	P
Additional Code 1:	D021
Additional Code 2:	D007
Additional Code 3:	D001
Additional Code 4:	Not reported
Additional Code 5:	Not reported

Shipment Date:	20080108
Creation Date:	Not reported
Receipt Date:	Not reported
Manifest ID:	001607326FLE
Trans EPA ID:	OKD981588791
Trans Name:	TRIAD TRANSPORT INC
Trans 2 EPA ID:	Not reported
Trans 2 Name:	Not reported
TSDF EPA ID:	ARD981057870
Trans Name:	RINECO
TSDF Alt EPA ID:	Not reported
TSDF Alt Name:	Not reported
Waste Code Description:	343 - Unspecified organic liquid mixture
RCRA Code:	F005
Meth Code:	H141 - Storage, Bulking, And/Or Transfer Off Site--No Treatment/Reovery (H010-H129) Or (H131-H135)

Quantity Tons:	0.45
Waste Quantity:	900
Quantity Unit:	P
Additional Code 1:	F003
Additional Code 2:	D035
Additional Code 3:	D007
Additional Code 4:	D001
Additional Code 5:	Not reported

Shipment Date:	20080108
Creation Date:	Not reported
Receipt Date:	Not reported
Manifest ID:	001607326FLE
Trans EPA ID:	OKD981588791
Trans Name:	TRIAD TRANSPORT INC
Trans 2 EPA ID:	Not reported
Trans 2 Name:	Not reported
TSDF EPA ID:	ARD981057870
Trans Name:	RINECO
TSDF Alt EPA ID:	Not reported
TSDF Alt Name:	Not reported
Waste Code Description:	352 - Other organic solids
RCRA Code:	Not reported
Meth Code:	H061 - Fuel Blending Prior To Energy Recovery At Another Site
Quantity Tons:	0.4975
Waste Quantity:	995
Quantity Unit:	P
Additional Code 1:	Not reported
Additional Code 2:	Not reported
Additional Code 3:	Not reported
Additional Code 4:	Not reported
Additional Code 5:	Not reported

Shipment Date:	20080108
Creation Date:	Not reported
Receipt Date:	Not reported
Manifest ID:	001607326FLE
Trans EPA ID:	OKD981588791
Trans Name:	TRIAD TRANSPORT INC
Trans 2 EPA ID:	Not reported
Trans 2 Name:	Not reported
TSDF EPA ID:	ARD981057870
Trans Name:	RINECO
TSDF Alt EPA ID:	Not reported
TSDF Alt Name:	Not reported
Waste Code Description:	331 - Off-specification, aged, or surplus organics
RCRA Code:	Not reported
Meth Code:	H061 - Fuel Blending Prior To Energy Recovery At Another Site
Quantity Tons:	0.01
Waste Quantity:	20
Quantity Unit:	P
Additional Code 1:	Not reported
Additional Code 2:	Not reported
Additional Code 3:	Not reported
Additional Code 4:	Not reported
Additional Code 5:	Not reported

Shipment Date:	20080108
Creation Date:	Not reported
Receipt Date:	Not reported
Manifest ID:	001607326FLE
Trans EPA ID:	OKD981588791
Trans Name:	TRIAD TRANSPORT INC
Trans 2 EPA ID:	Not reported
Trans 2 Name:	Not reported
TSDF EPA ID:	ARD981057870
Trans Name:	RINECO
TSDF Alt EPA ID:	Not reported
TSDF Alt Name:	Not reported
Waste Code Description:	331 - Off-specification, aged, or surplus organics
RCRA Code:	D007
Meth Code:	H141 - Storage, Bulking, And/Or Transfer Off Site--No Treatment/Reovery (H010-H129) Or (H131-H135)
Quantity Tons:	0.4255
Waste Quantity:	851
Quantity Unit:	P
Additional Code 1:	Not reported
Additional Code 2:	Not reported
Additional Code 3:	Not reported
Additional Code 4:	Not reported
Additional Code 5:	Not reported

Shipment Date:	20080108
Creation Date:	Not reported
Receipt Date:	Not reported

Manifest ID:	001607326FLE
Trans EPA ID:	OKD981588791
Trans Name:	TRIAD TRANSPORT INC
Trans 2 EPA ID:	Not reported
Trans 2 Name:	Not reported
TSDF EPA ID:	ARD981057870
Trans Name:	RINECO
TSDF Alt EPA ID:	Not reported
TSDF Alt Name:	Not reported
Waste Code Description:	331 - Off-specification, aged, or surplus organics
RCRA Code:	D035
Meth Code:	H141 - Storage, Bulking, And/Or Transfer Off Site--No Treatment/Reovery (H010-H129) Or (H131-H135)
Quantity Tons:	0.45
Waste Quantity:	900
Quantity Unit:	P
Additional Code 1:	D002
Additional Code 2:	D001
Additional Code 3:	Not reported
Additional Code 4:	Not reported
Additional Code 5:	Not reported

Shipment Date:	20080108
Creation Date:	Not reported
Receipt Date:	Not reported
Manifest ID:	001607326FLE
Trans EPA ID:	OKD981588791
Trans Name:	TRIAD TRANSPORT INC
Trans 2 EPA ID:	Not reported
Trans 2 Name:	Not reported
TSDF EPA ID:	ARD981057870
Trans Name:	RINECO
TSDF Alt EPA ID:	Not reported
TSDF Alt Name:	Not reported
Waste Code Description:	331 - Off-specification, aged, or surplus organics
RCRA Code:	D035
Meth Code:	H141 - Storage, Bulking, And/Or Transfer Off Site--No Treatment/Reovery (H010-H129) Or (H131-H135)
Quantity Tons:	0.262
Waste Quantity:	524
Quantity Unit:	P
Additional Code 1:	D002
Additional Code 2:	D001
Additional Code 3:	Not reported
Additional Code 4:	Not reported
Additional Code 5:	Not reported

Shipment Date:	20080108
Creation Date:	Not reported
Receipt Date:	Not reported
Manifest ID:	001607326FLE
Trans EPA ID:	OKD981588791
Trans Name:	TRIAD TRANSPORT INC
Trans 2 EPA ID:	Not reported
Trans 2 Name:	Not reported
TSDF EPA ID:	ARD981057870
Trans Name:	RINECO
TSDF Alt EPA ID:	Not reported
TSDF Alt Name:	Not reported
Waste Code Description:	331 - Off-specification, aged, or surplus organics
RCRA Code:	D021
Meth Code:	H141 - Storage, Bulking, And/Or Transfer Off Site--No Treatment/Reovery (H010-H129) Or (H131-H135)
Quantity Tons:	0.8575
Waste Quantity:	1715
Quantity Unit:	P
Additional Code 1:	D001
Additional Code 2:	Not reported
Additional Code 3:	Not reported
Additional Code 4:	Not reported
Additional Code 5:	Not reported

Shipment Date:	20080108
Creation Date:	Not reported
Receipt Date:	Not reported
Manifest ID:	001607326FLE
Trans EPA ID:	OKD981588791
Trans Name:	TRIAD TRANSPORT INC
Trans 2 EPA ID:	Not reported
Trans 2 Name:	Not reported
TSDF EPA ID:	ARD981057870
Trans Name:	RINECO
TSDF Alt EPA ID:	Not reported
TSDF Alt Name:	Not reported
Waste Code Description:	331 - Off-specification, aged, or surplus organics

RCRA Code: D021
Meth Code: H141 - Storage, Bulking, And/Or Transfer Off Site--No Treatment/Reovery (H010-H129) Or (H131-H135)
Quantity Tons: 0.328
Waste Quantity: 656
Quantity Unit: P
Additional Code 1: D001
Additional Code 2: Not reported
Additional Code 3: Not reported
Additional Code 4: Not reported
Additional Code 5: Not reported

Shipment Date: 20080108
Creation Date: Not reported
Receipt Date: Not reported
Manifest ID: 001607326FLE
Trans EPA ID: OKD981588791
Trans Name: TRIAD TRANSPORT INC
Trans 2 EPA ID: Not reported
Trans 2 Name: Not reported
TSDF EPA ID: ARD981057870
Trans Name: RINECO
TSDF Alt EPA ID: Not reported
TSDF Alt Name: Not reported
Waste Code Description: 331 - Off-specification, aged, or surplus organics
RCRA Code: F005
Meth Code: H061 - Fuel Blending Prior To Energy Recovery At Another Site
Quantity Tons: 0.995
Waste Quantity: 1990
Quantity Unit: P
Additional Code 1: F003
Additional Code 2: D008
Additional Code 3: D007
Additional Code 4: D001
Additional Code 5: Not reported

Shipment Date: 20080108
Creation Date: Not reported
Receipt Date: Not reported
Manifest ID: 001607326FLE
Trans EPA ID: OKD981588791
Trans Name: TRIAD TRANSPORT INC
Trans 2 EPA ID: Not reported
Trans 2 Name: Not reported
TSDF EPA ID: ARD981057870
Trans Name: RINECO
TSDF Alt EPA ID: Not reported
TSDF Alt Name: Not reported
Waste Code Description: - Not reported
RCRA Code: Not reported
Meth Code: H141 - Storage, Bulking, And/Or Transfer Off Site--No Treatment/Reovery (H010-H129) Or (H131-H135)
Quantity Tons: Not reported
Waste Quantity: Not reported
Quantity Unit: Not reported
Additional Code 1: Not reported
Additional Code 2: Not reported
Additional Code 3: Not reported
Additional Code 4: Not reported
Additional Code 5: Not reported

Shipment Date: 20080108
Creation Date: Not reported
Receipt Date: Not reported
Manifest ID: 001607326FLE
Trans EPA ID: OKD981588791
Trans Name: TRIAD TRANSPORT INC
Trans 2 EPA ID: Not reported
Trans 2 Name: Not reported
TSDF EPA ID: ARD981057870
Trans Name: RINECO
TSDF Alt EPA ID: Not reported
TSDF Alt Name: Not reported
Waste Code Description: 135 - Unspecified aqueous solution
RCRA Code: D035
Meth Code: H141 - Storage, Bulking, And/Or Transfer Off Site--No Treatment/Reovery (H010-H129) Or (H131-H135)
Quantity Tons: 0.925
Waste Quantity: 1850
Quantity Unit: P
Additional Code 1: D007
Additional Code 2: Not reported
Additional Code 3: Not reported
Additional Code 4: Not reported
Additional Code 5: Not reported

Shipment Date:	20080108
Creation Date:	Not reported
Receipt Date:	Not reported
Manifest ID:	001607326FLE
Trans EPA ID:	OKD981588791
Trans Name:	TRIAD TRANSPORT INC
Trans 2 EPA ID:	Not reported
Trans 2 Name:	Not reported
TSDF EPA ID:	ARD981057870
Trans Name:	RINECO
TSDF Alt EPA ID:	Not reported
TSDF Alt Name:	Not reported
Waste Code Description:	331 - Off-specification, aged, or surplus organics
RCRA Code:	F005
Meth Code:	H061 - Fuel Blending Prior To Energy Recovery At Another Site
Quantity Tons:	0.23
Waste Quantity:	460
Quantity Unit:	P
Additional Code 1:	F003
Additional Code 2:	F002
Additional Code 3:	D001
Additional Code 4:	Not reported
Additional Code 5:	Not reported

Shipment Date:	20080108
Creation Date:	Not reported
Receipt Date:	Not reported
Manifest ID:	001607326FLE
Trans EPA ID:	OKD981588791
Trans Name:	TRIAD TRANSPORT INC
Trans 2 EPA ID:	Not reported
Trans 2 Name:	Not reported
TSDF EPA ID:	ARD981057870
Trans Name:	RINECO
TSDF Alt EPA ID:	Not reported
TSDF Alt Name:	Not reported
Waste Code Description:	343 - Unspecified organic liquid mixture
RCRA Code:	F003
Meth Code:	H061 - Fuel Blending Prior To Energy Recovery At Another Site
Quantity Tons:	0.505
Waste Quantity:	1010
Quantity Unit:	P
Additional Code 1:	D021
Additional Code 2:	D007
Additional Code 3:	D001
Additional Code 4:	Not reported
Additional Code 5:	Not reported

Shipment Date:	20080108
Creation Date:	Not reported
Receipt Date:	Not reported
Manifest ID:	001607326FLE
Trans EPA ID:	OKD981588791
Trans Name:	TRIAD TRANSPORT INC
Trans 2 EPA ID:	Not reported
Trans 2 Name:	Not reported
TSDF EPA ID:	ARD981057870
Trans Name:	RINECO
TSDF Alt EPA ID:	Not reported
TSDF Alt Name:	Not reported
Waste Code Description:	343 - Unspecified organic liquid mixture
RCRA Code:	F005
Meth Code:	H141 - Storage, Bulking, And/Or Transfer Off Site--No Treatment/Reovery (H010-H129) Or (H131-H135)
Quantity Tons:	0.45
Waste Quantity:	900
Quantity Unit:	P
Additional Code 1:	F003
Additional Code 2:	D035
Additional Code 3:	D007
Additional Code 4:	D001
Additional Code 5:	Not reported

Shipment Date:	20080108
Creation Date:	Not reported
Receipt Date:	Not reported
Manifest ID:	001607326FLE
Trans EPA ID:	OKD981588791
Trans Name:	TRIAD TRANSPORT INC
Trans 2 EPA ID:	Not reported
Trans 2 Name:	Not reported
TSDF EPA ID:	ARD981057870
Trans Name:	RINECO
TSDF Alt EPA ID:	Not reported

TSDF Alt Name:	Not reported
Waste Code Description:	352 - Other organic solids
RCRA Code:	Not reported
Meth Code:	H061 - Fuel Blending Prior To Energy Recovery At Another Site
Quantity Tons:	0.4975
Waste Quantity:	995
Quantity Unit:	P
Additional Code 1:	Not reported
Additional Code 2:	Not reported
Additional Code 3:	Not reported
Additional Code 4:	Not reported
Additional Code 5:	Not reported

Shipment Date:	20080108
Creation Date:	Not reported
Receipt Date:	Not reported
Manifest ID:	001607326FLE
Trans EPA ID:	OKD981588791
Trans Name:	TRIAD TRANSPORT INC
Trans 2 EPA ID:	Not reported
Trans 2 Name:	Not reported
TSDF EPA ID:	ARD981057870
Trans Name:	RINECO
TSDF Alt EPA ID:	Not reported
TSDF Alt Name:	Not reported
Waste Code Description:	331 - Off-specification, aged, or surplus organics
RCRA Code:	Not reported
Meth Code:	H061 - Fuel Blending Prior To Energy Recovery At Another Site
Quantity Tons:	0.01
Waste Quantity:	20
Quantity Unit:	P
Additional Code 1:	Not reported
Additional Code 2:	Not reported
Additional Code 3:	Not reported
Additional Code 4:	Not reported
Additional Code 5:	Not reported

Shipment Date:	20080108
Creation Date:	7/16/2008 18:30:41
Receipt Date:	20080112
Manifest ID:	001607326FLE
Trans EPA ID:	OKD981588791
Trans Name:	TRIAD TRANSPORT INC
Trans 2 EPA ID:	Not reported
Trans 2 Name:	Not reported
TSDF EPA ID:	ARD981057870
Trans Name:	RINECO
TSDF Alt EPA ID:	Not reported
TSDF Alt Name:	Not reported
Waste Code Description:	352 - Other organic solids
RCRA Code:	F005
Meth Code:	H061 - Fuel Blending Prior To Energy Recovery At Another Site
Quantity Tons:	6.12
Waste Quantity:	12240
Quantity Unit:	P
Additional Code 1:	F003
Additional Code 2:	D035
Additional Code 3:	D007
Additional Code 4:	Not reported
Additional Code 5:	Not reported

Shipment Date:	20080108
Creation Date:	7/16/2008 18:30:41
Receipt Date:	20080112
Manifest ID:	001607326FLE
Trans EPA ID:	OKD981588791
Trans Name:	TRIAD TRANSPORT INC
Trans 2 EPA ID:	Not reported
Trans 2 Name:	Not reported
TSDF EPA ID:	ARD981057870
Trans Name:	RINECO
TSDF Alt EPA ID:	Not reported
TSDF Alt Name:	Not reported
Waste Code Description:	343 - Unspecified organic liquid mixture
RCRA Code:	F005
Meth Code:	H061 - Fuel Blending Prior To Energy Recovery At Another Site
Quantity Tons:	4.315
Waste Quantity:	8630
Quantity Unit:	P
Additional Code 1:	F003
Additional Code 2:	D021
Additional Code 3:	D007
Additional Code 4:	D001
Additional Code 5:	Not reported

SECTION 1: FACILITY DETAIL REPORTS

...Continued...

Shipment Date:	20080108
Creation Date:	7/16/2008 18:30:41
Receipt Date:	20080112
Manifest ID:	001607326FLE
Trans EPA ID:	OKD981588791
Trans Name:	TRIAD TRANSPORT INC
Trans 2 EPA ID:	Not reported
Trans 2 Name:	Not reported
TSDF EPA ID:	ARD981057870
Trans Name:	RINECO
TSDF Alt EPA ID:	Not reported
TSDF Alt Name:	Not reported
Waste Code Description:	343 - Unspecified organic liquid mixture
RCRA Code:	F005
Meth Code:	H061 - Fuel Blending Prior To Energy Recovery At Another Site
Quantity Tons:	2.8645
Waste Quantity:	5729
Quantity Unit:	P
Additional Code 1:	F003
Additional Code 2:	D021
Additional Code 3:	D007
Additional Code 4:	D001
Additional Code 5:	Not reported

Shipment Date:	20080108
Creation Date:	Not reported
Receipt Date:	Not reported
Manifest ID:	001607326FLE
Trans EPA ID:	OKD981588791
Trans Name:	TRIAD TRANSPORT INC
Trans 2 EPA ID:	Not reported
Trans 2 Name:	Not reported
TSDF EPA ID:	ARD981057870
Trans Name:	RINECO
TSDF Alt EPA ID:	Not reported
TSDF Alt Name:	Not reported
Waste Code Description:	331 - Off-specification, aged, or surplus organics
RCRA Code:	D035
Meth Code:	H141 - Storage, Bulking, And/Or Transfer Off Site--No Treatment/Reovery (H010-H129) Or (H131-H135)
Quantity Tons:	0.45
Waste Quantity:	900
Quantity Unit:	P
Additional Code 1:	D002
Additional Code 2:	D001
Additional Code 3:	Not reported
Additional Code 4:	Not reported
Additional Code 5:	Not reported

SECTION 2: DATABASES AND UPDATE DATES

To maintain currency of the following federal, state and local databases, EDR contacts the appropriate government agency on a monthly or quarterly basis as required.

Elapsed ASTM days: Provides confirmation that this report meets or exceeds the 90-day updating requirement of the ASTM standard.

DATABASES FOUND IN THIS REPORT

CA HWTS: Hazardous Waste Tracking System
Source: Department of Toxic Substances Control
Telephone: 916-324-2444
DTSC maintains the Hazardous Waste Tracking System that stores ID number information since the early 1980s and manifest data since 1993. The system collects both manifest copies from the generator and destination facility.

Date of Government Version: 04/08/2021
Database Release Frequency: Varies
Date of Last EDR Contact: 04/05/2021
Date of Next Scheduled Update: 07/19/2021

CA HAZNET: Facility and Manifest Data
Source: California Environmental Protection Agency
Telephone: 916-255-1136
Facility and Manifest Data. The data is extracted from the copies of hazardous waste manifests received each year by the DTSC. The annual volume of manifests is typically 700,000 - 1,000,000 annually, representing approximately 350,000 - 500,000 shipments. Data are from the manifests submitted without correction, and therefore many contain some invalid values for data elements such as generator ID, TSD ID, waste category, and disposal method. This database begins with calendar year 1993.

Date of Government Version: 12/31/2019
Database Release Frequency: Annually
Date of Last EDR Contact: 04/09/2021
Date of Next Scheduled Update: 07/19/2021

PRODUCTS RESEARCH & CHEM CO
5430 SAN FERNANDO RD
GLENDALE, CA 91203

Inquiry Number:
May 11, 2021

EDR Site Report™

6 Armstrong Road, 4th floor
Shelton, CT 06484
Toll Free: 800.352.0050
www.edrnet.com

TABLE OF CONTENTS

The EDR-Site Report™ is a comprehensive presentation of government filings on a facility identified in a search of federal, state and local environmental databases.

Section 1: Facility Detail Reports . . . . . Page 3

All available detailed information from databases where sites are identified.

Section 2: Databases and Update Information. . . . . Page 5

Name, source, update dates, contact phone number and description of each of the databases for this report.

Thank you for your business.
Please contact EDR at 1-800-352-0050
with any questions or comments.

Disclaimer - Copyright and Trademark Notice

This report contains information obtained from a variety of public and other sources reasonably available to Environmental Data Resources , Inc. It cannot be concluded from this Report that coverage information for the target and surrounding properties does not exist from other sources. **NO WARRANTY EXPRESSED OR IMPLIED, IS MADE WHATSOEVER IN CONNECTION WITH THIS REPORT. ENVIRONMENTAL DATA RESOURCES, INC. SPECIFICALLY DISCLAIMS THE MAKING OF ANYSUCH WARRANTIES, INCLUDING WITHOUT LIMITATION, MERCHANTABILITY OR FITNESS FOR A PARTICULAR USE OR PURPOSE. ALL RISK IS ASSUMED BY THE USER. IN NO EVENT SHALL ENVIRONMENTAL DATA RESOURCES, INC. BE LIABLE TO ANYONE, WHETHER ARISING OUT OF ERRORS OR OMISSIONS, NEGLIGENCE, ACCIDENT OR ANY OTHER CAUSE, FOR ANY LOSS OR DAMAGE, INCLUDING, WITHOUT LIMITATION, SPECIAL, INCIDENTAL, CONSEQUENTIAL, OR EXEMPLARY DAMAGES.ANY LIABILITY ON THE PART OF ENVIRONMENTAL DATA RESOURCES, INC. IS STRICTLY LIMITED TO A REFUND OF THE AMOUNT PAID FOR THIS REPORT.**Purchaser accepts this report "AS IS". Any analyses, estimates, ratings, or risk codes provided in this report are provided for illustrative purposes only, and are not intended to provide, nor should they be interpreted as providing any facts regarding, or prediction or forecast of, any environmental risk for any property. Only a Phase I Environmental Site Assesment performed by an environmental professional can produce information regarding the environmental risk for any property. Additionally, the information provided in this Report is not to be construed as legal advice.

Copyright 2020 by Environmental Data Resources, Inc. All rights reserved. Reproduction in any media or format, in whole or in part, of any report or map of Environmental Data Resources, Inc., or its affiliates, is prohibited without prior written permission.

EDR and its logos (including Sanborn and Sanborn Map) are trademarks of Environmental Data Resources, Inc. or its affiliates. All other trademarks used herein are the property of their respective owners.

SECTION 1: FACILITY DETAIL REPORTS

PRODUCTS RESEARCH & CHEM CO
5430 SAN FERNANDO RD
GLENDALE, CA 91203
EDR ID #1023313749

Databases:
FINDS: Facility Index System/Facility Registry System

FINDS:

Registry ID:	110066067767
Name:	PRODUCTS RESEARCH & CHEM CO
Address:	5430 SAN FERNANDO RD
City,State,Zip:	GLENDALE, CA 91203

Click Here:

Environmental Interest/Information System:
STATE MASTER

Supplemental Address:	Not reported
FIPS Code:	Not reported
Country Name:	U.S.A.
Federal Facility:	Not reported
Federal Agency:	Not reported
Tribal Land:	Not reported
Tribal Name:	Not reported
Congressional District:	29
Census:	060373017024005
Hydrologic Unit Code:	18070105
EPA Region:	09
Site Type:	STATIONARY
Location Description:	Not reported
Date Created:	14-OCT-15
Date Updated:	Not reported
U.S-Mexico Border:	Not reported
Information System Abbreviated Name:	Not reported
Latitude:	34.150611
Longitude:	-118.273792
Conveyor:	FRS-GEOCODE
Horizontal Collection:	ADDRESS MATCHING-HOUSE NUMBER
Horizontal Accuracy:	50
Reference Point:	ENTRANCE POINT OF A FACILITY OR STATION
Horizontal Datum:	NAD83
Coordinates Source:	Not reported

Alternate Name:

Registry ID:	110066067767
Information System Abbreviated Name:	CA-ENVIROVIEW
Program System ID:	212285
Alternative Name:	PRODUCTS RESEARCH & CHEM CO
Alternative Name Type:	PROGRAM NAME

Contact:

Registry ID:	110066067767
Program System Name:	CA-ENVIROVIEW
Program System ID:	212285
Env. Interest Type:	STATE MASTER
Contact Type:	REGIONAL BOARD CASEWORKER
Start Date:	Not reported
End Date:	Not reported
Contact Name:	MATTHEW COHEN - SWRCB
Contact Title:	Not reported
Contact Telephone:	9163415751
Contact Alternate Telephone:	Not reported
Contact Fax:	Not reported
Contact Email:	Not reported
Mailing Address:	1001 I STREET
Supplemental Address:	Not reported
Mailing City:	SACRAMENTO
Mailing State Code:	CA
Mailing State:	Not reported
Mailing Zip:	95814
Mailing Country:	USA

Registry ID:	110066067767
Program System Name:	CA-ENVIROVIEW
Program System ID:	212285
Env. Interest Type:	STATE MASTER
Contact Type:	REGIONAL BOARD CASEWORKER
Start Date:	Not reported
End Date:	Not reported
Contact Name:	YUE RONG - LOS ANGELES RWQCB (REGION 4)
Contact Title:	Not reported

SECTION 1: FACILITY DETAIL REPORTS

...Continued...

Contact Telephone:	Not reported
Contact Alternate Telephone:	Not reported
Contact Fax:	Not reported
Contact Email:	Not reported
Mailing Address:	320 W. 4TH ST.NA SUITE 200
Supplemental Address:	Not reported
Mailing City:	LOS ANGELES
Mailing State Code:	Not reported
Mailing State:	Not reported
Mailing Zip:	Not reported
Mailing Country:	Not reported

Interest:

Registry ID:	110066067767
Program System Name:	CA-ENVIROVIEW
Program System ID:	212285
Env. Interest Type:	STATE MASTER
Federal ST Code:	STATE
Start Date:	Not reported
Start Date Qualifier:	Not reported
End Date:	Not reported
End Date Qualifier:	Not reported
Data Source:	CA-ENVIROVIEW
Last Reported:	Not reported
Date Created:	14-OCT-15
Date Updated:	Not reported
Active Status:	Not reported

Program:

Legislative District Number:	Not reported
HUC Code 8:	Not reported
HUC Code 12:	Not reported
Data Quality Code:	V
Std Name:	PROD RSRCH AND CHEML
Std House Number:	5430
Std Street Name:	SAN FERNANDO RD
Std Base Name:	SAN FERNANDO
Std Prefix:	Not reported
Std Suffix:	Not reported
Std Stype Before:	Not reported
Std Stype After:	RD
Std Postal Code:	91203
Std City Name:	GLENDALE
Std County Name:	LOS ANGELES COUNTY
Std State Code:	CA
Std County FIPS:	06037
Std Country:	US
Std Full Address:	5430 SAN FERNANDO RD, GLENDALE, CA 91203 US
Address Type:	Not reported
Link Method:	Not reported
Location Description:	Not reported
User ID:	REFRESH
Sensitive Ind:	N
User Comment:	Not reported
Public Ind:	Y
Date Refresh:	09-NOV-16
Small Bus Ind:	Not reported
Env Justice Code:	Not reported
Parent Program System ID:	Not reported
Stand Alone Flag:	Not reported

Supplemental Interest:

Interest Type:	STATE MASTER
Suppint:	LEAKING STORAGE TANK
Start Date:	31-JUL-96
Start Date Qualifier:	ENVIRONMENTAL INTEREST START DATE
End Date:	28-JUL-14
End Date Qualifier:	ENVIRONMENTAL INTEREST END DATE
Data Source:	CA-ENVIROVIEW
Last Reported Date:	Not reported
Created Date:	15-OCT-15
Updated Date:	Not reported

SECTION 2: DATABASES AND UPDATE DATES

To maintain currency of the following federal, state and local databases, EDR contacts the appropriate government agency on a monthly or quarterly basis as required.

Elapsed ASTM days: Provides confirmation that this report meets or exceeds the 90-day updating requirement of the ASTM standard.

DATABASES FOUND IN THIS REPORT

FINDS: Facility Index System/Facility Registry System
Source: EPA
Telephone: Not reported
Facility Index System. FINDS contains both facility information and 'pointers' to other sources that contain more detail. EDR includes the following FINDS databases in this report: PCS (Permit Compliance System), AIRS (Aerometric Information Retrieval System), DOCKET (Enforcement Docket used to manage and track information on civil judicial enforcement cases for all environmental statutes), FURS (Federal Underground Injection Control), C-DOCKET (Criminal Docket System used to track criminal enforcement actions for all environmental statutes), FFIS (Federal Facilities Information System), STATE (State Environmental Laws and Statutes), and PADS (PCB Activity Data System).

Date of Government Version: 02/03/2021
Database Release Frequency: Quarterly
Date of Last EDR Contact: 03/03/2021
Date of Next Scheduled Update: 06/14/2021

PRC- DESOTO INTERNATIONAL
5430 SAN FERNANDO ROAD
GLENDALE, CA 91203

Inquiry Number:
May 11, 2021

EDR Site Report™

6 Armstrong Road, 4th floor
Shelton, CT 06484
Toll Free: 800.352.0050
www.edrnet.com

TABLE OF CONTENTS

The EDR-Site Report™ is a comprehensive presentation of government filings on a facility identified in a search of federal, state and local environmental databases.

Section 1: Facility Detail Reports . . . . . Page 3

All available detailed information from databases where sites are identified.

Section 2: Databases and Update Information. . . . . Page 23

Name, source, update dates, contact phone number and description of each of the databases for this report.

Thank you for your business.
Please contact EDR at 1-800-352-0050
with any questions or comments.

Disclaimer - Copyright and Trademark Notice

This report contains information obtained from a variety of public and other sources reasonably available to Environmental Data Resources , Inc. It cannot be concluded from this Report that coverage information for the target and surrounding properties does not exist from other sources. **NO WARRANTY EXPRESSED OR IMPLIED, IS MADE WHATSOEVER IN CONNECTION WITH THIS REPORT. ENVIRONMENTAL DATA RESOURCES, INC. SPECIFICALLY DISCLAIMS THE MAKING OF ANYSUCH WARRANTIES, INCLUDING WITHOUT LIMITATION, MERCHANTABILITY OR FITNESS FOR A PARTICULAR USE OR PURPOSE. ALL RISK IS ASSUMED BY THE USER. IN NO EVENT SHALL ENVIRONMENTAL DATA RESOURCES, INC. BE LIABLE TO ANYONE, WHETHER ARISING OUT OF ERRORS OR OMISSIONS, NEGLIGENCE, ACCIDENT OR ANY OTHER CAUSE, FOR ANY LOSS OR DAMAGE, INCLUDING, WITHOUT LIMITATION, SPECIAL, INCIDENTAL, CONSEQUENTIAL, OR EXEMPLARY DAMAGES.ANY LIABILITY ON THE PART OF ENVIRONMENTAL DATA RESOURCES, INC. IS STRICTLY LIMITED TO A REFUND OF THE AMOUNT PAID FOR THIS REPORT.**Purchaser accepts this report "AS IS". Any analyses, estimates, ratings, or risk codes provided in this report are provided for illustrative purposes only, and are not intended to provide, nor should they be interpreted as providing any facts regarding, or prediction or forecast of, any environmental risk for any property. Only a Phase I Environmental Site Assesment performed by an environmental professional can produce information regarding the environmental risk for any property. Additionally, the information provided in this Report is not to be construed as legal advice.

Copyright 2020 by Environmental Data Resources, Inc. All rights reserved. Reproduction in any media or format, in whole or in part, of any report or map of Environmental Data Resources, Inc., or its affiliates, is prohibited without prior written permission.

EDR and its logos (including Sanborn and Sanborn Map) are trademarks of Environmental Data Resources, Inc. or its affiliates. All other trademarks used herein are the property of their respective owners.

SECTION 1: FACILITY DETAIL REPORTS

PRC- DESOTO INTERNATIONAL
5430 SAN FERNANDO ROAD
GLENDALE, CA 91203
EDR ID #1000193036

Databases:
RCRA-LQG: RCRA - Large Quantity Generators
ECHO: Enforcement & Compliance History Information
FINDS: Facility Index System/Facility Registry System

RCRA-LQG:

Date Form Received by Agency:	2010-05-11 00:00:00.0
Handler Name:	PRC- DESOTO INTERNATIONAL
Handler Address:	5430 SAN FERNANDO ROAD
Handler City,State,Zip:	GLENDALE, CA 91203
EPA ID:	CAD008237596
Contact Name:	NOEL PACHECO
Contact Address:	SAN FERNANDO ROAD
Contact City,State,Zip:	SYLMAR, CA 91342
Contact Telephone:	818-741-1535
Contact Fax:	818-741-1527
Contact Email:	NOEL.PACHECO@PPG.COM
Contact Title:	Not reported
EPA Region:	09
Land Type:	Private
Federal Waste Generator Description:	Large Quantity Generator
Non-Notifier:	Not reported
Biennial Report Cycle:	2009
Accessibility:	Not reported
Active Site Indicator:	Handler Activities
State District Owner:	Not reported
State District:	Not reported
Mailing Address:	SAN FERNANDO ROAD
Mailing City,State,Zip:	SYLMAR, CA 91342
Owner Name:	TARGET CORP.
Owner Type:	Private
Operator Name:	PRC- DESOTO INTERNATIONAL
Operator Type:	Private
Short-Term Generator Activity:	No
Importer Activity:	No
Mixed Waste Generator:	No
Transporter Activity:	No
Transfer Facility Activity:	No
Recycler Activity with Storage:	No
Small Quantity On-Site Burner Exemption:	No
Smelting Melting and Refining Furnace Exemption:	No
Underground Injection Control:	No
Off-Site Waste Receipt:	No
Universal Waste Indicator:	No
Universal Waste Destination Facility:	No
Federal Universal Waste:	No
Active Site Fed-Reg Treatment Storage and Disposal Facility:	Not reported
Active Site Converter Treatment storage and Disposal Facility:	Not reported
Active Site State-Reg Treatment Storage and Disposal Facility:	Not reported
Active Site State-Reg Handler:	---
Federal Facility Indicator:	Not reported
Hazardous Secondary Material Indicator:	NN
Sub-Part K Indicator:	Not reported
Commercial TSD Indicator:	No
Treatment Storage and Disposal Type:	Not reported
2018 GPRA Permit Baseline:	Not on the Baseline
2018 GPRA Renewals Baseline:	Not on the Baseline
Permit Renewals Workload Universe:	Not reported
Permit Workload Universe:	Not reported
Permit Progress Universe:	Not reported
Post-Closure Workload Universe:	Not reported
Closure Workload Universe:	Not reported
202 GPRA Corrective Action Baseline:	No
Corrective Action Workload Universe:	No
Subject to Corrective Action Universe:	No
Non-TSDFs Where RCRA CA has Been Imposed Universe:	No
TSDFs Potentially Subject to CA Under 3004 (u)/(v) Universe:	No
TSDFs Only Subject to CA under Discretionary Auth Universe:	No
Corrective Action Priority Ranking:	No NCAPS ranking
Environmental Control Indicator:	No
Institutional Control Indicator:	No
Human Exposure Controls Indicator:	N/A
Groundwater Controls Indicator:	N/A
Operating TSDF Universe:	Not reported
Full Enforcement Universe:	Not reported
Significant Non-Complier Universe:	No

Unaddressed Significant Non-Complier Universe:	No
Addressed Significant Non-Complier Universe:	No
Significant Non-Complier With a Compliance Schedule Universe:	No
Financial Assurance Required:	Not reported
Handler Date of Last Change:	2010-10-06 16:38:05.0
Recognized Trader-Importer:	No
Recognized Trader-Exporter:	No
Importer of Spent Lead Acid Batteries:	No
Exporter of Spent Lead Acid Batteries:	No
Recycler Activity Without Storage:	Not reported
Manifest Broker:	Not reported
Sub-Part P Indicator:	Not reported

Biennial: List of Years

Year:	2009
Year:	2007
Year:	2005
Year:	2003
Year:	2001

Hazardous Waste Summary:

Waste Code:	D000
Waste Description:	Not Defined
Waste Code:	D001
Waste Description:	IGNITABLE WASTE
Waste Code:	D002
Waste Description:	CORROSIVE WASTE
Waste Code:	D006
Waste Description:	CADMIUM
Waste Code:	D007
Waste Description:	CHROMIUM
Waste Code:	D008
Waste Description:	LEAD
Waste Code:	D009
Waste Description:	MERCURY
Waste Code:	D010
Waste Description:	SELENIUM
Waste Code:	D011
Waste Description:	SILVER
Waste Code:	D021
Waste Description:	CHLOROBENZENE
Waste Code:	D035
Waste Description:	METHYL ETHYL KETONE
Waste Code:	D039
Waste Description:	TETRACHLOROETHYLENE
Waste Code:	F001
Waste Description:	THE FOLLOWING SPENT HALOGENATED SOLVENTS USED IN DEGREASING: TETRACHLOROETHYLENE, TRICHLORETHYLENE, METHYLENE CHLORIDE, 1,1,1-TRICHLOROETHANE, CARBON TETRACHLORIDE AND CHLORINATED FLUOROCARBONS; ALL SPENT SOLVENT MIXTURES/BLENDS USED IN DEGREASING CONTAINING, BEFORE USE, A TOTAL OF TEN PERCENT OR MORE (BY VOLUME) OF ONE OR MORE OF THE ABOVE HALOGENATED SOLVENTS OR THOSE SOLVENTS LISTED IN F002, F004, AND F005; AND STILL BOTTOMS FROM THE RECOVERY OF THESE SPENT SOLVENTS AND SPENT SOLVENT MIXTURES.
Waste Code:	F002
Waste Description:	THE FOLLOWING SPENT HALOGENATED SOLVENTS: TETRACHLOROETHYLENE, METHYLENE CHLORIDE, TRICHLOROETHYLENE, 1,1,1-TRICHLOROETHANE, CHLOROBENZENE, 1,1,2-TRICHLORO-1,2,2-TRIFLUOROETHANE, ORTHO-DICHLOROBENZENE, TRICHLOROFLUOROMETHANE, AND 1,1,2, TRICHLOROETHANE; ALL SPENT SOLVENT MIXTURES/BLENDS CONTAINING, BEFORE USE, A TOTAL OF TEN PERCENT OR MORE (BY VOLUME) OF ONE OR MORE OF THE ABOVE HALOGENATED SOLVENTS OR THOSE SOLVENTS LISTED IN F001, F004, AND F005; AND STILL BOTTOMS FROM THE RECOVERY OF THESE SPENT SOLVENTS AND SPENT SOLVENT MIXTURES.
Waste Code:	F003
Waste Description:	THE FOLLOWING SPENT NONHALOGENATED SOLVENTS: XYLENE, ACETONE, ETHYL ACETATE, ETHYL BENZENE, ETHYL ETHER, METHYL ISOBUTYL KETONE, N-BUTYL ALCOHOL, CYCLOHEXANONE, AND METHANOL; ALL SPENT SOLVENT MIXTURES/BLENDS CONTAINING, BEFORE USE, ONLY THE ABOVE SPENT NONHALOGENATED SOLVENTS; AND ALL SPENT SOLVENT MIXTURES/BLENDS CONTAINING, BEFORE USE, ONE OR MORE OF THE ABOVE NONHALOGENATED SOLVENTS, AND A TOTAL OF TEN PERCENT OR MORE (BY VOLUME) OF ONE OR MORE OF THOSE SOLVENTS LISTED IN F001, F002, F004, AND F005; AND STILL BOTTOMS FROM THE

RECOVERY OF THESE SPENT SOLVENTS AND SPENT SOLVENT MIXTURES.

Waste Code: F005
Waste Description: THE FOLLOWING SPENT NONHALOGENATED SOLVENTS: TOLUENE, METHYL ETHYL KETONE, CARBON DISULFIDE, ISOBUTANOL, PYRIDINE, BENZENE, 2-ETHOXYETHANOL, AND 2-NITROPROPANE; ALL SPENT SOLVENT MIXTURES/BLENDS CONTAINING, BEFORE USE, A TOTAL OF TEN PERCENT OR MORE (BY VOLUME) OF ONE OR MORE OF THE ABOVE NONHALOGENATED SOLVENTS OR THOSE SOLVENTS LISTED IN F001, F002, OR F004; AND STILL BOTTOMS FROM THE RECOVERY OF THESE SPENT SOLVENTS AND SPENT SOLVENT MIXTURES.

Waste Code: U070
Waste Description: BENZENE, 1,2-DICHLORO- (OR) O-DICHLOROBENZENE

Waste Code: U220
Waste Description: BENZENE, METHYL- (OR) TOLUENE

Waste Code: U239
Waste Description: BENZENE, DIMETHYL- (I,T) (OR) XYLENE (I)

Handler - Owner Operator:
Owner/Operator Indicator: Operator
Owner/Operator Name: PRC-DESOTO INTERNATIONAL, INC.
Legal Status: Private
Date Became Current: 1948-12-01 00:00:00.
Date Ended Current: Not reported
Owner/Operator Address: Not reported
Owner/Operator City,State,Zip: Not reported
Owner/Operator Telephone: Not reported
Owner/Operator Telephone Ext: Not reported
Owner/Operator Fax: Not reported
Owner/Operator Email: Not reported

Owner/Operator Indicator: Owner
Owner/Operator Name: TARGET CORPORATION
Legal Status: Private
Date Became Current: 2005-08-05 00:00:00.
Date Ended Current: Not reported
Owner/Operator Address: Not reported
Owner/Operator City,State,Zip: Not reported
Owner/Operator Telephone: Not reported
Owner/Operator Telephone Ext: Not reported
Owner/Operator Fax: Not reported
Owner/Operator Email: Not reported

Owner/Operator Indicator: Owner
Owner/Operator Name: TARGET CORP.
Legal Status: Private
Date Became Current: 2005-08-05 00:00:00.
Date Ended Current: Not reported
Owner/Operator Address: ONE PPG PLACE
Owner/Operator City,State,Zip: PITTSBURGH, PA 15272
Owner/Operator Telephone: Not reported
Owner/Operator Telephone Ext: Not reported
Owner/Operator Fax: Not reported
Owner/Operator Email: Not reported

Owner/Operator Indicator: Owner
Owner/Operator Name: 5430 GLENDALE L.L.C.
Legal Status: Private
Date Became Current: 1989-06-15 00:00:00.
Date Ended Current: Not reported
Owner/Operator Address: 15260 VENTURA BOULEVARD
Owner/Operator City,State,Zip: SHERMAN OAKS, CA 91403
Owner/Operator Telephone: Not reported
Owner/Operator Telephone Ext: Not reported
Owner/Operator Fax: Not reported
Owner/Operator Email: Not reported

Owner/Operator Indicator: Operator
Owner/Operator Name: PRC- DESOTO INTERNATIONAL
Legal Status: Private
Date Became Current: 1948-12-01 00:00:00.
Date Ended Current: Not reported
Owner/Operator Address: Not reported
Owner/Operator City,State,Zip: Not reported
Owner/Operator Telephone: Not reported
Owner/Operator Telephone Ext: Not reported
Owner/Operator Fax: Not reported
Owner/Operator Email: Not reported

Owner/Operator Indicator: Owner
Owner/Operator Name: P R C DESOTO INTERNATIONAL INC
Legal Status: Private

Date Became Current:	Not reported
Date Ended Current:	Not reported
Owner/Operator Address:	5426 SAN FERNANDO RD
Owner/Operator City,State,Zip:	GLENDALE, CA 91209
Owner/Operator Telephone:	818-240-2060
Owner/Operator Telephone Ext:	Not reported
Owner/Operator Fax:	Not reported
Owner/Operator Email:	Not reported

Owner/Operator Indicator:	Operator
Owner/Operator Name:	NOT REQUIRED
Legal Status:	Private
Date Became Current:	Not reported
Date Ended Current:	Not reported
Owner/Operator Address:	NOT REQUIRED
Owner/Operator City,State,Zip:	NOT REQUIRED, ME 99999
Owner/Operator Telephone:	415-555-1212
Owner/Operator Telephone Ext:	Not reported
Owner/Operator Fax:	Not reported
Owner/Operator Email:	Not reported

Owner/Operator Indicator:	Operator
Owner/Operator Name:	PRC-DESOTO INTERNATIONAL, INC.
Legal Status:	Private
Date Became Current:	1948-12-01 00:00:00.
Date Ended Current:	Not reported
Owner/Operator Address:	Not reported
Owner/Operator City,State,Zip:	Not reported
Owner/Operator Telephone:	Not reported
Owner/Operator Telephone Ext:	Not reported
Owner/Operator Fax:	Not reported
Owner/Operator Email:	Not reported

Owner/Operator Indicator:	Owner
Owner/Operator Name:	TARGET CORP.
Legal Status:	Private
Date Became Current:	2005-08-05 00:00:00.
Date Ended Current:	Not reported
Owner/Operator Address:	1000 NICOLLET MALL
Owner/Operator City,State,Zip:	MINNEAPOLIS, MN 55403
Owner/Operator Telephone:	Not reported
Owner/Operator Telephone Ext:	Not reported
Owner/Operator Fax:	Not reported
Owner/Operator Email:	Not reported

Owner/Operator Indicator:	Operator
Owner/Operator Name:	PRC- DESOTO INTERNATIONAL
Legal Status:	Private
Date Became Current:	1948-12-01 00:00:00.
Date Ended Current:	Not reported
Owner/Operator Address:	Not reported
Owner/Operator City,State,Zip:	Not reported
Owner/Operator Telephone:	Not reported
Owner/Operator Telephone Ext:	Not reported
Owner/Operator Fax:	Not reported
Owner/Operator Email:	Not reported

Historic Generators:

Receive Date:	2010-05-11 00:00:00.0
Handler Name:	PRC- DESOTO INTERNATIONAL
Federal Waste Generator Description:	Large Quantity Generator
State District Owner:	Not reported
Large Quantity Handler of Universal Waste:	No
Recognized Trader Importer:	No
Recognized Trader Exporter:	No
Spent Lead Acid Battery Importer:	No
Spent Lead Acid Battery Exporter:	No
Current Record:	Yes
Non Storage Recycler Activity:	Not reported
Electronic Manifest Broker:	Not reported

Receive Date:	1996-09-01 00:00:00.0
Handler Name:	P R C DESOTO INTERNATIONAL
Federal Waste Generator Description:	Large Quantity Generator
State District Owner:	Not reported
Large Quantity Handler of Universal Waste:	No
Recognized Trader Importer:	No
Recognized Trader Exporter:	No
Spent Lead Acid Battery Importer:	No
Spent Lead Acid Battery Exporter:	No
Current Record:	No
Non Storage Recycler Activity:	Not reported
Electronic Manifest Broker:	Not reported

Receive Date: 1980-08-18 00:00:00.0
Handler Name: P R C DESOTO INTERNATIONAL
Federal Waste Generator Description: Large Quantity Generator
State District Owner: Not reported
Large Quantity Handler of Universal Waste: No
Recognized Trader Importer: No
Recognized Trader Exporter: No
Spent Lead Acid Battery Importer: No
Spent Lead Acid Battery Exporter: No
Current Record: No
Non Storage Recycler Activity: Not reported
Electronic Manifest Broker: Not reported

Receive Date: 2001-04-30 00:00:00.0
Handler Name: P R C DESOTO INTERNATIONAL
Federal Waste Generator Description: Large Quantity Generator
State District Owner: Not reported
Large Quantity Handler of Universal Waste: No
Recognized Trader Importer: No
Recognized Trader Exporter: No
Spent Lead Acid Battery Importer: No
Spent Lead Acid Battery Exporter: No
Current Record: No
Non Storage Recycler Activity: Not reported
Electronic Manifest Broker: Not reported

Receive Date: 1990-04-14 00:00:00.0
Handler Name: PRODUCTS RESEARCH & CHEMICAL CORP
Federal Waste Generator Description: Large Quantity Generator
State District Owner: Not reported
Large Quantity Handler of Universal Waste: No
Recognized Trader Importer: No
Recognized Trader Exporter: No
Spent Lead Acid Battery Importer: No
Spent Lead Acid Battery Exporter: No
Current Record: No
Non Storage Recycler Activity: Not reported
Electronic Manifest Broker: Not reported

Receive Date: 1992-02-27 00:00:00.0
Handler Name: PRODUCTS RESEARCH & CHEMICAL CORPORATION
Federal Waste Generator Description: Large Quantity Generator
State District Owner: Not reported
Large Quantity Handler of Universal Waste: No
Recognized Trader Importer: No
Recognized Trader Exporter: No
Spent Lead Acid Battery Importer: No
Spent Lead Acid Battery Exporter: No
Current Record: No
Non Storage Recycler Activity: Not reported
Electronic Manifest Broker: Not reported

Receive Date: 1994-03-29 00:00:00.0
Handler Name: COURTAULDS AEROSPACE INC
Federal Waste Generator Description: Large Quantity Generator
State District Owner: Not reported
Large Quantity Handler of Universal Waste: No
Recognized Trader Importer: No
Recognized Trader Exporter: No
Spent Lead Acid Battery Importer: No
Spent Lead Acid Battery Exporter: No
Current Record: No
Non Storage Recycler Activity: Not reported
Electronic Manifest Broker: Not reported

Receive Date: 1996-03-29 00:00:00.0
Handler Name: COURTAULDS AEROSPACE, INC
Federal Waste Generator Description: Large Quantity Generator
State District Owner: Not reported
Large Quantity Handler of Universal Waste: No
Recognized Trader Importer: No
Recognized Trader Exporter: No
Spent Lead Acid Battery Importer: No
Spent Lead Acid Battery Exporter: No
Current Record: No
Non Storage Recycler Activity: Not reported
Electronic Manifest Broker: Not reported

Receive Date: 1999-04-15 00:00:00.0
Handler Name: COURTAULDS AEROSPACE, INC.
Federal Waste Generator Description: Large Quantity Generator
State District Owner: Not reported
Large Quantity Handler of Universal Waste: No
Recognized Trader Importer: No
Recognized Trader Exporter: No

Spent Lead Acid Battery Importer: No
Spent Lead Acid Battery Exporter: No
Current Record: No
Non Storage Recycler Activity: Not reported
Electronic Manifest Broker: Not reported

Receive Date: 2000-10-12 00:00:00.0
Handler Name: PRC-DESOTO INTERNATIONAL, INC.
Federal Waste Generator Description: Large Quantity Generator
State District Owner: Not reported
Large Quantity Handler of Universal Waste: No
Recognized Trader Importer: No
Recognized Trader Exporter: No
Spent Lead Acid Battery Importer: No
Spent Lead Acid Battery Exporter: No
Current Record: No
Non Storage Recycler Activity: Not reported
Electronic Manifest Broker: Not reported

Receive Date: 2002-02-25 00:00:00.0
Handler Name: PRC-DESOTO INTERNATIONAL, INC.
Federal Waste Generator Description: Large Quantity Generator
State District Owner: Not reported
Large Quantity Handler of Universal Waste: Yes
Recognized Trader Importer: No
Recognized Trader Exporter: No
Spent Lead Acid Battery Importer: No
Spent Lead Acid Battery Exporter: No
Current Record: No
Non Storage Recycler Activity: Not reported
Electronic Manifest Broker: Not reported

Receive Date: 2004-02-26 00:00:00.0
Handler Name: PRC-DESOTO INTERNATIONAL, INC.
Federal Waste Generator Description: Large Quantity Generator
State District Owner: Not reported
Large Quantity Handler of Universal Waste: No
Recognized Trader Importer: No
Recognized Trader Exporter: No
Spent Lead Acid Battery Importer: No
Spent Lead Acid Battery Exporter: No
Current Record: No
Non Storage Recycler Activity: Not reported
Electronic Manifest Broker: Not reported

Receive Date: 2006-02-17 00:00:00.0
Handler Name: PRC-DESOTO INTERNATIONAL, INC.
Federal Waste Generator Description: Large Quantity Generator
State District Owner: Not reported
Large Quantity Handler of Universal Waste: No
Recognized Trader Importer: No
Recognized Trader Exporter: No
Spent Lead Acid Battery Importer: No
Spent Lead Acid Battery Exporter: No
Current Record: No
Non Storage Recycler Activity: Not reported
Electronic Manifest Broker: Not reported

Receive Date: 2008-02-28 00:00:00.0
Handler Name: PRC- DESOTO INTERNATIONAL
Federal Waste Generator Description: Large Quantity Generator
State District Owner: Not reported
Large Quantity Handler of Universal Waste: No
Recognized Trader Importer: No
Recognized Trader Exporter: No
Spent Lead Acid Battery Importer: No
Spent Lead Acid Battery Exporter: No
Current Record: No
Non Storage Recycler Activity: Not reported
Electronic Manifest Broker: Not reported

List of NAICS Codes and Descriptions:
NAICS Code: 32552
NAICS Description: ADHESIVE MANUFACTURING

NAICS Code: 32592
NAICS Description: EXPLOSIVES MANUFACTURING

Facility Has Received Notices of Violations:
Violations: No Violations Found

Evaluation Action Summary:
Evaluations: No Evaluations Found

ECHO:

Envid:	1000193036
Registry ID:	110009333435
DFR URL:	http://echo.epa.gov/detailed-facility-report?fid=110009333435
Name:	PRC-DESOTO INTERNATIONAL
Address:	5430 SAN FERNANDO ROAD
City,State,Zip:	GLENDALE, CA 91203

FINDS:

Registry ID:	110009333435
Name:	PRC-DESOTO INTERNATIONAL
Address:	5430 SAN FERNANDO ROAD
City,State,Zip:	GLENDALE, CA 91203-1521

Click Here:

Environmental Interest/Information System:

TSCA SUBMITTER
California Hazardous Waste Tracking System - Datamart (HWTS-DATAMART) provides California with information on hazardous waste shipments for generators, transporters, and treatment, storage, and disposal facilities.
US EPA TRIS (Toxics Release Inventory System) contains information from facilities on the amounts of over 300 listed toxic chemicals that these facilities release directly to air, water, land, or that are transported off-site.
HAZARDOUS AIR POLLUTANT MAJOR
RCRAInfo is a national information system that supports the Resource Conservation and Recovery Act (RCRA) program through the tracking of events and activities related to facilities that generate, transport, and treat, store, or dispose of hazardous waste. RCRAInfo allows RCRA program staff to track the notification, permit, compliance, and corrective action activities required under RCRA.
SUPERFUND (NON-NPL)
HAZARDOUS WASTE BIENNIAL REPORTER
STATE MASTER
ICIS (Integrated Compliance Information System) is the Integrated Compliance Information System and provides a database that, when complete, will contain integrated Enforcement and Compliance information across most of EPA's programs. The vision for ICIS is to replace EPA's independent databases that contain Enforcement data with a single repository for that information. Currently, ICIS contains all Federal Administrative and Judicial enforcement actions. This information is maintained in ICIS by EPA in the Regional offices and it Headquarters. A future release of ICIS will replace the Permit Compliance System (PCS) which supports the NPDES and will integrate that information with Federal actions already in the system. ICIS also has the capability to track other activities occurring in the Region that support Compliance and Enforcement programs. These include; Incident Tracking, Compliance Assistance, and Compliance Monitoring.

Supplemental Address:	5430-5454 SAN FERNANDO RD.
FIPS Code:	06037
Country Name:	UNITED STATES
Federal Facility:	Not reported
Federal Agency:	Not reported
Tribal Land:	Not reported
Tribal Name:	Not reported
Congressional District:	29
Census:	060373017024005
Hydrologic Unit Code:	18070105
EPA Region:	09
Site Type:	POTENTIALLY CONTAMINATED SITE
Location Description:	Not reported
Date Created:	01-MAR-00
Date Updated:	01-JUN-17
U.S-Mexico Border:	Not reported
Information System Abbreviated Name:	Not reported
Latitude:	34.150611
Longitude:	-118.273792
Conveyor:	FRS-TRIS
Horizontal Collection:	ADDRESS MATCHING-HOUSE NUMBER
Horizontal Accuracy:	50
Reference Point:	ENTRANCE POINT OF A FACILITY OR STATION
Horizontal Datum:	NAD83
Coordinates Source:	Not reported

Organization:

Registry ID:	110009333435
Program System Name:	RCRAINFO
Program System ID:	CAD008237596
Env. Interest Type:	LQG

Contact Type:	OPERATOR
Start Date:	01-DEC-48
End Date:	Not reported
Organization Name:	PRC-DESOTO INTERNATIONAL INC.
Organization Type:	PRIVATE
Duns Number:	Not reported
Division Name:	Not reported
Phone Number:	Not reported
Alternate Phone Number:	Not reported
Fax Number:	Not reported
Email:	Not reported
EIN:	Not reported
State Business ID:	Not reported
Parent Name:	Not reported
Standard Parent Name:	Not reported
Parent Duns Number:	Not reported
Mailing Address:	Not reported
Supplemental Address:	Not reported
City:	Not reported
State:	Not reported
Zip:	Not reported
Country:	Not reported

Registry ID:	110009333435
Program System Name:	RCRAINFO
Program System ID:	CAD008237596
Env. Interest Type:	LQG
Contact Type:	OWNER
Start Date:	05-AUG-05
End Date:	Not reported
Organization Name:	TARGET CORP.
Organization Type:	UNKNOWN
Duns Number:	Not reported
Division Name:	Not reported
Phone Number:	Not reported
Alternate Phone Number:	Not reported
Fax Number:	Not reported
Email:	Not reported
EIN:	Not reported
State Business ID:	Not reported
Parent Name:	Not reported
Standard Parent Name:	Not reported
Parent Duns Number:	Not reported
Mailing Address:	Not reported
Supplemental Address:	Not reported
City:	Not reported
State:	Not reported
Zip:	Not reported
Country:	Not reported

Registry ID:	110009333435
Program System Name:	TSCA
Program System ID:	200001138
Env. Interest Type:	TSCA SUBMITTER
Contact Type:	OWNER
Start Date:	Not reported
End Date:	Not reported
Organization Name:	COURTAULDS AEROSPACE INC
Organization Type:	PRIVATE
Duns Number:	Not reported
Division Name:	Not reported
Phone Number:	Not reported
Alternate Phone Number:	Not reported
Fax Number:	Not reported
Email:	Not reported
EIN:	Not reported
State Business ID:	2578
Parent Name:	Not reported
Standard Parent Name:	Not reported
Parent Duns Number:	Not reported
Mailing Address:	Not reported
Supplemental Address:	Not reported
City:	Not reported
State:	Not reported
Zip:	Not reported
Country:	Not reported

Registry ID:	110009333435
Program System Name:	TRIS
Program System ID:	91203PRDCT5430S
Env. Interest Type:	TRI REPORTER
Contact Type:	PARENT COMPANY
Start Date:	Not reported
End Date:	Not reported
Organization Name:	PPG INDUSTRIES INC

Organization Type:	PRIVATE
Duns Number:	001344803
Division Name:	Not reported
Phone Number:	Not reported
Alternate Phone Number:	Not reported
Fax Number:	Not reported
Email:	Not reported
EIN:	Not reported
State Business ID:	Not reported
Parent Name:	Not reported
Standard Parent Name:	Not reported
Parent Duns Number:	Not reported
Mailing Address:	Not reported
Supplemental Address:	Not reported
City:	Not reported
State:	Not reported
Zip:	Not reported
Country:	Not reported

Registry ID:	110009333435
Program System Name:	TSCA
Program System ID:	200003485
Env. Interest Type:	TSCA SUBMITTER
Contact Type:	OWNER
Start Date:	Not reported
End Date:	Not reported
Organization Name:	PRC-DESOTO INTERNATIONAL INC. - INTERNATIONAL RESEARCH CENTER
Organization Type:	UNKNOWN
Duns Number:	Not reported
Division Name:	Not reported
Phone Number:	Not reported
Alternate Phone Number:	Not reported
Fax Number:	Not reported
Email:	Not reported
EIN:	Not reported
State Business ID:	Not reported
Parent Name:	Not reported
Standard Parent Name:	Not reported
Parent Duns Number:	Not reported
Mailing Address:	Not reported
Supplemental Address:	Not reported
City:	Not reported
State:	Not reported
Zip:	Not reported
Country:	Not reported

Registry ID:	110009333435
Program System Name:	TSCA
Program System ID:	200001138
Env. Interest Type:	TSCA SUBMITTER
Contact Type:	OWNER
Start Date:	Not reported
End Date:	Not reported
Organization Name:	COURTAULDS AEROSPACE
Organization Type:	UNKNOWN
Duns Number:	000000000
Division Name:	Not reported
Phone Number:	Not reported
Alternate Phone Number:	Not reported
Fax Number:	Not reported
Email:	Not reported
EIN:	409009559
State Business ID:	Not reported
Parent Name:	Not reported
Standard Parent Name:	Not reported
Parent Duns Number:	Not reported
Mailing Address:	Not reported
Supplemental Address:	Not reported
City:	Not reported
State:	Not reported
Zip:	Not reported
Country:	Not reported

Registry ID:	110009333435
Program System Name:	TSCA
Program System ID:	200001139
Env. Interest Type:	TSCA SUBMITTER
Contact Type:	OWNER
Start Date:	Not reported
End Date:	Not reported
Organization Name:	COURTAULDS COATINGS INC
Organization Type:	PRIVATE
Duns Number:	Not reported
Division Name:	Not reported
Phone Number:	Not reported

Alternate Phone Number:	Not reported
Fax Number:	Not reported
Email:	Not reported
EIN:	Not reported
State Business ID:	Not reported
Parent Name:	Not reported
Standard Parent Name:	Not reported
Parent Duns Number:	Not reported
Mailing Address:	Not reported
Supplemental Address:	Not reported
City:	Not reported
State:	Not reported
Zip:	Not reported
Country:	Not reported

Registry ID:	110009333435
Program System Name:	TSCA
Program System ID:	200001139
Env. Interest Type:	TSCA SUBMITTER
Contact Type:	OWNER
Start Date:	Not reported
End Date:	Not reported
Organization Name:	COURTAULDS COATINGS
Organization Type:	UNKNOWN
Duns Number:	Not reported
Division Name:	Not reported
Phone Number:	Not reported
Alternate Phone Number:	Not reported
Fax Number:	Not reported
Email:	Not reported
EIN:	Not reported
State Business ID:	Not reported
Parent Name:	Not reported
Standard Parent Name:	Not reported
Parent Duns Number:	Not reported
Mailing Address:	Not reported
Supplemental Address:	Not reported
City:	Not reported
State:	Not reported
Zip:	Not reported
Country:	Not reported

Alternate Name:

Registry ID:	110009333435
Information System Abbreviated Name:	EIS
Program System ID:	4197211
Alternative Name:	PRC-DE SOTO INTERNATIONAL
Alternative Name Type:	PROGRAM NAME

Registry ID:	110009333435
Information System Abbreviated Name:	SEMS
Program System ID:	CAN000905637
Alternative Name:	PRC-DESOTO INTERNATIONAL
Alternative Name Type:	PROGRAM NAME

Registry ID:	110009333435
Information System Abbreviated Name:	HWTS-DATAMART
Program System ID:	CAD008237596
Alternative Name:	PRC-DE SOTO INTERNATIONAL INC
Alternative Name Type:	PROGRAM NAME

Registry ID:	110009333435
Information System Abbreviated Name:	TRIS
Program System ID:	91203PRDCT5430S
Alternative Name:	PRC-DESOTO INTL. INC.
Alternative Name Type:	PRIMARY

Registry ID:	110009333435
Information System Abbreviated Name:	TSCA
Program System ID:	200003485
Alternative Name:	PPG AEROSPACE PRC-DESOTO
Alternative Name Type:	PROGRAM NAME

Registry ID:	110009333435
Information System Abbreviated Name:	RCRAINFO
Program System ID:	CAD008237596
Alternative Name:	P R C DESOTO INTERNATIONAL
Alternative Name Type:	PRIMARY

Registry ID:	110009333435
Information System Abbreviated Name:	TSCA
Program System ID:	200001138
Alternative Name:	N/A
Alternative Name Type:	PROGRAM NAME

Registry ID: 110009333435
Information System Abbreviated Name: CA-ENVIROVIEW
Program System ID: 352597
Alternative Name: PRC-DESOTO INTERNATIONALNA INC.
Alternative Name Type: PROGRAM NAME

Registry ID: 110009333435
Information System Abbreviated Name: ICIS
Program System ID: 6357728
Alternative Name: PPG AEROSPACE PRC-DESOTO INTERNATIONAL
Alternative Name Type: PROGRAM NAME

Registry ID: 110009333435
Information System Abbreviated Name: TRIS
Program System ID: 91203PRDCT5430S
Alternative Name: PRC-DESOTO INTERNATIONAL INC.
Alternative Name Type: PROGRAM NAME

Registry ID: 110009333435
Information System Abbreviated Name: EIS
Program System ID: 4197211
Alternative Name: PRC-DESOTO INTL INC
Alternative Name Type: HISTORICAL

Registry ID: 110009333435
Information System Abbreviated Name: TSCA
Program System ID: 200001139
Alternative Name: COURTAULDS AEROSPACE
Alternative Name Type: PROGRAM NAME

Registry ID: 110009333435
Information System Abbreviated Name: SEMS
Program System ID: CAN000905637
Alternative Name: CALIFORNIA ZONOLITE CO.
Alternative Name Type: ALIAS NAME

Registry ID: 110009333435
Information System Abbreviated Name: BR
Program System ID: CAD008237596
Alternative Name: PRC- DESOTO INTERNATIONAL
Alternative Name Type: PROGRAM NAME

Contact:

Registry ID: 110009333435
Program System Name: TRIS
Program System ID: 91203PRDCT5430S
Env. Interest Type: TRI REPORTER
Contact Type: PUBLIC CONTACT
Start Date: Not reported
End Date: Not reported
Contact Name: CHRISTER SORENSSON
Contact Title: Not reported
Contact Telephone: 8182402060
Contact Alternate Telephone: Not reported
Contact Fax: Not reported
Contact Email: CHRISTER.SORENSSON@PPG.COM
Mailing Address: Not reported
Supplemental Address: Not reported
Mailing City: Not reported
Mailing State Code: Not reported
Mailing State: Not reported
Mailing Zip: Not reported
Mailing Country: Not reported

Registry ID: 110009333435
Program System Name: RCRAINFO
Program System ID: CAD008237596
Env. Interest Type: LQG
Contact Type: REGULATORY CONTACT
Start Date: Not reported
End Date: Not reported
Contact Name: NOEL PACHECO
Contact Title: Not reported
Contact Telephone: 8187411535
Contact Alternate Telephone: Not reported
Contact Fax: 8187411527
Contact Email: NOEL.PACHECO@PPG.COM
Mailing Address: 12780 SAN FERNANDO ROAD
Supplemental Address: Not reported
Mailing City: SYLMAR
Mailing State Code: CA
Mailing State: Not reported
Mailing Zip: 91342

Mailing Country:	USA
Registry ID:	110009333435
Program System Name:	RCRAINFO
Program System ID:	CAD008237596
Env. Interest Type:	LQG
Contact Type:	REGULATORY CONTACT
Start Date:	Not reported
End Date:	Not reported
Contact Name:	NOEL PACHECO
Contact Title:	ENVIRONMENTAL ENGINEER
Contact Telephone:	818-741-1535
Contact Alternate Telephone:	Not reported
Contact Fax:	818-741-1527
Contact Email:	NOEL.PACHECO@PPG.COM
Mailing Address:	Not reported
Supplemental Address:	Not reported
Mailing City:	Not reported
Mailing State Code:	Not reported
Mailing State:	Not reported
Mailing Zip:	Not reported
Mailing Country:	Not reported

Interest:

Registry ID:	110009333435
Program System Name:	SEMS
Program System ID:	CAN000905637
Env. Interest Type:	SUPERFUND (NON-NPL)
Federal ST Code:	FEDERAL
Start Date:	Not reported
Start Date Qualifier:	Not reported
End Date:	Not reported
End Date Qualifier:	Not reported
Data Source:	SEMS
Last Reported:	Not reported
Date Created:	22-MAY-13
Date Updated:	11-DEC-15
Active Status:	NOT ON THE NPL

Registry ID:	110009333435
Program System Name:	EIS
Program System ID:	4197211
Env. Interest Type:	HAZARDOUS AIR POLLUTANT MAJOR
Federal ST Code:	FEDERAL
Start Date:	Not reported
Start Date Qualifier:	Not reported
End Date:	Not reported
End Date Qualifier:	Not reported
Data Source:	EIS
Last Reported:	18-AUG-20
Date Created:	20-JAN-21
Date Updated:	Not reported
Active Status:	OPERATING

Registry ID:	110009333435
Program System Name:	TSCA
Program System ID:	200003485
Env. Interest Type:	TSCA SUBMITTER
Federal ST Code:	FEDERAL
Start Date:	Not reported
Start Date Qualifier:	Not reported
End Date:	Not reported
End Date Qualifier:	Not reported
Data Source:	TSCA
Last Reported:	Not reported
Date Created:	15-MAY-08
Date Updated:	Not reported
Active Status:	Not reported

Registry ID:	110009333435
Program System Name:	TSCA
Program System ID:	200001139
Env. Interest Type:	TSCA SUBMITTER
Federal ST Code:	FEDERAL
Start Date:	Not reported
Start Date Qualifier:	Not reported
End Date:	Not reported
End Date Qualifier:	Not reported
Data Source:	TSCA
Last Reported:	Not reported
Date Created:	15-MAY-08
Date Updated:	Not reported
Active Status:	Not reported

Registry ID:	110009333435
Program System Name:	TSCA
Program System ID:	200001138
Env. Interest Type:	TSCA SUBMITTER
Federal ST Code:	FEDERAL
Start Date:	Not reported
Start Date Qualifier:	Not reported
End Date:	Not reported
End Date Qualifier:	Not reported
Data Source:	TSCA
Last Reported:	Not reported
Date Created:	15-MAY-08
Date Updated:	Not reported
Active Status:	Not reported

Registry ID:	110009333435
Program System Name:	HWTS-DATAMART
Program System ID:	CAD008237596
Env. Interest Type:	STATE MASTER
Federal ST Code:	STATE
Start Date:	Not reported
Start Date Qualifier:	Not reported
End Date:	Not reported
End Date Qualifier:	Not reported
Data Source:	HWTS-DATAMART
Last Reported:	Not reported
Date Created:	18-NOV-04
Date Updated:	06-JAN-05
Active Status:	Not reported

Registry ID:	110009333435
Program System Name:	ICIS
Program System ID:	6357728
Env. Interest Type:	ENFORCEMENT/COMPLIANCE ACTIVITY
Federal ST Code:	FEDERAL
Start Date:	15-MAY-03
Start Date Qualifier:	ACTUAL ACTIVITY DATE
End Date:	Not reported
End Date Qualifier:	Not reported
Data Source:	ICIS
Last Reported:	01-MAR-04
Date Created:	18-MAR-04
Date Updated:	Not reported
Active Status:	Not reported

Registry ID:	110009333435
Program System Name:	TRIS
Program System ID:	91203PRDCT5430S
Env. Interest Type:	TRI REPORTER
Federal ST Code:	Not reported
Start Date:	Not reported
Start Date Qualifier:	Not reported
End Date:	Not reported
End Date Qualifier:	Not reported
Data Source:	TRIS
Last Reported:	Not reported
Date Created:	17-JUN-00
Date Updated:	31-DEC-15
Active Status:	ACTIVE

Registry ID:	110009333435
Program System Name:	RCRAINFO
Program System ID:	CAD008237596
Env. Interest Type:	LQG
Federal ST Code:	FEDERAL
Start Date:	18-AUG-80
Start Date Qualifier:	FIRST NOTIFICATION DATE
End Date:	Not reported
End Date Qualifier:	Not reported
Data Source:	RCRAINFO
Last Reported:	Not reported
Date Created:	15-MAY-01
Date Updated:	09-MAY-12
Active Status:	Y

Registry ID:	110009333435
Program System Name:	BR
Program System ID:	CAD008237596
Env. Interest Type:	HAZARDOUS WASTE BIENNIAL REPORTER
Federal ST Code:	FEDERAL
Start Date:	Not reported
Start Date Qualifier:	Not reported
End Date:	01-JAN-10
End Date Qualifier:	YEAR REPORTING STOPPED
Data Source:	RCRAINFO

Last Reported:	31-DEC-09
Date Created:	07-MAY-20
Date Updated:	Not reported
Active Status:	N

Registry ID:	110009333435
Program System Name:	CA-ENVIROVIEW
Program System ID:	352597
Env. Interest Type:	STATE MASTER
Federal ST Code:	STATE
Start Date:	Not reported
Start Date Qualifier:	Not reported
End Date:	Not reported
End Date Qualifier:	Not reported
Data Source:	CA-ENVIROVIEW
Last Reported:	Not reported
Date Created:	14-OCT-15
Date Updated:	Not reported
Active Status:	Not reported

Mailing Information:

Registry ID:	110009333435
Program System Name:	RCRAINFO
Program System ID:	CAD008237596
Supplemental Interest:	LQG
Contact Type:	FACILITY MAILING ADDRESS
Start Date:	Not reported
End Date:	Not reported
Mailing Address:	12780 SAN FERNANDO ROAD
Supplemental Address:	Not reported
Contact City:	SYLMAR
Contact State Code:	CA
Contact State:	Not reported
Contact Zip:	91342
Contact Country:	USA

Registry ID:	110009333435
Program System Name:	TSCA
Program System ID:	200001139
Supplemental Interest:	TSCA SUBMITTER
Contact Type:	FACILITY MAILING ADDRESS
Start Date:	Not reported
End Date:	Not reported
Mailing Address:	400 SOUTH 13TH STREET
Supplemental Address:	Not reported
Contact City:	LOUISVILLE
Contact State Code:	KY
Contact State:	KENTUCKY
Contact Zip:	40203
Contact Country:	UNITED STATES

Registry ID:	110009333435
Program System Name:	TSCA
Program System ID:	200003485
Supplemental Interest:	TSCA SUBMITTER
Contact Type:	FACILITY MAILING ADDRESS
Start Date:	Not reported
End Date:	Not reported
Mailing Address:	2820 EMPIRE AVENUE
Supplemental Address:	Not reported
Contact City:	BURBANK
Contact State Code:	CA
Contact State:	CALIFORNIA
Contact Zip:	91504
Contact Country:	UNITED STATES

Registry ID:	110009333435
Program System Name:	TSCA
Program System ID:	200001138
Supplemental Interest:	TSCA SUBMITTER
Contact Type:	FACILITY MAILING ADDRESS
Start Date:	Not reported
End Date:	Not reported
Mailing Address:	2820 EMPIRE AVENUE
Supplemental Address:	Not reported
Contact City:	BURBANK
Contact State Code:	CA
Contact State:	CALIFORNIA
Contact Zip:	91504
Contact Country:	UNITED STATES

Registry ID:	110009333435
Program System Name:	TRIS
Program System ID:	91203PRDCT5430S

Supplemental Interest:	TRI REPORTER
Contact Type:	MAILING ADDRESS
Start Date:	Not reported
End Date:	Not reported
Mailing Address:	12780 SAN FERNANDO RD
Supplemental Address:	Not reported
Contact City:	SYLMAR
Contact State Code:	CA
Contact State:	Not reported
Contact Zip:	91342
Contact Country:	UNITED STATES

NAICS:

Registry ID:	110009333435
Program System Name:	RCRAINFO
Program System ID:	CAD008237596
Env. Interest Type:	LQG
NAICS Code:	32552
Primary Indicator:	PRIMARY
Description Code:	ADHESIVE MANUFACTURING

Registry ID:	110009333435
Program System Name:	TRIS
Program System ID:	91203PRDCT5430S
Env. Interest Type:	TRI REPORTER
NAICS Code:	325510
Primary Indicator:	SECONDARY
Description Code:	PAINT AND COATING MANUFACTURING.

Registry ID:	110009333435
Program System Name:	EIS
Program System ID:	4197211
Env. Interest Type:	HAZARDOUS AIR POLLUTANT MAJOR
NAICS Code:	325520
Primary Indicator:	PRIMARY
Description Code:	ADHESIVE MANUFACTURING.

Registry ID:	110009333435
Program System Name:	TRIS
Program System ID:	91203PRDCT5430S
Env. Interest Type:	TRI REPORTER
NAICS Code:	325520
Primary Indicator:	PRIMARY
Description Code:	ADHESIVE MANUFACTURING.

Program:

Legislative District Number:	Not reported
HUC Code 8:	Not reported
HUC Code 12:	Not reported
Data Quality Code:	V
Std Name:	PRC DESOTO INTL
Std House Number:	5430
Std Street Name:	SAN FERNANDO RD
Std Base Name:	SAN FERNANDO
Std Prefix:	Not reported
Std Suffix:	Not reported
Std Stype Before:	Not reported
Std Stype After:	RD
Std Postal Code:	91203
Std City Name:	GLENDALE
Std County Name:	LOS ANGELES COUNTY
Std State Code:	CA
Std County FIPS:	06037
Std Country:	US
Std Full Address:	5430 SAN FERNANDO RD, GLENDALE, CA 91203 US
Address Type:	Not reported
Link Method:	MANUAL
Location Description:	Not reported
User ID:	REFRESH
Sensitive Ind:	N
User Comment:	Not reported
Public Ind:	Y
Date Refresh:	24-JUN-09
Small Bus Ind:	Not reported
Env Justice Code:	Not reported
Parent Program System ID:	Not reported
Stand Alone Flag:	Not reported

Legislative District Number:	Not reported
HUC Code 8:	Not reported
HUC Code 12:	Not reported
Data Quality Code:	V
Std Name:	PRC DESOTO INTL
Std House Number:	5430

Std Street Name:	SAN FERNANDO RD
Std Base Name:	SAN FERNANDO
Std Prefix:	Not reported
Std Suffix:	Not reported
Std Stype Before:	Not reported
Std Stype After:	RD
Std Postal Code:	91203
Std City Name:	GLENDALE
Std County Name:	LOS ANGELES COUNTY
Std State Code:	CA
Std County FIPS:	06037
Std Country:	US
Std Full Address:	5430 SAN FERNANDO RD, GLENDALE, CA 91203 US
Address Type:	Not reported
Link Method:	Not reported
Location Description:	Not reported
User ID:	REFRESH
Sensitive Ind:	N
User Comment:	Not reported
Public Ind:	Y
Date Refresh:	07-MAY-20
Small Bus Ind:	Not reported
Env Justice Code:	Not reported
Parent Program System ID:	Not reported
Stand Alone Flag:	Not reported

Legislative District Number:	Not reported
HUC Code 8:	Not reported
HUC Code 12:	Not reported
Data Quality Code:	mOiC
Std Name:	N A
Std House Number:	5430
Std Street Name:	SAN FERNANDO RD
Std Base Name:	SAN FERNANDO
Std Prefix:	Not reported
Std Suffix:	Not reported
Std Stype Before:	Not reported
Std Stype After:	RD
Std Postal Code:	91203
Std City Name:	GLENDALE
Std County Name:	LOS ANGELES COUNTY
Std State Code:	CA
Std County FIPS:	06037
Std Country:	US
Std Full Address:	5430 SAN FERNANDO RD, GLENDALE, CA 91203 US
Address Type:	Not reported
Link Method:	Not reported
Location Description:	Not reported
User ID:	DSMITH04
Sensitive Ind:	N
User Comment:	Not reported
Public Ind:	Y
Date Refresh:	14-JUN-08
Small Bus Ind:	Not reported
Env Justice Code:	Not reported
Parent Program System ID:	Not reported
Stand Alone Flag:	Not reported

Legislative District Number:	Not reported
HUC Code 8:	Not reported
HUC Code 12:	Not reported
Data Quality Code:	V
Std Name:	PRC DESOTO INTL
Std House Number:	5430
Std Street Name:	SAN FERNANDO RD
Std Base Name:	SAN FERNANDO
Std Prefix:	Not reported
Std Suffix:	Not reported
Std Stype Before:	Not reported
Std Stype After:	RD
Std Postal Code:	91203
Std City Name:	GLENDALE
Std County Name:	LOS ANGELES COUNTY
Std State Code:	CA
Std County FIPS:	06037
Std Country:	US
Std Full Address:	5430 SAN FERNANDO RD, GLENDALE, CA 91203 US
Address Type:	Not reported
Link Method:	Not reported
Location Description:	Not reported
User ID:	REFRESH
Sensitive Ind:	N
User Comment:	Not reported
Public Ind:	Y
Date Refresh:	26-MAY-20

Small Bus Ind:	Not reported
Env Justice Code:	Not reported
Parent Program System ID:	Not reported
Stand Alone Flag:	Not reported
Legislative District Number:	Not reported
HUC Code 8:	Not reported
HUC Code 12:	Not reported
Data Quality Code:	V
Std Name:	PPG ARSPC PRC DESOTO INTL
Std House Number:	5430
Std Street Name:	SAN FERNANDO RD
Std Base Name:	SAN FERNANDO
Std Prefix:	Not reported
Std Suffix:	Not reported
Std Stype Before:	Not reported
Std Stype After:	RD
Std Postal Code:	91203
Std City Name:	GLENDALE
Std County Name:	LOS ANGELES COUNTY
Std State Code:	CA
Std County FIPS:	06037
Std Country:	US
Std Full Address:	5430 SAN FERNANDO RD, GLENDALE, CA 91203 US
Address Type:	Not reported
Link Method:	Not reported
Location Description:	Not reported
User ID:	REFRESH
Sensitive Ind:	N
User Comment:	Not reported
Public Ind:	Y
Date Refresh:	03-MAY-15
Small Bus Ind:	Not reported
Env Justice Code:	Not reported
Parent Program System ID:	Not reported
Stand Alone Flag:	Not reported
Legislative District Number:	Not reported
HUC Code 8:	Not reported
HUC Code 12:	Not reported
Data Quality Code:	V
Std Name:	PRC DE SOTO INTL
Std House Number:	5430
Std Street Name:	SAN FERNANDO RD
Std Base Name:	SAN FERNANDO
Std Prefix:	Not reported
Std Suffix:	Not reported
Std Stype Before:	Not reported
Std Stype After:	RD
Std Postal Code:	91203
Std City Name:	GLENDALE
Std County Name:	LOS ANGELES COUNTY
Std State Code:	CA
Std County FIPS:	06037
Std Country:	US
Std Full Address:	5430 SAN FERNANDO RD, GLENDALE, CA 91203 US
Address Type:	Not reported
Link Method:	Not reported
Location Description:	Not reported
User ID:	REFRESH
Sensitive Ind:	N
User Comment:	Not reported
Public Ind:	Y
Date Refresh:	20-JAN-21
Small Bus Ind:	Not reported
Env Justice Code:	Not reported
Parent Program System ID:	Not reported
Stand Alone Flag:	Not reported
Legislative District Number:	Not reported
HUC Code 8:	Not reported
HUC Code 12:	Not reported
Data Quality Code:	V
Std Name:	PRC DESOTO INTL
Std House Number:	5430
Std Street Name:	SAN FERNANDO RD
Std Base Name:	SAN FERNANDO
Std Prefix:	Not reported
Std Suffix:	Not reported
Std Stype Before:	Not reported
Std Stype After:	RD
Std Postal Code:	91203
Std City Name:	GLENDALE
Std County Name:	LOS ANGELES COUNTY
Std State Code:	CA

SECTION 1: FACILITY DETAIL REPORTS

...Continued...

Std County FIPS:	06037
Std Country:	US
Std Full Address:	5430 SAN FERNANDO RD, GLENDALE, CA 91203 US
Address Type:	Not reported
Link Method:	Not reported
Location Description:	Not reported
User ID:	REFRESH
Sensitive Ind:	N
User Comment:	Not reported
Public Ind:	Y
Date Refresh:	31-DEC-15
Small Bus Ind:	Not reported
Env Justice Code:	Not reported
Parent Program System ID:	Not reported
Stand Alone Flag:	Not reported
Legislative District Number:	Not reported
HUC Code 8:	Not reported
HUC Code 12:	Not reported
Data Quality Code:	mO
Std Name:	PPG AEROSPACE PRC DESOTO
Std House Number:	5430
Std Street Name:	SAN FERNANDO RD
Std Base Name:	SAN FERNANDO
Std Prefix:	Not reported
Std Suffix:	Not reported
Std Stype Before:	Not reported
Std Stype After:	RD
Std Postal Code:	91203
Std City Name:	GLENDALE
Std County Name:	LOS ANGELES COUNTY
Std State Code:	CA
Std County FIPS:	06037
Std Country:	US
Std Full Address:	5430 SAN FERNANDO RD, GLENDALE, CA 91203 US
Address Type:	Not reported
Link Method:	Not reported
Location Description:	Not reported
User ID:	DSMITH04
Sensitive Ind:	N
User Comment:	Not reported
Public Ind:	Y
Date Refresh:	14-JUN-08
Small Bus Ind:	Not reported
Env Justice Code:	Not reported
Parent Program System ID:	Not reported
Stand Alone Flag:	Not reported
Legislative District Number:	Not reported
HUC Code 8:	Not reported
HUC Code 12:	Not reported
Data Quality Code:	V
Std Name:	PRC DESOTO INTERNATIONALNA
Std House Number:	5430
Std Street Name:	SAN FERNANDO RD
Std Base Name:	SAN FERNANDO
Std Prefix:	Not reported
Std Suffix:	Not reported
Std Stype Before:	Not reported
Std Stype After:	RD
Std Postal Code:	91203
Std City Name:	GLENDALE
Std County Name:	LOS ANGELES COUNTY
Std State Code:	CA
Std County FIPS:	06037
Std Country:	US
Std Full Address:	5430 SAN FERNANDO RD, GLENDALE, CA 91203 US
Address Type:	Not reported
Link Method:	Not reported
Location Description:	Not reported
User ID:	DSMITH04
Sensitive Ind:	N
User Comment:	Not reported
Public Ind:	Y
Date Refresh:	09-NOV-16
Small Bus Ind:	Not reported
Env Justice Code:	Not reported
Parent Program System ID:	Not reported
Stand Alone Flag:	Not reported
Legislative District Number:	Not reported
HUC Code 8:	Not reported
HUC Code 12:	Not reported
Data Quality Code:	V
Std Name:	PRC DE SOTO INTL

Std House Number:	5426
Std Street Name:	SAN FERNANDO RD
Std Base Name:	SAN FERNANDO
Std Prefix:	Not reported
Std Suffix:	Not reported
Std Stype Before:	Not reported
Std Stype After:	RD
Std Postal Code:	91203
Std City Name:	GLENDALE
Std County Name:	LOS ANGELES COUNTY
Std State Code:	CA
Std County FIPS:	06037
Std Country:	US
Std Full Address:	5426 SAN FERNANDO RD, GLENDALE, CA 91203 US
Address Type:	Not reported
Link Method:	MANUAL
Location Description:	Not reported
User ID:	REFRESH
Sensitive Ind:	Not reported
User Comment:	Not reported
Public Ind:	Y
Date Refresh:	18-NOV-04
Small Bus Ind:	Not reported
Env Justice Code:	Not reported
Parent Program System ID:	Not reported
Stand Alone Flag:	Not reported

Legislative District Number:	Not reported
HUC Code 8:	Not reported
HUC Code 12:	Not reported
Data Quality Code:	mO
Std Name:	COURTAULDS AEROSPACE
Std House Number:	5454
Std Street Name:	SAN FERNANDO RD
Std Base Name:	SAN FERNANDO
Std Prefix:	Not reported
Std Suffix:	Not reported
Std Stype Before:	Not reported
Std Stype After:	RD
Std Postal Code:	91203
Std City Name:	GLENDALE
Std County Name:	LOS ANGELES COUNTY
Std State Code:	CA
Std County FIPS:	06037
Std Country:	US
Std Full Address:	5454 SAN FERNANDO RD, GLENDALE, CA 91203 US
Address Type:	Not reported
Link Method:	Not reported
Location Description:	Not reported
User ID:	DSMITH04
Sensitive Ind:	N
User Comment:	Not reported
Public Ind:	Y
Date Refresh:	14-JUN-08
Small Bus Ind:	Not reported
Env Justice Code:	Not reported
Parent Program System ID:	Not reported
Stand Alone Flag:	Not reported

Supplemental Interest:

Interest Type:	STATE MASTER
Suppint:	WASTE DISCHARGE REQUIREMENTS
Start Date:	05-FEB-09
Start Date Qualifier:	ENVIRONMENTAL INTEREST START DATE
End Date:	28-JAN-14
End Date Qualifier:	ENVIRONMENTAL INTEREST END DATE
Data Source:	CA-ENVIROVIEW
Last Reported Date:	Not reported
Created Date:	15-OCT-15
Updated Date:	Not reported

Interest Type:	STATE MASTER
Suppint:	HAZARDOUS WASTE PROGRAM
Start Date:	Not reported
Start Date Qualifier:	Not reported
End Date:	Not reported
End Date Qualifier:	Not reported
Data Source:	HWTS-DATAMART
Last Reported Date:	Not reported
Created Date:	18-NOV-04
Updated Date:	Not reported

SECTION 2: DATABASES AND UPDATE DATES

To maintain currency of the following federal, state and local databases, EDR contacts the appropriate government agency on a monthly or quarterly basis as required.

Elapsed ASTM days: Provides confirmation that this report meets or exceeds the 90-day updating requirement of the ASTM standard.

DATABASES FOUND IN THIS REPORT

RCRA-LQG: RCRA - Large Quantity Generators
Source: Environmental Protection Agency
Telephone: 703-308-8895
RCRAInfo is EPA's comprehensive information system, providing access to data supporting the Resource Conservation and Recovery Act (RCRA) of 1976 and the Hazardous and Solid Waste Amendments (HSWA) of 1984. The database includes selective information on sites which generate, transport, store, treat and/or dispose of hazardous waste as defined by the Resource Conservation and Recovery Act (RCRA). Large quantity generators (LQGs) generate over 1,000 kilograms (kg) of hazardous waste, or over 1 kg of acutely hazardous waste per month.

Date of Government Version: 12/14/2020
Database Release Frequency: Quarterly
Date of Last EDR Contact: 03/23/2021
Date of Next Scheduled Update: 07/05/2021

ECHO: Enforcement & Compliance History Information
Source: Environmental Protection Agency
Telephone: 202-564-2280
ECHO provides integrated compliance and enforcement information for about 800,000 regulated facilities nationwide.

Date of Government Version: 01/02/2021
Database Release Frequency: Quarterly
Date of Last EDR Contact: 04/06/2021
Date of Next Scheduled Update: 07/19/2021

FINDS: Facility Index System/Facility Registry System
Source: EPA
Telephone: Not reported
Facility Index System. FINDS contains both facility information and 'pointers' to other sources that contain more detail. EDR includes the following FINDS databases in this report: PCS (Permit Compliance System), AIRS (Aerometric Information Retrieval System), DOCKET (Enforcement Docket used to manage and track information on civil judicial enforcement cases for all environmental statutes), FURS (Federal Underground Injection Control), C-DOCKET (Criminal Docket System used to track criminal enforcement actions for all environmental statutes), FFIS (Federal Facilities Information System), STATE (State Environmental Laws and Statutes), and PADS (PCB Activity Data System).

Date of Government Version: 02/03/2021
Database Release Frequency: Quarterly
Date of Last EDR Contact: 03/03/2021
Date of Next Scheduled Update: 06/14/2021

INTERNATIONAL POLYMER CORP
5426 SAN FERNANDO RD
GLENDALE, CA 91203

Inquiry Number:
May 11, 2021

EDR Site Report™

6 Armstrong Road, 4th floor
Shelton, CT 06484
Toll Free: 800.352.0050
www.edrnet.com

TABLE OF CONTENTS

The EDR-Site Report™ is a comprehensive presentation of government filings on a facility identified in a search of federal, state and local environmental databases.

Section 1: Facility Detail Reports . . . . . Page 3

All available detailed information from databases where sites are identified.

Section 2: Databases and Update Information. . . . . Page 7

Name, source, update dates, contact phone number and description of each of the databases for this report.

Thank you for your business.
Please contact EDR at 1-800-352-0050
with any questions or comments.

Disclaimer - Copyright and Trademark Notice

This report contains information obtained from a variety of public and other sources reasonably available to Environmental Data Resources , Inc. It cannot be concluded from this Report that coverage information for the target and surrounding properties does not exist from other sources. **NO WARRANTY EXPRESSED OR IMPLIED, IS MADE WHATSOEVER IN CONNECTION WITH THIS REPORT. ENVIRONMENTAL DATA RESOURCES, INC. SPECIFICALLY DISCLAIMS THE MAKING OF ANYSUCH WARRANTIES, INCLUDING WITHOUT LIMITATION, MERCHANTABILITY OR FITNESS FOR A PARTICULAR USE OR PURPOSE. ALL RISK IS ASSUMED BY THE USER. IN NO EVENT SHALL ENVIRONMENTAL DATA RESOURCES, INC. BE LIABLE TO ANYONE, WHETHER ARISING OUT OF ERRORS OR OMISSIONS, NEGLIGENCE, ACCIDENT OR ANY OTHER CAUSE, FOR ANY LOSS OR DAMAGE, INCLUDING, WITHOUT LIMITATION, SPECIAL, INCIDENTAL, CONSEQUENTIAL, OR EXEMPLARY DAMAGES.ANY LIABILITY ON THE PART OF ENVIRONMENTAL DATA RESOURCES, INC. IS STRICTLY LIMITED TO A REFUND OF THE AMOUNT PAID FOR THIS REPORT.**Purchaser accepts this report "AS IS". Any analyses, estimates, ratings, or risk codes provided in this report are provided for illustrative purposes only, and are not intended to provide, nor should they be interpreted as providing any facts regarding, or prediction or forecast of, any environmental risk for any property. Only a Phase I Environmental Site Assesment performed by an environmental professional can produce information regarding the environmental risk for any property. Additionally, the information provided in this Report is not to be construed as legal advice.

Copyright 2020 by Environmental Data Resources, Inc. All rights reserved. Reproduction in any media or format, in whole or in part, of any report or map of Environmental Data Resources, Inc., or its affiliates, is prohibited without prior written permission.

EDR and its logos (including Sanborn and Sanborn Map) are trademarks of Environmental Data Resources, Inc. or its affiliates. All other trademarks used herein are the property of their respective owners.

SECTION 1: FACILITY DETAIL REPORTS

INTERNATIONAL POLYMER CORP
5426 SAN FERNANDO RD
GLENDALE, CA 91203
EDR ID #S123752691

Databases:
HWTS: Hazardous Waste Tracking System
HAZNET: Facility and Manifest Data

HWTS:

Name:	INTERNATIONAL POLYMER CORP
Address:	5426 SAN FERNANDO RD
Address 2:	Not reported
City,State,Zip:	GLENDALE, CA 912030000
EPA ID:	CAD047422399
Inactive Date:	01/01/1995
Create Date:	07/23/1982
Last Act Date:	09/14/2004
Mailing Name:	Not reported
Mailing Address:	PO BOX 3341
Mailing Address 2:	Not reported
Mailing City,State,Zip:	GLENDALE, CA 912030000
Owner Name:	PRODUCTS RESEARCH & CHEMICAL C
Owner Address:	--
Owner Address 2:	Not reported
Owner City,State,Zip:	--, 99 --
Contact Name:	UNDELIVERED SURVEY 11/94
Contact Address:	--
Contact Address 2:	Not reported
City,State,Zip:	--, 99 --

NAICS:

EPA ID:	CAD047422399
Create Date:	2002-03-14 16:36:26.000
NAICS Code:	3119
NAICS Description:	Other Food Manufacturing
Issued EPA ID Date:	1982-07-23 00:00:00
Inactive Date:	1995-01-01 00:00:00
Facility Name:	INTERNATIONAL POLYMER CORP
Facility Address:	5426 SAN FERNANDO RD
Facility Address 2:	Not reported
Facility City:	GLENDALE
Facility County:	Not reported
Facility State:	CA
Facility Zip:	912030000

HAZNET:

Name:	INTERNATIONAL POLYMER CORP
Address:	5426 SAN FERNANDO RD
Address 2:	Not reported
City,State,Zip:	GLENDALE, CA 912030000
Contact:	UNDELIVERED SURVEY 11/94
Telephone:	--
Mailing Name:	Not reported
Mailing Address:	PO BOX 3341
Year:	1986
Gepaid:	CAD047422399
TSD EPA ID:	CAD008302903
CA Waste Code:	214 - Unspecified solvent mixture
Disposal Method:	R01 - Recycler
Tons:	202.245
Year:	1986
Gepaid:	CAD047422399
TSD EPA ID:	CAD020748125
CA Waste Code:	551 - Laboratory waste chemicals
Disposal Method:	D80 - Disposal, Land Fill
Tons:	3.8
Year:	1986
Gepaid:	CAD047422399
TSD EPA ID:	CAT000646117
CA Waste Code:	272 - Polymeric resin waste
Disposal Method:	UNK -
Tons:	17.775
Year:	1986
Gepaid:	CAD047422399

TSD EPA ID: CAD008302903
CA Waste Code: 214 - Unspecified solvent mixture
Disposal Method: D99 - Disposal, Other
Tons: 45.036

Year: 1986
Gepaid: CAD047422399
TSD EPA ID: CAD020748125
CA Waste Code: 272 - Polymeric resin waste
Disposal Method: 03 -
Tons: 17.1

Year: 1986
Gepaid: CAD047422399
TSD EPA ID: CAD020748125
CA Waste Code: 272 - Polymeric resin waste
Disposal Method: D80 - Disposal, Land Fill
Tons: 199.475

Year: 1985
Gepaid: CAD047422399
TSD EPA ID: CAD008302903
CA Waste Code: 214 - Unspecified solvent mixture
Disposal Method: R01 - Recycler
Tons: 200.994

Year: 1985
Gepaid: CAD047422399
TSD EPA ID: CAD020748125
CA Waste Code: 491 - Unspecified sludge waste
Disposal Method: D80 - Disposal, Land Fill
Tons: 5.4

Year: 1985
Gepaid: CAD047422399
TSD EPA ID: CAD008302903
CA Waste Code: 214 - Unspecified solvent mixture
Disposal Method: -
Tons: 19.599

Year: 1985
Gepaid: CAD047422399
TSD EPA ID: CAD008302903
CA Waste Code: 214 - Unspecified solvent mixture
Disposal Method: UNK -
Tons: 59.631

Year: 1985
Gepaid: CAD047422399
TSD EPA ID: CAD020748125
CA Waste Code: 291 - Latex waste
Disposal Method: D80 - Disposal, Land Fill
Tons: 18.9

Year: 1985
Gepaid: CAD047422399
TSD EPA ID: CAT000646117
CA Waste Code: 134 - Aqueous solution with total organic residues less than 10 percent
Disposal Method: D99 - Disposal, Other
Tons: 83.4

Year: 1985
Gepaid: CAD047422399
TSD EPA ID: CAT080010283
CA Waste Code: 134 - Aqueous solution with total organic residues less than 10 percent
Disposal Method: D81 - Disposal, Land Application
Tons: 37.53

Year: 1985
Gepaid: CAD047422399
TSD EPA ID: CAT000646117
CA Waste Code: 272 - Polymeric resin waste
Disposal Method: D80 - Disposal, Land Fill
Tons: 90

Year: 1985
Gepaid: CAD047422399
TSD EPA ID: CAD080010283
CA Waste Code: 134 - Aqueous solution with total organic residues less than 10 percent
Disposal Method: 04 -
Tons: 20.85

Year: 1984
Gepaid: CAD047422399
TSD EPA ID: CAD067786749

SECTION 1: FACILITY DETAIL REPORTS

...Continued...

CA Waste Code: 272 - Polymeric resin waste
Disposal Method: D80 - Disposal, Land Fill
Tons: 10.008

Year: 1984
Gepaid: CAD047422399
TSD EPA ID: CAT080010283
CA Waste Code: 134 - Aqueous solution with total organic residues less than 10 percent
Disposal Method: D81 - Disposal, Land Application
Tons: 41.7

Year: 1984
Gepaid: CAD047422399
TSD EPA ID: CAD000057760
CA Waste Code: 261 - Polychlorinated biphenyls and material containing PCBs
Disposal Method: H01 - Transfer Station
Tons: 0.125

Year: 1984
Gepaid: CAD047422399
TSD EPA ID: CAD080010283
CA Waste Code: 135 - Unspecified aqueous solution
Disposal Method: 04 -
Tons: 16.68

Year: 1984
Gepaid: CAD047422399
TSD EPA ID: CAD008302903
CA Waste Code: 214 - Unspecified solvent mixture
Disposal Method: 01 -
Tons: 12.093

Year: 1984
Gepaid: CAD047422399
TSD EPA ID: CAD008302903
CA Waste Code: 214 - Unspecified solvent mixture
Disposal Method: R01 - Recycler
Tons: 265.6039

Year: 1984
Gepaid: CAD047422399
TSD EPA ID: CAD008302903
CA Waste Code: 211 - Halogenated solvents (chloroforms, methyl chloride, perchloroethylene, etc)
Disposal Method: R01 - Recycler
Tons: 42.9927

Year: 1984
Gepaid: CAD047422399
TSD EPA ID: Not reported
CA Waste Code: 272 - Polymeric resin waste
Disposal Method: 03 -
Tons: 17.514

Year: 1984
Gepaid: CAD047422399
TSD EPA ID: CAT080010283
CA Waste Code: 135 - Unspecified aqueous solution
Disposal Method: D81 - Disposal, Land Application
Tons: 57.129

Year: 1984
Gepaid: CAD047422399
TSD EPA ID: CAD020748125
CA Waste Code: 272 - Polymeric resin waste
Disposal Method: D80 - Disposal, Land Fill
Tons: 18.348

Year: 1983
Gepaid: CAD047422399
TSD EPA ID: CAD008302903
CA Waste Code: 211 - Halogenated solvents (chloroforms, methyl chloride, perchloroethylene, etc)
Disposal Method: R01 - Recycler
Tons: 56.0865

Year: 1983
Gepaid: CAD047422399
TSD EPA ID: CAD067786749
CA Waste Code: 272 - Polymeric resin waste
Disposal Method: D80 - Disposal, Land Fill
Tons: 31.692

Year: 1983
Gepaid: CAD047422399

SECTION 1: FACILITY DETAIL REPORTS

...Continued...

TSD EPA ID:	CAD067786749
CA Waste Code:	135 - Unspecified aqueous solution
Disposal Method:	D80 - Disposal, Land Fill
Tons:	114.8835
Year:	1983
Gepaid:	CAD047422399
TSD EPA ID:	CAD008302903
CA Waste Code:	214 - Unspecified solvent mixture
Disposal Method:	R01 - Recycler
Tons:	233.103
Year:	1983
Gepaid:	CAD047422399
TSD EPA ID:	CAD067786749
CA Waste Code:	135 - Unspecified aqueous solution
Disposal Method:	03 -
Tons:	16.68
Year:	1983
Gepaid:	CAD047422399
TSD EPA ID:	CAD067786749
CA Waste Code:	272 - Polymeric resin waste
Disposal Method:	03 -
Tons:	17.6599
Year:	1982
Gepaid:	CAD047422399
TSD EPA ID:	CAD008302903
CA Waste Code:	212 - Oxygenated solvents (acetone, butanol, ethyl acetate, etc.)
Disposal Method:	R01 - Recycler
Tons:	19.182

SECTION 2: DATABASES AND UPDATE DATES

To maintain currency of the following federal, state and local databases, EDR contacts the appropriate government agency on a monthly or quarterly basis as required.

Elapsed ASTM days: Provides confirmation that this report meets or exceeds the 90-day updating requirement of the ASTM standard.

DATABASES FOUND IN THIS REPORT

CA HWTS: Hazardous Waste Tracking System
Source: Department of Toxic Substances Control
Telephone: 916-324-2444
DTSC maintains the Hazardous Waste Tracking System that stores ID number information since the early 1980s and manifest data since 1993. The system collects both manifest copies from the generator and destination facility.

Date of Government Version: 04/08/2021
Database Release Frequency: Varies
Date of Last EDR Contact: 04/05/2021
Date of Next Scheduled Update: 07/19/2021

CA HAZNET: Facility and Manifest Data
Source: California Environmental Protection Agency
Telephone: 916-255-1136
Facility and Manifest Data. The data is extracted from the copies of hazardous waste manifests received each year by the DTSC. The annual volume of manifests is typically 700,000 - 1,000,000 annually, representing approximately 350,000 - 500,000 shipments. Data are from the manifests submitted without correction, and therefore many contain some invalid values for data elements such as generator ID, TSD ID, waste category, and disposal method. This database begins with calendar year 1993.

Date of Government Version: 12/31/2019
Database Release Frequency: Annually
Date of Last EDR Contact: 04/09/2021
Date of Next Scheduled Update: 07/19/2021

INTERNATIONAL POLYMER CORP
5426 SAN FERNANDO RD
GLENDALE, CA 91203

Inquiry Number:
May 11, 2021

EDR Site Report™

6 Armstrong Road, 4th floor
Shelton, CT 06484
Toll Free: 800.352.0050
www.edrnet.com

TABLE OF CONTENTS

The EDR-Site Report™ is a comprehensive presentation of government filings on a facility identified in a search of federal, state and local environmental databases.

Section 1: Facility Detail Reports . . . . . Page 3

All available detailed information from databases where sites are identified.

Section 2: Databases and Update Information. . . . . Page 7

Name, source, update dates, contact phone number and description of each of the databases for this report.

Thank you for your business.
Please contact EDR at 1-800-352-0050
with any questions or comments.

Disclaimer - Copyright and Trademark Notice

This report contains information obtained from a variety of public and other sources reasonably available to Environmental Data Resources , Inc. It cannot be concluded from this Report that coverage information for the target and surrounding properties does not exist from other sources. **NO WARRANTY EXPRESSED OR IMPLIED, IS MADE WHATSOEVER IN CONNECTION WITH THIS REPORT. ENVIRONMENTAL DATA RESOURCES, INC. SPECIFICALLY DISCLAIMS THE MAKING OF ANYSUCH WARRANTIES, INCLUDING WITHOUT LIMITATION, MERCHANTABILITY OR FITNESS FOR A PARTICULAR USE OR PURPOSE. ALL RISK IS ASSUMED BY THE USER. IN NO EVENT SHALL ENVIRONMENTAL DATA RESOURCES, INC. BE LIABLE TO ANYONE, WHETHER ARISING OUT OF ERRORS OR OMISSIONS, NEGLIGENCE, ACCIDENT OR ANY OTHER CAUSE, FOR ANY LOSS OR DAMAGE, INCLUDING, WITHOUT LIMITATION, SPECIAL, INCIDENTAL, CONSEQUENTIAL, OR EXEMPLARY DAMAGES.ANY LIABILITY ON THE PART OF ENVIRONMENTAL DATA RESOURCES, INC. IS STRICTLY LIMITED TO A REFUND OF THE AMOUNT PAID FOR THIS REPORT.**Purchaser accepts this report "AS IS". Any analyses, estimates, ratings, or risk codes provided in this report are provided for illustrative purposes only, and are not intended to provide, nor should they be interpreted as providing any facts regarding, or prediction or forecast of, any environmental risk for any property. Only a Phase I Environmental Site Assesment performed by an environmental professional can produce information regarding the environmental risk for any property. Additionally, the information provided in this Report is not to be construed as legal advice.

Copyright 2020 by Environmental Data Resources, Inc. All rights reserved. Reproduction in any media or format, in whole or in part, of any report or map of Environmental Data Resources, Inc., or its affiliates, is prohibited without prior written permission.

EDR and its logos (including Sanborn and Sanborn Map) are trademarks of Environmental Data Resources, Inc. or its affiliates. All other trademarks used herein are the property of their respective owners.

SECTION 1: FACILITY DETAIL REPORTS

INTERNATIONAL POLYMER CORP
5426 SAN FERNANDO RD
GLENDALE, CA 91203
EDR ID #1000216989

Databases:
RCRA-SQG: RCRA - Small Quantity Generators
ECHO: Enforcement & Compliance History Information
FINDS: Facility Index System/Facility Registry System

RCRA-SQG:

Date Form Received by Agency:	1996-09-01 00:00:00.0
Handler Name:	INTERNATIONAL POLYMER CORP
Handler Address:	5426 SAN FERNANDO RD
Handler City,State,Zip:	GLENDALE, CA 91203
EPA ID:	CAD047422399
Contact Name:	Not reported
Contact Address:	Not reported
Contact City,State,Zip:	Not reported
Contact Telephone:	Not reported
Contact Fax:	Not reported
Contact Email:	Not reported
Contact Title:	Not reported
EPA Region:	09
Land Type:	Not reported
Federal Waste Generator Description:	Small Quantity Generator
Non-Notifier:	Not reported
Biennial Report Cycle:	Not reported
Accessibility:	Not reported
Active Site Indicator:	Handler Activities
State District Owner:	CA
State District:	3
Mailing Address:	PO BOX 3341
Mailing City,State,Zip:	GLENDALE, CA 91203
Owner Name:	Not reported
Owner Type:	Not reported
Operator Name:	NOT REQUIRED
Operator Type:	Private
Short-Term Generator Activity:	No
Importer Activity:	No
Mixed Waste Generator:	No
Transporter Activity:	No
Transfer Facility Activity:	No
Recycler Activity with Storage:	No
Small Quantity On-Site Burner Exemption:	No
Smelting Melting and Refining Furnace Exemption:	No
Underground Injection Control:	No
Off-Site Waste Receipt:	No
Universal Waste Indicator:	No
Universal Waste Destination Facility:	No
Federal Universal Waste:	No
Active Site Fed-Reg Treatment Storage and Disposal Facility:	Not reported
Active Site Converter Treatment storage and Disposal Facility:	Not reported
Active Site State-Reg Treatment Storage and Disposal Facility:	Not reported
Active Site State-Reg Handler:	---
Federal Facility Indicator:	Not reported
Hazardous Secondary Material Indicator:	NN
Sub-Part K Indicator:	Not reported
Commercial TSD Indicator:	No
Treatment Storage and Disposal Type:	Not reported
2018 GPRA Permit Baseline:	Not on the Baseline
2018 GPRA Renewals Baseline:	Not on the Baseline
Permit Renewals Workload Universe:	Not reported
Permit Workload Universe:	Not reported
Permit Progress Universe:	Not reported
Post-Closure Workload Universe:	Not reported
Closure Workload Universe:	Not reported
202 GPRA Corrective Action Baseline:	No
Corrective Action Workload Universe:	No
Subject to Corrective Action Universe:	No
Non-TSDFs Where RCRA CA has Been Imposed Universe:	No
TSDFs Potentially Subject to CA Under 3004 (u)/(v) Universe:	No
TSDFs Only Subject to CA under Discretionary Auth Universe:	No
Corrective Action Priority Ranking:	No NCAPS ranking
Environmental Control Indicator:	No
Institutional Control Indicator:	No
Human Exposure Controls Indicator:	N/A
Groundwater Controls Indicator:	N/A
Operating TSDF Universe:	Not reported
Full Enforcement Universe:	Not reported
Significant Non-Complier Universe:	No

SECTION 1: FACILITY DETAIL REPORTS

...Continued...

Unaddressed Significant Non-Complier Universe:	No
Addressed Significant Non-Complier Universe:	No
Significant Non-Complier With a Compliance Schedule Universe:	No
Financial Assurance Required:	Not reported
Handler Date of Last Change:	2002-06-27 03:20:52.0
Recognized Trader-Importer:	No
Recognized Trader-Exporter:	No
Importer of Spent Lead Acid Batteries:	No
Exporter of Spent Lead Acid Batteries:	No
Recycler Activity Without Storage:	Not reported
Manifest Broker:	Not reported
Sub-Part P Indicator:	Not reported

Handler - Owner Operator:

Owner/Operator Indicator:	Operator
Owner/Operator Name:	NOT REQUIRED
Legal Status:	Private
Date Became Current:	Not reported
Date Ended Current:	Not reported
Owner/Operator Address:	NOT REQUIRED
Owner/Operator City,State,Zip:	NOT REQUIRED, ME 99999
Owner/Operator Telephone:	415-555-1212
Owner/Operator Telephone Ext:	Not reported
Owner/Operator Fax:	Not reported
Owner/Operator Email:	Not reported

Owner/Operator Indicator:	Owner
Owner/Operator Name:	PRODUCTS RESEARCH & CHEMICAL CORP
Legal Status:	Private
Date Became Current:	Not reported
Date Ended Current:	Not reported
Owner/Operator Address:	NOT REQUIRED
Owner/Operator City,State,Zip:	NOT REQUIRED, ME 99999
Owner/Operator Telephone:	415-555-1212
Owner/Operator Telephone Ext:	Not reported
Owner/Operator Fax:	Not reported
Owner/Operator Email:	Not reported

Historic Generators:

Receive Date:	1996-09-01 00:00:00.0
Handler Name:	INTERNATIONAL POLYMER CORP
Federal Waste Generator Description:	Small Quantity Generator
State District Owner:	CA
Large Quantity Handler of Universal Waste:	No
Recognized Trader Importer:	No
Recognized Trader Exporter:	No
Spent Lead Acid Battery Importer:	No
Spent Lead Acid Battery Exporter:	No
Current Record:	Yes
Non Storage Recycler Activity:	Not reported
Electronic Manifest Broker:	Not reported

Receive Date:	1980-08-18 00:00:00.0
Handler Name:	INTERNATIONAL POLYMER CORP
Federal Waste Generator Description:	Large Quantity Generator
State District Owner:	CA
Large Quantity Handler of Universal Waste:	No
Recognized Trader Importer:	No
Recognized Trader Exporter:	No
Spent Lead Acid Battery Importer:	No
Spent Lead Acid Battery Exporter:	No
Current Record:	No
Non Storage Recycler Activity:	Not reported
Electronic Manifest Broker:	Not reported

List of NAICS Codes and Descriptions:

NAICS Code:	325998
NAICS Description:	ALL OTHER MISCELLANEOUS CHEMICAL PRODUCT AND PREPARATION MANUFACTURING

Facility Has Received Notices of Violations:

Violations:	No Violations Found

Evaluation Action Summary:

Evaluations:	No Evaluations Found

ECHO:

Envid:	1000216989
Registry ID:	110009530310
DFR URL:	http://echo.epa.gov/detailed-facility-report?fid=110009530310

SECTION 1: FACILITY DETAIL REPORTS

...Continued...

Name: INTERNATIONAL POLYMER CORP
Address: 5426 SAN FERNANDO RD
City,State,Zip: GLENDALE, CA 91203

FINDS:
Registry ID: 110009530310
Name: INTERNATIONAL POLYMER CORP
Address: 5426 SAN FERNANDO RD
City,State,Zip: GLENDALE, CA 91203

Click Here:

Environmental Interest/Information System:
RCRAInfo is a national information system that supports the Resource Conservation and Recovery Act (RCRA) program through the tracking of events and activities related to facilities that generate, transport, and treat, store, or dispose of hazardous waste. RCRAInfo allows RCRA program staff to track the notification, permit, compliance, and corrective action activities required under RCRA.

Supplemental Address: Not reported
FIPS Code: 06037
Country Name: UNITED STATES
Federal Facility: Not reported
Federal Agency: Not reported
Tribal Land: Not reported
Tribal Name: Not reported
Congressional District: 29
Census: 060373017024005
Hydrologic Unit Code: 18070105
EPA Region: 09
Site Type: STATIONARY
Location Description: Not reported
Date Created: 01-MAR-00
Date Updated: 05-AUG-10
U.S-Mexico Border: Not reported
Information System Abbreviated Name: Not reported
Latitude: 34.15072
Longitude: -118.27385
Conveyor: FRS-GEOCODE
Horizontal Collection: ADDRESS MATCHING-HOUSE NUMBER
Horizontal Accuracy: 30
Reference Point: CENTER OF A FACILITY OR STATION
Horizontal Datum: NAD83
Coordinates Source: Not reported

Alternate Name:
Registry ID: 110009530310
Information System Abbreviated Name: RCRAINFO
Program System ID: CAD047422399
Alternative Name: INTERNATIONAL POLYMER CORP
Alternative Name Type: PROGRAM NAME

Interest:
Registry ID: 110009530310
Program System Name: RCRAINFO
Program System ID: CAD047422399
Env. Interest Type: SQG
Federal ST Code: FEDERAL
Start Date: 18-AUG-80
Start Date Qualifier: FIRST NOTIFICATION DATE
End Date: Not reported
End Date Qualifier: Not reported
Data Source: RCRAINFO
Last Reported: Not reported
Date Created: 03-MAR-02
Date Updated: 09-MAY-12
Active Status: Y

Mailing Information:
Registry ID: 110009530310
Program System Name: RCRAINFO
Program System ID: CAD047422399
Supplemental Interest: SQG
Contact Type: FACILITY MAILING ADDRESS
Start Date: Not reported
End Date: Not reported
Mailing Address: PO BOX 3341
Supplemental Address: Not reported
Contact City: GLENDALE
Contact State Code: CA
Contact State: Not reported
Contact Zip: 91203
Contact Country: UNITED STATES

SECTION 1: FACILITY DETAIL REPORTS

...Continued...

NAICS:

Registry ID:	110009530310
Program System Name:	RCRAINFO
Program System ID:	CAD047422399
Env. Interest Type:	SQG
NAICS Code:	325998
Primary Indicator:	PRIMARY
Description Code:	ALL OTHER MISCELLANEOUS CHEMICAL PRODUCT AND PREPARATION MANUFACTURING.

Program:

Legislative District Number:	Not reported
HUC Code 8:	Not reported
HUC Code 12:	Not reported
Data Quality Code:	V
Std Name:	INTL POLYMER
Std House Number:	5426
Std Street Name:	SAN FERNANDO RD
Std Base Name:	SAN FERNANDO
Std Prefix:	Not reported
Std Suffix:	Not reported
Std Stype Before:	Not reported
Std Stype After:	RD
Std Postal Code:	91203
Std City Name:	GLENDALE
Std County Name:	LOS ANGELES COUNTY
Std State Code:	CA
Std County FIPS:	06037
Std Country:	US
Std Full Address:	5426 SAN FERNANDO RD, GLENDALE, CA 91203 US
Address Type:	Not reported
Link Method:	NAME ADDRESS
Location Description:	Not reported
User ID:	REFRESH
Sensitive Ind:	N
User Comment:	Not reported
Public Ind:	Y
Date Refresh:	05-AUG-10
Small Bus Ind:	Not reported
Env Justice Code:	Not reported
Parent Program System ID:	Not reported
Stand Alone Flag:	Not reported

SECTION 2: DATABASES AND UPDATE DATES

To maintain currency of the following federal, state and local databases, EDR contacts the appropriate government agency on a monthly or quarterly basis as required.

Elapsed ASTM days: Provides confirmation that this report meets or exceeds the 90-day updating requirement of the ASTM standard.

DATABASES FOUND IN THIS REPORT

RCRA-SQG: RCRA - Small Quantity Generators
Source: Environmental Protection Agency
Telephone: 703-308-8895
RCRAInfo is EPA's comprehensive information system, providing access to data supporting the Resource Conservation and Recovery Act (RCRA) of 1976 and the Hazardous and Solid Waste Amendments (HSWA) of 1984. The database includes selective information on sites which generate, transport, store, treat and/or dispose of hazardous waste as defined by the Resource Conservation and Recovery Act (RCRA). Small quantity generators (SQGs) generate between 100 kg and 1,000 kg of hazardous waste per month.

Date of Government Version: 12/14/2020
Database Release Frequency: Quarterly
Date of Last EDR Contact: 03/23/2021
Date of Next Scheduled Update: 07/05/2021

ECHO: Enforcement & Compliance History Information
Source: Environmental Protection Agency
Telephone: 202-564-2280
ECHO provides integrated compliance and enforcement information for about 800,000 regulated facilities nationwide.

Date of Government Version: 01/02/2021
Database Release Frequency: Quarterly
Date of Last EDR Contact: 04/06/2021
Date of Next Scheduled Update: 07/19/2021

FINDS: Facility Index System/Facility Registry System
Source: EPA
Telephone: Not reported
Facility Index System. FINDS contains both facility information and 'pointers' to other sources that contain more detail. EDR includes the following FINDS databases in this report: PCS (Permit Compliance System), AIRS (Aerometric Information Retrieval System), DOCKET (Enforcement Docket used to manage and track information on civil judicial enforcement cases for all environmental statutes), FURS (Federal Underground Injection Control), C-DOCKET (Criminal Docket System used to track criminal enforcement actions for all environmental statutes), FFIS (Federal Facilities Information System), STATE (State Environmental Laws and Statutes), and PADS (PCB Activity Data System).

Date of Government Version: 02/03/2021
Database Release Frequency: Quarterly
Date of Last EDR Contact: 03/03/2021
Date of Next Scheduled Update: 06/14/2021

PAGE 18525 STATE WATER RESOURCES CONTROL BOARD 06/01/88
HAZARDOUS SUBSTANCE STORAGE CONTAINER INFORMATION FOR LOS ANGELES COUNTY
CONTAINER TYPES: 1,2,3,4,5
(1=FARM MOTOR VEHICLE FUEL TANKS, 2=ALL OTHER PRODUCT TANKS, 3=WASTE TANKS, 4=SUMPS, 5=PITS, PONDS, LAGOONS & OTHERS)

I OWNER
PRODUCTS RESEARCH & CHEMICAL C
5430 SAN FERNANDO ROAD GLENDALE CA 91203

II FACILITY

PRODUCTS RESEARCH & CHEMICAL C
5430 SAN FERNANDO ROAD
GLENDALE CA 91203

MAILING ADDRESS
POST OFFICE BOX 1800
GLENDALE CA 91209

TOWNSHIP/RANGE/SECTION

DEALER/FOREMAN/SUPERVISOR
TELEPHONE
(818) 240-2060

TYPE OF BUSINESS
NO. OF CONTAINERS
MANUFACTURING
10

CROSS STREET :
CALIFORNIA STREET

III 24-HR. CONTACT PERSON / TELEPHONE
DAY: CARSON, GERALD (818) 240-2060 NIGHT: CARSON, GERALD (818) 845-6853

********** OWNER ASSIGNED CONTAINER NUMBER: T-37 ********** STATE BOARD ASSIGNED CONTAINER ID NUMBER: 000000048200I **********

IV DESCRIPTION
A. CONTAINER TYPE : TANK
B. MANUFACTURER/YR OF MFG: UNKNOWN /
C. YEAR INSTALLED : 1981
D. CAPACITY (GALLONS) : 1,000
E. REPAIRS : NONE IF YES WHEN :
F. CURRENTLY USED : YES IF NO, YEAR OF LAST USE:
G. STORES : WASTE
H. MOTOR VEHICLE FUEL/WASTE OIL : YES CONTAINS: WASTE OIL

IS CONTAINER LOCATED ON A FARM : NO

V CONTAINER CONSTRUCTION
A. THICKNESS:
B. VAULTING: NON-VAULTED C. WALLING: SINGLE
D. MATERIAL : CARBON STEEL
E. LINING : UNLINED
F. WRAPPING : NONE

VI PIPING
A. ABOVEGROUND PIPING :
B. UNDERGROUND PIPING : PRESSURE SUCTION
C. REPAIRS : NONE IF YES, YEAR OF MOST RECENT REPAIR:

VII LEAK DETECTION
STOCK INVENTORY

VIII CHEMICAL COMPOSITION OF SUBSTANCES CURRENTLY STORED IN CONTAINER
12035 WASTE OIL

PAGE 18526 STATE WATER RESOURCES CONTROL BOARD 06/01/88
HAZARDOUS SUBSTANCE STORAGE CONTAINER INFORMATION FOR LOS ANGELES COUNTY
CONTAINER TYPES: 1,2,3,4,5
(1=FARM MOTOR VEHICLE FUEL TANKS, 2=ALL OTHER PRODUCT TANKS, 3=WASTE TANKS, 4=SUMPS, 5=PITS, PONDS, LAGOONS & OTHERS)

********** OWNER ASSIGNED CONTAINER NUMBER: T-36 ********** STATE BOARD ASSIGNED CONTAINER ID NUMBER: 00000000482002 **********

IV DESCRIPTION
A. CONTAINER TYPE : TANK
B. MANUFACTURER/YR OF MFG: UNKNOWN /
C. YEAR INSTALLED : UNK
D. CAPACITY (GALLONS) : 7,500
E. REPAIRS : NONE IF YES WHEN :
F. CURRENTLY USED : YES IF NO, YEAR OF LAST USE:
G. STORES : PRODUCT
H. MOTOR VEHICLE FUEL/WASTE OIL : YES CONTAINS: REGULAR

IS CONTAINER LOCATED ON A FARM : NO

V CONTAINER CONSTRUCTION
A. THICKNESS: B. VAULTING: NON-VAULTED C. WALLING: SINGLE
D. MATERIAL : CARBON STEEL
E. LINING : UNLINED
F. WRAPPING : NONE

VI PIPING
A. ABOVEGROUND PIPING : B. UNDERGROUND PIPING : PRESSURE SUCTION
C. REPAIRS : NONE IF YES, YEAR OF MOST RECENT REPAIR:

VII LEAK DETECTION
STOCK INVENTORY

VIII CHEMICAL COMPOSITION OF SUBSTANCES CURRENTLY STORED IN CONTAINER
12032 REGULAR MOTOR VEHICLE FUEL

********** OWNER ASSIGNED CONTAINER NUMBER: T-35 ********** STATE BOARD ASSIGNED CONTAINER ID NUMBER: 00000000482003 **********

IV DESCRIPTION
A. CONTAINER TYPE : TANK
B. MANUFACTURER/YR OF MFG: UNKNOWN /
C. YEAR INSTALLED : UNK
D. CAPACITY (GALLONS) : 1,000
E. REPAIRS : NONE IF YES WHEN :
F. CURRENTLY USED : YES IF NO, YEAR OF LAST USE:
G. STORES : PRODUCT
H. MOTOR VEHICLE FUEL/WASTE OIL : NO CONTAINS:

IS CONTAINER LOCATED ON A FARM : NO

V CONTAINER CONSTRUCTION
A. THICKNESS: B. VAULTING: NON-VAULTED C. WALLING: SINGLE
D. MATERIAL : CARBON STEEL
E. LINING : UNLINED
F. WRAPPING : NONE

VI PIPING
A. ABOVEGROUND PIPING : B. UNDERGROUND PIPING : PRESSURE SUCTION
C. REPAIRS : NONE IF YES, YEAR OF MOST RECENT REPAIR:

VII LEAK DETECTION
STOCK INVENTORY

VIII CHEMICAL COMPOSITION OF SUBSTANCES CURRENTLY STORED IN CONTAINER
71-55-6 NOT ON LIST

PAGE 18527 STATE WATER RESOURCES CONTROL BOARD 06/01/88
HAZARDOUS SUBSTANCE STORAGE CONTAINER INFORMATION FOR LOS ANGELES COUNTY
CONTAINER TYPES: 1,2,3,4,5
(1=FARM MOTOR VEHICLE FUEL TANKS, 2=ALL OTHER PRODUCT TANKS, 3=WASTE TANKS, 4=SUMPS, 5=PITS, PONDS, LAGOONS & OTHERS)

********** OWNER ASSIGNED CONTAINER NUMBER: T-20 ********** STATE BOARD ASSIGNED CONTAINER ID NUMBER: 00000000482004 **********

IV DESCRIPTION
A. CONTAINER TYPE : TANK
B. MANUFACTURER/YR OF MFG: UNKNOWN /
C. YEAR INSTALLED : 1979
D. CAPACITY (GALLONS) : 8,100
E. REPAIRS : NONE IF YES WHEN :
F. CURRENTLY USED : YES IF NO, YEAR OF LAST USE:
G. STORES : PRODUCT
H. MOTOR VEHICLE FUEL/WASTE OIL : NO CONTAINS:

IS CONTAINER LOCATED ON A FARM : NO

V CONTAINER CONSTRUCTION
A. THICKNESS: 5/8 INCHES B. VAULTING: NON-VAULTED C. WALLING: SINGLE
D. MATERIAL : CARBON STEEL
E. LINING : PHENOLIC
F. WRAPPING : NONE

VI PIPING
A. ABOVEGROUND PIPING : B. UNDERGROUND PIPING : PRESSURE SUCTION
C. REPAIRS : NONE IF YES, YEAR OF MOST RECENT REPAIR:

VII LEAK DETECTION
STOCK INVENTORY

VIII CHEMICAL COMPOSITION OF SUBSTANCES CURRENTLY STORED IN CONTAINER
78-93-3 NOT ON LIST

********** OWNER ASSIGNED CONTAINER NUMBER: T-19 ********** STATE BOARD ASSIGNED CONTAINER ID NUMBER: 00000000482005 **********

IV DESCRIPTION
A. CONTAINER TYPE : TANK
B. MANUFACTURER/YR OF MFG: UNKNOWN /
C. YEAR INSTALLED : 1979
D. CAPACITY (GALLONS) : 10,000
E. REPAIRS : NONE IF YES WHEN :
F. CURRENTLY USED : YES IF NO, YEAR OF LAST USE:
G. STORES : PRODUCT
H. MOTOR VEHICLE FUEL/WASTE OIL : NO CONTAINS:

IS CONTAINER LOCATED ON A FARM : NO

V CONTAINER CONSTRUCTION
A. THICKNESS: 5/8 INCHES B. VAULTING: NON-VAULTED C. WALLING: SINGLE
D. MATERIAL : CARBON STEEL
E. LINING : UNLINED
F. WRAPPING : NONE

VI PIPING
A. ABOVEGROUND PIPING : B. UNDERGROUND PIPING : PRESSURE SUCTION
C. REPAIRS : NONE IF YES, YEAR OF MOST RECENT REPAIR:

VII LEAK DETECTION
STOCK INVENTORY

VIII CHEMICAL COMPOSITION OF SUBSTANCES CURRENTLY STORED IN CONTAINER
78-93-3 NOT ON LIST

PAGE 18528 — STATE WATER RESOURCES CONTROL BOARD — 06/01/88

HAZARDOUS SUBSTANCE STORAGE CONTAINER INFORMATION FOR LOS ANGELES COUNTY

CONTAINER TYPES: 1,2,3,4,5

(1=FARM MOTOR VEHICLE FUEL TANKS, 2=ALL OTHER PRODUCT TANKS, 3=WASTE TANKS, 4=SUMPS, 5=PITS, PONDS, LAGOONS & OTHERS)

********** OWNER ASSIGNED CONTAINER NUMBER: T-17 ********** STATE BOARD ASSIGNED CONTAINER ID NUMBER: 00000000482006 **********

IV DESCRIPTION
- A. CONTAINER TYPE : TANK
- B. MANUFACTURER/YR OF MFG: UNKNOWN /
- C. YEAR INSTALLED : 1979
- D. CAPACITY (GALLONS) : 8,100
- E. REPAIRS : NONE IF YES WHEN :
- F. CURRENTLY USED : YES IF NO, YEAR OF LAST USE:
- G. STORES : PRODUCT
- H. MOTOR VEHICLE FUEL/WASTE OIL : NO CONTAINS:

IS CONTAINER LOCATED ON A FARM : NO

V CONTAINER CONSTRUCTION
- A. THICKNESS: 5/8 INCHES B. VAULTING: NON-VAULTED C. WALLING: SINGLE
- D. MATERIAL : CARBON STEEL
- E. LINING : PHENOLIC
- F. WRAPPING : NONE

VI PIPING
- A. ABOVEGROUND PIPING : B. UNDERGROUND PIPING : PRESSURE SUCTION
- C. REPAIRS : NONE IF YES, YEAR OF MOST RECENT REPAIR:

VII LEAK DETECTION
STOCK INVENTORY

VIII CHEMICAL COMPOSITION OF SUBSTANCES CURRENTLY STORED IN CONTAINER
71-55-6 NOT ON LIST

********** OWNER ASSIGNED CONTAINER NUMBER: T-16 ********** STATE BOARD ASSIGNED CONTAINER ID NUMBER: 00000000482007 **********

IV DESCRIPTION
- A. CONTAINER TYPE : TANK
- B. MANUFACTURER/YR OF MFG: UNKNOWN /
- C. YEAR INSTALLED : 1979
- D. CAPACITY (GALLONS) : 8,100
- E. REPAIRS : NONE IF YES WHEN :
- F. CURRENTLY USED : YES IF NO, YEAR OF LAST USE:
- G. STORES : PRODUCT
- H. MOTOR VEHICLE FUEL/WASTE OIL : NO CONTAINS:

IS CONTAINER LOCATED ON A FARM : NO

V CONTAINER CONSTRUCTION
- A. THICKNESS: 5/8 INCHES B. VAULTING: NON-VAULTED C. WALLING: SINGLE
- D. MATERIAL : CARBON STEEL
- E. LINING : PHENOLIC
- F. WRAPPING : NONE

VI PIPING
- A. ABOVEGROUND PIPING : B. UNDERGROUND PIPING : PRESSURE SUCTION
- C. REPAIRS : NONE IF YES, YEAR OF MOST RECENT REPAIR:

VII LEAK DETECTION
STOCK INVENTORY

VIII CHEMICAL COMPOSITION OF SUBSTANCES CURRENTLY STORED IN CONTAINER
78-93-3 NOT ON LIST

PAGE 18529 STATE WATER RESOURCES CONTROL BOARD 06/01/88

HAZARDOUS SUBSTANCE STORAGE CONTAINER INFORMATION FOR LOS ANGELES COUNTY

CONTAINER TYPES: 1 2 3 4 5

(1=FARM MOTOR VEHICLE FUEL TANKS, 2=ALL OTHER PRODUCT TANKS, 3=WASTE TANKS, 4=SUMPS, 5=PITS, PONDS, LAGOONS & OTHERS)

********** OWNER ASSIGNED CONTAINER NUMBER: T-15 ********** STATE BOARD ASSIGNED CONTAINER ID NUMBER: 0000000482008 **********

IV DESCRIPTION
A. CONTAINER TYPE : TANK
B. MANUFACTURER/YR OF MFG: UNKNOWN /
C. YEAR INSTALLED : 1967
D. CAPACITY (GALLONS) : 5,000
E. REPAIRS : NONE IF YES WHEN :
F. CURRENTLY USED : YES IF NO, YEAR OF LAST USE:
G. STORES : PRODUCT
H. MOTOR VEHICLE FUEL/WASTE OIL : NO CONTAINS:

IS CONTAINER LOCATED ON A FARM : NO

V CONTAINER CONSTRUCTION
A. THICKNESS: 1/4 INCHES B. VAULTING: NON-VAULTED C. WALLING: SINGLE
D. MATERIAL : CARBON STEEL
E. LINING : UNLINED
F. WRAPPING : NONE

VI PIPING
A. ABOVEGROUND PIPING : B. UNDERGROUND PIPING : PRESSURE SUCTION
C. REPAIRS : NONE IF YES, YEAR OF MOST RECENT REPAIR:

VII LEAK DETECTION
STOCK INVENTORY

VIII CHEMICAL COMPOSITION OF SUBSTANCES CURRENTLY STORED IN CONTAINER
108-88-3 NOT ON LIST

********** OWNER ASSIGNED CONTAINER NUMBER: T-14 ********** STATE BOARD ASSIGNED CONTAINER ID NUMBER: 0000000482C09 **********

IV DESCRIPTION
A. CONTAINER TYPE : TANK
B. MANUFACTURER/YR OF MFG: UNKNOWN /
C. YEAR INSTALLED : 1967
D. CAPACITY (GALLONS) : 5,000
E. REPAIRS : NONE IF YES WHEN :
F. CURRENTLY USED : YES IF NO, YEAR OF LAST USE:
G. STORES : PRODUCT
H. MOTOR VEHICLE FUEL/WASTE OIL : NO CONTAINS:

IS CONTAINER LOCATED ON A FARM : NO

V CONTAINER CONSTRUCTION
A. THICKNESS: 1/4 INCHES B. VAULTING: NON-VAULTED C. WALLING: SINGLE
D. MATERIAL : CARBON STEEL
E. LINING : UNLINED
F. WRAPPING : NONE

VI PIPING
A. ABOVEGROUND PIPING : B. UNDERGROUND PIPING : PRESSURE SUCTION
C. REPAIRS : NONE IF YES, YEAR OF MOST RECENT REPAIR:

VII LEAK DETECTION
STOCK INVENTORY

VIII CHEMICAL COMPOSITION OF SUBSTANCES CURRENTLY STORED IN CONTAINER
1330-20-7 NOT ON LIST

PAGE 18530 STATE WATER RESOURCES CONTROL BOARD 06/01/88

HAZARDOUS SUBSTANCE STORAGE CONTAINER INFORMATION FOR LOS ANGELES COUNTY

CONTAINER TYPES: 1,2,3,4,5

(1=FARM MOTOR VEHICLE FUEL TANKS, 2=ALL OTHER PRODUCT TANKS, 3=WASTE TANKS, 4=SUMPS, 5=PITS, PONDS, LAGOONS & OTHERS)

********** OWNER ASSIGNED CONTAINER NUMBER: T-13 ********** STATE BOARD ASSIGNED CONTAINER ID NUMBER: 00000000482010 *********

IV DESCRIPTION
A. CONTAINER TYPE : TANK
B. MANUFACTURER/YR OF MFG: UNKNOWN
C. YEAR INSTALLED : 1967
D. CAPACITY (GALLONS) : 5,000
E. REPAIRS : NONE IF YES WHEN :
F. CURRENTLY USED : YES IF NO, YEAR OF LAST USE:
G. STORES : PRODUCT
H. MOTOR VEHICLE FUEL/WASTE OIL : NO CONTAINS:

IS CONTAINER LOCATED ON A FARM : NO

V CONTAINER CONSTRUCTION
A. THICKNESS: 1/4 INCHES B. VAULTING: NON-VAULTED C. WALLING: SINGLE
D. MATERIAL : CARBON STEEL
E. LINING : UNLINED
F. WRAPPING : NONE

VI PIPING
A. ABOVEGROUND PIPING : B. UNDERGROUND PIPING : PRESSURE SUCTION
C. REPAIRS : NONE IF YES, YEAR OF MOST RECENT REPAIR:

VII LEAK DETECTION
STOCK INVENTORY

VIII CHEMICAL COMPOSITION OF SUBSTANCES CURRENTLY STORED IN CONTAINER
62-38-4 NOT ON LIST

COURTAULDS AEROSPACE
5430 SAN FERNANDO RD.
GLENDALE, CA 91209

Inquiry Number:
May 11, 2021

EDR Site Report™

6 Armstrong Road, 4th floor
Shelton, CT 06484
Toll Free: 800.352.0050
www.edrnet.com

TABLE OF CONTENTS

The EDR-Site Report™ is a comprehensive presentation of government filings on a facility identified in a search of federal, state and local environmental databases.

Section 1: Facility Detail Reports . . . . . Page 3

All available detailed information from databases where sites are identified.

Section 2: Databases and Update Information. . . . . Page 5

Name, source, update dates, contact phone number and description of each of the databases for this report.

Thank you for your business.
Please contact EDR at 1-800-352-0050
with any questions or comments.

Disclaimer - Copyright and Trademark Notice

This report contains information obtained from a variety of public and other sources reasonably available to Environmental Data Resources , Inc. It cannot be concluded from this Report that coverage information for the target and surrounding properties does not exist from other sources. **NO WARRANTY EXPRESSED OR IMPLIED, IS MADE WHATSOEVER IN CONNECTION WITH THIS REPORT. ENVIRONMENTAL DATA RESOURCES, INC. SPECIFICALLY DISCLAIMS THE MAKING OF ANYSUCH WARRANTIES, INCLUDING WITHOUT LIMITATION, MERCHANTABILITY OR FITNESS FOR A PARTICULAR USE OR PURPOSE. ALL RISK IS ASSUMED BY THE USER. IN NO EVENT SHALL ENVIRONMENTAL DATA RESOURCES, INC. BE LIABLE TO ANYONE, WHETHER ARISING OUT OF ERRORS OR OMISSIONS, NEGLIGENCE, ACCIDENT OR ANY OTHER CAUSE, FOR ANY LOSS OR DAMAGE, INCLUDING, WITHOUT LIMITATION, SPECIAL, INCIDENTAL, CONSEQUENTIAL, OR EXEMPLARY DAMAGES.ANY LIABILITY ON THE PART OF ENVIRONMENTAL DATA RESOURCES, INC. IS STRICTLY LIMITED TO A REFUND OF THE AMOUNT PAID FOR THIS REPORT.**Purchaser accepts this report "AS IS". Any analyses, estimates, ratings, or risk codes provided in this report are provided for illustrative purposes only, and are not intended to provide, nor should they be interpreted as providing any facts regarding, or prediction or forecast of, any environmental risk for any property. Only a Phase I Environmental Site Assesment performed by an environmental professional can produce information regarding the environmental risk for any property. Additionally, the information provided in this Report is not to be construed as legal advice.

Copyright 2020 by Environmental Data Resources, Inc. All rights reserved. Reproduction in any media or format, in whole or in part, of any report or map of Environmental Data Resources, Inc., or its affiliates, is prohibited without prior written permission.

EDR and its logos (including Sanborn and Sanborn Map) are trademarks of Environmental Data Resources, Inc. or its affiliates. All other trademarks used herein are the property of their respective owners.

SECTION 1: FACILITY DETAIL REPORTS

COURTAULDS AEROSPACE
5430 SAN FERNANDO RD.
GLENDALE, CA 91209
EDR ID #1023381775

Databases:
FINDS: Facility Index System/Facility Registry System

FINDS:

Registry ID:	110066804872
Name:	COURTAULDS AEROSPACE
Address:	5430 SAN FERNANDO RD.
City,State,Zip:	GLENDALE, CA 91209

Click Here:

Environmental Interest/Information System:
STATE MASTER

Supplemental Address:	Not reported
FIPS Code:	Not reported
Country Name:	U.S.A.
Federal Facility:	Not reported
Federal Agency:	Not reported
Tribal Land:	Not reported
Tribal Name:	Not reported
Congressional District:	29
Census:	060373017024005
Hydrologic Unit Code:	18070105
EPA Region:	09
Site Type:	STATIONARY
Location Description:	Not reported
Date Created:	14-OCT-15
Date Updated:	Not reported
U.S-Mexico Border:	Not reported
Information System Abbreviated Name:	Not reported
Latitude:	34.150611
Longitude:	-118.273792
Conveyor:	FRS-GEOCODE
Horizontal Collection:	ADDRESS MATCHING-HOUSE NUMBER
Horizontal Accuracy:	50
Reference Point:	ENTRANCE POINT OF A FACILITY OR STATION
Horizontal Datum:	NAD83
Coordinates Source:	Not reported

Alternate Name:

Registry ID:	110066804872
Information System Abbreviated Name:	CA-ENVIROVIEW
Program System ID:	253971
Alternative Name:	COURTAULDS AEROSPACE
Alternative Name Type:	PROGRAM NAME

Contact:

Registry ID:	110066804872
Program System Name:	CA-ENVIROVIEW
Program System ID:	253971
Env. Interest Type:	STATE MASTER
Contact Type:	REGIONAL BOARD CASEWORKER
Start Date:	Not reported
End Date:	Not reported
Contact Name:	LARRY MOORE - LOS ANGELES RWQCB (REGION 4)
Contact Title:	Not reported
Contact Telephone:	Not reported
Contact Alternate Telephone:	Not reported
Contact Fax:	Not reported
Contact Email:	Not reported
Mailing Address:	320 W. 4TH ST.NA SUITE 200
Supplemental Address:	Not reported
Mailing City:	LOS ANGELES
Mailing State Code:	Not reported
Mailing State:	Not reported
Mailing Zip:	Not reported
Mailing Country:	Not reported

Interest:

Registry ID:	110066804872
Program System Name:	CA-ENVIROVIEW
Program System ID:	253971
Env. Interest Type:	STATE MASTER
Federal ST Code:	STATE
Start Date:	Not reported
Start Date Qualifier:	Not reported

End Date:	Not reported
End Date Qualifier:	Not reported
Data Source:	CA-ENVIROVIEW
Last Reported:	Not reported
Date Created:	14-OCT-15
Date Updated:	Not reported
Active Status:	Not reported

Program:

Legislative District Number:	Not reported
HUC Code 8:	Not reported
HUC Code 12:	Not reported
Data Quality Code:	V
Std Name:	COURTAULDS ARSPC
Std House Number:	5430
Std Street Name:	SAN FERNANDO RD
Std Base Name:	SAN FERNANDO
Std Prefix:	Not reported
Std Suffix:	Not reported
Std Stype Before:	Not reported
Std Stype After:	RD
Std Postal Code:	91203
Std City Name:	GLENDALE
Std County Name:	LOS ANGELES COUNTY
Std State Code:	CA
Std County FIPS:	06037
Std Country:	US
Std Full Address:	5430 SAN FERNANDO RD, GLENDALE, CA 91203 US
Address Type:	Not reported
Link Method:	Not reported
Location Description:	Not reported
User ID:	REFRESH
Sensitive Ind:	N
User Comment:	Not reported
Public Ind:	Y
Date Refresh:	09-NOV-16
Small Bus Ind:	Not reported
Env Justice Code:	Not reported
Parent Program System ID:	Not reported
Stand Alone Flag:	Not reported

Supplemental Interest:

Interest Type:	STATE MASTER
Suppint:	SUPERFUND
Start Date:	27-MAR-87
Start Date Qualifier:	ENVIRONMENTAL INTEREST START DATE
End Date:	Not reported
End Date Qualifier:	ENVIRONMENTAL INTEREST END DATE
Data Source:	CA-ENVIROVIEW
Last Reported Date:	Not reported
Created Date:	15-OCT-15
Updated Date:	Not reported

SECTION 2: DATABASES AND UPDATE DATES

To maintain currency of the following federal, state and local databases, EDR contacts the appropriate government agency on a monthly or quarterly basis as required.

Elapsed ASTM days: Provides confirmation that this report meets or exceeds the 90-day updating requirement of the ASTM standard.

DATABASES FOUND IN THIS REPORT

FINDS: Facility Index System/Facility Registry System
Source: EPA
Telephone: Not reported
Facility Index System. FINDS contains both facility information and 'pointers' to other sources that contain more detail. EDR includes the following FINDS databases in this report: PCS (Permit Compliance System), AIRS (Aerometric Information Retrieval System), DOCKET (Enforcement Docket used to manage and track information on civil judicial enforcement cases for all environmental statutes), FURS (Federal Underground Injection Control), C-DOCKET (Criminal Docket System used to track criminal enforcement actions for all environmental statutes), FFIS (Federal Facilities Information System), STATE (State Environmental Laws and Statutes), and PADS (PCB Activity Data System).

Date of Government Version: 02/03/2021
Database Release Frequency: Quarterly
Date of Last EDR Contact: 03/03/2021
Date of Next Scheduled Update: 06/14/2021

FULL THROTTLE FILMS INC DBA VIDE
757 W CALIFORNIA AVE BLDG 4
GLENDALE, CA 91203 - 1591

Inquiry Number:
May 11, 2021

EDR Site Report™

6 Armstrong Road, 4th floor
Shelton, CT 06484
Toll Free: 800.352.0050
www.edrnet.com

TABLE OF CONTENTS

The EDR-Site Report™ is a comprehensive presentation of government filings on a facility identified in a search of federal, state and local environmental databases.

Section 1: Facility Detail Reports . . . . . Page 3

All available detailed information from databases where sites are identified.

Section 2: Databases and Update Information. . . . . Page 17

Name, source, update dates, contact phone number and description of each of the databases for this report.

Thank you for your business.
Please contact EDR at 1-800-352-0050
with any questions or comments.

Disclaimer - Copyright and Trademark Notice

This report contains information obtained from a variety of public and other sources reasonably available to Environmental Data Resources , Inc. It cannot be concluded from this Report that coverage information for the target and surrounding properties does not exist from other sources. **NO WARRANTY EXPRESSED OR IMPLIED, IS MADE WHATSOEVER IN CONNECTION WITH THIS REPORT. ENVIRONMENTAL DATA RESOURCES, INC. SPECIFICALLY DISCLAIMS THE MAKING OF ANYSUCH WARRANTIES, INCLUDING WITHOUT LIMITATION, MERCHANTABILITY OR FITNESS FOR A PARTICULAR USE OR PURPOSE. ALL RISK IS ASSUMED BY THE USER. IN NO EVENT SHALL ENVIRONMENTAL DATA RESOURCES, INC. BE LIABLE TO ANYONE, WHETHER ARISING OUT OF ERRORS OR OMISSIONS, NEGLIGENCE, ACCIDENT OR ANY OTHER CAUSE, FOR ANY LOSS OR DAMAGE, INCLUDING, WITHOUT LIMITATION, SPECIAL, INCIDENTAL, CONSEQUENTIAL, OR EXEMPLARY DAMAGES.ANY LIABILITY ON THE PART OF ENVIRONMENTAL DATA RESOURCES, INC. IS STRICTLY LIMITED TO A REFUND OF THE AMOUNT PAID FOR THIS REPORT.**Purchaser accepts this report "AS IS". Any analyses, estimates, ratings, or risk codes provided in this report are provided for illustrative purposes only, and are not intended to provide, nor should they be interpreted as providing any facts regarding, or prediction or forecast of, any environmental risk for any property. Only a Phase I Environmental Site Assesment performed by an environmental professional can produce information regarding the environmental risk for any property. Additionally, the information provided in this Report is not to be construed as legal advice.

Copyright 2020 by Environmental Data Resources, Inc. All rights reserved. Reproduction in any media or format, in whole or in part, of any report or map of Environmental Data Resources, Inc., or its affiliates, is prohibited without prior written permission.

EDR and its logos (including Sanborn and Sanborn Map) are trademarks of Environmental Data Resources, Inc. or its affiliates. All other trademarks used herein are the property of their respective owners.

SECTION 1: FACILITY DETAIL REPORTS

FULL THROTTLE FILMS INC DBA VIDEO EQUIPMENT RENTALS
757 W CALIFORNIA AVE BLDG 4
GLENDALE, CA 91203 - 1591
EDR ID #S118236804

Databases:
HAZNET: Facility and Manifest Data

HAZNET:

Name:	FULL THROTTLE FILMS INC DBA VIDEO EQUIPMENT RENTALS
Address:	757 W CALIFORNIA AVE BLDG 4
Address 2:	Not reported
City,State,Zip:	GLENDALE, CA 912031591
Contact:	MICHAEL PAPPAS
Telephone:	8185221809
Mailing Name:	Not reported
Mailing Address:	912 RUBERTA AVE
Year:	2017
Gepaid:	CAL000400451
TSD EPA ID:	CAD044429835
CA Waste Code:	181 - Other inorganic solid waste
Disposal Method:	H141 - Storage, Bulking, And/Or Transfer Off Site--No Treatment/Reovery (H010-H129) Or (H131-H135)
Tons:	0.45
Year:	2017
Gepaid:	CAL000400451
TSD EPA ID:	CAD044429835
CA Waste Code:	223 - Unspecified oil-containing waste
Disposal Method:	H141 - Storage, Bulking, And/Or Transfer Off Site--No Treatment/Reovery (H010-H129) Or (H131-H135)
Tons:	1.0425
Year:	2017
Gepaid:	CAL000400451
TSD EPA ID:	CAD044429835
CA Waste Code:	135 - Unspecified aqueous solution
Disposal Method:	H141 - Storage, Bulking, And/Or Transfer Off Site--No Treatment/Reovery (H010-H129) Or (H131-H135)
Tons:	5.04
Year:	2016
Gepaid:	CAL000400451
TSD EPA ID:	CAD044429835
CA Waste Code:	135 - Unspecified aqueous solution
Disposal Method:	H141 - Storage, Bulking, And/Or Transfer Off Site--No Treatment/Reovery (H010-H129) Or (H131-H135)
Tons:	10.5
Year:	2016
Gepaid:	CAL000400451
TSD EPA ID:	CAD044429835
CA Waste Code:	223 - Unspecified oil-containing waste
Disposal Method:	H141 - Storage, Bulking, And/Or Transfer Off Site--No Treatment/Reovery (H010-H129) Or (H131-H135)
Tons:	2.2935
Year:	2016
Gepaid:	CAL000400451
TSD EPA ID:	CAD044429835
CA Waste Code:	181 - Other inorganic solid waste
Disposal Method:	H141 - Storage, Bulking, And/Or Transfer Off Site--No Treatment/Reovery (H010-H129) Or (H131-H135)
Tons:	1.65
Year:	2015
Gepaid:	CAL000400451
TSD EPA ID:	CAD044429835
CA Waste Code:	222 - Oil/water separation sludge
Disposal Method:	H141 - Storage, Bulking, And/Or Transfer Off Site--No Treatment/Reovery (H010-H129) Or (H131-H135)
Tons:	1.0425
Year:	2015
Gepaid:	CAL000400451
TSD EPA ID:	CAD044429835
CA Waste Code:	181 - Other inorganic solid waste
Disposal Method:	H141 - Storage, Bulking, And/Or Transfer Off Site--No Treatment/Reovery (H010-H129) Or (H131-H135)
Tons:	4.5

Year:	2015
Gepaid:	CAL000400451
TSD EPA ID:	CAD044429835
CA Waste Code:	223 - Unspecified oil-containing waste
Disposal Method:	H141 - Storage, Bulking, And/Or Transfer Off Site--No Treatment/Reovery (H010-H129) Or (H131-H135)
Tons:	4.56615

Year:	2014
Gepaid:	CAL000400451
TSD EPA ID:	CAD044429835
CA Waste Code:	223 - Unspecified oil-containing waste
Disposal Method:	H141 - Storage, Bulking, And/Or Transfer Off Site--No Treatment/Reovery (H010-H129) Or (H131-H135)
Tons:	2.502

Year:	2014
Gepaid:	CAL000400451
TSD EPA ID:	CAD044429835
CA Waste Code:	181 - Other inorganic solid waste
Disposal Method:	H141 - Storage, Bulking, And/Or Transfer Off Site--No Treatment/Reovery (H010-H129) Or (H131-H135)
Tons:	0.8

Additional Info:

Year:	2017
Gen EPA ID:	CAL000400451

Shipment Date:	20170426
Creation Date:	5/21/2018 18:33:13
Receipt Date:	20170505
Manifest ID:	005895618SKS
Trans EPA ID:	TXR000081205
Trans Name:	SAFETY-KLEEN SYSTEMS INC
Trans 2 EPA ID:	MAD039322250
Trans 2 Name:	CLEAN HARBORS
TSDF EPA ID:	CAD044429835
Trans Name:	CLEAN HARBORS OF WILMINGTON LLC
TSDF Alt EPA ID:	Not reported
TSDF Alt Name:	Not reported
Waste Code Description:	181 - Other inorganic solid waste Organics
RCRA Code:	Not reported
Meth Code:	H141 - Storage, Bulking, And/Or Transfer Off Site--No Treatment/Reovery (H010-H129) Or (H131-H135)
Quantity Tons:	0.15
Waste Quantity:	300
Quantity Unit:	P
Additional Code 1:	Not reported
Additional Code 2:	Not reported
Additional Code 3:	Not reported
Additional Code 4:	Not reported
Additional Code 5:	Not reported

Shipment Date:	20170307
Creation Date:	5/4/2018 18:31:04
Receipt Date:	20170308
Manifest ID:	005896178SKS
Trans EPA ID:	TXR000081205
Trans Name:	SAFETY-KLEEN SYSTEMS INC
Trans 2 EPA ID:	Not reported
Trans 2 Name:	Not reported
TSDF EPA ID:	CAD044429835
Trans Name:	CLEAN HARBORS OF WILMINGTON LLC
TSDF Alt EPA ID:	Not reported
TSDF Alt Name:	Not reported
Waste Code Description:	135 - Unspecified aqueous solution
RCRA Code:	Not reported
Meth Code:	H141 - Storage, Bulking, And/Or Transfer Off Site--No Treatment/Reovery (H010-H129) Or (H131-H135)
Quantity Tons:	5.04
Waste Quantity:	1200
Quantity Unit:	G
Additional Code 1:	Not reported
Additional Code 2:	Not reported
Additional Code 3:	Not reported
Additional Code 4:	Not reported
Additional Code 5:	Not reported

Shipment Date:	20170209
Creation Date:	5/9/2018 18:32:51
Receipt Date:	20170210
Manifest ID:	005869926SKS

Trans EPA ID: TXR000081205
Trans Name: SAFETY-KLEEN SYSTEMS INC
Trans 2 EPA ID: Not reported
Trans 2 Name: Not reported
TSDF EPA ID: CAD044429835
Trans Name: CLEAN HARBORS OF WILMINGTON LLC
TSDF Alt EPA ID: Not reported
TSDF Alt Name: Not reported
Waste Code Description: 223 - Unspecified oil-containing waste
RCRA Code: Not reported
Meth Code: H141 - Storage, Bulking, And/Or Transfer Off Site--No Treatment/Reovery (H010-H129) Or (H131-H135)
Quantity Tons: 1.0425
Waste Quantity: 250
Quantity Unit: G
Additional Code 1: Not reported
Additional Code 2: Not reported
Additional Code 3: Not reported
Additional Code 4: Not reported
Additional Code 5: Not reported

Shipment Date: 20170201
Creation Date: 5/16/2017 18:30:23
Receipt Date: 20170214
Manifest ID: 005869901SKS
Trans EPA ID: TXR000081205
Trans Name: SAFETY-KLEEN SYSTEMS, INC.
Trans 2 EPA ID: MAD039322250
Trans 2 Name: CLEAN HARBORS
TSDF EPA ID: CAD044429835
Trans Name: CLEAN HARBORS OF WILMINGTON, LLC
TSDF Alt EPA ID: Not reported
TSDF Alt Name: Not reported
Waste Code Description: 181 - Other inorganic solid waste Organics
RCRA Code: Not reported
Meth Code: H141 - Storage, Bulking, And/Or Transfer Off Site--No Treatment/Reovery (H010-H129) Or (H131-H135)
Quantity Tons: 0.3
Waste Quantity: 600
Quantity Unit: P
Additional Code 1: Not reported
Additional Code 2: Not reported
Additional Code 3: Not reported
Additional Code 4: Not reported
Additional Code 5: Not reported

Additional Info:
Year: 2016
Gen EPA ID: CAL000400451

Shipment Date: 20151230
Creation Date: 5/24/2016 16:38:09
Receipt Date: 20160107
Manifest ID: 005239367SKS
Trans EPA ID: TXR000081205
Trans Name: SAFETY-KLEEN SYSTEMS INC
Trans 2 EPA ID: Not reported
Trans 2 Name: Not reported
TSDF EPA ID: CAD044429835
Trans Name: CLEAN HARBORS WILMINGTON LLC
TSDF Alt EPA ID: Not reported
TSDF Alt Name: Not reported
Waste Code Description: 181 - Other inorganic solid waste Organics
RCRA Code: Not reported
Meth Code: H141 - Storage, Bulking, And/Or Transfer Off Site--No Treatment/Reovery (H010-H129) Or (H131-H135)
Quantity Tons: 0.6
Waste Quantity: 1200
Quantity Unit: P
Additional Code 1: Not reported
Additional Code 2: Not reported
Additional Code 3: Not reported
Additional Code 4: Not reported
Additional Code 5: Not reported

Shipment Date: 20151124
Creation Date: 2/9/2016 22:16:04
Receipt Date: 20151214
Manifest ID: 005095945SKS
Trans EPA ID: TXR000081205
Trans Name: SAFETY-KLEEN SYSTEMS INC
Trans 2 EPA ID: Not reported
Trans 2 Name: Not reported
TSDF EPA ID: CAD044429835

Trans Name:	CLEAN HARBORS WILMINGTON LLC
TSDF Alt EPA ID:	Not reported
TSDF Alt Name:	Not reported
Waste Code Description:	181 - Other inorganic solid waste Organics
RCRA Code:	Not reported
Meth Code:	H141 - Storage, Bulking, And/Or Transfer Off Site--No Treatment/Reovery (H010-H129) Or (H131-H135)
Quantity Tons:	0.3
Waste Quantity:	600
Quantity Unit:	P
Additional Code 1:	Not reported
Additional Code 2:	Not reported
Additional Code 3:	Not reported
Additional Code 4:	Not reported
Additional Code 5:	Not reported

Shipment Date:	20151119
Creation Date:	1/25/2016 22:15:12
Receipt Date:	20151119
Manifest ID:	005088798SKS
Trans EPA ID:	TXR000081205
Trans Name:	SAFETY-KLEEN SYSTEMS INC
Trans 2 EPA ID:	Not reported
Trans 2 Name:	Not reported
TSDF EPA ID:	CAD044429835
Trans Name:	CLEAN HARBORS WILMINGTON LLC
TSDF Alt EPA ID:	Not reported
TSDF Alt Name:	Not reported
Waste Code Description:	223 - Unspecified oil-containing waste
RCRA Code:	Not reported
Meth Code:	H141 - Storage, Bulking, And/Or Transfer Off Site--No Treatment/Reovery (H010-H129) Or (H131-H135)
Quantity Tons:	0.72975
Waste Quantity:	175
Quantity Unit:	G
Additional Code 1:	Not reported
Additional Code 2:	Not reported
Additional Code 3:	Not reported
Additional Code 4:	Not reported
Additional Code 5:	Not reported

Shipment Date:	20151028
Creation Date:	1/11/2016 22:16:40
Receipt Date:	20151113
Manifest ID:	005095634SKS
Trans EPA ID:	TXR000081205
Trans Name:	SAFETY-KLEEN SYSTEMS INC
Trans 2 EPA ID:	Not reported
Trans 2 Name:	Not reported
TSDF EPA ID:	CAD044429835
Trans Name:	CLEAN HARBORS WILMINGTON LLC
TSDF Alt EPA ID:	Not reported
TSDF Alt Name:	Not reported
Waste Code Description:	181 - Other inorganic solid waste Organics
RCRA Code:	Not reported
Meth Code:	H141 - Storage, Bulking, And/Or Transfer Off Site--No Treatment/Reovery (H010-H129) Or (H131-H135)
Quantity Tons:	0.45
Waste Quantity:	900
Quantity Unit:	P
Additional Code 1:	Not reported
Additional Code 2:	Not reported
Additional Code 3:	Not reported
Additional Code 4:	Not reported
Additional Code 5:	Not reported

Shipment Date:	20150922
Creation Date:	12/21/2015 22:15:08
Receipt Date:	20151003
Manifest ID:	005088633SKS
Trans EPA ID:	TXR000081205
Trans Name:	SAFETY-KLEEN SYSTEMS INC
Trans 2 EPA ID:	Not reported
Trans 2 Name:	Not reported
TSDF EPA ID:	CAD044429835
Trans Name:	CLEAN HARBORS WILMINGTON LLC
TSDF Alt EPA ID:	Not reported
TSDF Alt Name:	Not reported
Waste Code Description:	181 - Other inorganic solid waste Organics
RCRA Code:	Not reported
Meth Code:	H141 - Storage, Bulking, And/Or Transfer Off Site--No Treatment/Reovery (H010-H129) Or (H131-H135)
Quantity Tons:	0.3
Waste Quantity:	600
Quantity Unit:	P

Additional Code 1:	Not reported
Additional Code 2:	Not reported
Additional Code 3:	Not reported
Additional Code 4:	Not reported
Additional Code 5:	Not reported

Shipment Date:	20150827
Creation Date:	11/5/2015 22:15:33
Receipt Date:	20150902
Manifest ID:	005043715SKS
Trans EPA ID:	TXR000081205
Trans Name:	SAFETY-KLEEN SYSTEMS INC
Trans 2 EPA ID:	Not reported
Trans 2 Name:	Not reported
TSDF EPA ID:	CAD044429835
Trans Name:	CLEAN HARBORS WILMINGTON LLC
TSDF Alt EPA ID:	Not reported
TSDF Alt Name:	Not reported
Waste Code Description:	181 - Other inorganic solid waste Organics
RCRA Code:	Not reported
Meth Code:	H141 - Storage, Bulking, And/Or Transfer Off Site--No Treatment/Reovery (H010-H129) Or (H131-H135)
Quantity Tons:	0.3
Waste Quantity:	600
Quantity Unit:	P
Additional Code 1:	Not reported
Additional Code 2:	Not reported
Additional Code 3:	Not reported
Additional Code 4:	Not reported
Additional Code 5:	Not reported

Shipment Date:	20150827
Creation Date:	11/5/2015 22:15:08
Receipt Date:	20150827
Manifest ID:	005003445SKS
Trans EPA ID:	TXR000081205
Trans Name:	SAFETY-KLEEN SYSTEMS INC
Trans 2 EPA ID:	Not reported
Trans 2 Name:	Not reported
TSDF EPA ID:	CAD044429835
Trans Name:	CLEAN HARBORS WILMINGTON LLC
TSDF Alt EPA ID:	Not reported
TSDF Alt Name:	Not reported
Waste Code Description:	223 - Unspecified oil-containing waste
RCRA Code:	Not reported
Meth Code:	H141 - Storage, Bulking, And/Or Transfer Off Site--No Treatment/Reovery (H010-H129) Or (H131-H135)
Quantity Tons:	0.6255
Waste Quantity:	150
Quantity Unit:	G
Additional Code 1:	Not reported
Additional Code 2:	Not reported
Additional Code 3:	Not reported
Additional Code 4:	Not reported
Additional Code 5:	Not reported

Shipment Date:	20150727
Creation Date:	10/12/2015 22:15:28
Receipt Date:	20150812
Manifest ID:	005003374SKS
Trans EPA ID:	TXR000081205
Trans Name:	SAFETY-KLEEN SYSTEMS INC
Trans 2 EPA ID:	Not reported
Trans 2 Name:	Not reported
TSDF EPA ID:	CAD044429835
Trans Name:	CLEAN HARBORS WILMINGTON LLC
TSDF Alt EPA ID:	Not reported
TSDF Alt Name:	Not reported
Waste Code Description:	181 - Other inorganic solid waste Organics
RCRA Code:	Not reported
Meth Code:	H141 - Storage, Bulking, And/Or Transfer Off Site--No Treatment/Reovery (H010-H129) Or (H131-H135)
Quantity Tons:	0.15
Waste Quantity:	300
Quantity Unit:	P
Additional Code 1:	Not reported
Additional Code 2:	Not reported
Additional Code 3:	Not reported
Additional Code 4:	Not reported
Additional Code 5:	Not reported

Shipment Date:	20150626
Creation Date:	8/20/2015 22:15:27
Receipt Date:	20150626
Manifest ID:	004766465SKS

SECTION 1: FACILITY DETAIL REPORTS

...Continued...

Trans EPA ID:	TXR000081205
Trans Name:	SAFETY-KLEEN SYSTEMS INC
Trans 2 EPA ID:	Not reported
Trans 2 Name:	Not reported
TSDF EPA ID:	CAD044429835
Trans Name:	CLEAN HARBORS WILMINGTON LLC
TSDF Alt EPA ID:	Not reported
TSDF Alt Name:	Not reported
Waste Code Description:	223 - Unspecified oil-containing waste
RCRA Code:	Not reported
Meth Code:	H141 - Storage, Bulking, And/Or Transfer Off Site--No Treatment/Reovery (H010-H129) Or (H131-H135)
Quantity Tons:	1.251
Waste Quantity:	300
Quantity Unit:	G
Additional Code 1:	Not reported
Additional Code 2:	Not reported
Additional Code 3:	Not reported
Additional Code 4:	Not reported
Additional Code 5:	Not reported

Shipment Date:	20150624
Creation Date:	9/11/2015 22:15:30
Receipt Date:	20150706
Manifest ID:	004766479SKS
Trans EPA ID:	TXR000081205
Trans Name:	SAFETY-KLEEN SYSTEMS INC
Trans 2 EPA ID:	Not reported
Trans 2 Name:	Not reported
TSDF EPA ID:	CAD044429835
Trans Name:	CLEAN HARBORS WILMINGTON LLC
TSDF Alt EPA ID:	Not reported
TSDF Alt Name:	Not reported
Waste Code Description:	181 - Other inorganic solid waste Organics
RCRA Code:	Not reported
Meth Code:	H141 - Storage, Bulking, And/Or Transfer Off Site--No Treatment/Reovery (H010-H129) Or (H131-H135)
Quantity Tons:	0.3
Waste Quantity:	600
Quantity Unit:	P
Additional Code 1:	Not reported
Additional Code 2:	Not reported
Additional Code 3:	Not reported
Additional Code 4:	Not reported
Additional Code 5:	Not reported

Shipment Date:	20150514
Creation Date:	8/10/2015 22:15:21
Receipt Date:	20150515
Manifest ID:	004811902SKS
Trans EPA ID:	TXR000081205
Trans Name:	SAFETY-KLEEN SYSTEMS INC
Trans 2 EPA ID:	Not reported
Trans 2 Name:	Not reported
TSDF EPA ID:	CAD044429835
Trans Name:	CLEAN HARBORS WILMINGTON LLC
TSDF Alt EPA ID:	Not reported
TSDF Alt Name:	Not reported
Waste Code Description:	223 - Unspecified oil-containing waste
RCRA Code:	Not reported
Meth Code:	H141 - Storage, Bulking, And/Or Transfer Off Site--No Treatment/Reovery (H010-H129) Or (H131-H135)
Quantity Tons:	1.0425
Waste Quantity:	250
Quantity Unit:	G
Additional Code 1:	Not reported
Additional Code 2:	Not reported
Additional Code 3:	Not reported
Additional Code 4:	Not reported
Additional Code 5:	Not reported

Shipment Date:	20150513
Creation Date:	7/8/2015 22:15:46
Receipt Date:	20150529
Manifest ID:	004811897SKS
Trans EPA ID:	TXR000081205
Trans Name:	SAFETY-KLEEN SYSTEMS INC
Trans 2 EPA ID:	Not reported
Trans 2 Name:	Not reported
TSDF EPA ID:	CAD044429835
Trans Name:	CLEAN HARBORS WILMINGTON LLC
TSDF Alt EPA ID:	Not reported
TSDF Alt Name:	Not reported
Waste Code Description:	181 - Other inorganic solid waste Organics
RCRA Code:	Not reported

Meth Code:	H141 - Storage, Bulking, And/Or Transfer Off Site--No Treatment/Reovery (H010-H129) Or (H131-H135)
Quantity Tons:	1.2
Waste Quantity:	2400
Quantity Unit:	P
Additional Code 1:	Not reported
Additional Code 2:	Not reported
Additional Code 3:	Not reported
Additional Code 4:	Not reported
Additional Code 5:	Not reported

Shipment Date:	20150226
Creation Date:	6/25/2015 22:15:36
Receipt Date:	20150314
Manifest ID:	004704366SKS
Trans EPA ID:	TXR000081205
Trans Name:	SAFETY-KLEEN SYSTEMS INC
Trans 2 EPA ID:	Not reported
Trans 2 Name:	Not reported
TSDF EPA ID:	CAD044429835
Trans Name:	CLEAN HARBORS WILMINGTON LLC
TSDF Alt EPA ID:	Not reported
TSDF Alt Name:	Not reported
Waste Code Description:	181 - Other inorganic solid waste Organics
RCRA Code:	Not reported
Meth Code:	H141 - Storage, Bulking, And/Or Transfer Off Site--No Treatment/Reovery (H010-H129) Or (H131-H135)
Quantity Tons:	0.9
Waste Quantity:	1800
Quantity Unit:	P
Additional Code 1:	Not reported
Additional Code 2:	Not reported
Additional Code 3:	Not reported
Additional Code 4:	Not reported
Additional Code 5:	Not reported

Shipment Date:	20150218
Creation Date:	5/5/2015 22:15:14
Receipt Date:	20150220
Manifest ID:	004704172SKS
Trans EPA ID:	TXR000081205
Trans Name:	SAFETY-KLEEN SYSTEMS INC
Trans 2 EPA ID:	Not reported
Trans 2 Name:	Not reported
TSDF EPA ID:	CAD044429835
Trans Name:	CLEAN HARBORS WILMINGTON LLC
TSDF Alt EPA ID:	Not reported
TSDF Alt Name:	Not reported
Waste Code Description:	222 - Oil/water separation sludge
RCRA Code:	Not reported
Meth Code:	H141 - Storage, Bulking, And/Or Transfer Off Site--No Treatment/Reovery (H010-H129) Or (H131-H135)
Quantity Tons:	1.0425
Waste Quantity:	250
Quantity Unit:	G
Additional Code 1:	Not reported
Additional Code 2:	Not reported
Additional Code 3:	Not reported
Additional Code 4:	Not reported
Additional Code 5:	Not reported

Shipment Date:	20150127
Creation Date:	4/21/2015 22:14:53
Receipt Date:	20150127
Manifest ID:	004704971SKS
Trans EPA ID:	TXR000081205
Trans Name:	SAFETY-KLEEN SYSTEMS INC
Trans 2 EPA ID:	Not reported
Trans 2 Name:	Not reported
TSDF EPA ID:	CAD044429835
Trans Name:	CLEAN HARBORS WILMINGTON LLC
TSDF Alt EPA ID:	Not reported
TSDF Alt Name:	Not reported
Waste Code Description:	223 - Unspecified oil-containing waste
RCRA Code:	Not reported
Meth Code:	H141 - Storage, Bulking, And/Or Transfer Off Site--No Treatment/Reovery (H010-H129) Or (H131-H135)
Quantity Tons:	0.9174
Waste Quantity:	220
Quantity Unit:	G
Additional Code 1:	Not reported
Additional Code 2:	Not reported
Additional Code 3:	Not reported
Additional Code 4:	Not reported
Additional Code 5:	Not reported

Additional Info:

Year:	2015
Gen EPA ID:	CAL000400451
Shipment Date:	20151230
Creation Date:	5/24/2016 16:38:09
Receipt Date:	20160107
Manifest ID:	005239367SKS
Trans EPA ID:	TXR000081205
Trans Name:	SAFETY-KLEEN SYSTEMS INC
Trans 2 EPA ID:	Not reported
Trans 2 Name:	Not reported
TSDF EPA ID:	CAD044429835
Trans Name:	CLEAN HARBORS WILMINGTON LLC
TSDF Alt EPA ID:	Not reported
TSDF Alt Name:	Not reported
Waste Code Description:	181 - Other inorganic solid waste Organics
RCRA Code:	Not reported
Meth Code:	H141 - Storage, Bulking, And/Or Transfer Off Site--No Treatment/Reovery (H010-H129) Or (H131-H135)
Quantity Tons:	0.6
Waste Quantity:	1200
Quantity Unit:	P
Additional Code 1:	Not reported
Additional Code 2:	Not reported
Additional Code 3:	Not reported
Additional Code 4:	Not reported
Additional Code 5:	Not reported

Shipment Date:	20151124
Creation Date:	2/9/2016 22:16:04
Receipt Date:	20151214
Manifest ID:	005095945SKS
Trans EPA ID:	TXR000081205
Trans Name:	SAFETY-KLEEN SYSTEMS INC
Trans 2 EPA ID:	Not reported
Trans 2 Name:	Not reported
TSDF EPA ID:	CAD044429835
Trans Name:	CLEAN HARBORS WILMINGTON LLC
TSDF Alt EPA ID:	Not reported
TSDF Alt Name:	Not reported
Waste Code Description:	181 - Other inorganic solid waste Organics
RCRA Code:	Not reported
Meth Code:	H141 - Storage, Bulking, And/Or Transfer Off Site--No Treatment/Reovery (H010-H129) Or (H131-H135)
Quantity Tons:	0.3
Waste Quantity:	600
Quantity Unit:	P
Additional Code 1:	Not reported
Additional Code 2:	Not reported
Additional Code 3:	Not reported
Additional Code 4:	Not reported
Additional Code 5:	Not reported

Shipment Date:	20151119
Creation Date:	1/25/2016 22:15:12
Receipt Date:	20151119
Manifest ID:	005088798SKS
Trans EPA ID:	TXR000081205
Trans Name:	SAFETY-KLEEN SYSTEMS INC
Trans 2 EPA ID:	Not reported
Trans 2 Name:	Not reported
TSDF EPA ID:	CAD044429835
Trans Name:	CLEAN HARBORS WILMINGTON LLC
TSDF Alt EPA ID:	Not reported
TSDF Alt Name:	Not reported
Waste Code Description:	223 - Unspecified oil-containing waste
RCRA Code:	Not reported
Meth Code:	H141 - Storage, Bulking, And/Or Transfer Off Site--No Treatment/Reovery (H010-H129) Or (H131-H135)
Quantity Tons:	0.72975
Waste Quantity:	175
Quantity Unit:	G
Additional Code 1:	Not reported
Additional Code 2:	Not reported
Additional Code 3:	Not reported
Additional Code 4:	Not reported
Additional Code 5:	Not reported

Shipment Date:	20151028
Creation Date:	1/11/2016 22:16:40
Receipt Date:	20151113
Manifest ID:	005095634SKS

Trans EPA ID:	TXR000081205
Trans Name:	SAFETY-KLEEN SYSTEMS INC
Trans 2 EPA ID:	Not reported
Trans 2 Name:	Not reported
TSDF EPA ID:	CAD044429835
Trans Name:	CLEAN HARBORS WILMINGTON LLC
TSDF Alt EPA ID:	Not reported
TSDF Alt Name:	Not reported
Waste Code Description:	181 - Other inorganic solid waste Organics
RCRA Code:	Not reported
Meth Code:	H141 - Storage, Bulking, And/Or Transfer Off Site--No Treatment/Reovery (H010-H129) Or (H131-H135)
Quantity Tons:	0.45
Waste Quantity:	900
Quantity Unit:	P
Additional Code 1:	Not reported
Additional Code 2:	Not reported
Additional Code 3:	Not reported
Additional Code 4:	Not reported
Additional Code 5:	Not reported

Shipment Date:	20150922
Creation Date:	12/21/2015 22:15:08
Receipt Date:	20151003
Manifest ID:	005088633SKS
Trans EPA ID:	TXR000081205
Trans Name:	SAFETY-KLEEN SYSTEMS INC
Trans 2 EPA ID:	Not reported
Trans 2 Name:	Not reported
TSDF EPA ID:	CAD044429835
Trans Name:	CLEAN HARBORS WILMINGTON LLC
TSDF Alt EPA ID:	Not reported
TSDF Alt Name:	Not reported
Waste Code Description:	181 - Other inorganic solid waste Organics
RCRA Code:	Not reported
Meth Code:	H141 - Storage, Bulking, And/Or Transfer Off Site--No Treatment/Reovery (H010-H129) Or (H131-H135)
Quantity Tons:	0.3
Waste Quantity:	600
Quantity Unit:	P
Additional Code 1:	Not reported
Additional Code 2:	Not reported
Additional Code 3:	Not reported
Additional Code 4:	Not reported
Additional Code 5:	Not reported

Shipment Date:	20150827
Creation Date:	11/5/2015 22:15:08
Receipt Date:	20150827
Manifest ID:	005003445SKS
Trans EPA ID:	TXR000081205
Trans Name:	SAFETY-KLEEN SYSTEMS INC
Trans 2 EPA ID:	Not reported
Trans 2 Name:	Not reported
TSDF EPA ID:	CAD044429835
Trans Name:	CLEAN HARBORS WILMINGTON LLC
TSDF Alt EPA ID:	Not reported
TSDF Alt Name:	Not reported
Waste Code Description:	223 - Unspecified oil-containing waste
RCRA Code:	Not reported
Meth Code:	H141 - Storage, Bulking, And/Or Transfer Off Site--No Treatment/Reovery (H010-H129) Or (H131-H135)
Quantity Tons:	0.6255
Waste Quantity:	150
Quantity Unit:	G
Additional Code 1:	Not reported
Additional Code 2:	Not reported
Additional Code 3:	Not reported
Additional Code 4:	Not reported
Additional Code 5:	Not reported

Shipment Date:	20150827
Creation Date:	11/5/2015 22:15:33
Receipt Date:	20150902
Manifest ID:	005043715SKS
Trans EPA ID:	TXR000081205
Trans Name:	SAFETY-KLEEN SYSTEMS INC
Trans 2 EPA ID:	Not reported
Trans 2 Name:	Not reported
TSDF EPA ID:	CAD044429835
Trans Name:	CLEAN HARBORS WILMINGTON LLC
TSDF Alt EPA ID:	Not reported
TSDF Alt Name:	Not reported
Waste Code Description:	181 - Other inorganic solid waste Organics
RCRA Code:	Not reported

Meth Code:	H141 - Storage, Bulking, And/Or Transfer Off Site--No Treatment/Reovery (H010-H129) Or (H131-H135)
Quantity Tons:	0.3
Waste Quantity:	600
Quantity Unit:	P
Additional Code 1:	Not reported
Additional Code 2:	Not reported
Additional Code 3:	Not reported
Additional Code 4:	Not reported
Additional Code 5:	Not reported

Shipment Date:	20150727
Creation Date:	10/12/2015 22:15:28
Receipt Date:	20150812
Manifest ID:	005003374SKS
Trans EPA ID:	TXR000081205
Trans Name:	SAFETY-KLEEN SYSTEMS INC
Trans 2 EPA ID:	Not reported
Trans 2 Name:	Not reported
TSDF EPA ID:	CAD044429835
Trans Name:	CLEAN HARBORS WILMINGTON LLC
TSDF Alt EPA ID:	Not reported
TSDF Alt Name:	Not reported
Waste Code Description:	181 - Other inorganic solid waste Organics
RCRA Code:	Not reported
Meth Code:	H141 - Storage, Bulking, And/Or Transfer Off Site--No Treatment/Reovery (H010-H129) Or (H131-H135)
Quantity Tons:	0.15
Waste Quantity:	300
Quantity Unit:	P
Additional Code 1:	Not reported
Additional Code 2:	Not reported
Additional Code 3:	Not reported
Additional Code 4:	Not reported
Additional Code 5:	Not reported

Shipment Date:	20150626
Creation Date:	8/20/2015 22:15:27
Receipt Date:	20150626
Manifest ID:	004766465SKS
Trans EPA ID:	TXR000081205
Trans Name:	SAFETY-KLEEN SYSTEMS INC
Trans 2 EPA ID:	Not reported
Trans 2 Name:	Not reported
TSDF EPA ID:	CAD044429835
Trans Name:	CLEAN HARBORS WILMINGTON LLC
TSDF Alt EPA ID:	Not reported
TSDF Alt Name:	Not reported
Waste Code Description:	223 - Unspecified oil-containing waste
RCRA Code:	Not reported
Meth Code:	H141 - Storage, Bulking, And/Or Transfer Off Site--No Treatment/Reovery (H010-H129) Or (H131-H135)
Quantity Tons:	1.251
Waste Quantity:	300
Quantity Unit:	G
Additional Code 1:	Not reported
Additional Code 2:	Not reported
Additional Code 3:	Not reported
Additional Code 4:	Not reported
Additional Code 5:	Not reported

Shipment Date:	20150624
Creation Date:	9/11/2015 22:15:30
Receipt Date:	20150706
Manifest ID:	004766479SKS
Trans EPA ID:	TXR000081205
Trans Name:	SAFETY-KLEEN SYSTEMS INC
Trans 2 EPA ID:	Not reported
Trans 2 Name:	Not reported
TSDF EPA ID:	CAD044429835
Trans Name:	CLEAN HARBORS WILMINGTON LLC
TSDF Alt EPA ID:	Not reported
TSDF Alt Name:	Not reported
Waste Code Description:	181 - Other inorganic solid waste Organics
RCRA Code:	Not reported
Meth Code:	H141 - Storage, Bulking, And/Or Transfer Off Site--No Treatment/Reovery (H010-H129) Or (H131-H135)
Quantity Tons:	0.3
Waste Quantity:	600
Quantity Unit:	P
Additional Code 1:	Not reported
Additional Code 2:	Not reported
Additional Code 3:	Not reported
Additional Code 4:	Not reported
Additional Code 5:	Not reported

SECTION 1: FACILITY DETAIL REPORTS

...Continued...

Shipment Date:	20150514
Creation Date:	8/10/2015 22:15:21
Receipt Date:	20150515
Manifest ID:	004811902SKS
Trans EPA ID:	TXR000081205
Trans Name:	SAFETY-KLEEN SYSTEMS INC
Trans 2 EPA ID:	Not reported
Trans 2 Name:	Not reported
TSDF EPA ID:	CAD044429835
Trans Name:	CLEAN HARBORS WILMINGTON LLC
TSDF Alt EPA ID:	Not reported
TSDF Alt Name:	Not reported
Waste Code Description:	223 - Unspecified oil-containing waste
RCRA Code:	Not reported
Meth Code:	H141 - Storage, Bulking, And/Or Transfer Off Site--No Treatment/Reovery (H010-H129) Or (H131-H135)
Quantity Tons:	1.0425
Waste Quantity:	250
Quantity Unit:	G
Additional Code 1:	Not reported
Additional Code 2:	Not reported
Additional Code 3:	Not reported
Additional Code 4:	Not reported
Additional Code 5:	Not reported

Shipment Date:	20150513
Creation Date:	7/8/2015 22:15:46
Receipt Date:	20150529
Manifest ID:	004811897SKS
Trans EPA ID:	TXR000081205
Trans Name:	SAFETY-KLEEN SYSTEMS INC
Trans 2 EPA ID:	Not reported
Trans 2 Name:	Not reported
TSDF EPA ID:	CAD044429835
Trans Name:	CLEAN HARBORS WILMINGTON LLC
TSDF Alt EPA ID:	Not reported
TSDF Alt Name:	Not reported
Waste Code Description:	181 - Other inorganic solid waste Organics
RCRA Code:	Not reported
Meth Code:	H141 - Storage, Bulking, And/Or Transfer Off Site--No Treatment/Reovery (H010-H129) Or (H131-H135)
Quantity Tons:	1.2
Waste Quantity:	2400
Quantity Unit:	P
Additional Code 1:	Not reported
Additional Code 2:	Not reported
Additional Code 3:	Not reported
Additional Code 4:	Not reported
Additional Code 5:	Not reported

Shipment Date:	20150226
Creation Date:	6/25/2015 22:15:36
Receipt Date:	20150314
Manifest ID:	004704366SKS
Trans EPA ID:	TXR000081205
Trans Name:	SAFETY-KLEEN SYSTEMS INC
Trans 2 EPA ID:	Not reported
Trans 2 Name:	Not reported
TSDF EPA ID:	CAD044429835
Trans Name:	CLEAN HARBORS WILMINGTON LLC
TSDF Alt EPA ID:	Not reported
TSDF Alt Name:	Not reported
Waste Code Description:	181 - Other inorganic solid waste Organics
RCRA Code:	Not reported
Meth Code:	H141 - Storage, Bulking, And/Or Transfer Off Site--No Treatment/Reovery (H010-H129) Or (H131-H135)
Quantity Tons:	0.9
Waste Quantity:	1800
Quantity Unit:	P
Additional Code 1:	Not reported
Additional Code 2:	Not reported
Additional Code 3:	Not reported
Additional Code 4:	Not reported
Additional Code 5:	Not reported

Shipment Date:	20150218
Creation Date:	5/5/2015 22:15:14
Receipt Date:	20150220
Manifest ID:	004704172SKS
Trans EPA ID:	TXR000081205
Trans Name:	SAFETY-KLEEN SYSTEMS INC
Trans 2 EPA ID:	Not reported
Trans 2 Name:	Not reported
TSDF EPA ID:	CAD044429835

Trans Name:	CLEAN HARBORS WILMINGTON LLC
TSDF Alt EPA ID:	Not reported
TSDF Alt Name:	Not reported
Waste Code Description:	222 - Oil/water separation sludge
RCRA Code:	Not reported
Meth Code:	H141 - Storage, Bulking, And/Or Transfer Off Site--No Treatment/Reovery (H010-H129) Or (H131-H135)
Quantity Tons:	1.0425
Waste Quantity:	250
Quantity Unit:	G
Additional Code 1:	Not reported
Additional Code 2:	Not reported
Additional Code 3:	Not reported
Additional Code 4:	Not reported
Additional Code 5:	Not reported

Shipment Date:	20150127
Creation Date:	4/21/2015 22:14:53
Receipt Date:	20150127
Manifest ID:	004704971SKS
Trans EPA ID:	TXR000081205
Trans Name:	SAFETY-KLEEN SYSTEMS INC
Trans 2 EPA ID:	Not reported
Trans 2 Name:	Not reported
TSDF EPA ID:	CAD044429835
Trans Name:	CLEAN HARBORS WILMINGTON LLC
TSDF Alt EPA ID:	Not reported
TSDF Alt Name:	Not reported
Waste Code Description:	223 - Unspecified oil-containing waste
RCRA Code:	Not reported
Meth Code:	H141 - Storage, Bulking, And/Or Transfer Off Site--No Treatment/Reovery (H010-H129) Or (H131-H135)
Quantity Tons:	0.9174
Waste Quantity:	220
Quantity Unit:	G
Additional Code 1:	Not reported
Additional Code 2:	Not reported
Additional Code 3:	Not reported
Additional Code 4:	Not reported
Additional Code 5:	Not reported

Additional Info:

Year:	2014
Gen EPA ID:	CAL000400451

Shipment Date:	20141211
Creation Date:	3/20/2015 22:14:55
Receipt Date:	20141212
Manifest ID:	004511902SKS
Trans EPA ID:	TXR000081205
Trans Name:	SAFETY-KLEEN SYSTEMS INC
Trans 2 EPA ID:	Not reported
Trans 2 Name:	Not reported
TSDF EPA ID:	CAD044429835
Trans Name:	CLEAN HARBORS WILMINGTON LLC
TSDF Alt EPA ID:	Not reported
TSDF Alt Name:	Not reported
Waste Code Description:	223 - Unspecified oil-containing waste
RCRA Code:	Not reported
Meth Code:	H141 - Storage, Bulking, And/Or Transfer Off Site--No Treatment/Reovery (H010-H129) Or (H131-H135)
Quantity Tons:	1.1259
Waste Quantity:	270
Quantity Unit:	G
Additional Code 1:	Not reported
Additional Code 2:	Not reported
Additional Code 3:	Not reported
Additional Code 4:	Not reported
Additional Code 5:	Not reported

Shipment Date:	20141211
Creation Date:	3/27/2015 22:15:05
Receipt Date:	20141226
Manifest ID:	004511901SKS
Trans EPA ID:	TXR000081205
Trans Name:	SAFETY-KLEEN SYSTEMS INC
Trans 2 EPA ID:	Not reported
Trans 2 Name:	Not reported
TSDF EPA ID:	CAD044429835
Trans Name:	CLEAN HARBORS WILMINGTON LLC
TSDF Alt EPA ID:	Not reported
TSDF Alt Name:	Not reported
Waste Code Description:	181 - Other inorganic solid waste Organics
RCRA Code:	Not reported

Meth Code:	H141 - Storage, Bulking, And/Or Transfer Off Site--No Treatment/Reovery (H010-H129) Or (H131-H135)
Quantity Tons:	0.3
Waste Quantity:	600
Quantity Unit:	P
Additional Code 1:	Not reported
Additional Code 2:	Not reported
Additional Code 3:	Not reported
Additional Code 4:	Not reported
Additional Code 5:	Not reported

Shipment Date:	20141113
Creation Date:	1/21/2015 22:15:08
Receipt Date:	20141127
Manifest ID:	004511561SKS
Trans EPA ID:	TXR000081205
Trans Name:	SAFETY-KLEEN SYSTEMS INC
Trans 2 EPA ID:	Not reported
Trans 2 Name:	Not reported
TSDF EPA ID:	CAD044429835
Trans Name:	CLEAN HARBORS WILMINGTON LLC
TSDF Alt EPA ID:	Not reported
TSDF Alt Name:	Not reported
Waste Code Description:	181 - Other inorganic solid waste Organics
RCRA Code:	Not reported
Meth Code:	H141 - Storage, Bulking, And/Or Transfer Off Site--No Treatment/Reovery (H010-H129) Or (H131-H135)
Quantity Tons:	0.3
Waste Quantity:	600
Quantity Unit:	P
Additional Code 1:	Not reported
Additional Code 2:	Not reported
Additional Code 3:	Not reported
Additional Code 4:	Not reported
Additional Code 5:	Not reported

Shipment Date:	20141016
Creation Date:	12/19/2014 22:15:01
Receipt Date:	20141017
Manifest ID:	004566094SKS
Trans EPA ID:	TXR000081205
Trans Name:	SAFETY-KLEEN SYSTEMS INC
Trans 2 EPA ID:	Not reported
Trans 2 Name:	Not reported
TSDF EPA ID:	CAD044429835
Trans Name:	CLEAN HARBORS WILMINGTON LLC
TSDF Alt EPA ID:	Not reported
TSDF Alt Name:	Not reported
Waste Code Description:	223 - Unspecified oil-containing waste
RCRA Code:	Not reported
Meth Code:	H141 - Storage, Bulking, And/Or Transfer Off Site--No Treatment/Reovery (H010-H129) Or (H131-H135)
Quantity Tons:	1.3761
Waste Quantity:	330
Quantity Unit:	G
Additional Code 1:	Not reported
Additional Code 2:	Not reported
Additional Code 3:	Not reported
Additional Code 4:	Not reported
Additional Code 5:	Not reported

Shipment Date:	20140930
Creation Date:	1/2/2015 22:15:10
Receipt Date:	20141020
Manifest ID:	004566043SKS
Trans EPA ID:	TXR000081205
Trans Name:	SAFETY-KLEEN SYSTEMS INC
Trans 2 EPA ID:	Not reported
Trans 2 Name:	Not reported
TSDF EPA ID:	CAD044429835
Trans Name:	CLEAN HARBORS WILMINGTON LLC
TSDF Alt EPA ID:	Not reported
TSDF Alt Name:	Not reported
Waste Code Description:	181 - Other inorganic solid waste Organics
RCRA Code:	Not reported
Meth Code:	H141 - Storage, Bulking, And/Or Transfer Off Site--No Treatment/Reovery (H010-H129) Or (H131-H135)
Quantity Tons:	0.2
Waste Quantity:	400
Quantity Unit:	P
Additional Code 1:	Not reported
Additional Code 2:	Not reported
Additional Code 3:	Not reported
Additional Code 4:	Not reported
Additional Code 5:	Not reported

SECTION 2: DATABASES AND UPDATE DATES

To maintain currency of the following federal, state and local databases, EDR contacts the appropriate government agency on a monthly or quarterly basis as required.

Elapsed ASTM days: Provides confirmation that this report meets or exceeds the 90-day updating requirement of the ASTM standard.

DATABASES FOUND IN THIS REPORT

CA HAZNET: Facility and Manifest Data
Source: California Environmental Protection Agency
Telephone: 916-255-1136
Facility and Manifest Data. The data is extracted from the copies of hazardous waste manifests received each year by the DTSC. The annual volume of manifests is typically 700,000 - 1,000,000 annually, representing approximately 350,000 - 500,000 shipments. Data are from the manifests submitted without correction, and therefore many contain some invalid values for data elements such as generator ID, TSD ID, waste category, and disposal method. This database begins with calendar year 1993.

Date of Government Version: 12/31/2019
Database Release Frequency: Annually

Date of Last EDR Contact: 04/09/2021
Date of Next Scheduled Update: 07/19/2021

VER
757 WEST CALIFORNIA AVE
GLENDALE, CA 91203

Inquiry Number:
May 11, 2021

EDR Site Report™

6 Armstrong Road, 4th floor
Shelton, CT 06484
Toll Free: 800.352.0050
www.edrnet.com

TABLE OF CONTENTS

The EDR-Site Report™ is a comprehensive presentation of government filings on a facility identified in a search of federal, state and local environmental databases.

Section 1: Facility Detail Reports . . . . . Page 3

All available detailed information from databases where sites are identified.

Section 2: Databases and Update Information. . . . . Page 7

Name, source, update dates, contact phone number and description of each of the databases for this report.

Thank you for your business.
Please contact EDR at 1-800-352-0050
with any questions or comments.

Disclaimer - Copyright and Trademark Notice

This report contains information obtained from a variety of public and other sources reasonably available to Environmental Data Resources , Inc. It cannot be concluded from this Report that coverage information for the target and surrounding properties does not exist from other sources. **NO WARRANTY EXPRESSED OR IMPLIED, IS MADE WHATSOEVER IN CONNECTION WITH THIS REPORT. ENVIRONMENTAL DATA RESOURCES, INC. SPECIFICALLY DISCLAIMS THE MAKING OF ANYSUCH WARRANTIES, INCLUDING WITHOUT LIMITATION, MERCHANTABILITY OR FITNESS FOR A PARTICULAR USE OR PURPOSE. ALL RISK IS ASSUMED BY THE USER. IN NO EVENT SHALL ENVIRONMENTAL DATA RESOURCES, INC. BE LIABLE TO ANYONE, WHETHER ARISING OUT OF ERRORS OR OMISSIONS, NEGLIGENCE, ACCIDENT OR ANY OTHER CAUSE, FOR ANY LOSS OR DAMAGE, INCLUDING, WITHOUT LIMITATION, SPECIAL, INCIDENTAL, CONSEQUENTIAL, OR EXEMPLARY DAMAGES.ANY LIABILITY ON THE PART OF ENVIRONMENTAL DATA RESOURCES, INC. IS STRICTLY LIMITED TO A REFUND OF THE AMOUNT PAID FOR THIS REPORT.**Purchaser accepts this report "AS IS". Any analyses, estimates, ratings, or risk codes provided in this report are provided for illustrative purposes only, and are not intended to provide, nor should they be interpreted as providing any facts regarding, or prediction or forecast of, any environmental risk for any property. Only a Phase I Environmental Site Assesment performed by an environmental professional can produce information regarding the environmental risk for any property. Additionally, the information provided in this Report is not to be construed as legal advice.

Copyright 2020 by Environmental Data Resources, Inc. All rights reserved. Reproduction in any media or format, in whole or in part, of any report or map of Environmental Data Resources, Inc., or its affiliates, is prohibited without prior written permission.

EDR and its logos (including Sanborn and Sanborn Map) are trademarks of Environmental Data Resources, Inc. or its affiliates. All other trademarks used herein are the property of their respective owners.

SECTION 1: FACILITY DETAIL REPORTS

VER
757 WEST CALIFORNIA AVE
GLENDALE, CA 91203
EDR ID #1025463853

Databases:
FINDS: Facility Index System/Facility Registry System

FINDS:

Registry ID:	110070537457
Name:	VER
Address:	757 WEST CALIFORNIA AVE
City,State,Zip:	GLENDALE, CA 91203

Click Here:

Environmental Interest/Information System:
RCRAInfo is a national information system that supports the Resource Conservation and Recovery Act (RCRA) program through the tracking of events and activities related to facilities that generate, transport, and treat, store, or dispose of hazardous waste. RCRAInfo allows RCRA program staff to track the notification, permit, compliance, and corrective action activities required under RCRA.

Supplemental Address:	Not reported
FIPS Code:	06037
Country Name:	UNITED STATES
Federal Facility:	Not reported
Federal Agency:	Not reported
Tribal Land:	Not reported
Tribal Name:	Not reported
Congressional District:	Not reported
Census:	Not reported
Hydrologic Unit Code:	Not reported
EPA Region:	09
Site Type:	STATIONARY
Location Description:	Not reported
Date Created:	19-APR-19
Date Updated:	Not reported
U.S-Mexico Border:	Not reported
Information System Abbreviated Name:	Not reported
Latitude:	Not reported
Longitude:	Not reported
Conveyor:	Not reported
Horizontal Collection:	Not reported
Horizontal Accuracy:	Not reported
Reference Point:	Not reported
Horizontal Datum:	NAD83
Coordinates Source:	Not reported

Organization:

Registry ID:	110070537457
Program System Name:	RCRAINFO
Program System ID:	CAC003033839
Env. Interest Type:	UNSPECIFIED UNIVERSE
Contact Type:	OPERATOR
Start Date:	Not reported
End Date:	Not reported
Organization Name:	MIKE RODRIGUEZ
Organization Type:	OTHER
Duns Number:	Not reported
Division Name:	Not reported
Phone Number:	818-502-8980
Alternate Phone Number:	Not reported
Fax Number:	Not reported
Email:	Not reported
EIN:	Not reported
State Business ID:	Not reported
Parent Name:	Not reported
Standard Parent Name:	Not reported
Parent Duns Number:	Not reported
Mailing Address:	757 WEST CALIFORNIA AVE
Supplemental Address:	Not reported
City:	GLENDALE
State:	CALIFORNIA
Zip:	91203
Country:	USA

Registry ID:	110070537457
Program System Name:	RCRAINFO
Program System ID:	CAC003001317
Env. Interest Type:	OTHER HAZARDOUS WASTE ACTIVITIES
Contact Type:	OPERATOR

Start Date:	Not reported
End Date:	Not reported
Organization Name:	MIKE RODRIGUEZ
Organization Type:	OTHER
Duns Number:	Not reported
Division Name:	Not reported
Phone Number:	818-502-8980
Alternate Phone Number:	Not reported
Fax Number:	Not reported
Email:	Not reported
EIN:	Not reported
State Business ID:	Not reported
Parent Name:	Not reported
Standard Parent Name:	Not reported
Parent Duns Number:	Not reported
Mailing Address:	757 WEST CALIFORNIA AVE
Supplemental Address:	Not reported
City:	GLENDALE
State:	CALIFORNIA
Zip:	91203
Country:	USA

Registry ID:	110070537457
Program System Name:	RCRAINFO
Program System ID:	CAC003033839
Env. Interest Type:	UNSPECIFIED UNIVERSE
Contact Type:	OWNER
Start Date:	Not reported
End Date:	Not reported
Organization Name:	VER INDUSTRIES OF SOUTHERN CAL
Organization Type:	OTHER
Duns Number:	Not reported
Division Name:	Not reported
Phone Number:	818-502-8980
Alternate Phone Number:	Not reported
Fax Number:	Not reported
Email:	Not reported
EIN:	Not reported
State Business ID:	Not reported
Parent Name:	Not reported
Standard Parent Name:	Not reported
Parent Duns Number:	Not reported
Mailing Address:	757 WEST CALIFORNIA AVE
Supplemental Address:	Not reported
City:	GLENDALE
State:	CALIFORNIA
Zip:	91203
Country:	USA

Registry ID:	110070537457
Program System Name:	RCRAINFO
Program System ID:	CAC003001317
Env. Interest Type:	OTHER HAZARDOUS WASTE ACTIVITIES
Contact Type:	OWNER
Start Date:	Not reported
End Date:	Not reported
Organization Name:	VER ZARATE
Organization Type:	OTHER
Duns Number:	Not reported
Division Name:	Not reported
Phone Number:	818-502-8980
Alternate Phone Number:	Not reported
Fax Number:	Not reported
Email:	Not reported
EIN:	Not reported
State Business ID:	Not reported
Parent Name:	Not reported
Standard Parent Name:	Not reported
Parent Duns Number:	Not reported
Mailing Address:	757 WEST CALIFORNIA AVE
Supplemental Address:	Not reported
City:	GLENDALE
State:	CALIFORNIA
Zip:	91203
Country:	USA

Contact:

Registry ID:	110070537457
Program System Name:	RCRAINFO
Program System ID:	CAC003001317
Env. Interest Type:	OTHER HAZARDOUS WASTE ACTIVITIES
Contact Type:	REGULATORY CONTACT
Start Date:	Not reported
End Date:	Not reported

Contact Name:	MIKE RODRIGUEZ
Contact Title:	Not reported
Contact Telephone:	818-502-8980
Contact Alternate Telephone:	Not reported
Contact Fax:	Not reported
Contact Email:	GARY.MATTE@CRYSTAL-CLEAN.COM
Mailing Address:	757 WEST CALIFORNIA AVE
Supplemental Address:	Not reported
Mailing City:	GLENDALE
Mailing State Code:	CA
Mailing State:	CALIFORNIA
Mailing Zip:	91203
Mailing Country:	USA

Interest:

Registry ID:	110070537457
Program System Name:	RCRAINFO
Program System ID:	CAC003033839
Env. Interest Type:	UNSPECIFIED UNIVERSE
Federal ST Code:	FEDERAL
Start Date:	13-SEP-19
Start Date Qualifier:	EARLIEST RCRAINFO DATE
End Date:	Not reported
End Date Qualifier:	Not reported
Data Source:	RCRAINFO
Last Reported:	Not reported
Date Created:	27-NOV-19
Date Updated:	Not reported
Active Status:	N

Registry ID:	110070537457
Program System Name:	RCRAINFO
Program System ID:	CAC003001317
Env. Interest Type:	OTHER HAZARDOUS WASTE ACTIVITIES
Federal ST Code:	FEDERAL
Start Date:	15-FEB-19
Start Date Qualifier:	EARLIEST RCRAINFO DATE
End Date:	Not reported
End Date Qualifier:	Not reported
Data Source:	RCRAINFO
Last Reported:	Not reported
Date Created:	04-MAY-20
Date Updated:	Not reported
Active Status:	Y

Mailing Information:

Registry ID:	110070537457
Program System Name:	RCRAINFO
Program System ID:	CAC003033839
Supplemental Interest:	UNSPECIFIED UNIVERSE
Contact Type:	FACILITY MAILING ADDRESS
Start Date:	Not reported
End Date:	Not reported
Mailing Address:	757 WEST CALIFORNIA AVE
Supplemental Address:	Not reported
Contact City:	GLENDALE
Contact State Code:	CA
Contact State:	CALIFORNIA
Contact Zip:	91203
Contact Country:	USA

Registry ID:	110070537457
Program System Name:	RCRAINFO
Program System ID:	CAC003001317
Supplemental Interest:	OTHER HAZARDOUS WASTE ACTIVITIES
Contact Type:	FACILITY MAILING ADDRESS
Start Date:	Not reported
End Date:	Not reported
Mailing Address:	757 WEST CALIFORNIA AVE
Supplemental Address:	Not reported
Contact City:	GLENDALE
Contact State Code:	CA
Contact State:	CALIFORNIA
Contact Zip:	91203
Contact Country:	USA

Program:

Legislative District Number:	Not reported
HUC Code 8:	Not reported
HUC Code 12:	Not reported
Data Quality Code:	V
Std Name:	VER
Std House Number:	757

SECTION 1: FACILITY DETAIL REPORTS

...Continued...

Std Street Name:	W CALIFORNIA AVE
Std Base Name:	CALIFORNIA
Std Prefix:	W
Std Suffix:	Not reported
Std Stype Before:	Not reported
Std Stype After:	AVE
Std Postal Code:	91203
Std City Name:	GLENDALE
Std County Name:	LOS ANGELES COUNTY
Std State Code:	CA
Std County FIPS:	06037
Std Country:	US
Std Full Address:	757 W CALIFORNIA AVE, GLENDALE, CA 91203 US
Address Type:	Not reported
Link Method:	Not reported
Location Description:	Not reported
User ID:	REFRESH
Sensitive Ind:	N
User Comment:	Not reported
Public Ind:	Y
Date Refresh:	27-NOV-19
Small Bus Ind:	Not reported
Env Justice Code:	Not reported
Parent Program System ID:	Not reported
Stand Alone Flag:	Not reported

Legislative District Number:	Not reported
HUC Code 8:	Not reported
HUC Code 12:	Not reported
Data Quality Code:	iO
Std Name:	VER
Std House Number:	757
Std Street Name:	W CALIFORNIA AVE
Std Base Name:	CALIFORNIA
Std Prefix:	W
Std Suffix:	Not reported
Std Stype Before:	Not reported
Std Stype After:	AVE
Std Postal Code:	91203
Std City Name:	GLENDALE
Std County Name:	LOS ANGELES COUNTY
Std State Code:	CA
Std County FIPS:	06037
Std Country:	US
Std Full Address:	757 W CALIFORNIA AVE, GLENDALE, CA 91203 US
Address Type:	Not reported
Link Method:	Not reported
Location Description:	Not reported
User ID:	REFRESH
Sensitive Ind:	N
User Comment:	Not reported
Public Ind:	Y
Date Refresh:	26-NOV-19
Small Bus Ind:	Not reported
Env Justice Code:	Not reported
Parent Program System ID:	Not reported
Stand Alone Flag:	Not reported

SECTION 2: DATABASES AND UPDATE DATES

To maintain currency of the following federal, state and local databases, EDR contacts the appropriate government agency on a monthly or quarterly basis as required.

Elapsed ASTM days: Provides confirmation that this report meets or exceeds the 90-day updating requirement of the ASTM standard.

DATABASES FOUND IN THIS REPORT

FINDS: Facility Index System/Facility Registry System
Source: EPA
Telephone: Not reported
Facility Index System. FINDS contains both facility information and 'pointers' to other sources that contain more detail. EDR includes the following FINDS databases in this report: PCS (Permit Compliance System), AIRS (Aerometric Information Retrieval System), DOCKET (Enforcement Docket used to manage and track information on civil judicial enforcement cases for all environmental statutes), FURS (Federal Underground Injection Control), C-DOCKET (Criminal Docket System used to track criminal enforcement actions for all environmental statutes), FFIS (Federal Facilities Information System), STATE (State Environmental Laws and Statutes), and PADS (PCB Activity Data System).

Date of Government Version: 02/03/2021
Database Release Frequency: Quarterly
Date of Last EDR Contact: 03/03/2021
Date of Next Scheduled Update: 06/14/2021

HARRINGTON TOOLS INC
5420 WEST SAN FERNANDO ROAD
GLENDALE, CA 91203

Inquiry Number:
May 11, 2021

EDR Site Report™

6 Armstrong Road, 4th floor
Shelton, CT 06484
Toll Free: 800.352.0050
www.edrnet.com

TABLE OF CONTENTS

The EDR-Site Report™ is a comprehensive presentation of government filings on a facility identified in a search of federal, state and local environmental databases.

Section 1: Facility Detail Reports . . . . . Page 3

All available detailed information from databases where sites are identified.

Section 2: Databases and Update Information. . . . . Page 7

Name, source, update dates, contact phone number and description of each of the databases for this report.

Thank you for your business.
Please contact EDR at 1-800-352-0050
with any questions or comments.

Disclaimer - Copyright and Trademark Notice

This report contains information obtained from a variety of public and other sources reasonably available to Environmental Data Resources , Inc. It cannot be concluded from this Report that coverage information for the target and surrounding properties does not exist from other sources. **NO WARRANTY EXPRESSED OR IMPLIED, IS MADE WHATSOEVER IN CONNECTION WITH THIS REPORT. ENVIRONMENTAL DATA RESOURCES, INC. SPECIFICALLY DISCLAIMS THE MAKING OF ANYSUCH WARRANTIES, INCLUDING WITHOUT LIMITATION, MERCHANTABILITY OR FITNESS FOR A PARTICULAR USE OR PURPOSE. ALL RISK IS ASSUMED BY THE USER. IN NO EVENT SHALL ENVIRONMENTAL DATA RESOURCES, INC. BE LIABLE TO ANYONE, WHETHER ARISING OUT OF ERRORS OR OMISSIONS, NEGLIGENCE, ACCIDENT OR ANY OTHER CAUSE, FOR ANY LOSS OR DAMAGE, INCLUDING, WITHOUT LIMITATION, SPECIAL, INCIDENTAL, CONSEQUENTIAL, OR EXEMPLARY DAMAGES.ANY LIABILITY ON THE PART OF ENVIRONMENTAL DATA RESOURCES, INC. IS STRICTLY LIMITED TO A REFUND OF THE AMOUNT PAID FOR THIS REPORT.**Purchaser accepts this report "AS IS". Any analyses, estimates, ratings, or risk codes provided in this report are provided for illustrative purposes only, and are not intended to provide, nor should they be interpreted as providing any facts regarding, or prediction or forecast of, any environmental risk for any property. Only a Phase I Environmental Site Assesment performed by an environmental professional can produce information regarding the environmental risk for any property. Additionally, the information provided in this Report is not to be construed as legal advice.

Copyright 2020 by Environmental Data Resources, Inc. All rights reserved. Reproduction in any media or format, in whole or in part, of any report or map of Environmental Data Resources, Inc., or its affiliates, is prohibited without prior written permission.

EDR and its logos (including Sanborn and Sanborn Map) are trademarks of Environmental Data Resources, Inc. or its affiliates. All other trademarks used herein are the property of their respective owners.

SECTION 1: FACILITY DETAIL REPORTS

HARRINGTON TOOLS INC
5420 WEST SAN FERNANDO ROAD
GLENDALE, CA 91203
EDR ID #1016099885

Databases:
ICIS: Integrated Compliance Information System
ECHO: Enforcement & Compliance History Information
FINDS: Facility Index System/Facility Registry System

ICIS:

Enforcement Action ID:	09-2008-2529
FRS ID:	110010755469
Action Name:	W. R. Grace Bankruptcy (National Case)
Facility Name:	HARRINGTON TOOLS INC
Facility Address:	5420 WEST SAN FERNANDO ROAD GLENDALE, CA 91203
Enforcement Action Type:	Bankruptcy
Facility County:	LOS ANGELES
Program System Acronym:	CERCLIS
Enforcement Action Forum Desc:	Judicial
EA Type Code:	BNK
Facility SIC Code:	Not reported
Federal Facility ID:	Not reported
Latitude in Decimal Degrees:	34.150374
Longitude in Decimal Degrees:	-118.273671
Permit Type Desc:	Not reported
Program System Acronym:	CAN000905894
Facility NAICS Code:	Not reported
Tribal Land Code:	Not reported

Enforcement Action ID:	09-2002-0014
FRS ID:	110010755469
Action Name:	HARRINGTON TOOLS SITE (UAO)
Facility Name:	HARRINGTON TOOLS INC
Facility Address:	5420 WEST SAN FERNANDO ROAD GLENDALE, CA 91203
Enforcement Action Type:	CERCLA 106 AO For Resp Action/Imm Haz
Facility County:	LOS ANGELES
Program System Acronym:	ICIS
Enforcement Action Forum Desc:	Administrative - Formal
EA Type Code:	106
Facility SIC Code:	3423
Federal Facility ID:	Not reported
Latitude in Decimal Degrees:	34.150375
Longitude in Decimal Degrees:	-118.273672
Permit Type Desc:	Not reported
Program System Acronym:	23595
Facility NAICS Code:	Not reported
Tribal Land Code:	Not reported

Facility Name:	HARRINGTON TOOLS INC
Address:	5420 WEST SAN FERNANDO ROAD
Tribal Indicator:	N
Fed Facility:	Not reported
NAIC Code:	Not reported
SIC Code:	Not reported

Facility Name:	HARRINGTON TOOLS INC
Address:	5420 WEST SAN FERNANDO ROAD
Tribal Indicator:	N
Fed Facility:	Not reported
NAIC Code:	Not reported
SIC Code:	Not reported

Facility Name:	HARRINGTON TOOLS INC
Address:	5420 WEST SAN FERNANDO ROAD
Tribal Indicator:	N
Fed Facility:	Not reported
NAIC Code:	Not reported
SIC Code:	3423

Facility Name:	HARRINGTON TOOLS INC
Address:	5420 WEST SAN FERNANDO ROAD
Tribal Indicator:	N
Fed Facility:	Not reported
NAIC Code:	Not reported
SIC Code:	3471

Facility Name:	HARRINGTON TOOLS INC

SECTION 1: FACILITY DETAIL REPORTS

...Continued...

Address:	5420 WEST SAN FERNANDO ROAD
Tribal Indicator:	N
Fed Facility:	Not reported
NAIC Code:	Not reported
SIC Code:	3423

Facility Name:	HARRINGTON TOOLS INC
Address:	5420 WEST SAN FERNANDO ROAD
Tribal Indicator:	N
Fed Facility:	Not reported
NAIC Code:	Not reported
SIC Code:	3471

ECHO:

Envid:	1016099885
Registry ID:	110010755469
DFR URL:	http://echo.epa.gov/detailed-facility-report?fid=110010755469
Name:	HARRINGTON TOOLS
Address:	5420 WEST SAN FERNANDO ROAD
City,State,Zip:	GLENDALE, CA 91203

FINDS:

Registry ID:	110010755469	
Name:		HARRINGTON TOOLS
Address:		5420 WEST SAN FERNANDO ROAD
City,State,Zip:		GLENDALE, CA 91203

Click Here:

Environmental Interest/Information System:

SUPERFUND (NON-NPL)
ICIS (Integrated Compliance Information System) is the Integrated Compliance Information System and provides a database that, when complete, will contain integrated Enforcement and Compliance information across most of EPA's programs. The vision for ICIS is to replace EPA's independent databases that contain Enforcement data with a single repository for that information. Currently, ICIS contains all Federal Administrative and Judicial enforcement actions. This information is maintained in ICIS by EPA in the Regional offices and it Headquarters. A future release of ICIS will replace the Permit Compliance System (PCS) which supports the NPDES and will integrate that information with Federal actions already in the system. ICIS also has the capability to track other activities occurring in the Region that support Compliance and Enforcement programs. These include; Incident Tracking, Compliance Assistance, and Compliance Monitoring.

Supplemental Address:	Not reported
FIPS Code:	06037
Country Name:	UNITED STATES
Federal Facility:	Not reported
Federal Agency:	Not reported
Tribal Land:	Not reported
Tribal Name:	Not reported
Congressional District:	29
Census:	060373017024005
Hydrologic Unit Code:	18070105
EPA Region:	09
Site Type:	STATIONARY
Location Description:	Not reported
Date Created:	01-MAR-00
Date Updated:	26-FEB-16
U.S-Mexico Border:	Not reported
Information System Abbreviated Name:	Not reported
Latitude:	34.150374
Longitude:	-118.273671
Conveyor:	FRS-GEOCODE
Horizontal Collection:	ADDRESS MATCHING-HOUSE NUMBER
Horizontal Accuracy:	50
Reference Point:	ENTRANCE POINT OF A FACILITY OR STATION
Horizontal Datum:	NAD83
Coordinates Source:	Not reported

Alternate Name:

Registry ID:	110010755469
Information System Abbreviated Name:	SEMS
Program System ID:	CAN000905894
Alternative Name:	HARRINGTON TOOLS
Alternative Name Type:	PROGRAM NAME

Registry ID:	110010755469
Information System Abbreviated Name:	ICIS
Program System ID:	23595
Alternative Name:	HARRINGTON TOOLS INC
Alternative Name Type:	PROGRAM NAME

SECTION 1: FACILITY DETAIL REPORTS

...Continued...

Interest:

Registry ID:	110010755469
Program System Name:	SEMS
Program System ID:	CAN000905894
Env. Interest Type:	SUPERFUND (NON-NPL)
Federal ST Code:	FEDERAL
Start Date:	Not reported
Start Date Qualifier:	Not reported
End Date:	Not reported
End Date Qualifier:	Not reported
Data Source:	SEMS
Last Reported:	Not reported
Date Created:	22-MAY-13
Date Updated:	11-DEC-15
Active Status:	NOT ON THE NPL

Registry ID:	110010755469
Program System Name:	ICIS
Program System ID:	23595
Env. Interest Type:	FORMAL ENFORCEMENT ACTION
Federal ST Code:	FEDERAL
Start Date:	21-NOV-01
Start Date Qualifier:	COMPLAINT/PROPOSED ORDER
End Date:	Not reported
End Date Qualifier:	Not reported
Data Source:	ICIS
Last Reported:	16-JAN-02
Date Created:	16-JAN-02
Date Updated:	10-JUN-03
Active Status:	Not reported

Program:

Legislative District Number:	Not reported
HUC Code 8:	Not reported
HUC Code 12:	Not reported
Data Quality Code:	V
Std Name:	HARRINGTON TOOLS
Std House Number:	5420
Std Street Name:	SAN FERNANDO RD
Std Base Name:	SAN FERNANDO
Std Prefix:	Not reported
Std Suffix:	Not reported
Std Stype Before:	Not reported
Std Stype After:	RD
Std Postal Code:	91203
Std City Name:	GLENDALE
Std County Name:	LOS ANGELES COUNTY
Std State Code:	CA
Std County FIPS:	06037
Std Country:	US
Std Full Address:	5420 SAN FERNANDO RD, GLENDALE, CA 91203 US
Address Type:	Not reported
Link Method:	NAME ADDRESS
Location Description:	Not reported
User ID:	REFRESH
Sensitive Ind:	N
User Comment:	Not reported
Public Ind:	Y
Date Refresh:	19-NOV-08
Small Bus Ind:	Not reported
Env Justice Code:	Not reported
Parent Program System ID:	Not reported
Stand Alone Flag:	Not reported

Legislative District Number:	Not reported
HUC Code 8:	Not reported
HUC Code 12:	Not reported
Data Quality Code:	V
Std Name:	HARRINGTON TOOLS
Std House Number:	5420
Std Street Name:	SAN FERNANDO RD
Std Base Name:	SAN FERNANDO
Std Prefix:	Not reported
Std Suffix:	Not reported
Std Stype Before:	Not reported
Std Stype After:	RD
Std Postal Code:	91203
Std City Name:	GLENDALE
Std County Name:	LOS ANGELES COUNTY
Std State Code:	CA
Std County FIPS:	06037
Std Country:	US
Std Full Address:	5420 SAN FERNANDO RD, GLENDALE, CA 91203 US
Address Type:	Not reported

Link Method:	Not reported
Location Description:	Not reported
User ID:	REFRESH
Sensitive Ind:	N
User Comment:	Not reported
Public Ind:	Y
Date Refresh:	26-MAY-20
Small Bus Ind:	Not reported
Env Justice Code:	Not reported
Parent Program System ID:	Not reported
Stand Alone Flag:	Not reported

SIC:

Interest Type:	FORMAL ENFORCEMENT ACTION
SIC Code:	3471
Primary Ind:	SECONDARY
Description Code:	ELECTROPLATING, PLATING, POLISHING, ANODIZING, AND COLORING

Interest Type:	FORMAL ENFORCEMENT ACTION
SIC Code:	3423
Primary Ind:	PRIMARY
Description Code:	HAND AND EDGE TOOLS, EXCEPT MACHINE TOOLS AND HANDSAWS

Supplemental Interest:

Interest Type:	FORMAL ENFORCEMENT ACTION
Suppint:	FORMAL ENFORCEMENT ACTION
Start Date:	21-NOV-01
Start Date Qualifier:	COMPLAINT/PROPOSED ORDER
End Date:	Not reported
End Date Qualifier:	Not reported
Data Source:	ICIS
Last Reported Date:	11-FEB-03
Created Date:	24-FEB-07
Updated Date:	Not reported

SECTION 2: DATABASES AND UPDATE DATES

To maintain currency of the following federal, state and local databases, EDR contacts the appropriate government agency on a monthly or quarterly basis as required.

Elapsed ASTM days: Provides confirmation that this report meets or exceeds the 90-day updating requirement of the ASTM standard.

DATABASES FOUND IN THIS REPORT

ICIS: Integrated Compliance Information System
Source: Environmental Protection Agency
Telephone: 202-564-2501
The Integrated Compliance Information System (ICIS) supports the information needs of the national enforcement and compliance program as well as the unique needs of the National Pollutant Discharge Elimination System (NPDES) program.

Date of Government Version: 11/18/2016
Database Release Frequency: Quarterly
Date of Last EDR Contact: 03/31/2021
Date of Next Scheduled Update: 07/19/2021

ECHO: Enforcement & Compliance History Information
Source: Environmental Protection Agency
Telephone: 202-564-2280
ECHO provides integrated compliance and enforcement information for about 800,000 regulated facilities nationwide.

Date of Government Version: 01/02/2021
Database Release Frequency: Quarterly
Date of Last EDR Contact: 04/06/2021
Date of Next Scheduled Update: 07/19/2021

FINDS: Facility Index System/Facility Registry System
Source: EPA
Telephone: Not reported
Facility Index System. FINDS contains both facility information and 'pointers' to other sources that contain more detail. EDR includes the following FINDS databases in this report: PCS (Permit Compliance System), AIRS (Aerometric Information Retrieval System), DOCKET (Enforcement Docket used to manage and track information on civil judicial enforcement cases for all environmental statutes), FURS (Federal Underground Injection Control), C-DOCKET (Criminal Docket System used to track criminal enforcement actions for all environmental statutes), FFIS (Federal Facilities Information System), STATE (State Environmental Laws and Statutes), and PADS (PCB Activity Data System).

Date of Government Version: 02/03/2021
Database Release Frequency: Quarterly
Date of Last EDR Contact: 03/03/2021
Date of Next Scheduled Update: 06/14/2021

HARRINGTON TOOLS INC
5420 WEST SAN FERNANDO ROAD
GLENDALE, CA 91203

Inquiry Number:
May 11, 2021

EDR Site Report™

6 Armstrong Road, 4th floor
Shelton, CT 06484
Toll Free: 800.352.0050
www.edrnet.com

TABLE OF CONTENTS

The EDR-Site Report™ is a comprehensive presentation of government filings on a facility identified in a search of federal, state and local environmental databases.

Section 1: Facility Detail Reports . . . . . Page 3

All available detailed information from databases where sites are identified.

Section 2: Databases and Update Information. . . . . Page 7

Name, source, update dates, contact phone number and description of each of the databases for this report.

Thank you for your business.
Please contact EDR at 1-800-352-0050
with any questions or comments.

Disclaimer - Copyright and Trademark Notice

This report contains information obtained from a variety of public and other sources reasonably available to Environmental Data Resources , Inc. It cannot be concluded from this Report that coverage information for the target and surrounding properties does not exist from other sources. **NO WARRANTY EXPRESSED OR IMPLIED, IS MADE WHATSOEVER IN CONNECTION WITH THIS REPORT. ENVIRONMENTAL DATA RESOURCES, INC. SPECIFICALLY DISCLAIMS THE MAKING OF ANYSUCH WARRANTIES, INCLUDING WITHOUT LIMITATION, MERCHANTABILITY OR FITNESS FOR A PARTICULAR USE OR PURPOSE. ALL RISK IS ASSUMED BY THE USER. IN NO EVENT SHALL ENVIRONMENTAL DATA RESOURCES, INC. BE LIABLE TO ANYONE, WHETHER ARISING OUT OF ERRORS OR OMISSIONS, NEGLIGENCE, ACCIDENT OR ANY OTHER CAUSE, FOR ANY LOSS OR DAMAGE, INCLUDING, WITHOUT LIMITATION, SPECIAL, INCIDENTAL, CONSEQUENTIAL, OR EXEMPLARY DAMAGES.ANY LIABILITY ON THE PART OF ENVIRONMENTAL DATA RESOURCES, INC. IS STRICTLY LIMITED TO A REFUND OF THE AMOUNT PAID FOR THIS REPORT.**Purchaser accepts this report "AS IS". Any analyses, estimates, ratings, or risk codes provided in this report are provided for illustrative purposes only, and are not intended to provide, nor should they be interpreted as providing any facts regarding, or prediction or forecast of, any environmental risk for any property. Only a Phase I Environmental Site Assesment performed by an environmental professional can produce information regarding the environmental risk for any property. Additionally, the information provided in this Report is not to be construed as legal advice.

Copyright 2020 by Environmental Data Resources, Inc. All rights reserved. Reproduction in any media or format, in whole or in part, of any report or map of Environmental Data Resources, Inc., or its affiliates, is prohibited without prior written permission.

EDR and its logos (including Sanborn and Sanborn Map) are trademarks of Environmental Data Resources, Inc. or its affiliates. All other trademarks used herein are the property of their respective owners.

SECTION 1: FACILITY DETAIL REPORTS

HARRINGTON TOOLS INC
5420 WEST SAN FERNANDO ROAD
GLENDALE, CA 91203
EDR ID #1016099885

Databases:
ICIS: Integrated Compliance Information System
ECHO: Enforcement & Compliance History Information
FINDS: Facility Index System/Facility Registry System

ICIS:

Enforcement Action ID:	09-2008-2529
FRS ID:	110010755469
Action Name:	W. R. Grace Bankruptcy (National Case)
Facility Name:	HARRINGTON TOOLS INC
Facility Address:	5420 WEST SAN FERNANDO ROAD GLENDALE, CA 91203
Enforcement Action Type:	Bankruptcy
Facility County:	LOS ANGELES
Program System Acronym:	CERCLIS
Enforcement Action Forum Desc:	Judicial
EA Type Code:	BNK
Facility SIC Code:	Not reported
Federal Facility ID:	Not reported
Latitude in Decimal Degrees:	34.150374
Longitude in Decimal Degrees:	-118.273671
Permit Type Desc:	Not reported
Program System Acronym:	CAN000905894
Facility NAICS Code:	Not reported
Tribal Land Code:	Not reported

Enforcement Action ID:	09-2002-0014
FRS ID:	110010755469
Action Name:	HARRINGTON TOOLS SITE (UAO)
Facility Name:	HARRINGTON TOOLS INC
Facility Address:	5420 WEST SAN FERNANDO ROAD GLENDALE, CA 91203
Enforcement Action Type:	CERCLA 106 AO For Resp Action/Imm Haz
Facility County:	LOS ANGELES
Program System Acronym:	ICIS
Enforcement Action Forum Desc:	Administrative - Formal
EA Type Code:	106
Facility SIC Code:	3423
Federal Facility ID:	Not reported
Latitude in Decimal Degrees:	34.150375
Longitude in Decimal Degrees:	-118.273672
Permit Type Desc:	Not reported
Program System Acronym:	23595
Facility NAICS Code:	Not reported
Tribal Land Code:	Not reported

Facility Name:	HARRINGTON TOOLS INC
Address:	5420 WEST SAN FERNANDO ROAD
Tribal Indicator:	N
Fed Facility:	Not reported
NAIC Code:	Not reported
SIC Code:	Not reported

Facility Name:	HARRINGTON TOOLS INC
Address:	5420 WEST SAN FERNANDO ROAD
Tribal Indicator:	N
Fed Facility:	Not reported
NAIC Code:	Not reported
SIC Code:	Not reported

Facility Name:	HARRINGTON TOOLS INC
Address:	5420 WEST SAN FERNANDO ROAD
Tribal Indicator:	N
Fed Facility:	Not reported
NAIC Code:	Not reported
SIC Code:	3423

Facility Name:	HARRINGTON TOOLS INC
Address:	5420 WEST SAN FERNANDO ROAD
Tribal Indicator:	N
Fed Facility:	Not reported
NAIC Code:	Not reported
SIC Code:	3471

Facility Name:	HARRINGTON TOOLS INC

SECTION 1: FACILITY DETAIL REPORTS

...Continued...

Address:	5420 WEST SAN FERNANDO ROAD
Tribal Indicator:	N
Fed Facility:	Not reported
NAIC Code:	Not reported
SIC Code:	3423

Facility Name:	HARRINGTON TOOLS INC
Address:	5420 WEST SAN FERNANDO ROAD
Tribal Indicator:	N
Fed Facility:	Not reported
NAIC Code:	Not reported
SIC Code:	3471

ECHO:

Envid:	1016099885
Registry ID:	110010755469
DFR URL:	http://echo.epa.gov/detailed-facility-report?fid=110010755469
Name:	HARRINGTON TOOLS
Address:	5420 WEST SAN FERNANDO ROAD
City,State,Zip:	GLENDALE, CA 91203

FINDS:

Registry ID:	110010755469	
Name:		HARRINGTON TOOLS
Address:		5420 WEST SAN FERNANDO ROAD
City,State,Zip:		GLENDALE, CA 91203

Click Here:

Environmental Interest/Information System:

SUPERFUND (NON-NPL)
ICIS (Integrated Compliance Information System) is the Integrated Compliance Information System and provides a database that, when complete, will contain integrated Enforcement and Compliance information across most of EPA's programs. The vision for ICIS is to replace EPA's independent databases that contain Enforcement data with a single repository for that information. Currently, ICIS contains all Federal Administrative and Judicial enforcement actions. This information is maintained in ICIS by EPA in the Regional offices and it Headquarters. A future release of ICIS will replace the Permit Compliance System (PCS) which supports the NPDES and will integrate that information with Federal actions already in the system. ICIS also has the capability to track other activities occurring in the Region that support Compliance and Enforcement programs. These include; Incident Tracking, Compliance Assistance, and Compliance Monitoring.

Supplemental Address:	Not reported
FIPS Code:	06037
Country Name:	UNITED STATES
Federal Facility:	Not reported
Federal Agency:	Not reported
Tribal Land:	Not reported
Tribal Name:	Not reported
Congressional District:	29
Census:	060373017024005
Hydrologic Unit Code:	18070105
EPA Region:	09
Site Type:	STATIONARY
Location Description:	Not reported
Date Created:	01-MAR-00
Date Updated:	26-FEB-16
U.S-Mexico Border:	Not reported
Information System Abbreviated Name:	Not reported
Latitude:	34.150374
Longitude:	-118.273671
Conveyor:	FRS-GEOCODE
Horizontal Collection:	ADDRESS MATCHING-HOUSE NUMBER
Horizontal Accuracy:	50
Reference Point:	ENTRANCE POINT OF A FACILITY OR STATION
Horizontal Datum:	NAD83
Coordinates Source:	Not reported

Alternate Name:

Registry ID:	110010755469
Information System Abbreviated Name:	SEMS
Program System ID:	CAN000905894
Alternative Name:	HARRINGTON TOOLS
Alternative Name Type:	PROGRAM NAME

Registry ID:	110010755469
Information System Abbreviated Name:	ICIS
Program System ID:	23595
Alternative Name:	HARRINGTON TOOLS INC
Alternative Name Type:	PROGRAM NAME

SECTION 1: FACILITY DETAIL REPORTS

...Continued...

Interest:

Registry ID:	110010755469
Program System Name:	SEMS
Program System ID:	CAN000905894
Env. Interest Type:	SUPERFUND (NON-NPL)
Federal ST Code:	FEDERAL
Start Date:	Not reported
Start Date Qualifier:	Not reported
End Date:	Not reported
End Date Qualifier:	Not reported
Data Source:	SEMS
Last Reported:	Not reported
Date Created:	22-MAY-13
Date Updated:	11-DEC-15
Active Status:	NOT ON THE NPL

Registry ID:	110010755469
Program System Name:	ICIS
Program System ID:	23595
Env. Interest Type:	FORMAL ENFORCEMENT ACTION
Federal ST Code:	FEDERAL
Start Date:	21-NOV-01
Start Date Qualifier:	COMPLAINT/PROPOSED ORDER
End Date:	Not reported
End Date Qualifier:	Not reported
Data Source:	ICIS
Last Reported:	16-JAN-02
Date Created:	16-JAN-02
Date Updated:	10-JUN-03
Active Status:	Not reported

Program:

Legislative District Number:	Not reported
HUC Code 8:	Not reported
HUC Code 12:	Not reported
Data Quality Code:	V
Std Name:	HARRINGTON TOOLS
Std House Number:	5420
Std Street Name:	SAN FERNANDO RD
Std Base Name:	SAN FERNANDO
Std Prefix:	Not reported
Std Suffix:	Not reported
Std Stype Before:	Not reported
Std Stype After:	RD
Std Postal Code:	91203
Std City Name:	GLENDALE
Std County Name:	LOS ANGELES COUNTY
Std State Code:	CA
Std County FIPS:	06037
Std Country:	US
Std Full Address:	5420 SAN FERNANDO RD, GLENDALE, CA 91203 US
Address Type:	Not reported
Link Method:	NAME ADDRESS
Location Description:	Not reported
User ID:	REFRESH
Sensitive Ind:	N
User Comment:	Not reported
Public Ind:	Y
Date Refresh:	19-NOV-08
Small Bus Ind:	Not reported
Env Justice Code:	Not reported
Parent Program System ID:	Not reported
Stand Alone Flag:	Not reported

Legislative District Number:	Not reported
HUC Code 8:	Not reported
HUC Code 12:	Not reported
Data Quality Code:	V
Std Name:	HARRINGTON TOOLS
Std House Number:	5420
Std Street Name:	SAN FERNANDO RD
Std Base Name:	SAN FERNANDO
Std Prefix:	Not reported
Std Suffix:	Not reported
Std Stype Before:	Not reported
Std Stype After:	RD
Std Postal Code:	91203
Std City Name:	GLENDALE
Std County Name:	LOS ANGELES COUNTY
Std State Code:	CA
Std County FIPS:	06037
Std Country:	US
Std Full Address:	5420 SAN FERNANDO RD, GLENDALE, CA 91203 US
Address Type:	Not reported

Link Method:	Not reported
Location Description:	Not reported
User ID:	REFRESH
Sensitive Ind:	N
User Comment:	Not reported
Public Ind:	Y
Date Refresh:	26-MAY-20
Small Bus Ind:	Not reported
Env Justice Code:	Not reported
Parent Program System ID:	Not reported
Stand Alone Flag:	Not reported

SIC:

Interest Type:	FORMAL ENFORCEMENT ACTION
SIC Code:	3471
Primary Ind:	SECONDARY
Description Code:	ELECTROPLATING, PLATING, POLISHING, ANODIZING, AND COLORING

Interest Type:	FORMAL ENFORCEMENT ACTION
SIC Code:	3423
Primary Ind:	PRIMARY
Description Code:	HAND AND EDGE TOOLS, EXCEPT MACHINE TOOLS AND HANDSAWS

Supplemental Interest:

Interest Type:	FORMAL ENFORCEMENT ACTION
Suppint:	FORMAL ENFORCEMENT ACTION
Start Date:	21-NOV-01
Start Date Qualifier:	COMPLAINT/PROPOSED ORDER
End Date:	Not reported
End Date Qualifier:	Not reported
Data Source:	ICIS
Last Reported Date:	11-FEB-03
Created Date:	24-FEB-07
Updated Date:	Not reported

SECTION 2: DATABASES AND UPDATE DATES

To maintain currency of the following federal, state and local databases, EDR contacts the appropriate government agency on a monthly or quarterly basis as required.

Elapsed ASTM days: Provides confirmation that this report meets or exceeds the 90-day updating requirement of the ASTM standard.

DATABASES FOUND IN THIS REPORT

ICIS: Integrated Compliance Information System
Source: Environmental Protection Agency
Telephone: 202-564-2501
The Integrated Compliance Information System (ICIS) supports the information needs of the national enforcement and compliance program as well as the unique needs of the National Pollutant Discharge Elimination System (NPDES) program.

Date of Government Version: 11/18/2016
Database Release Frequency: Quarterly
Date of Last EDR Contact: 03/31/2021
Date of Next Scheduled Update: 07/19/2021

ECHO: Enforcement & Compliance History Information
Source: Environmental Protection Agency
Telephone: 202-564-2280
ECHO provides integrated compliance and enforcement information for about 800,000 regulated facilities nationwide.

Date of Government Version: 01/02/2021
Database Release Frequency: Quarterly
Date of Last EDR Contact: 04/06/2021
Date of Next Scheduled Update: 07/19/2021

FINDS: Facility Index System/Facility Registry System
Source: EPA
Telephone: Not reported
Facility Index System. FINDS contains both facility information and 'pointers' to other sources that contain more detail. EDR includes the following FINDS databases in this report: PCS (Permit Compliance System), AIRS (Aerometric Information Retrieval System), DOCKET (Enforcement Docket used to manage and track information on civil judicial enforcement cases for all environmental statutes), FURS (Federal Underground Injection Control), C-DOCKET (Criminal Docket System used to track criminal enforcement actions for all environmental statutes), FFIS (Federal Facilities Information System), STATE (State Environmental Laws and Statutes), and PADS (PCB Activity Data System).

Date of Government Version: 02/03/2021
Database Release Frequency: Quarterly
Date of Last EDR Contact: 03/03/2021
Date of Next Scheduled Update: 06/14/2021

ELEGANT BODY SHOP, INC
769 W CALIFORNIA AVE
GLENDALE, CA 91203

Inquiry Number:
May 11, 2021

EDR Site Report™

6 Armstrong Road, 4th floor
Shelton, CT 06484
Toll Free: 800.352.0050
www.edrnet.com

TABLE OF CONTENTS

The EDR-Site Report™ is a comprehensive presentation of government filings on a facility identified in a search of federal, state and local environmental databases.

Section 1: Facility Detail Reports . . . . . Page 3

All available detailed information from databases where sites are identified.

Section 2: Databases and Update Information. . . . . Page 19

Name, source, update dates, contact phone number and description of each of the databases for this report.

Thank you for your business.
Please contact EDR at 1-800-352-0050
with any questions or comments.

Disclaimer - Copyright and Trademark Notice

This report contains information obtained from a variety of public and other sources reasonably available to Environmental Data Resources , Inc. It cannot be concluded from this Report that coverage information for the target and surrounding properties does not exist from other sources. **NO WARRANTY EXPRESSED OR IMPLIED, IS MADE WHATSOEVER IN CONNECTION WITH THIS REPORT. ENVIRONMENTAL DATA RESOURCES, INC. SPECIFICALLY DISCLAIMS THE MAKING OF ANYSUCH WARRANTIES, INCLUDING WITHOUT LIMITATION, MERCHANTABILITY OR FITNESS FOR A PARTICULAR USE OR PURPOSE. ALL RISK IS ASSUMED BY THE USER. IN NO EVENT SHALL ENVIRONMENTAL DATA RESOURCES, INC. BE LIABLE TO ANYONE, WHETHER ARISING OUT OF ERRORS OR OMISSIONS, NEGLIGENCE, ACCIDENT OR ANY OTHER CAUSE, FOR ANY LOSS OR DAMAGE, INCLUDING, WITHOUT LIMITATION, SPECIAL, INCIDENTAL, CONSEQUENTIAL, OR EXEMPLARY DAMAGES.ANY LIABILITY ON THE PART OF ENVIRONMENTAL DATA RESOURCES, INC. IS STRICTLY LIMITED TO A REFUND OF THE AMOUNT PAID FOR THIS REPORT.**Purchaser accepts this report "AS IS". Any analyses, estimates, ratings, or risk codes provided in this report are provided for illustrative purposes only, and are not intended to provide, nor should they be interpreted as providing any facts regarding, or prediction or forecast of, any environmental risk for any property. Only a Phase I Environmental Site Assesment performed by an environmental professional can produce information regarding the environmental risk for any property. Additionally, the information provided in this Report is not to be construed as legal advice.

Copyright 2020 by Environmental Data Resources, Inc. All rights reserved. Reproduction in any media or format, in whole or in part, of any report or map of Environmental Data Resources, Inc., or its affiliates, is prohibited without prior written permission.

EDR and its logos (including Sanborn and Sanborn Map) are trademarks of Environmental Data Resources, Inc. or its affiliates. All other trademarks used herein are the property of their respective owners.

SECTION 1: FACILITY DETAIL REPORTS

ELEGANT BODY SHOP, INC
769 W CALIFORNIA AVE
GLENDALE, CA 91203
EDR ID #S113144631

Databases:
CERS HAZ WASTE: CERS HAZ WASTE
HWTS: Hazardous Waste Tracking System
CERS: CERS
HAZNET: Facility and Manifest Data

CERS HAZ WASTE:

Name:	ELEGANT BODY SHOP, INC
Address:	769 W CALIFORNIA AVE
City,State,Zip:	GLENDALE, CA 91203
Site ID:	358403
CERS ID:	10644223
CERS Description:	Hazardous Waste Generator

HWTS:

Name:	ELEGANT BODY SHOP
Address:	769 W CALIFORNIA AVE
Address 2:	Not reported
City,State,Zip:	GLENDALE, CA 912031591
EPA ID:	CAL000312034
Inactive Date:	06/30/2020
Create Date:	09/29/2006
Last Act Date:	01/04/2021
Mailing Name:	Not reported
Mailing Address:	769 W CALIFORNIA AVE
Mailing Address 2:	Not reported
Mailing City,State,Zip:	GLENDALE, CA 912031591
Owner Name:	GARNIK VARDANYAN
Owner Address:	769 W CALIFORNIA AVE
Owner Address 2:	Not reported
Owner City,State,Zip:	GLENDALE, CA 912030000
Contact Name:	GARNIK VARDANYAN
Contact Address:	769 W CALIFORNIA AVE
Contact Address 2:	Not reported
City,State,Zip:	GLENDALE, CA 91203

NAICS:

EPA ID:	CAL000312034
Create Date:	2006-09-29 11:15:49.427
NAICS Code:	811121
NAICS Description:	Automotive Body, Paint, and Interior Repair and Maintenance
Issued EPA ID Date:	2006-09-29 11:15:49.39300
Inactive Date:	2020-06-30 00:00:00
Facility Name:	ELEGANT BODY SHOP
Facility Address:	769 W CALIFORNIA AVE
Facility Address 2:	Not reported
Facility City:	GLENDALE
Facility County:	Not reported
Facility State:	CA
Facility Zip:	912031591

CERS:

Name:	ELEGANT BODY SHOP, INC
Address:	769 W CALIFORNIA AVE
City,State,Zip:	GLENDALE, CA 91203
Site ID:	358403
CERS ID:	10644223
CERS Description:	Chemical Storage Facilities

Violations:

Site ID:	358403
Site Name:	Elegant Body Shop, Inc
Violation Date:	08-16-2018
Citation:	22 CCR 12 66262.20 - California Code of Regulations, Title 22, Chapter 12, Section(s) 66262.20
Violation Description:	Failure to prepare a Uniform Hazardous Waste Manifest and, if necessary, a Continuation Sheet, before the transport of a hazardous waste off-site for transfer, treatment, storage, or disposal.
Violation Notes:	Returned to compliance on 04/25/2019. could not find Manifests.
Violation Division:	Glendale City Fire Department
Violation Program:	HW
Violation Source:	CERS

Site ID:	358403
Site Name:	Elegant Body Shop, Inc
Violation Date:	08-16-2018
Citation:	HSC 6.95 25507 - California Health and Safety Code, Chapter 6.95, Section(s) 25507
Violation Description:	Failure to adequately establish and implement a business plan when storing/handling a hazardous material at or above reportable quantities.
Violation Notes:	Returned to compliance on 04/25/2019. Needs to input CERS
Violation Division:	Glendale City Fire Department
Violation Program:	HMRRP
Violation Source:	CERS

Evaluation:

Eval General Type:	Compliance Evaluation Inspection
Eval Date:	02-25-2020
Violations Found:	No
Eval Type:	Routine done by local agency
Eval Notes:	No violations
Eval Division:	Glendale City Fire Department
Eval Program:	HMRRP
Eval Source:	CERS

Eval General Type:	Compliance Evaluation Inspection
Eval Date:	02-25-2020
Violations Found:	No
Eval Type:	Routine done by local agency
Eval Notes:	No violations
Eval Division:	Glendale City Fire Department
Eval Program:	HW
Eval Source:	CERS

Eval General Type:	Compliance Evaluation Inspection
Eval Date:	08-16-2018
Violations Found:	Yes
Eval Type:	Routine done by local agency
Eval Notes:	Not reported
Eval Division:	Glendale City Fire Department
Eval Program:	HMRRP
Eval Source:	CERS

Eval General Type:	Compliance Evaluation Inspection
Eval Date:	08-16-2018
Violations Found:	Yes
Eval Type:	Routine done by local agency
Eval Notes:	Not reported
Eval Division:	Glendale City Fire Department
Eval Program:	HW
Eval Source:	CERS

Coordinates:

Site ID:	358403
Facility Name:	Elegant Body Shop, Inc
Env Int Type Code:	HWG
Program ID:	10644223
Coord Name:	Not reported
Ref Point Type Desc:	Center of a facility or station.
Latitude:	34.150020
Longitude:	-118.272460

Affiliation:

Affiliation Type Desc:	Document Preparer
Entity Name:	Garnik Vardanyan
Entity Title:	Not reported
Affiliation Address:	Not reported
Affiliation City:	Not reported
Affiliation State:	Not reported
Affiliation Country:	Not reported
Affiliation Zip:	Not reported
Affiliation Phone:	Not reported

Affiliation Type Desc:	Facility Mailing Address
Entity Name:	Mailing Address
Entity Title:	Not reported
Affiliation Address:	769 W California Avenue
Affiliation City:	Glendale
Affiliation State:	CA
Affiliation Country:	Not reported
Affiliation Zip:	91203
Affiliation Phone:	Not reported

Affiliation Type Desc:	Legal Owner
Entity Name:	Garnik Vardanyan
Entity Title:	Not reported

Affiliation Address:	769 W California Avenue
Affiliation City:	Glendale
Affiliation State:	CA
Affiliation Country:	United States
Affiliation Zip:	91203
Affiliation Phone:	(818) 409-1902
Affiliation Type Desc:	Parent Corporation
Entity Name:	Elegant Body Shop, Inc
Entity Title:	Not reported
Affiliation Address:	Not reported
Affiliation City:	Not reported
Affiliation State:	Not reported
Affiliation Country:	Not reported
Affiliation Zip:	Not reported
Affiliation Phone:	Not reported
Affiliation Type Desc:	CUPA District
Entity Name:	Glendale City Fire Department
Entity Title:	Not reported
Affiliation Address:	780 Flower Street
Affiliation City:	Glendale
Affiliation State:	CA
Affiliation Country:	Not reported
Affiliation Zip:	91201
Affiliation Phone:	(818) 548-4810
Affiliation Type Desc:	Environmental Contact
Entity Name:	David Vardanyan
Entity Title:	Not reported
Affiliation Address:	769 W California Avenue
Affiliation City:	Glendale
Affiliation State:	CA
Affiliation Country:	Not reported
Affiliation Zip:	91203
Affiliation Phone:	Not reported
Affiliation Type Desc:	Identification Signer
Entity Name:	Garnik Vardanyan
Entity Title:	CEO
Affiliation Address:	Not reported
Affiliation City:	Not reported
Affiliation State:	Not reported
Affiliation Country:	Not reported
Affiliation Zip:	Not reported
Affiliation Phone:	Not reported
Affiliation Type Desc:	Operator
Entity Name:	David Vardanyan
Entity Title:	Not reported
Affiliation Address:	Not reported
Affiliation City:	Not reported
Affiliation State:	Not reported
Affiliation Country:	Not reported
Affiliation Zip:	Not reported
Affiliation Phone:	(818) 409-1902

HAZNET:

Name:	ELEGANT BODY SHOP
Address:	769 W CALIFORNIA AVE
Address 2:	Not reported
City,State,Zip:	GLENDALE, CA 912031591
Contact:	GARNIK VARDANYAN
Telephone:	8184091902
Mailing Name:	Not reported
Mailing Address:	769 W CALIFORNIA AVE
Year:	2019
Gepaid:	CAL000312034
TSD EPA ID:	CAD008252405
CA Waste Code:	214 - Unspecified solvent mixture
Disposal Method:	H061 - Fuel Blending Prior To Energy Recovery At Another Site
Tons:	0.36000
Year:	2018
Gepaid:	CAL000312034
TSD EPA ID:	CAD008252405
CA Waste Code:	214 - Unspecified solvent mixture
Disposal Method:	H061 - Fuel Blending Prior To Energy Recovery At Another Site
Tons:	0.21600
Year:	2018

Gepaid: CAL000312034
TSD EPA ID: CAD008252405
CA Waste Code: 221 - Waste oil and mixed oil
Disposal Method: H061 - Fuel Blending Prior To Energy Recovery At Another Site
Tons: 0.00000

Year: 2017
Gepaid: CAL000312034
TSD EPA ID: CAD008252405
CA Waste Code: 214 - Unspecified solvent mixture
Disposal Method: H061 - Fuel Blending Prior To Energy Recovery At Another Site
Tons: 0.216

Year: 2016
Gepaid: CAL000312034
TSD EPA ID: CAD008252405
CA Waste Code: 214 - Unspecified solvent mixture
Disposal Method: H061 - Fuel Blending Prior To Energy Recovery At Another Site
Tons: 0.324

Year: 2016
Gepaid: CAL000312034
TSD EPA ID: CAD008252405
CA Waste Code: 352 - Other organic solids
Disposal Method: H141 - Storage, Bulking, And/Or Transfer Off Site--No Treatment/Reovery (H010-H129) Or (H131-H135)
Tons: 0.125

Year: 2016
Gepaid: CAL000312034
TSD EPA ID: CAD008252405
CA Waste Code: 133 - Aqueous solution with total organic residues 10 percent or more
Disposal Method: H061 - Fuel Blending Prior To Energy Recovery At Another Site
Tons: 0.03336

Year: 2015
Gepaid: CAL000312034
TSD EPA ID: CAD008252405
CA Waste Code: 214 - Unspecified solvent mixture
Disposal Method: H061 - Fuel Blending Prior To Energy Recovery At Another Site
Tons: 0.108

Year: 2015
Gepaid: CAL000312034
TSD EPA ID: CAD008252405
CA Waste Code: 214 - Unspecified solvent mixture
Disposal Method: H020 - Solvents Recovery
Tons: 0.036

Year: 2015
Gepaid: CAL000312034
TSD EPA ID: CAD008252405
CA Waste Code: 352 - Other organic solids
Disposal Method: H141 - Storage, Bulking, And/Or Transfer Off Site--No Treatment/Reovery (H010-H129) Or (H131-H135)
Tons: 0.1

Year: 2014
Gepaid: CAL000312034
TSD EPA ID: CAD008252405
CA Waste Code: 214 - Unspecified solvent mixture
Disposal Method: H061 - Fuel Blending Prior To Energy Recovery At Another Site
Tons: 0.108

Year: 2013
Gepaid: CAL000312034
TSD EPA ID: CAD008252405
CA Waste Code: 214 - Unspecified solvent mixture
Disposal Method: H020 - Solvents Recovery
Tons: 0.18

Year: 2013
Gepaid: CAL000312034
TSD EPA ID: CAD008252405
CA Waste Code: 133 - Aqueous solution with total organic residues 10 percent or more
Disposal Method: H061 - Fuel Blending Prior To Energy Recovery At Another Site
Tons: 0.1251

Year: 2013
Gepaid: CAL000312034
TSD EPA ID: CAD008252405
CA Waste Code: 352 - Other organic solids
Disposal Method: H141 - Storage, Bulking, And/Or Transfer Off Site--No Treatment/Reovery (H010-H129) Or (H131-H135)
Tons: 0.1

Year: 2011
Gepaid: CAL000312034
TSD EPA ID: CAD008252405
CA Waste Code: 214 - Unspecified solvent mixture
Disposal Method: H020 - Solvents Recovery
Tons: 0.054

Year: 2011
Gepaid: CAL000312034
TSD EPA ID: CAD008252405
CA Waste Code: 352 - Other organic solids
Disposal Method: H141 - Storage, Bulking, And/Or Transfer Off Site--No Treatment/Reovery (H010-H129) Or (H131-H135)
Tons: 0.3

Year: 2011
Gepaid: CAL000312034
TSD EPA ID: CAD008252405
CA Waste Code: 214 - Unspecified solvent mixture
Disposal Method: H061 - Fuel Blending Prior To Energy Recovery At Another Site
Tons: 0.054

Year: 2011
Gepaid: CAL000312034
TSD EPA ID: CAD008252405
CA Waste Code: 133 - Aqueous solution with total organic residues 10 percent or more
Disposal Method: H061 - Fuel Blending Prior To Energy Recovery At Another Site
Tons: 0.1251

Year: 2010
Gepaid: CAL000312034
TSD EPA ID: CAD008252405
CA Waste Code: 214 - Unspecified solvent mixture
Disposal Method: H061 - Fuel Blending Prior To Energy Recovery At Another Site
Tons: 0.108

Year: 2010
Gepaid: CAL000312034
TSD EPA ID: CAD008252405
CA Waste Code: 133 - Aqueous solution with total organic residues 10 percent or more
Disposal Method: H061 - Fuel Blending Prior To Energy Recovery At Another Site
Tons: 0.1251

Year: 2010
Gepaid: CAL000312034
TSD EPA ID: CAD008252405
CA Waste Code: 214 - Unspecified solvent mixture
Disposal Method: H020 - Solvents Recovery
Tons: 0.1008

Year: 2010
Gepaid: CAL000312034
TSD EPA ID: CAD008252405
CA Waste Code: 352 - Other organic solids
Disposal Method: H141 - Storage, Bulking, And/Or Transfer Off Site--No Treatment/Reovery (H010-H129) Or (H131-H135)
Tons: 0.3

Year: 2009
Gepaid: CAL000312034
TSD EPA ID: CAD008252405
CA Waste Code: 214 - Unspecified solvent mixture
Disposal Method: H020 - Solvents Recovery
Tons: 0.2124

Year: 2009
Gepaid: CAL000312034
TSD EPA ID: CAD008252405
CA Waste Code: 214 - Unspecified solvent mixture
Disposal Method: H061 - Fuel Blending Prior To Energy Recovery At Another Site
Tons: 0.108

Year: 2009
Gepaid: CAL000312034
TSD EPA ID: CAD008252405
CA Waste Code: 352 - Other organic solids
Disposal Method: H141 - Storage, Bulking, And/Or Transfer Off Site--No Treatment/Reovery (H010-H129) Or (H131-H135)
Tons: 0.2

Year: 2008
Gepaid: CAL000312034
TSD EPA ID: CAD008252405
CA Waste Code: 214 - Unspecified solvent mixture

Disposal Method:	H061 - Fuel Blending Prior To Energy Recovery At Another Site
Tons:	0.09
Year:	2007
Gepaid:	CAL000312034
TSD EPA ID:	CAD008252405
CA Waste Code:	352 - Other organic solids
Disposal Method:	H141 - Storage, Bulking, And/Or Transfer Off Site--No Treatment/Reovery (H010-H129) Or (H131-H135)
Tons:	0.1
Year:	2007
Gepaid:	CAL000312034
TSD EPA ID:	CAD008252405
CA Waste Code:	214 - Unspecified solvent mixture
Disposal Method:	H061 - Fuel Blending Prior To Energy Recovery At Another Site
Tons:	0.108
Year:	2007
Gepaid:	CAL000312034
TSD EPA ID:	CAD008252405
CA Waste Code:	214 - Unspecified solvent mixture
Disposal Method:	H020 - Solvents Recovery
Tons:	0.216
Year:	2006
Gepaid:	CAL000312034
TSD EPA ID:	CAD008252405
CA Waste Code:	214 - Unspecified solvent mixture
Disposal Method:	H020 - Solvents Recovery
Tons:	0.1548
Year:	2006
Gepaid:	CAL000312034
TSD EPA ID:	CAD008252405
CA Waste Code:	214 - Unspecified solvent mixture
Disposal Method:	H061 - Fuel Blending Prior To Energy Recovery At Another Site
Tons:	0.0432

Additional Info:

Year:	2009
Gen EPA ID:	CAL000312034
Shipment Date:	20090819
Creation Date:	3/5/2010 18:30:08
Receipt Date:	20090819
Manifest ID:	005779498JJK
Trans EPA ID:	CAR000194837
Trans Name:	PACIFIC COAST LACQUER
Trans 2 EPA ID:	Not reported
Trans 2 Name:	Not reported
TSDF EPA ID:	CAD008252405
Trans Name:	PACIFIC RESOURCE RECOVERY
TSDF Alt EPA ID:	Not reported
TSDF Alt Name:	Not reported
Waste Code Description:	214 - Unspecified solvent mixture
RCRA Code:	F005
Meth Code:	H020 - Solvents Recovery
Quantity Tons:	0.072
Waste Quantity:	20
Quantity Unit:	G
Additional Code 1:	F003
Additional Code 2:	D001
Additional Code 3:	Not reported
Additional Code 4:	Not reported
Additional Code 5:	Not reported
Shipment Date:	20090624
Creation Date:	1/8/2010 18:30:16
Receipt Date:	20090624
Manifest ID:	005777179JJK
Trans EPA ID:	CAR000194837
Trans Name:	PACIFIC COAST LACQUER
Trans 2 EPA ID:	Not reported
Trans 2 Name:	Not reported
TSDF EPA ID:	CAD008252405
Trans Name:	PACIFIC RESOURCE RECOVERY
TSDF Alt EPA ID:	Not reported
TSDF Alt Name:	Not reported
Waste Code Description:	214 - Unspecified solvent mixture
RCRA Code:	F005
Meth Code:	H061 - Fuel Blending Prior To Energy Recovery At Another Site
Quantity Tons:	0.108

Waste Quantity:	30
Quantity Unit:	G
Additional Code 1:	F003
Additional Code 2:	D001
Additional Code 3:	Not reported
Additional Code 4:	Not reported
Additional Code 5:	Not reported

Shipment Date:	20090325
Creation Date:	8/17/2009 18:30:09
Receipt Date:	20090325
Manifest ID:	004999658JJK
Trans EPA ID:	CAR000194837
Trans Name:	PACIFIC COAST LACQUER
Trans 2 EPA ID:	Not reported
Trans 2 Name:	Not reported
TSDF EPA ID:	CAD008252405
Trans Name:	PACIFIC RESOURCE RECOVERY
TSDF Alt EPA ID:	Not reported
TSDF Alt Name:	Not reported
Waste Code Description:	352 - Other organic solids
RCRA Code:	F005
Meth Code:	H141 - Storage, Bulking, And/Or Transfer Off Site--No Treatment/Reovery (H010-H129) Or (H131-H135)
Quantity Tons:	0.1
Waste Quantity:	200
Quantity Unit:	P
Additional Code 1:	F003
Additional Code 2:	D001
Additional Code 3:	Not reported
Additional Code 4:	Not reported
Additional Code 5:	Not reported

Shipment Date:	20090325
Creation Date:	8/17/2009 18:30:09
Receipt Date:	20090325
Manifest ID:	004999658JJK
Trans EPA ID:	CAR000194837
Trans Name:	PACIFIC COAST LACQUER
Trans 2 EPA ID:	Not reported
Trans 2 Name:	Not reported
TSDF EPA ID:	CAD008252405
Trans Name:	PACIFIC RESOURCE RECOVERY
TSDF Alt EPA ID:	Not reported
TSDF Alt Name:	Not reported
Waste Code Description:	214 - Unspecified solvent mixture
RCRA Code:	F005
Meth Code:	H020 - Solvents Recovery
Quantity Tons:	0.054
Waste Quantity:	15
Quantity Unit:	G
Additional Code 1:	F003
Additional Code 2:	D001
Additional Code 3:	Not reported
Additional Code 4:	Not reported
Additional Code 5:	Not reported

Shipment Date:	20090123
Creation Date:	6/17/2009 18:30:27
Receipt Date:	20090123
Manifest ID:	004996533JJK
Trans EPA ID:	CAR000194837
Trans Name:	PACIFIC COAST LACQUER
Trans 2 EPA ID:	Not reported
Trans 2 Name:	Not reported
TSDF EPA ID:	CAD008252405
Trans Name:	PACIFIC RESOURCE RECOVERY
TSDF Alt EPA ID:	Not reported
TSDF Alt Name:	Not reported
Waste Code Description:	214 - Unspecified solvent mixture
RCRA Code:	F005
Meth Code:	H020 - Solvents Recovery
Quantity Tons:	0.0864
Waste Quantity:	24
Quantity Unit:	G
Additional Code 1:	F003
Additional Code 2:	D001
Additional Code 3:	Not reported
Additional Code 4:	Not reported
Additional Code 5:	Not reported

Shipment Date:	20090123
Creation Date:	6/17/2009 18:30:27
Receipt Date:	20090123
Manifest ID:	004996533JJK

Trans EPA ID:	CAR000194837
Trans Name:	PACIFIC COAST LACQUER
Trans 2 EPA ID:	Not reported
Trans 2 Name:	Not reported
TSDF EPA ID:	CAD008252405
Trans Name:	PACIFIC RESOURCE RECOVERY
TSDF Alt EPA ID:	Not reported
TSDF Alt Name:	Not reported
Waste Code Description:	352 - Other organic solids
RCRA Code:	F005
Meth Code:	H141 - Storage, Bulking, And/Or Transfer Off Site--No Treatment/Reovery (H010-H129) Or (H131-H135)
Quantity Tons:	0.1
Waste Quantity:	200
Quantity Unit:	P
Additional Code 1:	F003
Additional Code 2:	D001
Additional Code 3:	Not reported
Additional Code 4:	Not reported
Additional Code 5:	Not reported

Additional Info:

Year:	2015
Gen EPA ID:	CAL000312034
Shipment Date:	20150327
Creation Date:	9/11/2015 22:15:47
Receipt Date:	20150327
Manifest ID:	013250179JJK
Trans EPA ID:	CAD008252405
Trans Name:	PACIFIC RESOURCE RECOVERY SERVICES
Trans 2 EPA ID:	Not reported
Trans 2 Name:	Not reported
TSDF EPA ID:	CAD008252405
Trans Name:	PACIFIC RESOURCE RECOVERY SERVICES
TSDF Alt EPA ID:	Not reported
TSDF Alt Name:	Not reported
Waste Code Description:	214 - Unspecified solvent mixture
RCRA Code:	F005
Meth Code:	H061 - Fuel Blending Prior To Energy Recovery At Another Site
Quantity Tons:	0.108
Waste Quantity:	30
Quantity Unit:	G
Additional Code 1:	F003
Additional Code 2:	D001
Additional Code 3:	Not reported
Additional Code 4:	Not reported
Additional Code 5:	Not reported
Shipment Date:	20150114
Creation Date:	6/26/2015 22:15:23
Receipt Date:	20150114
Manifest ID:	013241621JJK
Trans EPA ID:	CAD008252405
Trans Name:	PACIFIC RESOURCE RECOVERY SERVICES
Trans 2 EPA ID:	Not reported
Trans 2 Name:	Not reported
TSDF EPA ID:	CAD008252405
Trans Name:	PACIFIC RESOURCE RECOVERY SERVICES
TSDF Alt EPA ID:	Not reported
TSDF Alt Name:	Not reported
Waste Code Description:	352 - Other organic solids
RCRA Code:	F005
Meth Code:	H141 - Storage, Bulking, And/Or Transfer Off Site--No Treatment/Reovery (H010-H129) Or (H131-H135)
Quantity Tons:	0.1
Waste Quantity:	200
Quantity Unit:	P
Additional Code 1:	F003
Additional Code 2:	D001
Additional Code 3:	Not reported
Additional Code 4:	Not reported
Additional Code 5:	Not reported
Shipment Date:	20150114
Creation Date:	6/26/2015 22:15:23
Receipt Date:	20150114
Manifest ID:	013241621JJK
Trans EPA ID:	CAD008252405
Trans Name:	PACIFIC RESOURCE RECOVERY SERVICES
Trans 2 EPA ID:	Not reported
Trans 2 Name:	Not reported
TSDF EPA ID:	CAD008252405
Trans Name:	PACIFIC RESOURCE RECOVERY SERVICES

TSDF Alt EPA ID:	Not reported
TSDF Alt Name:	Not reported
Waste Code Description:	214 - Unspecified solvent mixture
RCRA Code:	F005
Meth Code:	H020 - Solvents Recovery
Quantity Tons:	0.036
Waste Quantity:	10
Quantity Unit:	G
Additional Code 1:	F003
Additional Code 2:	D001
Additional Code 3:	Not reported
Additional Code 4:	Not reported
Additional Code 5:	Not reported

Additional Info:

Year:	2017
Gen EPA ID:	CAL000312034
Shipment Date:	20171025
Creation Date:	7/11/2018 18:31:13
Receipt Date:	20171025
Manifest ID:	017006785JJK
Trans EPA ID:	CAD008252405
Trans Name:	PACIFIC RESOURCE RECOVERY SERVICES
Trans 2 EPA ID:	Not reported
Trans 2 Name:	Not reported
TSDF EPA ID:	CAD008252405
Trans Name:	PACIFIC RESOURCE RECOVERY SERVICES
TSDF Alt EPA ID:	Not reported
TSDF Alt Name:	Not reported
Waste Code Description:	214 - Unspecified solvent mixture
RCRA Code:	F005
Meth Code:	H061 - Fuel Blending Prior To Energy Recovery At Another Site
Quantity Tons:	0.108
Waste Quantity:	30
Quantity Unit:	G
Additional Code 1:	F003
Additional Code 2:	D001
Additional Code 3:	Not reported
Additional Code 4:	Not reported
Additional Code 5:	Not reported
Shipment Date:	20170511
Creation Date:	7/18/2018 18:30:10
Receipt Date:	20170511
Manifest ID:	016996965JJK
Trans EPA ID:	CAD008252405
Trans Name:	PACIFIC RESOURCE RECOVERY SERVICES
Trans 2 EPA ID:	Not reported
Trans 2 Name:	Not reported
TSDF EPA ID:	CAD008252405
Trans Name:	PACIFIC RESOURCE RECOVERY SERVICES
TSDF Alt EPA ID:	Not reported
TSDF Alt Name:	Not reported
Waste Code Description:	214 - Unspecified solvent mixture
RCRA Code:	F005
Meth Code:	H061 - Fuel Blending Prior To Energy Recovery At Another Site
Quantity Tons:	0.108
Waste Quantity:	30
Quantity Unit:	G
Additional Code 1:	F003
Additional Code 2:	D001
Additional Code 3:	Not reported
Additional Code 4:	Not reported
Additional Code 5:	Not reported

Additional Info:

Year:	2011
Gen EPA ID:	CAL000312034
Shipment Date:	20110914
Creation Date:	3/23/2012 20:30:11
Receipt Date:	20110914
Manifest ID:	008712671JJK
Trans EPA ID:	CAR000194837
Trans Name:	PACIFIC COAST LACQUER
Trans 2 EPA ID:	Not reported
Trans 2 Name:	Not reported
TSDF EPA ID:	CAD008252405
Trans Name:	PACIFIC RESOURCE RECOVERY
TSDF Alt EPA ID:	Not reported
TSDF Alt Name:	Not reported
Waste Code Description:	352 - Other organic solids
RCRA Code:	F005

SECTION 1: FACILITY DETAIL REPORTS

...Continued...

Meth Code:	H141 - Storage, Bulking, And/Or Transfer Off Site--No Treatment/Reovery (H010-H129) Or (H131-H135)
Quantity Tons:	0.3
Waste Quantity:	600
Quantity Unit:	P
Additional Code 1:	F003
Additional Code 2:	D001
Additional Code 3:	Not reported
Additional Code 4:	Not reported
Additional Code 5:	Not reported

Shipment Date:	20110914
Creation Date:	3/23/2012 20:30:11
Receipt Date:	20110914
Manifest ID:	008712671JJK
Trans EPA ID:	CAR000194837
Trans Name:	PACIFIC COAST LACQUER
Trans 2 EPA ID:	Not reported
Trans 2 Name:	Not reported
TSDF EPA ID:	CAD008252405
Trans Name:	PACIFIC RESOURCE RECOVERY
TSDF Alt EPA ID:	Not reported
TSDF Alt Name:	Not reported
Waste Code Description:	214 - Unspecified solvent mixture
RCRA Code:	F005
Meth Code:	H061 - Fuel Blending Prior To Energy Recovery At Another Site
Quantity Tons:	0.054
Waste Quantity:	15
Quantity Unit:	G
Additional Code 1:	F003
Additional Code 2:	D001
Additional Code 3:	Not reported
Additional Code 4:	Not reported
Additional Code 5:	Not reported

Shipment Date:	20110909
Creation Date:	3/22/2012 20:30:33
Receipt Date:	20110912
Manifest ID:	008712436JJK
Trans EPA ID:	CAR000194837
Trans Name:	PACIFIC COAST LACQUER
Trans 2 EPA ID:	Not reported
Trans 2 Name:	Not reported
TSDF EPA ID:	CAD008252405
Trans Name:	PACIFIC RESOURCE RECOVERY
TSDF Alt EPA ID:	Not reported
TSDF Alt Name:	Not reported
Waste Code Description:	214 - Unspecified solvent mixture
RCRA Code:	F005
Meth Code:	H020 - Solvents Recovery
Quantity Tons:	0.054
Waste Quantity:	15
Quantity Unit:	G
Additional Code 1:	F003
Additional Code 2:	D001
Additional Code 3:	Not reported
Additional Code 4:	Not reported
Additional Code 5:	Not reported

Shipment Date:	20110909
Creation Date:	3/22/2012 20:30:33
Receipt Date:	20110912
Manifest ID:	008712436JJK
Trans EPA ID:	CAR000194837
Trans Name:	PACIFIC COAST LACQUER
Trans 2 EPA ID:	Not reported
Trans 2 Name:	Not reported
TSDF EPA ID:	CAD008252405
Trans Name:	PACIFIC RESOURCE RECOVERY
TSDF Alt EPA ID:	Not reported
TSDF Alt Name:	Not reported
Waste Code Description:	133 - Aqueous solution with 10% or more total organic residues
RCRA Code:	Not reported
Meth Code:	H061 - Fuel Blending Prior To Energy Recovery At Another Site
Quantity Tons:	0.1251
Waste Quantity:	30
Quantity Unit:	G
Additional Code 1:	Not reported
Additional Code 2:	Not reported
Additional Code 3:	Not reported
Additional Code 4:	Not reported
Additional Code 5:	Not reported

Additional Info:

SECTION 1: FACILITY DETAIL REPORTS

...Continued...

Year:	2007
Gen EPA ID:	CAL000312034
Shipment Date:	20071120
Creation Date:	4/22/2008 18:30:17
Receipt Date:	20071120
Manifest ID:	003324484JJK
Trans EPA ID:	CAD008252405
Trans Name:	PACIFIC COAST LACQUER
Trans 2 EPA ID:	Not reported
Trans 2 Name:	Not reported
TSDF EPA ID:	CAD008252405
Trans Name:	PACIFIC RESOURCE RECOVERY
TSDF Alt EPA ID:	Not reported
TSDF Alt Name:	Not reported
Waste Code Description:	352 - Other organic solids
RCRA Code:	F005
Meth Code:	H141 - Storage, Bulking, And/Or Transfer Off Site--No Treatment/Reovery (H010-H129) Or (H131-H135)
Quantity Tons:	0.1
Waste Quantity:	200
Quantity Unit:	P
Additional Code 1:	F003
Additional Code 2:	D001
Additional Code 3:	Not reported
Additional Code 4:	Not reported
Additional Code 5:	Not reported

Shipment Date:	20070926
Creation Date:	3/11/2008 18:30:17
Receipt Date:	20070926
Manifest ID:	003329353JJK
Trans EPA ID:	CAD008252405
Trans Name:	PACIFIC COAST LACQUER
Trans 2 EPA ID:	Not reported
Trans 2 Name:	Not reported
TSDF EPA ID:	CAD008252405
Trans Name:	PACIFIC RESOURCE RECOVERY
TSDF Alt EPA ID:	Not reported
TSDF Alt Name:	Not reported
Waste Code Description:	214 - Unspecified solvent mixture
RCRA Code:	F005
Meth Code:	H020 - Solvents Recovery
Quantity Tons:	0.108
Waste Quantity:	30
Quantity Unit:	G
Additional Code 1:	F003
Additional Code 2:	D001
Additional Code 3:	Not reported
Additional Code 4:	Not reported
Additional Code 5:	Not reported

Shipment Date:	20070713
Creation Date:	2/29/2008 18:30:06
Receipt Date:	20070713
Manifest ID:	001657968JJK
Trans EPA ID:	CAD008252405
Trans Name:	PACIFIC COAST LACQUER
Trans 2 EPA ID:	Not reported
Trans 2 Name:	Not reported
TSDF EPA ID:	CAD008252405
Trans Name:	PACIFIC RESOURCE RECOVERY
TSDF Alt EPA ID:	Not reported
TSDF Alt Name:	Not reported
Waste Code Description:	214 - Unspecified solvent mixture
RCRA Code:	F005
Meth Code:	H020 - Solvents Recovery
Quantity Tons:	0.108
Waste Quantity:	30
Quantity Unit:	G
Additional Code 1:	F003
Additional Code 2:	D001
Additional Code 3:	Not reported
Additional Code 4:	Not reported
Additional Code 5:	Not reported

Shipment Date:	20070425
Creation Date:	12/20/2007 18:30:07
Receipt Date:	20070425
Manifest ID:	000580459JJK
Trans EPA ID:	CAD008252405
Trans Name:	PACIFIC COAST LACQUER
Trans 2 EPA ID:	Not reported
Trans 2 Name:	Not reported
TSDF EPA ID:	CAD008252405

Trans Name:	PACIFIC RESOURCE RECOVERY
TSDF Alt EPA ID:	Not reported
TSDF Alt Name:	Not reported
Waste Code Description:	214 - Unspecified solvent mixture
RCRA Code:	F005
Meth Code:	H061 - Fuel Blending Prior To Energy Recovery At Another Site
Quantity Tons:	0.108
Waste Quantity:	30
Quantity Unit:	G
Additional Code 1:	F003
Additional Code 2:	D001
Additional Code 3:	Not reported
Additional Code 4:	Not reported
Additional Code 5:	Not reported

Additional Info:

Year:	2013
Gen EPA ID:	CAL000312034
Shipment Date:	20130702
Creation Date:	11/27/2013 22:15:18
Receipt Date:	20130702
Manifest ID:	010805352JJK
Trans EPA ID:	CAD008252405
Trans Name:	PACIFIC RESOURCE RECOVERY SERVICES
Trans 2 EPA ID:	Not reported
Trans 2 Name:	Not reported
TSDF EPA ID:	CAD008252405
Trans Name:	PACIFIC RESOURCE RECOVERY SERVICES
TSDF Alt EPA ID:	Not reported
TSDF Alt Name:	Not reported
Waste Code Description:	352 - Other organic solids
RCRA Code:	F005
Meth Code:	H141 - Storage, Bulking, And/Or Transfer Off Site--No Treatment/Reovery (H010-H129) Or (H131-H135)
Quantity Tons:	0.1
Waste Quantity:	200
Quantity Unit:	P
Additional Code 1:	F003
Additional Code 2:	D001
Additional Code 3:	Not reported
Additional Code 4:	Not reported
Additional Code 5:	Not reported
Shipment Date:	20130626
Creation Date:	11/27/2013 22:15:18
Receipt Date:	20130626
Manifest ID:	010805118JJK
Trans EPA ID:	CAD008252405
Trans Name:	PACIFIC RESOURCE RECOVERY SERVICES
Trans 2 EPA ID:	Not reported
Trans 2 Name:	Not reported
TSDF EPA ID:	CAD008252405
Trans Name:	PACIFIC RESOURCE RECOVERY SERVICES
TSDF Alt EPA ID:	Not reported
TSDF Alt Name:	Not reported
Waste Code Description:	214 - Unspecified solvent mixture
RCRA Code:	F005
Meth Code:	H020 - Solvents Recovery
Quantity Tons:	0.18
Waste Quantity:	50
Quantity Unit:	G
Additional Code 1:	F003
Additional Code 2:	D001
Additional Code 3:	Not reported
Additional Code 4:	Not reported
Additional Code 5:	Not reported
Shipment Date:	20130626
Creation Date:	11/27/2013 22:15:18
Receipt Date:	20130626
Manifest ID:	010805118JJK
Trans EPA ID:	CAD008252405
Trans Name:	PACIFIC RESOURCE RECOVERY SERVICES
Trans 2 EPA ID:	Not reported
Trans 2 Name:	Not reported
TSDF EPA ID:	CAD008252405
Trans Name:	PACIFIC RESOURCE RECOVERY SERVICES
TSDF Alt EPA ID:	Not reported
TSDF Alt Name:	Not reported
Waste Code Description:	133 - Aqueous solution with 10% or more total organic residues
RCRA Code:	Not reported
Meth Code:	H061 - Fuel Blending Prior To Energy Recovery At Another Site
Quantity Tons:	0.1251

Waste Quantity:	30
Quantity Unit:	G
Additional Code 1:	Not reported
Additional Code 2:	Not reported
Additional Code 3:	Not reported
Additional Code 4:	Not reported
Additional Code 5:	Not reported

Additional Info:

Year:	2010
Gen EPA ID:	CAL000312034
Shipment Date:	20100720
Creation Date:	1/27/2011 18:30:23
Receipt Date:	20100720
Manifest ID:	006494869JJK
Trans EPA ID:	CAR000194837
Trans Name:	PACIFIC COAST LACQUER
Trans 2 EPA ID:	Not reported
Trans 2 Name:	Not reported
TSDF EPA ID:	CAD008252405
Trans Name:	PACIFIC RESOURCE RECOVERY
TSDF Alt EPA ID:	Not reported
TSDF Alt Name:	Not reported
Waste Code Description:	352 - Other organic solids
RCRA Code:	F005
Meth Code:	H141 - Storage, Bulking, And/Or Transfer Off Site--No Treatment/Reovery (H010-H129) Or (H131-H135)
Quantity Tons:	0.1
Waste Quantity:	200
Quantity Unit:	P
Additional Code 1:	F003
Additional Code 2:	D001
Additional Code 3:	Not reported
Additional Code 4:	Not reported
Additional Code 5:	Not reported
Shipment Date:	20100720
Creation Date:	1/27/2011 18:30:23
Receipt Date:	20100720
Manifest ID:	006494869JJK
Trans EPA ID:	CAR000194837
Trans Name:	PACIFIC COAST LACQUER
Trans 2 EPA ID:	Not reported
Trans 2 Name:	Not reported
TSDF EPA ID:	CAD008252405
Trans Name:	PACIFIC RESOURCE RECOVERY
TSDF Alt EPA ID:	Not reported
TSDF Alt Name:	Not reported
Waste Code Description:	214 - Unspecified solvent mixture
RCRA Code:	F005
Meth Code:	H061 - Fuel Blending Prior To Energy Recovery At Another Site
Quantity Tons:	0.108
Waste Quantity:	30
Quantity Unit:	G
Additional Code 1:	F003
Additional Code 2:	D001
Additional Code 3:	Not reported
Additional Code 4:	Not reported
Additional Code 5:	Not reported
Shipment Date:	20100720
Creation Date:	1/27/2011 18:30:23
Receipt Date:	20100720
Manifest ID:	006494869JJK
Trans EPA ID:	CAR000194837
Trans Name:	PACIFIC COAST LACQUER
Trans 2 EPA ID:	Not reported
Trans 2 Name:	Not reported
TSDF EPA ID:	CAD008252405
Trans Name:	PACIFIC RESOURCE RECOVERY
TSDF Alt EPA ID:	Not reported
TSDF Alt Name:	Not reported
Waste Code Description:	133 - Aqueous solution with 10% or more total organic residues
RCRA Code:	Not reported
Meth Code:	H061 - Fuel Blending Prior To Energy Recovery At Another Site
Quantity Tons:	0.1251
Waste Quantity:	30
Quantity Unit:	G
Additional Code 1:	Not reported
Additional Code 2:	Not reported
Additional Code 3:	Not reported
Additional Code 4:	Not reported
Additional Code 5:	Not reported

Shipment Date: 20100204
Creation Date: 11/3/2010 18:30:37
Receipt Date: 20100204
Manifest ID: 006487745JJK
Trans EPA ID: CAR000194837
Trans Name: PACIFIC COAST LACQUER
Trans 2 EPA ID: Not reported
Trans 2 Name: Not reported
TSDF EPA ID: CAD008252405
Trans Name: PACIFIC RESOURCE RECOVERY
TSDF Alt EPA ID: Not reported
TSDF Alt Name: Not reported
Waste Code Description: 352 - Other organic solids
RCRA Code: F005
Meth Code: H141 - Storage, Bulking, And/Or Transfer Off Site--No Treatment/Reovery (H010-H129) Or (H131-H135)
Quantity Tons: 0.2
Waste Quantity: 400
Quantity Unit: P
Additional Code 1: F003
Additional Code 2: D001
Additional Code 3: Not reported
Additional Code 4: Not reported
Additional Code 5: Not reported

Shipment Date: 20100204
Creation Date: 11/3/2010 18:30:37
Receipt Date: 20100204
Manifest ID: 006487745JJK
Trans EPA ID: CAR000194837
Trans Name: PACIFIC COAST LACQUER
Trans 2 EPA ID: Not reported
Trans 2 Name: Not reported
TSDF EPA ID: CAD008252405
Trans Name: PACIFIC RESOURCE RECOVERY
TSDF Alt EPA ID: Not reported
TSDF Alt Name: Not reported
Waste Code Description: 214 - Unspecified solvent mixture
RCRA Code: F005
Meth Code: H020 - Solvents Recovery
Quantity Tons: 0.1008
Waste Quantity: 28
Quantity Unit: G
Additional Code 1: F003
Additional Code 2: D001
Additional Code 3: Not reported
Additional Code 4: Not reported
Additional Code 5: Not reported

Additional Info:
Year: 2008
Gen EPA ID: CAL000312034

Shipment Date: 20080702
Creation Date: 12/8/2008 18:30:18
Receipt Date: 20080711
Manifest ID: 003935152JJK
Trans EPA ID: CAD008252405
Trans Name: PACIFIC COAST LACQUER
Trans 2 EPA ID: Not reported
Trans 2 Name: Not reported
TSDF EPA ID: CAD008252405
Trans Name: PACIFIC RESOURCE RECOVERY
TSDF Alt EPA ID: Not reported
TSDF Alt Name: Not reported
Waste Code Description: 214 - Unspecified solvent mixture
RCRA Code: F005
Meth Code: H061 - Fuel Blending Prior To Energy Recovery At Another Site
Quantity Tons: 0.09
Waste Quantity: 25
Quantity Unit: G
Additional Code 1: F003
Additional Code 2: D001
Additional Code 3: Not reported
Additional Code 4: Not reported
Additional Code 5: Not reported

Additional Info:
Year: 2006
Gen EPA ID: CAL000312034

Shipment Date: 20061017
Creation Date: 6/29/2007 18:30:33

Receipt Date:	20061017
Manifest ID:	000581641JJK
Trans EPA ID:	CAD008252405
Trans Name:	PACIFIC COAST LACQUER
Trans 2 EPA ID:	Not reported
Trans 2 Name:	Not reported
TSDF EPA ID:	CAD008252405
Trans Name:	PACIFIC RESOURCE RECOVERY
TSDF Alt EPA ID:	Not reported
TSDF Alt Name:	Not reported
Waste Code Description:	214 - Unspecified solvent mixture
RCRA Code:	F005
Meth Code:	H061 - Fuel Blending Prior To Energy Recovery At Another Site
Quantity Tons:	0.0432
Waste Quantity:	12
Quantity Unit:	G
Additional Code 1:	F003
Additional Code 2:	D001
Additional Code 3:	Not reported
Additional Code 4:	Not reported
Additional Code 5:	Not reported

Shipment Date:	20061017
Creation Date:	6/29/2007 18:30:33
Receipt Date:	20061017
Manifest ID:	000581641JJK
Trans EPA ID:	CAD008252405
Trans Name:	PACIFIC COAST LACQUER
Trans 2 EPA ID:	Not reported
Trans 2 Name:	Not reported
TSDF EPA ID:	CAD008252405
Trans Name:	PACIFIC RESOURCE RECOVERY
TSDF Alt EPA ID:	Not reported
TSDF Alt Name:	Not reported
Waste Code Description:	214 - Unspecified solvent mixture
RCRA Code:	F005
Meth Code:	H020 - Solvents Recovery
Quantity Tons:	0.1548
Waste Quantity:	43
Quantity Unit:	G
Additional Code 1:	F003
Additional Code 2:	D001
Additional Code 3:	Not reported
Additional Code 4:	Not reported
Additional Code 5:	Not reported

Additional Info:

Year:	2016
Gen EPA ID:	CAL000312034

Shipment Date:	20150327
Creation Date:	9/11/2015 22:15:47
Receipt Date:	20150327
Manifest ID:	013250179JJK
Trans EPA ID:	CAD008252405
Trans Name:	PACIFIC RESOURCE RECOVERY SERVICES
Trans 2 EPA ID:	Not reported
Trans 2 Name:	Not reported
TSDF EPA ID:	CAD008252405
Trans Name:	PACIFIC RESOURCE RECOVERY SERVICES
TSDF Alt EPA ID:	Not reported
TSDF Alt Name:	Not reported
Waste Code Description:	214 - Unspecified solvent mixture
RCRA Code:	F005
Meth Code:	H061 - Fuel Blending Prior To Energy Recovery At Another Site
Quantity Tons:	0.108
Waste Quantity:	30
Quantity Unit:	G
Additional Code 1:	F003
Additional Code 2:	D001
Additional Code 3:	Not reported
Additional Code 4:	Not reported
Additional Code 5:	Not reported

Shipment Date:	20150114
Creation Date:	6/26/2015 22:15:23
Receipt Date:	20150114
Manifest ID:	013241621JJK
Trans EPA ID:	CAD008252405
Trans Name:	PACIFIC RESOURCE RECOVERY SERVICES
Trans 2 EPA ID:	Not reported
Trans 2 Name:	Not reported
TSDF EPA ID:	CAD008252405
Trans Name:	PACIFIC RESOURCE RECOVERY SERVICES

TSDF Alt EPA ID:	Not reported
TSDF Alt Name:	Not reported
Waste Code Description:	352 - Other organic solids
RCRA Code:	F005
Meth Code:	H141 - Storage, Bulking, And/Or Transfer Off Site--No Treatment/Reovery (H010-H129) Or (H131-H135)
Quantity Tons:	0.1
Waste Quantity:	200
Quantity Unit:	P
Additional Code 1:	F003
Additional Code 2:	D001
Additional Code 3:	Not reported
Additional Code 4:	Not reported
Additional Code 5:	Not reported

Shipment Date:	20150114
Creation Date:	6/26/2015 22:15:23
Receipt Date:	20150114
Manifest ID:	013241621JJK
Trans EPA ID:	CAD008252405
Trans Name:	PACIFIC RESOURCE RECOVERY SERVICES
Trans 2 EPA ID:	Not reported
Trans 2 Name:	Not reported
TSDF EPA ID:	CAD008252405
Trans Name:	PACIFIC RESOURCE RECOVERY SERVICES
TSDF Alt EPA ID:	Not reported
TSDF Alt Name:	Not reported
Waste Code Description:	214 - Unspecified solvent mixture
RCRA Code:	F005
Meth Code:	H020 - Solvents Recovery
Quantity Tons:	0.036
Waste Quantity:	10
Quantity Unit:	G
Additional Code 1:	F003
Additional Code 2:	D001
Additional Code 3:	Not reported
Additional Code 4:	Not reported
Additional Code 5:	Not reported

Additional Info:

Year:	2014
Gen EPA ID:	CAL000312034

Shipment Date:	20140226
Creation Date:	8/14/2014 22:15:12
Receipt Date:	20140226
Manifest ID:	010801447JJK
Trans EPA ID:	CAD008252405
Trans Name:	PACIFIC RESOURCE RECOVERY SERVICES
Trans 2 EPA ID:	Not reported
Trans 2 Name:	Not reported
TSDF EPA ID:	CAD008252405
Trans Name:	PACIFIC RESOURCE RECOVERY SERVICES
TSDF Alt EPA ID:	Not reported
TSDF Alt Name:	Not reported
Waste Code Description:	214 - Unspecified solvent mixture
RCRA Code:	F005
Meth Code:	H061 - Fuel Blending Prior To Energy Recovery At Another Site
Quantity Tons:	0.108
Waste Quantity:	30
Quantity Unit:	G
Additional Code 1:	F003
Additional Code 2:	D001
Additional Code 3:	Not reported
Additional Code 4:	Not reported
Additional Code 5:	Not reported

SECTION 2: DATABASES AND UPDATE DATES

To maintain currency of the following federal, state and local databases, EDR contacts the appropriate government agency on a monthly or quarterly basis as required.

Elapsed ASTM days: Provides confirmation that this report meets or exceeds the 90-day updating requirement of the ASTM standard.

DATABASES FOUND IN THIS REPORT

CA CERS HAZ WASTE: CERS HAZ WASTE
Source: CalEPA
Telephone: 916-323-2514
List of sites in the California Environmental Protection Agency (CalEPA) Regulated Site Portal which fall under the Hazardous Chemical Management, Hazardous Waste Onsite Treatment, Household Hazardous Waste Collection, Hazardous Waste Generator, and RCRA LQ HW Generator programs.

Date of Government Version: 01/20/2021
Database Release Frequency: Quarterly
Date of Last EDR Contact: 04/20/2021
Date of Next Scheduled Update: 08/02/2021

CA HWTS: Hazardous Waste Tracking System
Source: Department of Toxic Substances Control
Telephone: 916-324-2444
DTSC maintains the Hazardous Waste Tracking System that stores ID number information since the early 1980s and manifest data since 1993. The system collects both manifest copies from the generator and destination facility.

Date of Government Version: 04/08/2021
Database Release Frequency: Varies
Date of Last EDR Contact: 04/05/2021
Date of Next Scheduled Update: 07/19/2021

CA CERS: CERS
Source: California Environmental Protection Agency
Telephone: 916-323-2514
The CalEPA Regulated Site Portal database combines data about environmentally regulated sites and facilities in California into a single database. It combines data from a variety of state and federal databases, and provides an overview of regulated activities across the spectrum of environmental programs for any given location in California. These activities include hazardous materials and waste, state and federal cleanups, impacted ground and surface waters, and toxic materials

Date of Government Version: 01/20/2021
Database Release Frequency: Varies
Date of Last EDR Contact: 04/20/2021
Date of Next Scheduled Update: 08/02/2021

CA HAZNET: Facility and Manifest Data
Source: California Environmental Protection Agency
Telephone: 916-255-1136
Facility and Manifest Data. The data is extracted from the copies of hazardous waste manifests received each year by the DTSC. The annual volume of manifests is typically 700,000 - 1,000,000 annually, representing approximately 350,000 - 500,000 shipments. Data are from the manifests submitted without correction, and therefore many contain some invalid values for data elements such as generator ID, TSD ID, waste category, and disposal method. This database begins with calendar year 1993.

Date of Government Version: 12/31/2019
Database Release Frequency: Annually
Date of Last EDR Contact: 04/09/2021
Date of Next Scheduled Update: 07/19/2021

PAGE 7122 STATE WATER RESOURCES CONTROL BOARD 06/01/88

HAZARDOUS SUBSTANCE STORAGE CONTAINER INFORMATION FOR LOS ANGELES COUNTY

CONTAINER TYPES: 1,2,3,4,5

(1=FARM MOTOR VEHICLE FUEL TANKS, 2=ALL OTHER PRODUCT TANKS, 3=WASTE TANKS, 4=SUMPS, 5=PITS, PONDS, LAGOONS & OTHERS)

I OWNER
CONWIN CARBONIC CO.
5420 SAN FERNANDO RD. WEST LOS ANGELES CA 90039

II FACILITY

CONWIN CARBONIC CO.
5420 SAN FERNADO RD. WEST
LOS ANGELES CA 90039

MAILING ADDRESS
TOWNSHIP/RANGE/SECTION
P.O. BOX 1009
MONTROSE CA 91020

DEALER/FOREMAN/SUPERVISOR
TELEPHONE
A. WING
(818) 240-9233

TYPE OF BUSINESS
NO. OF CONTAINERS
DRY ICE CO.
2

CROSS STREET :
DORAN

III 24-HR. CONTACT PERSON / TELEPHONE
DAY: WING, ALBERT (818) 790-0068 NIGHT: WING, ALBERT (818) 790-0068

********** OWNER ASSIGNED CONTAINER NUMBER: 1 ********** STATE BOARD ASSIGNED CONTAINER ID NUMBER: 0000019040001 **********

IV DESCRIPTION
A. CONTAINER TYPE : TANK
B. MANUFACTURER/YR OF MFG: /
C. YEAR INSTALLED : UNK
D. CAPACITY (GALLONS) : 7,500
E. REPAIRS : UNKN IF YES WHEN :
F. CURRENTLY USED : YES IF NO, YEAR OF LAST USE:
G. STORES : PRODUCT
H. MOTOR VEHICLE FUEL/WASTE OIL : YES CONTAINS: REGULAR

IS CONTAINER LOCATED ON A FARM : NO

V CONTAINER CONSTRUCTION
A. THICKNESS:
B. VAULTING: NON-VAULTED C. WALLING: UNKNOWN
D. MATERIAL : CARBON STEEL
E. LINING : UNKNOWN
F. WRAPPING : UNKNOWN

VI PIPING
A. ABOVEGROUND PIPING :
B. UNDERGROUND PIPING : SUCTION
C. REPAIRS : IF YES, YEAR OF MOST RECENT REPAIR:

VII LEAK DETECTION
NONE

VIII CHEMICAL COMPOSITION OF SUBSTANCES CURRENTLY STORED IN CONTAINER
12032 REGULAR MOTOR VEHICLE FUEL

PAGE 7123 STATE WATER RESOURCES CONTROL BOARD 06/01/88

HAZARDOUS SUBSTANCE STORAGE CONTAINER INFORMATION FOR LOS ANGELES COUNTY

CONTAINER TYPES: 1,2,3,4,5

(1=FARM MOTOR VEHICLE FUEL TANKS, 2=ALL OTHER PRODUCT TANKS, 3=WASTE TANKS, 4=SUMP, 5=PITS, PONDS, LAGOONS & OTHERS)

********** OWNER ASSIGNED CONTAINER NUMBER: 1 ********** STATE BOARD ASSIGNED CONTAINER ID NUMBER: 00000019040002 **********

IV DESCRIPTION
- A. CONTAINER TYPE : TANK
- B. MANUFACTURER/YR OF MFG:
- C. YEAR INSTALLED : UNK
- D. CAPACITY (GALLONS) : 7,500
- E. REPAIRS : NONE IF YES WHEN :
- F. CURRENTLY USED : YES IF NO, YEAR OF LAST USE:
- G. STORES : PRODUCT
- H. MOTOR VEHICLE FUEL/WASTE OIL : YES CONTAINS: REGULAR

IS CONTAINER LOCATED ON A FARM : NO

V CONTAINER CONSTRUCTION
- A. THICKNESS:
- B. VAULTING: UNKNOWN
- C. WALLING: UNKNOWN
- D. MATERIAL : UNKNOWN
- E. LINING : UNKNOWN
- F. WRAPPING : UNKNOWN

VI PIPING
- A. ABOVEGROUND PIPING :
- B. UNDERGROUND PIPING : SUCTION
- C. REPAIRS : UNKN IF YES, YEAR OF MOST RECENT REPAIR:

VII LEAK DETECTION
OTHER

VIII CHEMICAL COMPOSITION OF SUBSTANCES CURRENTLY STORED IN CONTAINER
12032 REGULAR MOTOR VEHICLE FUEL

Appendix F

Resumes of Project Personnel

J. JUSTIN RAUZON, REPA



Justin Rauzon, REPA

Education

MEM – Environmental Management, Duke University, 2014
BS – Zoology (Double Emphasis: Human and Marine Biology), Brigham Young University, 2004

Professional Licenses

Registered Environmental Property Assessor (REPA), National Registry of Environmental Professionals (No. 485639)

Specialty Certifications

OSHA 40-Hour Health and Safety Training for Hazardous Waste Workers
8-Hour Annual Refresher Training for Hazardous Waste Site Activities
OSHA 16-Hour Initial Asbestos Operations and Maintenance Training
Thermo Scientific Niton XRF Analyzer Operator's Training
First-Aid and CPR Training

Professional Affiliations

National Ground Water Association, Member (2015 to Present)

Professional Experience

Mr. Rauzon has more than 15 years of environmental services experience, all with SCS. Fluent in Spanish, Mr. Rauzon is an SCS Project Manager with a diverse background in biological and environmental sciences, and regularly performs environmental assessments and compliance audits at sites in the U.S. and in Latin America. He has technical and management experience with soil, soil vapor, and groundwater investigations at industrial, commercial, landfill, greenfield, and residential properties. He has extensive experience with environmental laws and regulations in both the U.S. and Mexico. His work experience includes all project phases, from development of cost estimates for various site assessment and cleanup programs to implementing remediation programs and interfacing with regulatory agencies.

Selected projects in which he has participated are described below.

Environmental Management

Due diligence assessments of properties prior to real estate transfer of properties in California, Arizona, New Jersey, Mexico, Puerto Rico, and the Dominican Republic. Mr. Rauzon has completed numerous due diligence assessments of properties prior to acquisition, disposition, or loan financing by investment banks, insurance companies, corporations, non-profit entities, real estate developers, and private parties. Projects have included Phase I assessments that meet federal All Appropriate Investigation (AAI) regulations, American Society for Testing and Materials

(ASTM) standards, and client-specific guidelines; inspections for asbestos and lead-based paint; Phase II investigations; preparation of abatement and remediation cost estimates; and regulatory agency coordination. These projects frequently involve review of previous environmental reports and investigation of current and past on-site operations, regulatory agency records searches, evaluation of historical property use information, identification of nearby potentially contaminated sites, and development of appropriate conclusions about environmental risks. Investigations involve preparation of work plans, soil boring and subsequent sampling, groundwater well installation and sampling, soil gas probe installation and sampling, precision mapping, evaluation of contaminants in accordance with regulatory requirements or generally accepted guidelines, preparation of investigation report, and analysis of applicable remedial alternatives. Mr. Rauzon has served as the Project Manager for sites that have received regulatory closure from various regulatory agencies.

Planning, coordinating, and supervising remedial actions that included excavation, transport, and disposal of contaminated soils and water. Investigations involve preparation of Remedial Action Plans (RAPs), direction of fieldwork, oversight of confirmatory sampling, and interfacing with regulatory agencies.

The characterization of hazardous waste materials. These projects include collection of soil and/or liquid samples to profile the waste materials, interpretation of laboratory results, and evaluation of disposal/recycling options to minimize the costs and liabilities to clients associated with the removal of wastes.

Assessment and certification of hazardous waste tank systems. These investigations involve working with a Professional Engineer to complete field inspections of hazardous waste tanks, associated ancillary equipment, leak-detection systems, and secondary containment devices, as well as interfacing with regulatory agencies.

Project Management

Project Manager for due diligence investigation of a portfolio with more than 300 industrial sites throughout Mexico. SCS services included conducting Phase I and Phase II environmental assessments within the strict timeline of the $1.2 billion industrial real estate transaction. Subsequent to the closing of the deal, SCS provided ongoing consulting services to facilitate integration and management of various facilities with ongoing environmental issues.

Project Manager for hazardous materials consulting services in support of the State Route 91 Corridor Improvement Project in Orange and Riverside Counties, CA. SCS services included sampling and inventory of potentially hazardous materials associated with more than 25 bridges along the SR-91 and I-15 freeways; environmental assessments on properties within the proposed freeway expansion area; and soil testing for herbicides, pesticides, and fungicides on several land parcels.

Project Manager for investigation and remediation of industrial facility located in Fontana, CA. SCS conducted a series of environmental assessments, investigations, and remedial activities that provided sufficient information to identify environmental issues and business risks, and facilitate the client's successful purchase of property. A number of recognized environmental conditions, including releases of coal tar, solvents, heavy metals, and total petroleum hydrocarbons, were identified. Project activities conducted during the acquisition and redevelopment of the property included shallow and deep soil and soil vapor investigations; installation of groundwater monitoring wells and subsequent groundwater sampling; subsequent remedial excavation under San Bernardino County Fire Department (SBCFD) oversight to obtain closure; and excavation and off-site disposition of contaminated soil.

Health and Safety

Mr. Rauzon has participated in a certified health and safety program in compliance with OSHA Standard 29 CFR 1910.120. He is knowledgeable in incident response operations, team functions, personnel safety, and field equipment. He is able to recognize and evaluate potential chemical and physical hazards and associated risks in field operations; discuss and use personal protective equipment (PPE), such as respiratory protection and protective clothing; use and interpret direct-reading instruments; and examine and establish Standard Operating Safety Guidelines to ensure safe and effective response operations.

Publications

Rauzon, J. J., "Mexico: Environmental Due Diligence and the Mexican Waste Law," EHS Journal, November 13, 2010.

TYLER WATKINS



Education

BA – Geology, Carleton College, 2013

Specialty Certifications

OSHA 40-Hour HAZWOPER
SCAQMD Rule 403
OSHA 10 Construction
MSHA Mine Safety

Professional Experience

Ms. Watkins is a Project Professional with 5 years of experience in environmental remediation and compliance. She is responsible for Phase I and II Environmental Site Assessments (ESAs), multimedia sampling and reporting (soil, groundwater, surface water, sediment, soil vapor, air), as well as compliance monitoring, permitting, document preparation, and proposals. She works directly with our local clients and regulatory agencies, ensuring timeliness of reports and compliance.

Ms. Watkins' previous experience includes field investigations and report production involving groundwater monitoring, perfluorooctanoic acid (PFAS) sample collection, excavation events related to South Coast Air Quality Management District (SCAQMD) Rule 1466 monitoring, preparation of sampling plans for Phase II investigations, stormwater inspections and reporting, and related field activities. She has developed a conceptual site model to request closure for a service station site, and has overseen contractors in a variety of field activities, including Organochlorine pesticides (OCP) testing in school sites, aerially deposited lead surveys, and soil vapor monitoring. She has conducted site investigations related to federal and state hazardous waste; produced reports for review by oversight agencies such as the Regional Water Quality Control Board (RWQCB), CalTrans, and California Department of Toxic Substances Control (DTSC); prepared Phase I ESA reports; and logged and sampled soil using boring techniques that included sonic drilling, hand auger, and direct push equipment. She has also overseen Phase II projects, and coordinated the installation and abandonment of wells, including obtaining permits, contact with subcontractors, and field oversight. She also has expertise in soil vapor well installation and monitoring.

Ms. Watkins is proficient in Microsoft Office, Adobe Illustrator, Adobe Photoshop, Canvas, and gINT.

Recent experience includes:

Phase I ESAs. Ms. Watkins has contributed to Phase I ESAs completed in accordance with various lender, American Society for Testing and Materials (ASTM), or government guidelines. Activities consisted of evaluating current and past on-site operations, generating historical property use information, identifying potentially contaminated sites in the surrounding areas, reviewing previous reports and/or files maintained by regulatory agencies, and developing conclusions regarding the presence of Recognized Environmental Conditions (RECs) and recommendations for further investigation.

Site Investigations. Ms. Watkins has conducted soil gas surveys and soil sampling with precision mapping of sites, installation of soil borings, lithologic logging, collection of soil samples, and

evaluation of subsurface contaminants in soil and groundwater in accordance with regulatory agency requirements or generally accepted guidelines.

Quarterly and Semiannual Groundwater Monitoring Reports. Ms. Watkins has assisted in the preparation of numerous routine monitoring reports for various sites with oversight of various regulatory agencies. Facilities have included various landfills across California as well as manufacturing sites.

Oversight Activities, Various Excavation Sites, CA. Ms. Watkins has served as a field technician for excavation activities at various sites throughout Southern California. Her responsibilities have included ambient air monitoring, confirmation sampling of excavated areas, oversight of truck loading, and implementation of fugitive dust control.

San Onofre Nuclear Generating Station. Ms. Watkins worked with DTSC and the Navy to characterize site conditions through groundwater well installation and monitoring, soil vapor well installation and monitoring, sampling of surface sediments, and waste characterization. Ms. Watkins oversaw the installation of 20 groundwater monitoring wells using sonic drilling techniques.

School Site Investigations. Ms. Watkins has assisted with school site investigations for the Long Beach Unified School District, including methane monitoring, excavation oversight, indoor air monitoring, and confirmation sampling for demolition activities. She worked closely with the Long Beach Unified School District and regulatory agencies to complete assessments and reports.

Lennar Real Estate. Ms. Watkins' experience includes conducting stormwater inspections and implementation of Best Management Practices (BMPs). She has prepared Stormwater Pollution Prevention Plans (SWPPPs) and quarterly as well as annual stormwater reports, and has given presentations regarding the implementation of BMPs.

Geotechnical Investigations. Ms. Watkins has experience in geotechnical investigations, including installing inclinometers at landfill sites and collecting soil samples for compaction testing.

Keck Summer Research, Sutton, AK. Ms. Watkins worked as a research assistant in Sutton, AK, collecting physical and biological samples that were later used to determine the depositional environment of the Chickaloon Formation.

APPENDIX D

Noise Study

Monitoring Location: Site 1

Monitoring Date: 5/31/2022

Monitoring Period

Time	LAeq	LASmax	LASmin
9:29:14	58.4	71.2	46.1
9:30:14	50.1	61.8	46.1
9:31:14	47.0	50.2	44.6
9:32:14	53.6	64.8	45.3
9:33:14	52.7	61.9	45.4
9:34:14	61.2	71.8	45.8
9:35:14	66.0	75.2	48.0
9:36:14	55.8	68.1	45.6
9:37:14	58.7	69.1	45.7
9:38:14	50.0	55.5	46.6
9:39:14	52.4	51.9	47.9

10-minute LAeq **58.6**

Monitoring Date: 3/1/2023

Time	LAeq	LASmax	LASmin
13:40:55	65.9	76.6	61.5
13:41:55	64.4	67.1	62.4
13:42:55	62.9	64.2	61.6
13:43:55	62.5	65.8	60.8
13:44:55	63.3	68.4	59.9
13:45:55	64.4	67.3	62.6
13:46:55	67.0	71.0	64.3
13:47:55	68.6	77.9	64.5
13:48:55	67.6	73.7	63.9
13:49:55	67.2	75.2	62.6
13:50:55	64.7	65.1	64.1

10-minute LAeq **65.8**

Monitoring Location: Site 2

Monitoring Date: 5/31/2022

Monitoring Period

Time	LAeq	LASmax	LASmin
9:42:40	55.8	66.3	46.3
9:43:40	54.3	66.9	46.6
9:44:40	57.3	68.5	46.5
9:45:40	53.9	59.0	48.2
9:46:40	57.0	66.8	46.5
9:47:40	49.0	51.2	47.5
9:48:40	53.1	64.8	47.7
9:49:40	54.7	67.5	48.4
9:50:40	55.0	62.4	48.3
9:51:40	57.0	68.9	49.1
9:52:40	54.4	53.5	50.1

10-minute LAeq **55.2**

Monitoring Date: 3/1/2023

Time	LAeq	LASmax	LASmin
13:51:36	66.5	70.5	64.5
13:52:36	67.1	70.1	65.1
13:53:36	65.8	68.3	63.4
13:54:36	69.6	75.1	66.2
13:55:36	67.8	74.3	65.6
13:56:36	68.5	73.6	65.0
13:57:36	68.7	77.9	66.2
13:58:36	69.2	76.3	64.0
13:59:36	67.7	74.1	65.3
14:00:36	66.5	71.4	64.8
14:01:36	69.4	73.1	65.2

10-minute LAeq **68.1**

Monitoring Location: Site 3

Monitoring Date: 5/31/2022

Monitoring Period

Time	LAeq	LASmax	LASmin
10:38:05	57.0	65.0	50.7
10:39:05	64.7	75.4	54.3
10:40:05	60.3	67.9	54.8
10:41:05	56.5	64.2	48.9
10:42:05	56.6	61.7	51.1
10:43:05	54.2	59.4	48.9
10:44:05	53.7	59.0	48.6
10:45:05	53.1	61.5	48.3
10:46:05	52.7	60.1	47.5
10:47:05	50.8	55.6	47.7
10:48:05	48.8	48.7	48.3

10-minute LAeq **57.7**

Monitoring Date: 3/1/2023

Time	LAeq	LASmax	LASmin
14:21:31	63.1	65.1	60.7
14:22:31	64.6	67.6	62.4
14:23:31	64.1	66.2	61.9
14:24:31	64.0	67.4	61.2
14:25:31	63.5	65.6	61.3
14:26:31	63.9	65.9	62.5
14:27:31	63.0	66.2	61.8
14:28:31	63.0	66.1	61.8
14:29:31	65.5	69.6	62.5
14:30:31	65.9	68.9	62.7
14:31:31	63.7	63.9	63.4

10-minute LAeq **64.1**

Monitoring Location: Site 4

Monitoring Date: 5/31/2022

Monitoring Period

Time	LAeq	LASmax	LASmin
9:59:51	66.9	74.4	46.1
10:00:51	59.1	68.1	44.8
10:01:51	61.0	69.0	47.8
10:02:51	56.4	66.1	43.4
10:03:51	54.5	64.5	43.9
10:04:51	62.1	71.3	49.2
10:05:51	55.3	65.5	45.0
10:06:51	62.7	71.0	45.7
10:07:51	62.1	72.9	46.7
10:08:51	61.5	70.5	48.3
10:09:51	64.4	67.1	65.4

10-minute LAeq **62.0**

Monitoring Date: 3/1/2023

Time	LAeq	LASmax	LASmin
14:07:04	64.6	71.9	58.9
14:08:04	65.9	71.6	60.8
14:09:04	68.2	75.1	61.3
14:10:04	66.4	71.9	61.2
14:11:04	69.2	82.4	59.9
14:12:04	66.2	72.4	61.3
14:13:04	67.2	73.2	59.8
14:14:04	62.4	70.0	59.9
14:15:04	64.7	69.8	59.9
14:16:04	63.4	70.2	60.9
14:17:04	65.0	66.1	62.0

10-minute LAeq **66.2**

Monitoring Location: Site 5

Monitoring Date: 5/31/2022

Monitoring Period

Time	LAeq	LASmax	LASmin
10:19:05	61.2	73.3	46.3
10:20:05	60.1	69.6	47.2
10:21:05	60.2	71.6	44.0
10:22:05	59.4	67.2	44.9
10:23:05	58.6	66.1	47.5
10:24:05	63.5	72.4	48.1
10:25:05	50.8	58.9	45.1
10:26:05	61.0	72.1	45.8
10:27:05	59.6	69.7	46.2
10:28:05	60.2	69.3	44.6
10:29:05	61.6	62.8	52.9

10-minute LAeq **60.4**

Monitoring Date: 3/1/2023

Time	LAeq	LASmax	LASmin
14:34:55	60.6	69.9	56.5
14:35:55	65.5	74.4	57.4
14:36:55	63.9	73.1	58.0
14:37:55	63.0	70.7	57.4
14:38:55	60.7	69.0	56.2
14:39:55	65.7	72.2	57.7
14:40:55	59.7	67.8	57.4
14:41:55	65.5	72.3	58.4
14:42:55	61.4	67.8	57.9
14:43:55	66.7	72.8	59.3
14:44:55	67.6	68.0	66.9

10-minute LAeq **64.4**

Monitoring Location: Site 6

Monitoring Date: 5/31/2022

Monitoring Period

Time	LAeq	LASmax	LASmin
10:54:26	60.9	66.1	56.6
10:55:26	61.9	68.6	56.7
10:56:26	63.2	68.4	59.4
10:57:26	61.9	68.5	57.9
10:58:26	62.5	70.1	57.8
10:59:26	62.5	70.7	58.0
11:00:26	62.6	70.5	58.2
11:01:26	61.7	66.3	56.8
11:02:26	60.7	66.1	56.5
11:03:26	60.7	63.8	58.1
11:04:26	61.2	61.2	59.0

10-minute LAeq **61.9**

Monitoring Date: 3/1/2023

Time	LAeq	LASmax	LASmin
14:48:44	71.3	76.1	68.5
14:49:44	70.3	73.0	68.6
14:50:44	69.8	71.8	68.2
14:51:44	70.4	75.5	66.7
14:52:44	71.1	74.0	68.9
14:53:44	70.3	74.2	68.1
14:54:44	71.3	73.1	69.6
14:55:44	71.3	73.6	68.6
14:56:44	70.8	78.7	64.8
14:57:44	69.3	73.2	67.0
14:58:44	68.2	68.6	67.9

10-minute LAeq **70.5**

Demolition

Receiver	Leq-8Hour/dB(A)	Source	Source type	Time slice	Li dB(A)	R'w dB	L'w dB(A)	Lw dB(A)	l or A m,m²	KI dB	KT dB	Ko dB	S m	Adiv dB	Agr dB	Abar dB	Aatm dB	Amisc dB	ADI dB	dLrefl dB(A)	Ls dB(A)	dLw dB	Cmet dB	ZR dB	Lr dB(A)
Site 1	76.2	Demolition	Area	Leq-8hour			86.4	131.9	35709.8	0	0	3	138.69	-53.8	-3.9	-0.5	-0.2		0	0.1	76.5	-0.3	0	0	76.2
Site 2	84.7	Demolition	Area	Leq-8hour			86.4	131.9	35709.8	0	0	3	68.54	-47.7	-1.6	0	-0.1		0	0	85.6	-0.3	0	0	85.2
Site 3	76.4	Demolition	Area	Leq-8hour			86.4	131.9	35709.8	0	0	3	124.58	-52.9	-3.9	-3	-0.2		0	1.9	76.8	-0.3	0	0	76.4
Site 4	63.7	Demolition	Area	Leq-8hour			86.4	131.9	35709.8	0	0	3	163.61	-55.3	-4.2	-11.5	-0.3		0	0.5	64.1	-0.3	0	0	63.7
Site 5	65.4	Demolition	Area	Leq-8hour			86.4	131.9	35709.8	0	0	3	260.44	-59.3	-4.5	-4.9	-0.5		0	0.1	65.8	-0.3	0	0	65.4
Site 6	64.1	Demolition	Area	Leq-8hour			86.4	131.9	35709.8	0	0	3	312.37	-60.9	-4.6	-4.6	-0.6		0	0.2	64.4	-0.3	0	0	64.1

Grading

Receiver	Leq-8Hour/dB(A)	Source	Source type	Time slice	Li dB(A)	R'w dB	L'w dB(A)	Lw dB(A)	I or A m,m²	KI dB	KT dB	Ko dB	S m	Adiv dB	Agr dB	Abar dB	Aatm dB	Amisc dB	ADI dB	dLrefl dB(A)	Ls dB(A)	dLw dB	Cmet dB	ZR dB	Lr dB(A)
Site 1	76.4	Grading	Area	Leq-8hour			87.3	132.6	33797.9	0	0	3	147.69	-54.4	-4.1	-0.2	-0.3		0	0.1	76.8	-0.3	0	0	76.4
Site 2	81.6	Grading	Area	Leq-8hour			87.3	132.6	33797.9	0	0	3	87.64	-49.8	-2.8	0	-0.1		0	0	82.9	-0.3	0	0	82.6
Site 3	76.8	Grading	Area	Leq-8hour			87.3	132.6	33797.9	0	0	3	125.57	-53	-3.9	-3.3	-0.2		0	2	77.2	-0.3	0	0	76.8
Site 4	64.2	Grading	Area	Leq-8hour			87.3	132.6	33797.9	0	0	3	172.65	-55.7	-4.3	-11	-0.3		0	0.3	64.6	-0.3	0	0	64.2
Site 5	66.3	Grading	Area	Leq-8hour			87.3	132.6	33797.9	0	0	3	263.24	-59.4	-4.5	-4.6	-0.5		0	0.1	66.6	-0.3	0	0	66.3
Site 6	64.9	Grading	Area	Leq-8hour			87.3	132.6	33797.9	0	0	3	316.78	-61	-4.6	-4.4	-0.6		0	0.2	65.2	-0.3	0	0	64.9

Building Construction

Receiver	Leq-8Hour/dB(A)	Source	Source type	Time slice	Li dB(A)	R'w dB	L'w dB(A)	Lw dB(A)	I or A m,m²	KI dB	KT dB	Ko dB	S m	Adiv dB	Agr dB	Abar dB	Aatm dB	Amisc dB	ADI dB	dLrefl dB	Ls dB(A)	dLw dB	Cmet dB	ZR dB	Lr dB(A)
Site 1	77.3	Building Construction	Area	Leq-8hour			88.8	129.3	11304.2	0	0	3	184.2	-56.3	-4.4	-0.7	-0.4		0	0.3	70.9	-0.3	0	0	70.5
		Building Construction	Area	Leq-8hour			88.8	128.5	9307.7	0	0	3	103.91	-51.3	-3.8	-0.1	-0.2		0	0	76.1	-0.3	0	0	75.8
		Building Construction	Area	Leq-8hour			88.8	126.9	6482.5	0	0	3	219.22	-57.8	-4.5	0	-0.4		0	0	67.2	-0.3	0	0	66.8
Site 2	83.3	Building Construction	Area	Leq-8hour			88.8	129.3	11304.2	0	0	3	142.78	-54.1	-4.2	0	-0.3		0	0.2	73.9	-0.3	0	0	81.9
		Building Construction	Area	Leq-8hour			88.8	128.5	9307.7	0	0	3	63.4	-47	-2.1	0	-0.1		0	0.1	82.3	-0.3	0	0	77.3
		Building Construction	Area	Leq-8hour			88.8	126.9	6482.5	0	0	3	194.82	-56.8	-4.5	0	-0.4		0	0	68.3	-0.3	0	0	68.2
Site 3	77.8	Building Construction	Area	Leq-8hour			88.8	129.3	11304.2	0	0	3	90.12	-50.1	-3.8	-3.2	-0.2		0	1.9	77.1	-0.3	0	0	76.8
		Building Construction	Area	Leq-8hour			88.8	128.5	9307.7	0	0	3	177.41	-56	-4.4	-4.4	-0.3		0	2.2	68.7	-0.3	0	0	68.3
		Building Construction	Area	Leq-8hour			88.8	126.9	6482.5	0	0	3	207.58	-57.3	-4.5	-2.6	-0.4		0	2.6	67.8	-0.3	0	0	67.5
Site 4	64.8	Building Construction	Area	Leq-8hour			88.8	129.3	11304.2	0	0	3	146.06	-54.3	-4.2	-10.9	-0.3		0	0.4	63	-0.3	0	0	62.7
		Building Construction	Area	Leq-8hour			88.8	128.5	9307.7	0	0	3	168.97	-55.5	-4.3	-12	-0.3		0	0	59.4	-0.3	0	0	59
		Building Construction	Area	Leq-8hour			88.8	126.9	6482.5	0	0	3	262.74	-59.4	-4.5	-9.6	-0.5		0	0	55.9	-0.3	0	0	55.5
Site 5	66.8	Building Construction	Area	Leq-8hour			88.8	129.3	11304.2	0	0	3	218.4	-57.8	-4.4	-6.4	-0.4		0	0.1	63.4	-0.3	0	0	63.1
		Building Construction	Area	Leq-8hour			88.8	128.5	9307.7	0	0	3	294.94	-60.4	-4.5	-3.5	-0.6		0	0	62.5	-0.3	0	0	62.2
		Building Construction	Area	Leq-8hour			88.8	126.9	6482.5	0	0	3	336.17	-61.5	-4.6	-2.3	-0.7		0	0.1	60.9	-0.3	0	0	60.6
Site 6	65.5	Building Construction	Area	Leq-8hour			88.8	129.3	11304.2	0	0	3	348.49	-61.8	-4.6	-2.3	-0.7		0	0.5	63.4	-0.3	0	0	63.1
		Building Construction	Area	Leq-8hour			88.8	128.5	9307.7	0	0	3	265.76	-59.5	-4.5	-6.5	-0.5		0	0	60.5	-0.3	0	0	60.1
		Building Construction	Area	Leq-8hour			88.8	126.9	6482.5	0	0	3	353.34	-62	-4.6	-5.4	-0.7		0	0.1	57.3	-0.3	0	0	57

Paving

Receiver	Leq-8Hour/dB(A)	Source	Source type	Time slice	Li dB(A)	R'w dB	L'w dB(A)	Lw dB(A)	l or A m,m²	KI dB	KT dB	Ko dB	S m	Adiv dB	Agr dB	Abar dB	Aatm dB	Amisc dB	ADI dB	dLrefl dB(A)	Ls dB(A)	dLw dB	Cmet dB	ZR dB	Lr dB(A)
Site 1	65.2	Paving	Area	Leq-8hour			81.6	120.8	8387.8	0	0	3	126.82	-53.1	-3.7	-1.4	-0.2		0	0	65.5	-0.3	0	0	65.2
Site 2	78.7	Paving	Area	Leq-8hour			81.6	120.8	8387.8	0	0	3	50.37	-45	-0.6	0	0		0	0	78.2	-0.3	0	0	78.7
Site 3	73.7	Paving	Area	Leq-8hour			81.6	120.8	8387.8	0	0	3	62.75	-46.9	-1.5	-2.9	-0.1		0	1.5	74	-0.3	0	0	73.7
Site 4	53.6	Paving	Area	Leq-8hour			81.6	120.8	8387.8	0	0	3	130.08	-53.3	-4	-13.1	-0.3		0	0.8	53.9	-0.3	0	0	53.6
Site 5	54	Paving	Area	Leq-8hour			81.6	120.8	8387.8	0	0	3	218.72	-57.8	-4.4	-7.2	-0.5		0	0.4	54.4	-0.3	0	0	54
Site 6	52.3	Paving	Area	Leq-8hour			81.6	120.8	8387.8	0	0	3	308.36	-60.8	-4.6	-5.3	-0.6		0	0.1	52.6	-0.3	0	0	52.3

Architectural Coating

Receiver	Leq-8Hour/dB(A)	Source	Source type	Time slice	Li dB(A)	R'w dB	L'w dB(A)	Lw dB(A)	l or A m,m²	Kl dB	KT dB	Ko dB	S m	Adiv dB	Agr dB	Abar dB	Aatm dB	Amisc dB	ADI dB	dLrefl dB(A)	Ls dB(A)	dLw dB	Cmet dB	ZR dB	Lr dB(A)
Site 1	61.5	Architectural Coating	Area	Leq-8hour			73	113.5	11304.2	0	0	3	184.2	-56.3	-4.4	-0.7	-0.4		0	0.3	55.1	-0.3	0	0	54.7
		Architectural Coating	Area	Leq-8hour			73	112.7	9307.7	0	0	3	103.91	-51.3	-3.8	-0.1	-0.2		0	0	60.3	-0.3	0	0	60
		Architectural Coating	Area	Leq-8hour			73	111.1	6482.5	0	0	3	219.22	-57.8	-4.5	0	-0.4		0	0	51.4	-0.3	0	0	51
Site 2	67.5	Architectural Coating	Area	Leq-8hour			73	113.5	11304.2	0	0	3	142.78	-54.1	-4.2	0	-0.3		0	0.2	58.1	-0.3	0	0	66.1
		Architectural Coating	Area	Leq-8hour			73	112.7	9307.7	0	0	3	63.4	-47	-2.1	0	-0.1		0	0.1	66.5	-0.3	0	0	61.5
		Architectural Coating	Area	Leq-8hour			73	111.1	6482.5	0	0	3	194.82	-56.8	-4.5	0	-0.4		0	0	52.5	-0.3	0	0	52.4
Site 3	62	Architectural Coating	Area	Leq-8hour			73	113.5	11304.2	0	0	3	90.12	-50.1	-3.8	-3.2	-0.2		0	1.9	61.3	-0.3	0	0	61
		Architectural Coating	Area	Leq-8hour			73	112.7	9307.7	0	0	3	177.41	-56	-4.4	-4.4	-0.3		0	2.2	52.9	-0.3	0	0	52.5
		Architectural Coating	Area	Leq-8hour			73	111.1	6482.5	0	0	3	207.58	-57.3	-4.5	-2.6	-0.4		0	2.6	52	-0.3	0	0	51.7
Site 4	49	Architectural Coating	Area	Leq-8hour			73	113.5	11304.2	0	0	3	146.06	-54.3	-4.2	-10.9	-0.3		0	0.4	47.2	-0.3	0	0	46.9
		Architectural Coating	Area	Leq-8hour			73	112.7	9307.7	0	0	3	168.97	-55.5	-4.3	-12	-0.3		0	0	43.6	-0.3	0	0	43.2
		Architectural Coating	Area	Leq-8hour			73	111.1	6482.5	0	0	3	262.74	-59.4	-4.5	-9.6	-0.5		0	0	40.1	-0.3	0	0	39.7
Site 5	51	Architectural Coating	Area	Leq-8hour			73	113.5	11304.2	0	0	3	218.4	-57.8	-4.4	-6.4	-0.4		0	0.1	47.6	-0.3	0	0	47.3
		Architectural Coating	Area	Leq-8hour			73	112.7	9307.7	0	0	3	294.94	-60.4	-4.5	-3.5	-0.6		0	0	46.7	-0.3	0	0	46.4
		Architectural Coating	Area	Leq-8hour			73	111.1	6482.5	0	0	3	336.17	-61.5	-4.6	-2.3	-0.7		0	0.1	45.1	-0.3	0	0	44.8
Site 6	49.7	Architectural Coating	Area	Leq-8hour			73	113.5	11304.2	0	0	3	348.49	-61.8	-4.6	-2.3	-0.7		0	0.5	47.6	-0.3	0	0	47.3
		Architectural Coating	Area	Leq-8hour			73	112.7	9307.7	0	0	3	265.76	-59.5	-4.5	-6.5	-0.5		0	0	44.7	-0.3	0	0	44.3
		Architectural Coating	Area	Leq-8hour			73	111.1	6482.5	0	0	3	353.34	-62	-4.6	-5.4	-0.7		0	0.1	41.5	-0.3	0	0	41.2

Roadway Construction Noise Model (RCNM),Version 1.1

Report date: 6/4/2021
Case Description Demolition

		Baselines (dBA)		---- Receptor #1 ----
Description	Land Use	Daytime	Evening	Night
Residential	Residential	65	65	65

Description	Impact Device	Usage(%)	Equipment Spec Lmax (dBA)	Actual Lmax (dBA)	Receptor Distance (feet)	Estimated Shielding (dBA)
Concrete Saw	No	20		89.6	25	0
Excavator	No	40		80.7	25	0
Excavator	No	40		80.7	25	0
Excavator	No	40		80.7	25	0
Dozer	No	40		81.7	25	0
Dozer	No	40		81.7	25	0

Calculated (dBA)

Equipment		*Lmax	Leq
Concrete Saw		95.6	88.6
Excavator		86.7	82.8
Excavator		86.7	82.8
Excavator		86.7	82.8
Dozer		87.7	83.7
Dozer		87.7	83.7
	Total	95.6	92.5

*Calculated Lmax is the Loudest value.

Roadway Construction Noise Model (RCNM),Version 1.1

Report date: 6/4/2021
Case Description: Grading

				---- Receptor #1 ----			
		Baselines (dBA)					
Description	Land Use	Daytime	Evening	Night			
Residential	Residential	65	65	65			

Description	Impact Device	Usage(%)	Equipment Spec Lmax (dBA)	Actual Lmax (dBA)	Receptor Distance (feet)	Estimated Shielding (dBA)
Excavator	No	40		80.7	25	0
Grader	No	40	85		25	0
Dozer	No	40		81.7	25	0
Tractor	No	40	84		25	0
Tractor	No	40	84		25	0
Tractor	No	40	84		25	0

		Calculated (dBA)	
Equipment		*Lmax	Leq
Excavator		86.7	82.8
Grader		91	87
Dozer		87.7	83.7
Tractor		90	86
Tractor		90	86
Tractor		90	86
	Total	91	93.3

*Calculated Lmax is the Loudest value.

Roadway Construction Noise Model (RCNM),Version 1.1

Report date: 6/4/2021
Case Descriptio Building Construction

				---- Receptor #1 ----
		Baselines (dBA)		
Description	Land Use	Daytime	Evening	Night
Residential	Residential	65	65	65

Description	Impact Device	Usage(%)	Equipment Spec Lmax (dBA)	Actual Lmax (dBA)	Receptor Distance (feet)	Estimated Shielding (dBA)
Crane	No	16		80.6	25	0
Forklift	No	40		85	25	0
Forklift	No	40		85	25	0
Forklift	No	40		85	25	0
Generator	No	50		80.6	25	0
Tractor	No	40	84		25	0
Backhoe	No	40		77.6	25	0
Front End Loader	No	40		79.1	25	0
Welder / Torch	No	40		74	25	0

Calculated (dBA)

Equipment	*Lmax	Leq
Crane	86.6	78.6
Forklift	91	87
Forklift	91	87
Forklift	91	87
Generator	86.7	83.6
Tractor	90	86
Backhoe	83.6	79.6
Front End Loader	85.1	81.2
Welder / Torch	80	76
Total	91	94

*Calculated Lmax is the Loudest value.

Roadway Construction Noise Model (RCNM),Version 1.1

Report date: 6/4/2021
Case Description: Paving

		Baselines (dBA)			---- Receptor #1 ----
Description	Land Use	Daytime	Evening	Night	
Residential	Residential	65	65	65	

Description	Impact Device	Usage(%)	Equipment Spec Lmax (dBA)	Actual Lmax (dBA)	Receptor Distance (feet)	Estimated Shielding (dBA)
Paver	No	50		77.2	25	0
Paver	No	50		77.2	25	0
Paver	No	50		77.2	25	0
Paver	No	50		77.2	25	0
Roller	No	20		80	25	0
Roller	No	20		80	25	0

Calculated (dBA)

Equipment		*Lmax	Leq
Paver		83.2	80.2
Paver		83.2	80.2
Paver		83.2	80.2
Paver		83.2	80.2
Roller		86	79
Roller		86	79
	Total	86	87.6

*Calculated Lmax is the Loudest value.

Roadway Construction Noise Model (RCNM),Version 1.1

Report date: 6/4/2021
Case Description: Architectural Coating

				---- Receptor #1 ----			
		Baselines (dBA)					
Description	Land Use	Daytime	Evening	Night			
Residential	Residential	65	65	65			

			Equipment			
			Spec	Actual	Receptor	Estimated
	Impact		Lmax	Lmax	Distance	Shielding
Description	Device	Usage(%)	(dBA)	(dBA)	(feet)	(dBA)
Compressor (air)	No	40		77.7	25	0

		Calculated (dBA)	
Equipment		*Lmax	Leq
Compressor (air)		83.7	79.7
	Total	83.7	79.7

*Calculated Lmax is the Loudest value.

Meridian Consultants LLC

5426 San Fernando Studios
Construction Vibration Model
(75 feet)

Equipment		Pieces of Equipment	PPV at 25 feet (in/sec)	Distance from Equipment	PPV at adjusted distance	RMS velocity amplitude in in/sec at adjusted distance[a]	RMS Vibration level in VdB at adjusted distance
Caisson drilling		1	0.089	75	0.017	0.004	73
Jackhammer		1	0.035	75	0.007	0.002	65
Large bulldozer		1	0.089	75	0.017	0.004	73
Loaded trucks		1	0.076	75	0.015	0.004	71
Pile Drive (impact)		1	0.644	75	0.124	0.031	90
Vibratory Roller		1	0.210	75	0.040	0.010	80
Small bulldozer		1	0.003	75	0.001	0.000	43

*** Suggested Vibration Thresholds per the Federal Transit Administration, United States Department of Transportation, Transit Noise and Vibration Impact Assessment**

Meridian Consultants LLC

5426 San Fernando Studios
Construction Vibration Model
(55 feet)

Equipment		Pieces of Equipment	PPV at 25 feet (in/sec)	Distance from Equipment	PPV at adjusted distance	RMS velocity amplitude in in/sec at adjusted distance[a]	RMS Vibration level in VdB at adjusted distance
Caisson drilling		1	0.089	55	0.027	0.007	77
Jackhammer		1	0.035	55	0.011	0.003	69
Large bulldozer		1	0.089	55	0.027	0.007	77
Loaded trucks		1	0.076	55	0.023	0.006	75
Pile Drive (impact)		1	0.644	55	0.197	0.049	94
Vibratory Roller		1	0.210	55	0.064	0.016	84
Small bulldozer		1	0.003	55	0.001	0.000	47

*** Suggested Vibration Thresholds per the Federal Transit Administration, United States Department of Transportation, Transit Noise and Vibration Impact Assessment**

Meridian Consultants LLC

5426 San Fernando Studios
Construction Vibration Model
(145 feet)

Equipment		Pieces of Equipment	PPV at 25 feet (in/sec)	Distance from Equipment	PPV at adjusted distance	RMS velocity amplitude in in/sec at adjusted distance[a]	RMS Vibration level in VdB at adjusted distance
Caisson drilling		1	0.089	145	0.006	0.002	64
Jackhammer		1	0.035	145	0.003	0.001	56
Large bulldozer		1	0.089	145	0.006	0.002	64
Loaded trucks		1	0.076	145	0.005	0.001	63
Pile Drive (impact)		1	0.644	145	0.046	0.012	81
Vibratory Roller		1	0.210	145	0.015	0.004	72
Small bulldozer		1	0.003	145	0.000	0.000	35

*** Suggested Vibration Thresholds per the Federal Transit Administration, United States Department of Transportation, Transit Noise and Vibration Impact Assessment**

Meridian Consultants LLC

5426 San Fernando Studios
Construction Vibration Model
(285 feet)

Equipment		Pieces of Equipment	PPV at 25 feet (in/sec)	Distance from Equipment	PPV at adjusted distance	RMS velocity amplitude in in/sec at adjusted distance[a]	RMS Vibration level in VdB at adjusted distance
Caisson drilling		1	0.089	285	0.002	0.001	55
Jackhammer		1	0.035	285	0.001	0.000	47
Large bulldozer		1	0.089	285	0.002	0.001	55
Loaded trucks		1	0.076	285	0.002	0.000	54
Pile Drive (impact)		1	0.644	285	0.017	0.004	72
Vibratory Roller		1	0.210	285	0.005	0.001	63
Small bulldozer		1	0.003	285	0.000	0.000	26

*** Suggested Vibration Thresholds per the Federal Transit Administration, United States Department of Transportation, Transit Noise and Vibration Impact Assessment**

Meridian Consultants LLC

5426 San Fernando Studios
Construction Vibration Model
(555 feet)

Equipment		Pieces of Equipment	PPV at 25 feet (in/sec)	Distance from Equipment	PPV at adjusted distance	RMS velocity amplitude in in/sec at adjusted distance[a]	RMS Vibration level in VdB at adjusted distance
Caisson drilling		1	0.089	555	0.001	0.000	47
Jackhammer		1	0.035	555	0.000	0.000	38
Large bulldozer		1	0.089	555	0.001	0.000	47
Loaded trucks		1	0.076	555	0.001	0.000	45
Pile Drive (impact)		1	0.644	555	0.006	0.002	64
Vibratory Roller		1	0.210	555	0.002	0.001	54
Small bulldozer		1	0.003	555	0.000	0.000	17

*** Suggested Vibration Thresholds per the Federal Transit Administration, United States Department of Transportation, Transit Noise and Vibration Impact Assessment**

Meridian Consultants LLC

5426 San Fernando Studios
Construction Vibration Model
(670 feet)

Equipment		Pieces of Equipment	PPV at 25 feet (in/sec)	Distance from Equipment	PPV at adjusted distance	RMS velocity amplitude in in/sec at adjusted distance[a]	RMS Vibration level in VdB at adjusted distance
Caisson drilling		1	0.089	670	0.001	0.000	44
Jackhammer		1	0.035	670	0.000	0.000	36
Large bulldozer		1	0.089	670	0.001	0.000	44
Loaded trucks		1	0.076	670	0.001	0.000	43
Pile Drive (impact)		1	0.644	670	0.005	0.001	61
Vibratory Roller		1	0.210	670	0.002	0.000	52
Small bulldozer		1	0.003	670	0.000	0.000	15

*** Suggested Vibration Thresholds per the Federal Transit Administration, United States Department of Transportation, Transit Noise and Vibration Impact Assessment**

APPENDIX E

Transportation Analysis

MEMORANDUM

TO: Pastor Casanova, T.E., Principal Traffic Engineer, City of Glendale

FROM: Richard Gibson, LEED Green Associate, and Janet Ye, EIT

DATE: August 10, 2021

RE: CEQA Transportation Analysis for the
5426 San Fernando Studios
Glendale, California **Ref:** J1924

Gibson Transportation Consulting, Inc. prepared a California Environmental Quality Act (CEQA) transportation analysis for the 5426 San Fernando Studios development (Project) located at 5426 San Fernando Road (Project Site) in the City of Glendale (City). The methodology and assumptions used in this analysis were established in conjunction with the City. This memorandum summarizes our analysis.

EXECUTIVE SUMMARY

State of California Senate Bill 743 (Steinberg, 2013) (SB 743), made effective in January 2014, required the Governor's Office of Planning and Research (OPR) to change *CEQA Guidelines* (California Code of Regulations, Title 14, Section 15000 and following) (CEQA Guidelines) to shift the focus of transportation impact analysis from driver delay (i.e., level of service) to vehicle miles traveled (VMT), in order to reduce greenhouse gas emissions, create multimodal networks, and promote mixed-use developments.

The City Council adopted updates to the City's *Transportation Impact Analysis Guidelines* (October 30, 2020) (City TIA Guidelines) pursuant to the requirements of SB 743, which states that all development projects within a high-quality transit area (HQTA) are considered to have less than significant transportation impacts and would not require further VMT analysis, consistent with OPR's *Technical Advisory on Evaluating Transportation Impacts in CEQA* (December 2018) and CEQA Guidelines Section 15064.3, subdivision (b)(1), which details the criteria for analyzing transportation impacts for land use projects. However, further VMT analysis is required for development projects that fall under any of the five exclusionary criteria, as further detailed in the City TIA Guidelines.

The Project proposes the development of 420,546 square feet (sf) of studio and support uses in an HQTA. The Project would align with the goals of SB 743 to reduce VMT by placing employment uses in close proximity to transit. In addition, the Project would not fall under any of the five exclusionary criteria that would require further VMT analysis.

Therefore, the Project would not result in a significant CEQA transportation impact.

In addition, the City TIA Guidelines require the consideration of a non-CEQA local transportation analysis to assess the circulation and safety of development projects. The Project meets the screening criteria for a non-CEQA local transportation analysis, which was conducted and is provided in a separate memorandum.

PROJECT DESCRIPTION

The Project would develop 420,546 sf of studio and support (including office) uses along San Fernando Road between Milford Street and California Avenue. The Project includes 234,998 sf of studio space, 185,268 sf of studio office space, and related support facilities. The Project would provide multiple pedestrian entry points for employees and visitors along San Fernando Road, Milford Street, and California Avenue. The Project would provide approximately 551 parking spaces in a three-level, above grade parking structure and various at-grade surface lots and parking aisles throughout the Project Site. Vehicular access to the Project Site would be provided via two driveways on Milford Street, one driveway on California Avenue, and one driveway on San Fernando Road. Figure 1 illustrates the Project's conceptual site plan.

The Project Site is currently occupied with approximately 200,000 sf of warehouse use that would be replaced with the development of the Project.

The Project is anticipated to be completed and operational in Year 2024.

PROJECT LOCATION

Generally, the Project Site is bounded by Milford Street to the north, residential uses to the east, commercial and residential uses and California Avenue to the south, and San Fernando Road to the west. Other nearby uses include residential and industrial uses. The Project Site is approximately 550 feet south of SR 134 and approximately 0.40 miles east of I-5.

The Project is served by multiple bus and shuttle lines operated by the Los Angeles County Metropolitan Transportation Authority (Metro), Los Angeles Department of Transportation, and the Glendale Beeline along San Fernando Road and SR 134. In the Study Area, existing bicycle routes are provided on Doran Street and Broadway.

EXISTING TRANSPORTATION SETTING

The Existing Conditions analysis includes an assessment of the existing public transit service, as well as pedestrian and bicycle circulation, that correspond with the study's 2021 preparation year. The Project's study area, shown in Figure 2, is generally bounded by Fairmont Avenue to the north, Chester Street to the east, Ivy Street to the south, and West San Fernando Road to the west (Study Area).

Existing Roadway System

Primary regional access to the Project Site is provided by SR 134 and I-5. The major arterials providing regional and sub-regional access to the Study Area include San Fernando Road and Concord Street. The following is a brief description of the major streets in the Study Area and their classifications as defined in the Circulation Element of *City of Glendale General Plan* (City of Glendale, Effective May 28, 2015) (General Plan):

- San Fernando Road – San Fernando Road is a classified Major Arterial within the Study Area. It travels in the north-south direction and is located along the western boundary of the Project Site. It generally provides two travel lanes in each direction with a center left-turn lane and left-turn lanes at most intersections. Parking is generally available on the east side of the street within the Study Area.

- Concord Street – Concord Street is a classified Urban Collector. It travels in the north-south direction within the Study Area and is located east of the Project Site. It generally provides one travel lane in each direction. Parking is generally available on both sides of the street within the Study Area.

- Milford Street – Milford Street is a classified Local Street. It travels in the east-west direction within the Study Area and is located along the northern boundary of the Project Site. It generally provides one travel lane in each direction. Parking is generally available on both sides of the street within the Study Area.

- California Avenue – California Avenue is a classified Local Street within the Study Area. It travels in the east-west direction and is located along the southern boundary of the Project Site. It generally provides one travel lane in each direction. Parking is generally available on both sides of the street within the Study Area.

Street classifications in the Study Area are shown in Figure 3.

Existing Transit System

The Project Site is located within an HQTA, as identified by the Southern California Association of Governments, Metro, and the City TIA Guidelines HQTA Map, a copy of which is provided in Attachment A. As detailed in Table 1 and Figure 4, the Project area is served by bus lines operated by Metro and Glendale Beeline, including Metro Local Line 94 and Glendale Beeline Route 12, which travel within the Study Area along San Fernando Road.

Tables 2A and 2B summarize the total available capacity of the transit system that serves the Project Site during the morning and afternoon peak hours, respectively, based on the frequency of service of each line, the standing capacity of each bus, and the average peak hour load in each direction. As shown, based on ridership data from April 2019 provided by Metro, the transit lines within a 0.25-mile walking distance of the Project Site have available capacity for approximately 256 additional riders during the morning peak hour and 207 riders during the afternoon peak hour. No transit capacity data was readily available for Glendale Beeline, though this service would provide additional transit capacity not reported in Tables 2A and 2B.

Existing Bicycle System

Based on *City of Glendale Bicycle Transportation Plan* (September 2012) (Bicycle Transportation Plan), the existing bicycle system in the Study Area consists of a limited coverage of bicycle paths (Class I), bicycle lanes (Class II), and bicycle routes (Class III). Bicycle paths are paved facilities physically separated from vehicle traffic and can be used by bicyclists. Bicycle lanes are a component of street design with dedicated striping and symbols on the roadway surface, separating vehicular traffic from bicycle traffic. Buffered bicycle lanes provide a painted flush buffer zone between a bicycle lane and adjacent travel lane. Bicycle routes are identified as bicycle-friendly streets where motorists and cyclists share the roadway and there is no dedicated striping of a bicycle lane. Bicycle routes are preferably located on Local, Collector, and lower volume Arterial Streets as part of a signed route or bicycle boulevard, which is typically applied on quiet streets such as residential neighborhoods. In the Study Area, existing bicycle routes are provided on Doran Street and Broadway.

Existing Pedestrian Facilities

The walkability of existing facilities is based on the availability of pedestrian routes necessary to accomplish daily tasks without the use of an automobile. These attributes are quantified by Walk Score and assigned a score out of 100 points. Based on proximity to other commercial businesses and cultural facilities, the walkability of the Study Area is approximately 65 points[1].

The Study Area is comprised of employment, industrial, and residential land uses served by transit stops, a bicycle network, and sidewalk system. There are adequate sidewalks lining the streets, crosswalks available at the intersections, and several restaurants and other services within walking distance of the Project Site.

The sidewalks that serve as routes to the Project Site provide proper connectivity and adequate widths for pedestrian crossings at intersections for a comfortable and safe pedestrian environment. The signalized intersection of San Fernando Road & California Avenue provides pedestrian facilities to limit illegal mid-block crossings to the Project Site.

The intersection of San Fernando Road & California Avenue provides pedestrian signals, crosswalk striping, and Americans with Disabilities Act accessible ramps.

Figures 5 and 6 illustrate the existing crosswalk systems and the pedestrian destinations within the Study Area, respectively.

FUTURE IMPROVEMENTS

The analysis of future conditions considered pedestrian, bicycle, transit, roadway, and intersection improvements via capital projects that are reasonably expected to be implemented prior to the buildout of the proposed Project (Year 2024). The City has developed the following plans that

[1] Walk Score (www.walkscore.com) rates the Project Site (5426 San Fernando Road) with a score of 65 out of 100 possible points (scores accessed on June 30, 2021). Walk Score calculates the walkability of specific addresses by taking into account the ease of living in the neighborhood with a reduced reliance on automobile travel, based on available walking routes to nearby amenities, population density, and road metrics (block lengths, intersections density).

identify future improvements to bicycle and pedestrian infrastructure in the area and the financing and timing of such improvements. Figure 7 shows the proposed future pedestrian and bicycle improvements to be provided.

Future Bicycle Improvements

The Bicycle Transportation Plan identifies the City's vision for a more integrated bicycle network throughout the City, including within the Study Area. It proposes bicycle paths on San Fernando Road and bicycle routes on Fairmont Avenue west of Concord Street, and along Concord Street within the Study Area.

Future Pedestrian Improvements

Glendale Citywide Pedestrian Plan (September 2017) (City Pedestrian Plan) outlines specific pedestrian projects for implementation throughout the City. There are no planned pedestrian improvements within the Study Area; therefore, no proposed pedestrian improvements from the City Pedestrian Plan have been assumed as part of the future conditions.

CEQA METHODOLOGY & GUIDELINES

On November 16, 2020, the City Council adopted updates to the City TIA Guidelines pursuant to the requirements of SB 743. In accordance with OPR's *Technical Advisory on Evaluating Transportation Impacts in CEQA* and CEQA Guidelines Section 15064.3, subdivision (b)(1), all development projects within an HQTA are considered to have less than significant transportation impacts, excluding:

1. A project with a floor area ratio (FAR) of less than 0.75
2. A project with more than the required number of parking spaces
3. A project that is inconsistent with the General Plan
4. A project that replaces affordable residential units with fewer, moderate- or high-income residential units
5. A project without transit-supportive uses

For projects not screened out per the criteria above, the City has adopted a local threshold of significance of 15% VMT reduction below the existing citywide average.

PROJECT TRAFFIC

The number of vehicle trips traveling to and from the Project Site is related to the size of development and type of land use proposed. Empirical trip generation studies have demonstrated that studio office uses generally generate lower levels of morning and afternoon peak hour traffic and similar levels of daily traffic as general office uses. For conservative purposes, however, the number of vehicular trips expected to be generated by the studio office component of the Project

were estimated using general office rates published in *Trip Generation Manual, 10th Edition* (Institute of Transportation Engineers, September 2017) based on developments located in "General Urban/Suburban" environments. These rates are based on surveys of similar land uses at sites around the country and are provided as both daily rates and morning and afternoon peak hour rates. The vehicular trips generated by the production support and sound stage components of the Project were estimated based on rates derived from empirical trip generation studies at similar studios in Los Angeles. Additionally, the trips currently generated by the existing uses on the Project Site were also estimated based on the warehouse rates published in *Trip Generation Manual, 10th Edition*, and those trips were then subtracted from the Project trip generation estimates to calculate the net new Project trips traveling to and from the Project Site.

Activities on the Project Site will include the sound stage production on indoor stages. These activities will include pre-production and post-production activities and related administrative functions. The Project Site may operate up to 24 hours per day, with filming activities occurring at any time of the day and any day of the week, including evenings and weekends. Although peak activities at the Project Site may not occur concurrently with typical commuter peak travel periods, this study assessed the worst-case scenario by assuming that the peak Project activities align with commuter peak hours.

The Project Site is located within an HQTA; therefore, per the City TIA Guidelines, a 5% transit/HQTA reduction was applied to account for transit usage and walk-in arrivals from surrounding neighborhoods and adjacent commercial developments. As shown in Table 3, the existing uses with transit/HQTA reductions generate 344 net daily trips, including 47 net morning peak hour trips (36 inbound, 11 outbound) and 49 net afternoon peak hour trips (13 inbound, 36 outbound) and the Project with transit/HQTA reductions generates 3,012 net daily trips, including 254 net new morning peak hour trips (208 inbound, 46 outbound) and 300 net new afternoon peak hour trips (72 inbound, 228 outbound). After accounting for the removal of the existing warehouse use on site, the Project is anticipated to generate a net increase of 2,668 daily trips, including 207 net new morning peak hour trips (172 inbound, 35 outbound) and 251 net new afternoon peak hour trips (59 inbound, 192 outbound), as summarized in Table 3.

SCREENING FOR CEQA TRANSPORTATION ANALYSIS

Table 4 summarizes the Project screening application for the CEQA transportation analyses identified in Section 2.1.2 of the City TIA Guidelines. The Project must meet at least one of the five screening criteria in order to be exempt from conducting a Project-level VMT analysis. As shown, the Project meets Criterion #4:

1. The Project is in an HQTA.

2. The Project would have a FAR density of 1.04.

3. Section 30.22.050 of the Glendale Municipal Code (GMC) identifies the off-street parking requirements of various land uses and the required off-street parking ratio for all developments proposed within the City. The off-street parking requirement for the Project was calculated based on the GMC rate for industrial uses. Per Table 30-32-D of the GMC, industrial uses, which include sound stages and support facilities, may provide vehicular parking at a rate of 2.0 spaces per 1,000 sf for the first 25,000 sf of floor area, 1.5 spaces

per 1,000 sf for the second 25,000 sf of floor area, and 1.25 spaces per 1,000 sf for any floor area over 50,000 sf. As detailed in Table 5, the Project would be required to provide 551 parking spaces. With a supply of 551 parking spaces, the Project's proposed parking supply would not exceed the GMC industrial use parking requirement.

4. The General Plan presents a long-term vision for the City's transportation system and balances the region's future mobility needs with economic, environmental, and public health goals. The Project encourages a variety of transportation options and is consistent with the General Plan goals of preserving the quality of life in the City's communities, minimizing congestion, air pollution, and noise associated with motorized vehicles, providing access to service and goods in the City by a variety of transportation modes, and developing land uses that can be supported within the capacity constraints of existing and realistic future infrastructure. The Project would encourage walking, biking and transit usage by providing employment near transit and pedestrian connections from the Project Site to the existing sidewalks along San Fernando Road, Milford Street, and California Avenue. Pedestrian amenities such as street trees would be provided for a safer and more comfortable pedestrian environment. Although the Project may intensify use of existing pedestrian, transit, and bicycle facilities, as well as vehicular traffic using San Fernando Road, Milford Street, and California Avenue, the magnitude of those travel modes are not anticipated to reach a level where any degradation, capacity constraint, or significant conflict would arise. As such, the Project is consistent with the goals contained in the General Plan. The Project's proposed uses are also allowed by-right under both the General Plan and the Project Site's zoning designation. The Project's proposed FAR would also comply with the zoning designation permissible FAR. The Project's use and intensity, therefore, is consistent with the General Plan.


5. The Project would not replace any existing low-income housing as only warehouse uses exist on the Project Site.

6. The Project would contribute to and support the productivity and use of the nearby transit systems by providing employment near transit and retaining existing sidewalks adjacent to the Project Site along San Fernando Road, Milford Street, and California Avenue. The Project also does not propose modifying, removing, or otherwise negatively affecting existing bicycle and pedestrian infrastructure. As described above, the Project would encourage walking, biking and transit usage by providing bicycle parking and pedestrian connections from the Project Site to the existing sidewalks along San Fernando Road, Milford Street, and California Avenue. Pedestrian amenities such as street trees would be provided for a safer and more comfortable pedestrian environment. These measures would promote active transportation modes such as biking and walking.

Based on the above evaluation and as shown in Table 4 and Attachment B, the Project meets the VMT exemption screening criteria for a project located in an HQTA, which qualifies the Project for a VMT analysis exemption. Therefore, no further VMT analysis is required and no significant transportation impact is anticipated with development of the Project.

SUMMARY


The Project is located within an HQTA and would not meet the City's screening criteria requiring further VMT analysis. Therefore, the Project is not anticipated to result in a significant CEQA transportation impact.

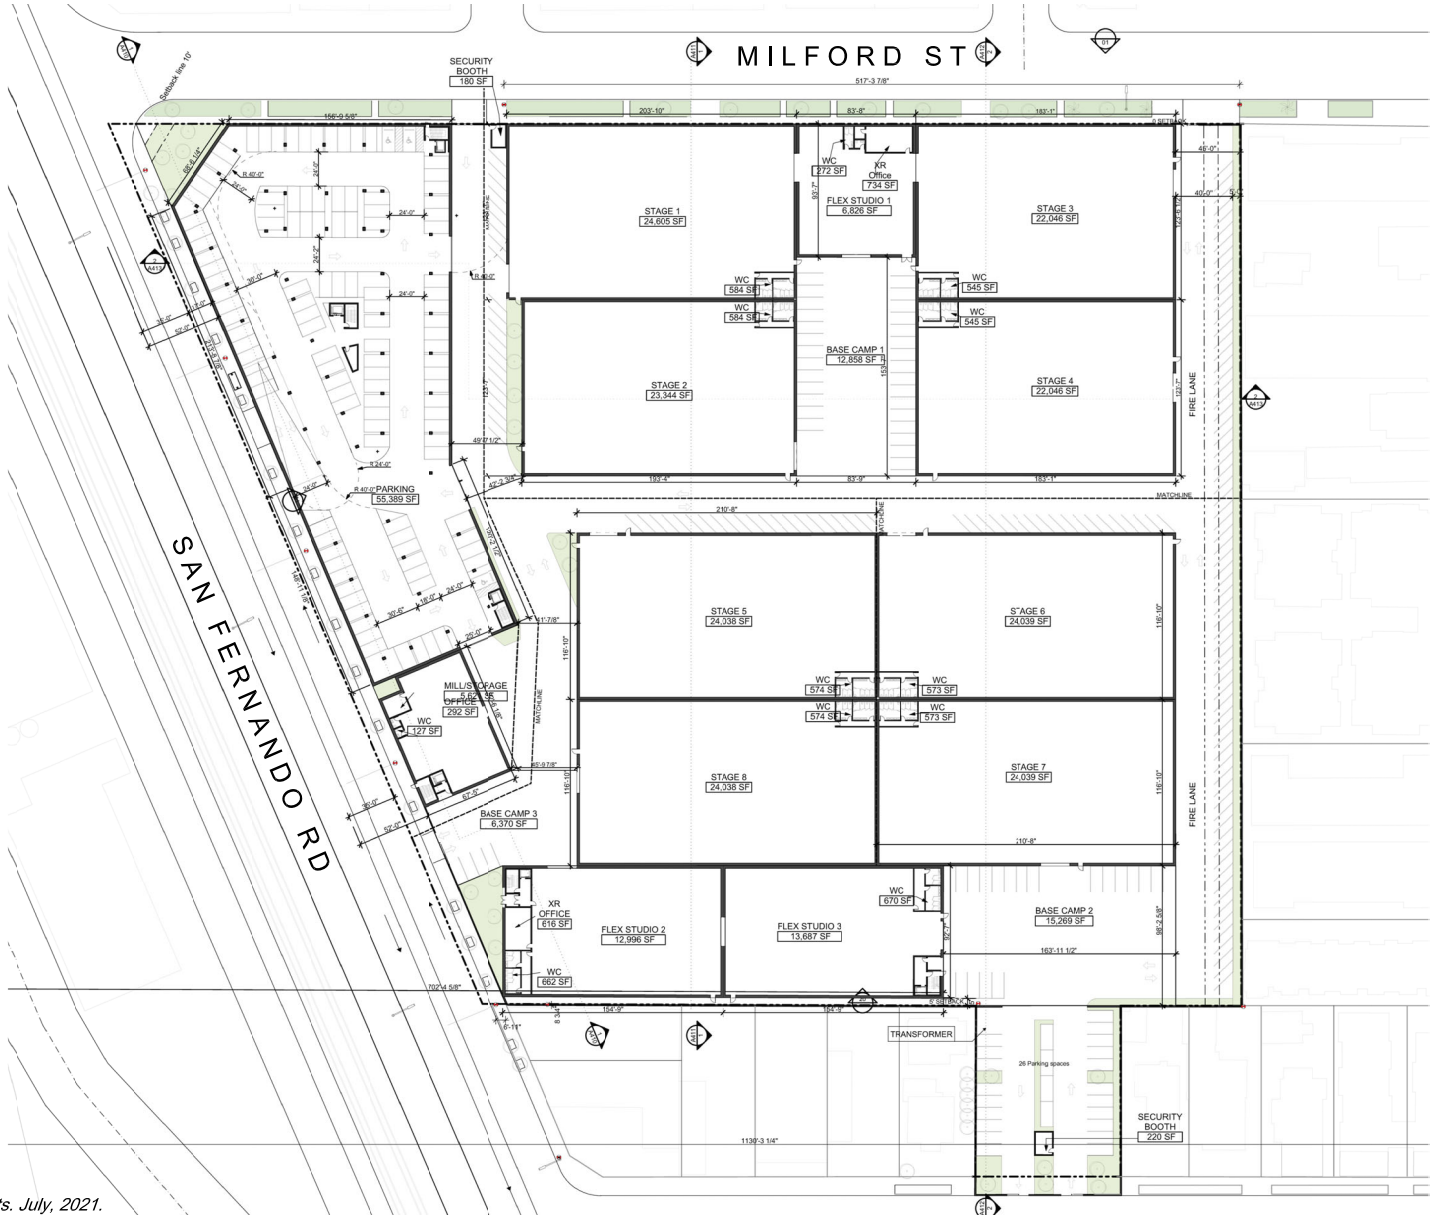

Source: Relativity Architects. July, 2021.


PROJECT SITE PLAN

FIGURE 1

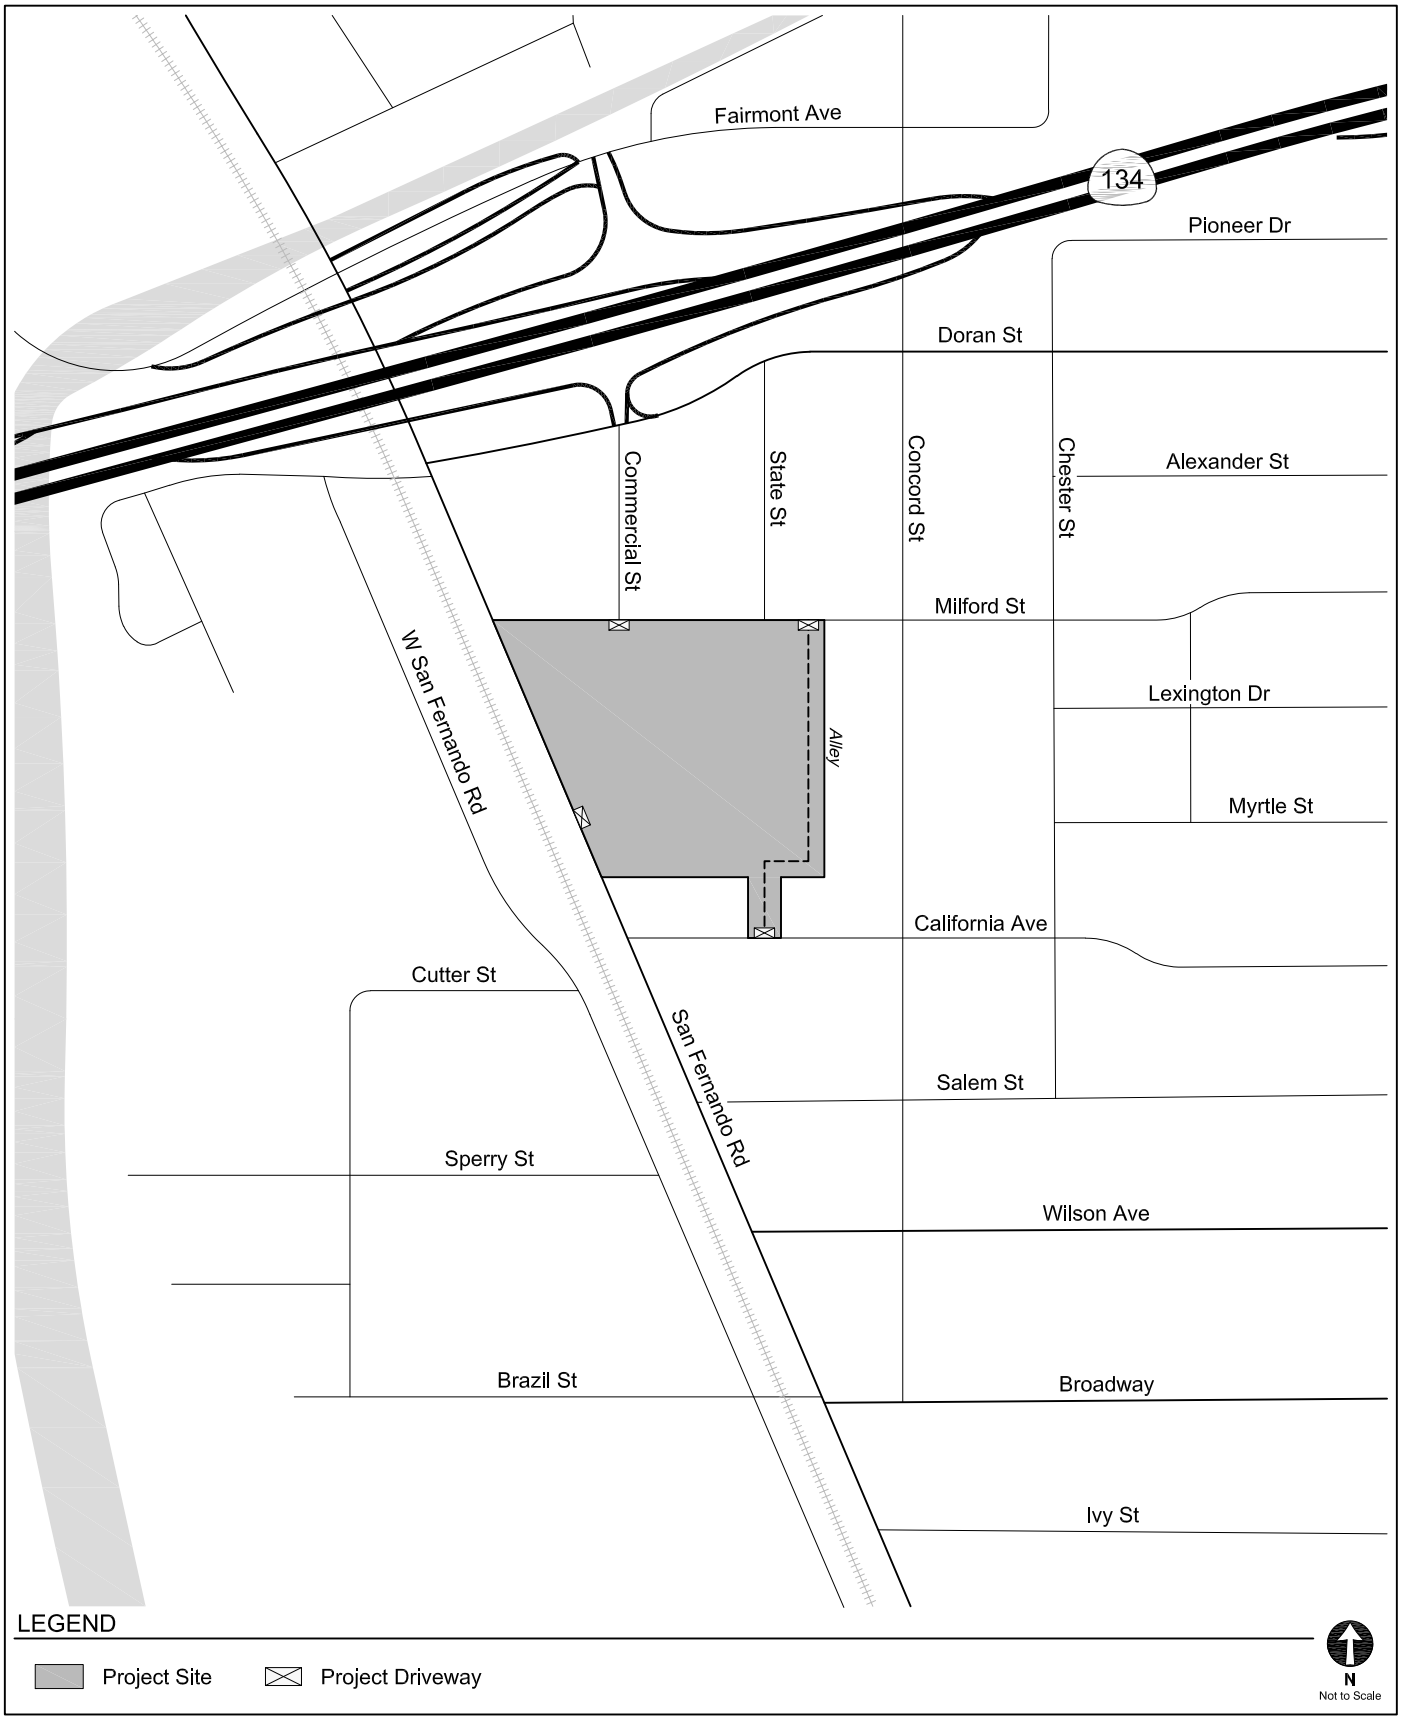


STUDY AREA

FIGURE 2

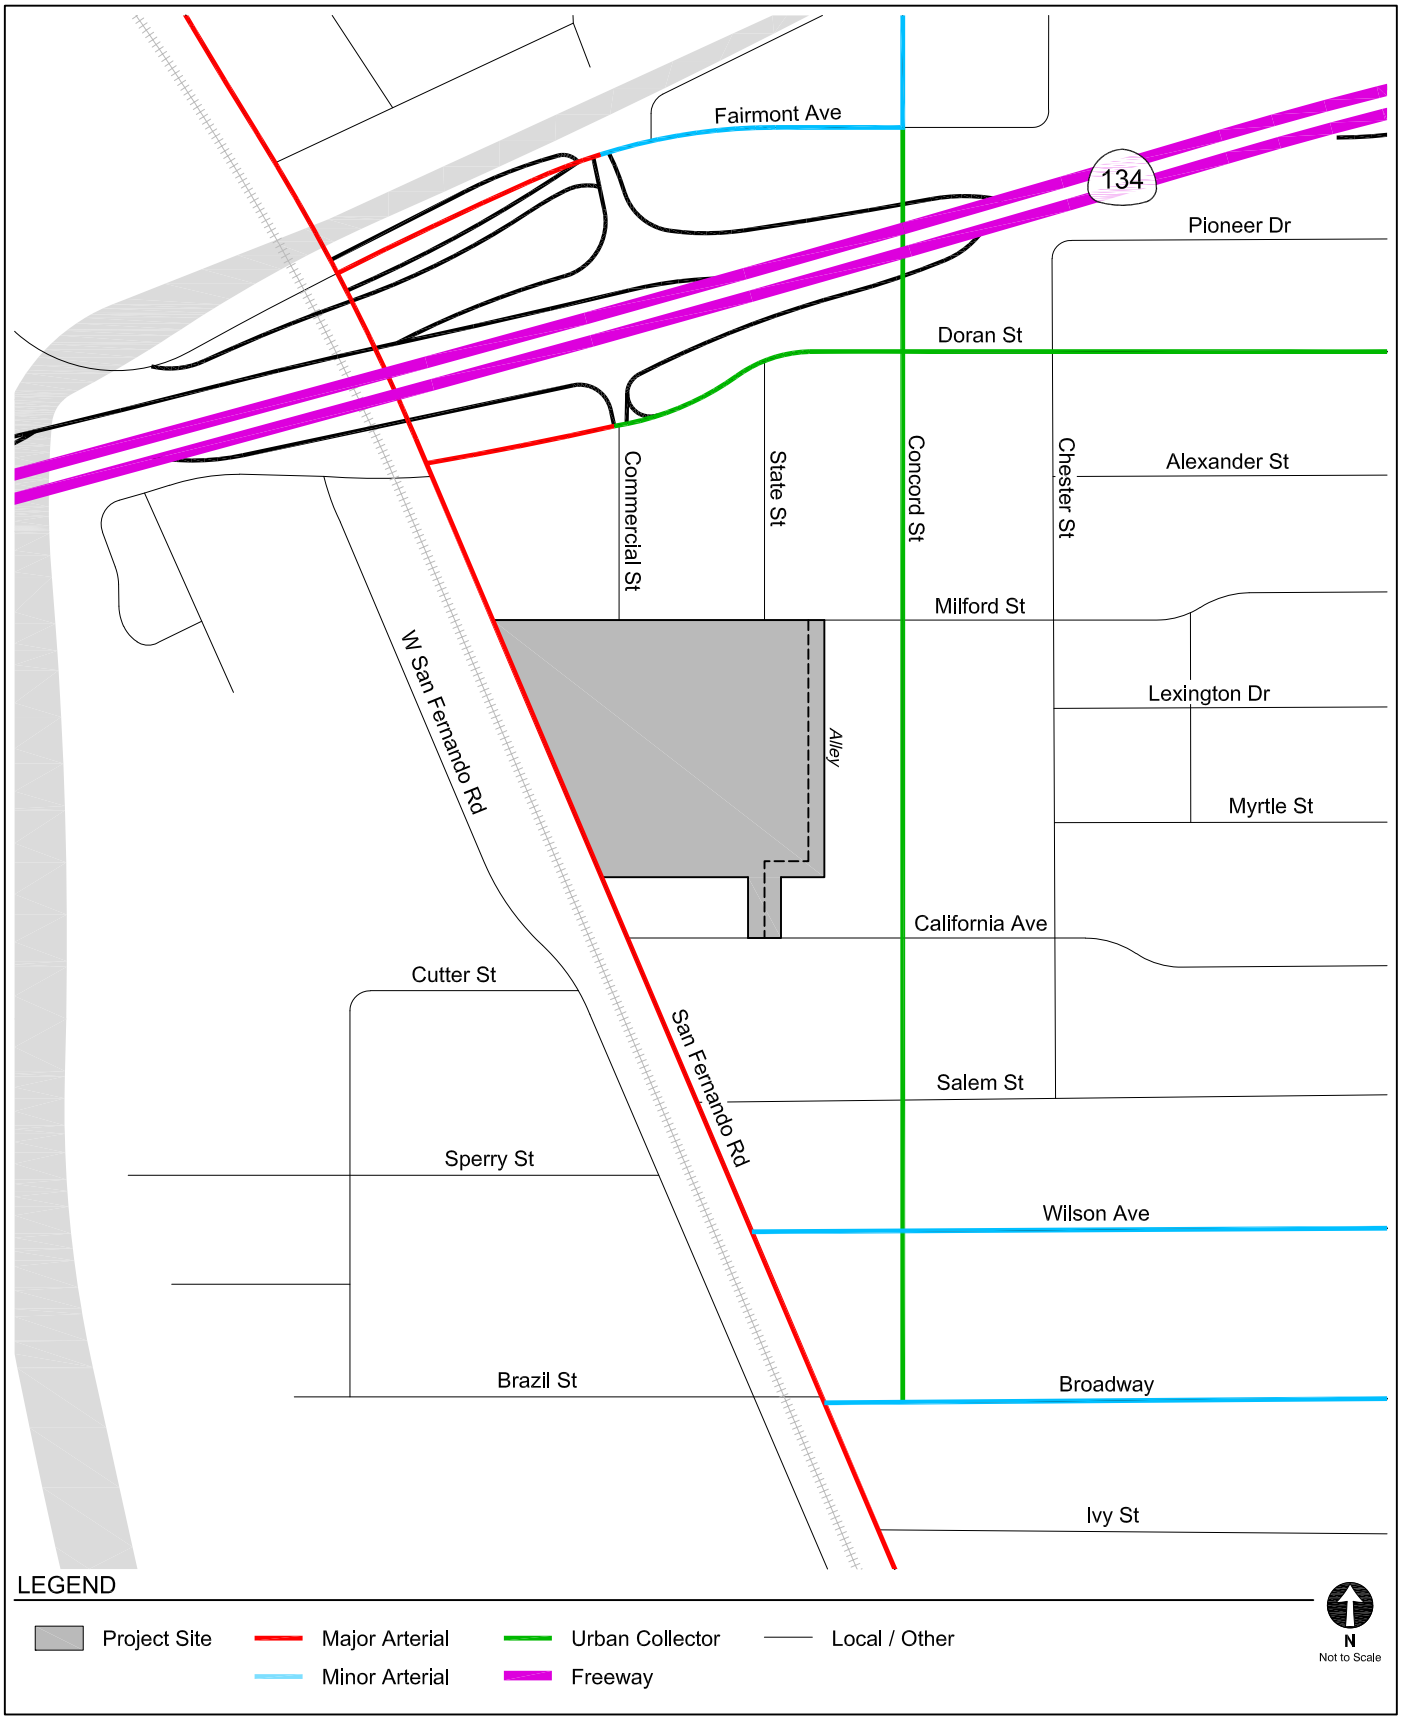


GENERAL PLAN STREET CLASSIFICATIONS

FIGURE 3

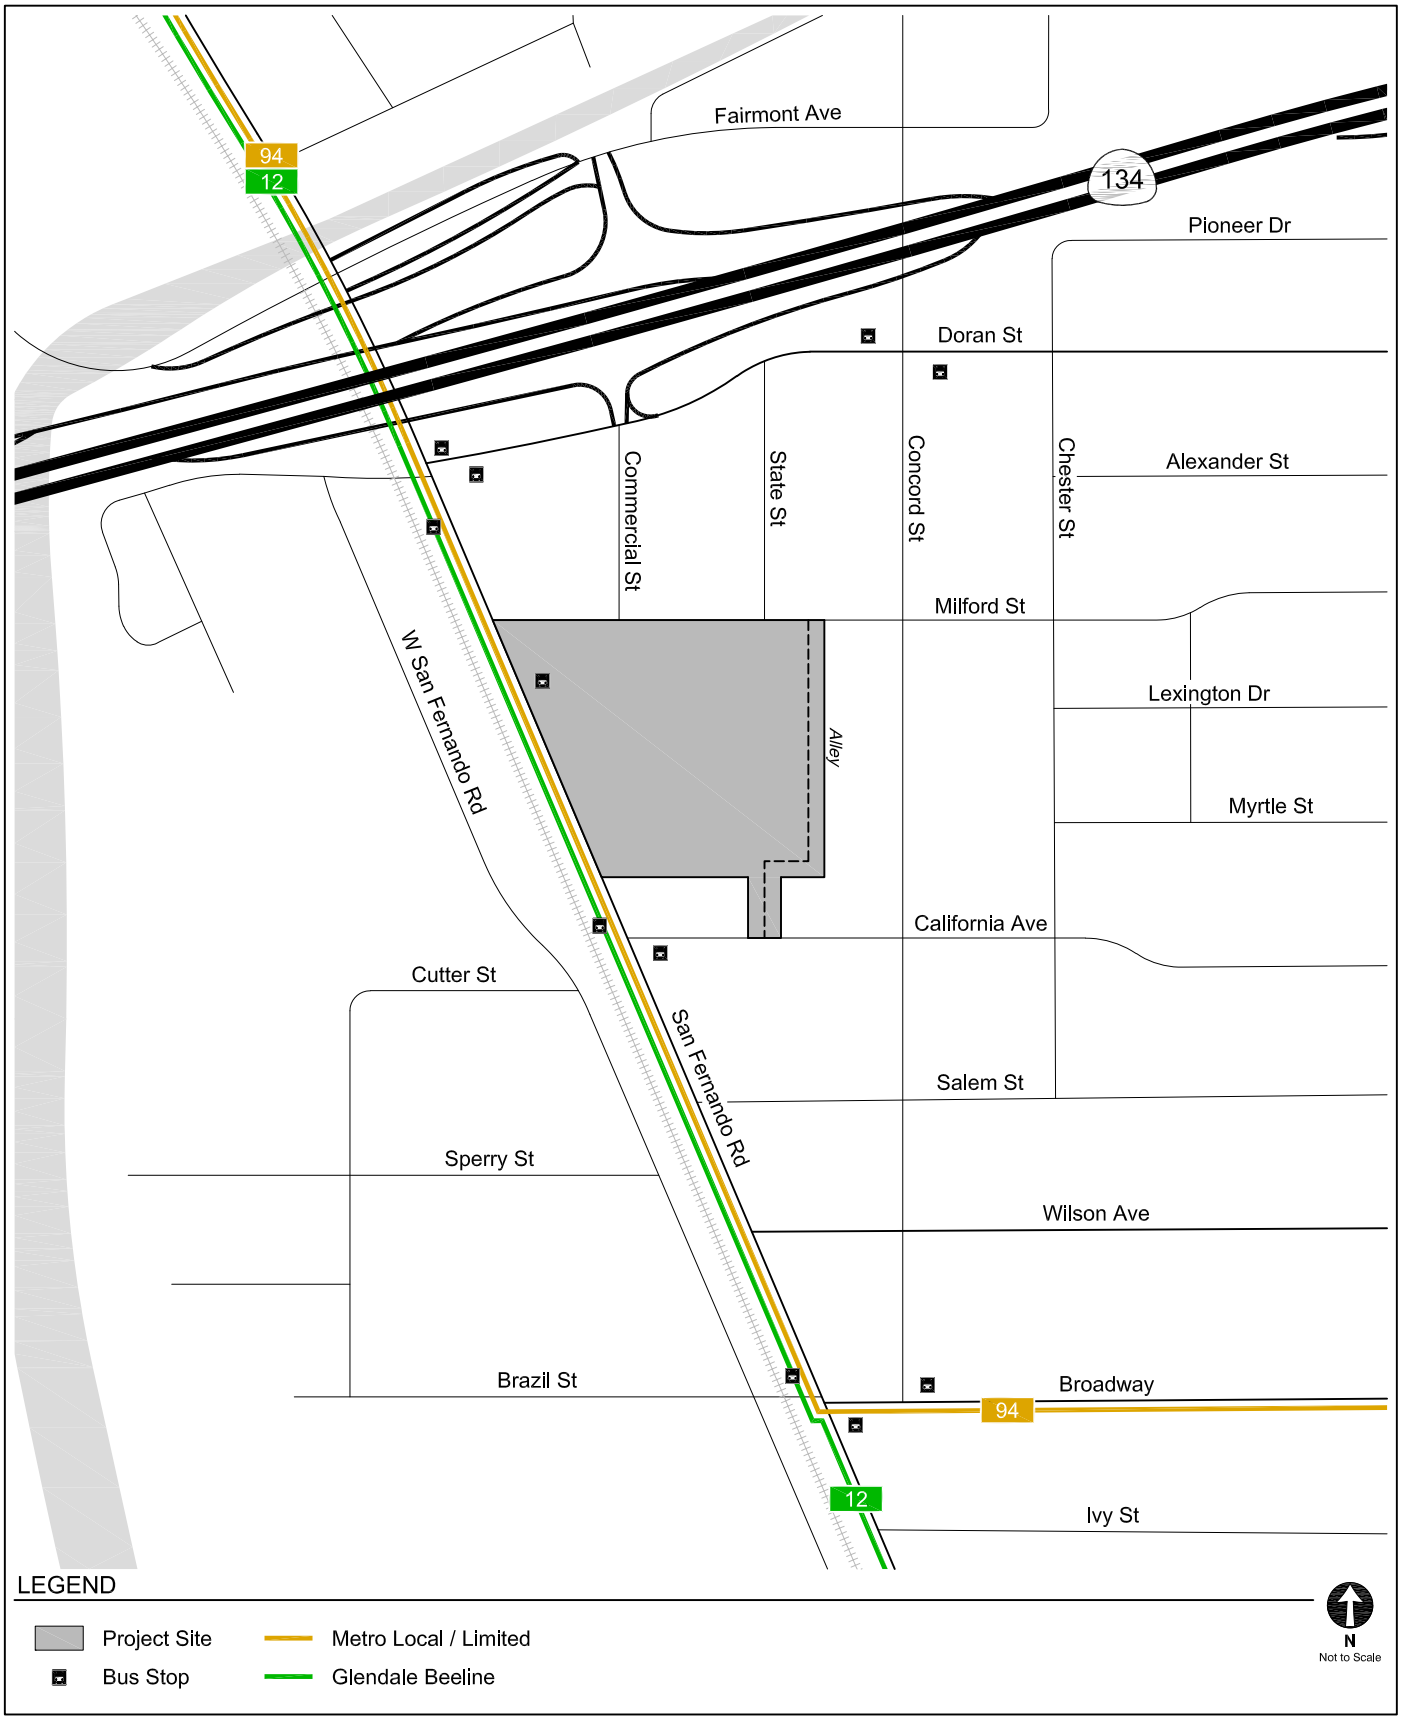


EXISTING TRANSIT SERVICE

FIGURE 4

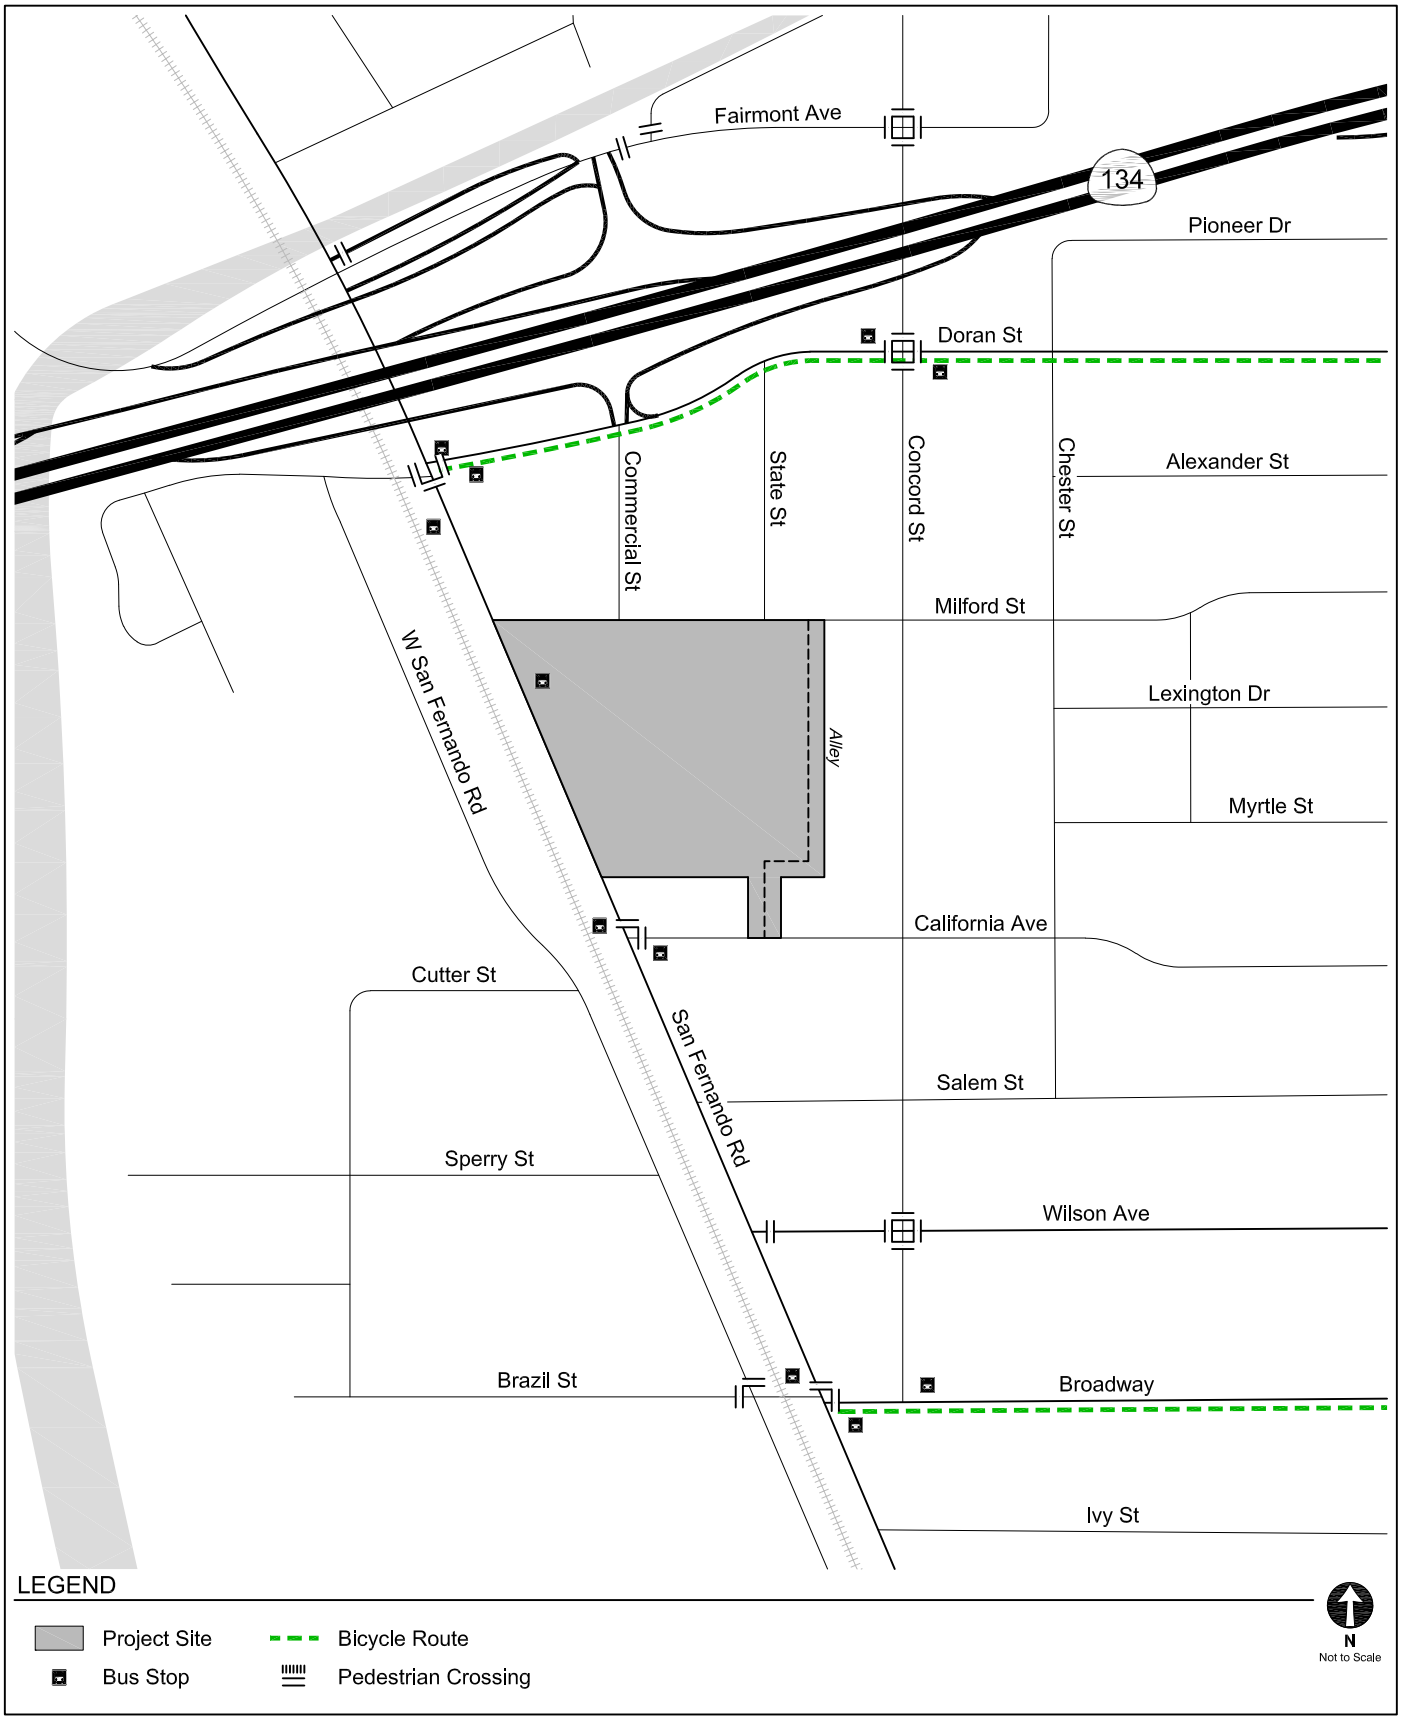


EXISTING TRANSPORTATION FACILITIES

FIGURE 5

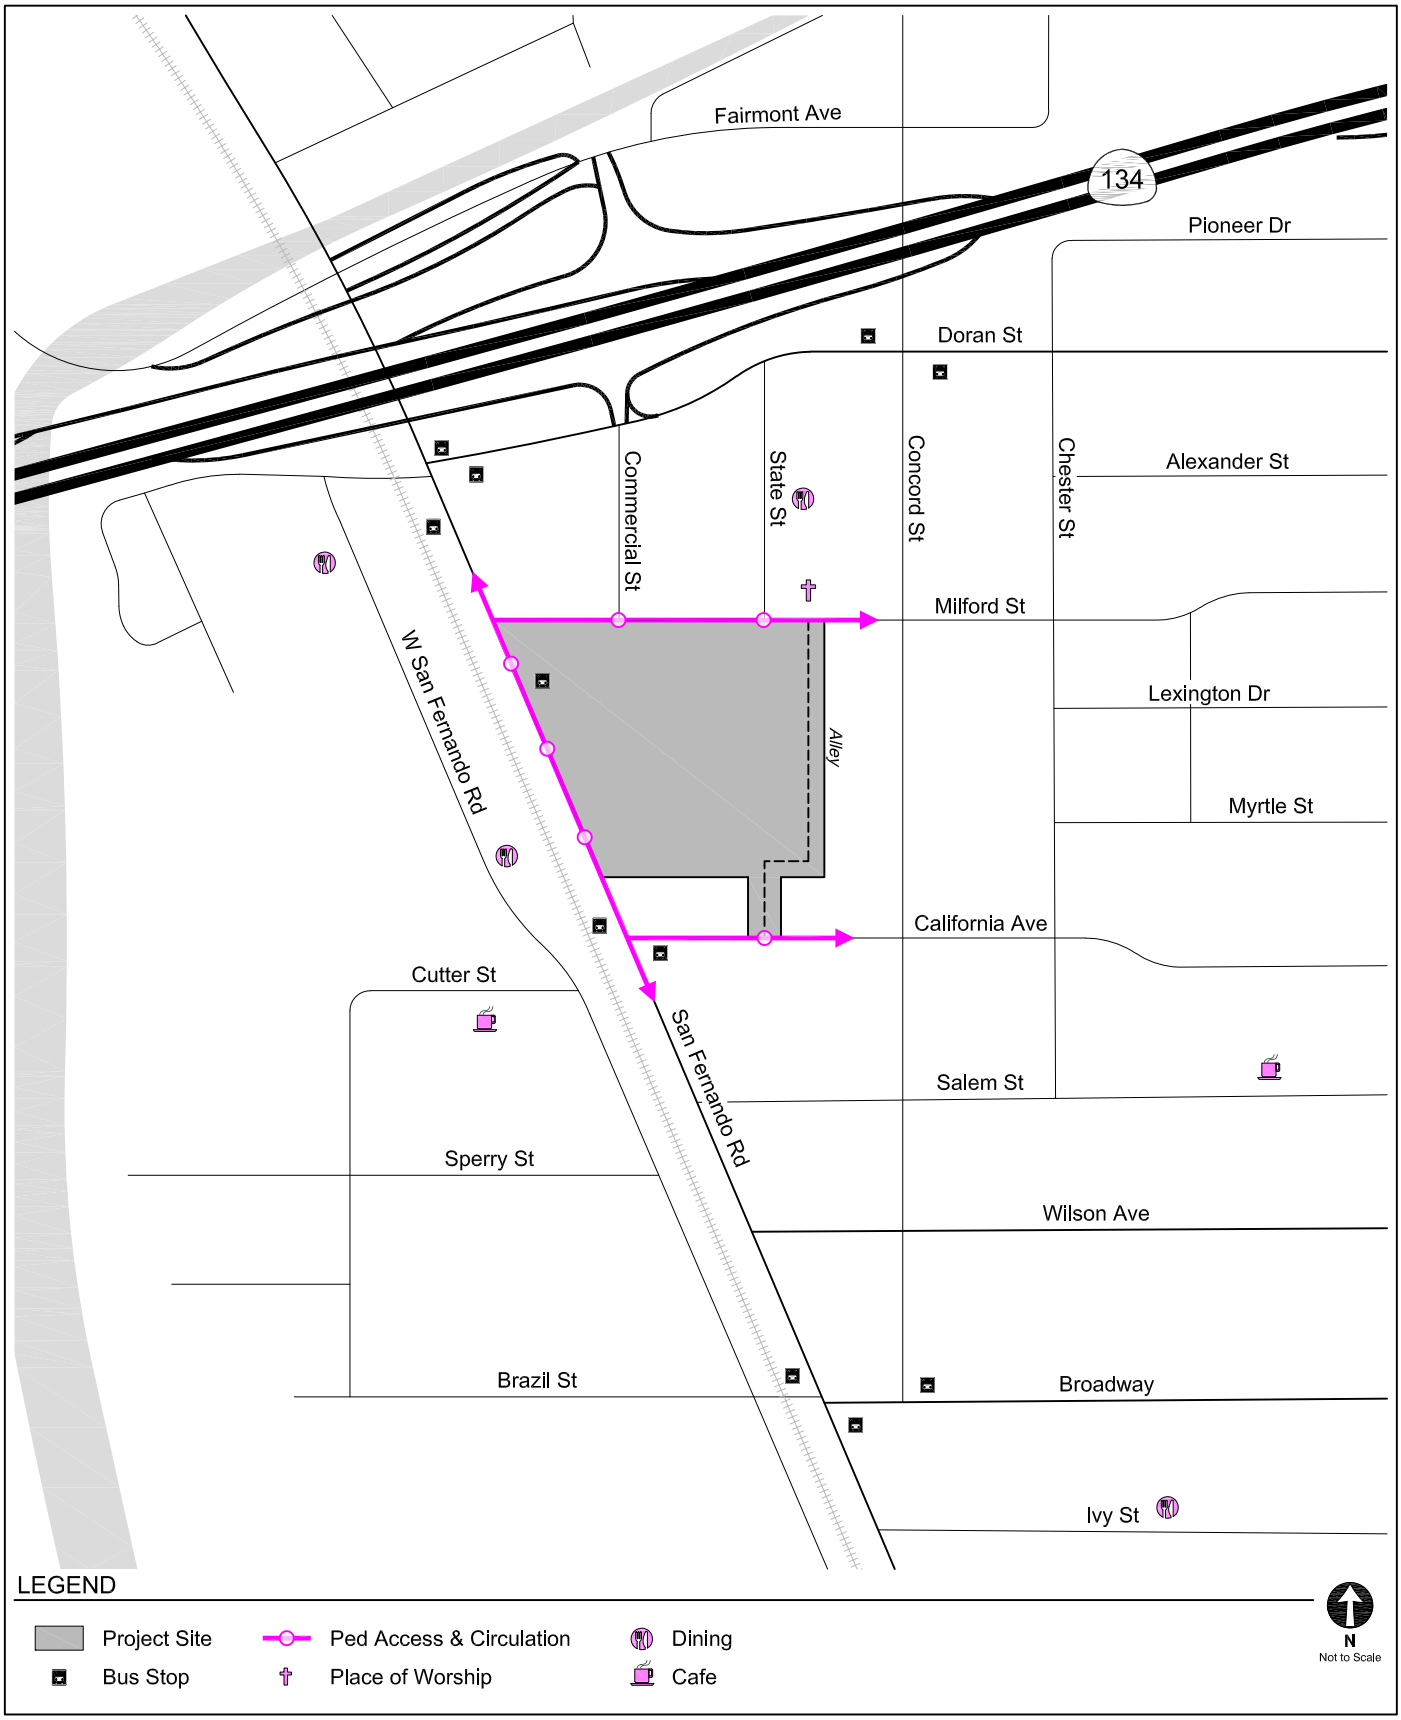

PEDESTRIAN DESTINATIONS WITHIN STUDY AREA

FIGURE 6

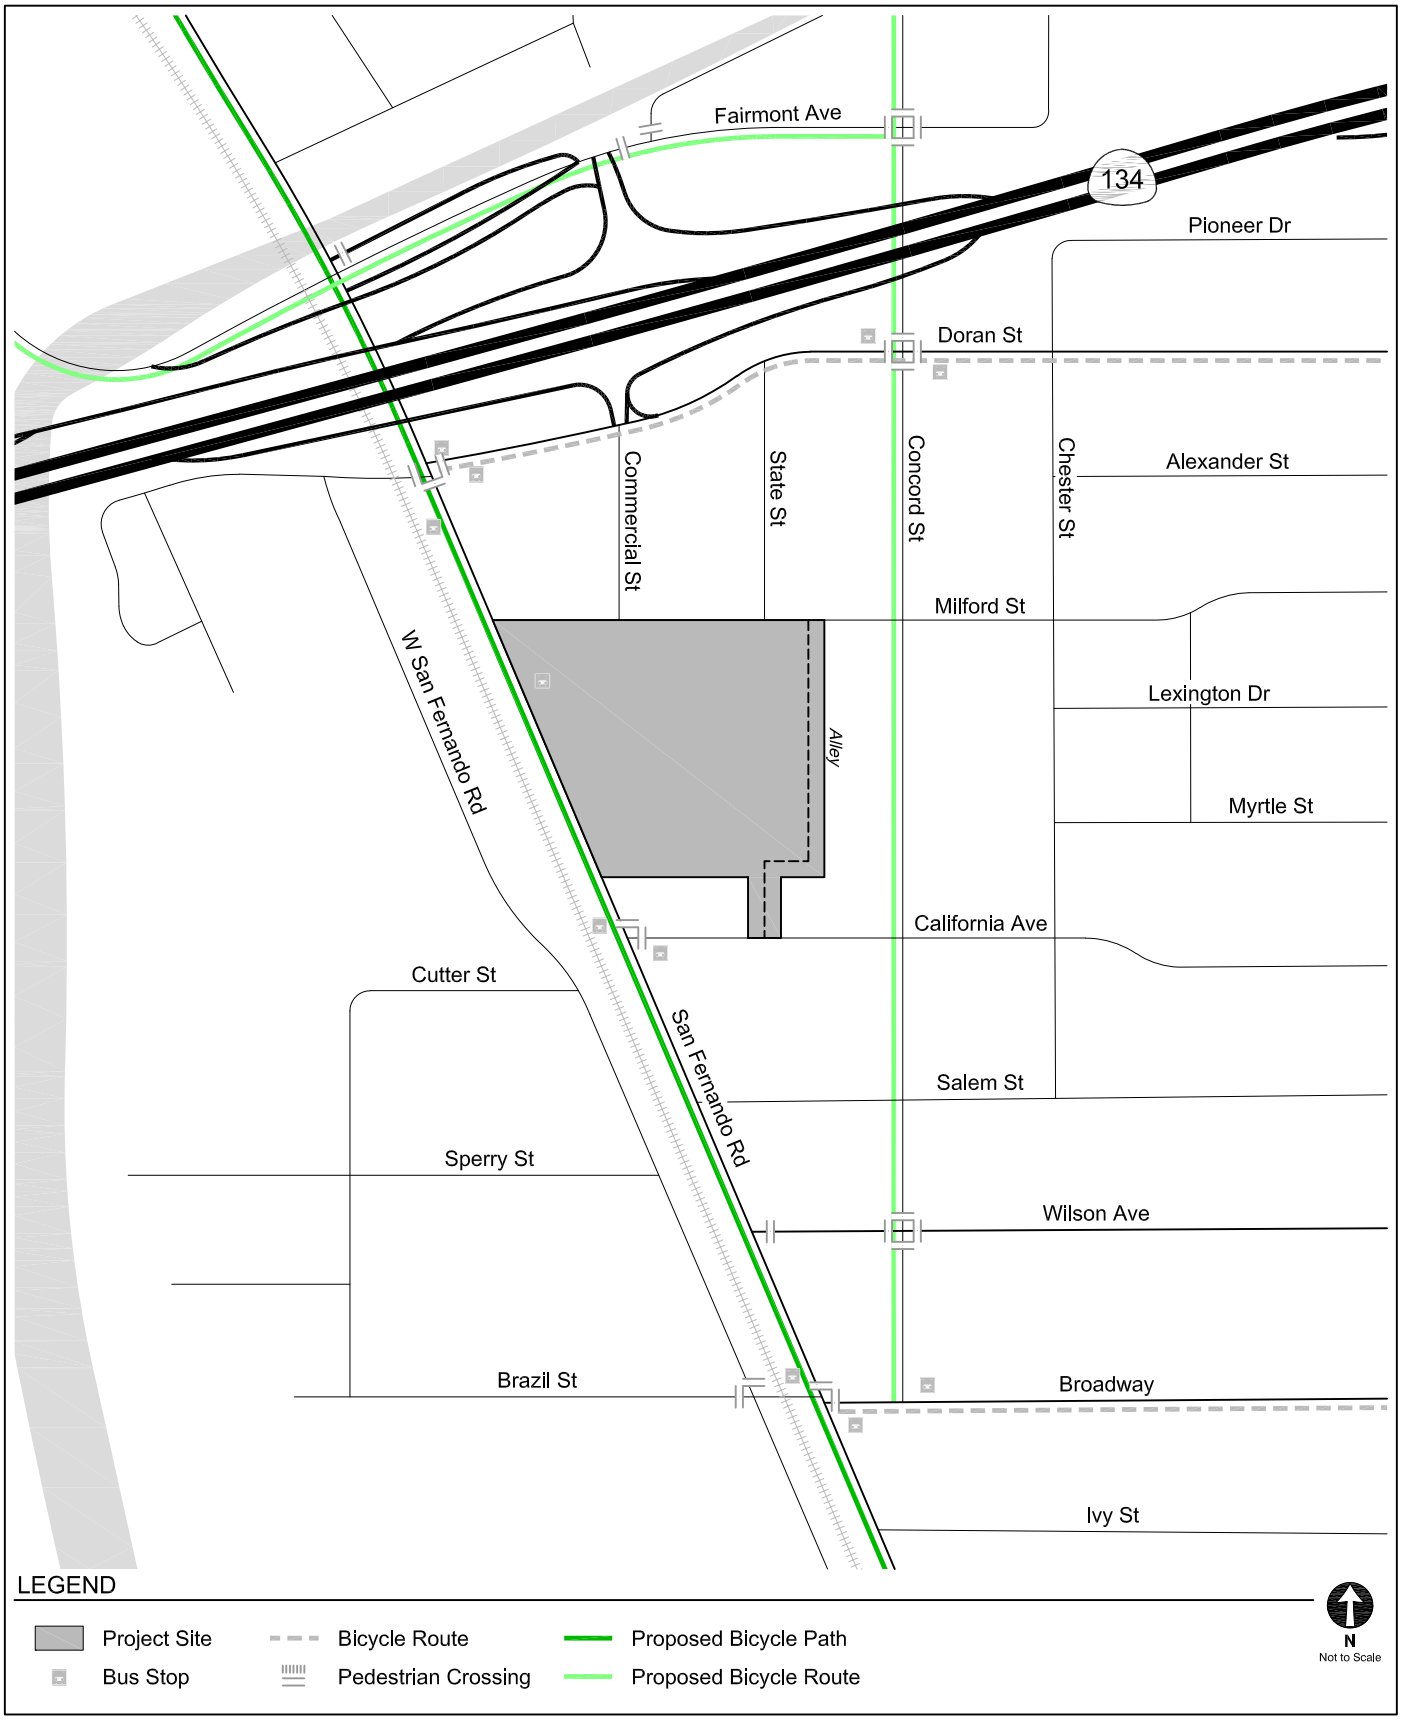

FUTURE TRANSPORTATION FACILITIES

FIGURE 7

TABLE 1
EXISTING TRANSIT SERVICE

Provider, Route, and Service Area		Service Type	Hours of Operation	Average Headway (minutes)			
				Morning Peak Period		Afternoon Peak Period	
Metro				**NB/EB**	**SB/WB**	**NB/EB**	**SB/WB**
94	Sun Valley - Downtown Los Angeles via San Fernando Road	Local	4:30 AM - 12:00 AM	16	15	16	17
Glendale Beeline				**NB/EB**	**SB/WB**	**NB/EB**	**SB/WB**
GB 12	Glendale Transportation Center - Burbank Regional Intermodal Transportation Center via Central Ave & Brand Bl	Local	6:00 AM - 9:30 AM; 3:00 PM - 6:30 PM	30	26	30	26

Notes

NB: Northbound; SB: Southbound; EB: Eastbound; WB: Westbound
Metro: Los Angeles County Metropolitan Transportation Authority
GB: Glendale Beeline
AM Peak from 6 AM - 10 AM
PM Peak from 3 PM - 7 PM

TABLE 2A
TRANSIT SYSTEM CAPACITY IN STUDY AREA - MORNING PEAK HOUR

Provider, Route, and Service Area		Capacity per Trip [a]	Peak Hour Ridership [b]				Average Remaining Capacity per Trip		Remaining Peak Hour Capacity	
			Peak Load		Average Load					
			NB/EB	SB/WB	NB/EB	SB/WB	NB/EB	SB/WB	NB/EB	SB/WB
Metro Bus Service										
94	Sun Valley - Downtown Los Angeles via San Fernando Road	50	27	20	19	15	31	35	116	140
Total Remaining Transit System Capacity									**256**	

Notes

No transit capacity data was readily available for the Glendale Beeline.

Metro: Los Angeles County Metropolitan Transportation Authority.

[a] Capacity assumptions:

Metro Regular Bus - 40 seated / 50 seated and standing.

[b] Based on ridership data provided by Metro in 2019.

TABLE 2B
TRANSIT SYSTEM CAPACITY IN STUDY AREA - AFTERNOON PEAK HOUR

Provider, Route, and Service Area		Capacity per Trip [a]	Peak Hour Ridership [b]				Average Remaining Capacity per Trip		Remaining Peak Hour Capacity	
			Peak Load		Average Load					
			NB/EB	SB/WB	NB/EB	SB/WB	NB/EB	SB/WB	NB/EB	SB/WB
Metro Bus Service										
94	Sun Valley - Downtown Los Angeles via San Fernando Road	50	24	30	19	24	31	26	116	91
								Total Remaining Transit System Capacity	**207**	

Notes

No transit capacity data was readily available for the Glendale Beeline.

Metro: Los Angeles County Metropolitan Transportation Authority.

[a] Capacity assumptions:

Metro Regular Bus - 40 seated / 50 seated and standing.

[b] Based on ridership data provided by Metro in 2019.

TABLE 3
PROJECT TRIP GENERATION ESTIMATES

TRIP GENERATION RATES [a]								
Land Use	**Rate**	**Daily**	**A.M. Peak Hour**			**P.M. Peak Hour**		
			In	**Out**	**Total**	**In**	**Out**	**Total**
Studio Production Office (General Office) [a]	per ksf	9.74	86%	14%	1.16	16%	84%	1.15
Stage [b]	per ksf	5.91	63%	37%	0.20	40%	60%	0.43
Studio Support Space [b]	per ksf	4.14	65%	35%	0.61	45%	55%	0.57
Warehousing	per ksf	[d]	77%	23%	[d]	27%	73%	[d]

TRIP GENERATION ESTIMATES									
Land Use		**Size**	**Daily**	**A.M. Peak Hour**			**P.M. Peak Hour**		
				In	**Out**	**Total**	**In**	**Out**	**Total**
Proposed Project									
Studio Production Office (General Office)		185.268 ksf	1,805	185	30	215	34	179	213
Transit/HQTA Reduction [c]	*5%*		*(90)*	*(9)*	*(2)*	*(11)*	*(2)*	*(9)*	*(11)*
Stage		221.704 ksf	1,310	28	16	44	38	57	95
Transit/HQTA Reduction [c]	*5%*		*(66)*	*(1)*	*(1)*	*(2)*	*(2)*	*(3)*	*(5)*
Studio Support Space		13.574 ksf	56	5	3	8	4	4	8
Transit/HQTA Reduction [c]	*5%*		*(3)*	*0*	*0*	*0*	*0*	*0*	*0*
TOTAL - PROPOSED PROJECT			**3,012**	**208**	**46**	**254**	**72**	**228**	**300**
Existing Site									
Warehousing [d]		200.000 ksf	362	38	11	49	14	38	52
Transit/HQTA Reduction [c]	*5%*		*(18)*	*(2)*	*0*	*(2)*	*(1)*	*(2)*	*(3)*
TOTAL - EXISTING SITE			**344**	**36**	**11**	**47**	**13**	**36**	**49**
NET NEW TRIPS			**2,668**	**172**	**35**	**207**	**59**	**192**	**251**

Notes:

ksf = 1,000 square feet

[a] Studio Production Office rate based on General Office Building (Land Use 710) rate from *Trip Generation, 10th Edition*, Institute of Transportation Engineers, 2017.

[b] Rate based on empirical rate from *Transportation Study for the NBC Universal Evolution Plan Environmental Impact Report,* Gibson Transportation Consulting, Inc. and Raju Associates, Inc., March 2010.

[c] Per the City of Glendale's *Transportation Impact Analysis Guidelines*, the Project Site is located within an existing High Quality Transit Area (HQTA); therefore, a 5% transit/HQTA reduction is applied to account for transit usafe and walking visitor arrivals from the surrounding neighborhoods and adjacent commercial developments.

[d] Trip generation rate based on the best-fit curve formula listed in the *Trip Generation Manual, 10th Edition* for the Warehousing land use.

Daily - T = 1.58 (X) + 45.54
A.M. Peak Hour - T = 0.12 (X) + 25.32
P.M. Peak Hour - T = 0.12 (X) + 27.82

T = Average Vehicle Trips X = Gross Leasable Area (ksf)

TABLE 4
TRANSPORTATION IMPACT ANALYSIS SCREENING - CEQA ANALYSES

City of Glendale Screening Criteria [a]	**Met by Project**
1. Small Project Consideration	
Does the Project generate fewer than 145 net new daily vehicle trips?	No
Is the Project consistent with the General Plan land use designation?	Yes
VMT Analysis Exempted (All Critera Must Be Met)	**No**
2. Affordable Housing Provision	
Does the Project provide 100% affordable housing?	No
VMT Analysis Exempted	**No**
3. Local-Serving Retail or Public Facility	
Is the Project a retail project (less than 50,000 square feet)?	No
Is the Project a local-serving public facility?	No
VMT Analysis Exempted (All Critera Must Be Met)	**No**
4. High-Quality Transit Area (HQTA)	
Is the project located in an existing high-quality transit area? [b]	Yes [b]
Does the Project have an FAR greater than 0.75?	Yes
Does the Project follow parking guidelines that do not allow parking beyond minimum required by City Municipal Code?	Yes
Is the Project consistent with the General Plan?	Yes
Is the Project not replacing affordable housing?	Yes
Does the Project contain transit-supportive uses?	Yes
VMT Analysis Exempted (All Critera Must Be Met)	**Yes**
5. Low VMT Area	
Is the Project located in a low VMT Area? [c]	No
VMT Analysis Exempted	**No**

Notes:
[a] Screening criteria from the City TIA Guidelines Section 2.1.2, Project Screening .
[b] The Project is located in an existing High Quality Transit Area (HQTA) per City TIA Guidelines Attachment A: High-Quality Transit Area Maps.
[c] Low VMT area shown in City TIA Guidelines Attachment B: Office/Employment Project VMT Screening.


TABLE 5
VEHICLE PARKING CODE REQUIREMENTS

Land Use	Size	Code Requirement [a]	Parking Required
First 25,000 sf of Floor Area	25,000 sf	2.0 space / 1000 sf	50 spaces
Second 25,000 sf of Floor Area	25,000 sf	1.5 space / 1000 sf	38 spaces
Over 50,000 sf of Floor Area	370,546 sf	1.25 space / 1000 sf	463 spaces
		Total Code Parking Required	**551 spaces**

Notes:
[a] Parking rates from Glendale Municipal Code, Section 30.32.050, Table 30-32-D, October 2013.

Attachment A

High-Quality Transit Area Map

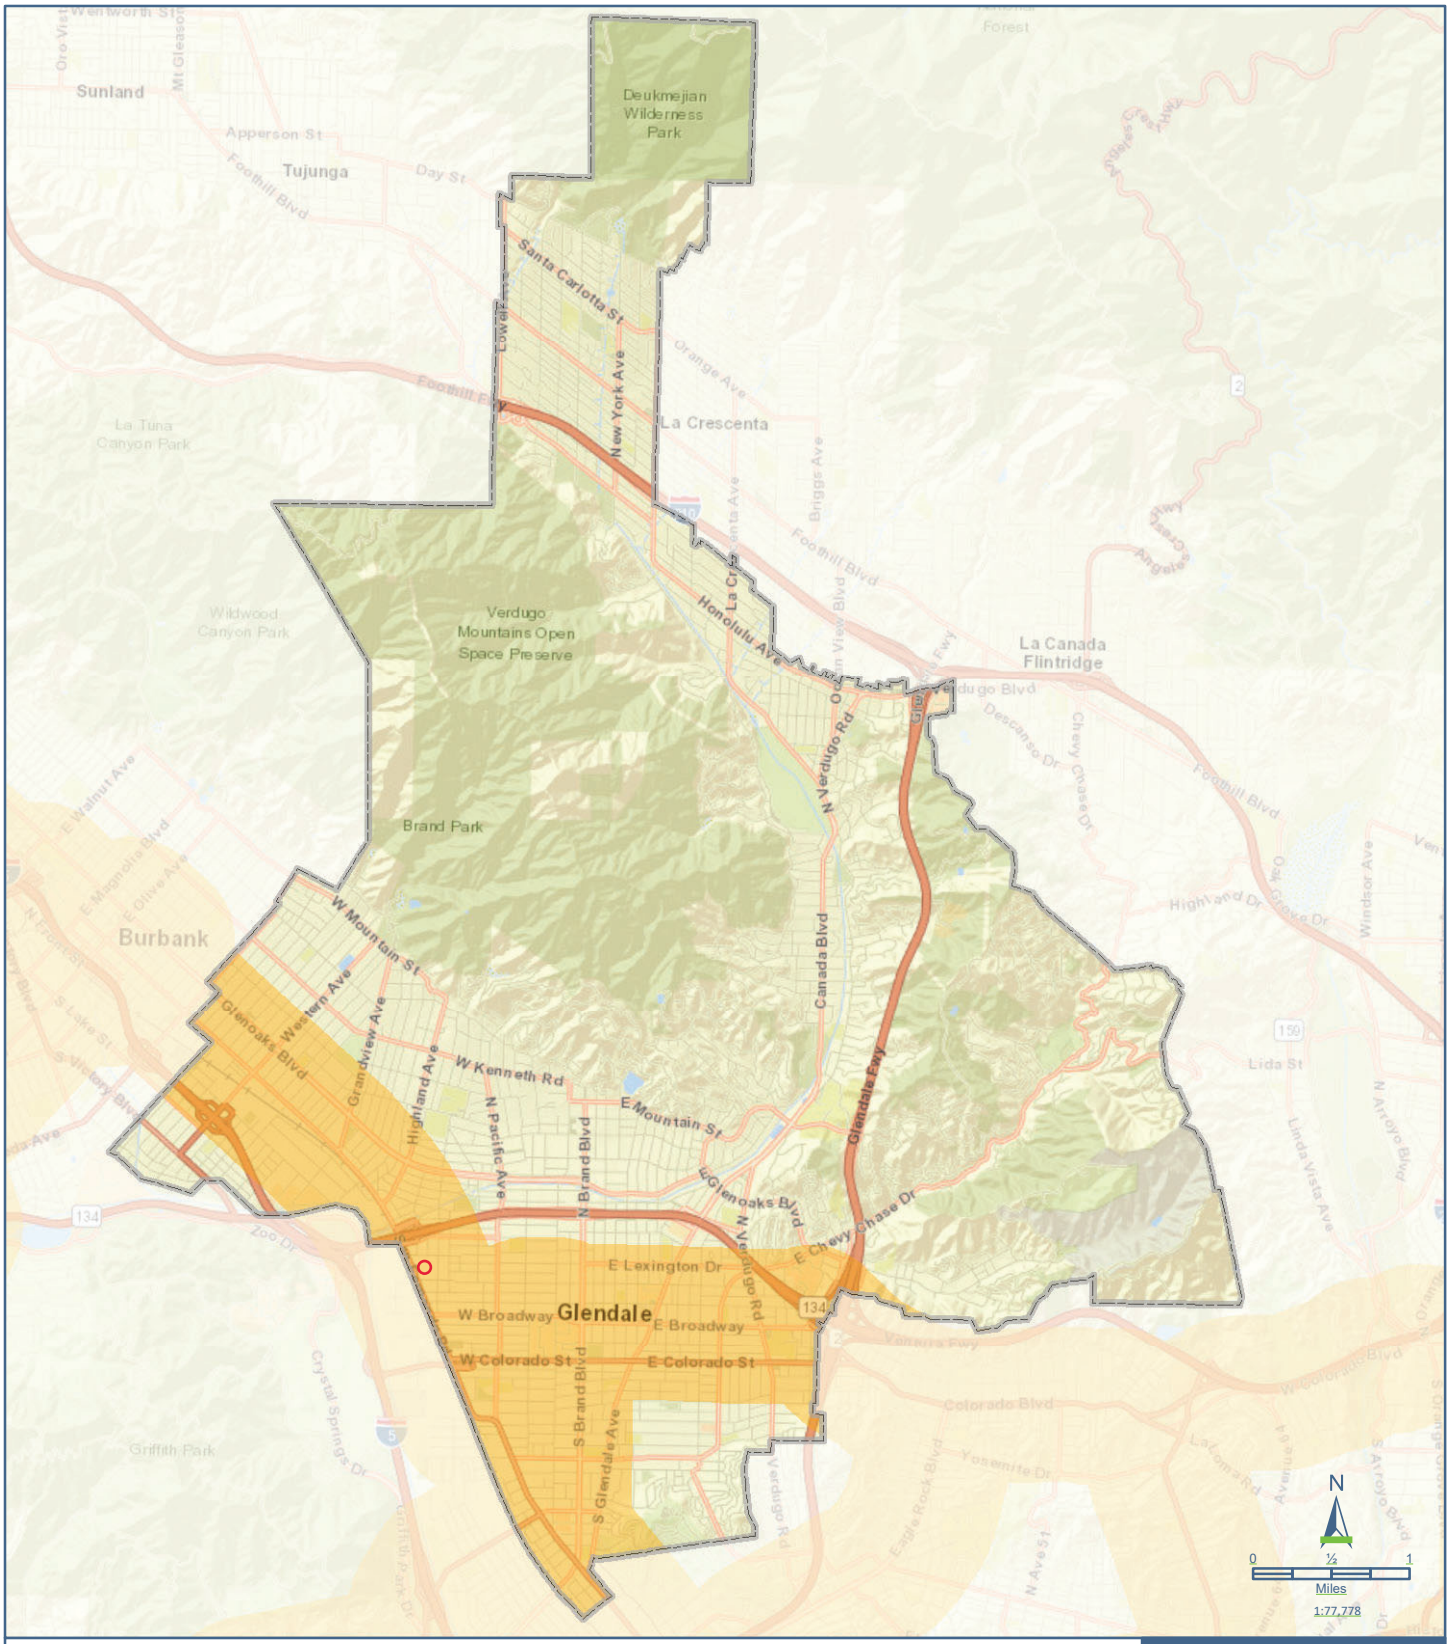

Glendale

Existing High Quality Transit Areas

Project Site


Data sources: SWITRS; SANGIS; CalAtlas. Map date: February 24, 2020.

City of Glendale
SB 743 Implementation

Existing High Quality Transit Areas

Attachment B

Office/Employment Project VMT Screening

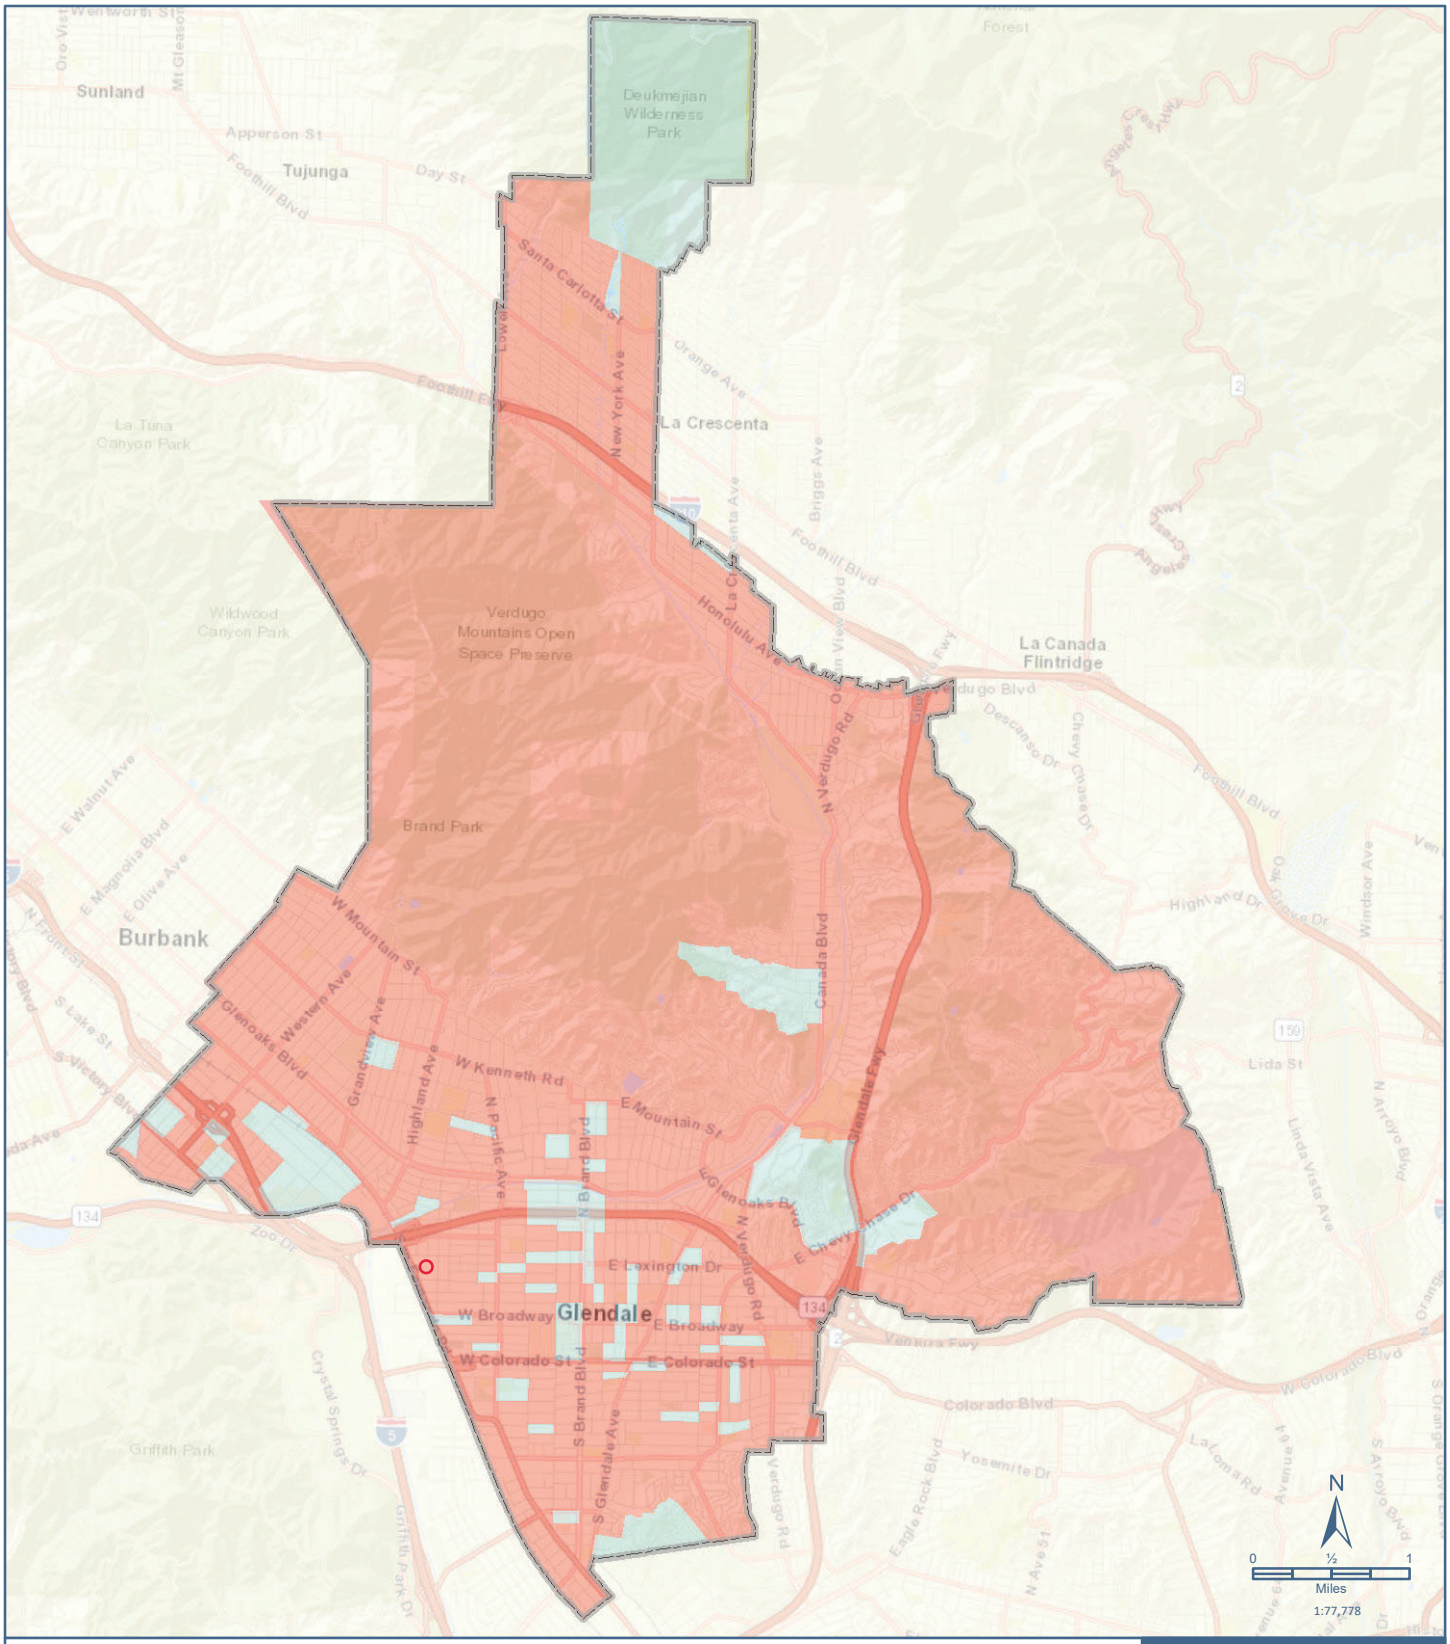

Screened Out

Not Screened Out (VMT Analysis Required)

Project Site

The City of Glendale average daily VMT per employee is estimated to be 17.87.
15% below the average is 15.19.

Data sources: SWITRS, SANGIS, CalAtlas. Map date: February 24, 2020.

City of Glendale
SB 743 Implementation

Office/Employment Project VMT Screening

APPENDIX F


Initial Study and Notice of Preparation

INITIAL STUDY CHECKLIST

1.	**Project Title:** San Fernando Soundstage Campus
2.	**Lead Agency Name and Address:** City of Glendale, Community Development Department Planning Division 633 East Broadway, Room 103 Glendale, CA 91206
3.	**Contact Person and Phone Number:** Aileen Babakhani, Planner Tel: (818) 937-8331
4.	**Project Location:** 5426 San Fernando Road & 753 West California Avenue, Glendale, Los Angeles County (APNs: 5638-018-023 and 5638-018-032) See Figure 1, Regional and Local Vicinity Map.
5.	**Project Sponsor's Name and Address:** Griffith Studio Owner, LCC 34 East 51st Street, 2nd floor New York, NY 10022
6.	**General Plan Designation:** Mixed Use
7.	**Zoning:** IMU (Industrial/Commercial Mixed Use)
8.	**Description of the Project:** The project site is currently developed with 10 existing warehouse structures, surface parking, and loading areas. The project would include demolition of the existing structures and surface parking and construction of four (4) buildings containing 10 new production sound stage studios, three flex spaces, ancillary office use, a 385-space four-story (above-grade) parking garage, and 124 surface parking spaces with 12 loading spaces. The four (4) proposed buildings will contain approximately 406,318 square feet of gross floor area. See Figure 2, Site Plan. The Applicant requests the approval of discretionary actions to develop the Project as proposed including variances for the heights of Buildings 1 and 4 to exceed the 50 foot height limit in the IMU zone, the landscape location and tree planting dispersal requirements for the interior parking areas, a deviation from the requirement for a building entrance to be located on a corner cutoff, and a parking exception to allow 24 of the proposed parking spaces to be compact spaces.
9.	**Surrounding Land Uses and Setting:** *North*: IMU Zone (Industrial/Commercial Mixed Use), IMU-R Zone (Industrial/Commercial Residential Mixed Use), Commercial & Public Facilities *South*: IMU Zone (Industrial/Commercial Mixed Use), Commercial & Multi- & Single-Family Residential *East*: R-2250 Zone (Medium Density Residential), Multi-Family Residential *West*: T Zone (Transportation) and M2 Zone (City of Los Angeles), Transit and Industrial
10.	**Other public agencies whose approval is required (e.g., permits, financing approval or participation agreement).**

None.



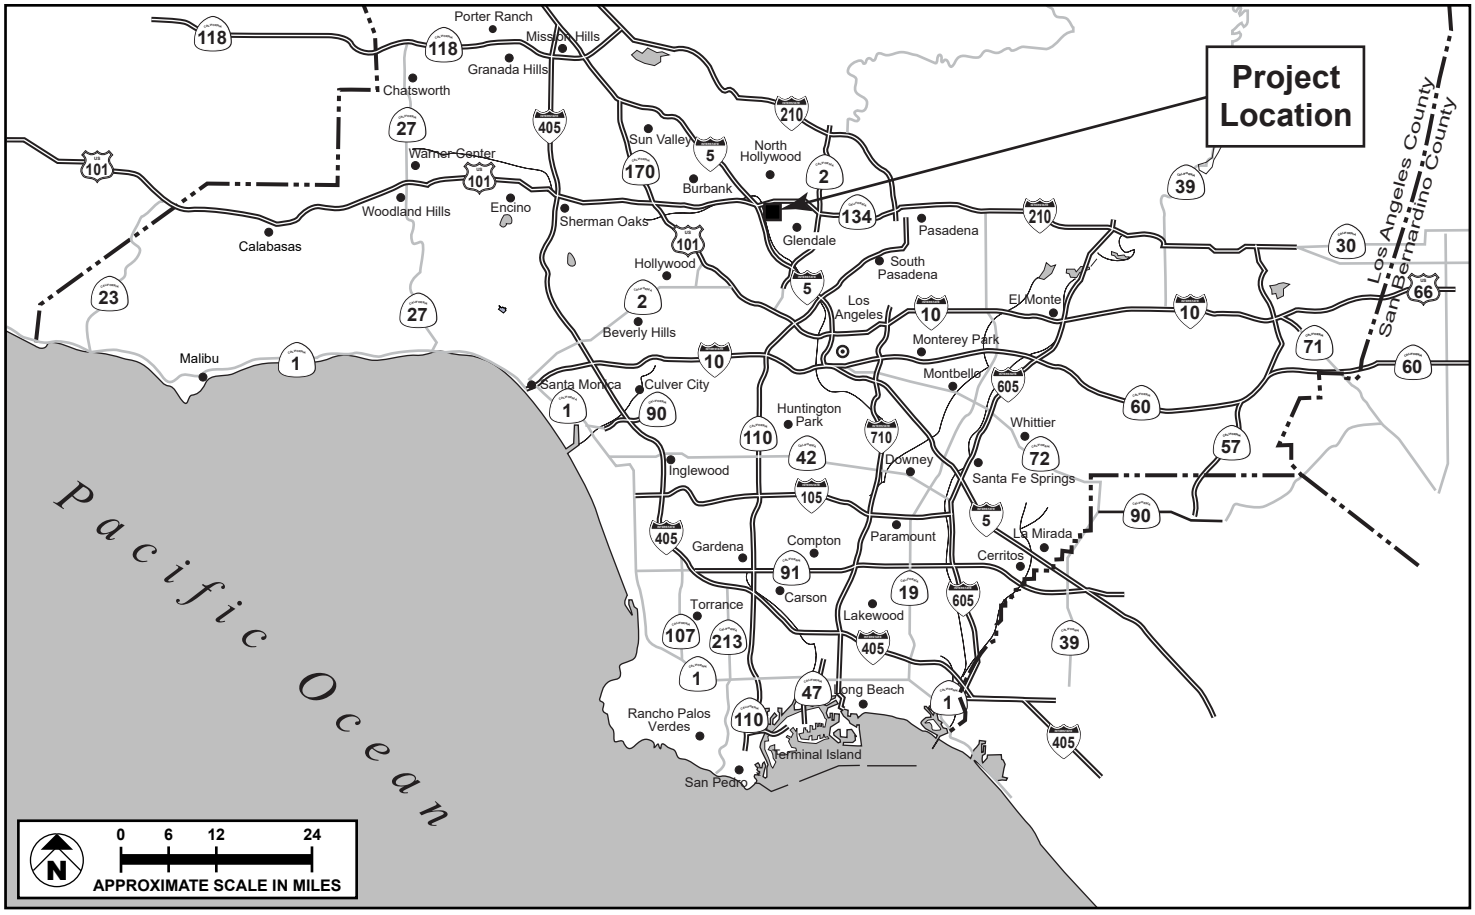


SOURCE: Google Earth - 2021; Meridian Consultants, LLC - 2021

FIGURE **1**

Regional and Local Vicinity Map

321-001-21

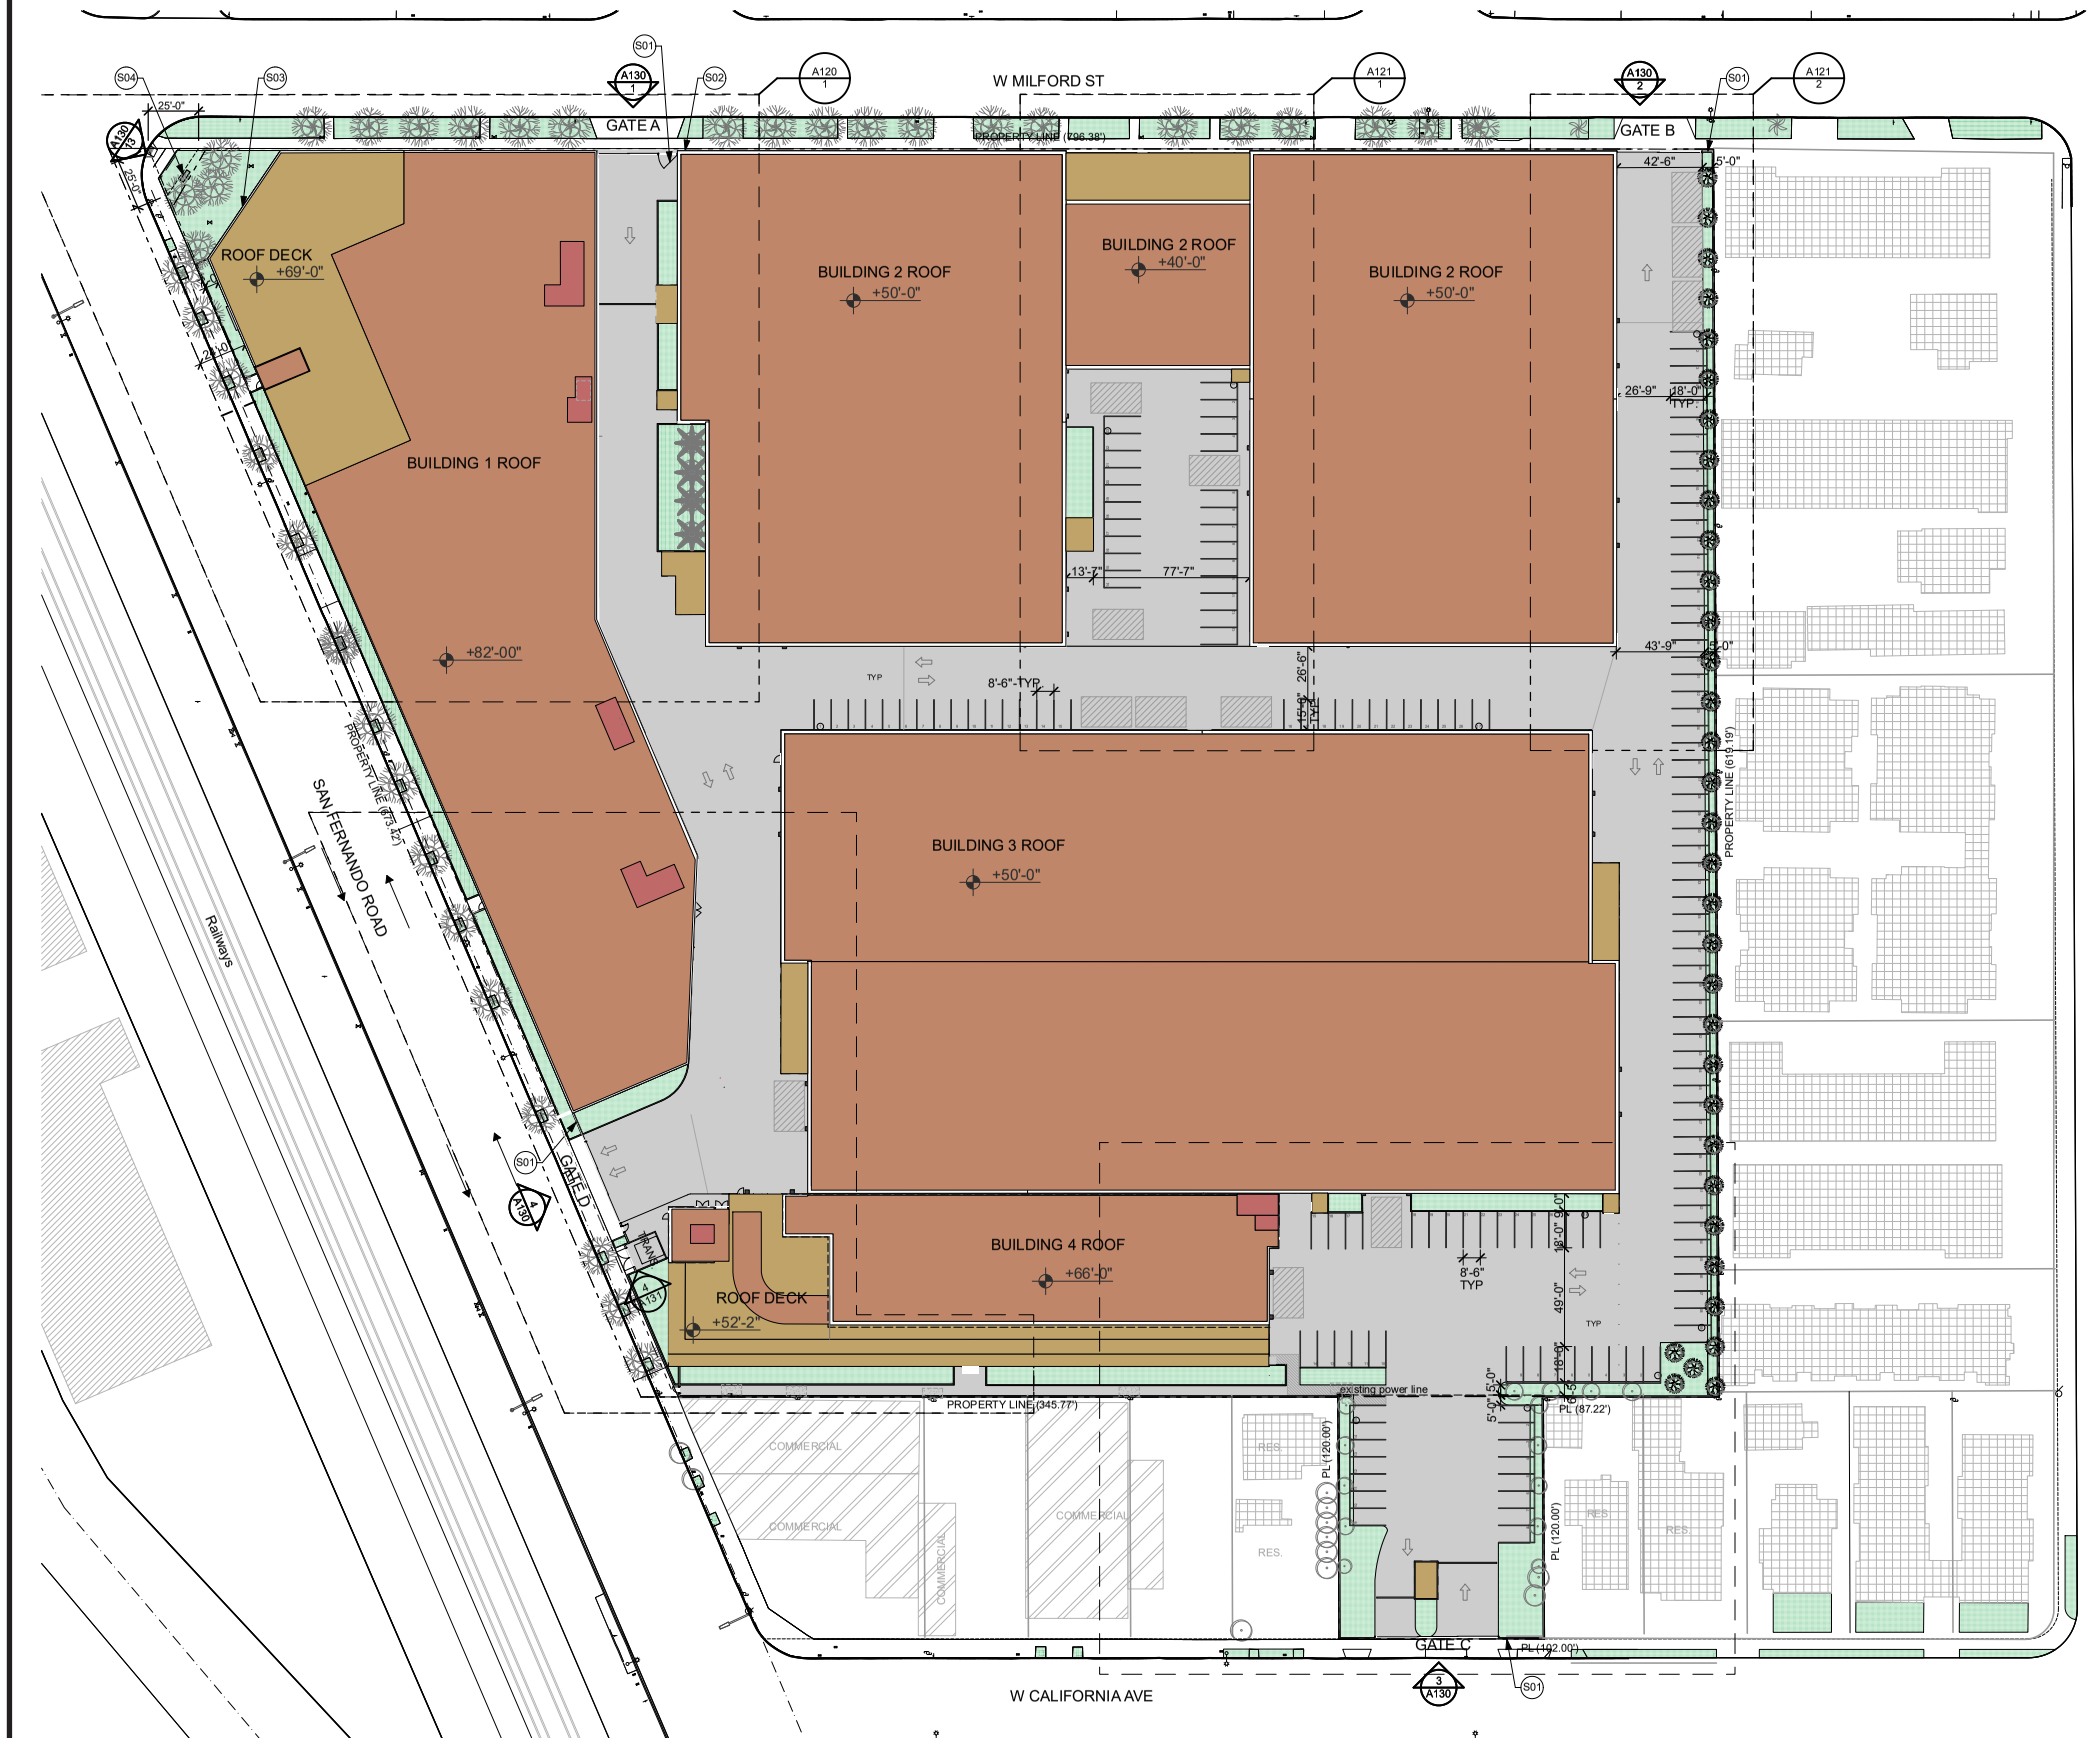

SOURCE: RELATIVITY ARCHTECTS - February 2022, Meridian Consultants - 2022

FIGURE **2**

Project Site Plan

326-001-21

11. Environmental Factors Potentially Affected:

The environmental factors checked below would be potentially affected by this project, involving at least one impact that is a "Potentially Significant Impact," as indicated by the checklist on the following pages.

☒ Aesthetics	☐ Agriculture and Forest Resources	☒ Air Quality
☐ Biological Resources	☒ Cultural Resources	☐ Energy
☐ Geology / Soils	☒ Greenhouse Gas Emissions	☒ Hazards / Hazardous Materials
☐ Hydrology / Water Quality	☒ Land Use / Planning	☐ Mineral Resources
☒ Noise	☐ Population / Housing	☐ Public Services
☐ Recreation	☒ Transportation	☐ Tribal Cultural Resources
☐ Utilities / Service Systems	☐ Wildfire	☐ Mandatory Findings of Significance

LEAD AGENCY DETERMINATION:

On the basis of this initial evaluation:

☐ I find that the proposed project COULD NOT have a significant effect on the environment, and a NEGATIVE DECLARATION will be prepared.

☐ I find that although the proposed project could have a significant effect on the environment, there will not be a significant effect in this case because revisions in the project have been made by or agreed to by the project proponent. A MITIGATED NEGATIVE DECLARATION will be prepared.

☒ I find that the proposed project MAY have a significant effect on the environment, and an ENVIRONMENTAL IMPACT REPORT is required.

☐ I find that the proposed project MAY have a "potentially significant impact" or "potentially significant unless mitigated" impact on the environment, but at least one effect (1) has been adequately analyzed in an earlier document pursuant to applicable legal standards, and (2) has been addressed by mitigation measures based on the earlier analysis as described on attached sheets. An ENVIRONMENTAL IMPACT REPORT is required, but it must analyze only the effects that remain to be addressed.

☐ I find that although the proposed project could have a significant effect on the environment, because all potentially significant effects (a) have been analyzed adequately in an earlier EIR or NEGATIVE DECLARATION pursuant to applicable standards, and (b) have been avoided or mitigated pursuant to that earlier EIR or NEGATIVE DECLARATION, including revisions or mitigation measures that are imposed upon the proposed project, nothing further is required.

Aileen Babakhani

Prepared by:

Signature of Director of Community Development or his or her designee authorizing the release of environmental document for public review and comment.

Aileen Babakhani

Director of Community Development:

9/8/2022

Date:

A. AESTHETICS

Except as provided in Public Resources Code Section 21099, would the project:	Potentially Significant Impact	Less than Significant Impact with Mitigation Incorporated	Less than Significant Impact	No Impact
1. Have a substantial adverse effect on a scenic vista?	X			
2. Substantially damage scenic resources, including, but not limited to, trees, rock outcroppings, and historic buildings within a state scenic highway?				X
3. Substantially degrade the existing visual character or quality of the site and its surroundings?	X			
4. Create a new source of substantial light or glare which would adversely affect day or nighttime views in the area?			X	

Discussion

a. Have a substantial adverse effect on a scenic vista?

b. Substantially damage scenic resources, including, but not limited to, trees, rock outcroppings, and historic buildings within a State scenic highway?

c. Substantially degrade the existing visual character or quality of the site and its surroundings?

d. Create a new source of substantial light or glare, which would adversely affect day or nighttime views in the area?

Potentially Significant Impact. The existing structures on site range from 17 feet to 33 feet in height. The maximum height allowed in the IMU zone is 50 feet with an additional maximum 5'-0" in height for the rooftop equipment/screen. Two of the four buildings proposed have heights greater than 50 feet. Building 1, proposed on San Fernando Road, would have a height up to 93'-3" and Building 4, located on San Fernando Road at the southern end of the site, would have a height up to 77'-3" , and Buildings 2 and 3, located in the central and eastern portion of the site would be 55 feet in height (including 5'-0" high rooftop equipment/screen, which is exempt from the height requirement). The Project includes a request for approval of a variance to allow Building 1 to have a height of up to 93'-3" including 11'-3" high rooftop equipment/screen, which occupies approximately 5% of the building's rooftop footprint and, and Building 4 to have a height up to 77'-3" including 11'-3" high rooftop equipment/screen, which occupies approximately 8% of the building's rooftop footprint. Further analysis will be provided in the EIR to determine if these proposed building heights would result in any significant impacts.

B. AGRICULTURE AND FOREST RESOURCES

Would the project:	Potentially Significant Impact	Less than Significant Impact with Mitigation Incorporated	Less than Significant Impact	No Impact
1. Convert Prime Farmland, Unique Farmland, or Farmland of Statewide Importance (Farmland), as shown on the maps prepared pursuant to the Farmland Mapping and Monitoring Program of the California Resources Agency, to non-agricultural use?				X
2. Conflict with existing zoning for agricultural use, or a Williamson Act contract?				X
3. Conflict with existing zoning for, or cause rezoning of, forest land (as defined in Public Resources Code Section 12220(g)), timberland (as defined in Public Resources Code Section 4526), or timberland zoned Timberland Production (as defined by Government Code Section 51104(g))?				X
4. Result in the loss of forest land or conversion of forest land to non-forest use?				X
5. Involve other changes in the existing environment which, due to their location or nature, could result in conversion of Farmland, to non-agricultural use or conversion of forest land to non-forest use?				X

Discussion

a. Convert Prime Farmland, Unique Farmland, or Farmland of Statewide Importance (Farmland), as shown on the maps prepared pursuant to the Farmland Mapping and Monitoring Program of the California Resources the City, to nonagricultural use?

b. Conflict with existing zoning for agricultural use, or a Williamson Act contract?

c. Conflict with existing zoning for, or cause rezoning of, forest land (as defined in Public Resources Code section 12220(g)), timberland (as defined by Public Resources Code section 4526), or timberland zoned Timberland Production (as defined by Government Code section 51104(g))?

d. Result in the loss of forestland or conversion of forestland to non-forest use?

e. Involve other changes in the existing environment which, due to their location or nature could result in conversion of Farmland, to nonagricultural use or conversion of forestland to non-forest use?

No Impact. The Project site is zoned for Industrial/Mixed Use. There is no prime farmland, unique farmland, or farmland of statewide importance within or adjacent to the Project site and no agricultural activities take place on the Project site.[1] No agricultural use zones currently exist within the city, nor are any agricultural zones proposed. No impacts would occur. The Project site is located in an urbanized area. No portion of the Project site is proposed to include agricultural zoning designations or uses, nor do any such uses exist within the city under the current General Plan and zoning. There are no Williamson Act contracts in effect for the Project site or surrounding vicinity. No conflicts with existing zoning for agricultural use or Williamson Act contract would result.[2] There is no existing zoning of forestland or timberland in the City of Glendale. No

[1] California Department of Conservation, California Important Farmland Finder website, https://maps.conservation.ca.gov/DLRP/CIFF/. Accessed March 2022.

[2] California Department of Conservation, State of California Williamson Act Contract Land, https://planning.lacity.org/eir/HollywoodCenter/Deir/ELDP/(E)%20Initial%20Study/Initial%20Study/Attachment%2

forestland exists within the City of Glendale; therefore, no forestland would be converted to non-forest use under the Project. According to the California Department of Conservation, Division of Land Resource Protection, the Project site and the surrounding area are not candidates for listing as Prime Farmland, Unique Farmland, or Farmland of Statewide Importance.[3] Therefore, the Project has no impact related to agriculture and forestry resources. No additional analysis of this topic in the EIR is needed.

0B%20References/California%20Department%20of%20Conservation%20Williamson%20Map%202016.pdf. Accessed August 2021.

[3] Department of Conservation, California Important Farmland Finder, https://maps.conservation.ca.gov/DLRP/CIFF/. Accessed August 2021.

C. AIR QUALITY

Where available, the significance criteria established by the applicable air quality management or air pollution control district may be relied upon to make the following determinations. Would the project:

Would the project:	Potentially Significant Impact	Less than Significant Impact with Mitigation Incorporated	Less than Significant Impact	No Impact
1. Conflict with or obstruct implementation of the applicable air quality plan?	X			
2. Result in a cumulatively considerable net increase of any criteria pollutant for which the project region is non-attainment under an applicable federal or state ambient air quality standard?	X			
3. Expose sensitive receptors to substantial pollutant concentrations?	X			
4. Result in other emissions (such as those leading to odors) adversely affecting a substantial number of people?	X			

Discussion

a. Conflict with or obstruct implementation of the applicable air quality plan?

b. Result in a cumulatively considerable net increase of any criteria pollutant for which the project region is nonattainment under an applicable federal or State ambient air quality standard?

c. Expose sensitive receptors to substantial pollutant concentrations?

d. Result in other emissions (such as those leading to odors) adversely affecting a substantial number of people?

Potentially Significant Impact. Construction and operation of the Project will result in the generation of air emissions. Analysis is needed to estimate the amount of emissions that would be generated to determine significance. The construction and operational air quality emissions generated by the construction and operation of the proposed Project will be further analyzed in the EIR.

D. BIOLOGICAL RESOURCES

Would the project:	Potentially Significant Impact	Less than Significant Impact with Mitigation Incorporated	Less than Significant Impact	No Impact
1. Have a substantial adverse effect, either directly or through habitat modifications, on any species identified as a candidate, sensitive, or special status species in local or regional plans, policies, or regulations, or by the California Department of Fish and Wildlife or U.S. Fish and Wildlife Service?				**X**
2. Have a substantial adverse effect on any riparian habitat or other sensitive natural community identified in local or regional plans, policies, regulations or by the California Department of Fish and Wildlife or U.S. Fish and Wildlife Service?				**X**
3. Have a substantial adverse effect on state or federally protected wetlands (including, but not limited to, marsh, vernal pool, coastal, etc.) through direct removal, filling, hydrological interruption, or other means?				**X**
4. Interfere substantially with the movement of any native resident or migratory fish or wildlife species or with established native resident or migratory wildlife corridors, or impede the use of native wildlife nursery sites?				**X**
5. Conflict with any local policies or ordinances protecting biological resources, such as a tree preservation policy or ordinance?			**X**	
6. Conflict with the provisions of an adopted Habitat Conservation Plan, Natural Community Conservation Plan, or other approved local, regional, or state habitat conservation plan?				**X**

Discussion

a. Have a substantial adverse effect, either directly or through habitat modifications, on any species identified as a candidate, sensitive, or special status species in local or regional plans, policies, or regulations, or by the California Department of Fish and Game or U.S. Fish and Wildlife Service?

b. Have a substantial adverse effect on any riparian habitat or other sensitive natural community identified in local or regional plans, policies, regulations or by the California Department of Fish and Game or US Fish and Wildlife Service?

c. Have a substantial adverse effect on State or federally protected wetlands (including, but not limited to, marsh, vernal pool, coastal, etc.) through direct removal, filling, hydrological interruption, or other means?

d. Interfere substantially with the movement of any native resident or migratory fish or wildlife species or with established native resident or migratory wildlife corridors, or impede the use of native wildlife nursery sites?

e. Conflict with any local policies or ordinances protecting biological resources, such as tree preservation policy or ordinance?

f. Conflict with the provisions of an adopted Habitat Conservation Plan, Natural Community Conservation Plan, or other approved local, regional, or State habitat conservation plan?

Less Than Significant Impact. The majority of the local area has been developed or landscaped and supports largely non-native plant communities and species. Therefore, only a limited number of plant species that flourish in urban environments, none of which are considered rare or endangered, can be found on the Project site. As identified in the City's General Plan Open Space and Conservation Element, the open space within the City includes five recognizable plant communities including chaparral, southern oak woodland, southern oak riparian woodland, coastal sage scrub, and alluvial scrub.[4] The Project site is not within the vicinity of any riparian habitat or other sensitive natural community. The nearest wetland resources include the Verdugo Wash located approximately a quarter mile north of the Project site and the Los Angeles River located approximately a quarter mile west of the Project site. These waterways do not intersect the Project site. As the Project site is located in an urban area of the City, the proposed Project would not interfere substantially with the movement of any native resident or migratory fish or wildlife species or with established native resident or migratory wildlife corridors, or impede the use of native wildlife nursery sites.

The Glendale Municipal Code, Chapter 12.44 Indigenous Trees, contains guidelines for the protection and removal of indigenous trees.[5] These trees are defined as any Valley Oak, California Live Oak, Scrub Oak, Mesa Oak, California Bay and California Sycamore, which measure 6 inches or more in diameter breast height (DBH). Furthermore, the Glendale Municipal Code, Chapter 12.40 City Street Trees, contains guidelines for the preservation and protection of city street trees.[6] Should native trees be identified within the Project site which would potentially be removed upon implementation of the proposed Project, the proposed Project would comply with Glendale Municipal Code, Chapter 12.44 Indigenous Trees. The proposed Project would also comply with the Glendale Municipal Code, Chapter 12.40 for street trees. No adopted Habitat Conservation Plan, Natural Community Conservation Plan, or similar plan applies to the Project site.[7] Therefore, a less than significant impact would occur. No additional analysis of this topic in the EIR is needed.

4 City of Glendale General Plan, Open Space and Conservation Element, https://www.glendaleca.gov/government/departments/community-development/planning/city-wide-plans/open-space-and-conservation-element. Accessed August 2021.
5 City of Glendale Municipal Code, Ch. 12.44.
6 City of Glendale Municipal Code, Ch 12.40.
7 California Department of Fish and Wildlife (CFWS)BiosViewer, https://wildlife.ca.gov/Data/BIOS. Accessed August 2021.

E. CULTURAL RESOURCES

Would the project:	Potentially Significant Impact	Less than Significant Impact with Mitigation Incorporated	Less than Significant Impact	No Impact
1. Cause a substantial adverse change in the significance of a historical resource pursuant to §15064.5?	X			
2. Cause a substantial adverse change in the significance of an archaeological resource pursuant to §15064.5?		X		
3. Disturb any human remains, including those interred outside of formal cemeteries?		X		

Discussion

a. Cause a substantial adverse change in the significance of a historical resource as defined in section 15064.5?

b. Cause a substantial adverse change in the significance of an archaeological resource pursuant to section 15064.5?

c. Disturb any human remains, including those interred outside of formal cemeteries?

Potentially Significant Impact. One existing building located on the northwest corner of the project site, was previously evaluated in 2017 and assigned a California Historical Resource (CHR) Status Code of 5S3 as a part of the City of Glendale's South Glendale Historic Resources Survey, meaning the subject building "Appears to be individually eligible for local listing or designation through survey evaluation."[8] Further analysis in the EIR is needed to determine the potential impacts of the proposed Project on historical resources.

The site has been disturbed by historical development as well as activities to remediate soil and groundwater contamination. The depth of disturbance from grading will be relatively shallow. For these reasons, the potential for encountering archeological resources or human remains on the site is considered low. Potential impacts to any archaeological resources that may be present on the site and encountered during construction of the Project will be mitigated to less than significant by implementation of the following mitigation measure:

In the event that archaeological resources are unearthed during project subsurface activities, compliance to regulations outlined by California Public Resource Code PRC21083.2(i) will be adhered to, which all earth-disturbing work within a 100-meter radius must be temporarily suspended or redirected until an archaeologist has evaluated the nature and significance of the find. The Fernandeño Tataviam Band of Mission Indians (FTBMI) shall be contacted regarding any pre-contact and/or post- contact finds and be provided information after the archaeologist makes their initial assessment of the nature of the find, so as to provide Tribal input with regards to significance and treatment. After the find has been appropriately mitigated, work in the area may resume.

Potential impacts to any human remains that may be present on the site and encountered during construction of the Project will be mitigated to less than significant by implementation of the following mitigation measure:

In the event that human remains are encountered during excavation and grading activities. State Health and Safety Code Section 7050.5 requires that no further disturbance shall occur until the County Coroner has made the necessary findings as to origin and disposition, pursuant to Public Resources Code Section

[8] Christine Lazzarertto and Robby Aranguren, "DPR 523 Series Forms: 5426 San Fernando Road," Prepared for the City of Glendale,2017, 1-2.

5097.98. If the remains are determined to be of Native American descent, the coroner has 24 hours to notify the Native American Heritage Commission (NAHC). The NAHC will then contact the most likely descendant of the deceased Native American, who will then serve as a consultant on how to proceed with the remains (i.e., avoid removal or rebury).

F. ENERGY

Would the project:	Potentially Significant Impact	Less than Significant Impact with Mitigation Incorporated	Less than Significant Impact	No Impact
1. Result in potentially significant environmental impact due to wasteful, inefficient, or unnecessary consumption of energy resources, during project construction or operation?			X	
2. Conflict with or obstruct a state or local plan for renewable energy or energy efficiency?			X	

Discussion

a. Result in potentially significant environmental impact due to wasteful, inefficient, or unnecessary consumption of energy resources, during project construction or operation?

b. Conflict with or obstruct a State or local plan for renewable energy or energy efficiency?

Less than Significant Impact. The proposed Project would meet all applicable energy conservation standards. As a production studio and supporting uses project, the proposed Project would not result in a potentially significant environmental impact due to wasteful, inefficient, or unnecessary consumption of energy resources, during project construction or operation or conflict with or obstruct a State or local plan for renewable energy or energy efficiency. Impacts would be less than significant. No additional analysis of this topic in the EIR is needed.

G. GEOLOGY AND SOILS

Would the project:	Potentially Significant Impact	Less than Significant Impact with Mitigation Incorporated	Less than Significant Impact	No Impact
1. Expose people or structures to potential substantial adverse effects, including the risk of loss, injury, or death involving:				
i) Rupture of a known earthquake fault, as delineated on the most recent Alquist-Priolo Earthquake Fault Zoning Map issued by the State Geologist for the area or based on other substantial evidence of a known fault? Refer to Division of Mines and Geology Special Publication 42.			X	
ii) Strong seismic ground shaking?			X	
iii) Seismic-related ground failure, including liquefaction?				X
iv) Landslides?			X	
2. Result in substantial soil erosion or the loss of topsoil?			X	
3. Be located on a geologic unit or soil that is unstable, or that would become unstable as a result of the project, and potentially result in on-or off-site landslide, lateral spreading, subsidence, liquefaction or collapse?			X	
4. Be located on expansive soil, as defined in Table 18-1-B of the Uniform Building Code (1994, as updated), creating substantial direct or indirect risks to life or property?			X	
5. Have soils incapable of adequately supporting the use of septic tanks or alternative wastewater disposal systems where sewers are not available for the disposal of waste water?				X
6. Directly or indirectly destroy a unique paleontological resource or site or unique geologic feature?		X		

Discussion

a. Would the project directly or indirectly cause potential substantial adverse effects, including the risk of loss, injury, or death involving:

i. Rupture of a known earthquake fault, as delineated on the most recent Alquist-Priolo Earthquake Fault Zoning Map issued by the State Geologist for the area or based on other substantial evidence of a known fault? Refer to Division of Mines and Geology Special Publication 42.

ii. Strong seismic ground shaking?

iii. Seismic-related ground failure, including liquefaction?

iv. Landslides?

b. Would the project result in substantial soil erosion or the loss of topsoil?

c. Would the project be located on a geologic unit or soil that is unstable, or that would become unstable as a result of the Project, and potentially result in on- or off-site landslide, lateral spreading, subsidence, liquefaction, or collapse?

d. Would the project be located on expansive soil, as defined in Table 18 1-B of the Uniform Building Code (1994), creating substantial direct or indirect risks to life or property?

e. Would the project have soils incapable of adequately supporting the use of septic tanks or alternative wastewater disposal systems where sewers are not available for the disposal of wastewater?

f. Directly or indirectly destroy a unique paleontological resource or site or unique geologic feature?

Less than Significant Impact with Mitigation. The Project site is not located within an established Alquist-Priolo Earthquake Fault Zone or designated Fault-Rupture Hazard Zone for surface fault rupture hazards. The York Boulevard Fault is the closest active fault; the nearest Fault-Rupture Hazard Zone for active faults with evidence of surface rupture, which is located approximately one mile south of the Project site. The Project site could be subject to strong ground shaking in the event of an earthquake originating along one of the faults listed as active or potentially active in the Southern California area. Loose sandy solids that are not excavated as part of the future development may be susceptible to seismically-induced settlement. However, the potential for seismic ground-shaking is common in Southern California and the effects of ground shaking can be lessened if the proposed structures are designed and constructed in conformance with current building codes and engineering practices. The proposed Project would not expose people or structures to strong seismic ground shaking greater than what currently exists.

According to the City's General Plan Safety Element, the Project site is not located within an area that is susceptible to liquefaction. Overall, the proposed Project would comply with the applicable Building Codes to avoid potential impacts related to seismic-related ground failure including liquefaction. There are no known landslides near the Project site nor is the site in the path of any known or potential landslides. As part of the proposed Project, the applicant would be required to adhere to conditions under the National Pollutant Discharge Elimination System (NPDES) Permit set forth by the Regional Water Quality Control Board (RWQCB) and be required to prepare and submit a Stormwater Pollution Prevention Plan (SWPPP) to be administered throughout proposed Project construction pursuant Glendale Municipal Code (GMC) Section 13.42.060. In addition, the applicant would be required to adhere to SCAQMD Rule 403—Fugitive Dust control.

The Project site is located within the Holocene Alluvium geologic unit which includes older floodplain deposits. The relatively flat topography of the Project site precludes both stability problems and the potential for lurching, which is earth movement at right angles to a cliff or steep slope during ground shaking. The potential for hazards such as landslides and liquefaction are considered low. No regional subsidence because of groundwater pumping has been reported in the Glendale area. Therefore, the potential for ground collapse and other adverse effects due to subsidence to occur on the project site is considered low. According to the Natural Resources Conservation Service Web Soil Survey, the soils on the Project site consists primarily of Urban land-Tujunga-Typic Xerorthents, sandy substratum complex soils, 0 to 2 percent slopes.[9] Soils within the Project site are generally sandy soils found within alluvial fans and flood plains. These soils are typically in the low to moderately low range for shrink-swell (e.g., expansion). The Project would connect to existing sewer lines that serve the Project site and would not use septic tanks or alternative waste disposal systems.

The Project site is completely underlain with older Quaternary soil and paleontologically-sensitive rock formations may be present at relatively shallow depths and could be encountered during excavation activities. The site will be graded to accommodate the building foundations, with the depth of grading to be

[9] USDA, Natural Resources Conservation, Web Soil Survey, https://websoilsurvey.sc.egov.usda.gov/App/WebSoilSurvey.aspx. Accessed August 2021.

shallow to preserve the existing GCL cap at a depth of approximately 6 feet below the ground surface, The amount of soil to be imported and/or exported during grading would be approximately 20,000 cubic yards (CY) depending on the final grading plan.

There is a possibility that during grading, a previously unknown paleontological resource could be identified and impacts would be potentially significant. Impacts would be less than significant with mitigation. Mitigation would include a qualified paleontologist observing grading activities in excavations that may impact older Quaternary deposits or the marine Pliocene Fernando Formation in order to salvage and catalogue fossils. The Paleontologist shall establish procedures for paleontological resources surveillance and would establish, in cooperation with the contractor, procedures for temporarily halting or redirecting work to permit sampling, identification, and evaluation of the fossils.

H. GREENHOUSE GAS EMISSIONS

Would the project:	Potentially Significant Impact	Less than Significant Impact with Mitigation Incorporated	Less than Significant Impact	No Impact
1. Generate greenhouse gas emissions, either directly or indirectly, that may have a significant impact on the environment?	**X**			
2. Conflict with any applicable plan, policy or regulation adopted for the purpose of reducing the emissions of greenhouse gases?	**X**			

Discussion

a. Generate greenhouse gas emissions, either directly or indirectly, that may have a significant impact on the environment?

b. Conflict with an applicable plan, policy, or regulation adopted for the purpose of reducing the emissions of greenhouse gases?

Potentially Significant Impact. Construction and operation of the Project will result in the generation of greenhouse gas emissions. Analysis is needed to estimate the amount of these emissions to determine significance. The construction and operational greenhouse gas emissions of the proposed Project will be further analyzed in the EIR.

I. HAZARDS AND HAZARDOUS MATERIALS

Would the project:	Potentially Significant Impact	Less than Significant Impact with Mitigation Incorporated	Less than Significant Impact	No Impact
1. Create a significant hazard to the public or the environment through the routine transport, use, or disposal of hazardous materials?			X	
2. Create a significant hazard to the public or the environment through reasonably foreseeable upset and accident conditions involving the release of hazardous materials into the environment?	X			
3. Emit hazardous emissions or handle hazardous or acutely hazardous materials, substances, or waste within one-quarter mile of an existing or proposed school?			X	
4. Be located on a site which is included on a list of hazardous materials sites compiled pursuant to Government Code Section 65962.5 and, as a result, would it create a significant hazard to the public or the environment?			X	
5. For a project located within an airport land use plan or, where such a plan has not been adopted, within two miles of a public airport or public use airport, would the project result in a safety hazard or excessive noise for people residing or working in the project area?				X
6. For a project located within an airport land use plan or, where such a plan has not been adopted, within two miles of a public airport or public use airport, would the project result in a safety hazard or excessive noise for people residing or working in the project area?				X
7. Impair implementation of or physically interfere with an adopted emergency response plan or emergency evacuation plan?			X	
8. Expose people or structures, either directly or indirectly, to a significant risk of loss, injury or death involving wildland fires?				X

Discussion

a. Create a significant hazard to the public or the environment through the routine transport, use, or disposal of hazardous materials?

b. Create a significant hazard to the public or the environment through reasonably foreseeable upset and accident conditions involving the release of hazardous materials into the environment?

c. Emit hazardous emissions or handle hazardous or acutely hazardous materials, substances, or waste within one-quarter mile of an existing or proposed school?

d. Be located on a site which is included on a list of hazardous materials sites compiled pursuant to Government Code Section 65962.5 and, as a result, would it create a significant hazard to the public or the environment?

e. For a project located within an airport land use plan or, where such a plan has not been adopted, within two miles of a public airport or public use airport, would the project result in a safety hazard for people residing or working in the project area?

f. For a project within the vicinity of a private airstrip, would the project result in a safety hazard for people residing or working in the project area?

g. Impair implementation of or physically interfere with an adopted emergency response plan or emergency evacuation plan?

h. Expose people or structures to a significant risk of loss, injury, or death involving wildland fires, including where wildlands are adjacent to urbanized areas or where residences are intermixed with wildlands?

Potentially Significant Impact. The transport, use, and storage of hazardous materials during the construction and operation of the Project would be conducted in accordance with applicable State and federal regulations, such as the Hazardous Materials Transportation Act, Resource Conservation and Recovery Act, the California Hazardous Material Management Act, and the California Code of Regulations, Title 22. The proposed Project would generally not produce significant amounts of hazardous waste, use or transport hazardous waste beyond those materials typically used in a commercial development. All potentially hazardous materials would be used and stored in accordance with the manufacturer's instructions and handled in accordance with all applicable federal, State, and local regulations, including but not limited to those set forth by the Federal and State Occupational Safety and Health Acts.

All contaminated waste encountered would be required to be collected and disposed of at an appropriately licensed disposal or treatment facility. Adherence to the Los Angeles County Hazardous Waste Management Plan (HWMP) and all other emergency response plan requirements set forth by the City, the City of Glendale Fire Department, and the City's Department of Public Works would be required through the duration of the Project. Compliance with federal, State, and local laws and regulations relating to transport, storage, disposal, and sale of hazardous materials would minimize any potential for accidental release or upset of hazardous materials. A Phase I ESA of the Project site was conducted in general accordance with ASTM Standard Practice E1527-13 and United States Environmental Protection Agency standards. The Phase I ESA concluded the Project site has been adequately investigated and did not identify new areas of environmental concern that have not been investigated. Residual concentrations of contaminants of concern (COCs) in soil, soil vapor, and groundwater were identified beneath the Project site.[10] The Phase I ESA stated the Los Angeles Regional Water Control Board (LARWQCB) and the Office of Environmental Health Hazard Assessment (OEHHA) concluded the Project site is in a condition suitable for a No Further Action (NFA), conditioned on the recording of a commercial/industrial land use covenant (LUC). As such, these residual concentrations are considered to be a controlled recognized environmental condition (CREC).[11] A CREC exists when a past release of a hazardous substance has been investigated and/or remediated to a point where hazardous substances are allowed to remain in place subject to the implementation of required institutional and/or engineering controls. In this case, the institutional control is the recording of the LUC and the Project site's restriction to commercial/industrial land use.[12] The Project as proposed includes maintenance of the existing geosynthetic clay liner (GCL) cap over hexavalent chromium (CrVI)-impacted deeper soils on the western side of the Project site. This existing GCL cap is located approximately 6 feet below the existing ground surface. As the proposed construction activities would involve excavation and

[10] SCS Engineers. *Phase I Environmental Site Assessment 5426 San Fernando Road, Glendale, California 91203 Assessor Parcel Numbers (APNs): 5638-018-032*. May 25, 2021.
[11] SCS Engineers. *Phase I Environmental Site Assessment 5426 San Fernando Road, Glendale, California 91203 Assessor Parcel Numbers (APNs): 5638-018-032*. May 25, 2021.
[12] SCS Engineers. *Phase I Environmental Site Assessment 5426 San Fernando Road, Glendale, California 91203 Assessor Parcel Numbers (APNs): 5638-018-032*. May 25, 2021.

disturbance of the existing soils the potential for impacts from the accidental release of hazardous materials into the environment will be further analyzed in the EIR.

As the proposed construction activities would involve excavation and disturbance of on-site soil, there is a potential for the accidental release of these materials into the environment or groundwater. Further analysis is required to determine the potential for accidental release of these materials.

The Project site is not included on the lists of hazardous materials sites compiled pursuant to Government Code Section 65962.5. No school sites are located within one-quarter mile of the project site. The Project site is not within the vicinity of an airport land use plan, within two miles of a public airport or public use airport, or a private airstrip. According to the City of Glendale General Plan Safety Element, San Fernando Road, which borders the Project site to the west is a County evacuation route. Implementation of the project would neither result in a reduction of the number of lanes along this roadway in the Project area nor result in the placement of an impediment to the flow of traffic such as medians. In the event of an emergency, all lanes would be opened to allow for traffic flow to move in one direction and traffic would be controlled by the appropriate agencies, such as the City of Glendale Police Department. During construction, the construction contractor shall notify the City of Glendale Police and Fire Departments of construction activities that would impede movement (such as movement of equipment and temporary lane closures) along San Fernando Road to allow for these first emergency response teams to reroute traffic to an alternative route, if needed. Further, during construction the applicant would be required to obtain any necessary permits from the City of Glendale Public Works Department for all work occurring within the public right-of-way. The Project area is not located in a designated wildland area that may contain substantial forest fire risks or hazards. In addition, the project area is not located within a City-designated Fire Hazard Zone as shown on Plate P-2 in the City of Glendale General Plan Safety Element (August 2003).[13] Therefore, risk of increased fire hazards in areas where flammable brush, grass or trees from future development within the project area is not identified as significant.

[13] City of Glendale General Plan, Safety Element, Plate P-2, https://www.glendaleca.gov/government/departments/community-development/planning/city-wide-plans/safety-element. Accessed August 2021.

J. HYDROLOGY AND WATER QUALITY

Would the project:	Potentially Significant Impact	Less than Significant Impact with Mitigation Incorporated	Less than Significant Impact	No Impact
1. Violate any water quality standards or waste discharge requirements or otherwise substantially degrade surface of groundwater quality?			X	
2. Substantially decrease groundwater supplies or interfere substantially with groundwater recharge such that the project may impede sustainable groundwater management of the basin?			X	
3. Substantially alter the existing drainage pattern of the site or area, including through the alteration of the course of stream or river or through the addition of impervious surfaces, in a manner which would:				
i) result in substantial erosion or siltation on- or off-site;			X	
ii) substantially increase the rate or amount of surface runoff in a manner which would result in flooding on- or off-site;			X	
iii) create or contribute runoff water which would exceed the capacity of existing or planned stormwater drainage systems or provide substantial additional sources of polluted runoff; or			X	
iv) impede or redirect flood flows?				X
4. In flood hazard, tsunami, or seiche zones, risk release of pollutants due to project inundation?				X
5. Conflict with or obstruct implementation of a water quality control plan or sustainable groundwater management plan?			X	

Discussion

a. Would the project violate any water quality standards or waste discharge requirements or otherwise substantially degrade surface or groundwater quality?

b. Would the project substantially decrease groundwater supplies or interfere substantially with groundwater recharge such that the project may impede substantial groundwater management of the basin?

c. Would the project substantially alter the existing drainage pattern of the site or area, including through the alteration of the course of a stream or river, or through the addition of impervious surfaces, in a manner which would:

i. result in substantial erosion or siltation on or off site;

ii. substantially increase the rate or amount of surface runoff in a manner which would result in flooding on- or off-site;

iii. create or contribute runoff water which would exceed the capacity of existing or planned stormwater drainage systems or provide substantial additional sources of polluted runoff;

iv. impede or redirect flood flows?

d. In flood hazard, tsunami, or seiche zones, would the project risk release of pollutants due to project inundation?

e. Would the project conflict with or obstruct implementation of a water quality control plan or sustainable groundwater management plan?

Less than Significant Impact. The applicant would be required to satisfy all applicable requirements of Chapter 13.42 of the City's Municipal Code relating to the Stormwater and Urban Runoff Pollution Prevention Control (SUSMP). These requirements include preparation of a Stormwater Pollution Prevention Plan (SWPPP) containing structural treatment and source control measures appropriate and applicable to the proposed Project. The SWPPP would incorporate best management practices (BMPS) by requiring controls of pollutant discharges that utilize best available technology (BAT) economically achievable and best conventional pollutant control technology (BCT) to reduce pollutants. Development of the proposed studios would result in a minimal change in the number of impervious surfaces and drainage characteristics of the site. The proposed Project would not increase the intensity of activities on the site and would likely result in a similar generation of urban pollutants generated by motor vehicle use on roadways and parking areas adjacent to the Project site, and the maintenance and operation of landscaped areas. All runoff with implementation of the Project would continue to be conveyed via streets and gutters to storm drain locations around the Project site. The Applicant would be required to adhere to conditions under the NPDES Permit set forth by the RWQCB and prepare and submit a SWPPP to be administered throughout Project construction. The SWPPP would incorporate BMPs to ensure that potential water quality impacts from water driven erosion during construction would be reduced to a less than significant level. The Project would not involve an alteration in the course of a stream or river or alter the drainage pattern of the site or area in a manner that would result in erosion, siltation, or flooding on- or off-site. The Project does not propose to alter any drainage patterns in a manner that would cause on- and off-site surface runoff impacts. In addition, the proposed Project applicant would be required to comply with City grading permit regulations and inspections to reduce sedimentation and erosion.

The Project site is located in a Federal Emergency Management Agency (FEMA) designated flood Zone X, meaning that it is in an area of minimal flood hazard and the Project site is not located within a 100-year flood zone.[14] The Project site is not located near the ocean or any large enclosed or semi-enclosed bodies of water, the Project would not be located within designated tsunami or seiche zones. The Project would comply with all provisions of the NPDES program and other applicable waste discharge requirements (WDRs), as enforced by the LARWQCB, including the LARWQCB's Waste Discharge Requirements for Discharges of Groundwater from Construction and Project Dewatering to Surface Waters in Coastal Watersheds of Los Angeles and Ventura Counties. The proposed Project would also comply with applicable NPDES and City requirements, which would include the use of BMPs during construction of the proposed Project as detailed in a SWPPP and in the City's LID ordinance. Impacts from construction and operation of the proposed Project would be less than significant. No additional analysis of this topic in the EIR is needed.

[14] Federal Emergency Management Administration (FEMA), Flood Map Service Center, https://www.fema.gov/flood-maps/national-flood-hazard-layer. Accessed September 2021.

K. LAND USE AND PLANNING

Would the project:	Potentially Significant Impact	Less than Significant Impact with Mitigation Incorporated	Less than Significant Impact	No Impact
1. Physically divide an established community?				X
2. Conflict with applicable land use plan, policy, or regulation of an agency with jurisdiction over the project (including, but not limited to, the general plan, specific plan, local coastal program, or zoning ordinance) adopted for the purpose of avoiding or mitigating an environmental effect?	X			

Discussion

a. Physically divide an established community?

b. Conflict with applicable land use plan, policy, or regulation of an agency with jurisdiction over the project (including, but not limited to, the general plan, specific plan, local coastal program, or zoning ordinance) adopted for the purpose of avoiding or mitigating an environmental effect?

Potentially Significant Impact. The proposed Project would involve development of an entertainment production studio on a site previously developed for industrial use in the City's Industrial/Mixed Use (IMU) zone along San Fernando Road on the western edge of the City. The proposed use is allowed in the IMU zone and would not physically divide an established community as the City's IMU zone was adopted to allow a mix of uses along this portion of San Fernando Road. The proposed Project would not conflict with the General Plan land use designation or zoning of the Project site. The Applicant requests the approval of discretionary actions to develop the Project as proposed including variances for building heights, landscape and tree locations, and deviation from a corner entrance and a parking exception. The deviations from applicable development standards in the IMU zone will be further analyzed in the EIR.

L. MINERAL RESOURCES

Would the project:	Potentially Significant Impact	Less than Significant Impact with Mitigation Incorporated	Less than Significant Impact	No Impact
1. Result in the loss of availability of a known mineral resource that would be of value to the region and the residents of the state?				X
2. Result in the loss of availability of a locally-important mineral resource recovery site delineated on a local general plan, specific plan or other land use plan?				X

Discussion

a. Result in the loss of availability of a known mineral resource that would be of future value to the region and the residents of the State?

b. Result in the loss of availability of a locally important mineral resource recovery site delineated on a local general plan, specific plan, or other land use plan?

No Impact. The Project site and surrounding area are characterized by features typical of the urban landscape and include commercial and industrial uses. The Project site is not within an oil drilling district, State-designated oil field, or surface mining district.[15] The Project site is not located within a Mineral Resource Zone 2 (MRZ-2) Area. The Project site is not designated as a locally important mineral resource recovery site delineated on a local general plan, specific plan, or other land use plan. Thus, there would be no impacts. No additional analysis of this topic in the EIR is needed.

[15] City of Glendale General Plan, Open Space and Conservation Element, https://www.glendaleca.gov/government/departments/community-development/planning/city-wide-plans. Accessed August 2021.

M. NOISE

Would the project result in:	Potentially Significant Impact	Less than Significant Impact with Mitigation Incorporated	Less than Significant Impact	No Impact
1. Generation of a substantial temporary or permanent increase in ambient noise levels in the vicinity of the project in excess of standards established in the local general plan or noise ordinance, or applicable standards of other agencies?	X			
2. Generation of excessive groundborne vibration or groundborne noise levels?	X			
3. For a project located within the vicinity of a private airstrip or an airport land use plan or, where such a plan has not been adopted, within two miles of a public airport or public use airport, would the project expose people residing or working in the project area to excessive noise levels?				X

Discussion

a. Generation of a substantial temporary or permanent increase in ambient noise levels in the vicinity of the project in excess of standards established in the local general plan or noise ordinance, or applicable standards of other agencies?

b. Generation of excessive groundborne vibration or groundborne noise levels?

c. For a project located within the vicinity of a private airstrip or an airport land use plan or, where such a plan has not been adopted, within two miles of a public airport or public use airport, would the project expose people residing or working in the project area to excessive noise levels?

Potentially Significant Impact. The Project site is not within the vicinity of a private airstrip or an airport land use plan. Construction and operation of the project will generate noise. Analysis of the noise that will be generated is needed to determine significance. The construction and operational noise impacts of the proposed Project will be further analyzed in the EIR.

N. POPULATION AND HOUSING

Would the project:	Potentially Significant Impact	Less than Significant Impact with Mitigation Incorporated	Less than Significant Impact	No Impact
1. Induce substantial unplanned population growth in an area, either directly (for example, by proposing new homes and businesses) or indirectly (for example, through extension of roads or other infrastructure)?			X	
2. Displace substantial numbers of existing housing, necessitating the construction of replacement housing elsewhere?				X
3. Displace substantial numbers of existing people, necessitating the construction of replacement housing elsewhere?				X

Discussion

a. Induce substantial population growth in an area, either directly (for example, by proposing new homes and businesses) or indirectly (for example, through extension of roads or other infrastructure)?

b. Displace substantial numbers of existing housing, necessitating the construction of replacement housing elsewhere?

c. Displace substantial numbers of people, necessitating the construction of replacement housing elsewhere?

Less Than Significant Impact. The proposed Project does not include any residential uses and would not result in new population growth in the City. It is anticipated that Project employees would likely be comprised of those already in the local labor force. Since the Project site is located within an urban area and is currently served by existing circulation and utility infrastructure, no major extension of infrastructure is required as part of the proposed Project.

Minor improvements to the City's existing electrical distribution system would be required to provide the amount of power needed by the proposed Project. Glendale Water and Power (GWP) would construct these improvements to existing distribution facilities in the immediate vicinity of the Project site. These improvements would not create add capacity to accommodate additional growth the vicinity of the Project site.

No residential dwelling units or residents currently exist on the Project site. Therefore, no existing housing or residents would be displaced by development of the proposed Project and the construction of replacement housing elsewhere would not be necessary. Less than significant impacts would occur. No additional analysis of this topic in the EIR is needed.

O. PUBLIC SERVICES

Would the project:	Potentially Significant Impact	Less than Significant Impact with Mitigation Incorporated	Less than Significant Impact	No Impact
1. Result in substantial adverse physical impacts associated with the provision of new or physically altered governmental facilities, need for new or physically altered governmental facilities, the construction of which could cause significant environmental impacts, in order to maintain acceptable service ratios, response times or other performance objectives for any of the public services:				
a) Fire protection?			X	
b) Police protection?			X	
c) Schools?				X
d) Parks?				X
e) Other public facilities?				X

Discussion

Would the project result in substantial adverse physical impacts associated with the provision of new or physically altered governmental facilities, need for new or physically altered governmental facilities, the construction of which could cause significant environmental impacts, in order to maintain acceptable service ratios, response times or other performance objectives for any of the public services:

a. Fire Protection?

Less than Significant Impact. The Glendale Fire Department (GFD) provides comprehensive emergency services for the City of Glendale, including fire, rescue and emergency medical services, as well as fire prevention and code enforcement functions. Fire Station No. 21, located at 421 Oak Street approximately 1.2 miles southeast of the Project site, would serve as the first-in station responder in the event of an emergency. Compliance with the applicable Fire Code and the Building Code provisions determines a project's impact on fire services. The project will be required to meet all code provisions. As a result, the project can be adequately served by existing public services and is not anticipated to result in substantial adverse impacts. The overall need for fire protection services is not expected to substantially increase and impacts would be less than significant.

b. Police Protection?

Less than Significant Impact. Police protection services would be provided by the Glendale Police Department. The closest station to the Project site is located at 131 North Isabel Street, approximately 1.7 miles to the east. The proposed Project does not result in any population and housing growth given the proposed and current commercial uses on the Site and no new facilities would be required. Thus, police protection to the Project site would remain similar to existing operations and impacts on police protection would be less than significant.

c. Schools?

No Impact. School services for the Project are provided by the Glendale Unified School District (GUSD). Pursuant to Section 65995, the Project applicant is required to pay school impact fees to the GUSD based on the current fee schedule for developments prior to the issuance of building permit. The proposed Project

would not impact current GUSD operating capacities as the proposed use would not generate an increased demand of these uses. As such, no impacts on schools would occur.

d. Parks?

No Impact. In accordance with the requirements of the City of Glendale Municipal Code (Ordinance No. 5575 and Resolution No. 07-164), the project applicant will be required to pay the Development Impact Fee to the City. The current fee schedule is $6.50 per square foot of commercial uses.[16] Implementation of the Project would not impact parks within the vicinity of the Project, as construction and operation would occur within the Project site. As such, no impacts would occur.

e. Other Public Facilities?

No Impact. The Project site does not include police, fire, school, parks, or other public facilities such as libraries. In accordance with the requirements of the City of Glendale Municipal Code (Ordinance No. 5575 and Resolution No. 07-164), the project applicant will be required to pay the Development Impact Fee to the City. Thus, the proposed Project would not result in adverse physical impacts associated with the provision of a new or physically altered government building or library. As such, there would be no impact to other public facilities resulting from implementation of the proposed Project. No additional analysis of this topic in the EIR is needed.

[16] City of Glendale, FY 2021-2022 Citywide Fee Schedule, July 1, 2021, https://www.glendaleca.gov/home/showpublisheddocument/61824/637604634370470000, accessed August 24, 2021.

P. RECREATION

Would the project:	Potentially Significant Impact	Less than Significant Impact with Mitigation Incorporated	Less than Significant Impact	No Impact
1. Increase the use of existing neighborhood and regional parks or other recreational facilities such that substantial physical deterioration of the facility would occur or be accelerated?			X	
2. Include recreational facilities or require the construction or expansion of recreational facilities which might have an adverse physical effect on the environment?				X

Discussion

a. Increase the use of existing neighborhood and regional parks or other recreational facilities such that substantial physical deterioration of the facility would occur or be accelerated?

b. Include recreational facilities or require the construction or expansion of recreational facilities, which might have an adverse physical effect on the environment?

Less Than Significant Impact. The proposed Project, which would include the development on an entertainment production studio, would not generate a substantial increase in demand on existing park or recreational facilities. The project applicant will be required to pay the Development Impact Fee to the City. Payment of the impact fee would result in a less than significant impact to park and recreational facilities.

The proposed Project does not include recreational facilities. The Project is not anticipated to create a significant demand on park facilities that would require the construction or expansion at existing recreational facilities. Therefore, no growth-related impacts to recreational resources would occur. No additional analysis of this topic in the EIR is needed.

Q. TRANSPORTATION

Would the project:	Potentially Significant Impact	Less than Significant Impact with Mitigation Incorporated	Less than Significant Impact	No Impact
1. Conflict with program, plan, ordinance or policy addressing the circulation system, including transit, roadway, bicycle and pedestrian facilities?	X			
2. Conflict or be inconsistent with CEQA Guidelines Section 15064.3, subdivision (b)?	X			
3. Substantially increase hazards due to a geometric design feature (e.g., sharp curves or dangerous intersections) or incompatible uses (e.g., farm equipment)?	X			
4. Result in inadequate emergency access?	X			

Discussion

a. Conflict with a program, plan, ordinance or policy addressing the circulation system, including transit, roadway, bicycle, and pedestrian facilities?

b. Would the project conflict or be inconsistent with CEQA Guidelines section 15064.3, subdivisions (b)?

c. Substantially increase hazards due to a geometric design feature (e.g., sharp curves or dangerous intersections) or incompatible uses (e.g., farm equipment)?

d. Result in inadequate emergency access?

Potentially Significant Impact. Construction and operation of the proposed Project will generate additional trips. Analysis is needed to determine the amount of vehicle miles the proposed use will induce and if the Project will conflict with applicable transportation plans and policies, increase traffic hazards or affect emergency access. Transportation impacts of the proposed Project will be further analyzed in the EIR.

R. TRIBAL CULTURAL RESOURCES

Would the project:	Potentially Significant Impact	Less Than Significant Impact With Mitigation Incorporated	Less Than Significant Impact	No Impact
1. Cause a substantial adverse change in the significance of a tribal cultural resource, defined in Public Resources Code Section 21074 as either a site, feature, place, cultural landscape that is geographically defined in terms of the size and scope of the landscape, sacred place, or object with cultural value to a California Native American tribe, and that is:				
i) Listed or eligible for listing in the California Register of Historical Resources, or in the local register of historical resources as defined in Public Resources Code Section 5020.1(k), or		**X**		
ii) A resource determined by the lead agency, in its discretion and supported by substantial evidence, to be significant pursuant to criteria set forth in subdivision (c) of Public Resources Code Section 5024.1. In applying the criteria set forth in subdivision (c) of Public Resources Code Section 5024.1, the lead agency shall consider the significance of the resource to a California Native American tribe.		**X**		

Discussion

a. Would the project cause a substantial adverse change in the significance of a tribal cultural resource, defined in Public Resources Code section 21074 as either a site, feature, place, cultural landscape that is geographically defined in terms of the size and scope of the landscape, sacred place, or object with cultural value to a California Native American tribe, and that is:

i. Listed or eligible for listing in the California Register of Historical Resources, or in a local register of historical resources as defined in Public Resources Code section 5020.1(k), or

ii. A resource determined by the lead agency, in its discretion and supported by substantial evidence, to be significant pursuant to criteria set forth in subdivision (c) of Public Resources Code Section 5024.1. In applying the criteria set forth in subdivision (c) of Public Resource Code Section 5024.1, the lead agency shall consider the significance of the resource to a California Native American tribe.

Less Than Significant Impact. The site has been disturbed by historical development as well as activities to remediate soil and groundwater contamination. The depth of disturbance from grading will be relatively shallow. For these reasons, the potential for encountering tribal cultural resources on the site is considered low. The City consulted with the Fernandeño Tataviam Band of Mission Indians and the following mitigation measure has been identified to mitigate potential impacts to any tribal cultural resources that may be present on the site and encountered during construction of the Project to less than significant:

In the event that Native American cultural resources are discovered during project activities, all work in the immediate vicinity of the find (within a 60-foot buffer) shall cease and a qualified archaeologist meeting Secretary of Interior standards shall assess the find. The Fernandeño Tataviam Band of Mission Indians (FTBMI) shall be contacted regarding any pre-contact and/or post-contact finds and be provided information after the archaeologist makes their initial assessment of the nature of the find, so as to provide Tribal input with regards to significance and treatment. The archaeologist shall complete all relevant California State Department of Parks and Recreation (DPR) 523 Series forms to document the find and submit this documentation to the applicant, Lead Agency, and NAHC. If the Native American cultural resource is determined to be significant, as defined by consulting Tribes, a Native American archaeological monitor from a consulting tribe shall be present for all ground disturbing activities that occur within the proposed project area. The archaeologist and Tribal monitor will have the authority to request ground disturbing activities cease within the immediate area of a discovery to evaluate potential finds in real time.

S. UTILITIES AND SERVICE SYSTEMS

Would the project:	Potentially Significant Impact	Less than Significant Impact with Mitigation Incorporated	Less than Significant Impact	No Impact
1. Require or result in the relocation or construction of new or expanded water, wastewater treatment or stormwater drainage, electric power, natural gas, or telecommunications facilities, the construction or relocation of which could cause significant environmental effects?			X	
2. Have sufficient water supplies available to serve the project and reasonably foreseeable future development during normal, dry and multiple dry years?			X	
3. Result in a determination by the wastewater treatment provider which serves or may serve the project that it has adequate capacity to serve the project's projected demand in addition to the provider's existing commitments?			X	
4. Generate solid waste in excess of state or local standards, or in excess of the capacity of local infrastructure, or otherwise impair the attainment of solid waste reduction goals?			X	
5. Comply with federal, state, and local management and reduction statutes and regulations related to solid waste?			X	

Discussion

a. Require or result in the relocation or construction of new or expanded water, wastewater treatment or storm water, drainage, electric power, natural gas, or telecommunications facilities, the construction or relocation of which could cause significant environmental effects?

b. Have sufficient water supplies available to serve the project and reasonable foreseeable future development during normal, dry and multiple dry years?

c. Result in a determination by the wastewater treatment provider which serves or may serve the project that it has adequate capacity to serve the project's projected demand in addition to the provider's existing commitments?

d. Generate solid waste in excess of State or local standards, or in excess of the capacity of local infrastructure, or otherwise impair the attainment of solid waste reduction goals?

e. Comply with federal, State, and local management and reduction statutes and regulations related to solid waste?

Less than Significant Impact. Glendale Water and Power (GWP) will make minor improvements to the City's existing electrical distribution system to provide up to 10 megawatts of power to the Project site to meet the needs of the proposed Project. GWP will rebuild the power poles on Faircourt Lane and install overhead conductors from San Fernando Road to Concord Street, install 1,700 feet of conduit and four vaults on Concord and Milford Streets, and 200 feet of conduit on San Fernando Road to bring power from the power pole at northeast corner of the California Avenue and San Fernando Road to a new pull box in front of the Project site. These improvements to existing electrical distribution facilities would occur in existing improved public right-of-way and would not result in any potential significant impacts for this reason.

Per CALGreen, 65 percent of construction and demolition waste must be diverted from landfills. As such, at least 65 percent of all construction and demolition debris from the site would be diverted. Additionally, CALGreen requires 100 percent of trees, stumps, rocks, and associated vegetation and soils resulting primarily from land clearing to be reused or recycled. The Project would be consistent with the applicable solid waste regulations, including GMC 8.58.050. Since the Project would comply with federal, State, and local statutes and regulations related to solid waste, impacts would be less than significant. No additional analysis of this topic in the EIR is needed.

T. WILDFIRE

If located in or near state responsibility area or lands classified as very high fire hazard severity zones, w*ould the project:*	Potentially Significant Impact	Less than Significant Impact with Mitigation Incorporated	Less than Significant Impact	No Impact
1. Substantially impair an adopted emergency response plan or emergency evacuation plan?				X
2. Due to slope, prevailing winds, and other factors, exacerbate wildfire risks, and thereby expose project occupants to, pollutant concentrations from wildfire or the uncontrolled spread of a wildfire?				X
3. Require the installation or maintenance of associated infrastructure (such as roads, fuel, breaks, emergency water sources, power lines or other utilities) that may exacerbate fire risk or that may result in temporary or ongoing impacts to the environment?				X
4. Expose people or structures to significant risks, including downslope or downstream flooding or landslides, as a result of runoff, post-fire slope instability, or drainage changes?				X

Discussion

a. Substantially impair an adopted emergency response plan or emergency evacuation plan?

b. Due to slope, prevailing winds, and other factors, exacerbate wildlife risks, and thereby expose project occupants to, pollutant concentrations from a wildfire or the uncontrolled spread of a wildfire?

c. Require the installation or maintenance of associated infrastructure (such as roads, fuel breaks, emergency water sources, power lines or other utilities) that may exacerbate fire risk or that may result in temporary or ongoing impacts to the environment?

d. Expose people or structures to significant risks, including downslope or downstream flooding or landslides, as a result of runoff, post-fire slope instability, or drainage changes?

No Impact. The Project is not located in or near a State Responsibility Area of land classified as Very High Fire Hazard Severity Zone.[17] Furthermore, the Project would not impair an adopted emergency response plan or emergency evacuation plan as the Project site is not located near a non-compliant access road as depicted in the City's Safety Element. [18] The Project is located on relatively flat land and would not change or exacerbate current risks of wildfire or pollutant concentrations from a wildfire The Project would not require the installation of infrastructure that may exacerbate fire risk. Future driveway and building configurations would comply with applicable fire code requirements for emergency evacuation, including proper emergency exits for patrons, employees, and residents. Project site access and circulation plans would be subject to review and approval by the GFD. No impact would occur. No additional analysis of this topic in the EIR is needed.

[17] CalFire, Fire and Resource Assessment Program (FRAP), Fire Hazard Severity Zone Viewer, https://egis.fire.ca.gov/FHSZ/. Accessed August 2021.

[18] City of Glendale General Plan, Safety Element, Ch. 4 Fire Hazards, Plate 4-3.

U. MANDATORY FINDINGS OF SIGNIFICANCE

	Potentially Significant Impact	Less than Significant Impact with Mitigation Incorporated	Less than Significant Impact	No Impact
1. Does the project have the potential to substantial degrade the quality of the environment, substantially reduce the habitat of a fish or wildlife species, cause a fish or wildlife population to drop below self-sustaining levels, threaten to eliminate a plant or animal community, substantially reduce the number or restrict the range of a rare or endangered plant or animal or eliminate important examples of the major periods of California history or prehistory?	X			
2. Does the project have impacts that are individually limited, but cumulatively considerable? ("Cumulatively considerable" means that the incremental effects of a project are considerable when viewed in connection with the effects of past projects, the effects of other current projects, and the effects of probable future projects.)	X			
3. Does the project have environmental effects which will cause substantial adverse effects on human beings, either directly or indirectly?			X	

Discussion

a. Does the project have the potential to substantially degrade the quality of the environment, substantially reduce the habitat of a fish or wildlife species, cause a fish or wildlife population to drop below self-sustaining levels, threaten to eliminate a plant or animal community, substantially reduce the number or restrict the range of a rare or endangered plant or animal or eliminate important examples of the major periods of California history or prehistory?

b. Does the project have impacts that are individually limited, but cumulatively considerable? ("Cumulatively considerable" means that the incremental effects of a project are considerable when viewed in connection with the effects of past projects, the effects of other current projects, and the effects of probable future projects)?

c. Does the project have environmental effects which would cause substantial adverse effects on human beings, either directly or indirectly?

Potentially Significant Impact. Impacts related to substantially degrading the quality of the environment, substantially reduce the habitat of a fish or wildlife species, cause a fish or wildlife population to drop below self-sustaining levels, threaten to eliminate a plant or animal community, substantially reduce the number or restrict the range of a rare or endangered plant or animal would not be significant. Analysis of the potential for the Project to affect historic resources will be evaluated in the EIR. The potential of the Project to contribute to significant cumulative impacts will also be evaluated in the EIR. The Project does not have the potential to result in environmental effects which would cause substantial direct or indirect adverse effects on human beings.

ORIGINAL FILED
SEP 12 2022
LOS ANGELES, COUNTY CLERK

NOTICE OF PREPARATION
SAN FERNANDO SOUNDSTAGE CAMPUS PROJECT EIR

To: Agencies, Organizations, and Interested Parties

From: City of Glendale, Community Development Department

Subject: Notice of Preparation (NOP) of an Environmental Impact Report (EIR) in Compliance with Title 14, Sections 15082(a), 15103, and 15375 of the California Code of Regulations (CCR). The City of Glendale (City) is the Lead Agency under the California Environmental Quality Act (CEQA) and will prepare an EIR for the proposed project identified below.

Project Title: San Fernando Soundstage Campus Project

Project Location: The proposed project site is located at 5426 San Fernando Road and 753 West California Avenue and is approximately 500 feet south of SR-134 within the industrial corridor in the west portion of the City of Glendale (APNs: 5638-018-023 and 5638-018-032) (Figure 1, Regional and Local Vicinity Map). The project site is bounded to the north by Milford Street, to the west by San Fernando Road, to the east by medium density residential uses, and to the south by a mix of residential and commercial uses. The Metrolink station for Glendale is approximately 2.2 miles to the southeast and the nearest major roadways are San Fernando Road to the west and Pacific Avenue to the east. The Metro Local 94 and Glendale Beeline 12 bus lines travel along San Fernando Road west of the project site.


Project Description: The project site is designated Mixed Use by the General Plan and zoned IMU (Industrial/Commercial Mixed Use). The project site is developed with 10 existing warehouse structures, surface parking, and loading areas. The project would include demolition of the existing structures and surface parking and construct four (4) new buildings (Figure 2, Site Plan) containing 10 new production sound stage studios, three flex spaces, various support spaces, a 385-space four-level above-grade parking garage, and 124 surface parking spaces with 12 loading spaces. Building 1, proposed on the northwest corner of the site on San Fernando Road, would have a height up to 93'-3" (including 11'-3" high rooftop equipment/screen) and Building 4, located on San Fernando Road at the southern end of the site, would have a height up to 77'-3"(including 11'-3" high rooftop equipment/screen), and Buildings 2 and 3, located in the central and eastern portion of the site would be 55 feet in height (including 5'-0" high rooftop equipment/screen, which is exempt from the height requirement). Access to the Project would be provided by four (4) gated entrances; two (2) located on Milford Street, one (1) on San Fernando Road, and one (1) on California Avenue, where primary access to the site is currently provided. The proposed Project is consistent with the zoning and General Plan land use designation of IMU (Mixed Use). The Applicant requests the approval of discretionary actions to develop the Project as proposed including variances for the heights of Buildings 1 and 4 to exceed the 50-foot height limit in the IMU zone, the landscape location and tree planting dispersal requirements for the interior parking areas, a deviation from the requirement for a building entrance to be located from the corner cutoff at the intersection of San Fernando Road and Milford Street, and a parking exception to allow 24 of the proposed parking spaces to be compact spaces.

The potential environmental effects are identified in City's Initial Study, available for review at: https://www.glendaleca.gov/government/departments/community-development/planning/current-projects/environmental-review

Agency/Public Comments: The City requests your comments regarding the scope and content of the environmental review to be conducted for the proposed project. Due to the time limits mandated by State law, your response must be sent at the earliest possible date but not later than 30 days after receipt of this notice. The City will accept written comments on this NOP between **September 9, 2022 and October 10, 2022 at 5 p.m.** Please send your comments by email to ABabakhani@glendaleca.gov or by mail to: City of Glendale, Community Development Department, 633 East Broadway, Room 103, Glendale, CA 91206, Attention: Aileen Babakhani, Planner.

Date: September 9, 2022

Aileen Babakhani, Planner
E-mail: ABabakhani@Glendaleca.gov
Telephone: (818) 937-8331

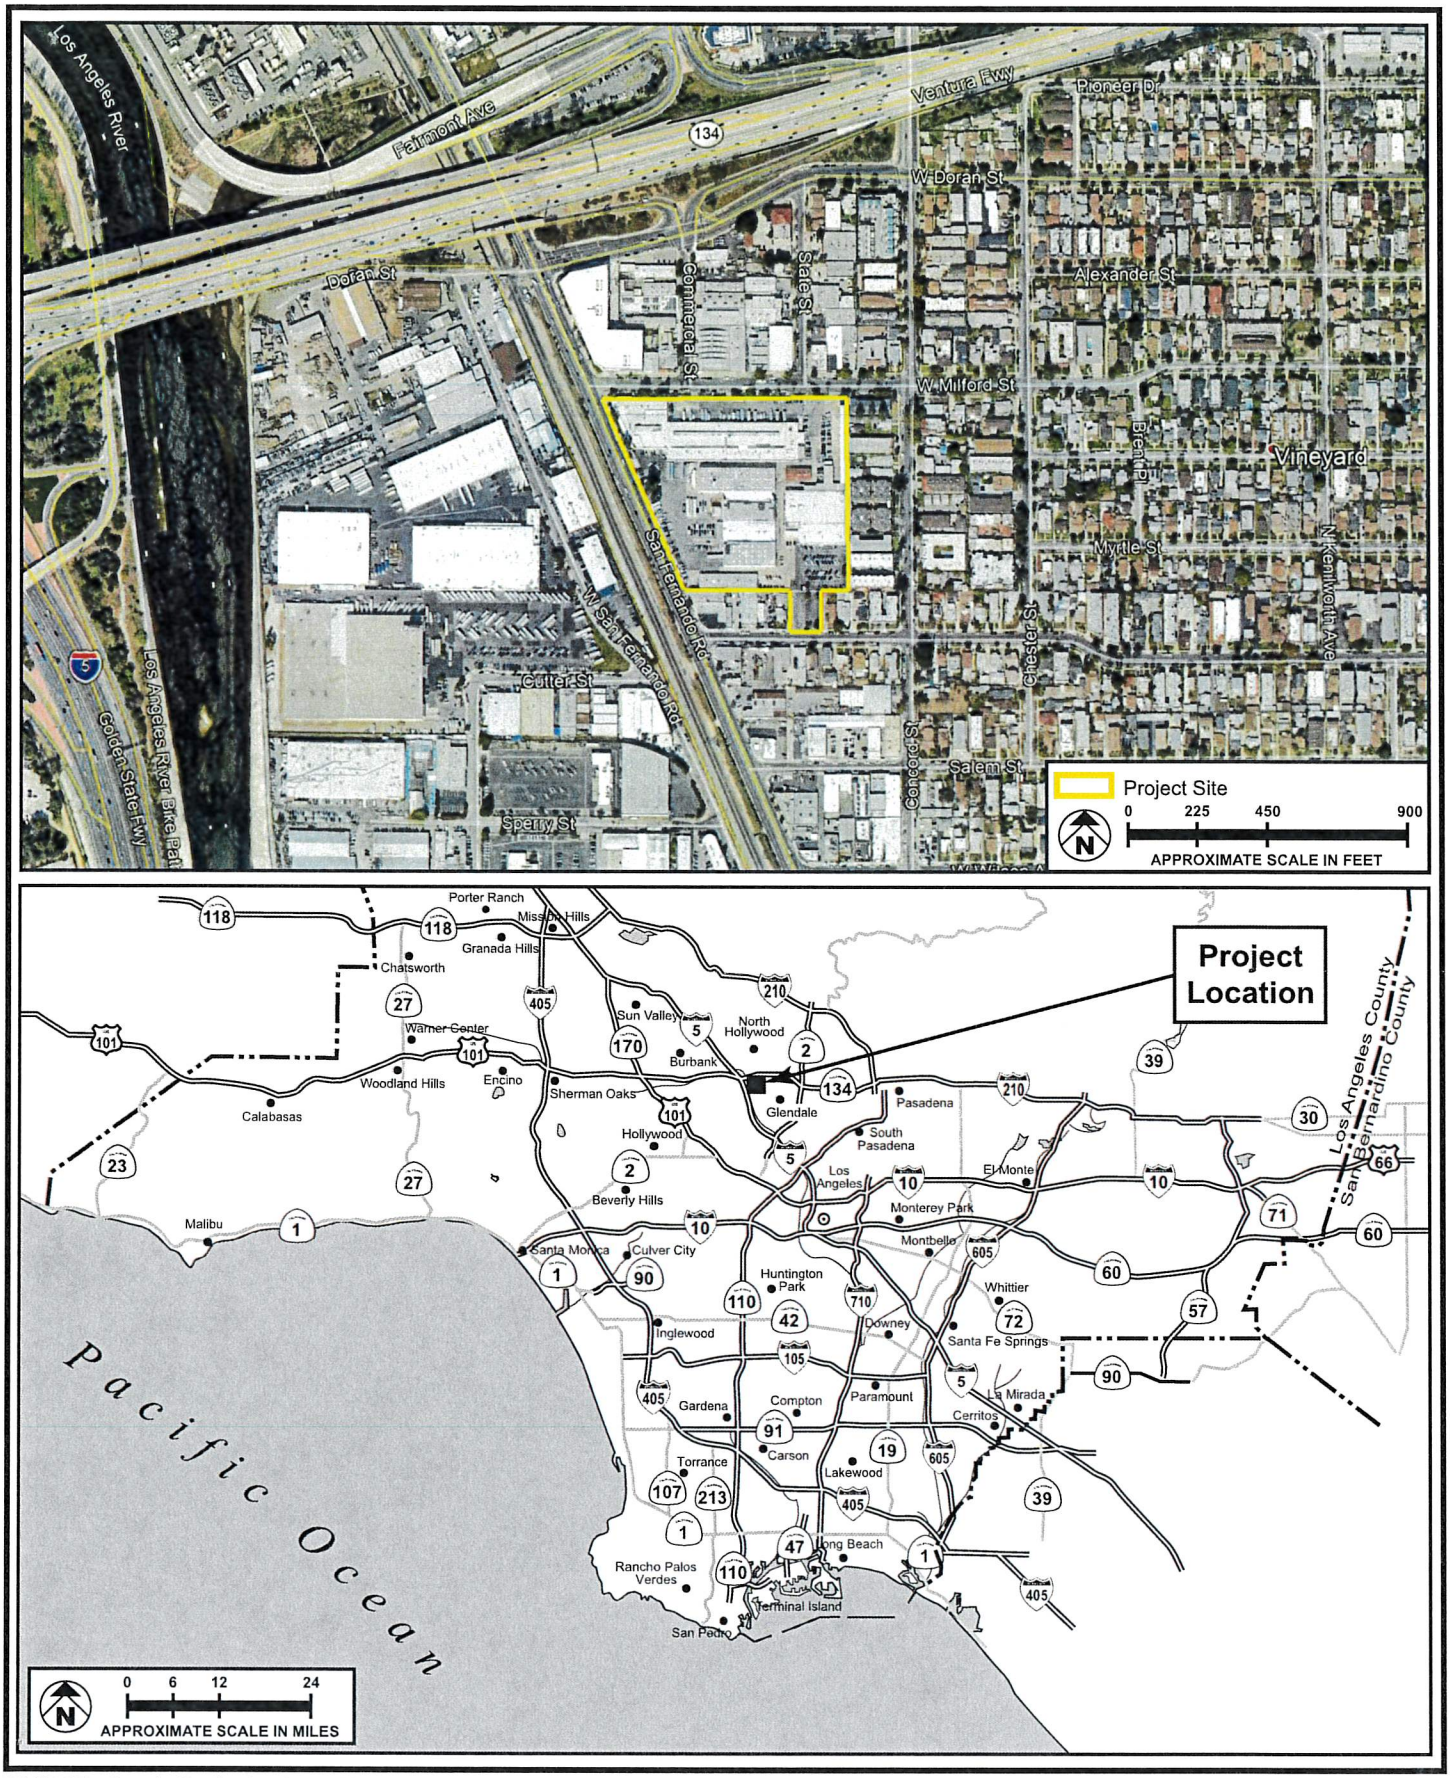


SOURCE: Google Earth - 2021; Meridian Consultants, LLC - 2021

FIGURE **1**

Regional and Local Vicinity Map

321-001-21

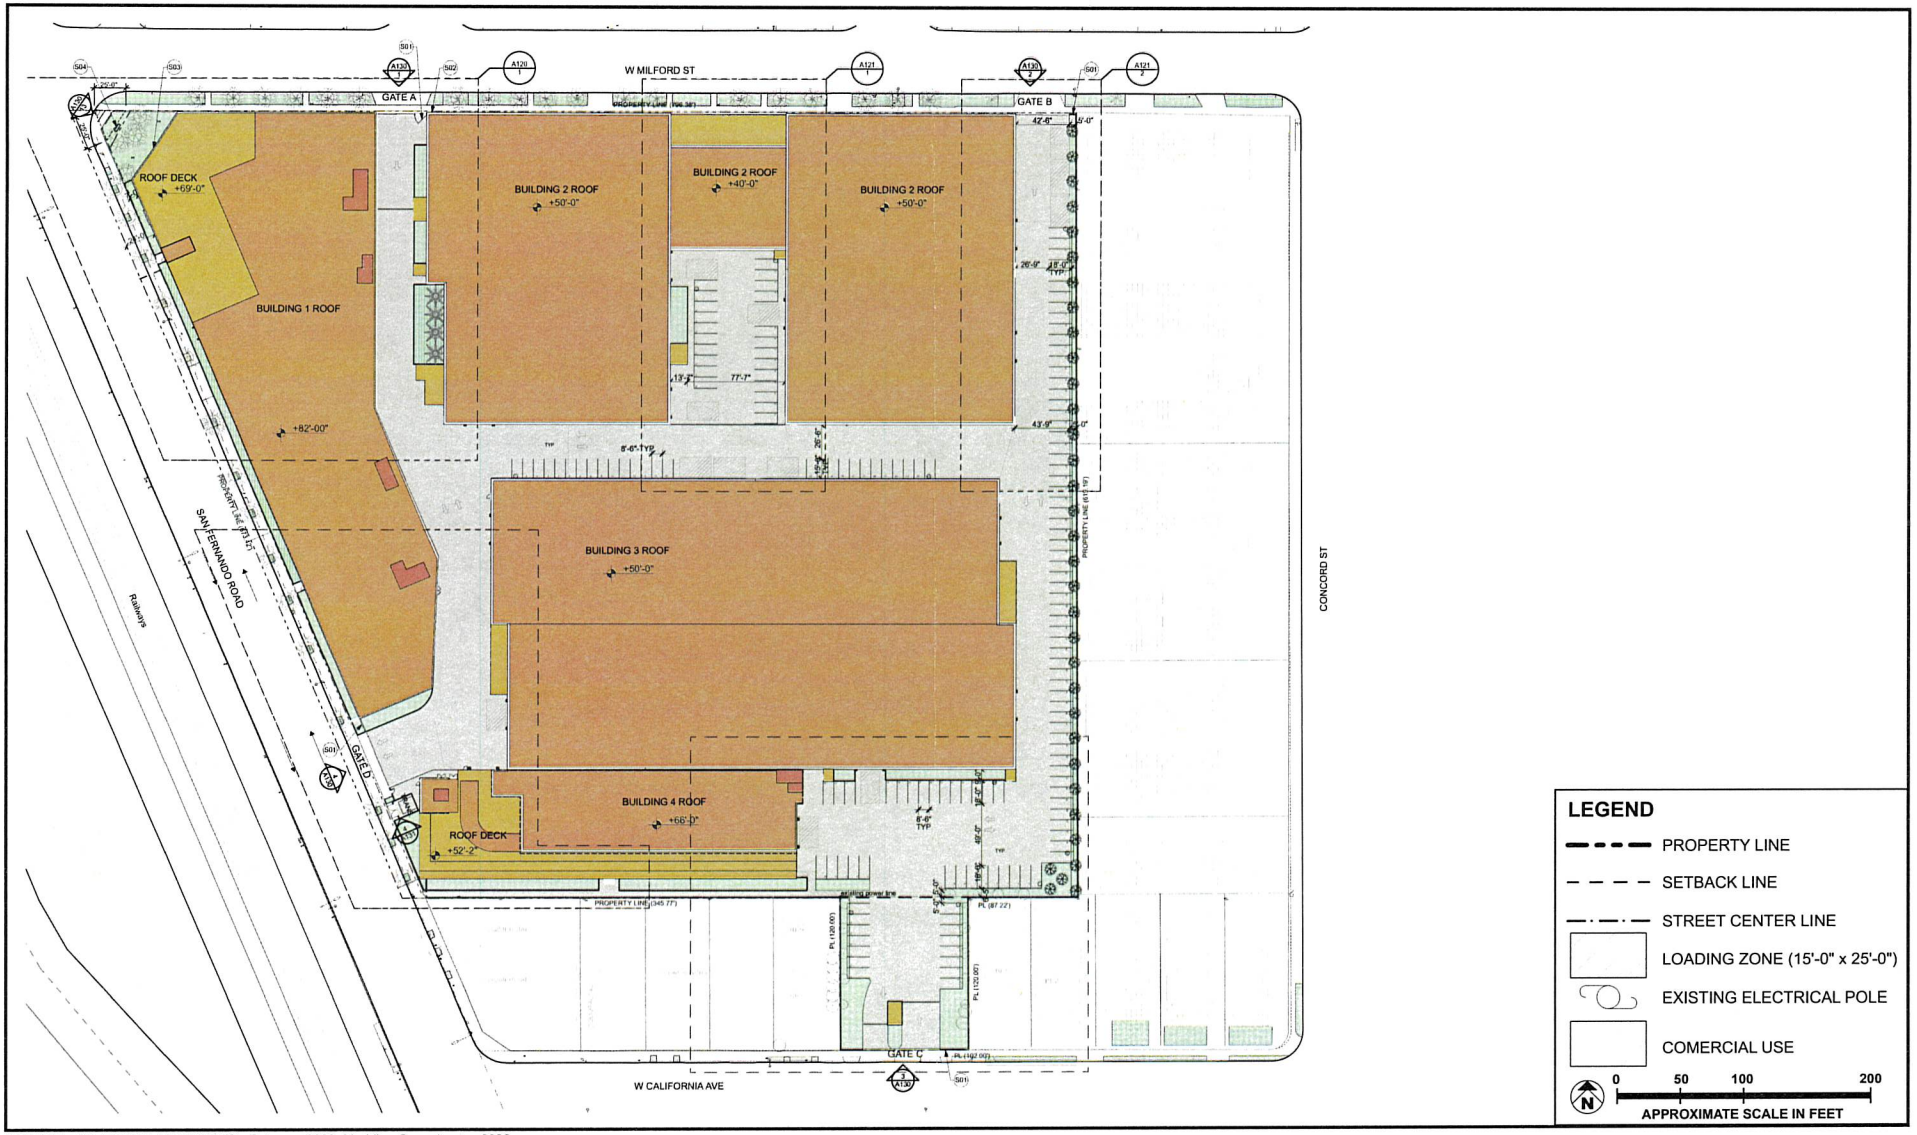

SOURCE: RELATIVITY ARCHTECTS - February 2022, Meridian Consultants - 2022

FIGURE **2**

Project Site Plan

326-001-21